

DESIGN DESIGNATION
ROUTE 100
A.A.D.T. - 2020 = 30,100
A.A.D.T. - 2040 = 33,260
T = 10.9%
V = 40 M.P.H.
D = 50%/50%
FUNCTIONAL CLASSIFICATION - PRINCIPAL ARTERIAL
NORMAL RIGHT OF WAY IS TO BE ACQUIRED FOR THIS PROJECT.


CONVENTIONAL SYMBOLS
(USED IN PLANS)

	EXISTING	NEW
BUILDINGS AND STRUCTURES		
GUARD RAIL		
RETAINING WALL		
CONCRETE RIGHT-OF-WAY MARKER		
STEEL RIGHT-OF-WAY MARKER		
LOCATION SURVEY MARKER		
UTILITIES		
UNDERGROUND FIBER OPTIC CABLE	-FO-	-FO-
OVERHEAD CABLE TV	-OTV-	-OTV-
UNDERGROUND CABLE TV	-UTV-	-UTV-
OVERHEAD TELEPHONE	-OT-	-OT-
UNDERGROUND TELEPHONE	-UT-	-UT-
OVERHEAD POWER	-OE-	-OE-
UNDERGROUND POWER	-UE-	-UE-
SANITARY SEWER	-S-	-S-
GAS	-G-	-G-
WATER	-W-	-W-
PIPES (CMP OR RCP)		
MANHOLE (SANITARY SEWER)		
MANHOLE (STORM SEWER)		
MANHOLE (TELEPHONE)		
GAS VALVE		
FIRE HYDRANT		
WATER VALVE		
WATER METER		
INLET		
MANHOLE (NEW STORM)		
LIGHT POLE		
POWER POLE		
POWER & LIGHT POLE		
GUY POLE		
TELEPHONE RISER		
PULL BOX		
GROUND MOUNTED SIGN		
FENCE (EXISTING)	-X-	-X-
PED FENCE OR HANDRAIL (NEW)		
BENCHMARK		

NOTE: DASHED OR OPEN SYMBOLS INDICATE EXISTING FEATURES

MISSOURI HIGHWAYS AND TRANSPORTATION COMMISSION
PLANS FOR PROPOSED
STATE HIGHWAY
DRAFT FINAL PLANS NOT FOR CONSTRUCTION
3/1/2021

ST. LOUIS COUNTY
SECTIONS 27, 29, 30, 31 & U.S. SURVEY NUMBERS 1930, 1953 & 2939, T45N, R6E
AND SECTION 36, T45N, R5E

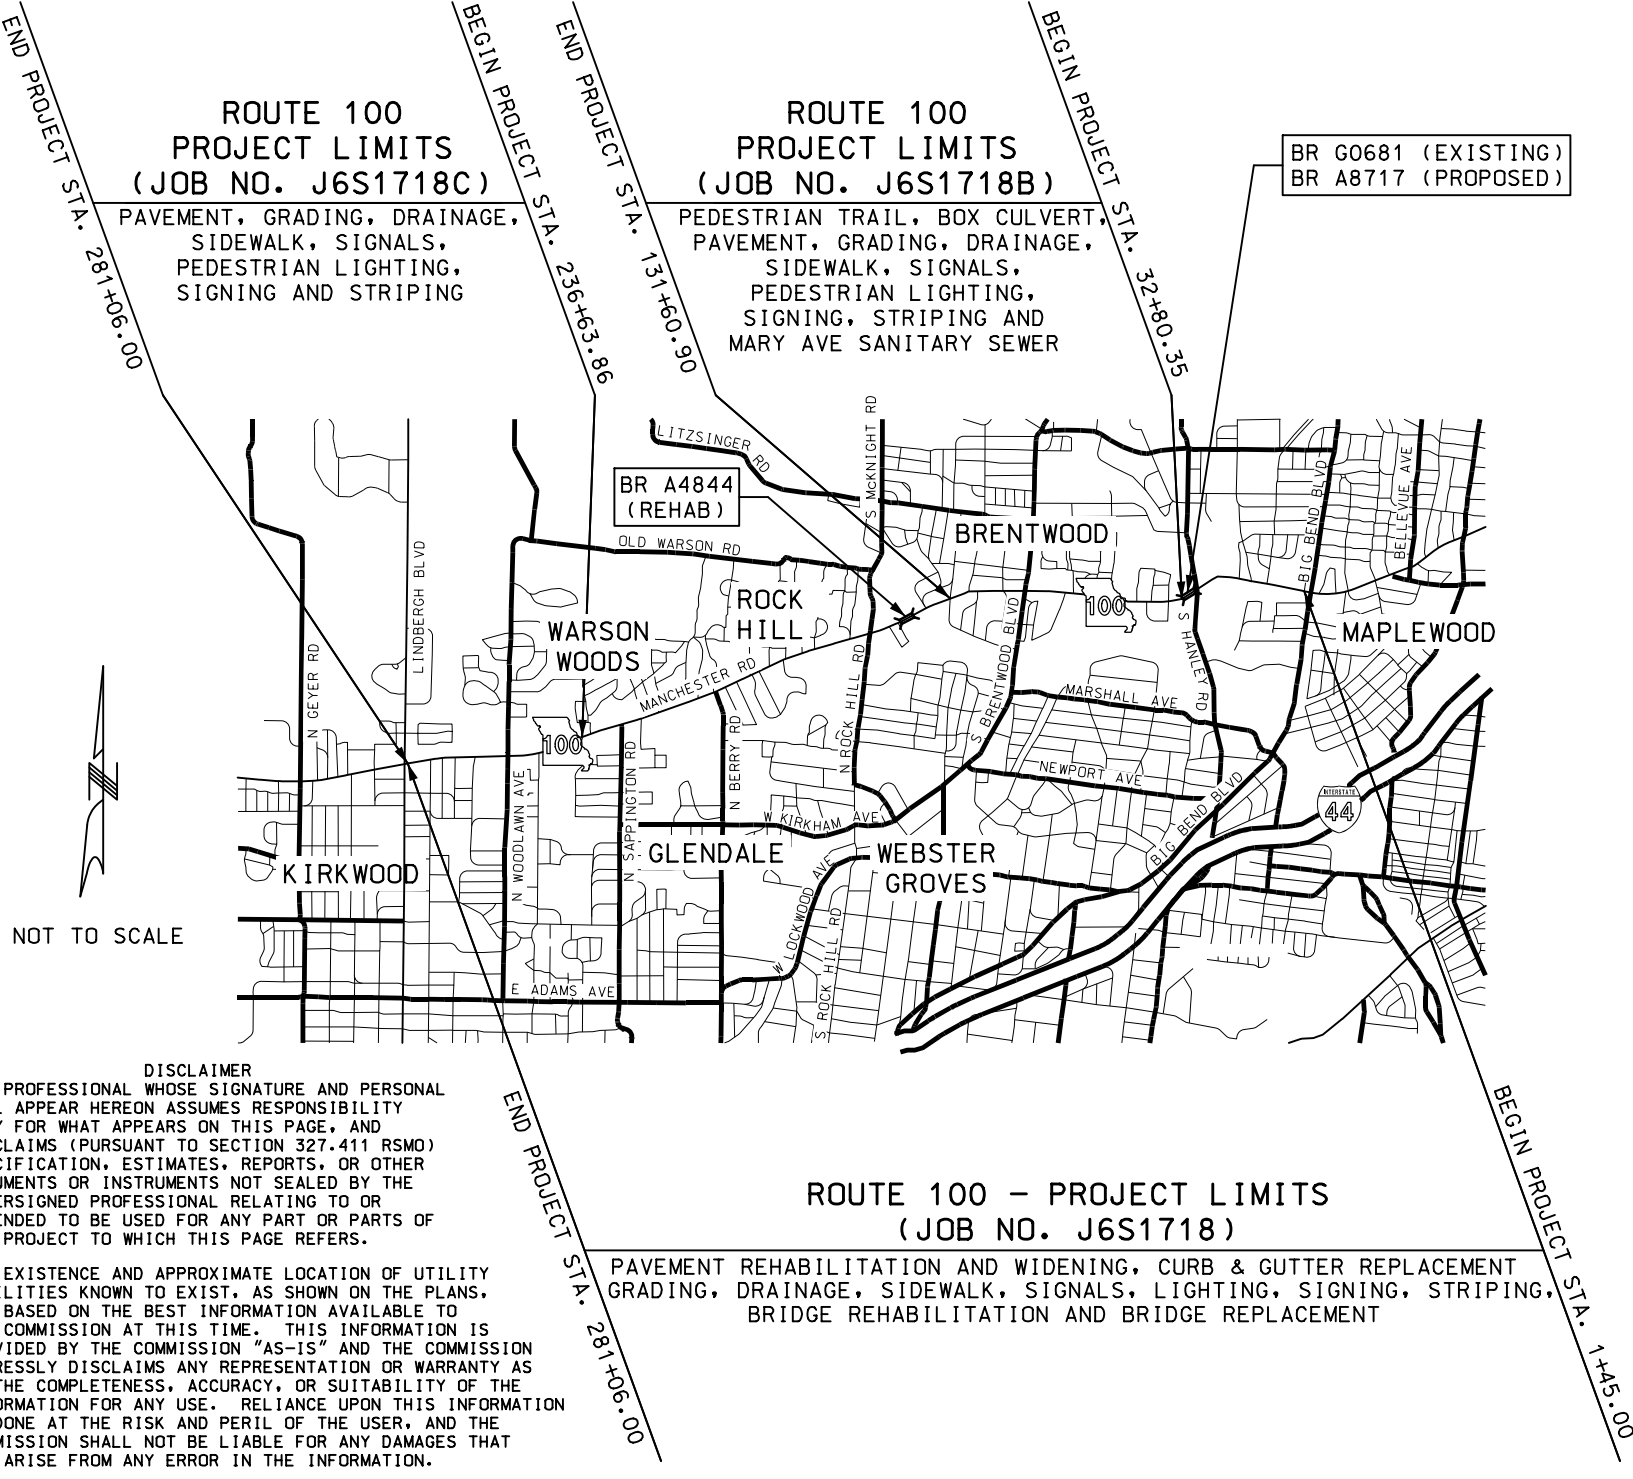

INDEX OF SHEETS

DESCRIPTION	SHEET NUMBER
TITLE SHEET	1
TYPICAL SECTIONS (TS) (15 SHEETS)	2
QUANTITIES (QU) (100 SHEETS)	3
PLAN (PN)	4-55
PROFILE (PR)	56-82
RIGHT OF WAY (RW)	83-133
REFERENCE POINTS (RP)	134-138
COORDINATE POINTS (CP)	139-145
ALIGNMENT SHEETS (AL)	146-155
SPECIAL SHEETS (SS)	
CONSTRUCTION DETAILS	156-180
DEMOLITION PLAN	181
WALL DETAILS	182-215
WALL DETAILS (PED UNDERPASS)	216-221
CURB RAMP DETAILS	222-240
SIDEROAD & ENTRANCE DETAILS	241-244
INTERSECTION WARPING DETAILS	245-255
TRAFFIC CONTROL SHEETS (TC)	256-272
EROSION CONTROL SHEETS (EC)	273-291
LIGHTING (LT)	292-305
SIGNALS (SG)	
MAINLINE ROUTE 100	306-369
SIGNAL ENHANCEMENTS	370-371
SIGNING (SN)	372-425
PAVEMENT MARKING (PM)	426-444
DRAINAGE PLANS/PROFILES (DP)	
MAINLINE ROUTE 100	445-536
PED UNDERPASS	537-555
LANDSCAPING PLANS (LP)	
MAINLINE ROUTE 100 BRENTWOOD	1-14
MAINLINE ROUTE 100 KIRKWOOD	1-18
PED UNDERPASS	1-15
MARY AVE SAN SEWER (MA)	1-5
HANLEY SIGNALS (STLCO)	1-XX
BRIDGE DRAWINGS (B)	
A8717	1-36
A4844	1-11
BOX CULVERT (PED UNDERPASS)	1-13
CROSS SECTIONS (XS)	
ROUTE 100	1-322
SIDEROADS	323-442
WALLS (PED UNDERPASS)	443-473

LENGTH OF PROJECT

BEGINNING OF PROJECT	STA. 1+45.00
END OF PROJECT	STA. 281+06.00
APPARENT LENGTH (J6S1718)	27,961.00 FEET
BEGINNING OF PROJECT	STA. 32+80.35
END OF PROJECT	STA. 131+60.90
APPARENT LENGTH (J6S1718B)	9880.55 FEET
BEGINNING OF PROJECT	STA. 236+63.86
END OF PROJECT	STA. 281+06.00
APPARENT LENGTH (J6S1718C)	4,442.14 FEET

EQUATIONS AND EXCEPTIONS:	
EQUATION: STA. 21+05.40 BK = STA. 21+04.55 AH (+0.85')	
EQUATION: STA. 30+96.88 BK = STA. 30+99.00 AH (-2.12')	
EQUATION: STA. 36+81.86 BK = STA. 36+80.40 AH (+1.46')	
EQUATION: STA. 52+21.83 BK = STA. 52+23.24 AH (-1.41')	
EQUATION: STA. 84+29.17 BK = STA. 118+09.65 AH (-3380.48')	
EQUATION: STA. 201+10.00 BK = STA. 201+00.00 AH (+10.00')	
TOTAL CORRECTIONS	-3,371.70 FEET
NET LENGTH OF PROJECT	24,589.30 FEET
STATE LENGTH (J6S1718)	4.657 MILES
TOTAL CORRECTIONS	-3,380.43 FEET
NET LENGTH OF PROJECT	6,500.12 FEET
STATE LENGTH (J6S1718B)	1.231 MILES
TOTAL CORRECTIONS	0.00 FEET
NET LENGTH OF PROJECT	4,442.14 FEET
STATE LENGTH (J6S1718C)	0.841 MILES

PRELIMINARY NOT FOR CONSTRUCTION

DATE PREPARED 2/12/2021

ROUTE 100 STATE MO

DISTRICT SL SHEET NO. 1

COUNTY ST. LOUIS

JOB NO. J6S1718/J6S1718B/C

CONTRACT ID.

PROJECT NO.

BRIDGE NO.

DESCRIPTION


DATE

MISSOURI HIGHWAYS AND TRANSPORTATION COMMISSION

105 WEST CAPITAL JEFFERSON CITY, MO 65102 1-888-ASK-MODOT (1-888-275-6636)

TWM ENGINEERING SERVICES 720 OLIVE STREET, SUITE 200A ST. LOUIS, MO 63101 www.twm-inc.com MISSOURI CERT. OF AUTHORITY: 001528

TITLE SHEET

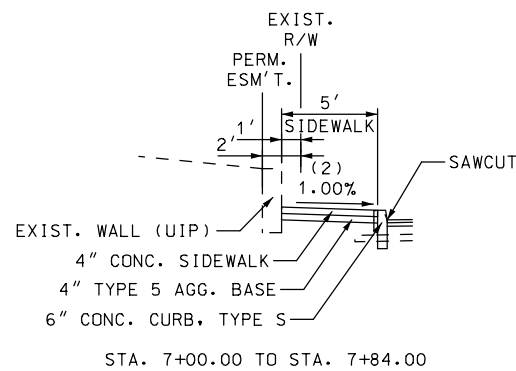


* REMOVE & REPLACE CURB AT THE FOLLOWING LOCATIONS ONLY:


STA. 2+77.00 TO STA. 2+81.64
STA. 4+93.50 TO STA. 5+15.60
STA. 6+24.44 TO STA. 6+33.50
STA. 7+00.00 TO STA. 7+84.00 (SEE INSET)

** REMOVE & REPLACE SIDEWALK AT THE FOLLOWING LOCATIONS ONLY:


STA. 4+93.56 TO STA. 5+15.10
STA. 7+00.00 TO STA. 7+84.00 (SEE INSET)

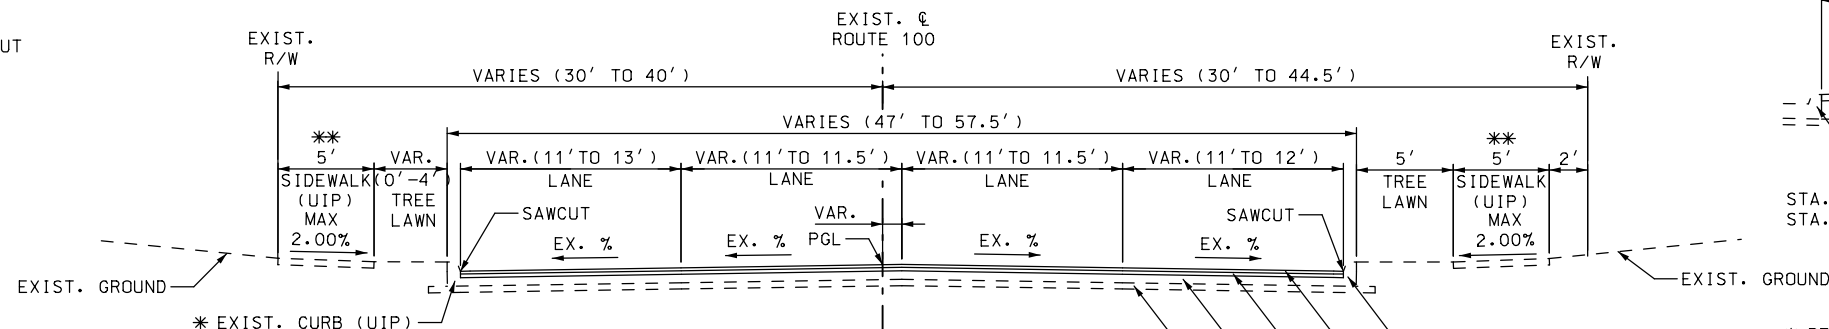

① TYPICAL SECTION ROUTE 100
STA. 1+45.00 TO STA. 13+00.00
(MARTINI DR TO BREDELL AVE)
STA. 18+50.00 TO STA. 21+50.00
(CIRCLE DR TO BARTOLD AVE)

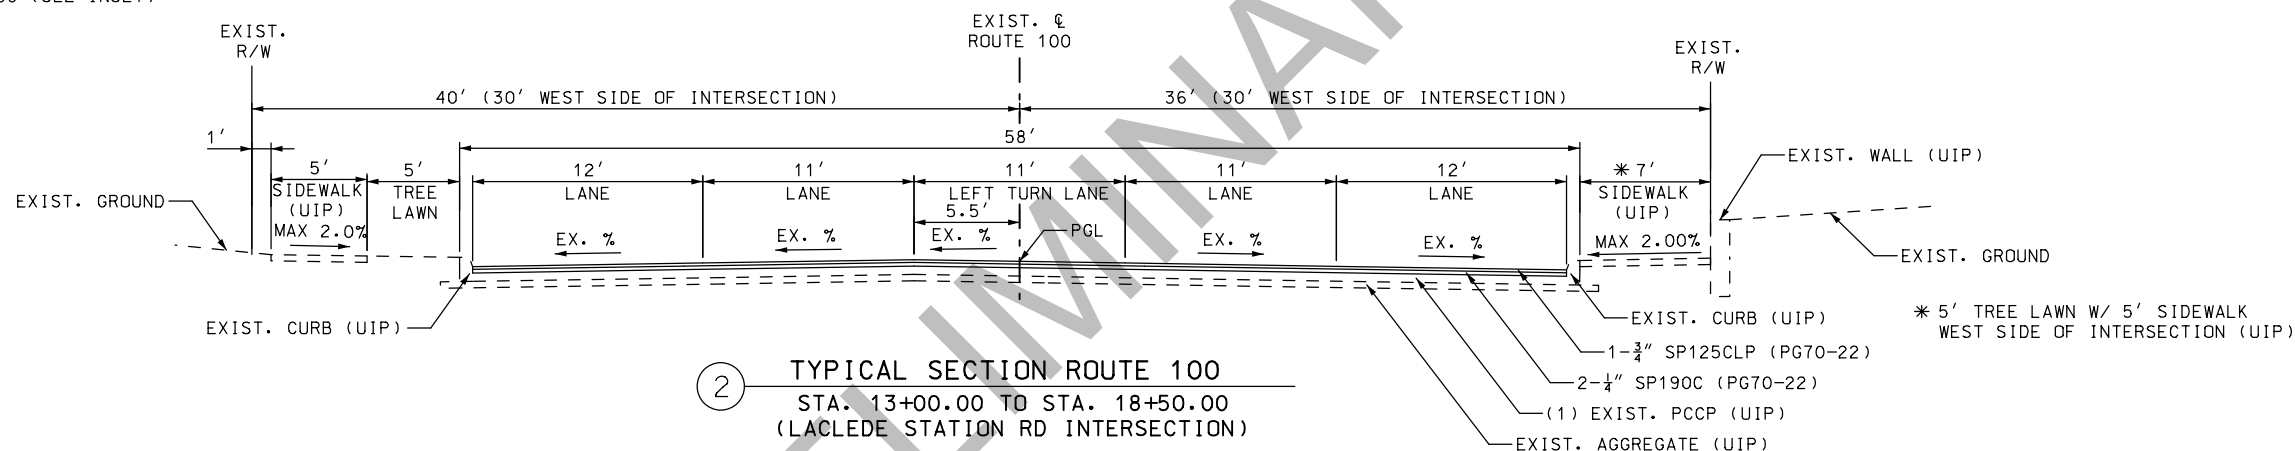


② TYPICAL SECTION ROUTE 100
STA. 13+00.00 TO STA. 18+50.00
(LACLEDE STATION RD INTERSECTION)

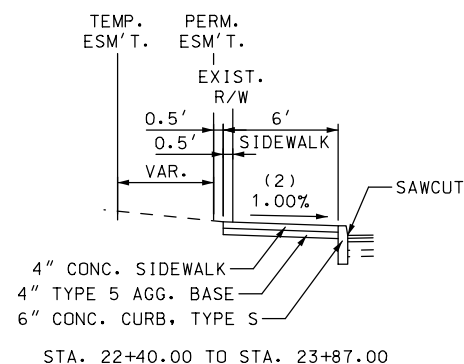

* REMOVE & REPLACE CURB & SIDEWALK AT THE FOLLOWING LOCATIONS ONLY:

STA. 22+40.00 TO STA. 23+87.00 (SEE INSET)
STA. 25+31.52 TO STA. 25+51.18 (CURB & GUTTER SECTION)
STA. 26+18.08 TO STA. 26+33.20
STA. 26+33.40 TO STA. 29+15.00 (TYPE S CURB REPLACEMENT ONLY)

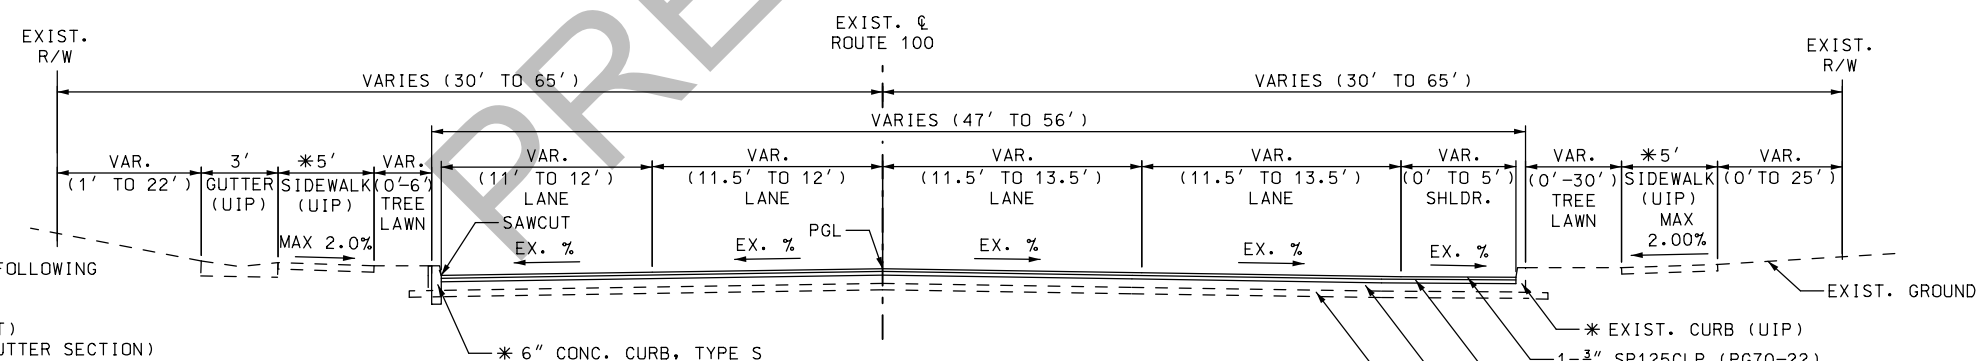


③ TYPICAL SECTION ROUTE 100
STA. 21+50.00 TO STA. 28+50.00
(BARTOLD AVE TO EAST OF HANLEY RD)

NOTES:

(1) MILL EXISTING ASPHALT PAVEMENT 4 INCHES (APPROXIMATE DEPTH TO EXISTING CONCRETE PAVEMENT) AND FILL WITH 4" ASPHALT PAVEMENT AS SPECIFIED ON THE TYPICAL SECTIONS.

(2) ALL EXISTING SIDEWALK TO BE LEFT IN PLACE SHALL HAVE A 2.00% MAXIMUM CROSS SLOPE. SEE PLAN VIEW FOR VARIOUS CURB TYPES ADJACENT TO PROPOSED SIDEWALK.

ASPHALT APPLICATION RATES	
SP125CLP (PG70-22)	1.948 TON/CY
SP190C (PG70-22)	1.973 TON/CY
BP-1 (PG64-22)	1.953 TON/CY
PMBB (PG64-22)	1.964 TON/CY
TACK COAT APPLICATION RATES	
EXIST. CONCRETE SURFACES	0.20 GAL/SY
BETWEEN NEW ASPHALT LIFTS	0.05 GAL/SY

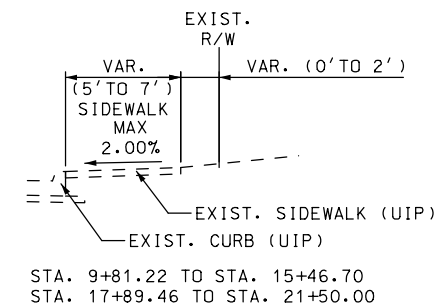


* REMOVE & REPLACE CURB AT THE FOLLOWING LOCATION ONLY:

STA. 1+70.64 TO STA. 1+77.40

** REMOVE & REPLACE SIDEWALK AT THE FOLLOWING LOCATIONS ONLY:

STA. 6+50.06 TO STA. 7+80.00
STA. 10+74.87 TO STA. 10+86.96

* 5' TREE LAWN W/ 5' SIDEWALK WEST SIDE OF INTERSECTION (UIP)

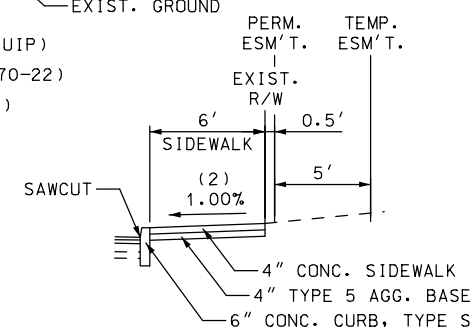

* REMOVE & REPLACE CURB & SIDEWALK AT THE FOLLOWING LOCATION ONLY:

STA. 21+50.00 TO STA. 24+00.00

PRELIMINARY
NOT FOR CONSTRUCTION
THIS MEDIA SHOULD NOT BE CONSIDERED A CERTIFIED DOCUMENT.

DATE PREPARED

2/12/2021

ROUTE 100 STATE MO

DISTRICT SL SHEET NO. 2

COUNTY ST. LOUIS

JOB NO. J6S1718/J6S1718B/C

CONTRACT ID.

PROJECT NO.

BRIDGE NO.

DESCRIPTION

DATE

MISSOURI HIGHWAYS AND TRANSPORTATION COMMISSION

105 WEST CAPITAL

JEFFERSON CITY, MO 65102

1-888-ASK-MODOT (1-888-275-6636)

MISSOURI CERT. OF AUTHORITY: 001528

TWM ENGINEERING

GEOSPATIAL SERVICES

720 OLIVE STREET, SUITE 200A

ST. LOUIS, MO 63101


www.twm-inc.com

TYPICAL SECTIONS

ROUTE 100

SHEET 1 OF 15

REV.

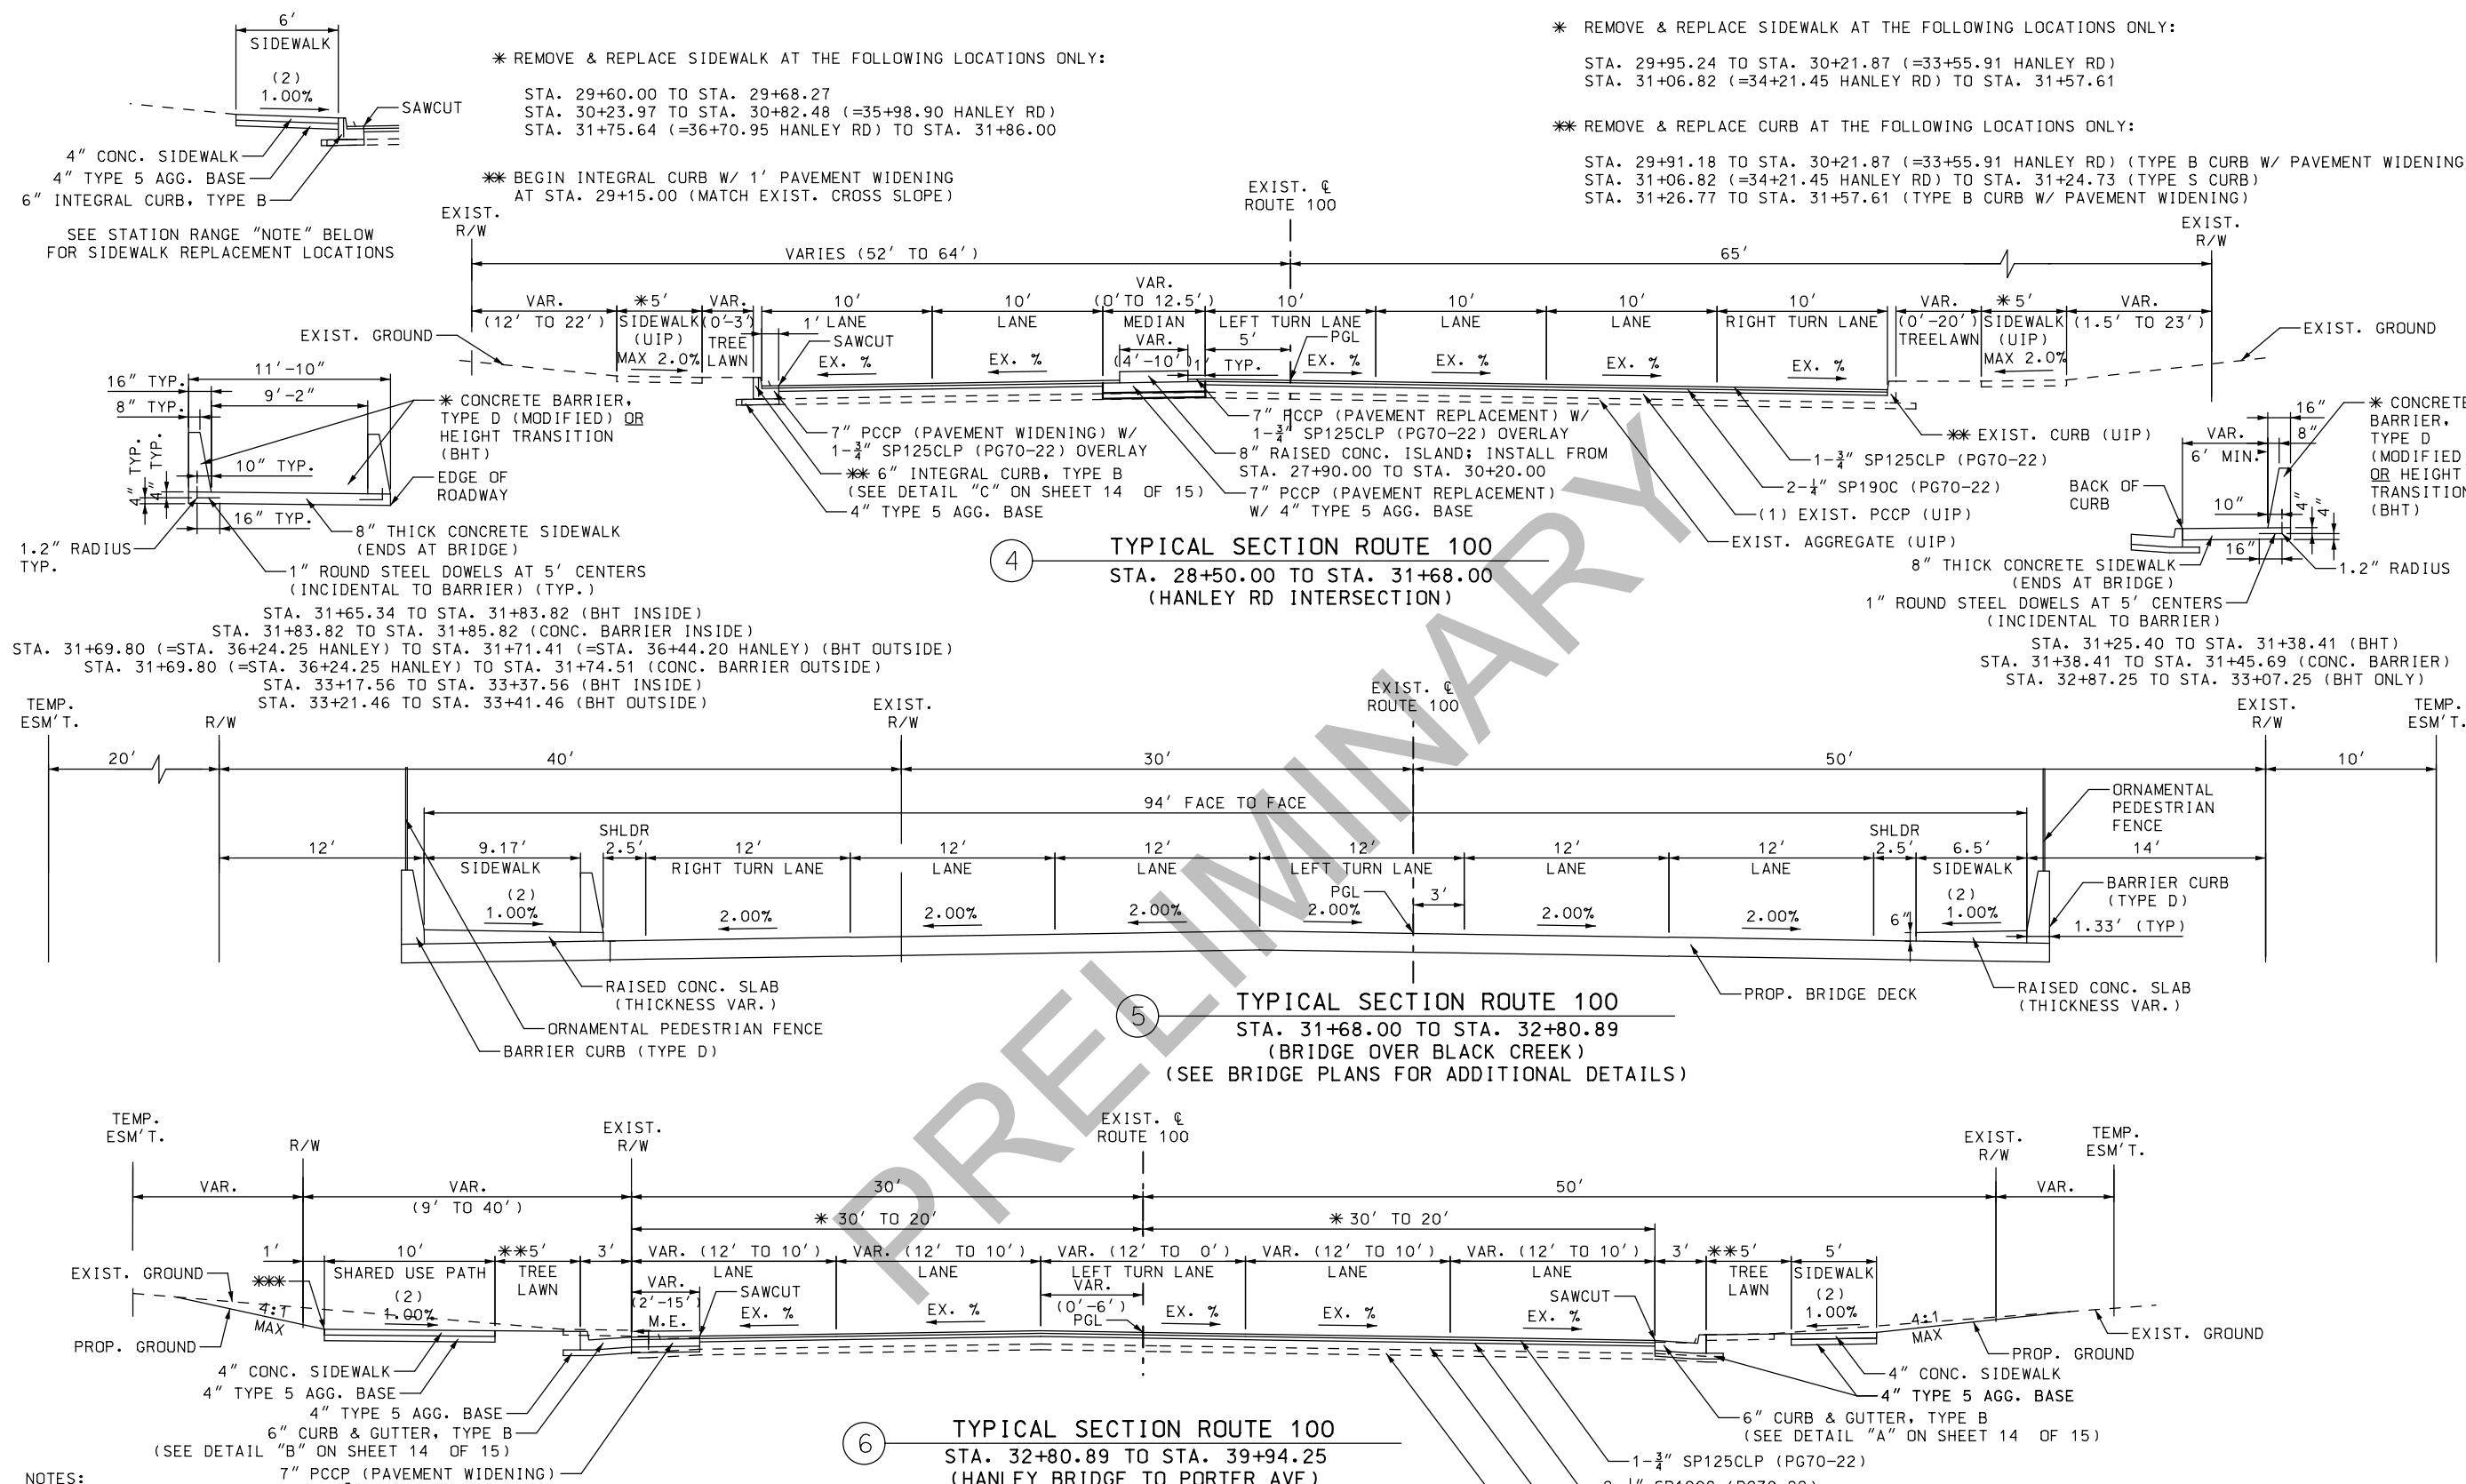

NOTES:

(1) MILL EXISTING ASPHALT PAVEMENT 4 INCHES (APPROXIMATE DEPTH TO EXISTING CONCRETE PAVEMENT) AND FILL WITH 4" ASPHALT PAVEMENT AS SPECIFIED ON THE TYPICAL SECTIONS.

(2) ALL NEW SIDEWALK AND SHARED USE PATH (PARALLEL TO ROUTE 100) HAS BEEN DESIGNED WITH A 1.00% CROSS SLOPE; FINAL CONSTRUCTION OF BOTH SIDEWALK AND SHARED USE PATH NOT TO EXCEED 2.00% MAXIMUM CROSS SLOPE. SEE PLAN VIEW FOR VARIOUS CURB TYPES ADJACENT TO PROPOSED SIDEWALK.

*** REMOVE & REPLACE SIDEWALK AT THE FOLLOWING LOCATIONS ONLY:

STA. 29+60.00 TO STA. 29+68.27
STA. 30+23.97 TO STA. 30+82.48 (=35+98.90 HANLEY RD)
STA. 31+75.64 (=36+70.95 HANLEY RD) TO STA. 31+86.00

*** BEGIN INTEGRAL CURB W/ 1' PAVEMENT WIDENING AT STA. 29+15.00 (MATCH EXIST. CROSS SLOPE)

*** REMOVE & REPLACE CURB AT THE FOLLOWING LOCATIONS ONLY:

STA. 29+91.18 TO STA. 30+21.87 (=33+55.91 HANLEY RD) (TYPE B CURB W/ PAVEMENT WIDENING)
STA. 31+06.82 (=34+21.45 HANLEY RD) TO STA. 31+24.73 (TYPE S CURB)
STA. 31+26.77 TO STA. 31+57.61 (TYPE B CURB W/ PAVEMENT WIDENING)

*** PROVIDE FOR 6' LANE SHIFT & 12' TO 10' LANE TAPER: STA. 36+80.40 RT. (AH) TO STA. 39+80.40 RT. STA. 35+00.00 LT. TO STA. 39+44.00 LT.

REMOVE PAVEMENT (RT.) FOR EXIST. RIGHT TURN LANE AT PORTER AVE (SEE PLANS FOR DETAILS)

*** TRANSITION FROM 6' SIDEWALK AT BACK OF CURB TO 5' TREELAWN FROM STA. 33+16.68 TO STA. 33+49.85

PRELIMINARY
NOT FOR CONSTRUCTION

DATE PREPARED
2/12/2021

ROUTE
100

DISTRICT
SL

STATE
MO

SHEET NO.
2

COUNTY
ST. LOUIS

JOB NO.
J6S1718/J6S1718B/C

CONTRACT ID.

PROJECT NO.

BRIDGE NO.

DESCRIPTION


DATE

MISSOURI HIGHWAYS AND TRANSPORTATION COMMISSION

105 WEST CAPITAL
JEFFERSON CITY, MO 65102
1-888-ASK-MODOT (1-888-275-6636)

TWM
ENGINEERING
GEOSPATIAL SERVICES
720 OLIVE STREET, SUITE 200A
ST. LOUIS 63101
www.twm-inc.com
MISSOURI CERT. OF AUTHORITY: 001528

TYPICAL SECTIONS
ROUTE 100
SHEET 2 OF 15

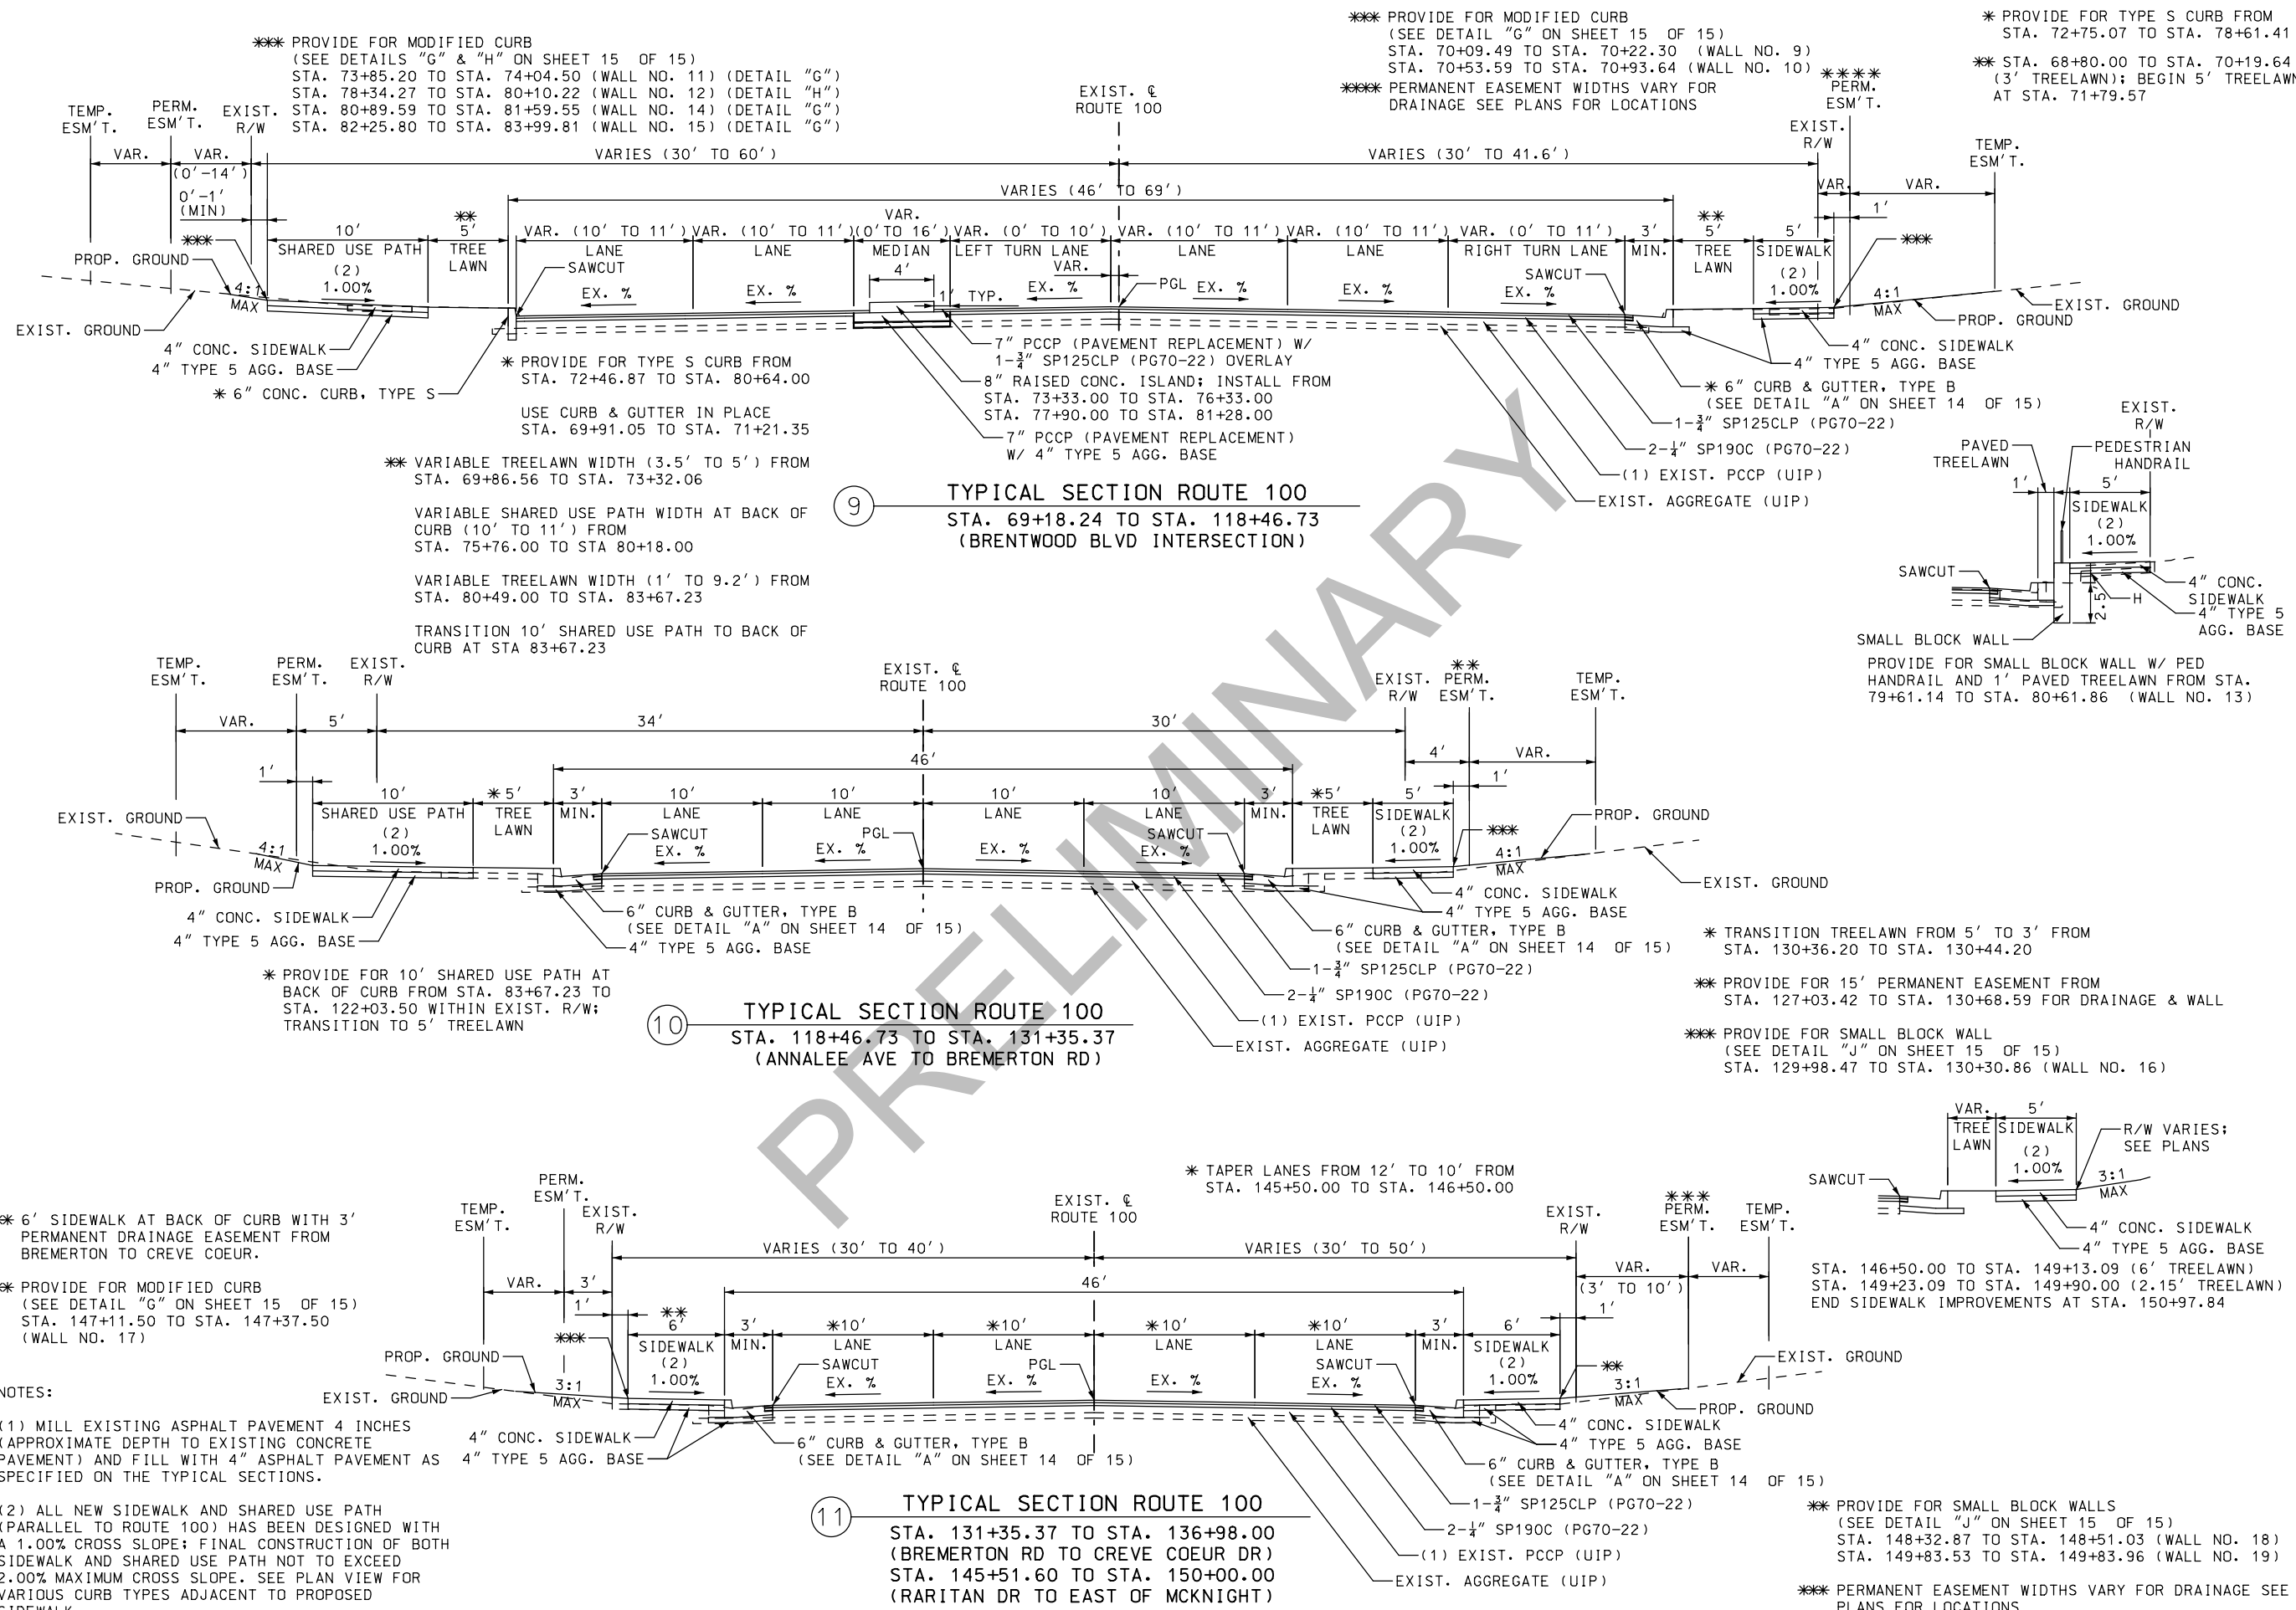

NOTES:

(1) MILL EXISTING ASPHALT PAVEMENT 4 INCHES (APPROXIMATE DEPTH TO EXISTING CONCRETE PAVEMENT) AND FILL WITH 4" ASPHALT PAVEMENT AS SPECIFIED ON THE TYPICAL SECTIONS.

(2) ALL NEW SIDEWALK AND SHARED USE PATH (PARALLEL TO ROUTE 100) HAS BEEN DESIGNED WITH A 1.00% CROSS SLOPE; FINAL CONSTRUCTION OF BOTH SIDEWALK AND SHARED USE PATH NOT TO EXCEED 2.00% MAXIMUM CROSS SLOPE. SEE PLAN VIEW FOR VARIOUS CURB TYPES ADJACENT TO PROPOSED SIDEWALK.

PRELIMINARY

NOT FOR CONSTRUCTION

DATE PREPARED

2/12/2021

ROUTE

100

STATE

MO

DISTRICT

SL

SHEET NO.

2

COUNTY

ST. LOUIS

JOB NO.

J6S1718/J6S1718B/C

CONTRACT ID.

PROJECT NO.

BRIDGE NO.

DESCRIPTION

DATE

MISSOURI HIGHWAYS AND TRANSPORTATION COMMISSION

105 WEST CAPITAL

JEFFERSON CITY, MO 65102

1-888-ASK-MODOT (1-888-275-6636)

TWM

ENGINEERING

GEOSPATIAL SERVICES

720 OLIVE STREET, SUITE 200A

ST. LOUIS 63101

www.twm-inc.com


MISSOURI CERT. OF AUTHORITY: 001528

TYPICAL SECTIONS

ROUTE 100


SHEET 4 OF 15

P:\2016\160347\4 CADD - DWG\4.7 Tran\03_Preliminary Design\Sheets\002_TS_04_J6S1718_I5.dgn 1:56:47 PM 2/12/2021

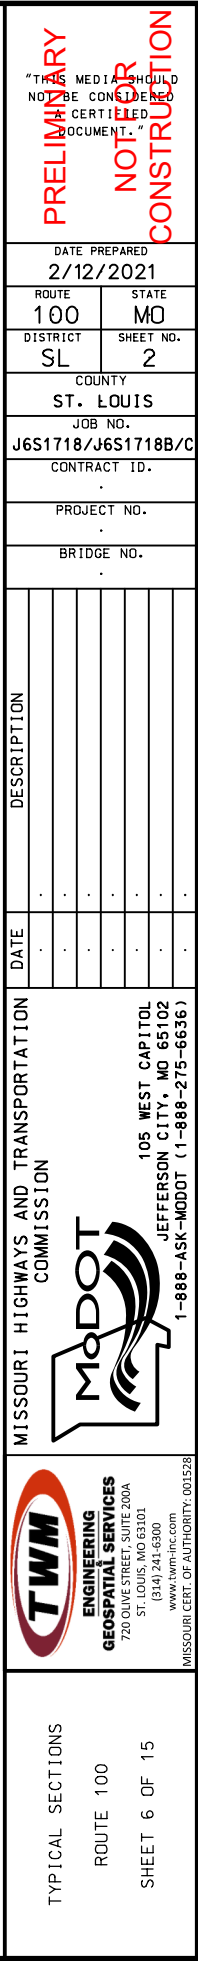


5' TREELAWN WEST SIDE OF WOODLAWN

48 PM 2/12/20

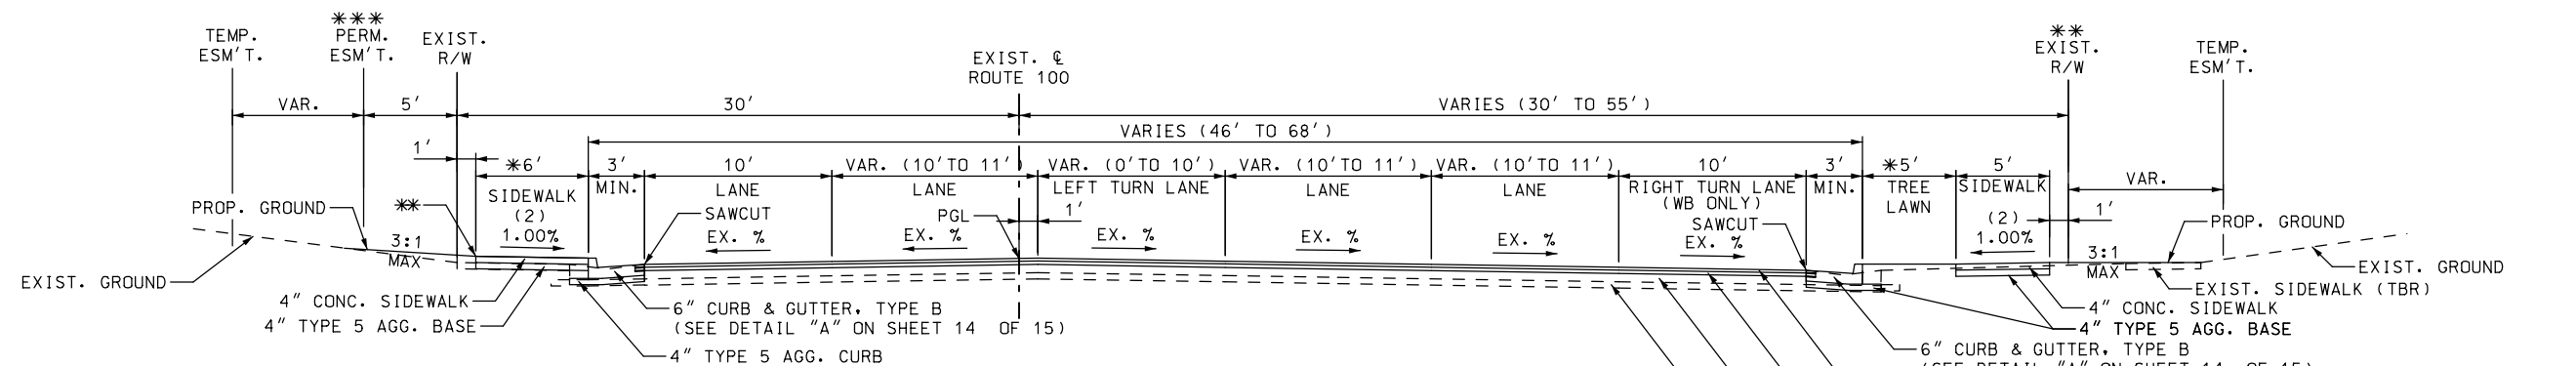


TYPICAL SECTION ROUTE 100
STA. 263+65.00 TO STA. 268+40.00
(SYLVAN PL INTERSECTION)

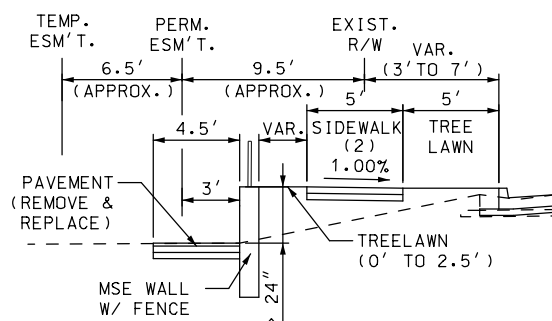


- * 6' SIDEWALK AT BACK OF CURB FROM STA. 263+92.50 TO STA. 267+75.50
- BEGIN 5' SIDEWALK W/ 5' TREELAWN AT STA. 267+90.50
- ** PROVIDE FOR MODIFIED CURB (SEE DETAIL "G" ON SHEET 15 OF 15) STA. 267+13.38 TO STA. 267+22.67 (WALL NO. 48)
- ** PERMANENT EASEMENT REQUIRED FOR DRAINAGE & UTILITIES ONLY

- * TREELAWN WIDTH VARIES FROM STA. 265+22.36 TO STA. 266+90.52
- ** EXISTING RIGHT OF WAY WIDTH VARIES; SEE PLANS.
- PROVIDE FOR 1' PERMANENT EASEMENT AT BACK OF SIDEWALK BETWEEN STA. 262+73.58 TO STA. 265+55.00; STARTING AGAIN AT STA. 268+10.54

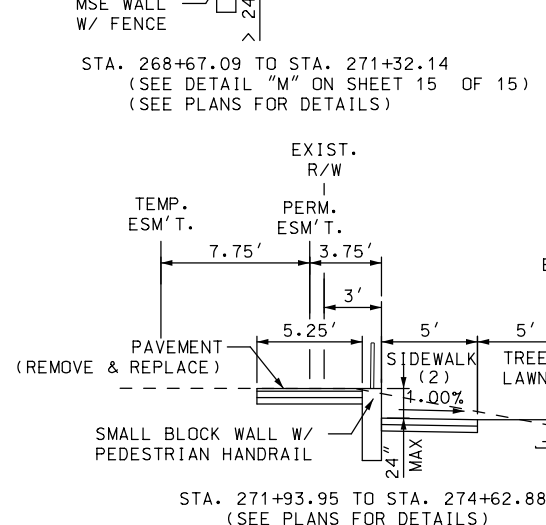

- * TAPER LANES FROM 10' TO 12' FROM STA. 269+80.00 TO STA. 271+40.00
- ** USE EXIST. CURB & GUTTER & SIDEWALK IN PLACE BEGINNING AT STA. 275+00.00
- ** PROVIDE FOR MSE WALL (SMALL BLOCK) W/ FENCE (SEE DETAIL "M" ON SHEET 15 OF 15) STA. 268+67.09 TO STA. 271+32.14 (WALL NO. 47)
- PROVIDE FOR SMALL BLOCK WALL (SEE DETAIL "J" ON SHEET 15 OF 15) STA. 271+93.95 TO STA. 274+62.88 (WALL NO. 50)

TYPICAL SECTION ROUTE 100
STA. 268+40.00 TO STA. 276+70.00
(BERNICE AVENUE TO TAYLOR AVE)

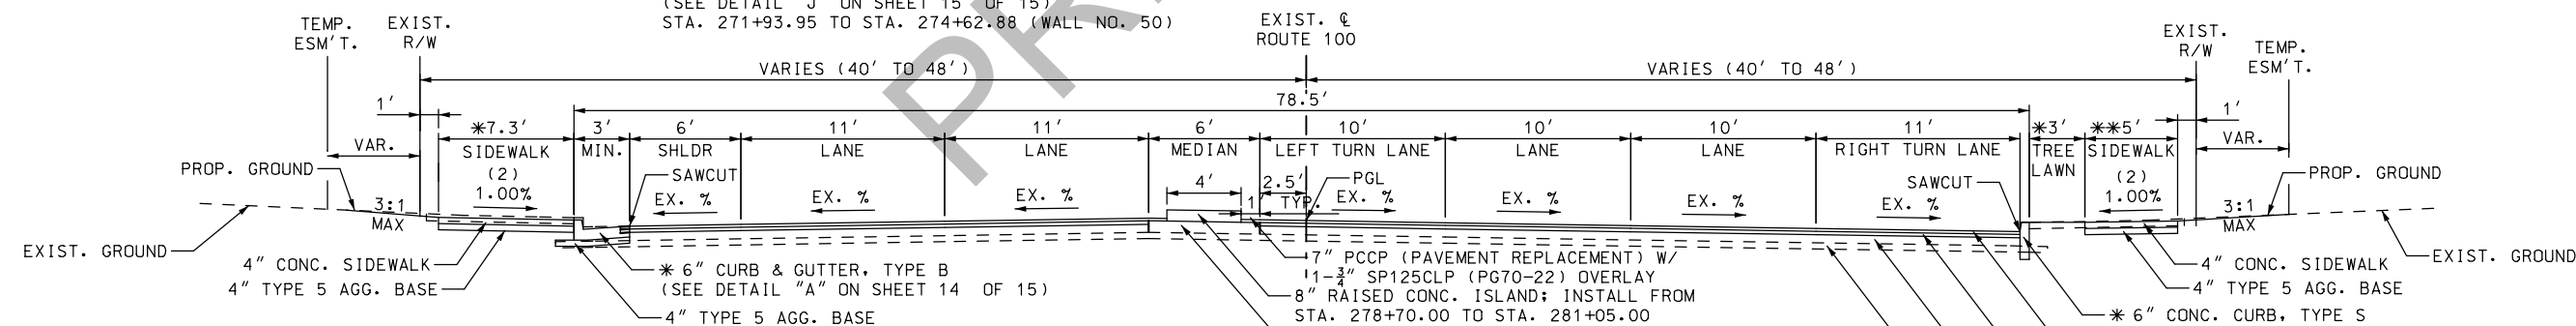

- * INSTALL NEW SIDEWALK AND CURB & GUTTER FROM STA. 280+16.15 TO STA. 281+34.50; OTHERWISE USE EXISTING SIDEWALK AND CURB & GUTTER IN PLACE

TYPICAL SECTION ROUTE 100
STA. 276+70.00 TO STA. 281+06.00
(KIRKWOOD ROAD INTERSECTION)

- NOTES:
- (1) MILL EXISTING ASPHALT PAVEMENT 4 INCHES (APPROXIMATE DEPTH TO EXISTING CONCRETE PAVEMENT) AND FILL WITH 4" ASPHALT PAVEMENT AS SPECIFIED ON THE TYPICAL SECTIONS.
 - (2) ALL NEW SIDEWALK HAS BEEN DESIGNED WITH A 1.00% CROSS SLOPE; FINAL CONSTRUCTION NOT TO EXCEED 2.00% MAXIMUM CROSS SLOPE. SEE PLAN VIEW FOR VARIOUS CURB TYPES ADJACENT TO PROPOSED SIDEWALK.

- * END CURB & GUTTER AT STA. 277+69.17. TRANSITION FROM 5' TO 3' TREELAWN AT STA. 278+27.45 & BEGIN TYPE S CURB; END CURB REPLACEMENT AT STA. 278+72.00
- ** SIDEWALK ENDS AT STA. 279+12.32; MATCH EXIST. SIDEWALK
- ** END PAVEMENT IMPROVEMENTS; WESTBOUND LANES AT STA. 278+70.00

PRELIMINARY
NOT FOR CONSTRUCTION

DATE PREPARED: 2/12/2021

ROUTE 100 STATE MO
DISTRICT SL SHEET NO. 2

COUNTY ST. LOUIS

JOB NO. J6S1718/J6S1718B/C

CONTRACT ID.

PROJECT NO.

BRIDGE NO.

DESCRIPTION

DATE

MISSOURI HIGHWAYS AND TRANSPORTATION COMMISSION

105 WEST CAPITAL
JEFFERSON CITY, MO 65102
1-888-ASK-MODOT (1-888-275-6636)

TWM
ENGINEERING
GEOSPATIAL SERVICES
720 OLIVE STREET, SUITE 200A
ST. LOUIS 63101
www.twm-inc.com
MISSOURI CERT. OF AUTHORITY: 001528

TYPICAL SECTIONS
ROUTE 100
SHEET 8 OF 15




5" 1" 4:1 MAX VAR. 0.5'-1.5'

TIE BARS SHALL BE #4 EPOXY COATED STEEL BARS PLACED AT 30" SPACING (INCLUDED IN COST OF MOD. CURB)

* VAN MARK WAY MODIFIED INTEGRAL CURB DETAIL

- TRANSITION FROM 0.50' TO 1.25' HEIGHT STA. 100+79.94 TO STA. 100+84.94
- TRANSITION FROM 1.25' TO 1.50' HEIGHT STA. 100+84.94 TO STA. 100+92.94
- TRANSITION FROM 1.50' TO 0.50' HEIGHT STA. 100+92.94 TO STA. 100+97.88

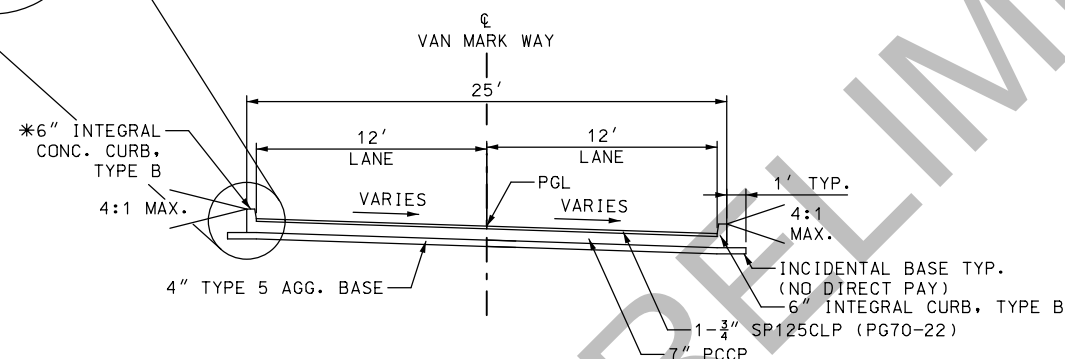

EXIST. R/W

17.5'

12.5'

22'

6.5'

10.5' LANE

10.5' LANE

1.5'

DOROTHY AVE.

EX. %

PGL

EXIST. CURB (UIP)

1- $\frac{3}{4}$ " SP125CLP (PG70-22)

EXIST. PCCP (UIP)

EXIST. AGG. BASE (UIP)

EXIST. CURB (UIP)

(1) ALL NEW SIDEWALK HAS BEEN DESIGNED WITH A 1.00% CROSS SLOPE; FINAL CONSTRUCTION NOT TO EXCEED 2.00% MAXIMUM CROSS SLOPE. SEE PLAN VIEW FOR VARIOUS CURB TYPES ADJACENT TO PROPOSED SIDEWALK.

TEMP. ESM'T. 17' 13' 30' WIDE - LOCATION VAR. 12' LANE 12' LANE EXIST. CURB (R) EXIST. ASPHALT OVERLAY (R) EXIST. PCCP (R) EXIST. AGG. BASE (R) EXIST. R/W EXIST. SMALL BLOCK RETAINING WALL (R)

Diagram illustrating the plan view of a road section, showing lane markings, curbs, and materials. The diagram includes a circular inset showing a detail of the road edge.

Key Dimensions and Features:

- Overall Width:** 28' (indicated by a dimension line across the top).
- Lane Widths:** 12' LANE (indicated by dimension lines on both sides of the centerline).
- Centerline:** VAN MARK WAY (indicated by a vertical line through the center).
- Curbs:** 6" INTEGRAL CURB, TYPE B, 1' TYP. (indicated by dimension lines on both sides).
- Shoulders:** 4:1 MAX. (indicated by dimension lines on both sides).
- Materials:**
 - CONCRETE MEDIAN STRIP (indicated by a dimension line across the bottom).
 - 7" PCCP (indicated by a dimension line across the bottom).
 - 1-3/4" SP125CLP (PG70-22) (indicated by a dimension line across the bottom).
 - 4" TYPE 5 AGG. BASE (indicated by a dimension line across the bottom).
- Inset Detail:** A circular inset shows a detail of the road edge with dimensions: 3/4" RADIUS, 1" (top), 3" (middle), and 1-3/4" (bottom). It also references "SEE MODOT DETAIL 608.30A FOR TIE BAR INFORMATION".
- Other Labels:**
 - PGL VARIES (indicated by a dimension line across the bottom).
 - INCIDENTAL BASE TYP. (NO DIRECT PAY) (indicated by a dimension line across the bottom).
 - 4:1 MAX. (indicated by a dimension line on the right side).
 - 6" INTEGRAL CURB, TYPE B (indicated by a dimension line on the right side).

Plan view of proposed widening of Dorothy Ave. The diagram shows a cross-section of the road with the following dimensions and features:

- EXIST. R/W** (Right of Way) boundaries on both sides.
- 26'** total width of the proposed widening area.
- 15'** distance from the centerline to the existing R/W boundary on each side.
- 12'** and **13'** lane widths.
- EX. APPROX. 22'** existing road width.
- 5'** distance from the centerline to the existing curb (UIP).
- 4:1 MAX** slope for the proposed ground.
- 6" INTEGRAL CURB, TYPE B** (SEE DETAIL "C" ON SHEET 14 OF 15).
- 7" PCCP (PAVEMENT WIDENING) W/ 1-3/4" SP125CLP (PG70-22)**.
- 4" TYPE 5 AGG. BASE**.
- EXIST. CURB (UIP)**.
- MILL EXIST. ASPHALT & OVERLAY W/ 1-3/4" SP125CLP (PG70-22)**.
- EXIST. PCCP (UIP)**.
- EXIST. AGG. BASE (UIP)**.
- SAWCUT** and **PGL** (Proposed Grade Line) are also indicated.

PRELIMINARY
NOT FOR
CONSTRUCTION

"THIS MEDIA SHOULD
NOT BE CONSIDERED
A CERTIFIED
DOCUMENT."

[illegible]

105 WEST CAPITOL
JEFFERSON CITY, MO 65102
1-888-ASK-MODOT (1-888-275-6636)



TWM
ENGINEERING
GEOSPATIAL SERVICES
750 OLIVE STREET, SUITE 300A

TYPICAL SECTIONS

ROUTE 100

SHEET 9 OF 15

1	2	
---	---	---	---	---	---	---	---	---	----	----	-----	-----	

A33

PRELIMINARY
NOT FOR CONSTRUCTION

DATE PREPARED
2/12/2021

ROUTE 100
DISTRICT SL

STATE MO
SHEET NO. 2

COUNTY
ST. LOUIS

JOB NO.
J6S1718/J6S1718B/C

CONTRACT ID.

PROJECT NO.

BRIDGE NO.

DESCRIPTION


DATE

MISSOURI HIGHWAYS AND TRANSPORTATION COMMISSION

105 WEST CAPITAL
JEFFERSON CITY, MO 65102
1-888-ASK-MODOT (1-888-275-6636)

TWM
ENGINEERING
GEOSPATIAL SERVICES
720 OLIVE STREET, SUITE 200A
ST. LOUIS 63101
www.twm-inc.com
MISSOURI CERT. OF AUTHORITY: 001528


TYPICAL SECTIONS
ROUTE 100
SHEET 10 OF 15

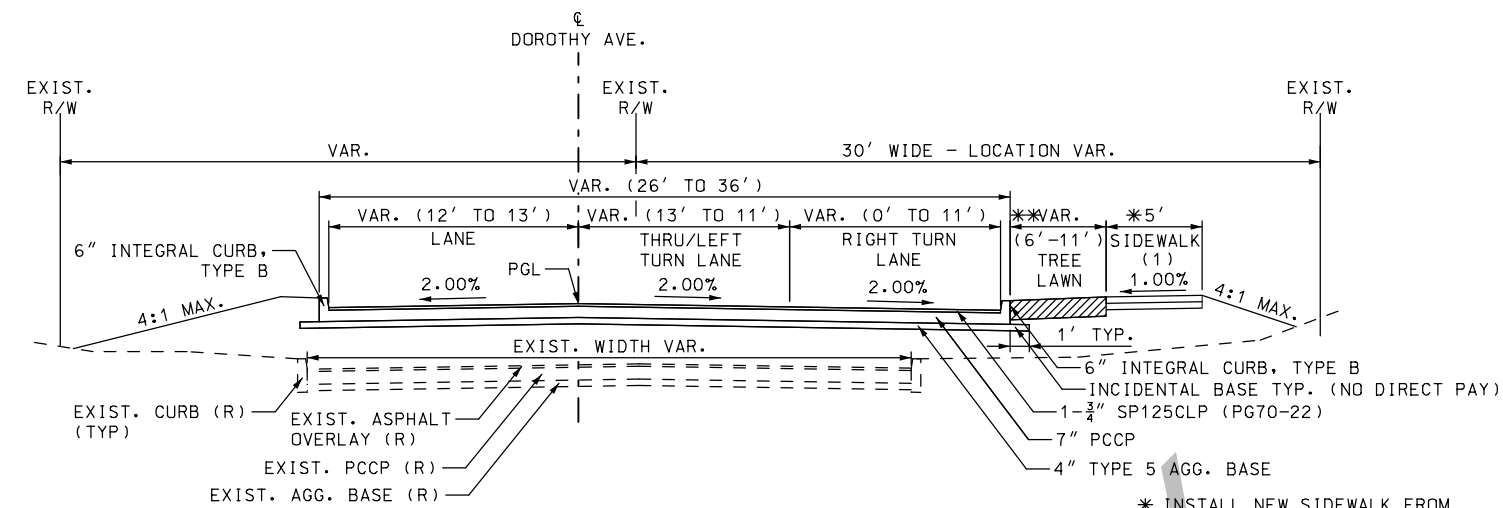



29 TYPICAL SECTION DOROTHY AVENUE
NEW PAVEMENT
STA. 93+17.40 TO STA. 94+80.00

* INSTALL NEW SIDEWALK FROM STA. 93+48.48 TO STA. 94+67.33
** AMENDED SOILS FROM STA. 93+80.53 TO STA. 94+61.33

ROGERS PARKWAY NOTES:
* SEE PLANS FOR ADDITIONAL INFORMATION REGARDING PROPOSED ALIGNMENT, SHARED USE PATH & RETAINING WALL LAYOUT AND RIGHT OF WAY

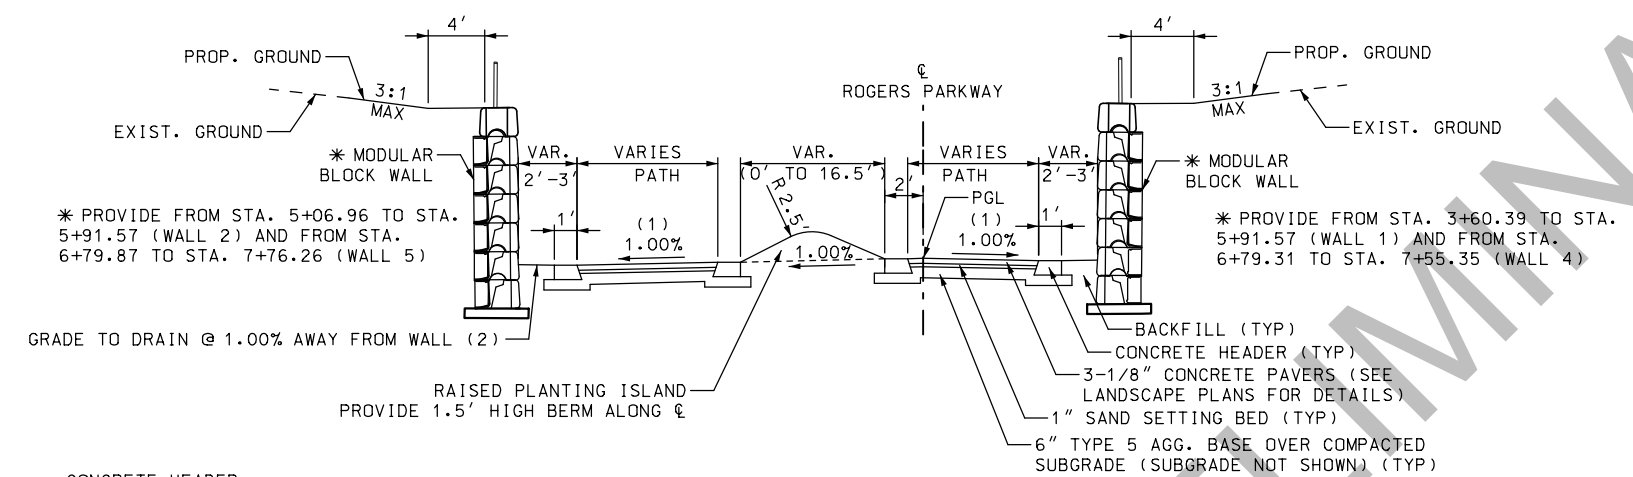


30 TYPICAL SECTION ROGERS PARKWAY
SHARED USE PATH W/ RAISED LANDSCAPED MEDIAN
STA. 4+28.55 TO STA. 5+91.57
STA. 6+79.58 TO STA. 8+33.11

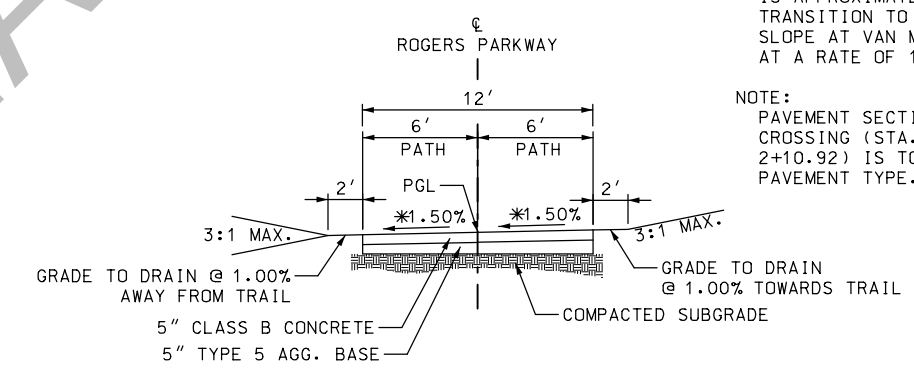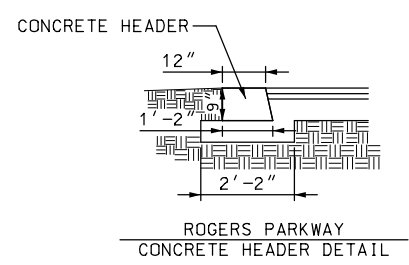


* CROSS SLOPE AT CONNECTION TO EXISTING PATH (STA. 1+47.07) IS APPROXIMATELY 3.02%. TRANSITION TO 1.50% CROSS SLOPE AT VAN MARK WAY CROSSING AT A RATE OF 1.00% PER 10 LF.
NOTE: PAVEMENT SECTION AT VAN MARK WAY CROSSING (STA. 1+83.42 TO STA. 2+10.92) IS TO MATCH VAN MARK WAY PAVEMENT TYPE.

31 TYPICAL SECTION ROGERS PARKWAY
SHARED USE PATH
STA. 1+47.07 TO STA. 2+10.92

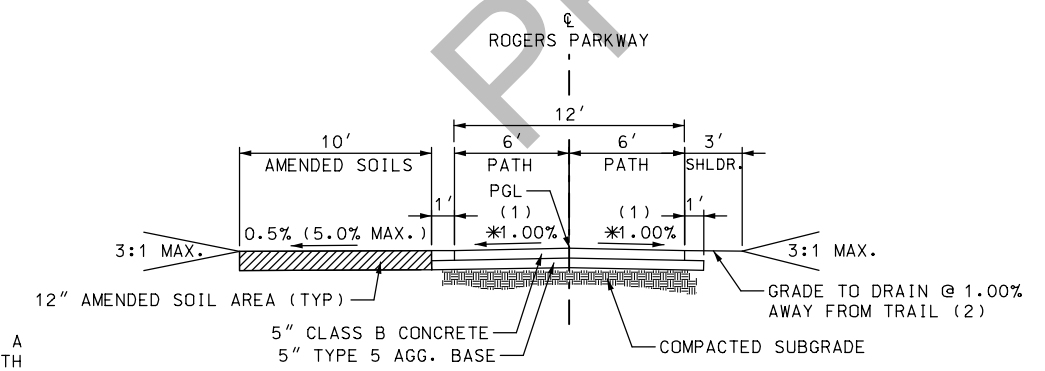


32 TYPICAL SECTION ROGERS PARKWAY
SHARED USE PATH
STA. 2+10.92 TO STA. 4+28.55
* CROSS SLOPE TRANSITION FROM VAN MARK WAY CROSSING TO FULL CROWN AT A RATE OF 1.00% PER 10 LF.

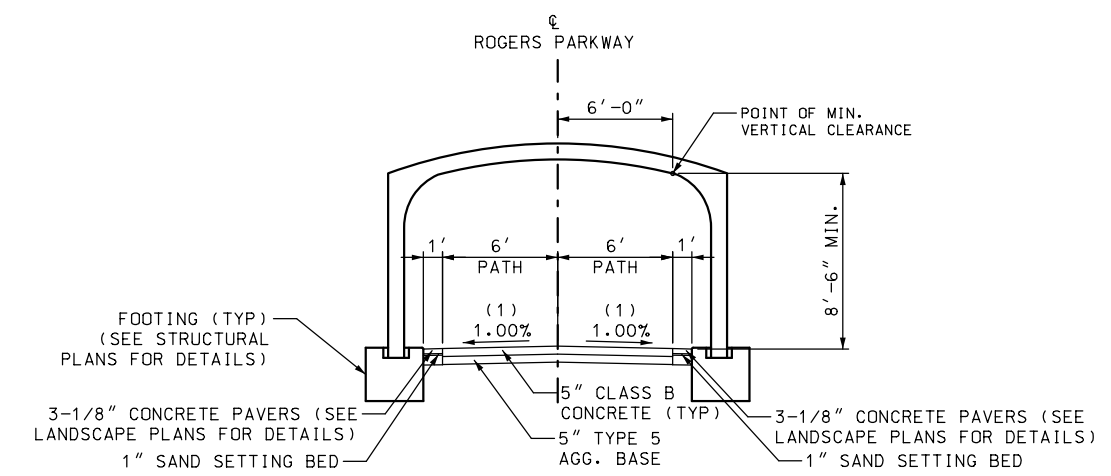

33 TYPICAL SECTION ROGERS PARKWAY - PRECAST 3-SIDED STRUCTURE
SHARED USE PATH AT PEDESTRIAN UNDERPASS
STA. 5+91.57 TO STA. 6+79.58 (88 LF)

NOTES:
(1) ALL NEW SIDEWALK HAS BEEN DESIGNED WITH A 1.00% CROSS SLOPE; FINAL CONSTRUCTION OF BOTH SIDEWALK AND ROGERS PARKWAY NOT TO EXCEED 2.00% MAXIMUM CROSS SLOPE. PROVIDE TRANSVERSE SAW CUT JOINTS EVERY 12' AT MAX 1/8" WIDE FOR CONCRETE PAVEMENT ON ROGERS PARKWAY. PROVIDE 1/2" PREFORMED FIBER JOINT AT EVERY PAVEMENT TRANSITION. SEE PLAN VIEW FOR VARIOUS CURB TYPES ADJACENT TO PROPOSED SIDEWALK.
(2) SHOULDER GRADING OUTSIDE OF CONCRETE HEADER TO SLOPE AT 1.00% AWAY FROM TRAIL EXCEPT FOR ALONG WALLS AND AT LOCATIONS OTHERWISE NOTED. AT WALL LOCATIONS GRADE AT 1.00% AWAY FROM THE WALL.

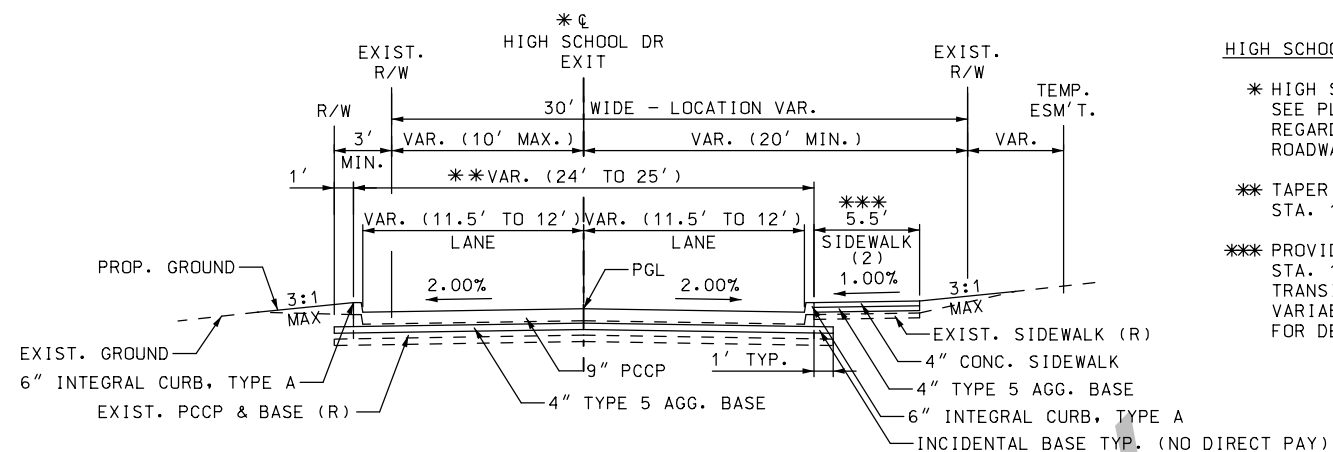

HIGH SCHOOL DRIVE (EXIT) NOTES:


* HIGH SCHOOL DRIVE TO BE REALIGNED;
SEE PLANS FOR ADDITIONAL INFORMATION
REGARDING PROPOSED ALIGNMENT,
ROADWAY LAYOUT & RIGHT OF WAY

** TAPER FROM 11.5' TO 12' LANES FROM
STA. 134+20.00 TO STA. 134+55.00

*** PROVIDE FOR 5.5' SIDEWALK FROM
STA. 134+04.68 TO STA. 134+29.00;
TRANSITION TO 5' SIDEWALK W/
VARIABLE WIDTH TREELAWN SEE PLANS
FOR DETAILS

39 TYPICAL SECTION - HIGH SCHOOL DRIVE (EXIT)

NEW PAVEMENT
STA. 134+04.68 TO STA. 134+80.00

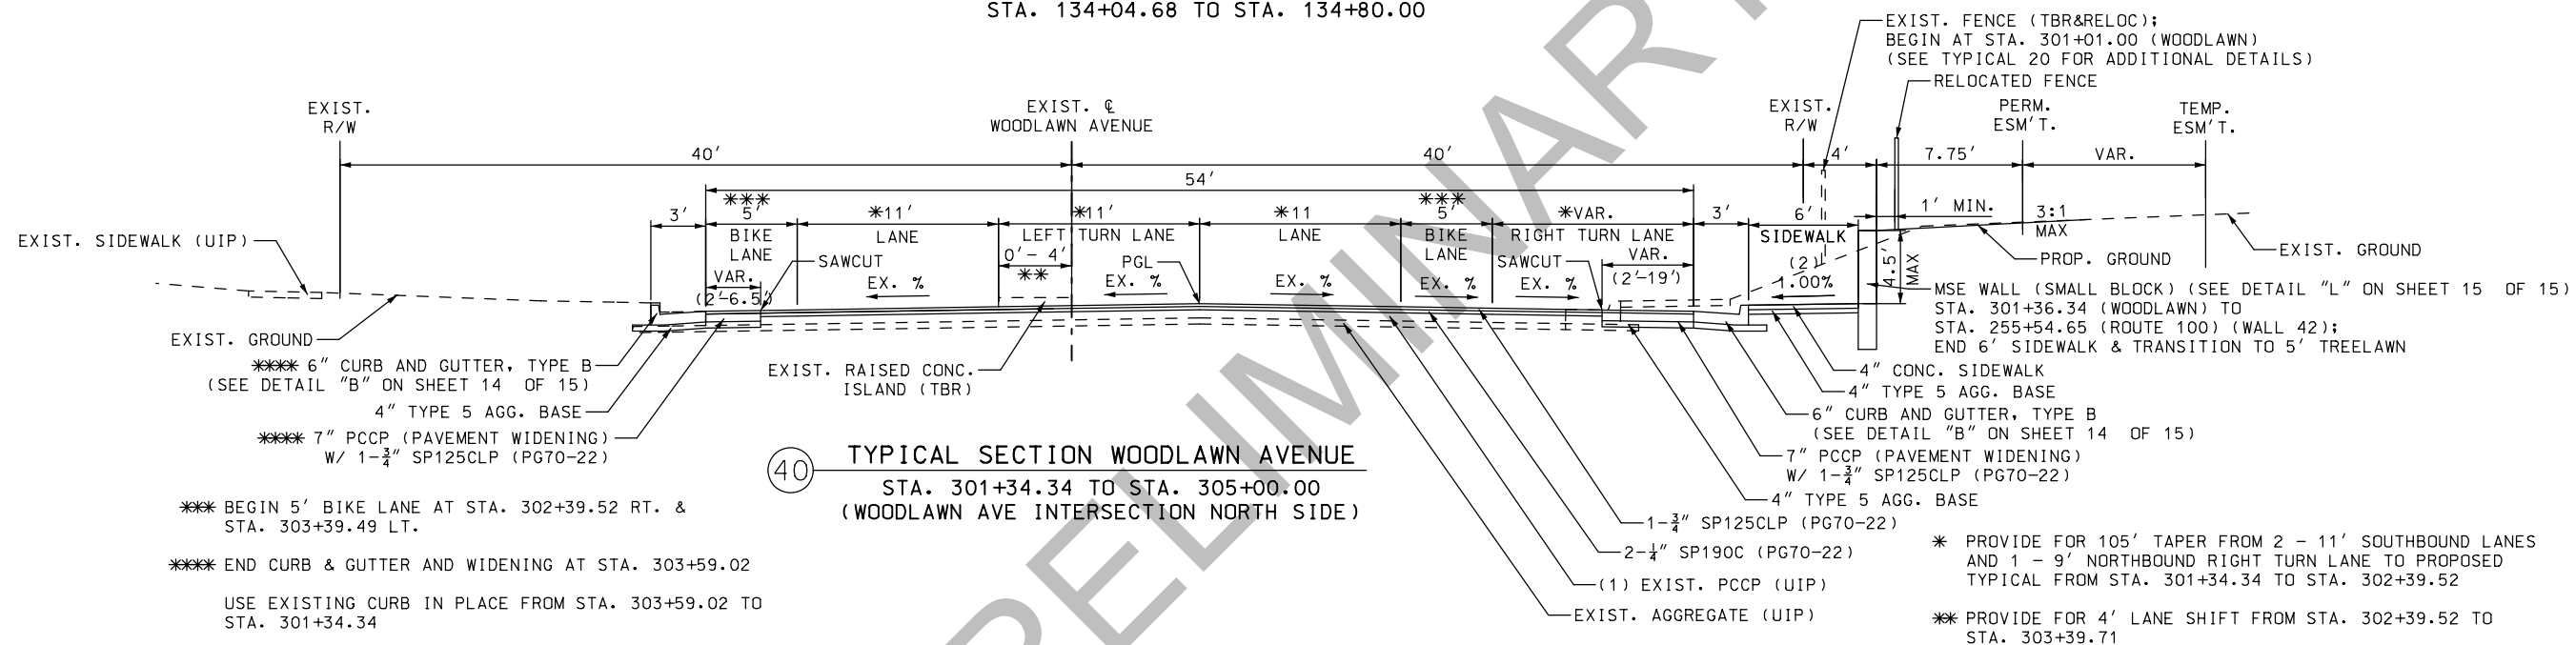


40 TYPICAL SECTION WOODLAWN AVENUE

STA. 301+34.34 TO STA. 305+00.00
(WOODLAWN AVE INTERSECTION NORTH SIDE)

*** BEGIN 5' BIKE LANE AT STA. 302+39.52 RT. &
STA. 303+39.49 LT.

*** END CURB & GUTTER AND WIDENING AT STA. 303+59.02

USE EXISTING CURB IN PLACE FROM STA. 303+59.02 TO
STA. 301+34.34

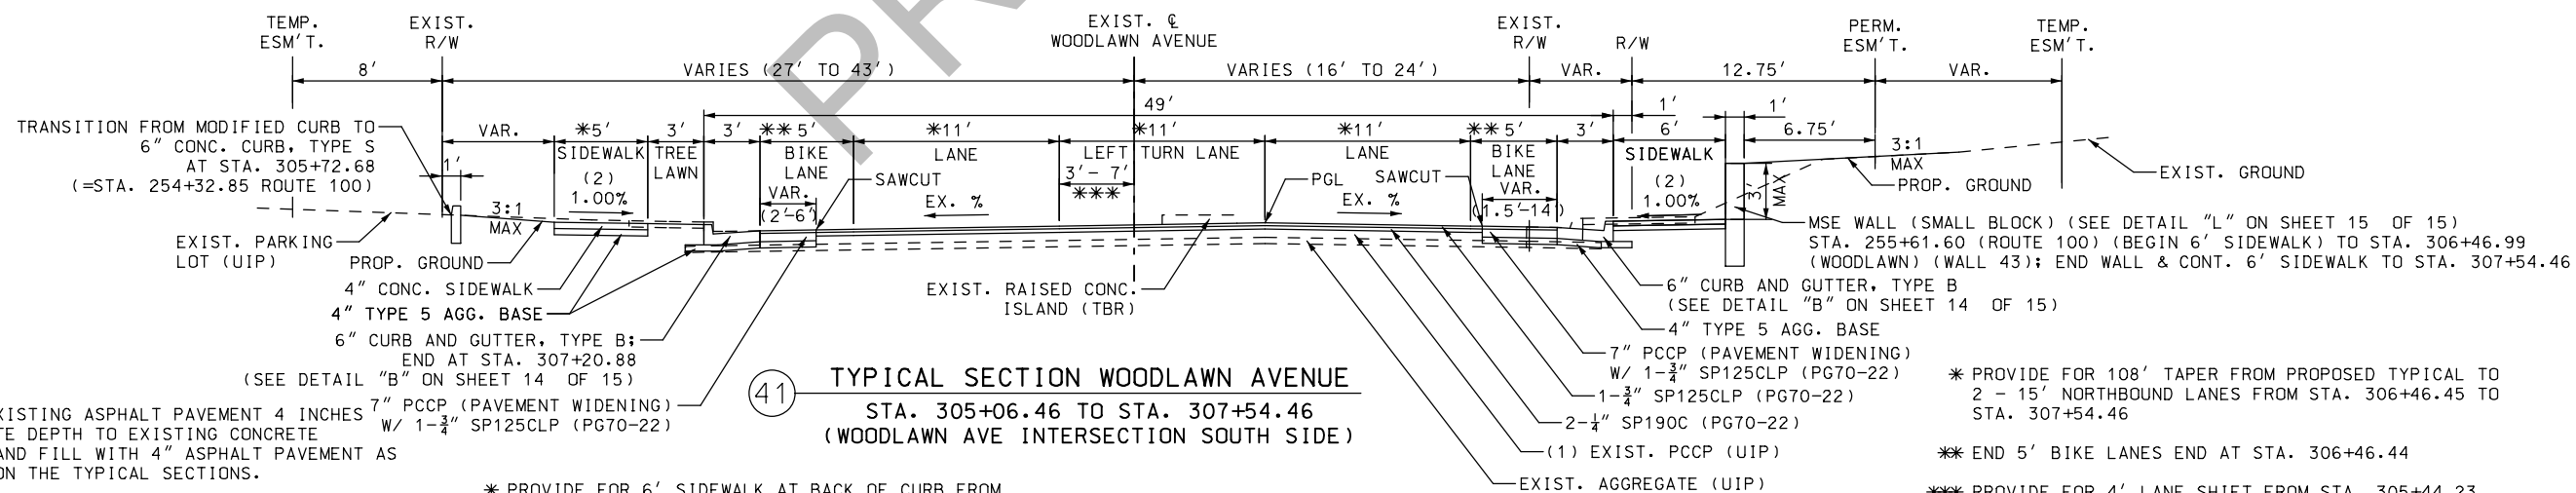

41 TYPICAL SECTION WOODLAWN AVENUE

STA. 305+06.46 TO STA. 307+54.46
(WOODLAWN AVE INTERSECTION SOUTH SIDE)

NOTES:

(1) MILL EXISTING ASPHALT PAVEMENT 4 INCHES
(APPROXIMATE DEPTH TO EXISTING CONCRETE
PAVEMENT) AND FILL WITH 4" ASPHALT PAVEMENT AS
SPECIFIED ON THE TYPICAL SECTIONS.

(2) ALL NEW SIDEWALK HAS BEEN DESIGNED WITH A
1.00% CROSS SLOPE; FINAL CONSTRUCTION NOT TO
EXCEED 2.00% MAXIMUM CROSS SLOPE. SEE PLAN
VIEW FOR VARIOUS CURB TYPES ADJACENT TO
PROPOSED SIDEWALK.

* PROVIDE FOR 6' SIDEWALK AT BACK OF CURB FROM
STA. 253+90.99 (ROUTE 100) TO STA. 306+00.64;
TRANSITION TO 5' SIDEWALK W/ 3' TREELAWN

END SIDEWALK AT STA. 307+26.88; MATCH EXIST.
SIDEWALK.

* PROVIDE FOR 105' TAPER FROM 2 - 11' SOUTHBOUND LANES
AND 1 - 9' NORTHBOUND RIGHT TURN LANE TO PROPOSED
TYPICAL FROM STA. 301+34.34 TO STA. 302+39.52

* PROVIDE FOR 4' LANE SHIFT FROM STA. 302+39.52 TO
STA. 303+39.71

* PROVIDE FOR 108' TAPER FROM PROPOSED TYPICAL TO
2 - 15' NORTHBOUND LANES FROM STA. 306+46.45 TO
STA. 307+54.46

*** END 5' BIKE LANES END AT STA. 306+46.44

*** PROVIDE FOR 4' LANE SHIFT FROM STA. 305+44.23
TO STA. 306+11.19

PRELIMINARY NOT FOR CONSTRUCTION

DATE PREPARED: 2/12/2021

ROUTE 100 STATE MO DISTRICT SL SHEET NO. 2

COUNTY ST. LOUIS

JOB NO. J6S1718/J6S1718B/C

CONTRACT ID.

PROJECT NO.

BRIDGE NO.

DESCRIPTION


DATE

MISSOURI HIGHWAYS AND TRANSPORTATION COMMISSION


105 WEST CAPITAL JEFFERSON CITY, MO 65102 1-888-ASK-MODOT (1-888-275-6636)

TWM ENGINEERING GEOSPATIAL SERVICES 720 OLIVE STREET, SUITE 200A ST. LOUIS, MO 63101 www.twm-inc.com MISSOURI CERT. OF AUTHORITY: 001528


TYPICAL SECTIONS ROUTE 100 SHEET 12 OF 15

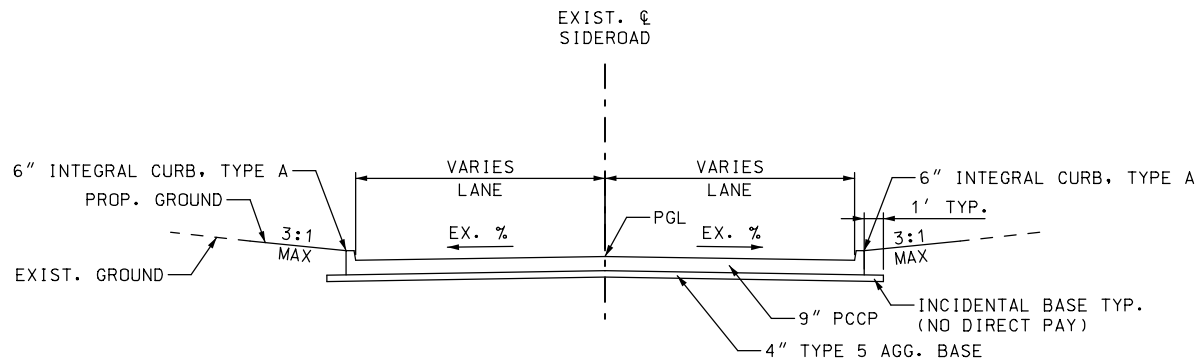


42 TYPICAL SECTION - CONCRETE SIDEROAD
(SIDEROAD WIDTHS VARY; SEE PLANS FOR WIDTHS & LOCATIONS)

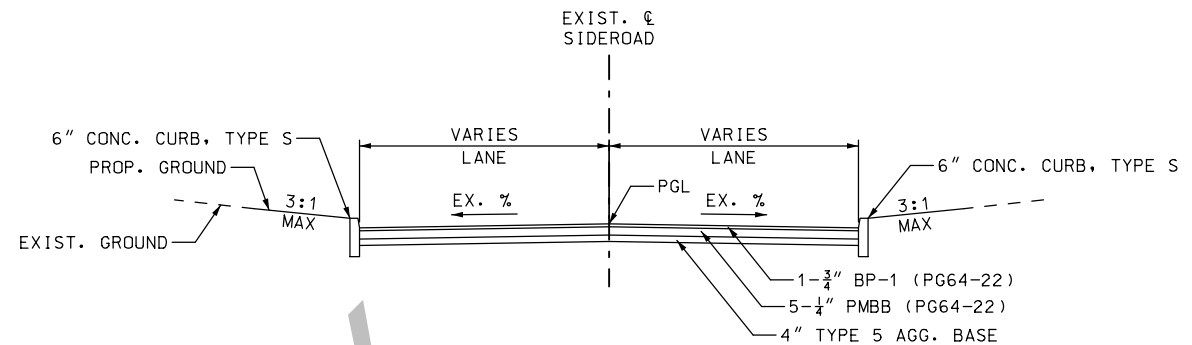


43 TYPICAL SECTION - ASPHALT SIDEROAD
(SIDEROAD WIDTHS VARY; SEE PLANS FOR WIDTHS & LOCATIONS)

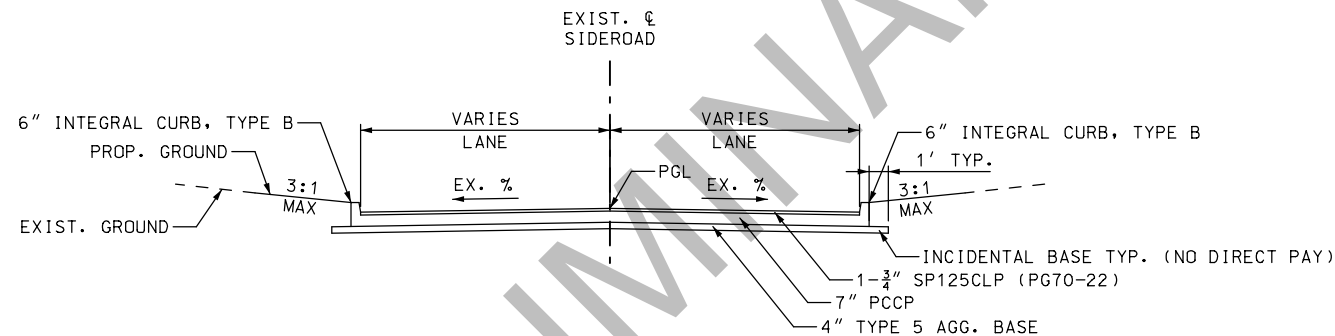

44 TYPICAL SECTION - CONCRETE SIDEROAD W/ OVERLAY
(SIDEROAD WIDTHS VARY; SEE PLANS FOR WIDTHS & LOCATIONS)

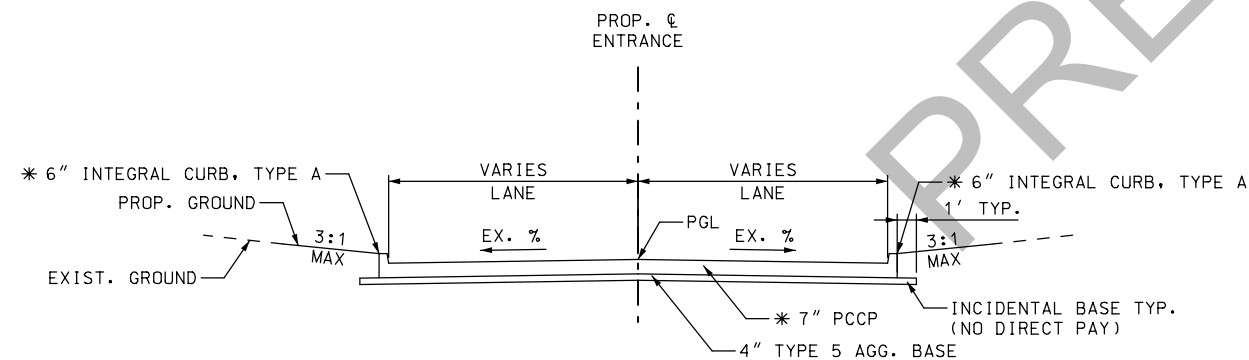

45 TYPICAL SECTION - ENTRANCE
(ENTRANCE WIDTHS VARY; SEE PLANS FOR WIDTHS & LOCATIONS)
* PAID FOR AS PAVED APPROACH (7 IN.); SEE STANDARD PLANS

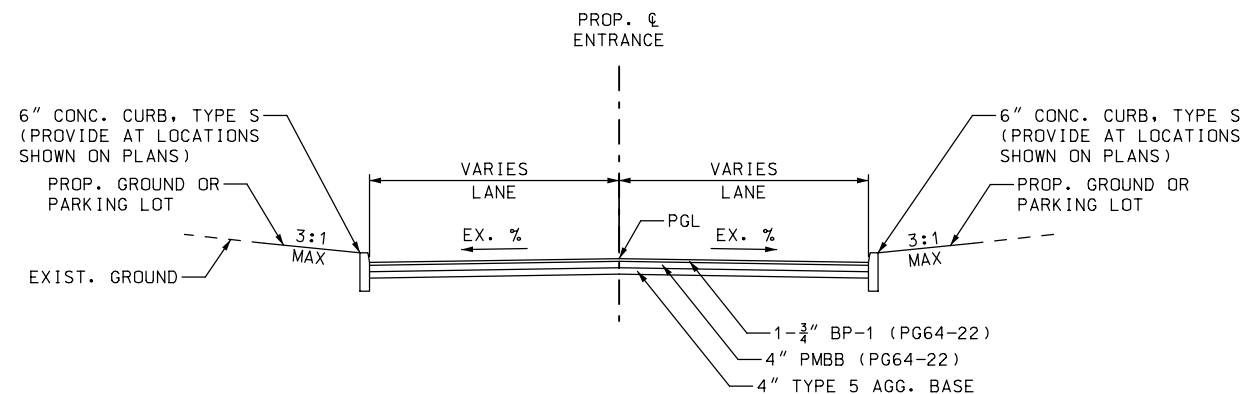

46 TYPICAL SECTION - ASPHALT TIE-IN (FOR ENTRANCES)
(ENTRANCE WIDTHS VARY; SEE PLANS FOR WIDTHS & LOCATIONS)

PRELIMINARY
NOT FOR CONSTRUCTION








DATE PREPARED
2/12/2021
ROUTE
100
DISTRICT
SL
COUNTY
ST. LOUIS
JOB NO.
J6S1718/J6S1718B/C
CONTRACT ID.
PROJECT NO.
BRIDGE NO.

DESCRIPTION	DATE

MISSOURI HIGHWAYS AND TRANSPORTATION COMMISSION
105 WEST CAPITAL
JEFFERSON CITY, MO 65102
1-888-ASK-MODOT (1-888-275-6636)

TWM
ENGINEERING
GEOSPATIAL SERVICES
720 OLIVE STREET, SUITE 200A
ST. LOUIS 63101
www.twm-inc.com
MISSOURI CERT. OF AUTHORITY: 001528

TYPICAL SECTIONS
ROUTE 100
SHEET 13 OF 15

  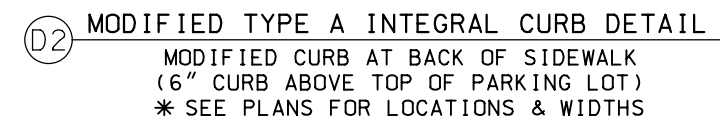 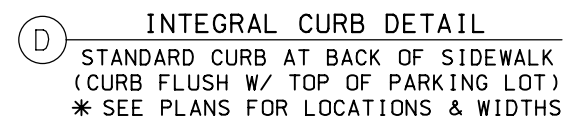  

PRELIMINARY
THIS MEDIA SHOULD
NOT BE CONSIDERED
A CERTIFIED
DOCUMENT."
NOT FOR CONSTRUCTION

BRIDGE NO.

02
0L
(6)

NO

STATI
CAPIT
D 651
5-6633

WEST COAST, MOBILE, ALABAMA 36688-2755

05 WEEK
CITY
1-881

PERSON
OT (

AND
ISS
F
EFFE
-MOD



1-888-888-8888



01528

NG
SERVICE
DATE 200A
33101
-0
om
ORITY: 00

W
ENGINEERING & ANALYSIS
 STREET, SUITE 100
 ST. LOUIS, MO 63105
 314-241-6300
 www-inc.com
 OFFICE

ENGINEERING SPATIAL
OLIVE STREET, LOUISIANA
(314) 311-1111
www.tyco.com
CERT. OF

GEOS
720 C
MISSOURI

	M

NS

00
OF 19


SEC
TE 1
14 C

ICAL
ROUT
EET


TYP: SHE

100


:51 PM 2/12/2021

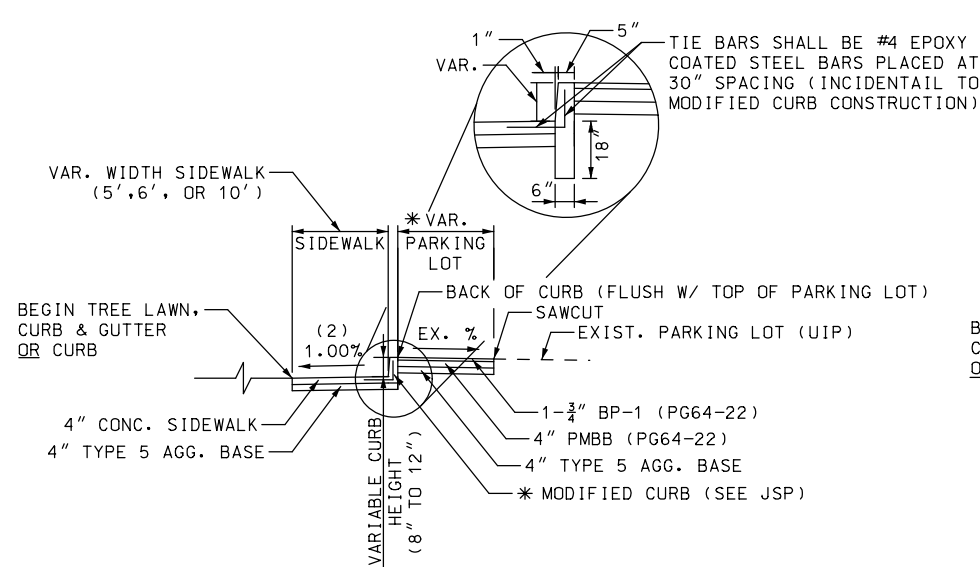


G **MODIFIED CURB DETAIL**
CUT SECTION
CURB HEIGHTS 8" TO 12" MAX
* SEE PLANS FOR LOCATIONS & WIDTHS

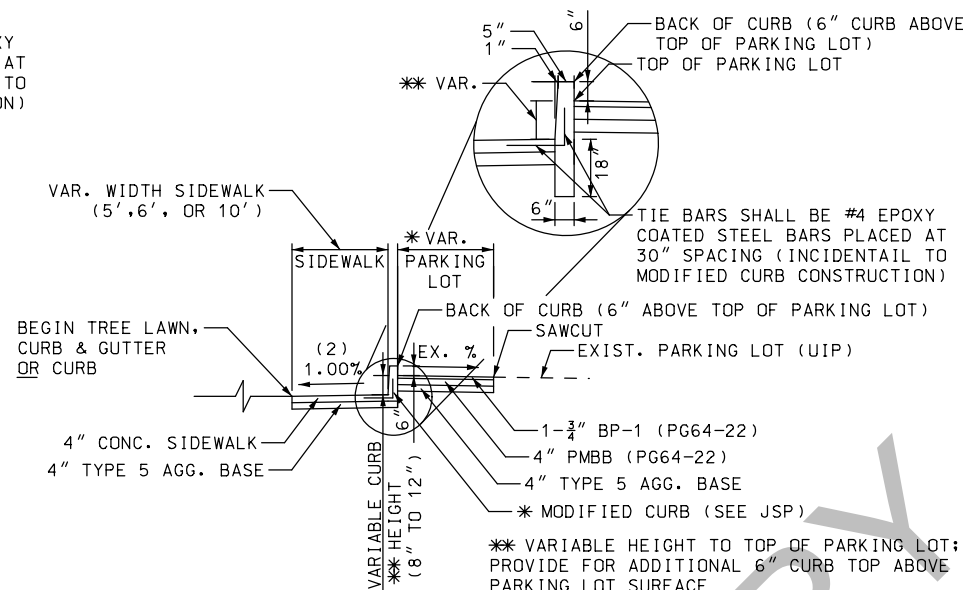


G1 **MODIFIED CURB DETAIL**
CUT SECTION
CURB HEIGHTS 8" TO 12" MAX
(W/ ADDITIONAL 6" CURB TOP)
* SEE PLANS FOR LOCATIONS & WIDTHS

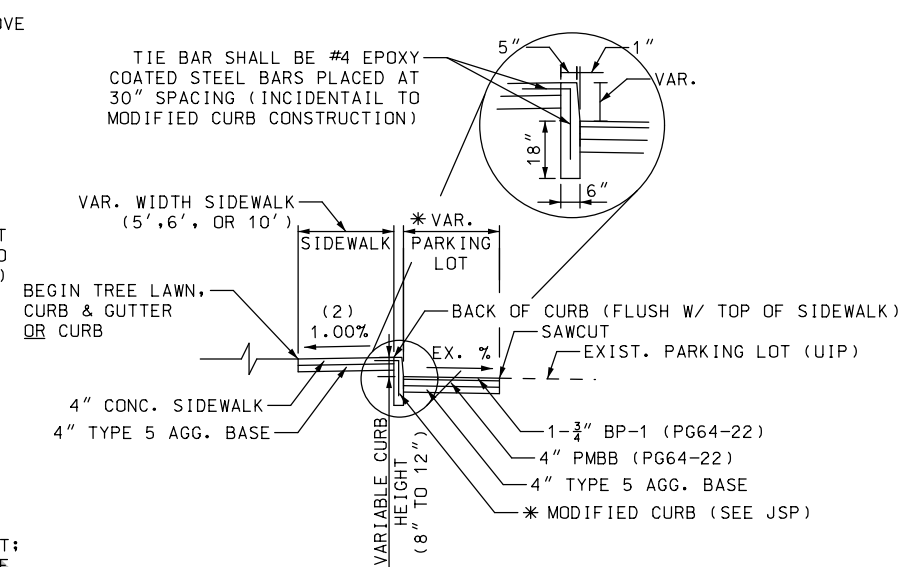


H **MODIFIED CURB DETAIL**
FILL SECTION
CURB HEIGHTS 8" TO 12" MAX
* SEE PLANS FOR LOCATIONS & WIDTHS

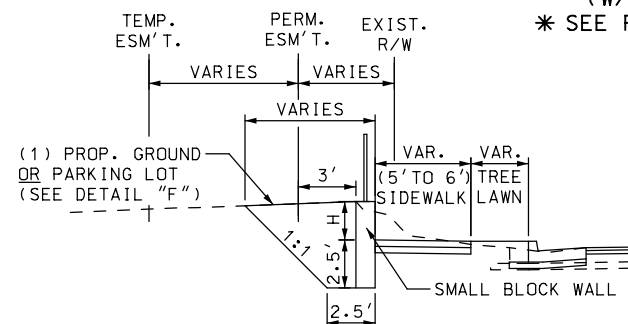


J **SMALL BLOCK WALL (NON-MSE)**
CUT SECTION
WALL HEIGHT (H) VARIES 12" TO 24" MAX
(SEE PLANS FOR LOCATIONS & WALL DETAILS)

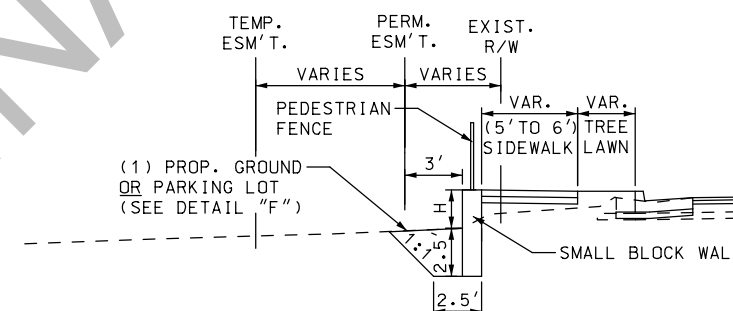

K **SMALL BLOCK WALL (NON-MSE)**
FILL SECTION
WALL HEIGHT (H) VARIES 12" TO 24" MAX
(SEE PLANS FOR LOCATIONS & WALL DETAILS)

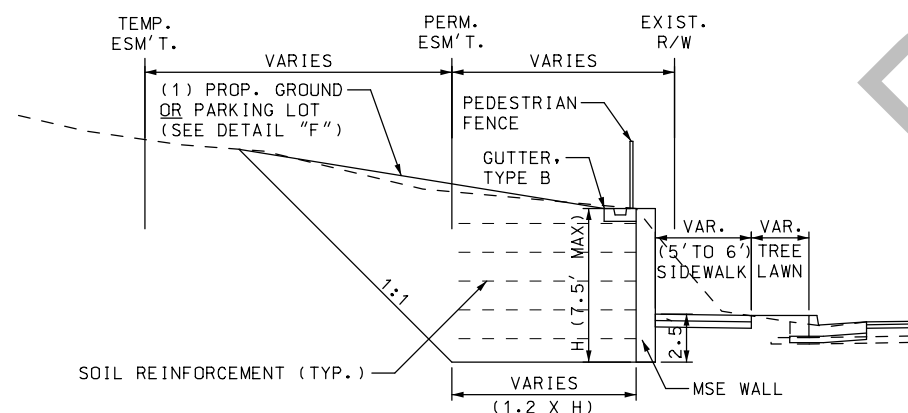

L **MSE WALL (SMALL BLOCK)**
CUT SECTION
WALL HEIGHT (H) GREATER THAN 24"
(SEE PLANS FOR LOCATIONS & STANDARD DRAWINGS FOR MSE WALL DETAILS)

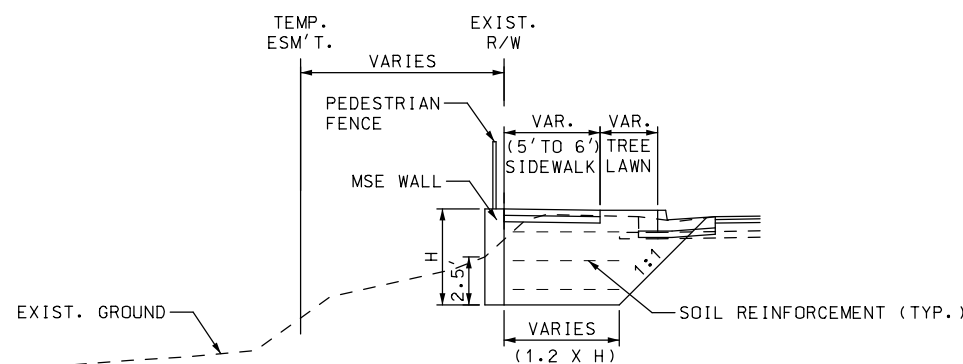

M **MSE WALL (SMALL BLOCK)**
FILL SECTION
WALL HEIGHT (H) GREATER THAN 24"
(SEE PLANS FOR LOCATIONS & STANDARD DRAWINGS FOR MSE WALL DETAILS)

PRELIMINARY
NOT FOR CONSTRUCTION

DATE PREPARED
2/12/2021
ROUTE
100
DISTRICT
SL
STATE
MO
SHEET NO.
2
COUNTY
ST. LOUIS
JOB NO.
J6S1718/J6S1718B/C
CONTRACT ID.
PROJECT NO.
BRIDGE NO.

DESCRIPTION	DATE

MISSOURI HIGHWAYS AND TRANSPORTATION COMMISSION
105 WEST CAPITAL
JEFFERSON CITY, MO 65102
1-888-ASK-MODOT (1-888-275-6636)

TWM
ENGINEERING
GEOSPATIAL SERVICES
720 OLIVE STREET, SUITE 200A
ST. LOUIS, MO 63101
www.twm-inc.com
MISSOURI CERT. OF AUTHORITY: 001528

TYPICAL SECTIONS
ROUTE 100
SHEET 15 OF 15

LEGEND	
	MILL & FILL LIMITS
	NEW ASPHALT PAVEMENT
	NEW CONCRETE PAVEMENT
	NEW CONCRETE PAVEMENT (TO BE OVERLAID)
	PAID FOR AS CURB RAMP
	PAID FOR AS SIDEWALK
	PAVEMENT TO BE REMOVED
	DETECTABLE WARNINGS

NOTES:

SEE DRAINAGE PLAN SHEETS FOR NOTES REGARDING EXISTING AND PROPOSED DRAINAGE FEATURES.

EXISTING SIGNAL LAYOUT AT BIG BEND BOULEVARD SHOWN FOR INFORMATION ONLY.


SEE CROSS SECTION SHEETS FOR SAW CUT OFFSET INFORMATION.

SEE ENTRANCE & PARKING LOT DETAIL SHEETS FOR ENTRANCE TYPE INFORMATION.

CURB: SEE CURB, ENTRANCE AND SIDE ROAD TYPICAL SECTIONS AND DETAIL SHEETS FOR CURB TYPE TO BE CONSTRUCTED AT ENTRANCES AND SIDE ROADS. VERTICAL CURBS OR FLARES ASSOCIATED WITH CURB RAMPS OR LANDINGS TO BE INCLUDED IN THE COST OF THE CURB RAMP; INTEGRAL CURBS ASSOCIATED WITH THE SIDEWALK TO BE MEASURED AND PAID FOR AS SIDEWALK; UNLESS OTHERWISE NOTED, ALL OTHER CURB AND/OR CURB AND GUTTER TO BE PAID FOR SEPARATELY. SEE JOB SPECIAL PROVISIONS.

EXISTING IMPROVEMENTS:

UNLESS OTHERWISE INDICATED ON THE PLANS, ANY EXISTING IMPROVEMENTS, SUCH AS PARKING LOTS, SIGNS, LANDSCAPING, PAVEMENT, RETAINING WALLS, CURB, GUTTER, STEPS, SIDEWALK, AND OTHER SIMILAR IMPROVEMENTS, SHALL BE LEFT IN PLACE IN ACCORDANCE WITH SECTION 202 OF THE STANDARD SPECIFICATIONS.

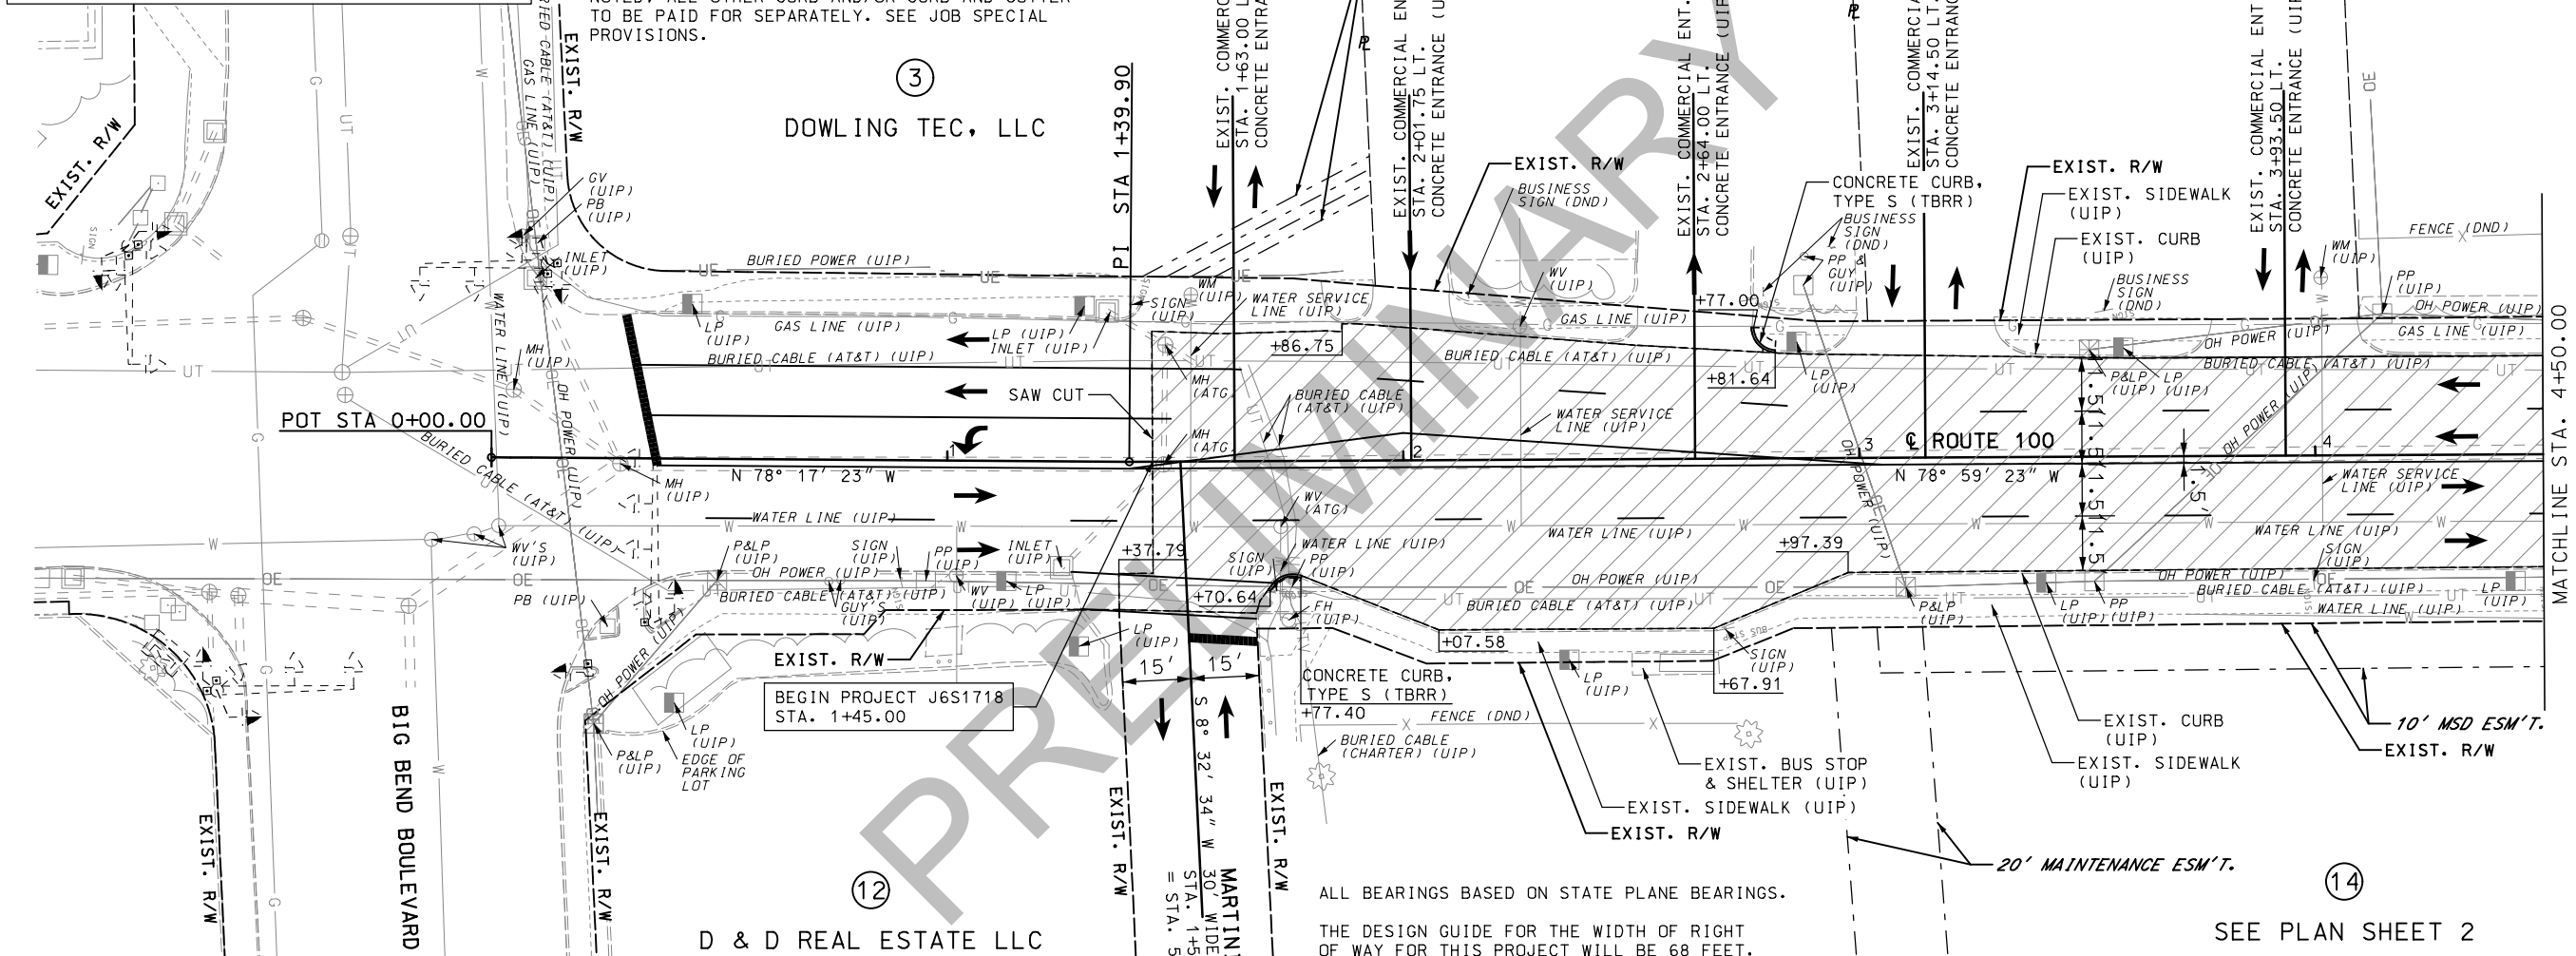

ABBREVIATIONS - LEGEND

USE IN PLACE	(UIP)
DO NOT DISTURB	(DND)
ADJUST TO GRADE	(ATG)
ADJUST TO GRADE BY OTHERS	(ATGBO)
REMOVE	(TBR)
TO BE REMOVED AND REPLACED (BY CONTRACTOR)	(TBR&R)
TO BE REMOVED AND RELOCATED (BY CONTRACTOR)	(TBR&RELOC)
TO BE REMOVED (BY OTHERS)	(TBRBO)
TO BE REMOVED AND REPLACED (BY OTHERS)	(TBR&RBO)
TO BE REMOVED AND RELOCATED (BY OTHERS)	(TBR&RELOCBO)
TO BE ABANDONED	(TBA)
TO BE ABANDONED AND FILLED	(TBAF)

THE EXISTENCE AND APPROXIMATE LOCATION OF UTILITY FACILITIES KNOWN TO EXIST, AS SHOWN ON THE PLANS, ARE BASED ON THE BEST INFORMATION AVAILABLE TO THE COMMISSION AT THIS TIME. THIS INFORMATION IS PROVIDED BY THE COMMISSION "AS-IS" AND THE COMMISSION EXPRESSLY DISCLAIMS ANY REPRESENTATION OR WARRANTY AS TO THE COMPLETENESS, ACCURACY, OR SUITABILITY OF THE INFORMATION FOR ANY USE. RELIANCE UPON THIS INFORMATION IS DONE AT THE RISK AND PERIL OF THE USER, AND THE COMMISSION SHALL NOT BE LIABLE FOR ANY DAMAGES THAT MAY ARISE FROM ANY ERROR IN THE INFORMATION.

ALL BEARINGS BASED ON STATE PLANE BEARINGS.


THE DESIGN GUIDE FOR THE WIDTH OF RIGHT OF WAY FOR THIS PROJECT WILL BE 68 FEET. MORE OR LESS RIGHT OF WAY MAY BE SECURED TO SATISFY THE REQUIREMENTS OF THE DESIGN FEATURES OF THIS HIGHWAY.

RIGHT OF WAY LIMITS FOR THIS PROJECT EXTEND FROM STA. 4+85.00 TO STA. 5+17.48, FROM STA. 6+23.55 TO STA. 7+85.00, FROM STA. 21+67.99 TO STA. 24+12.20, STA. 25+00.00 TO STA. 26+40.00, FROM STA. 30+07.64 TO STA. 141+76.52, AND FROM STA. 143+68.40 TO STA. 279+07.31 FROM STA. 280+67.99 TO STA. 281+31.68 FOR A TOTAL DISTANCE OF 4.16 MILES.

ANY WORK INDICATED ON THE PLANS THAT EXTENDS BEYOND THE PROJECT LIMITS IS CONSIDERED INCIDENTAL TO AND PART OF THE CONSTRUCTION OF THIS PROJECT.

NO DIRECT PAYMENT WILL BE MADE FOR ANY NECESSARY CLEARING AND GRUBBING.

DISCLAIMER
THE PROFESSIONAL WHOSE SIGNATURE AND PERSONAL SEAL APPEAR HEREON ASSUMES RESPONSIBILITY ONLY FOR WHAT APPEARS ON THIS PAGE, AND DISCLAIMS (PURSUANT TO SECTION 327.411 RSMO) SPECIFICATION, ESTIMATES, REPORTS, OR OTHER DOCUMENTS OR INSTRUMENTS NOT SEALED BY THE UNDERSIGNED PROFESSIONAL RELATING TO OR INTENDED TO BE USED FOR ANY PART OR PARTS OF THE PROJECT TO WHICH THIS PAGE REFERS.

 

PRELIMINARY

NOT FOR CONSTRUCTION

DATE PREPARED

2/12/2021

ROUTE

100

STATE

MO

DISTRICT

SL

SHEET NO.

4

COUNTY

ST. LOUIS

JOB NO.

J6S1718

CONTRACT ID.

PROJECT NO.

BRIDGE NO.

DESCRIPTION

DATE

MISSOURI HIGHWAYS AND TRANSPORTATION COMMISSION

105 WEST CAPITAL

JEFFERSON CITY, MO 65102

1-888-ASK-MODOT (1-888-275-6636)

PLAN

ROUTE 100

SHEET 1 OF 52


⑥
EDM REAL ESTATE, LLC

8
WMA GROUP, LLC

FUSION LIVING, LLC

(10)

ANGELA M. BURTELOW, AND
ROBERT L. MANCHE JR., ET AL.

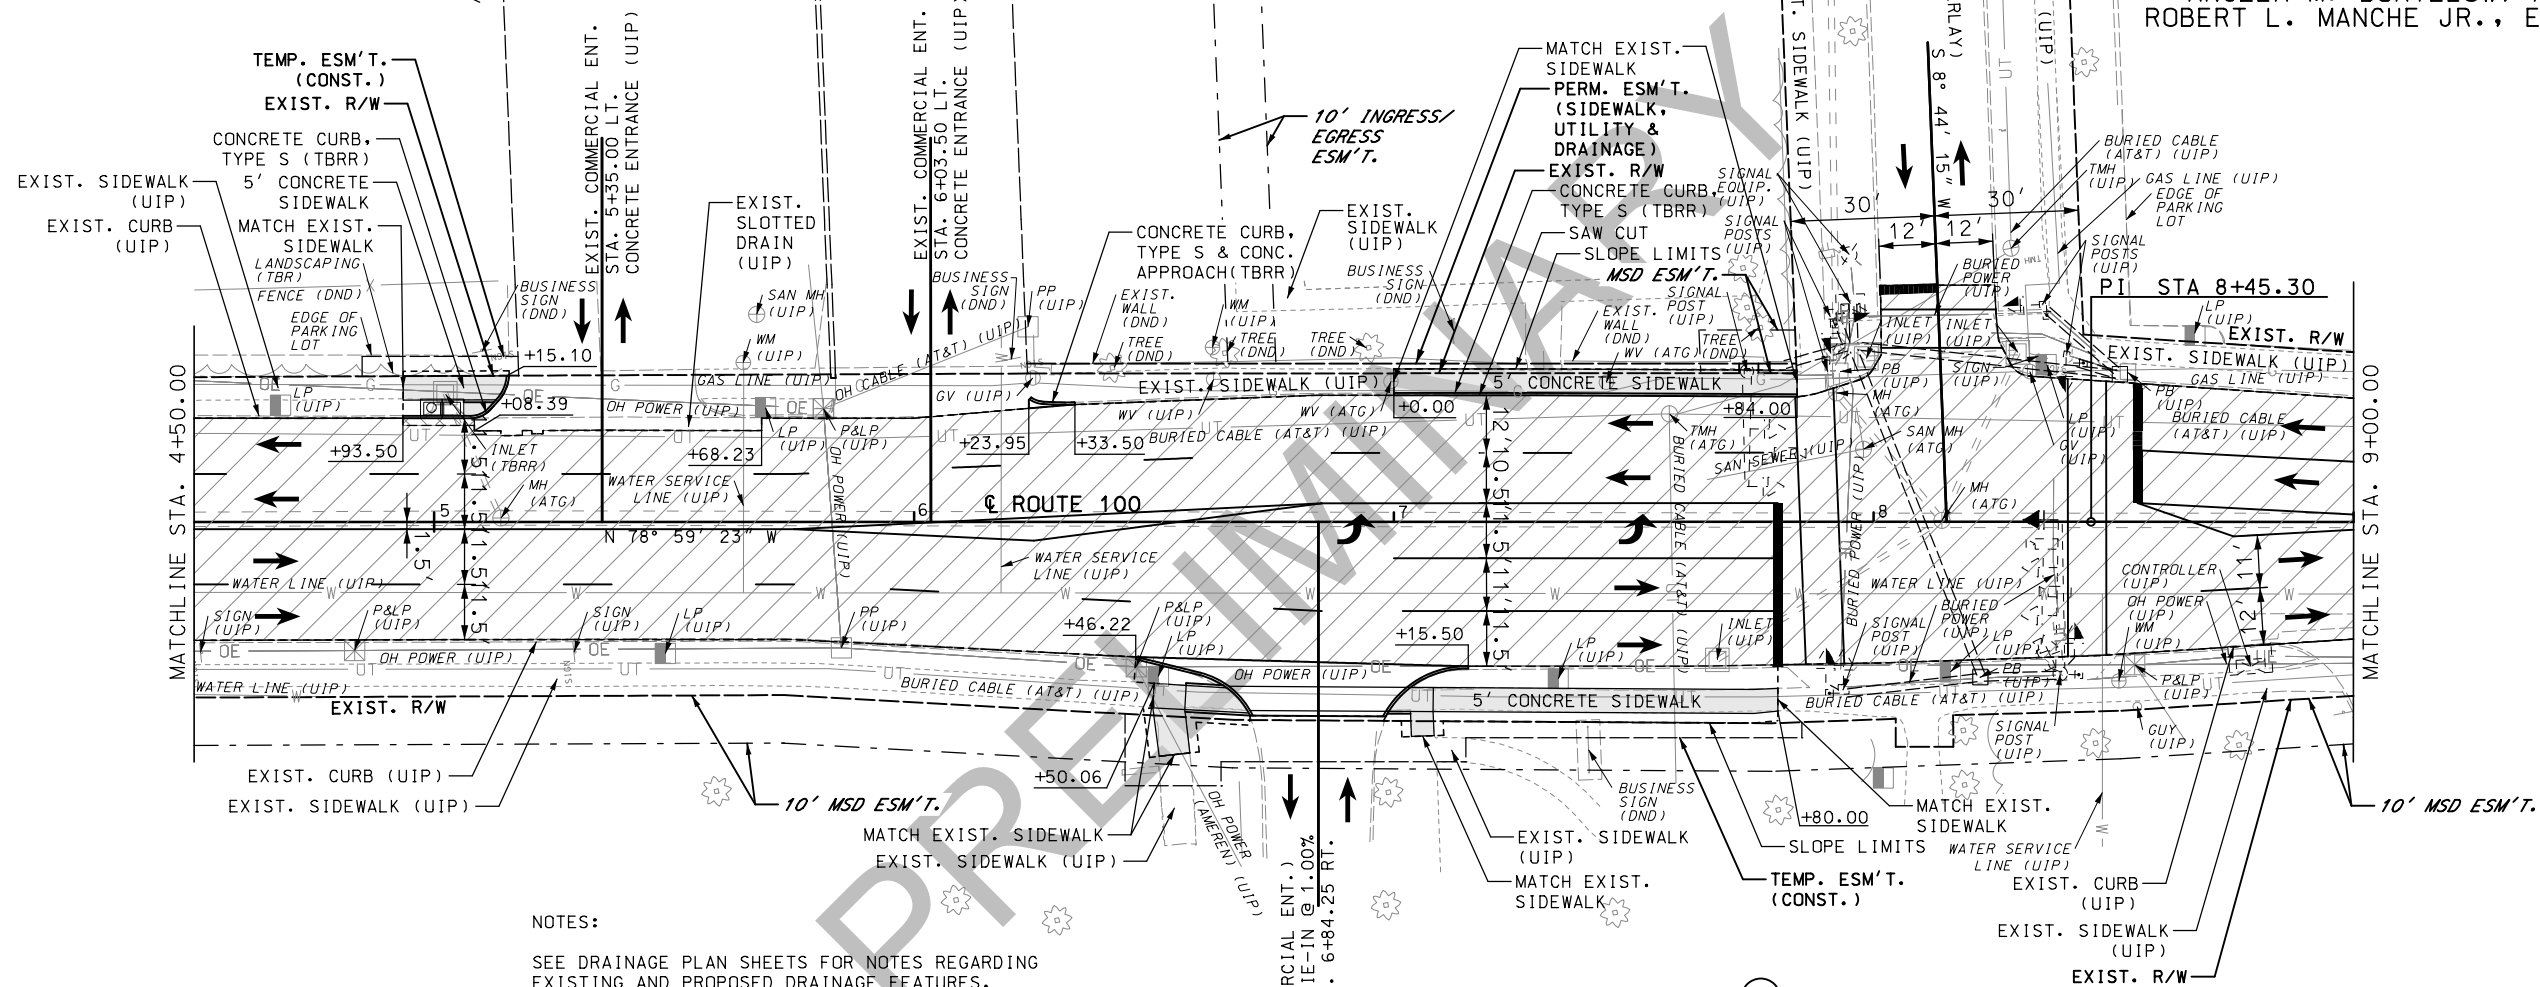

UNLESS OTHERWISE INDICATED ON THE PLANS, ANY EXISTING IMPROVEMENTS, SUCH AS PARKING LOTS, SIGNS, LANDSCAPING, PAVEMENT, RETAINING WALLS, CURB, GUTTER, STEPS, SIDEWALK, AND OTHER SIMILAR IMPROVEMENTS, SHALL BE LEFT IN PLACE IN ACCORDANCE WITH SECTION 202 OF THE STANDARD SPECIFICATIONS.

CITY OF MAPLEWOOD, MISSOURI

	MILL & FILL LIMITS
	NEW ASPHALT PAVEMENT
	NEW CONCRETE PAVEMENT
	NEW CONCRETE PAVEMENT (TO BE OVERLAID)
	PAID FOR AS CURB RAMP
	PAID FOR AS SIDEWALK
	PAVEMENT TO BE REMOVED
	DETECTABLE WARNINGS


A horizontal number line with tick marks at 0, 20, 40, and 60. The line is labeled with these numbers below the tick marks.

PLAN
ROUTE 100
SHEET 2 OF 52

[illegible]


REV

UNLESS OTHERWISE INDICATED ON THE PLANS, ANY EXISTING IMPROVEMENTS, SUCH AS PARKING LOTS, SIGNS, LANDSCAPING, PAVEMENT, RETAINING WALLS, CURB, GUTTER, STEPS, SIDEWALK, AND OTHER SIMILAR IMPROVEMENTS, SHALL BE LEFT IN PLACE IN ACCORDANCE WITH SECTION 202 OF THE STANDARD SPECIFICATIONS.

 [illegible]

DISCLAIMER

THE PROFESSIONAL WHOSE SIGNATURE AND PERSONAL SEAL APPEAR HEREON ASSUMES RESPONSIBILITY ONLY FOR WHAT APPEARS ON THIS PAGE, AND DISCLAIMS (PURSUANT TO SECTION 327.411 RSMO) SPECIFICATION, ESTIMATES, REPORTS, OR OTHER DOCUMENTS OR INSTRUMENTS NOT SEALED BY THE UNDERSIGNED PROFESSIONAL RELATING TO OR INTENDED TO BE USED FOR ANY PART OR PARTS OF THE PROJECT TO WHICH THIS PAGE REFERS.

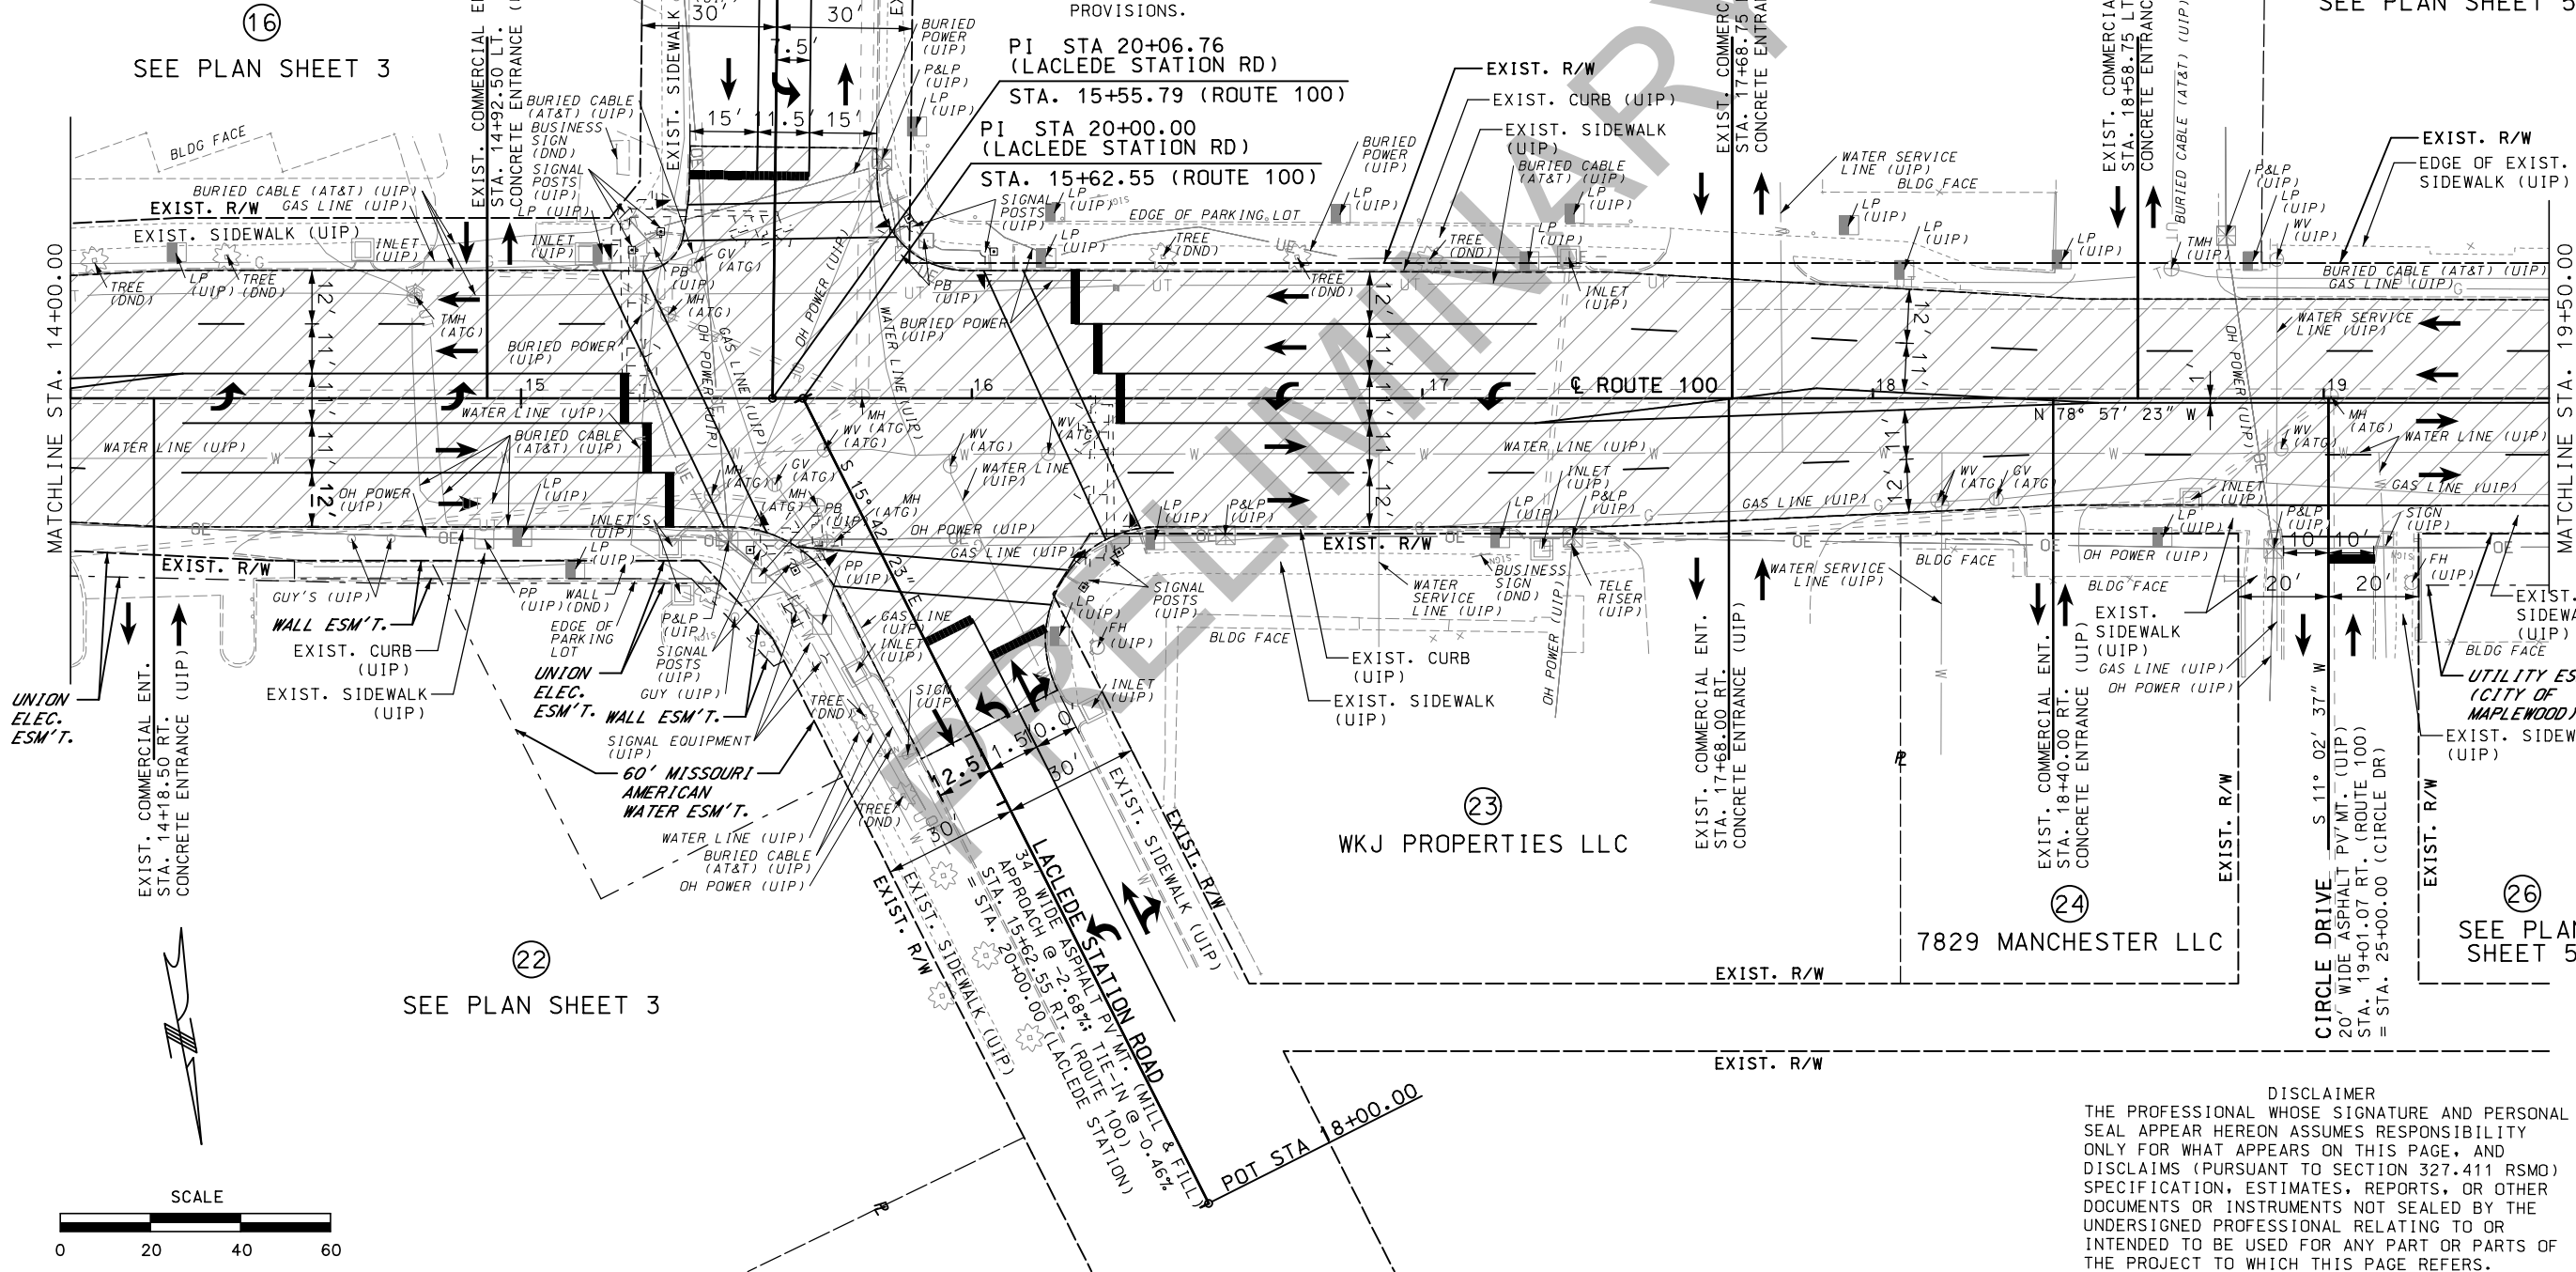

UNLESS OTHERWISE INDICATED ON THE PLANS, ANY EXISTING IMPROVEMENTS, SUCH AS PARKING LOTS, SIGNS, LANDSCAPING, PAVEMENT, RETAINING WALLS, CURB, GUTTER, STEPS, SIDEWALK, AND OTHER SIMILAR IMPROVEMENTS, SHALL BE LEFT IN PLACE IN ACCORDANCE WITH SECTION 202 OF THE STANDARD SPECIFICATIONS.

THE PROFESSIONAL WHOSE SIGNATURE AND PERSONAL SEAL APPEAR HEREON ASSUMES RESPONSIBILITY ONLY FOR WHAT APPEARS ON THIS PAGE, AND DISCLAIMS (PURSUANT TO SECTION 327.411 RSMO) SPECIFICATION, ESTIMATES, REPORTS, OR OTHER DOCUMENTS OR INSTRUMENTS NOT SEALED BY THE UNDERSIGNED PROFESSIONAL RELATING TO OR INTENDED TO BE USED FOR ANY PART OR PARTS OF THE PROJECT TO WHICH THIS PAGE REFERS.

PLAN ROUTE 100 SHEET 4 OF 52	 TWM ENGINEERING GEOSPATIAL SERVICES 720 OLIVE STREET, SUITE 200A ST. LOUIS, MO 63101 (314) 241-6300 www.twm-inc.com MISSOURI CERT. OF AUTHORITY: 001528	MISSOURI HIGHWAYS AND TRANSPORTATION COMMISSION		DATE	DESCRIPTION
		 105 WEST CAPITAL JEFFERSON CITY, MO 65102 1-888-ASK-MODOT (1-888-275-6636)			
PRELIMINARY NOT FOR CONSTRUCTION		"THIS MEDIA SHOULD NOT BE CONSIDERED CERTIFIED DOCUMENT."			
DATE PREPARED 2/12/2021		ROUTE 100 STATE MO			
DISTRICT SL		SHEET NO. 7			
COUNTY ST. LOUIS		JOB NO. J6S1718			
CONTRACT ID.		PROJECT NO.			
BRIDGE NO.					

NOTES:

SEE DRAINAGE PLAN SHEETS FOR NOTES REGARDING EXISTING AND PROPOSED DRAINAGE FEATURES.

SEE CROSS SECTION SHEETS FOR SAW CUT OFFSET INFORMATION.

SEE ENTRANCE & PARKING LOT DETAIL SHEETS FOR ENTRANCE TYPE INFORMATION.

CURB: SEE CURB, ENTRANCE AND SIDE ROAD TYPICAL SECTIONS AND DETAIL SHEETS FOR CURB TYPE TO BE CONSTRUCTED AT ENTRANCES AND SIDE ROADS. VERTICAL CURBS OR FLARES ASSOCIATED WITH CURB RAMPS OR LANDINGS TO BE INCLUDED IN THE COST OF THE CURB RAMP; INTEGRAL CURBS ASSOCIATED WITH THE SIDEWALK TO BE MEASURED AND PAID FOR AS SIDEWALK; UNLESS OTHERWISE NOTED, ALL OTHER CURB AND/OR CURB AND GUTTER TO BE PAID FOR SEPARATELY. SEE JOB SPECIAL PROVISIONS.

INSTALLATION OF MID-BLOCK CROSSING:

SEE SIGNAL SHEETS FOR ADDITIONAL DETAILS REGARDING INSTALLATION OF MID-BLOCK CROSSING, RECTANGULAR RAPID FLASHING BEACON (RRFB), ADVANCED LIGHTING & SIGNING AT CROSSING.

IN ADDITION, SEE PLAN SHEET 6 OF 52 FOR DETAILS REGARDING THE INSTALLATION OF AN ADVANCED RRFB AT STA. 25+50.00, 27' LT.


EXISTING IMPROVEMENTS:

UNLESS OTHERWISE INDICATED ON THE PLANS, ANY EXISTING IMPROVEMENTS, SUCH AS PARKING LOTS, SIGNS, LANDSCAPING, PAVEMENT, RETAINING WALLS, CURB, GUTTER, STEPS, SIDEWALK, AND OTHER SIMILAR IMPROVEMENTS, SHALL BE LEFT IN PLACE IN ACCORDANCE WITH SECTION 202 OF THE STANDARD SPECIFICATIONS.

CURVE 1 - ROUTE 100	
PI	22+44.67
PC	21+04.55
PCC	23+82.10
Δ	19° 25' 00.0" (LT)
D	6° 59' 44.3"
L	277.55'
T	140.12'
R	819.02'

CURVE 1 - BARTOLD AVE	
PI	29+31.26
PC	29+20.20
PT	29+41.97
Δ	24° 56' 19.6" (RT)
D	114° 35' 29.6"
L	21.76'
T	11.06'
R	50.00'

LEGEND	
	MILL & FILL LIMITS
	NEW ASPHALT PAVEMENT
	NEW CONCRETE PAVEMENT
	NEW CONCRETE PAVEMENT (TO BE OVERLAID)
	PAID FOR AS CURB RAMP
	PAID FOR AS SIDEWALK
	PAVEMENT TO BE REMOVED
	DETECTABLE WARNINGS

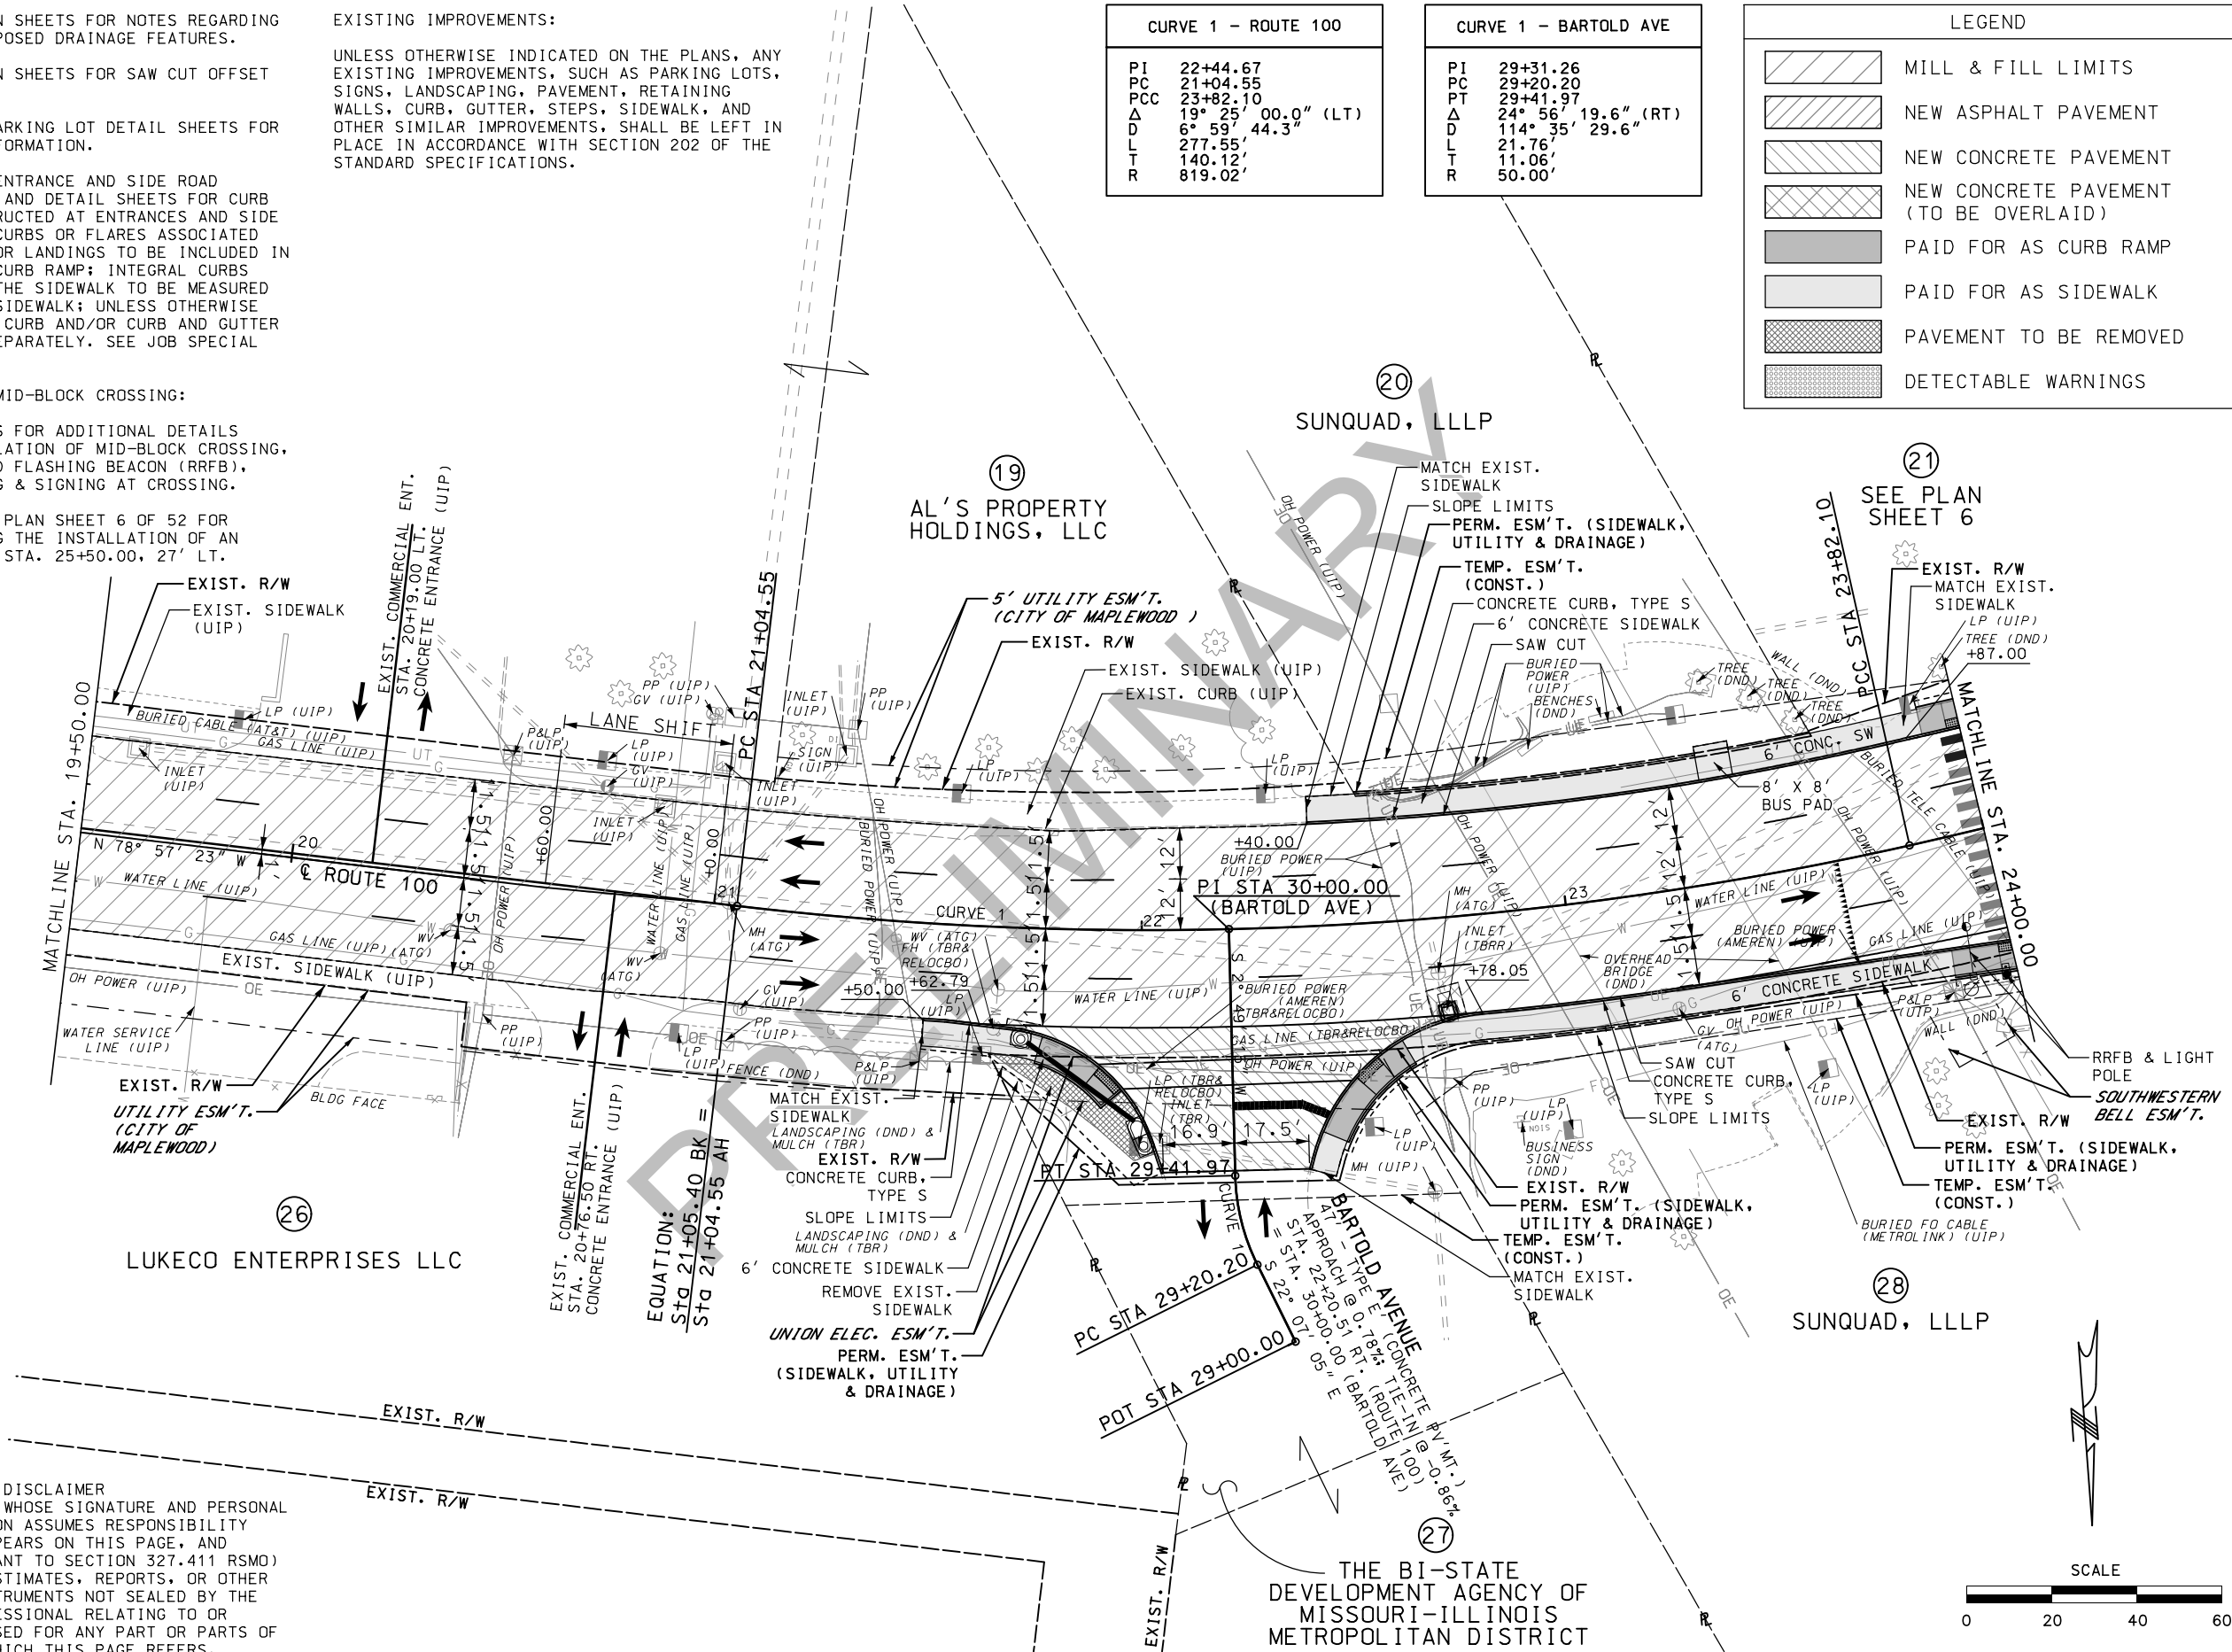

DISCLAIMER
THE PROFESSIONAL WHOSE SIGNATURE AND PERSONAL SEAL APPEAR HEREON ASSUMES RESPONSIBILITY ONLY FOR WHAT APPEARS ON THIS PAGE, AND DISCLAIMS (PURSUANT TO SECTION 327.411 RSMO) SPECIFICATION, ESTIMATES, REPORTS, OR OTHER DOCUMENTS OR INSTRUMENTS NOT SEALED BY THE UNDERSIGNED PROFESSIONAL RELATING TO OR INTENDED TO BE USED FOR ANY PART OR PARTS OF THE PROJECT TO WHICH THIS PAGE REFERS.

PRELIMINARY
NOT FOR CONSTRUCTION

DATE PREPARED	2/12/2021
ROUTE	100
STATE	MO
DISTRICT	SL
SHEET NO.	8
COUNTY	ST. LOUIS
JOB NO.	J6S1718
CONTRACT ID.	
PROJECT NO.	
BRIDGE NO.	

DESCRIPTION	DATE

MISSOURI HIGHWAYS AND TRANSPORTATION COMMISSION
105 WEST CAPITAL
JEFFERSON CITY, MO 65102
1-888-ASK-MODOT (1-888-275-6636)

TWM
ENGINEERING
GEOSPATIAL SERVICES
720 OLIVE STREET, SUITE 200A
ST. LOUIS 63101
www.twm-inc.com
MISSOURI CERT. OF AUTHORITY: 001528

PLAN
ROUTE 100
SHEET 5 OF 52

LEGEND

[Pattern]	MILL & FILL LIMITS
[Pattern]	NEW ASPHALT PAVEMENT
[Pattern]	NEW CONCRETE PAVEMENT
[Pattern]	NEW CONCRETE PAVEMENT (TO BE OVERLAID)
[Pattern]	PAID FOR AS CURB RAMP
[Pattern]	PAID FOR AS SIDEWALK
[Pattern]	PAVEMENT TO BE REMOVED
[Pattern]	DETECTABLE WARNINGS

CURVE 2 - ROUTE 100

PI	27+42.16
PCC	23+82.10
PT	30+85.17
Δ	30° 28' 00.0" (LT)
D	4° 20' 00.1"
L	703.07'
R	360.06'
	1.322.20'

NOTES:

SEE DRAINAGE PLAN SHEETS FOR NOTES REGARDING EXISTING AND PROPOSED DRAINAGE FEATURES.

SEE CROSS SECTION SHEETS FOR SAW CUT OFFSET INFORMATION.

SEE ENTRANCE & PARKING LOT DETAIL SHEETS FOR ENTRANCE TYPE INFORMATION.



CURB: SEE CURB, ENTRANCE AND SIDE ROAD TYPICAL SECTIONS AND DETAIL SHEETS FOR CURB TYPE TO BE CONSTRUCTED AT ENTRANCES AND SIDE ROADS. VERTICAL CURBS OR FLARES ASSOCIATED WITH CURB RAMP OR LANDINGS TO BE INCLUDED IN THE COST OF THE CURB RAMP; INTEGRAL CURBS ASSOCIATED WITH THE SIDEWALK TO BE MEASURED AND PAID FOR AS SIDEWALK; UNLESS OTHERWISE NOTED, ALL OTHER CURB AND/OR CURB AND GUTTER TO BE PAID FOR SEPARATELY. SEE JOB SPECIAL PROVISIONS.

EXISTING IMPROVEMENTS:

UNLESS OTHERWISE INDICATED ON THE PLANS, ANY EXISTING IMPROVEMENTS, SUCH AS PARKING LOTS, SIGNS, LANDSCAPING, PAVEMENT, RETAINING WALLS, CURB, GUTTER, STEPS, SIDEWALK, AND OTHER SIMILAR IMPROVEMENTS, SHALL BE LEFT IN PLACE IN ACCORDANCE WITH SECTION 202 OF THE STANDARD SPECIFICATIONS.

INSTALLATION OF ADVANCED RRFB:

INSTALL ADVANCED RECTANGULAR RAPID FLASHING BEACON (RRFB) IN ADVANCE OF THE MID-BLOCK CROSSING WEST OF BARTOLD AVENUE. SEE SHEET 5 OF 52 FOR ADDITIONAL DETAILS.

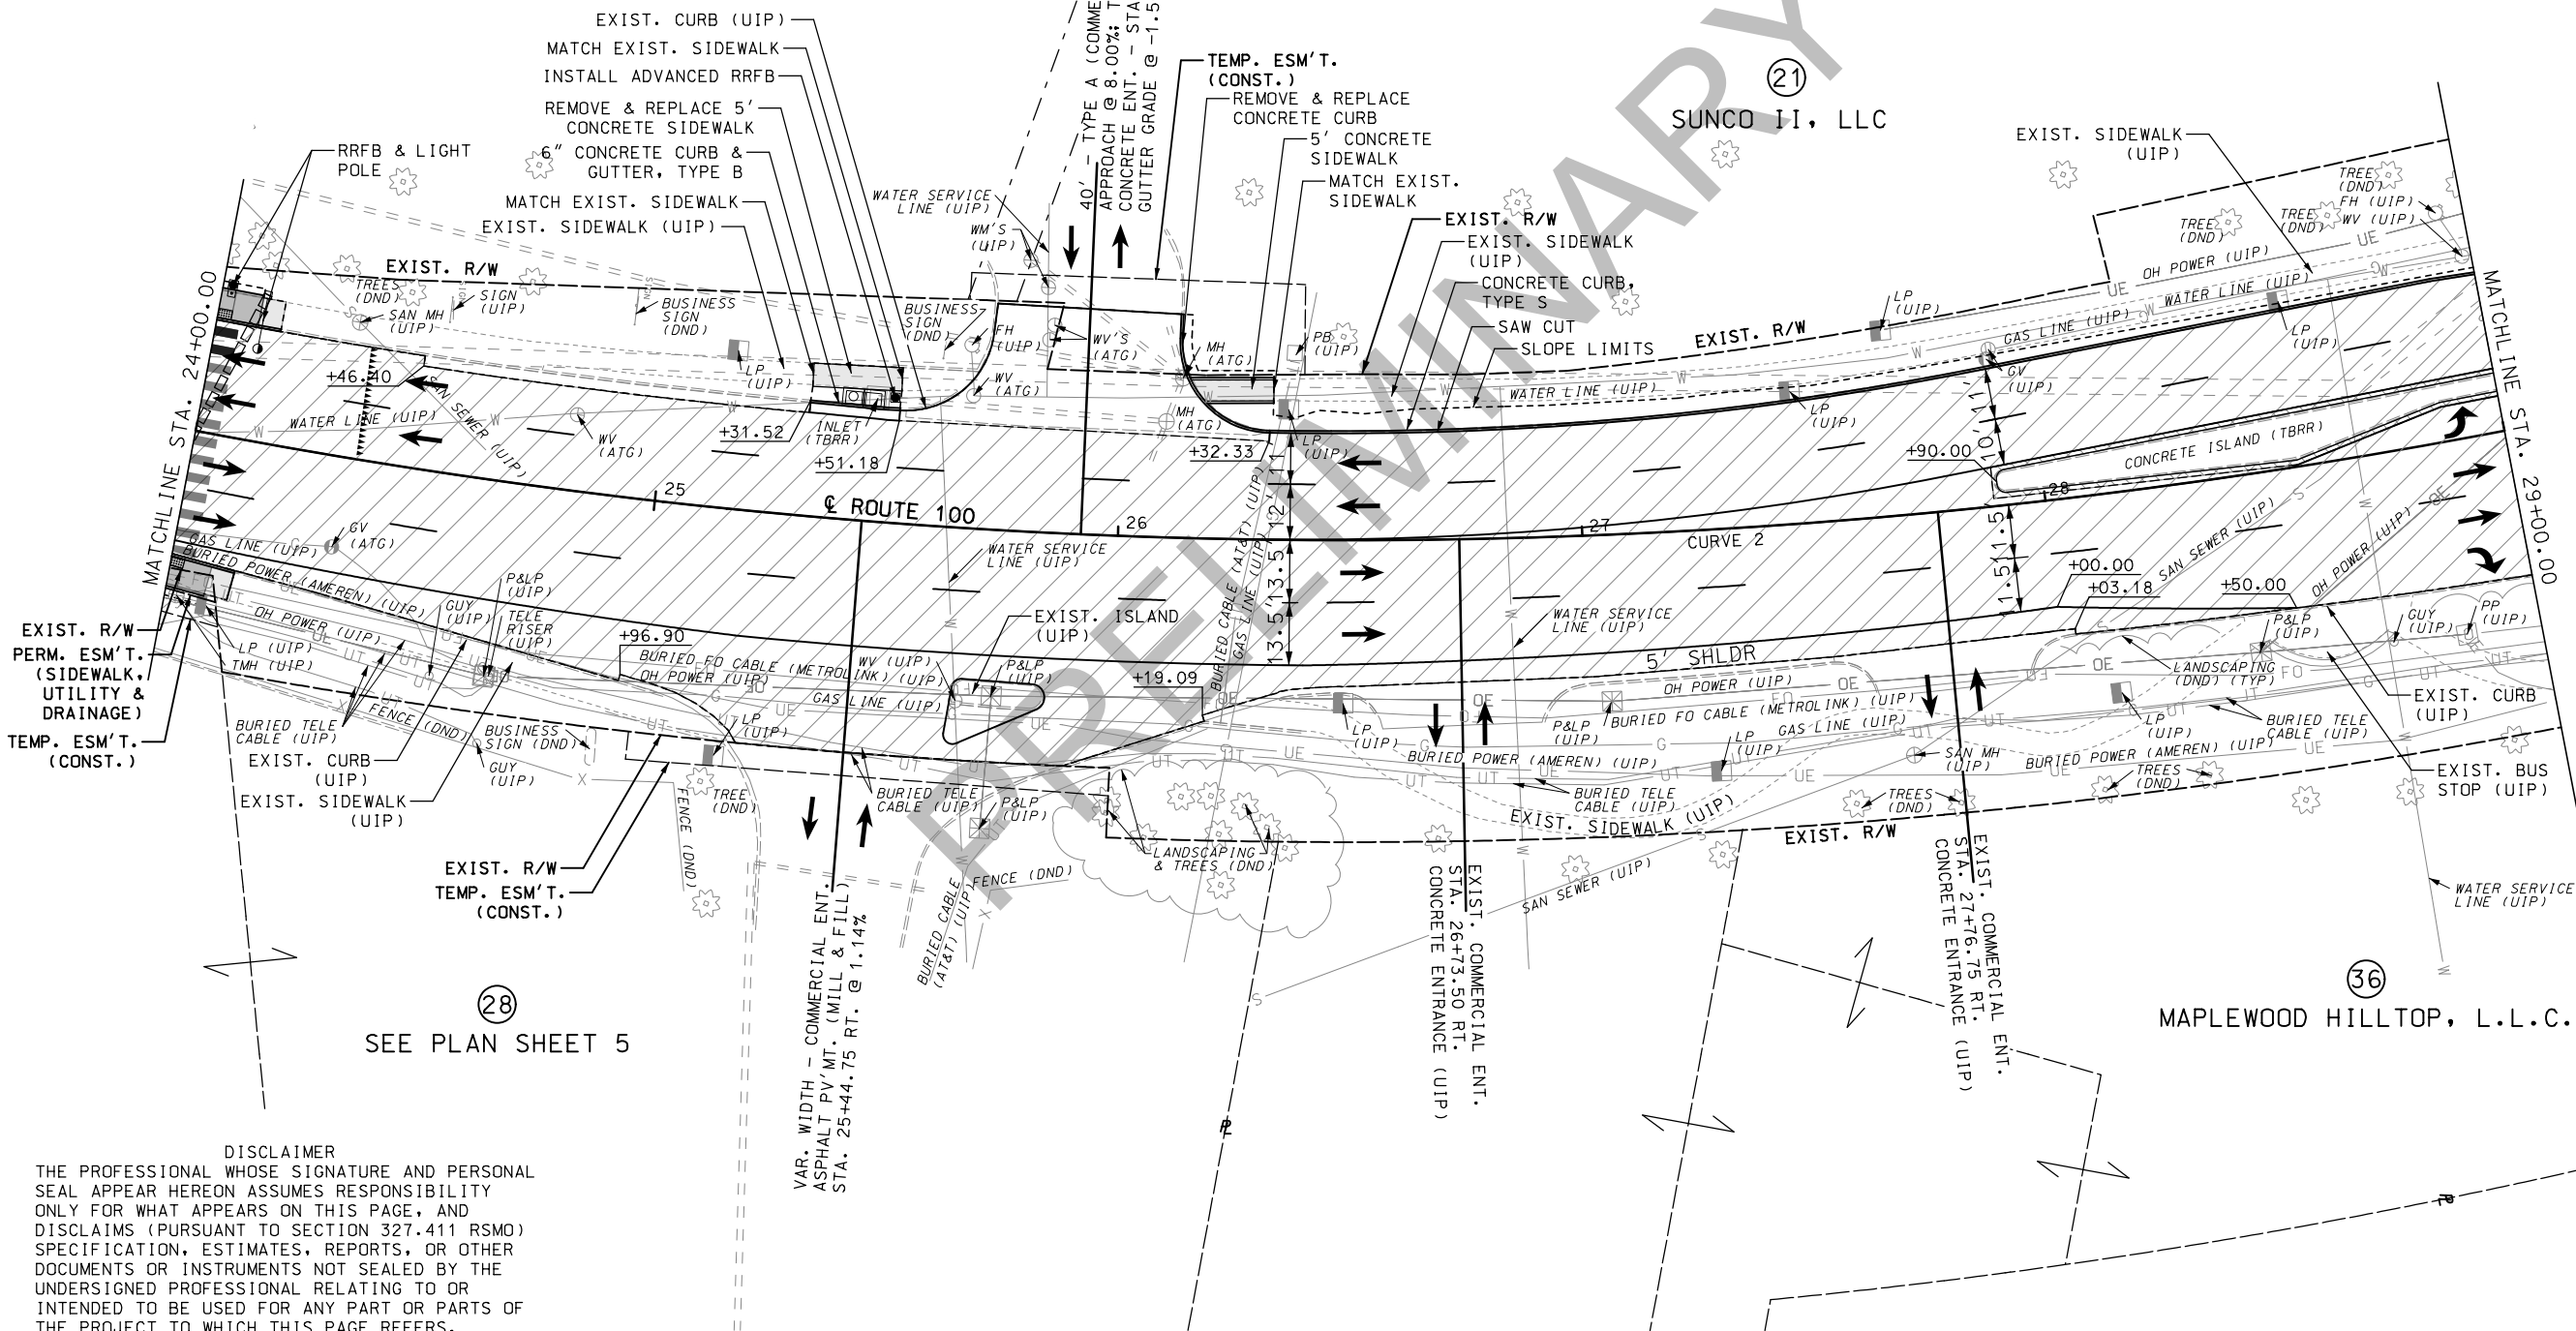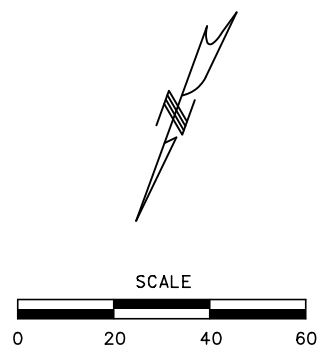

DISCLAIMER

THE PROFESSIONAL WHOSE SIGNATURE AND PERSONAL SEAL APPEAR HEREON ASSUMES RESPONSIBILITY ONLY FOR WHAT APPEARS ON THIS PAGE, AND DISCLAIMS (PURSUANT TO SECTION 327.411 RSMO) SPECIFICATION, ESTIMATES, REPORTS, OR OTHER DOCUMENTS OR INSTRUMENTS NOT SEALED BY THE UNDERSIGNED PROFESSIONAL RELATING TO OR INTENDED TO BE USED FOR ANY PART OR PARTS OF THE PROJECT TO WHICH THIS PAGE REFERS.

PRELIMINARY
NOT FOR CONSTRUCTION

DATE PREPARED
2/12/2021

ROUTE 100	STATE MO
DISTRICT SL	SHEET NO. 9

COUNTY
ST. LOUIS

JOB NO.
J6S1718

CONTRACT ID.

PROJECT NO.

BRIDGE NO.

DESCRIPTION	DATE

MISSOURI HIGHWAYS AND TRANSPORTATION COMMISSION

105 WEST CAPITAL
JEFFERSON CITY, MO 65102
1-888-ASK-MODOT (1-888-275-6636)

MODOT

TWM
ENGINEERING
GEOSPATIAL SERVICES
720 OLIVE STREET, SUITE 200A
ST. LOUIS 63101
www.twm-inc.com
MISSOURI CERT. OF AUTHORITY: 001528

PLAN
ROUTE 100
SHEET 6 OF 52


LEGEND	
	MILL & FILL LIMITS
	CONCRETE APPROACH PAVEMENT
	NEW CONCRETE PAVEMENT
	NEW CONCRETE PAVEMENT (TO BE OVERLAID)
	PAID FOR AS CURB RAMP
	PAID FOR AS SIDEWALK
	PAVEMENT TO BE REMOVED
	DETECTABLE WARNINGS

CURVE 1 - HANLEY RD	
PI	36+85.77
PC	35+29.13
PT	38+34.94
Δ	30° 34' 48.6" (RT)
D	95.59'
L	305.80'
T	156.64'
R	572.96'

SEE PLAN SHEET 6

** REMOVE BRIDGE G0681
 69' WIDTH (OUT-OUT)
 110' LENGTH
 (70' ARCH OPENING)
 BUILD BRIDGE A8717
 STA. 31+68.00 TO 32+80.89
 (109' PRESTRESSED CONCRETE
 NU-GIRDER SPAN)
 WIDTH = 96'-8" (OUT-OUT)
 D.A. = 8.52 MI
 Q₅₀ = 6,754 CFS


* PEDESTRIAN LIGHTING (PROJECT J6S1718B): SEE
 LIGHTING PLAN SHEETS FOR ADDITIONAL DETAILS
 REGARDING PROPOSED PEDESTRIAN LIGHTING.

 

SEE PLAN SHEET 8

SUNNEN PRODUCTS COMPANY

TEMP. ESM'T. (CONST.)

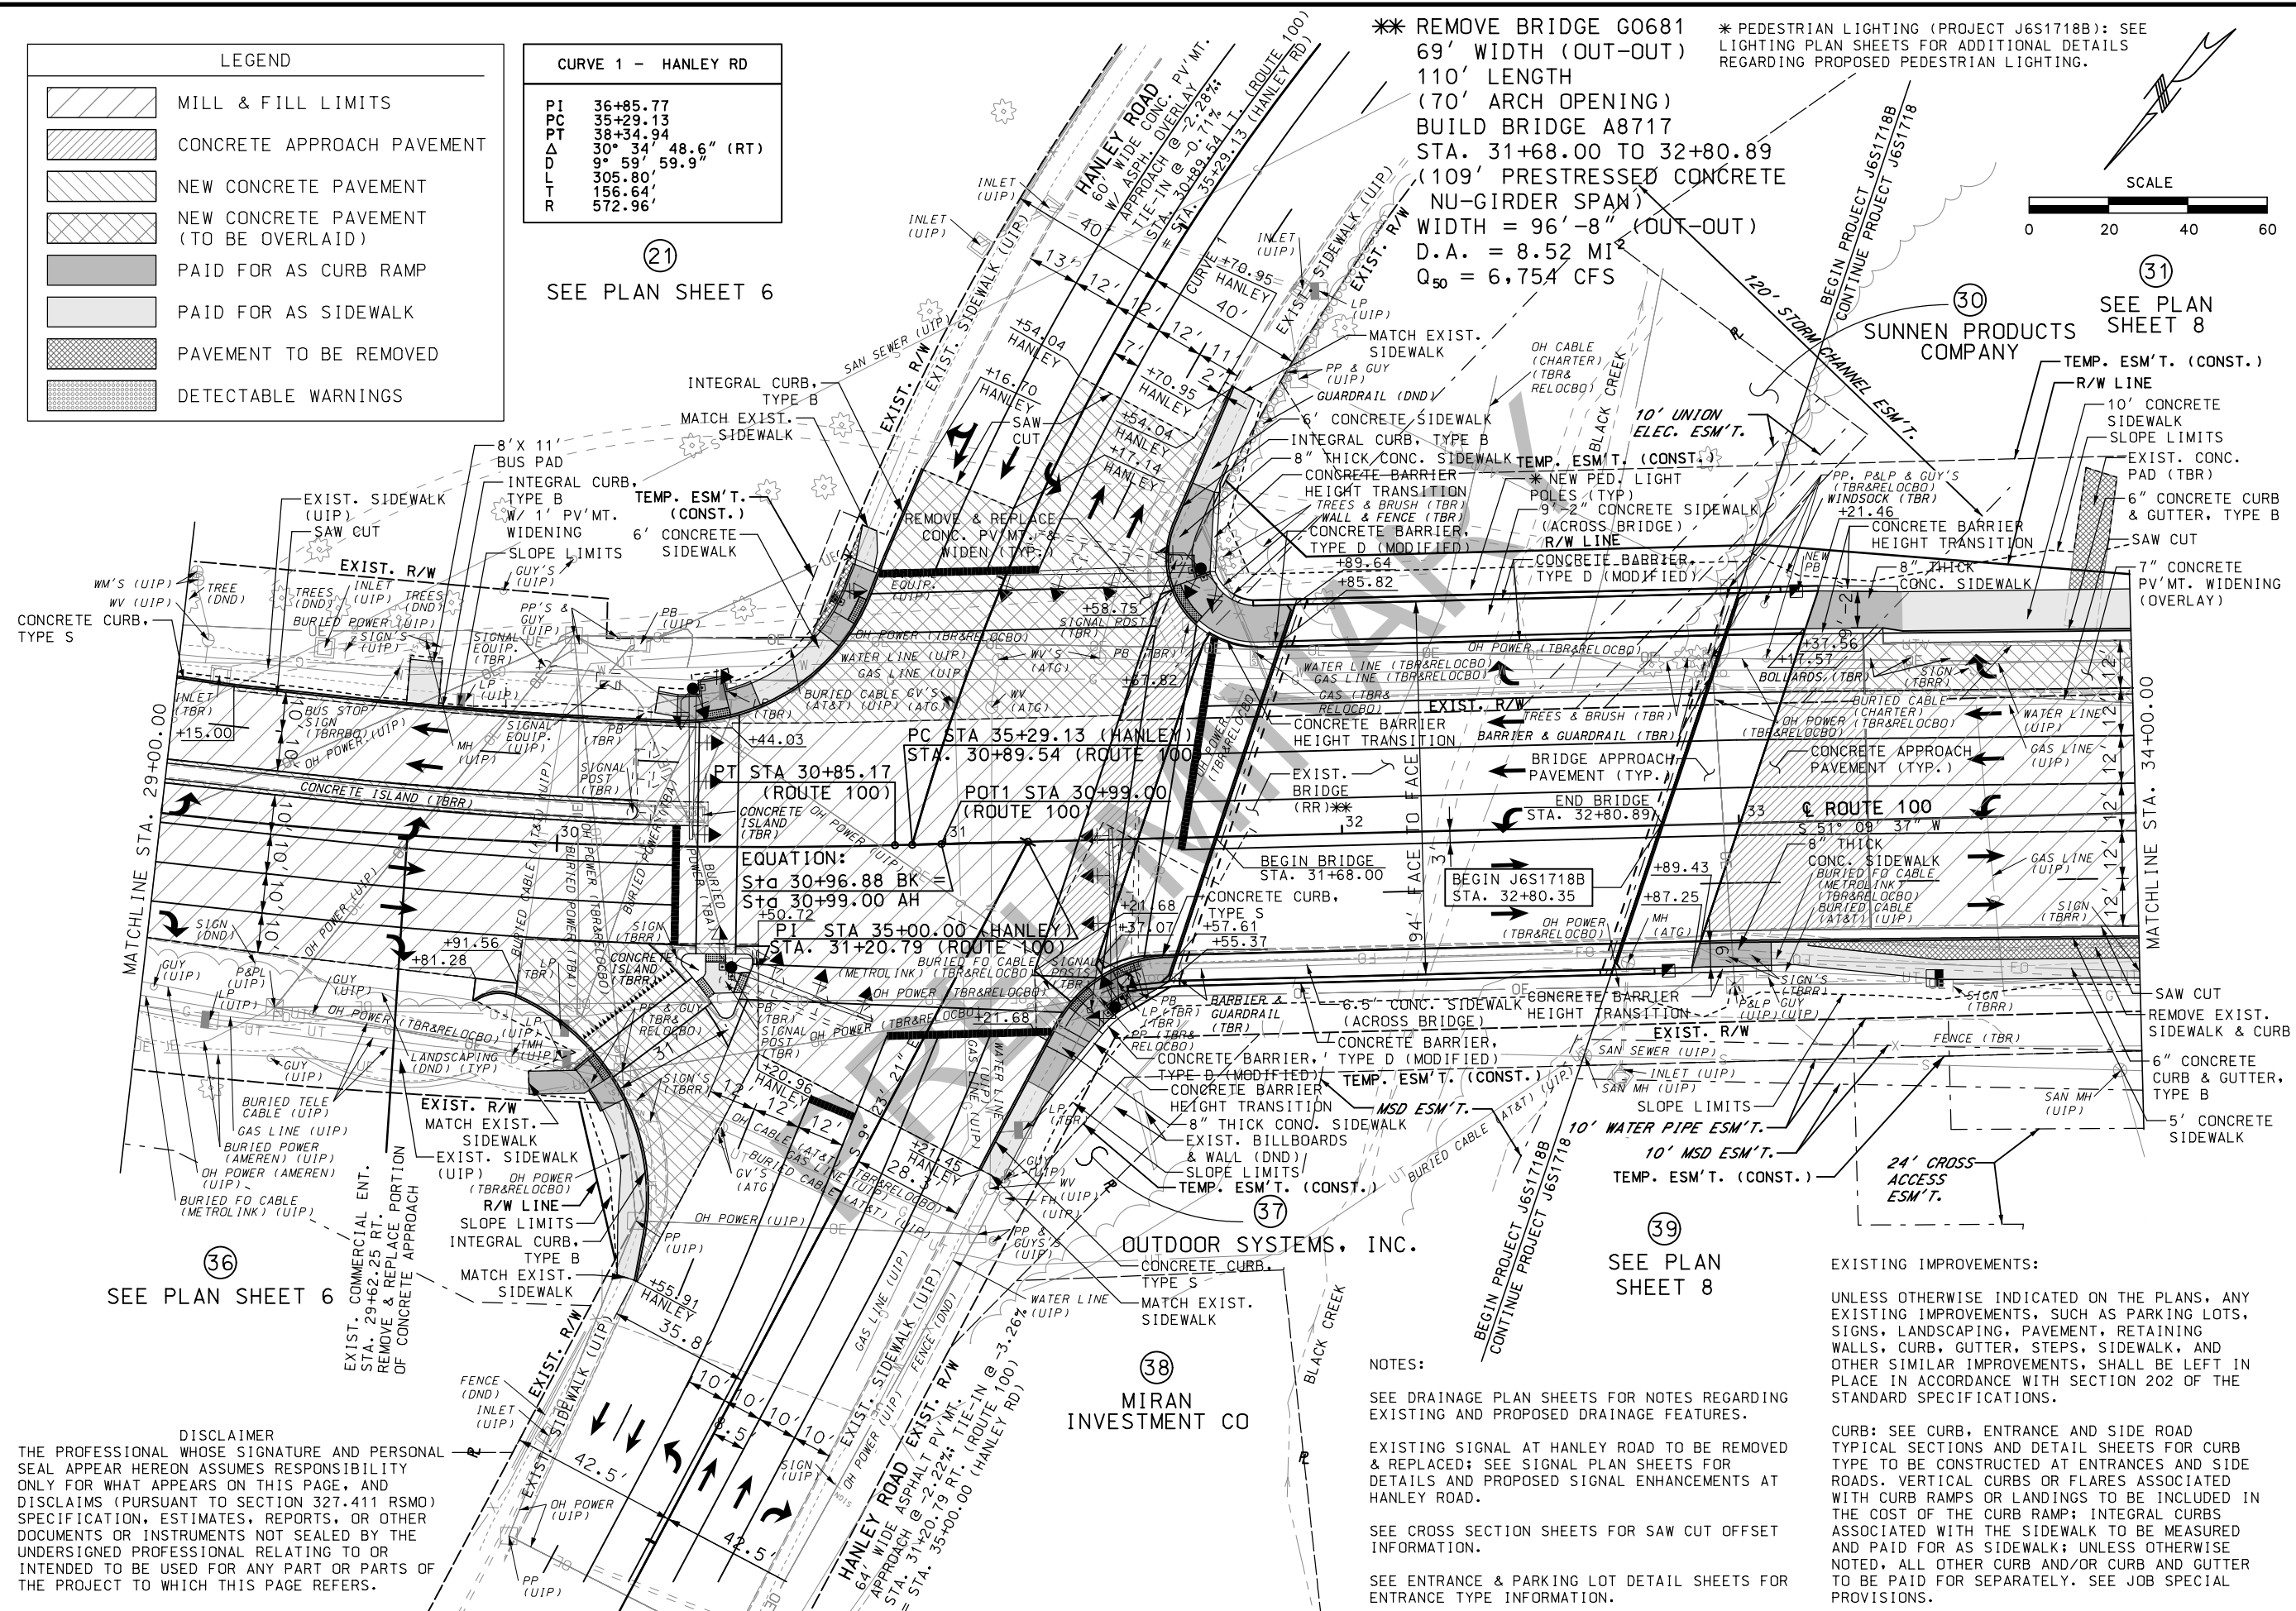

PRELIMINARY

NOT FOR CONSTRUCTION

DATE PREPARED

2/12/2021

ROUTE

100

STATE

MO

DISTRICT

SL

SHEET NO.

10

COUNTY

ST. LOUIS

JOB NO.

J6S1718/J6S1718B

CONTRACT ID.

PROJECT NO.

BRIDGE NO.

DESCRIPTION

DATE

MISSOURI HIGHWAYS AND TRANSPORTATION COMMISSION

105 WEST CAPITAL

JEFFERSON CITY, MO 65102

1-888-ASK-MODOT (1-888-275-6636)

PLAN

ROUTE 100

SHEET 7 OF 52

DISCLAIMER
 THE PROFESSIONAL WHOSE SIGNATURE AND PERSONAL
 SEAL APPEAR HEREON ASSUMES RESPONSIBILITY
 ONLY FOR WHAT APPEARS ON THIS PAGE, AND
 DISCLAIMS (PURSUANT TO SECTION 327.411 RSMO)
 SPECIFICATION, ESTIMATES, REPORTS, OR OTHER
 DOCUMENTS OR INSTRUMENTS NOT SEALED BY THE
 UNDERSIGNED PROFESSIONAL RELATING TO OR
 INTENDED TO BE USED FOR ANY PART OR PARTS OF
 THE PROJECT TO WHICH THIS PAGE REFERS.


NOTES:
 SEE DRAINAGE PLAN SHEETS FOR NOTES REGARDING
 EXISTING AND PROPOSED DRAINAGE FEATURES.
 EXISTING SIGNAL AT HANLEY ROAD TO BE REMOVED
 & REPLACED; SEE SIGNAL PLAN SHEETS FOR
 DETAILS AND PROPOSED SIGNAL ENHANCEMENTS AT
 HANLEY ROAD.
 SEE CROSS SECTION SHEETS FOR SAW CUT OFFSET
 INFORMATION.
 SEE ENTRANCE & PARKING LOT DETAIL SHEETS FOR
 ENTRANCE TYPE INFORMATION.

EXISTING IMPROVEMENTS:
 UNLESS OTHERWISE INDICATED ON THE PLANS, ANY
 EXISTING IMPROVEMENTS, SUCH AS PARKING LOTS,
 SIGNS, LANDSCAPING, PAVEMENT, RETAINING
 WALLS, CURB, GUTTER, STEPS, SIDEWALK, AND
 OTHER SIMILAR IMPROVEMENTS, SHALL BE LEFT IN
 PLACE IN ACCORDANCE WITH SECTION 202 OF THE
 STANDARD SPECIFICATIONS.
 CURB: SEE CURB, ENTRANCE AND SIDE ROAD
 TYPICAL SECTIONS AND DETAIL SHEETS FOR CURB
 TYPE TO BE CONSTRUCTED AT ENTRANCES AND SIDE
 ROADS. VERTICAL CURBS OR FLARES ASSOCIATED
 WITH CURB RAMPS OR LANDINGS TO BE INCLUDED IN
 THE COST OF THE CURB RAMP; INTEGRAL CURBS
 ASSOCIATED WITH THE SIDEWALK TO BE MEASURED
 AND PAID FOR AS SIDEWALK; UNLESS OTHERWISE
 NOTED, ALL OTHER CURB AND/OR CURB AND GUTTER
 TO BE PAID FOR SEPARATELY. SEE JOB SPECIAL
 PROVISIONS.

DISCLAIMER
THE PROFESSIONAL WHOSE SIGNATURE AND PERSONAL SEAL APPEAR HEREON ASSUMES RESPONSIBILITY ONLY FOR WHAT APPEARS ON THIS PAGE, AND DISCLAIMS (PURSUANT TO SECTION 327.411 RSMO) SPECIFICATION, ESTIMATES, REPORTS, OR OTHER DOCUMENTS OR INSTRUMENTS NOT SEALED BY THE UNDERSIGNED PROFESSIONAL RELATING TO OR INTENDED TO BE USED FOR ANY PART OR PARTS OF THE PROJECT TO WHICH THIS PAGE REFERS.

EXISTING IMPROVEMENTS:
UNLESS OTHERWISE INDICATED ON THE PLANS, ANY EXISTING IMPROVEMENTS, SUCH AS PARKING LOTS, SIGNS, LANDSCAPING, PAVEMENT, RETAINING WALLS, CURB, GUTTER, STEPS, SIDEWALK, AND OTHER SIMILAR IMPROVEMENTS, SHALL BE LEFT IN PLACE IN ACCORDANCE WITH SECTION 202 OF THE STANDARD SPECIFICATIONS.

CURVE 5 - ROUTE 100	
PI	40+97.80
PCC	39+23.14
PT	42+72.29
Δ	4° 24' 00.0" (RT)
D	1° 15' 36.7"
L	349.15'
T	174.66'
R	4,546.55'

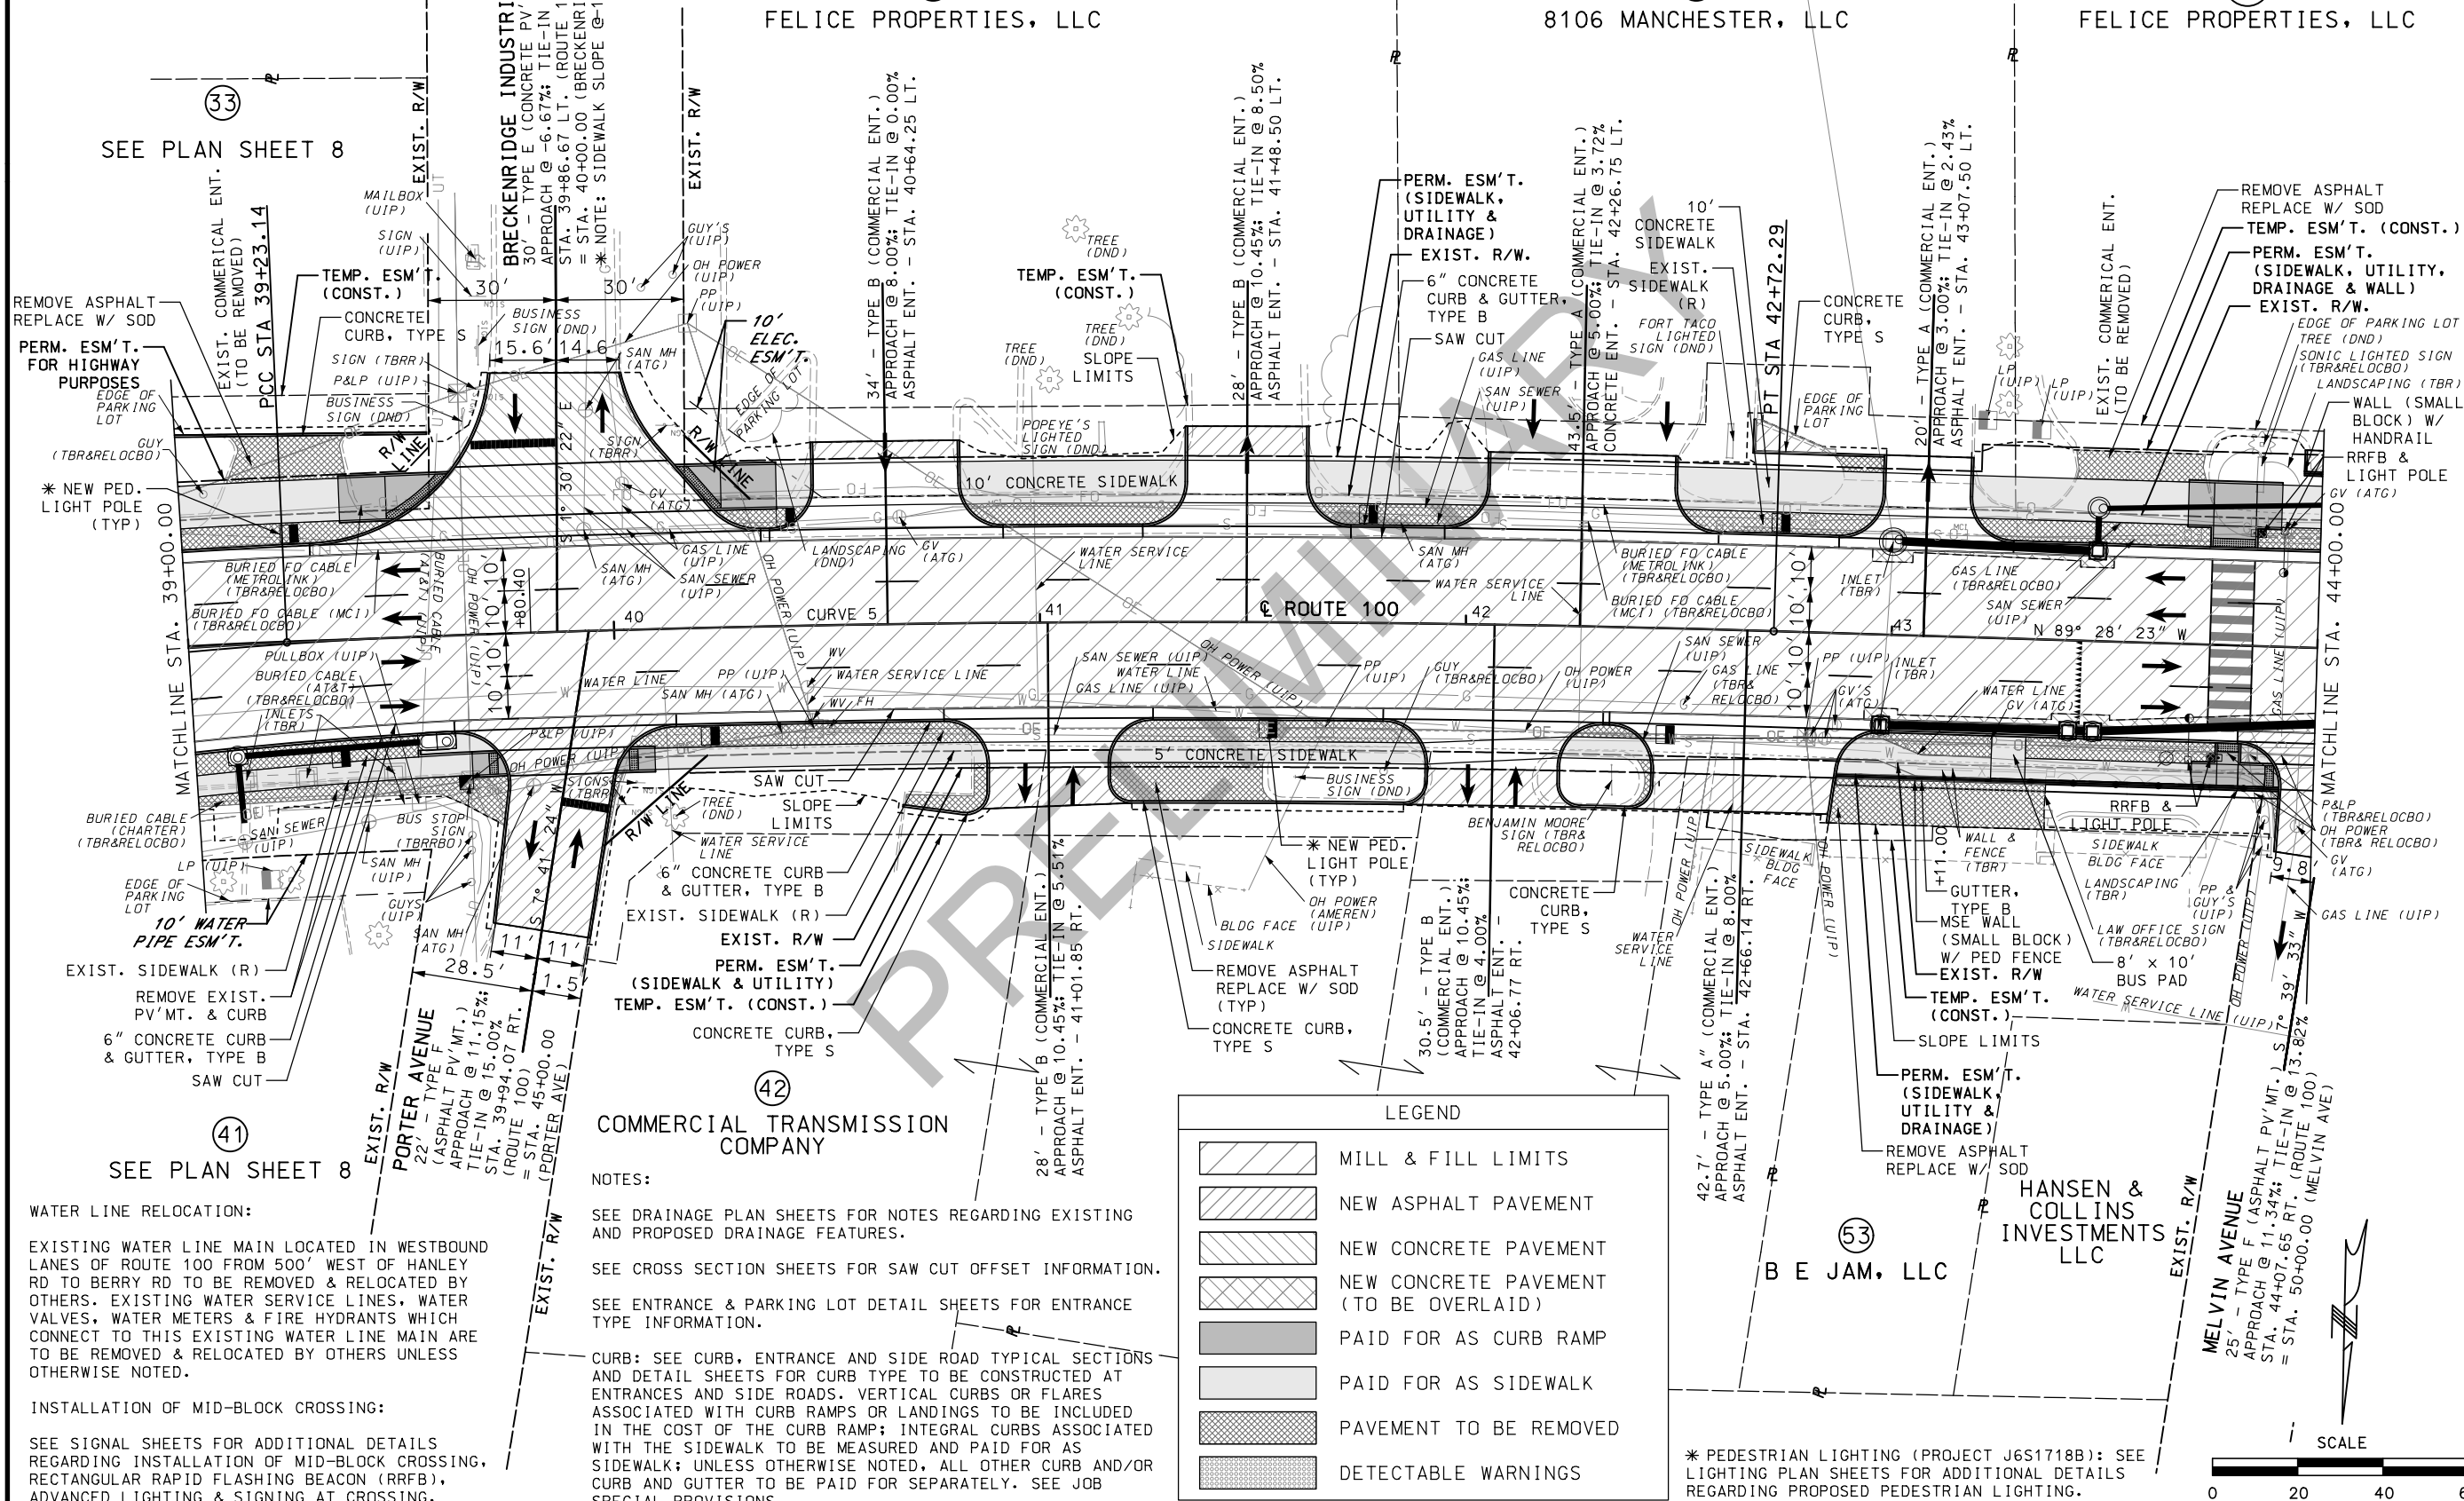


WATER LINE RELOCATION:
EXISTING WATER LINE MAIN LOCATED IN WESTBOUND LANES OF ROUTE 100 FROM 500' WEST OF HANLEY RD TO BERRY RD TO BE REMOVED & RELOCATED BY OTHERS. EXISTING WATER SERVICE LINES, WATER VALVES, WATER METERS & FIRE HYDRANTS WHICH CONNECT TO THIS EXISTING WATER LINE MAIN ARE TO BE REMOVED & RELOCATED BY OTHERS UNLESS OTHERWISE NOTED.

INSTALLATION OF MID-BLOCK CROSSING:
SEE SIGNAL SHEETS FOR ADDITIONAL DETAILS REGARDING INSTALLATION OF MID-BLOCK CROSSING, RECTANGULAR RAPID FLASHING BEACON (RRFB), ADVANCED LIGHTING & SIGNING AT CROSSING.

NOTES:
SEE DRAINAGE PLAN SHEETS FOR NOTES REGARDING EXISTING AND PROPOSED DRAINAGE FEATURES.
SEE CROSS SECTION SHEETS FOR SAW CUT OFFSET INFORMATION.
SEE ENTRANCE & PARKING LOT DETAIL SHEETS FOR ENTRANCE TYPE INFORMATION.
CURB: SEE CURB, ENTRANCE AND SIDE ROAD TYPICAL SECTIONS AND DETAIL SHEETS FOR CURB TYPE TO BE CONSTRUCTED AT ENTRANCES AND SIDE ROADS. VERTICAL CURBS OR FLARES ASSOCIATED WITH CURB RAMPS OR LANDINGS TO BE INCLUDED IN THE COST OF THE CURB RAMP; INTEGRAL CURBS ASSOCIATED WITH THE SIDEWALK TO BE MEASURED AND PAID FOR AS SIDEWALK; UNLESS OTHERWISE NOTED, ALL OTHER CURB AND/OR CURB AND GUTTER TO BE PAID FOR SEPARATELY. SEE JOB SPECIAL PROVISIONS.

LEGEND	
	MILL & FILL LIMITS
	NEW ASPHALT PAVEMENT
	NEW CONCRETE PAVEMENT
	NEW CONCRETE PAVEMENT (TO BE OVERLAID)
	PAID FOR AS CURB RAMP
	PAID FOR AS SIDEWALK
	PAVEMENT TO BE REMOVED
	DETECTABLE WARNINGS

 

PRELIMINARY
NOT FOR CONSTRUCTION

DATE PREPARED: 2/12/2021
ROUTE: 100
DISTRICT: SL
COUNTY: ST. LOUIS
JOB NO.: J6S1718/J6S1718B
CONTRACT ID.:
PROJECT NO.:
BRIDGE NO.:
DESCRIPTION:
DATE:
MISSOURI HIGHWAYS AND TRANSPORTATION COMMISSION
105 WEST CAPITAL
JEFFERSON CITY, MO 65102
1-888-ASK-MODOT (1-888-275-6636)

TWM
ENGINEERING
GEOSPATIAL SERVICES
720 OLIVE STREET, SUITE 200A
ST. LOUIS, MO 63101
www.twm-inc.com
MISSOURI CERT. OF AUTHORITY: 001528

PLAN
ROUTE 100
SHEET 9 OF 52

SEE PLAN SHEET 9 OF 52 FOR ADDITIONAL
DETAILS REGARDING INSTALLATION OF MID-BLOCK
CROSSING ON EAST SIDE OF MELVIN AVENUE.

SEE PLAN SHEET 9

EXISTING WATER LINE MAIN LOCATED IN WESTBOUND LANES OF ROUTE 100 FROM 500' WEST OF HANLEY RD TO BERRY RD TO BE REMOVED & RELOCATED BY OTHERS. EXISTING WATER SERVICE LINES, WATER VALVES, WATER METERS & FIRE HYDRANTS WHICH CONNECT TO THIS EXISTING WATER LINE MAIN ARE TO BE REMOVED & RELOCATED BY OTHERS UNLESS OTHERWISE NOTED.

LEGEND

MILL & FILL LIMITS

NEW ASPHALT PAVEMENT

NEW CONCRETE PAVEMENT

NEW CONCRETE PAVEMENT
(TO BE OVERLAID)

PAID FOR AS CURB RAMP

PAID FOR AS SIDEWALK

PAVEMENT TO BE REMOVED

DETECTABLE WARNINGS

NOTES:

SEE DRAINAGE PLAN SHEETS FOR NOTES REGARDING
EXISTING AND PROPOSED DRAINAGE FEATURES.


SEE CROSS SECTION SHEETS FOR SAW CUT OFFSET
INFORMATION.

SEE ENTRANCE & PARKING LOT DETAIL SHEETS FOR
ENTRANCE TYPE INFORMATION.

CURB: SEE CURB, ENTRANCE AND SIDE ROAD
TYPICAL SECTIONS AND DETAIL SHEETS FOR CURB
TYPE TO BE CONSTRUCTED AT ENTRANCES AND SIDE
ROADS. VERTICAL CURBS OR FLARES ASSOCIATED
WITH CURB RAMPS OR LANDINGS TO BE INCLUDED IN
THE COST OF THE CURB RAMP; INTEGRAL CURBS
ASSOCIATED WITH THE SIDEWALK TO BE MEASURED
AND PAID FOR AS SIDEWALK; UNLESS OTHERWISE
NOTED, ALL OTHER CURB AND/OR CURB AND GUTTER
TO BE PAID FOR SEPARATELY. SEE JOB SPECIAL
PROVISIONS.

EXISTING IMPROVEMENTS:

UNLESS OTHERWISE INDICATED ON THE PLANS, ANY EXISTING IMPROVEMENTS, SUCH AS PARKING LOTS, SIGNS, LANDSCAPING, PAVEMENT, RETAINING WALLS, CURB, GUTTER, STEPS, SIDEWALK, AND OTHER SIMILAR IMPROVEMENTS, SHALL BE LEFT IN PLACE IN ACCORDANCE WITH SECTION 202 OF THE STANDARD SPECIFICATIONS.

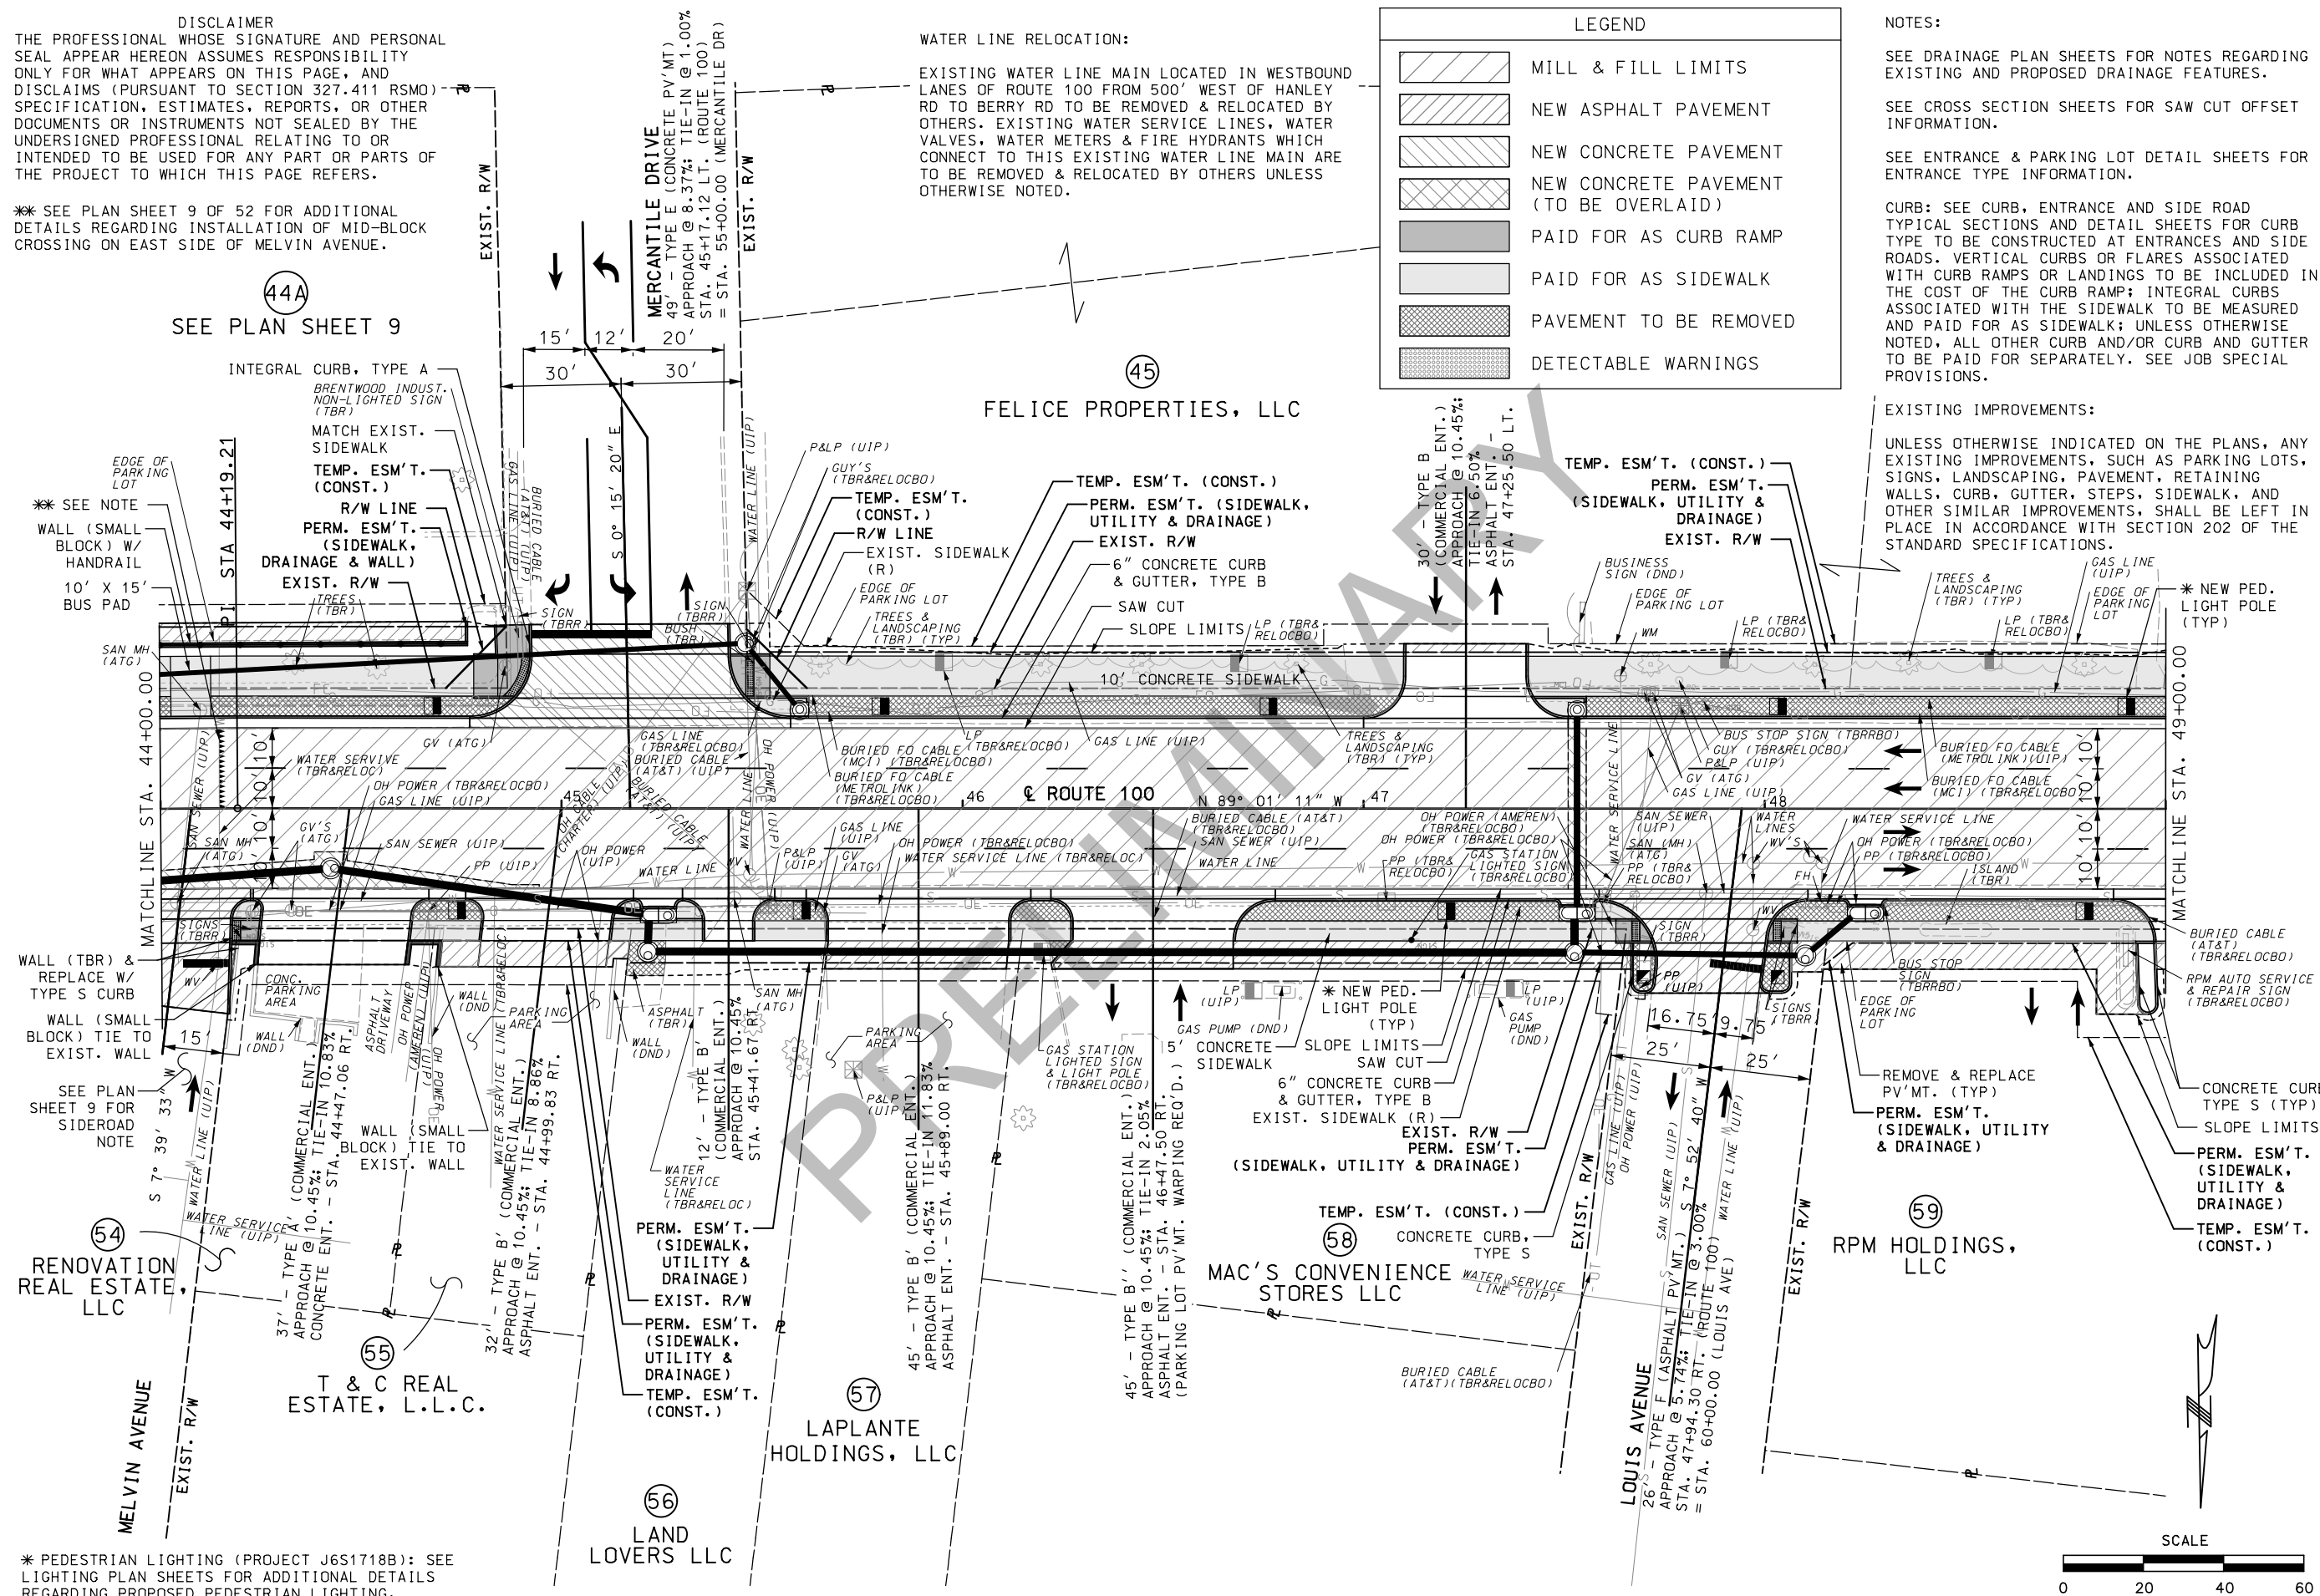


* PEDESTRIAN LIGHTING (PROJECT J6S1718B): SEE LIGHTING PLAN SHEETS FOR ADDITIONAL DETAILS REGARDING PROPOSED PEDESTRIAN LIGHTING.

PRELIMINARY
NOT FOR CONSTRUCTION
"THIS MEDIA SHOULD NOT BE CONSIDERED A CERTIFIED DOCUMENT."

DATE PREPARED 2/12/2021	
ROUTE 100	STATE MO
DISTRICT SL	SHEET NO. 13
COUNTY ST. LOUIS	
JOB NO. J6S1718/J6S1718	
CONTRACT ID.	

PROJECT NO.

 [illegible]

MISSOURI HIGHWAYS AND TRANSPORTATION
COMMISSION

105 WEST CAPITOL
JEFFERSON CITY, MO 65102

TWM
ENGINEERING
GEOSPATIAL SERVICES
720 OLIVE STREET, SUITE 200A
ST. LOUIS, MO 63101
(314) 241-6300
www.twm-inc.com

PLAN
ROUTE 100
SHEET 10 OF 52

[illegible]

REV

NOTES:

SEE DRAINAGE PLAN SHEETS FOR NOTES REGARDING EXISTING AND PROPOSED DRAINAGE FEATURES.

SEE CROSS SECTION SHEETS FOR SAW CUT OFFSET INFORMATION.

SEE ENTRANCE & PARKING LOT DETAIL SHEETS FOR ENTRANCE TYPE INFORMATION.


CURB: SEE CURB, ENTRANCE AND SIDE ROAD TYPICAL SECTIONS AND DETAIL SHEETS FOR CURB TYPE TO BE CONSTRUCTED AT ENTRANCES AND SIDE ROADS. VERTICAL CURBS OR FLARES ASSOCIATED WITH CURB RAMPS OR LANDINGS TO BE INCLUDED IN THE COST OF THE CURB RAMP; INTEGRAL CURBS ASSOCIATED WITH THE SIDEWALK TO BE MEASURED AND PAID FOR AS SIDEWALK; UNLESS OTHERWISE NOTED, ALL OTHER CURB AND/OR CURB AND GUTTER TO BE PAID FOR SEPARATELY. SEE JOB SPECIAL PROVISIONS.

WATER LINE RELOCATION:

EXISTING WATER LINE MAIN LOCATED IN WESTBOUND LANES OF ROUTE 100 FROM 500' WEST OF HANLEY RD TO BERRY RD TO BE REMOVED & RELOCATED BY OTHERS. EXISTING WATER SERVICE LINES, WATER VALVES, WATER METERS & FIRE HYDRANTS WHICH CONNECT TO THIS EXISTING WATER LINE MAIN ARE TO BE REMOVED & RELOCATED BY OTHERS UNLESS OTHERWISE NOTED.

EXISTING IMPROVEMENTS:

UNLESS OTHERWISE INDICATED ON THE PLANS, ANY EXISTING IMPROVEMENTS, SUCH AS PARKING LOTS, SIGNS, LANDSCAPING, PAVEMENT, RETAINING WALLS, CURB, GUTTER, STEPS, SIDEWALK, AND OTHER SIMILAR IMPROVEMENTS, SHALL BE LEFT IN PLACE IN ACCORDANCE WITH SECTION 202 OF THE STANDARD SPECIFICATIONS.

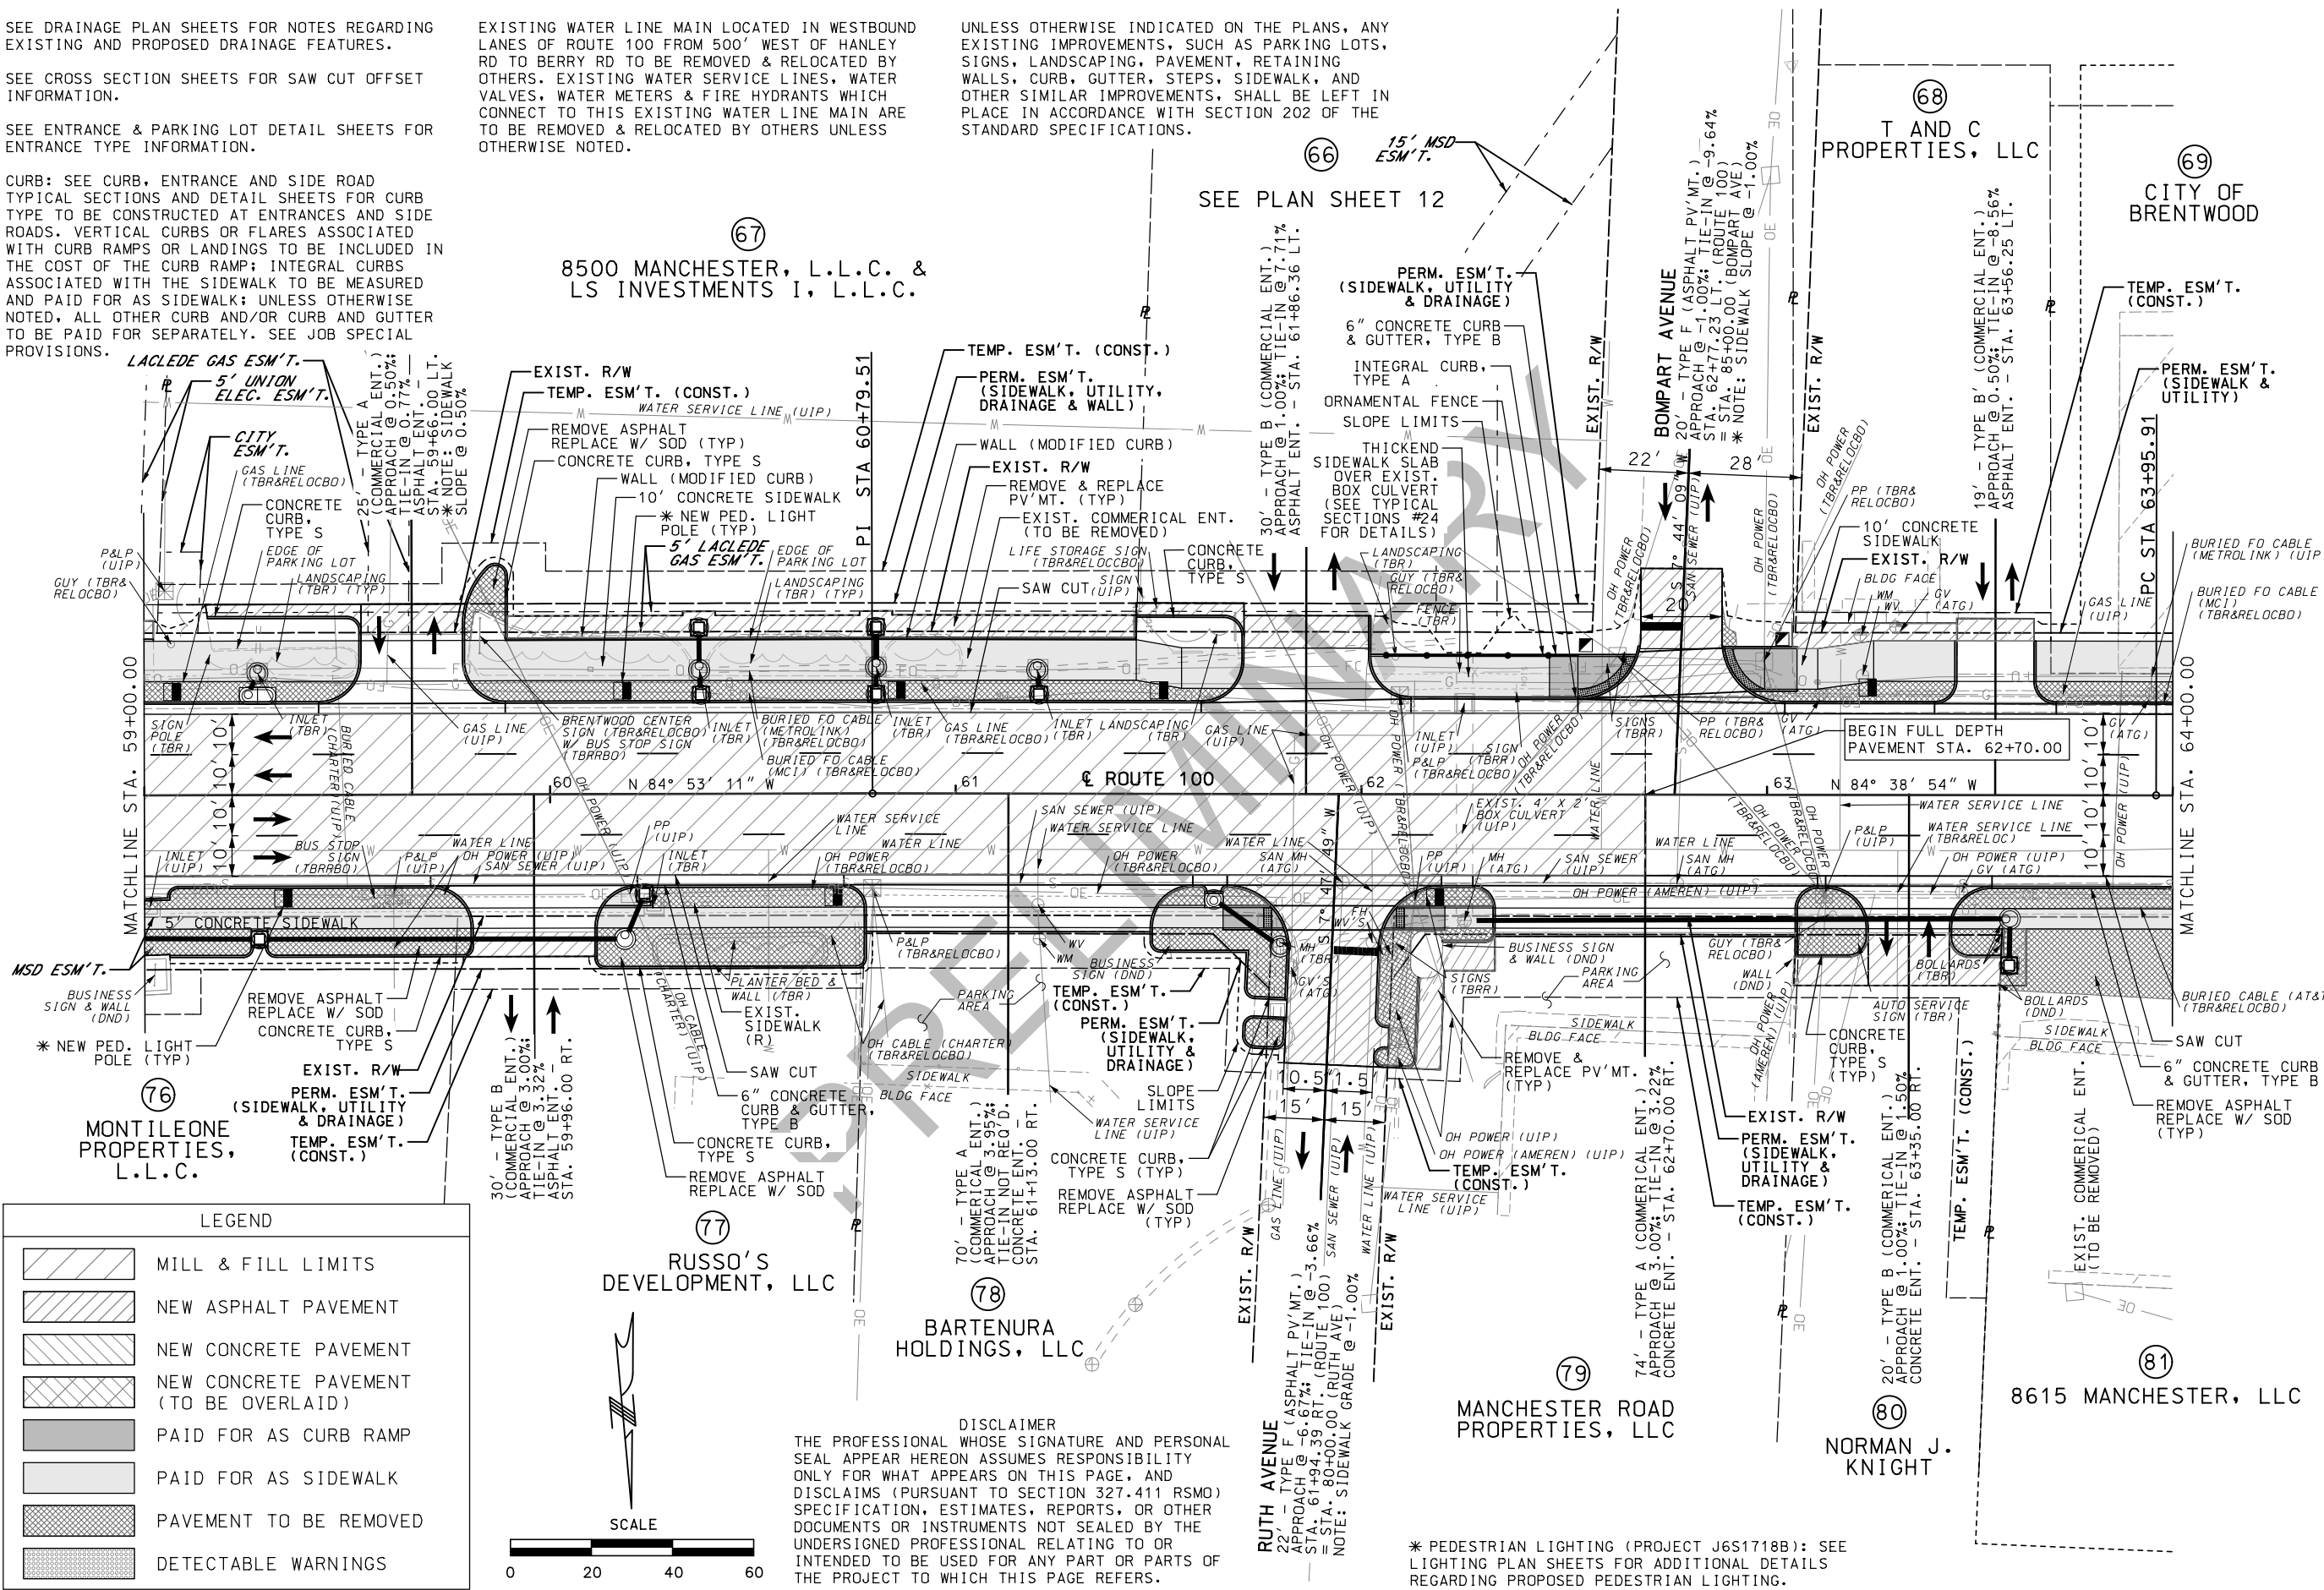

DISCLAIMER
THE PROFESSIONAL WHOSE SIGNATURE AND PERSONAL SEAL APPEAR HEREON ASSUMES RESPONSIBILITY ONLY FOR WHAT APPEARS ON THIS PAGE, AND DISCLAIMS (PURSUANT TO SECTION 327.411 RSMO) SPECIFICATION, ESTIMATES, REPORTS, OR OTHER DOCUMENTS OR INSTRUMENTS NOT SEALED BY THE UNDERSIGNED PROFESSIONAL RELATING TO OR INTENDED TO BE USED FOR ANY PART OR PARTS OF THE PROJECT TO WHICH THIS PAGE REFERS.

PRELIMINARY
NOT FOR CONSTRUCTION

DATE PREPARED: 2/12/2021

ROUTE 100	STATE MO
DISTRICT SL	SHEET NO. 16

COUNTY: ST. LOUIS

JOB NO.: J6S1718/J6S1718B

CONTRACT ID.:

PROJECT NO.:

BRIDGE NO.:

DATE	DESCRIPTION

MISSOURI HIGHWAYS AND TRANSPORTATION COMMISSION

MODOT

105 WEST CAPITAL
JEFFERSON CITY, MO 65102
1-888-ASK-MODOT (1-888-275-6636)


TWM
ENGINEERING
GEOSPATIAL SERVICES
720 OLIVE STREET, SUITE 200A
ST. LOUIS 63101
www.twm-inc.com
MISSOURI CERT. OF AUTHORITY: 001528

PLAN
ROUTE 100
SHEET 13 OF 52

LEGEND	
	MILL & FILL LIMITS
	NEW ASPHALT PAVEMENT
	NEW CONCRETE PAVEMENT
	NEW CONCRETE PAVEMENT (TO BE OVERLAID)
	PAID FOR AS CURB RAMP
	PAID FOR AS SIDEWALK
	PAVEMENT TO BE REMOVED
	DETECTABLE WARNINGS

* PEDESTRIAN LIGHTING (PROJECT J6S1718B): SEE LIGHTING PLAN SHEETS FOR ADDITIONAL DETAILS REGARDING PROPOSED PEDESTRIAN LIGHTING.

DISCLAIMER
THE PROFESSIONAL WHOSE SIGNATURE AND PERSONAL SEAL APPEAR HEREON ASSUMES RESPONSIBILITY ONLY FOR WHAT APPEARS ON THIS PAGE, AND DISCLAIMS (PURSUANT TO SECTION 327.411 RSMO) SPECIFICATION, ESTIMATES, REPORTS, OR OTHER DOCUMENTS OR INSTRUMENTS NOT SEALED BY THE UNDERSIGNED PROFESSIONAL RELATING TO OR INTENDED TO BE USED FOR ANY PART OR PARTS OF THE PROJECT TO WHICH THIS PAGE REFERS.

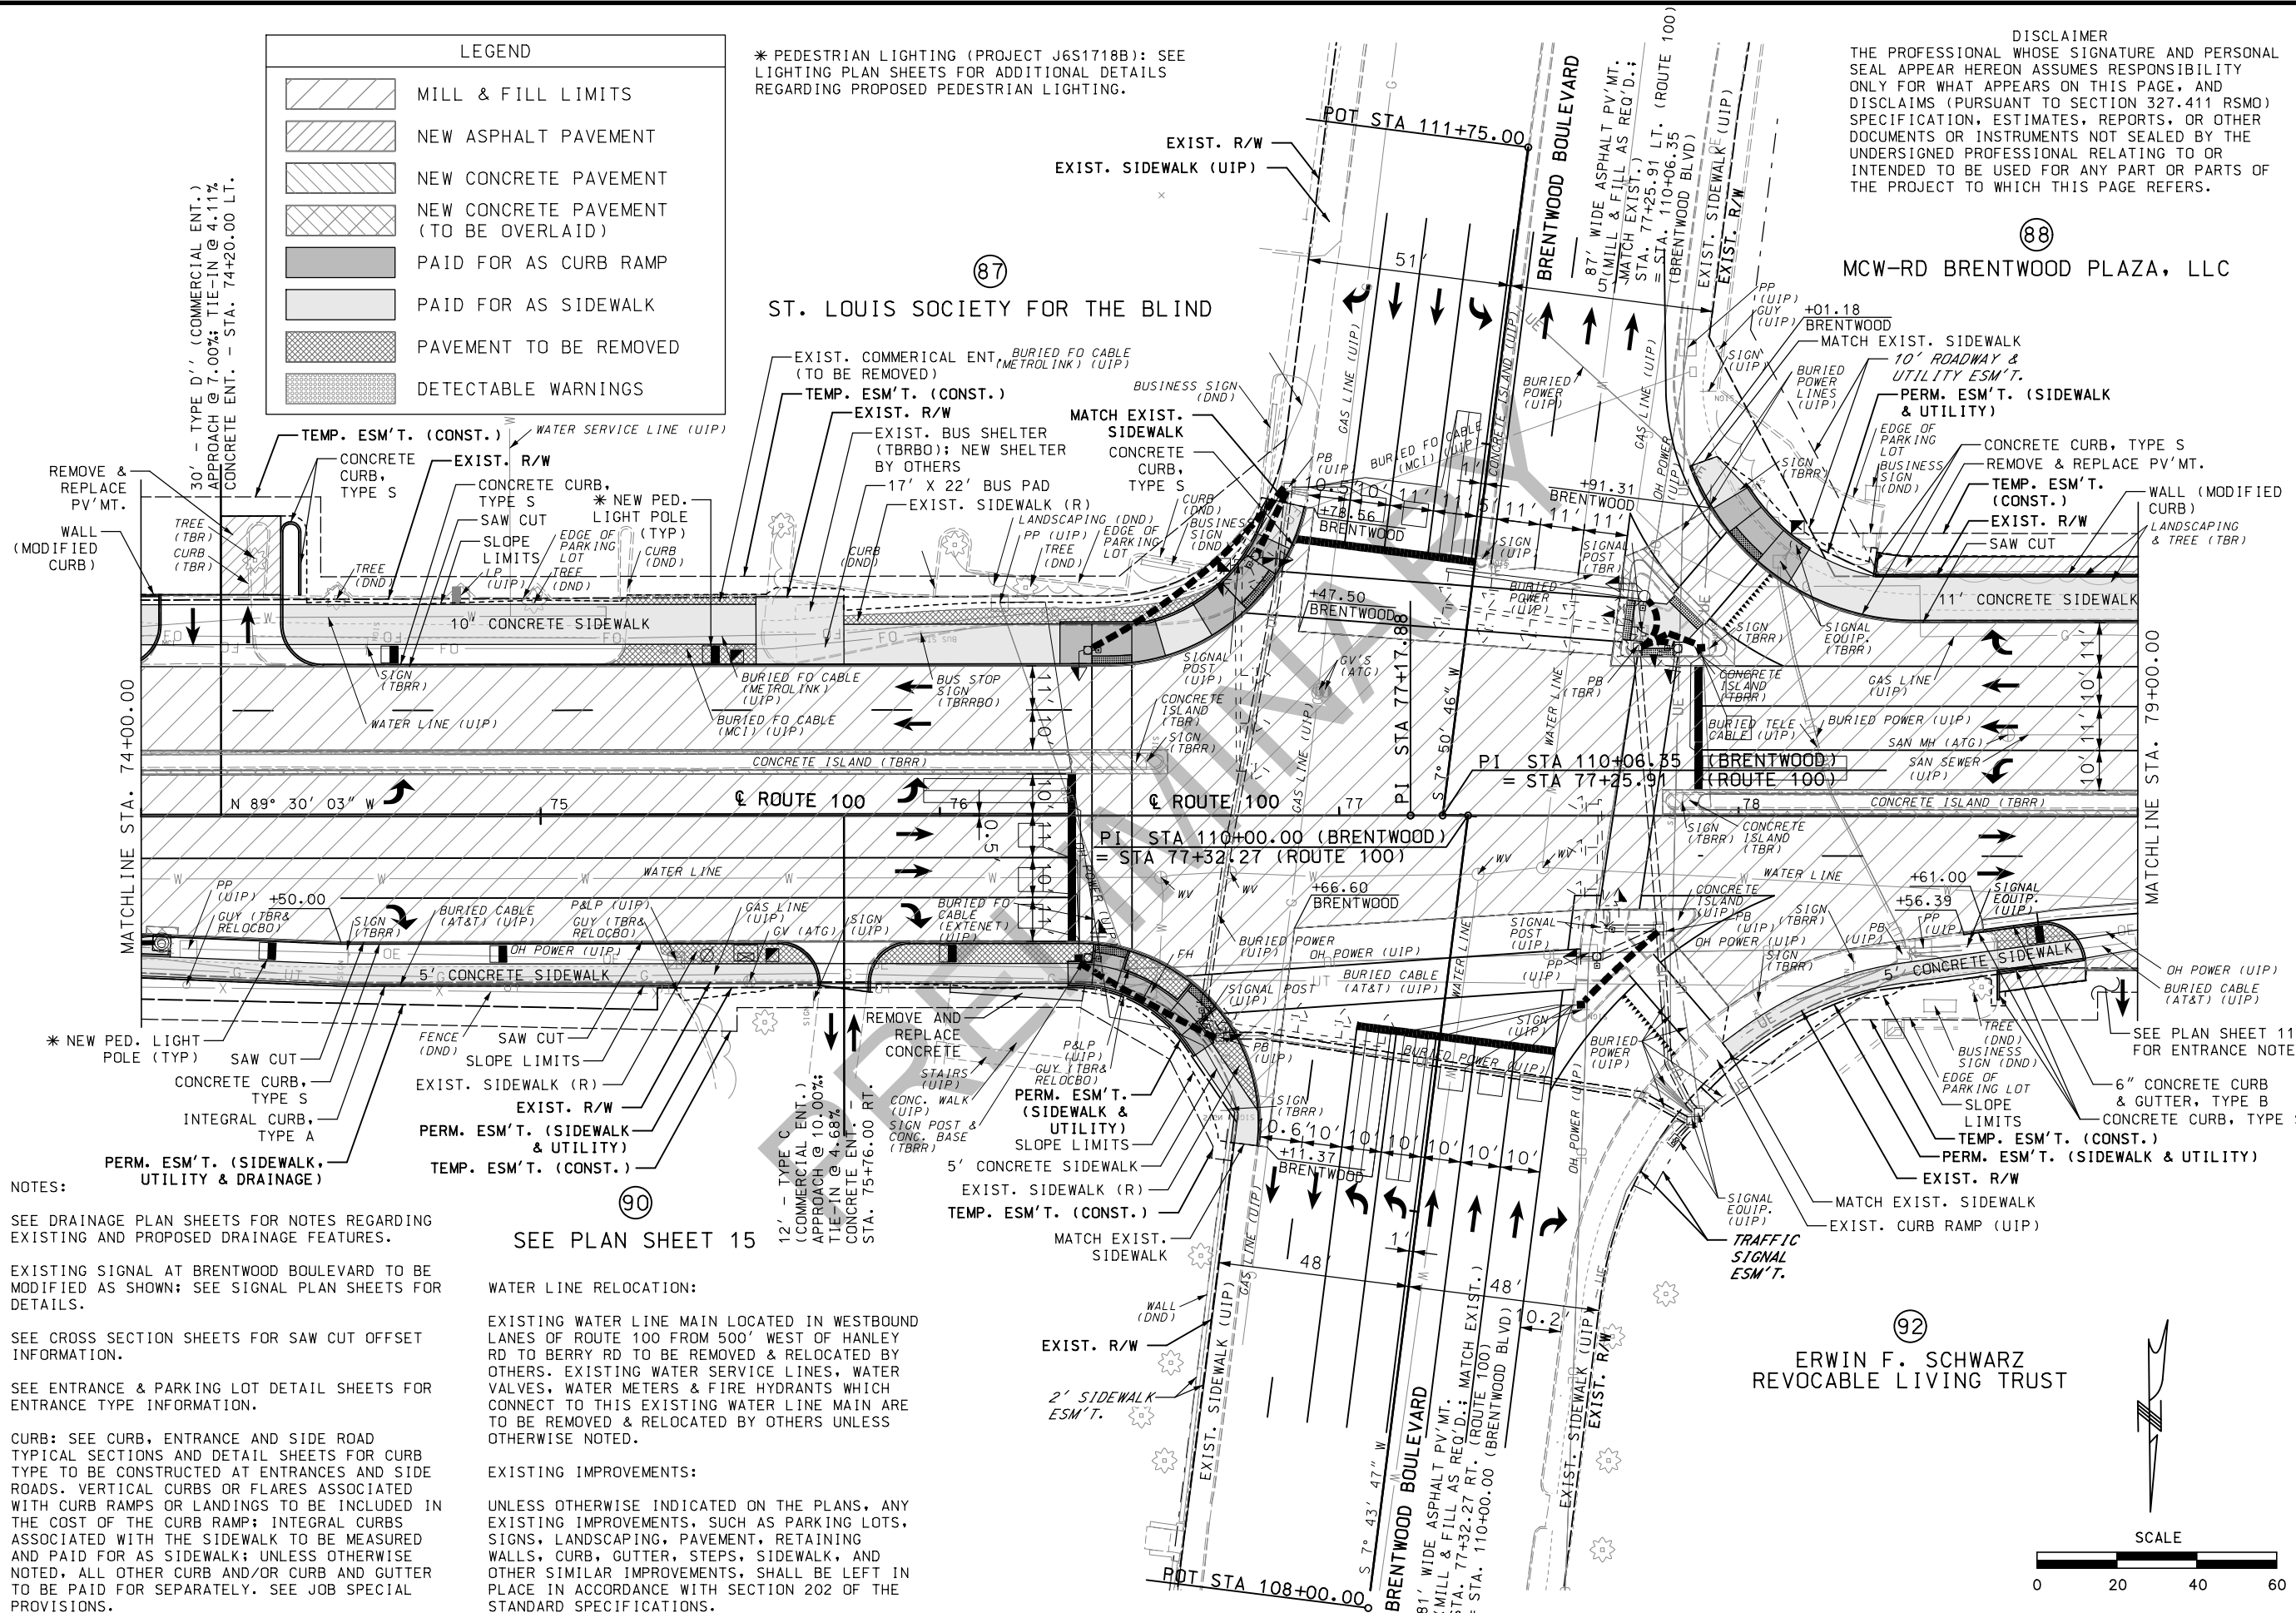

NOTES:

SEE DRAINAGE PLAN SHEETS FOR NOTES REGARDING EXISTING AND PROPOSED DRAINAGE FEATURES.

EXISTING SIGNAL AT BRENTWOOD BOULEVARD TO BE MODIFIED AS SHOWN; SEE SIGNAL PLAN SHEETS FOR DETAILS.

SEE CROSS SECTION SHEETS FOR SAW CUT OFFSET INFORMATION.

SEE ENTRANCE & PARKING LOT DETAIL SHEETS FOR ENTRANCE TYPE INFORMATION.

CURB: SEE CURB, ENTRANCE AND SIDE ROAD TYPICAL SECTIONS AND DETAIL SHEETS FOR CURB TYPE TO BE CONSTRUCTED AT ENTRANCES AND SIDE ROADS. VERTICAL CURBS OR FLARES ASSOCIATED WITH CURB RAMPS OR LANDINGS TO BE INCLUDED IN THE COST OF THE CURB RAMP; INTEGRAL CURBS ASSOCIATED WITH THE SIDEWALK TO BE MEASURED AND PAID FOR AS SIDEWALK; UNLESS OTHERWISE NOTED, ALL OTHER CURB AND/OR CURB AND GUTTER TO BE PAID FOR SEPARATELY. SEE JOB SPECIAL PROVISIONS.

SEE PLAN SHEET 15

WATER LINE RELOCATION:

EXISTING WATER LINE MAIN LOCATED IN WESTBOUND LANES OF ROUTE 100 FROM 500' WEST OF HANLEY RD TO BERRY RD TO BE REMOVED & RELOCATED BY OTHERS. EXISTING WATER SERVICE LINES, WATER VALVES, WATER METERS & FIRE HYDRANTS WHICH CONNECT TO THIS EXISTING WATER LINE MAIN ARE TO BE REMOVED & RELOCATED BY OTHERS UNLESS OTHERWISE NOTED.

EXISTING IMPROVEMENTS:

UNLESS OTHERWISE INDICATED ON THE PLANS, ANY EXISTING IMPROVEMENTS, SUCH AS PARKING LOTS, SIGNS, LANDSCAPING, PAVEMENT, RETAINING WALLS, CURB, GUTTER, STEPS, SIDEWALK, AND OTHER SIMILAR IMPROVEMENTS, SHALL BE LEFT IN PLACE IN ACCORDANCE WITH SECTION 202 OF THE STANDARD SPECIFICATIONS.

PRELIMINARY

NOT FOR CONSTRUCTION

DATE PREPARED 2/12/2021	
ROUTE 100	STATE MO
DISTRICT SL	SHEET NO. 1-9
COUNTY ST. LOUIS	
JOB NO. J6S1718/J6S1718B	
CONTRACT ID.	
PROJECT NO.	
BRIDGE NO.	

MISSOURI HIGHWAYS AND TRANSPORTATION COMMISSION

105 WEST CAPITAL

JEFFERSON CITY, MO 65102

1-888-ASK-MODOT (1-888-275-6636)

TWM

ENGINEERING

GEOSPATIAL SERVICES

720 OLIVE STREET, SUITE 200A

ST. LOUIS 63101

www.twm-inc.com

MISSOURI CERT. OF AUTHORITY: 001528

PLAN

ROUTE 100

SHEET 16 OF 52



NOTES:

SEE DRAINAGE PLAN SHEETS FOR NOTES REGARDING EXISTING AND PROPOSED DRAINAGE FEATURES.

SEE CROSS SECTION SHEETS FOR SAW CUT OFFSET INFORMATION.

SEE ENTRANCE & PARKING LOT DETAIL SHEETS FOR ENTRANCE TYPE INFORMATION.

CURB: SEE CURB, ENTRANCE AND SIDE ROAD TYPICAL SECTIONS AND DETAIL SHEETS FOR CURB TYPE TO BE CONSTRUCTED AT ENTRANCES AND SIDE ROADS. VERTICAL CURBS OR FLARES ASSOCIATED WITH CURB RAMPS OR LANDINGS TO BE INCLUDED IN THE COST OF THE CURB RAMP; INTEGRAL CURBS ASSOCIATED WITH THE SIDEWALK TO BE MEASURED AND PAID FOR AS SIDEWALK; UNLESS OTHERWISE NOTED, ALL OTHER CURB AND/OR CURB AND GUTTER TO BE PAID FOR SEPARATELY. SEE JOB SPECIAL PROVISIONS.

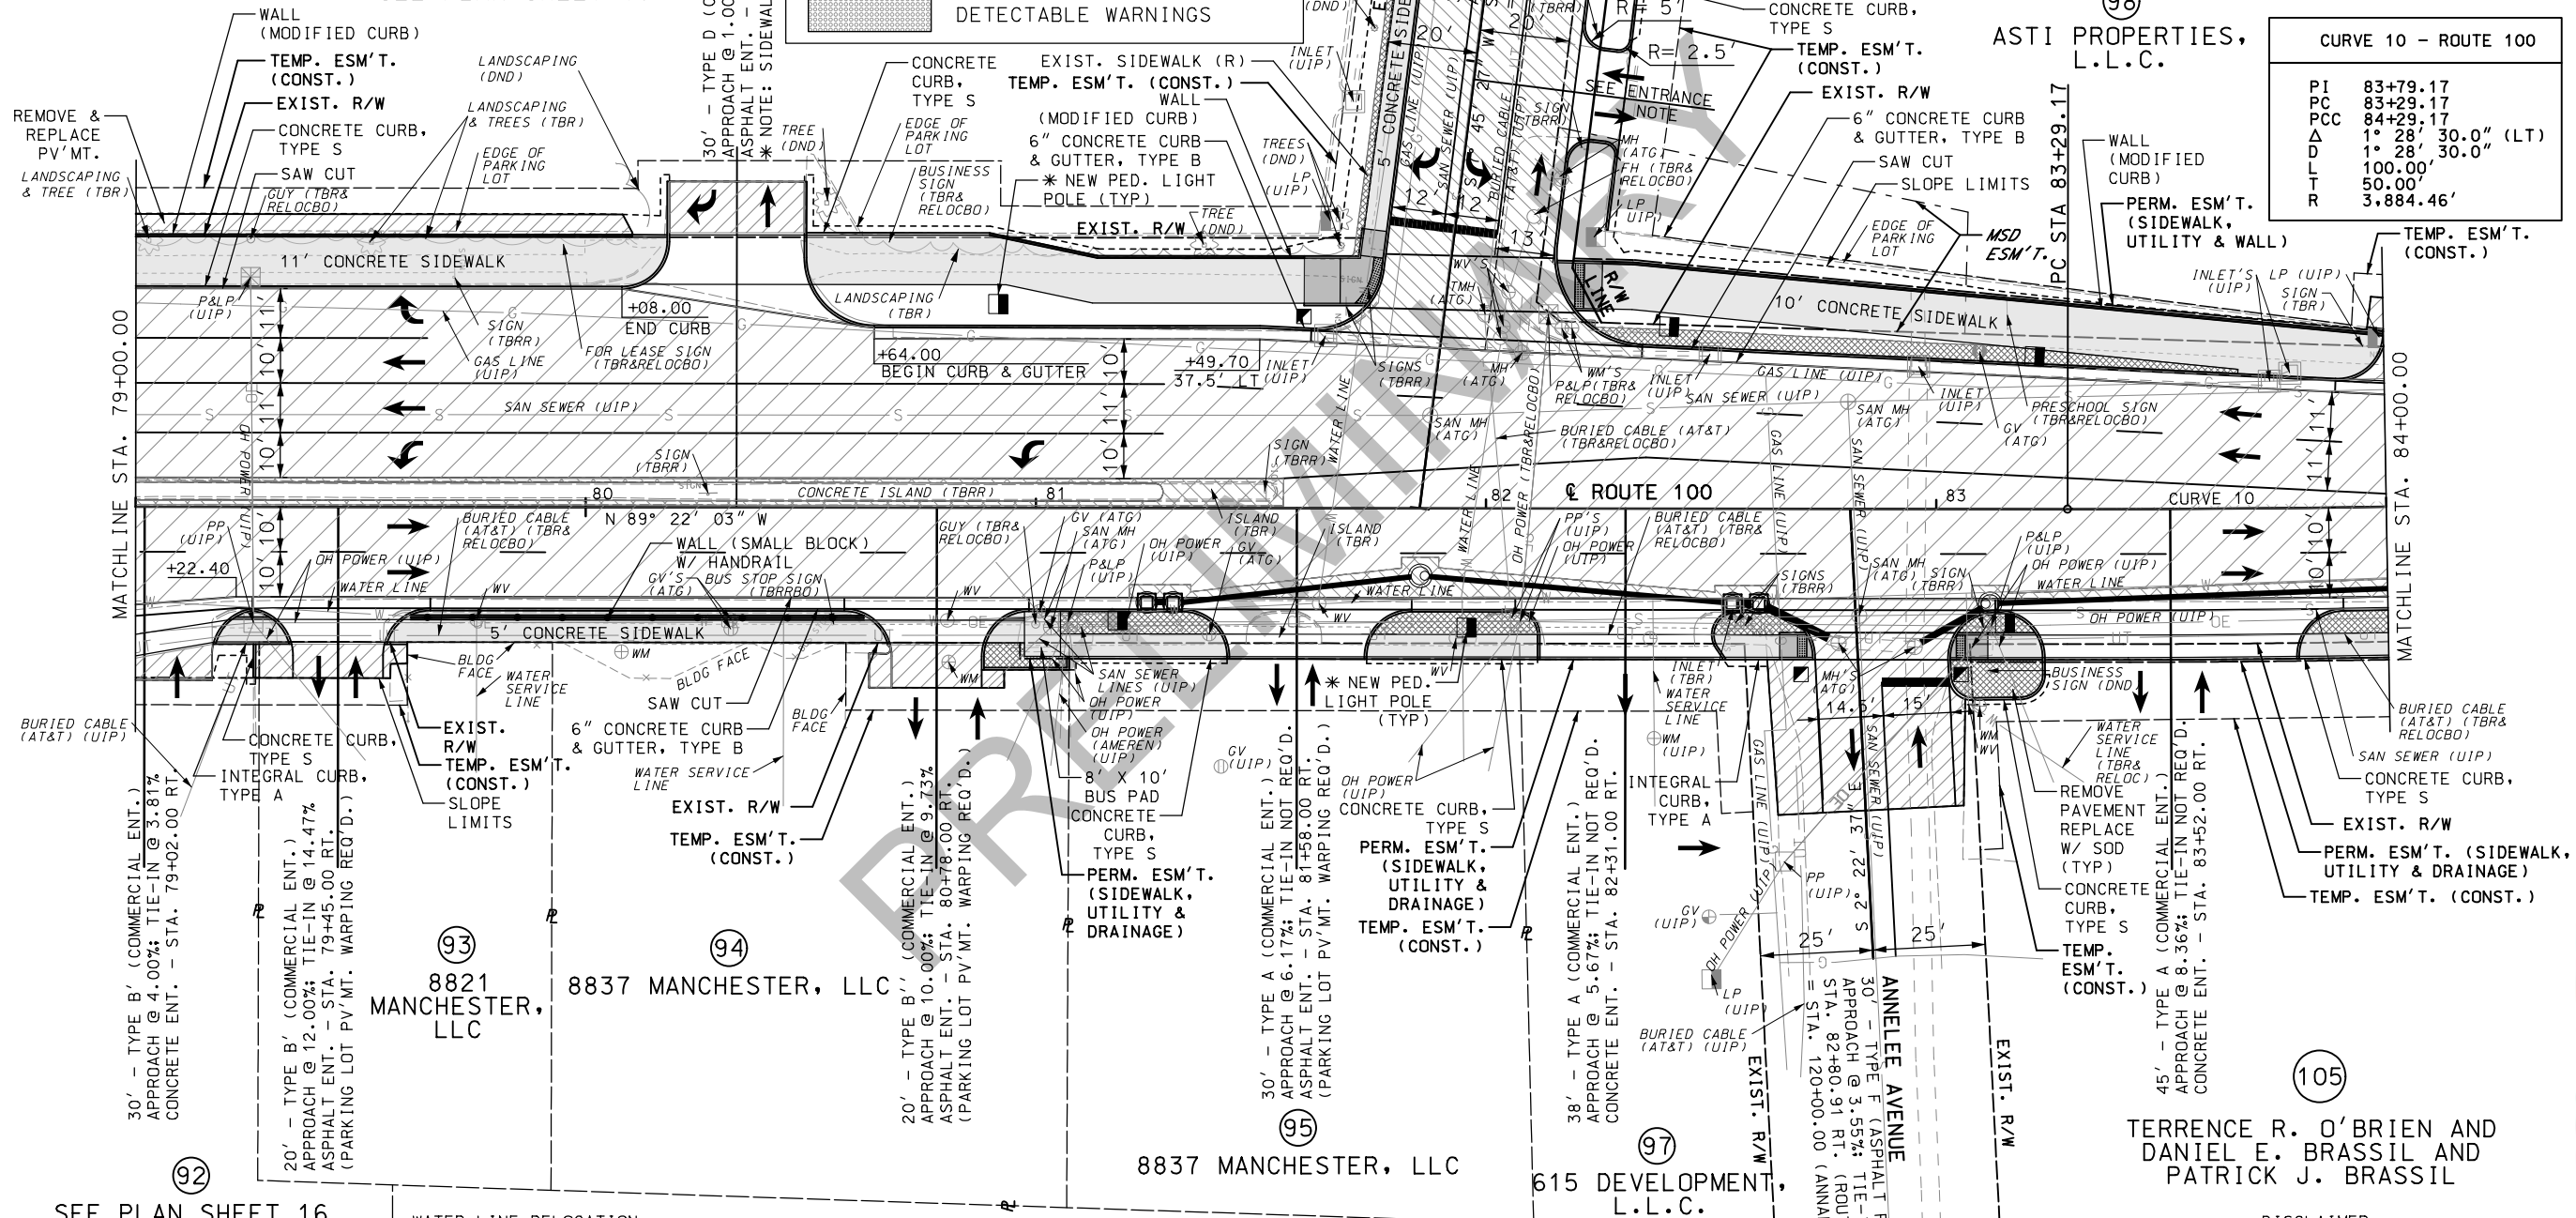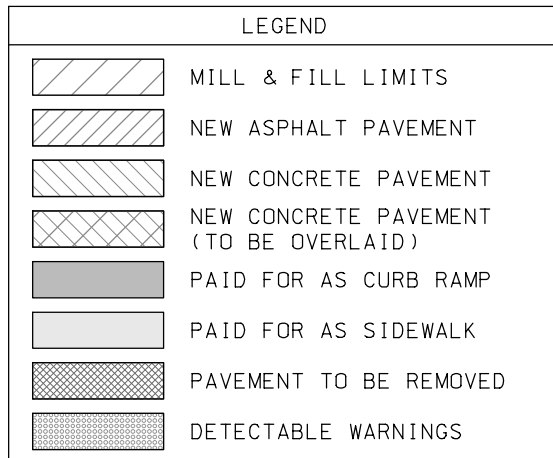

SEE PLAN SHEET 16

WATER LINE RELOCATION:

EXISTING WATER LINE MAIN LOCATED IN WESTBOUND LANES OF ROUTE 100 FROM 500' WEST OF HANLEY RD TO BERRY RD TO BE REMOVED & RELOCATED BY OTHERS. EXISTING WATER SERVICE LINES, WATER VALVES, WATER METERS & FIRE HYDRANTS WHICH CONNECT TO THIS EXISTING WATER LINE MAIN ARE TO BE REMOVED & RELOCATED BY OTHERS UNLESS OTHERWISE NOTED.

EXISTING IMPROVEMENTS:

UNLESS OTHERWISE INDICATED ON THE PLANS, ANY EXISTING IMPROVEMENTS, SUCH AS PARKING LOTS, SIGNS, LANDSCAPING, PAVEMENT, RETAINING WALLS, CURB, GUTTER, STEPS, SIDEWALK, AND OTHER SIMILAR IMPROVEMENTS, SHALL BE LEFT IN PLACE IN ACCORDANCE WITH SECTION 202 OF THE STANDARD SPECIFICATIONS.

* PEDESTRIAN LIGHTING (PROJECT J6S1718B): SEE LIGHTING PLAN SHEETS FOR ADDITIONAL DETAILS REGARDING PROPOSED PEDESTRIAN LIGHTING.

DISCLAIMER
THE PROFESSIONAL WHOSE SIGNATURE AND PERSONAL SEAL APPEAR HEREON ASSUMES RESPONSIBILITY ONLY FOR WHAT APPEARS ON THIS PAGE, AND DISCLAIMS (PURSUANT TO SECTION 327.411 RSMO) SPECIFICATION, ESTIMATES, REPORTS, OR OTHER DOCUMENTS OR INSTRUMENTS NOT SEALED BY THE UNDERSIGNED PROFESSIONAL RELATING TO OR INTENDED TO BE USED FOR ANY PART OR PARTS OF THE PROJECT TO WHICH THIS PAGE REFERS.

PRELIMINARY NOT FOR CONSTRUCTION

DATE PREPARED 2/12/2021	
ROUTE 100	STATE MO
DISTRICT SL	SHEET NO. 20
COUNTY ST. LOUIS	
JOB NO. J6S1718/J6S1718B	
CONTRACT ID.	
PROJECT NO.	
BRIDGE NO.	


MISSOURI HIGHWAYS AND TRANSPORTATION COMMISSION

105 WEST CAPITAL
JEFFERSON CITY, MO 65102
1-888-ASK-MODOT (1-888-275-6636)

PLAN
ROUTE 100
SHEET 17 OF 52

98

CURVE 11 - ROUTE 100	
PI	118+59.65
PCC	118+09.65
PT	119+09.65
Δ	1° 28' 30.0" (LT)
D	1° 28' 30.0"
L	100.00'
T	50.00'
R	3,884.46'

 LEGEND	
	MILL & FILL LIMITS
	NEW ASPHALT PAVEMENT
	NEW CONCRETE PAVEMENT
	NEW CONCRETE PAVEMENT (TO BE OVERLAID)
	PAID FOR AS CURB RAMP
	PAID FOR AS SIDEWALK
	PAVEMENT TO BE REMOVED
	DETECTABLE WARNINGS

* PEDESTRIAN LIGHTING (PROJECT J6S1718B): SEE LIGHTING PLAN SHEETS FOR ADDITIONAL DETAILS REGARDING PROPOSED PEDESTRIAN LIGHTING.


DISCLAIMER

THE PROFESSIONAL WHOSE SIGNATURE AND PERSONAL SEAL APPEAR HEREON ASSUMES RESPONSIBILITY ONLY FOR WHAT APPEARS ON THIS PAGE, AND DISCLAIMS (PURSUANT TO SECTION 327.411 RSMO) SPECIFICATION, ESTIMATES, REPORTS, OR OTHER DOCUMENTS OR INSTRUMENTS NOT SEALED BY THE UNDERSIGNED PROFESSIONAL RELATING TO OR INTENDED TO BE USED FOR ANY PART OR PARTS OF THE PROJECT TO WHICH THIS PAGE REFERS.

H. M. BOEGEMAN REALTY CO., AND
CREST DEVELOPMENT CO., AND
WAYCLIFFE DEVELOPMENT CORP.

(100)

JKP HOLDINGS, L.L.C.

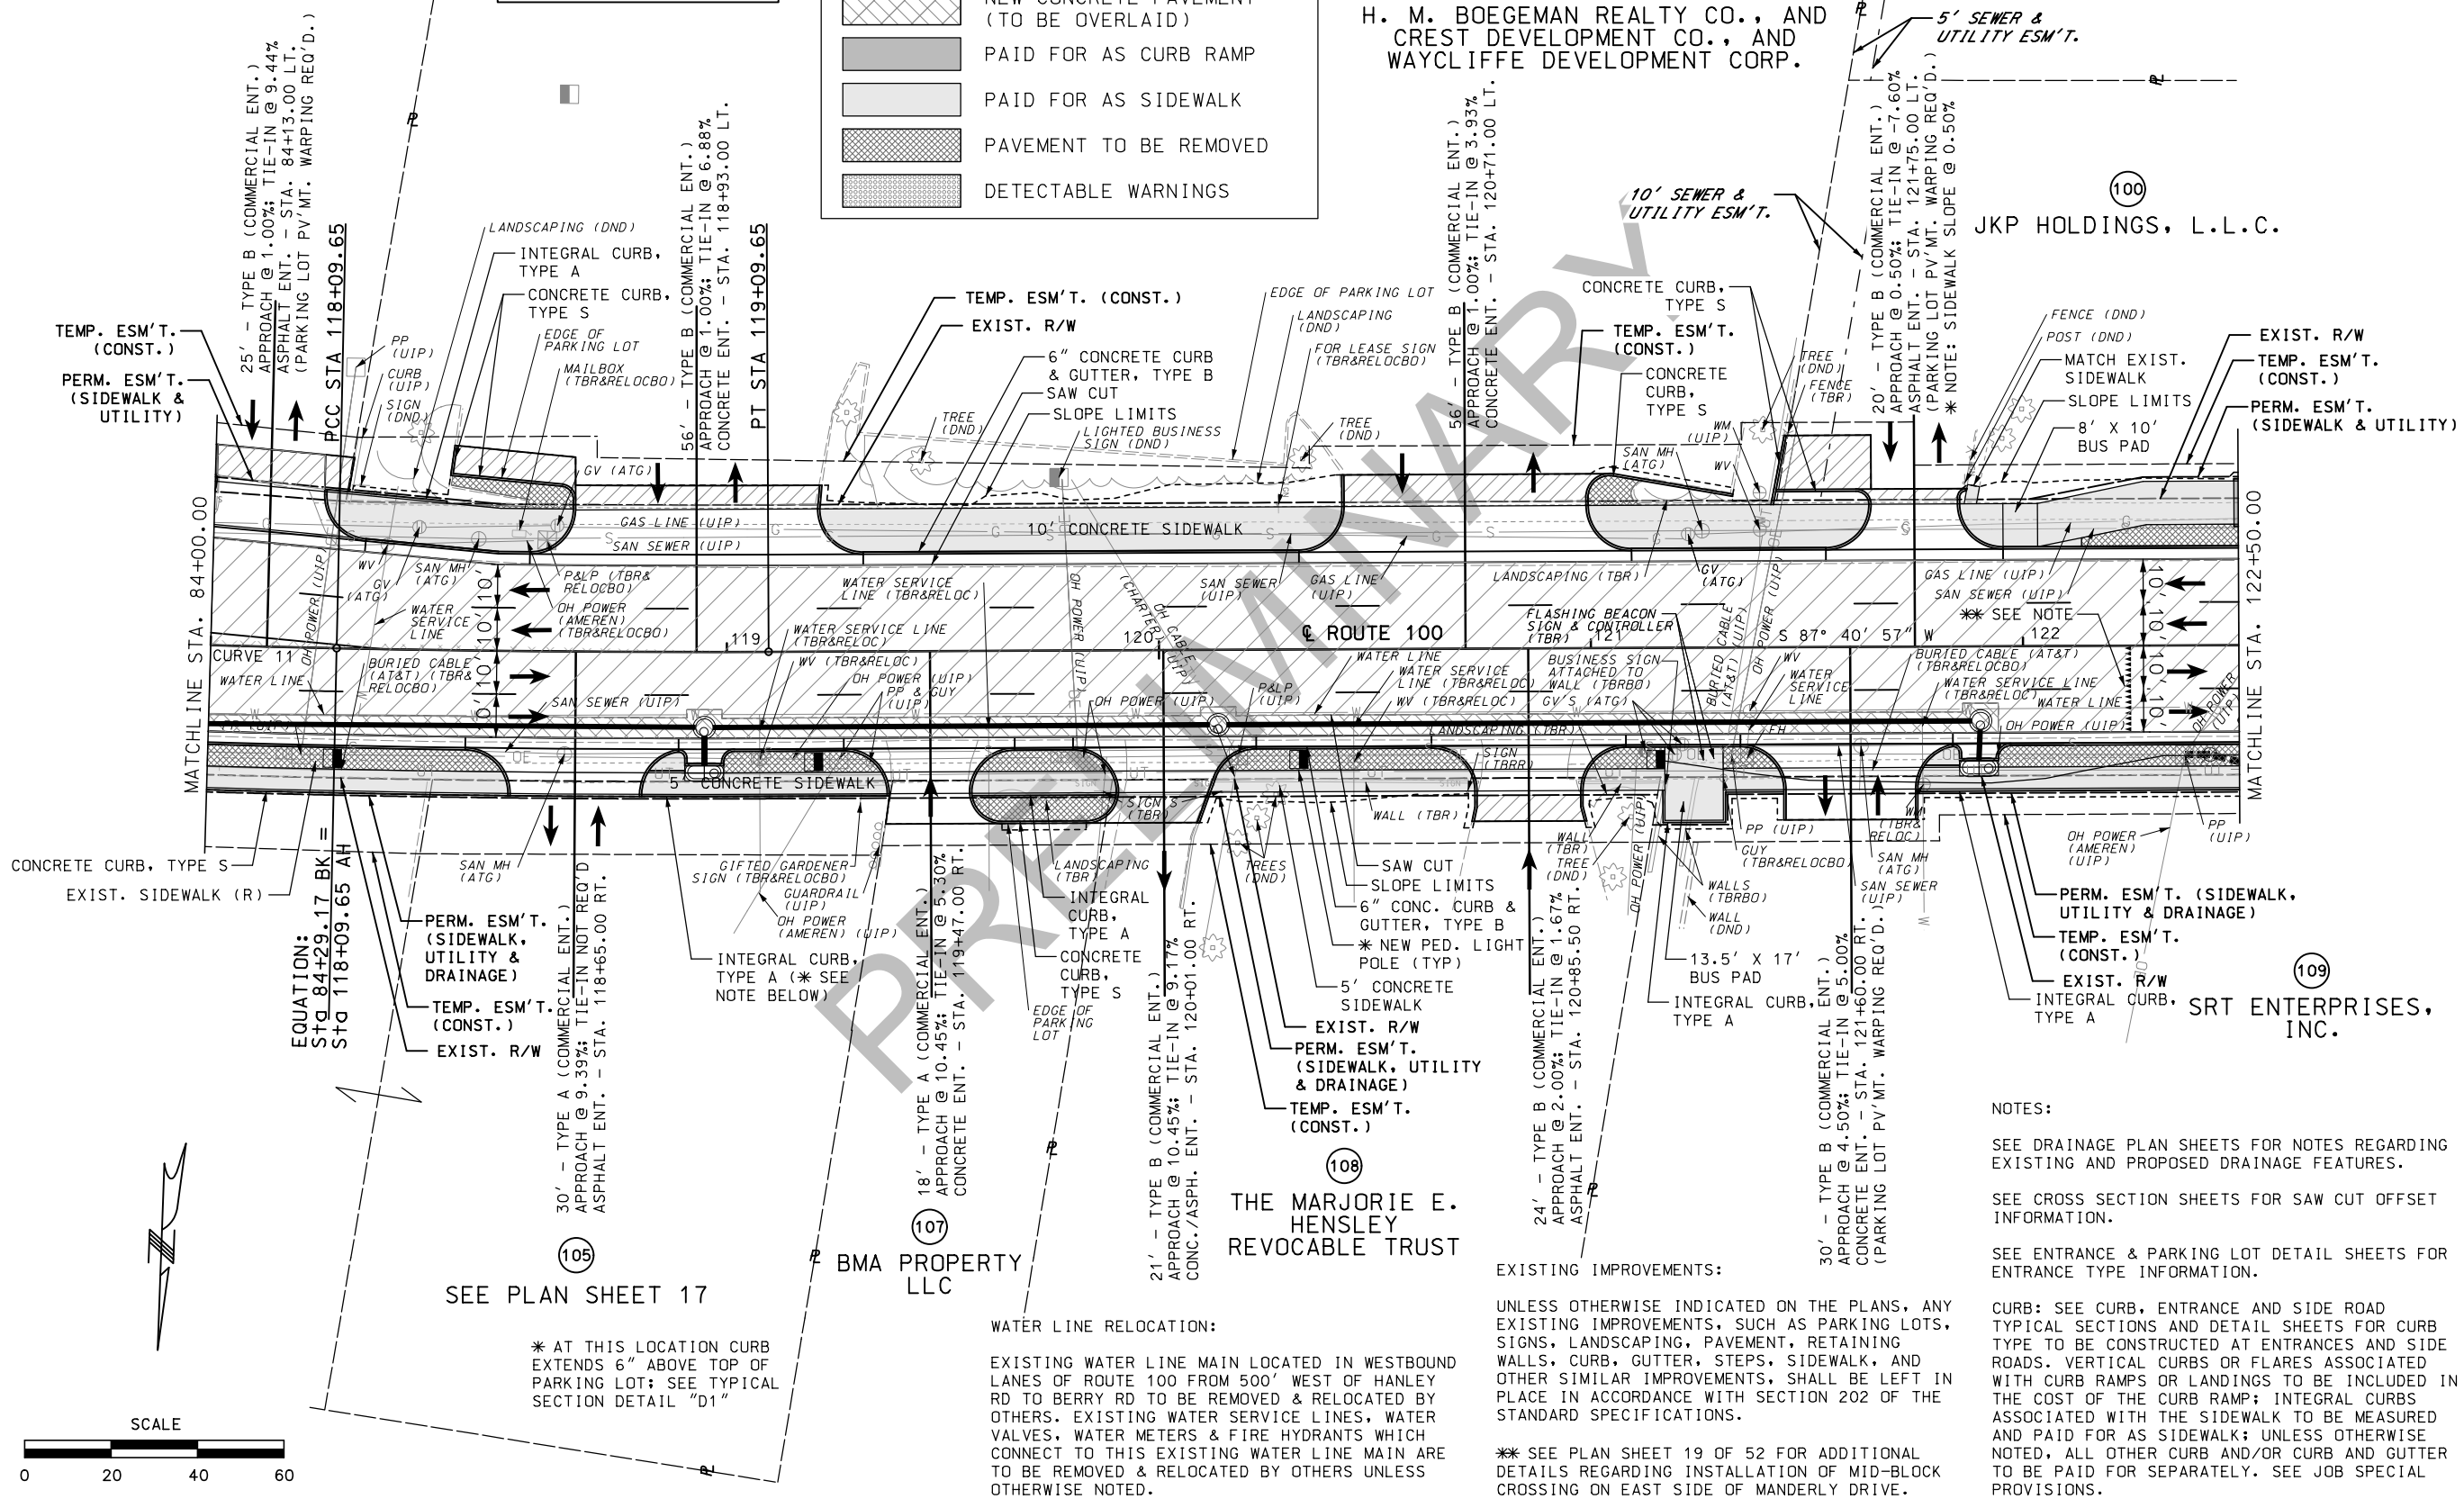

NOTES:

SEE DRAINAGE PLAN SHEETS FOR NOTES REGARDING EXISTING AND PROPOSED DRAINAGE FEATURES.

SEE CROSS SECTION SHEETS FOR SAW CUT OFFSET INFORMATION.

SEE ENTRANCE & PARKING LOT DETAIL SHEETS FOR ENTRANCE TYPE INFORMATION.

EXISTING IMPROVEMENTS:

UNLESS OTHERWISE INDICATED ON THE PLANS, ANY EXISTING IMPROVEMENTS, SUCH AS PARKING LOTS, SIGNS, LANDSCAPING, PAVEMENT, RETAINING WALLS, CURB, GUTTER, STEPS, SIDEWALK, AND OTHER SIMILAR IMPROVEMENTS, SHALL BE LEFT IN PLACE IN ACCORDANCE WITH SECTION 202 OF THE STANDARD SPECIFICATIONS.

SEE PLAN SHEET 19 OF 52 FOR ADDITIONAL
DETAILS REGARDING INSTALLATION OF MID-BLOCK
CROSSING ON EAST SIDE OF MANDERLY DRIVE.

CURB: SEE CURB, ENTRANCE AND SIDE ROAD
TYPICAL SECTIONS AND DETAIL SHEETS FOR CURB
TYPE TO BE CONSTRUCTED AT ENTRANCES AND SIDE
ROADS. VERTICAL CURBS OR FLARES ASSOCIATED
WITH CURB RAMPS OR LANDINGS TO BE INCLUDED IN
THE COST OF THE CURB RAMP; INTEGRAL CURBS
ASSOCIATED WITH THE SIDEWALK TO BE MEASURED
AND PAID FOR AS SIDEWALK; UNLESS OTHERWISE
NOTED, ALL OTHER CURB AND/OR CURB AND GUTTER
TO BE PAID FOR SEPARATELY. SEE JOB SPECIAL
PROVISIONS.

PLAN ROUTE 100 SHEET 18 OF 52	 TWM ENGINEERING GEOSPATIAL SERVICES 720 OLIVE STREET, SUITE 200A ST. LOUIS, MO 63101 (314) 241-6300 www.twm-inc.com	MISSOURI HIGHWAYS AND TRANSPORTATION COMMISSION  105 WEST CAPITOL JEFFERSON CITY, MO 65102 1-888-ASK-MODOT (1-888-275-6636)	DATE	DESCRIPTION	BRIDGE NO. .			PROJECT NO. .			CONTRACT ID. .			J6S1718/J6S1718B			COUNTY ST. LOUIS JOB NO.			DISTRICT SL	SHEET NO. 21	ROUTE 100	STATE MO	DATE PREPARED 2/12/2021	PRELIMINARY NOT FOR CONSTRUCTION THIS MEDIA SHOULD NOT BE CONSIDERED A CERTIFIED DOCUMENT.
---	---	--	------	-------------	-----------------	--	--	------------------	--	--	-------------------	--	--	------------------	--	--	--------------------------------	--	--	----------------	-----------------	--------------	-------------	----------------------------	--

LEGEND

[Pattern]	MILL & FILL LIMITS
[Pattern]	NEW ASPHALT PAVEMENT
[Pattern]	NEW CONCRETE PAVEMENT
[Pattern]	NEW CONCRETE PAVEMENT (TO BE OVERLAID)
[Pattern]	PAID FOR AS CURB RAMP
[Pattern]	PAID FOR AS SIDEWALK
[Pattern]	PAVEMENT TO BE REMOVED
[Pattern]	DETECTABLE WARNINGS

DISCLAIMER

THE PROFESSIONAL WHOSE SIGNATURE AND PERSONAL SEAL APPEAR HEREON ASSUMES RESPONSIBILITY ONLY FOR WHAT APPEARS ON THIS PAGE, AND DISCLAIMS (PURSUANT TO SECTION 327.411 RSMO) SPECIFICATION, ESTIMATES, REPORTS, OR OTHER DOCUMENTS OR INSTRUMENTS NOT SEALED BY THE UNDERSIGNED PROFESSIONAL RELATING TO OR INTENDED TO BE USED FOR ANY PART OR PARTS OF THE PROJECT TO WHICH THIS PAGE REFERS.

NOTES:

SEE DRAINAGE PLAN SHEETS FOR NOTES REGARDING EXISTING AND PROPOSED DRAINAGE FEATURES.

SEE CROSS SECTION SHEETS FOR SAW CUT OFFSET INFORMATION.



SEE ENTRANCE & PARKING LOT DETAIL SHEETS FOR ENTRANCE TYPE INFORMATION.


WATER LINE RELOCATION:

EXISTING WATER LINE MAIN LOCATED IN WESTBOUND LANES OF ROUTE 100 FROM 500' WEST OF HANLEY RD TO BERRY RD TO BE REMOVED & RELOCATED BY OTHERS. EXISTING WATER SERVICE LINES, WATER VALVES, WATER METERS & FIRE HYDRANTS WHICH CONNECT TO THIS EXISTING WATER LINE MAIN ARE TO BE REMOVED & RELOCATED BY OTHERS UNLESS OTHERWISE NOTED.


EXISTING IMPROVEMENTS:

UNLESS OTHERWISE INDICATED ON THE PLANS, ANY EXISTING IMPROVEMENTS, SUCH AS PARKING LOTS, SIGNS, LANDSCAPING, PAVEMENT, RETAINING WALLS, CURB, GUTTER, STEPS, SIDEWALK, AND OTHER SIMILAR IMPROVEMENTS, SHALL BE LEFT IN PLACE IN ACCORDANCE WITH SECTION 202 OF THE STANDARD SPECIFICATIONS.

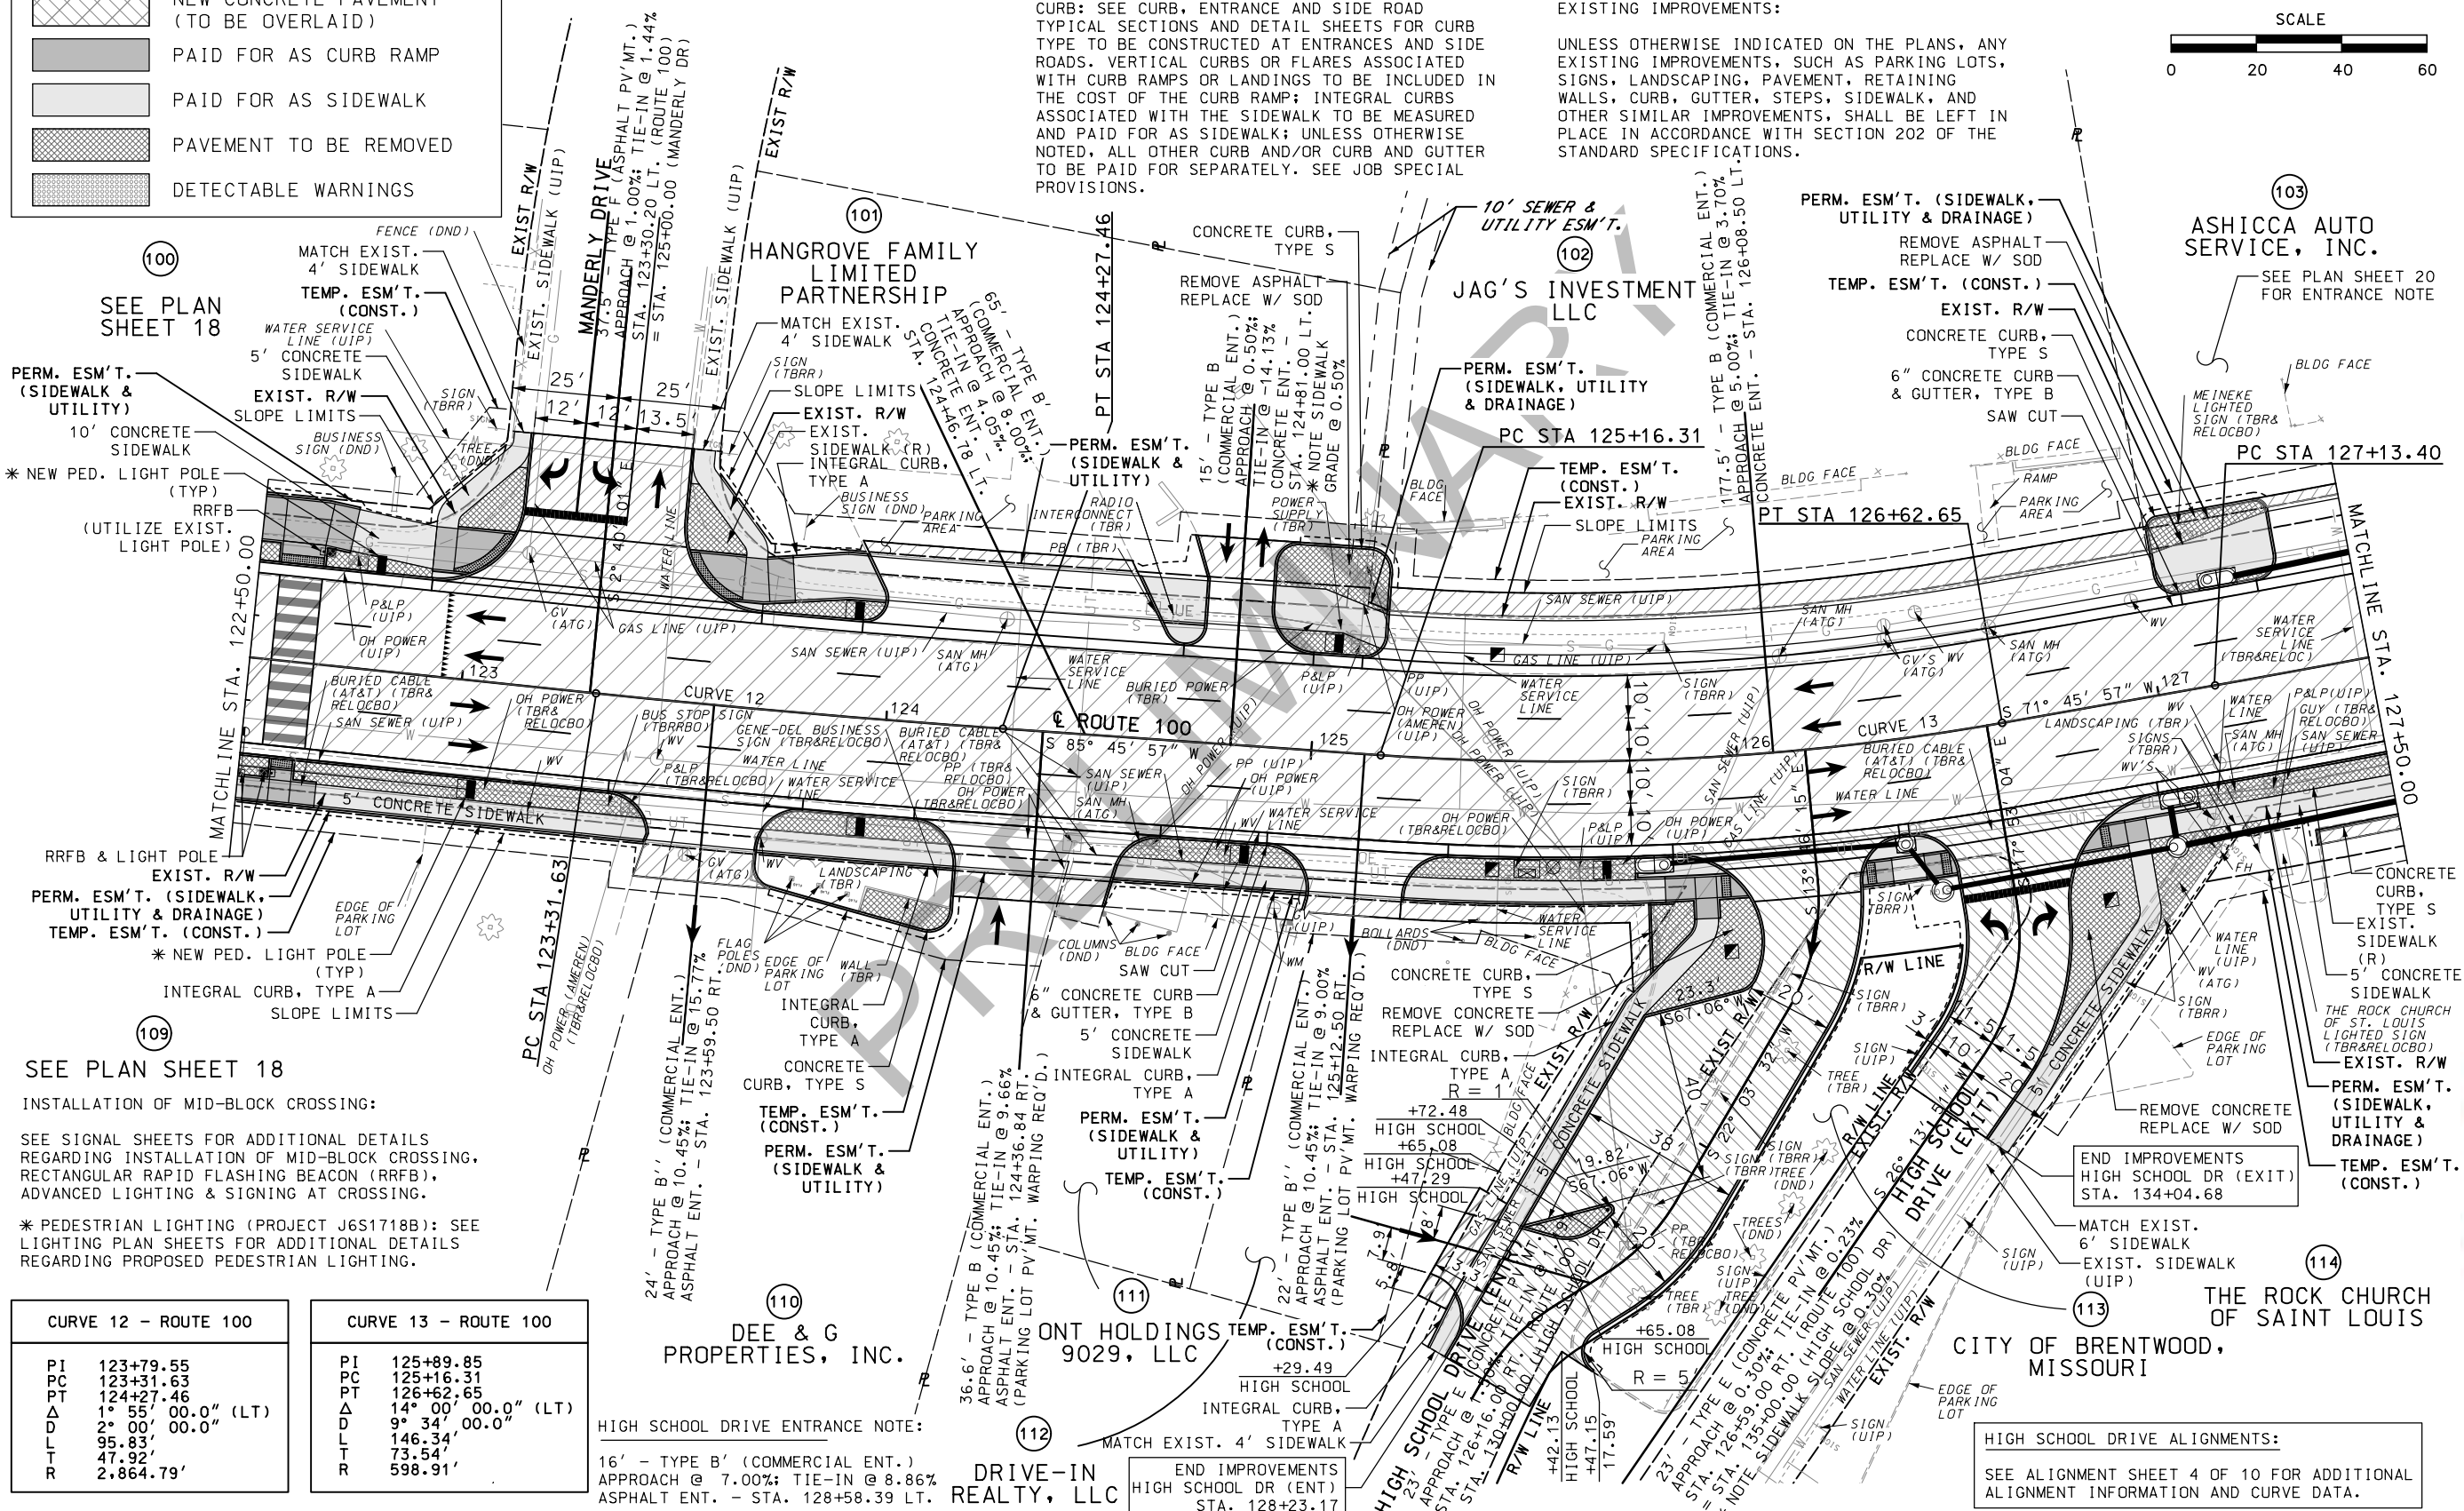 

 

* PEDESTRIAN LIGHTING (PROJECT J6S1718B): SEE LIGHTING PLAN SHEETS FOR ADDITIONAL DETAILS REGARDING PROPOSED PEDESTRIAN LIGHTING.

 


CURVE 14 - ROUTE 100

PI	127+98.84
PC	127+13.40
PT	128+84.23
Δ	3° 25' 00.0" (LT)
L	2° 00' 00.0"
T	170.83'
R	85.44'
	2,864.79'

DISCLAIMER
THE PROFESSIONAL WHOSE SIGNATURE AND PERSONAL SEAL APPEAR HEREON ASSUMES RESPONSIBILITY ONLY FOR WHAT APPEARS ON THIS PAGE, AND DISCLAIMS (PURSUANT TO SECTION 327.411 RSMO) SPECIFICATION, ESTIMATES, REPORTS, OR OTHER DOCUMENTS OR INSTRUMENTS NOT SEALED BY THE UNDERSIGNED PROFESSIONAL RELATING TO OR INTENDED TO BE USED FOR ANY PART OR PARTS OF THE PROJECT TO WHICH THIS PAGE REFERS.

LEGEND	
	MILL & FILL LIMITS
	NEW ASPHALT PAVEMENT
	NEW CONCRETE PAVEMENT
	NEW CONCRETE PAVEMENT (TO BE OVERLAID)
	PAID FOR AS CURB RAMP
	PAID FOR AS SIDEWALK
	PAVEMENT TO BE REMOVED
	DETECTABLE WARNINGS

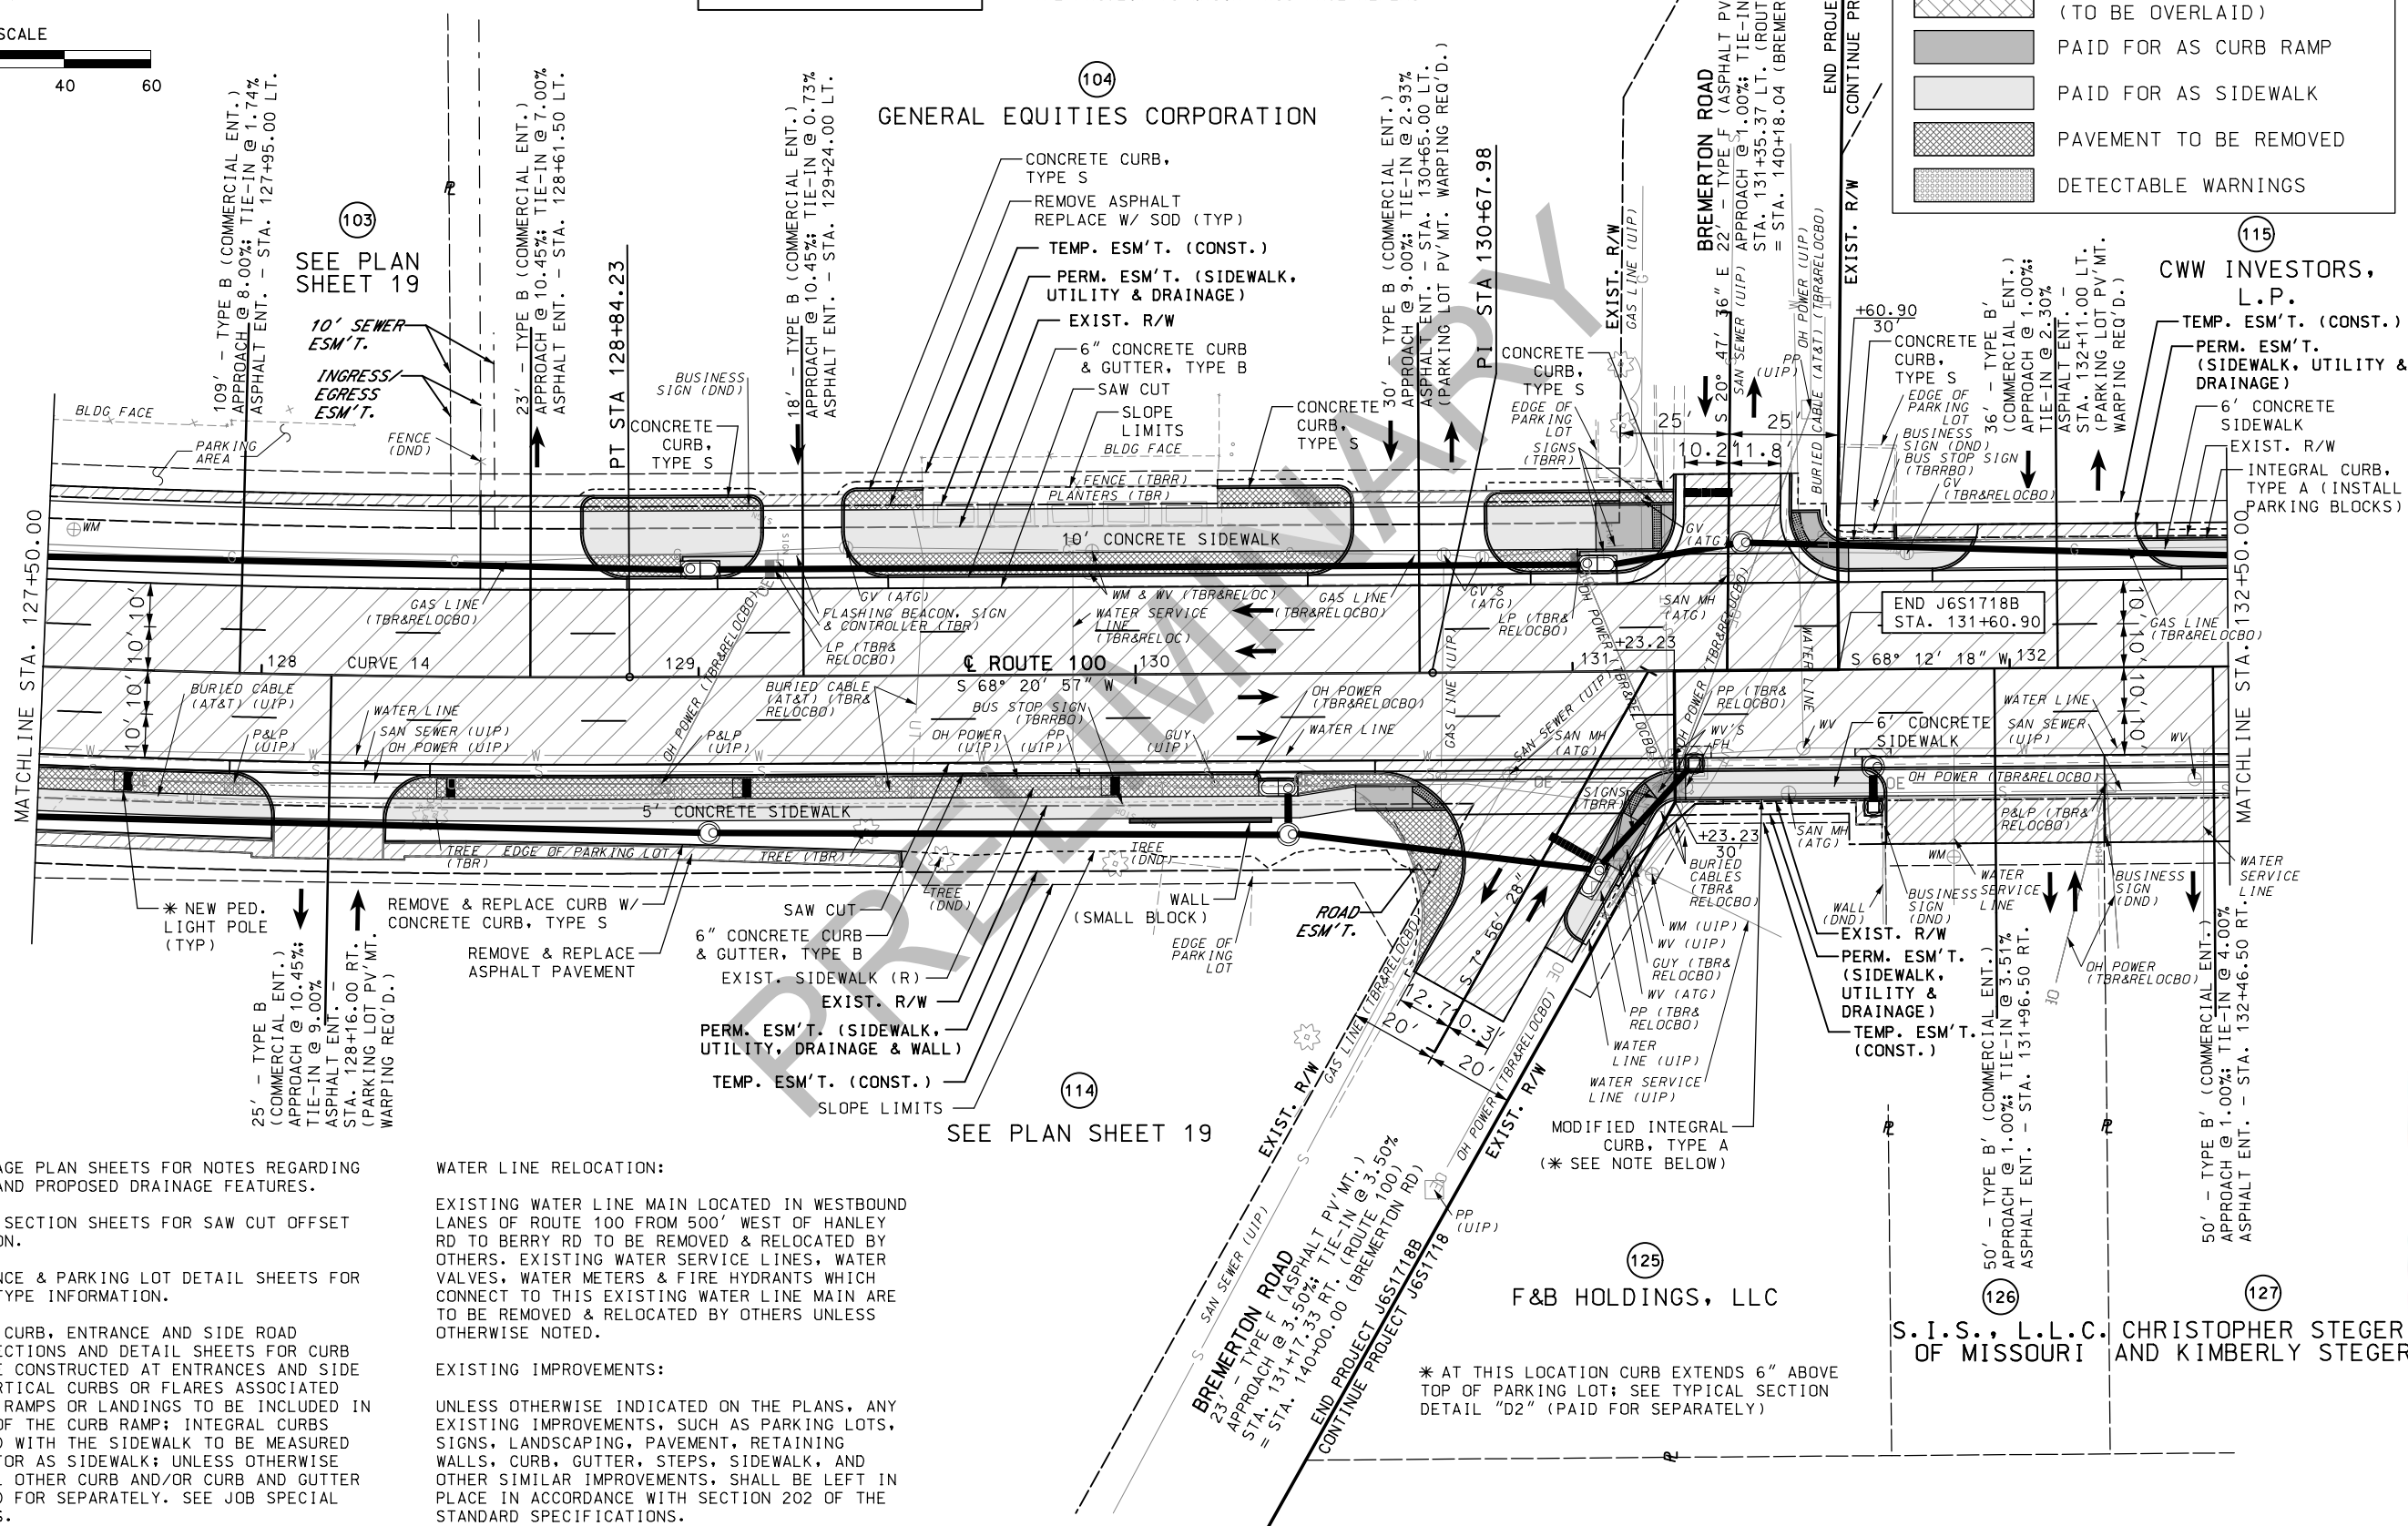

NOTES:

SEE DRAINAGE PLAN SHEETS FOR NOTES REGARDING EXISTING AND PROPOSED DRAINAGE FEATURES.

SEE CROSS SECTION SHEETS FOR SAW CUT OFFSET INFORMATION.

SEE ENTRANCE & PARKING LOT DETAIL SHEETS FOR ENTRANCE TYPE INFORMATION.

CURB: SEE CURB, ENTRANCE AND SIDE ROAD TYPICAL SECTIONS AND DETAIL SHEETS FOR CURB TYPE TO BE CONSTRUCTED AT ENTRANCES AND SIDE ROADS. VERTICAL CURBS OR FLARES ASSOCIATED WITH CURB RAMPS OR LANDINGS TO BE INCLUDED IN THE COST OF THE CURB RAMP; INTEGRAL CURBS ASSOCIATED WITH THE SIDEWALK TO BE MEASURED AND PAID FOR AS SIDEWALK; UNLESS OTHERWISE NOTED, ALL OTHER CURB AND/OR CURB AND GUTTER TO BE PAID FOR SEPARATELY. SEE JOB SPECIAL PROVISIONS.

WATER LINE RELOCATION:

EXISTING WATER LINE MAIN LOCATED IN WESTBOUND LANES OF ROUTE 100 FROM 500' WEST OF HANLEY RD TO BERRY RD TO BE REMOVED & RELOCATED BY OTHERS. EXISTING WATER SERVICE LINES, WATER VALVES, WATER METERS & FIRE HYDRANTS WHICH CONNECT TO THIS EXISTING WATER LINE MAIN ARE TO BE REMOVED & RELOCATED BY OTHERS UNLESS OTHERWISE NOTED.

EXISTING IMPROVEMENTS:

UNLESS OTHERWISE INDICATED ON THE PLANS, ANY EXISTING IMPROVEMENTS, SUCH AS PARKING LOTS, SIGNS, LANDSCAPING, PAVEMENT, RETAINING WALLS, CURB, GUTTER, STEPS, SIDEWALK, AND OTHER SIMILAR IMPROVEMENTS, SHALL BE LEFT IN PLACE IN ACCORDANCE WITH SECTION 202 OF THE STANDARD SPECIFICATIONS.

PRELIMINARY

NOT FOR CONSTRUCTION

DATE PREPARED
2/12/2021

ROUTE
100

DISTRICT
SL

STATE
MO

SHEET NO.
23

COUNTY
ST. LOUIS

JOB NO.
J6S1718/J6S1718B

CONTRACT ID.

PROJECT NO.

BRIDGE NO.

DESCRIPTION

DATE

MISSOURI HIGHWAYS AND TRANSPORTATION COMMISSION

105 WEST CAPITAL
JEFFERSON CITY, MO 65102
1-888-ASK-MODOT (1-888-275-6636)

TWM
ENGINEERING
GEOSPATIAL SERVICES
720 OLIVE STREET, SUITE 200A
ST. LOUIS 63101
www.twm-inc.com
MISSOURI CERT. OF AUTHORITY: 001528

PLAN

ROUTE 100

SHEET 20 OF 52

DISCLAIMER
THE PROFESSIONAL WHOSE SIGNATURE AND PERSONAL SEAL APPEAR HEREON ASSUMES RESPONSIBILITY ONLY FOR WHAT APPEARS ON THIS PAGE, AND DISCLAIMS (PURSUANT TO SECTION 327.411 RSMO) SPECIFICATION, ESTIMATES, REPORTS, OR OTHER DOCUMENTS OR INSTRUMENTS NOT SEALED BY THE UNDERSIGNED PROFESSIONAL RELATING TO OR INTENDED TO BE USED FOR ANY PART OR PARTS OF THE PROJECT TO WHICH THIS PAGE REFERS.

LEGEND	
	MILL & FILL LIMITS
	NEW ASPHALT PAVEMENT
	NEW CONCRETE PAVEMENT
	NEW CONCRETE PAVEMENT (TO BE OVERLAID)
	PAID FOR AS CURB RAMP
	PAID FOR AS SIDEWALK
	PAVEMENT TO BE REMOVED
	DETECTABLE WARNINGS

SEE PLAN SHEET 20

PERM. ESM'T. (SIDEWALK, UTILITY & DRAINAGE)

SLOPE LIMITS

EXIST. R/W

INTEGRAL CURB, TYPE A (INSTALL PARKING BLOCKS)

6" CONCRETE SIDEWALK

6" CONCRETE CURB & GUTTER, TYPE B

SAW CUT

TEMP. ESM'T. (CONST.)

BLDG FACE

EDGE OF PARKING LOT

PARKING AREA

181' - TYPE B' (COMMERCIAL ENT.)

APPROACH @ 1.00% TIE-IN @ 2.41% ASPHALT ENT. - STA. 133+99.50 LT. (PARKING LOT PV'MT. WARPING REQ'D.)

54' - TYPE B' (COMMERCIAL ENT.)

APPROACH @ 1.00% TIE-IN @ 3.70% ASPHALT ENT. - STA. 133+20.00 RT.

6" CONCRETE CURB & GUTTER, TYPE B

6" CONCRETE SIDEWALK

EXIST. R/W

CONCRETE CURB, TYPE S

DALE A. THRASHER AND JUDITH A. THRASHER

TEMP. ESM'T. (CONST.)

BLDG FACE

EDGE OF PARKING LOT

PARKING AREA

181' - TYPE B' (COMMERCIAL ENT.)

APPROACH @ 1.00% TIE-IN @ 2.41% ASPHALT ENT. - STA. 133+99.50 LT. (PARKING LOT PV'MT. WARPING REQ'D.)

54' - TYPE B' (COMMERCIAL ENT.)

APPROACH @ 1.00% TIE-IN @ 3.70% ASPHALT ENT. - STA. 133+20.00 RT.

6" CONCRETE CURB & GUTTER, TYPE B

6" CONCRETE SIDEWALK

EXIST. R/W

CONCRETE CURB, TYPE S

SLOPE LIMITS

PERM. ESM'T. (SIDEWALK, UTILITY & DRAINAGE)

TEMP. ESM'T. (CONST.)

BLDG FACE

EDGE OF PARKING LOT

MICHAEL EATHERTON AND JEAN EATHERTON

10' LACLEDE GAS ESM'T.


INTEGRAL CURB, TYPE A

BLDG FACE

WM'S (UIP)

 PARKING AREA || BUSINESS SIGN (DND) | |
WM (TBR&RELOC)	
GV (ATG)	
WATER SERVICE LINES (TBR&RELOC)	
SAN SEWER (UIP)	
SAN MH (ATG)	
OH POWER (TBR&RELOCBO)	
PP (TBR&RELOCBO)	
WV (TBR&RELOCBO)	
BURIED CABLE (CHARTER) (UIP)	
WATER LINE (TBR&RELOC)	
P&P (TBR&RELOCBO)	
OH POWER (AMEREN) (TBR&RELOCBO)	
WV FH (TBR&RELOCBO)	
INLET (UIP)	
WV'S (UIP)	
SAN MH (ATG)	
SAN SEWER (UIP)	
BURIED CABLE (CHARTER) (UIP)	
WATER LINE (TBR&RELOC)	
P&P (TBR&RELOCBO)	
OH POWER (AMEREN) (TBR&RELOCBO)	
WV FH (TBR&RELOCBO)	

CURVE 16 - ROUTE 100	
PI	144+54.14
PC	143+54.10
PT	145+54.11
Δ	3° 21' 00.0" (LT)
D	1° 40' 29.6"
L	200.01'
T	100.03'
R	3,420.85'

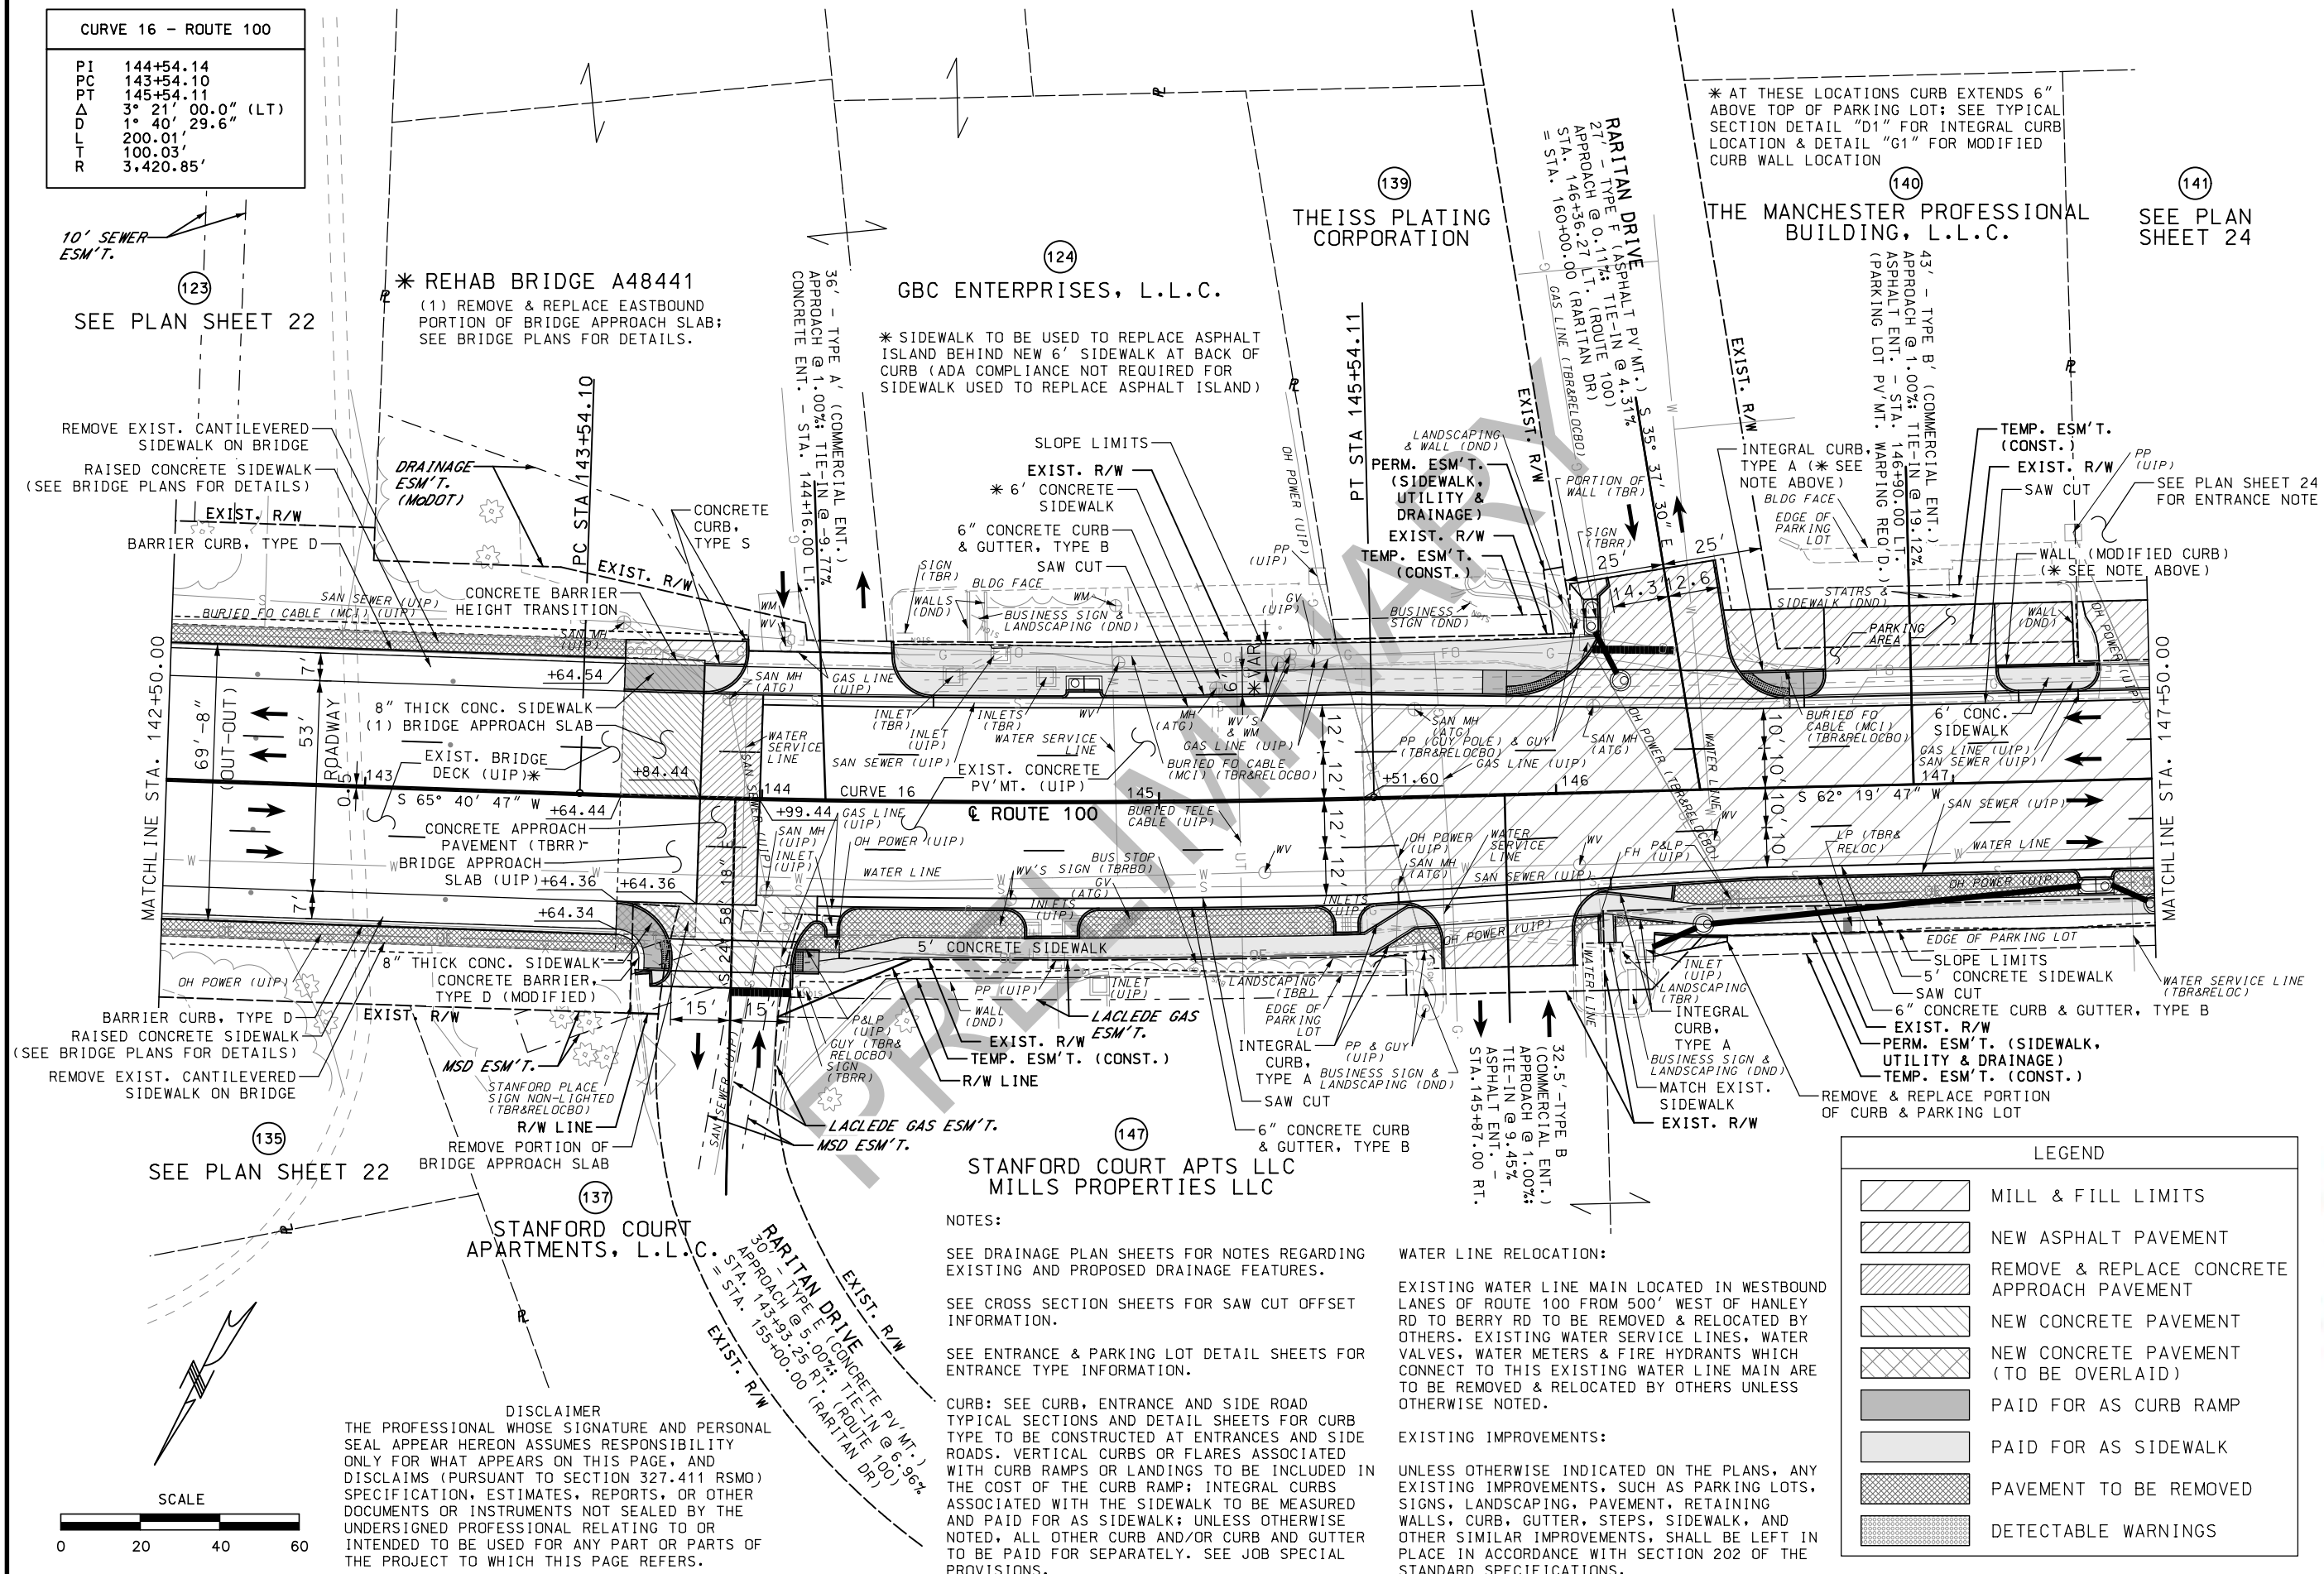

10' SEWER ESM'T.

SEE PLAN SHEET 22

REMOVE EXIST. CANTILEVERED SIDEWALK ON BRIDGE

RAISED CONCRETE SIDEWALK (SEE BRIDGE PLANS FOR DETAILS)

EXIST. R/W

BARRIER CURB, TYPE D

CONCRETE BARRIER HEIGHT TRANSITION

BURIED FO CABLE (MC1) (UIP)

8" THICK CONC. SIDEWALK (1) BRIDGE APPROACH SLAB

EXIST. BRIDGE DECK (UIP)*

CONCRETE APPROACH PAVEMENT (TBR)

BRIDGE APPROACH SLAB (UIP)+64.36

8" THICK CONC. SIDEWALK CONCRETE BARRIER, TYPE D (MODIFIED)

BARRIER CURB, TYPE D

RAISED CONCRETE SIDEWALK (SEE BRIDGE PLANS FOR DETAILS)

REMOVE EXIST. CANTILEVERED SIDEWALK ON BRIDGE

EXIST. R/W

MSD ESM'T.

STANFORD PLACE SIGN NON-LIGHTED (TBR&RELOCB)

REMOVE PORTION OF BRIDGE APPROACH SLAB

R/W LINE


EXIST. R/W

PARITAN DRIVE APPROACH @ 5.00% TIE-IN @ 6.96% STA. 143+93.25 RT. (ROUTE 100) STA. 145+00.00 (PARITAN DR)

EXIST. R/W

DISCLAIMER

THE PROFESSIONAL WHOSE SIGNATURE AND PERSONAL SEAL APPEAR HEREON ASSUMES RESPONSIBILITY ONLY FOR WHAT APPEARS ON THIS PAGE, AND DISCLAIMS (PURSUANT TO SECTION 327.411 RSMO) SPECIFICATION, ESTIMATES, REPORTS, OR OTHER DOCUMENTS OR INSTRUMENTS NOT SEALED BY THE UNDERSIGNED PROFESSIONAL RELATING TO OR INTENDED TO BE USED FOR ANY PART OR PARTS OF THE PROJECT TO WHICH THIS PAGE REFERS.

 

* REHAB BRIDGE A48441
(1) REMOVE & REPLACE EASTBOUND PORTION OF BRIDGE APPROACH SLAB; SEE BRIDGE PLANS FOR DETAILS.

GBC ENTERPRISES, L.L.C.
* SIDEWALK TO BE USED TO REPLACE ASPHALT ISLAND BEHIND NEW 6" SIDEWALK AT BACK OF CURB (ADA COMPLIANCE NOT REQUIRED FOR SIDEWALK USED TO REPLACE ASPHALT ISLAND)

THEISS PLATING CORPORATION

THE MANCHESTER PROFESSIONAL BUILDING, L.L.C.

SEE PLAN SHEET 24

STANFORD COURT APTS LLC
MILLS PROPERTIES LLC

NOTES:
SEE DRAINAGE PLAN SHEETS FOR NOTES REGARDING EXISTING AND PROPOSED DRAINAGE FEATURES.
SEE CROSS SECTION SHEETS FOR SAW CUT OFFSET INFORMATION.
SEE ENTRANCE & PARKING LOT DETAIL SHEETS FOR ENTRANCE TYPE INFORMATION.
CURB: SEE CURB, ENTRANCE AND SIDE ROAD TYPICAL SECTIONS AND DETAIL SHEETS FOR CURB TYPE TO BE CONSTRUCTED AT ENTRANCES AND SIDE ROADS. VERTICAL CURBS OR FLARES ASSOCIATED WITH CURB RAMPS OR LANDINGS TO BE INCLUDED IN THE COST OF THE CURB RAMP; INTEGRAL CURBS ASSOCIATED WITH THE SIDEWALK TO BE MEASURED AND PAID FOR AS SIDEWALK; UNLESS OTHERWISE NOTED, ALL OTHER CURB AND/OR CURB AND GUTTER TO BE PAID FOR SEPARATELY. SEE JOB SPECIAL PROVISIONS.

WATER LINE RELOCATION:
EXISTING WATER LINE MAIN LOCATED IN WESTBOUND LANES OF ROUTE 100 FROM 500' WEST OF HANLEY RD TO BERRY RD TO BE REMOVED & RELOCATED BY OTHERS. EXISTING WATER SERVICE LINES, WATER VALVES, WATER METERS & FIRE HYDRANTS WHICH CONNECT TO THIS EXISTING WATER LINE MAIN ARE TO BE REMOVED & RELOCATED BY OTHERS UNLESS OTHERWISE NOTED.
EXISTING IMPROVEMENTS:
UNLESS OTHERWISE INDICATED ON THE PLANS, ANY EXISTING IMPROVEMENTS, SUCH AS PARKING LOTS, SIGNS, LANDSCAPING, PAVEMENT, RETAINING WALLS, CURB, GUTTER, STEPS, SIDEWALK, AND OTHER SIMILAR IMPROVEMENTS, SHALL BE LEFT IN PLACE IN ACCORDANCE WITH SECTION 202 OF THE STANDARD SPECIFICATIONS.

LEGEND	
	MILL & FILL LIMITS
	NEW ASPHALT PAVEMENT
	REMOVE & REPLACE CONCRETE APPROACH PAVEMENT
	NEW CONCRETE PAVEMENT
	NEW CONCRETE PAVEMENT (TO BE OVERLAID)
	PAID FOR AS CURB RAMP
	PAID FOR AS SIDEWALK
	PAVEMENT TO BE REMOVED
	DETECTABLE WARNINGS

PRELIMINARY
NOT FOR CONSTRUCTION

DATE PREPARED
2/12/2021

ROUTE
100

DISTRICT
SL

STATE
MO

SHEET NO.
26

COUNTY
ST. LOUIS

JOB NO.
J6S1718

CONTRACT ID.

PROJECT NO.

BRIDGE NO.

DESCRIPTION


DATE

MISSOURI HIGHWAYS AND TRANSPORTATION COMMISSION

105 WEST CAPITAL
JEFFERSON CITY, MO 65102
1-888-ASK-MODOT (1-888-275-6636)

PLAN
ROUTE 100
SHEET 23 OF 52

REV.

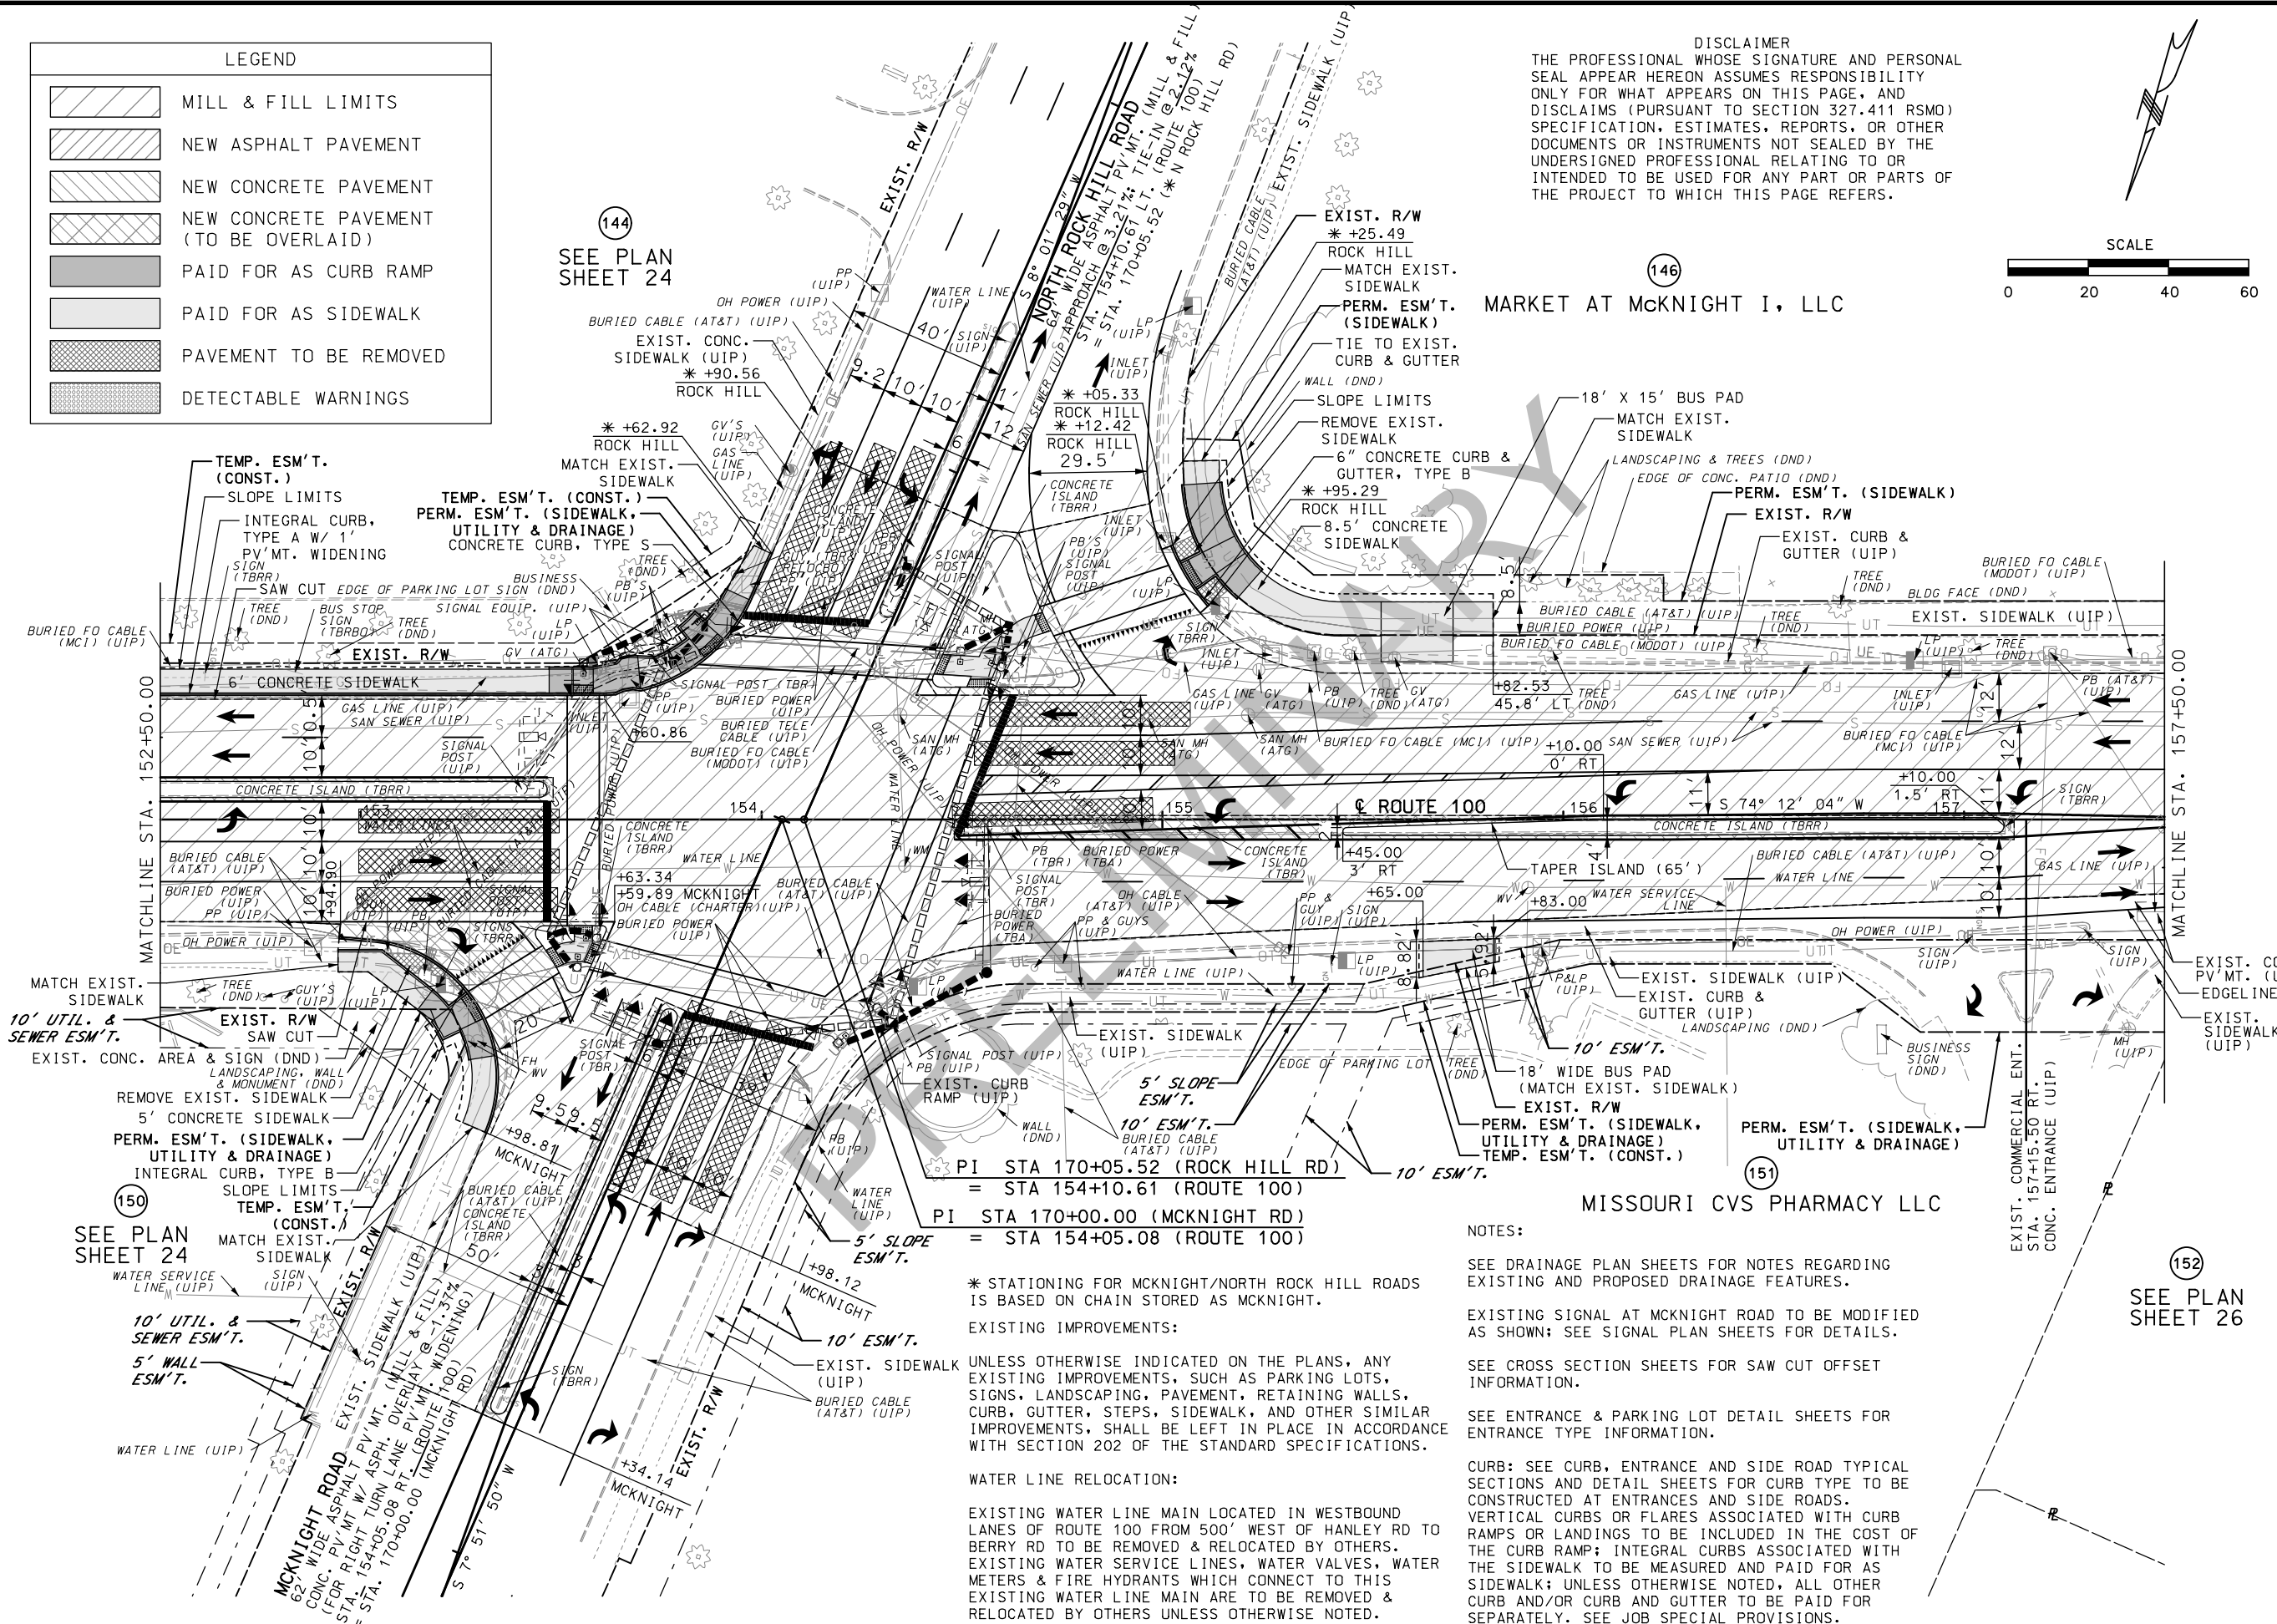


SCALE



0 20 40 60

IF A SEAL IS PRESENT ON THIS SHEET IT HAS BEEN ELECTRONICALLY SEALED AND DATED.
REV.

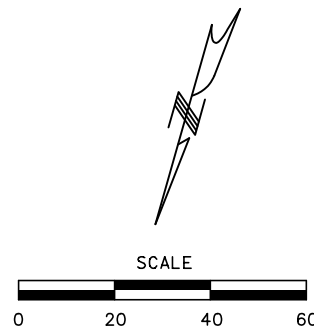

LEGEND	
	MILL & FILL LIMITS
	NEW ASPHALT PAVEMENT
	NEW CONCRETE PAVEMENT
	NEW CONCRETE PAVEMENT (TO BE OVERLAID)
	PAID FOR AS CURB RAMP
	PAID FOR AS SIDEWALK
	PAVEMENT TO BE REMOVED
	DETECTABLE WARNINGS

NOTES:

SEE DRAINAGE PLAN SHEETS FOR NOTES REGARDING EXISTING AND PROPOSED DRAINAGE FEATURES.

SEE CROSS SECTION SHEETS FOR SAW CUT OFFSET INFORMATION.

SEE ENTRANCE & PARKING LOT DETAIL SHEETS FOR ENTRANCE TYPE INFORMATION.


CURB: SEE CURB, ENTRANCE AND SIDE ROAD TYPICAL SECTIONS AND DETAIL SHEETS FOR CURB TYPE TO BE CONSTRUCTED AT ENTRANCES AND SIDE ROADS. VERTICAL CURBS OR FLARES ASSOCIATED WITH CURB RAMPS OR LANDINGS TO BE INCLUDED IN THE COST OF THE CURB RAMP; INTEGRAL CURBS ASSOCIATED WITH THE SIDEWALK TO BE MEASURED AND PAID FOR AS SIDEWALK; UNLESS OTHERWISE NOTED, ALL OTHER CURB AND/OR CURB AND GUTTER TO BE PAID FOR SEPARATELY. SEE JOB SPECIAL PROVISIONS.

EXISTING IMPROVEMENTS:

UNLESS OTHERWISE INDICATED ON THE PLANS, ANY EXISTING IMPROVEMENTS, SUCH AS PARKING LOTS, SIGNS, LANDSCAPING, PAVEMENT, RETAINING WALLS, CURB, GUTTER, STEPS, SIDEWALK, AND OTHER SIMILAR IMPROVEMENTS, SHALL BE LEFT IN PLACE IN ACCORDANCE WITH SECTION 202 OF THE STANDARD SPECIFICATIONS.

WATER LINE RELOCATION:

EXISTING WATER LINE MAIN LOCATED IN WESTBOUND LANES OF ROUTE 100 FROM 500' WEST OF HANLEY RD TO BERRY RD TO BE REMOVED & RELOCATED BY OTHERS. EXISTING WATER SERVICE LINES, WATER VALVES, WATER METERS & FIRE HYDRANTS WHICH CONNECT TO THIS EXISTING WATER LINE MAIN ARE TO BE REMOVED & RELOCATED BY OTHERS UNLESS OTHERWISE NOTED.

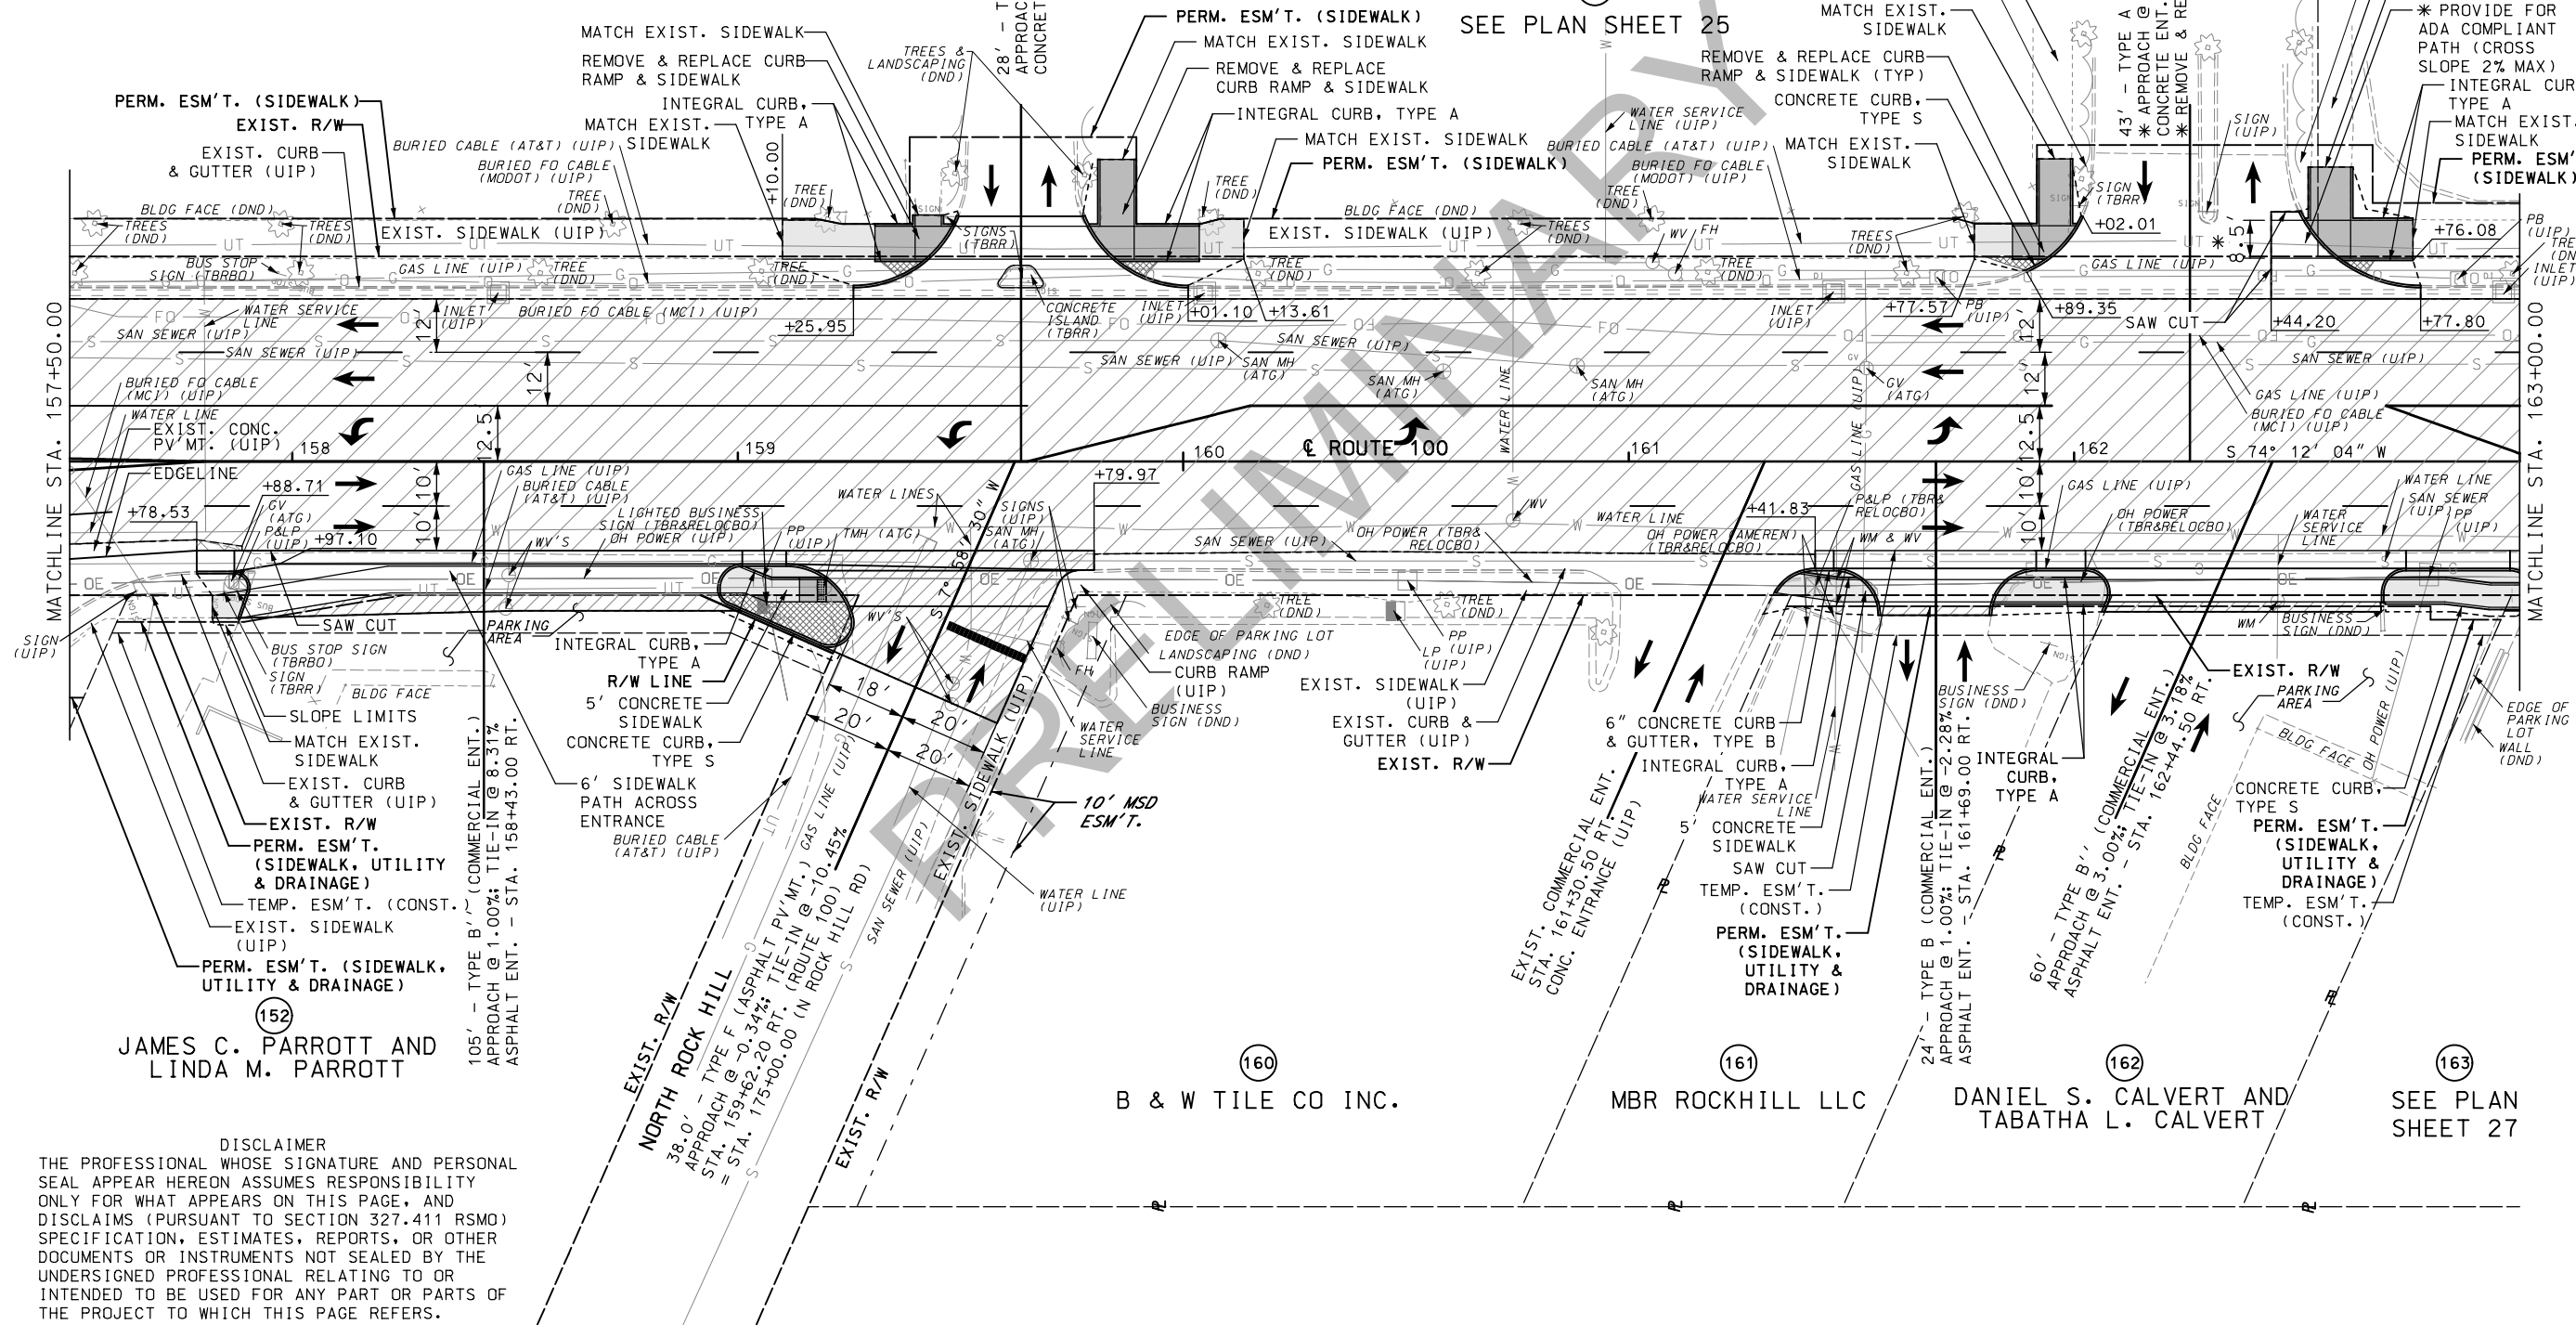

PRELIMINARY

NOT FOR CONSTRUCTION

DATE PREPARED

2/12/2021

ROUTE

100

STATE

MO

DISTRICT

SL

SHEET NO.

29

COUNTY

ST. LOUIS

JOB NO.

J6S1718

CONTRACT ID.

PROJECT NO.

BRIDGE NO.

DATE

DESCRIPTION

MISSOURI HIGHWAYS AND TRANSPORTATION COMMISSION

105 WEST CAPITAL

JEFFERSON CITY, MO 65102

1-888-ASK-MODOT (1-888-275-6636)

ENGINEERING
GEOSPATIAL SERVICES
720 OLIVE STREET, SUITE 200A
ST. LOUIS 63101
WWW.TWM-INC.COM
MISSOURI CERT. OF AUTHORITY: 001528

PLAN

ROUTE 100

SHEET 26 OF 52

DISCLAIMER
THE PROFESSIONAL WHOSE SIGNATURE AND PERSONAL SEAL APPEAR HEREON ASSUMES RESPONSIBILITY ONLY FOR WHAT APPEARS ON THIS PAGE, AND DISCLAIMS (PURSUANT TO SECTION 327.411 RSMO) SPECIFICATION, ESTIMATES, REPORTS, OR OTHER DOCUMENTS OR INSTRUMENTS NOT SEALED BY THE UNDERSIGNED PROFESSIONAL RELATING TO OR INTENDED TO BE USED FOR ANY PART OR PARTS OF THE PROJECT TO WHICH THIS PAGE REFERS.

JAMES C. PARROTT AND
LINDA M. PARROTT

NOTES:

SEE DRAINAGE PLAN SHEETS FOR NOTES REGARDING EXISTING AND PROPOSED DRAINAGE FEATURES.

SEE CROSS SECTION SHEETS FOR SAW CUT OFFSET INFORMATION.

SEE ENTRANCE & PARKING LOT DETAIL SHEETS FOR ENTRANCE TYPE INFORMATION.

CURB: SEE CURB, ENTRANCE AND SIDE ROAD TYPICAL SECTIONS AND DETAIL SHEETS FOR CURB TYPE TO BE CONSTRUCTED AT ENTRANCES AND SIDE ROADS. VERTICAL CURBS OR FLARES ASSOCIATED WITH CURB RAMPS OR LANDINGS TO BE INCLUDED IN THE COST OF THE CURB RAMP; INTEGRAL CURBS ASSOCIATED WITH THE SIDEWALK TO BE MEASURED AND PAID FOR AS SIDEWALK; UNLESS OTHERWISE NOTED, ALL OTHER CURB AND/OR CURB AND GUTTER TO BE PAID FOR SEPARATELY. SEE JOB SPECIAL PROVISIONS.



EXISTING IMPROVEMENTS:

UNLESS OTHERWISE INDICATED ON THE PLANS, ANY EXISTING IMPROVEMENTS, SUCH AS PARKING LOTS, SIGNS, LANDSCAPING, PAVEMENT, RETAINING WALLS, CURB, GUTTER, STEPS, SIDEWALK, AND OTHER SIMILAR IMPROVEMENTS, SHALL BE LEFT IN PLACE IN ACCORDANCE WITH SECTION 202 OF THE STANDARD SPECIFICATIONS.

WATER LINE RELOCATION:

EXISTING WATER LINE MAIN LOCATED IN WESTBOUND LANES OF ROUTE 100 FROM 500' WEST OF HANLEY RD TO BERRY RD TO BE REMOVED & RELOCATED BY OTHERS. EXISTING WATER SERVICE LINES, WATER VALVES, WATER METERS & FIRE HYDRANTS WHICH CONNECT TO THIS EXISTING WATER LINE MAIN ARE TO BE REMOVED & RELOCATED BY OTHERS UNLESS OTHERWISE NOTED.

LEGEND	
	MILL & FILL LIMITS
	NEW ASPHALT PAVEMENT
	NEW CONCRETE PAVEMENT
	NEW CONCRETE PAVEMENT (TO BE OVERLAID)
	PAID FOR AS CURB RAMP
	PAID FOR AS SIDEWALK
	PAVEMENT TO BE REMOVED
	DETECTABLE WARNINGS

 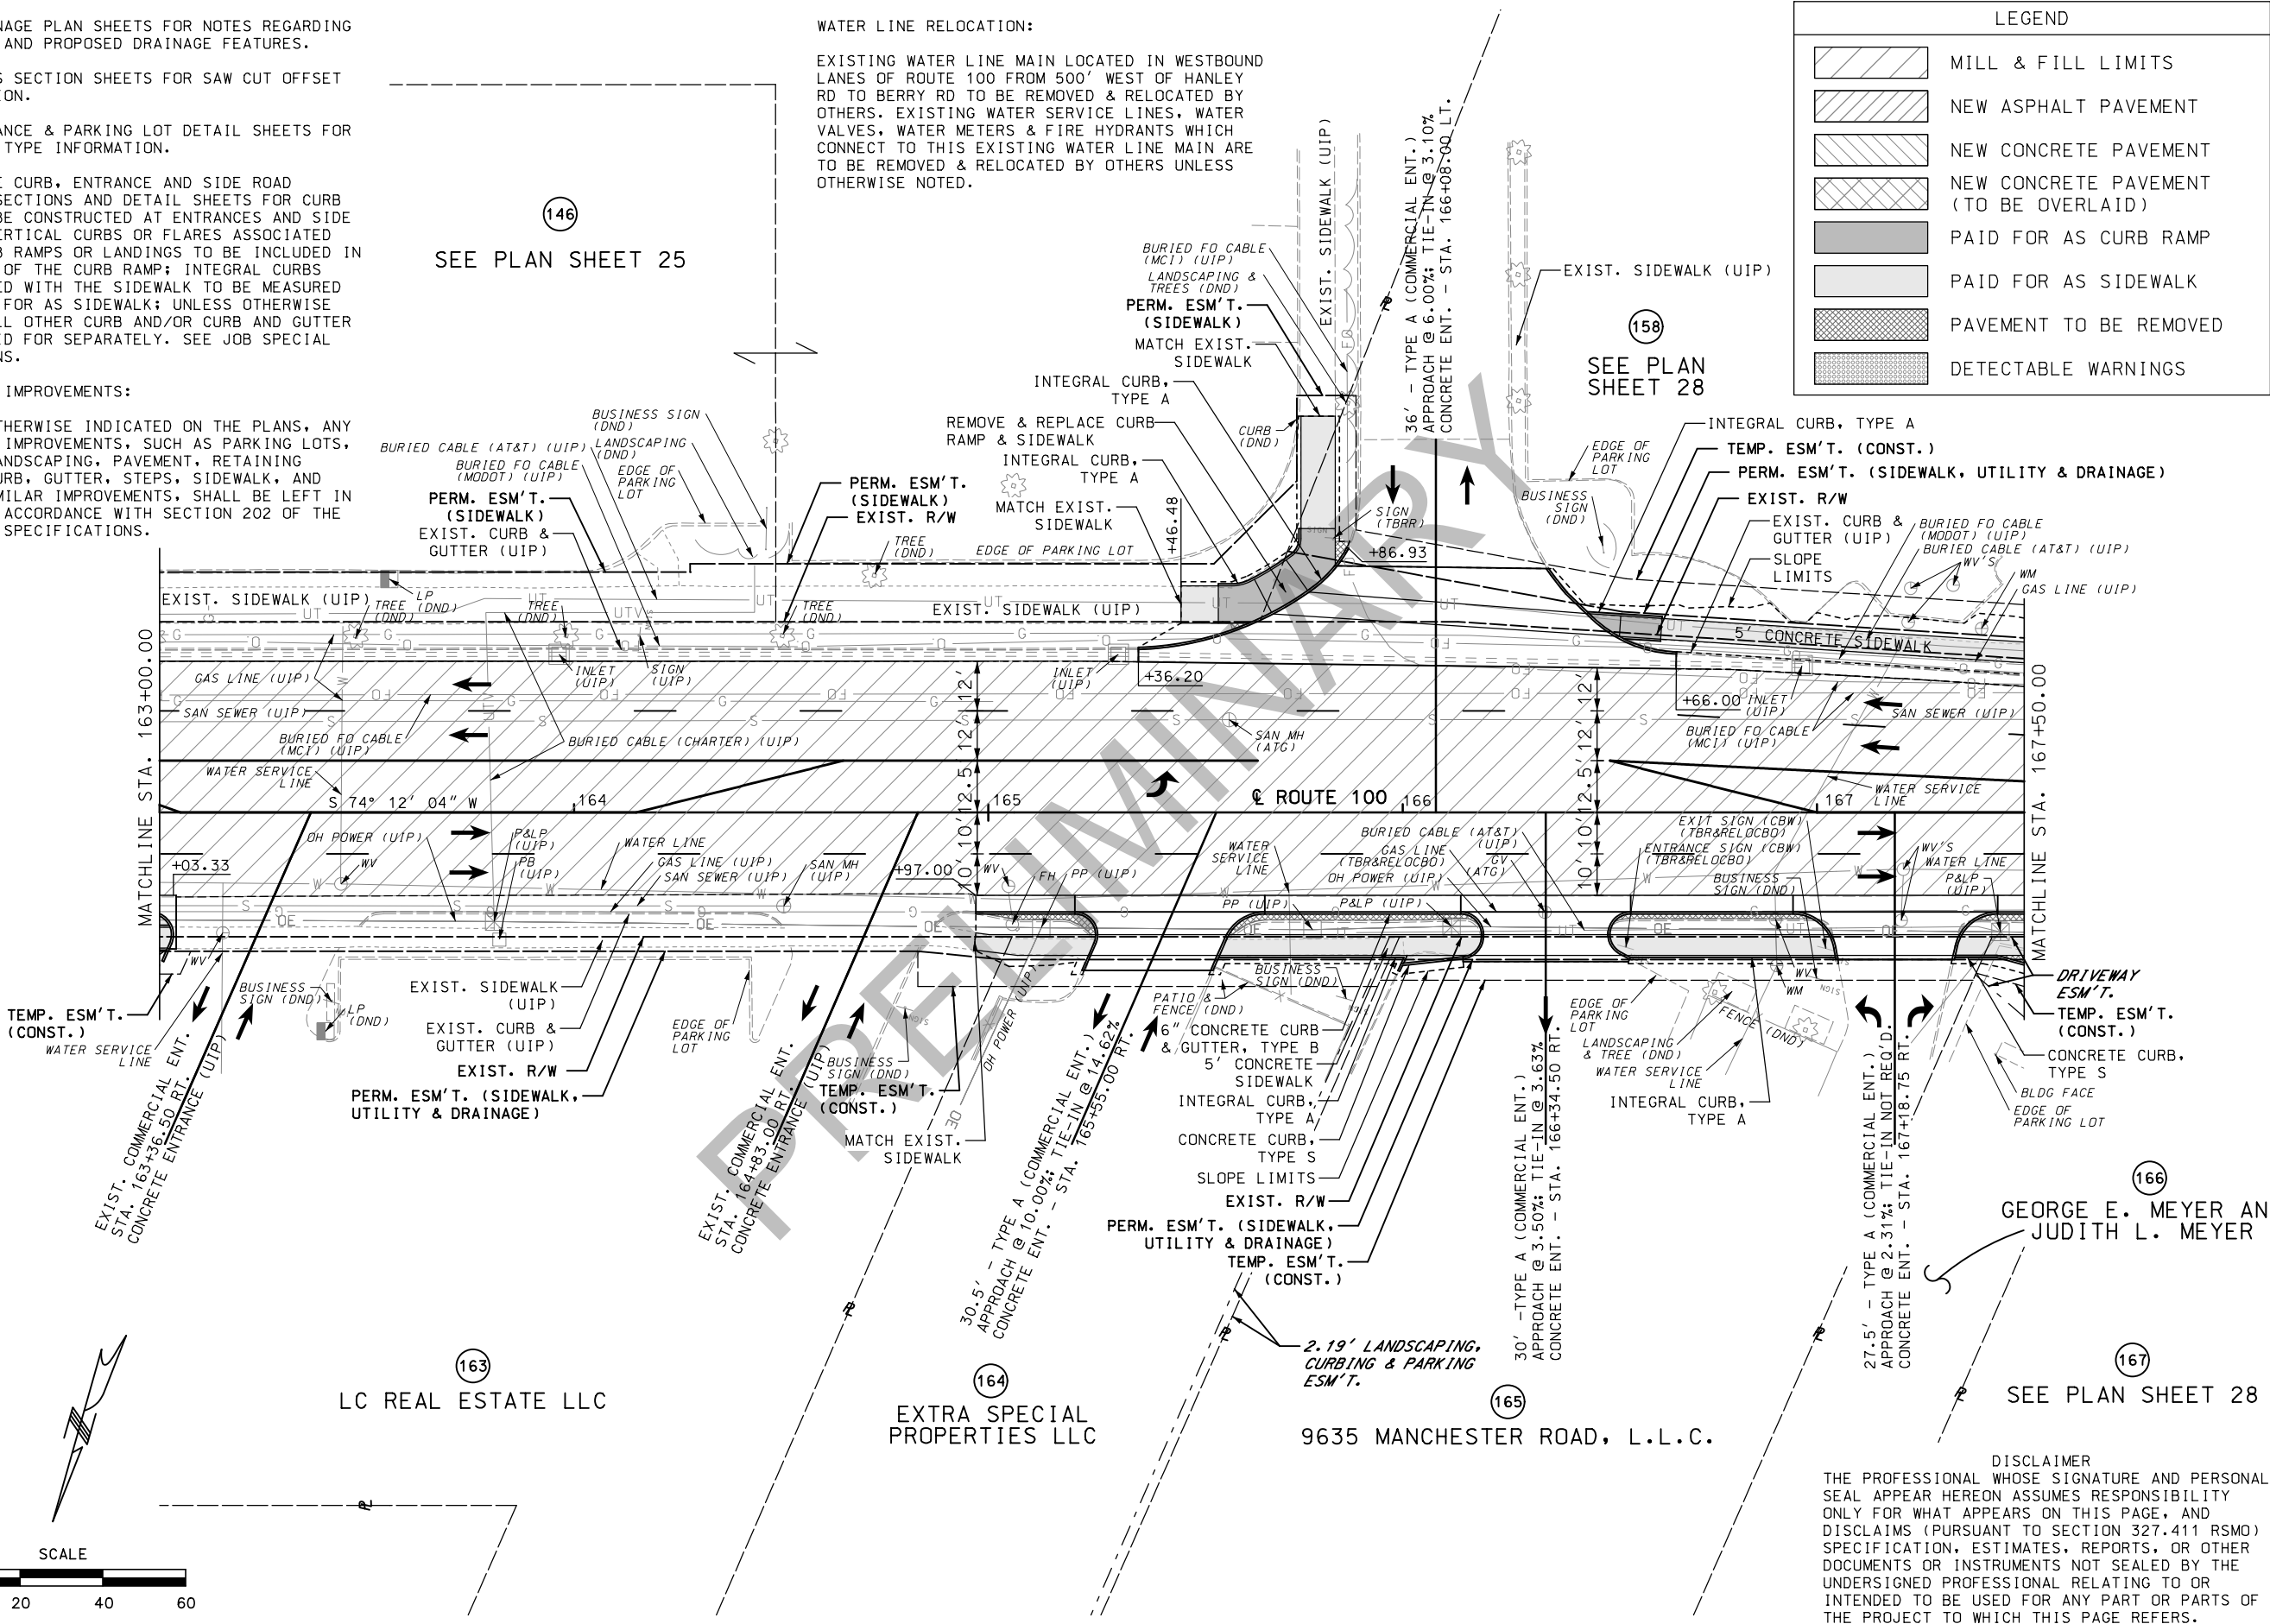

DISCLAIMER
THE PROFESSIONAL WHOSE SIGNATURE AND PERSONAL SEAL APPEAR HEREON ASSUMES RESPONSIBILITY ONLY FOR WHAT APPEARS ON THIS PAGE, AND DISCLAIMS (PURSUANT TO SECTION 327.411 RSMO) SPECIFICATION, ESTIMATES, REPORTS, OR OTHER DOCUMENTS OR INSTRUMENTS NOT SEALED BY THE UNDERSIGNED PROFESSIONAL RELATING TO OR INTENDED TO BE USED FOR ANY PART OR PARTS OF THE PROJECT TO WHICH THIS PAGE REFERS.

PRELIMINARY
NOT FOR CONSTRUCTION

DATE PREPARED: 2/12/2021
ROUTE: 100
DISTRICT: SL
COUNTY: ST. LOUIS
JOB NO.: J6S1718
CONTRACT ID.:
PROJECT NO.:
BRIDGE NO.:
DESCRIPTION:
DATE:
MISSOURI HIGHWAYS AND TRANSPORTATION COMMISSION
105 WEST CAPITAL
JEFFERSON CITY, MO 65102
1-888-ASK-MODOT (1-888-275-6636)

TWM
ENGINEERING
GEOSPATIAL SERVICES
720 OLIVE STREET, SUITE 200A
ST. LOUIS, MO 63101
www.twm-inc.com
MISSOURI CERT. OF AUTHORITY: 001528

PLAN
ROUTE 100
SHEET 27 OF 52

SEE DRAINAGE PLAN SHEETS FOR NOTES REGARDING
EXISTING AND PROPOSED DRAINAGE FEATURES.

SEE CROSS SECTION SHEETS FOR SAW CUT OFFSET
INFORMATION.

SEE ENTRANCE & PARKING LOT DETAIL SHEETS FOR
ENTRANCE TYPE INFORMATION.

CURB: SEE CURB, ENTRANCE AND SIDE ROAD
TYPICAL SECTIONS AND DETAIL SHEETS FOR CURB
TYPE TO BE CONSTRUCTED AT ENTRANCES AND SIDE
ROADS. VERTICAL CURBS OR FLARES ASSOCIATED
WITH CURB RAMPS OR LANDINGS TO BE INCLUDED IN
THE COST OF THE CURB RAMP; INTEGRAL CURBS
ASSOCIATED WITH THE SIDEWALK TO BE MEASURED
AND PAID FOR AS SIDEWALK; UNLESS OTHERWISE
NOTED, ALL OTHER CURB AND/OR CURB AND GUTTER
TO BE PAID FOR SEPARATELY. SEE JOB SPECIAL
PROVISIONS.

SEE SIGNAL SHEETS FOR ADDITIONAL DETAILS
REGARDING INSTALLATION OF MID-BLOCK CROSSING,
RECTANGULAR RAPID FLASHING BEACON (RRFB),
ADVANCED LIGHTING & SIGNING AT CROSSING.

* DO NOT INSTALL ADVANCED LIGHT POLE; UTILIZE
EXISTING LIGHTING.


EXISTING WATER LINE MAIN LOCATED IN WESTBOUND LANES OF ROUTE 100 FROM 500' WEST OF HANLEY RD TO BERRY RD TO BE REMOVED & RELOCATED BY OTHERS. EXISTING WATER SERVICE LINES, WATER VALVES, WATER METERS & FIRE HYDRANTS WHICH CONNECT TO THIS EXISTING WATER LINE MAIN ARE TO BE REMOVED & RELOCATED BY OTHERS UNLESS OTHERWISE NOTED.


UNLESS OTHERWISE INDICATED ON THE PLANS, ANY EXISTING IMPROVEMENTS, SUCH AS PARKING LOTS, SIGNS, LANDSCAPING, PAVEMENT, RETAINING WALLS, CURB, GUTTER, STEPS, SIDEWALK, AND OTHER SIMILAR IMPROVEMENTS, SHALL BE LEFT IN PLACE IN ACCORDANCE WITH SECTION 202 OF THE STANDARD SPECIFICATIONS.

PI	172+32.48
PC	171+33.41
PT	173+31.51
Δ	2° 58' 17.6" (LT)
D	1° 30' 00.0"
L	198.10'
T	99.07'
R	3,819.72'

THE PROFESSIONAL WHOSE SIGNATURE AND PERSONAL SEAL APPEAR HEREON ASSUMES RESPONSIBILITY ONLY FOR WHAT APPEARS ON THIS PAGE, AND DISCLAIMS (PURSUANT TO SECTION 327.411 RSMO) SPECIFICATION, ESTIMATES, REPORTS, OR OTHER DOCUMENTS OR INSTRUMENTS NOT SEALED BY THE UNDERSIGNED PROFESSIONAL RELATING TO OR INTENDED TO BE USED FOR ANY PART OR PARTS OF THE PROJECT TO WHICH THIS PAGE REFERS.

	MILL & FILL LIMITS
	NEW ASPHALT PAVEMENT
	NEW CONCRETE PAVEMENT
	NEW CONCRETE PAVEMENT (TO BE OVERLAID)
	PAID FOR AS CURB RAMP
	PAID FOR AS SIDEWALK
	PAVEMENT TO BE REMOVED
	DETECTABLE WARNINGS

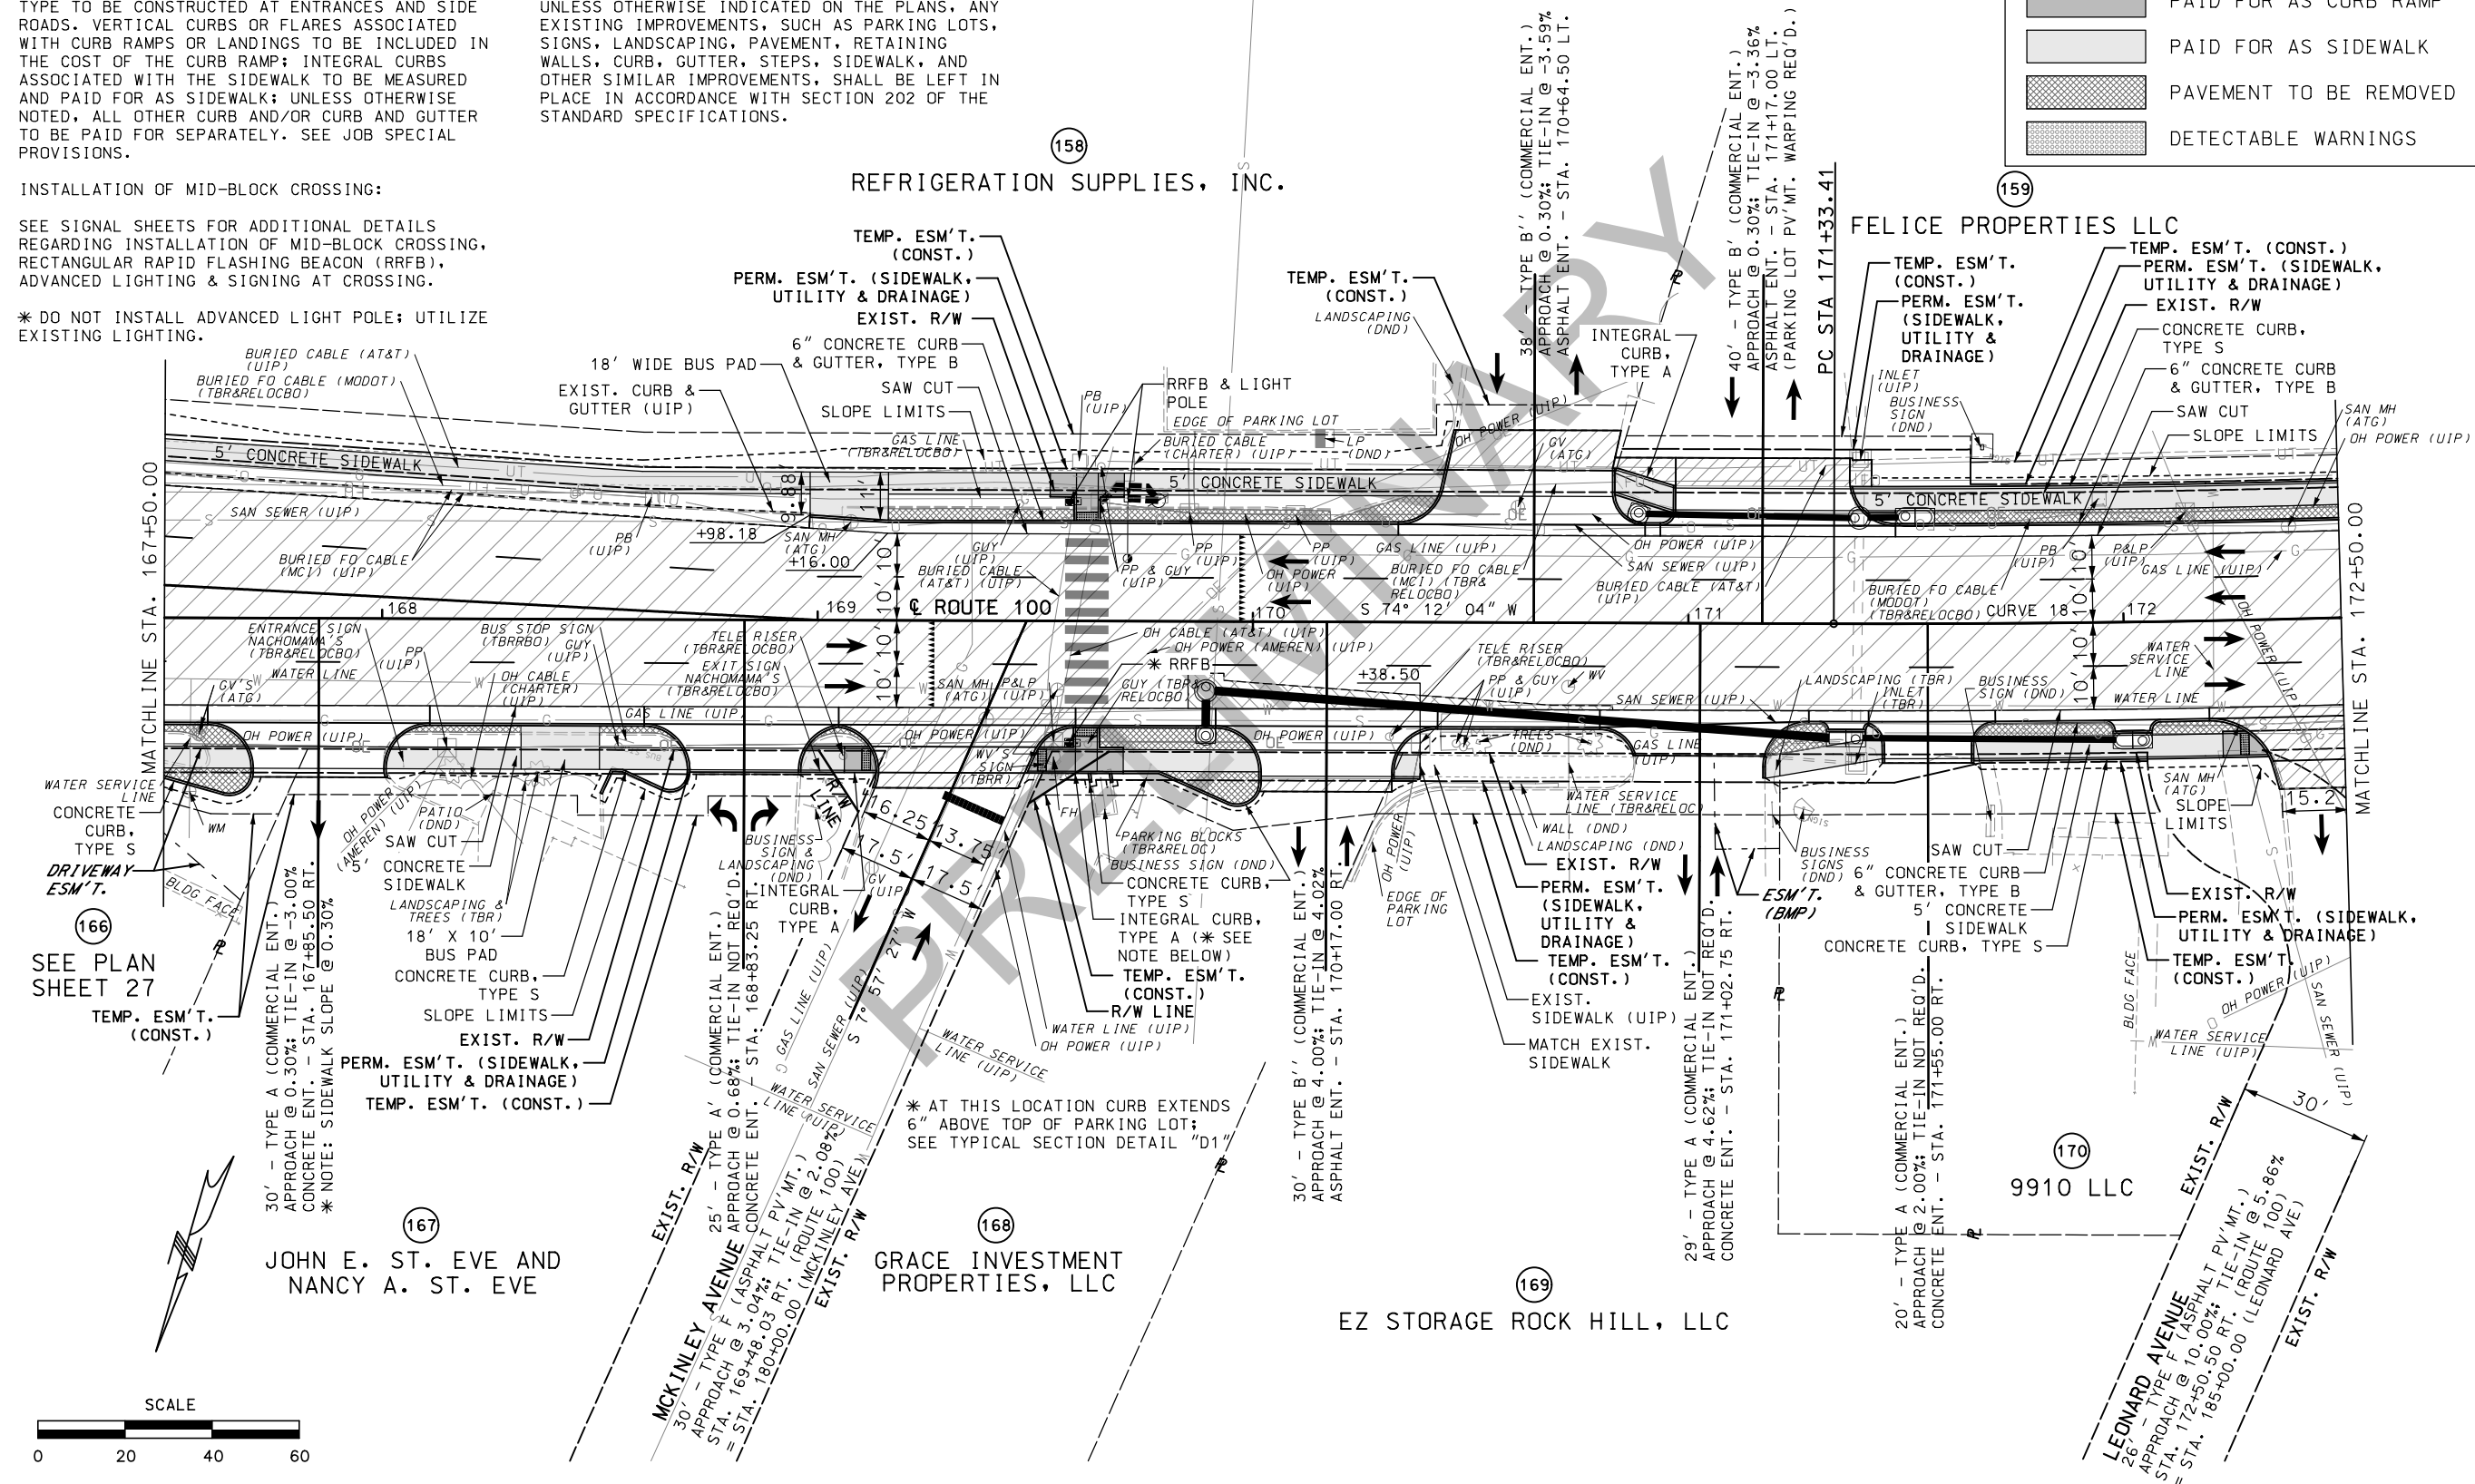

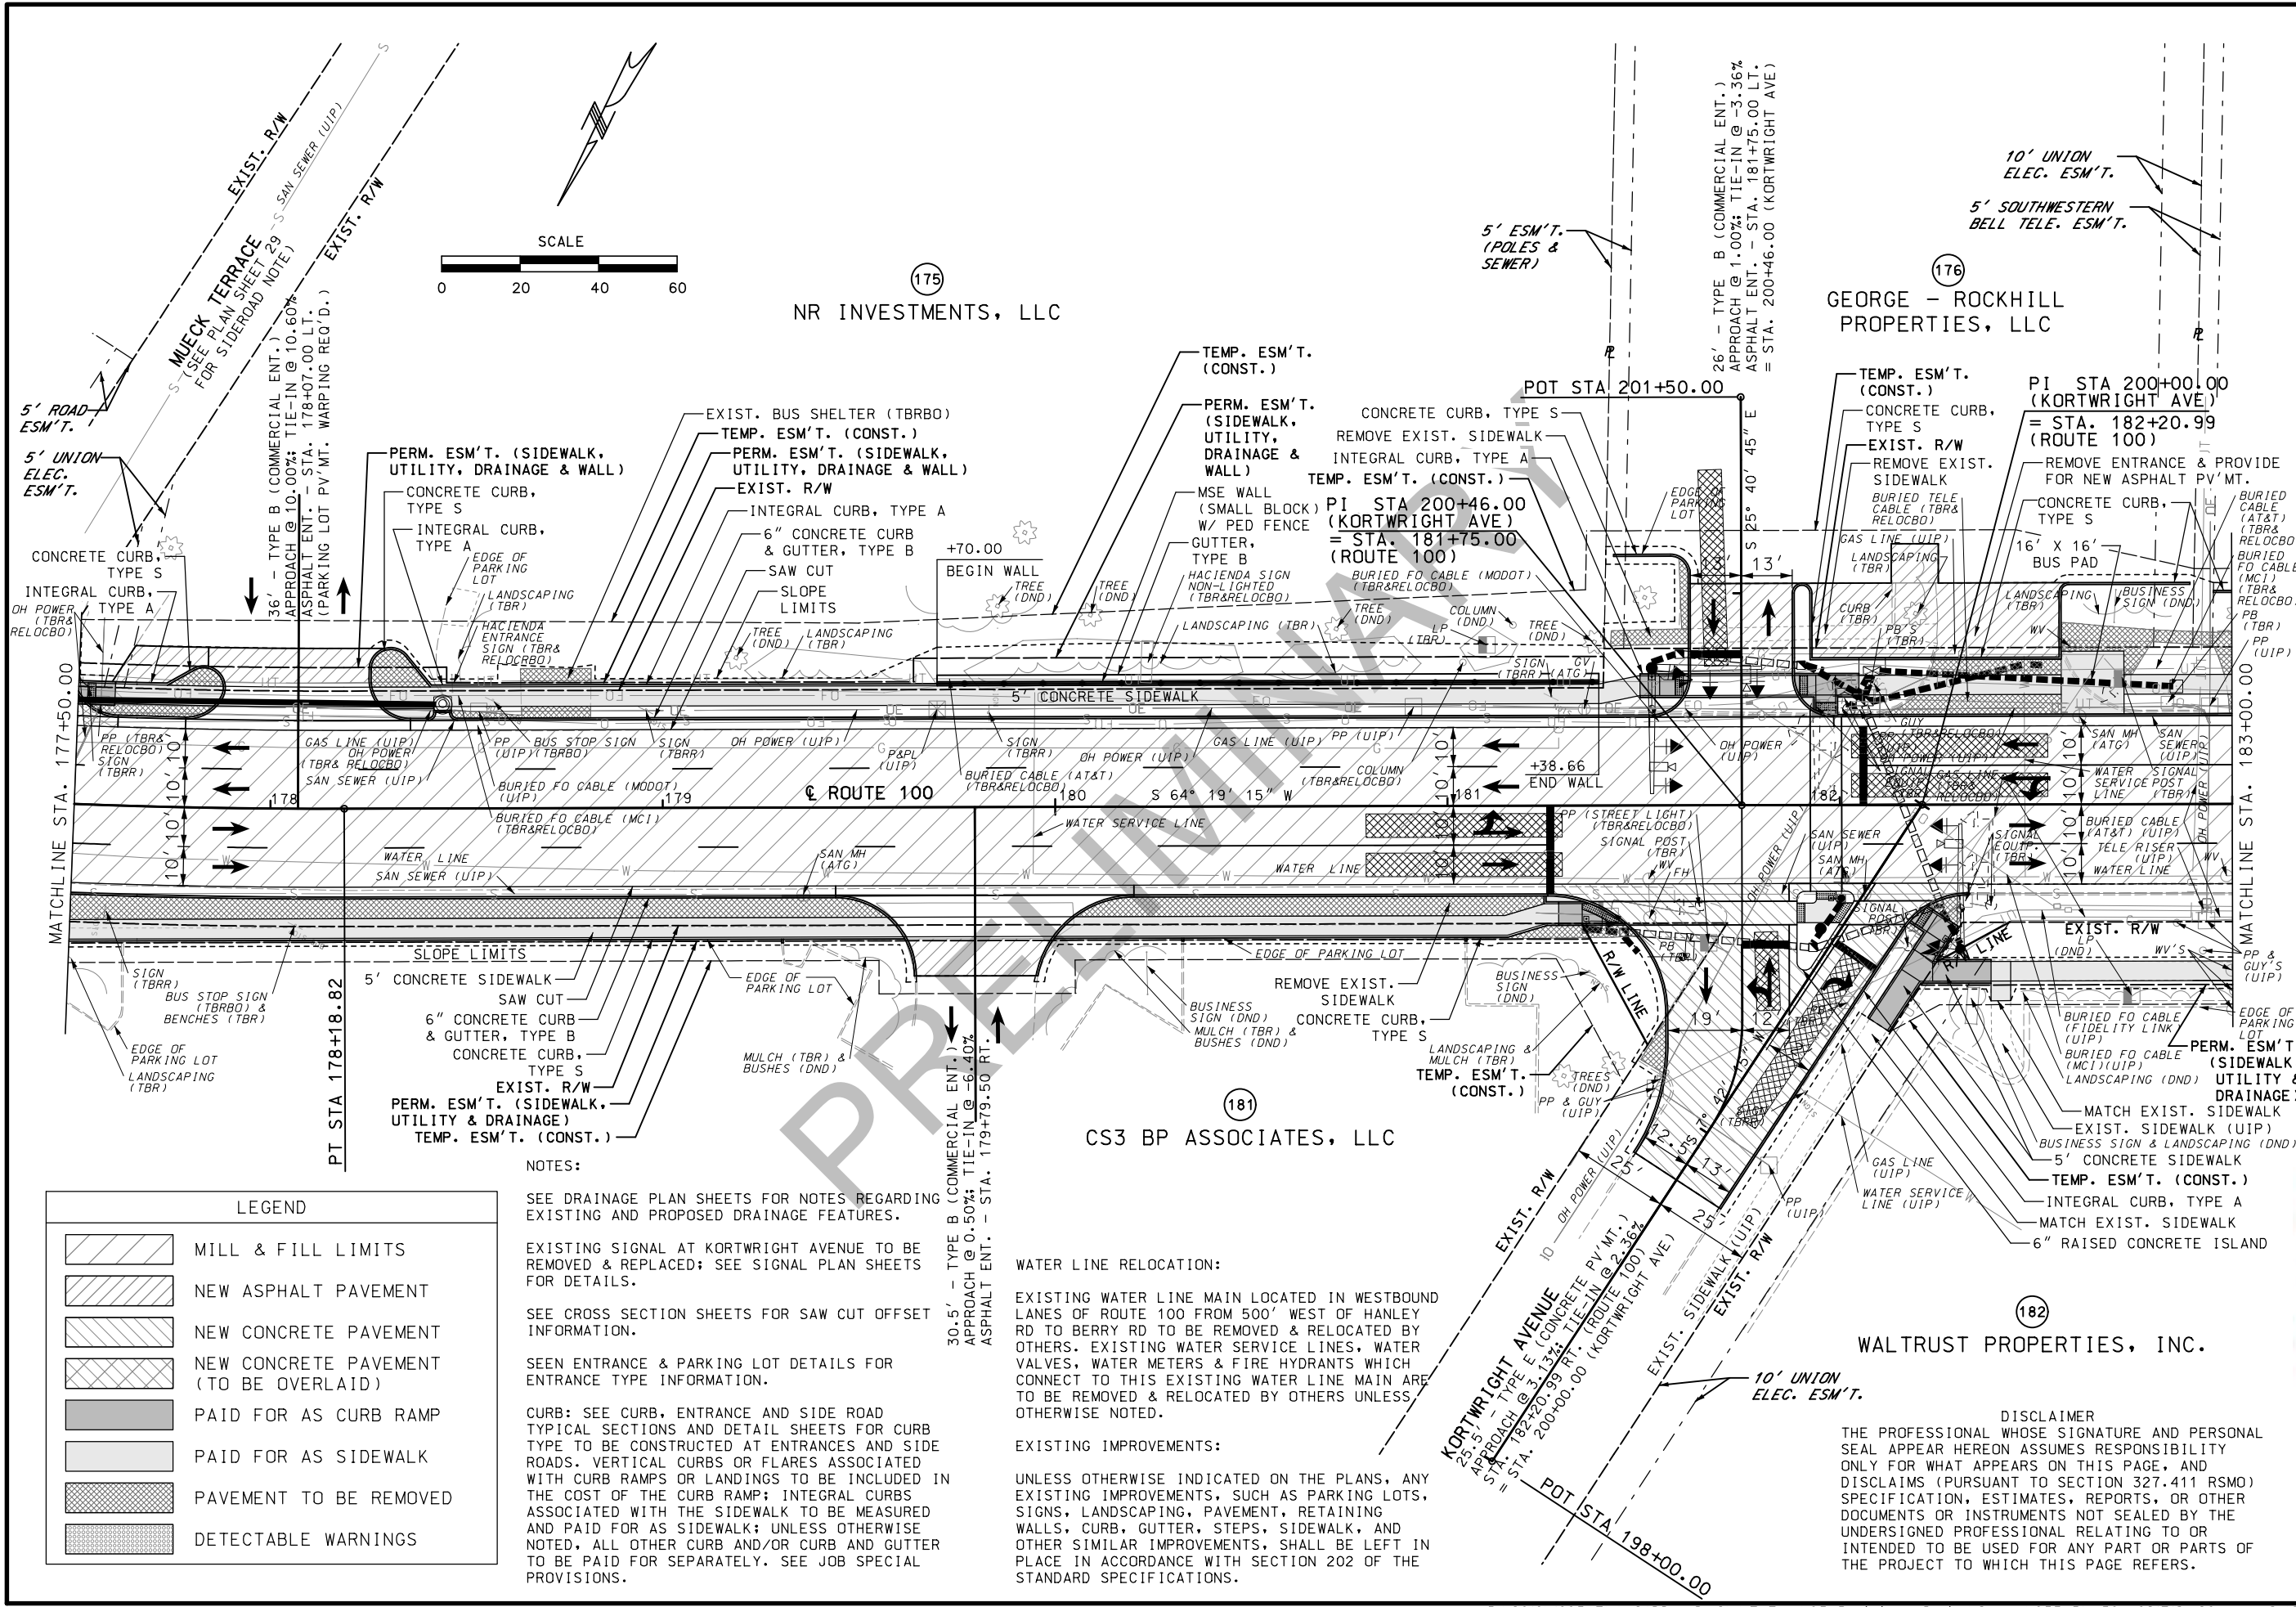

LEGEND	
	MILL & FILL LIMITS
	NEW ASPHALT PAVEMENT
	NEW CONCRETE PAVEMENT
	NEW CONCRETE PAVEMENT (TO BE OVERLAID)
	PAID FOR AS CURB RAMP
	PAID FOR AS SIDEWALK
	PAVEMENT TO BE REMOVED
	DETECTABLE WARNINGS

NOTES:

SEE DRAINAGE PLAN SHEETS FOR NOTES REGARDING EXISTING AND PROPOSED DRAINAGE FEATURES.

EXISTING SIGNAL AT KORTWRIGHT AVENUE TO BE REMOVED & REPLACED; SEE SIGNAL PLAN SHEETS FOR DETAILS.

SEE CROSS SECTION SHEETS FOR SAW CUT OFFSET INFORMATION.

SEEN ENTRANCE & PARKING LOT DETAILS FOR ENTRANCE TYPE INFORMATION.

CURB: SEE CURB, ENTRANCE AND SIDE ROAD TYPICAL SECTIONS AND DETAIL SHEETS FOR CURB TYPE TO BE CONSTRUCTED AT ENTRANCES AND SIDE ROADS. VERTICAL CURBS OR FLARES ASSOCIATED WITH CURB RAMP OR LANDINGS TO BE INCLUDED IN THE COST OF THE CURB RAMP; INTEGRAL CURBS ASSOCIATED WITH THE SIDEWALK TO BE MEASURED AND PAID FOR AS SIDEWALK; UNLESS OTHERWISE NOTED, ALL OTHER CURB AND/OR CURB AND GUTTER TO BE PAID FOR SEPARATELY. SEE JOB SPECIAL PROVISIONS.

WATER LINE RELOCATION:

EXISTING WATER LINE MAIN LOCATED IN WESTBOUND LANES OF ROUTE 100 FROM 500' WEST OF HANLEY RD TO BERRY RD TO BE REMOVED & RELOCATED BY OTHERS. EXISTING WATER SERVICE LINES, WATER VALVES, WATER METERS & FIRE HYDRANTS WHICH CONNECT TO THIS EXISTING WATER LINE MAIN ARE TO BE REMOVED & RELOCATED BY OTHERS UNLESS OTHERWISE NOTED.

EXISTING IMPROVEMENTS:

UNLESS OTHERWISE INDICATED ON THE PLANS, ANY EXISTING IMPROVEMENTS, SUCH AS PARKING LOTS, SIGNS, LANDSCAPING, PAVEMENT, RETAINING WALLS, CURB, GUTTER, STEPS, SIDEWALK, AND OTHER SIMILAR IMPROVEMENTS, SHALL BE LEFT IN PLACE IN ACCORDANCE WITH SECTION 202 OF THE STANDARD SPECIFICATIONS.

PRELIMINARY

NOT FOR CONSTRUCTION

DATE PREPARED

2/12/2021

ROUTE

100

STATE

MO

DISTRICT

SL

SHEET NO.

33

COUNTY

ST. LOUIS

JOB NO.

J6S1718

CONTRACT ID.

PROJECT NO.

BRIDGE NO.

DESCRIPTION

DATE

MISSOURI HIGHWAYS AND TRANSPORTATION COMMISSION

105 WEST CAPITAL

JEFFERSON CITY, MO 65102

1-888-ASK-MODOT (1-888-275-6636)

TWM
ENGINEERING
GEOSPATIAL SERVICES
720 OLIVE STREET, SUITE 200A
ST. LOUIS 63101
www.twm-inc.com
MISSOURI CERT. OF AUTHORITY: 001528

PLAN

ROUTE 100


SHEET 30 OF 52

DISCLAIMER

THE PROFESSIONAL WHOSE SIGNATURE AND PERSONAL SEAL APPEAR HEREON ASSUMES RESPONSIBILITY ONLY FOR WHAT APPEARS ON THIS PAGE, AND DISCLAIMS (PURSUANT TO SECTION 327.411 RSMO) SPECIFICATION, ESTIMATES, REPORTS, OR OTHER DOCUMENTS OR INSTRUMENTS NOT SEALED BY THE UNDERSIGNED PROFESSIONAL RELATING TO OR INTENDED TO BE USED FOR ANY PART OR PARTS OF THE PROJECT TO WHICH THIS PAGE REFERS.

IF A SEAL IS PRESENT ON THIS SHEET IT HAS BEEN ELECTRONICALLY SEALED AND DATED.

REV.

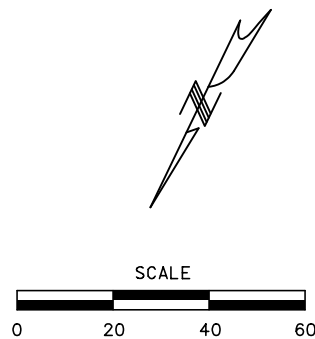

SCALE
0 20 40 60

177
DAN CHARLES
WINTERMANTEL

178
ALEXANDER
VENTURES, LLC

184
SEE PLAN
SHEET 32

183
THE CITY OF
ROCK HILL
MUNICIPAL LIBRARY
DISTRICT

195
McDONALD'S
CORPORATION

182
SEE PLAN SHEET 30

181
SEE PLAN SHEET 29

151
SEE PLAN SHEET -1

150
SEE PLAN SHEET -2

SEE PLAN SHEET -244

LEGEND

- MILL & FILL LIMITS
- NEW ASPHALT PAVEMENT
- NEW CONCRETE PAVEMENT
- NEW CONCRETE PAVEMENT (TO BE OVERLAID)
- PAID FOR AS CURB RAMP
- PAID FOR AS SIDEWALK
- PAVEMENT TO BE REMOVED
- DETECTABLE WARNINGS

DISCLAIMER

THE PROFESSIONAL WHOSE SIGNATURE AND PERSONAL SEAL APPEAR HEREON ASSUMES RESPONSIBILITY ONLY FOR WHAT APPEARS ON THIS PAGE, AND DISCLAIMS (PURSUANT TO SECTION 327.411 RSMO) SPECIFICATION, ESTIMATES, REPORTS, OR OTHER DOCUMENTS OR INSTRUMENTS NOT SEALED BY THE UNDERSIGNED PROFESSIONAL RELATING TO OR INTENDED TO BE USED FOR ANY PART OR PARTS OF THE PROJECT TO WHICH THIS PAGE REFERS.

PRELIMINARY
NOT FOR CONSTRUCTION

DATE PREPARED
2/12/2021

ROUTE
100

STATE
MO

DISTRICT
SL

SHEET NO.
36

COUNTY
ST. LOUIS

JOB NO.
J6S1718

CONTRACT ID.

PROJECT NO.

BRIDGE NO.

DESCRIPTION


DATE

MISSOURI HIGHWAYS AND TRANSPORTATION COMMISSION

105 WEST CAPITAL
JEFFERSON CITY, MO 65102
1-888-ASK-MODOT (1-888-275-6636)

TWM
ENGINEERING
GEOSPATIAL SERVICES
720 OLIVE STREET, SUITE 200A
ST. LOUIS 63101
www.twm-inc.com
MISSOURI CERT. OF AUTHORITY: 001528

PLAN
ROUTE 100
SHEET 33 OF 52

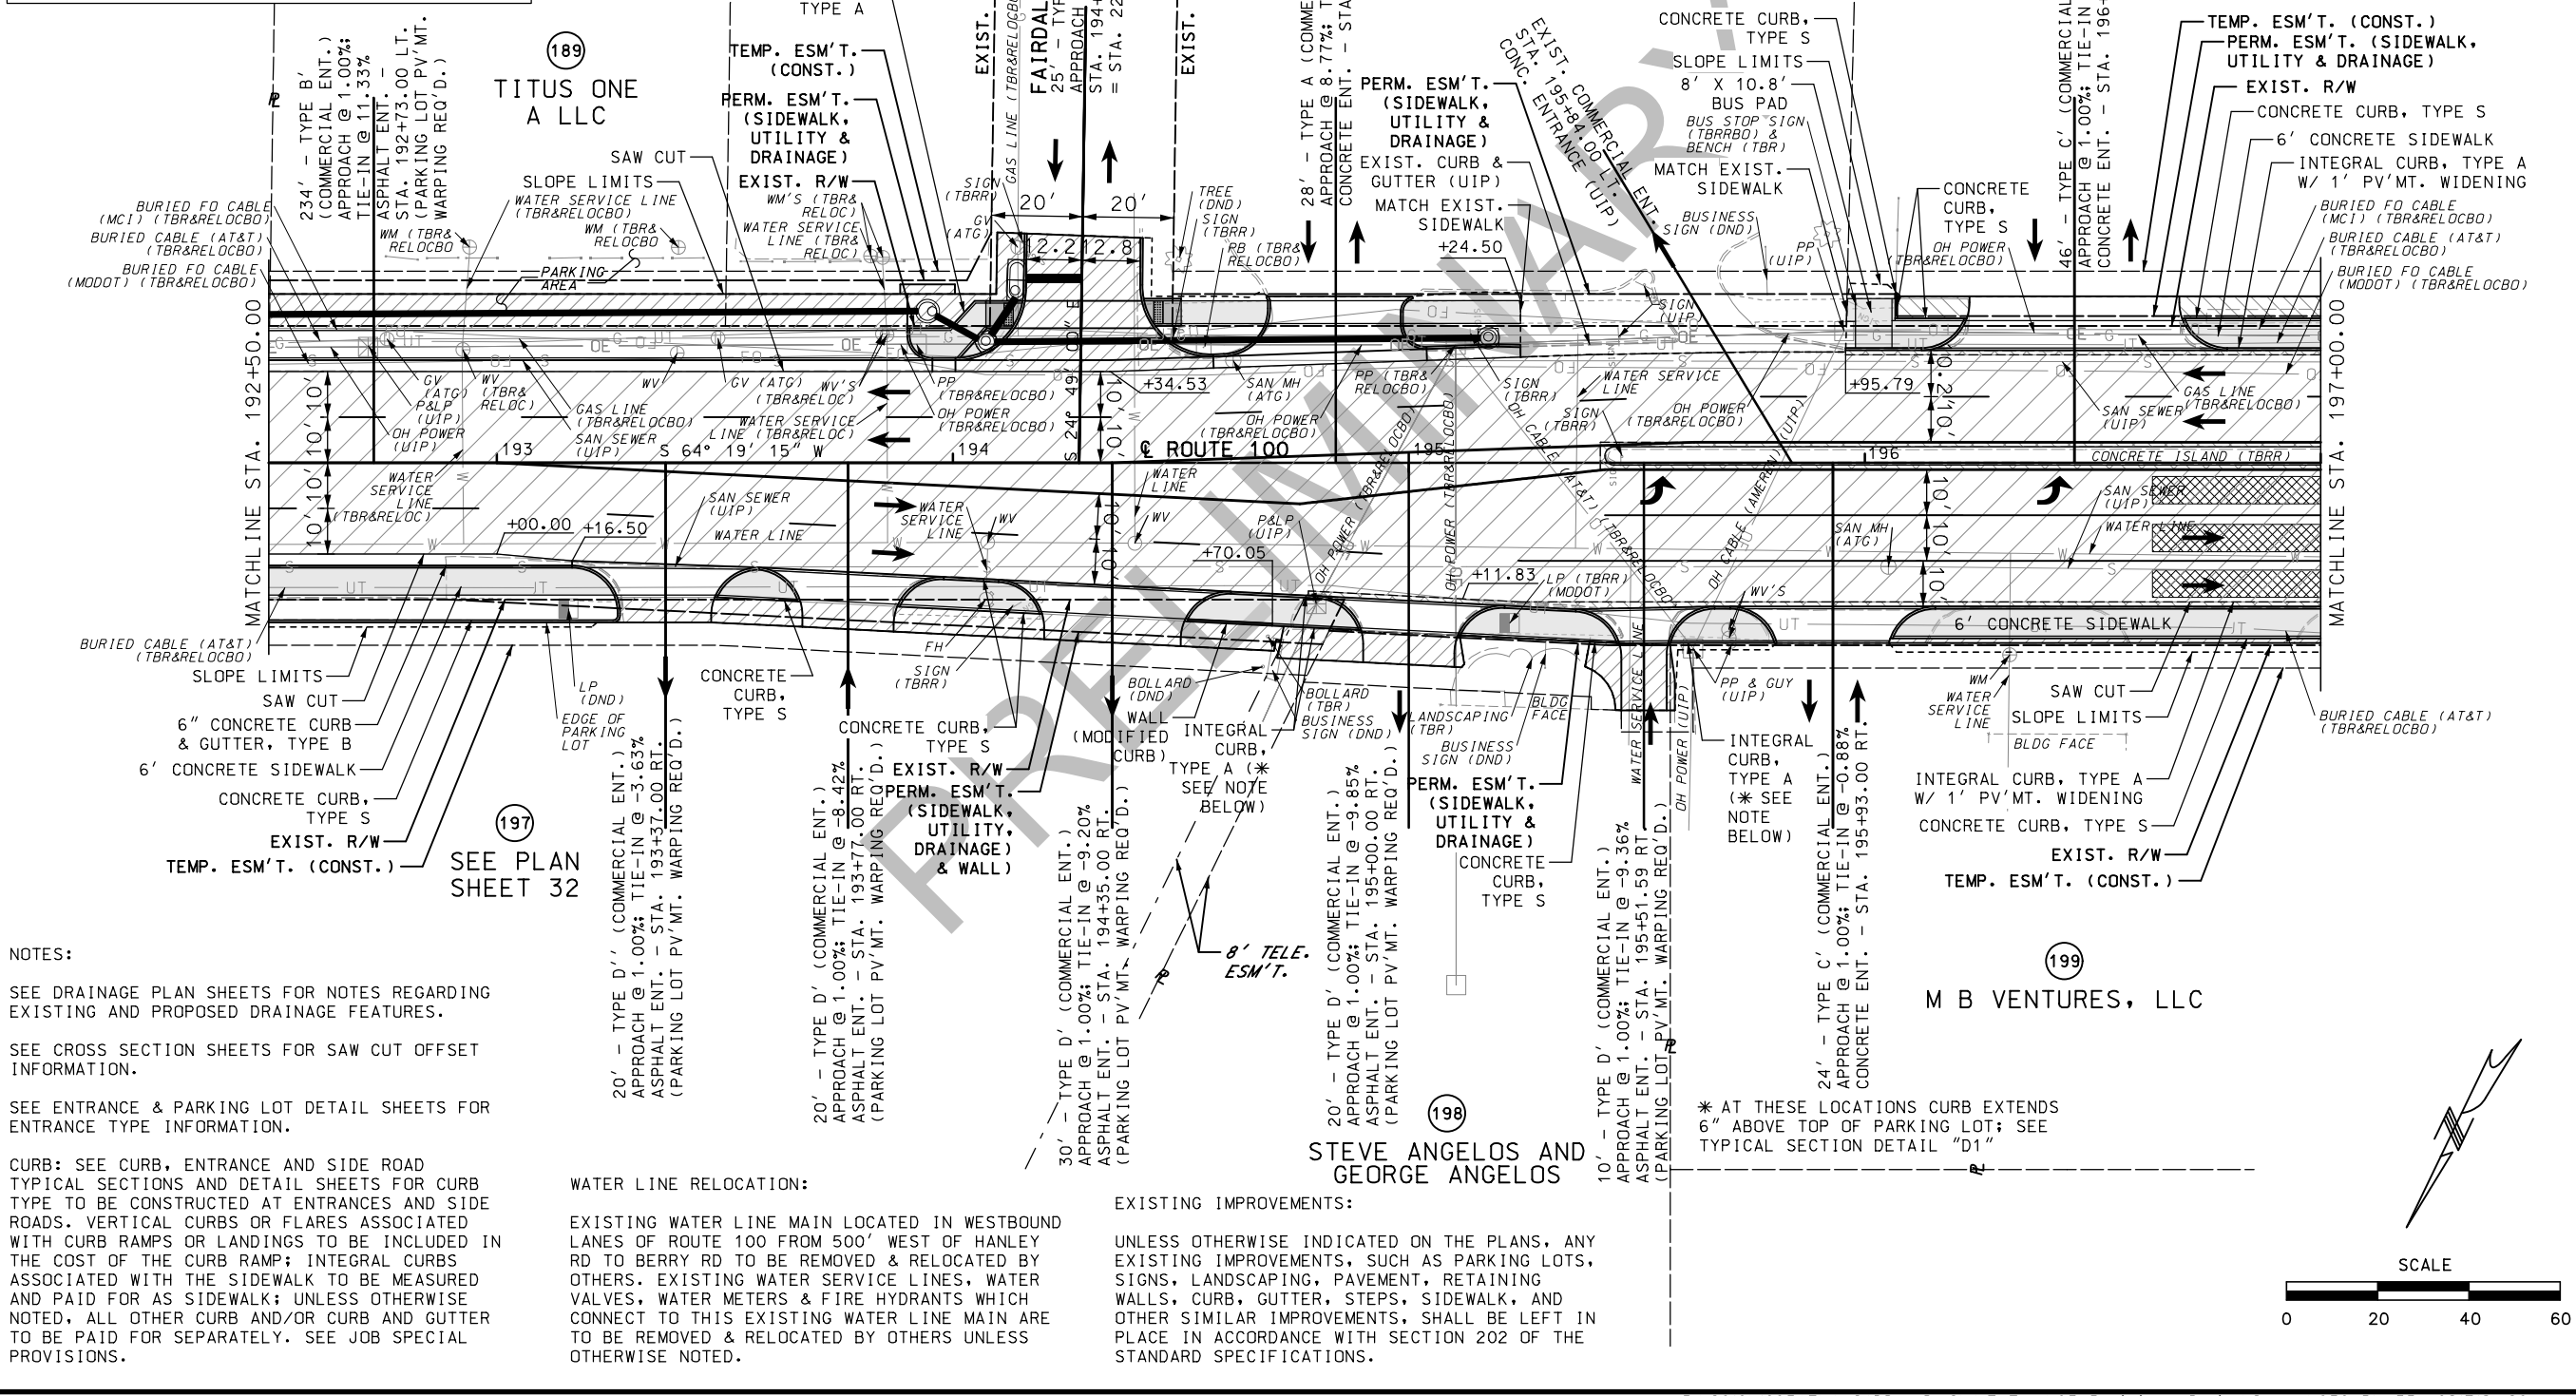

NOTES:

SEE DRAINAGE PLAN SHEETS FOR NOTES REGARDING EXISTING AND PROPOSED DRAINAGE FEATURES.

SEE CROSS SECTION SHEETS FOR SAW CUT OFFSET INFORMATION.

SEE ENTRANCE & PARKING LOT DETAIL SHEETS FOR ENTRANCE TYPE INFORMATION.



CURB: SEE CURB, ENTRANCE AND SIDE ROAD TYPICAL SECTIONS AND DETAIL SHEETS FOR CURB TYPE TO BE CONSTRUCTED AT ENTRANCES AND SIDE ROADS. VERTICAL CURBS OR FLARES ASSOCIATED WITH CURB RAMPS OR LANDINGS TO BE INCLUDED IN THE COST OF THE CURB RAMP; INTEGRAL CURBS ASSOCIATED WITH THE SIDEWALK TO BE MEASURED AND PAID FOR AS SIDEWALK; UNLESS OTHERWISE NOTED, ALL OTHER CURB AND/OR CURB AND GUTTER TO BE PAID FOR SEPARATELY. SEE JOB SPECIAL PROVISIONS.

WATER LINE RELOCATION:

EXISTING WATER LINE MAIN LOCATED IN WESTBOUND LANES OF ROUTE 100 FROM 500' WEST OF HANLEY RD TO BERRY RD TO BE REMOVED & RELOCATED BY OTHERS. EXISTING WATER SERVICE LINES, WATER VALVES, WATER METERS & FIRE HYDRANTS WHICH CONNECT TO THIS EXISTING WATER LINE MAIN ARE TO BE REMOVED & RELOCATED BY OTHERS UNLESS OTHERWISE NOTED.

EXISTING IMPROVEMENTS:

UNLESS OTHERWISE INDICATED ON THE PLANS, ANY EXISTING IMPROVEMENTS, SUCH AS PARKING LOTS, SIGNS, LANDSCAPING, PAVEMENT, RETAINING WALLS, CURB, GUTTER, STEPS, SIDEWALK, AND OTHER SIMILAR IMPROVEMENTS, SHALL BE LEFT IN PLACE IN ACCORDANCE WITH SECTION 202 OF THE STANDARD SPECIFICATIONS.

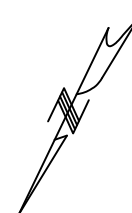 


DISCLAIMER
ONAL WHOSE SIGNATURE AND PERSONAL
HEREON ASSUMES RESPONSIBILITY
T APPEARS ON THIS PAGE, AND
URSANT TO SECTION 327.411 RSMO)
N, ESTIMATES, REPORTS, OR OTHER
INSTRUMENTS NOT SEALED BY THE
PROFESSIONAL RELATING TO OR
BE USED FOR ANY PART OR PARTS OF
TO WHICH THIS PAGE REFERS.

— —

202

CHRISTOPHER J. AND
CHRISTINE M. KAEMMERER

 

DATE PREPARED	
2/12/2021	
ROUTE	STATE
100	MO
DISTRICT	SHEET NO
SL	38
COUNTY	
ST. LOUIS	
JOB NO.	
J6S1718	
CONTRACT ID.	

PROJECT NO.

[illegible]



MISSOURI HIGHWAYS AND TRANSPORTATION
COMMISSION

105 WEST CAPITAL
JEFFERSON CITY, MO 65102



PLAN
ROUTE 100
SHEET 35 OF 52

DISCLAIMER
THE PROFESSIONAL WHOSE SIGNATURE AND PERSONAL SEAL APPEAR HEREON ASSUMES RESPONSIBILITY ONLY FOR WHAT APPEARS ON THIS PAGE, AND DISCLAIMS (PURSUANT TO SECTION 327.411 RSMO) SPECIFICATION, ESTIMATES, REPORTS, OR OTHER DOCUMENTS OR INSTRUMENTS NOT SEALED BY THE UNDERSIGNED PROFESSIONAL RELATING TO OR INTENDED TO BE USED FOR ANY PART OR PARTS OF THE PROJECT TO WHICH THIS PAGE REFERS.

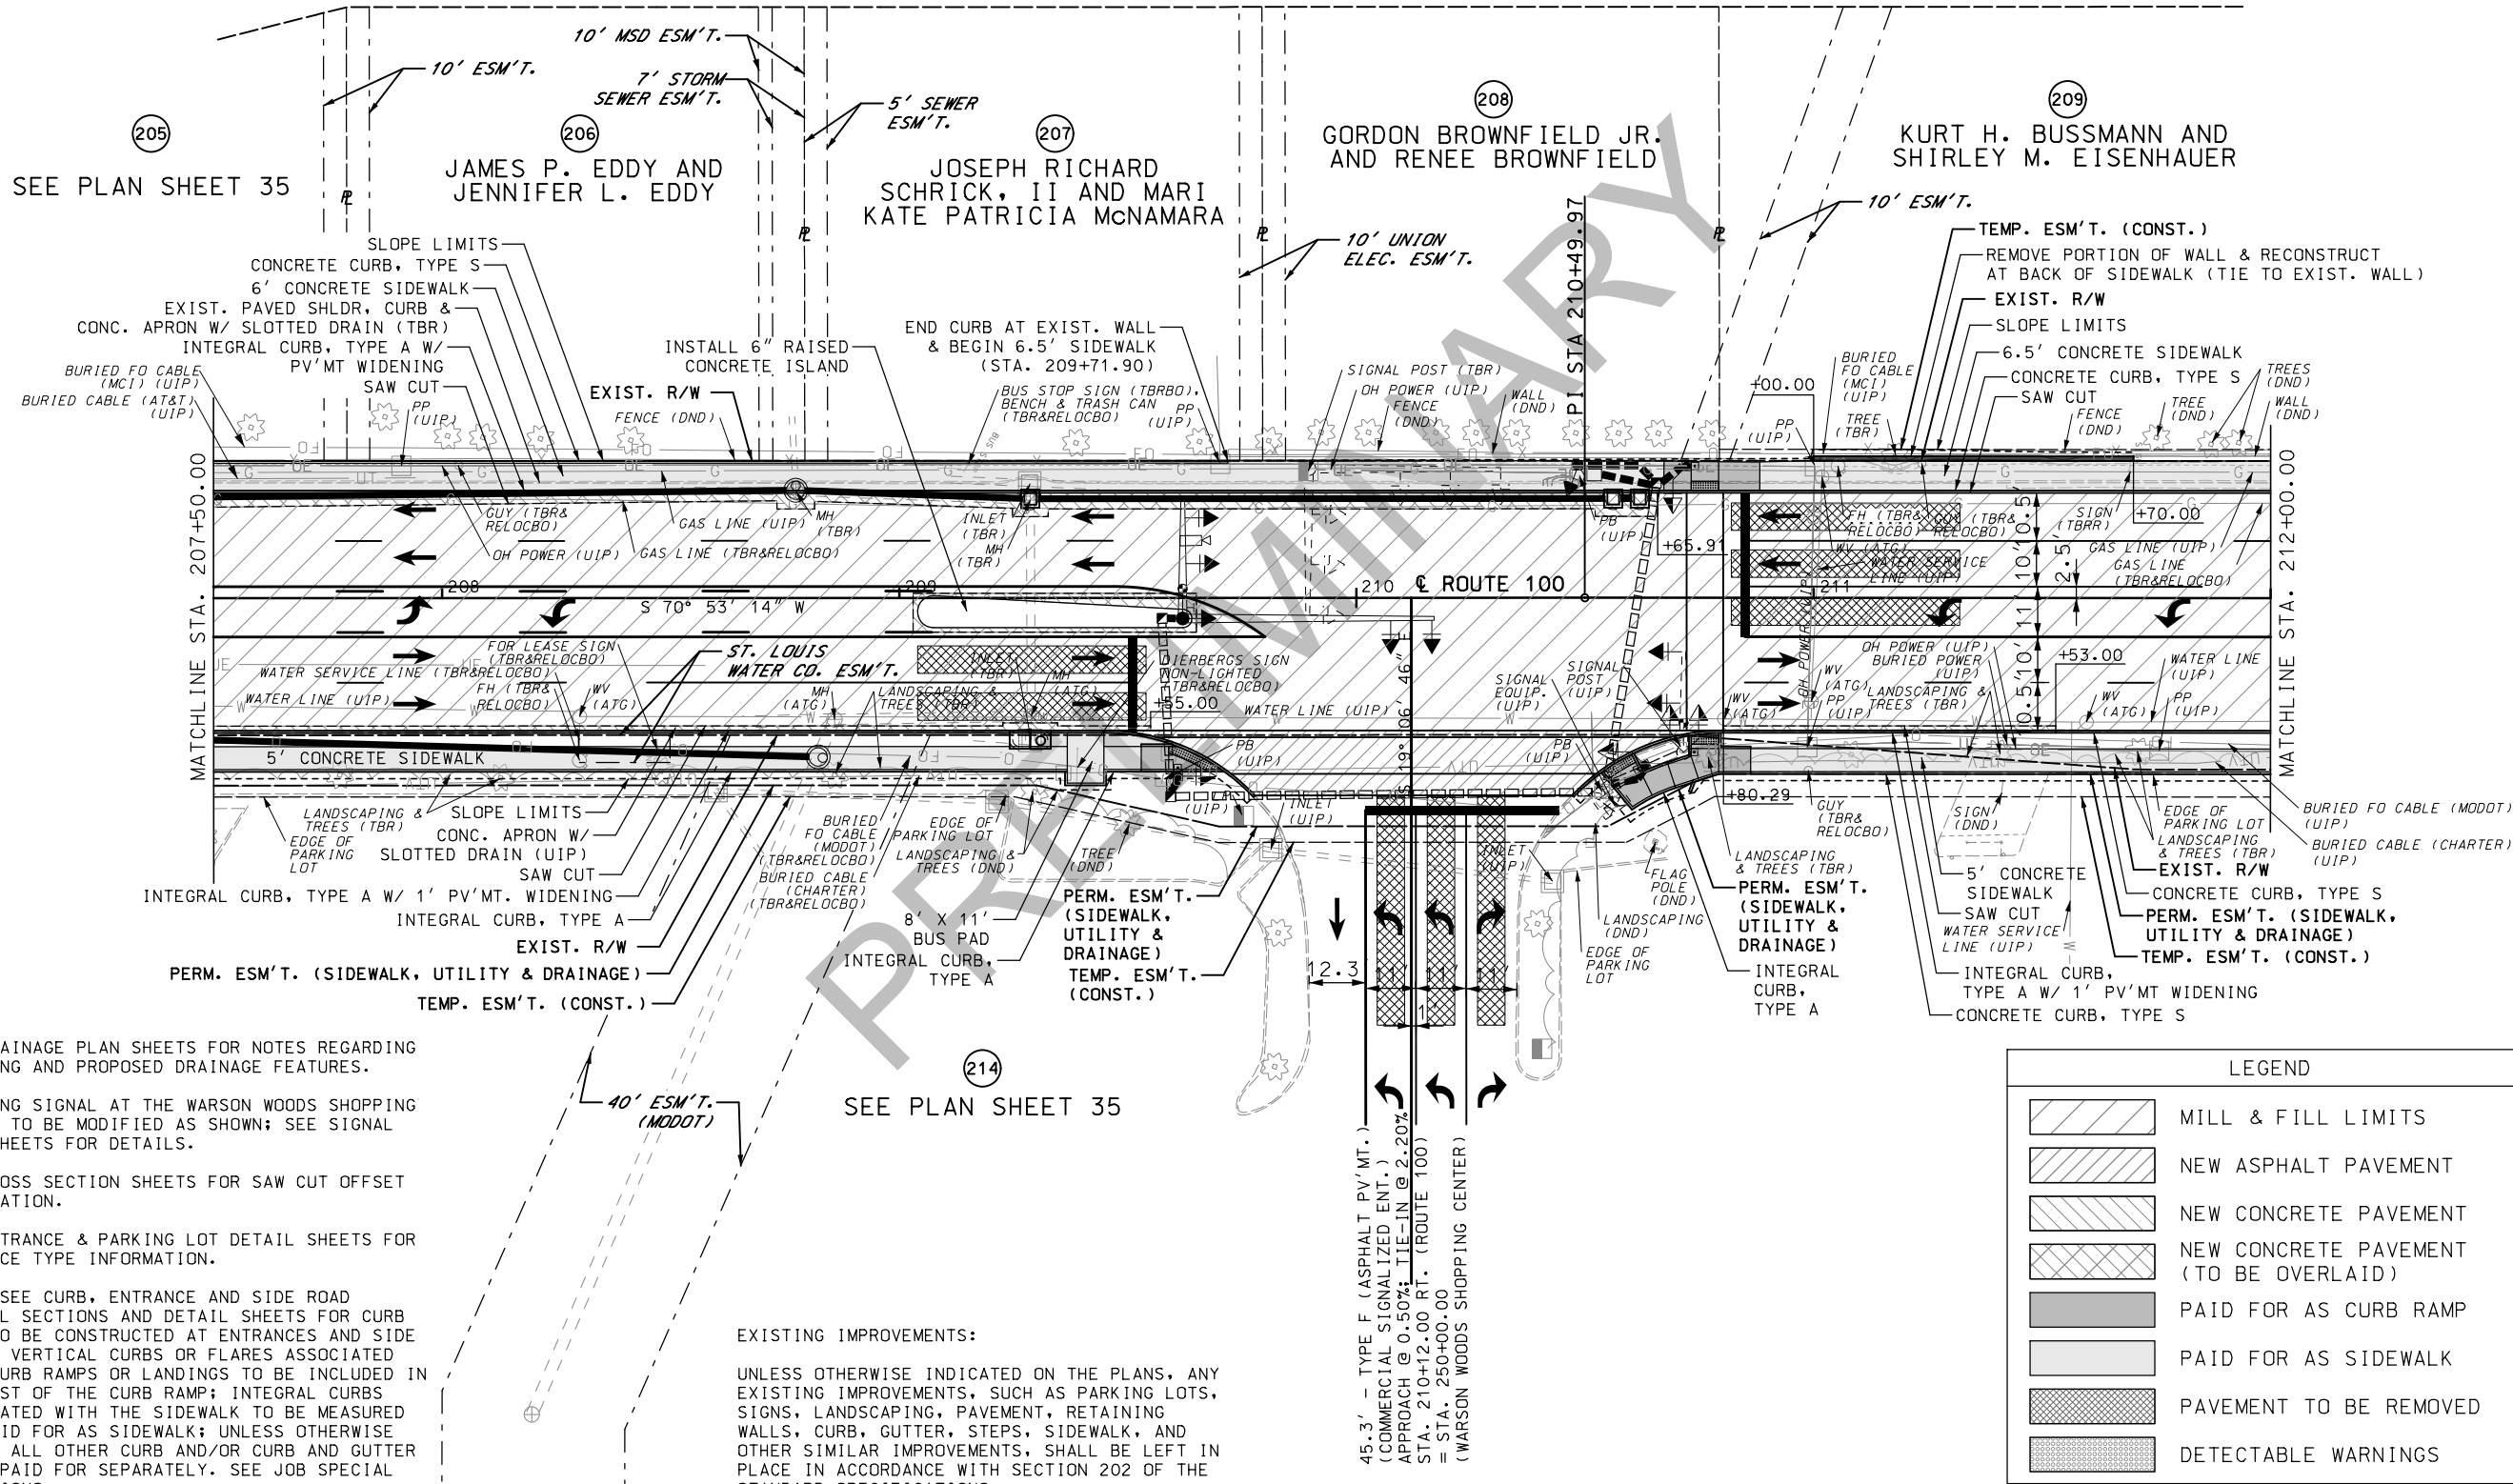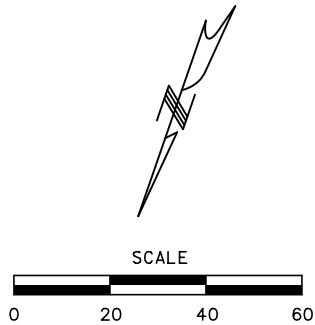

NOTES:

SEE DRAINAGE PLAN SHEETS FOR NOTES REGARDING EXISTING AND PROPOSED DRAINAGE FEATURES.

EXISTING SIGNAL AT THE WARSON WOODS SHOPPING CENTER TO BE MODIFIED AS SHOWN; SEE SIGNAL PLAN SHEETS FOR DETAILS.

SEE CROSS SECTION SHEETS FOR SAW CUT OFFSET INFORMATION.

SEE ENTRANCE & PARKING LOT DETAIL SHEETS FOR ENTRANCE TYPE INFORMATION.

CURB: SEE CURB, ENTRANCE AND SIDE ROAD TYPICAL SECTIONS AND DETAIL SHEETS FOR CURB TYPE TO BE CONSTRUCTED AT ENTRANCES AND SIDE ROADS. VERTICAL CURBS OR FLARES ASSOCIATED WITH CURB RAMPS OR LANDINGS TO BE INCLUDED IN THE COST OF THE CURB RAMP; INTEGRAL CURBS ASSOCIATED WITH THE SIDEWALK TO BE MEASURED AND PAID FOR AS SIDEWALK; UNLESS OTHERWISE NOTED, ALL OTHER CURB AND/OR CURB AND GUTTER TO BE PAID FOR SEPARATELY. SEE JOB SPECIAL PROVISIONS.

EXISTING IMPROVEMENTS:

UNLESS OTHERWISE INDICATED ON THE PLANS, ANY EXISTING IMPROVEMENTS, SUCH AS PARKING LOTS, SIGNS, LANDSCAPING, PAVEMENT, RETAINING WALLS, CURB, GUTTER, STEPS, SIDEWALK, AND OTHER SIMILAR IMPROVEMENTS, SHALL BE LEFT IN PLACE IN ACCORDANCE WITH SECTION 202 OF THE STANDARD SPECIFICATIONS.

PRELIMINARY
NOT FOR CONSTRUCTION

DATE PREPARED 2/12/2021	
ROUTE 100	STATE MO
DISTRICT SL	SHEET NO. 39
COUNTY ST. LOUIS	
JOB NO. J6S1718	
CONTRACT ID.	
PROJECT NO.	
BRIDGE NO.	

DESCRIPTION	DATE


MISSOURI HIGHWAYS AND TRANSPORTATION COMMISSION

105 WEST CAPITAL
JEFFERSON CITY, MO 65102
1-888-ASK-MODOT (1-888-275-6636)

MODOT

TWM
ENGINEERING
GEOSPATIAL SERVICES
720 OLIVE STREET, SUITE 200A
ST. LOUIS 63101
www.twm-inc.com
MISSOURI CERT. OF AUTHORITY: 001528

PLAN
ROUTE 100
SHEET 36 OF 52

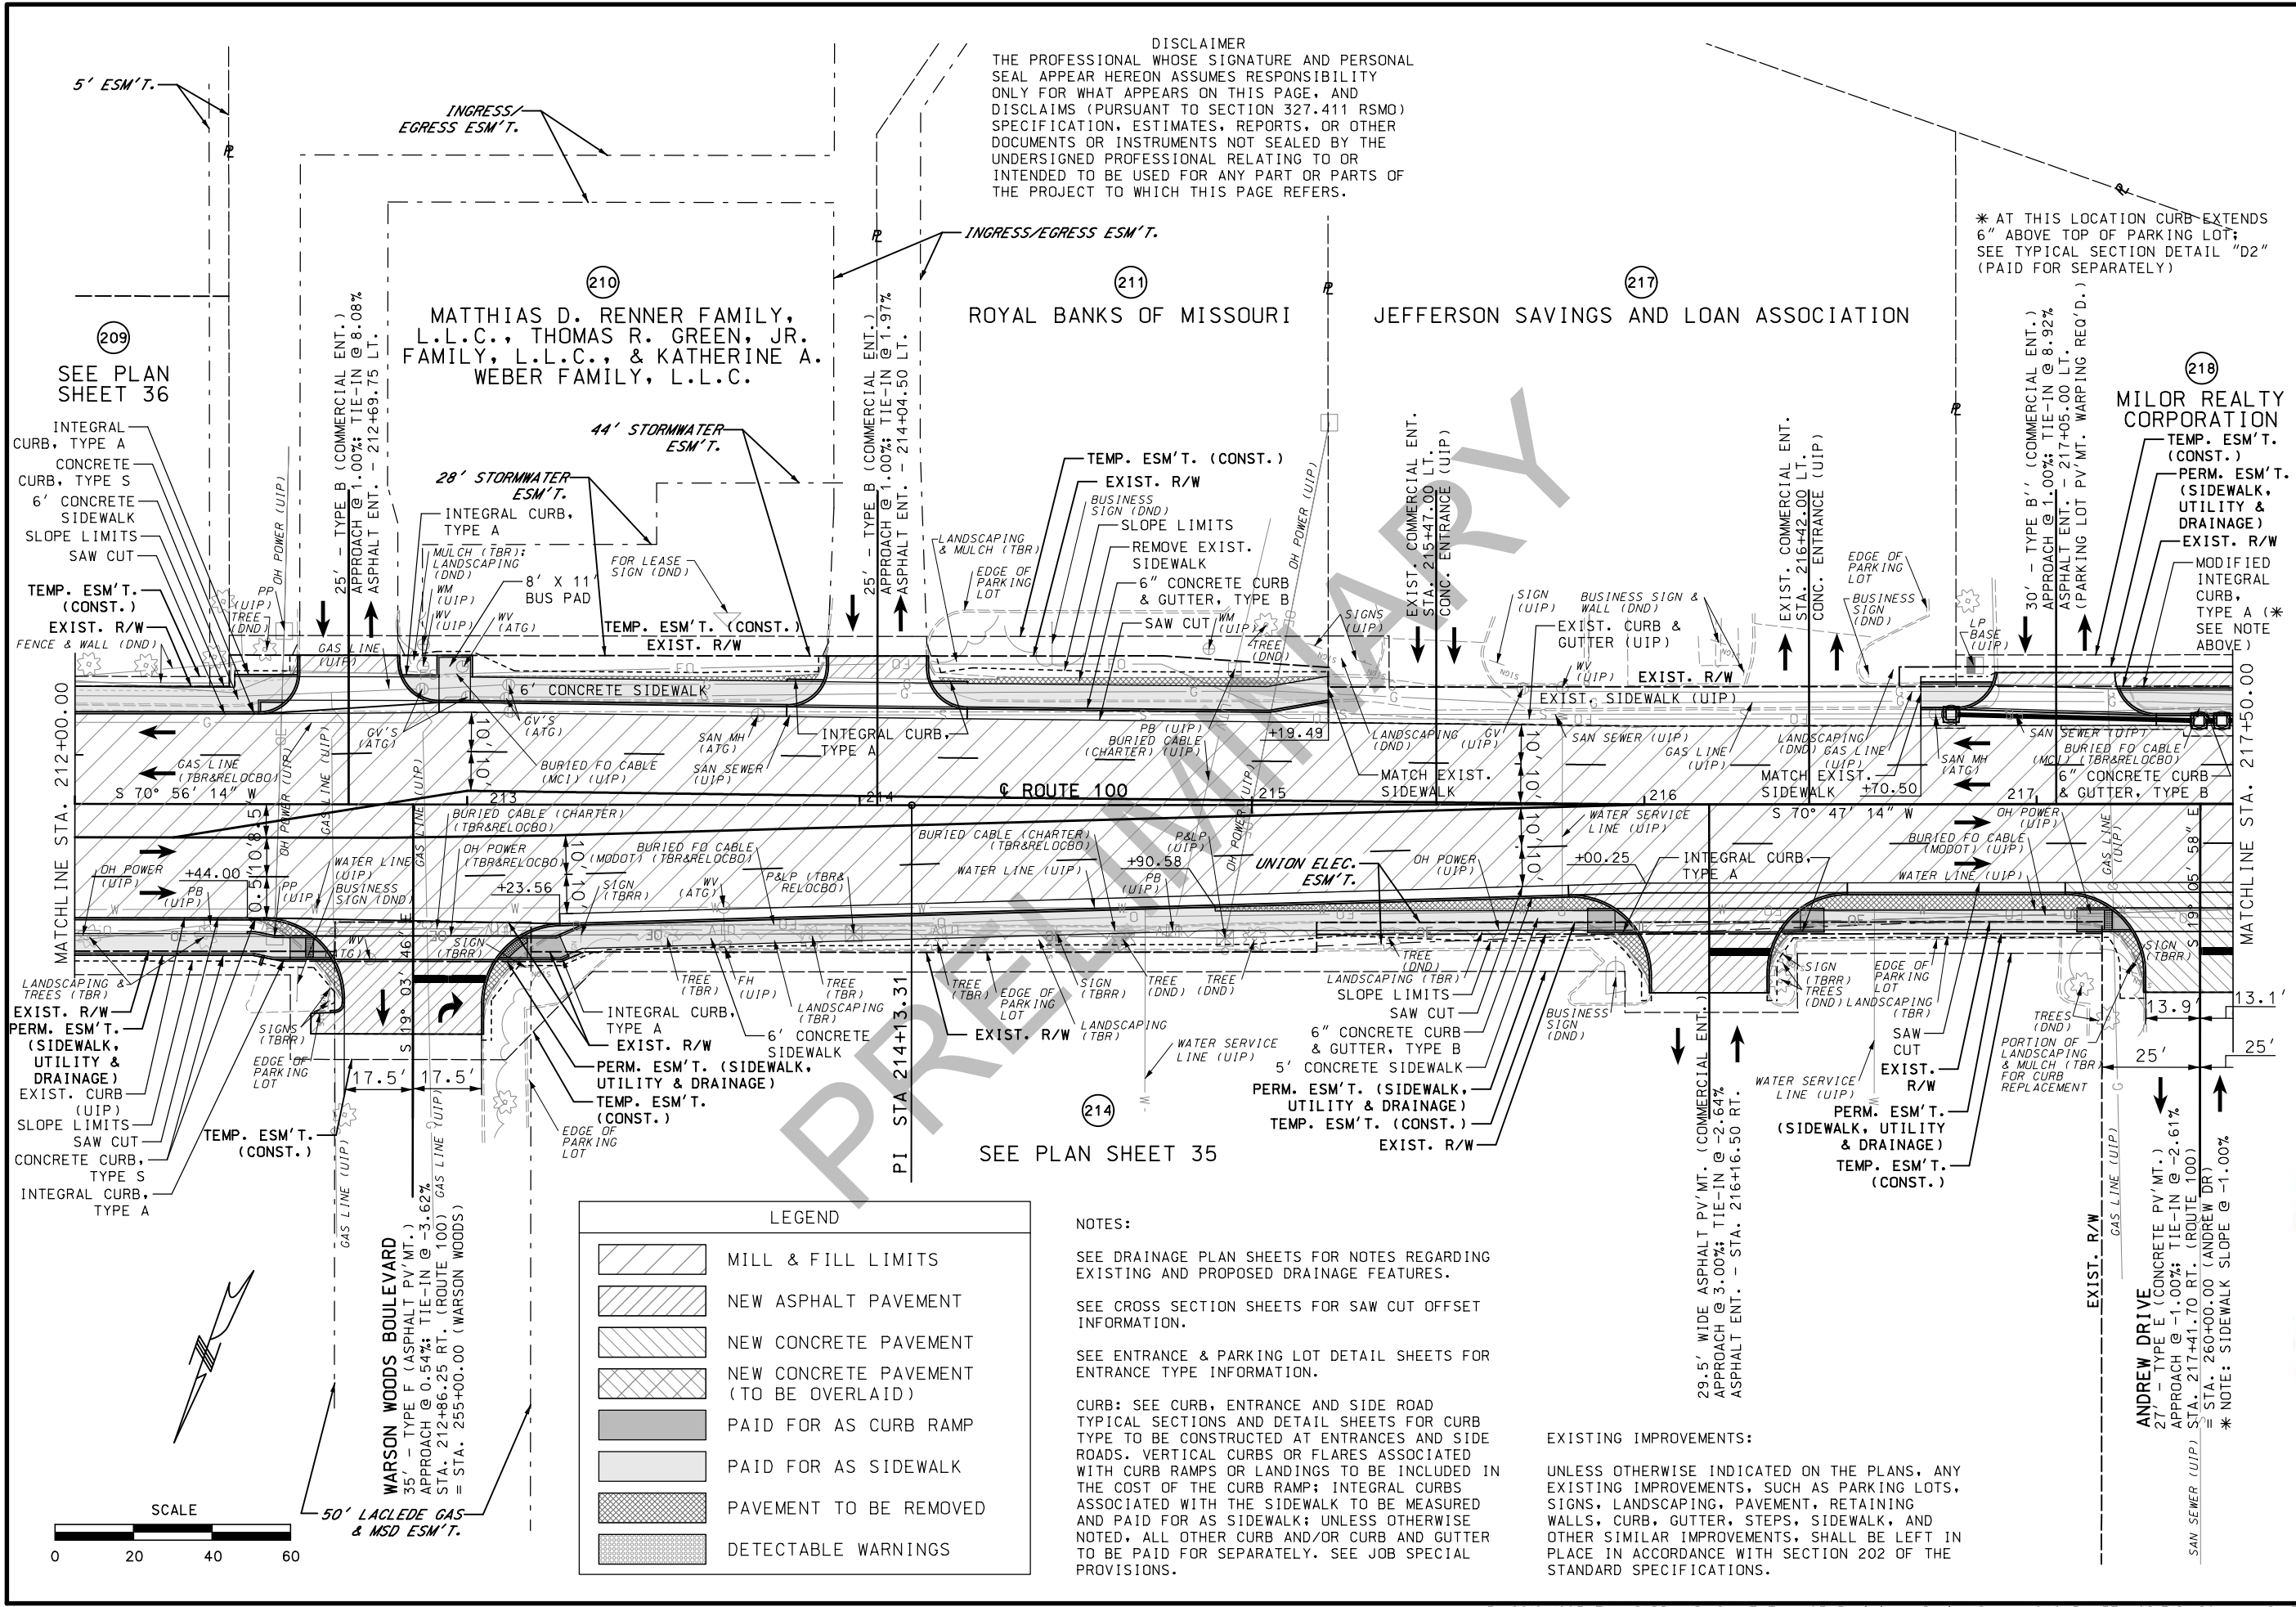

DISCLAIMER
THE PROFESSIONAL WHOSE SIGNATURE AND PERSONAL SEAL APPEAR HEREON ASSUMES RESPONSIBILITY ONLY FOR WHAT APPEARS ON THIS PAGE, AND DISCLAIMS (PURSUANT TO SECTION 327.411 RSMO) SPECIFICATION, ESTIMATES, REPORTS, OR OTHER DOCUMENTS OR INSTRUMENTS NOT SEALED BY THE UNDERSIGNED PROFESSIONAL RELATING TO OR INTENDED TO BE USED FOR ANY PART OR PARTS OF THE PROJECT TO WHICH THIS PAGE REFERS.

* AT THIS LOCATION CURB EXTENDS 6" ABOVE TOP OF PARKING LOT; SEE TYPICAL SECTION DETAIL "D2" (PAID FOR SEPARATELY)

LEGEND	
	MILL & FILL LIMITS
	NEW ASPHALT PAVEMENT
	NEW CONCRETE PAVEMENT
	NEW CONCRETE PAVEMENT (TO BE OVERLAID)
	PAID FOR AS CURB RAMP
	PAID FOR AS SIDEWALK
	PAVEMENT TO BE REMOVED
	DETECTABLE WARNINGS

NOTES:
SEE DRAINAGE PLAN SHEETS FOR NOTES REGARDING EXISTING AND PROPOSED DRAINAGE FEATURES.
SEE CROSS SECTION SHEETS FOR SAW CUT OFFSET INFORMATION.
SEE ENTRANCE & PARKING LOT DETAIL SHEETS FOR ENTRANCE TYPE INFORMATION.
CURB: SEE CURB, ENTRANCE AND SIDE ROAD TYPICAL SECTIONS AND DETAIL SHEETS FOR CURB TYPE TO BE CONSTRUCTED AT ENTRANCES AND SIDE ROADS. VERTICAL CURBS OR FLARES ASSOCIATED WITH CURB RAMPS OR LANDINGS TO BE INCLUDED IN THE COST OF THE CURB RAMP; INTEGRAL CURBS ASSOCIATED WITH THE SIDEWALK TO BE MEASURED AND PAID FOR AS SIDEWALK; UNLESS OTHERWISE NOTED, ALL OTHER CURB AND/OR CURB AND GUTTER TO BE PAID FOR SEPARATELY. SEE JOB SPECIAL PROVISIONS.

EXISTING IMPROVEMENTS:
UNLESS OTHERWISE INDICATED ON THE PLANS, ANY EXISTING IMPROVEMENTS, SUCH AS PARKING LOTS, SIGNS, LANDSCAPING, PAVEMENT, RETAINING WALLS, CURB, GUTTER, STEPS, SIDEWALK, AND OTHER SIMILAR IMPROVEMENTS, SHALL BE LEFT IN PLACE IN ACCORDANCE WITH SECTION 202 OF THE STANDARD SPECIFICATIONS.

PRELIMINARY
NOT FOR CONSTRUCTION

DATE PREPARED
2/12/2021

ROUTE
100

DISTRICT
SL

STATE
MO

SHEET NO.
40

COUNTY
ST. LOUIS

JOB NO.
J6S1718

CONTRACT ID.

PROJECT NO.

BRIDGE NO.

DESCRIPTION

DATE

MISSOURI HIGHWAYS AND TRANSPORTATION COMMISSION


105 WEST CAPITAL
JEFFERSON CITY, MO 65102
1-888-ASK-MODOT (1-888-275-6636)

TWM
ENGINEERING
GEOSPATIAL SERVICES
720 OLIVE STREET, SUITE 200A
ST. LOUIS 63101
www.twm-inc.com
MISSOURI CERT. OF AUTHORITY: 001528

PLAN
ROUTE 100
SHEET 37 OF 52

DISCLAIMER
THE PROFESSIONAL WHOSE SIGNATURE AND PERSONAL SEAL APPEAR HEREON ASSUMES RESPONSIBILITY ONLY FOR WHAT APPEARS ON THIS PAGE, AND DISCLAIMS (PURSUANT TO SECTION 327.411 RSMO) SPECIFICATION, ESTIMATES, REPORTS, OR OTHER DOCUMENTS OR INSTRUMENTS NOT SEALED BY THE UNDERSIGNED PROFESSIONAL RELATING TO OR INTENDED TO BE USED FOR ANY PART OR PARTS OF THE PROJECT TO WHICH THIS PAGE REFERS.

* AT THIS LOCATION CURB EXTENDS 6" ABOVE TOP OF PARKING LOT; SEE TYPICAL SECTION DETAIL "D2" (PAID FOR SEPARATELY)

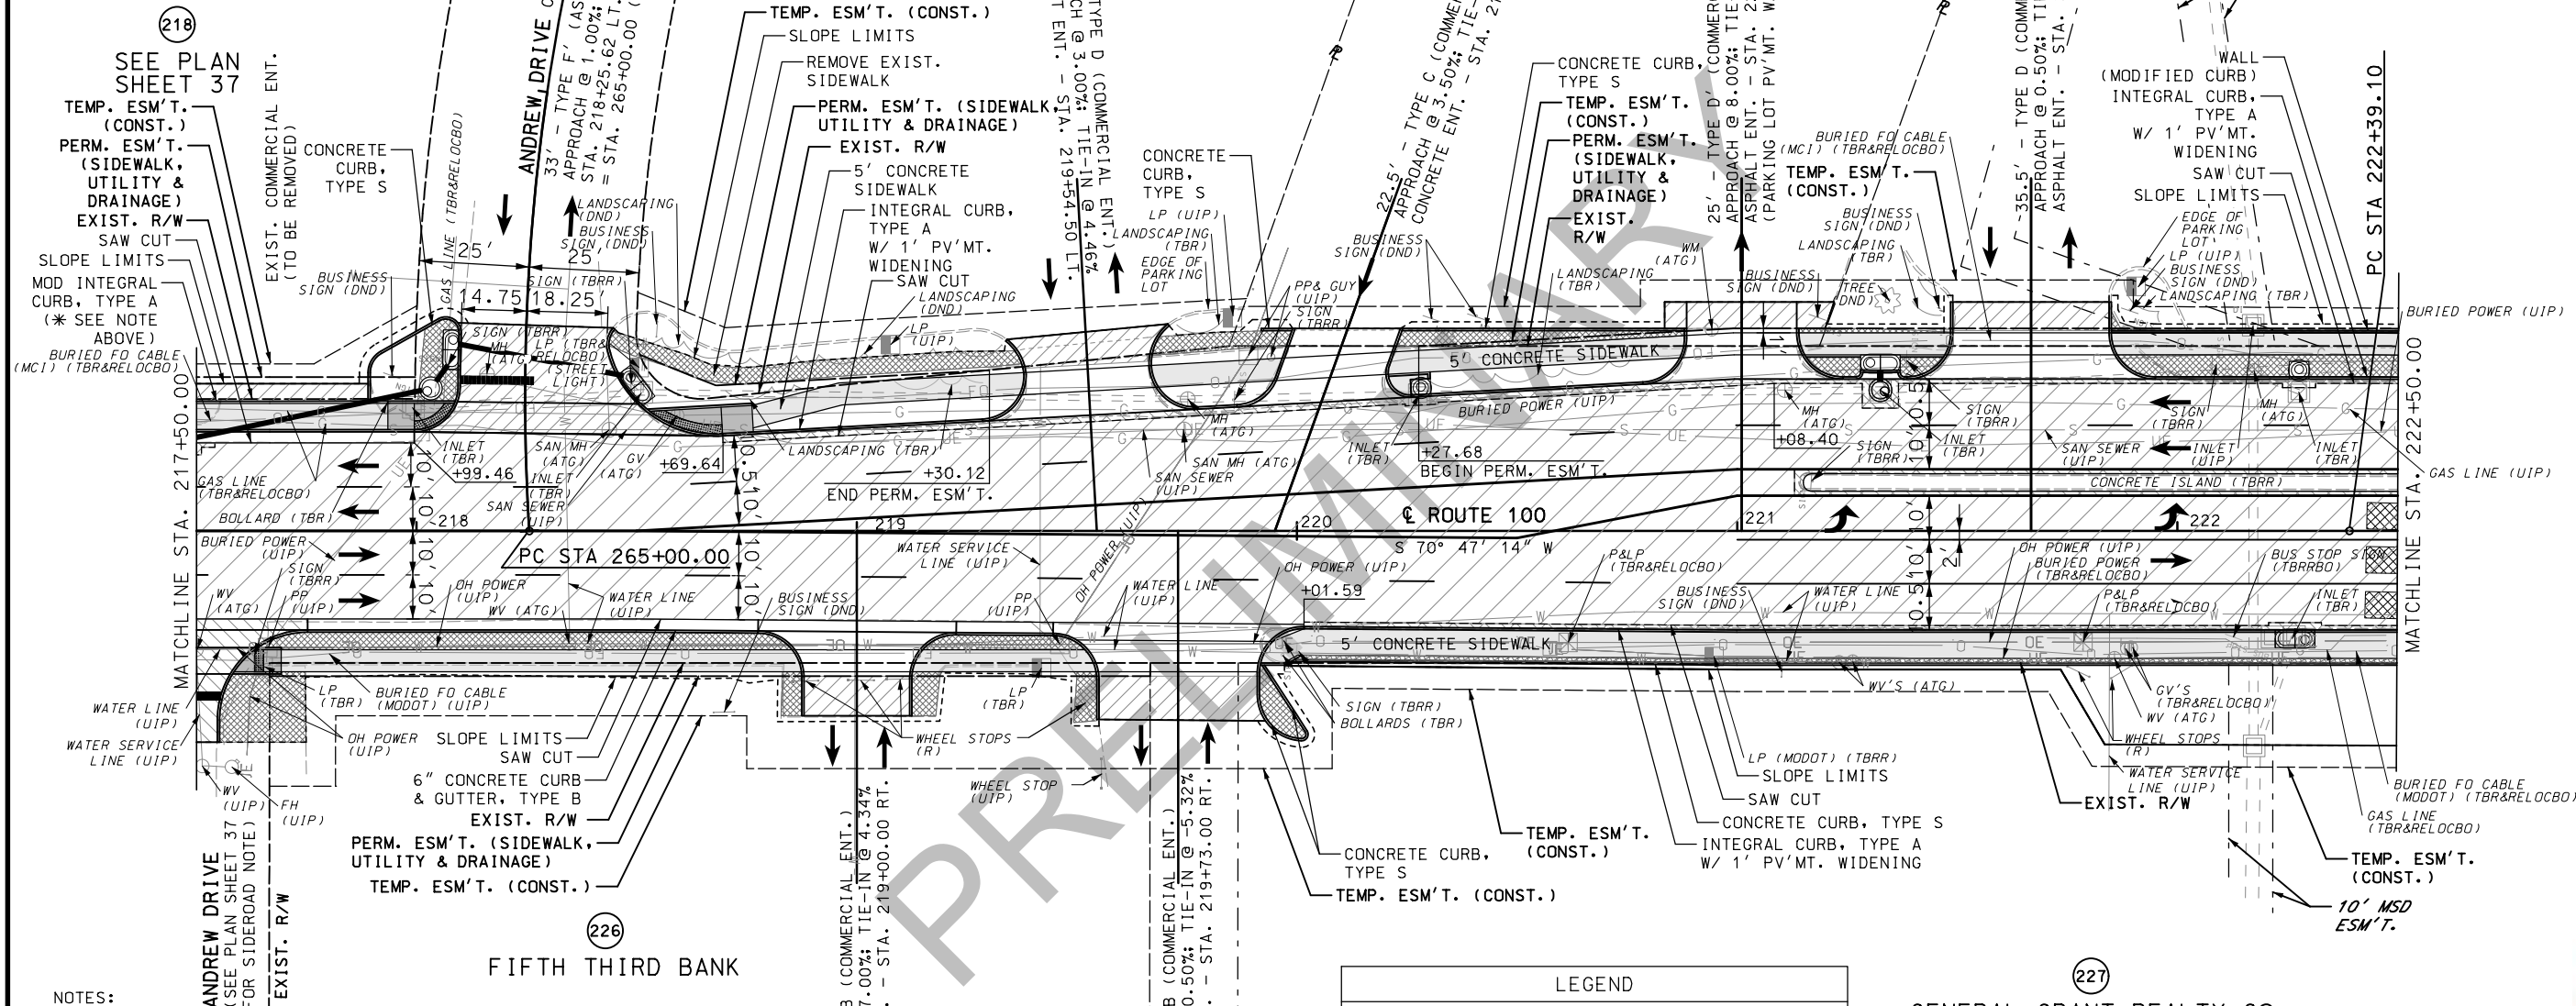

NOTES:

SEE DRAINAGE PLAN SHEETS FOR NOTES REGARDING EXISTING AND PROPOSED DRAINAGE FEATURES.

SEE CROSS SECTION SHEETS FOR SAW CUT OFFSET INFORMATION.

SEE ENTRANCE & PARKING LOT DETAIL SHEETS FOR ENTRANCE TYPE INFORMATION.

CURB: SEE CURB, ENTRANCE AND SIDE ROAD TYPICAL SECTIONS AND DETAIL SHEETS FOR CURB TYPE TO BE CONSTRUCTED AT ENTRANCES AND SIDE ROADS. VERTICAL CURBS OR FLARES ASSOCIATED WITH CURB RAMPS OR LANDINGS TO BE INCLUDED IN THE COST OF THE CURB RAMP; INTEGRAL CURBS ASSOCIATED WITH THE SIDEWALK TO BE MEASURED AND PAID FOR AS SIDEWALK; UNLESS OTHERWISE NOTED, ALL OTHER CURB AND/OR CURB AND GUTTER TO BE PAID FOR SEPARATELY. SEE JOB SPECIAL PROVISIONS.


EXISTING IMPROVEMENTS:

UNLESS OTHERWISE INDICATED ON THE PLANS, ANY EXISTING IMPROVEMENTS, SUCH AS PARKING LOTS, SIGNS, LANDSCAPING, PAVEMENT, RETAINING WALLS, CURB, GUTTER, STEPS, SIDEWALK, AND OTHER SIMILAR IMPROVEMENTS, SHALL BE LEFT IN PLACE IN ACCORDANCE WITH SECTION 202 OF THE STANDARD SPECIFICATIONS.

LEGEND	
	MILL & FILL LIMITS
	NEW ASPHALT PAVEMENT
	NEW CONCRETE PAVEMENT
	NEW CONCRETE PAVEMENT (TO BE OVERLAID)
	PAID FOR AS CURB RAMP
	PAID FOR AS SIDEWALK
	PAVEMENT TO BE REMOVED
	DETECTABLE WARNINGS

GENERAL GRANT REALTY CO.

CURVE 1 - ANDREW DR	
PI	265+99.29
PC	265+00.00
PT	266+95.84
Δ	23° 19' 40.4" (RT)
L	11° 54' 42.5"
T	195.84'
R	481.00'

 

PRELIMINARY
NOT FOR CONSTRUCTION

DATE PREPARED
2/12/2021

ROUTE
100

DISTRICT
SL

STATE
MO

SHEET NO.
41

COUNTY
ST. LOUIS

JOB NO.
J6S1718

CONTRACT ID.

PROJECT NO.

BRIDGE NO.

DESCRIPTION

DATE

MISSOURI HIGHWAYS AND TRANSPORTATION COMMISSION

MODOT

105 WEST CAPITAL
JEFFERSON CITY, MO 65102
1-888-ASK-MODOT (1-888-275-6636)

TWM
ENGINEERING
GEOSPATIAL SERVICES
720 OLIVE STREET, SUITE 200A
ST. LOUIS 63101
www.twm-inc.com
MISSOURI CERT. OF AUTHORITY: 001528

PLAN
ROUTE 100
SHEET 38 OF 52

DISCLAIMER


THE PROFESSIONAL WHOSE SIGNATURE AND PERSONAL SEAL APPEAR HEREON ASSUMES RESPONSIBILITY ONLY FOR WHAT APPEARS ON THIS PAGE, AND DISCLAIMS (PURSUANT TO SECTION 327.411 RSMO) SPECIFICATION, ESTIMATES, REPORTS, OR OTHER DOCUMENTS OR INSTRUMENTS NOT SEALED BY THE UNDERSIGNED PROFESSIONAL RELATING TO OR INTENDED TO BE USED FOR ANY PART OR PARTS OF THE PROJECT TO WHICH THIS PAGE REFERS.

CURVE 21 - ROUTE 100			
PI	223+30.70		
PC	222+39.10		
PT	224+22.21		
Δ	4° 31'	00.0"	(RT)
D	2° 28'	00.0"	
L	183.11'		
T	91.60'		
R	2,322.80'		

EXISTING IMPROVEMENTS:

UNLESS OTHERWISE INDICATED ON THE PLANS, ANY EXISTING IMPROVEMENTS, SUCH AS PARKING LOTS, SIGNS, LANDSCAPING, PAVEMENT, RETAINING WALLS, CURB, GUTTER, STEPS, SIDEWALK, AND OTHER SIMILAR IMPROVEMENTS, SHALL BE LEFT IN PLACE IN ACCORDANCE WITH SECTION 202 OF THE STANDARD SPECIFICATIONS.

* AT THIS LOCATION CURB EXTENDS
6" ABOVE TOP OF PARKING LOT;
SEE TYPICAL SECTION DETAIL "D2"
(PAID FOR SEPARATELY)

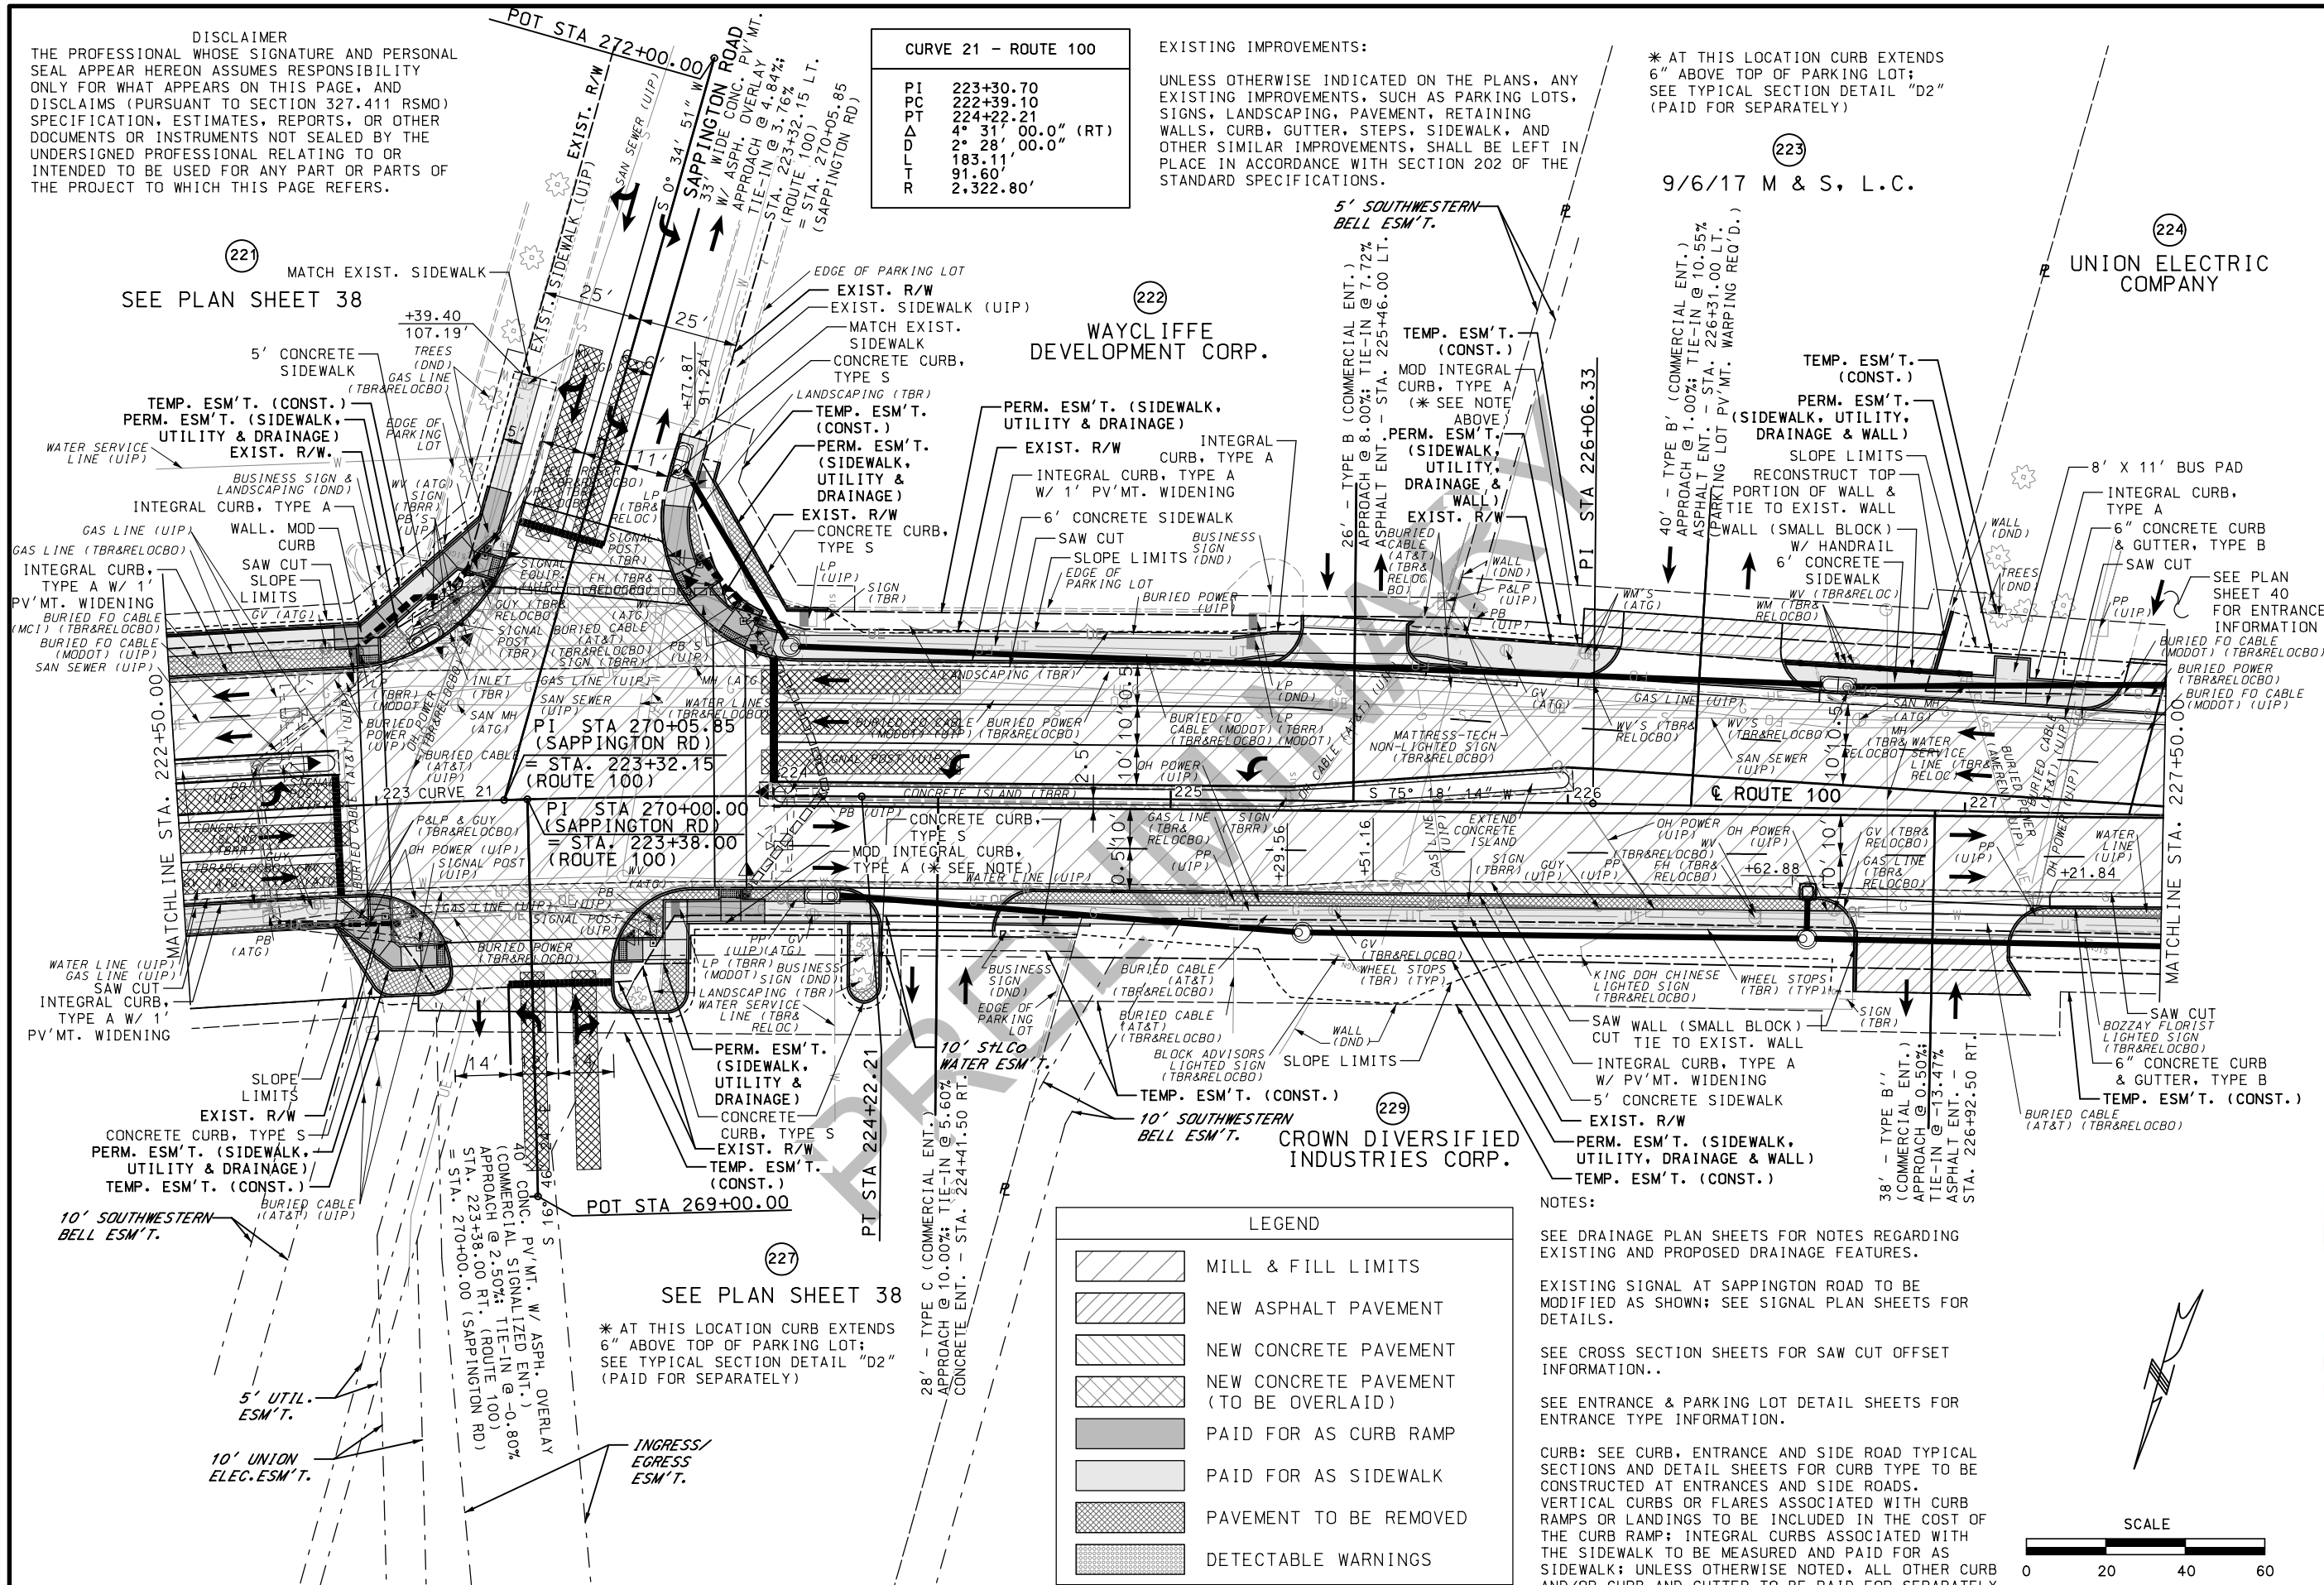

PRELIMINARY
NOT FOR
CONSTRUCTION

"THIS MEDIA SHOULD
BE CONSIDERED
A CERTIFIED
DOCUMENT."

DATE PREPARED	
2/12/2021	
ROUTE	STATE
100	MO
DISTRICT	SHEET NO.
SL	42
COUNTY	
ST. LOUIS	
JOB NO.	
J6S1718	
CONTRACT ID.	
.	
PROJECT NO.	
.	
BRIDGE NO.	

[illegible]

IF A SEAL IS PRESENT ON THIS SHEET IT HAS BEEN ELECTRONICALLY SEALED AND DATED.



MISSOURI HIGHWAYS AND TRANSPORTATION
COMMISSION

105 WEST CAPITOL
JEFFERSON CITY, MO 65102
1-888-ASK-MODOT (1-888-275-6636)



TWM
ENGINEERING
GEOSPATIAL SERVICES
720 OLIVE STREET, SUITE 200A
ST. LOUIS, MO 63101
(314) 241-6300
www.twm-inc.com

MISSOURI CERT. OF AUTHORITY: 001528

PLAN
ROUTE 100
SHEET 39 OF 52

NOTES:

SEE DRAINAGE PLAN SHEETS FOR NOTES REGARDING EXISTING AND PROPOSED DRAINAGE FEATURES.

SEE CROSS SECTION SHEETS FOR SAW CUT OFFSET INFORMATION.

SEE ENTRANCE & PARKING LOT DETAIL SHEETS FOR ENTRANCE TYPE INFORMATION.

CURB: SEE CURB, ENTRANCE AND SIDE ROAD TYPICAL SECTIONS AND DETAIL SHEETS FOR CURB TYPE TO BE CONSTRUCTED AT ENTRANCES AND SIDE ROADS. VERTICAL CURBS OR FLARES ASSOCIATED WITH CURB RAMPS OR LANDINGS TO BE INCLUDED IN THE COST OF THE CURB RAMP; INTEGRAL CURBS ASSOCIATED WITH THE SIDEWALK TO BE MEASURED AND PAID FOR AS SIDEWALK; UNLESS OTHERWISE NOTED, ALL OTHER CURB AND/OR CURB AND GUTTER TO BE PAID FOR SEPARATELY. SEE JOB SPECIAL PROVISIONS.

EXISTING IMPROVEMENTS:

UNLESS OTHERWISE INDICATED ON THE PLANS, ANY EXISTING IMPROVEMENTS, SUCH AS PARKING LOTS, SIGNS, LANDSCAPING, PAVEMENT, RETAINING WALLS, CURB, GUTTER, STEPS, SIDEWALK, AND OTHER SIMILAR IMPROVEMENTS, SHALL BE LEFT IN PLACE IN ACCORDANCE WITH SECTION 202 OF THE STANDARD SPECIFICATIONS.


LEGEND

	MILL & FILL LIMITS
	NEW ASPHALT PAVEMENT
	NEW CONCRETE PAVEMENT
	NEW CONCRETE PAVEMENT (TO BE OVERLAID)
	PAID FOR AS CURB RAMP
	PAID FOR AS SIDEWALK
	PAVEMENT TO BE REMOVED
	DETECTABLE WARNINGS

(1) LANDSCAPING ROCK TO BE GRADED BACK AND STORED WITHIN THE TEMPORARY CONSTRUCTION EASEMENT DURING CONSTRUCTION AND RE-INSTALLED AFTER IMPROVEMENTS ALONG PARCEL FRONTAGE ARE COMPLETED.


* PEDESTRIAN LIGHTING (PROJECT J6S1718C): SEE LIGHTING PLAN SHEETS FOR ADDITIONAL DETAILS REGARDING PROPOSED PEDESTRIAN LIGHTING.

** SEE PLAN SHEET 42 OF 52 FOR ADDITIONAL DETAILS REGARDING INSTALLATION OF MID-BLOCK CROSSING WEST OF KENMORE DRIVE.

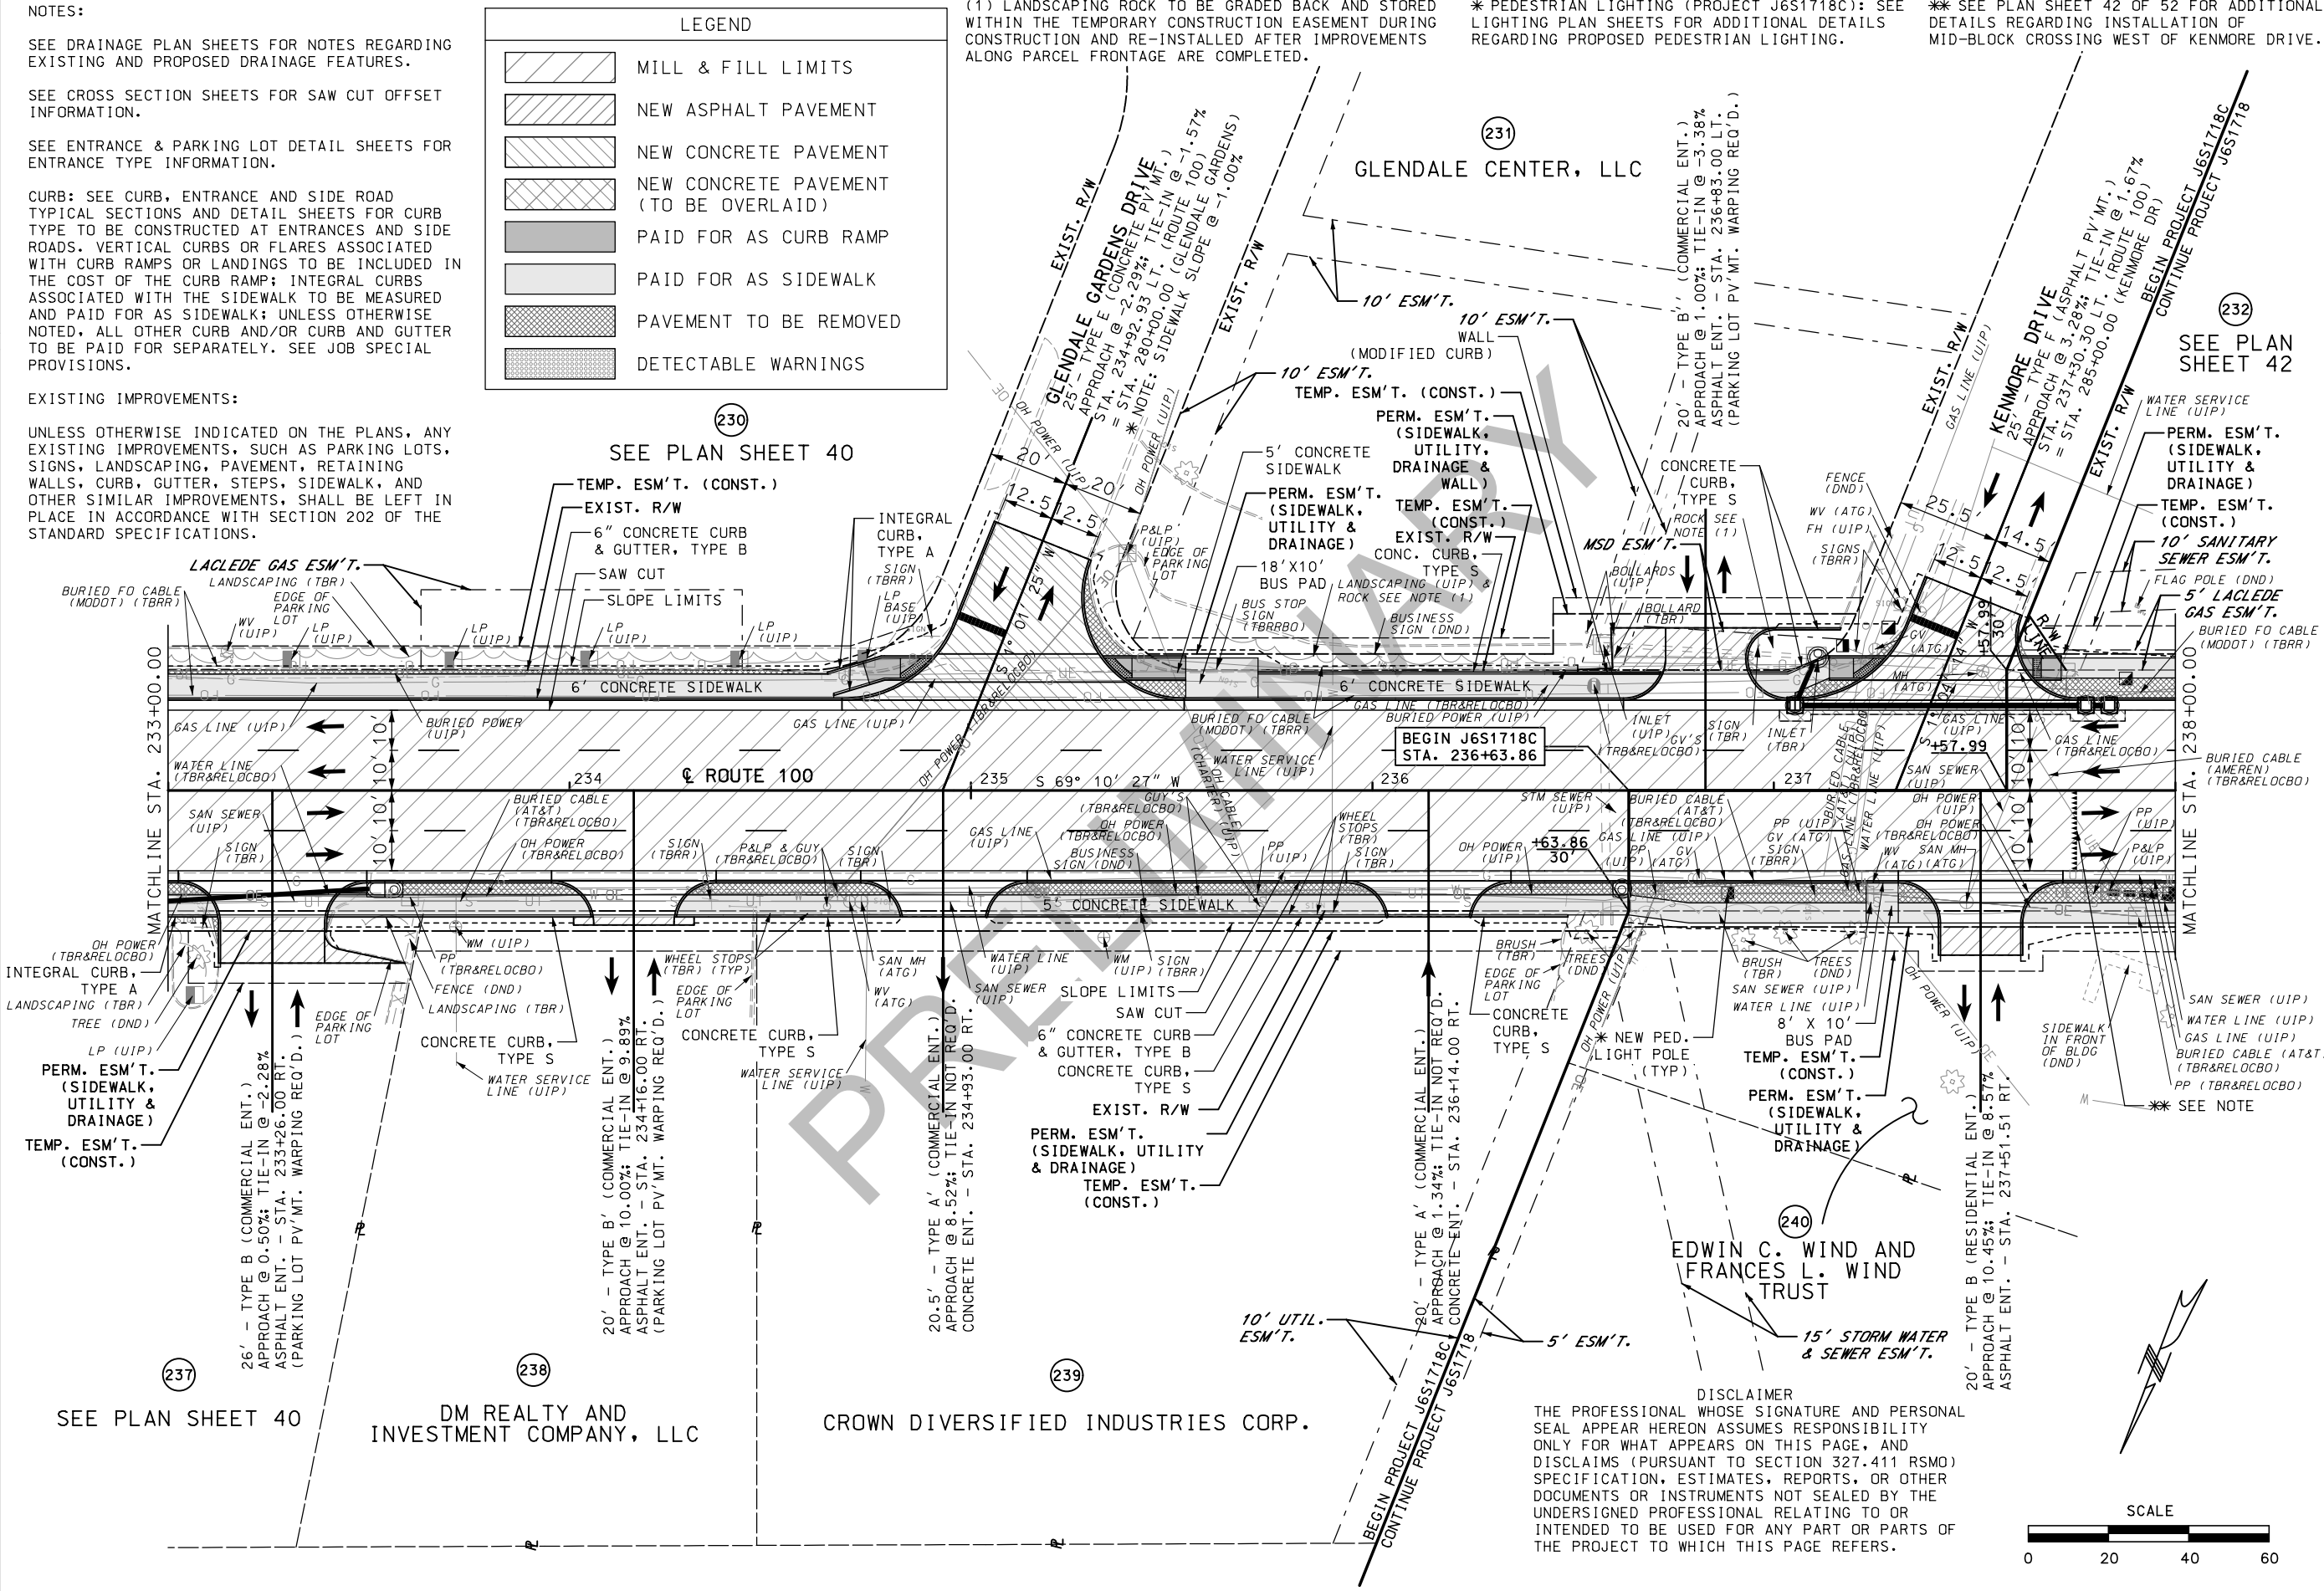

DISCLAIMER

THE PROFESSIONAL WHOSE SIGNATURE AND PERSONAL SEAL APPEAR HEREON ASSUMES RESPONSIBILITY ONLY FOR WHAT APPEARS ON THIS PAGE, AND DISCLAIMS (PURSUANT TO SECTION 327.411 RSMO) SPECIFICATION, ESTIMATES, REPORTS, OR OTHER DOCUMENTS OR INSTRUMENTS NOT SEALED BY THE UNDERSIGNED PROFESSIONAL RELATING TO OR INTENDED TO BE USED FOR ANY PART OR PARTS OF THE PROJECT TO WHICH THIS PAGE REFERS.

 

PRELIMINARY NOT FOR CONSTRUCTION

DATE PREPARED: 2/12/2021

ROUTE: 100 STATE: MO DISTRICT: SL SHEET NO.: 44

COUNTY: ST. LOUIS

JOB NO.: J6S1718/J6S1718C CONTRACT ID.:

PROJECT NO.:

BRIDGE NO.:

DESCRIPTION:

DATE:

MISSOURI HIGHWAYS AND TRANSPORTATION COMMISSION

105 WEST CAPITAL JEFFERSON CITY, MO 65102 1-888-ASK-MODOT (1-888-275-6636)


PLAN ROUTE 100 SHEET 41 OF 52

TWM ENGINEERING GEOSPATIAL SERVICES 720 OLIVE STREET, SUITE 200A ST. LOUIS 63101 www.twm-inc.com MISSOURI CERT. OF AUTHORITY: 001528

KIRKWOOD PARTNERS 100, LLC

LEGEND

	MILL & FILL LIMITS
	NEW ASPHALT PAVEMENT
	NEW CONCRETE PAVEMENT
	NEW CONCRETE PAVEMENT (TO BE OVERLAID)
	PAID FOR AS CURB RAMP
	PAID FOR AS SIDEWALK
	PAVEMENT TO BE REMOVED
	DETECTABLE WARNINGS

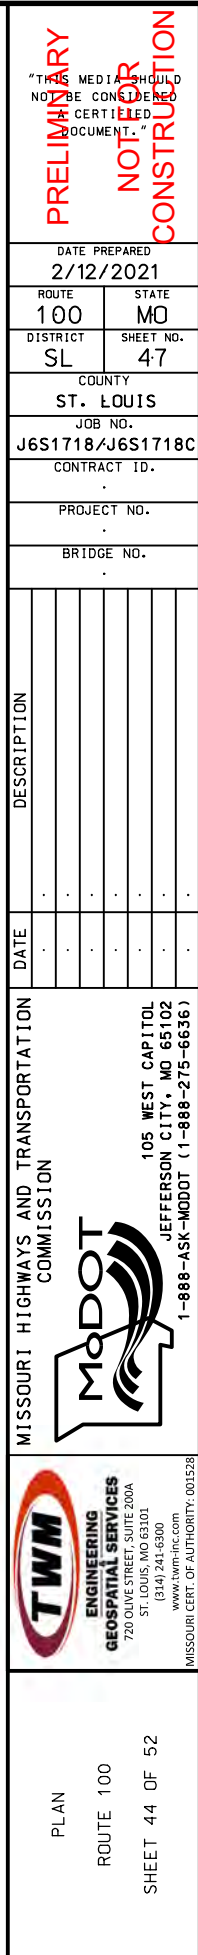

NOTES:

SEE DRAINAGE PLAN SHEETS FOR NOTES REGARDING EXISTING AND PROPOSED DRAINAGE FEATURES.

EXISTING SIGNAL AT WOODLAWN AVENUE TO BE REMOVED & REPLACED; SEE SIGNAL PLAN SHEETS FOR DETAILS.

SEE CROSS SECTION SHEETS FOR SAW CUT OFFSET INFORMATION.

SEE ENTRANCE & PARKING LOT DETAIL SHEETS FOR ENTRANCE TYPE INFORMATION.

CURB: SEE CURB, ENTRANCE AND SIDE ROAD TYPICAL SECTIONS AND DETAIL SHEETS FOR CURB TYPE TO BE CONSTRUCTED AT ENTRANCES AND SIDE ROADS. VERTICAL CURBS OR FLARES ASSOCIATED WITH CURB RAMPS OR LANDINGS TO BE INCLUDED IN THE COST OF THE CURB RAMP; INTEGRAL CURBS ASSOCIATED WITH THE SIDEWALK TO BE MEASURED AND PAID FOR AS SIDEWALK; UNLESS OTHERWISE NOTED, ALL OTHER CURB AND/OR CURB AND GUTTER TO BE PAID FOR SEPARATELY. SEE JOB SPECIAL PROVISIONS.

EXISTING IMPROVEMENTS:

UNLESS OTHERWISE INDICATED ON THE PLANS, ANY EXISTING IMPROVEMENTS, SUCH AS PARKING LOTS, SIGNS, LANDSCAPING, PAVEMENT, RETAINING WALLS, CURB, GUTTER, STEPS, SIDEWALK, AND OTHER SIMILAR IMPROVEMENTS, SHALL BE LEFT IN PLACE IN ACCORDANCE WITH SECTION 202 OF THE STANDARD SPECIFICATIONS.

10260 MANCHESTER, LLC
30' - TYPE B' (COMMERCIAL ENT.)
APPROACH @ 10.45%
TIE-IN @ 11.00%
ASPHALT ENT.
STA. 253+12.00 LT.
(PARKING LOT PV'MT. WARPING REQ'D.)

BURIED FO. CABLE (MODOT) (TBR)
OH POWER (TBR&RELOCBO)
BURIED POWER (UIP)
GAS LINE (UIP)

6" CONCRETE SIDEWALK
SLOPE LIMITS
SAW CUT
SLOPE LIMITS

CONCRETE ISLAND (TBR)
CONCRETE ISLAND (TBR)
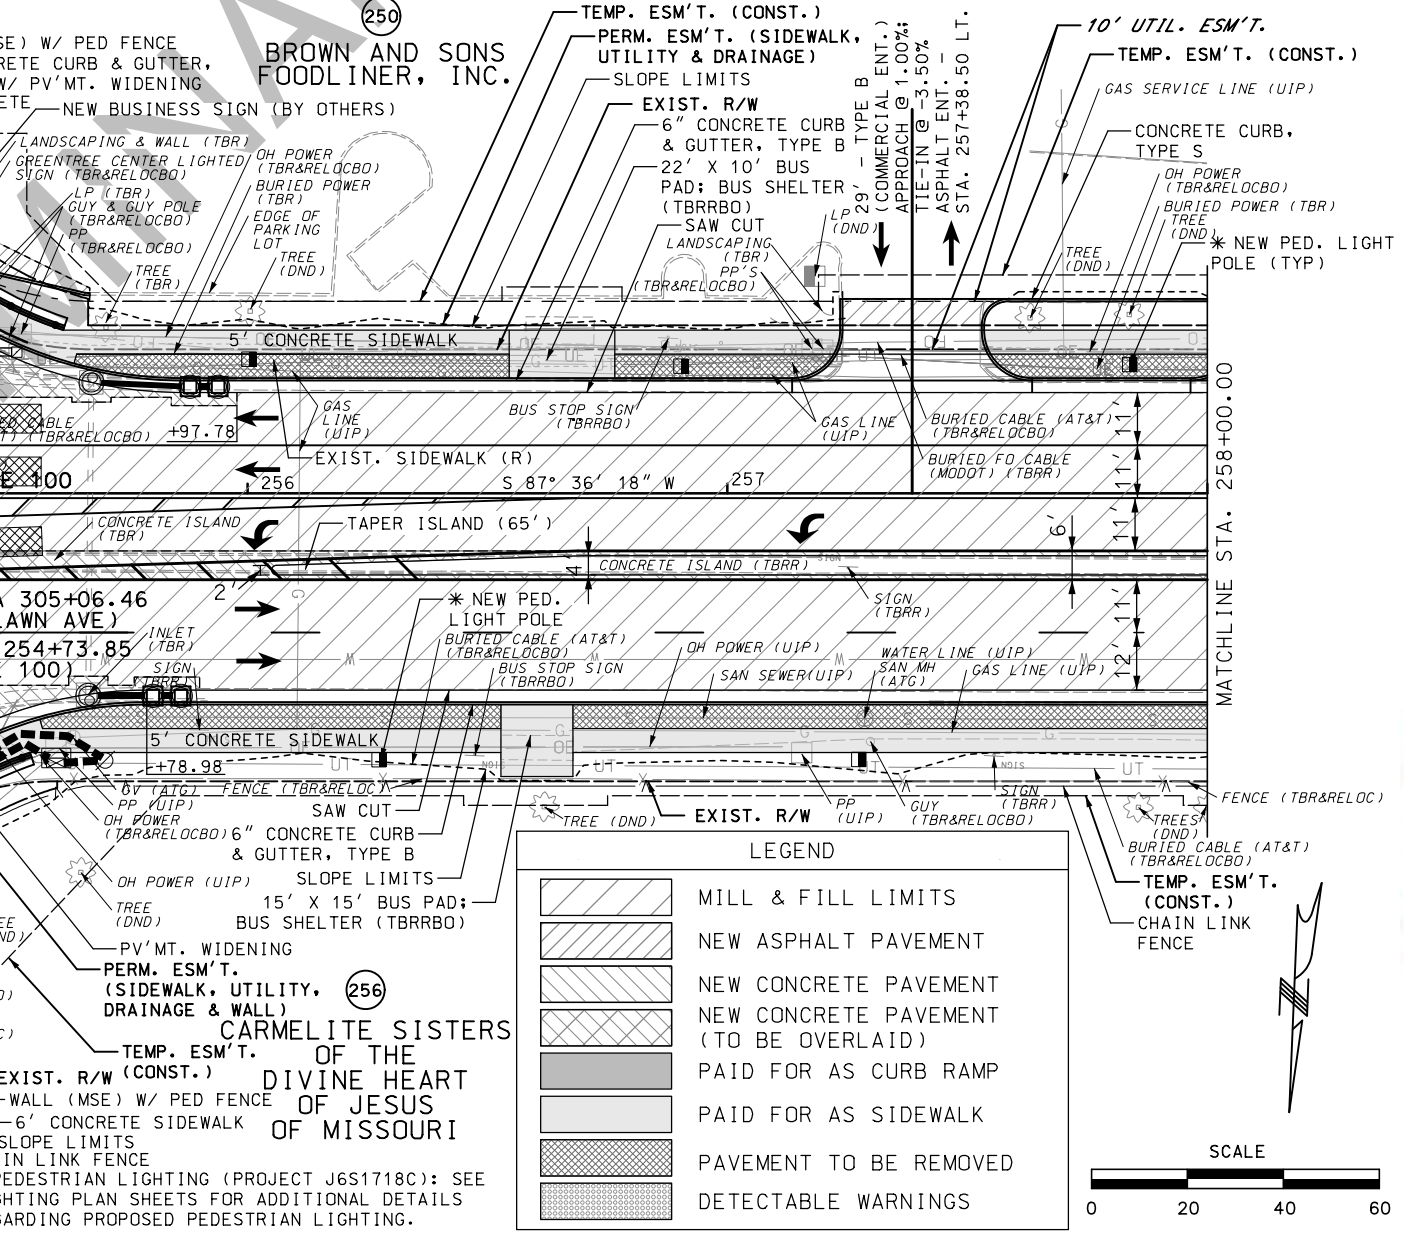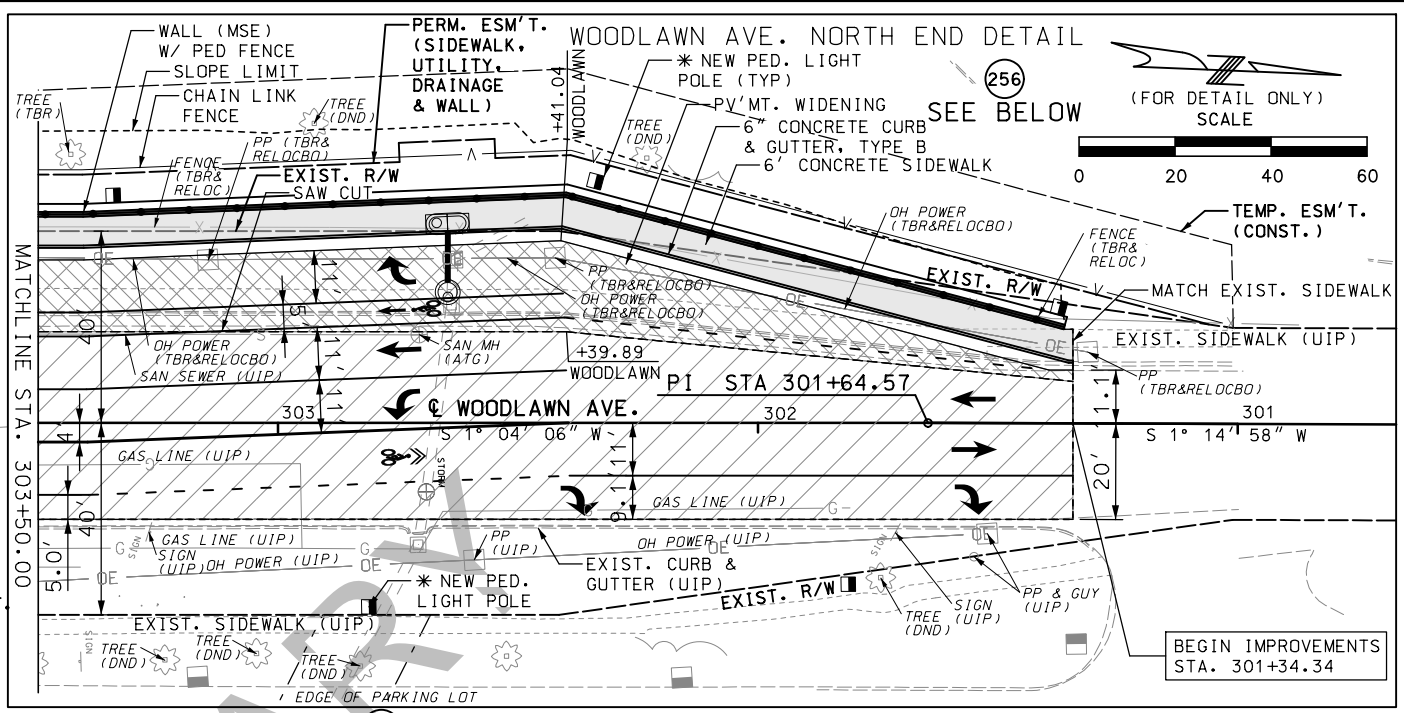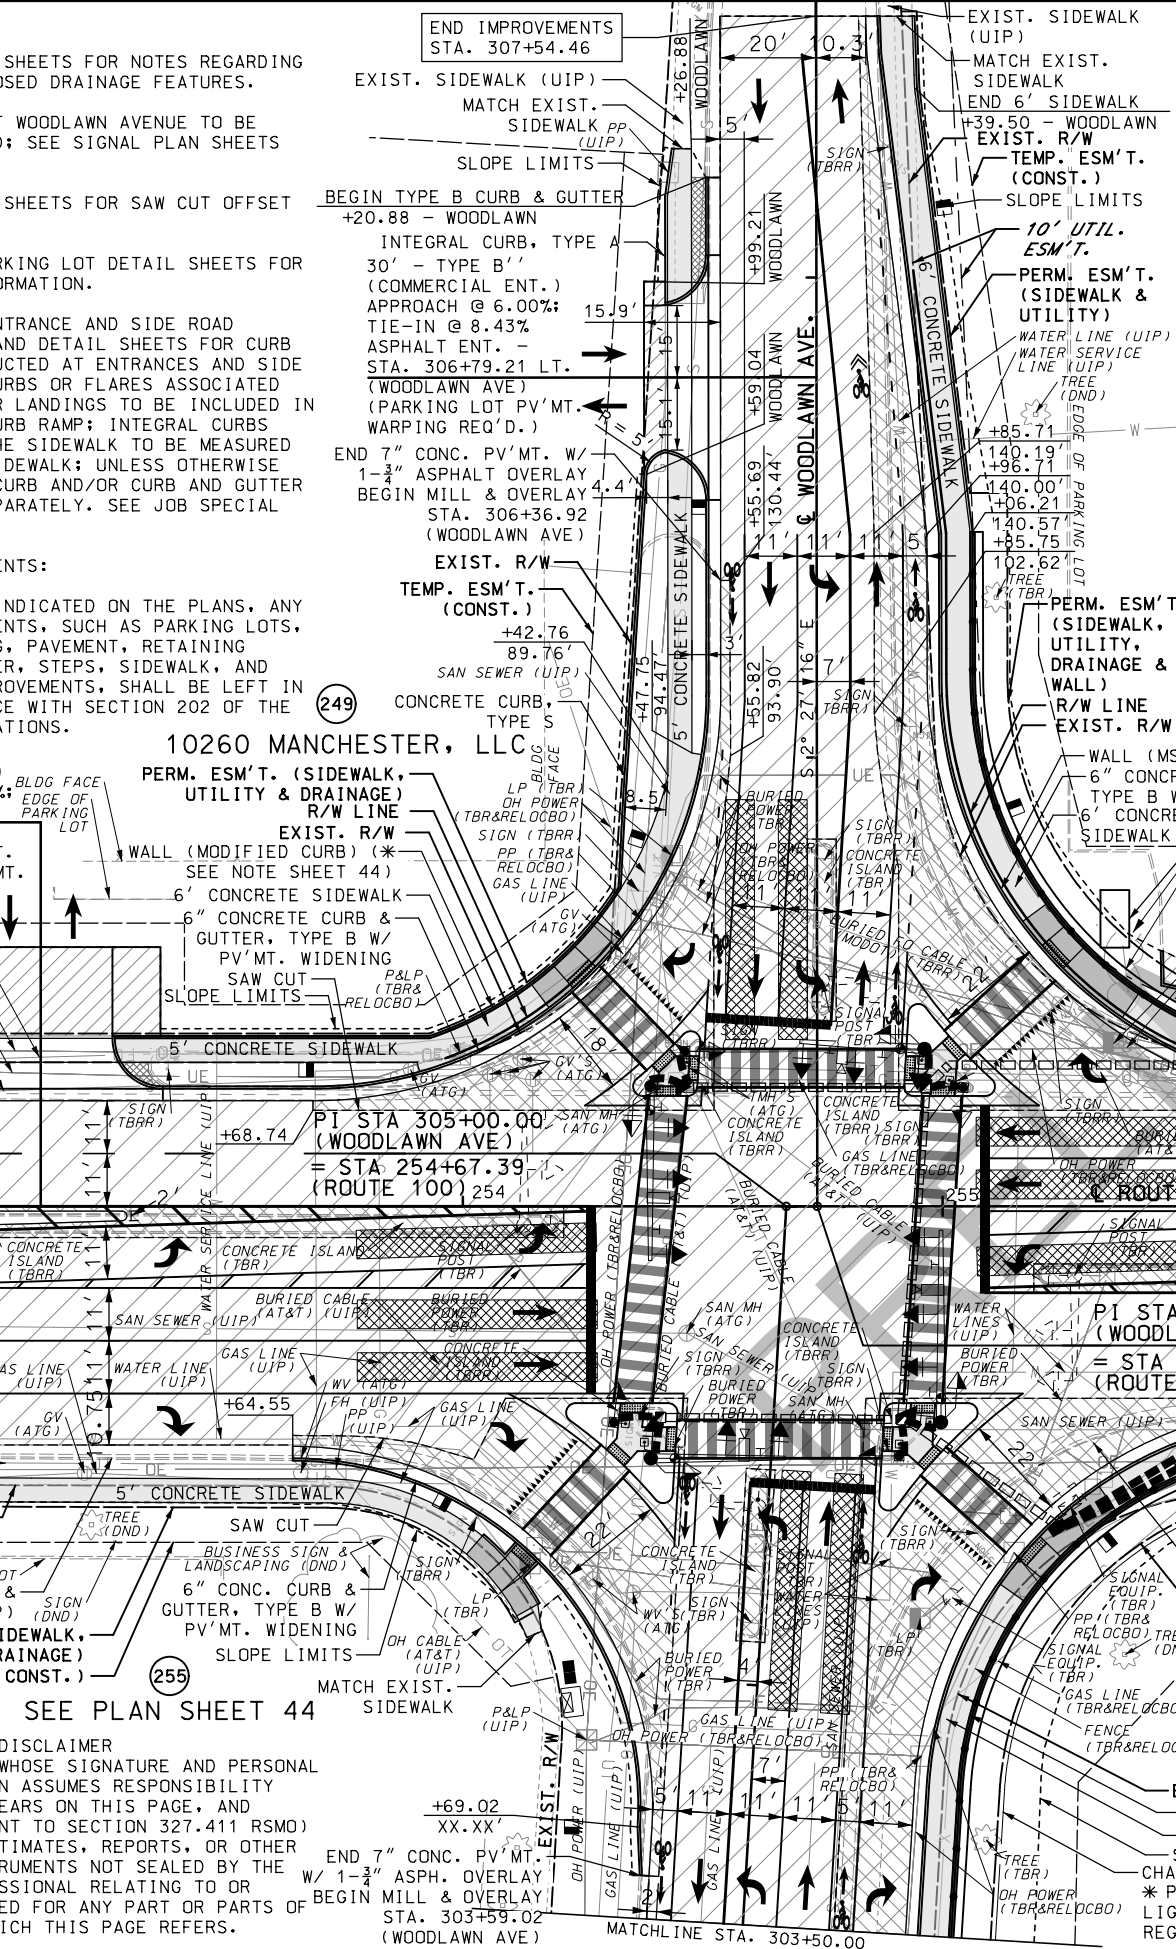

LEGEND

[Pattern]	MILL & FILL LIMITS
[Pattern]	NEW ASPHALT PAVEMENT
[Pattern]	NEW CONCRETE PAVEMENT (TO BE OVERLAID)
[Pattern]	PAID FOR AS CURB RAMP
[Pattern]	PAID FOR AS SIDEWALK
[Pattern]	PAVEMENT TO BE REMOVED
[Pattern]	DETECTABLE WARNINGS

DISCLAIMER
THE PROFESSIONAL WHOSE SIGNATURE AND PERSONAL SEAL APPEAR HEREON ASSUMES RESPONSIBILITY ONLY FOR WHAT APPEARS ON THIS PAGE, AND DISCLAIMS (PURSUANT TO SECTION 327.411 RSMO) SPECIFICATION, ESTIMATES, REPORTS, OR OTHER DOCUMENTS OR INSTRUMENTS NOT SEALED BY THE UNDERSIGNED PROFESSIONAL RELATING TO OR INTENDED TO BE USED FOR ANY PART OR PARTS OF THE PROJECT TO WHICH THIS PAGE REFERS.

PRELIMINARY

NOT FOR CONSTRUCTION

DATE PREPARED 2/12/2021	
ROUTE 100	STATE MO
DISTRICT SL	SHEET NO. 48
COUNTY ST. LOUIS	
JOB NO. J6S1718/J6S1718C	
CONTRACT ID.	
PROJECT NO.	
BRIDGE NO.	

MISSOURI HIGHWAYS AND TRANSPORTATION COMMISSION

105 WEST CAPITAL
JEFFERSON CITY, MO 65102
1-888-ASK-MODOT (1-888-275-6636)

PLAN

ROUTE 100

SHEET 45 OF 52

SEE PLAN SHEET 45

THOMAS A. SUNTRUP AND LISA B. SUNTRUP

EXISTING IMPROVEMENTS:

UNLESS OTHERWISE INDICATED ON THE PLANS, ANY EXISTING IMPROVEMENTS, SUCH AS PARKING LOTS, SIGNS, LANDSCAPING, PAVEMENT, RETAINING WALLS, CURB, GUTTER, STEPS, SIDEWALK, AND OTHER SIMILAR IMPROVEMENTS, SHALL BE LEFT IN PLACE IN ACCORDANCE WITH SECTION 202 OF THE STANDARD SPECIFICATIONS.

* PEDESTRIAN LIGHTING (PROJECT J6S1718C): SEE LIGHTING PLAN SHEETS FOR ADDITIONAL DETAILS REGARDING PROPOSED PEDESTRIAN LIGHTING.


NOTES:

SEE DRAINAGE PLAN SHEETS FOR NOTES REGARDING EXISTING AND PROPOSED DRAINAGE FEATURES.

SEE CROSS SECTION SHEETS FOR SAW CUT OFFSET INFORMATION.

SEE ENTRANCE & PARKING LOT DETAIL SHEETS FOR ENTRANCE TYPE INFORMATION.

CURB: SEE CURB, ENTRANCE AND SIDE ROAD TYPICAL SECTIONS AND DETAIL SHEETS FOR CURB TYPE TO BE CONSTRUCTED AT ENTRANCES AND SIDE ROADS. VERTICAL CURBS OR FLARES ASSOCIATED WITH CURB RAMPS OR LANDINGS TO BE INCLUDED IN THE COST OF THE CURB RAMP; INTEGRAL CURBS ASSOCIATED WITH THE SIDEWALK TO BE MEASURED AND PAID FOR AS SIDEWALK; UNLESS OTHERWISE NOTED, ALL OTHER CURB AND/OR CURB AND GUTTER TO BE PAID FOR SEPARATELY. SEE JOB SPECIAL PROVISIONS.

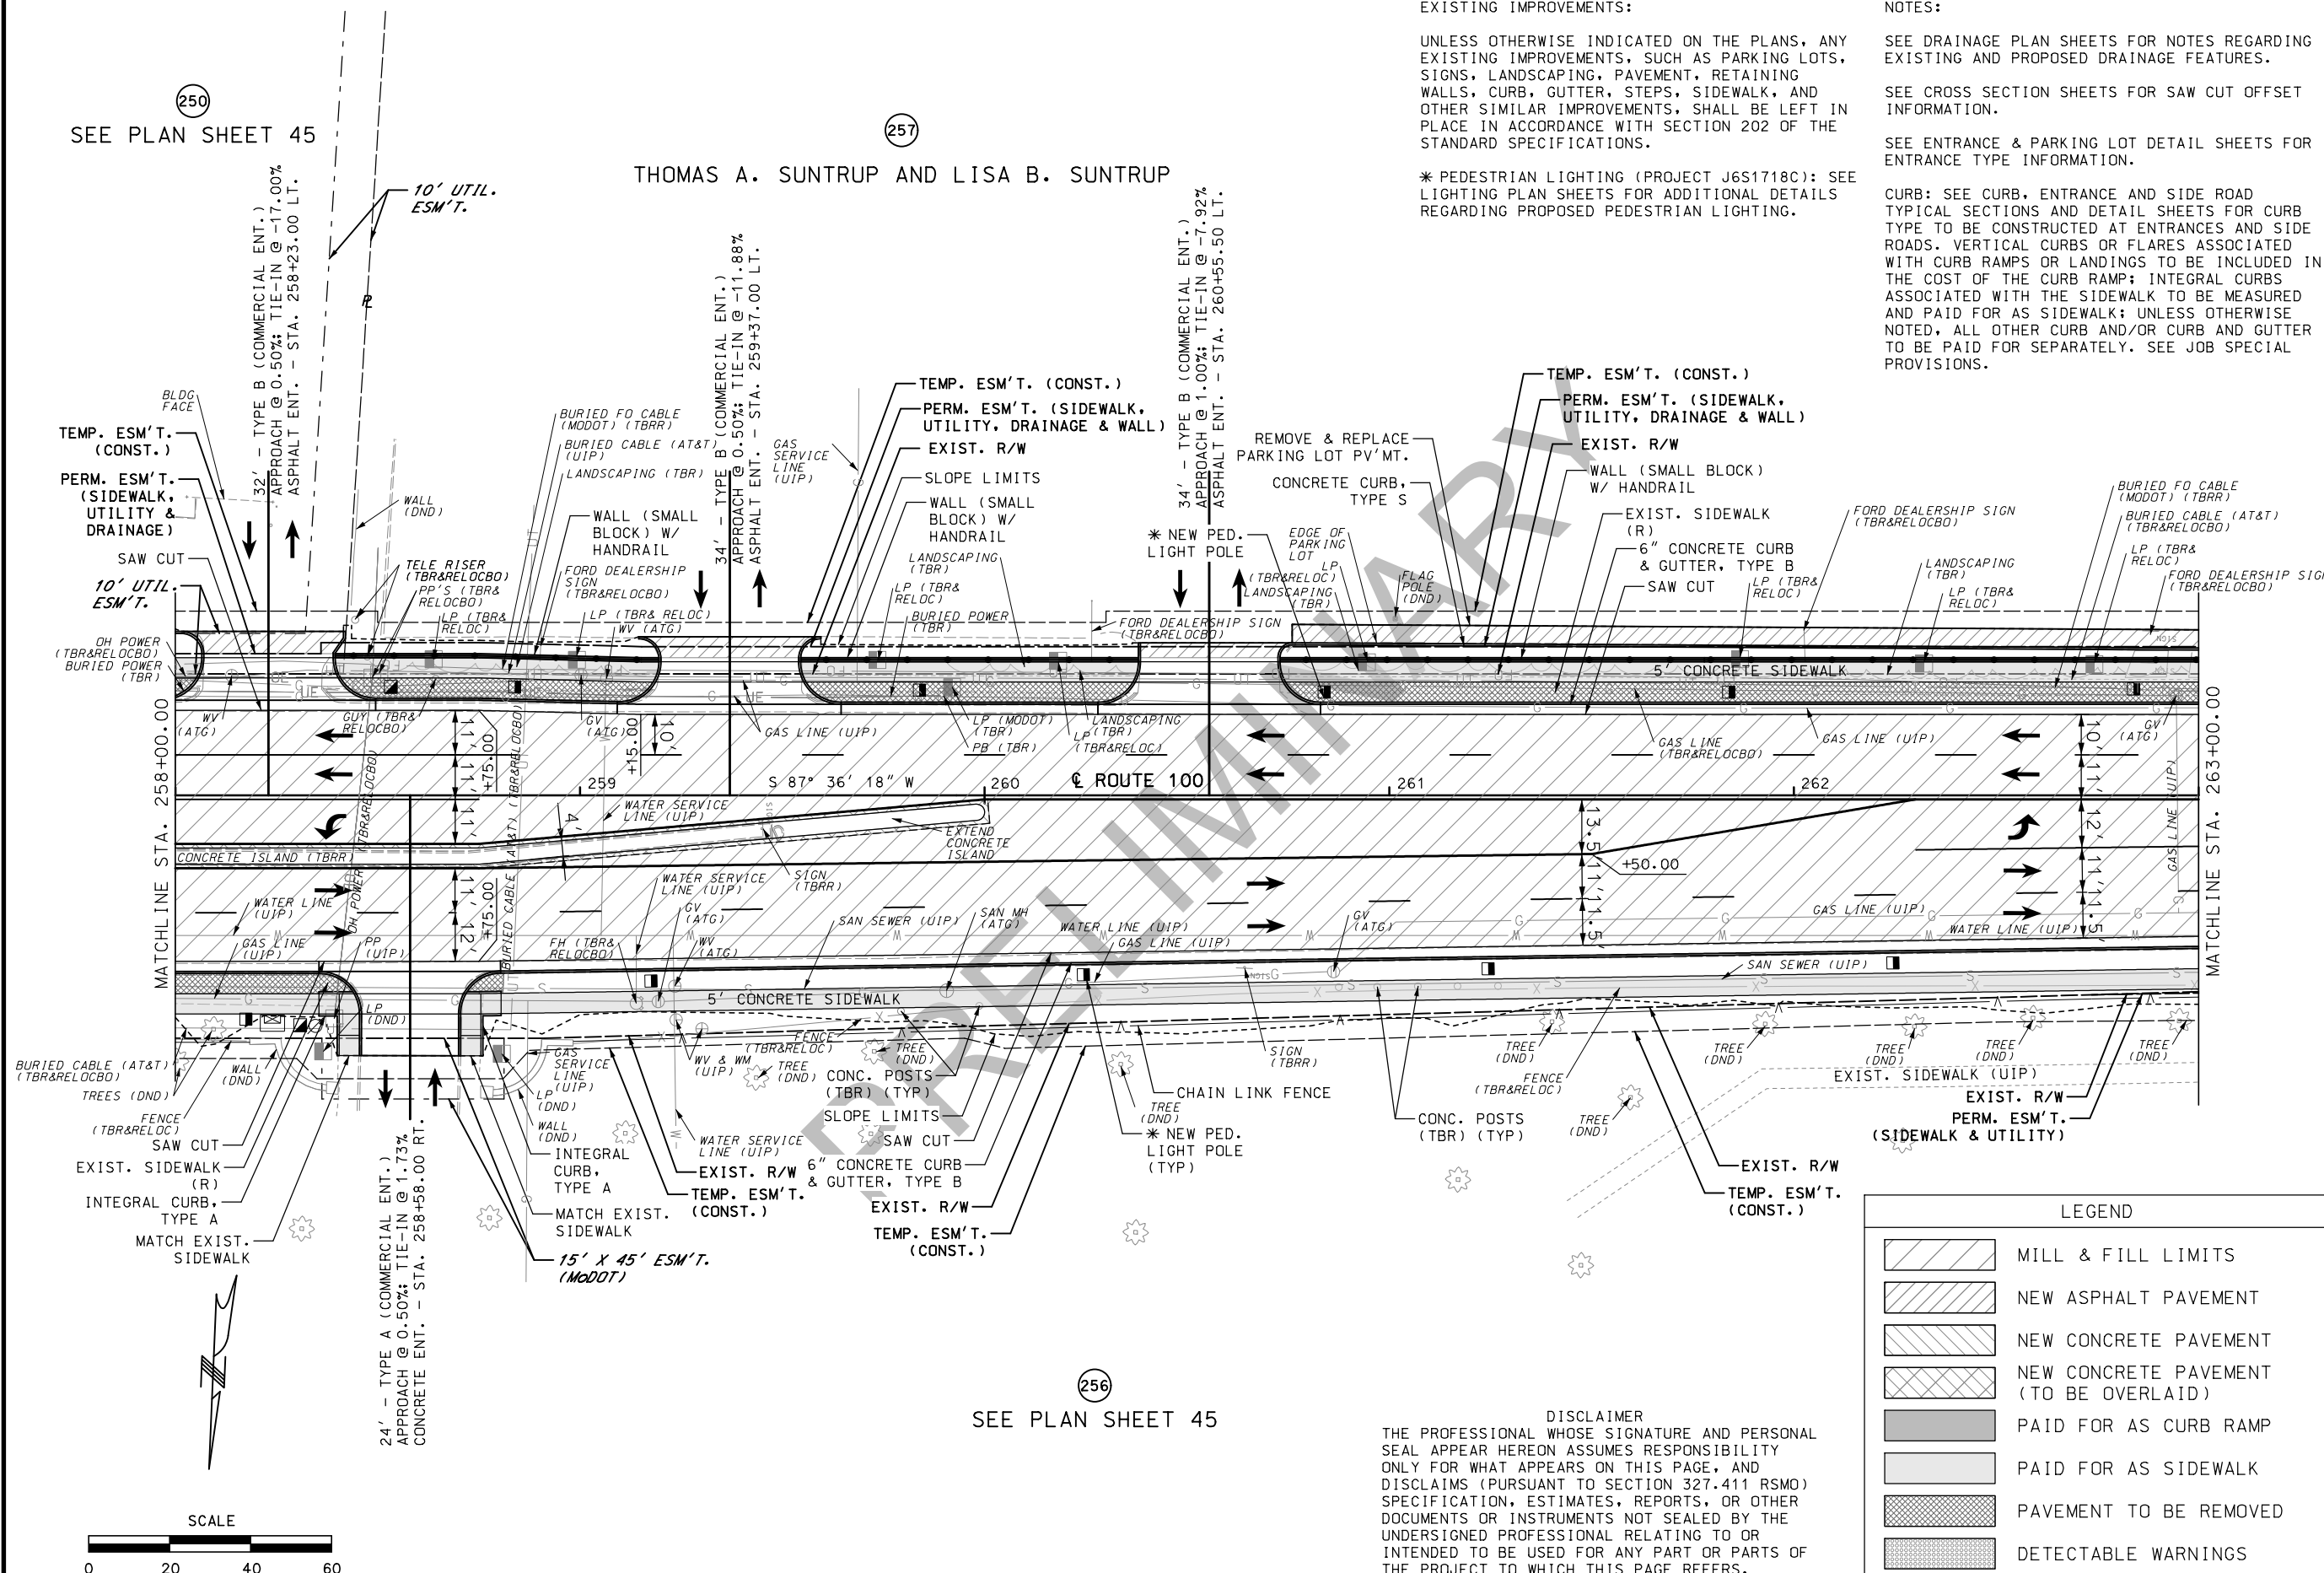

SEE PLAN SHEET 45

DISCLAIMER
THE PROFESSIONAL WHOSE SIGNATURE AND PERSONAL SEAL APPEAR HEREON ASSUMES RESPONSIBILITY ONLY FOR WHAT APPEARS ON THIS PAGE, AND DISCLAIMS (PURSUANT TO SECTION 327.411 RSMO) SPECIFICATION, ESTIMATES, REPORTS, OR OTHER DOCUMENTS OR INSTRUMENTS NOT SEALED BY THE UNDERSIGNED PROFESSIONAL RELATING TO OR INTENDED TO BE USED FOR ANY PART OR PARTS OF THE PROJECT TO WHICH THIS PAGE REFERS.

PRELIMINARY
NOT FOR CONSTRUCTION

DATE PREPARED
2/12/2021

ROUTE
100

DISTRICT
SL

STATE
MO

SHEET NO.
49

COUNTY
ST. LOUIS

JOB NO.
J6S1718/J6S1718C

CONTRACT ID.

PROJECT NO.

BRIDGE NO.

DESCRIPTION

DATE


MISSOURI HIGHWAYS AND TRANSPORTATION COMMISSION

105 WEST CAPITAL
JEFFERSON CITY, MO 65102
1-888-ASK-MODOT (1-888-275-6636)

TWM
ENGINEERING
GEOSPATIAL SERVICES
720 OLIVE STREET, SUITE 200A
ST. LOUIS 63101
www.twm-inc.com
MISSOURI CERT. OF AUTHORITY: 001528

PLAN
ROUTE 100
SHEET 46 OF 52

IF A SEAL IS PRESENT ON THIS SHEET IT HAS BEEN ELECTRONICALLY SEALED AND DATED.

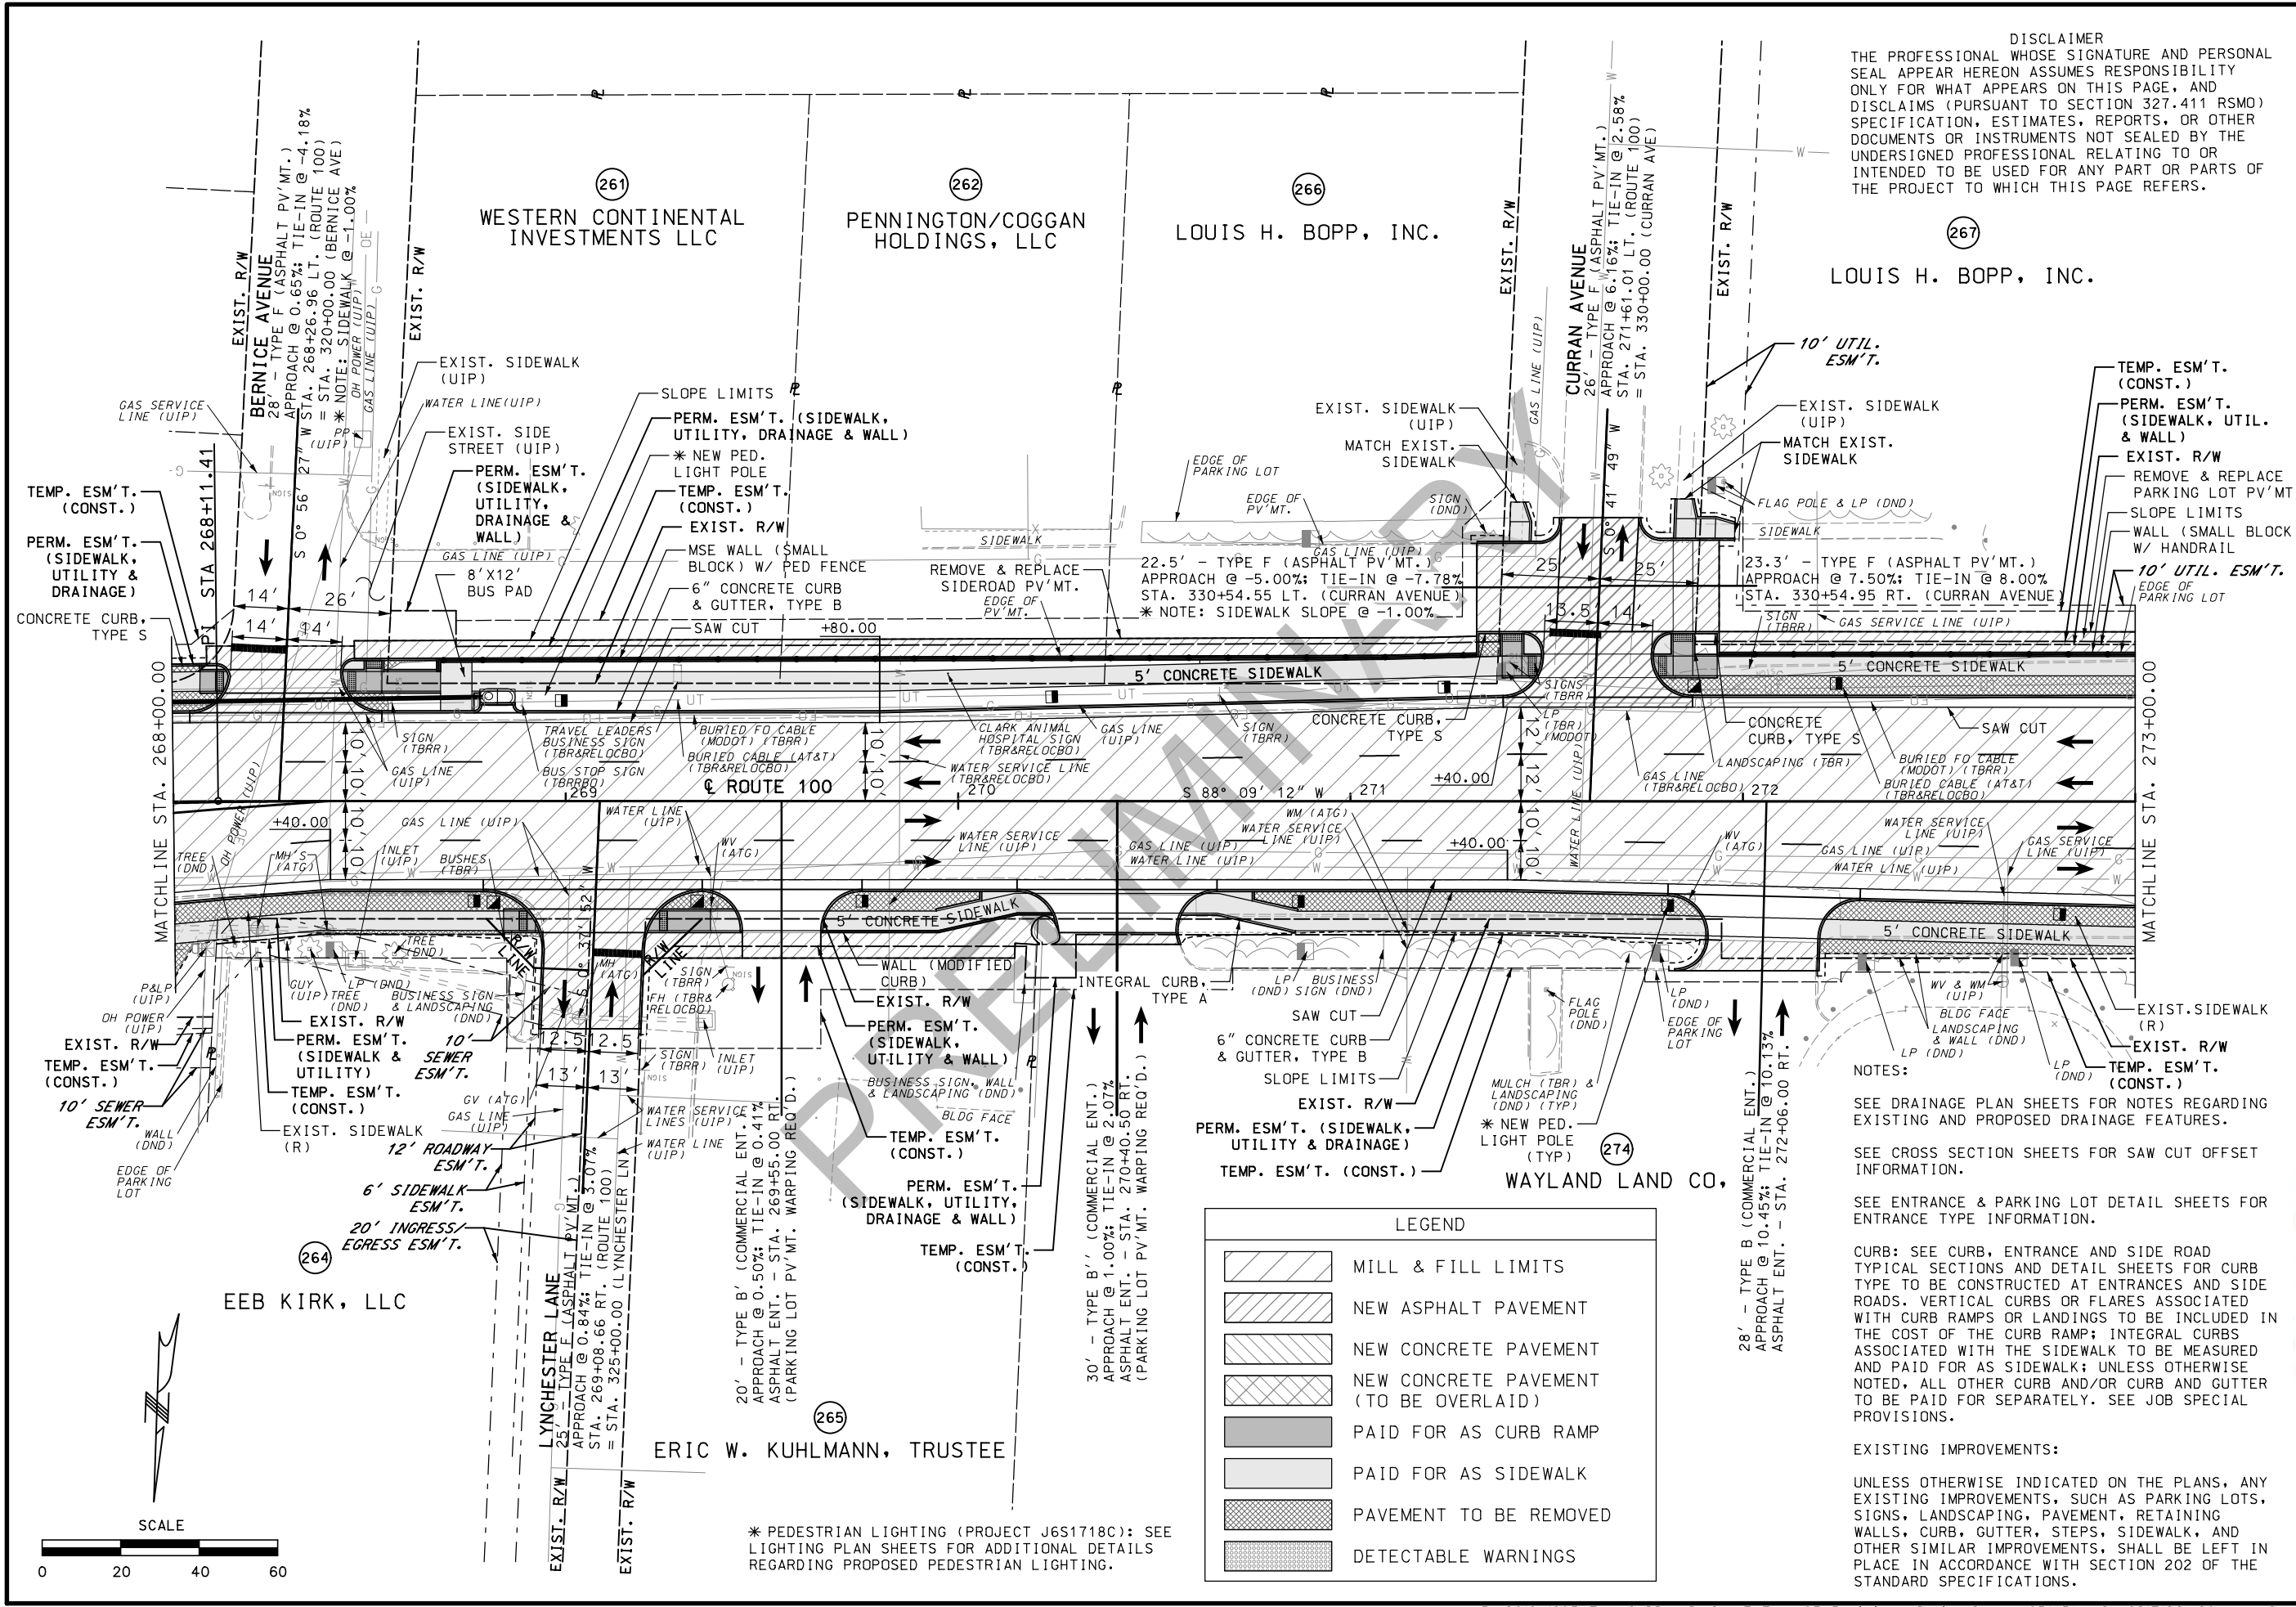

DISCLAIMER
THE PROFESSIONAL WHOSE SIGNATURE AND PERSONAL SEAL APPEAR HEREON ASSUMES RESPONSIBILITY ONLY FOR WHAT APPEARS ON THIS PAGE, AND DISCLAIMS (PURSUANT TO SECTION 327.411 RSMO) SPECIFICATION, ESTIMATES, REPORTS, OR OTHER DOCUMENTS OR INSTRUMENTS NOT SEALED BY THE UNDERSIGNED PROFESSIONAL RELATING TO OR INTENDED TO BE USED FOR ANY PART OR PARTS OF THE PROJECT TO WHICH THIS PAGE REFERS.

PRELIMINARY
NOT FOR CONSTRUCTION

DATE PREPARED
2/12/2021

ROUTE
100

DISTRICT
SL

STATE
MO

SHEET NO.
51

COUNTY
ST. LOUIS

JOB NO.
J6S1718/J6S1718C

CONTRACT ID.

PROJECT NO.

BRIDGE NO.

DESCRIPTION

DATE

MISSOURI HIGHWAYS AND TRANSPORTATION COMMISSION



MODOT


105 WEST CAPITAL
JEFFERSON CITY, MO 65102
1-888-ASK-MODOT (1-888-275-6636)


PLAN
ROUTE 100
SHEET 48 OF 52


IF A SEAL IS PRESENT ON THIS SHEET IT HAS BEEN ELECTRONICALLY SEALED AND DATED.

REV.

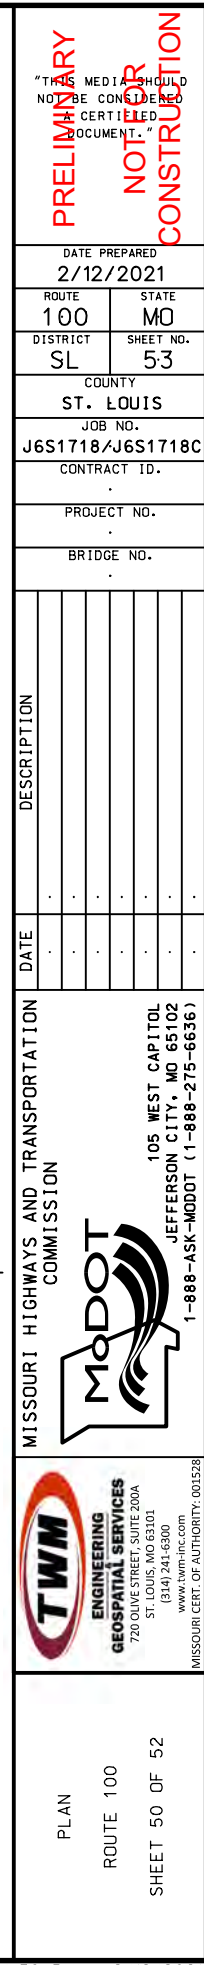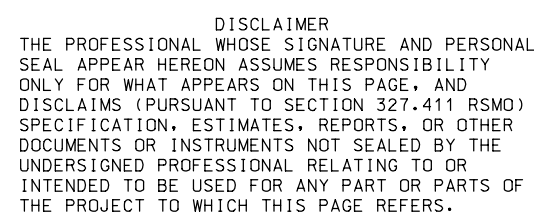

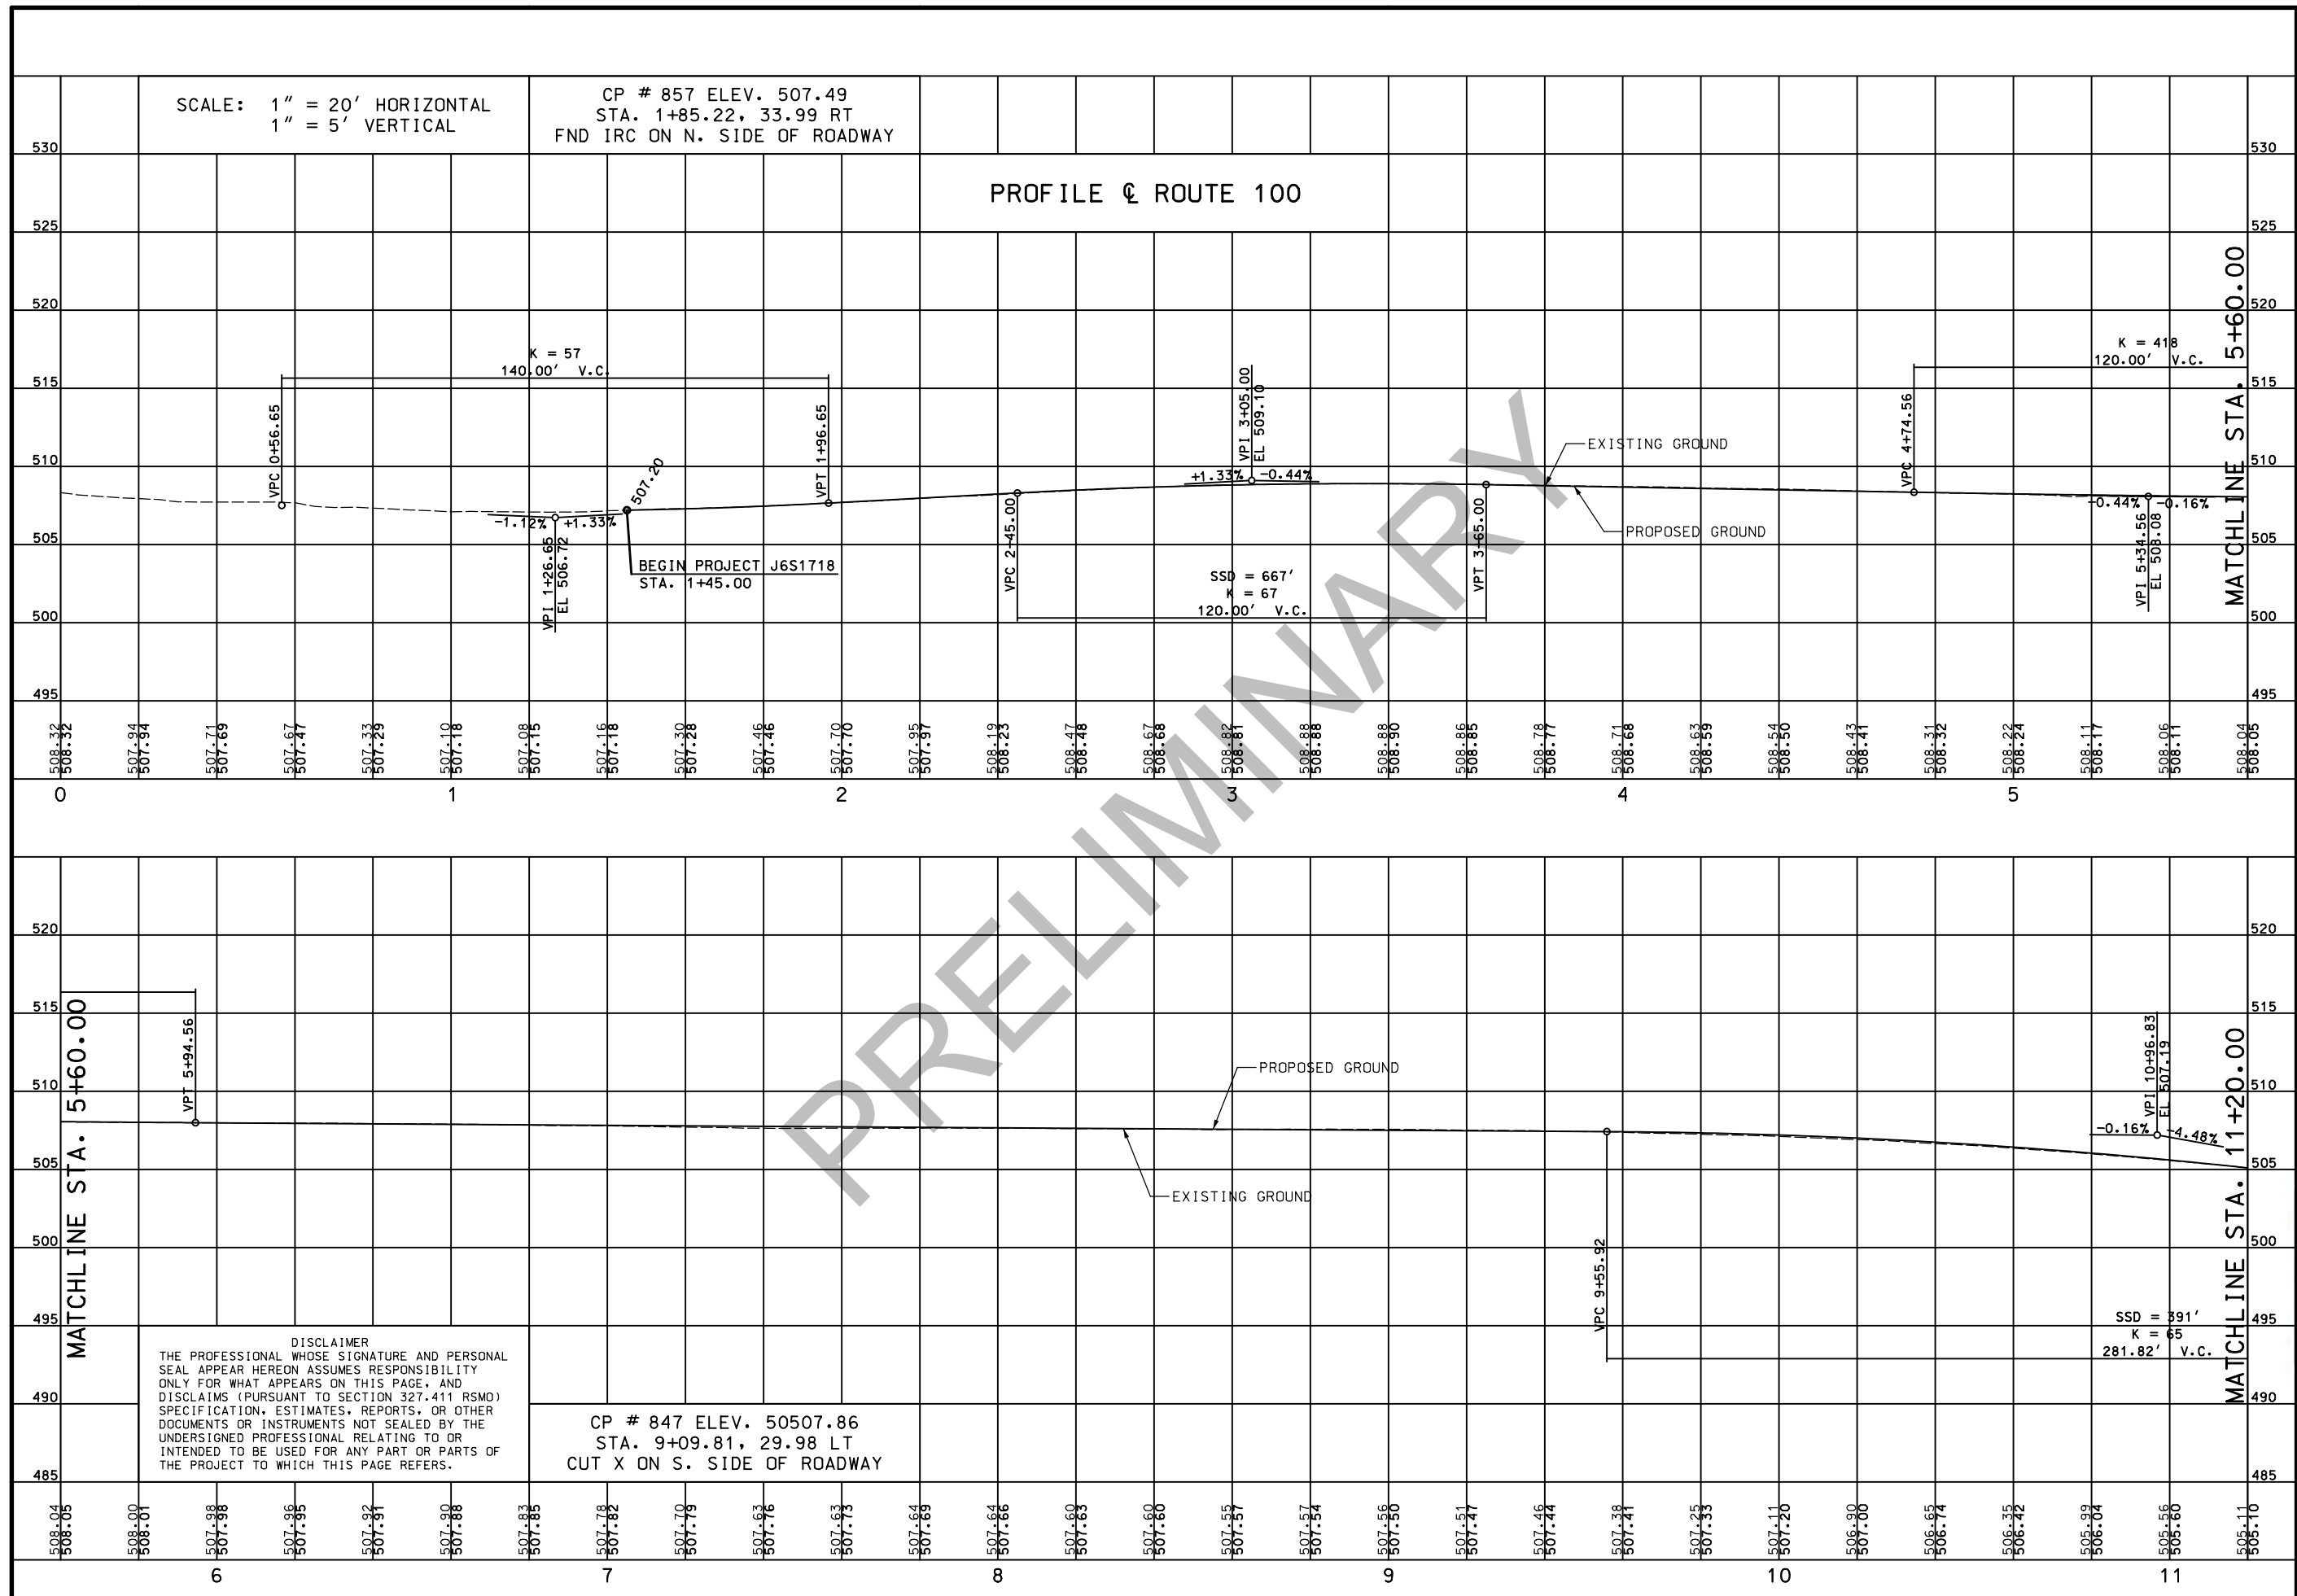

 PROFILE ROUTE 100 SHEET 1 OF 27	 TWM ENGINEERING GEOSPATIAL SERVICES 720 OLIVE STREET, SUITE 200A ST. LOUIS, MO 63101 (314) 241-6300 www.twm-inc.com	 MISSOURI HIGHWAYS AND TRANSPORTATION COMMISSION 105 WEST CAPITAL JEFFERSON CITY, MO 65102 1-888-ASK-MODOT (1-888-275-6636)	DATE	DESCRIPTION	PRELIMINARY "THIS MEDIA SHOULD NOT BE CONSIDERED A CERTIFIED DOCUMENT." NOT FOR CONSTRUCTION
			2/15/2021		
			ROUTE 100	STATE MO	
			DISTRICT SL	SHEET NO. 56	
			COUNTY ST. LOUIS		
			JOB NO. J6S1718		
			CONTRACT ID.		
			PROJECT NO.		
			BRIDGE NO.		

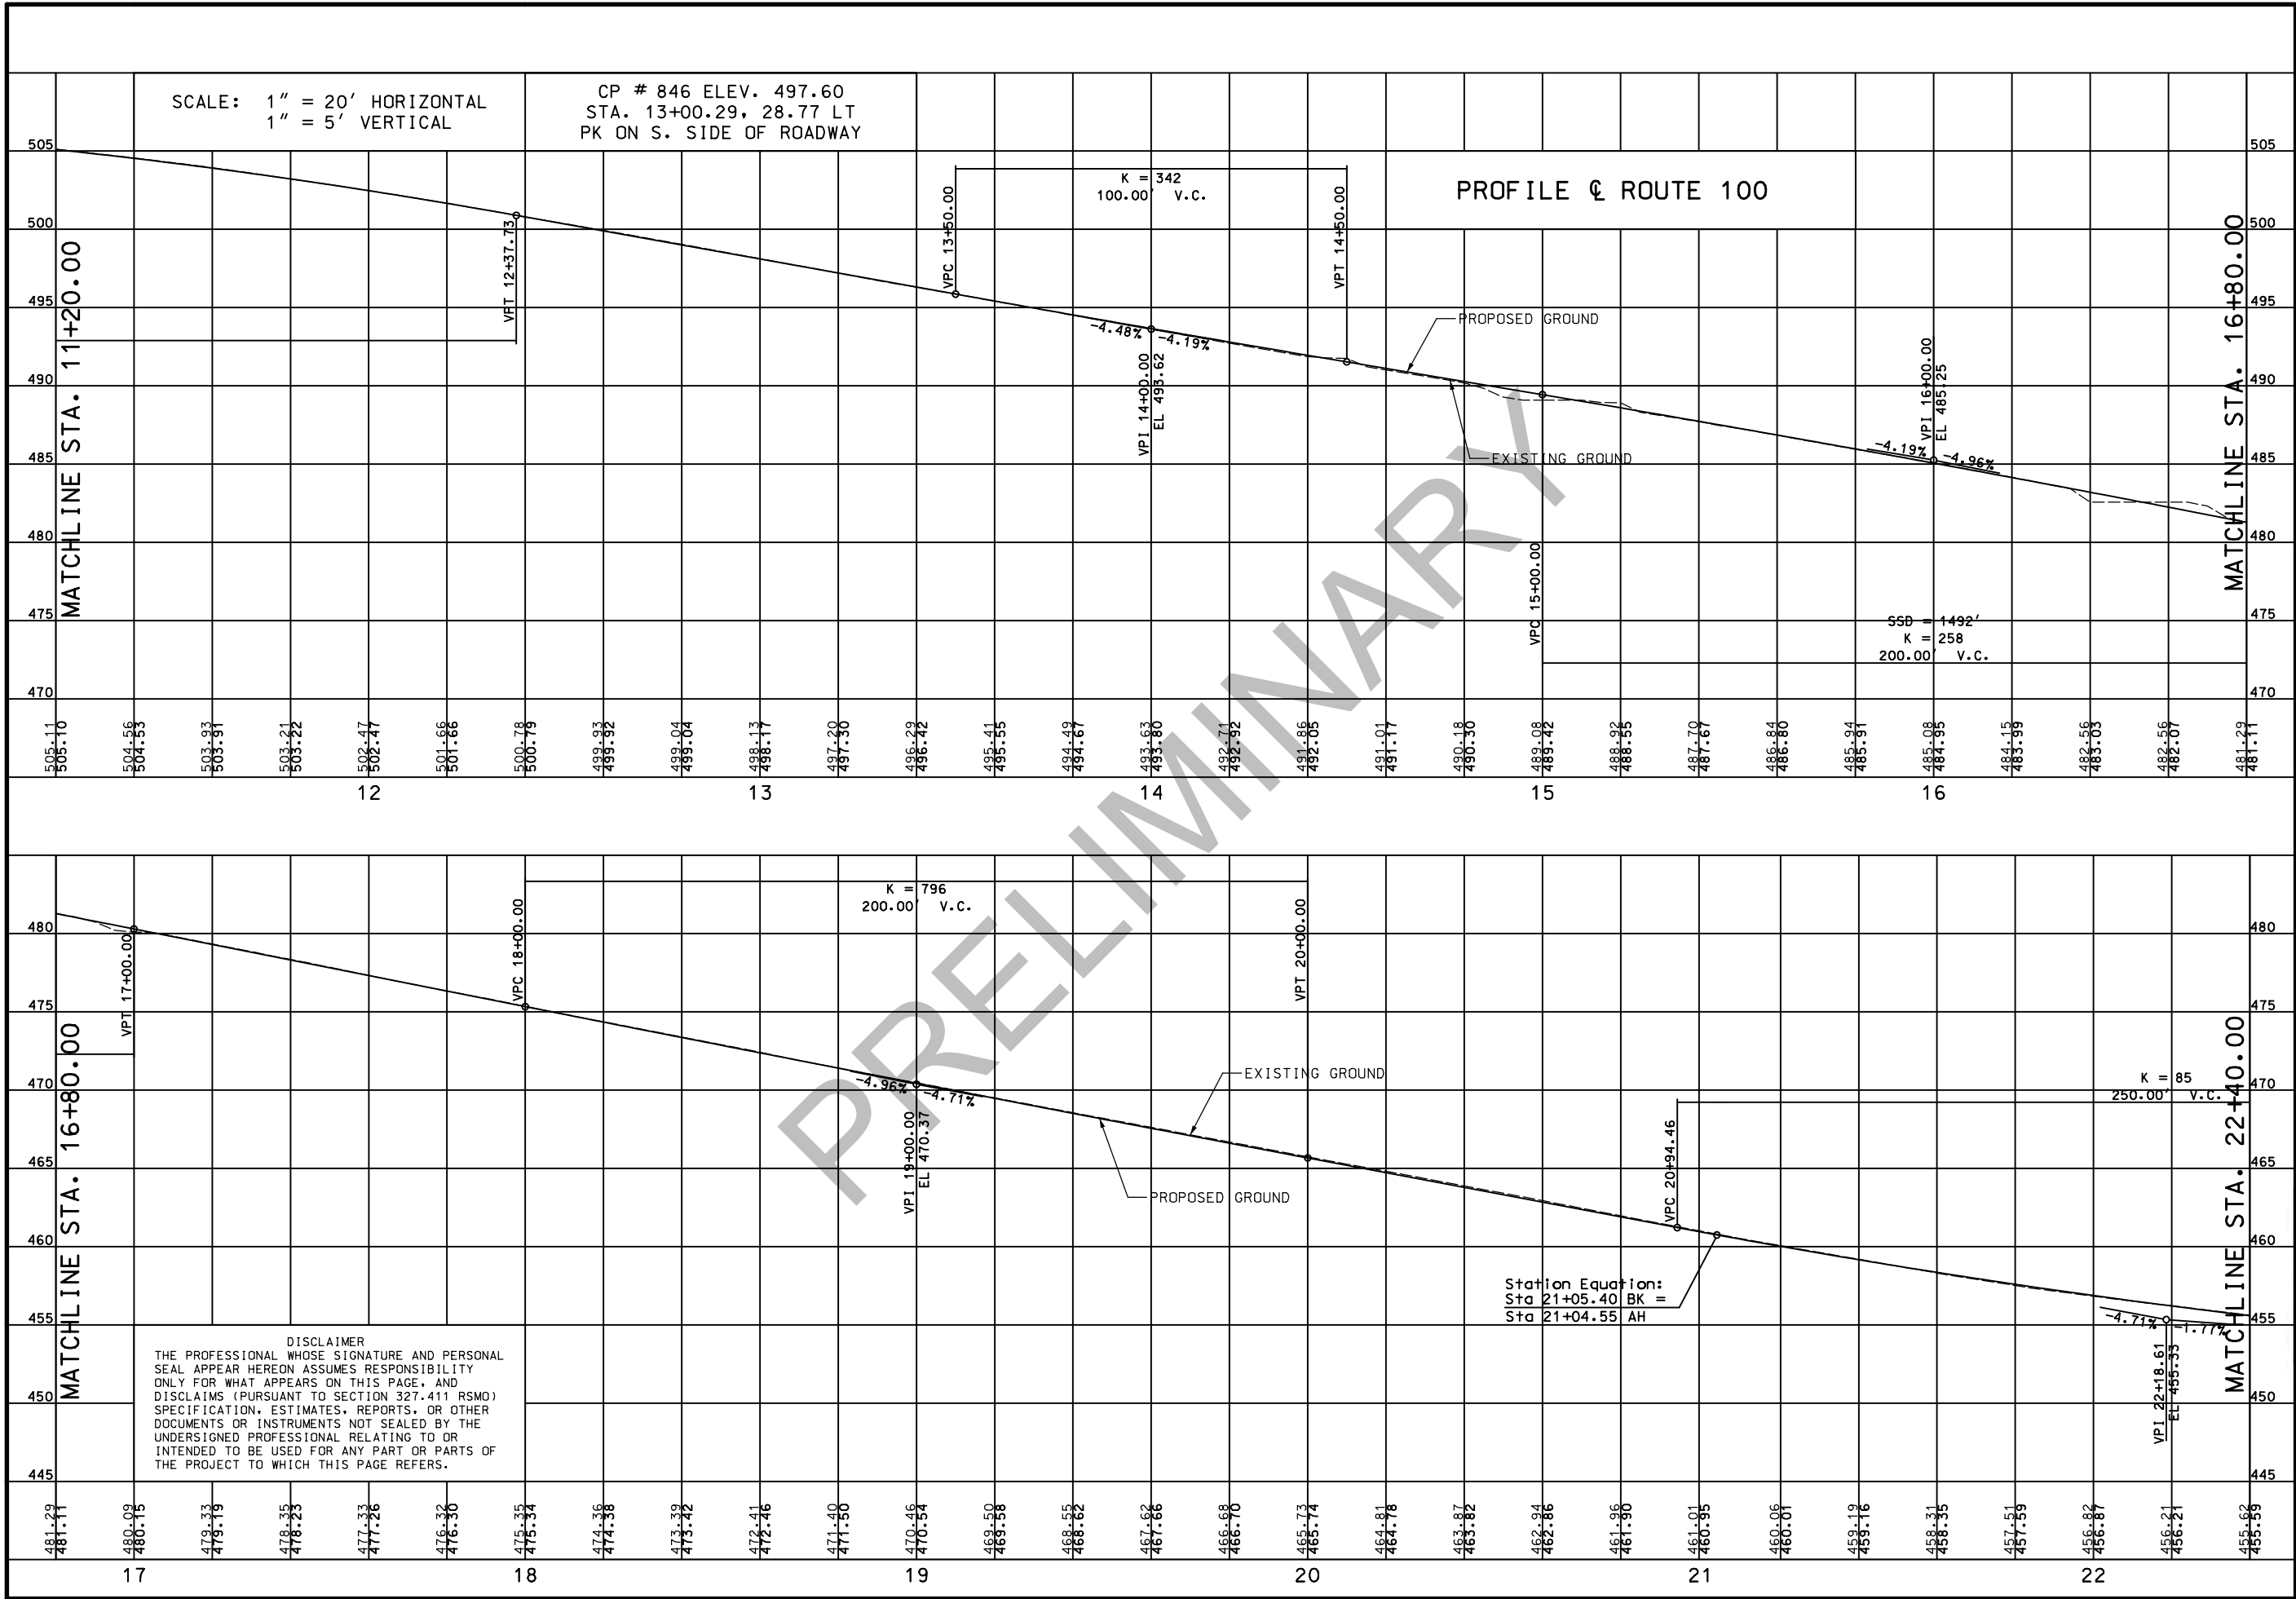

PRELIMINARY
NOT FOR CONSTRUCTION

DATE PREPARED
2/15/2021

ROUTE
100

DISTRICT
SL

STATE
MO

SHEET NO.
57

COUNTY
ST. LOUIS

JOB NO.
J6S1718

CONTRACT ID.
.

PROJECT NO.
.

BRIDGE NO.
.

DESCRIPTION


DATE

MISSOURI HIGHWAYS AND TRANSPORTATION COMMISSION

105 WEST CAPITAL
JEFFERSON CITY, MO 65102
1-888-ASK-MODOT (1-888-275-6636)

TWM
ENGINEERING
GEOSPATIAL SERVICES
720 OLIVE STREET, SUITE 200A
ST. LOUIS 63101
www.twm-inc.com
MISSOURI CERT. OF AUTHORITY: 001528

PROFILE
ROUTE 100
SHEET 2 OF 27

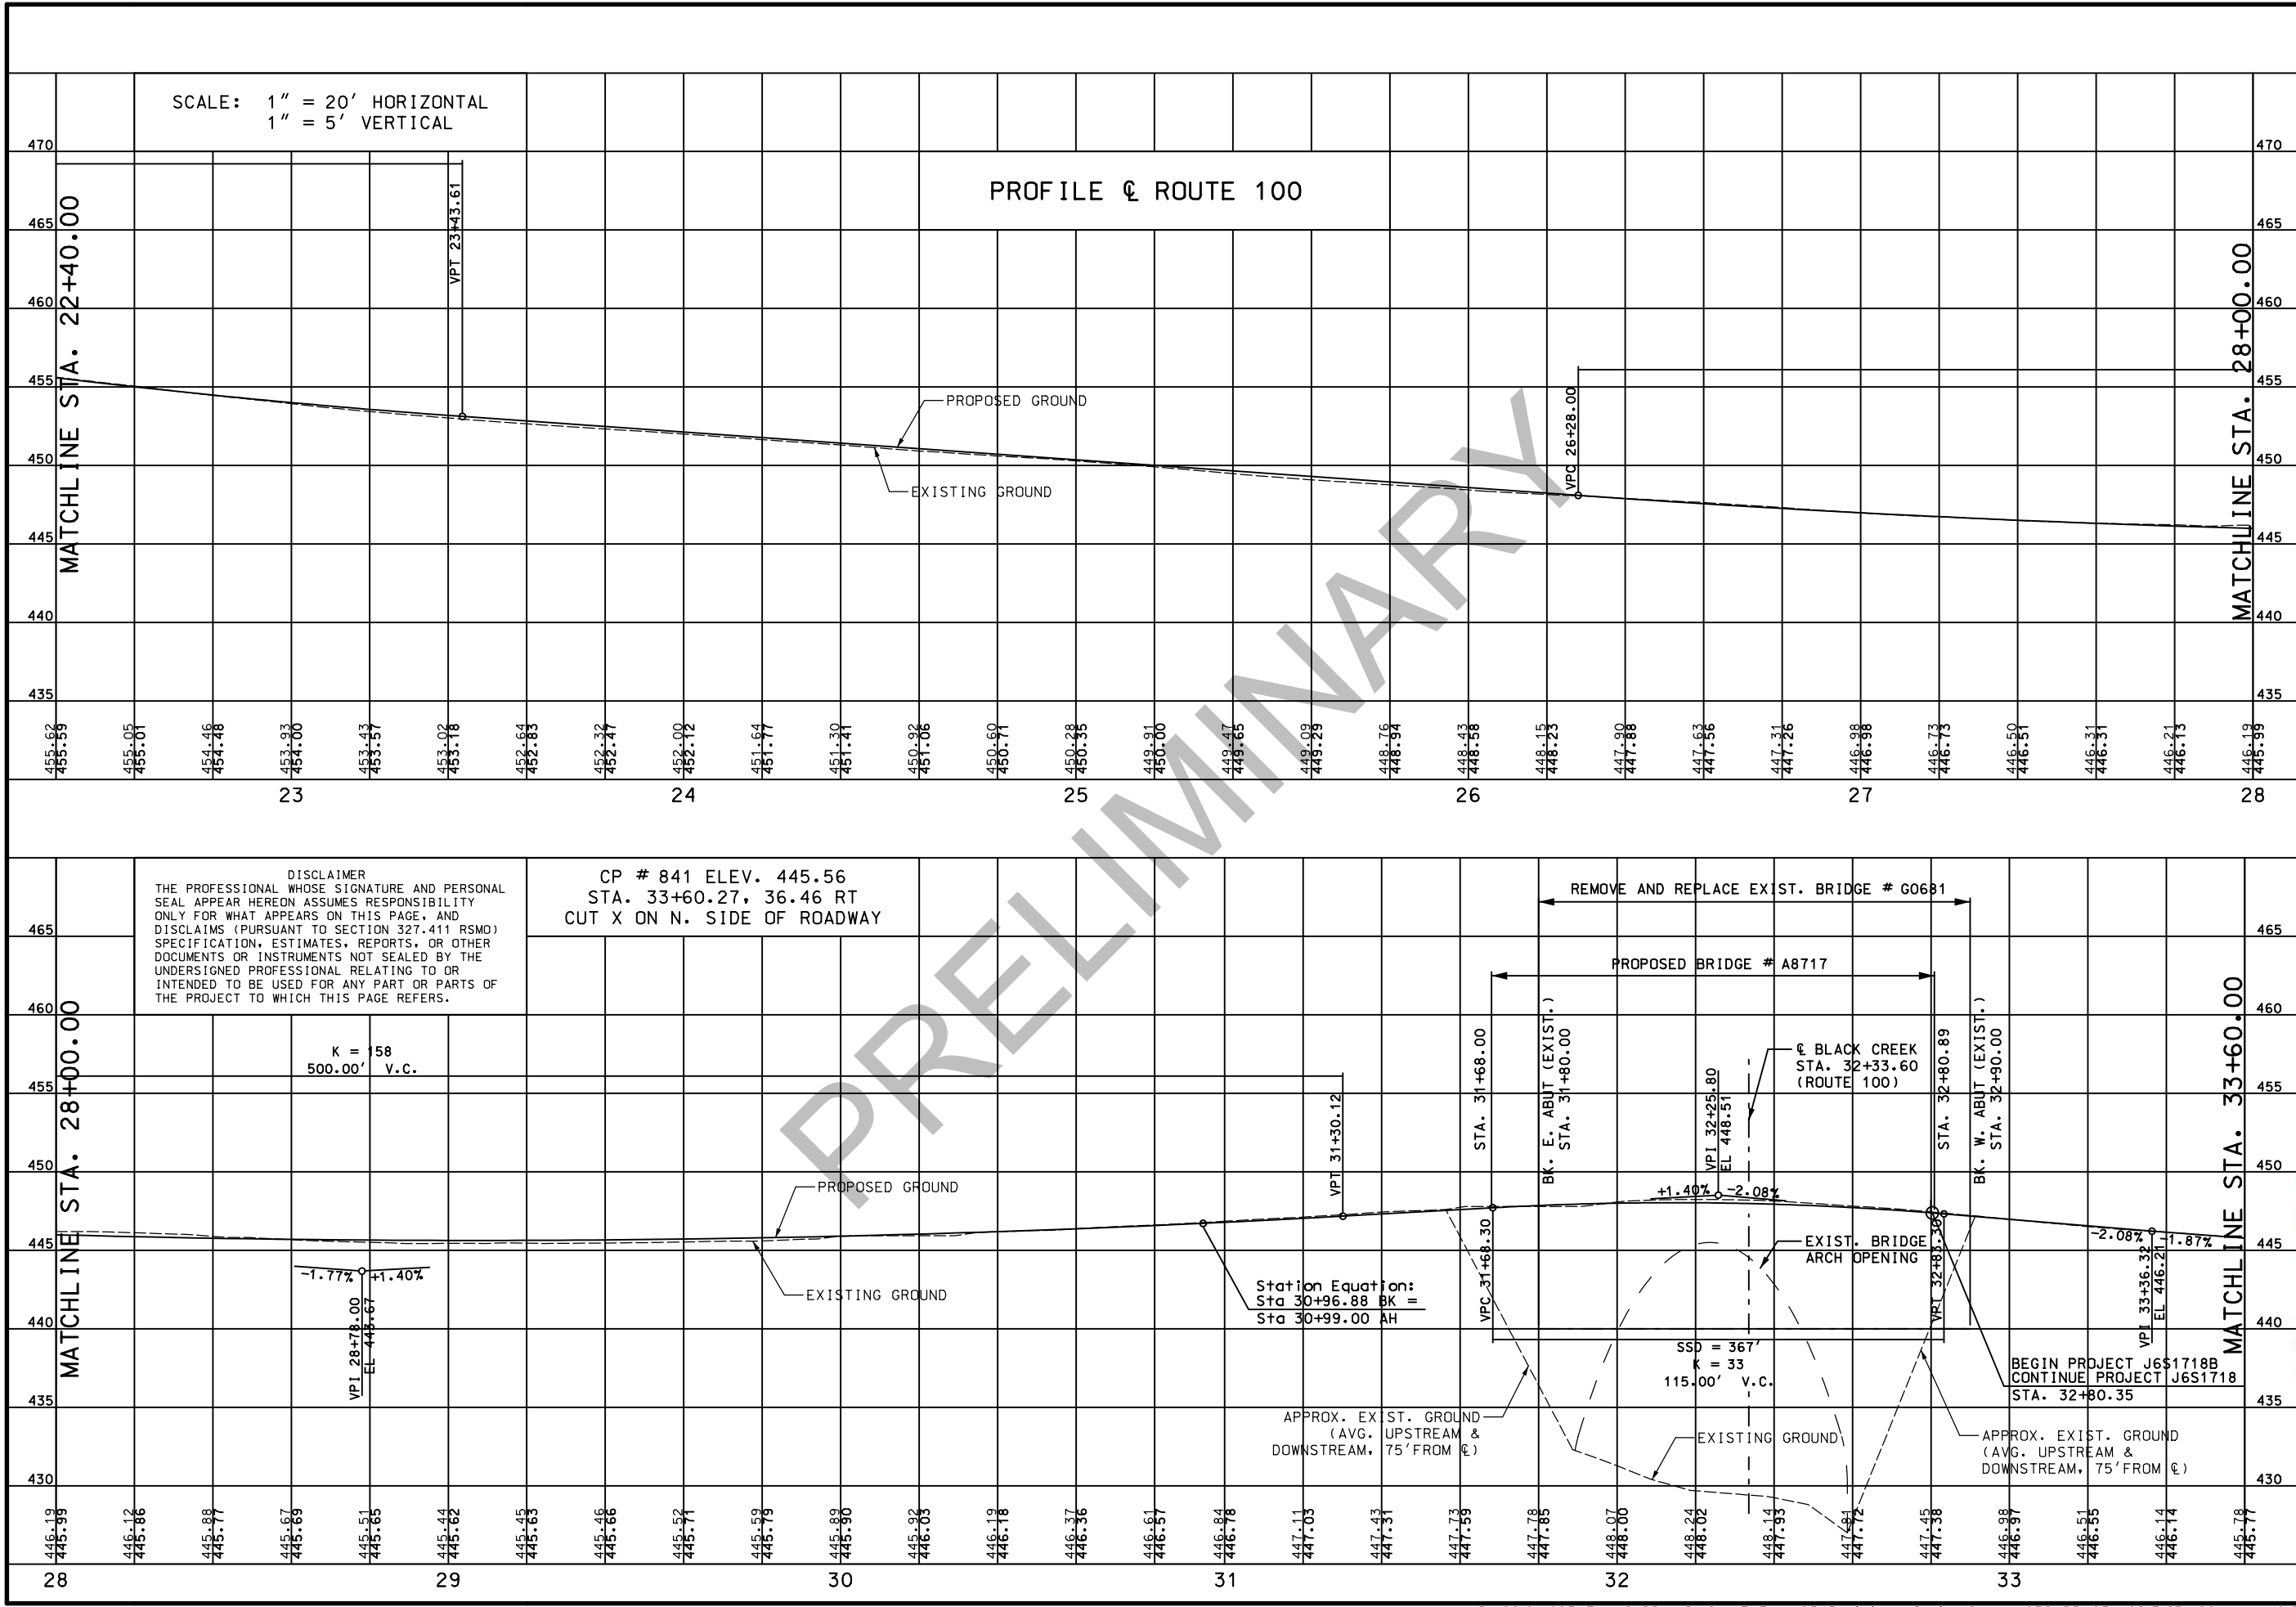

PRELIMINARY

NOT FOR CONSTRUCTION

DATE PREPARED
2/15/2021

ROUTE 100	STATE MO
DISTRICT SL	SHEET NO. 58

COUNTY
ST. LOUIS

JOB NO.
J6S1718/J6S1718B

CONTRACT ID.

PROJECT NO.

BRIDGE NO.

DATE	DESCRIPTION
.	.
.	.
.	.
.	.
.	.
.	.


MISSOURI HIGHWAYS AND TRANSPORTATION COMMISSION

MODOT

105 WEST CAPITAL
JEFFERSON CITY, MO 65102
1-888-ASK-MODOT (1-888-275-6636)

TWM
ENGINEERING
GEOSPATIAL SERVICES
720 OLIVE STREET, SUITE 200A
ST. LOUIS 63101
www.twm-inc.com
MISSOURI CERT. OF AUTHORITY: 001528

PROFILE
ROUTE 100
SHEET 3 OF 27

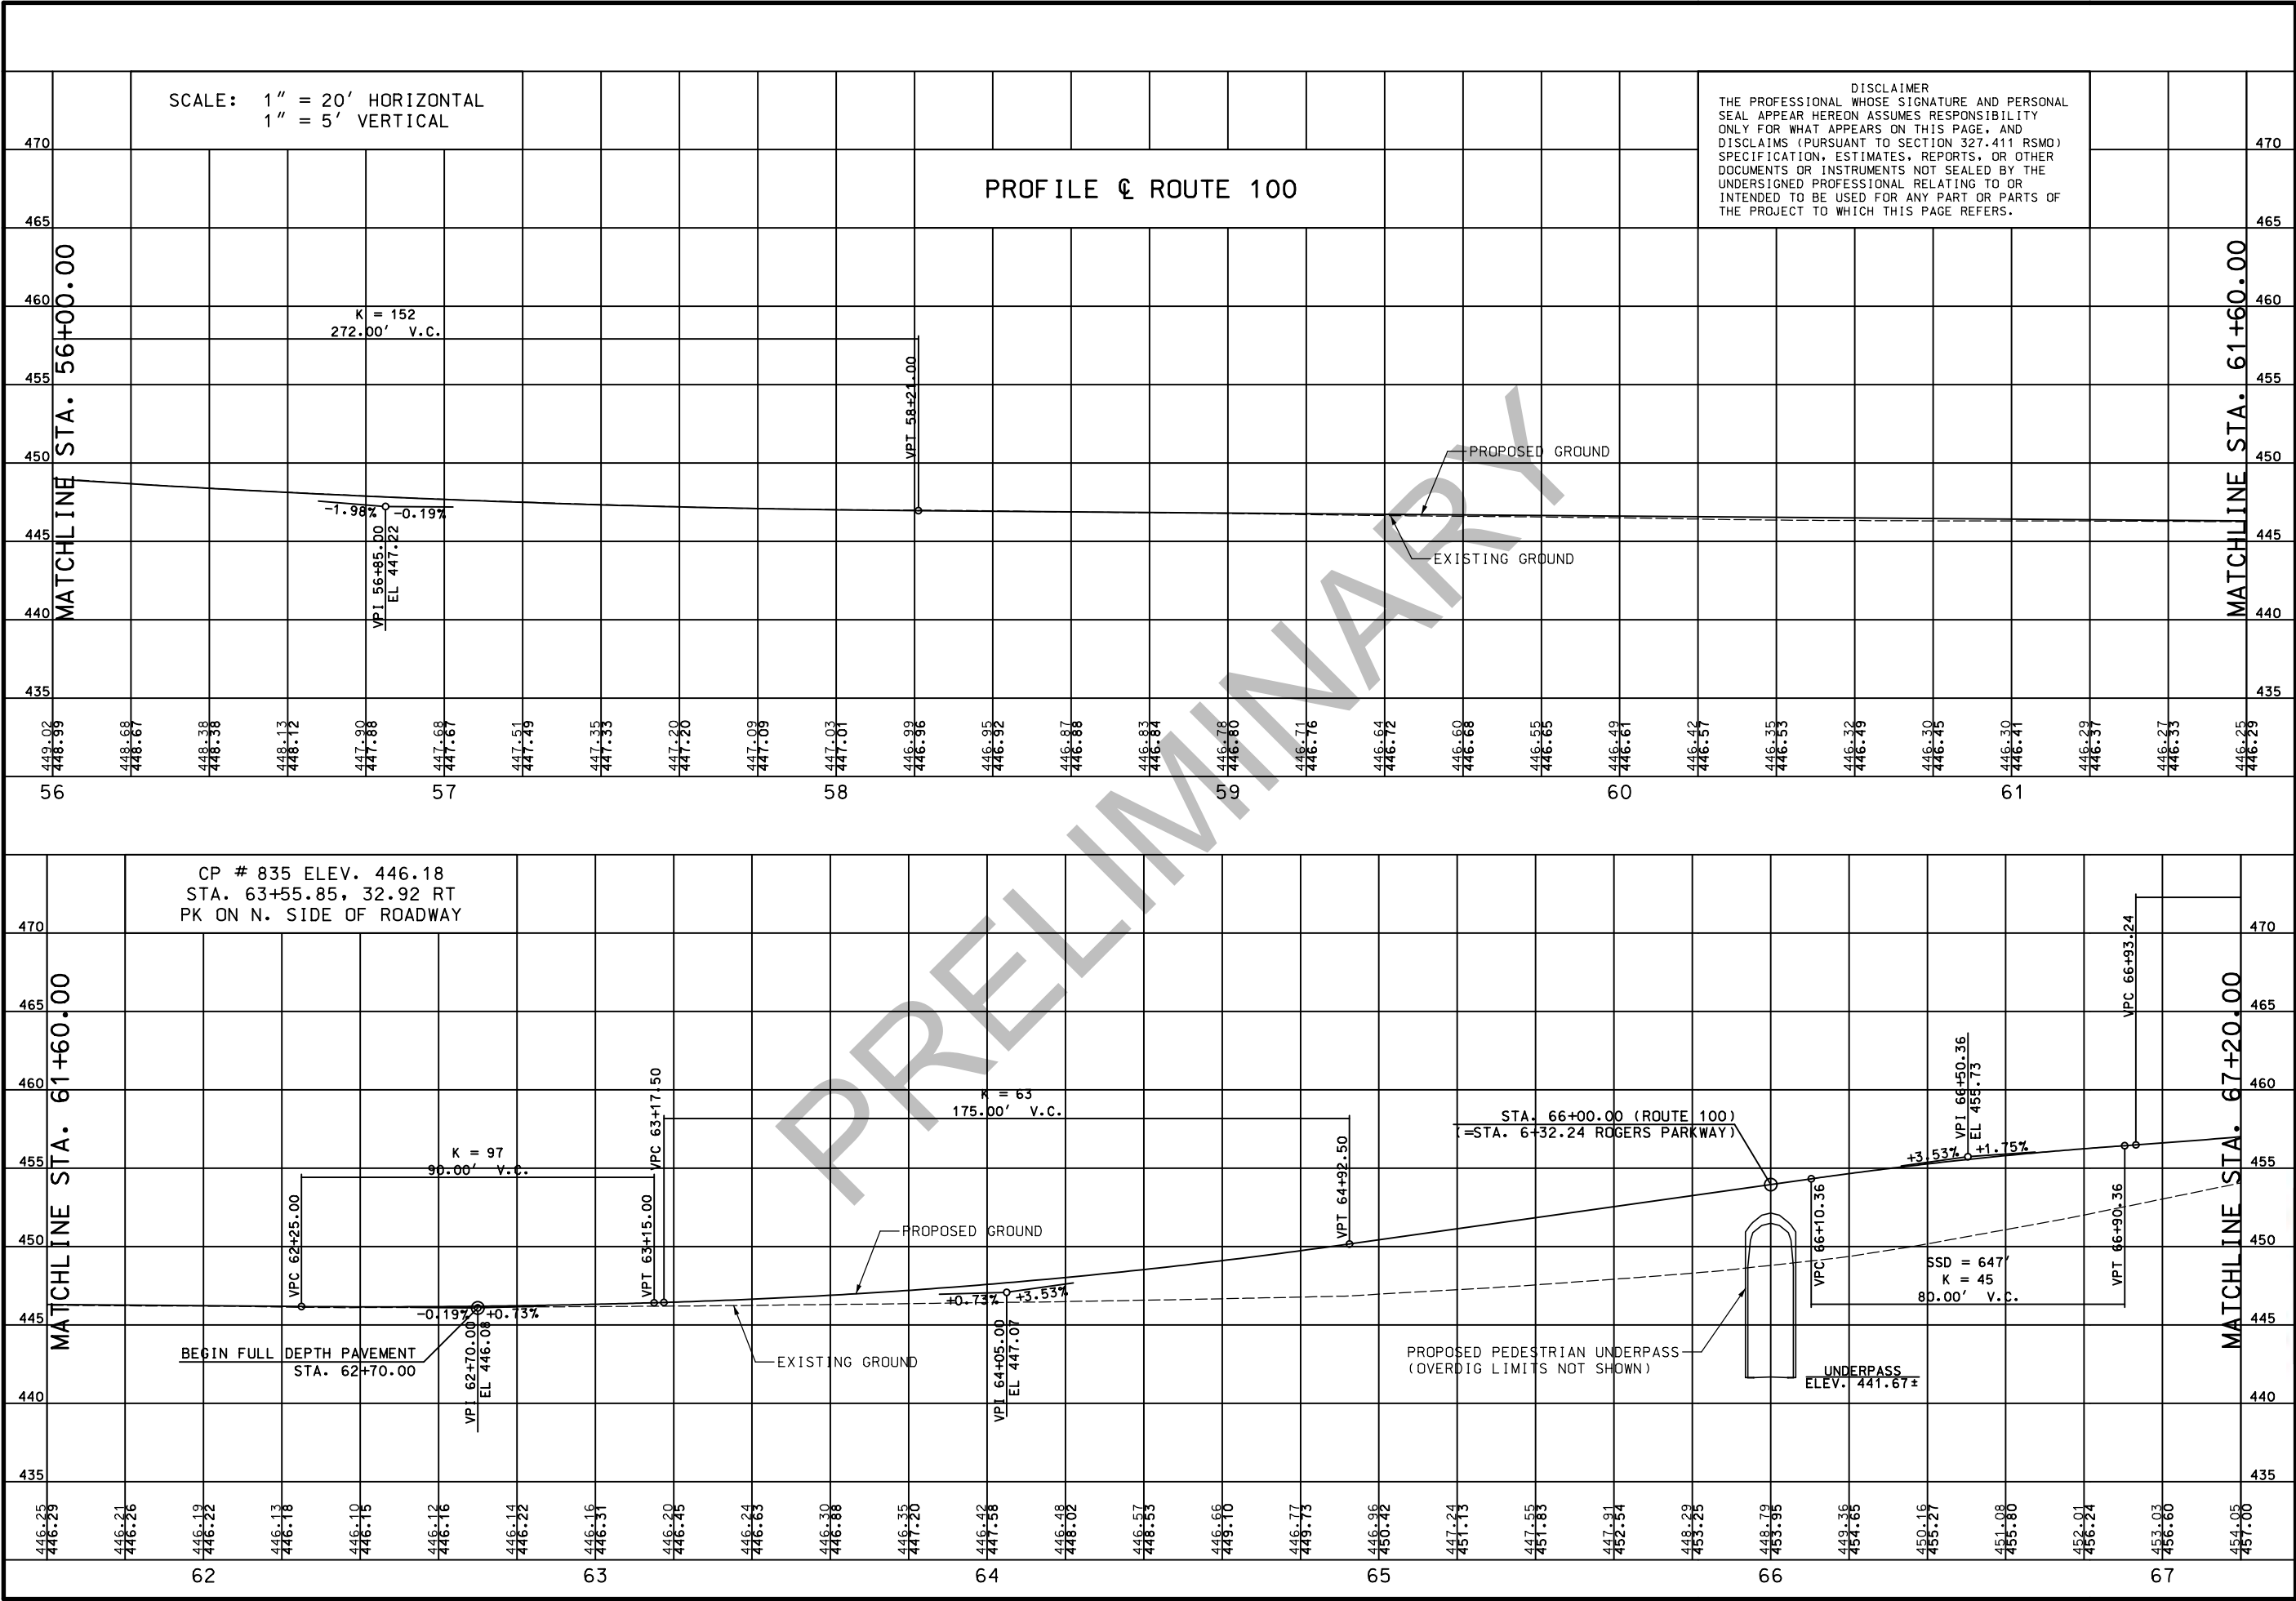

PRELIMINARY
NOT FOR CONSTRUCTION

DATE PREPARED
2/15/2021

ROUTE
100

DISTRICT
SL

STATE
MO

SHEET NO.
61

COUNTY
ST. LOUIS

JOB NO.
J6S1718/J6S1718B

CONTRACT ID.

PROJECT NO.

BRIDGE NO.

DESCRIPTION


DATE

MISSOURI HIGHWAYS AND TRANSPORTATION COMMISSION

TWM
ENGINEERING
GEOSPATIAL SERVICES
720 OLIVE STREET, SUITE 200A
ST. LOUIS 63101
www.twm-inc.com
MISSOURI CERT. OF AUTHORITY: 001528

105 WEST CAPITAL
JEFFERSON CITY, MO 65102
1-888-ASK-MODOT (1-888-275-6636)


PROFILE
ROUTE 100
SHEET 6 OF 27

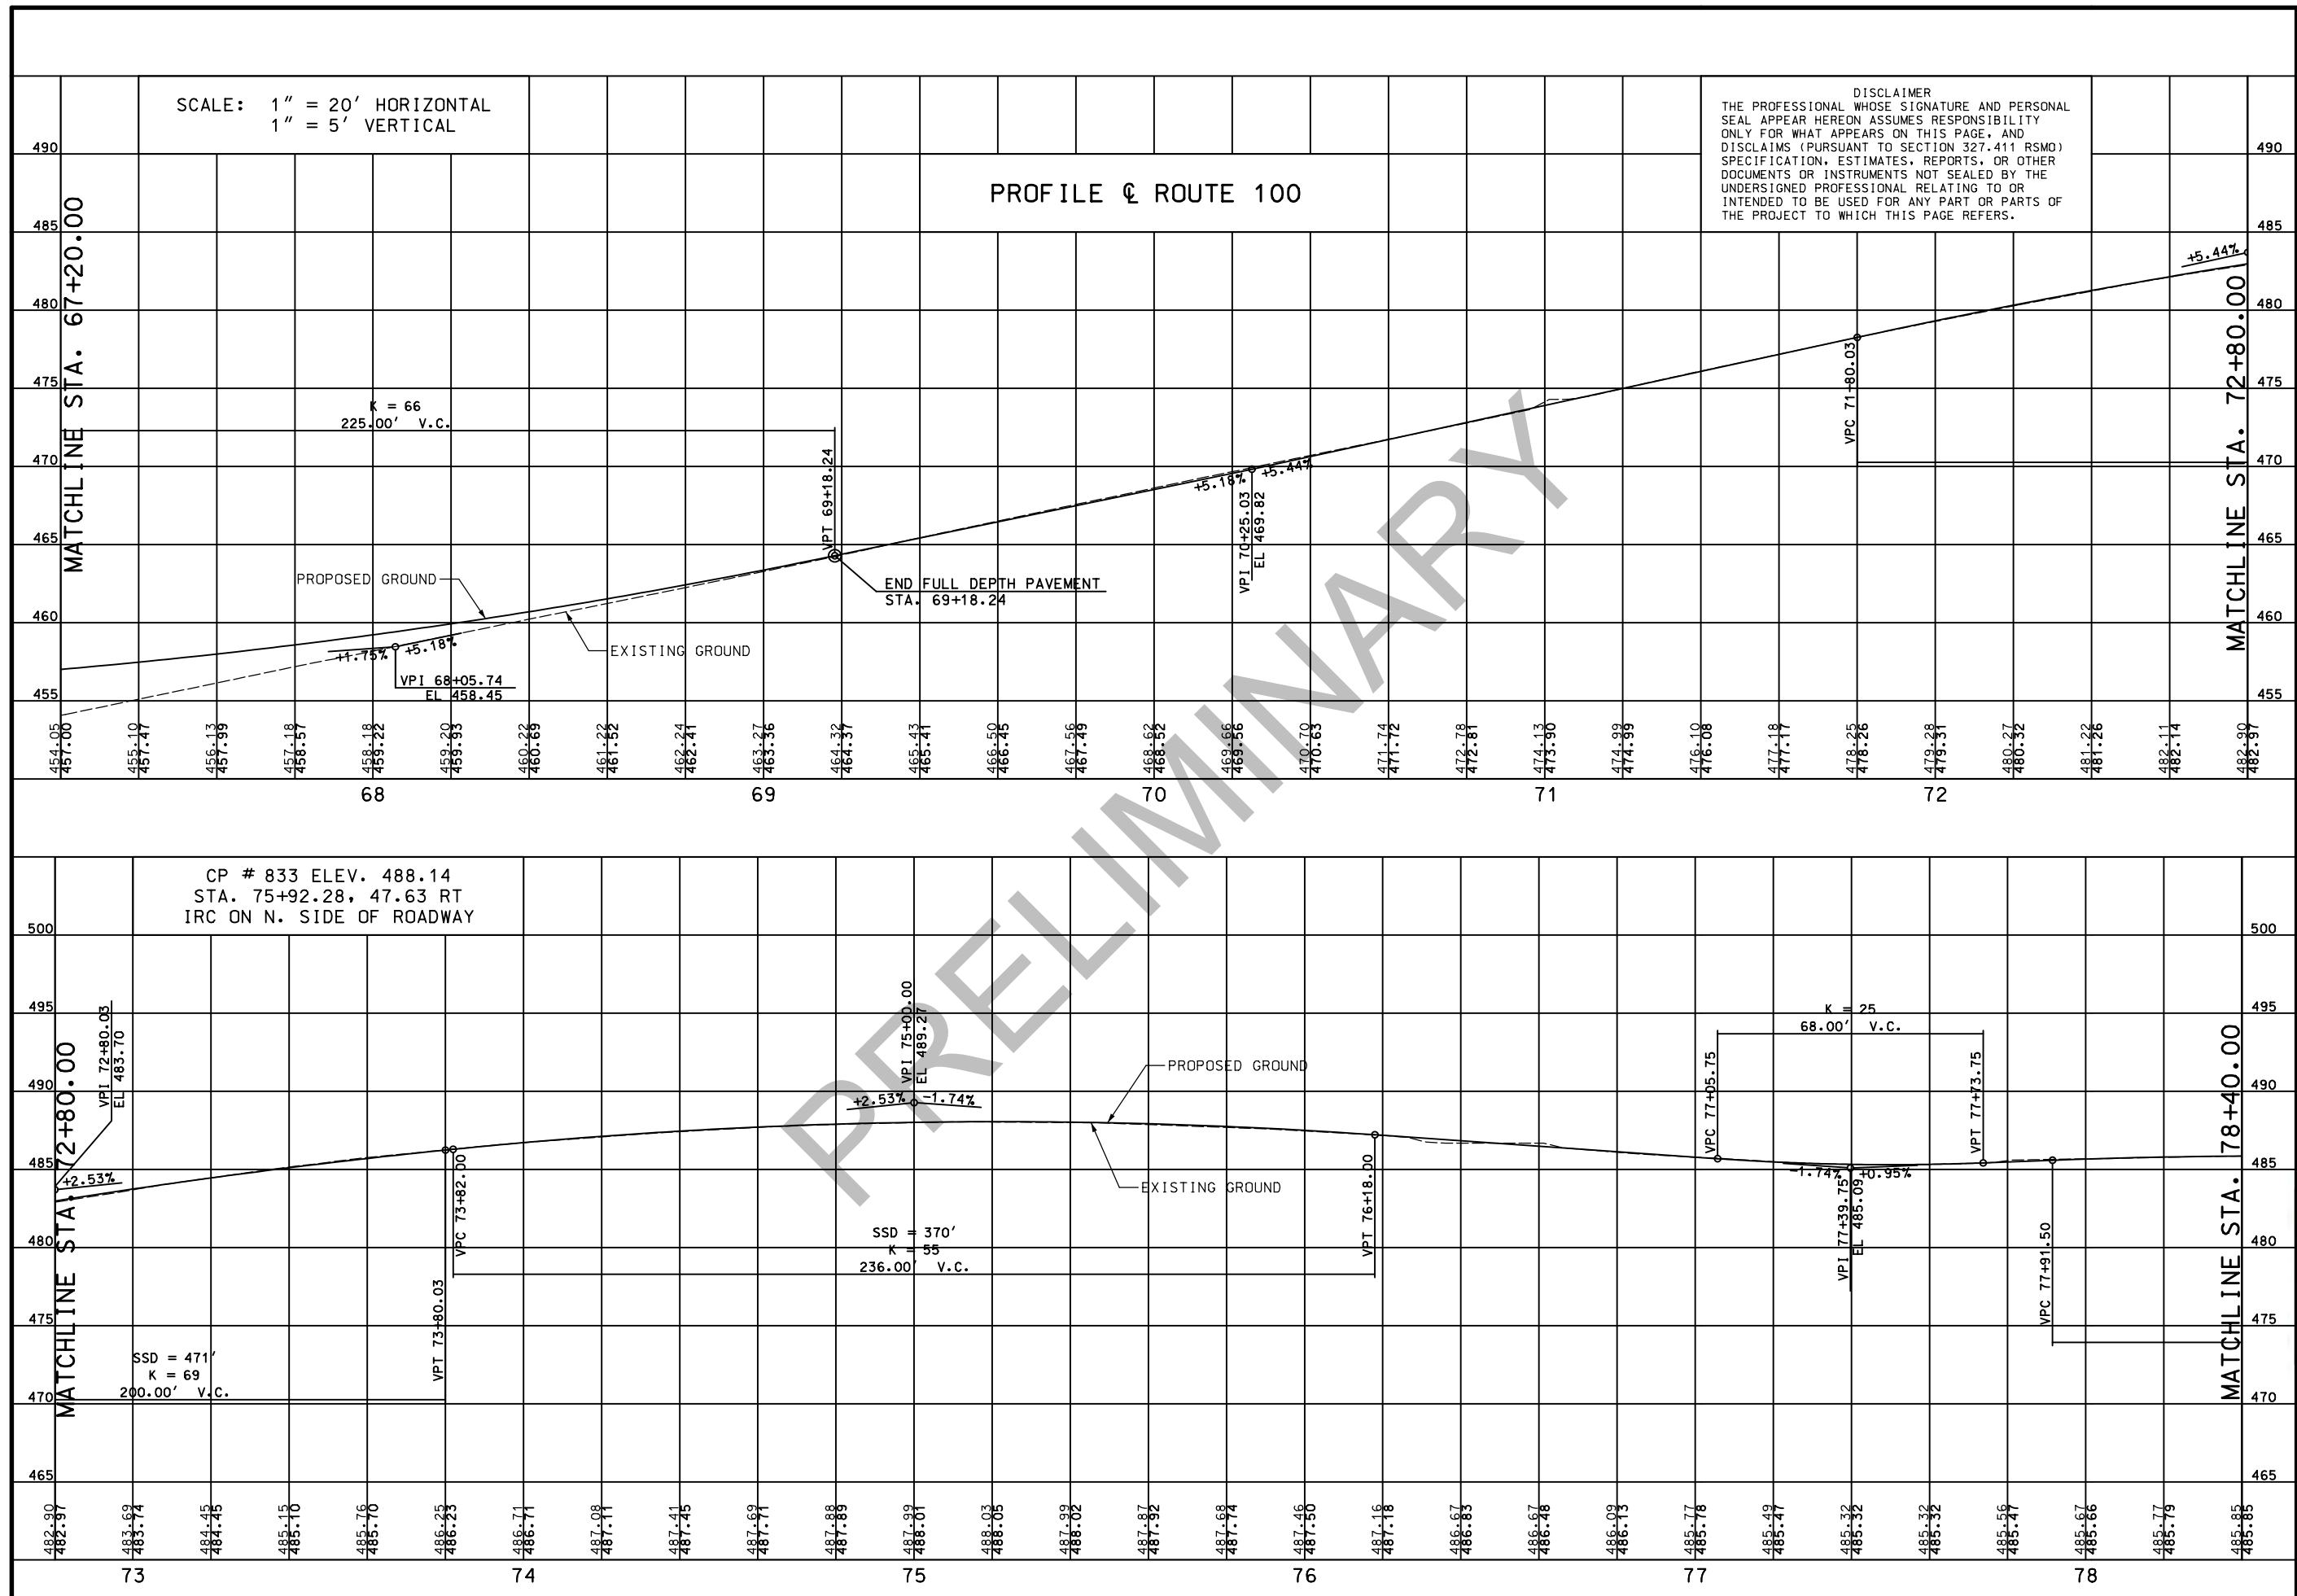

DISCLAIMER

THE PROFESSIONAL WHOSE SIGNATURE AND PERSONAL SEAL APPEAR HEREON ASSUMES RESPONSIBILITY ONLY FOR WHAT APPEARS ON THIS PAGE, AND DISCLAIMS (PURSUANT TO SECTION 327.411 RSMO) SPECIFICATION, ESTIMATES, REPORTS, OR OTHER DOCUMENTS OR INSTRUMENTS NOT SEALED BY THE UNDERSIGNED PROFESSIONAL RELATING TO OR INTENDED TO BE USED FOR ANY PART OR PARTS OF THE PROJECT TO WHICH THIS PAGE REFERS.

[illegible]

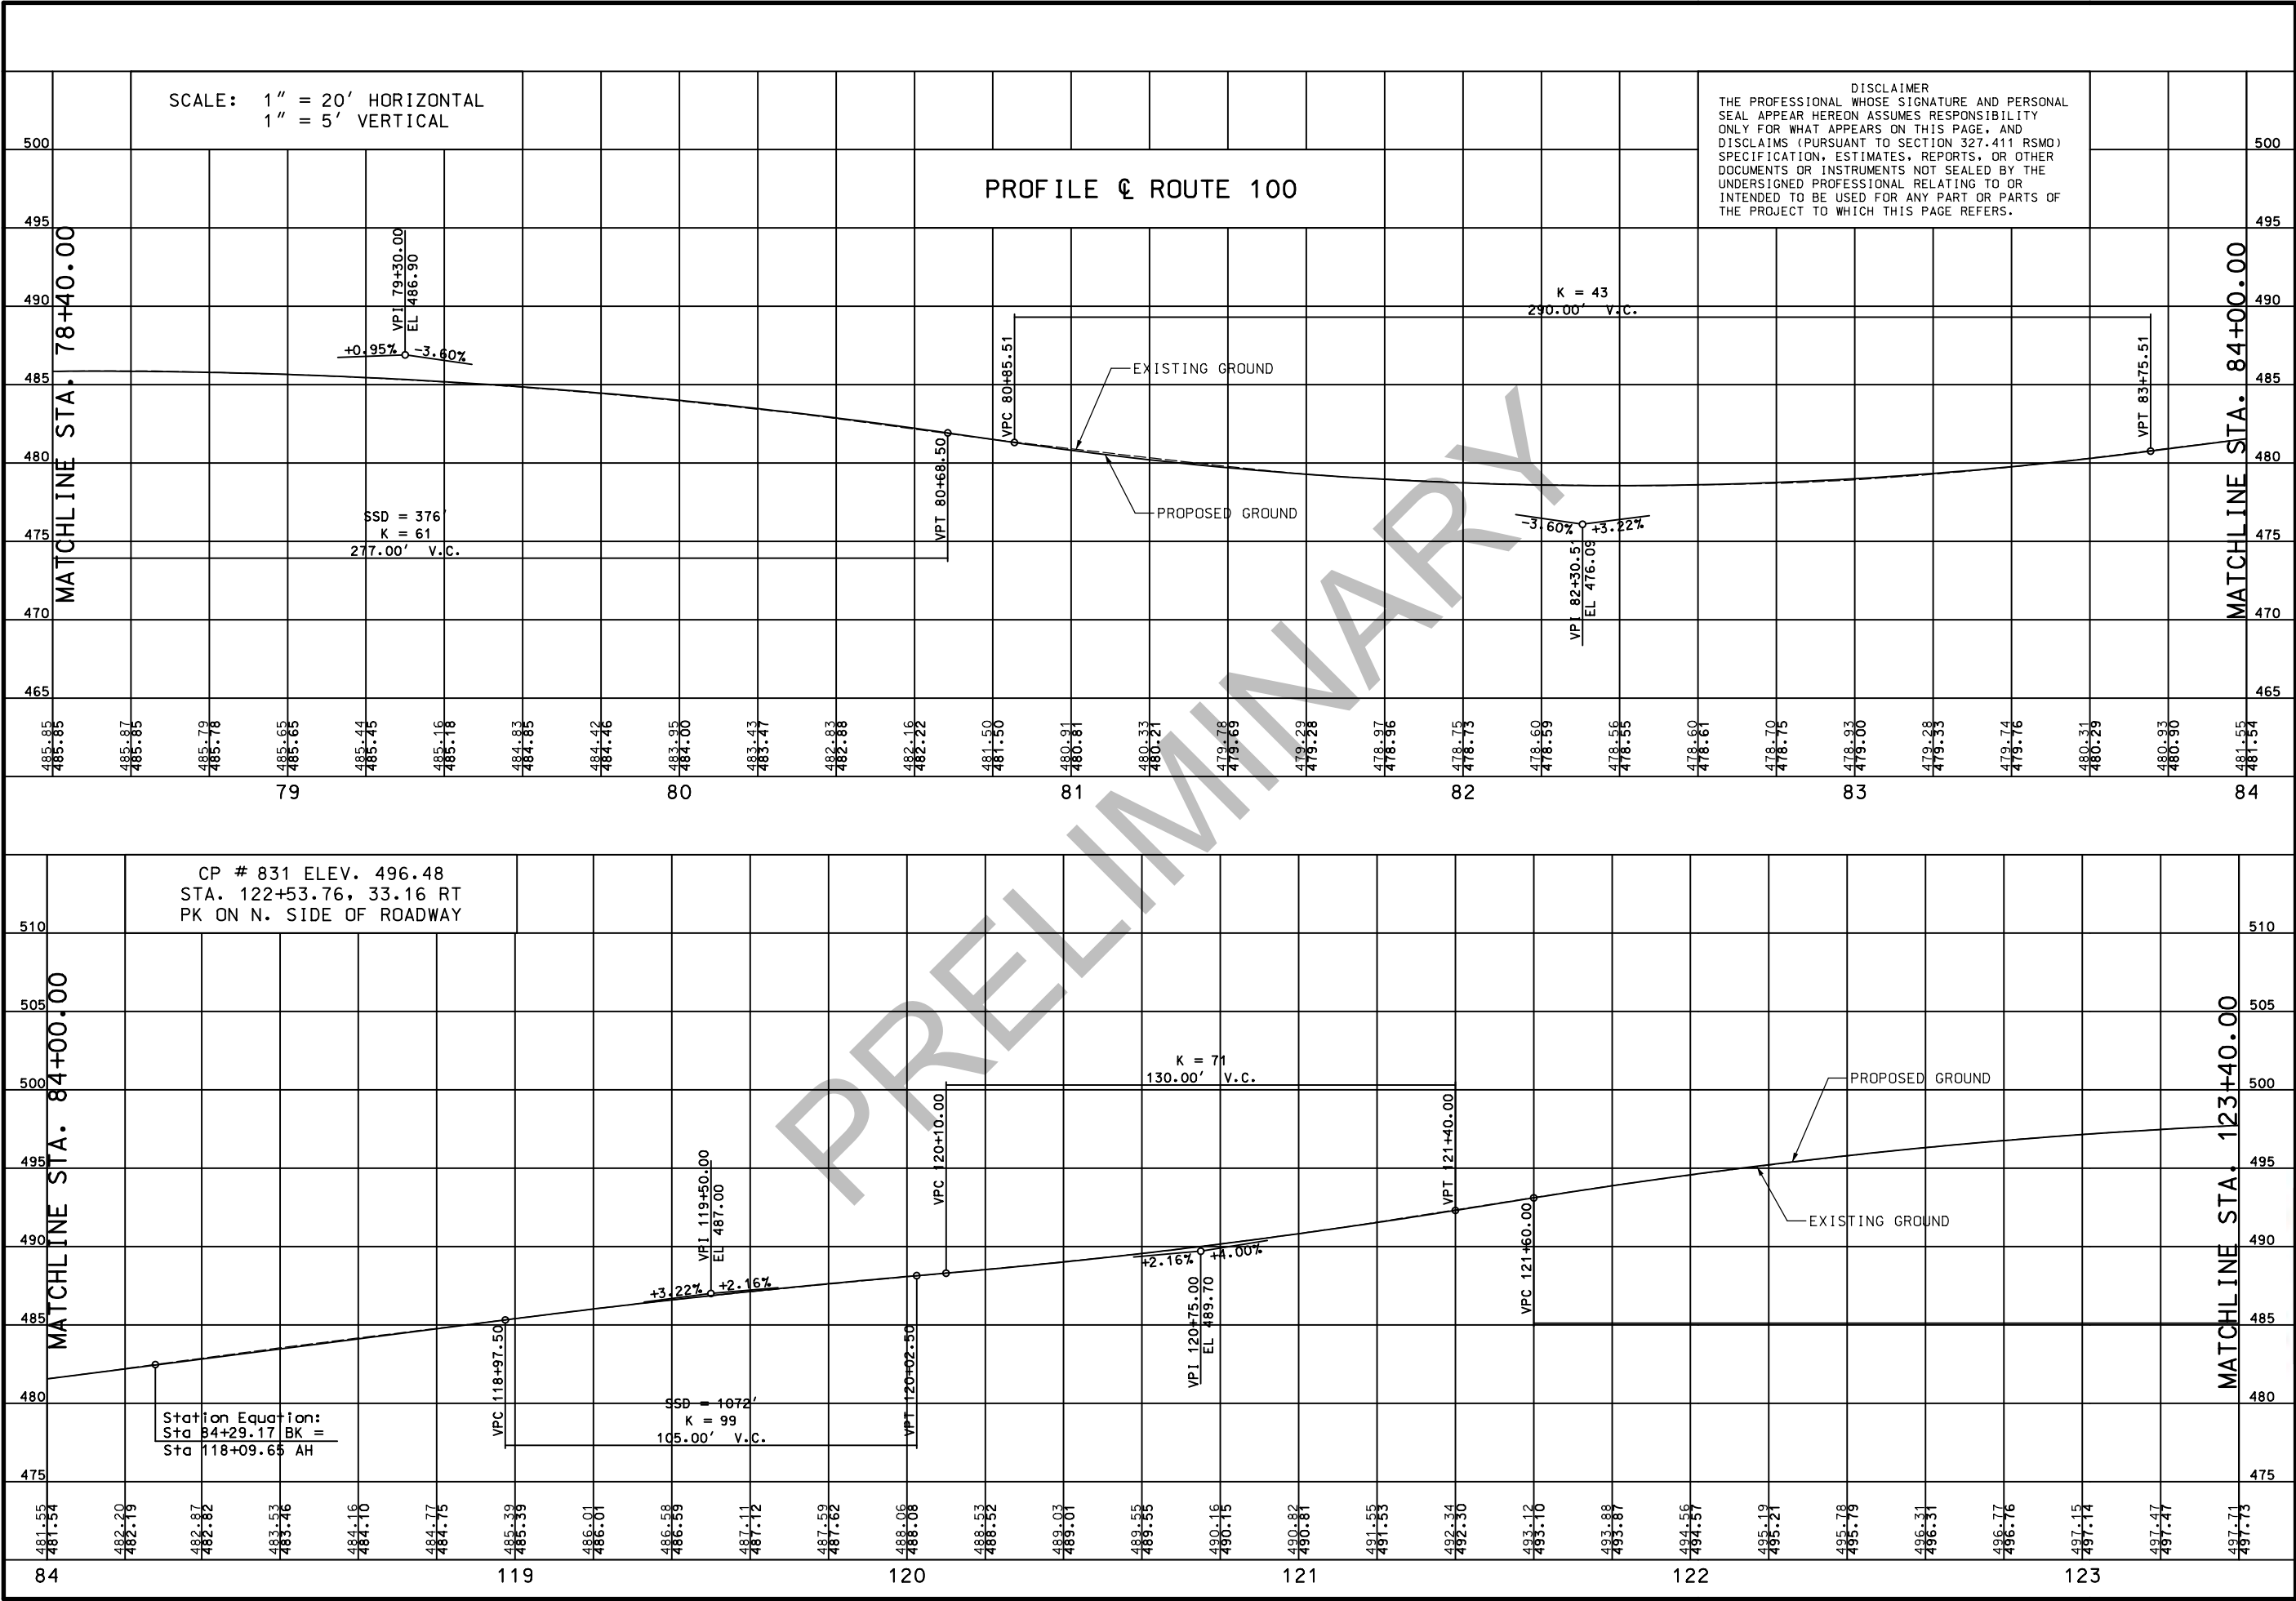

PRELIMINARY
NOT FOR CONSTRUCTION

DATE PREPARED
2/15/2021

ROUTE
100

DISTRICT
SL

STATE
MO

SHEET NO.
63

COUNTY
ST. LOUIS

JOB NO.
J6S1718/J6S1718B

CONTRACT ID.
.

PROJECT NO.
.

BRIDGE NO.
.

DESCRIPTION

DATE


MISSOURI HIGHWAYS AND TRANSPORTATION COMMISSION

TWM
ENGINEERING
GEOSPATIAL SERVICES
720 OLIVE STREET, SUITE 200A
ST. LOUIS 63101
www.twm-inc.com

105 WEST CAPITAL
JEFFERSON CITY, MO 65102
1-888-ASK-MODOT (1-888-275-6636)

MISSOURI CERT. OF AUTHORITY: 001528

PROFILE
ROUTE 100
SHEET 8 OF 27

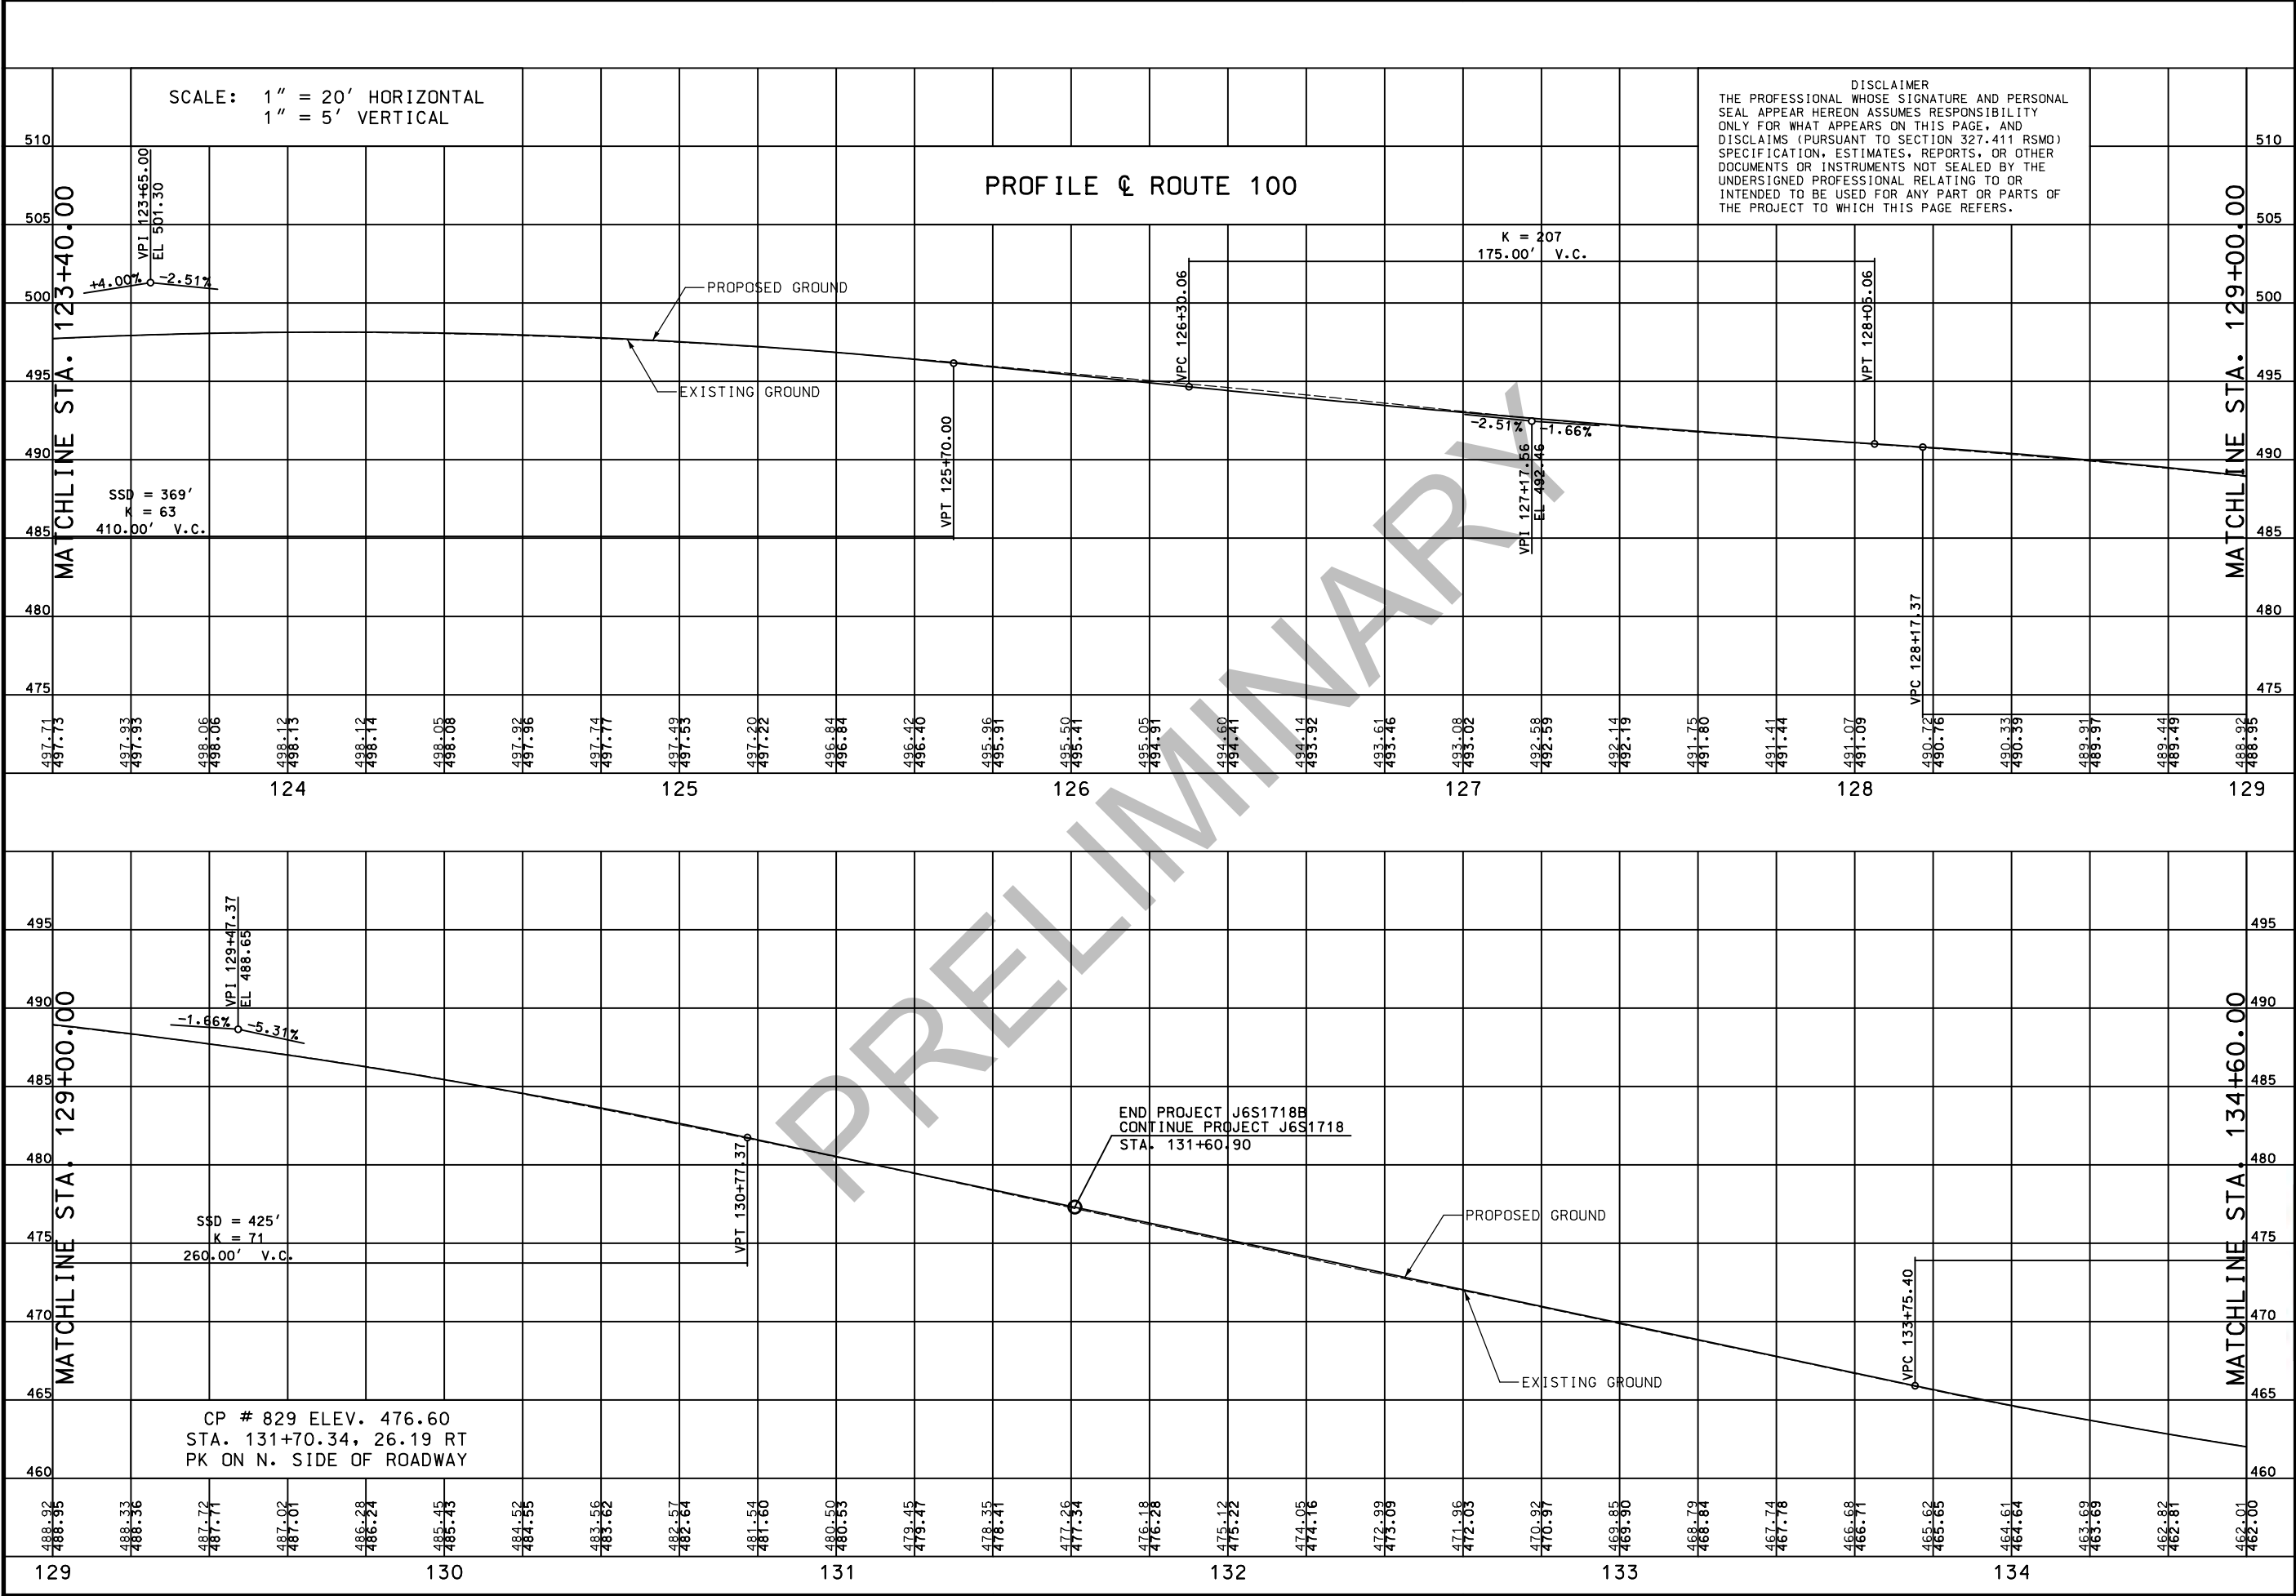

PRELIMINARY
NOT FOR CONSTRUCTION

DATE PREPARED
2/15/2021

ROUTE
100

STATE
MO

DISTRICT
SL

SHEET NO.
64

COUNTY
ST. LOUIS

JOB NO.
J6S1718/J6S1718B

CONTRACT ID.

PROJECT NO.

BRIDGE NO.

DATE

DESCRIPTION

MISSOURI HIGHWAYS AND TRANSPORTATION COMMISSION

105 WEST CAPITAL
JEFFERSON CITY, MO 65102
1-888-ASK-MODOT (1-888-275-6636)


TWM
ENGINEERING
GEOSPATIAL SERVICES
720 OLIVE STREET, SUITE 200A
ST. LOUIS, MO 63101
www.twm-inc.com
MISSOURI CERT. OF AUTHORITY: 001528

PROFILE
ROUTE 100
SHEET 9 OF 27



REV. _____

IF A SEAL IS PRESENT ON THIS SHEET IT HAS BEEN ELECTRONICALLY SEALED AND DATED: _____

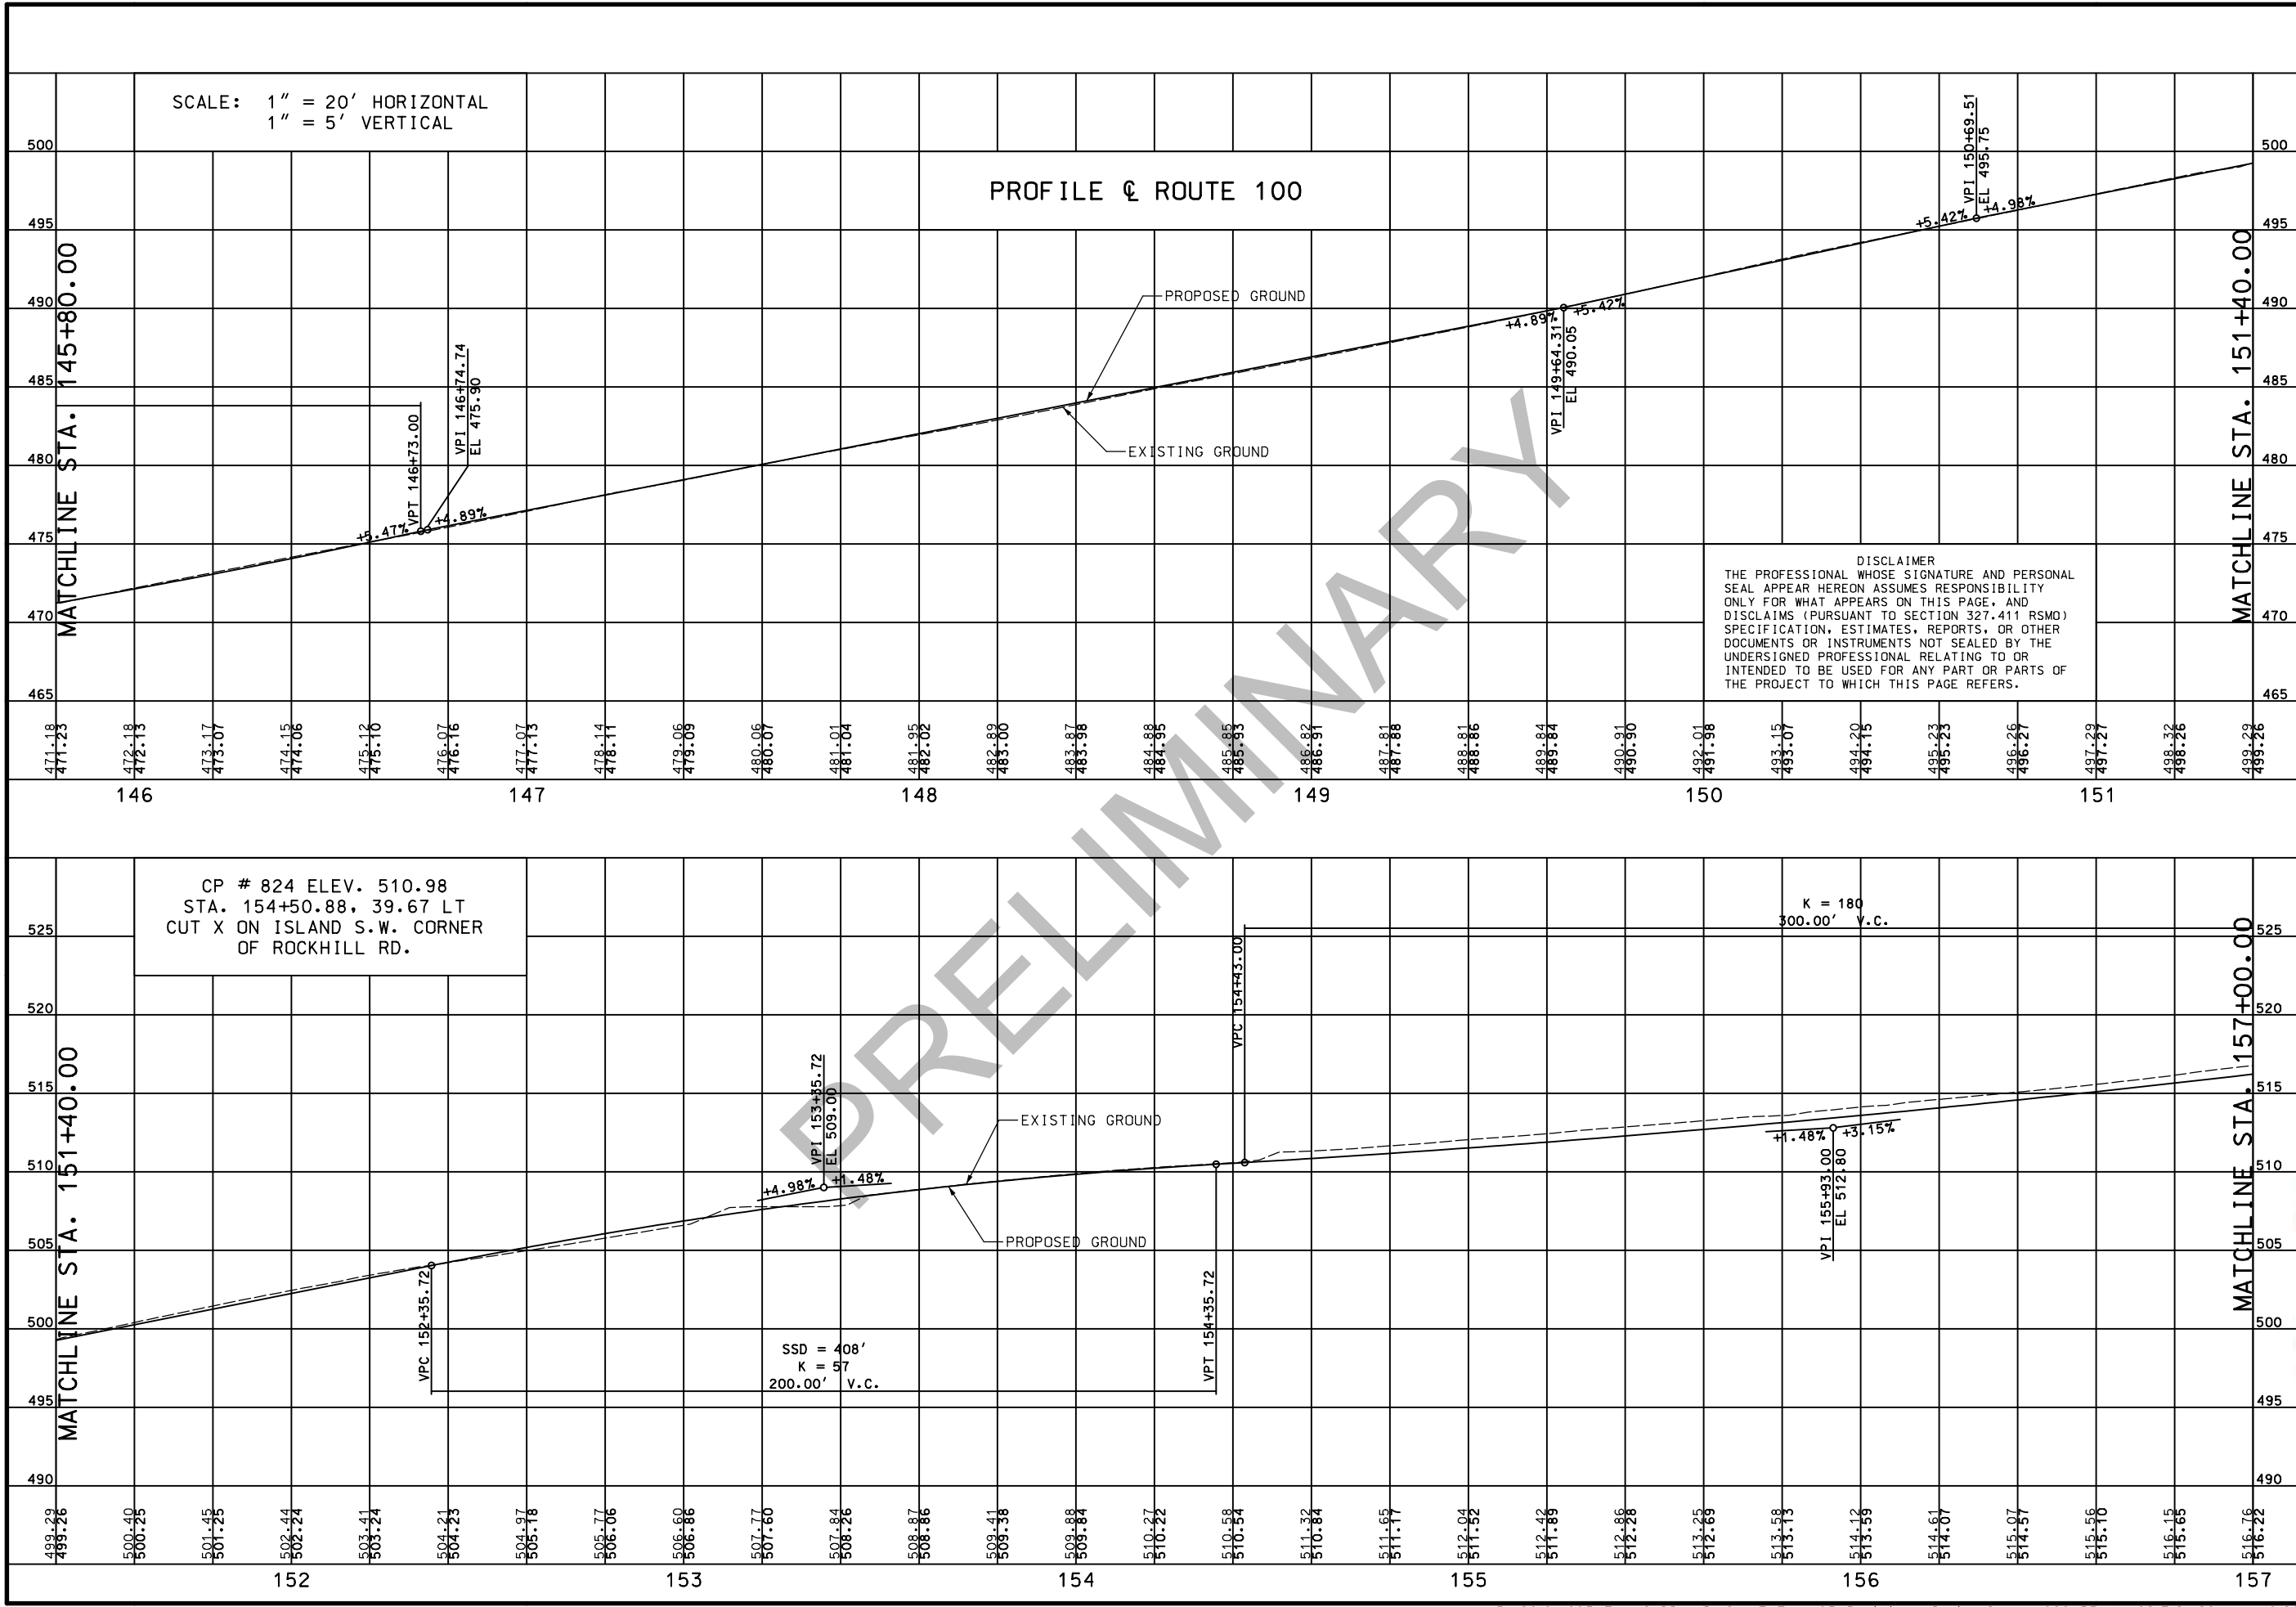

PRELIMINARY

NOT FOR CONSTRUCTION

DATE PREPARED
2/15/2021

ROUTE
100

DISTRICT
SL

STATE
MO

SHEET NO.
66

COUNTY
ST. LOUIS

JOB NO.
J6S1718

CONTRACT ID.
.

PROJECT NO.
.

BRIDGE NO.
.

DATE	DESCRIPTION
.	.
.	.
.	.
.	.
.	.
.	.

MISSOURI HIGHWAYS AND TRANSPORTATION COMMISSION

MoDOT

105 WEST CAPITAL
JEFFERSON CITY, MO 65102
1-888-ASK-MODOT (1-888-275-6636)


TWM

ENGINEERING
GEOSPATIAL SERVICES

720 OLIVE STREET, SUITE 200A
ST. LOUIS 63101
www.twm-inc.com

MISSOURI CERT. OF AUTHORITY: 001528

PROFILE
ROUTE 100
SHEET 11 OF 27

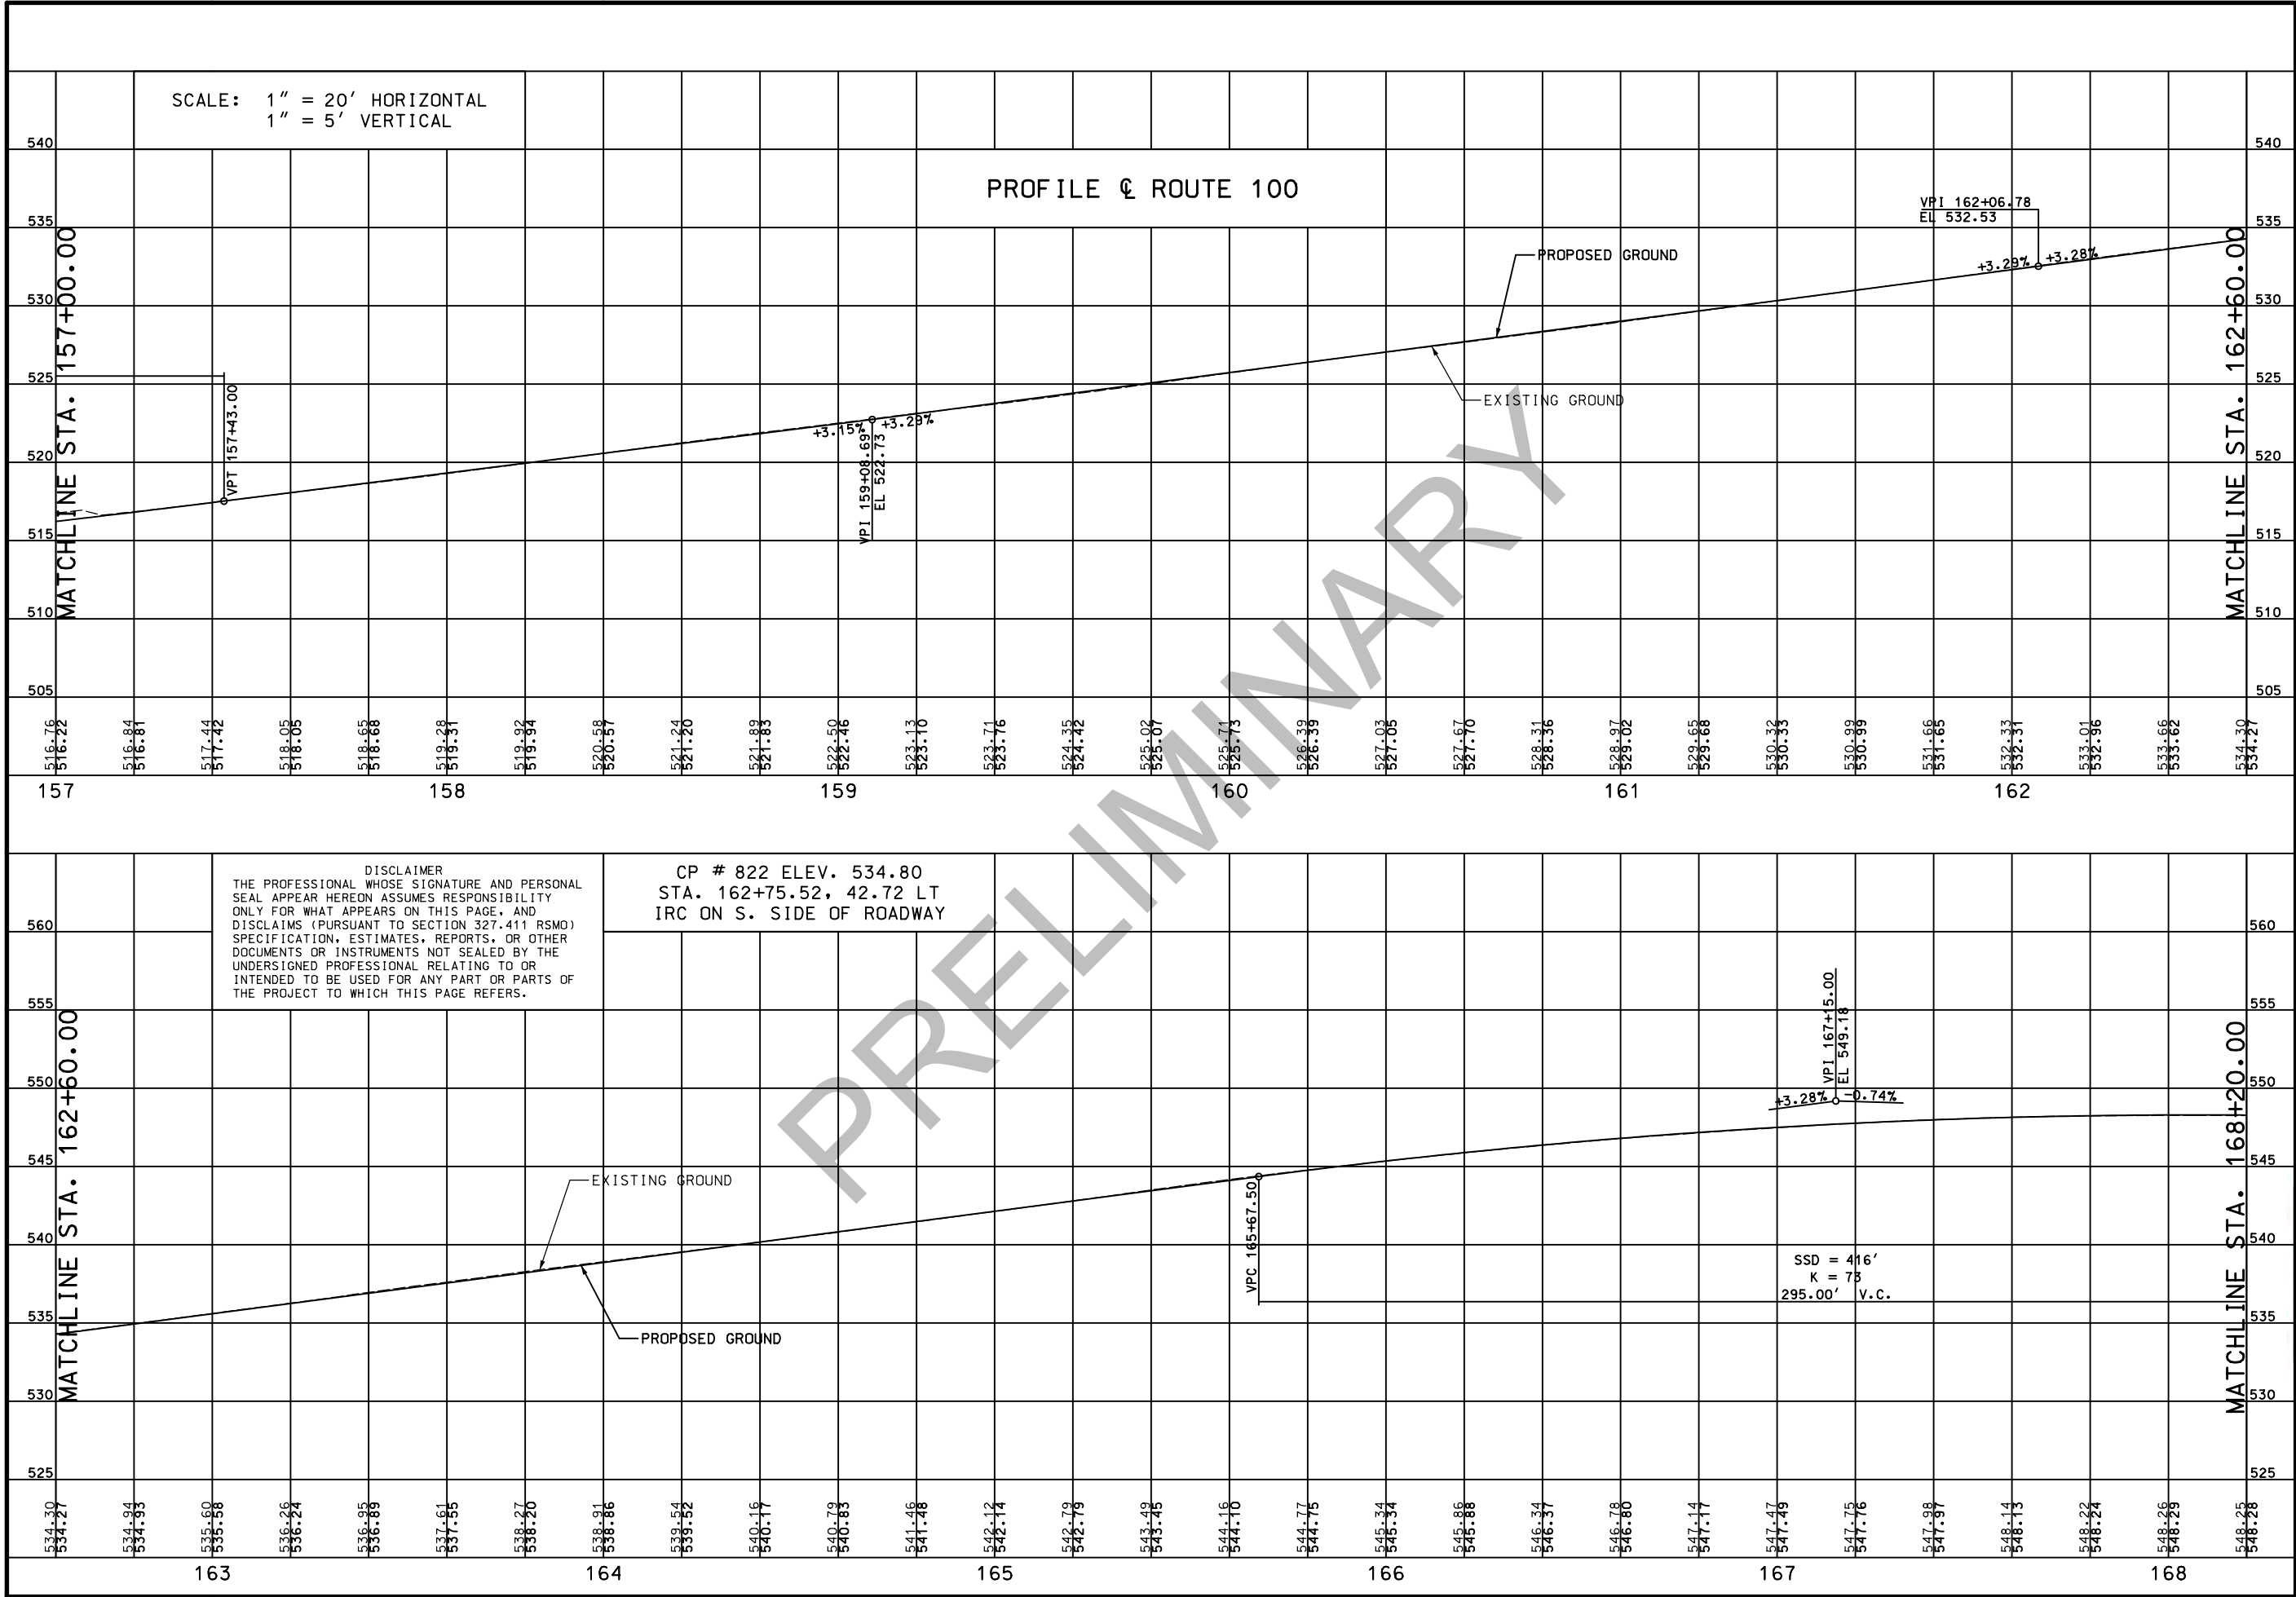

PRELIMINARY

NOT FOR CONSTRUCTION

DATE PREPARED
2/15/2021

ROUTE
100

DISTRICT
SL

STATE
MO

SHEET NO.
67

COUNTY
ST. LOUIS

JOB NO.
J6S1718

CONTRACT ID.
.

PROJECT NO.
.

BRIDGE NO.
.

DATE	DESCRIPTION
.	.
.	.
.	.
.	.
.	.
.	.

MISSOURI HIGHWAYS AND TRANSPORTATION COMMISSION

MoDOT

105 WEST CAPITAL
JEFFERSON CITY, MO 65102
1-888-ASK-MODOT (1-888-275-6636)


TWM

ENGINEERING
GEOSPATIAL SERVICES

720 OLIVE STREET, SUITE 200A
ST. LOUIS 63101
www.twm-irc.com

MISSOURI CERT. OF AUTHORITY: 001528

PROFILE
ROUTE 100
SHEET 12 OF 27

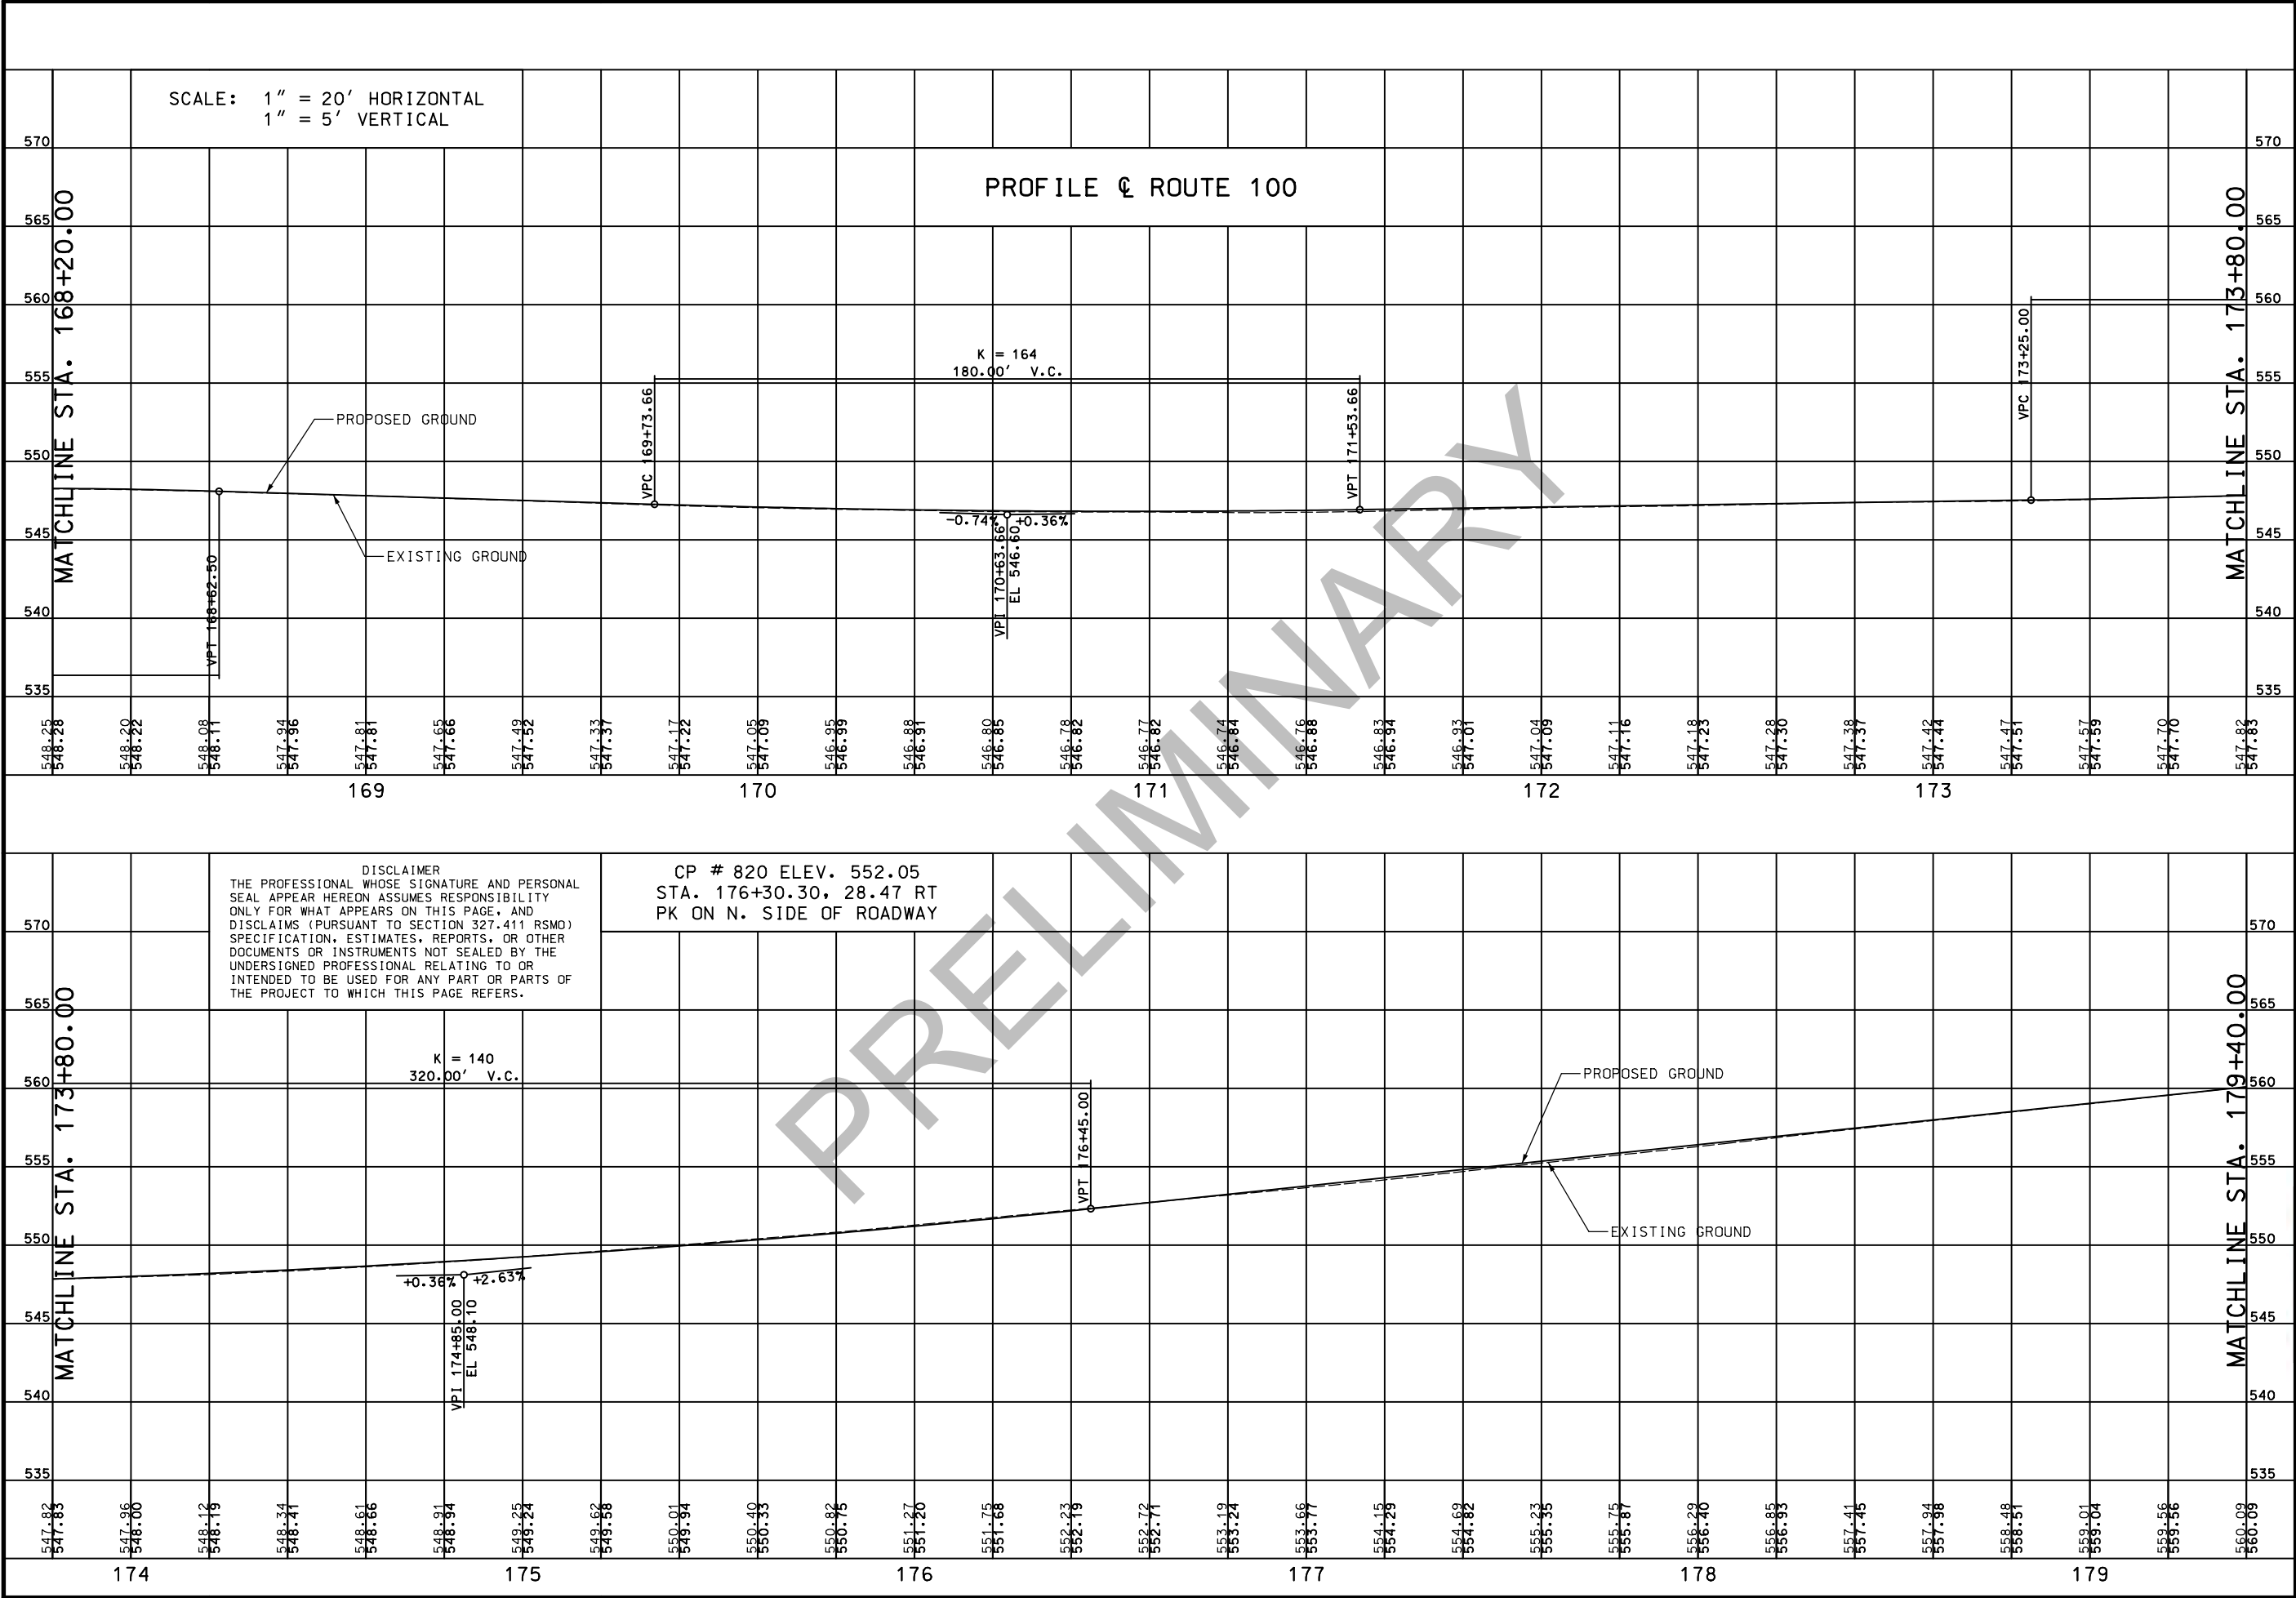

PRELIMINARY

NOT FOR CONSTRUCTION

DATE PREPARED
2/15/2021

ROUTE 100	STATE MO
DISTRICT SL	SHEET NO. 68

COUNTY
ST. LOUIS

JOB NO.
J6S1718

CONTRACT ID.
.

PROJECT NO.
.

BRIDGE NO.
.

DATE	DESCRIPTION
.	.
.	.
.	.
.	.
.	.
.	.

MISSOURI HIGHWAYS AND TRANSPORTATION COMMISSION

MoDOT

105 WEST CAPITAL
JEFFERSON CITY, MO 65102
1-888-ASK-MODOT (1-888-275-6636)


TWM

ENGINEERING
GEOSPATIAL SERVICES

720 OLIVE STREET, SUITE 200A
ST. LOUIS 63101
www.twm-inc.com

MISSOURI CERT. OF AUTHORITY: 001528

PROFILE
ROUTE 100
SHEET 13 OF 27

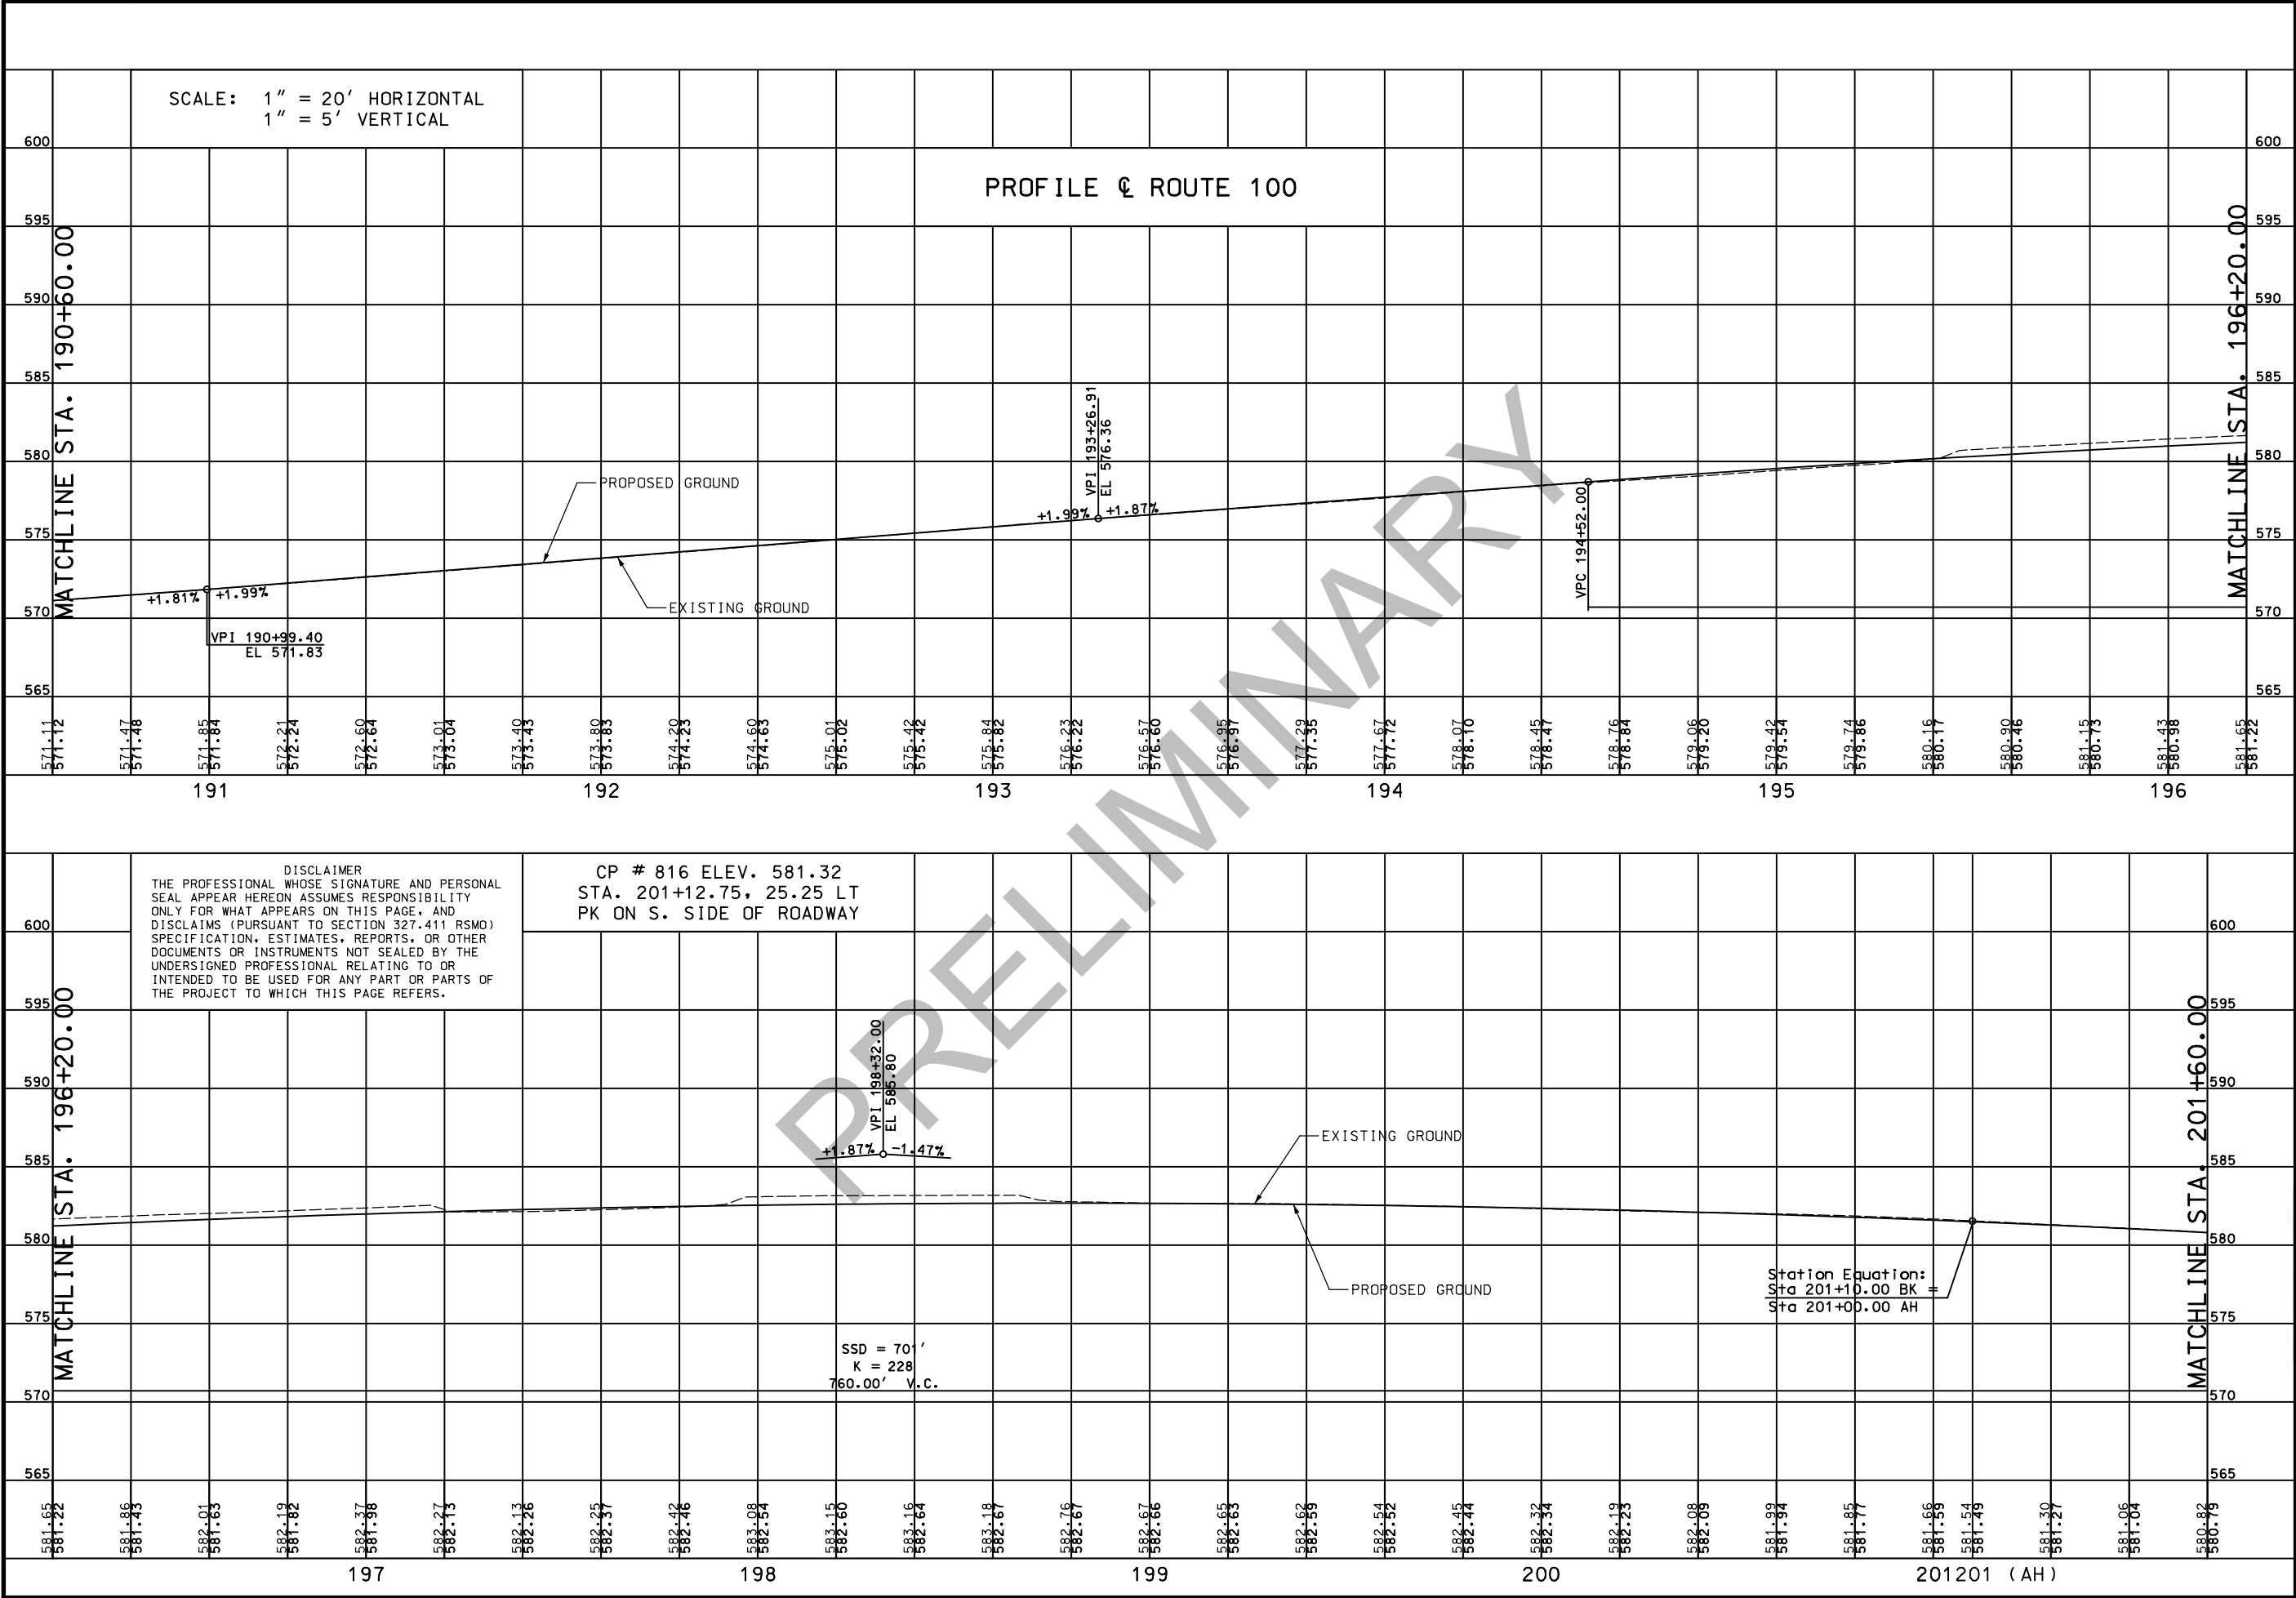

PRELIMINARY
NOT FOR CONSTRUCTION

DATE PREPARED
2/15/2021

ROUTE
100

DISTRICT
SL

STATE
MO

SHEET NO.
70

COUNTY
ST. LOUIS

JOB NO.
J6S1718

CONTRACT ID.
.

PROJECT NO.
.

BRIDGE NO.
.

DATE	DESCRIPTION
.	.
.	.
.	.
.	.
.	.
.	.

MISSOURI HIGHWAYS AND TRANSPORTATION COMMISSION




105 WEST CAPITAL
JEFFERSON CITY, MO 65102
1-888-ASK-MODOT (1-888-275-6636)



TWM
ENGINEERING
GEOSPATIAL SERVICES
720 OLIVE STREET, SUITE 200A
ST. LOUIS 63101
www.twm-inc.com

MISSOURI CERT. OF AUTHORITY: 001528

PROFILE
ROUTE 100
SHEET 15 OF 27

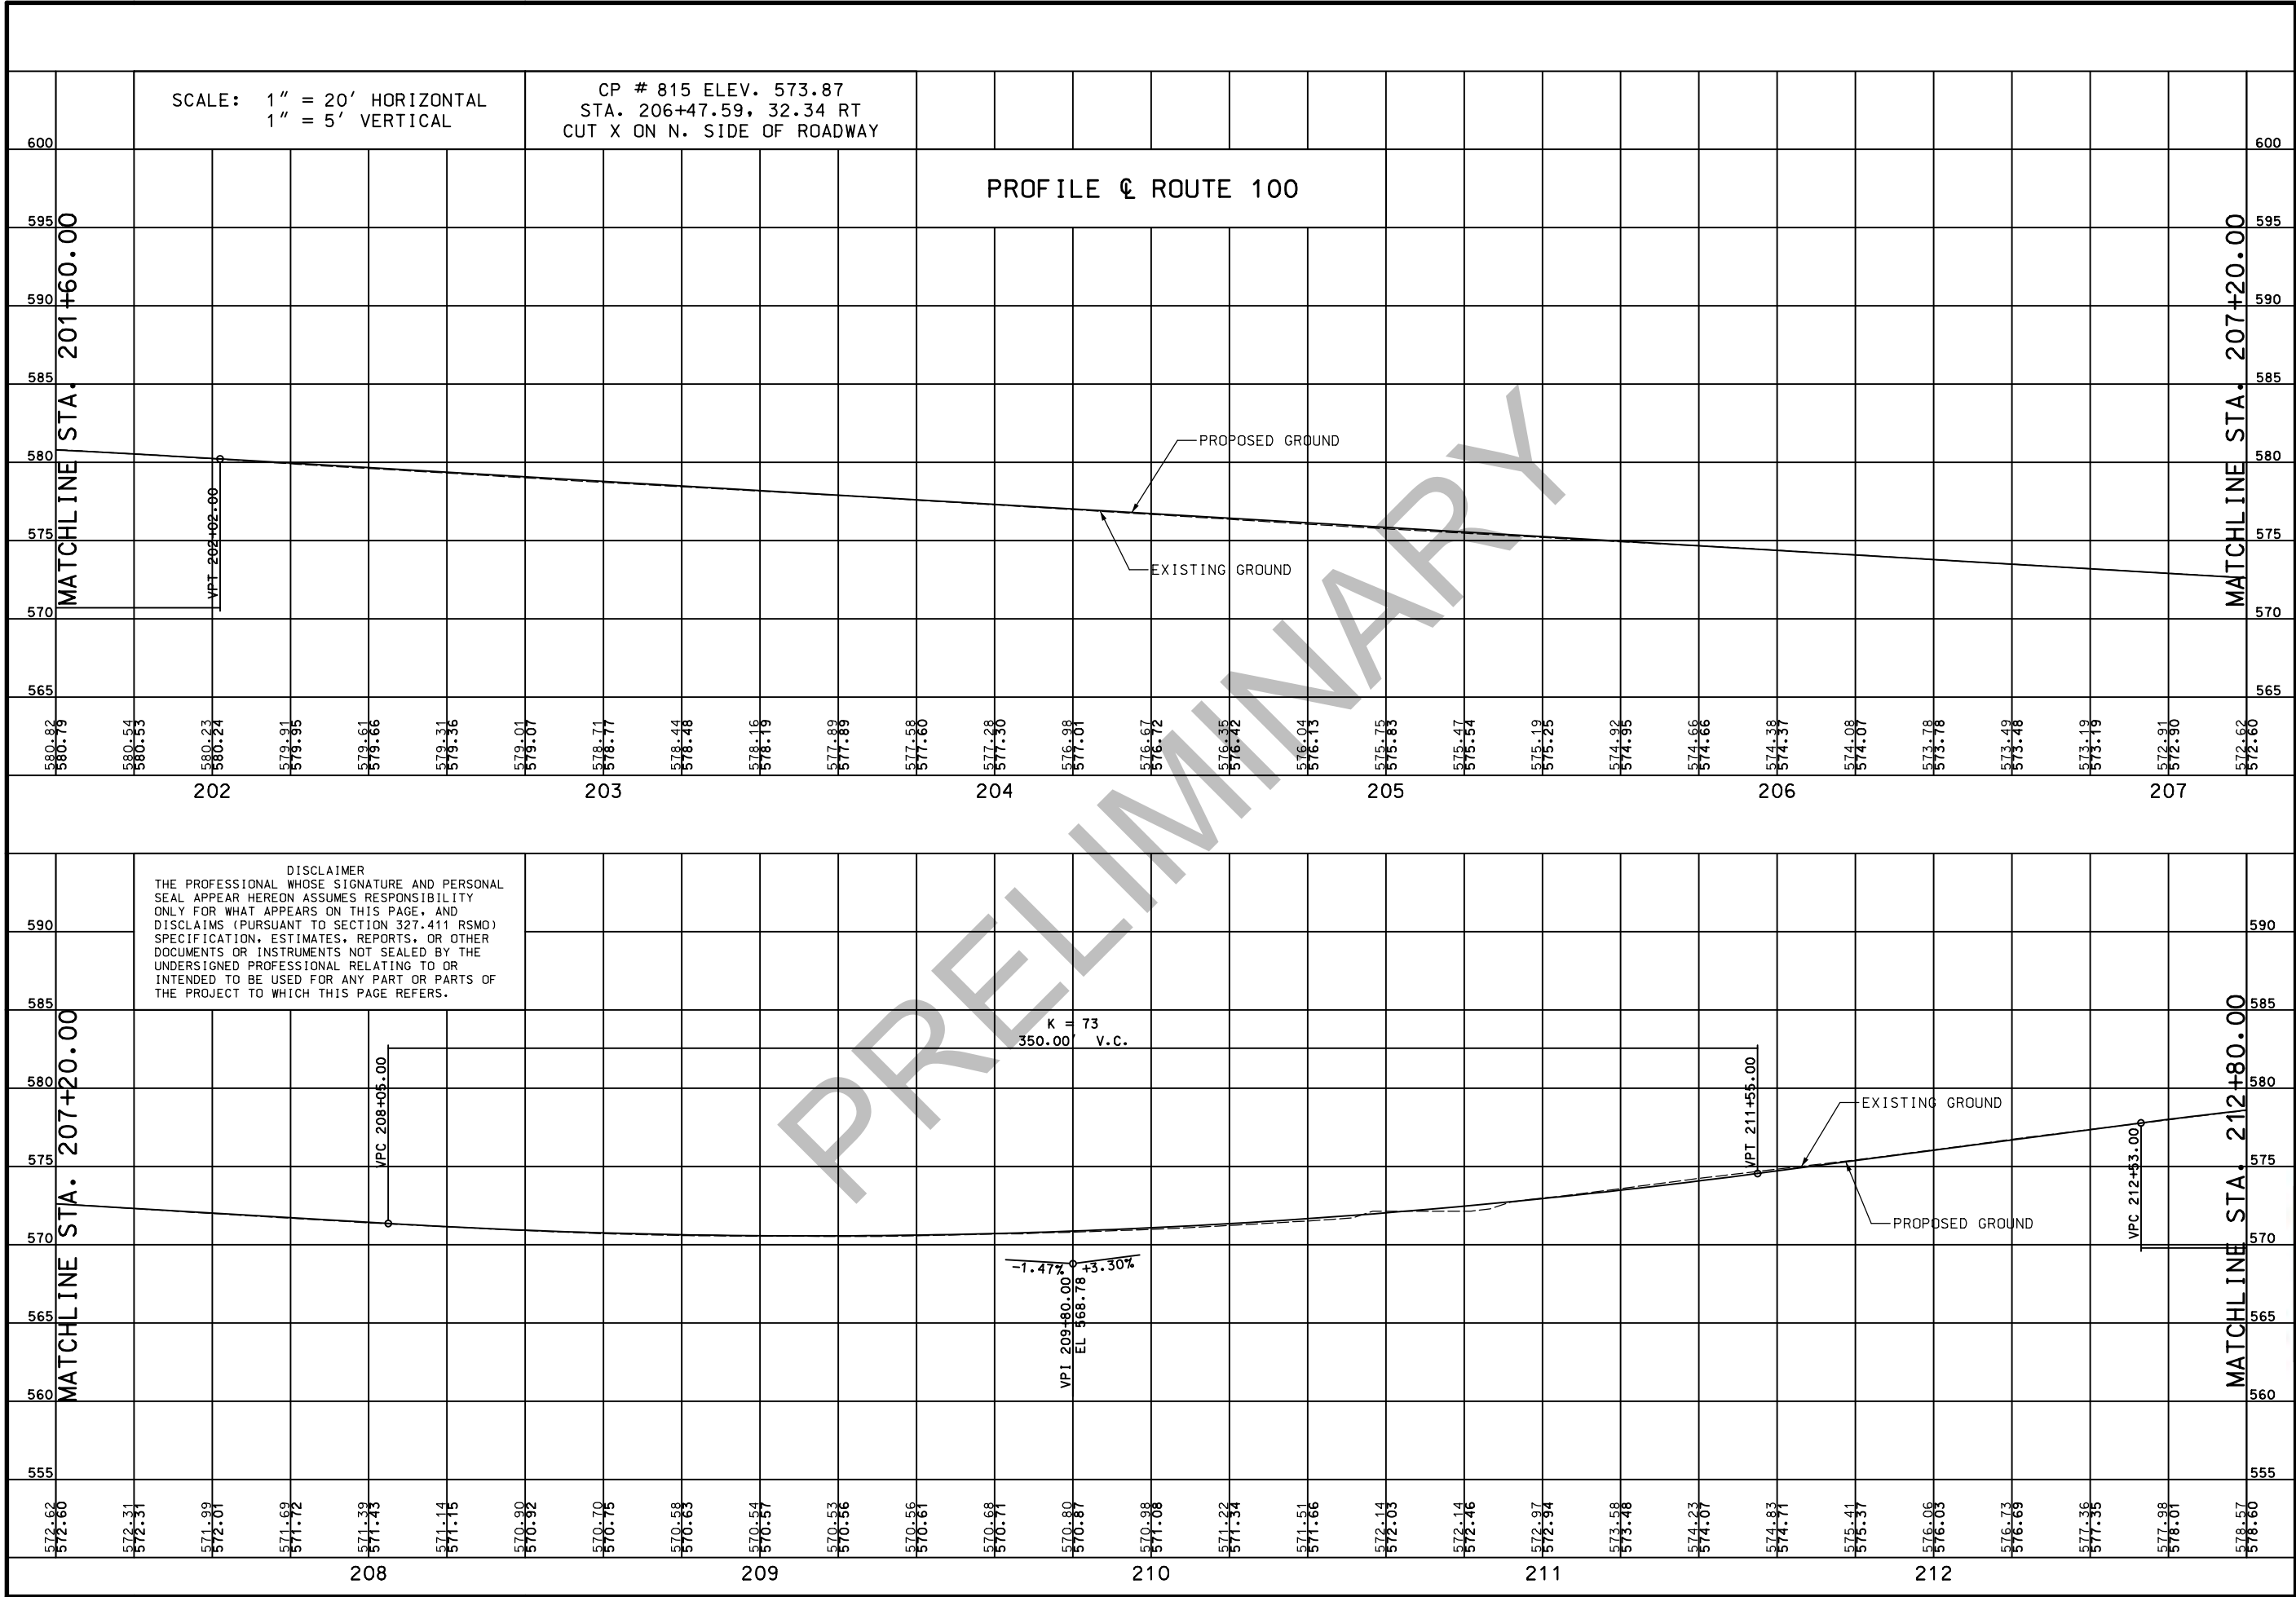

PRELIMINARY

NOT FOR CONSTRUCTION

DATE PREPARED
2/15/2021

ROUTE 100	STATE MO
DISTRICT SL	SHEET NO. 7-1

COUNTY
ST. LOUIS

JOB NO.
J6S1718

CONTRACT ID.
.

PROJECT NO.
.

BRIDGE NO.
.

DATE	DESCRIPTION
.	.
.	.
.	.
.	.
.	.
.	.

MISSOURI HIGHWAYS AND TRANSPORTATION COMMISSION

MoDOT

105 WEST CAPITAL
JEFFERSON CITY, MO 65102
1-888-ASK-MODOT (1-888-275-6636)


TWM

ENGINEERING
GEOSPATIAL SERVICES

720 OLIVE STREET, SUITE 200A
ST. LOUIS 63101
www.twm-inc.com

MISSOURI CERT. OF AUTHORITY: 001528

PROFILE
ROUTE 100
SHEET 16 OF 27

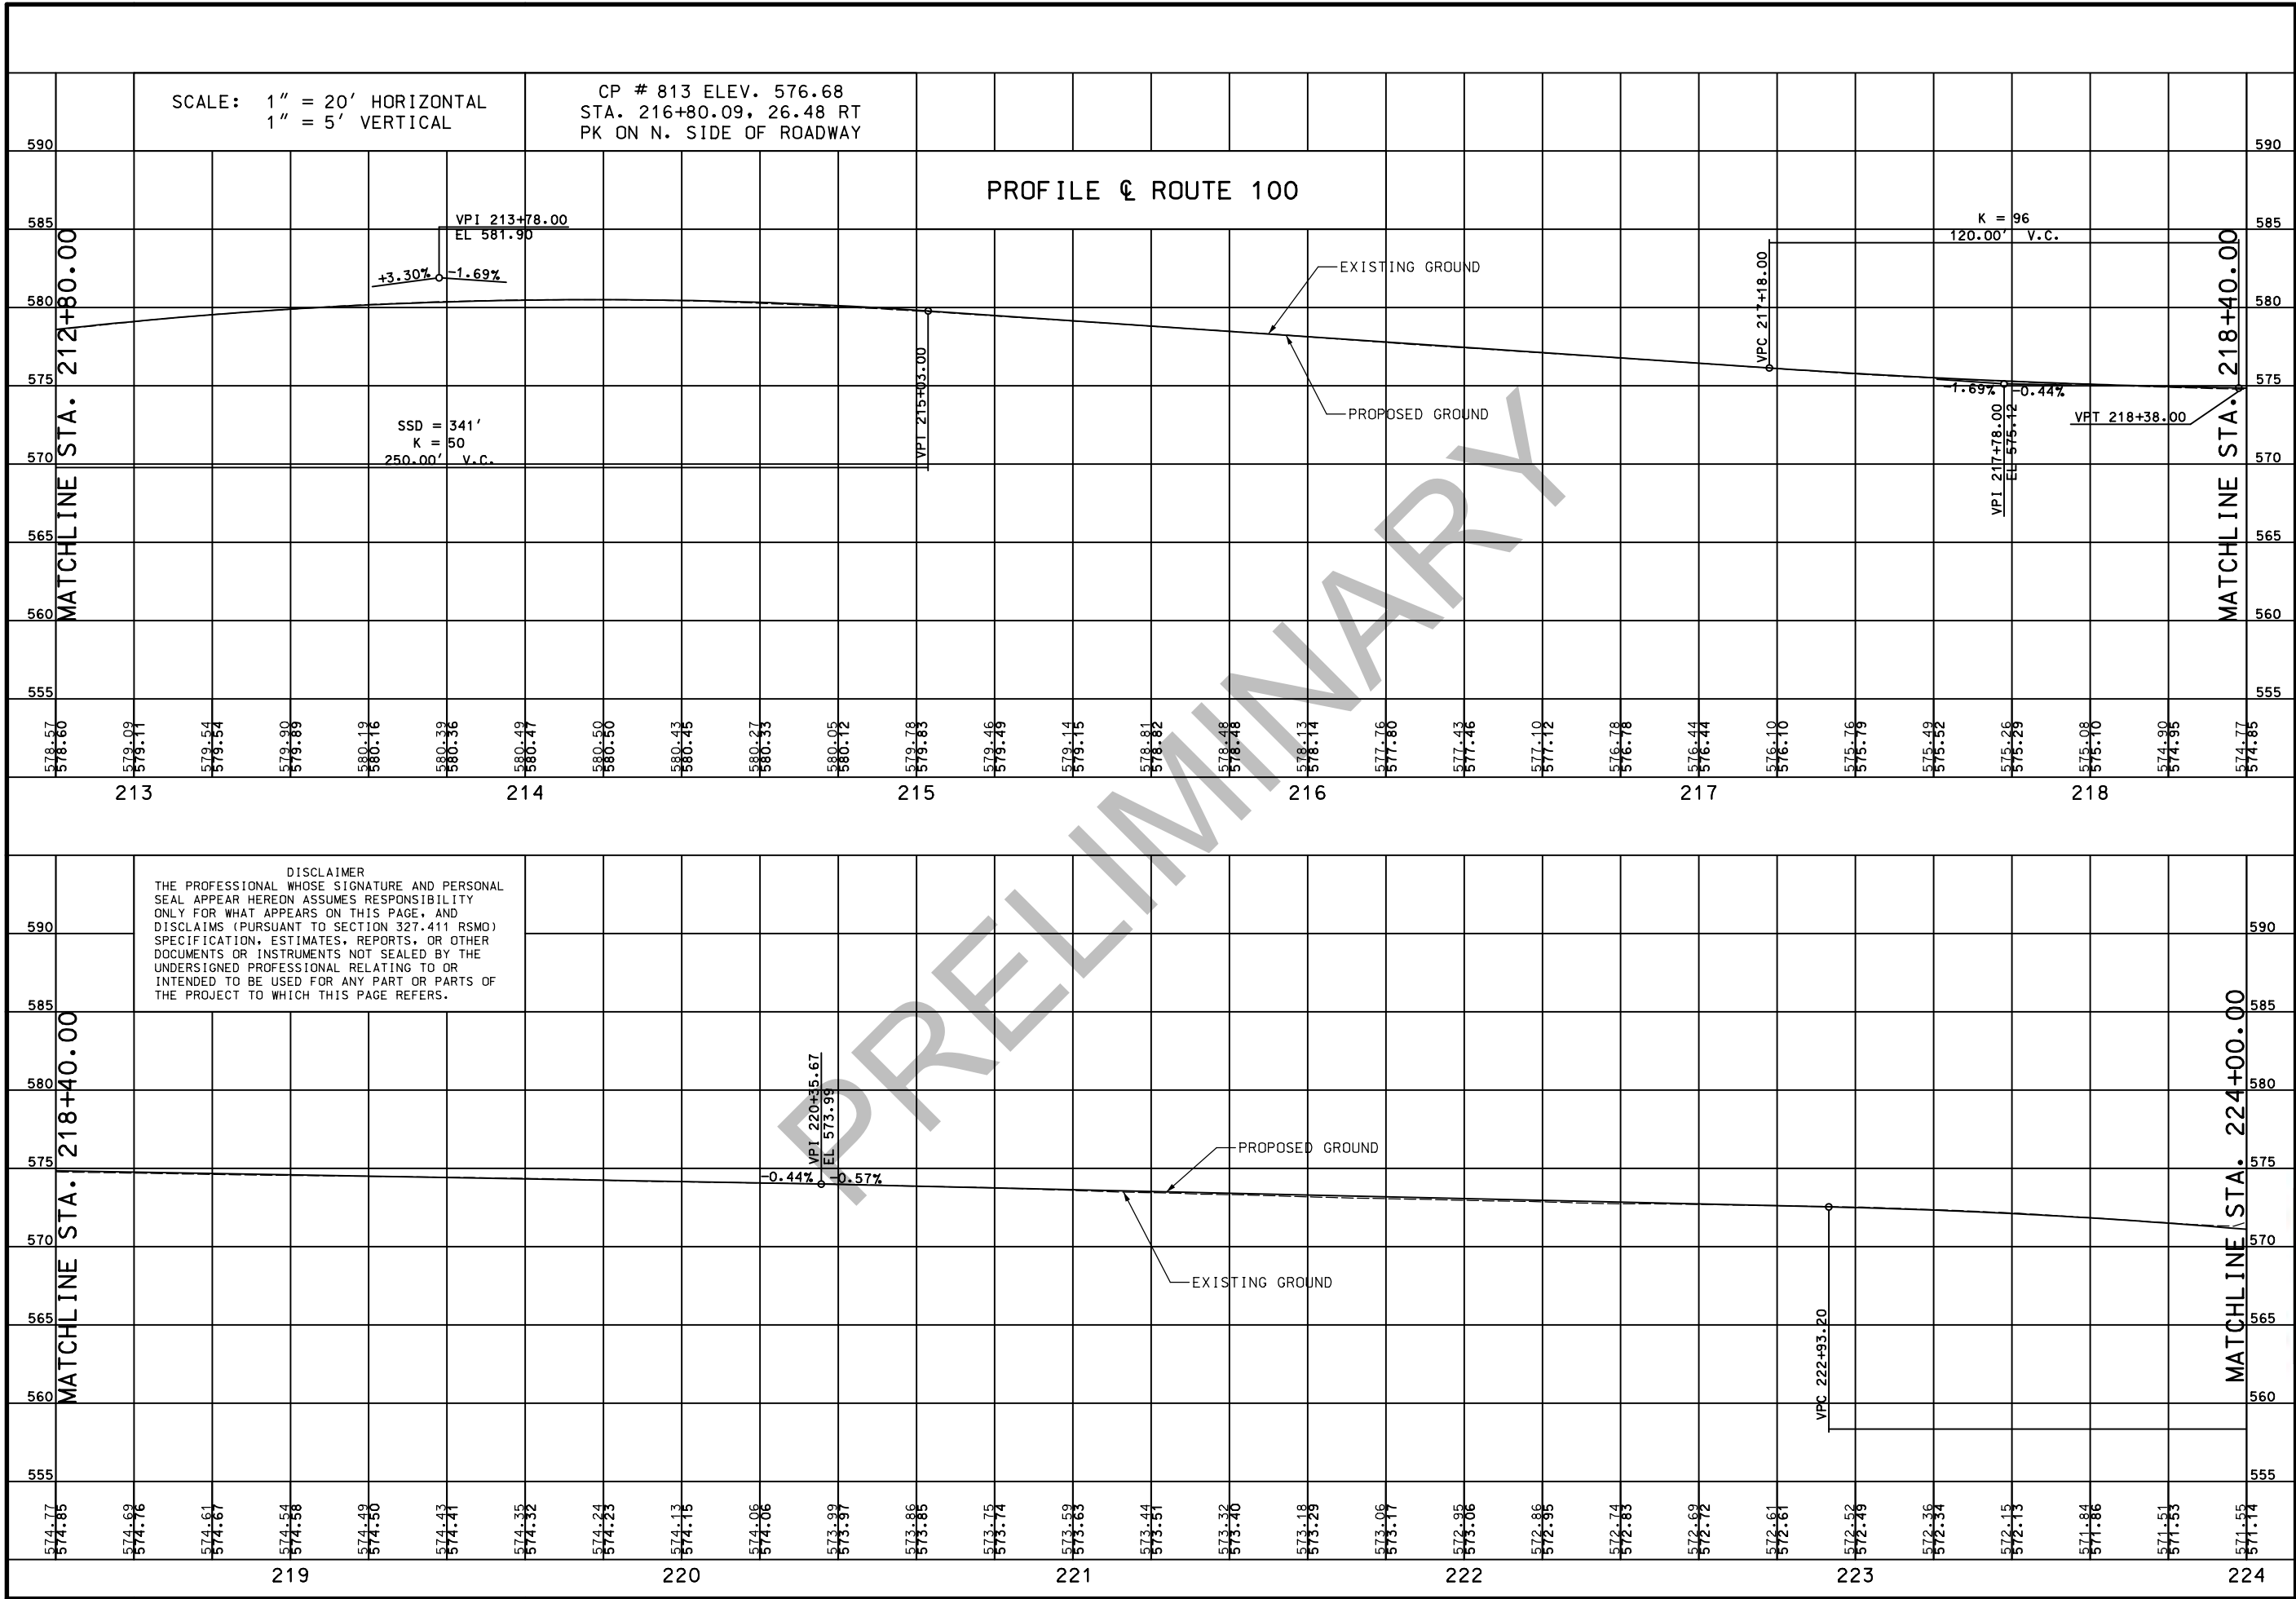

PRELIMINARY
NOT FOR CONSTRUCTION

DATE PREPARED
2/15/2021

ROUTE
100

DISTRICT
SL

STATE
MO

SHEET NO.
72

COUNTY
ST. LOUIS

JOB NO.
J6S1718

CONTRACT ID.
.

PROJECT NO.
.

BRIDGE NO.
.

DATE	DESCRIPTION
.	.
.	.
.	.
.	.
.	.
.	.

MISSOURI HIGHWAYS AND TRANSPORTATION COMMISSION




105 WEST CAPITAL
JEFFERSON CITY, MO 65102
1-888-ASK-MODOT (1-888-275-6636)



TWM
ENGINEERING
GEOSPATIAL SERVICES
720 OLIVE STREET, SUITE 200A
ST. LOUIS 63101
www.twm-inc.com
MISSOURI CERT. OF AUTHORITY: 001528

PROFILE
ROUTE 100
SHEET 17 OF 27

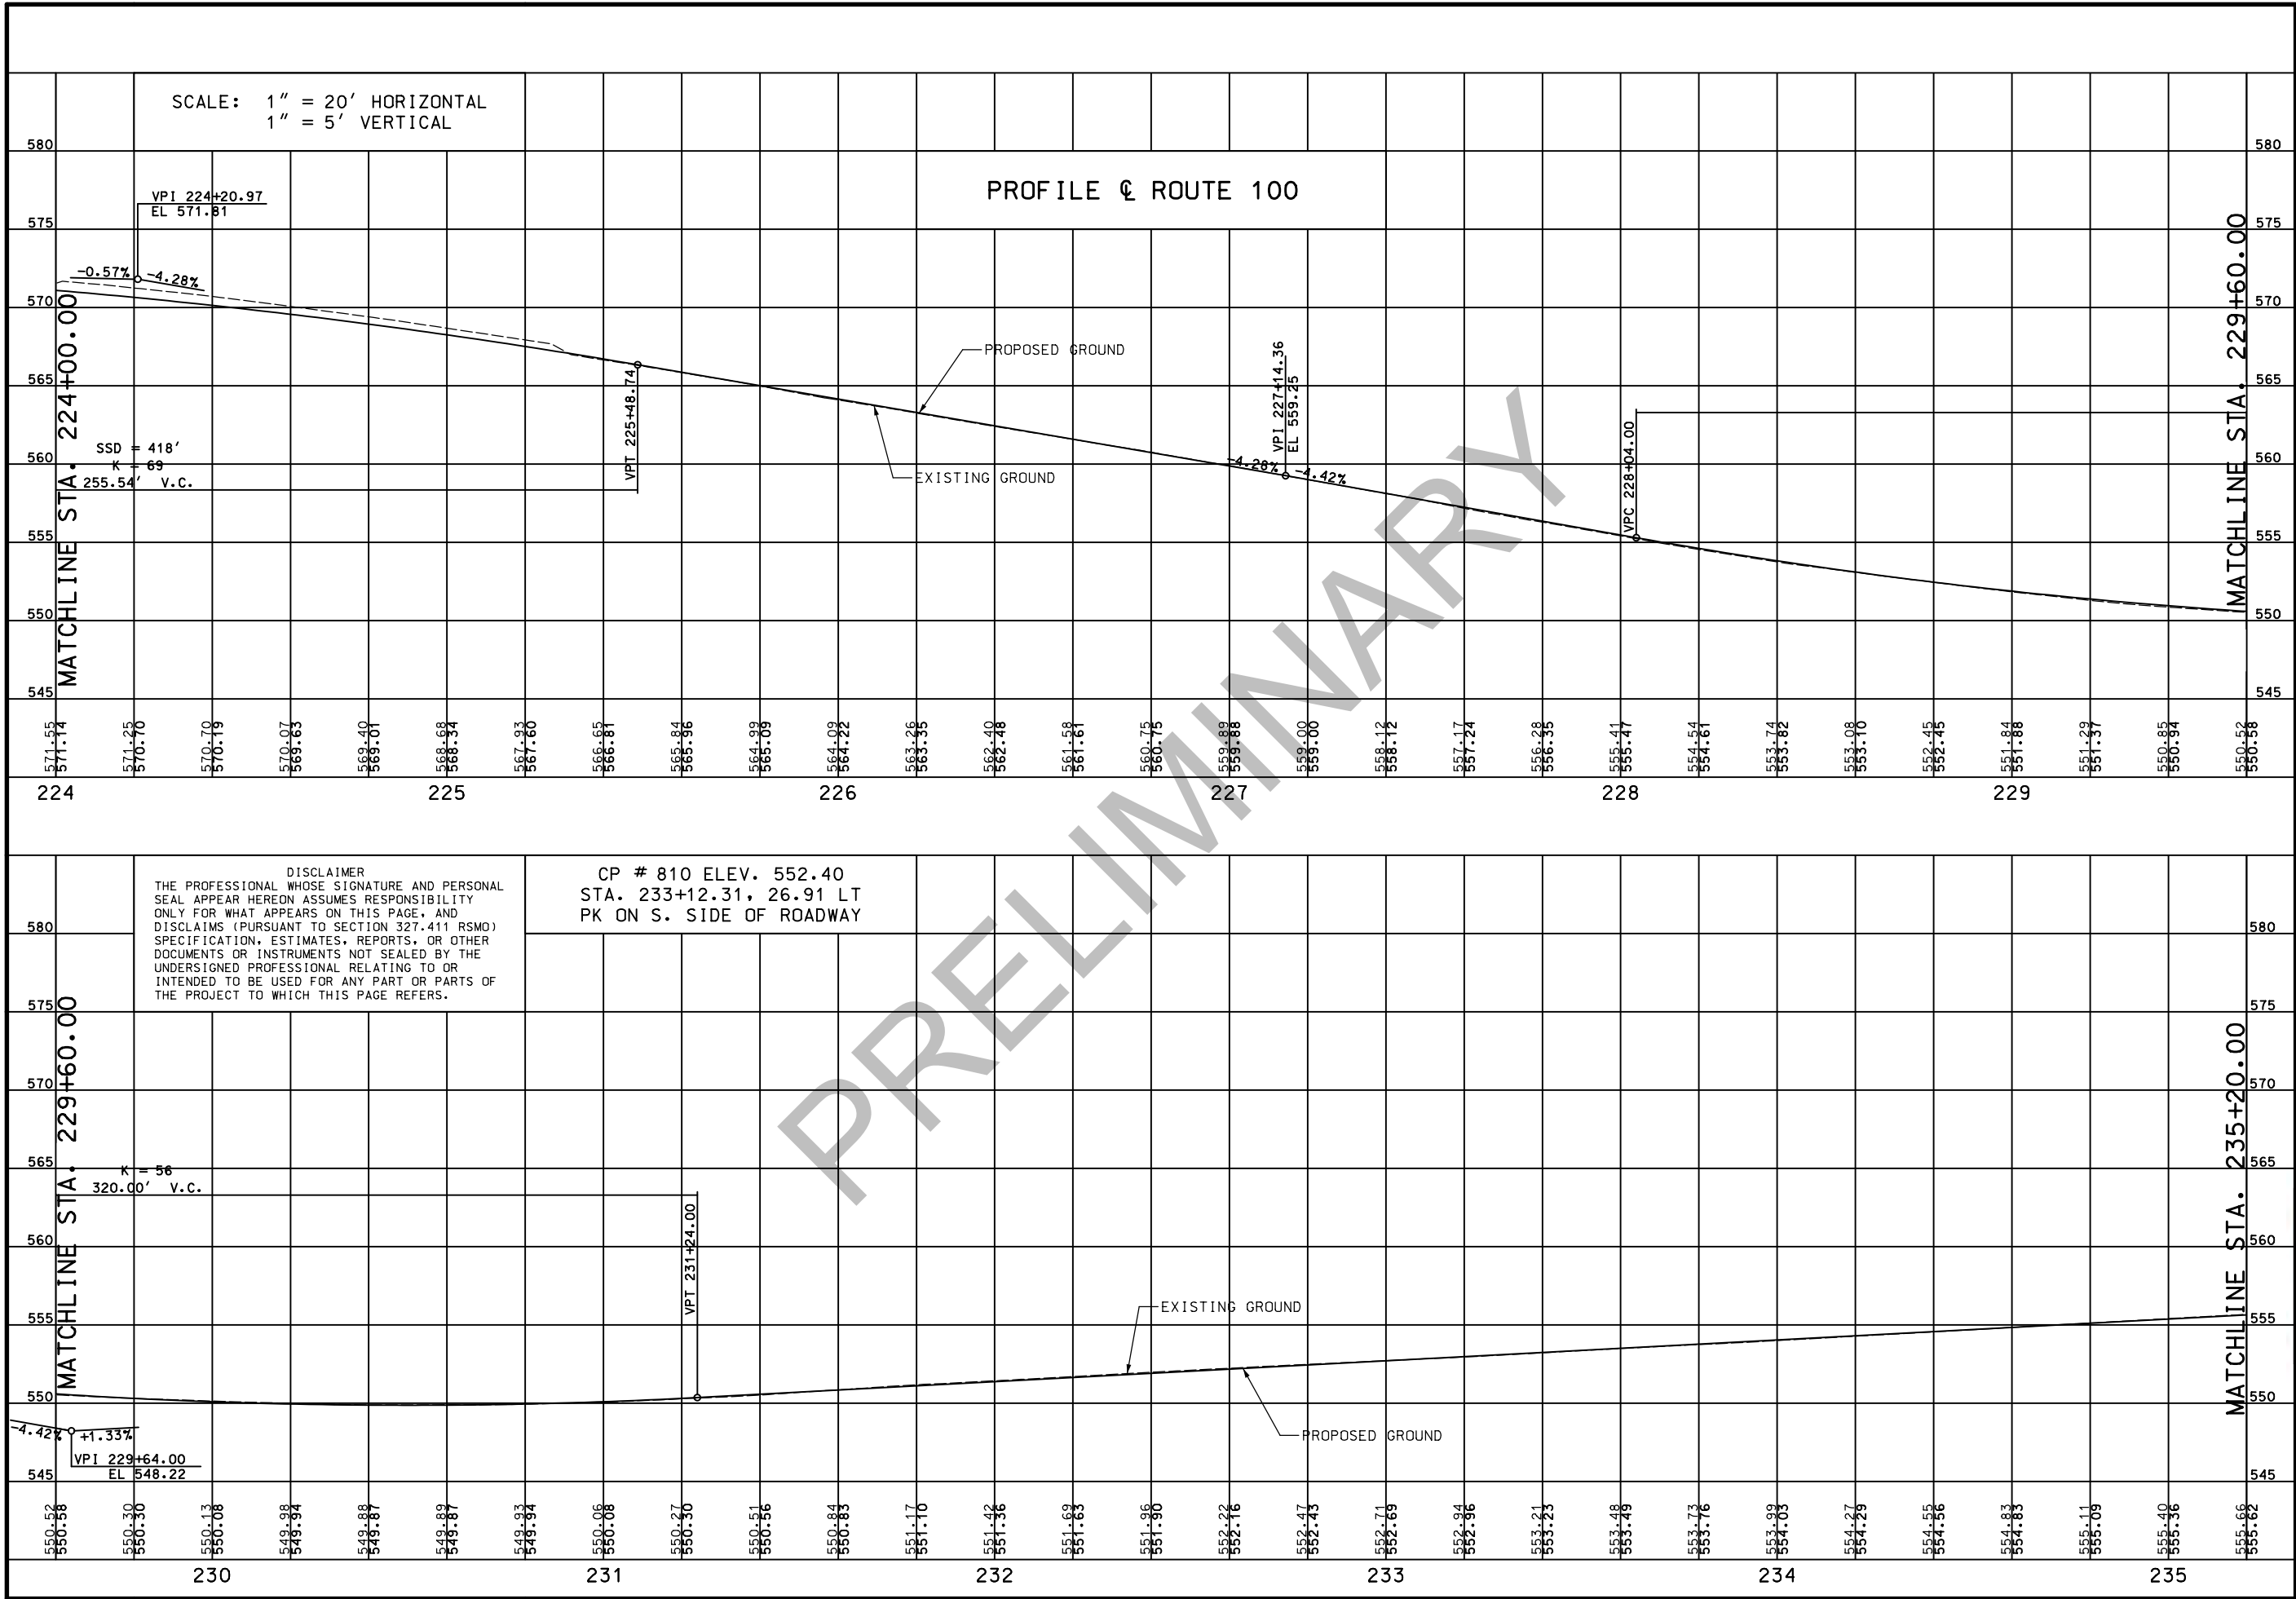

PRELIMINARY

NOT FOR CONSTRUCTION

DATE PREPARED 2/15/2021	
ROUTE 100	STATE MO
DISTRICT SL	SHEET NO. 73
COUNTY ST. LOUIS	
JOB NO. J6S1718	
CONTRACT ID.	
PROJECT NO.	
BRIDGE NO.	

DATE	DESCRIPTION

MISSOURI HIGHWAYS AND TRANSPORTATION COMMISSION

MoDOT

105 WEST CAPITAL
JEFFERSON CITY, MO 65102
1-888-ASK-MODOT (1-888-275-6636)


TWM

ENGINEERING
GEOSPATIAL SERVICES

720 OLIVE STREET, SUITE 200A
ST. LOUIS 63101
www.twm-inc.com

MISSOURI CERT. OF AUTHORITY: 001528

PROFILE
ROUTE 100
SHEET 18 OF 27

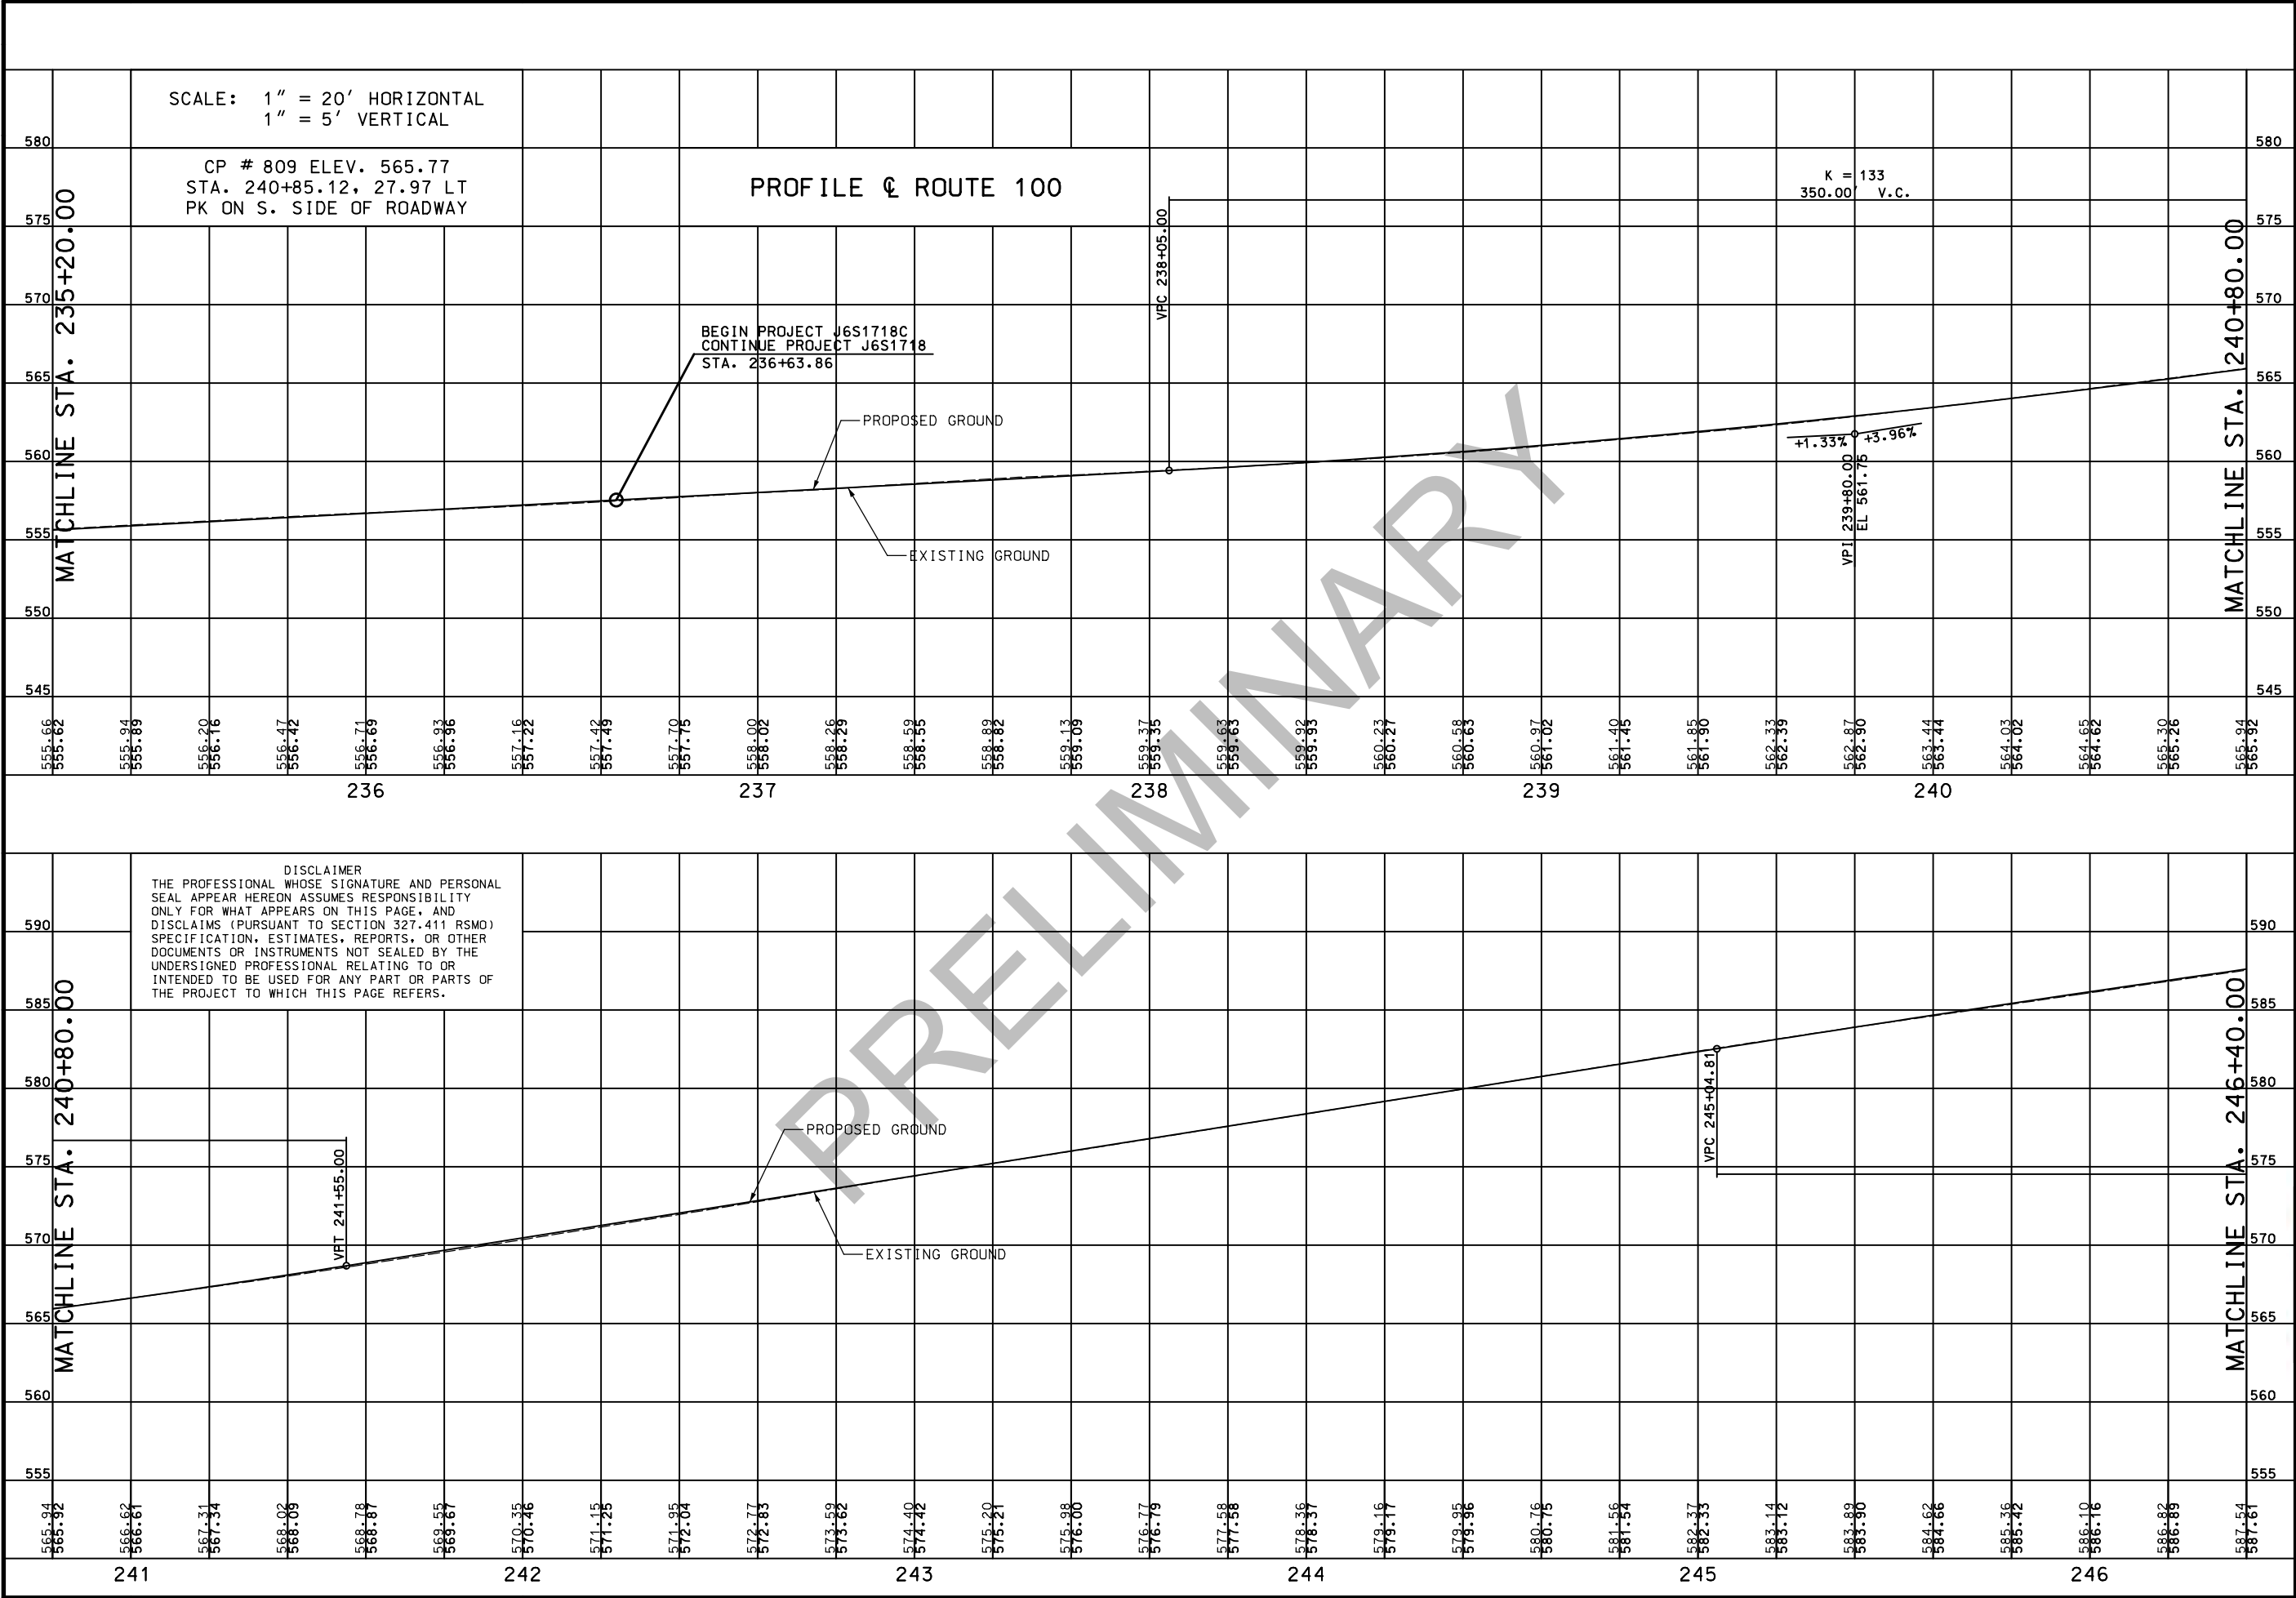

PRELIMINARY

NOT FOR CONSTRUCTION

DATE PREPARED 2/15/2021	
ROUTE 100	STATE MO
DISTRICT SL	SHEET NO. 74
COUNTY ST. LOUIS	
JOB NO. J6S1718/J6S1718C	
CONTRACT ID.	
PROJECT NO.	
BRIDGE NO.	

DATE	DESCRIPTION

MISSOURI HIGHWAYS AND TRANSPORTATION COMMISSION

MoDOT

105 WEST CAPITAL
JEFFERSON CITY, MO 65102
1-888-ASK-MODOT (1-888-275-6636)


TWM

ENGINEERING
GEOSPATIAL SERVICES

720 OLIVE STREET, SUITE 200A
ST. LOUIS 63101
www.twm-inc.com

MISSOURI CERT. OF AUTHORITY: 001528

PROFILE
ROUTE 100
SHEET 19 OF 27

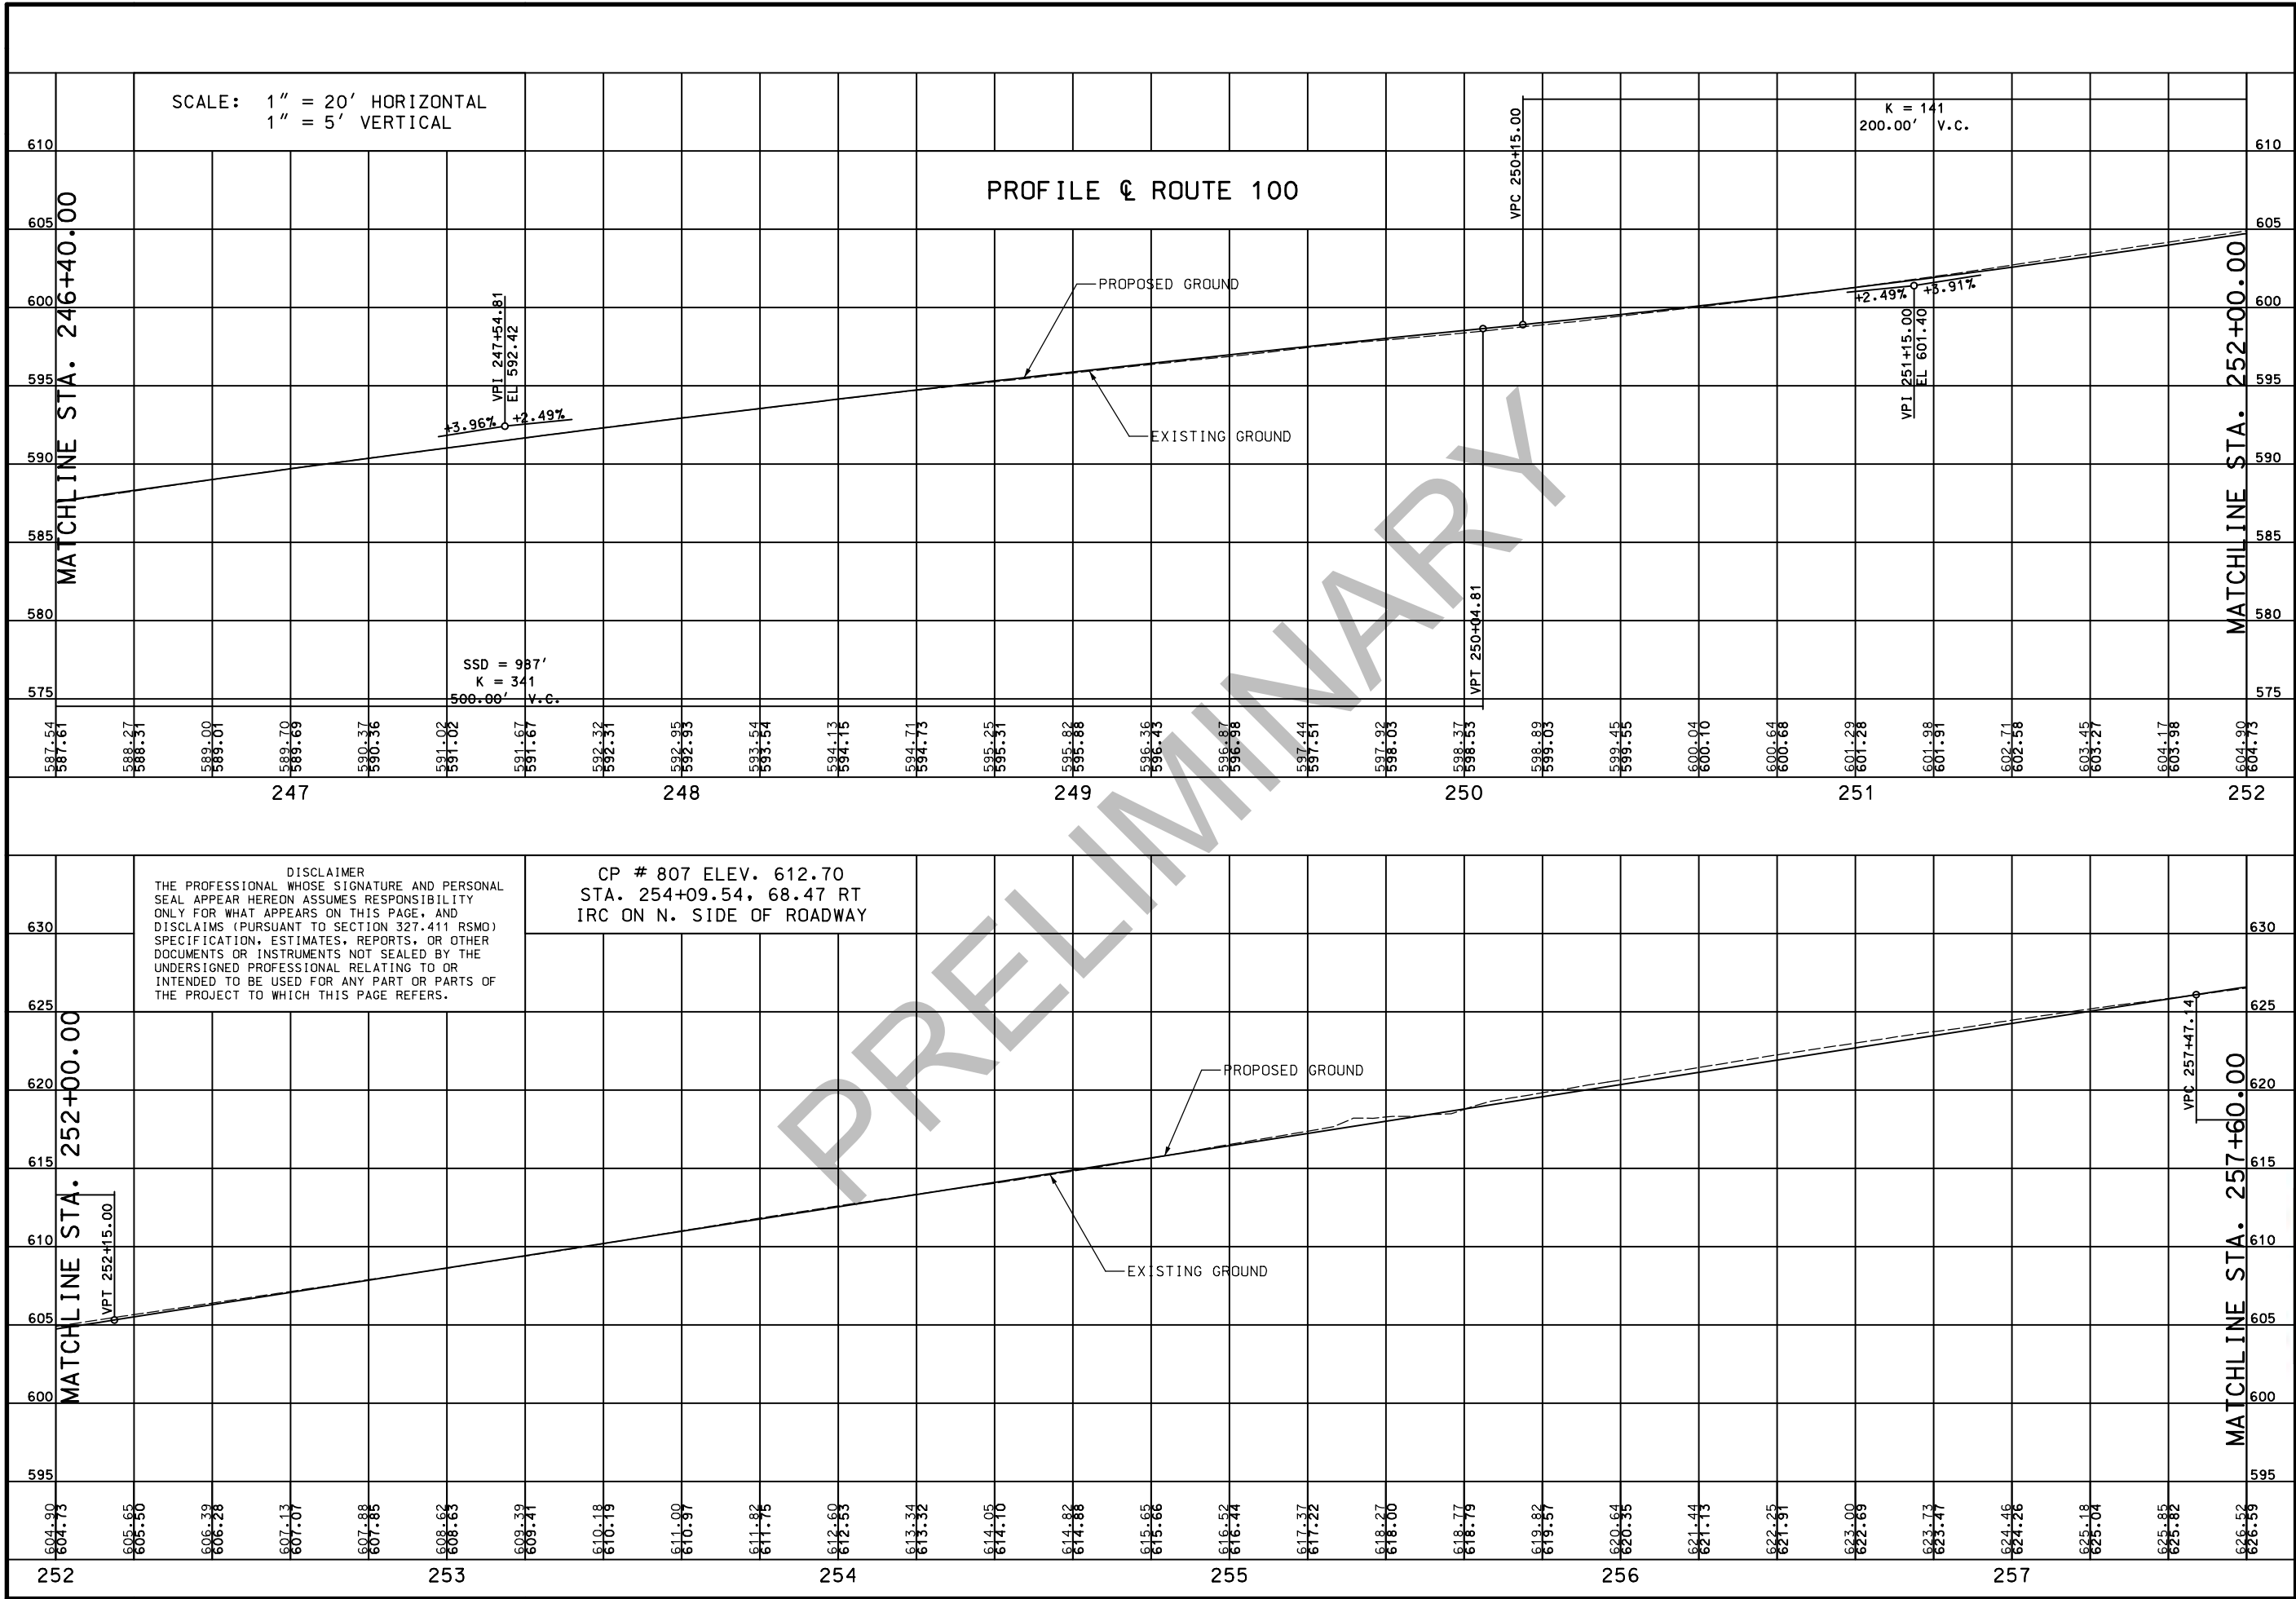

PRELIMINARY

NOT FOR CONSTRUCTION

DATE PREPARED
2/15/2021

ROUTE
100

STATE
MO

DISTRICT
SL

SHEET NO.
75

COUNTY
ST. LOUIS

JOB NO.
J6S1718/J6S1718C

CONTRACT ID.

PROJECT NO.

BRIDGE NO.

DATE

DESCRIPTION

MISSOURI HIGHWAYS AND TRANSPORTATION COMMISSION


MoDOT

105 WEST CAPITAL
JEFFERSON CITY, MO 65102
1-888-ASK-MODOT (1-888-275-6636)

TWM

ENGINEERING
GEOSPATIAL SERVICES
720 OLIVE STREET, SUITE 200A
ST. LOUIS 63101
www.twm-inc.com
MISSOURI CERT. OF AUTHORITY: 001528

PROFILE
ROUTE 100
SHEET 20 OF 27

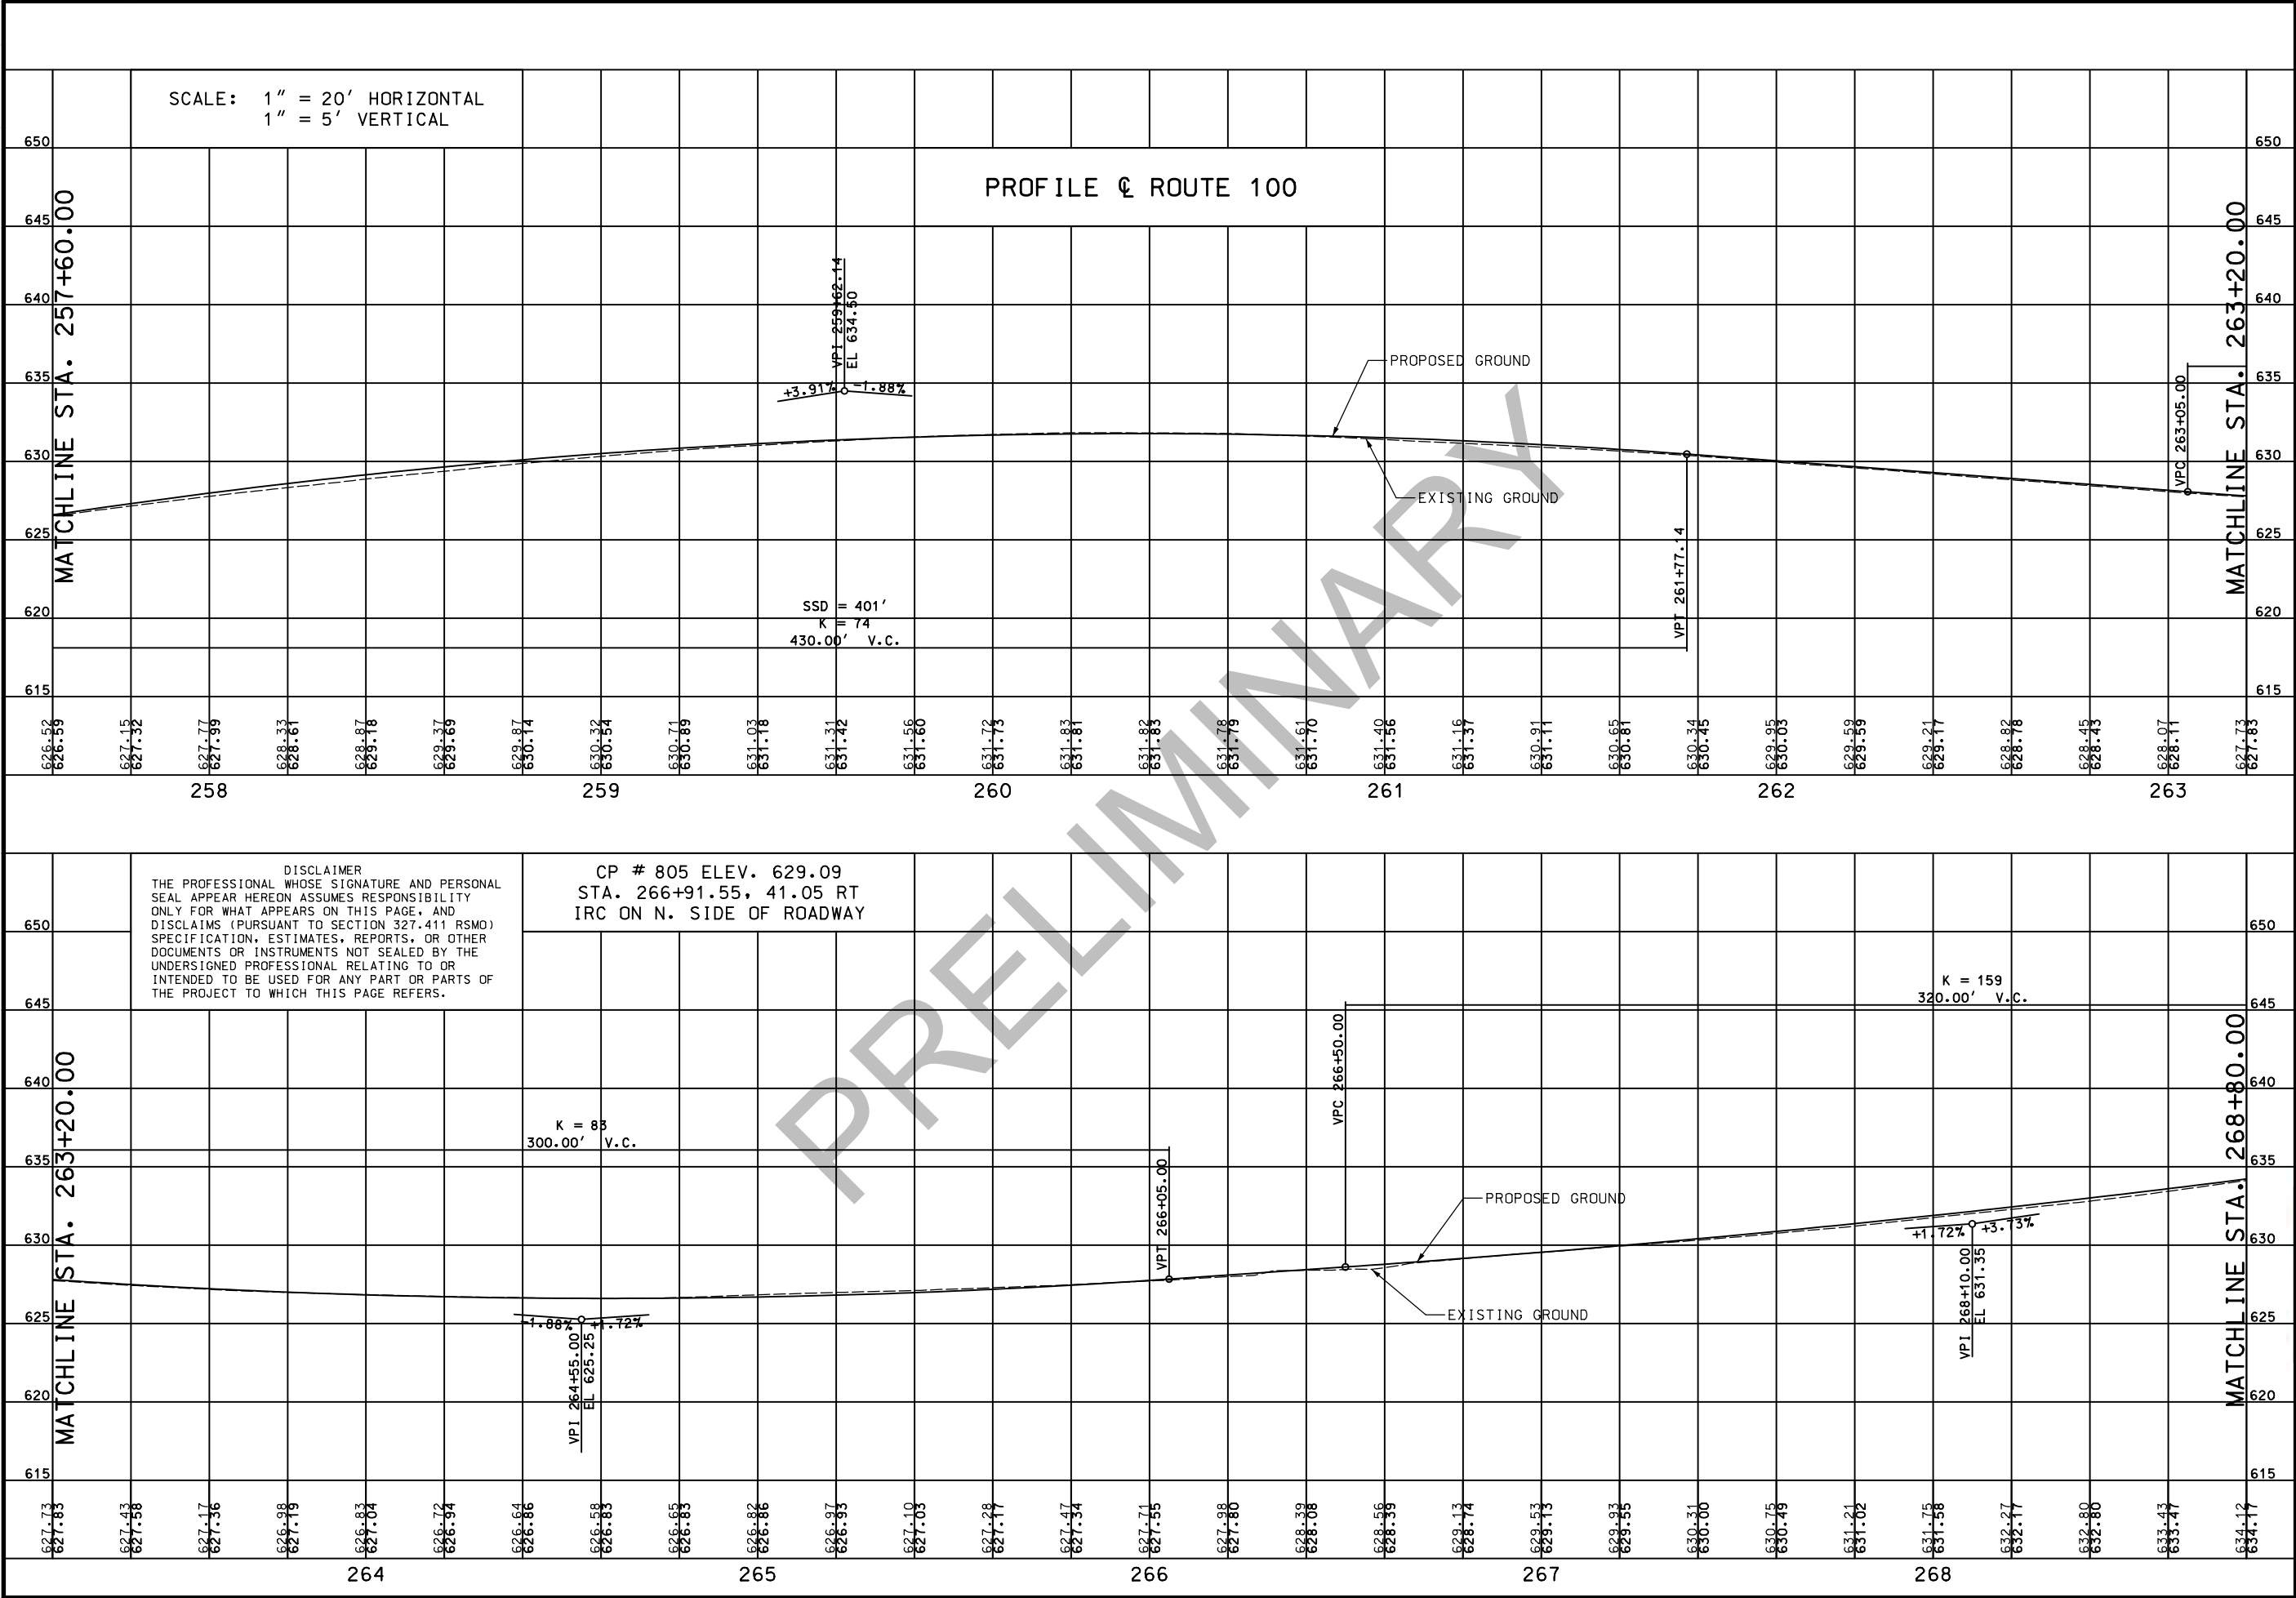

PRELIMINARY

NOT FOR CONSTRUCTION

DATE PREPARED 2/15/2021	
ROUTE 100	STATE MO
DISTRICT SL	SHEET NO. 76
COUNTY ST. LOUIS	
JOB NO. J6S1718/J6S1718C	
CONTRACT ID.	
PROJECT NO.	
BRIDGE NO.	

DATE	DESCRIPTION
.	.
.	.
.	.
.	.
.	.
.	.

MISSOURI HIGHWAYS AND TRANSPORTATION COMMISSION




105 WEST CAPITAL
JEFFERSON CITY, MO 65102
1-888-ASK-MODOT (1-888-275-6636)



TWM
ENGINEERING
GEOSPATIAL SERVICES
720 OLIVE STREET, SUITE 200A
ST. LOUIS 63101
www.twm-inc.com
MISSOURI CERT. OF AUTHORITY: 001528

PROFILE
ROUTE 100
SHEET 21 OF 27

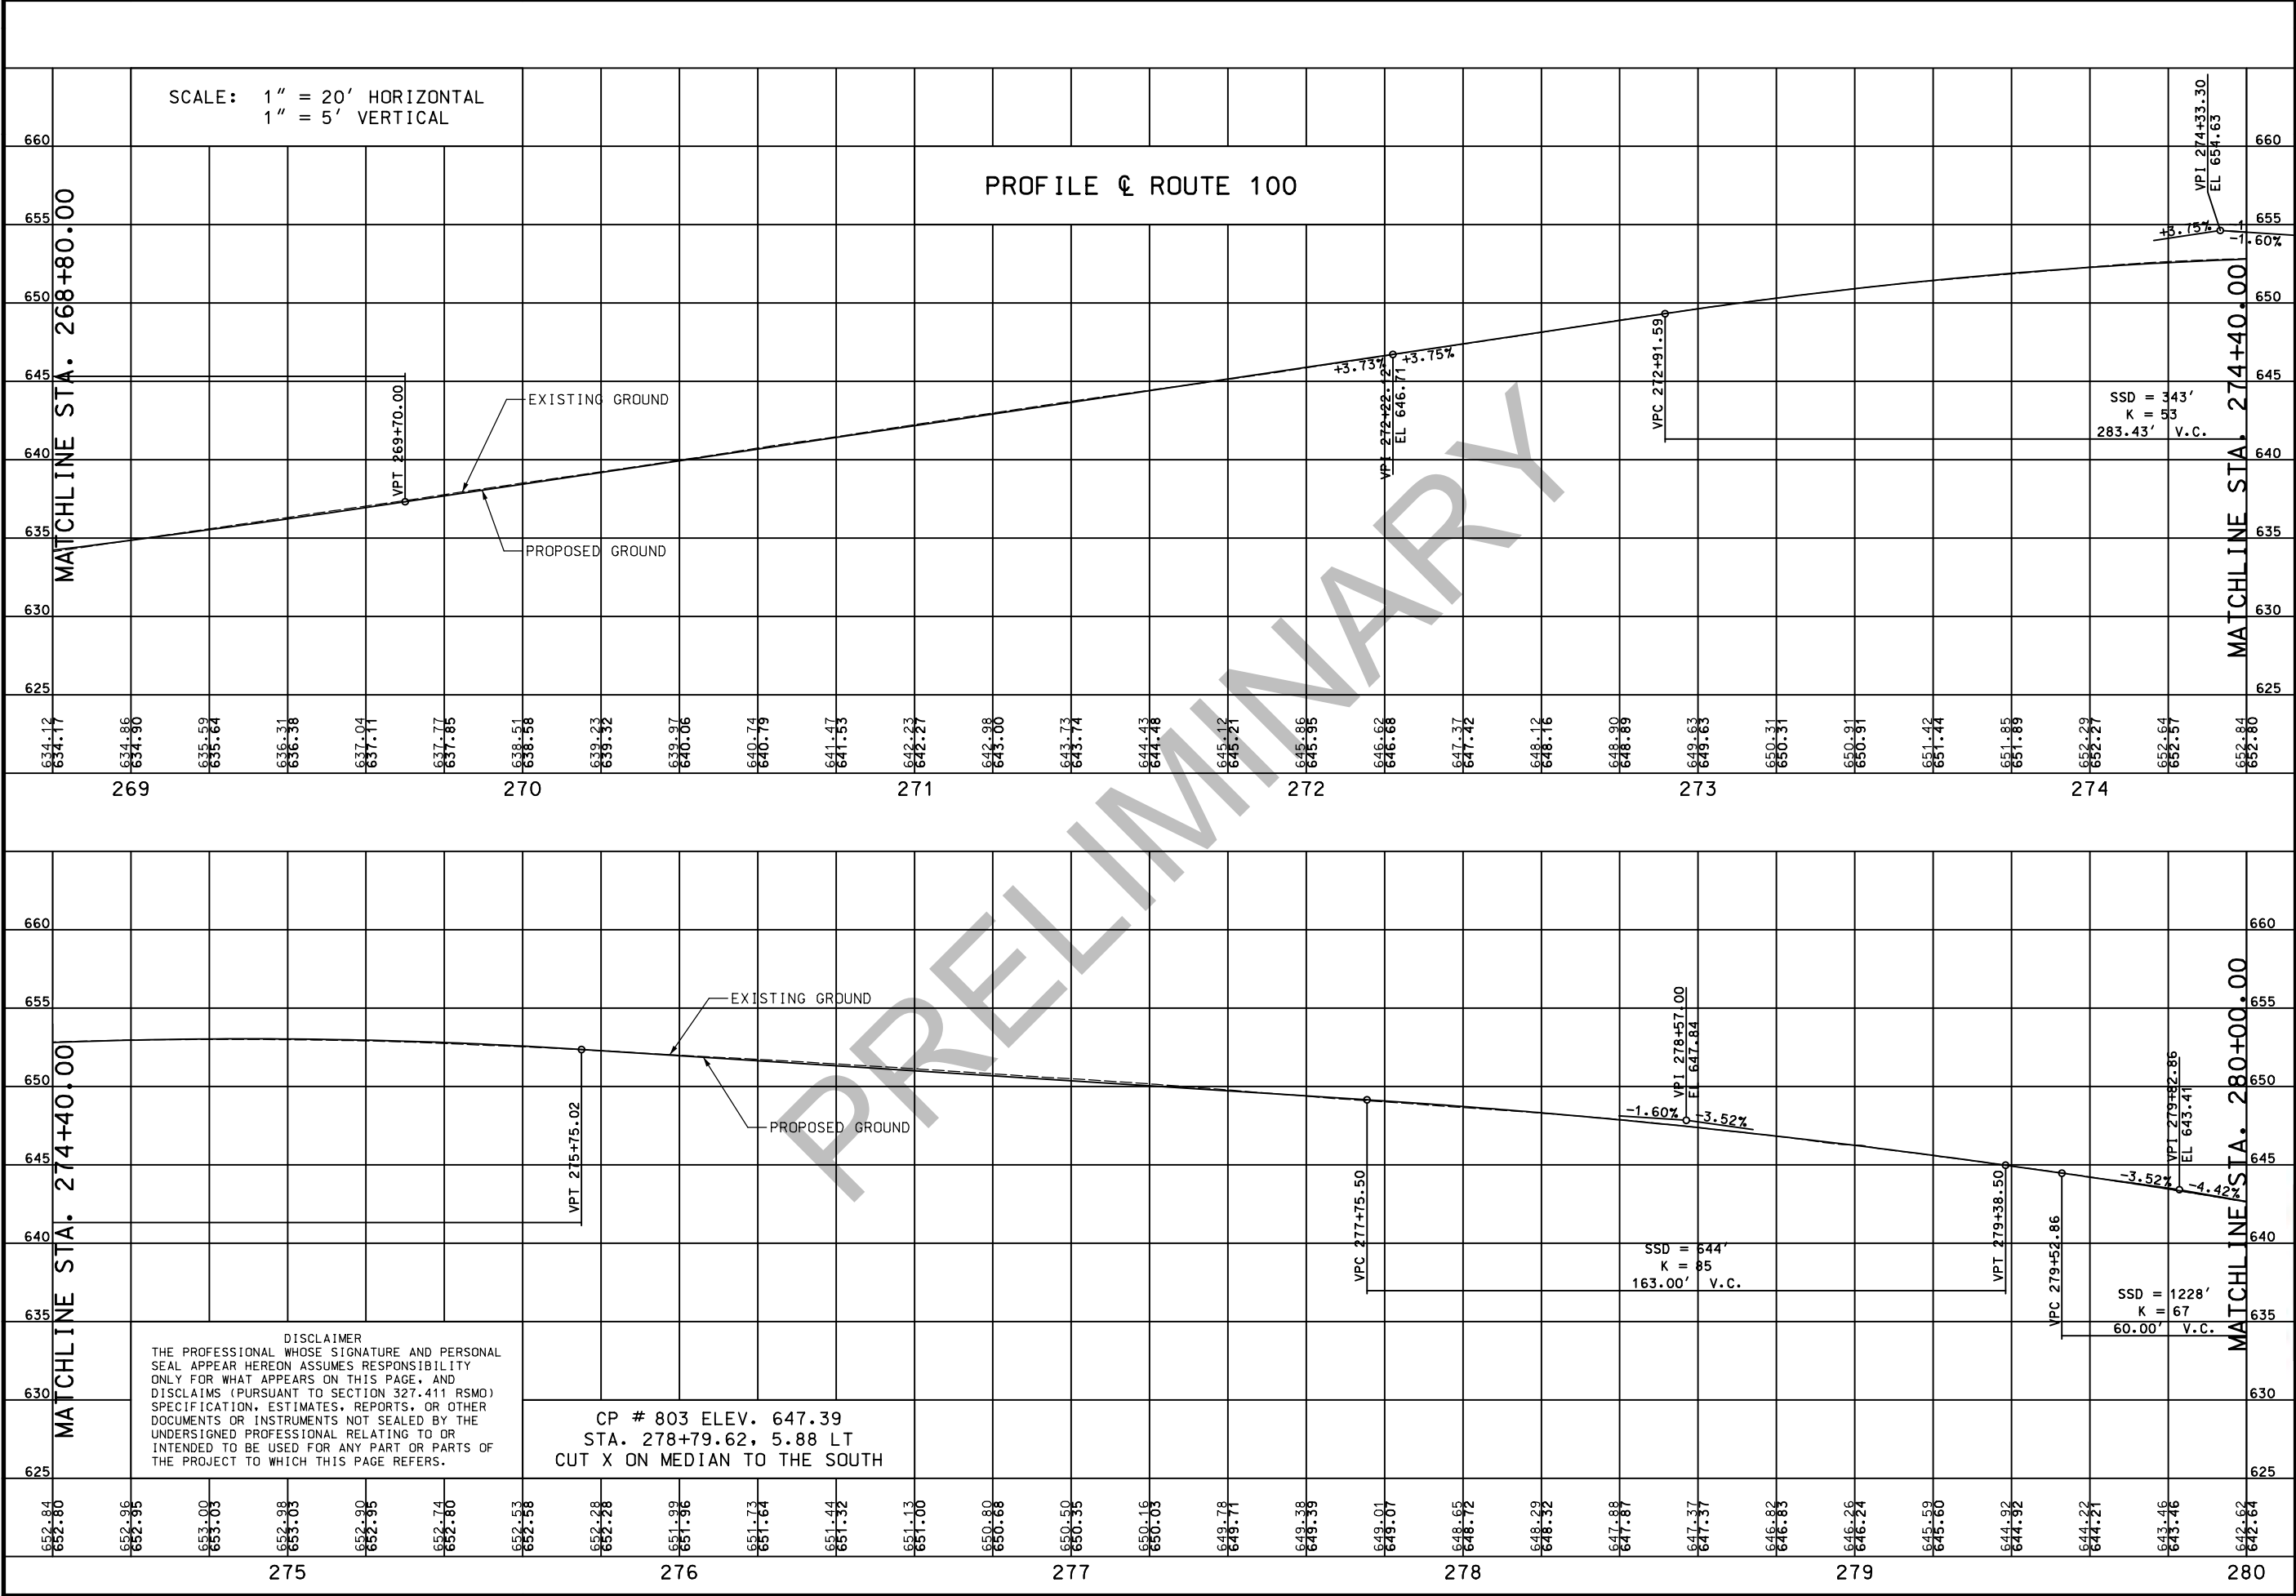

PRELIMINARY

NOT FOR CONSTRUCTION

DATE PREPARED
2/15/2021

ROUTE
100

DISTRICT
SL

COUNTY
ST. LOUIS

JOB NO.
J6S1718/J6S1718C

CONTRACT ID.

PROJECT NO.

BRIDGE NO.

DESCRIPTION

DATE

MISSOURI HIGHWAYS AND TRANSPORTATION COMMISSION


TWM

ENGINEERING
GEOSPATIAL SERVICES
720 OLIVE STREET, SUITE 200A
ST. LOUIS 63101
www.twm-inc.com

105 WEST CAPITAL
JEFFERSON CITY, MO 65102
1-888-ASK-MODOT (1-888-275-6636)

PROFILE
ROUTE 100
SHEET 22 OF 27

IF A SEAL IS PRESENT ON THIS SHEET IT HAS BEEN ELECTRONICALLY SEALED AND DATED.

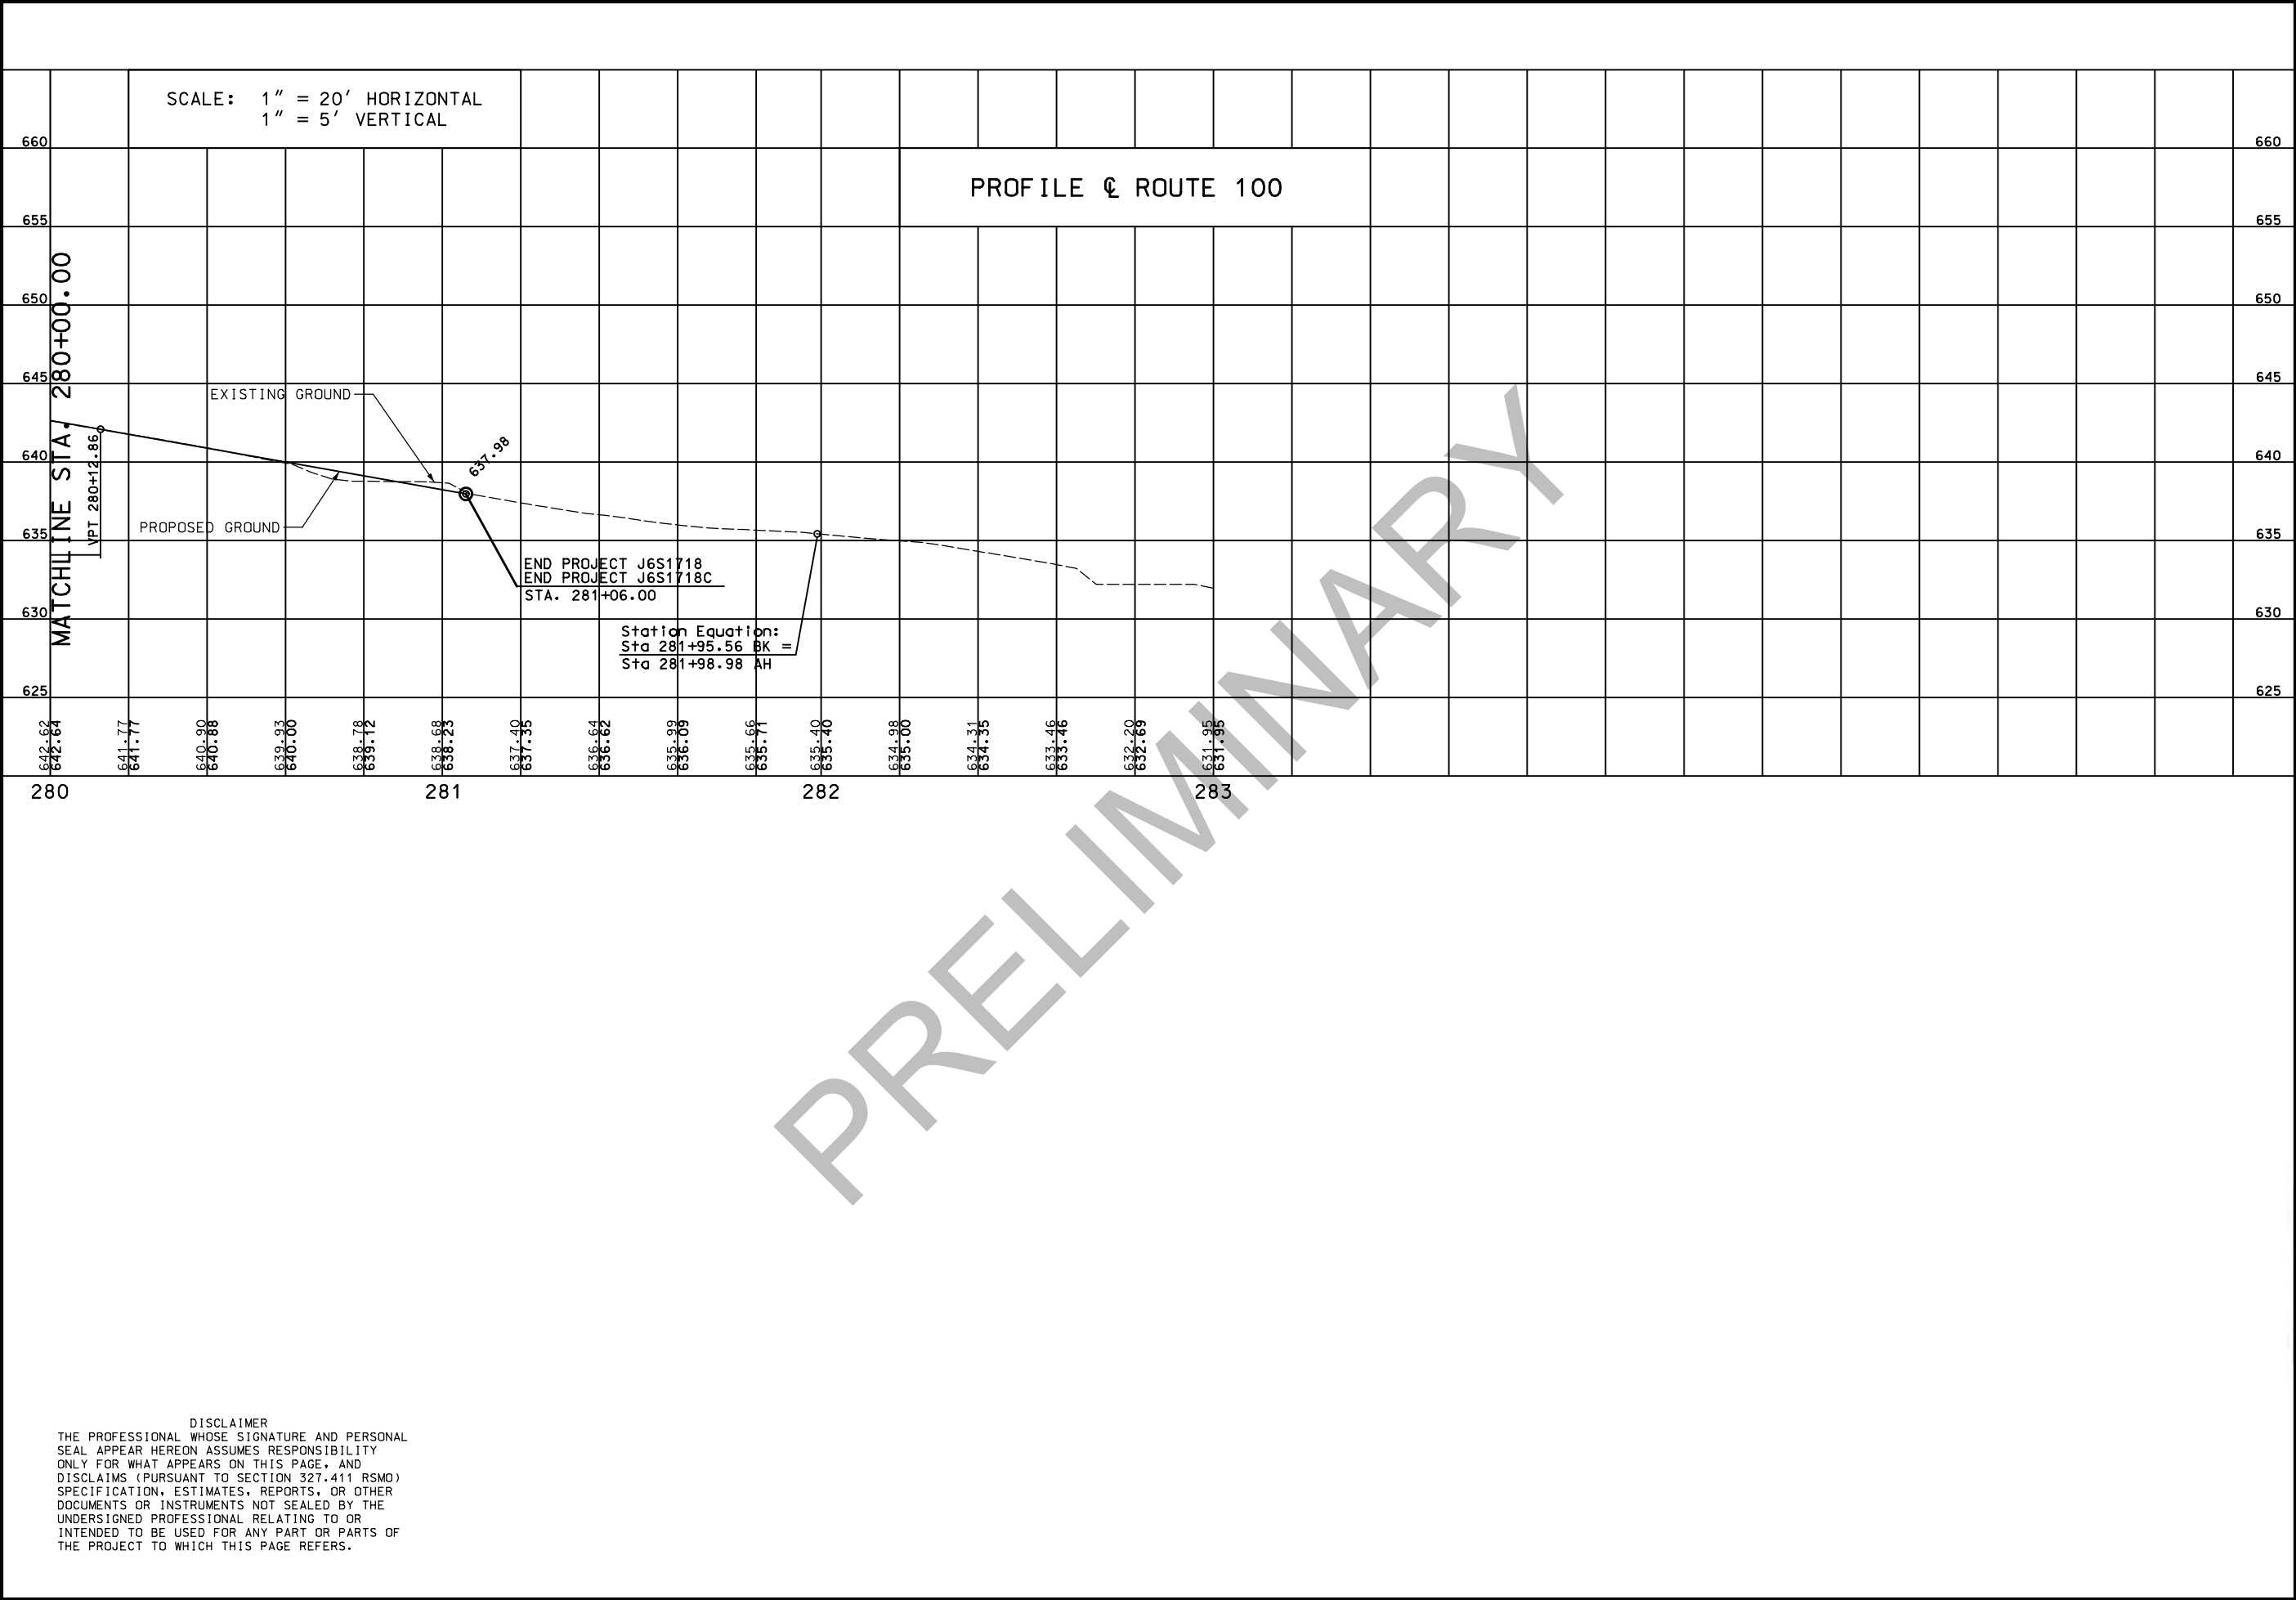

DISCLAIMER
THE PROFESSIONAL WHOSE SIGNATURE AND PERSONAL
SEAL APPEAR HEREON ASSUMES RESPONSIBILITY
ONLY FOR WHAT APPEARS ON THIS PAGE, AND
DISCLAIMS (PURSUANT TO SECTION 327.411 RSMO)
SPECIFICATION, ESTIMATES, REPORTS, OR OTHER
DOCUMENTS OR INSTRUMENTS NOT SEALED BY THE
UNDERSIGNED PROFESSIONAL RELATING TO OR
INTENDED TO BE USED FOR ANY PART OR PARTS OF
THE PROJECT TO WHICH THIS PAGE REFERS.

PRELIMINARY
NOT FOR
CONSTRUCTION

DATE PREPARED
2/15/2021

ROUTE
100
DISTRICT
SL

STATE
MO
SHEET NO.
78

COUNTY
ST. LOUIS

JOB NO.
J6S1718/J6S1718C

CONTRACT ID.

PROJECT NO.

BRIDGE NO.

DATE	DESCRIPTION
.	.
.	.
.	.
.	.
.	.
.	.

MISSOURI HIGHWAYS AND TRANSPORTATION
COMMISSION




105 WEST CAPITOL
JEFFERSON CITY, MO 65102
1-888-ASK-MODOT (1-888-275-6636)



TWM
ENGINEERING
GEOSPATIAL SERVICES
720 OLIVE STREET, SUITE 200A
ST. LOUIS 63101
www.twm-inc.com

MISSOURI CERT. OF AUTHORITY: 001528

PROFILE
ROUTE 100
SHEET 23 OF 27

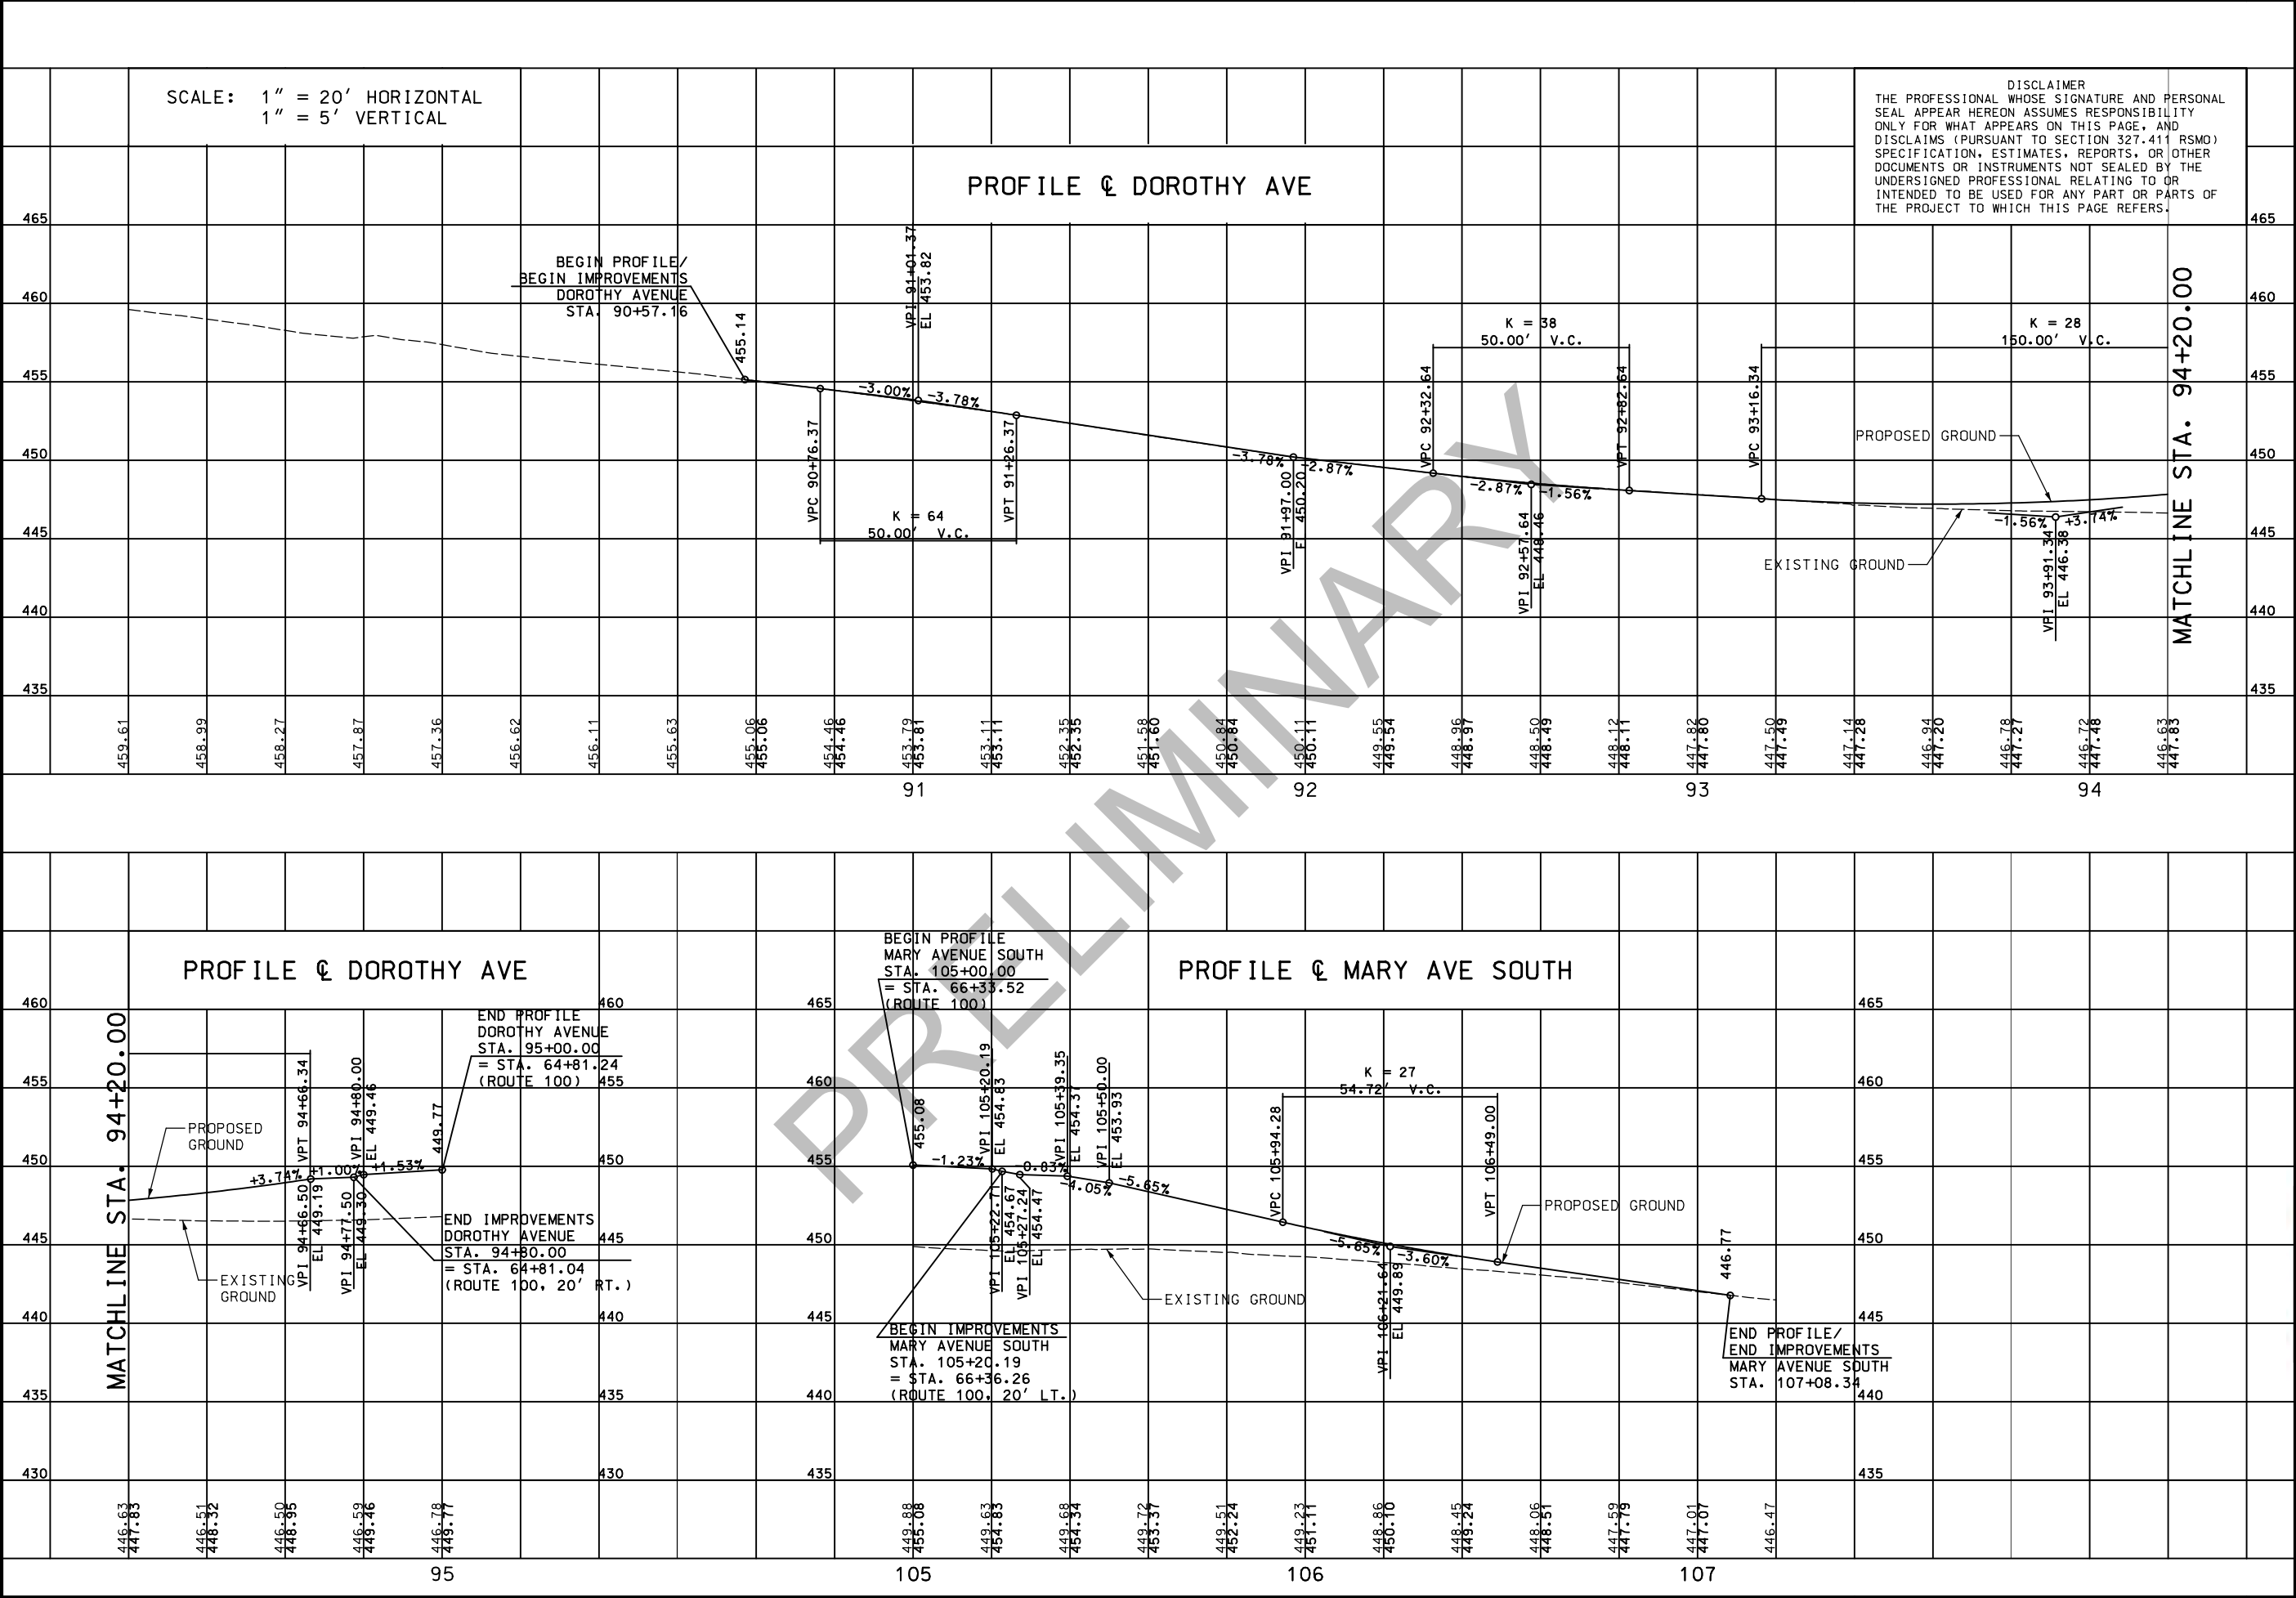

PRELIMINARY
NOT FOR CONSTRUCTION

DATE PREPARED
2/15/2021

ROUTE
100

STATE
MO

DISTRICT
SL

SHEET NO.
79

COUNTY
ST. LOUIS

JOB NO.
J6S1718/J6S1718B

CONTRACT ID.

PROJECT NO.

BRIDGE NO.

DESCRIPTION


DATE

MISSOURI HIGHWAYS AND TRANSPORTATION COMMISSION

TWM
ENGINEERING
GEOSPATIAL SERVICES
720 OLIVE STREET, SUITE 200A
ST. LOUIS, MO 63101
www.twm-inc.com
MISSOURI CERT. OF AUTHORITY: 001528

105 WEST CAPITAL
JEFFERSON CITY, MO 65102
1-888-ASK-MODOT (1-888-275-6636)

PROFILE
DOROTHY AVE &
MARY AVE SOUTH
SHEET 24 OF 27

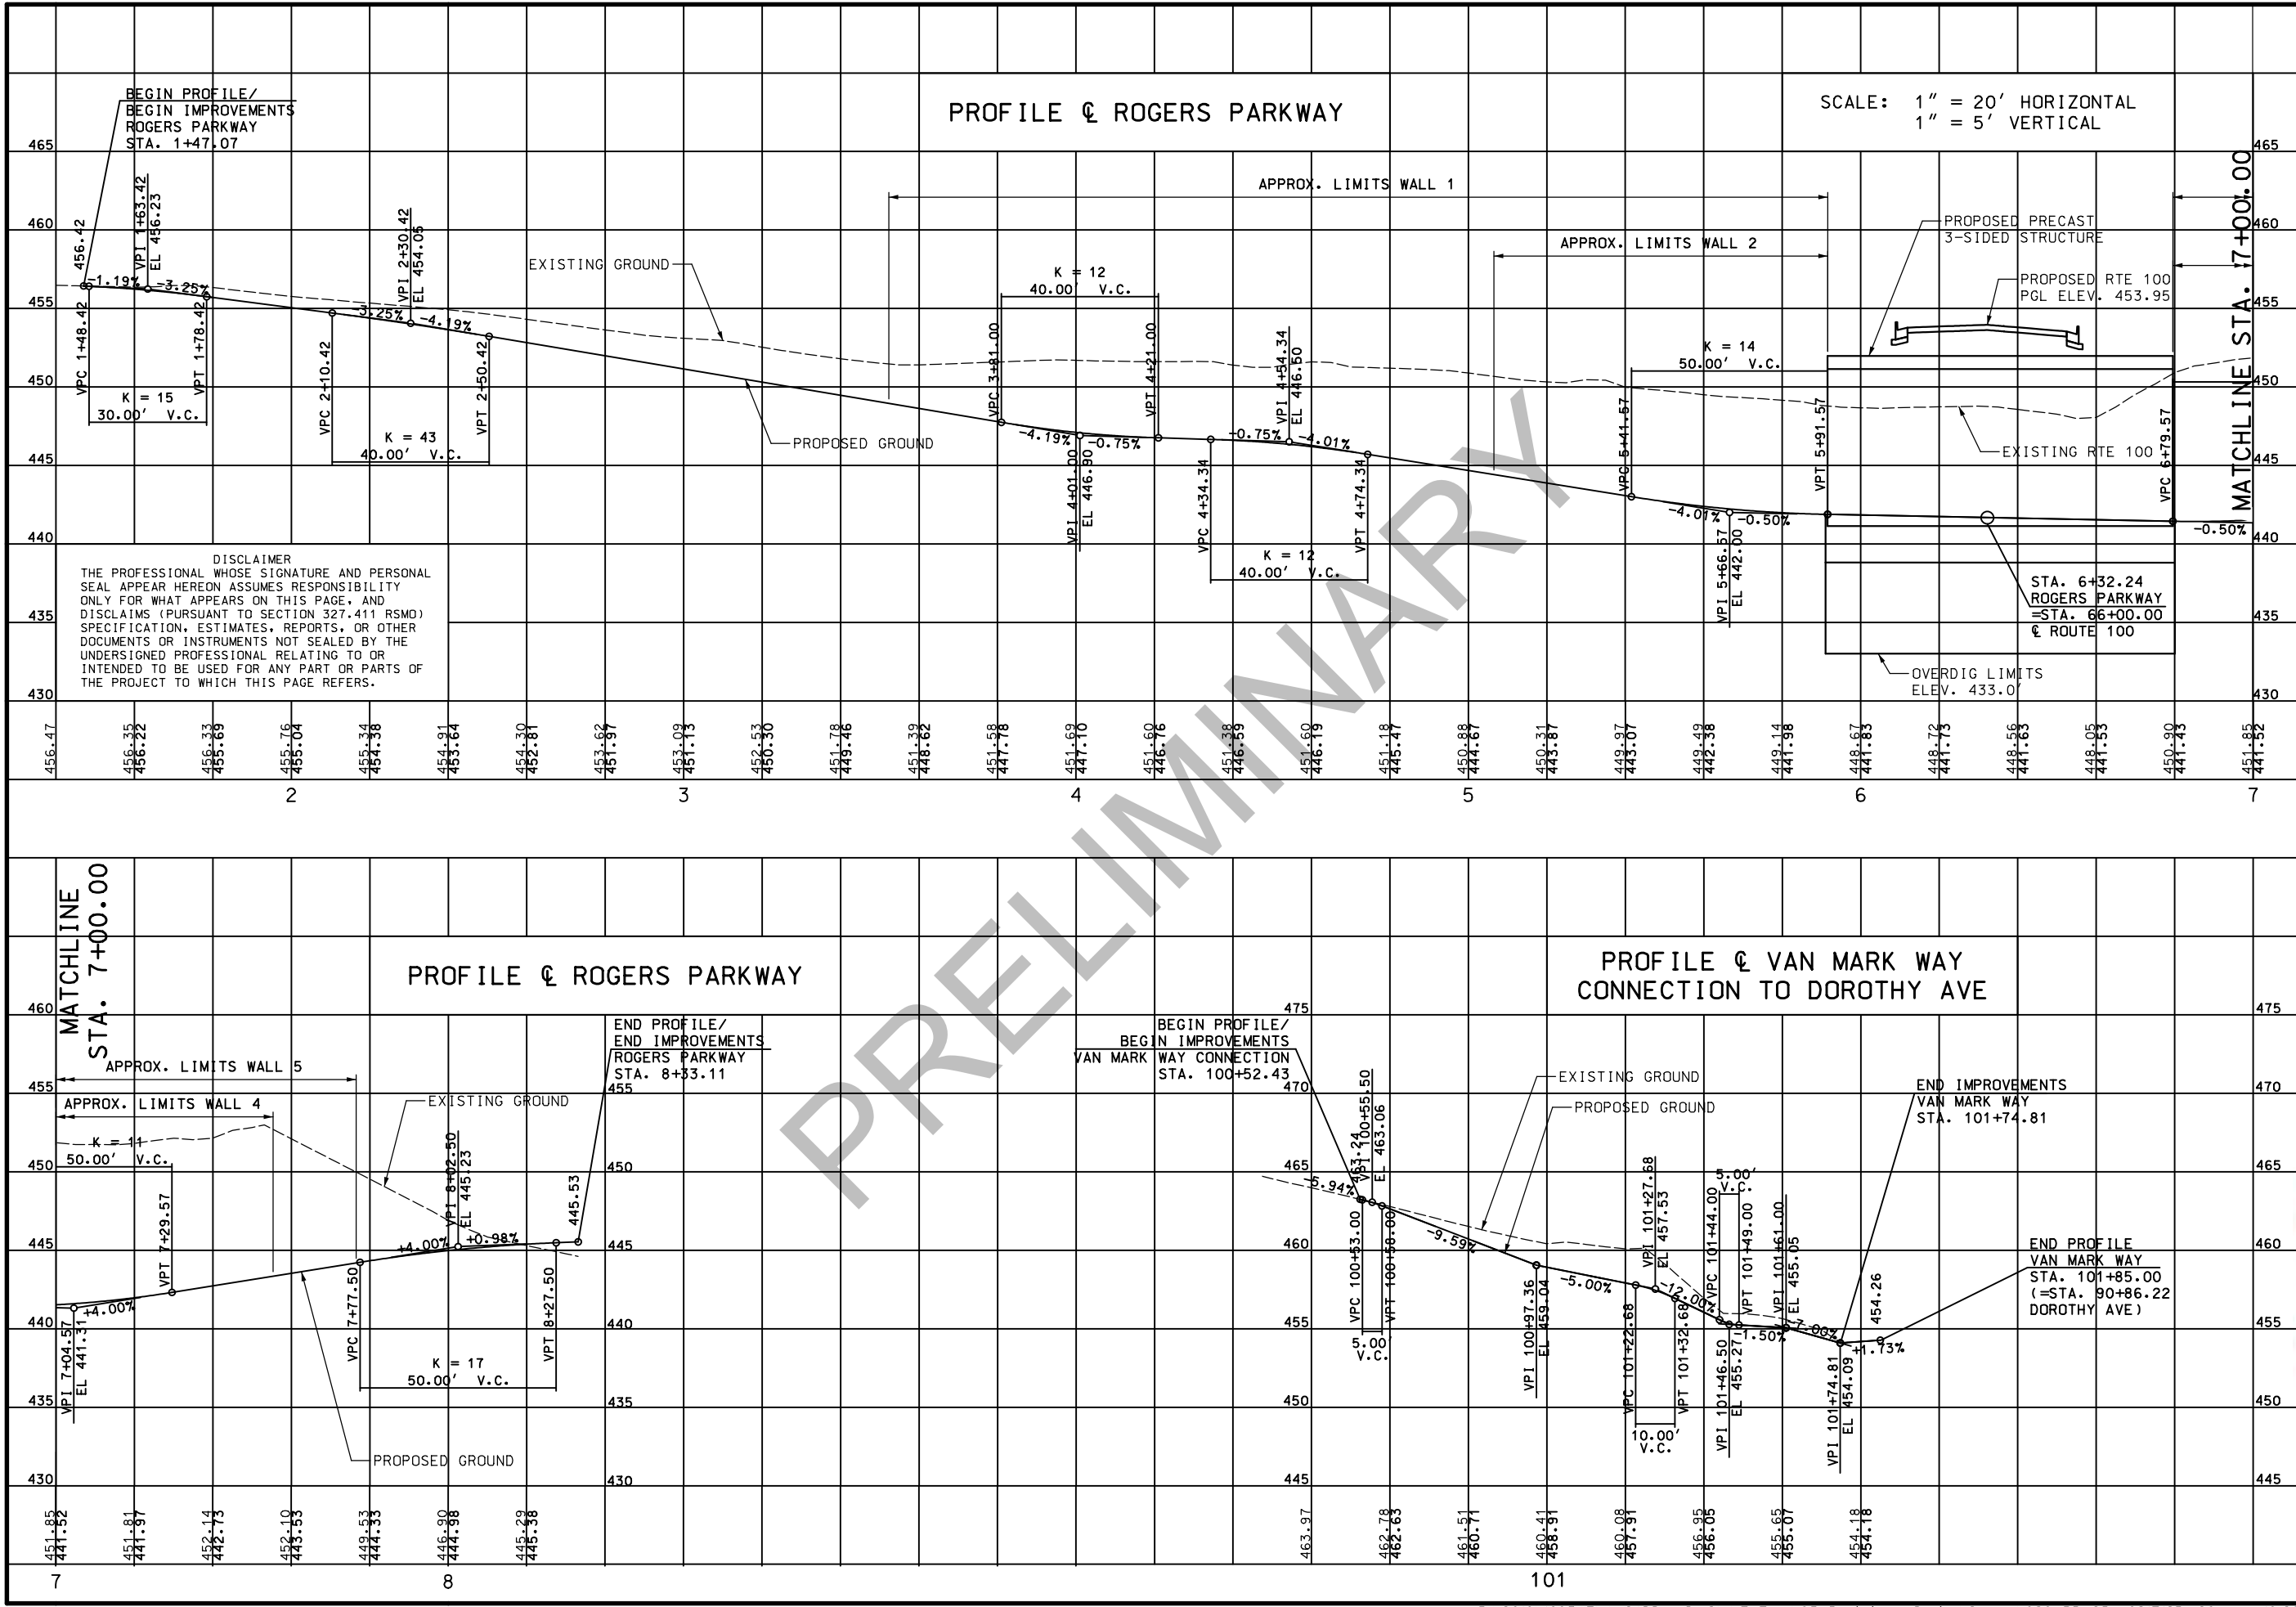

PRELIMINARY

NOT FOR CONSTRUCTION

DATE PREPARED
2/15/2021

ROUTE
100

DISTRICT
SL

STATE
MO

SHEET NO.
80

COUNTY
ST. LOUIS

JOB NO.
J6S1718/J6S1718B

CONTRACT ID.

PROJECT NO.

BRIDGE NO.

DESCRIPTION

DATE

MISSOURI HIGHWAYS AND TRANSPORTATION COMMISSION

TWM

ENGINEERING
GEOSPATIAL SERVICES

720 OLIVE STREET, SUITE 200A
ST. LOUIS 63101
www.twm-inc.com


MISSOURI CERT. OF AUTHORITY: 001528


PROFILE
ROGERS PARKWAY &
VAN MARK WAY CONNECTION

SHEET 25 OF 27

105 WEST CAPITAL
JEFFERSON CITY, MO 65102
1-888-ASK-MODOT (1-888-275-6636)

P:\2016\160347\4 CADD - DWG\4.7 Tran\03_Preliminary Design\Sheets\080_PR_25-J6S1718B-I20.dgn 10:20:08 AM 2/15/2021

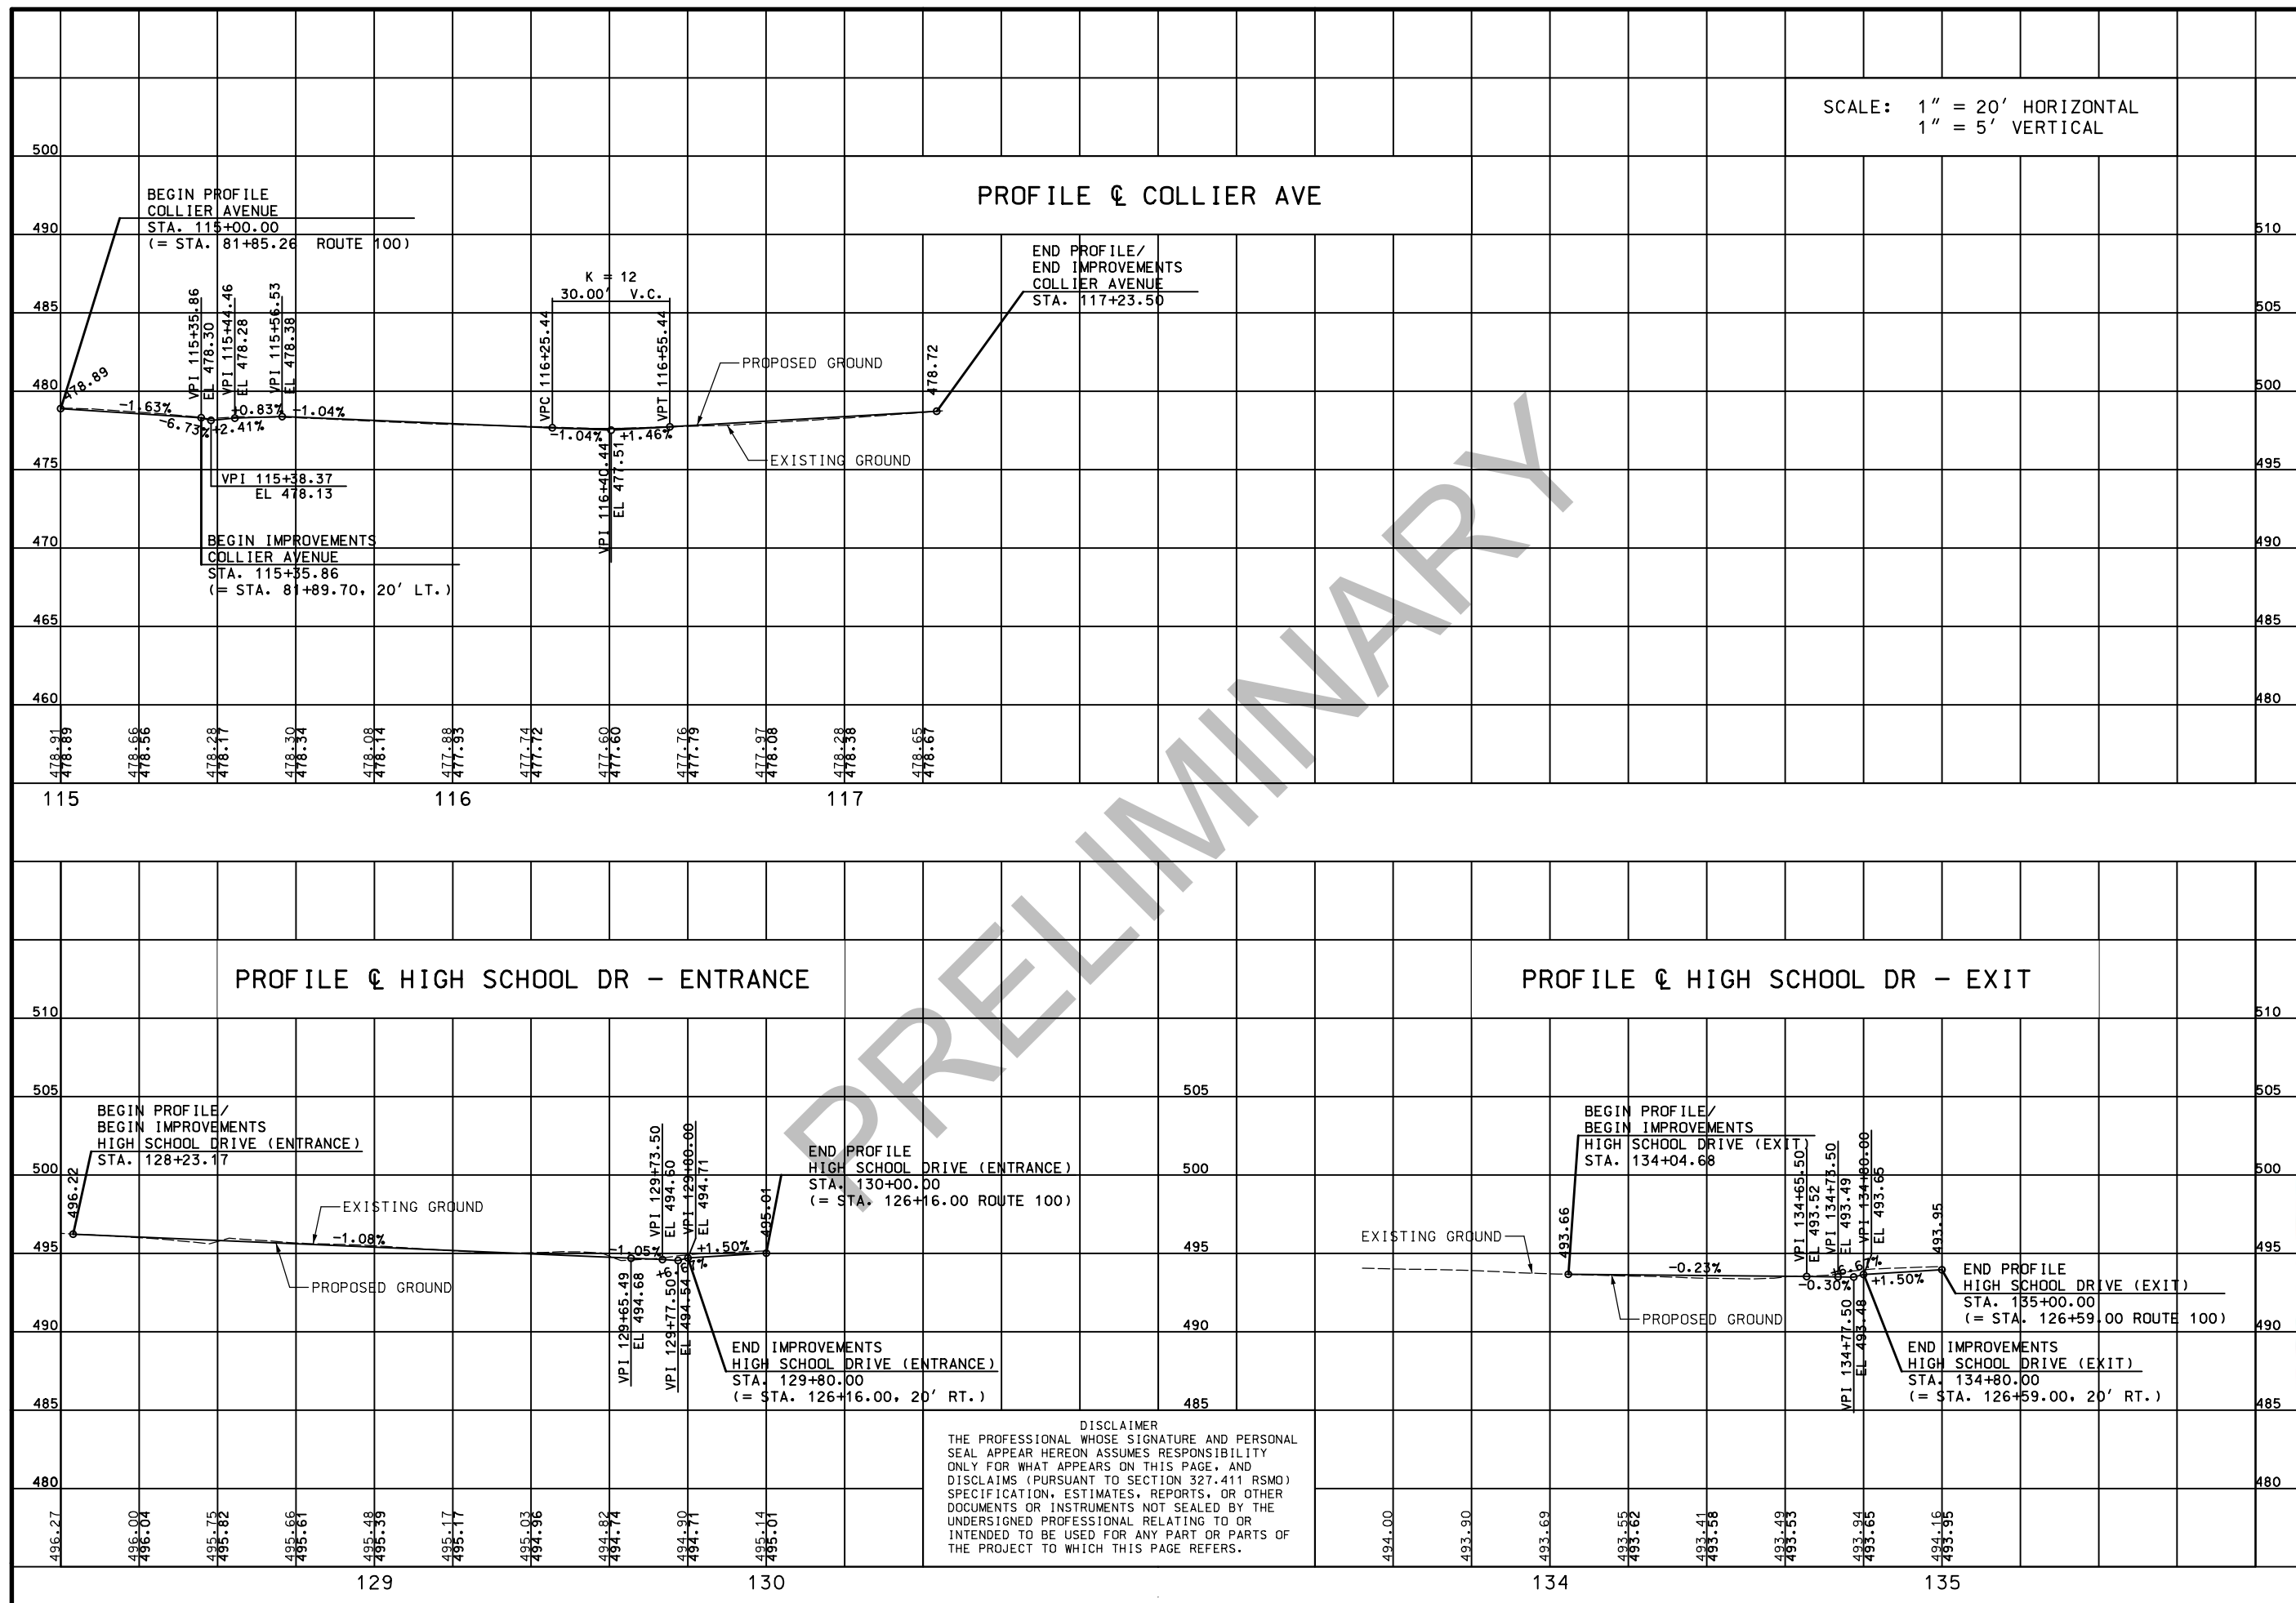[illegible]

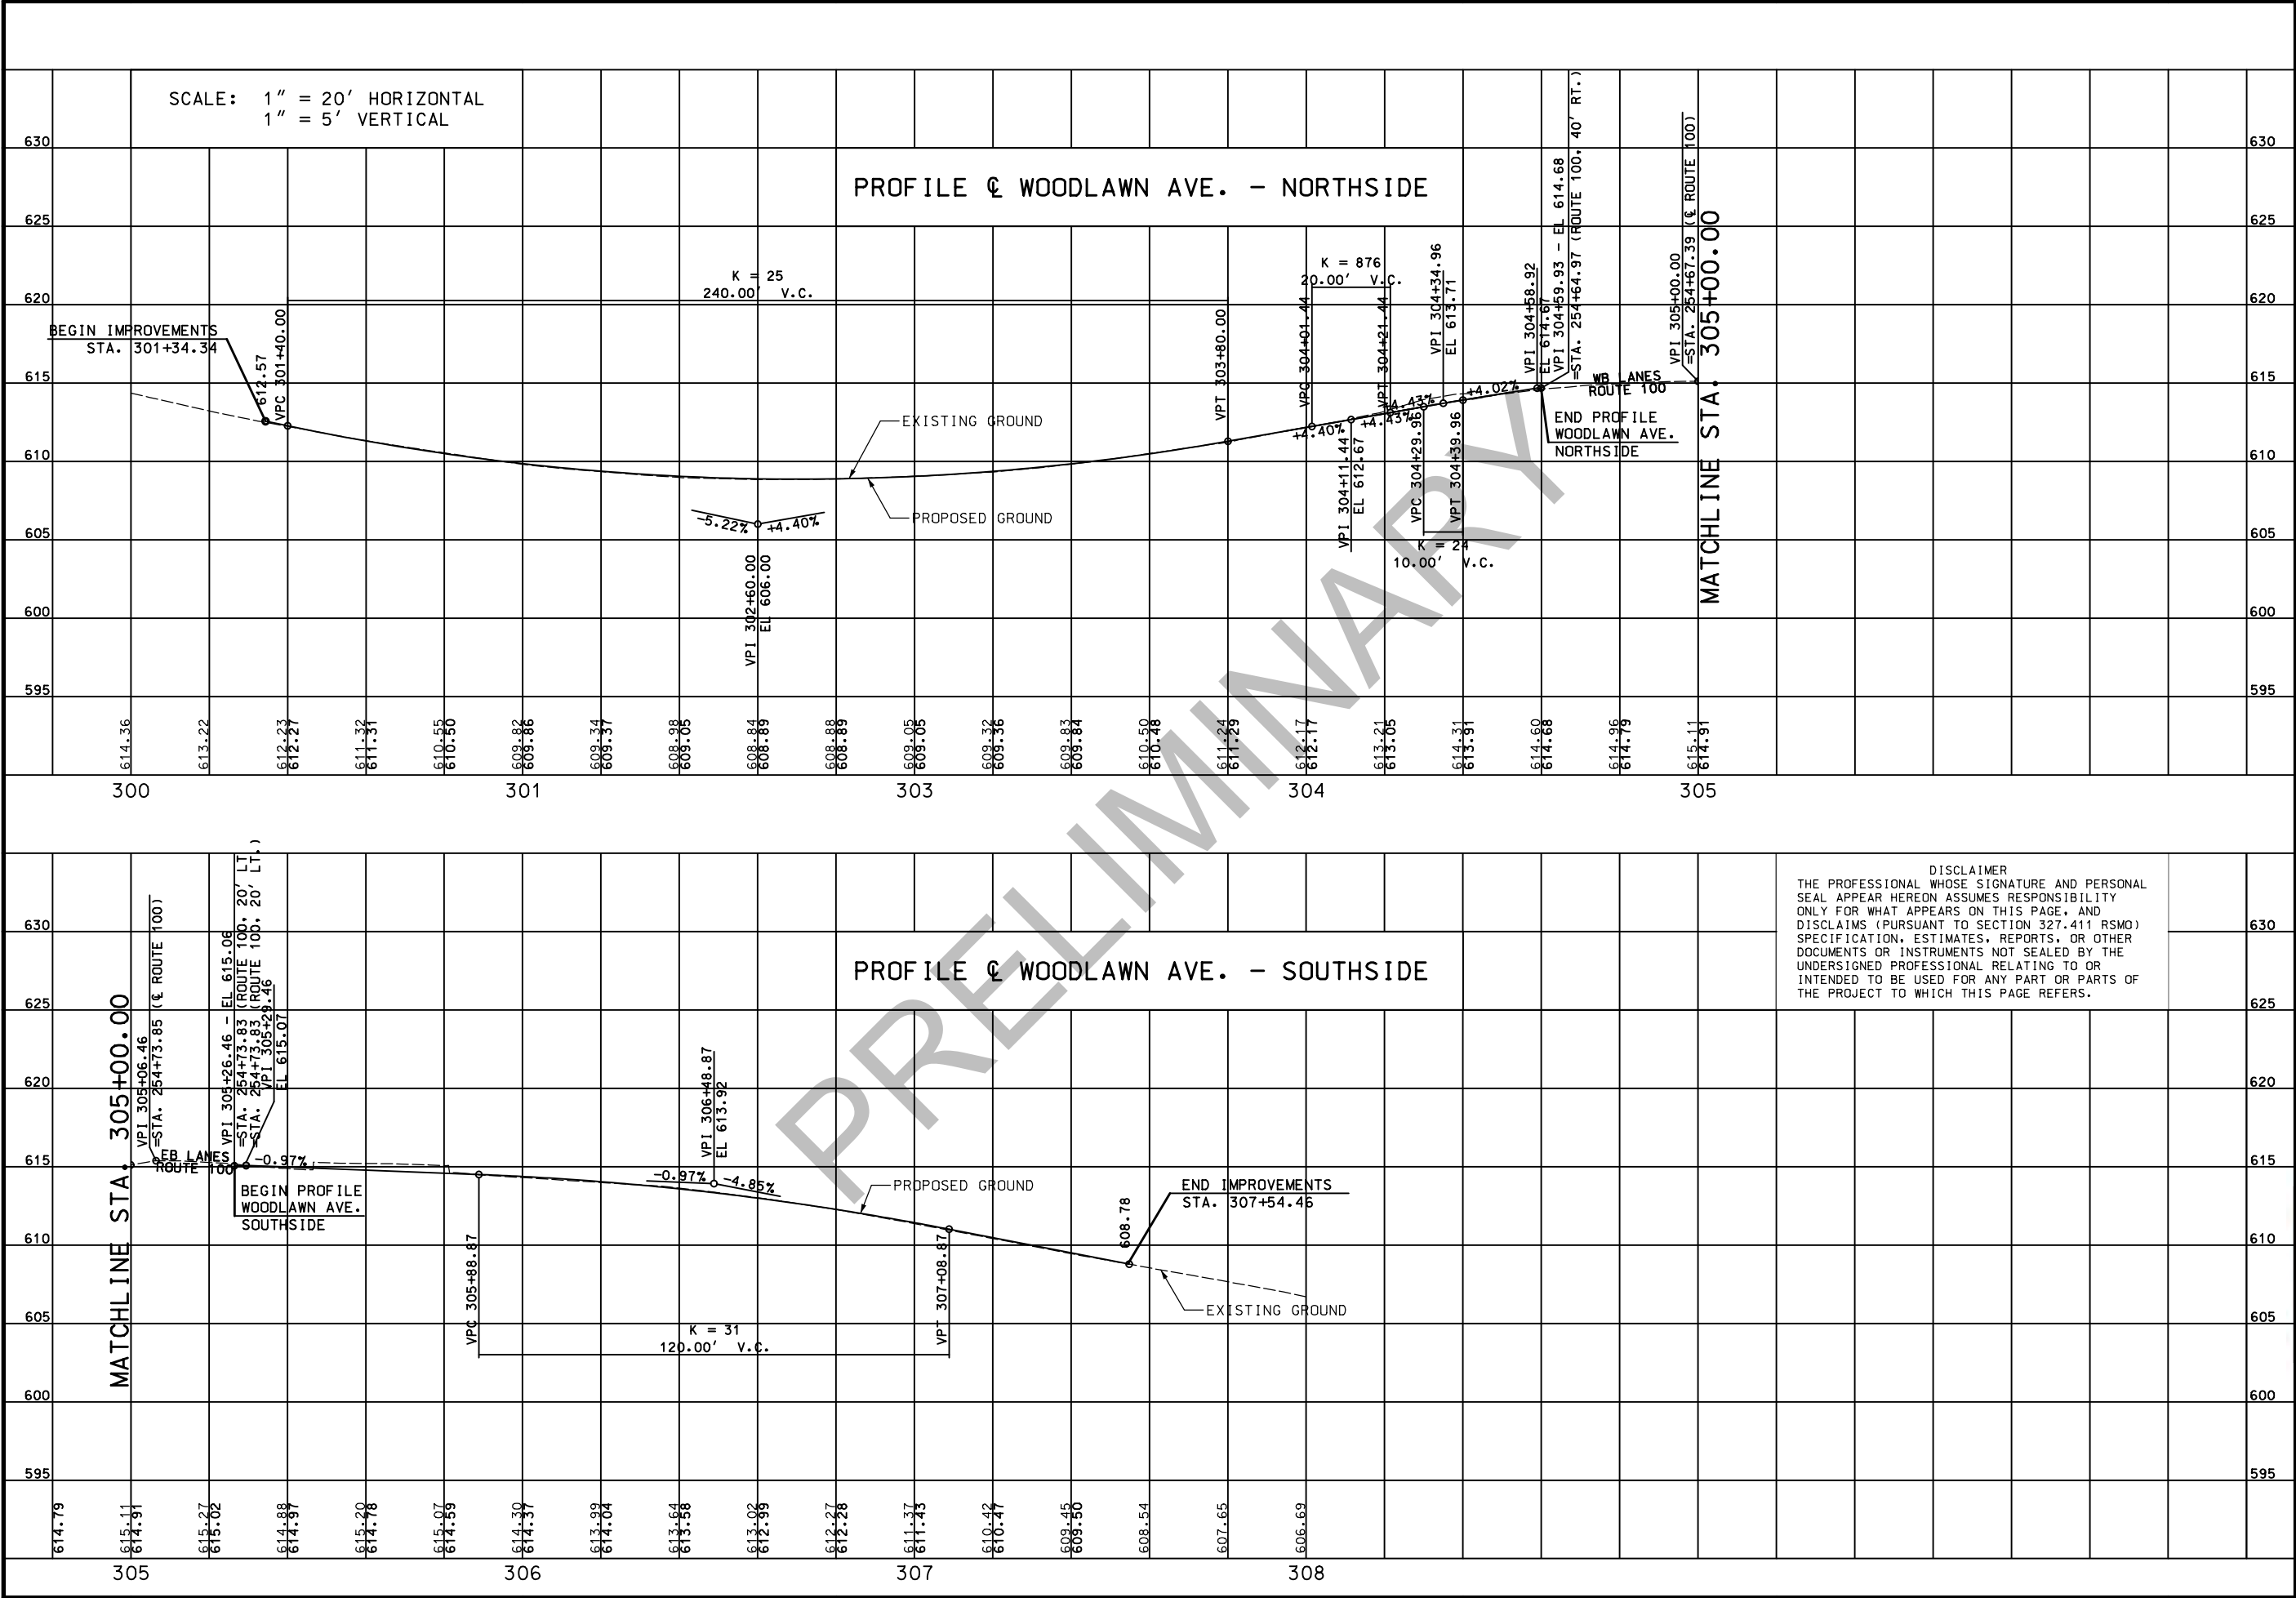

PRELIMINARY
NOT FOR
CONSTRUCTION

DATE PREPARED
2/15/2021

ROUTE
100

DISTRICT
SL

STATE
MO

SHEET NO.
82

COUNTY
ST. LOUIS

JOB NO.
J6S1718/J6S1718C

CONTRACT ID.

PROJECT NO.

BRIDGE NO.

DATE	DESCRIPTION
.	.
.	.
.	.
.	.
.	.
.	.

MISSOURI HIGHWAYS AND TRANSPORTATION COMMISSION



105 WEST CAPITAL
JEFFERSON CITY, MO 65102
1-888-ASK-MODOT (1-888-275-6636)



TWM
ENGINEERING
GEOSPATIAL SERVICES
720 OLIVE STREET, SUITE 200A
ST. LOUIS 63101
www.twm-inc.com
MISSOURI CERT. OF AUTHORITY: 001528

PROFILE
WOODLAWN AVENUE
SHEET 27 OF 27