

MD-7
CLASSIFICATION - FREEWAY AND EXPRESSWAY

A.D.T. - 2023 = 16,000

A.D.T. - 2043 = 19,500

D.H.V. = 15 %

T = 15%

V = 25/70 M.P.H.

I-49
CLASSIFICATION - INTERSTATE

A.D.T. - 2023 = 36,000
A.D.T. - 2043 = 43,000
D.H.V. = 8 %
T = 20%
V = 70 M.P.H.


CONVENTIONAL SYMBOLS (USED IN PLANS)

FIBER OPTICS	-FO	-FO
OVERHEAD CABLE TV	-OTV-	-OTV-
UNDERGROUND CABLE TV	-UTV-	-UTV-
OVERHEAD TELEPHONE	-OT-	-OT-
UNDERGROUND TELEPHONE	-UT-	-UT-
OVERHEAD POWER	-OE-	-OE-
UNDERGROUND POWER	-UE-	-UE-
SANITARY SEWER	-S-	-S-
STORM SEWER	-SS-	-SS-
GAS	-G-	-G-
WATER	-W-	-W-

NOTE: DASHED OR OPEN SYMBOLS INDICATE
EXISTING FEATURES

EXISTING	NEW
- FO	- FO
- OTV	- OTV
- UTV	- UTV
- OT	- OT
- UT	- UT
- OE	- OE
- UE	- UE
- S	- S
- SS	- SS
- G	- G
- W	- W
SAN	
HYD	
WV	
WM	
SI	
SIGN	
PED	
BM	

MISSOURI HIGHWAYS AND TRANSPORTATION COMMISSION
PLANS FOR PROPOSED
STATE HIGHWAY
PRELIMINARY PLANS
CASS COUNTY

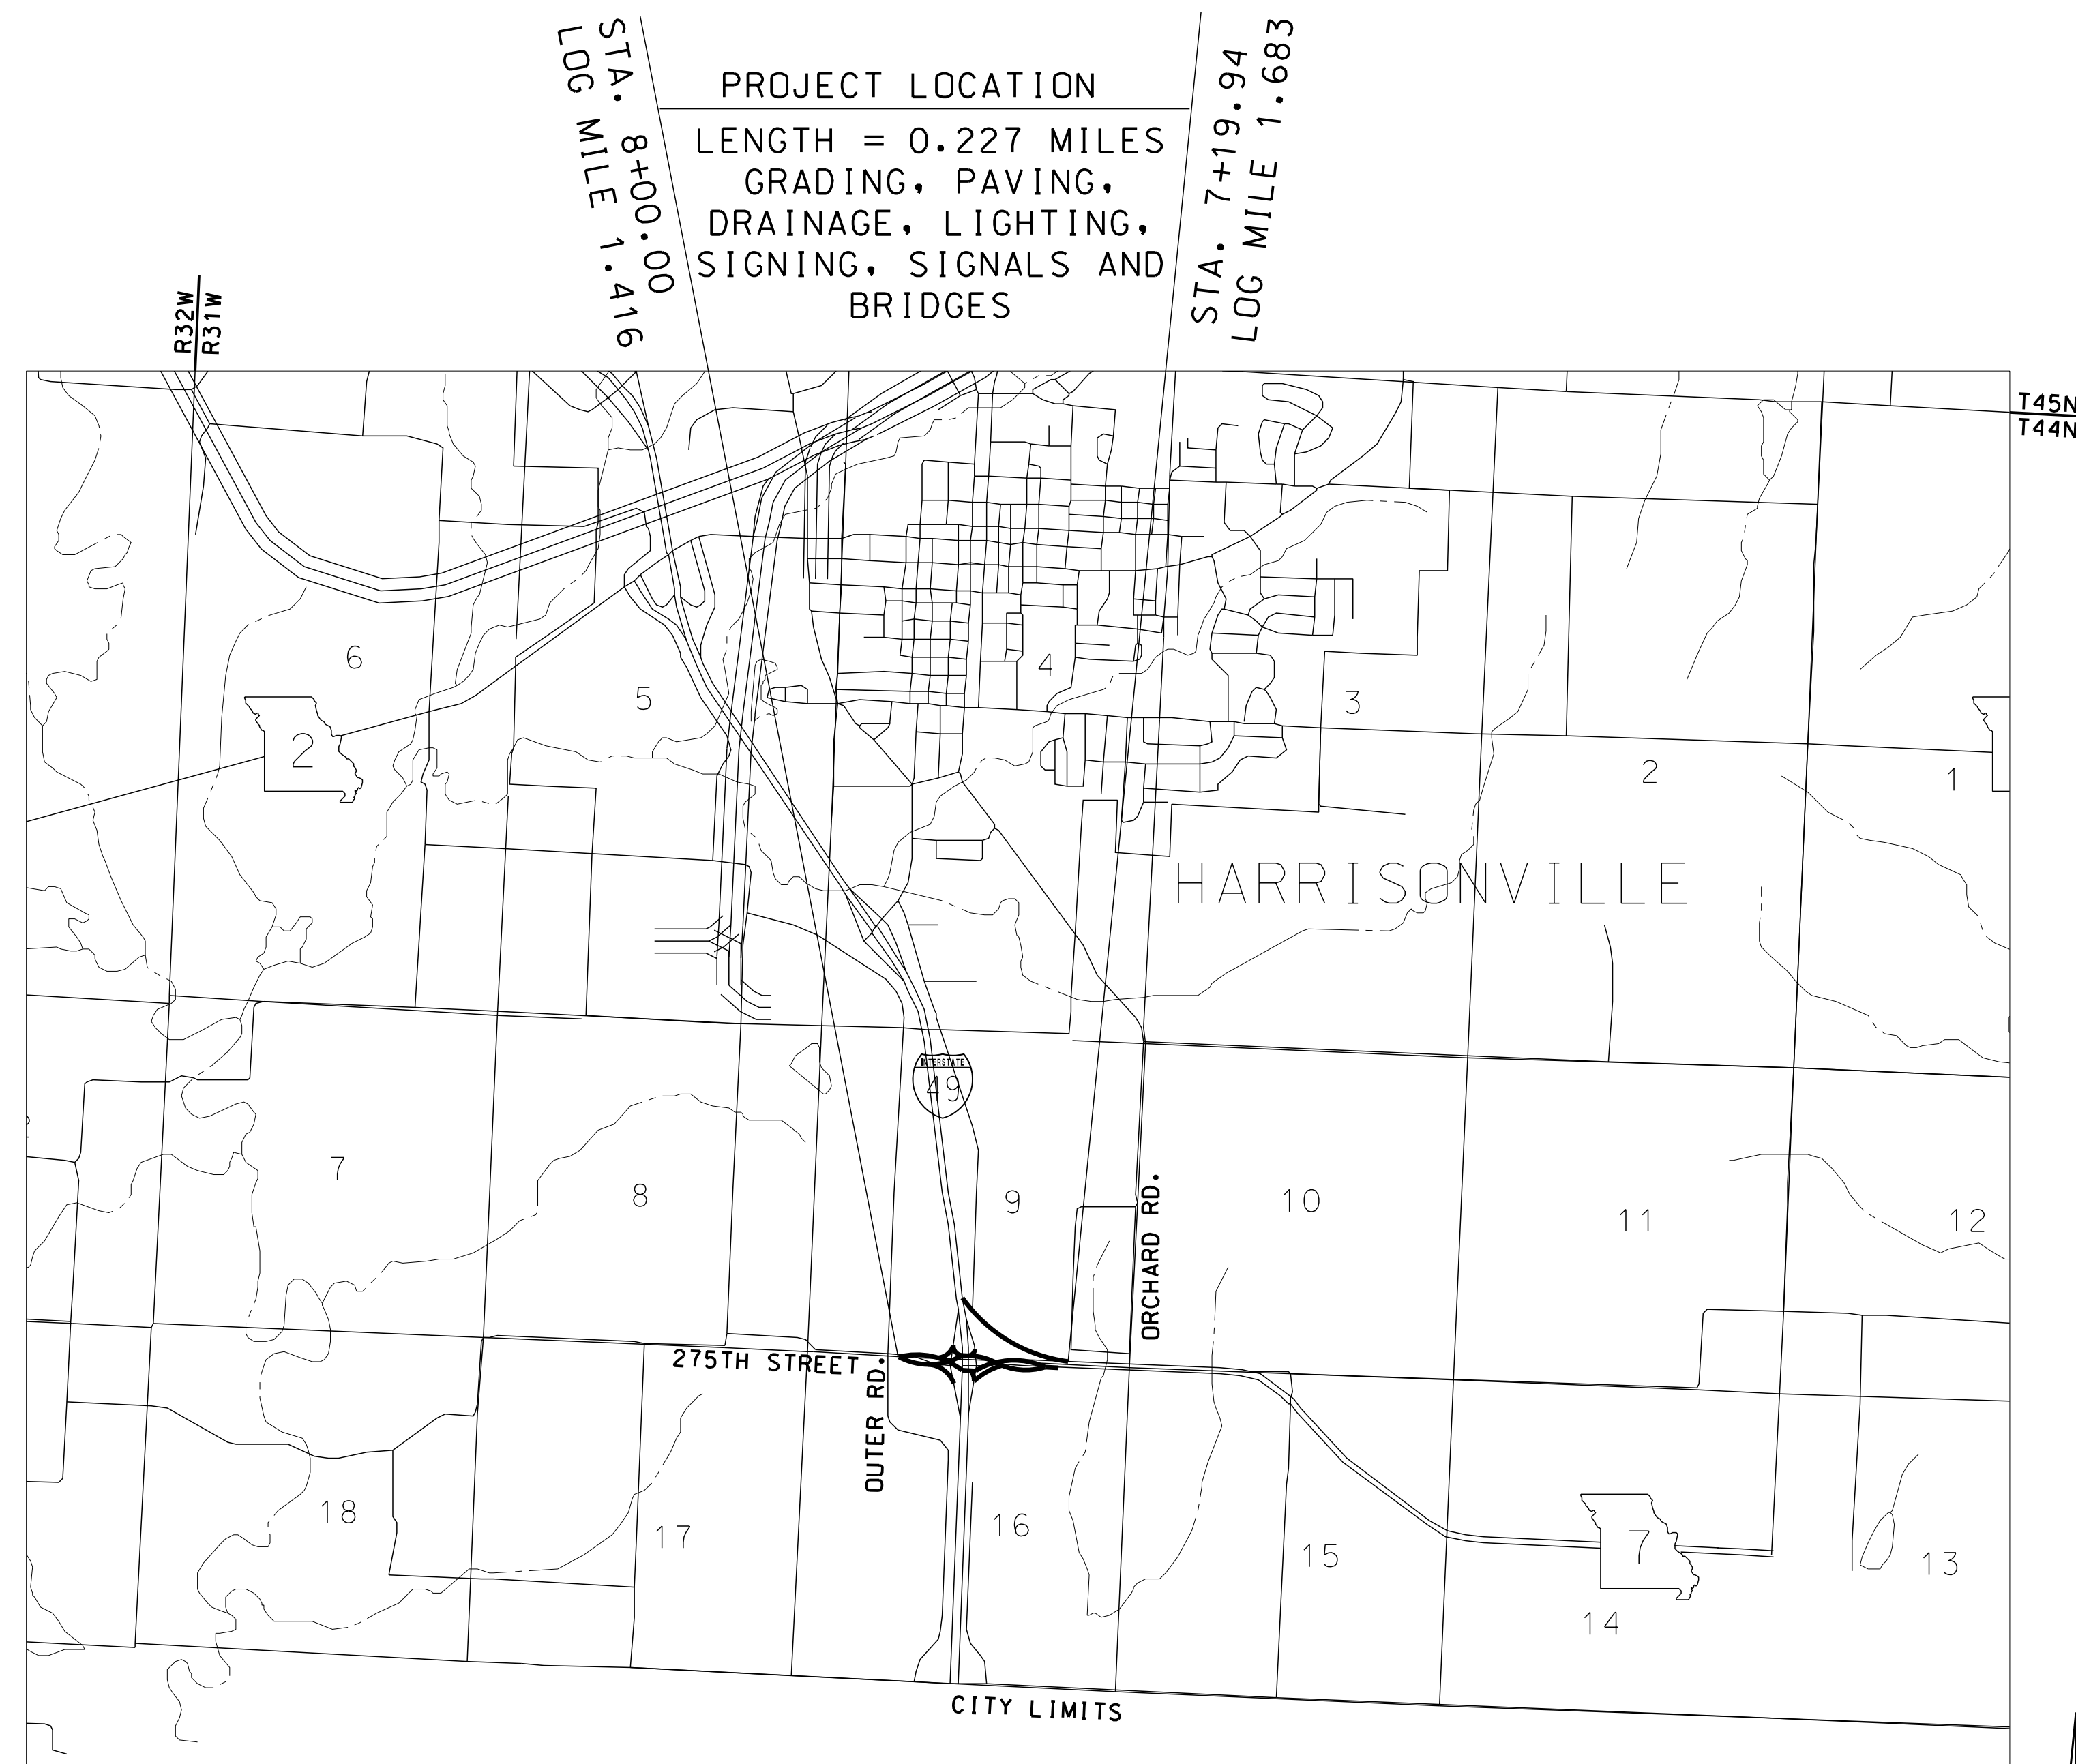

THE DESIGN GUIDE FOR THE WIDTH OF
RIGHT OF WAY FOR THIS PROJECT WILL
BE VARIABLE. MORE OR LESS RIGHT OF
WAY AS WELL AS OTHER PROPERTY
INTERESTS MAY BE SECURED TO SATISFY
THE REQUIREMENTS OF THE DESIGN FEATURES
OF THIS PROJECT. FULLY CONTROLLED
ACCESS RIGHT OF WAY IS TO BE ACQUIRED
FOR THIS PROJECT.

NOT TO SCALE

DESCRIPTION	SHEET NUMBER
TITLE SHEET -----	1
TYPICAL SECTIONS (TS) (7 SHEETS)---	2
QUANTITIES (QU) (XX)-----	
PLAN-PROFILE (PP)-----	4-22
REFERENCE POINTS (RP)-----	23
COORDINATE POINTS (CP)-----	24-25
SPECIAL SHEETS (SS)-----	26-29
TRAFFIC CONTROL SHEETS (TC)-----	30-37
EROSION CONTROL SHEETS (EC)-----	
LIGHTING (LT)-----	38-40
SIGNALS (SG)-----	41-42
SIGNING (SN)-----	43-44
PAVEMENT MARKING (PM)-----	45-47
CULVERT SECTIONS (CS)-----	
BRIDGE DRAWINGS (B)	
A9287-----	1-2
A9288-----	1-2
CROSS SECTIONS (XS)-----	1-56


BEGINNING OF PROJECT	STA.	8+00.00	
END OF PROJECT	STA.	7+19.94	
APPARENT LENGTH		-80.06	FEET
EQUATIONS AND EXCEPTIONS:			
STA.	20+00.00 BK.	=	
STA.	5+08.47 AH.		1491.53 FEET

FOR INFORMATION ONLY	
ESTIMATED DISTURBED ACRES	11.32 ACRES

BRIDGE NO.	A9287
BRIDGE NO.	A9288

DESCRIPTION

DATE	
------	--



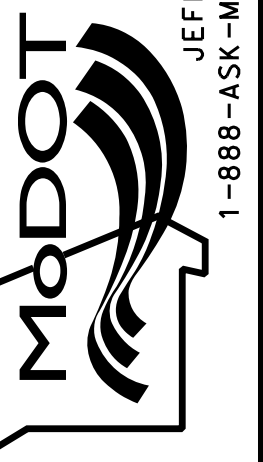
MISSOURI HIGHWAYS AND TRANSPORTATION
COMMISSION

GBA
1801 Renner Blvd, Ste. 300
Lenexa, KS 66219
913.492.0400
GBAteam.com

GEORGE BUTLER
ASSOCIATES, INC.
PRO. ENGINEER 000133
ARCHITECT 000212
PRO. LAND SURVEYOR 000059

SAMUEL C. TAPKO
PROFESSIONAL
ENGINEER
PE-2017015108

c:\nms\gbd-pw-01\sam tdpko\dms03\43\001_111LE_J4F3443\30_WU-7.8gn 3:47:34 PM 3/26/2022 REV.

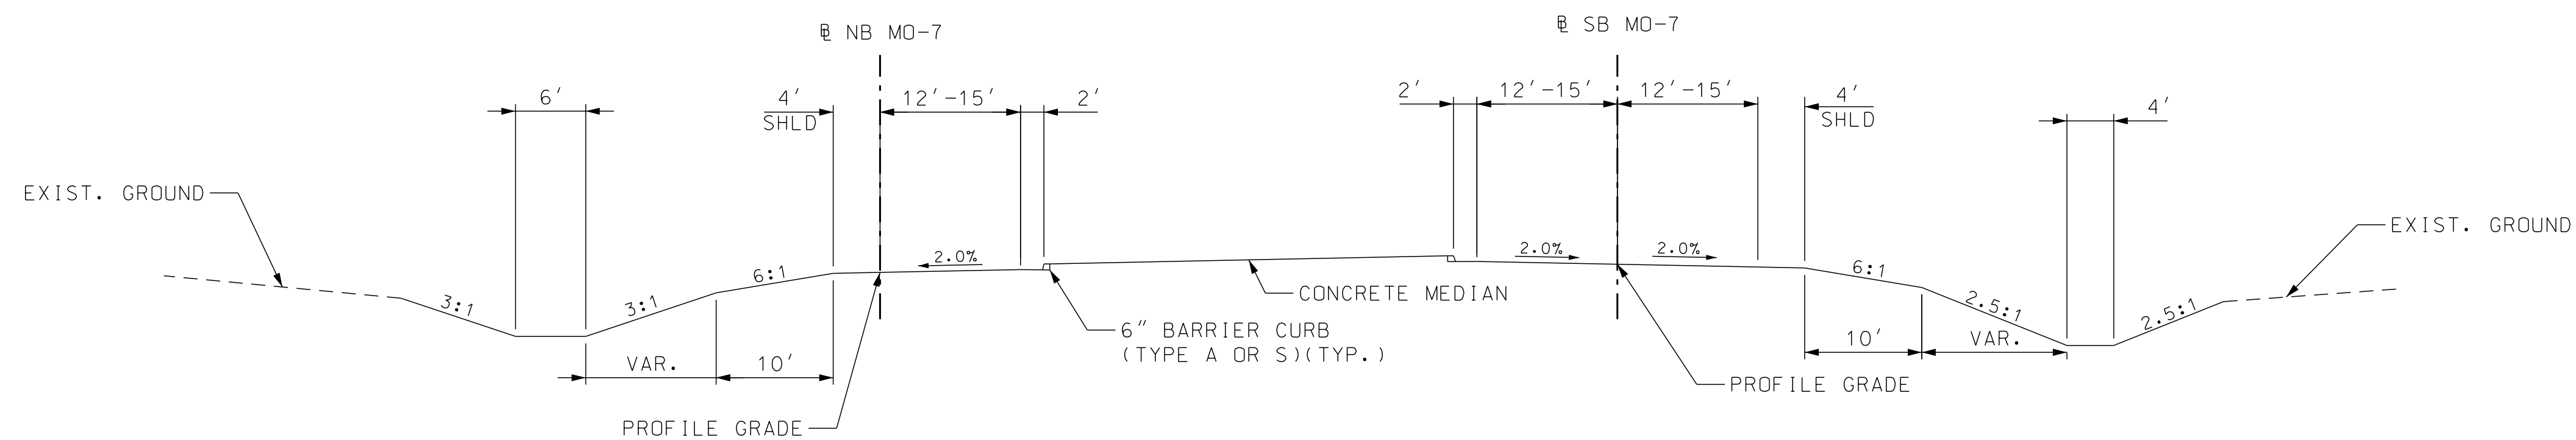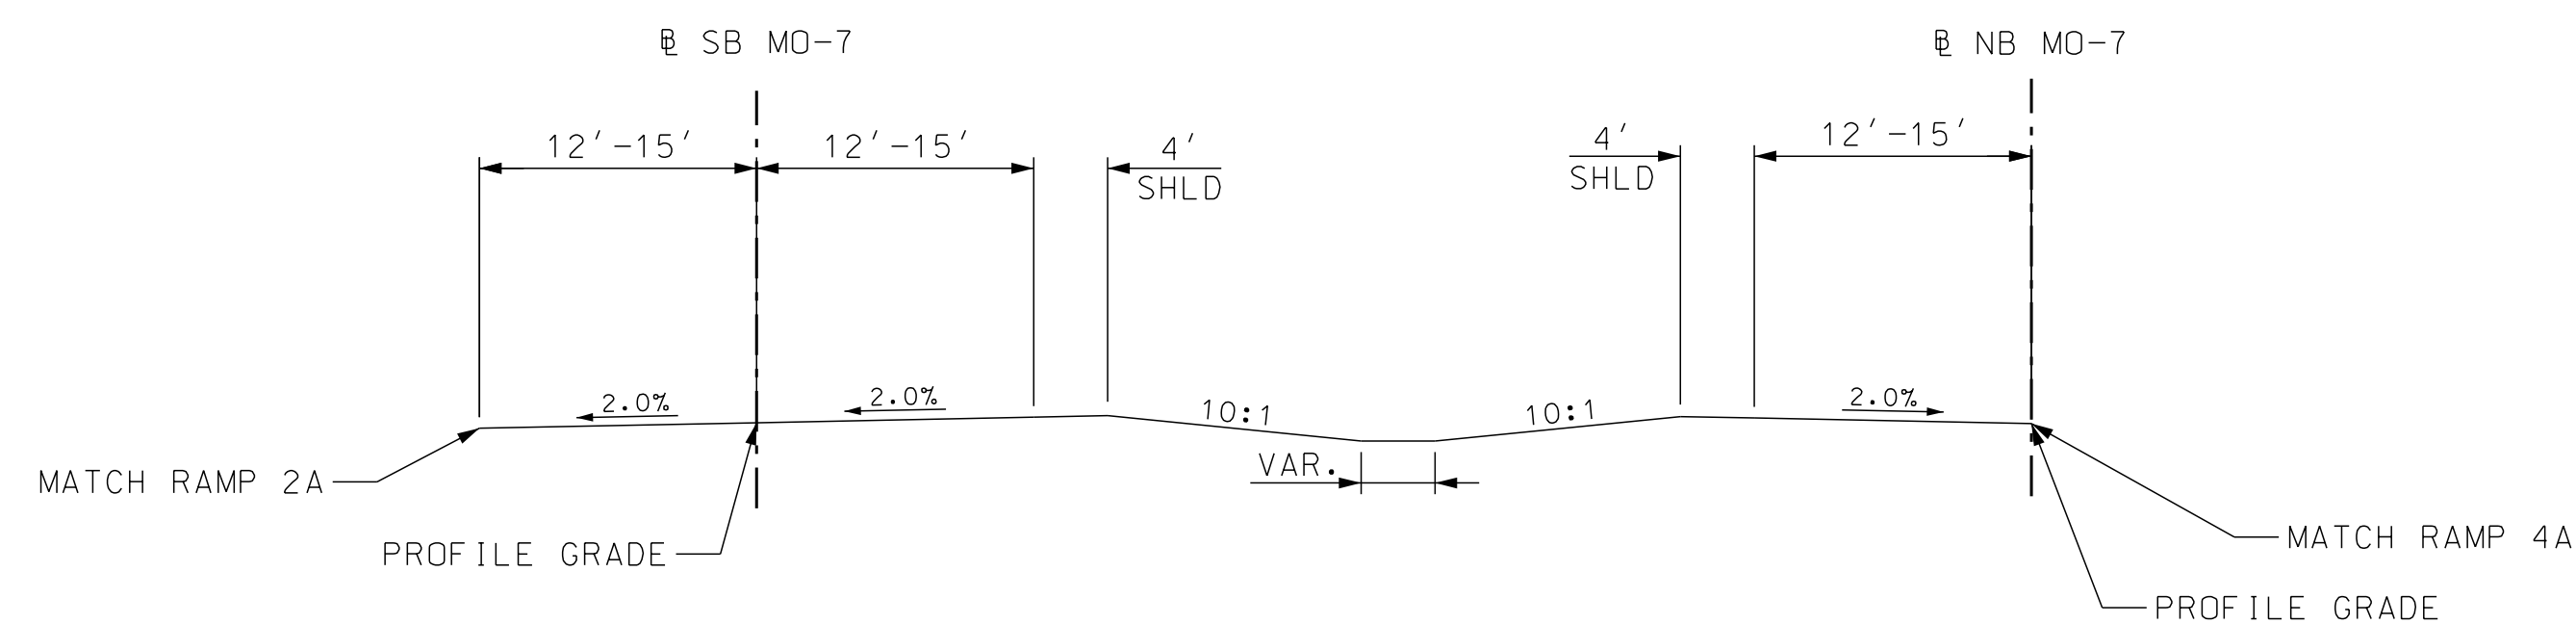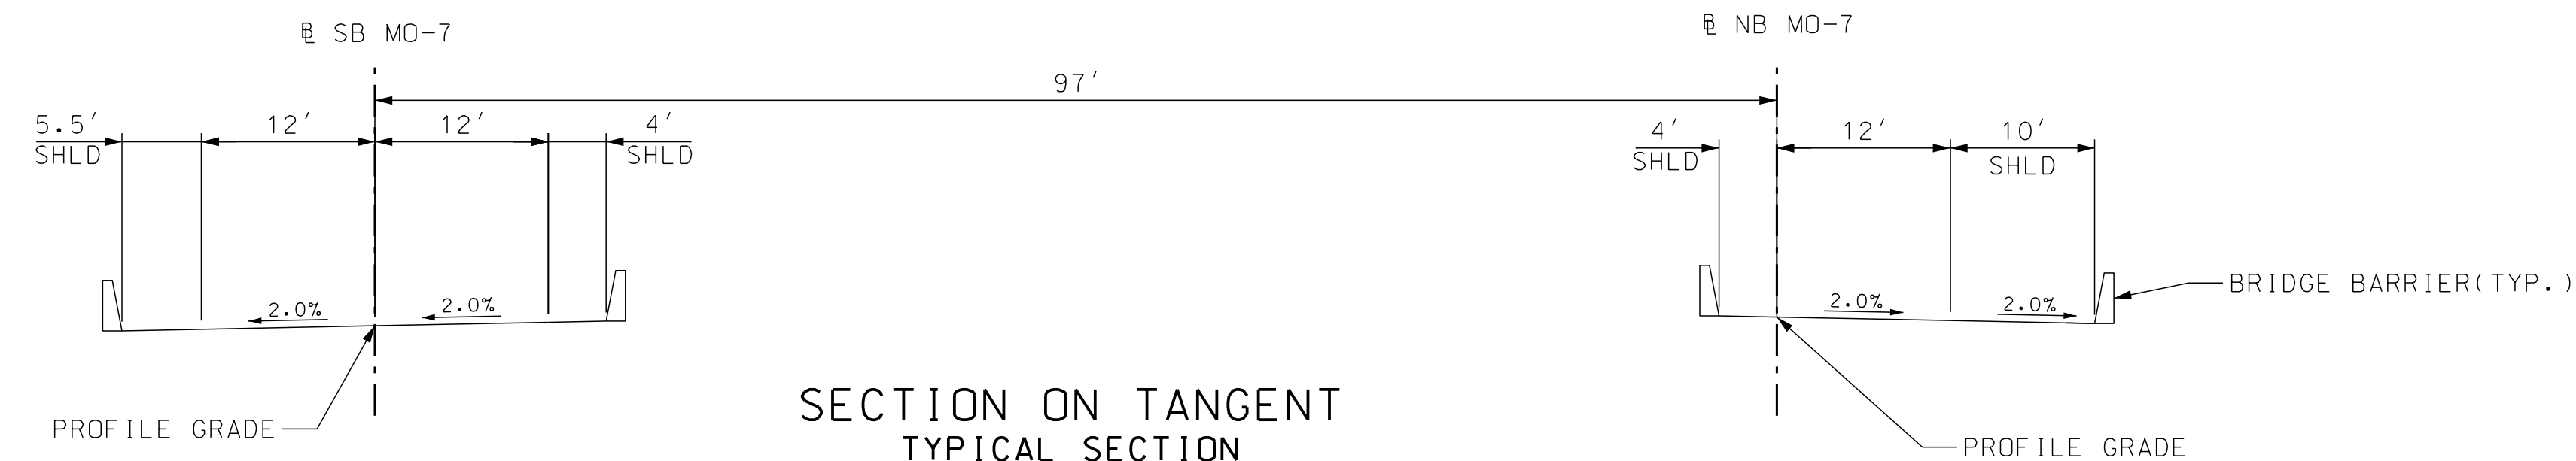

PAVEMENT DEPTHS TO BE DETERMINED BY MODOT MATERIALS DIVISION
SEE SUPERELEVATION SHEET FOR SUPERELEVATION TRANSITION DETAILS

NB & SB MO-7
TYPICAL SECTION
SHEET 1 OF 7

PRELIMINARY
PLANS
NOT APPROVED
FOR
CONSTRUCTION

DATE PREPARED
05/27/22

ROUTE	STATE
7	MO

DISTRICT	SHEET NO.
KC	2

COUNTY
CASS


JOB NO.
J4P3443

CONTRACT ID.

PROJECT NO.

BRIDGE NO.
A9287


BRIDGE NO.
A9288

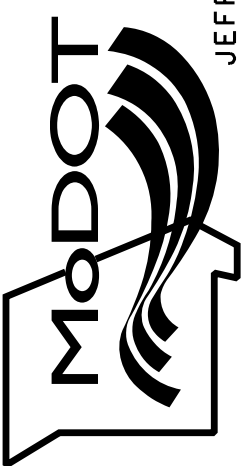[illegible]MISSOURI HIGHWAYS AND TRANSPORTATION
COMMISSION


105 WEST CAPITOL
JEFFERSON CITY, MO 65102
1-888-ASK-MD007 (1-888-275-6636)

REV.


ts:\bms\qba-pw-01\sam tapko\dms03745\002_TS_01_J4P3443\10_MO-7.dgn 3:48:07 PM 5/26/2022

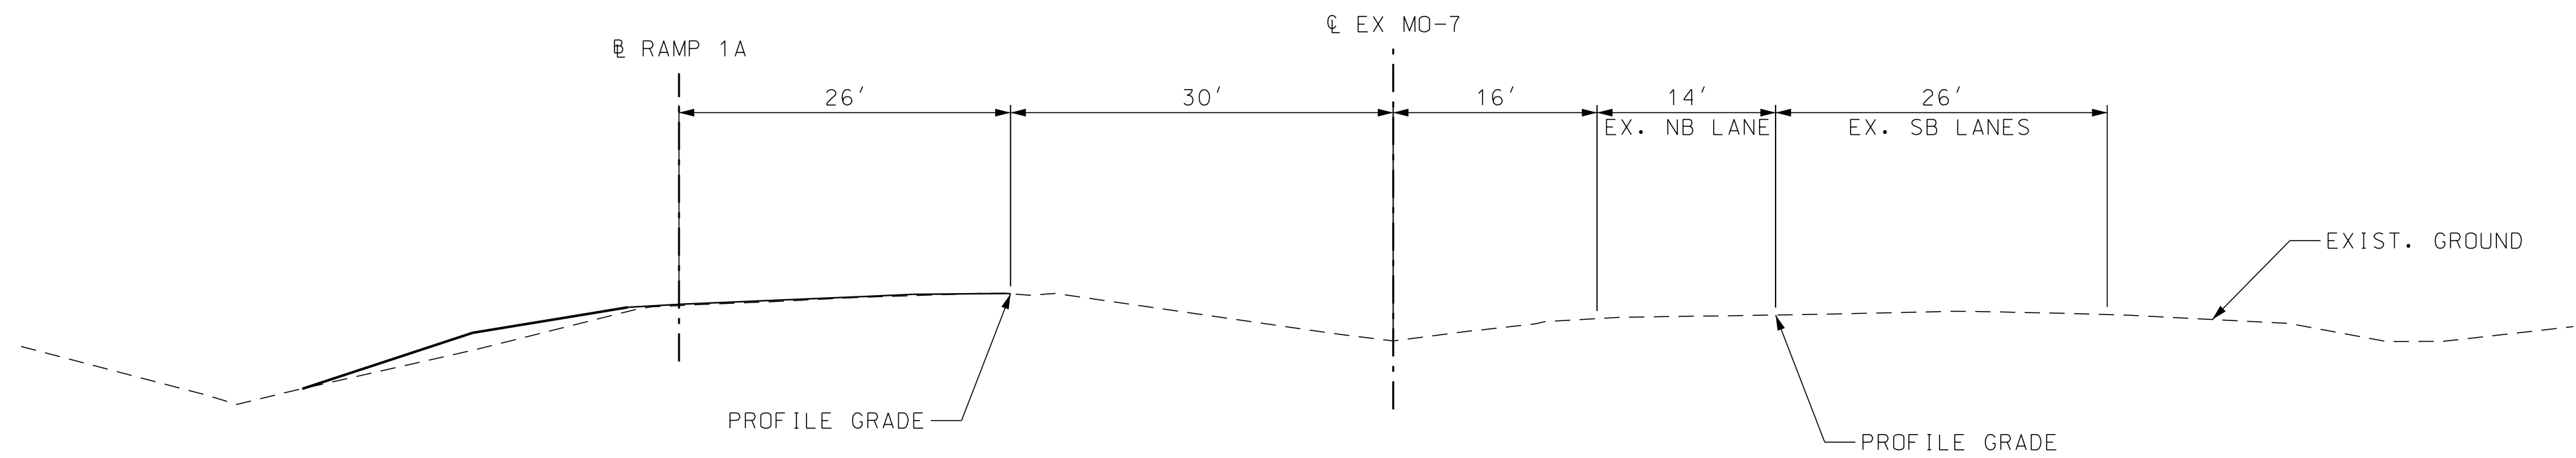

SECTION ON TANGENT
TYPICAL SECTION
EXISTING MO-7
STA. 5+08.52 TO STA. 7+19.94

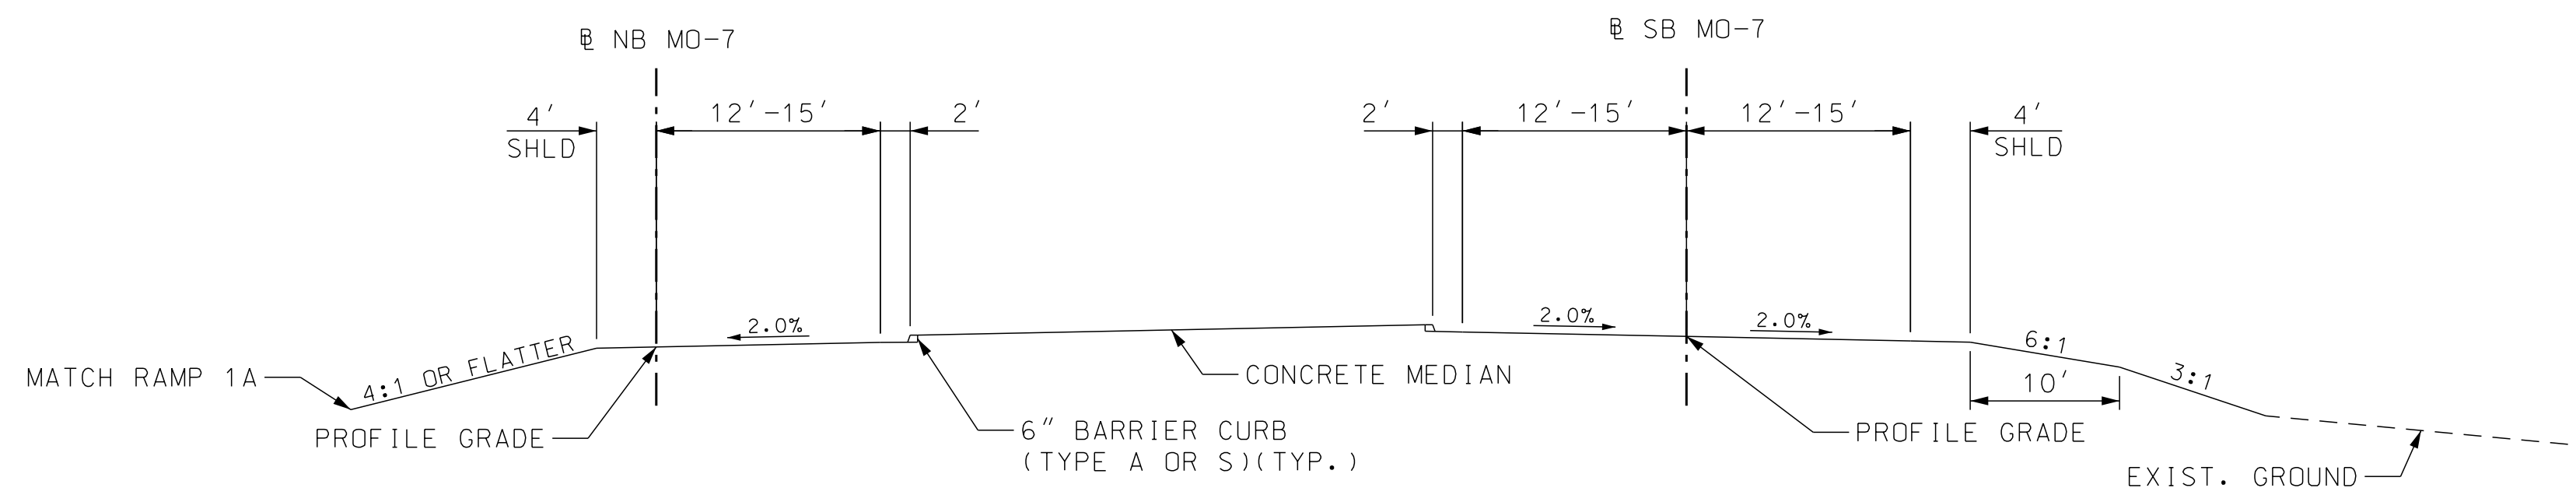

SECTION ON TANGENT
TYPICAL SECTION
NB & SB MO-7
STA. 17+26.04 TO STA. 20+21.12 NB MO-7
STA. 17+39.06 TO STA. 20+31.64 SB MO-7

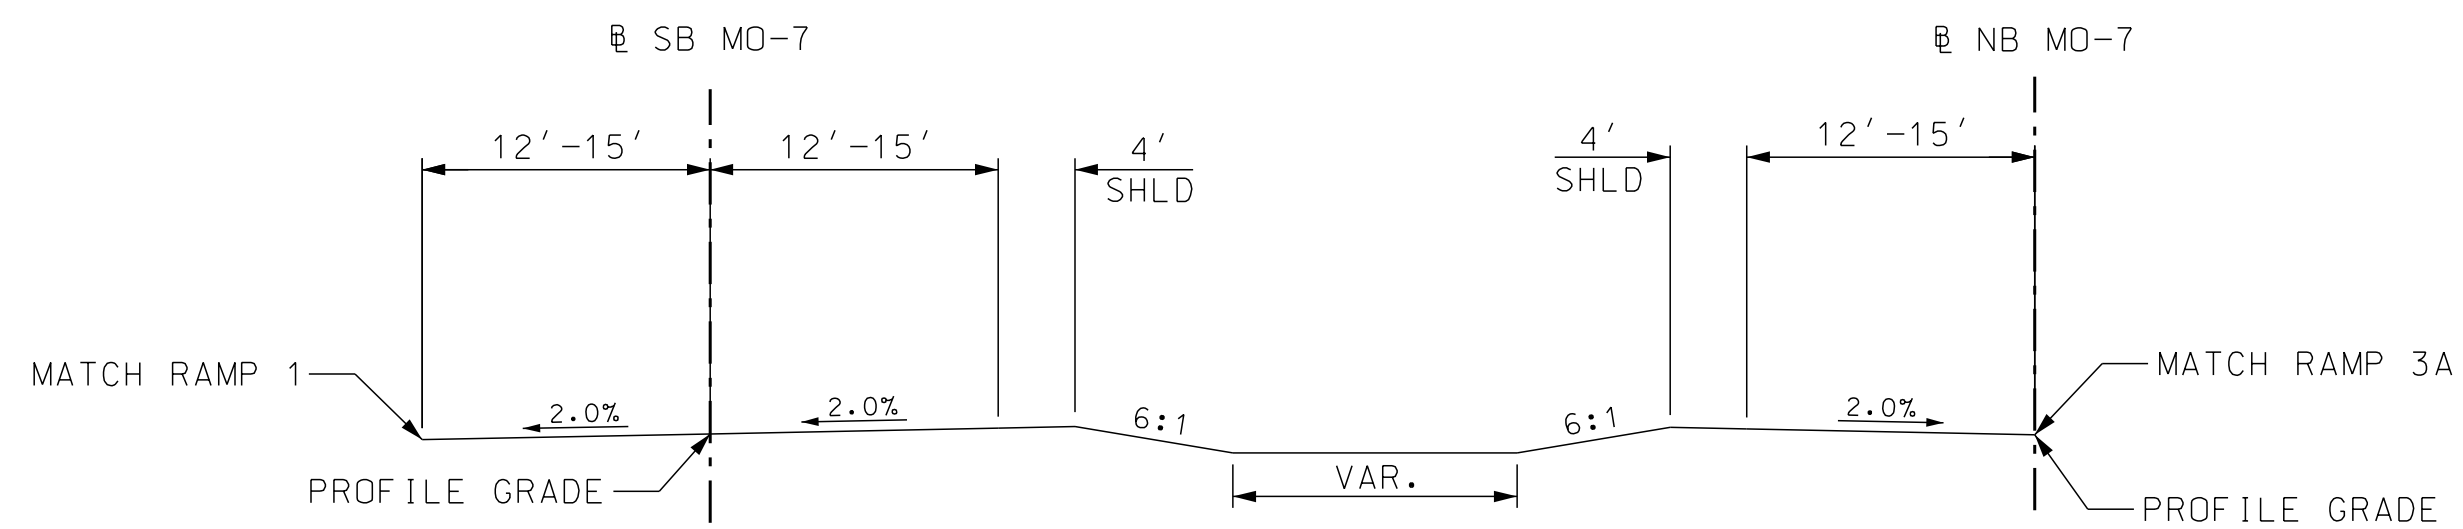

SECTION ON TANGENT
TYPICAL SECTION
NB & SB MO-7
STA. 15+43.82 TO STA. 17+26.04 NB MO-7
STA. 15+51.02 TO STA. 17+39.06 SB MO-7

NB & SB MO-7
TYPICAL SECTION
SHEET 2 OF 7

PRELIMINARY
PLANS
NOT APPROVED
FOR
CONSTRUCTION

DATE PREPARED
05/27/22
ROUTE 7 STATE MO
DISTRICT KC SHEET NO. 2
COUNTY CASS
JOB NO. J4P3443
CONTRACT ID.
PROJECT NO.
BRIDGE NO. A9287
BRIDGE NO. A9288




DESCRIPTION	DATE

MISSOURI HIGHWAYS AND TRANSPORTATION
COMMISSION
105 WEST CAPITOL
JEFFERSON CITY, MO 65102
1-888-ASK-MODOT (1-888-275-6636)
5/26/2022

GBA
9801 Renner Blvd, Ste. 300
Lenexa, KS 66219
913.492.0400
GBAteam.com

GEORGE BUTLER
ASSOCIATES, INC.
PRO. ENGINEER 000133
ARCHITECT 000212
PRO. LAND SURVEYOR 000059

SAMUEL C. TAPKO
PROFESSIONAL
ENGINEER
PE-2017015108

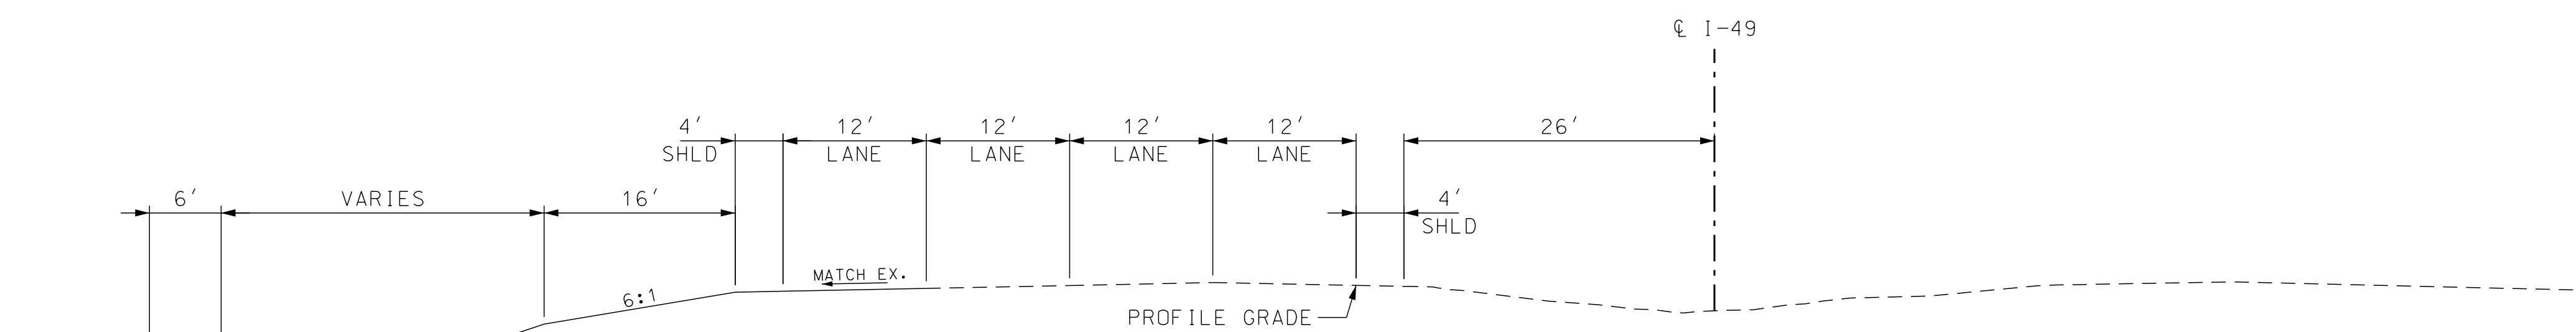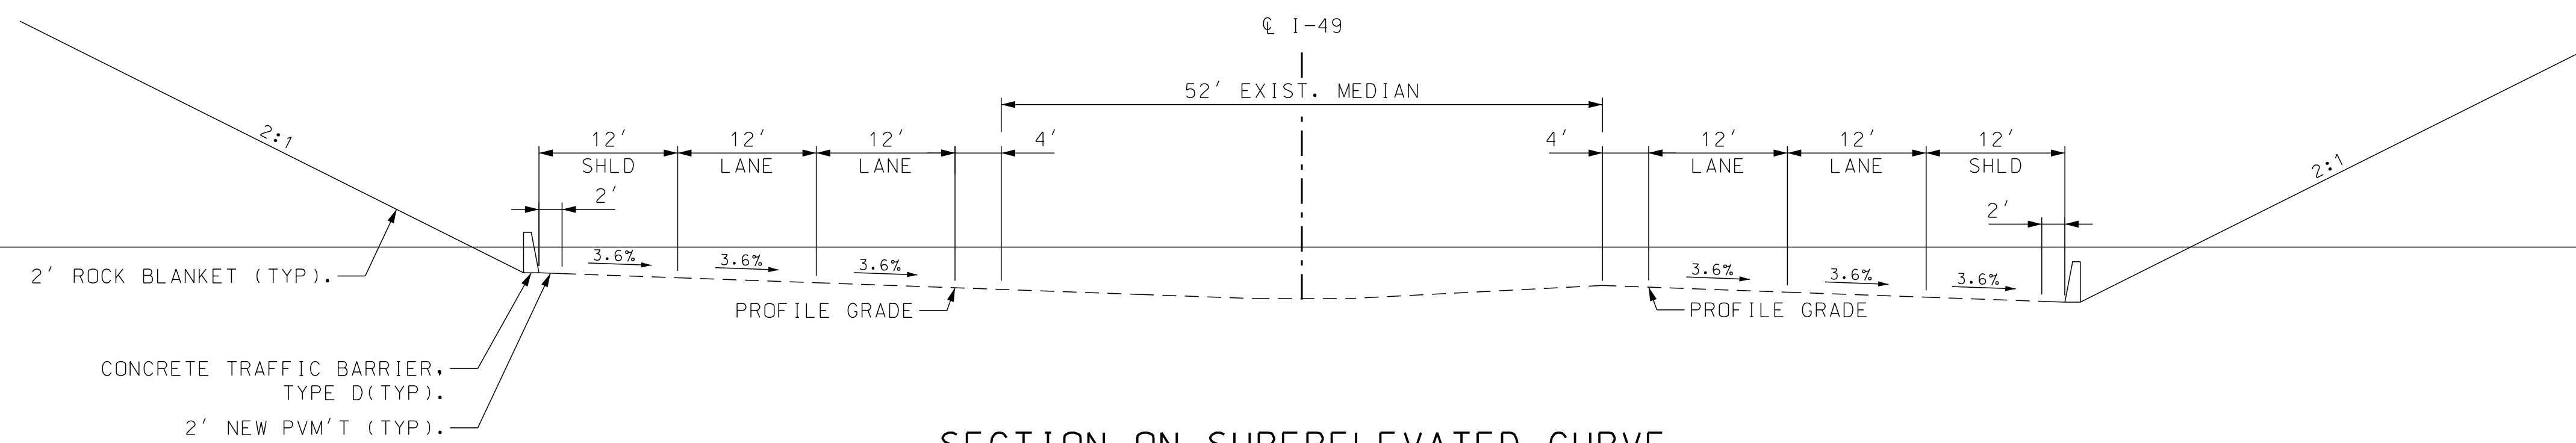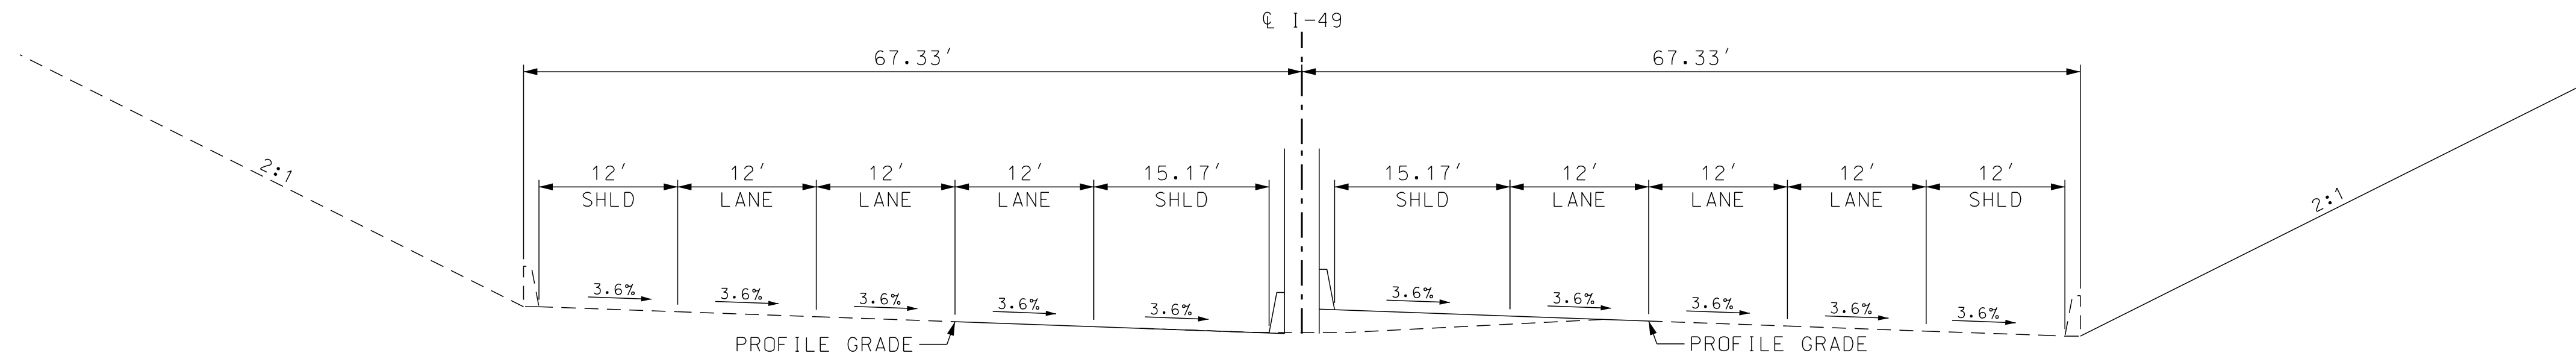

I-49
TYPICAL SECTION
SHEET 3 OF 7

PRELIMINARY
PLANS
NOT APPROVED
FOR
CONSTRUCTION

DATE PREPARED	
05/27/22	
ROUTE	STATE
7	MO
DISTRICT	SHEET
KC	2
COUNTY	
CASS	
JOB NO.	
J4P3443	
CONTRACT ID.	
PROJECT NO.	
BRIDGE NO.	
A9287	
BRIDGE NO.	
A9288	

[illegible]

MISSOURI HIGHWAYS AND TRANSPORTATION
COMMISSION


 105 WEST CAPITOL
JEFFERSON CITY, MO 65102
1-888-ASK-MODOT (1-888-275-6636)

43443_110_1MO71-49368:33 PM 5/26/2022


GBA
9801 Renner Blvd, Ste. 300
Lenexa, KS 66219
913.492.0400
GBAteam.com

GEORGE BUTLER
ASSOCIATES, INC.
PRO. ENGINEER 000133
ARCHITECT 000212
PRO. LAND SURVEYOR 000059


SAMUEL C. TAPKO
PROFESSIONAL
ENGINEER
PE-2017015108

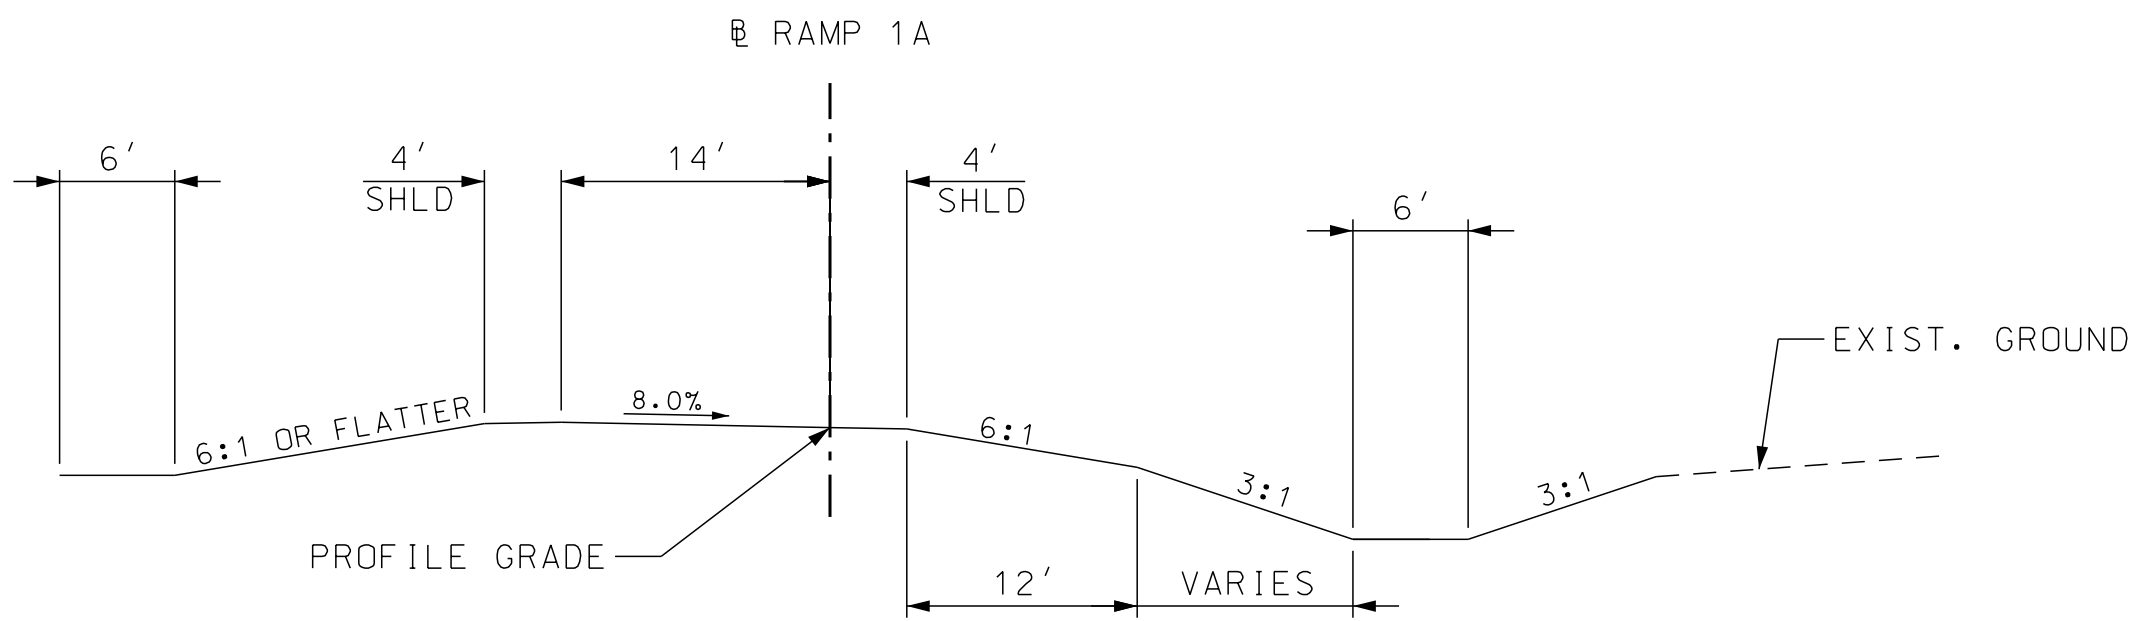

SECTION ON SUPERELEVATED CURVE
TYPICAL SECTION
RAMP 1A
STA. 0+00.00 TO STA. 8+58.02

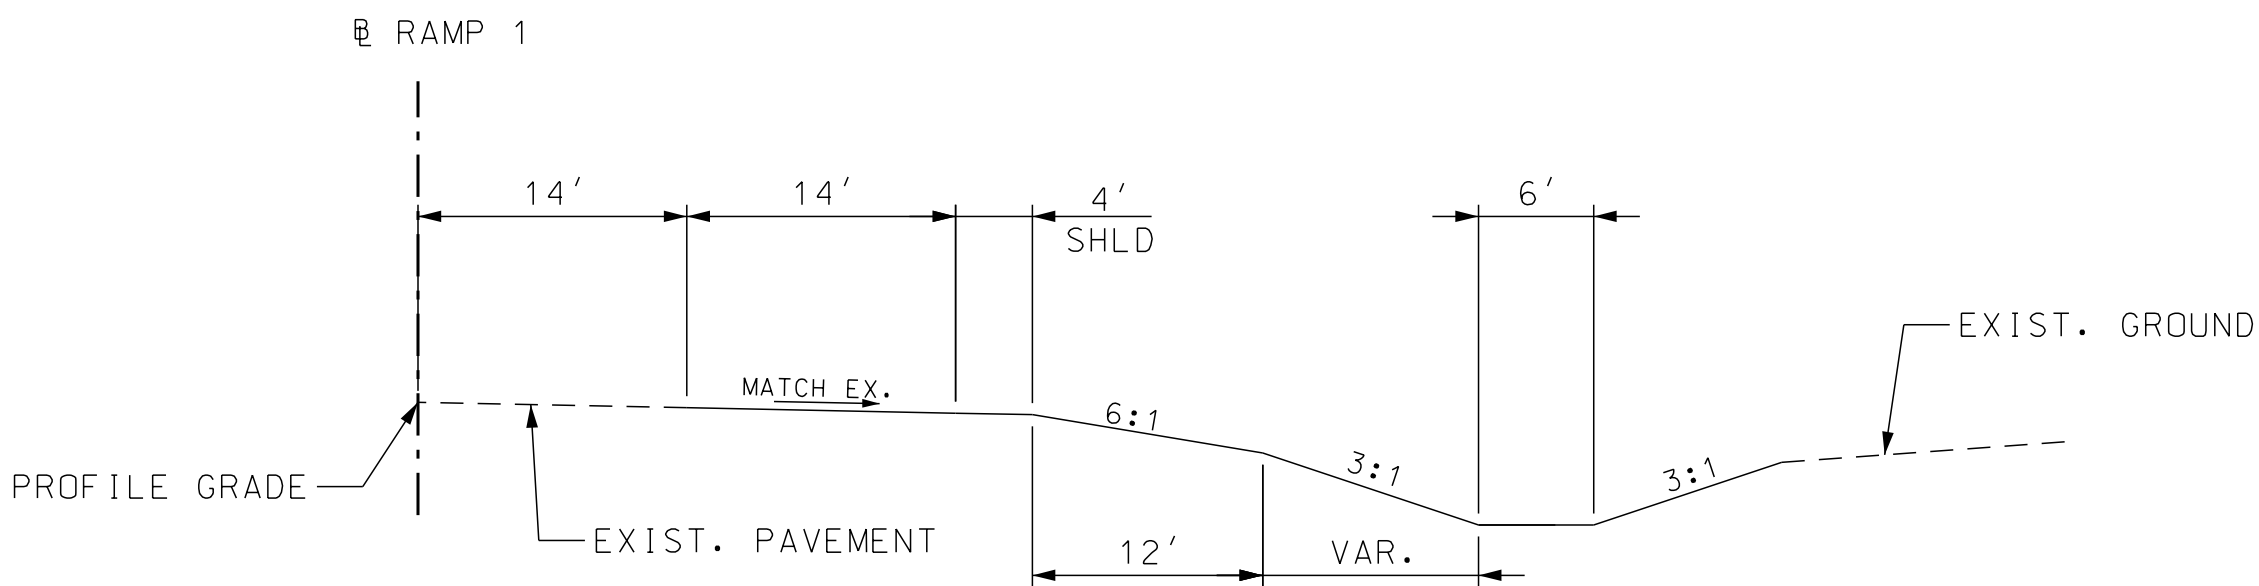

SECTION ON TANGENT/SUPERELEVATED CURVE
TYPICAL SECTION
RAMP 1
STA. 4+76.93 TO STA. 10+42.12

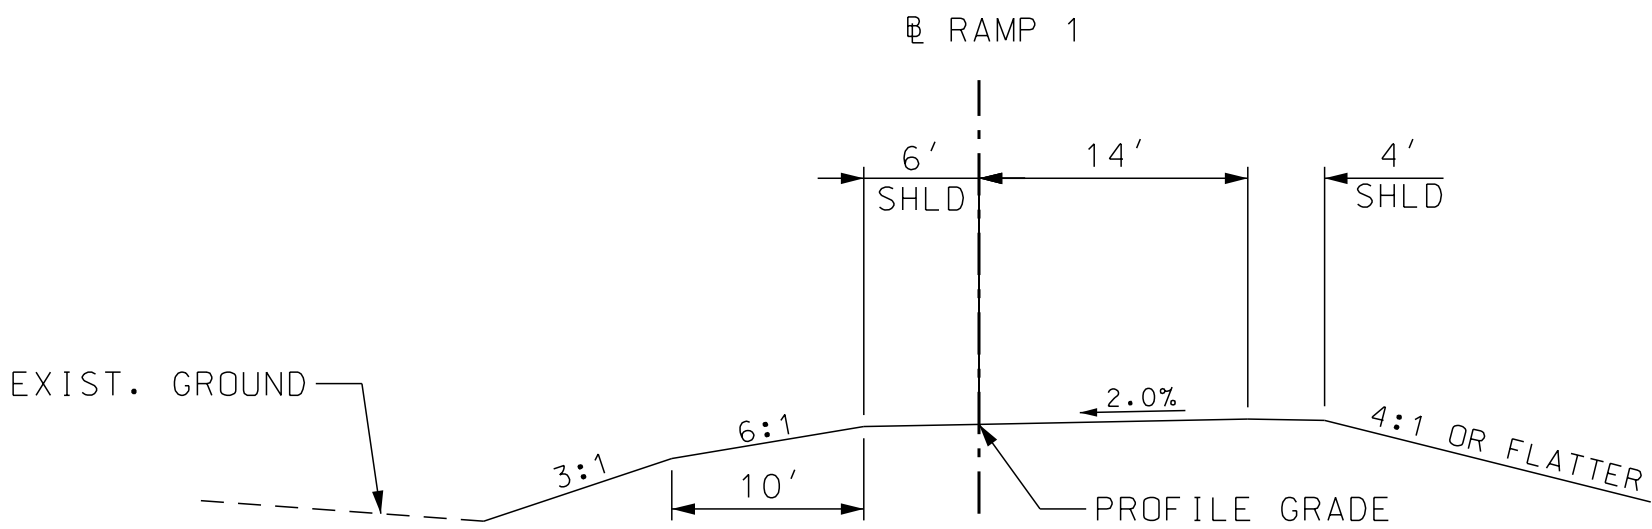

SECTION ON TANGENT/SUPERELEVATED CURVE
TYPICAL SECTION
RAMP 1
STA. 0+00.00 TO STA. 2+20.00


RAMP 1 & 1A
TYPICAL SECTION
SHEET 4 OF 7

PRELIMINARY
PLANS
NOT APPROVED
FOR
CONSTRUCTION

DATE PREPARED	
05/27/22	
ROUTE	STATE
7	MO
DISTRICT	SHEET NO.
KC	2
COUNTY	
CASS	
JOB NO.	
J4P3443	
CONTRACT ID.	
PROJECT NO.	
BRIDGE NO.	
A9287	
BRIDGE NO.	
A9288	

DESCRIPTION	DATE

MISSOURI HIGHWAYS AND TRANSPORTATION
COMMISSION

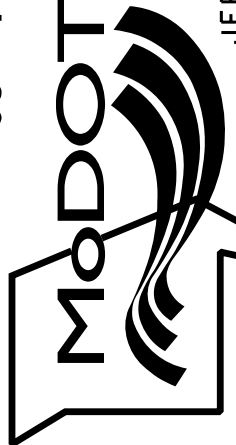

105 WEST CAPITOL
JEFFERSON CITY, MO 65102
1-888-ASK-MODOT (1-888-275-6636)




9801 Renner Blvd, Ste. 300
Lenexa, KS 66219
913.492.0400
GBAteam.com


GEORGE BUTLER
ASSOCIATES, INC.
PRO. ENGINEER 000133
ARCHITECT 000212
PRO. LAND SURVEYOR 000059

SAMUEL C. TAPKO
PROFESSIONAL
ENGINEER
PE-2017015108


c:\bms\gba-pw-01\ssm tapko\dms03745\002_TS_04_J4P3443_I10_MO-7_RAMP&1A.dwg 5/26/2022 REV.

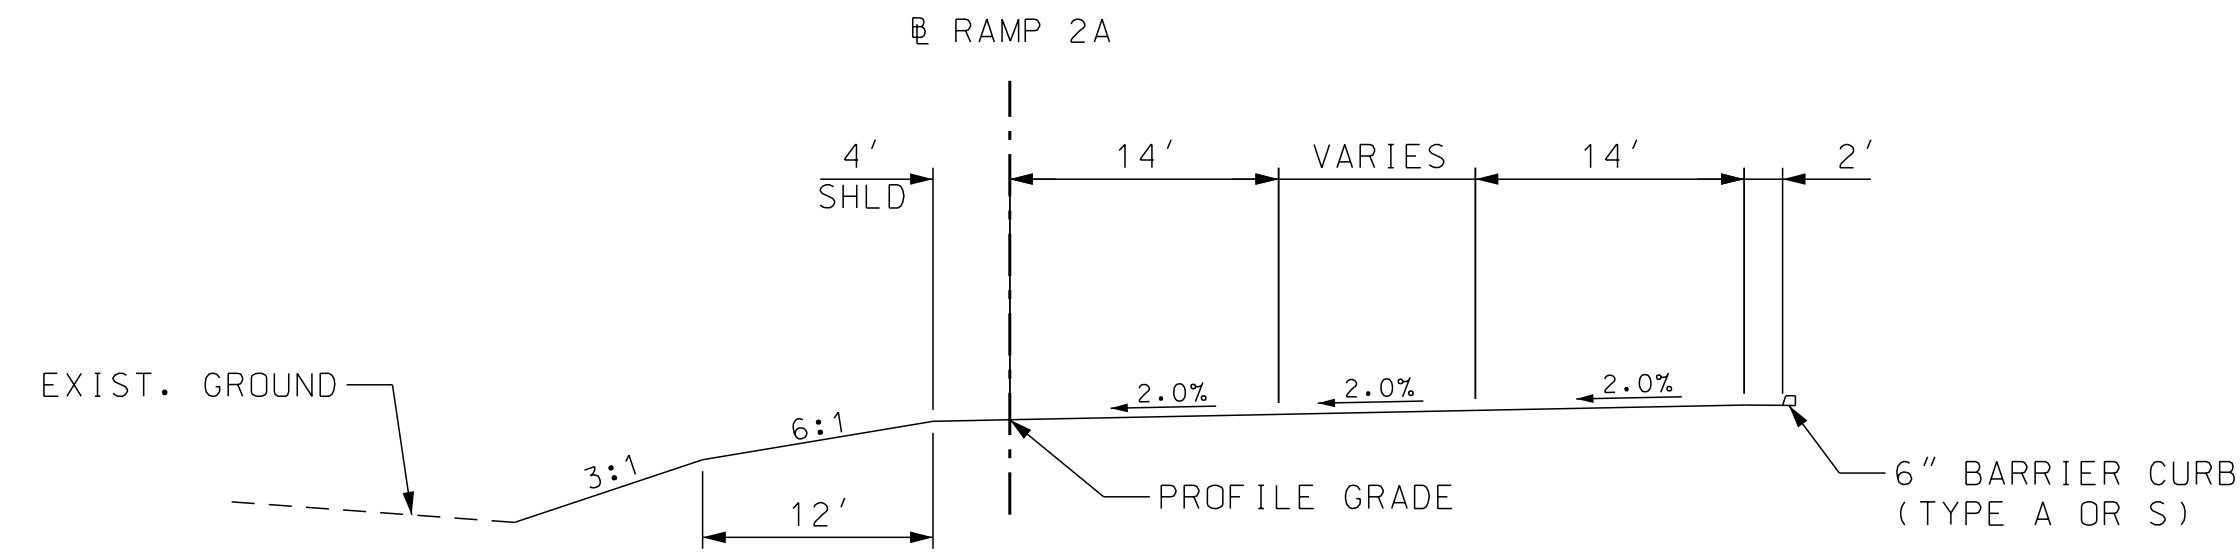

SECTION ON SUPERELEVATED CURVE
TYPICAL SECTION
RAMP 2A
STA. 0+30.56 TO STA. 2+21.74

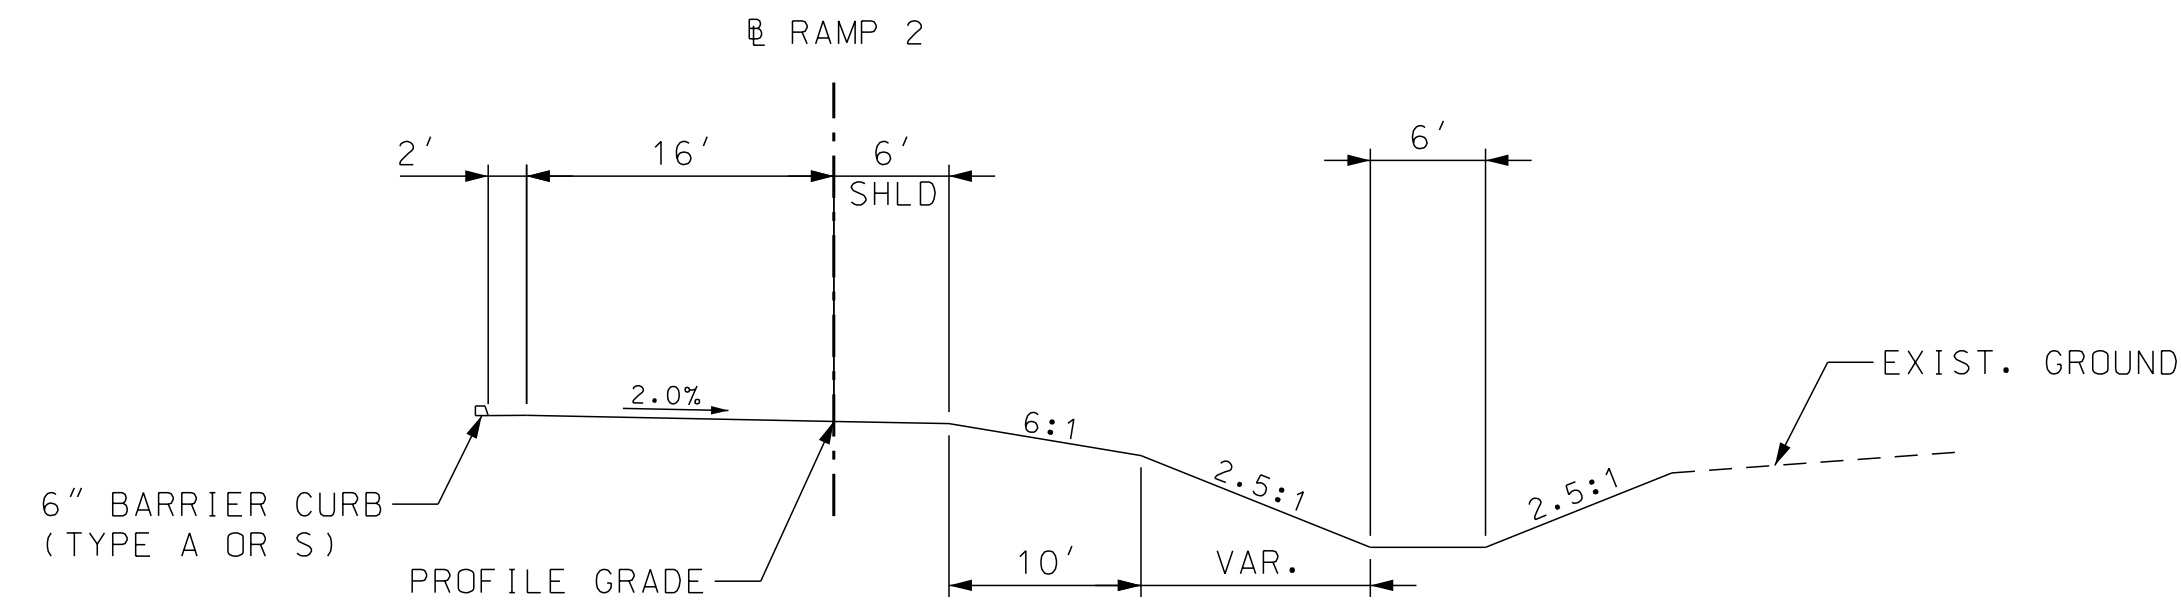

SECTION ON TANGENT
TYPICAL SECTION
RAMP 2
STA. 12+80.56 TO STA. 15+21.01

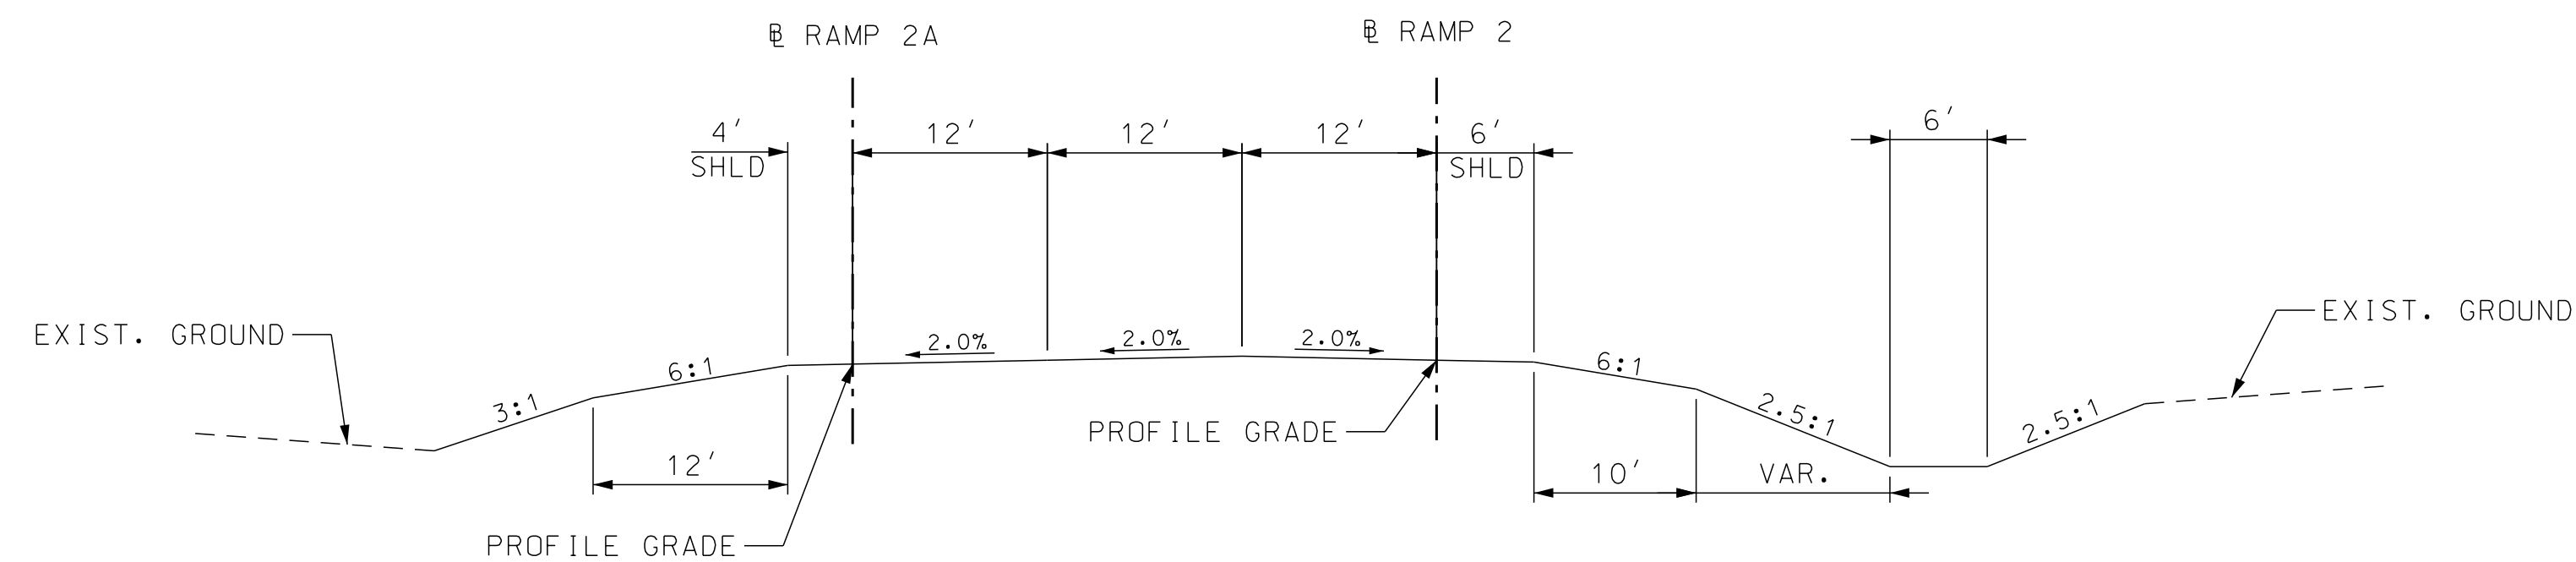

SECTION ON TANGENT
TYPICAL SECTION
RAMP 2
STA. 12+50.00 TO STA. 12+80.56

RAMP 2 & 2A
TYPICAL SECTION
SHEET 5 OF 7

PRELIMINARY
PLANS
NOT APPROVED
FOR
CONSTRUCTION

DATE PREPARED
05/27/22

ROUTE
7

STATE
MO

DISTRICT
KC

SHEET NO.
2

COUNTY
CASS

JOB NO.
J4P3443

CONTRACT ID.

PROJECT NO.

BRIDGE NO.
A9287

BRIDGE NO.
A9288

DESCRIPTION	DATE

MISSOURI HIGHWAYS AND TRANSPORTATION
COMMISSION

105 WEST CAPITOL
JEFFERSON CITY, MO 65102
1-888-ASK-MODOT (1-888-275-6636)

GBA
9801 Renner Blvd, Ste. 300
Lenexa, KS 66219
913.492.0400
GBAteam.com

GEORGE BUTLER
ASSOCIATES, INC.
PRO. ENGINEER 000133
ARCHITECT 000212
PRO. LAND SURVEYOR 000059

SAMUEL C. TAPKO
PROFESSIONAL
ENGINEER
PE-2017015108

DATE PREPARED	
05/27/22	
ROUTE	STATE
7	MO
DISTRICT	SHEET NO.
KC	2
COUNTY	
CASS	
JOB NO.	
J4P3443	
CONTRACT ID.	

[illegible]

MISSOURI HIGHWAYS AND TRANSPORTATION
COMMISSION




 105 WEST CAPITOL
JEFFERSON CITY, MO 65102
1-888-ASK-MODOT (1-888-275-6636)

4344310101MO12RAMP4303030303 5/26/2022


GBA
9801 Renner Blvd, Ste. 300
Lenexa, KS 66219
913.492.0400
GBAteam.com

GEORGE BUTLER
ASSOCIATES, INC.
PRO. ENGINEER 000133
ARCHITECT 000212
PRO. LAND SURVEYOR 000059


SAMUEL C. TAPKO
PROFESSIONAL
ENGINEER
PE-2017015108

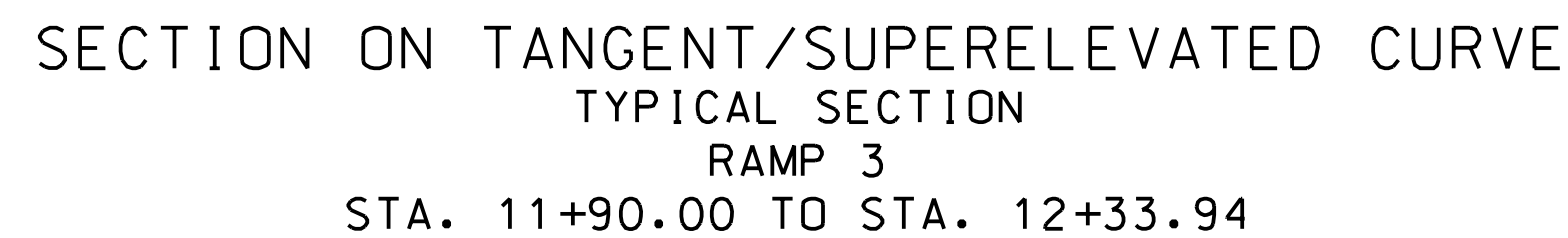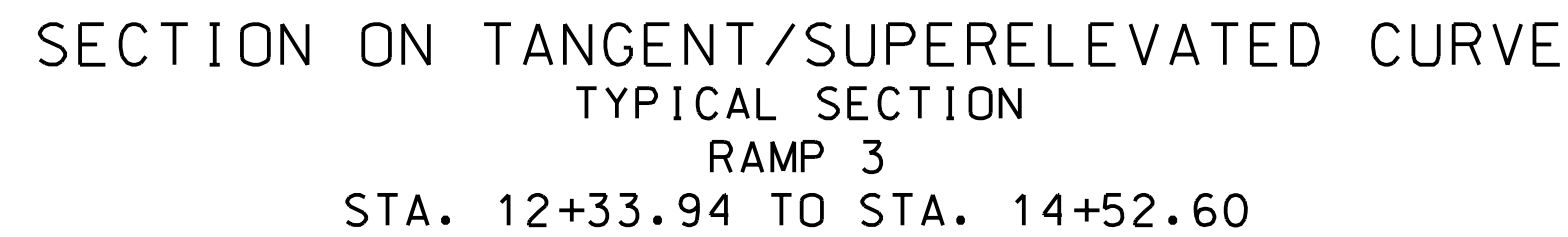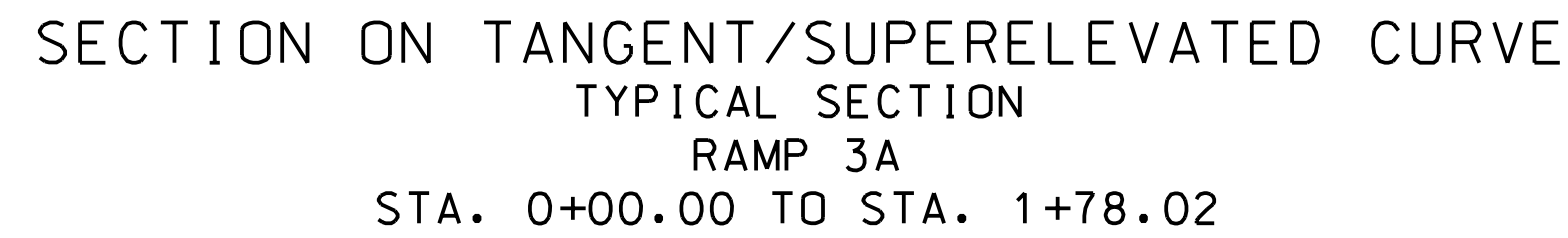

RAMP 3 & 3A
TYPICAL SECTION
SHEET 6 OF 7

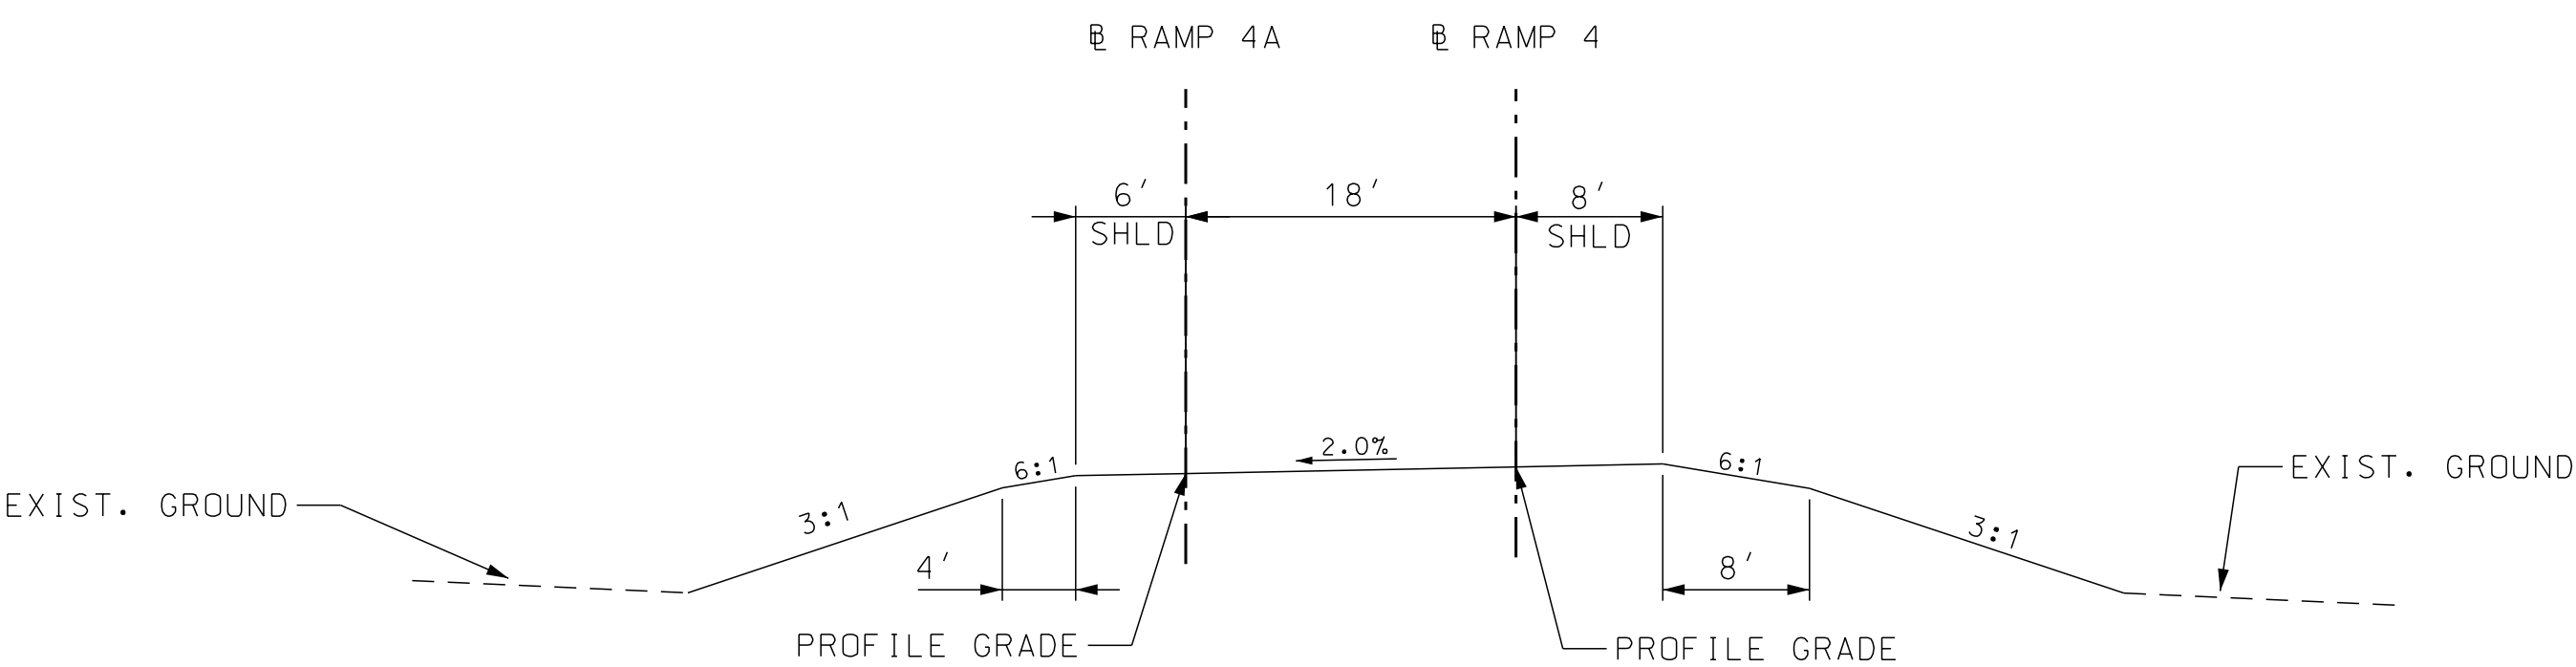

SECTION ON SUPERELEVATED CURVE
TYPICAL SECTION
RAMP 4A
STA. 0+00.00 TO STA. 1+95.00

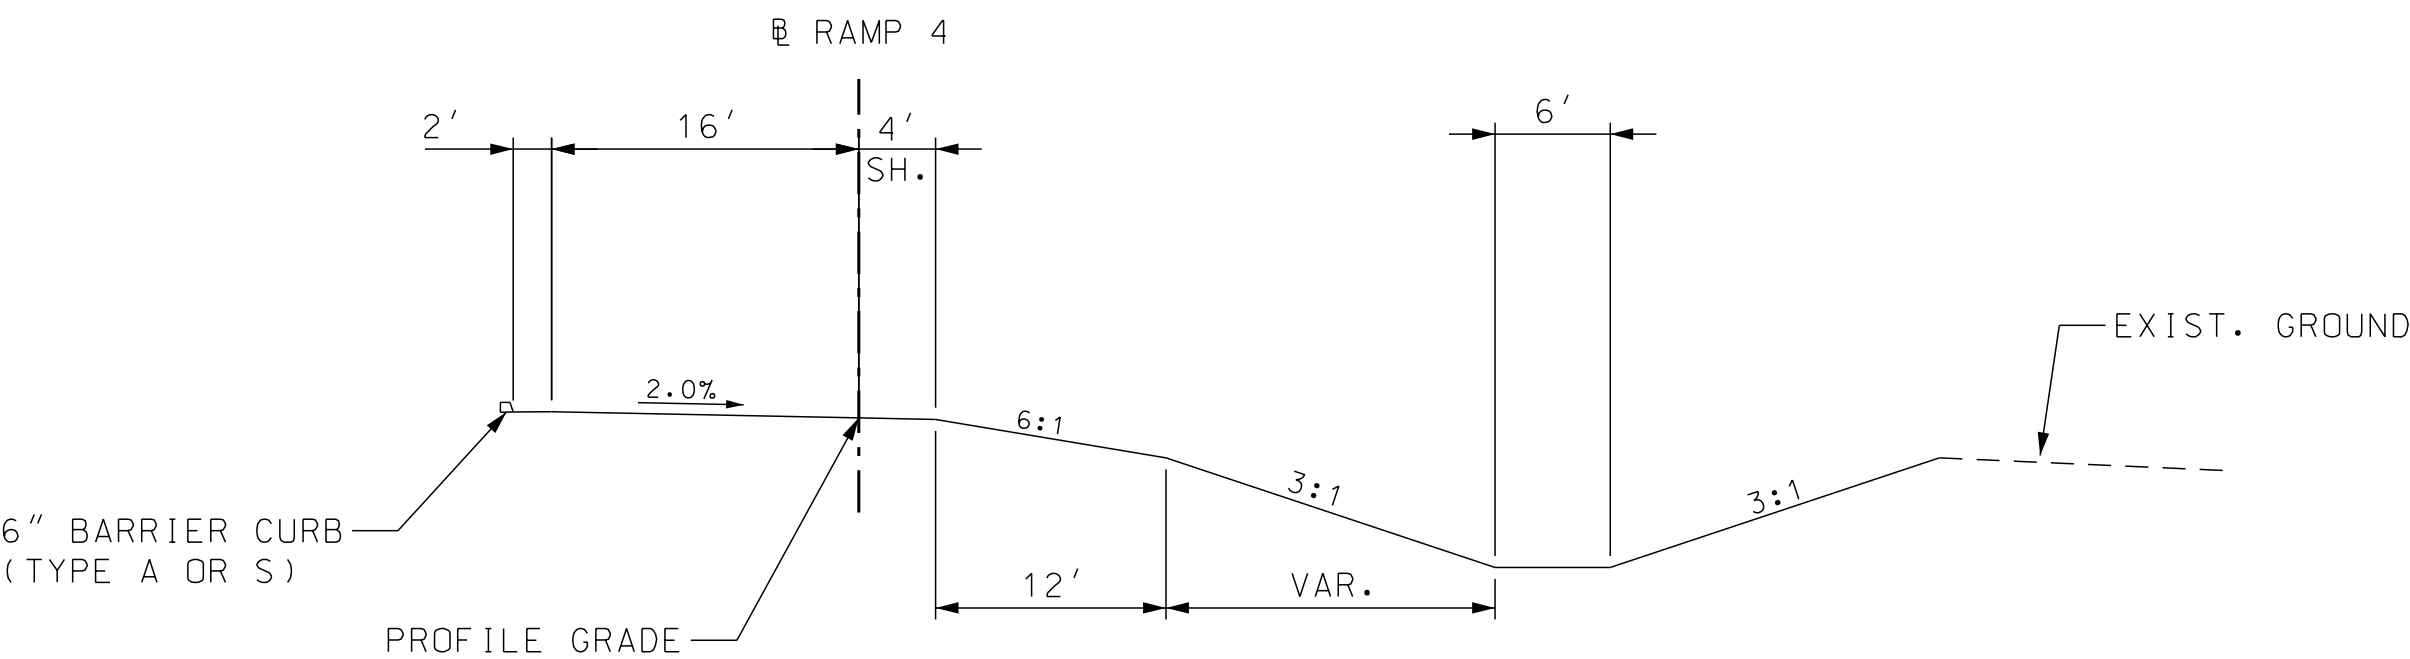

SECTION ON SUPERELEVATED CURVE
TYPICAL SECTION
RAMP 4
STA. 0+00.00 TO STA. 1+76.77

RAMP 4 & 4A
TYPICAL SECTION
SHEET 7 OF 7

PRELIMINARY
PLANS
NOT APPROVED
FOR
CONSTRUCTION

DATE PREPARED 05/27/22	
ROUTE 7	STATE MO
DISTRICT KC	SHEET NO. 2
COUNTY CASS	
JOB NO. J4P3443	
CONTRACT ID.	
PROJECT NO.	
BRIDGE NO. A9287	
BRIDGE NO. A9288	

DESCRIPTION	DATE

MISSOURI HIGHWAYS AND TRANSPORTATION
COMMISSION

105 WEST CAPITOL
JEFFERSON CITY, MO 65102
1-888-ASK-MODOT (1-888-275-6636)

5/26/2022

GBA

9801 Renner Blvd, Ste. 300
Lenexa, KS 66219
913.492.0400
GBAteam.com

GEORGE BUTLER
ASSOCIATES, INC.
PRO. ENGINEER 000133
ARCHITECT 000212
PRO. LAND SURVEYOR 000059

SAMUEL C. TAPKO
PROFESSIONAL
ENGINEER
PE-2017015108

THE EXISTENCE AND APPROXIMATE LOCATION OF UTILITY FACILITIES KNOWN TO EXIST, AS SHOWN ON THE PLANS, ARE BASED ON THE BEST INFORMATION AVAILABLE TO THE COMMISSION AT THIS TIME. THIS INFORMATION IS PROVIDED BY THE COMMISSION "AS-IS" AND THE COMMISSION EXPRESSLY DISCLAIMS ANY REPRESENTATION OR WARRANTY AS TO THE COMPLETENESS, ACCURACY, OR SUITABILITY OF THE INFORMATION FOR ANY USE. RELIANCE UPON THIS INFORMATION IS DONE AT THE RISK AND PERIL OF THE USER, AND THE COMMISSION SHALL NOT BE LIABLE FOR ANY DAMAGES THAT MAY ARISE FROM ANY ERROR IN THE INFORMATION. IT IS, THEREFORE, THE RESPONSIBILITY OF THE CONTRACTOR TO VERIFY THE EXISTENCE, LOCATION AND STATUS OF ANY FACILITY. SUCH VERIFICATION INCLUDES DIRECT CONTACT WITH THE LISTED UTILITIES.

ANY WORK INDICATED ON THE PLANS THAT EXTENDS BEYOND THE PROJECT LIMITS IS CONSIDERED INCIDENTAL TO AND A PART OF THE CONSTRUCTION OF THIS PROJECT.

SW 1/4 SW 1/4
9-44-31

SE 1/4 SW 1/4
9-44-31

SECTION LINE

NW 1/4 NW 1/4
16-44-31

NE 1/4 NW 1/4
16-44-31

1/4 SECTION LINE

S. BROOKHART DR.

CP# 99

EX. OUTER RD.

EX. 15" RCP

EX. 15" RCP

EXISTING R/W

EX. 15" RCP

EX. 8" PVC

EX. 8" PVC

Land Survey Monument
Chiseled Plus being
the Southeast Corner of
the Southwest Quarter
of the Southwest Quarter
Section 9 T44N R31W
Witnessed by Michael D. Lay,
PLS 2013000044 Dated 05-21-2021
Document Lot Split Survey Bk. 27, Pg. 49
N 892541.38 E 2831014.13'

EXISTING R/W

EX. 275TH ST.

PC STA 4+16.50

EX. 18" RCP

EX. 18" CMP

FLAGSHIP DEVELOPMENT, LLC

01

PT STA 6+55.48
MATCHLINE STA 7+00
SEE SHEET 5


EX. 18" RCP

EX. 24" RCP

EX. 42" RCP

EX. 15" RCP

BM# 37

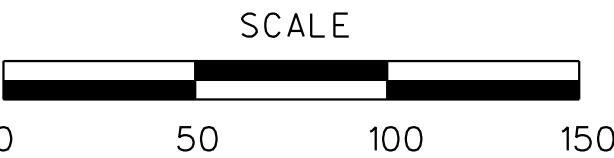

PLAN SHEET
1 OF 5

PRELIMINARY
PLANS
NOT APPROVED
FOR
CONSTRUCTION

DATE PREPARED
05/27/22

ROUTE 7 STATE MO

DISTRICT KC SHEET NO. 4

COUNTY CASS

JOB NO. J4P3443

CONTRACT ID.

PROJECT NO.


BRIDGE NO. A9287

BRIDGE NO. A9288

DESCRIPTION

DATE

MISSOURI HIGHWAYS AND TRANSPORTATION
COMMISSION

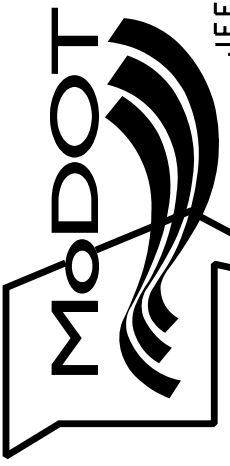

105 WEST CAPITOL
JEFFERSON CITY, MO 65102
1-888-ASK-MODOT (1-888-275-6636)

GBA
9801 Renner Blvd, Ste. 300
Lenexa, KS 66219
913.492.0400
GBAteam.com

GEORGE BUTLER
ASSOCIATES, INC.
PRO. ENGINEER 000133
ARCHITECT 000212
PRO. LAND SURVEYOR 000059


SAMUEL C. TAPKO
PROFESSIONAL
ENGINEER
PE-2017015108

c:\bms\gba-pw-01\sam tapko\dms03745\004_PL_01_J4P3443_150_MO-7.dgn 3:49:38 PM 5/26/2022 REV.

END INTERCHANGE RECONSTRUCTION
CL EX. MO-7 STA. 7+19.94 =
RAMP 1A STA. 0+00.00, 56.00' LT

SE 1/4
9-44-31

NE 1/4
16-44-31

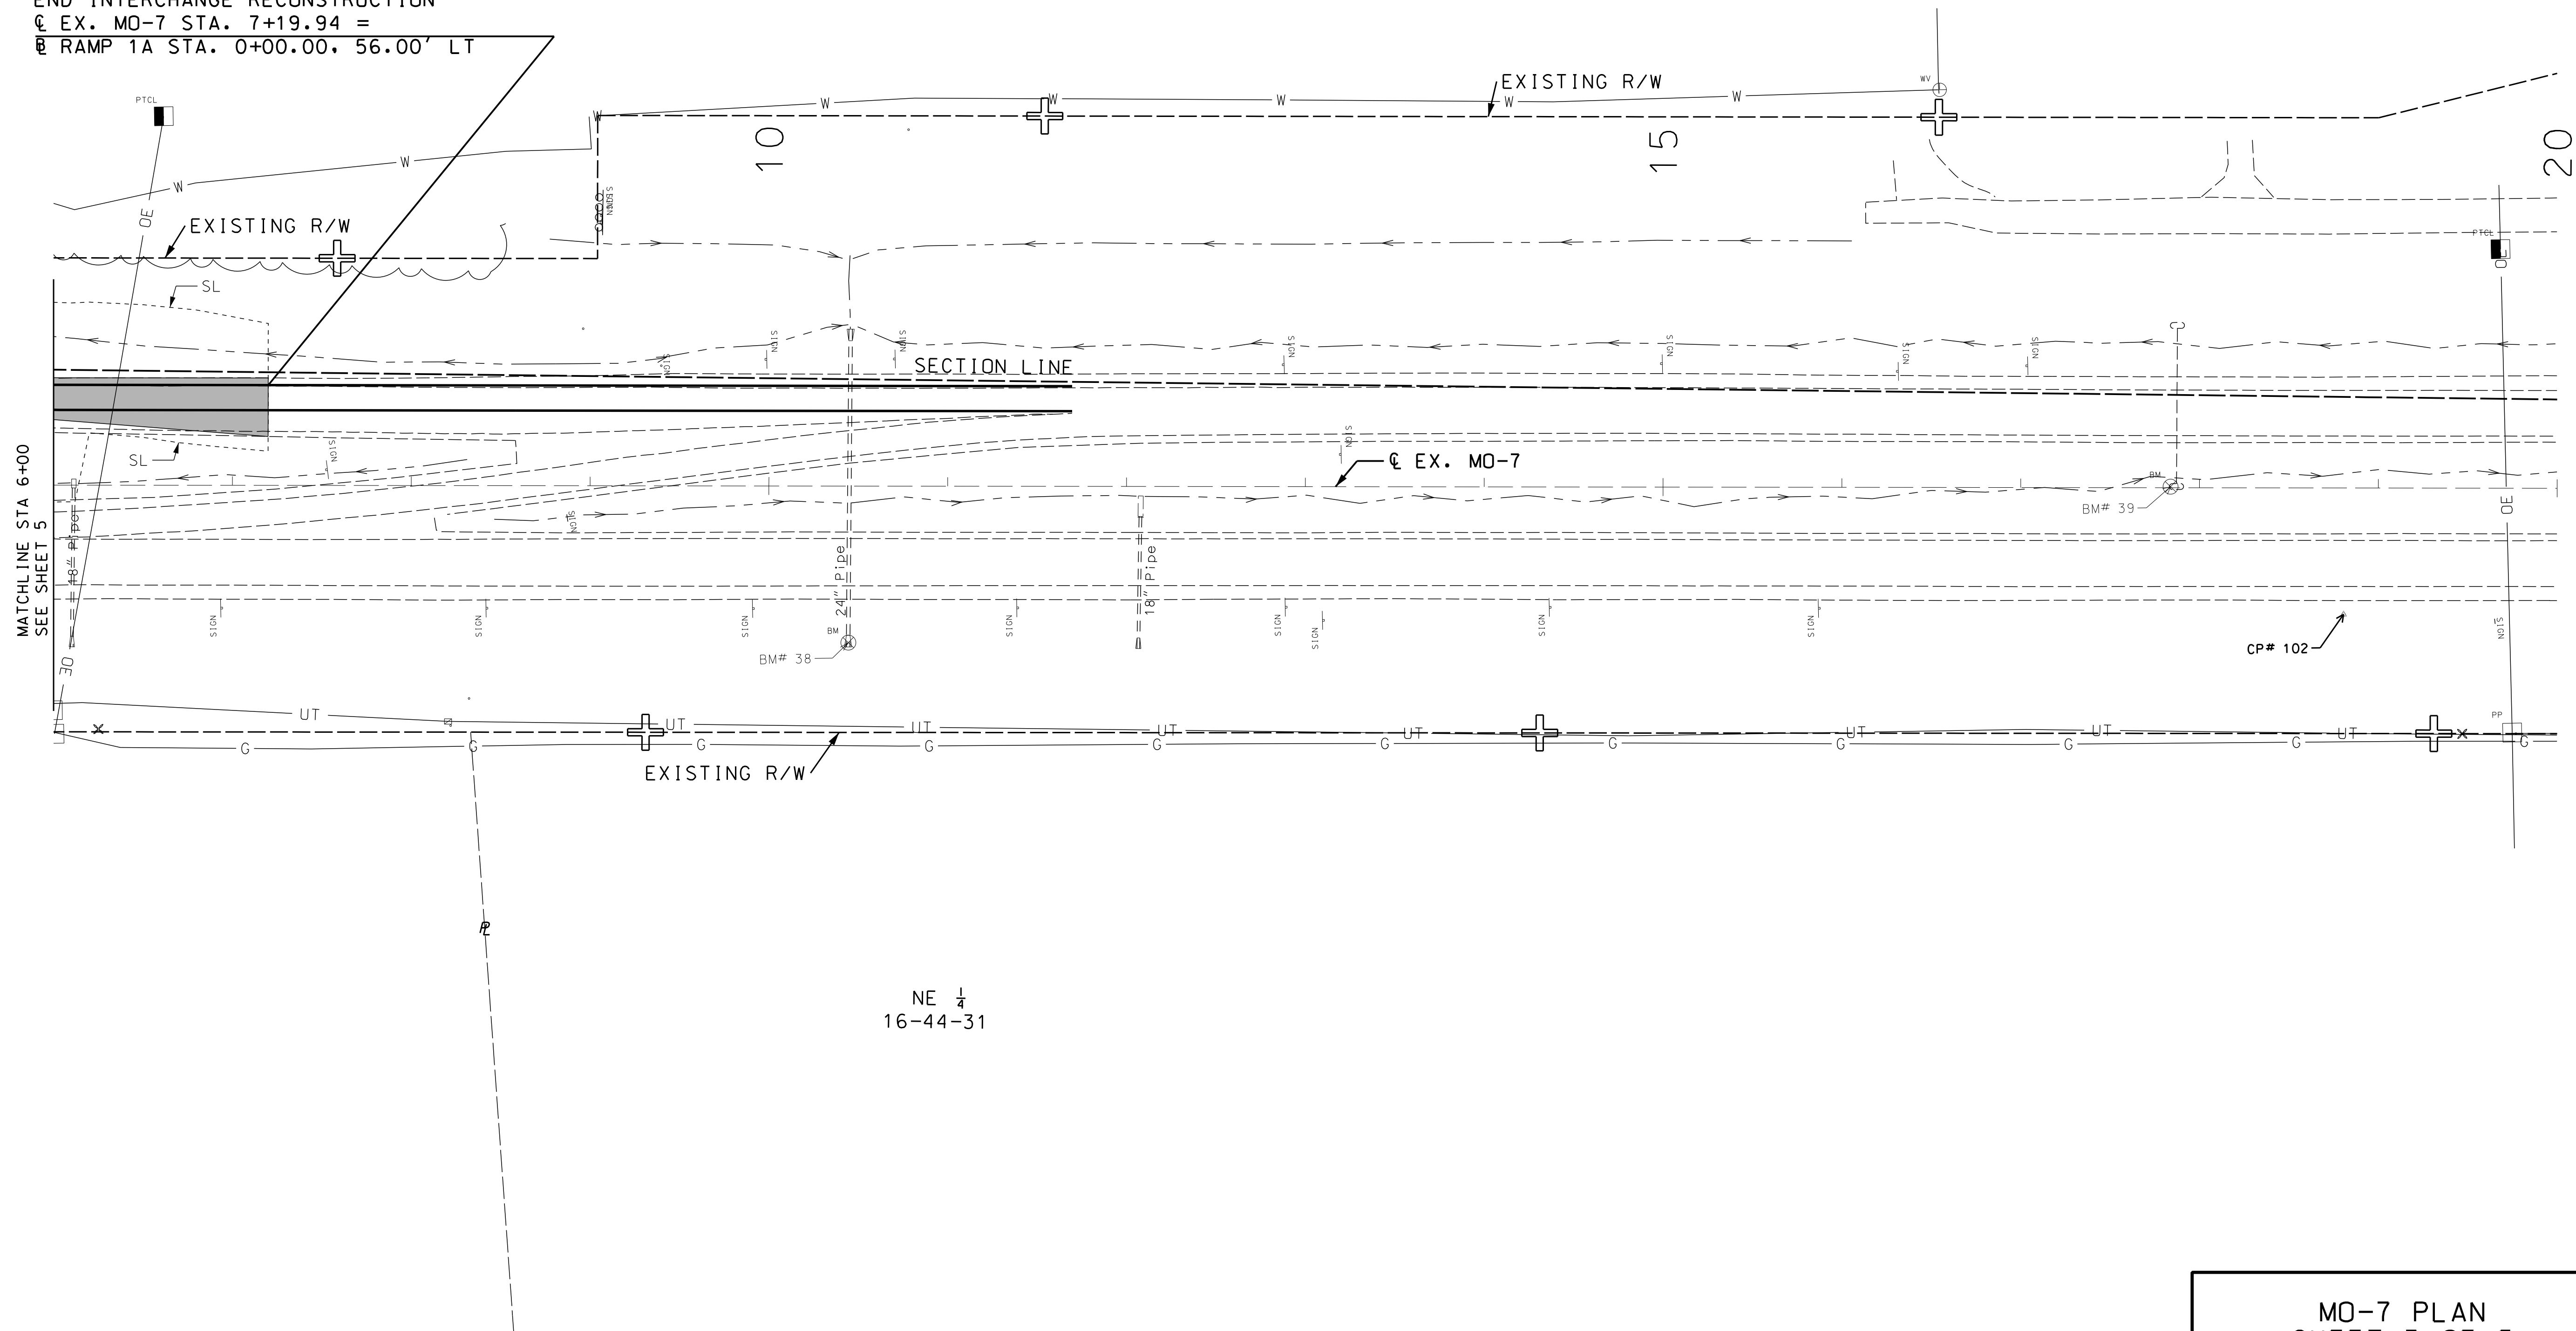

MO-7 PLAN
SHEET 3 OF 5

PRELIMINARY
PLANS
NOT APPROVED
FOR
CONSTRUCTION

DATE PREPARED
05/27/22
ROUTE
7
STATE
MO
DISTRICT
KC
SHEET NO.
6
COUNTY
CASS
JOB NO.
J4P3443
CONTRACT ID.

PROJECT NO.
BRIDGE NO.
A9287
BRIDGE NO.
A9288


DATE	DESCRIPTION

MISSOURI HIGHWAYS AND TRANSPORTATION
COMMISSION
MoDOT
105 WEST CAPITOL
JEFFERSON CITY, MO 65102
1-888-ASK-MODOT (1-888-275-6636)
5/26/2022

GBA
9801 Renner Blvd, Ste. 300
Lenexa, KS 66219
913.492.0400
GBAteam.com

GEORGE BUTLER
ASSOCIATES, INC.
PRO. ENGINEER 000133
ARCHITECT 000212
PRO. LAND SURVEYOR 000059

SAMUEL C. TAPKO
PROFESSIONAL
ENGINEER
PE-2017015108

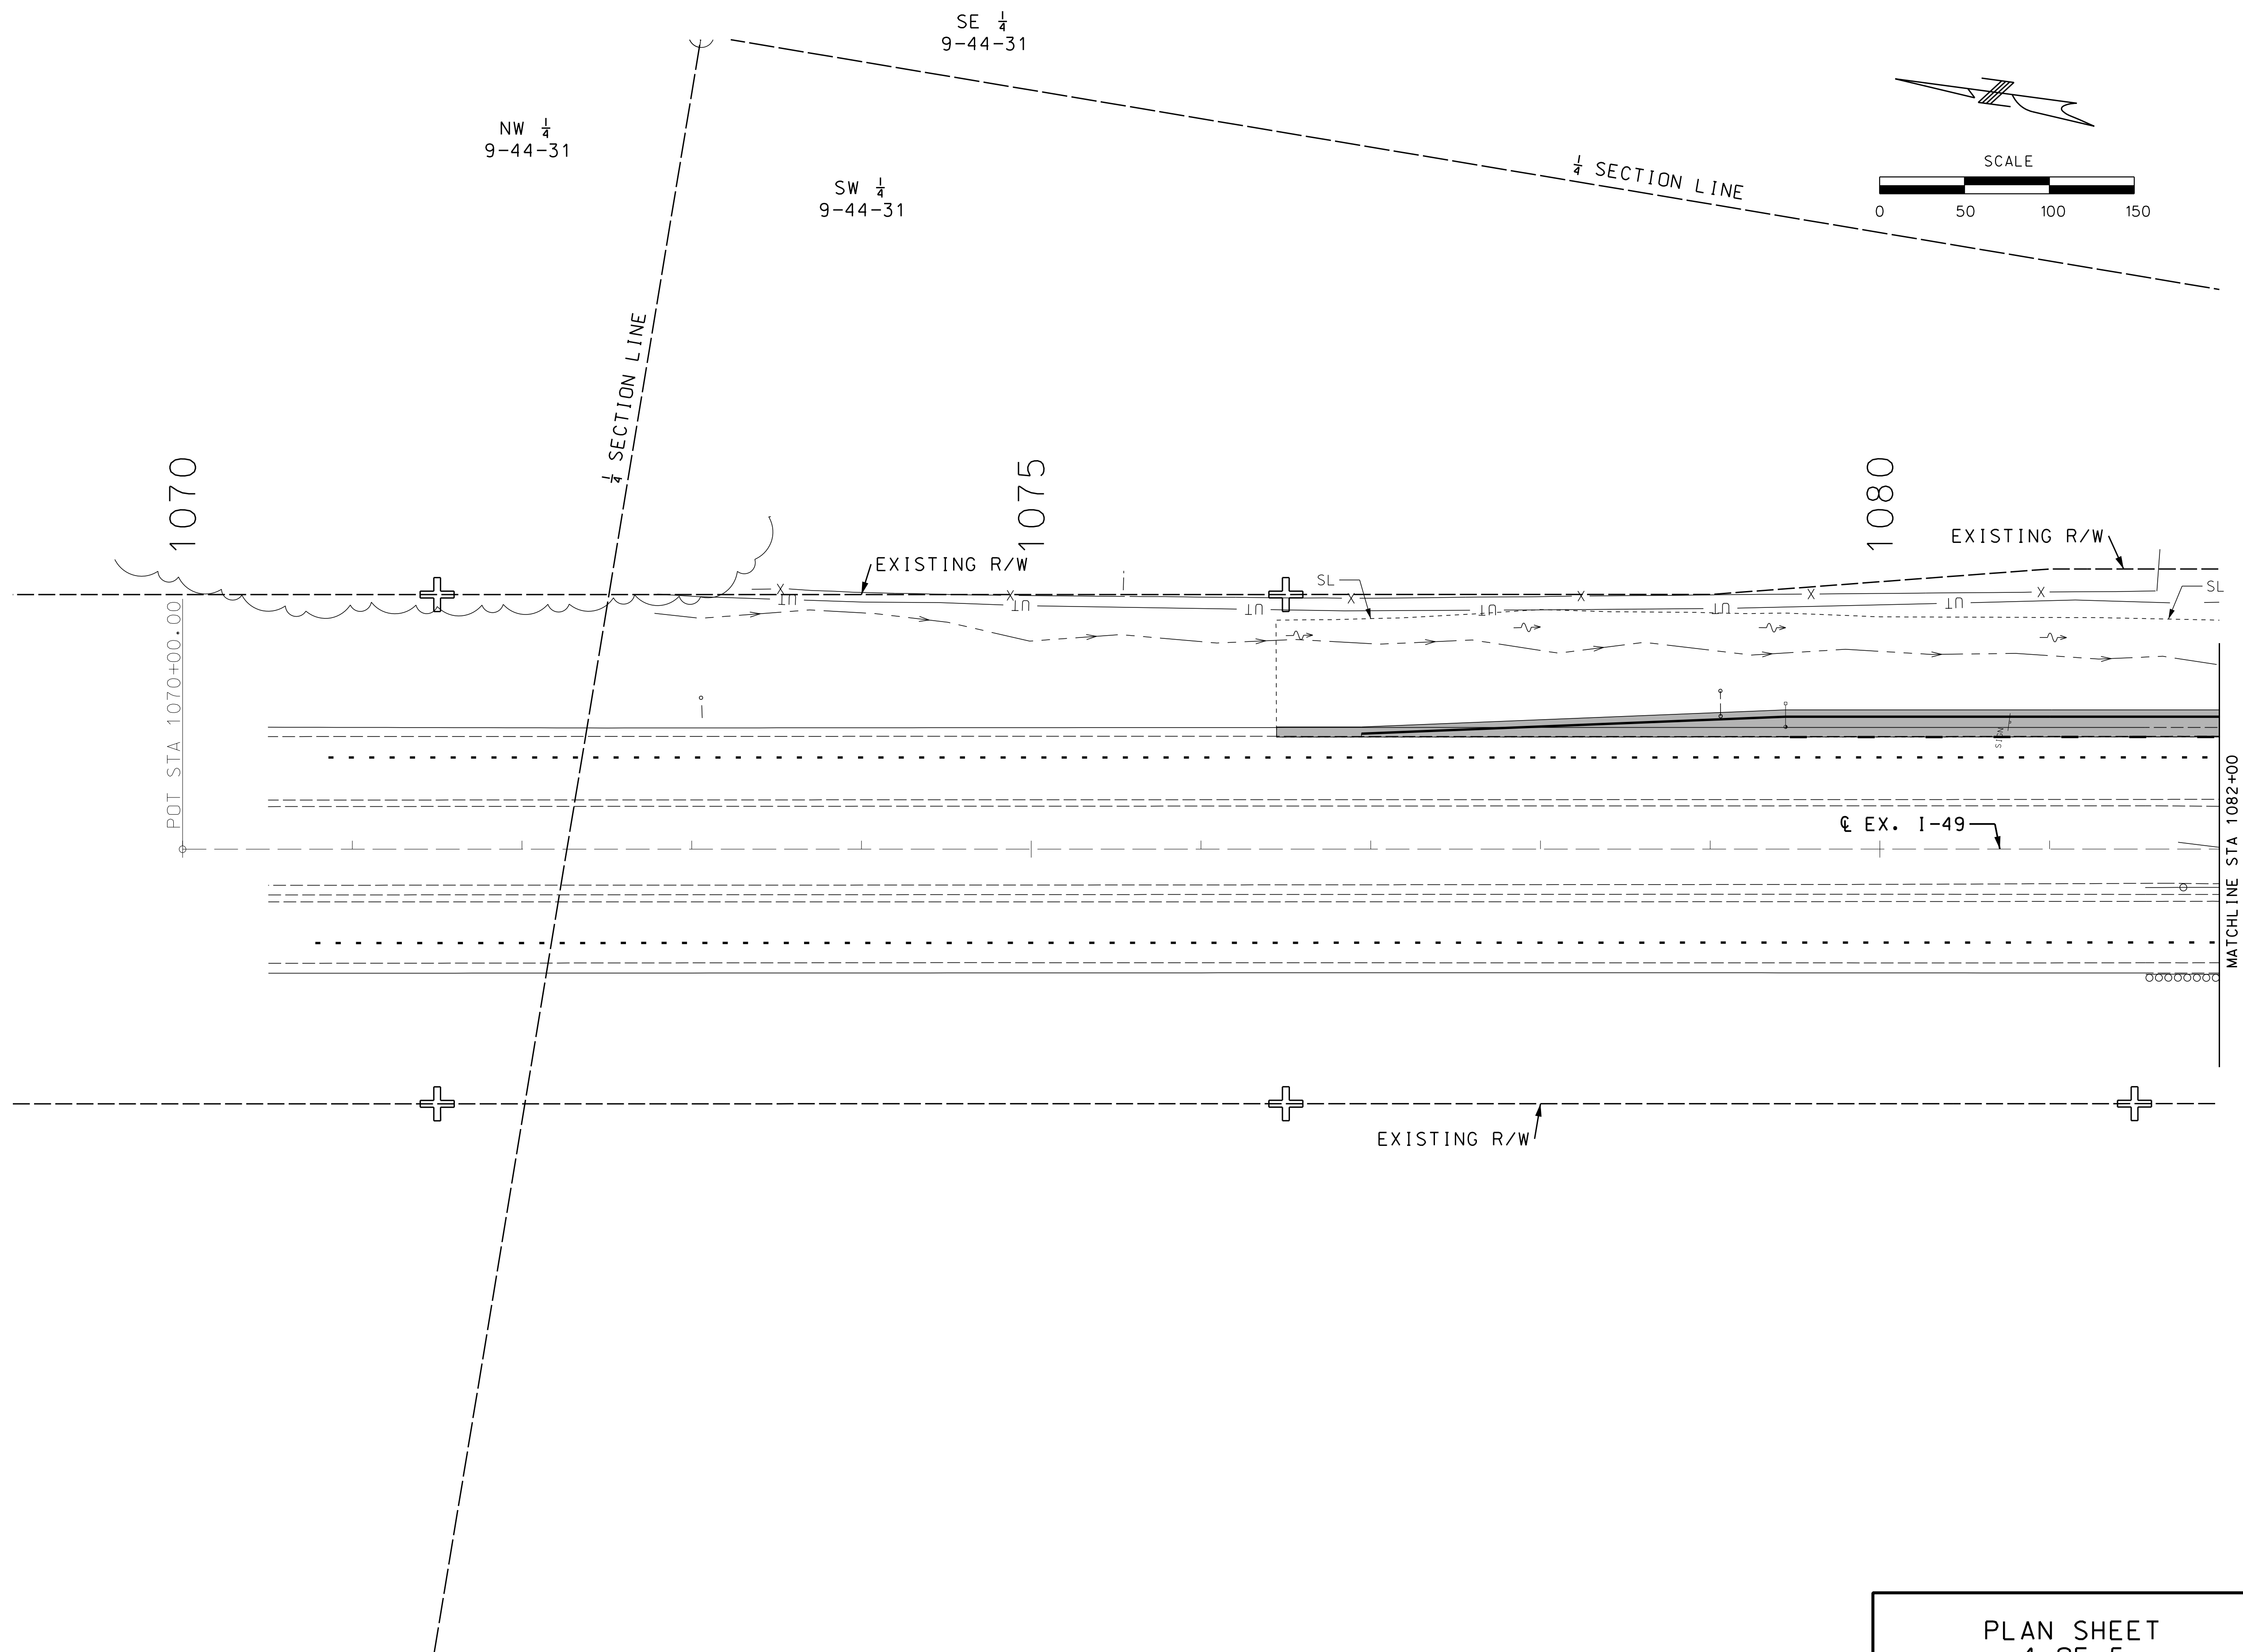

PRELIMINARY
PLANS
NOT APPROVED
FOR
CONSTRUCTION

DATE PREPARED
05/27/22
ROUTE
7
STATE
MO
DISTRICT
KC
SHEET NO.
7

COUNTY
CASS
JOB NO.
J4P3443
CONTRACT ID.

PROJECT NO.

BRIDGE NO.
A9287

BRIDGE NO.
A9288

DATE	DESCRIPTION


MISSOURI HIGHWAYS AND TRANSPORTATION
COMMISSION
105 WEST CAPITOL
JEFFERSON CITY, MO 65102
1-888-ASK-MODOT (1-888-275-6636)
5/26/2022

GBA
9801 Renner Blvd, Ste. 300
Lenexa, KS 66219
913.492.0400
GBAteam.com

GEORGE BUTLER
ASSOCIATES, INC.
PRO. ENGINEER 000133
ARCHITECT 000212
PRO. LAND SURVEYOR 000059

SAMUEL C. TAPKO
PROFESSIONAL
ENGINEER
PE-2017015108

PLAN SHEET
4 OF 5

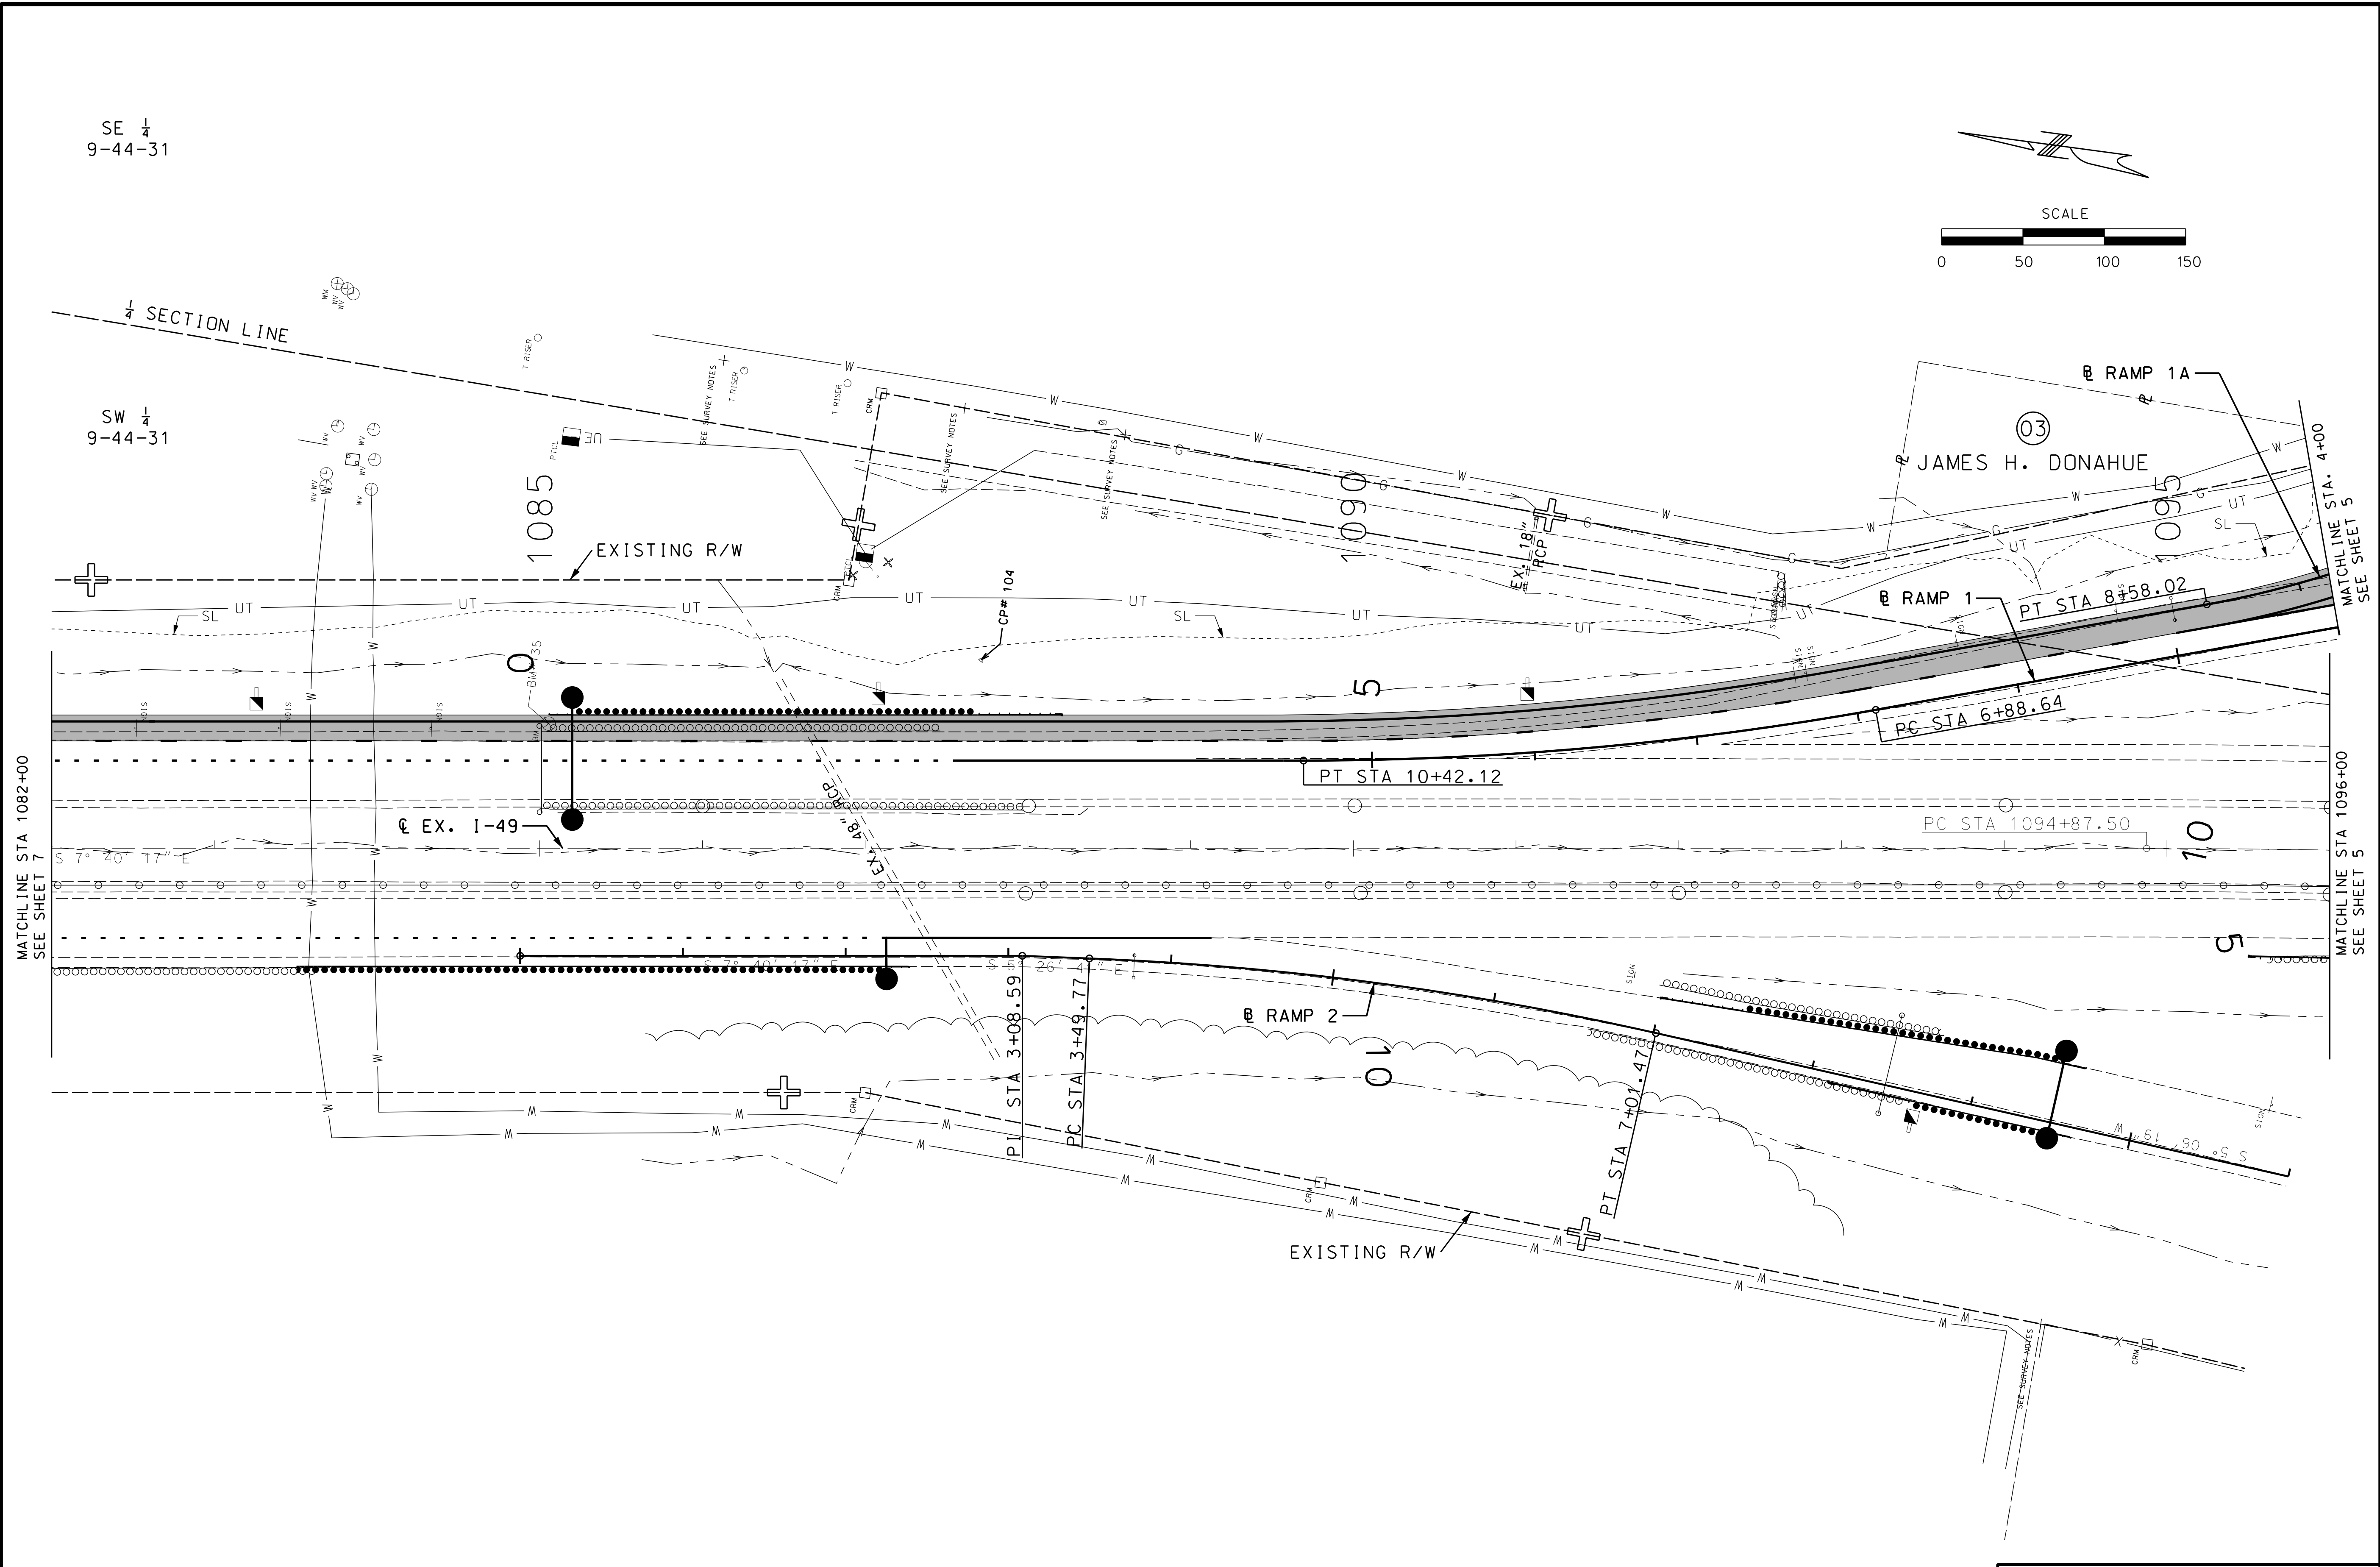

PRELIMINARY
PLANS
NOT APPROVED
FOR
CONSTRUCTION

DATE PREPARED
05/27/22

ROUTE
7

DISTRICT
KC

STATE
MO

SHEET NO.
8

COUNTY
CASS

JOB NO.
J4P3443

CONTRACT ID.

PROJECT NO.

BRIDGE NO.
A9287

BRIDGE NO.
A9288

DATE	DESCRIPTION

MISSOURI HIGHWAYS AND TRANSPORTATION
COMMISSION


105 WEST CAPITAL
JEFFERSON CITY, MO 65102
1-888-ASK-MODOT (1-888-275-6636)

9801 Renner Blvd, Ste. 300
Lenexa, KS 66219
913.492.0400
GBAteam.com

GEORGE BUTLER
ASSOCIATES, INC.
PRO. ENGINEER 000133
ARCHITECT 000212
PRO. LAND SURVEYOR 000059

SAMUEL C. TAPKO
PROFESSIONAL
ENGINEER
PE-2017015108

PLAN SHEET
5 OF 5

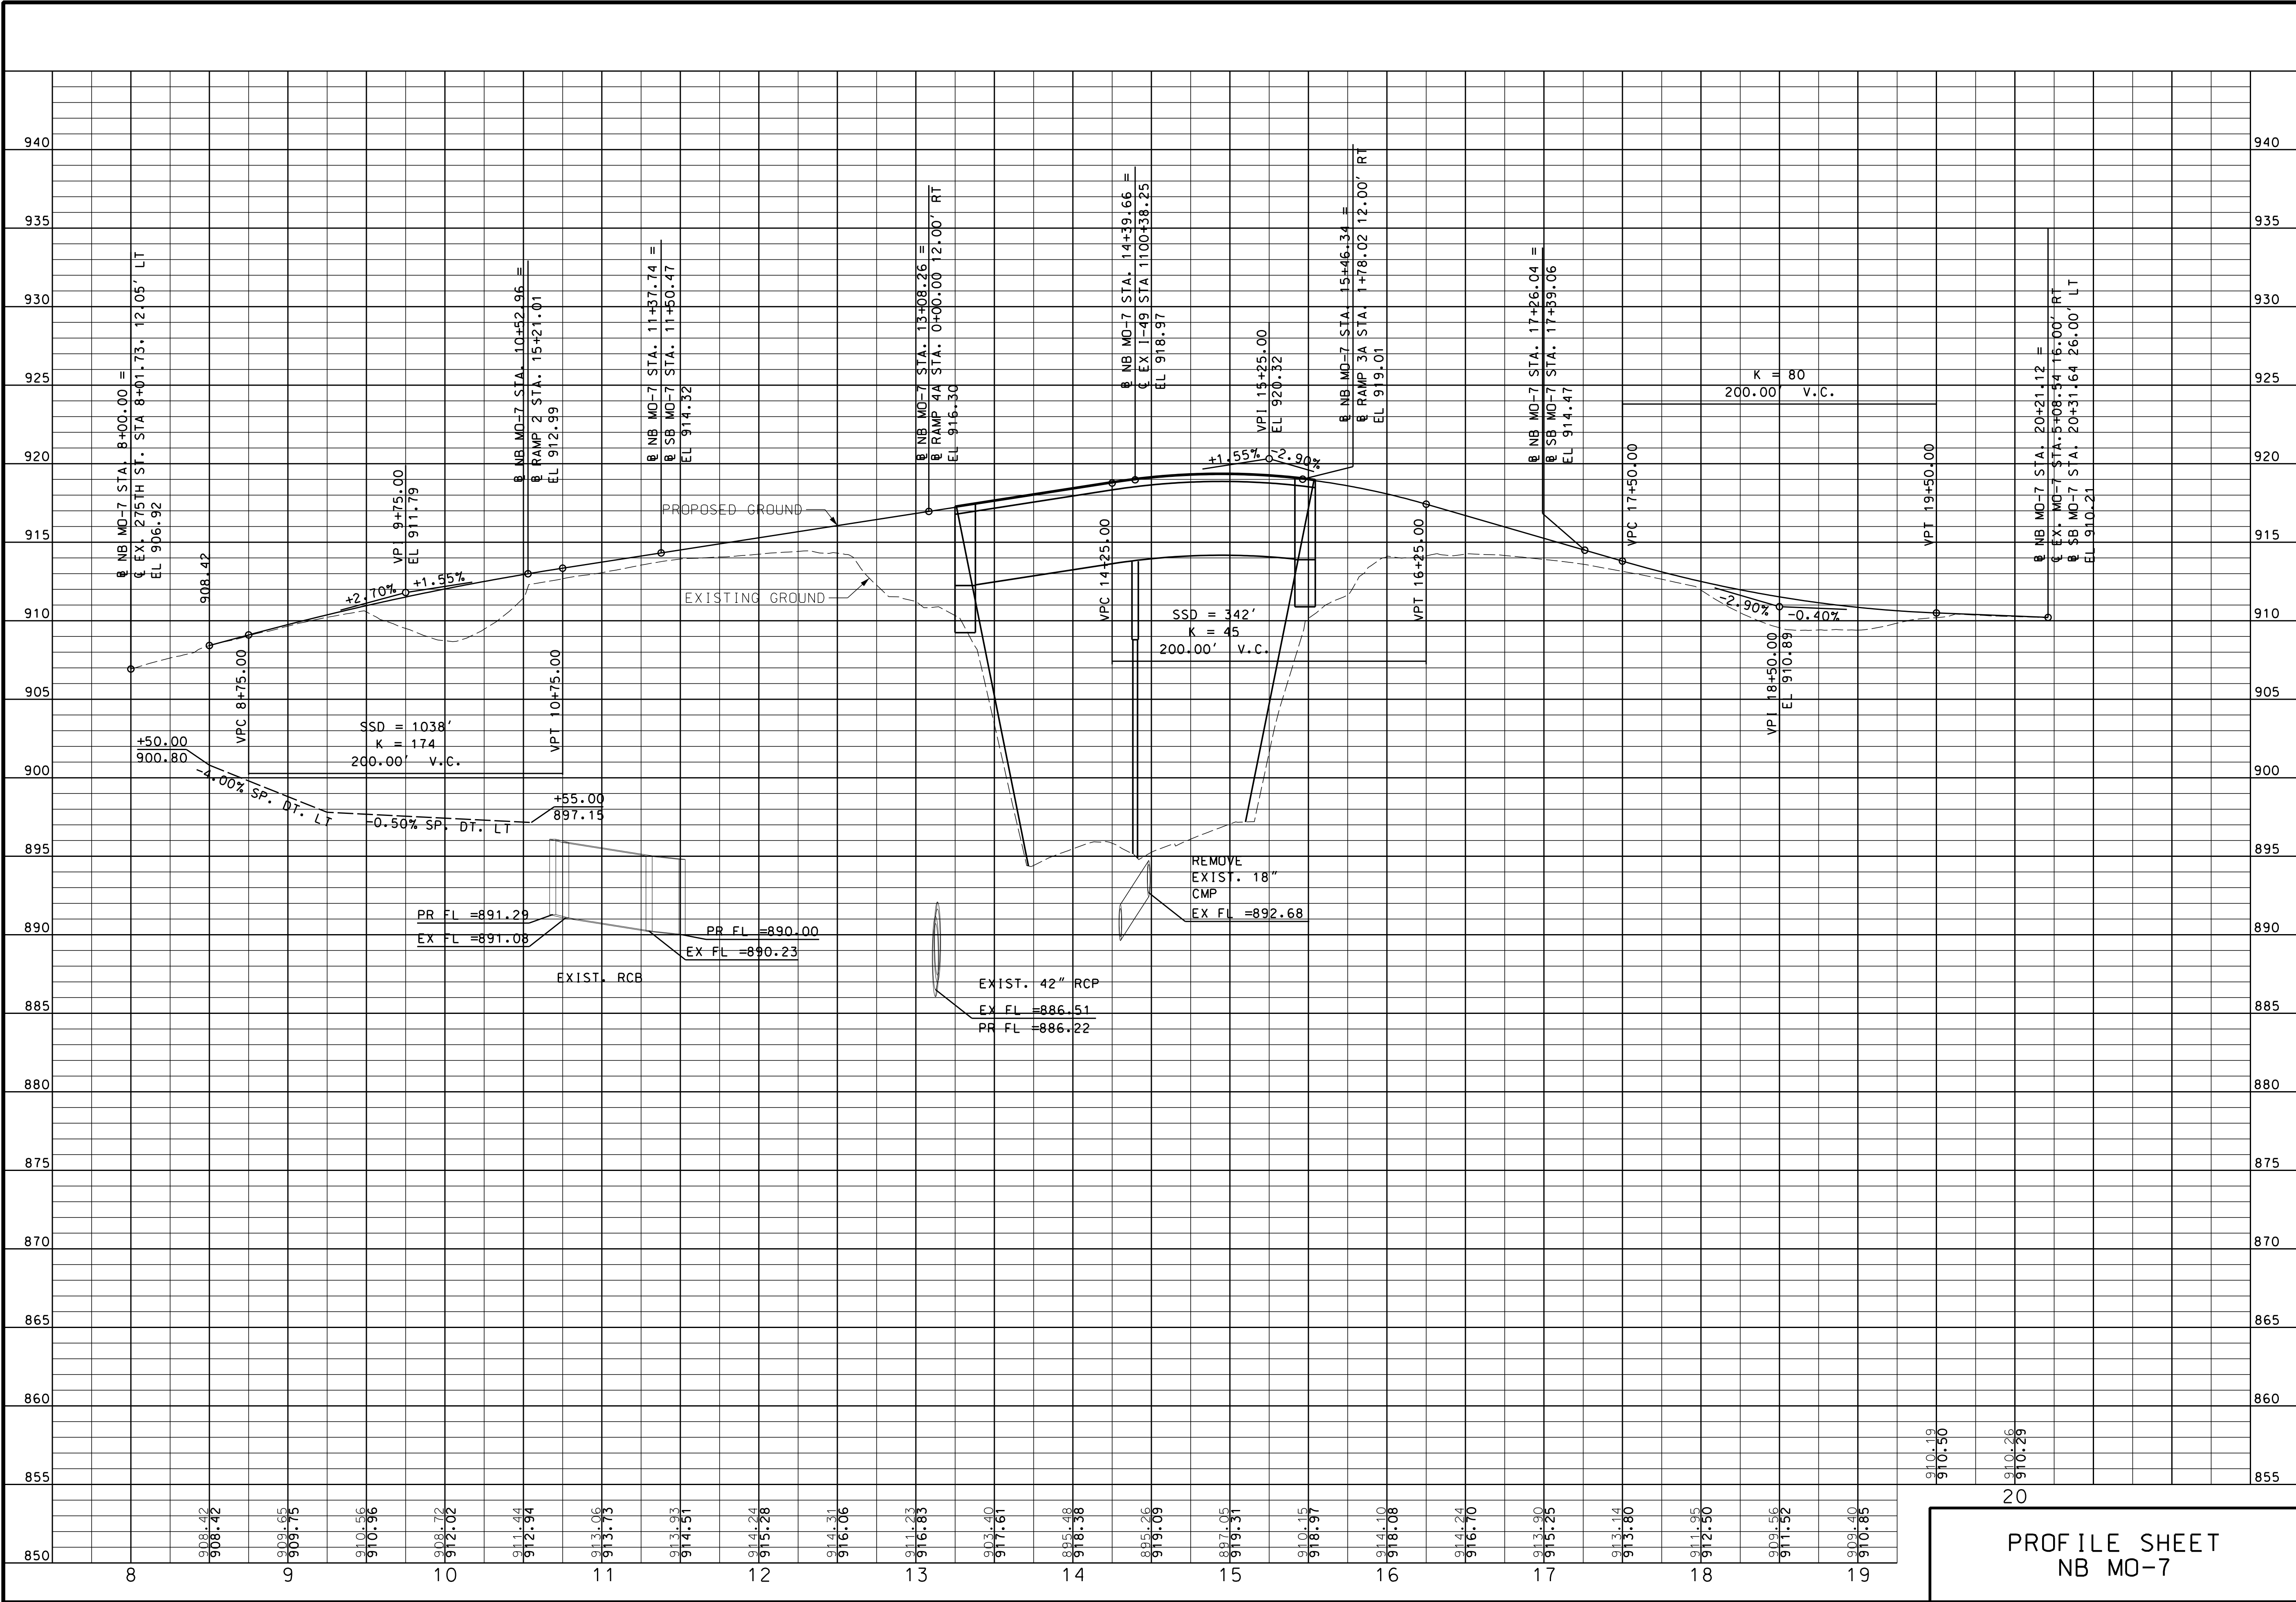

PRELIMINARY
PLANS
NOT APPROVED
FOR
CONSTRUCTION

DATE PREPARED
05/27/22

ROUTE
7

DISTRICT
KC

STATE
MO

SHEET NO.
9

COUNTY
CASS

JOB NO.
J4P3443

CONTRACT ID.

PROJECT NO.

BRIDGE NO.
A9287

BRIDGE NO.
A9288

DESCRIPTION	DATE


MISSOURI HIGHWAYS AND TRANSPORTATION
COMMISSION

105 WEST CAPITOL
JEFFERSON CITY, MO 65102
1-888-ASK-MODOT (1-888-275-6636)
5/26/2022

9801 Renner Blvd, Ste. 300
Lenexa, KS 66219
913.492.0400
GBAteam.com

GEORGE BUTLER
ASSOCIATES, INC.
PRO. ENGINEER 000133
ARCHITECT 000212
PRO. LAND SURVEYOR 000059

SAMUEL C. TAPKO
PROFESSIONAL
ENGINEER
PE-2017015108

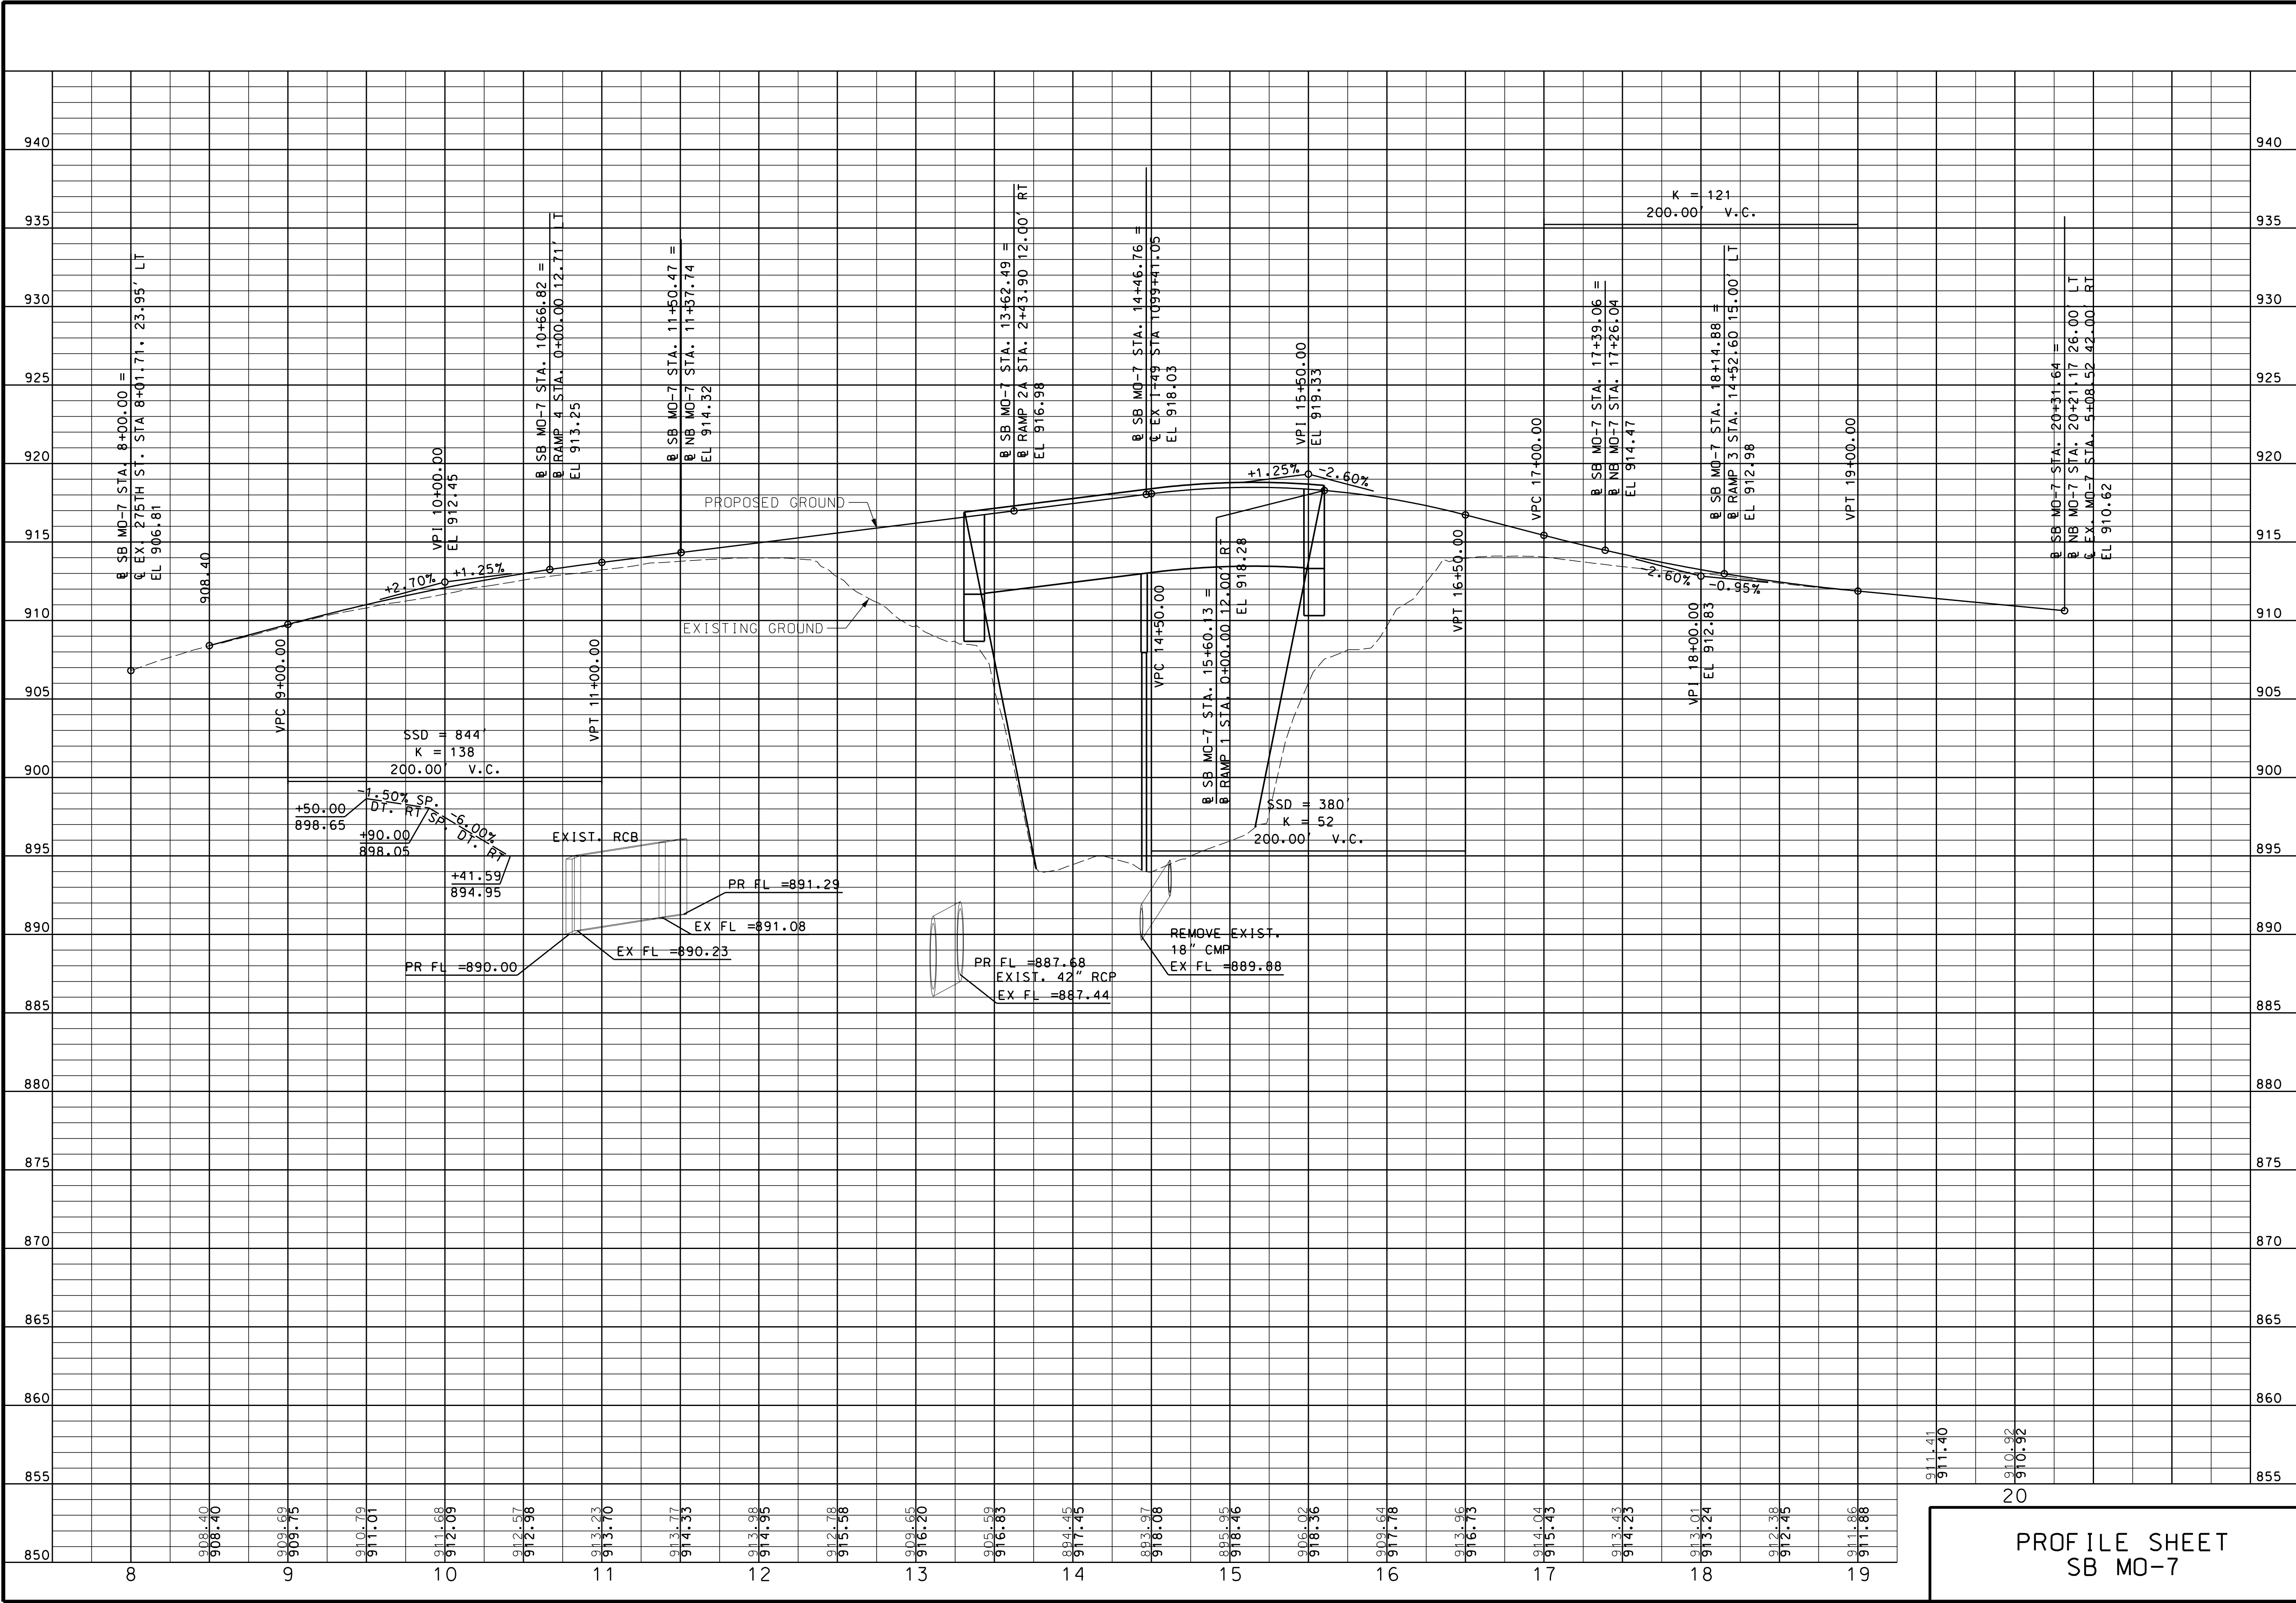

20
PROFILE SHEET
SB MO-7

PRELIMINARY
PLANS
NOT APPROVED
FOR
CONSTRUCTION

DATE PREPARED
05/27/22

ROUTE
7

STATE
MO

DISTRICT
KC

SHEET NO.
10

COUNTY
CASS

JOB NO.
J4P3443

CONTRACT ID.

PROJECT NO.

BRIDGE NO.
A9287

BRIDGE NO.
A9288

DATE	DESCRIPTION

MISSOURI HIGHWAYS AND TRANSPORTATION
COMMISSION

105 WEST CAPITOL
JEFFERSON CITY, MO 65102
1-888-ASK-MODOT (1-888-275-6636)
5/26/2022

9801 Renner Blvd, Ste. 300
Lenexa, KS 66219
913.492.0400
GBAteam.com

GEORGE BUTLER
ASSOCIATES, INC.
PRO. ENGINEER 000133
ARCHITECT 000212
PRO. LAND SURVEYOR 000059

SAMUEL C. TAPKO
PROFESSIONAL
ENGINEER
PE-2017015108

DATE PREPARED	
05/27/22	
ROUTE	STATE
7	MO
DISTRICT	SHEET NO.
KC	13
COUNTY	
CASS	
JOB NO.	
J4P3443	
CONTRACT ID.	
PROJECT NO.	
BRIDGE NO.	
A9287	
BRIDGE NO.	
A9288	

[illegible]

MISSOURI HIGHWAYS AND TRANSPORTATION
COMMISSION


 105 WEST CAPITAL
JEFFERSON CITY, MO 65102
1-888-ASK-MODOT (1-888-275-6636)

IP:3443.150_M07-1-49.3;sig1:36 PM 5/26/2022

GBA
9801 Renner Blvd, Ste. 300
Lenexa, KS 66219
913.492.0400
GBAteam.com

**GEORGE BUTLER
ASSOCIATES, INC.
PRO. ENGINEER 000133
ARCHITECT 000212
PRO. LAND SURVEYOR 000059**

SAMUEL C. TAPKO
PROFESSIONAL
ENGINEER
PE-2017015108

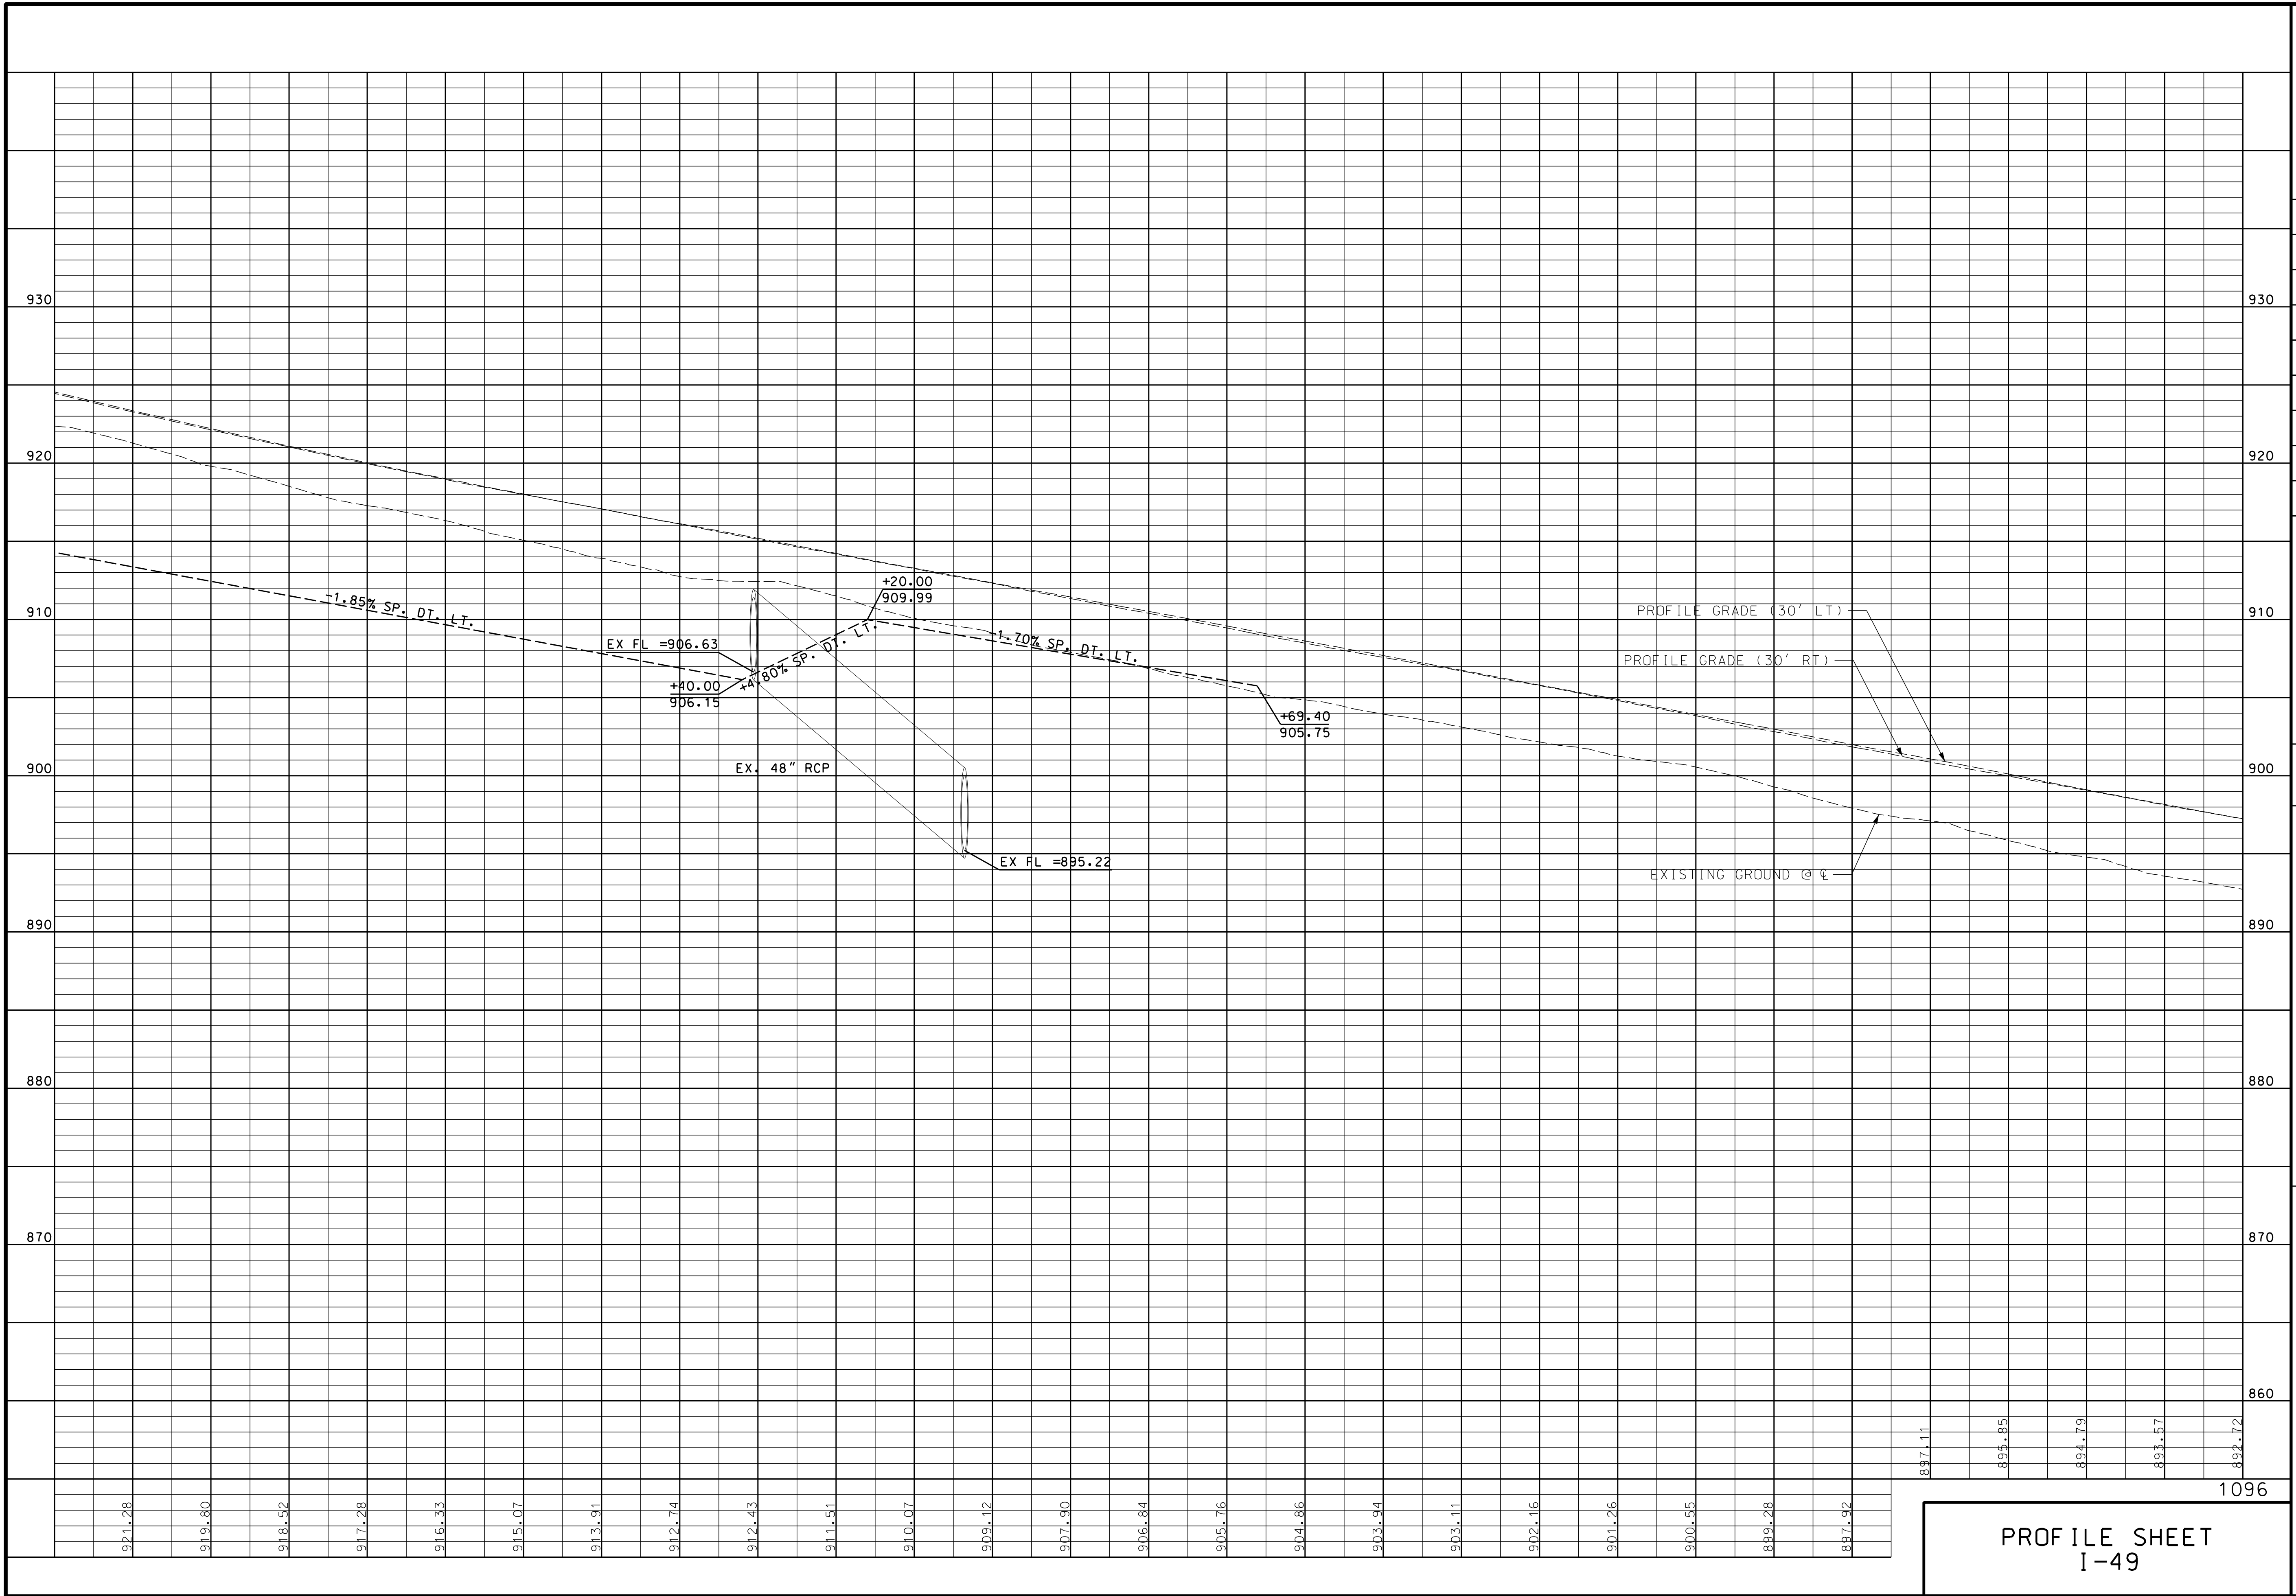

DATE PREPARED	
05/27/22	
ROUTE	STATE
7	MO
DISTRICT	SHEET NO.
KC	14
COUNTY	
CASS	
JOB NO.	
J4P3443	
CONTRACT ID.	

[illegible]


MISSOURI HIGHWAYS AND TRANSPORTATION
COMMISSION


 105 WEST CAPITOL
JEFFERSON CITY, MO 65102
1-888-ASK-MODOT (1-888-275-6636)

PR3443_150_M07 1-19 3/26/2022 5/26/2022

GEORGE BUTLER
ASSOCIATES, INC.
PRO. ENGINEER 000133
ARCHITECT 000212
PRO. LAND SURVEYOR 000059

SAMUEL C. TAPKO
PROFESSIONAL
ENGINEER
PE-2017015108

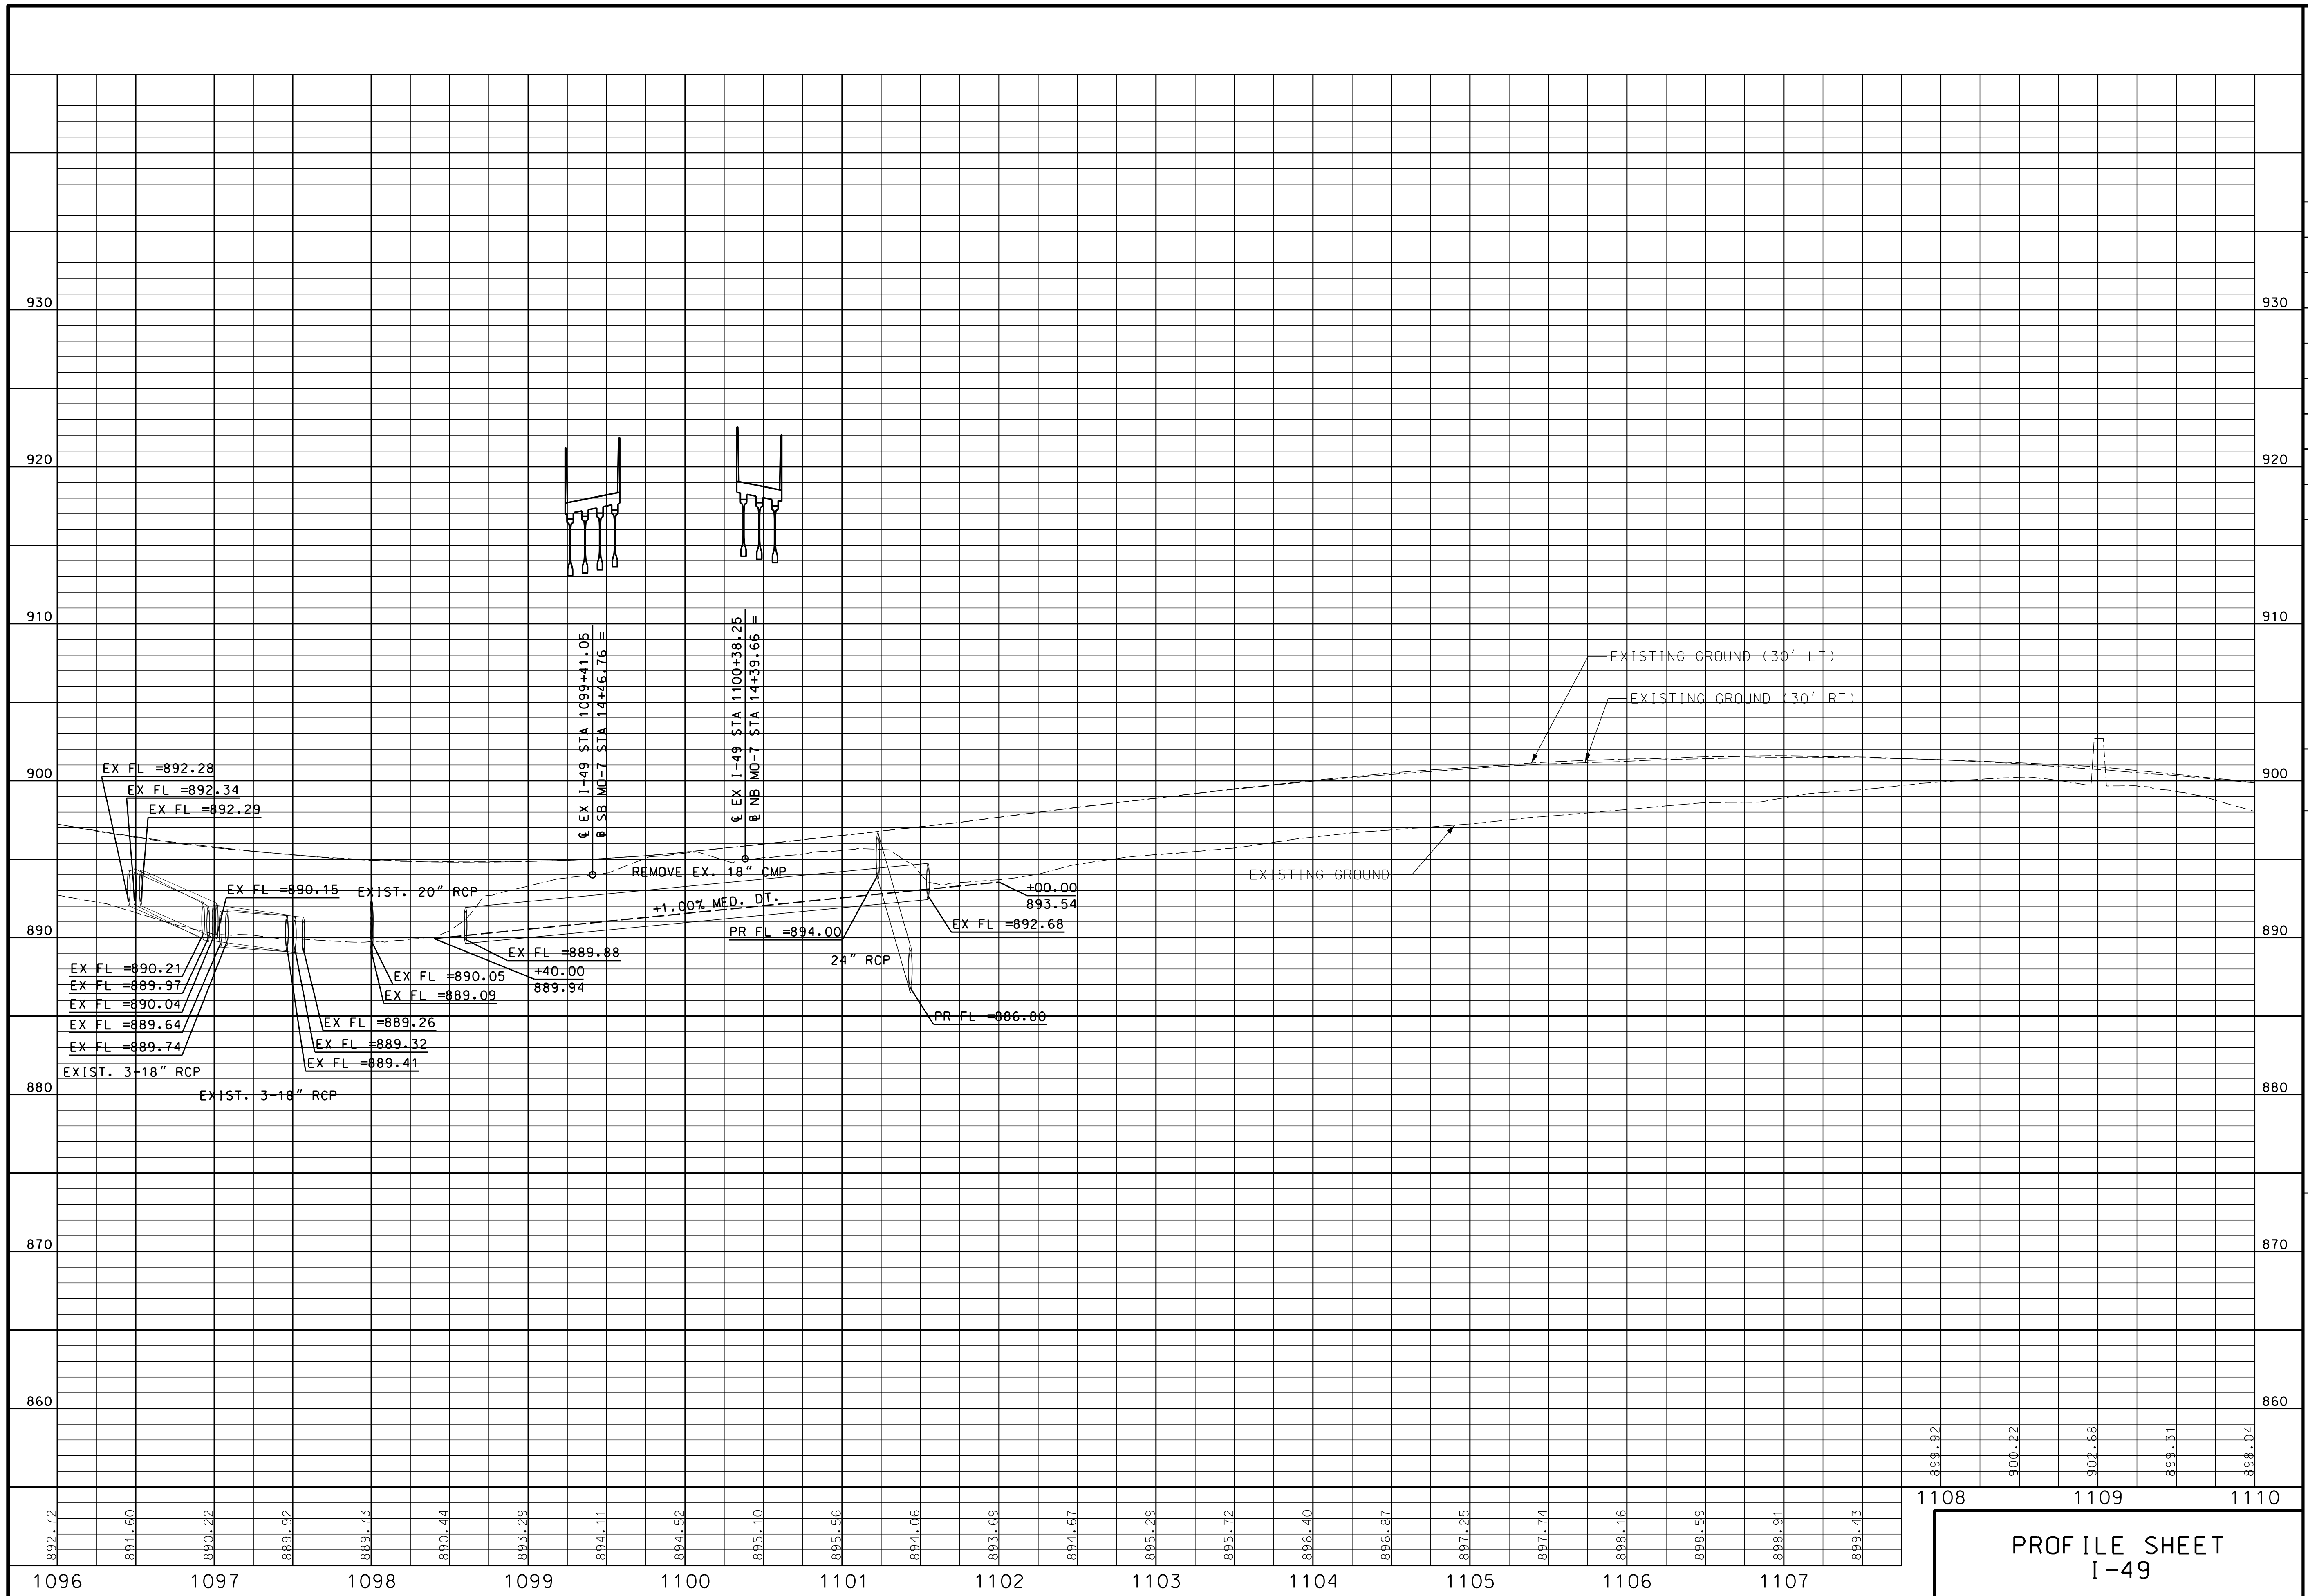

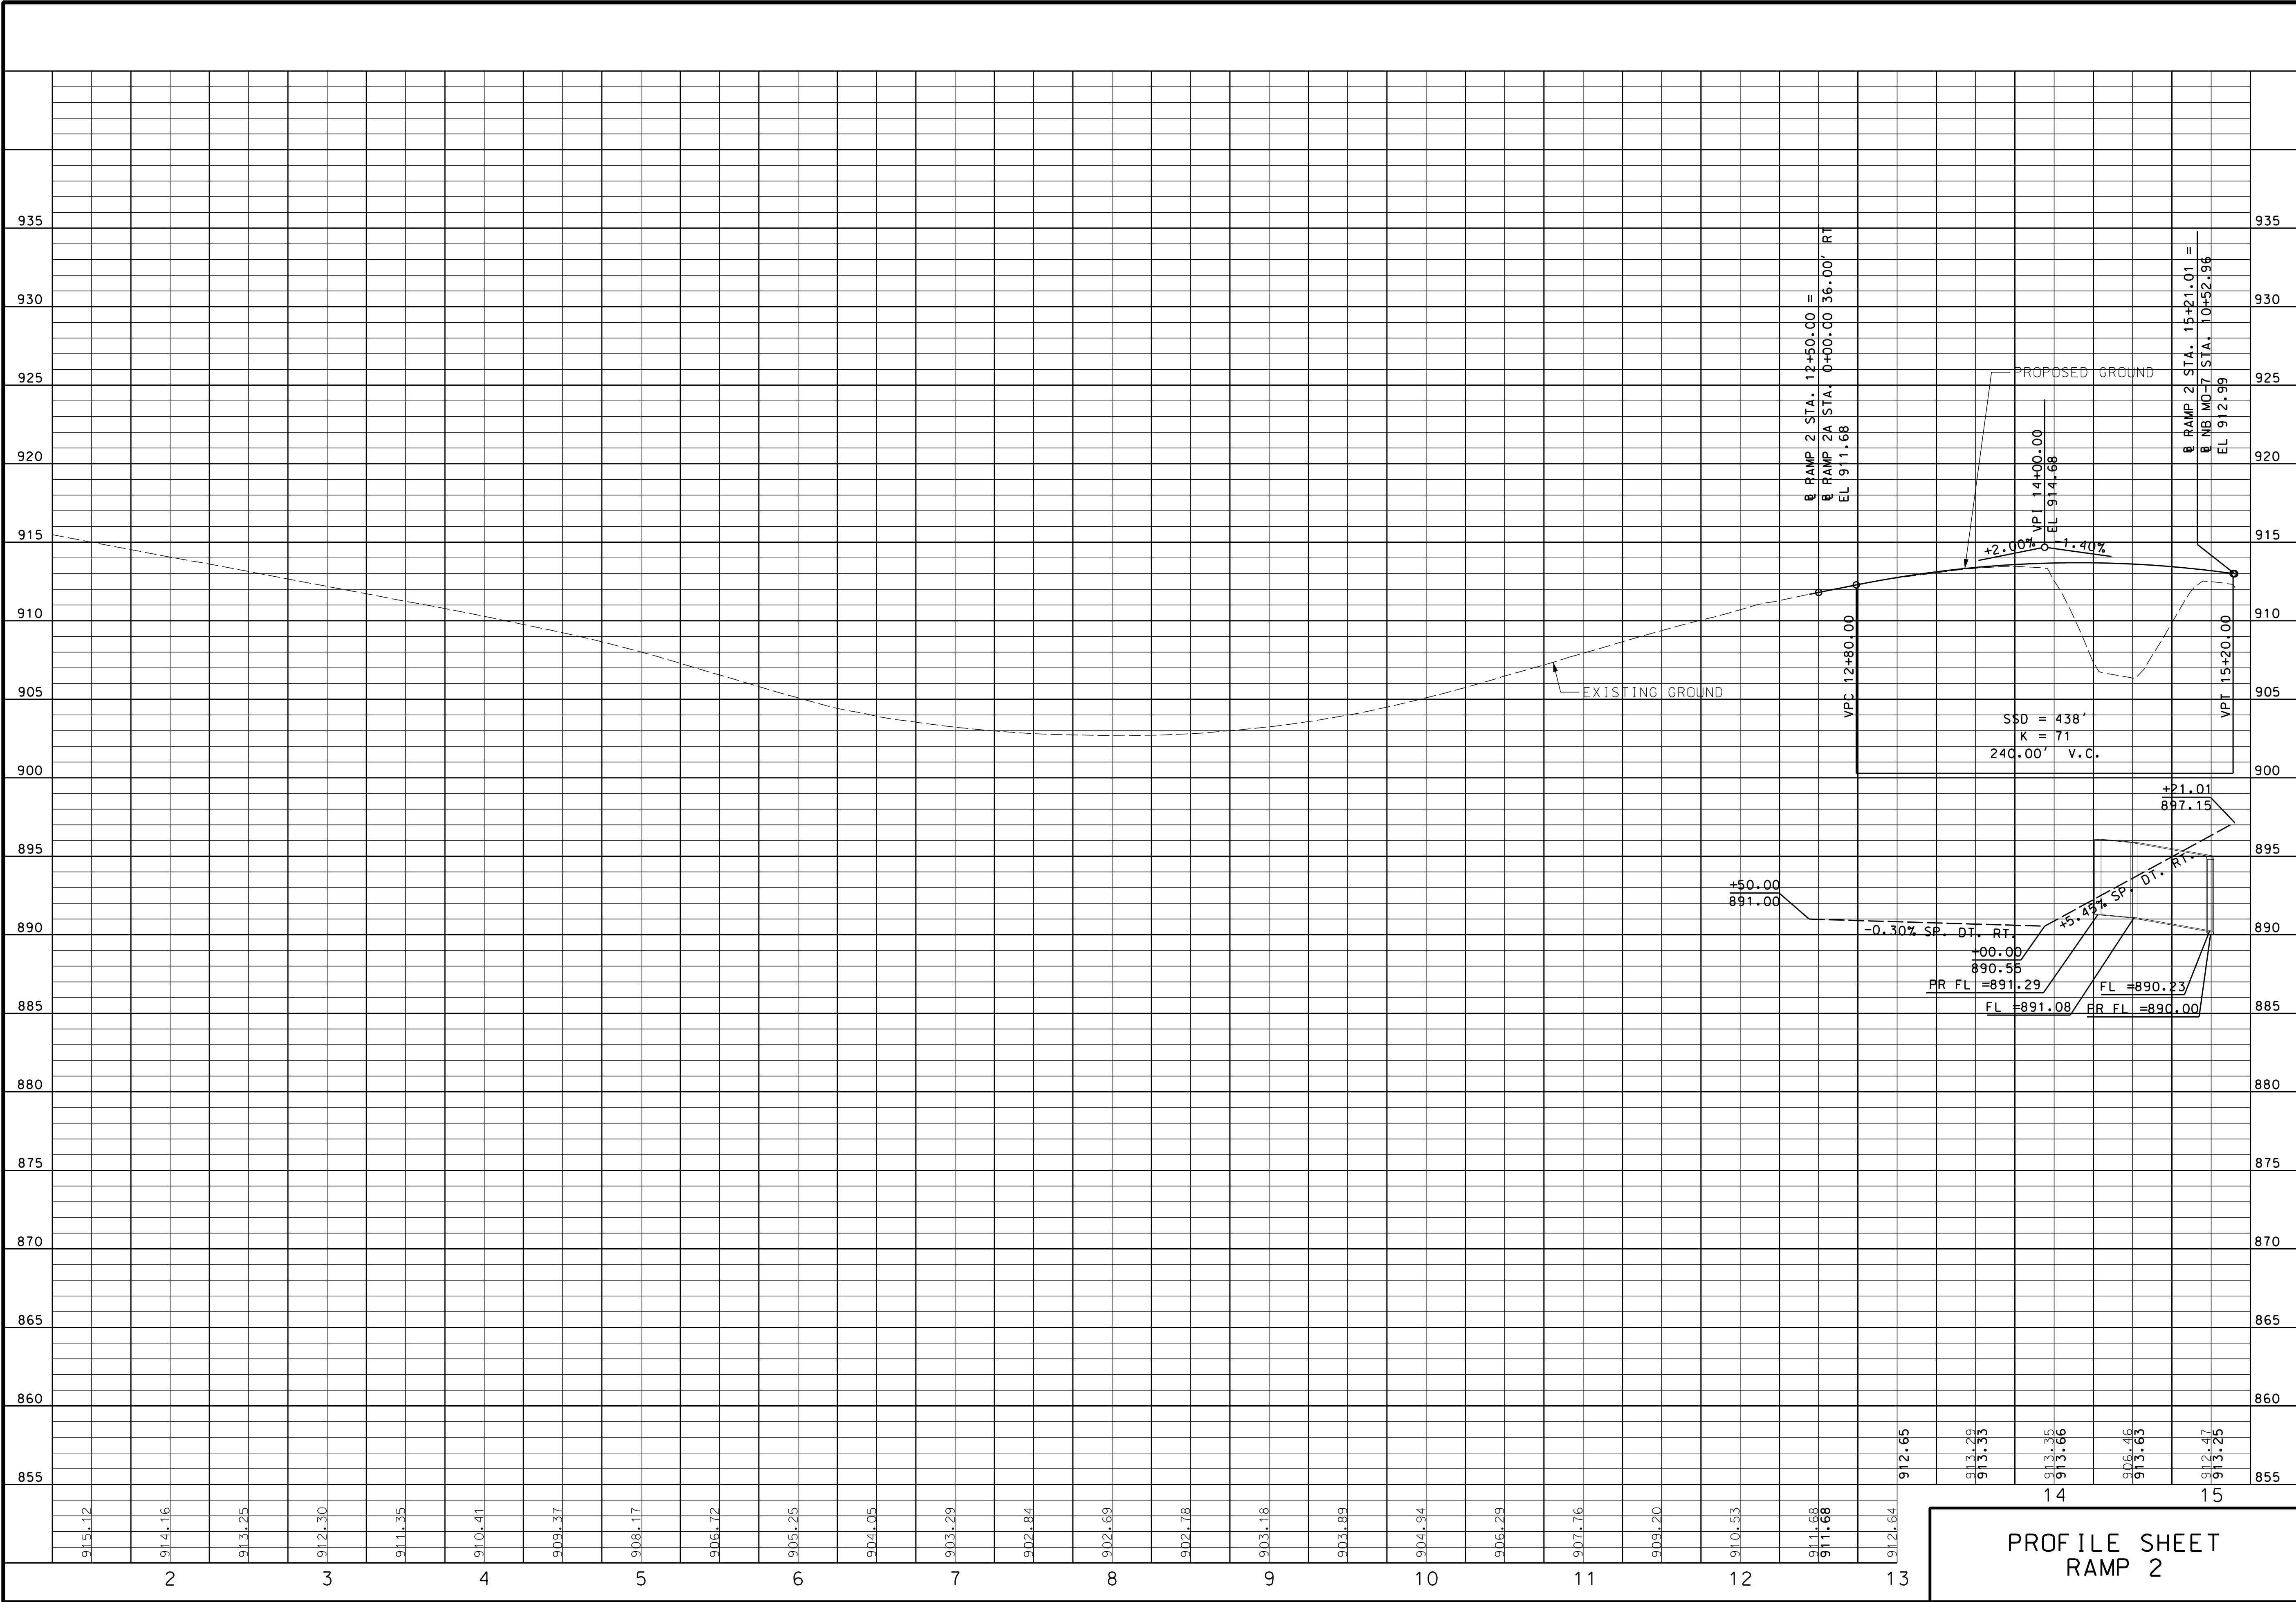

PRELIMINARY
PLANS
NOT APPROVED
FOR
CONSTRUCTION

DATE PREPARED
05/27/22

ROUTE
7

DISTRICT
KC

STATE
MO

SHEET NO.
17

COUNTY
CASS

JOB NO.
J4P3443

CONTRACT ID.

PROJECT NO.

BRIDGE NO.
A9287

BRIDGE NO.
A9288

DESCRIPTION

DATE

MISSOURI HIGHWAYS AND TRANSPORTATION
COMMISSION

105 WEST CAPITAL
JEFFERSON CITY, MO 65102
1-888-ASK-MODOT (1-888-275-6636)

5/26/2022 REV.


GBA

9801 Renner Blvd, Ste. 300
Lenexa, KS 66219
913.492.0400
GBAteam.com

GEORGE BUTLER
ASSOCIATES, INC.
PRO. ENGINEER 000133
ARCHITECT 000212
PRO. LAND SURVEYOR 000059

PROFESSOR
SAMPLER C. TAPKO
PROFESSIONAL
ENGINEER
PE-2017015108

PROFILE SHEET
RAMP 2

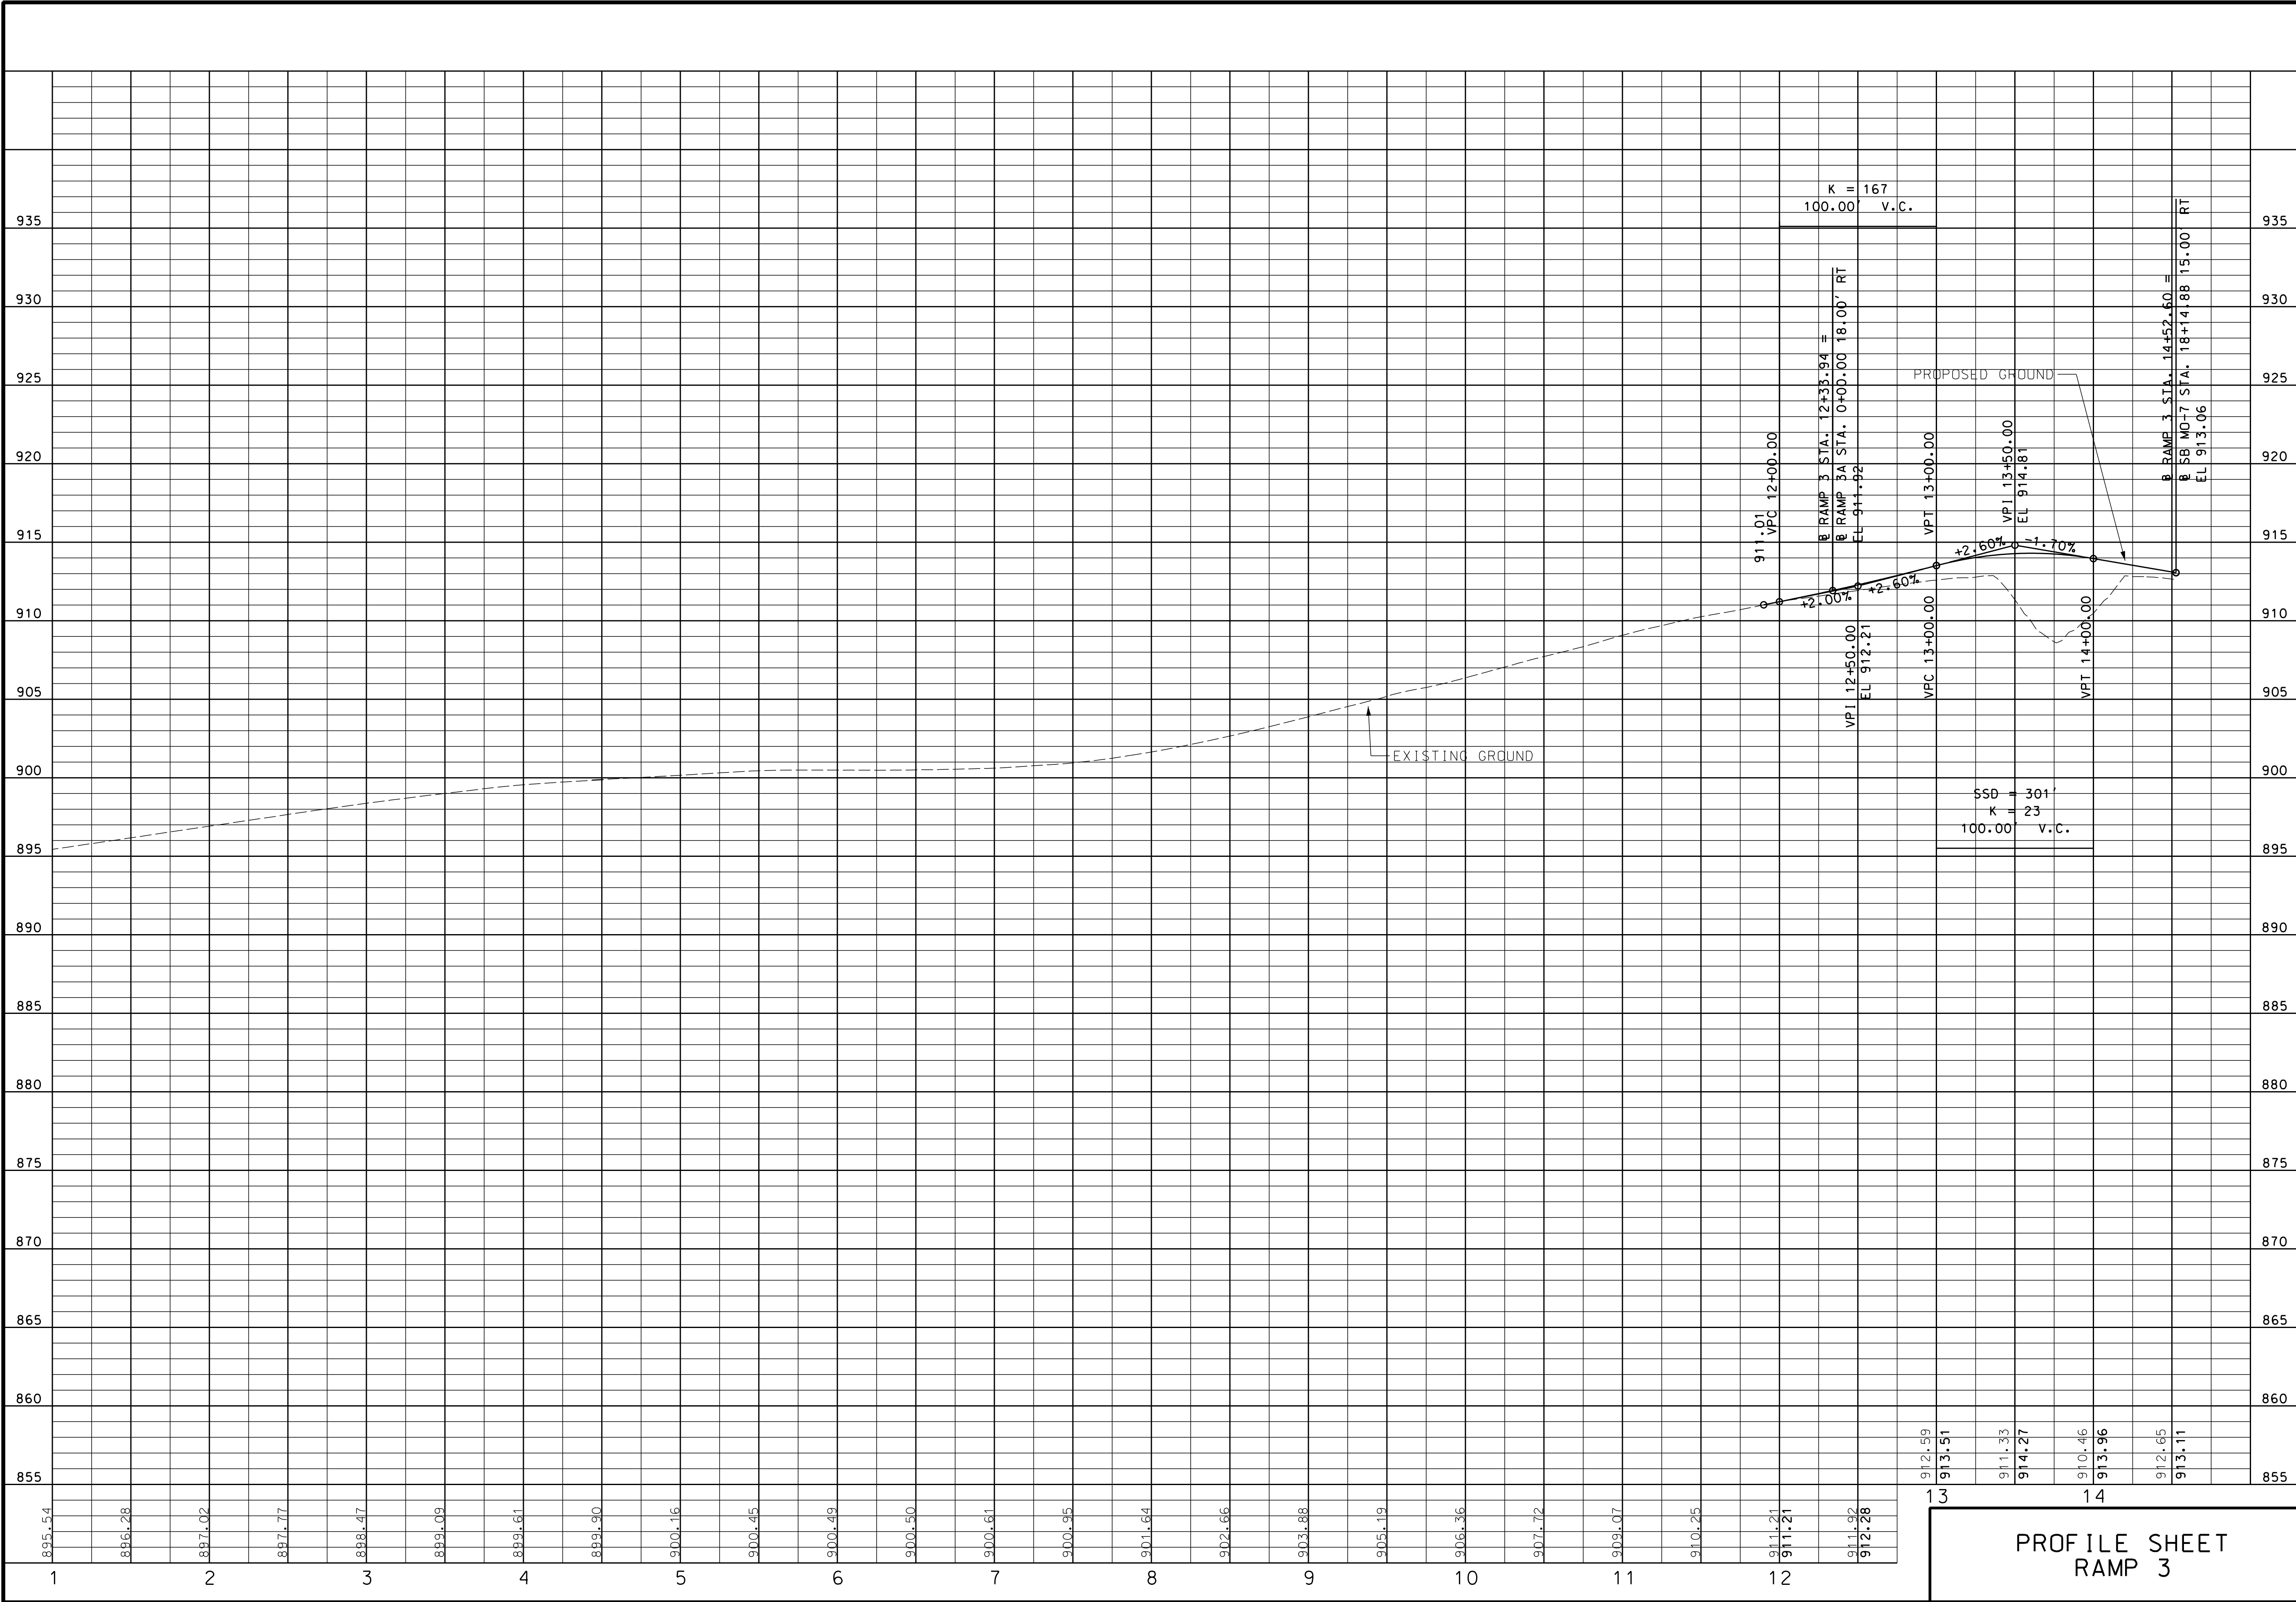

1314

PROFILE SHEET
RAMP 3

PRELIMINARY
PLANS
NOT APPROVED
FOR
CONSTRUCTION

DATE PREPARED
05/27/22

ROUTE
7

STATE
MO

DISTRICT
KC

SHEET NO.
19

COUNTY
CASS

JOB NO.
J4P3443

CONTRACT ID.

PROJECT NO.


BRIDGE NO.
A9287

BRIDGE NO.
A9288

DESCRIPTION

DATE

MISSOURI HIGHWAYS AND TRANSPORTATION
COMMISSION

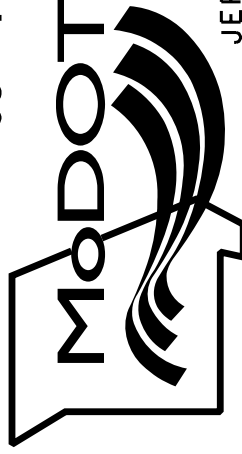

105 WEST CAPITOL
JEFFERSON CITY, MO 65102
1-888-ASK-MODOT (1-888-275-6636)










9801 Renner Blvd, Ste. 300
Lenexa, KS 66219
913.492.0400
GBAteam.com

GEORGE BUTLER
ASSOCIATES, INC.
PRO. ENGINEER 000133
ARCHITECT 000212
PRO. LAND SURVEYOR 000059

SAMUEL C. TAPKO
PROFESSIONAL
ENGINEER
PE-2017015108

c:\bms\gbr-pw-01\sum tapko\dms03745\019_PR_11\J4P3443_150_11\J4P3443_150_WO7_Ramp3388g2 PM 5/26/2022 REV.

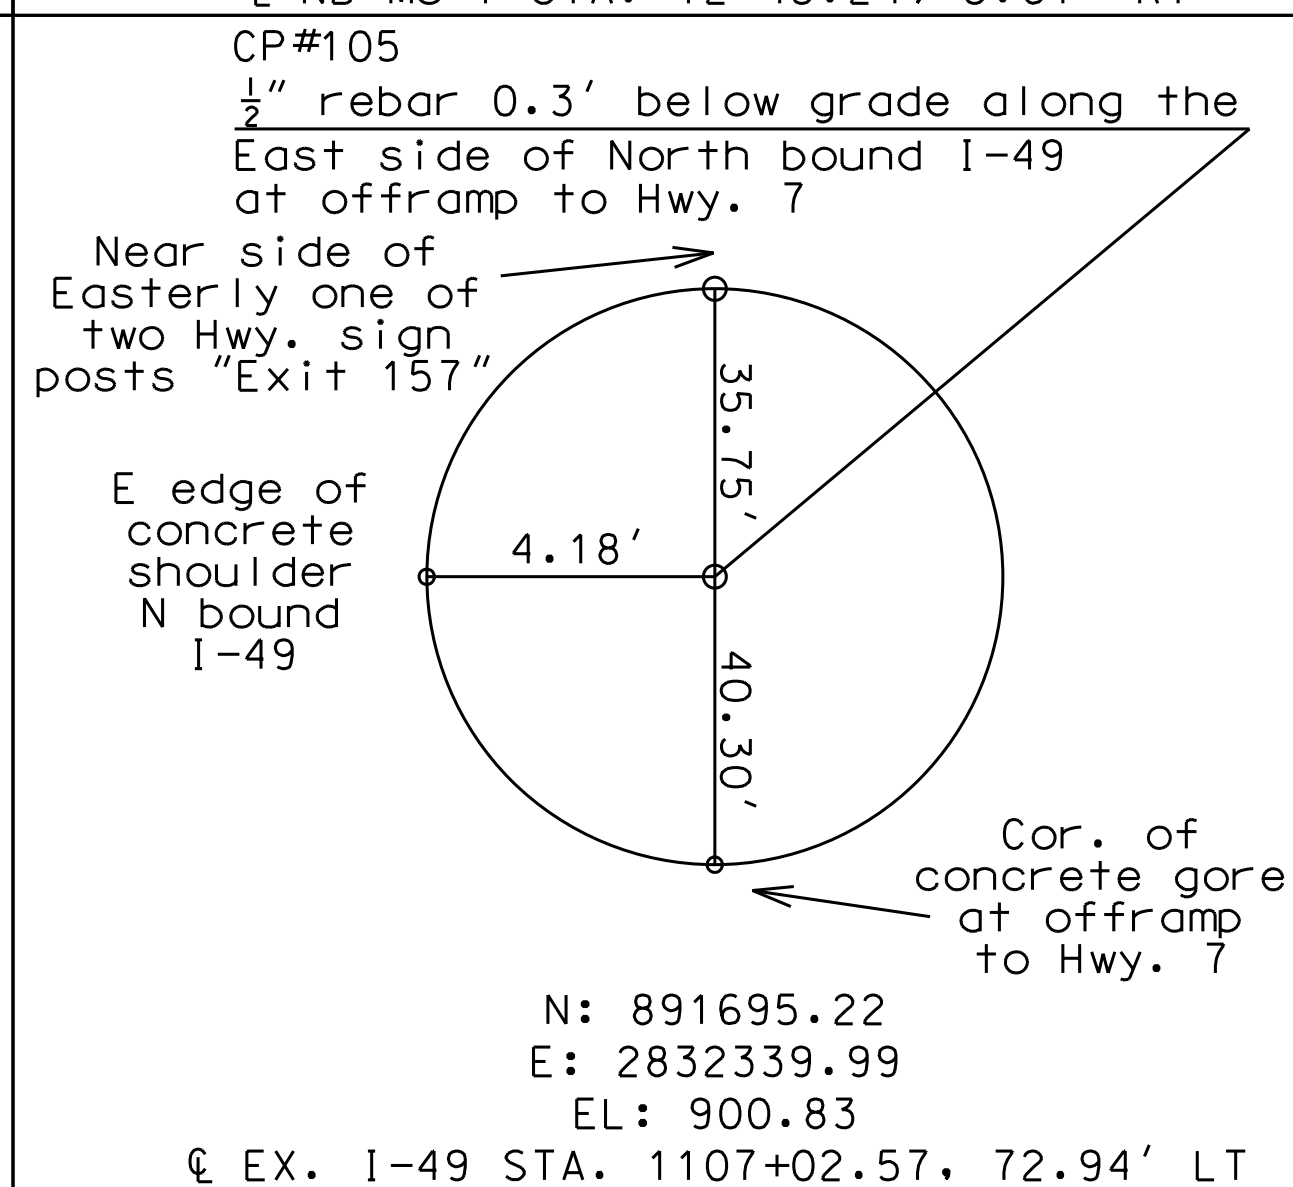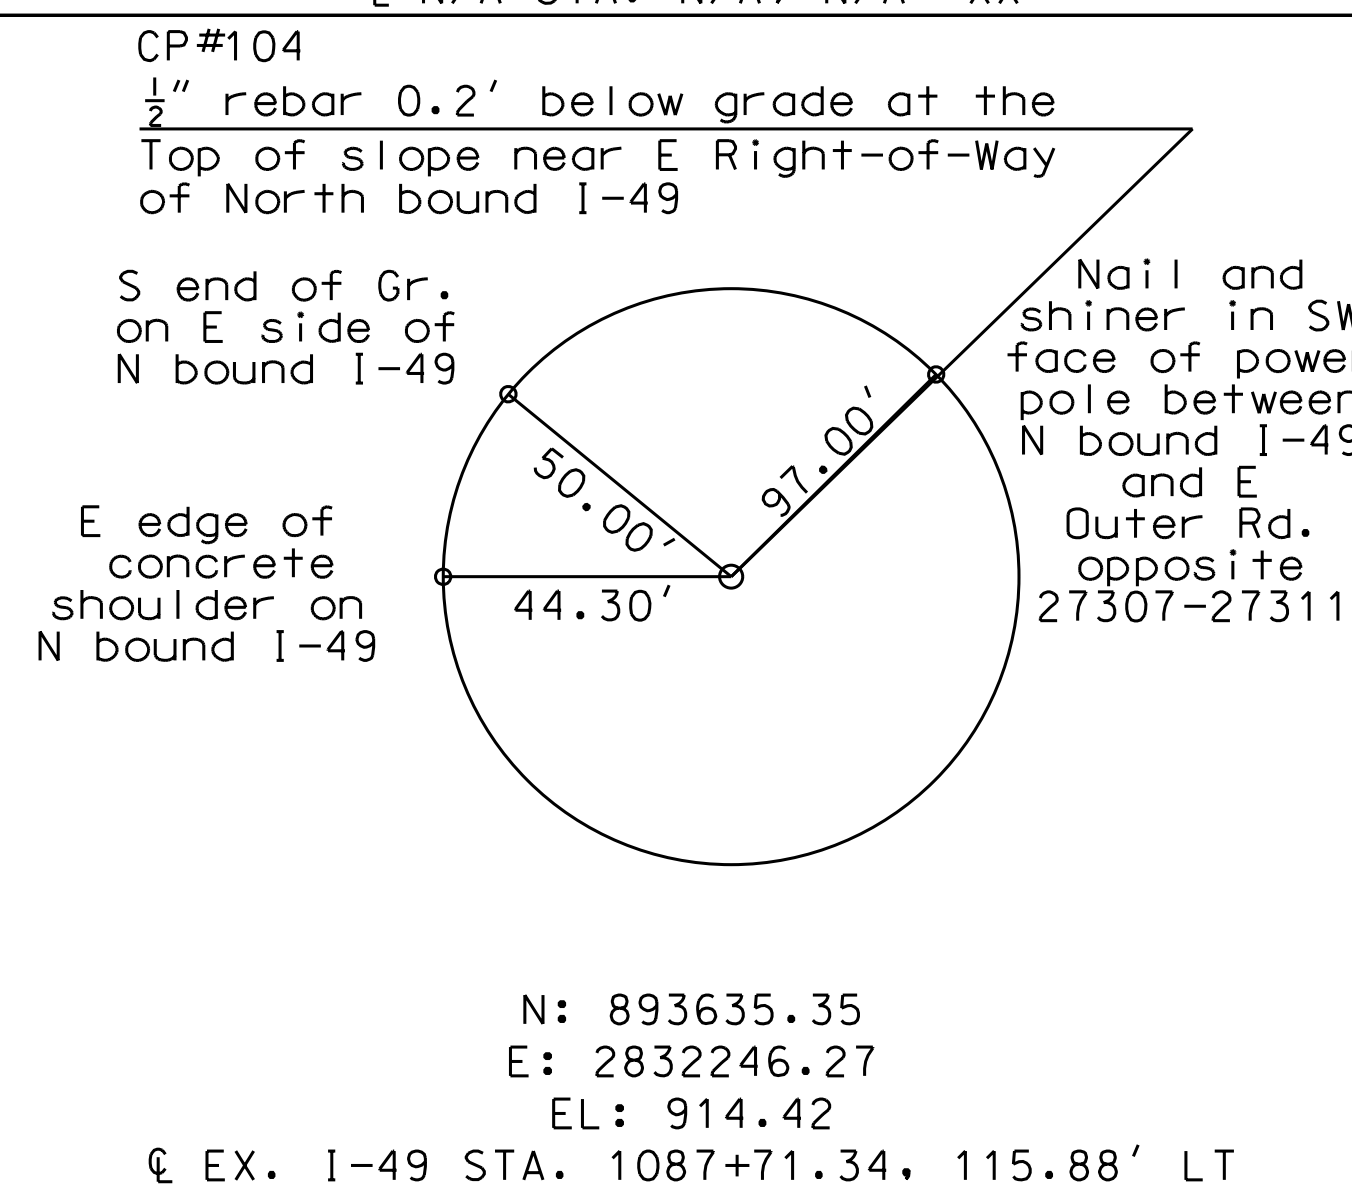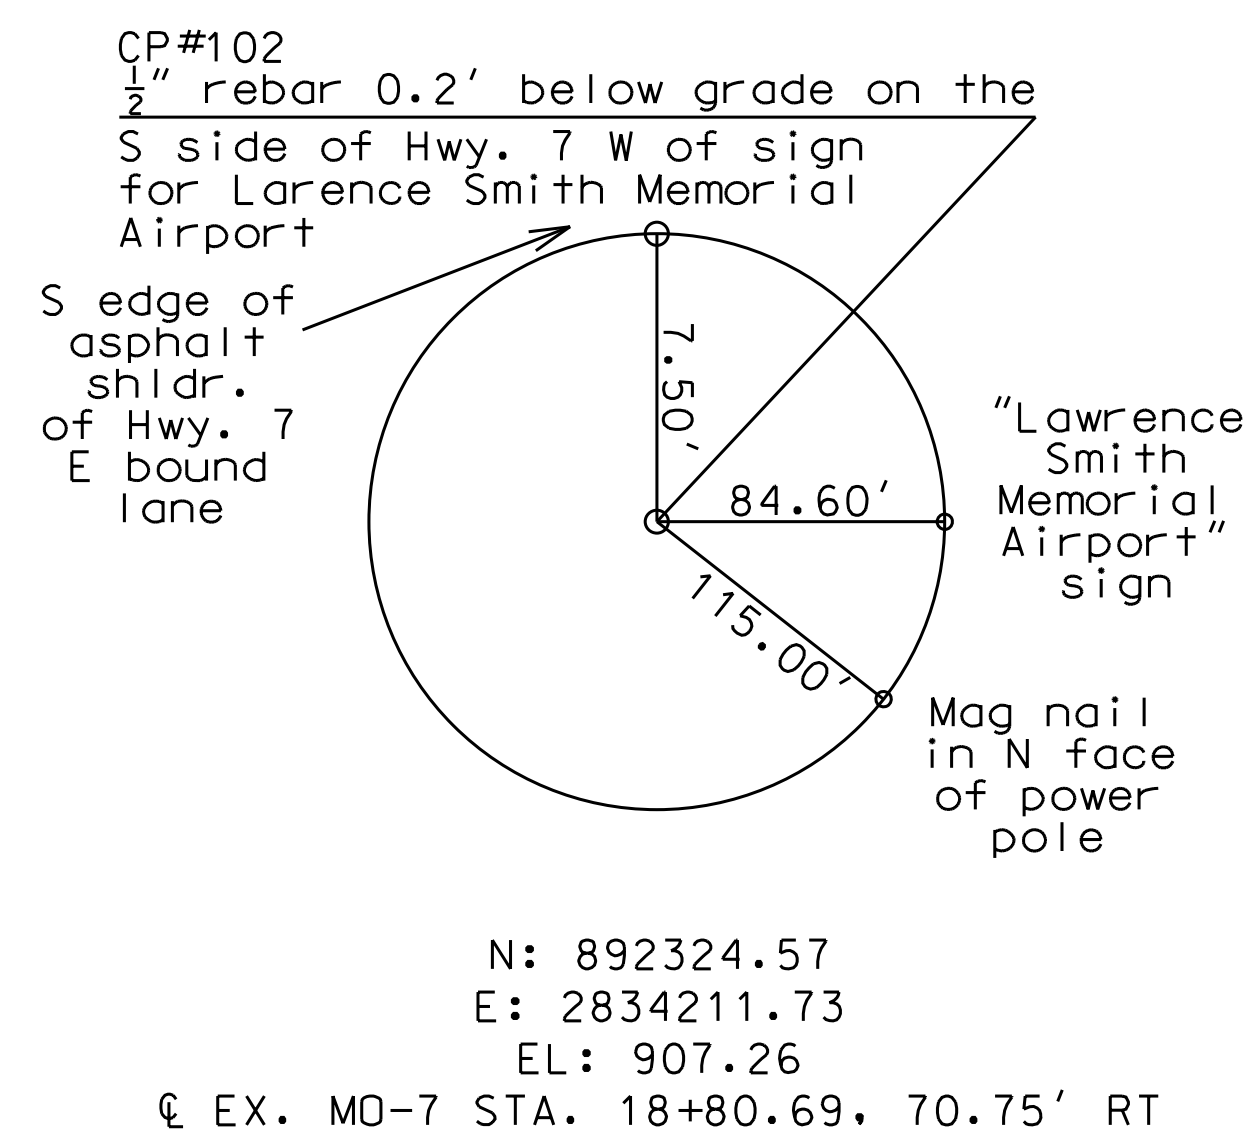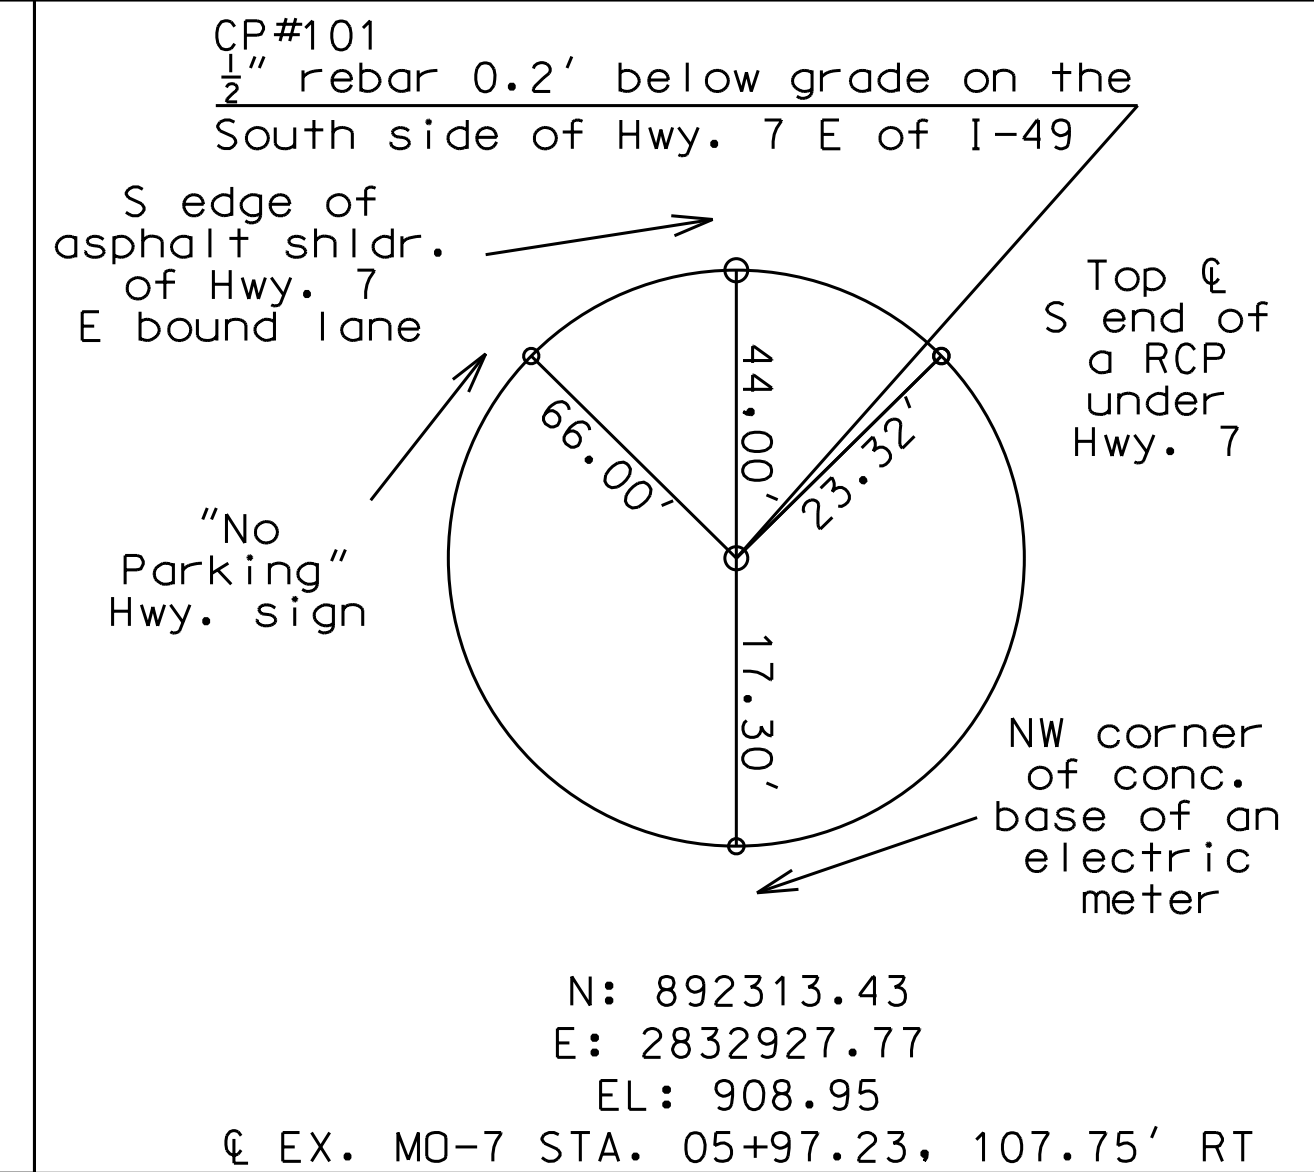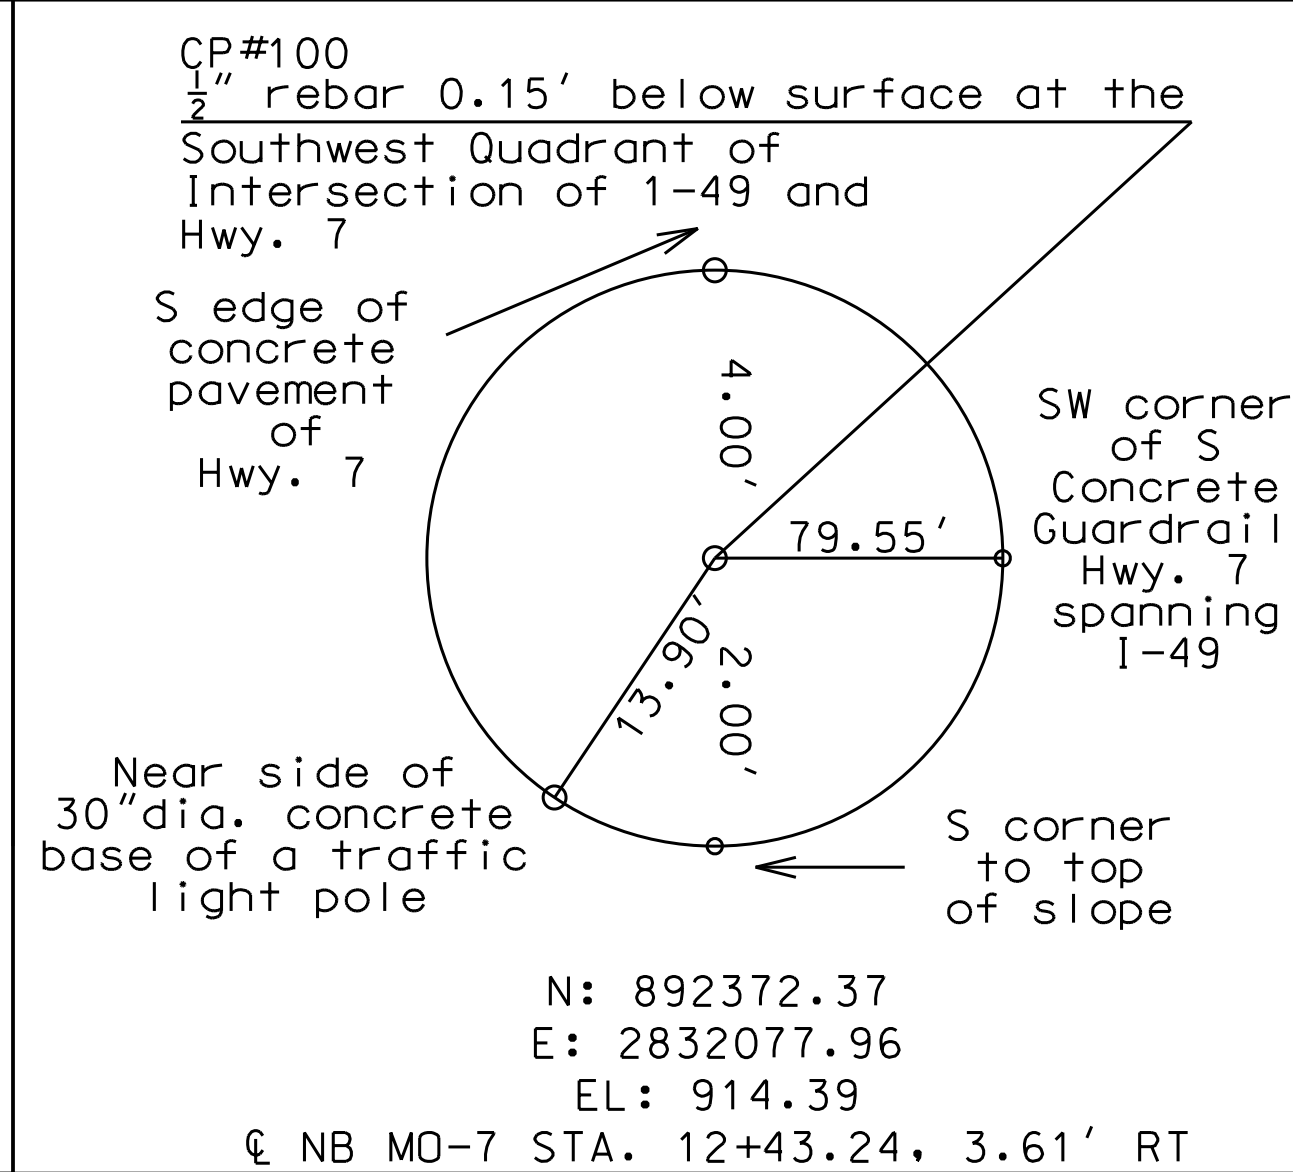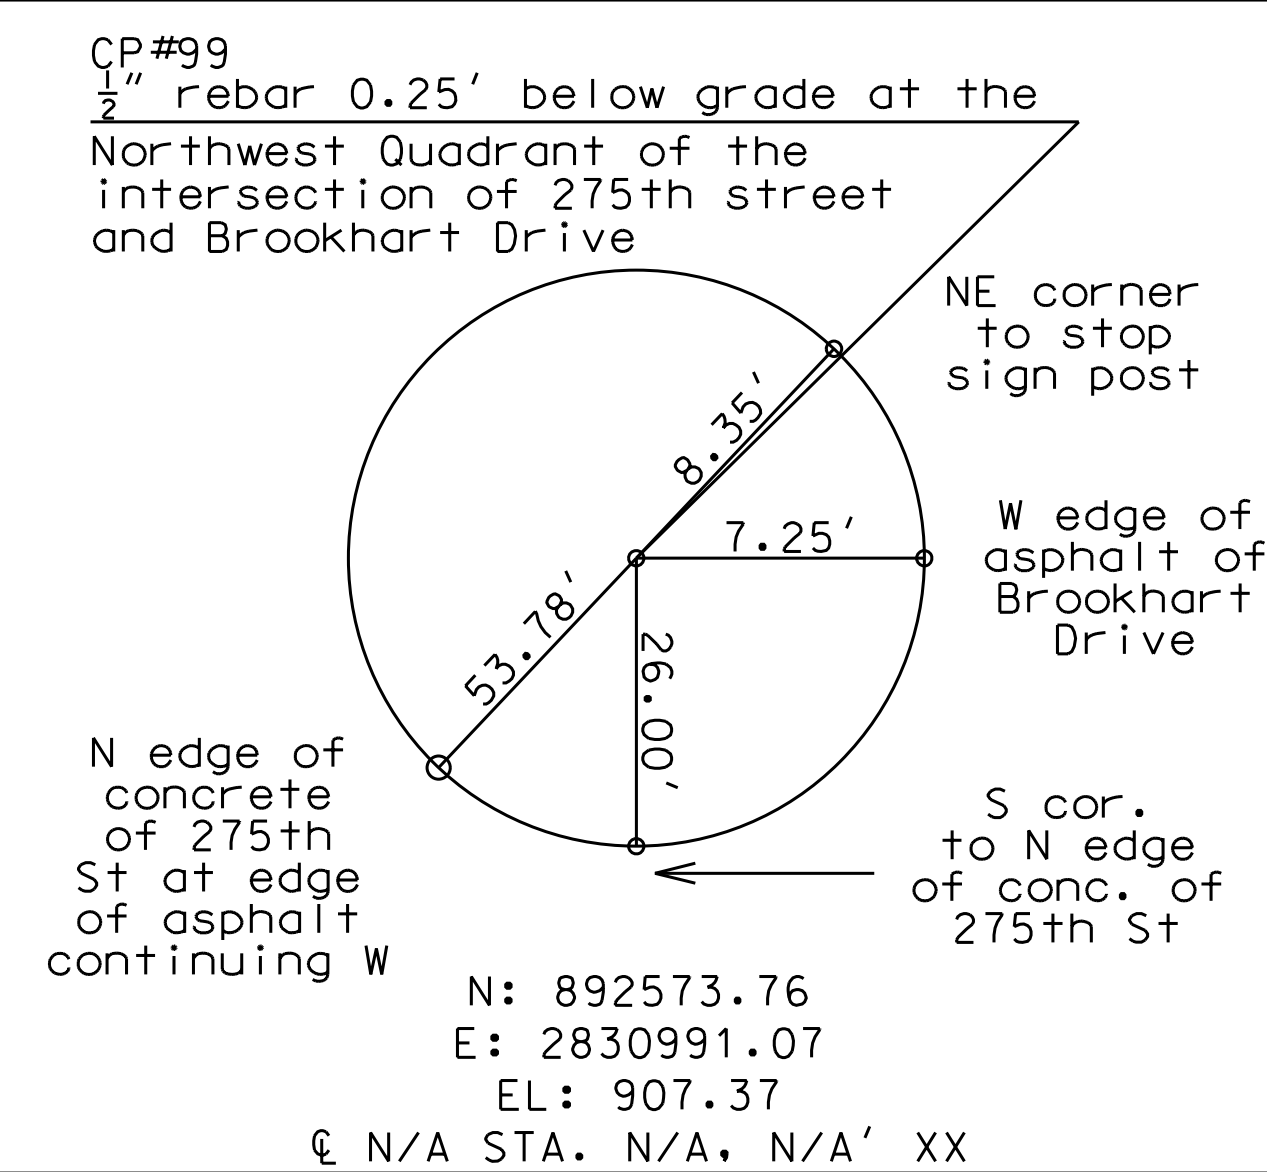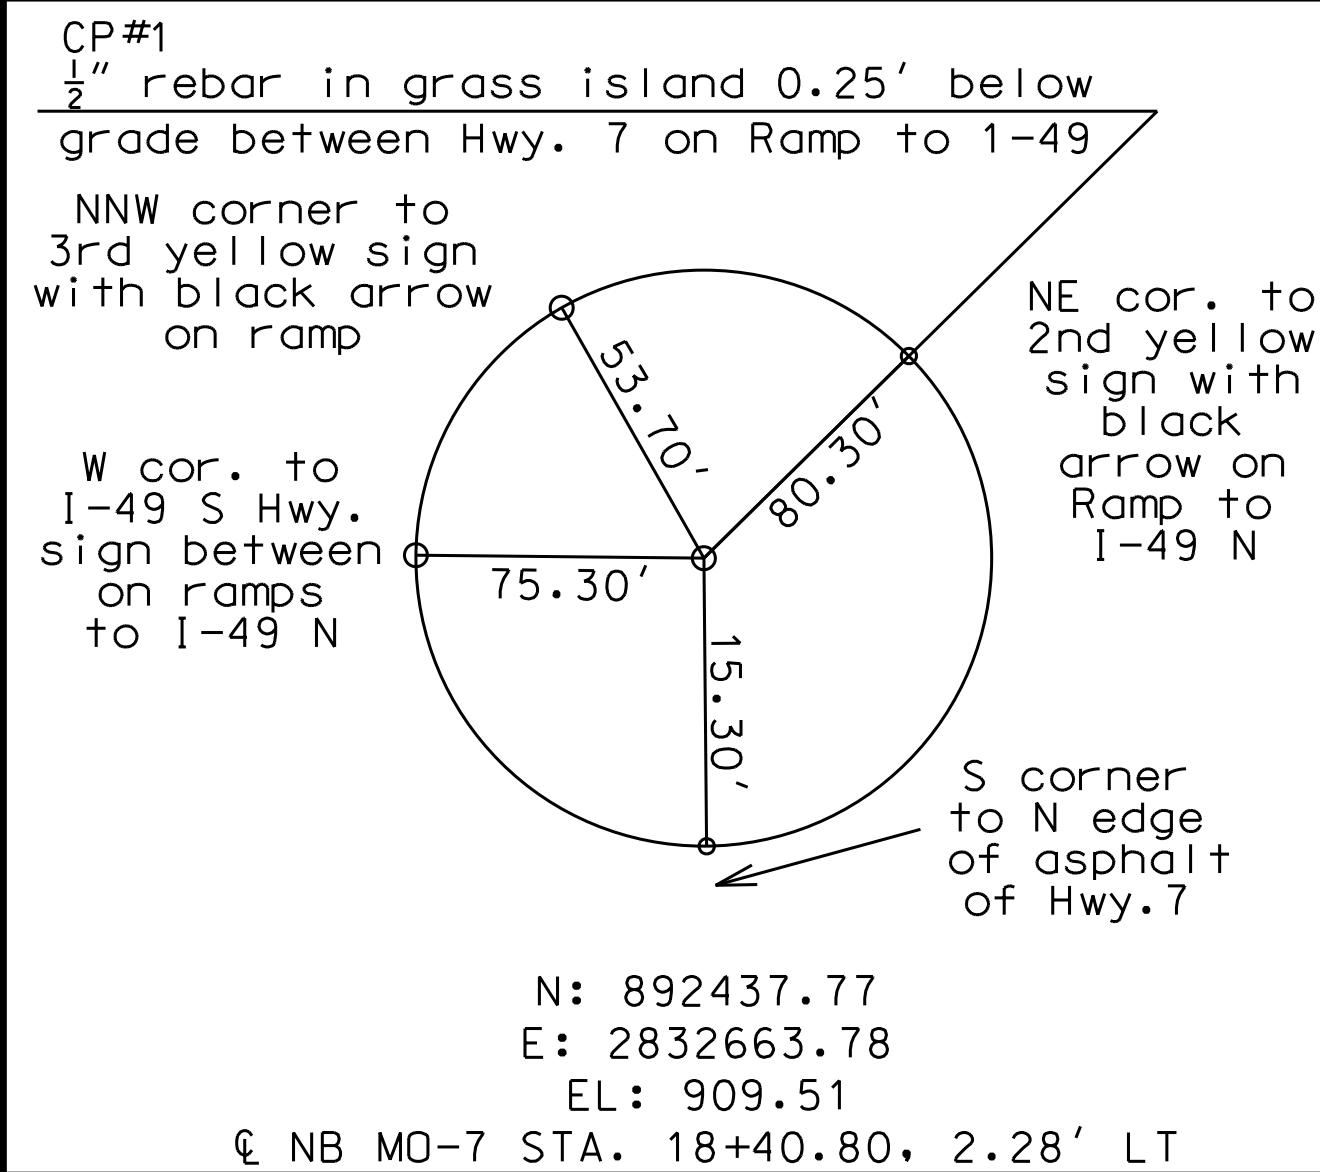

PRELIMINARY
PLANS
NOT APPROVED
FOR
CONSTRUCTION

DATE PREPARED
05/27/22

ROUTE	STATE
7	MO

DISTRICT	SHEET NO.
KC	23

COUNTY
CASS

JOB NO.
J4P3443


CONTRACT ID.

PROJECT NO.

BRIDGE NO.
A9287BRIDGE NO.
A9288[illegible]

MISSOURI HIGHWAYS AND TRANSPORTATION
COMMISSION

105 WEST CAPITOL
JEFFERSON CITY, MO 65102
1-888-ASK-MODOT (1-888-275-6636)

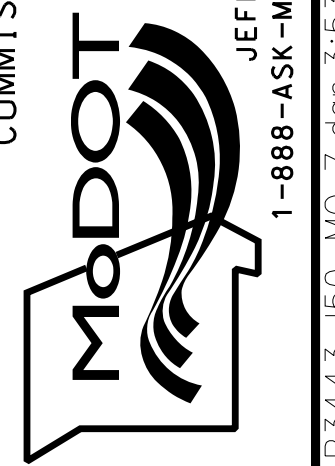

GEORGE BUTLER
ASSOCIATES, INC.
PRO. ENGINEER 000133
ARCHITECT 000212
PRO. LAND SURVEYOR 000059

AMUEL C. TAPKO
PROFESSIONAL
ENGINEER
PE-2017015108

REFERENCE POINTS
SHEET 1 OF 1

LINEAR UNIT CONVERSION
1 METER = 3.280833333 US SURVEY FEET (USFT)

[illegible]


1	0+00.00	EX. OUTER RD.	0.00	892533.43	2831013.90	P.O.T. TIE W/ EX. 275TH ST.	
2	7+98.20	EX. OUTER RD.	0.00	891735.58	2830990.58	P.C.	
3	09+99.56	EX. OUTER RD.	0.00	891534.22	2830989.75	P.I.	
4	11+78.32	EX. OUTER RD.	0.00	891395.66	2831135.86	P.R.C.	
5	12+72.31	EX. OUTER RD.	0.00	891330.99	2831204.06	P.I.	
6	13+63.81	EX. OUTER RD.	0.00	891244.93	2831241.84	P.T.	
7	1+59.00	EX. 275TH ST.	0.00	892533.43	2831013.90	P.O.T. TIE W/ EX. OUTER RD	
8	4+76.50	EX. 275TH ST.	0.00	892523.93	2831331.26	P.C.	
9	05+66.46	EX. 275TH ST.	0.00	892521.24	2831421.18	P.I.	
10	6+55.48	EX. 275TH ST.	0.00	892496.40	2831507.64	P.T.	
11	8+01.73	EX. 275TH ST.	0.00	892456.01	2831648.19	P.O.T. TIE W/ NB MO-7 & SB MO-7	
12	5+08.47	EX. MO-7	0.00	892422.94	2832841.20	P.O.T. TIE W/ NB MO-7 & SB MO-7	
13	21+25.28	EX. MO-7	0.00	892390.39	2834457.69	P.O.T.	
14	08+00.00	SB MO-7	0.00	892433.00	2831641.56	P.O.T. TIE W/ NB MO-7 & EX. 275TH ST.	
15	09+12.99	SB MO-7	0.00	892401.71	2831750.13	P.O.T	
16	09+51.11	SB MO-7	0.00	892391.15	2831786.76	P.C.	
17	10+23.62	SB MO-7	0.00	892371.06	2831856.44	P.I.	
18	10+91.61	SB MO-7	0.00	892394.58	2831925.04	P.T.	
19	12+62.84	SB MO-7	0.00	892450.10	2832087.02	P.C.	
20	12+98.10	SB MO-7	0.00	892461.53	2832120.38	P.I.	
21	13+32.65	SB MO-7	0.00	892460.87	2832155.64	P.T.	
22	15+66.06	SB MO-7	0.00	892456.47	2832389.00	P.C.	
23	16+01.32	SB MO-7	0.00	892455.80	2832424.26	P.I.	
24	16+35.87	SB MO-7	0.00	892443.12	2832457.17	P.T.	
25	17+90.27	SB MO-7	0.00	892387.59	2832601.24	P.C.	
26	18+46.59	SB MO-7	0.00	892367.33	2832653.78	P.I.	
27	19+00.42	SB MO-7	0.00	892375.44	2832709.51	P.R.C.	
28	19+49.51	SB MO-7	0.00	892382.50	2832758.08	P.I.	
29	19+98.38	SB MO-7	0.00	892381.58	2832807.16	P.T.	
30	20+31.64	SB MO-7	0.00	892380.95	2832840.41	P.O.T. TIE W/ NB MO-7	
31	08+00.00	NB MO-7	0.00	892467.59	2831651.53	P.O.T. TIE W/ EX. 275TH ST.	
32	08+51.76	NB MO-7	0.00	892453.26	2831701.27	P.C.	
33	09+15.62	NB MO-7	0.00	892435.57	2831762.63	P.I.	
34	09+77.59	NB MO-7	0.00	892444.40	2831825.86	P.R.C.	
35	10+33.26	NB MO-7	0.00	892452.10	2831880.99	P.I.	
36	10+86.53	NB MO-7	0.00	892432.08	2831932.93	P.T.	
37	12+38.45	NB MO-7	0.00	892377.44	2832074.69	P.C.	
38	12+73.71	NB MO-7	0.00	892364.76	2832107.59	P.I.	
39	13+08.26	NB MO-7	0.00	892364.09	2832142.85	P.T.	
40	15+46.34	NB MO-7	0.00	892359.61	2832380.88	P.C.	
41	15+81.60	NB MO-7	0.00	892358.94	2832416.14	P.I.	

GBA
9801 Renner Blvd. Ste. 300
Lenexa, KS 66219
913.492.0400
GBAteam.com



GEORGE BUTLER
ASSOCIATES, INC.
PRO. ENGINEER 000133
ARCHITECT 000212
PRO. LAND SURVEYOR 000059

COORDINATE POINTS
SHEET 1 OF 2

LEGEND

 

CONCRETE MEDIAN

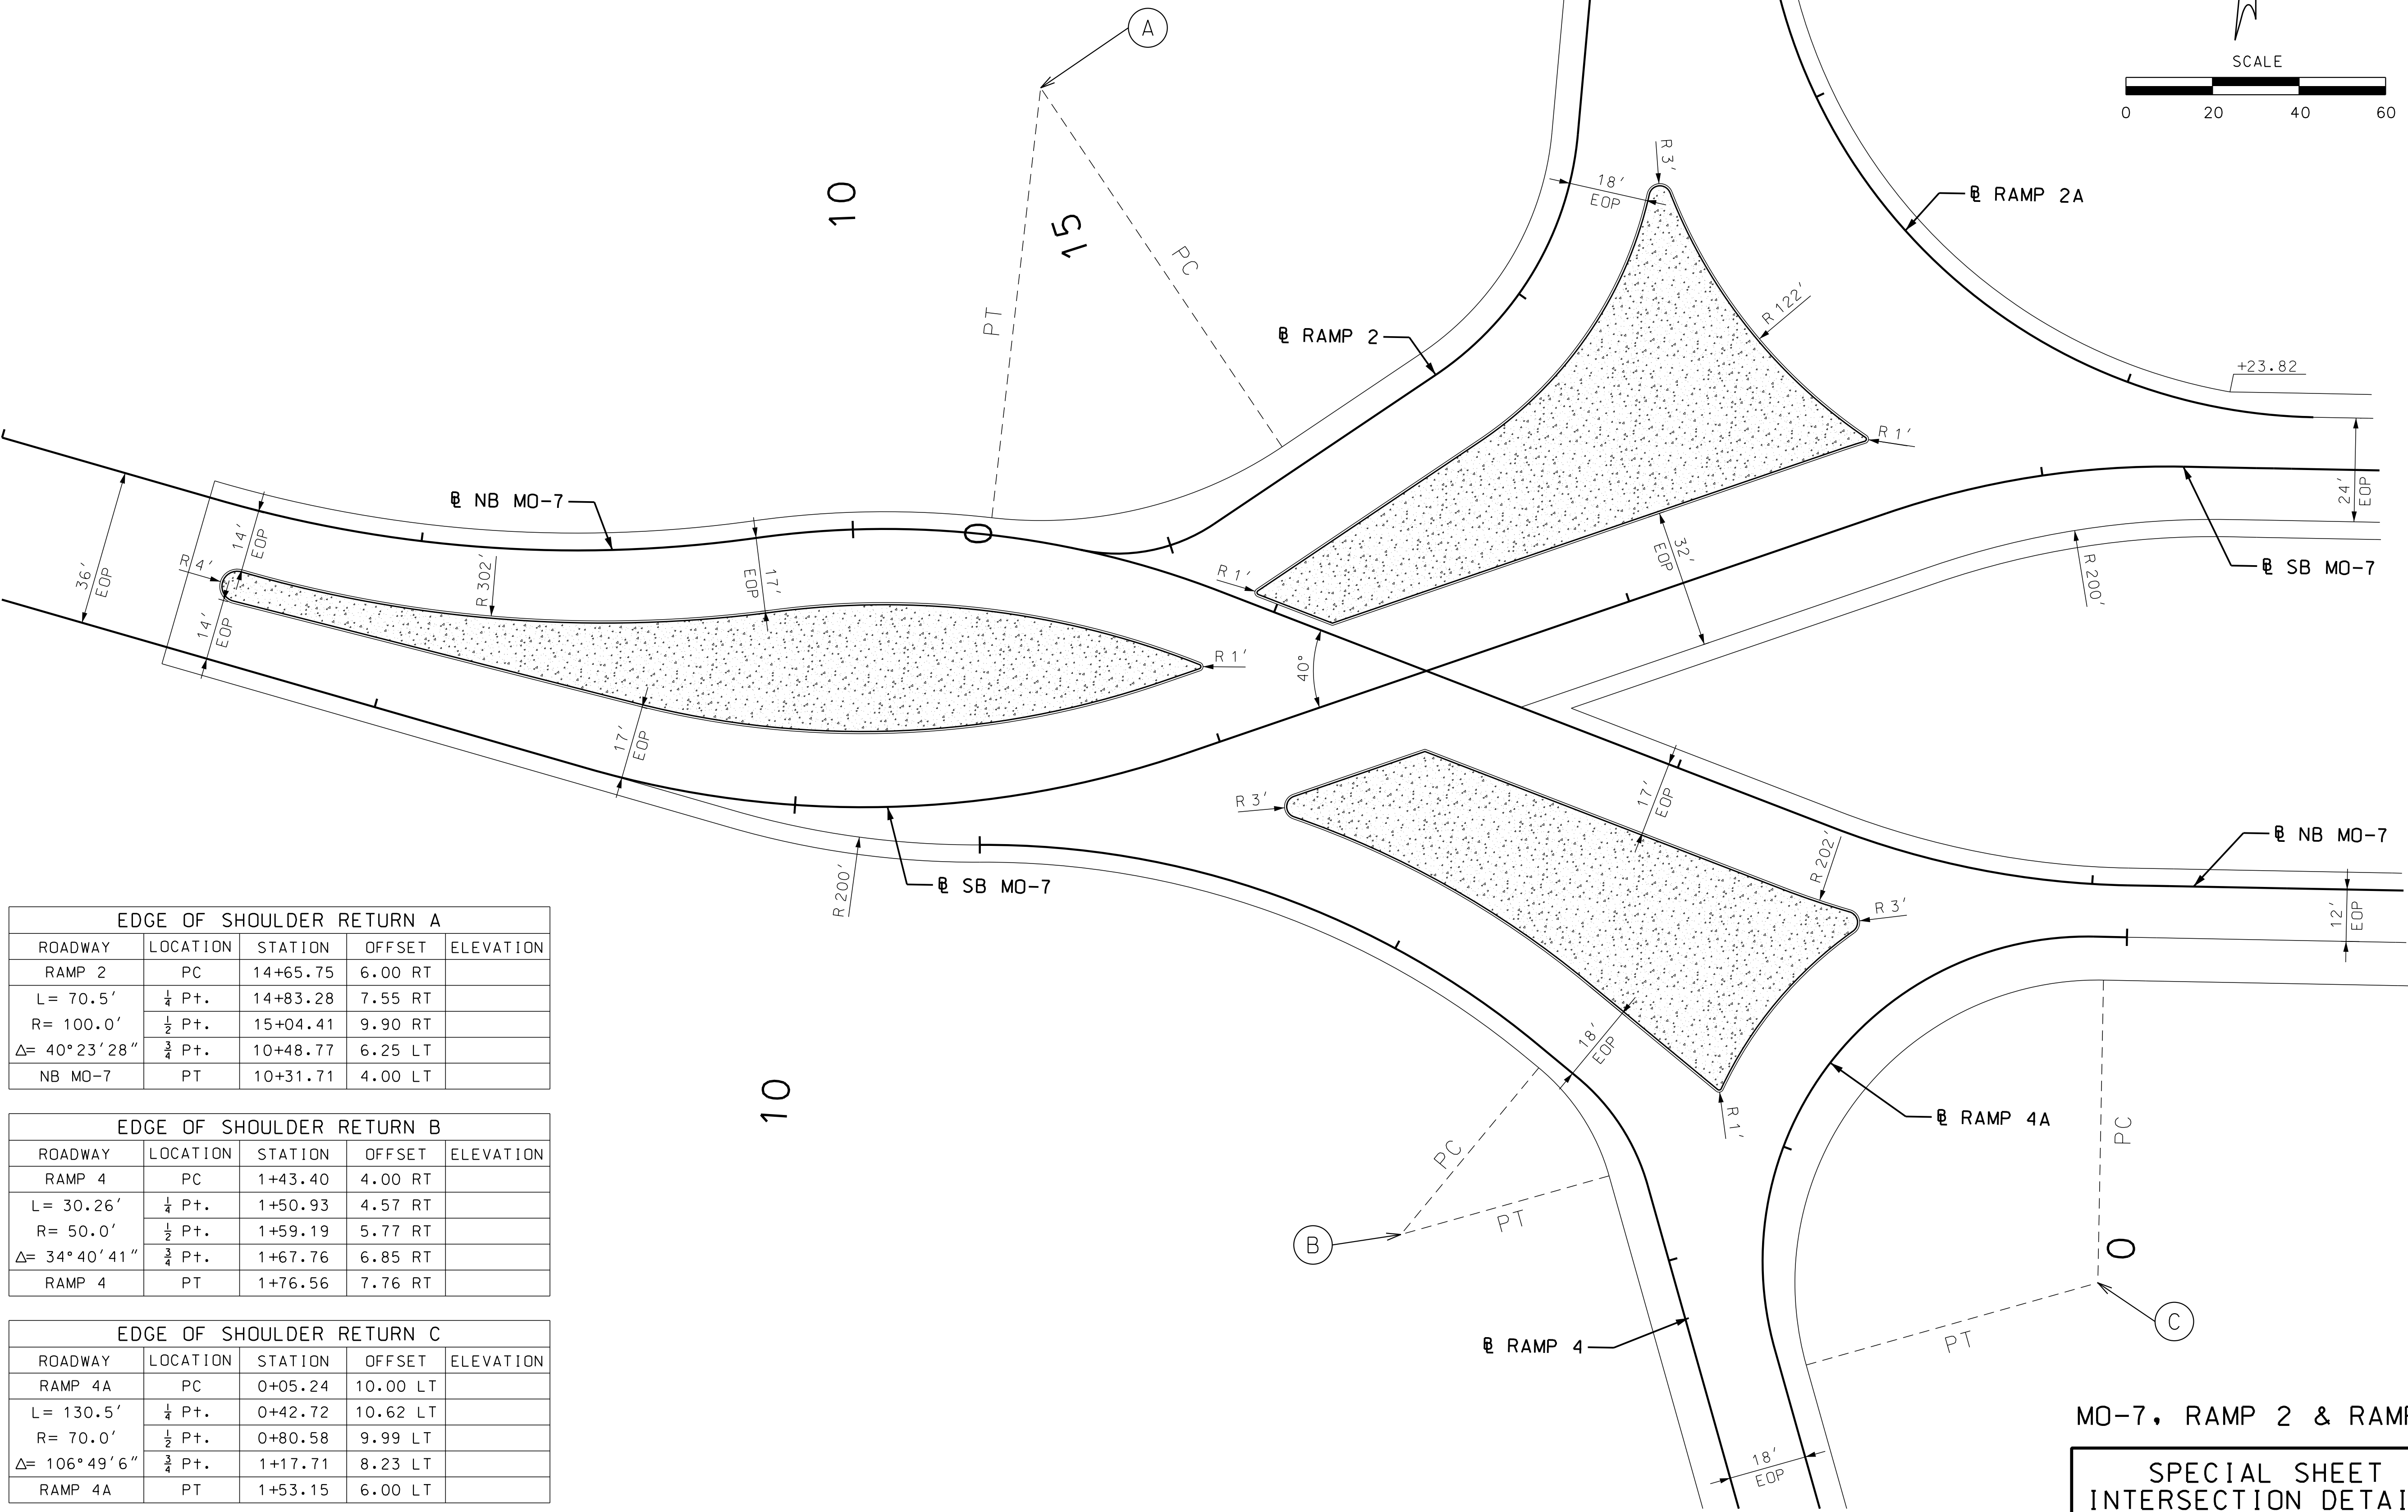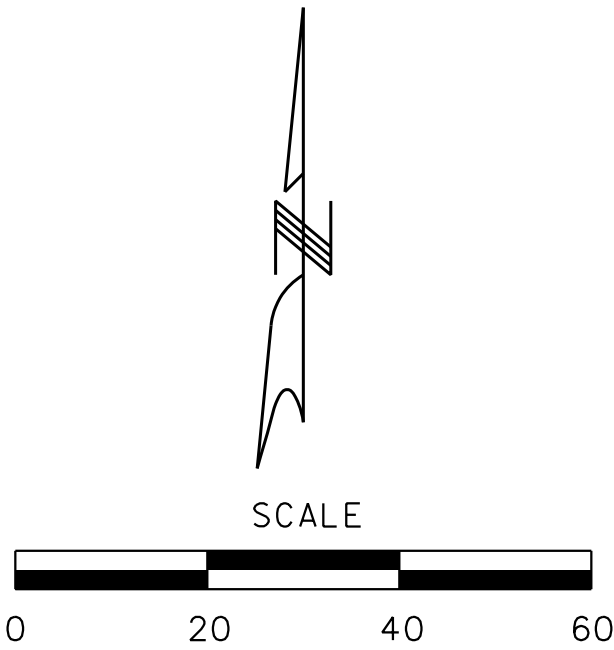

EDGE OF SHOULDER RETURN A				
ROADWAY	LOCATION	STATION	OFFSET	ELEVATION
RAMP 2	PC	14+65.75	6.00 RT	
L= 70.5' R= 100.0' Δ= 40°23'28"	$\frac{1}{4}$ P+	14+83.28	7.55 RT	
	$\frac{1}{2}$ P+	15+04.41	9.90 RT	
	$\frac{3}{4}$ P+	10+48.77	6.25 LT	
NB MO-7	PT	10+31.71	4.00 LT	

EDGE OF SHOULDER RETURN B				
ROADWAY	LOCATION	STATION	OFFSET	ELEVATION
RAMP 4	PC	1+43.40	4.00 RT	
L= 30.26' R= 50.0' Δ= 34°40'41"	$\frac{1}{4}$ P+	1+50.93	4.57 RT	
	$\frac{1}{2}$ P+	1+59.19	5.77 RT	
	$\frac{3}{4}$ P+	1+67.76	6.85 RT	
RAMP 4	PT	1+76.56	7.76 RT	

EDGE OF SHOULDER RETURN C				
ROADWAY	LOCATION	STATION	OFFSET	ELEVATION
RAMP 4A	PC	0+05.24	10.00 LT	
L= 130.5' R= 70.0' Δ= 106°49'6"	$\frac{1}{4}$ P+	0+42.72	10.62 LT	
	$\frac{1}{2}$ P+	0+80.58	9.99 LT	
	$\frac{3}{4}$ P+	1+17.71	8.23 LT	
RAMP 4A	PT	1+53.15	6.00 LT	

PRELIMINARY
PLANS
NOT APPROVED
FOR
CONSTRUCTION

DATE PREPARED
05/27/22
ROUTE 7 STATE MO
DISTRICT KC SHEET NO. 27
COUNTY CASS
JOB NO. J4P3443
CONTRACT ID.
PROJECT NO.
BRIDGE NO. A9287
BRIDGE NO. A9288

DATE	DESCRIPTION

MISSOURI HIGHWAYS AND TRANSPORTATION COMMISSION
105 WEST CAPITOL
JEFFERSON CITY, MO 65102
1-888-ASK-MODOT (1-888-275-6636)
150 MO7 Intersection Details 05/2022


GBA
9801 Renner Blvd, Ste. 300
Lenexa, KS 66219
913.492.0400
GBAteam.com

GEORGE BUTLER
ASSOCIATES, INC.
PRO. ENGINEER 000133
ARCHITECT 000212
PRO. LAND SURVEYOR 000059

SAMUEL C. TAPKO
PROFESSIONAL
ENGINEER
PE-2017015108

MO-7, RAMP 2 & RAMP 4

SPECIAL SHEET
INTERSECTION DETAILS
SHEET 1 OF 2

 



PHASE 3

Traffic:

Two-Way Traffic on MO-7

Ramp 2 reduced to two lanes



Ramps 3 & 4 CLOSED

Ramps 3 & 4 detoured via MO-2/Commercial St. Interchange

NB & SB I-49 open to traffic

Construction:

MO-7 & Ramps 3 & 4 as shown

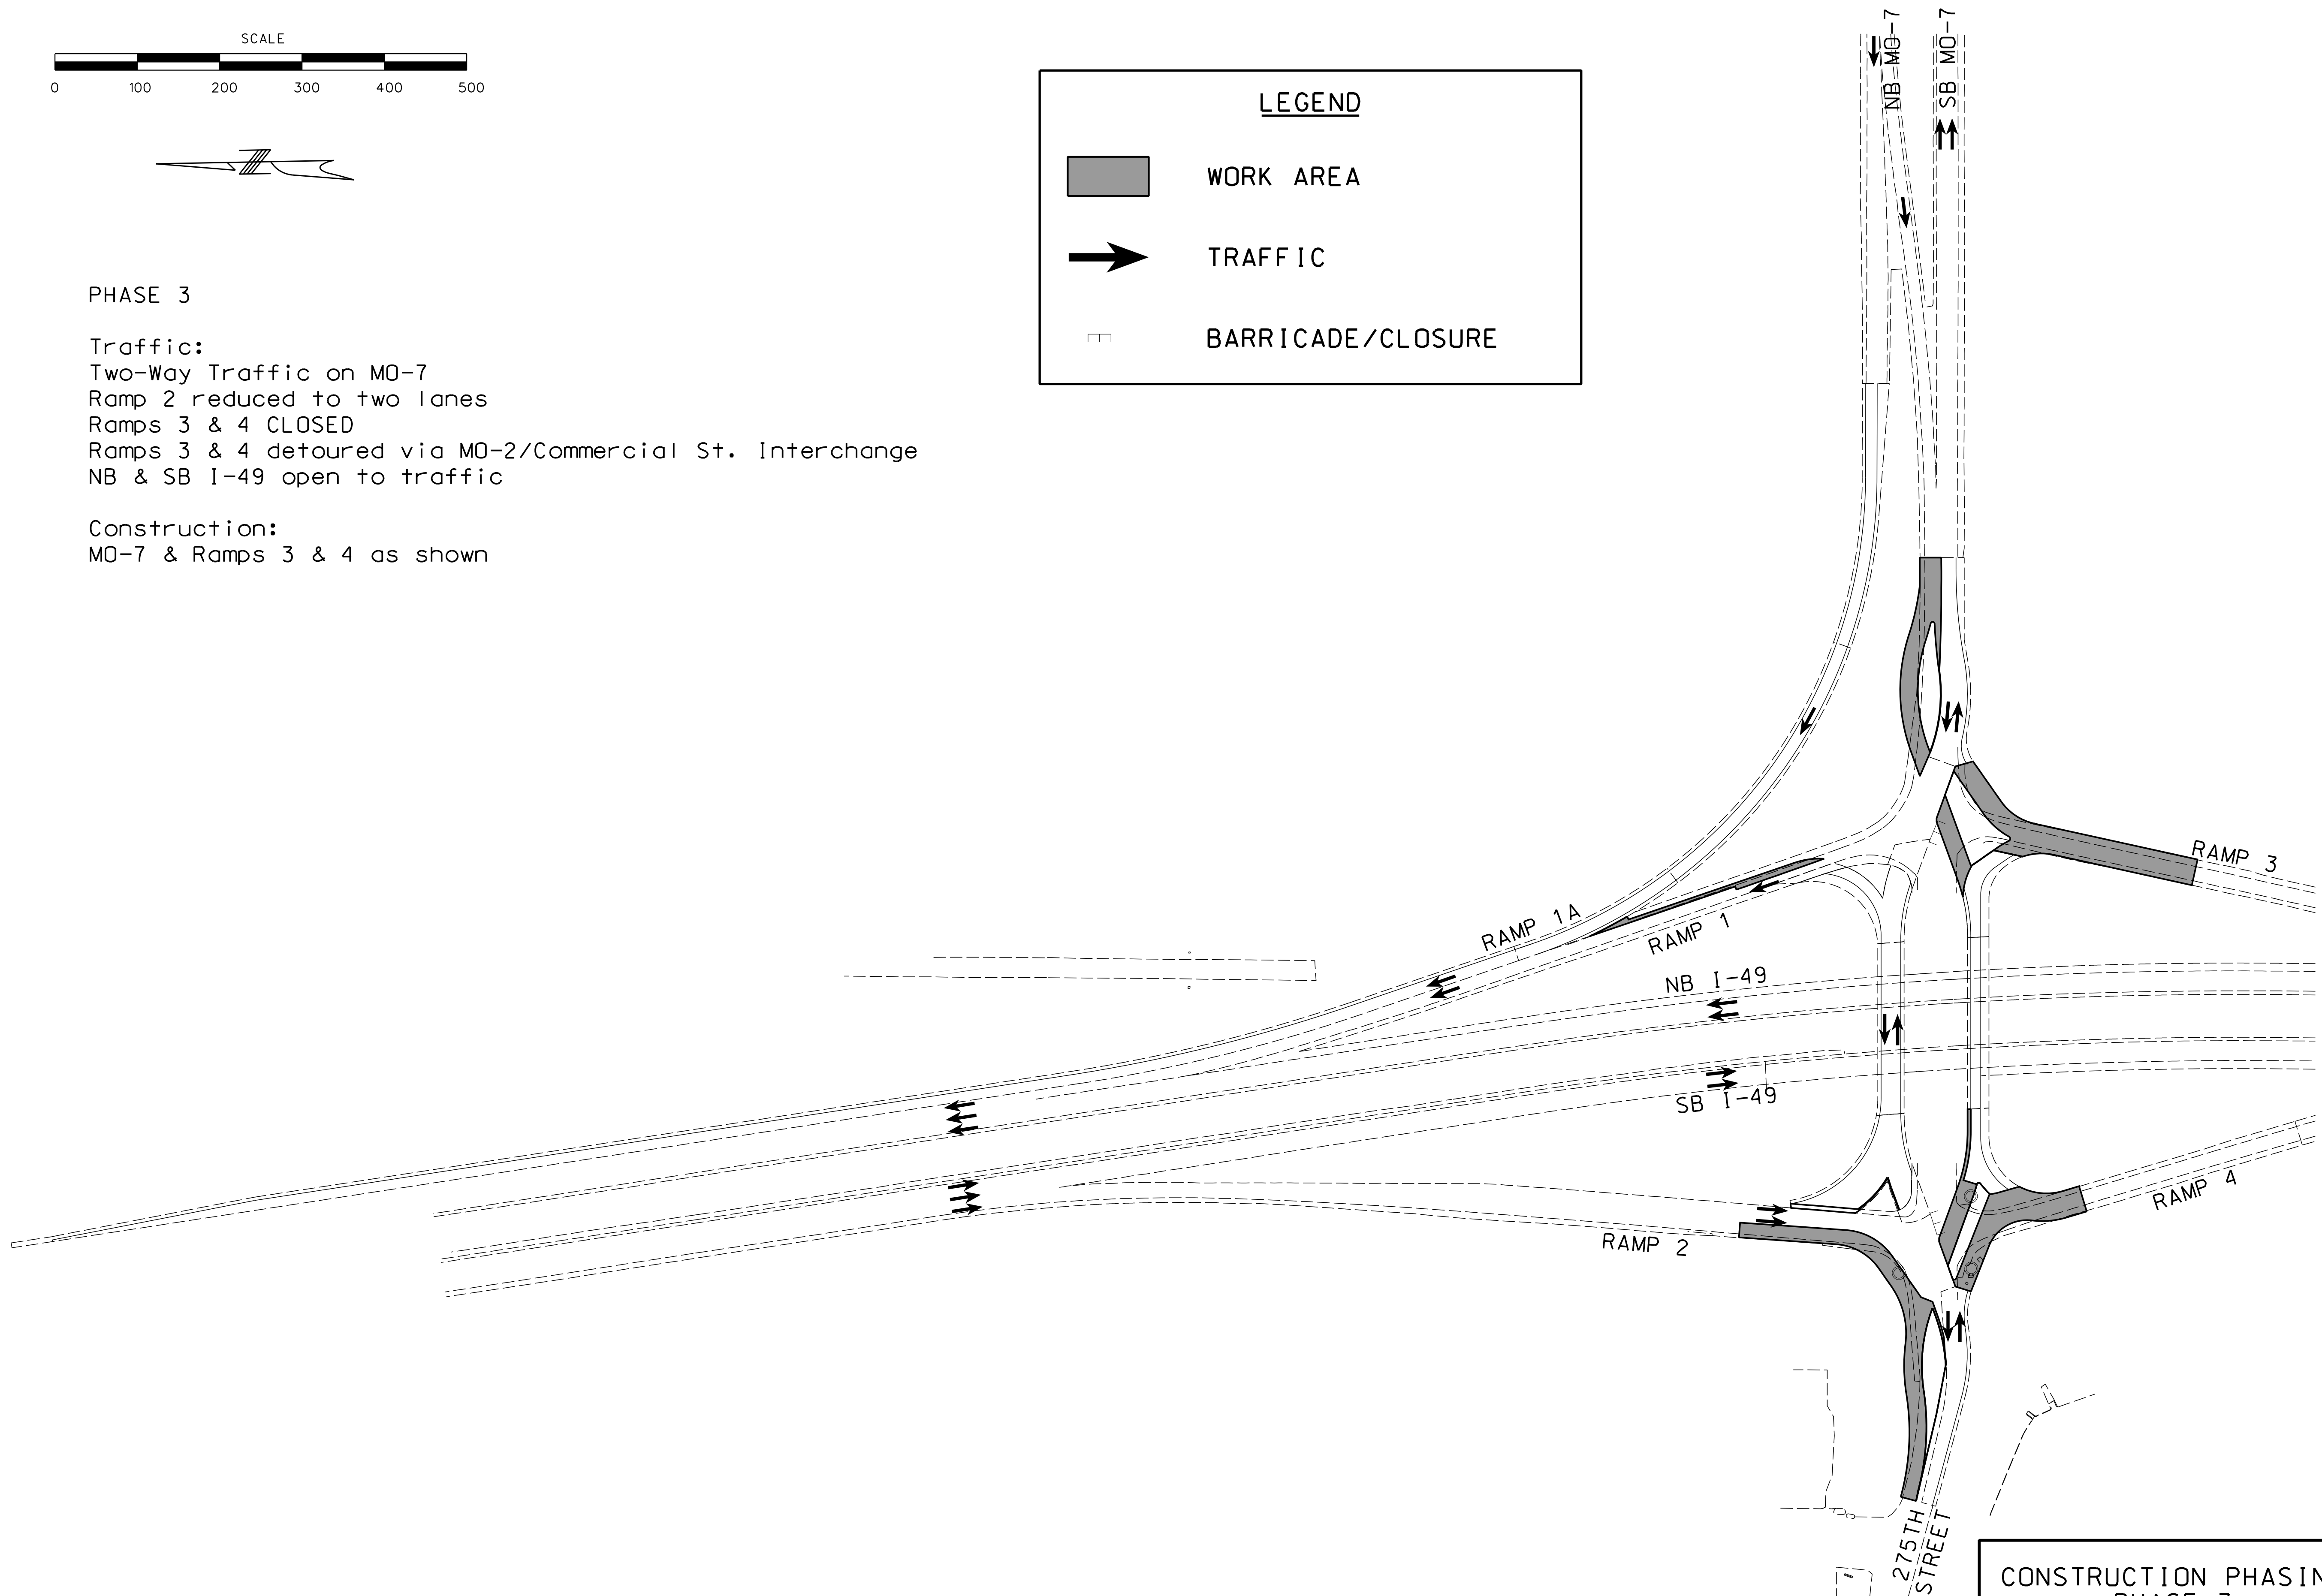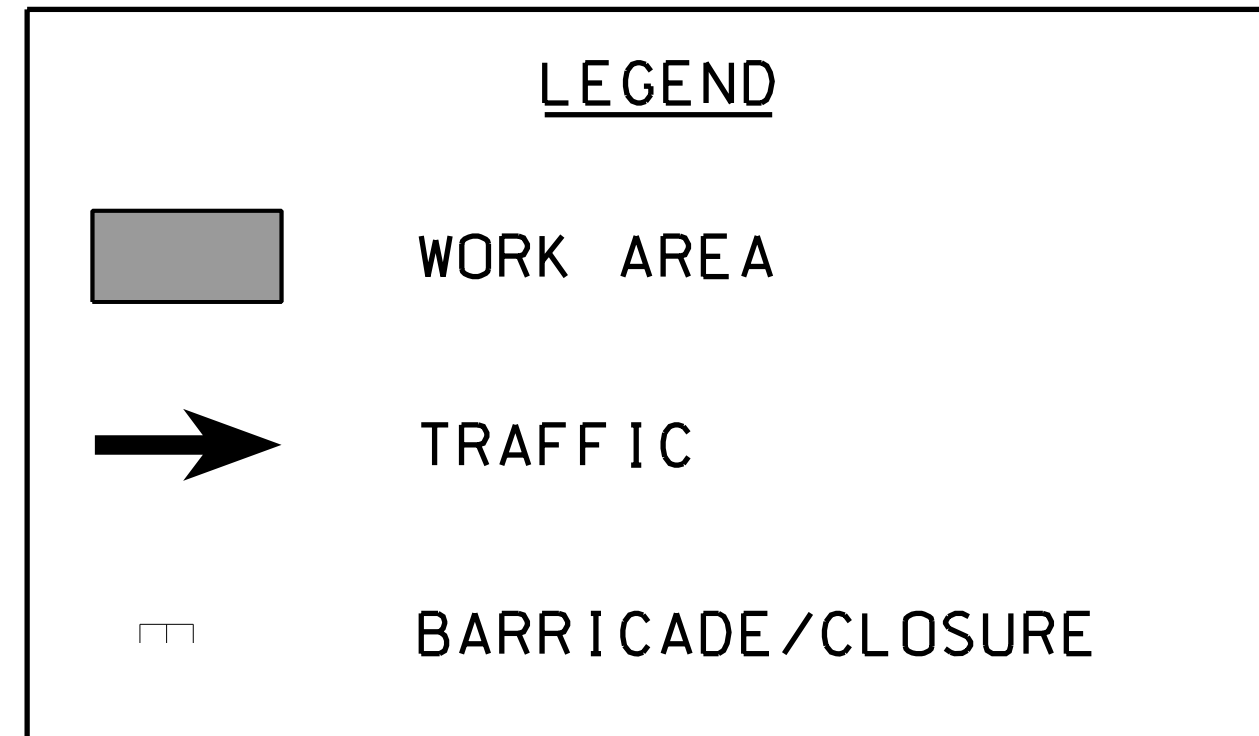

CONSTRUCTION PHASING
PHASE 3

PRELIMINARY
PLANS
NOT APPROVED
FOR
CONSTRUCTION

DATE PREPARED
05/27/22

ROUTE
7

STATE
MO

DISTRICT
KC

SHEET NO.
32

COUNTY
CASS

JOB NO.
J4P3443

CONTRACT ID.

PROJECT NO.

BRIDGE NO.
A9287

BRIDGE NO.
A9288

DESCRIPTION

DATE

MISSOURI HIGHWAYS AND TRANSPORTATION
COMMISSION

105 WEST CAPITOL
JEFFERSON CITY, MO 65102
1-888-ASK-MODOT (1-888-275-6636)

1-888-ASK-MODOT (1-888-275-6636)

 



PHASE 4

Traffic:

Two-Way Traffic on MO-7
Ramp 2 reduced to two lanes
Ramps 3 & 4 on new pavement
NB & SB I-49 unchanged

Construction:

MO-7 & Ramps 1 & 2 as shown

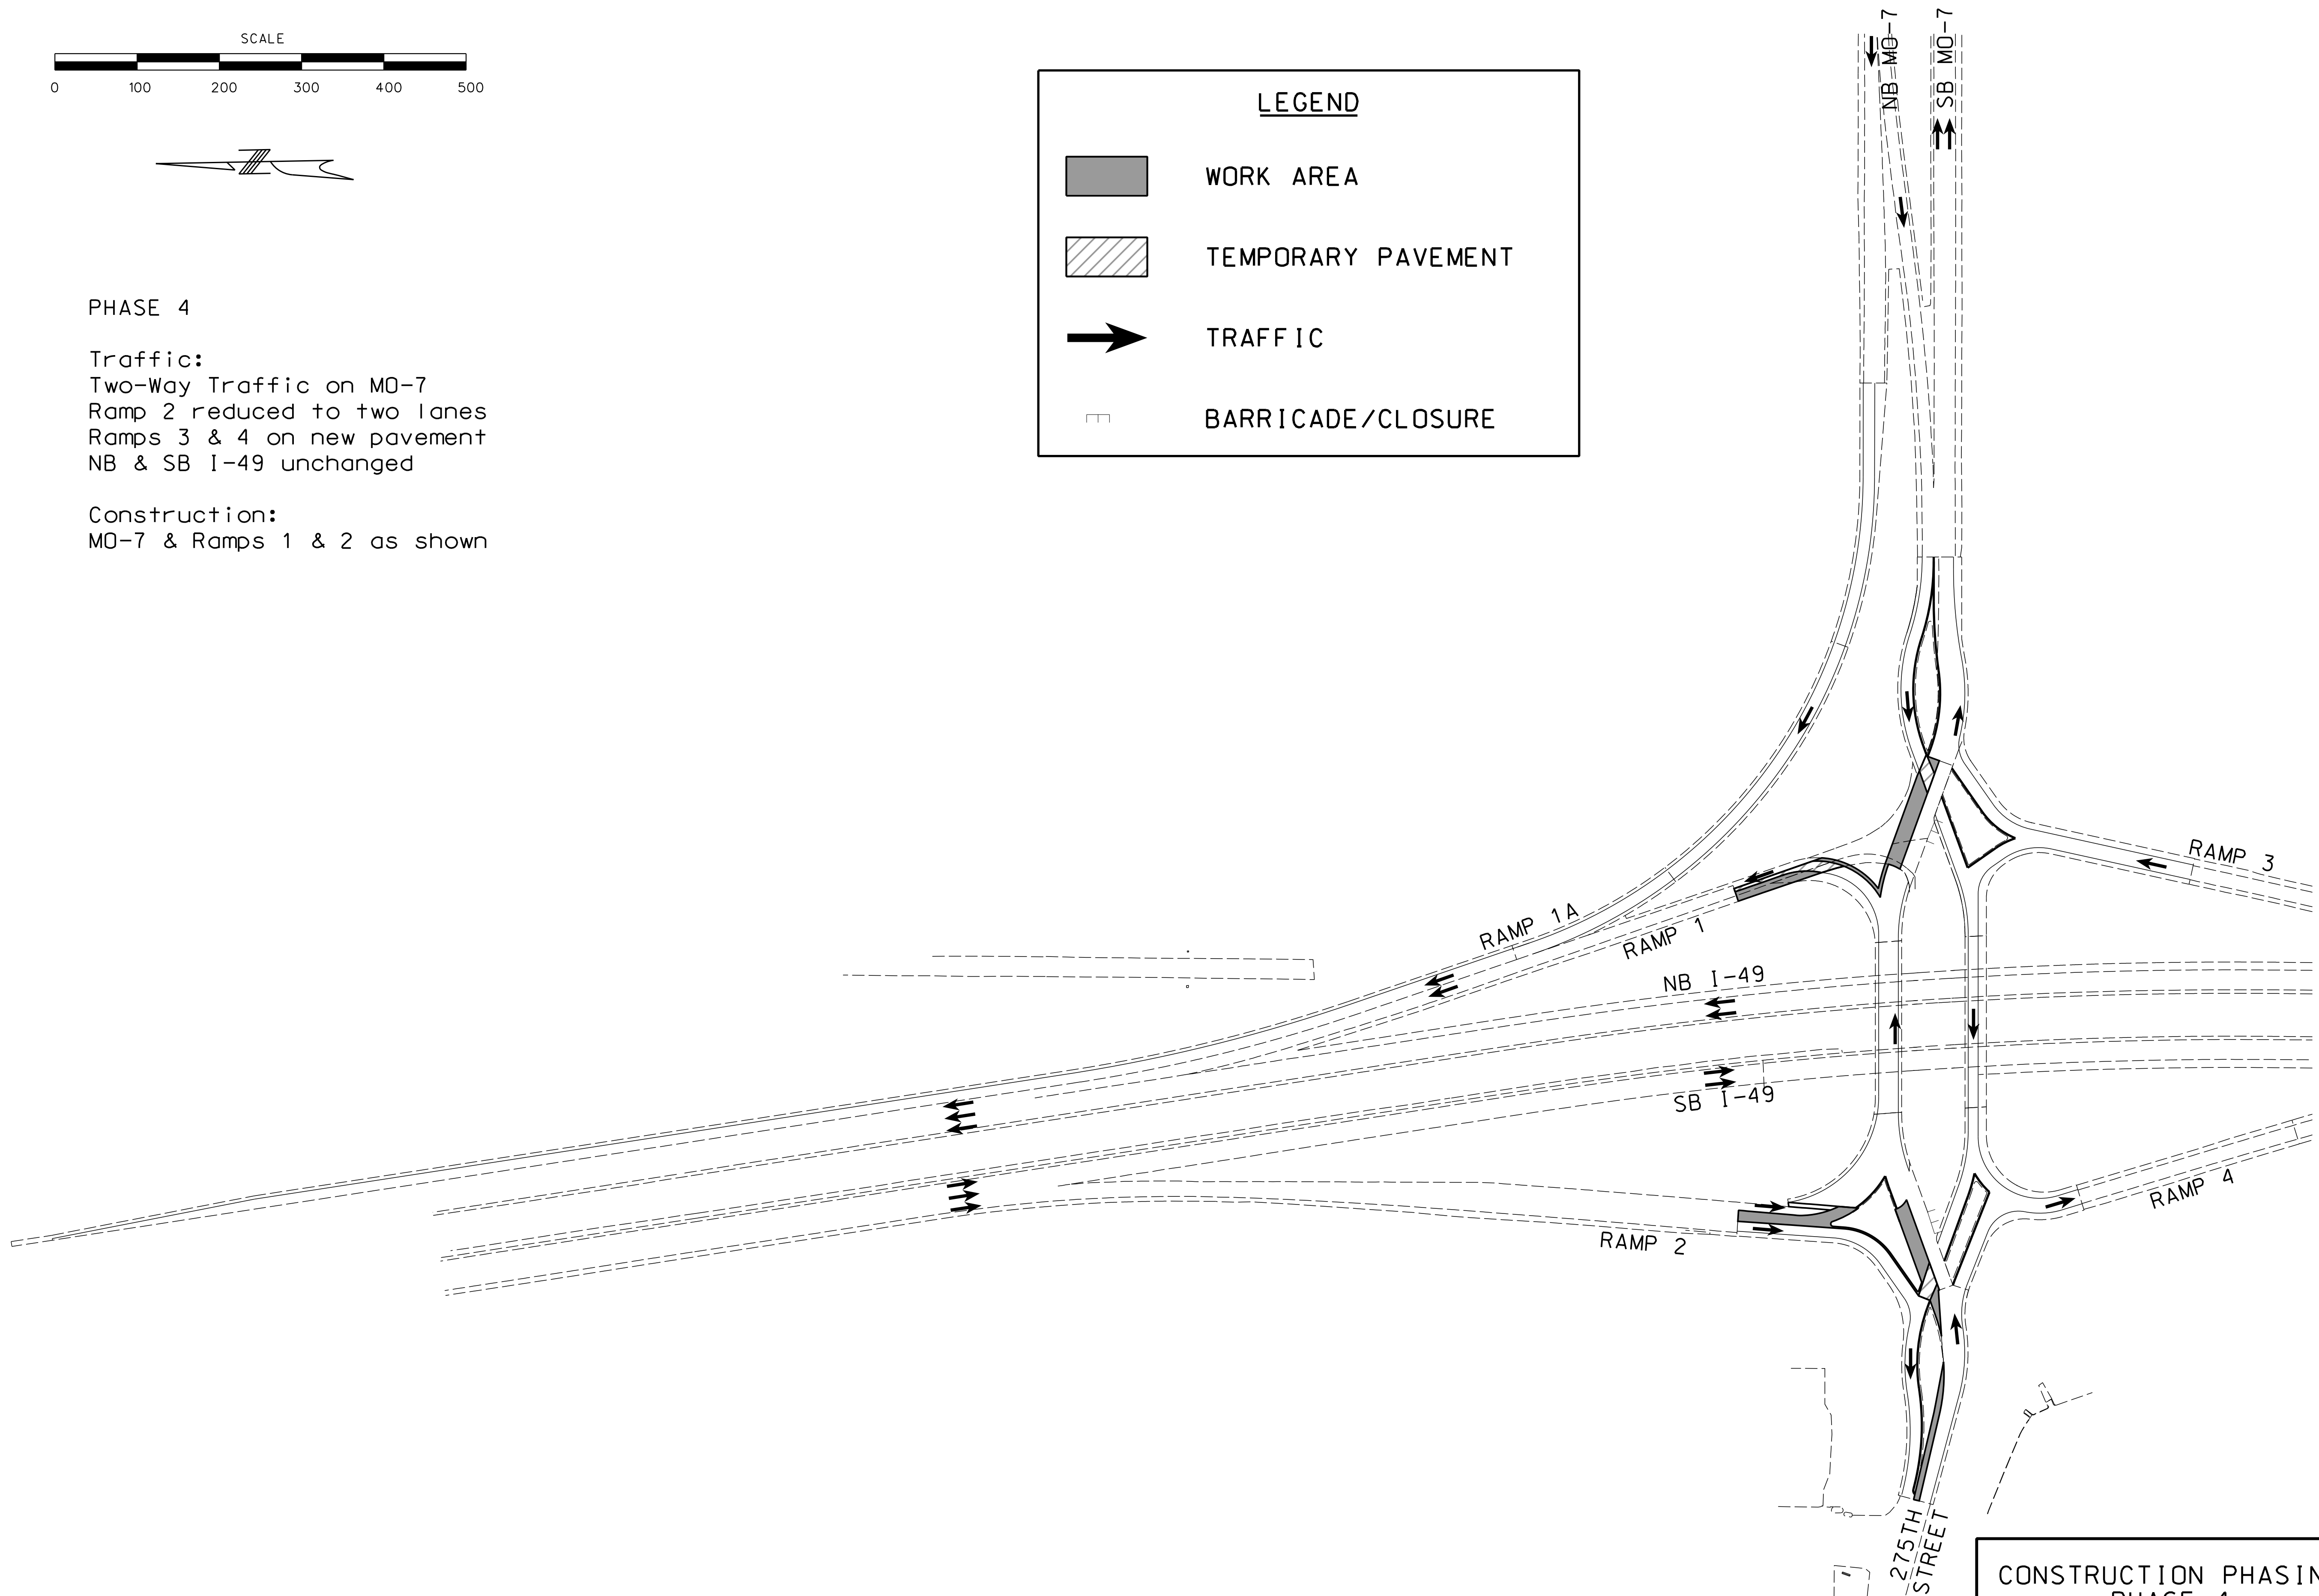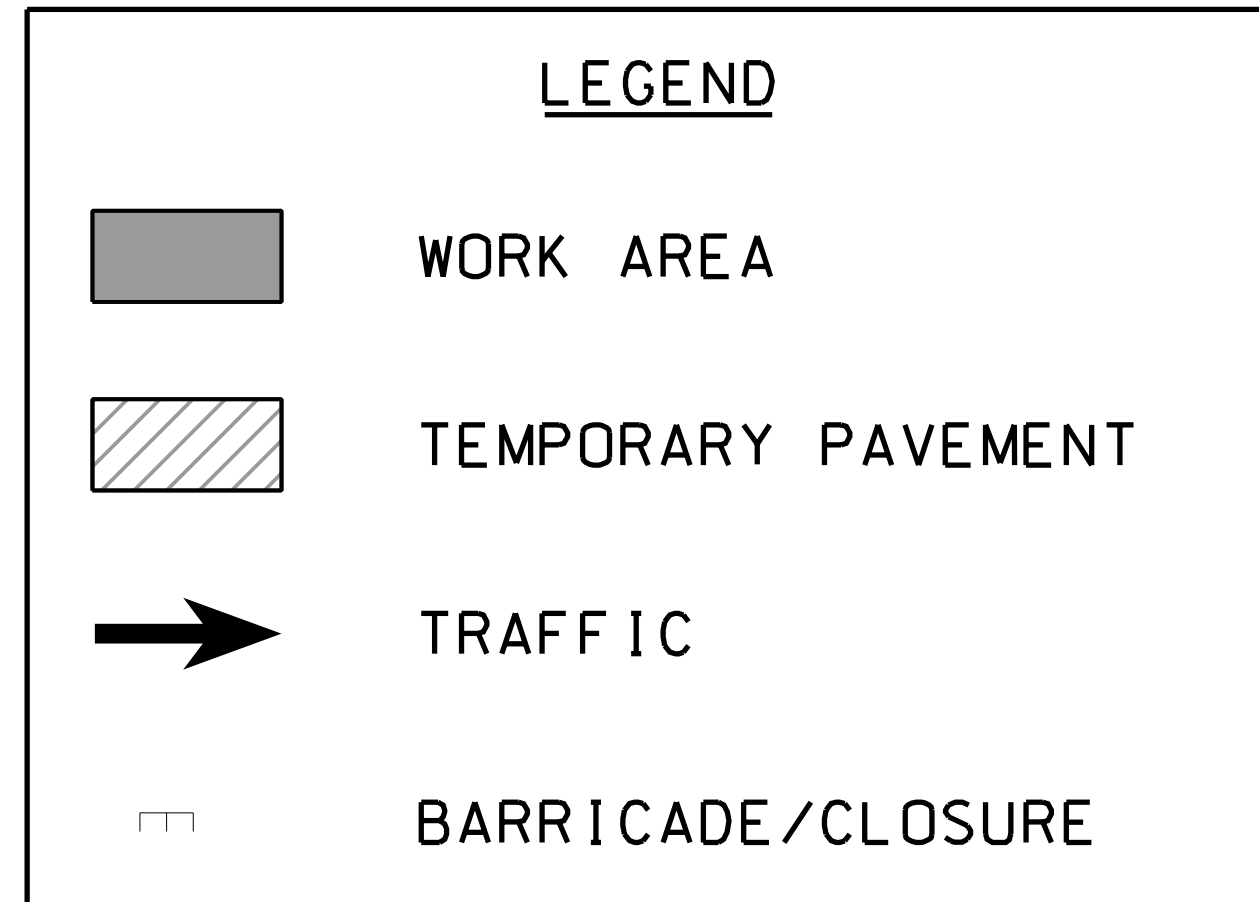

CONSTRUCTION PHASING
PHASE 4

PRELIMINARY
PLANS
NOT APPROVED
FOR
CONSTRUCTION

DATE PREPARED
05/27/22

ROUTE 7 STATE MO

DISTRICT KC SHEET NO. 33

COUNTY CASS

JOB NO. J4P3443

CONTRACT ID.


PROJECT NO.

BRIDGE NO. A9287

BRIDGE NO. A9288

DESCRIPTION	DATE

MISSOURI HIGHWAYS AND TRANSPORTATION
COMMISSION

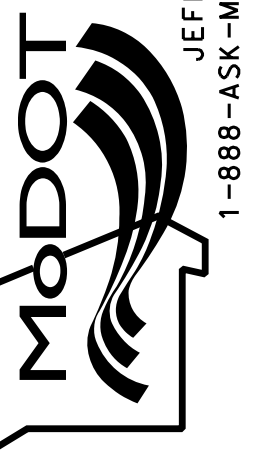



GBA
9801 Renner Blvd, Ste. 300
Lenexa, KS 66219
913.492.0400
GBAteam.com

GEORGE BUTLER
ASSOCIATES, INC.
PRO. ENGINEER 000133
ARCHITECT 000212
PRO. LAND SURVEYOR 000059

SAMUEL C. TAPKO
PROFESSIONAL
ENGINEER
PE-2017015108

105 WEST CAPITOL
JEFFERSON CITY, MO 65102
1-888-ASK-MODOT (1-888-275-6636)



REV.

 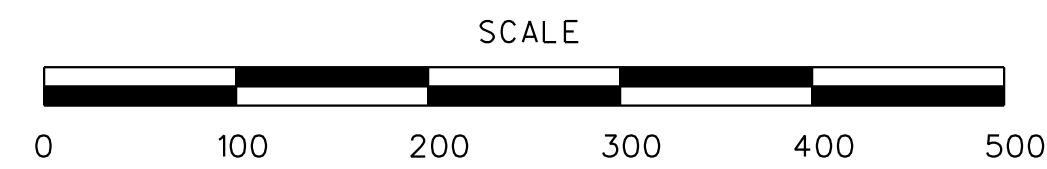

PHASE 5

Traffic:
Two-Way Traffic on MD-7
Ramps 1, 3 & 4 on new pavement
Ramp 2 reduced to two lanes
NB & SB I-49 unchanged

Construction:
MO-7 & Ramp 2 as shown

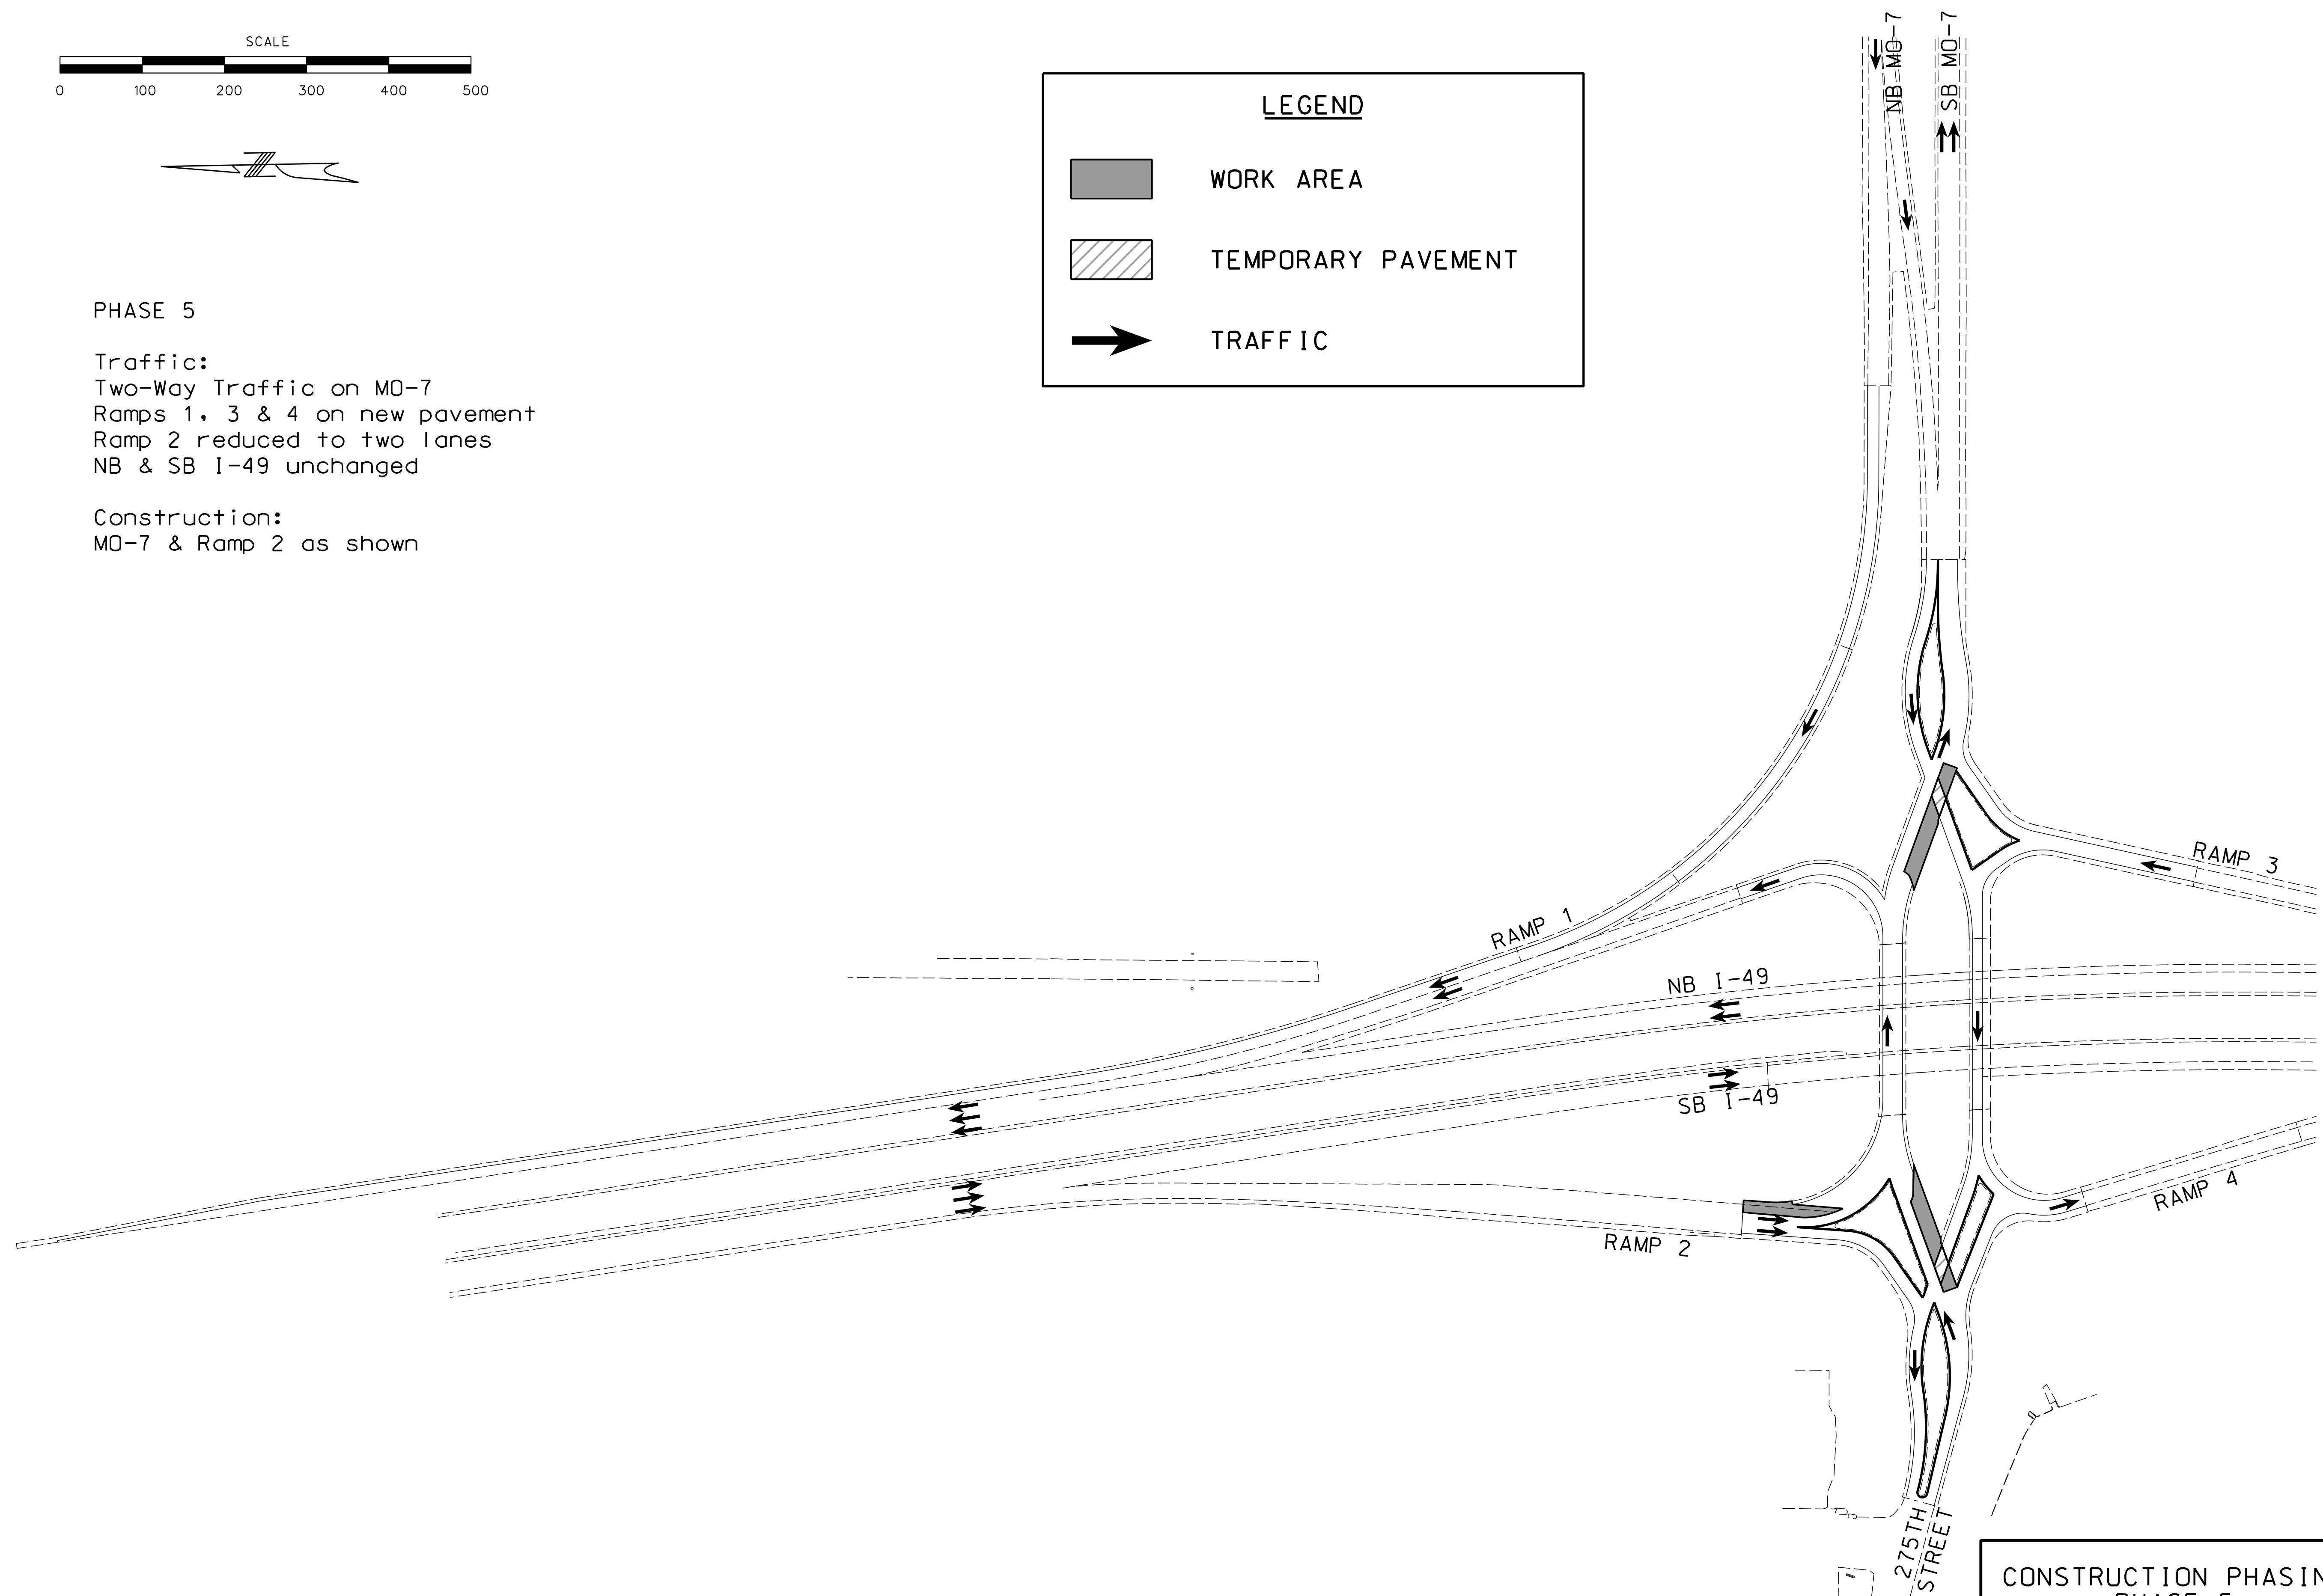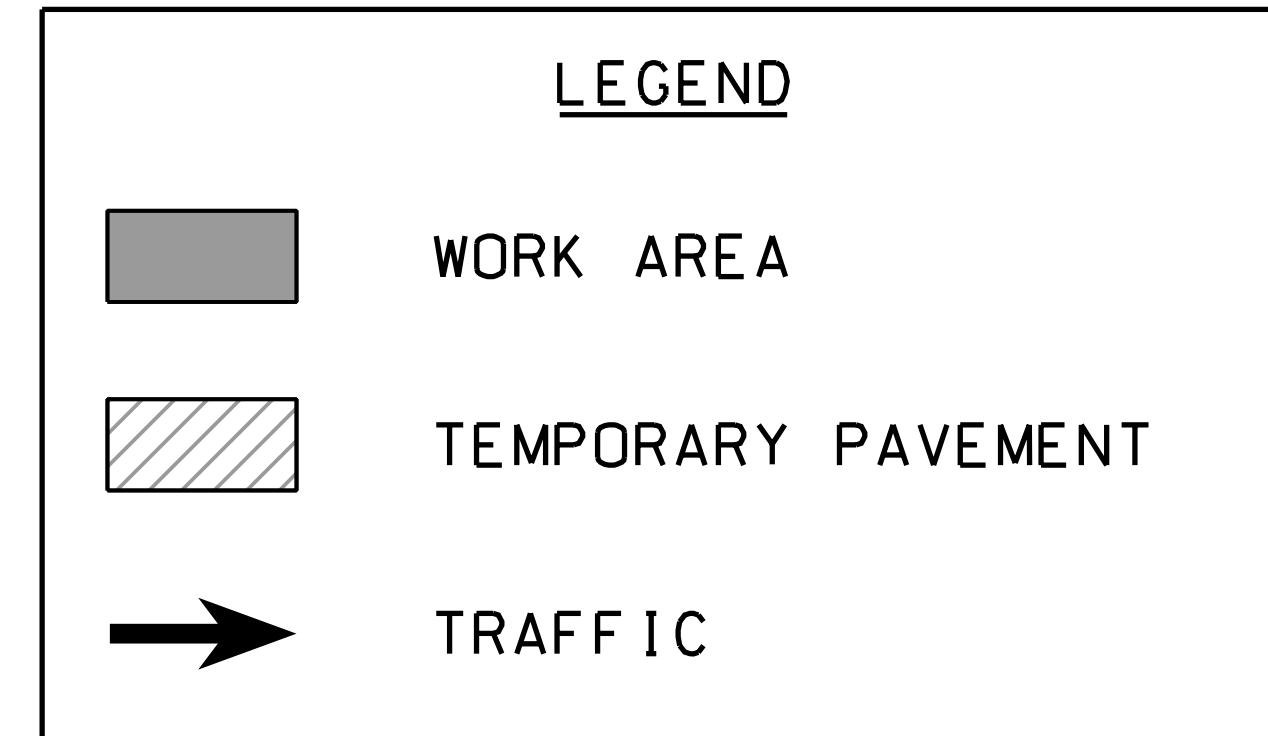

PRELIMINARY
PLANS
NOT APPROVED
FOR
CONSTRUCTION

DATE PREPARED

05/27/22

ROUTE
7

STRICT

MO

ET NO.

STRICT

KC

ET NO.

34

COUNTY _____

ASS

OB NO.
22115

3443

RACT ID.

SUBJECT NO.


DCE NO.

9287

DGE NO.

[illegible]

MISSOURI HIGHWAYS AND TRANSPORTATION
COMMISSION


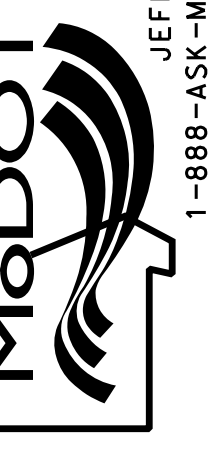


1 Renner Blvd, Ste. 300
Lenexa, KS 66219
913.492.0400
GBAteam.com

GEORGE BUTLER
ASSOCIATES, INC.
O. ENGINEER 000133
ARCHITECT 000212
LAND SURVEYOR 000059

AMUEL C. TAPKO
PROFESSIONAL
ENGINEER
PE-2017015108

PHASE 2 (BRIDGE DEMO): 275TH STREET/BROOKHART DRIVE/OUTER ROAD
TO SB MO-7 DETOUR

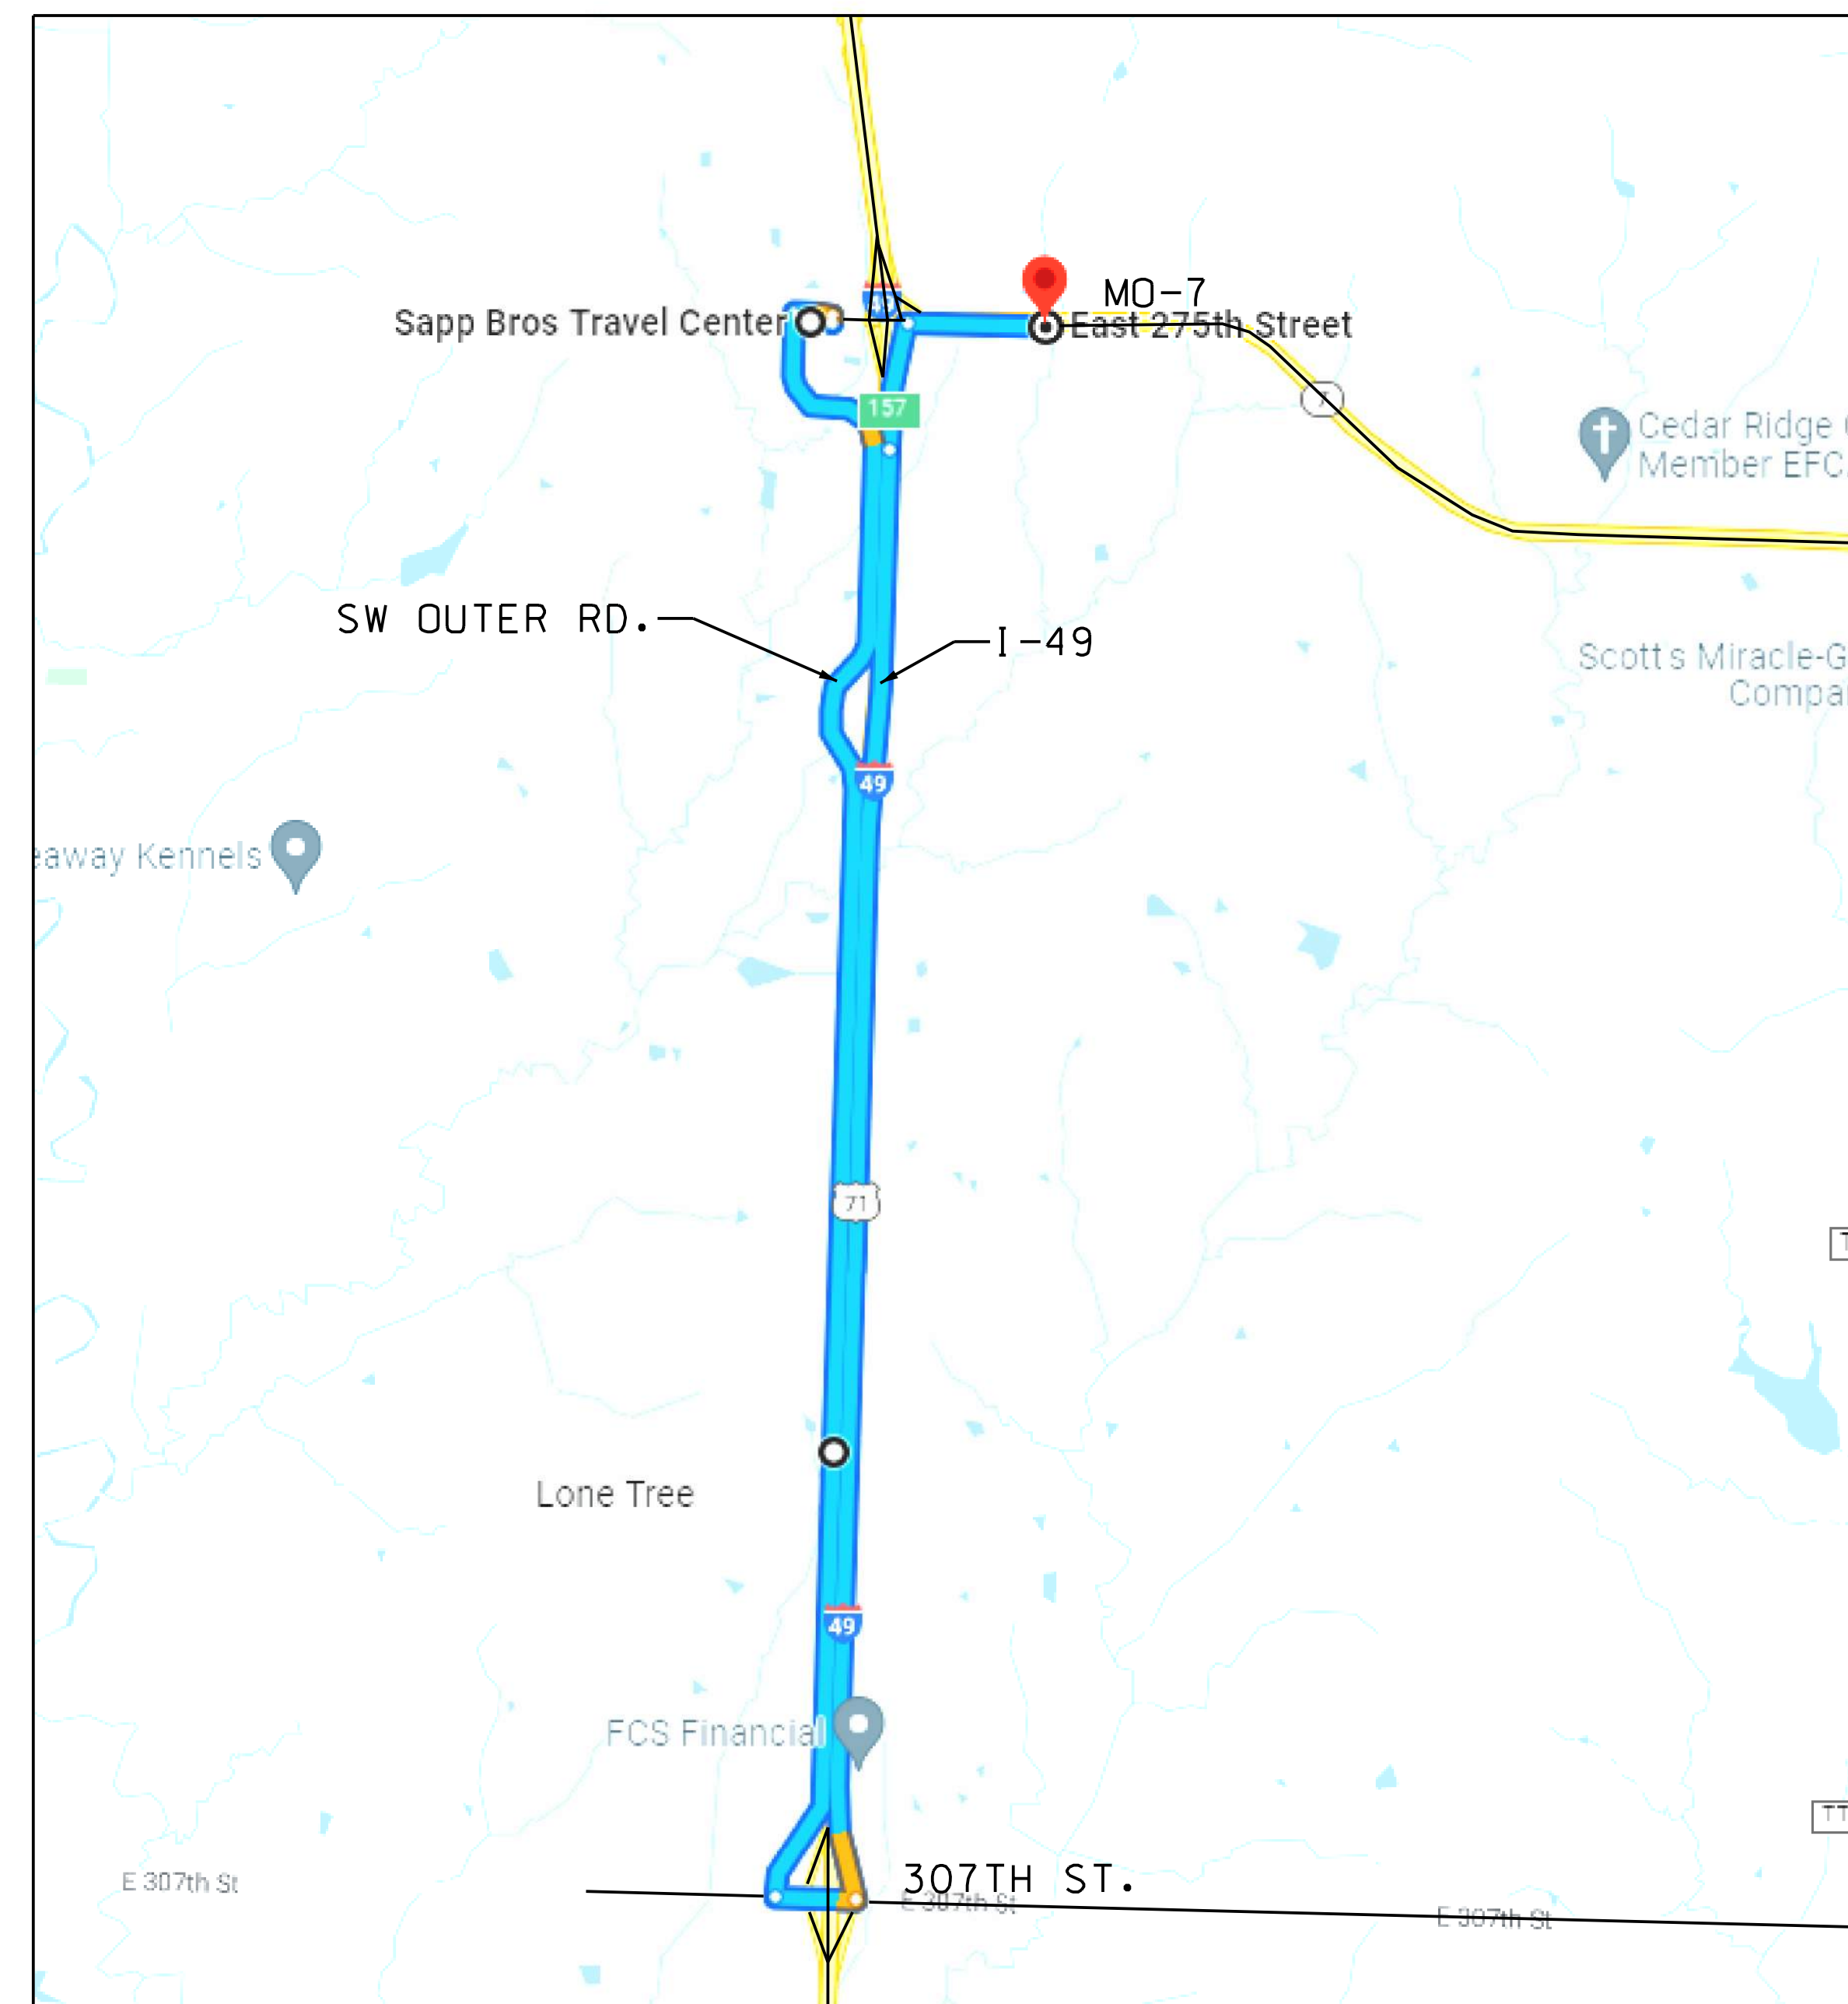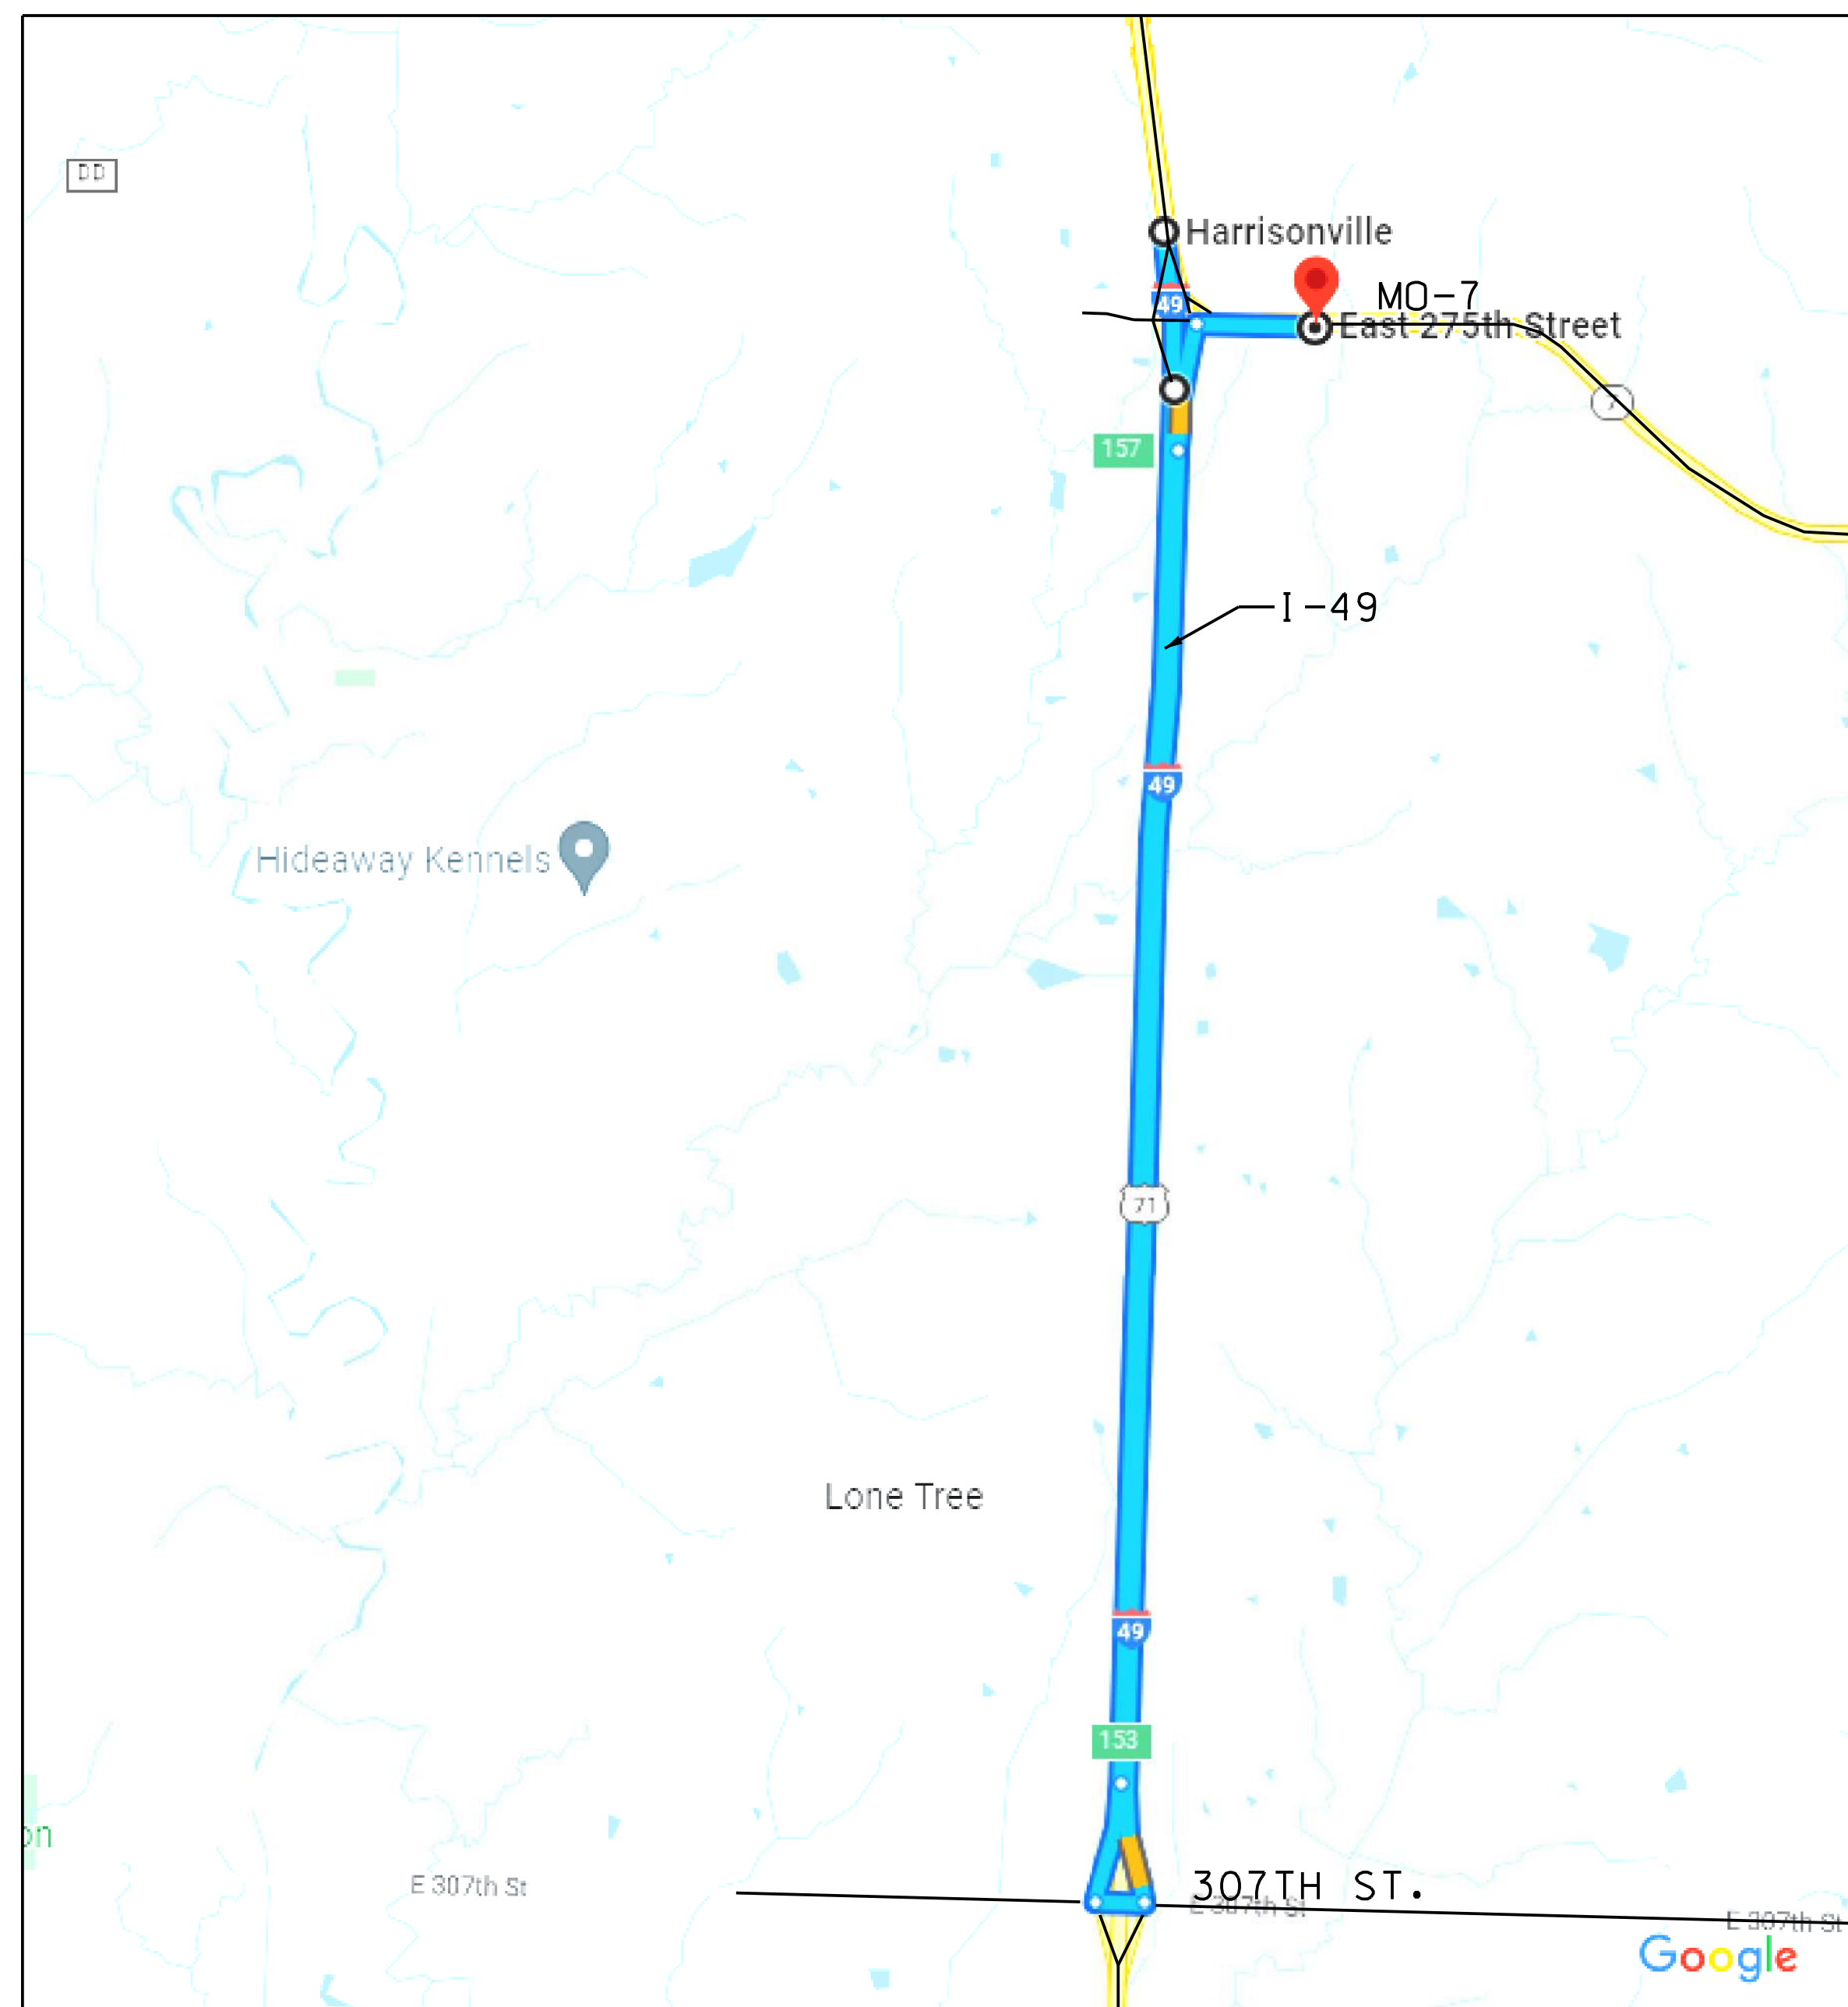

PHASE 2 DETOURS

PRELIMINARY
PLANS
NOT APPROVED
FOR
CONSTRUCTION

DATE PREPARED
05/27/22

ROUTE	STATE
7	MO

DISTRICT	SHEET NO.
KC	35

COUNTY
CASS

JOB NO.
J4P3443

CONTRACT ID.

PROJECT NO.

BRIDGE NO.
A9287

BRIDGE NO.
A9288

[illegible][illegible]

MISSOURI HIGHWAYS AND TRANSPORTATION
COMMISSION

105 WEST CAPITOL
JEFFERSON CITY, MO 65102



GEORGE BUTLER
ASSOCIATES, INC.
PRO. ENGINEER 00013
ARCHITECT 000212
PRO. LAND SURVEYOR 00

SAMUEL C. TAPK
PROFESSIONAL
ENGINEER
PE-2017015108


59	I-888-ASK-MUDDI (I-888-273-8838)
----	----------------------------------

Map showing the route from Harrisonville, MO to Grand River Township, MI. The route is highlighted in blue and follows I-49 north. Key locations include Love's Travel Stop, MO-2/COMMERCIAL ST., MO-158, MO-157, Harrisonville, MO-7, Lawrence Smith Memorial Airport, and Grand River Township. A travel time of 4 minutes and a distance of 3.2 miles are indicated for the segment near Harrisonville.

PHASES 2 & 3 DETOURS

SAMUEL C. TAPKO
PROFESSIONAL
ENGINEER
PE-2017015108

PHASE 3 (RAMP 4 CLOSURE): 275TH STREET TO SB I-49 DETOUR

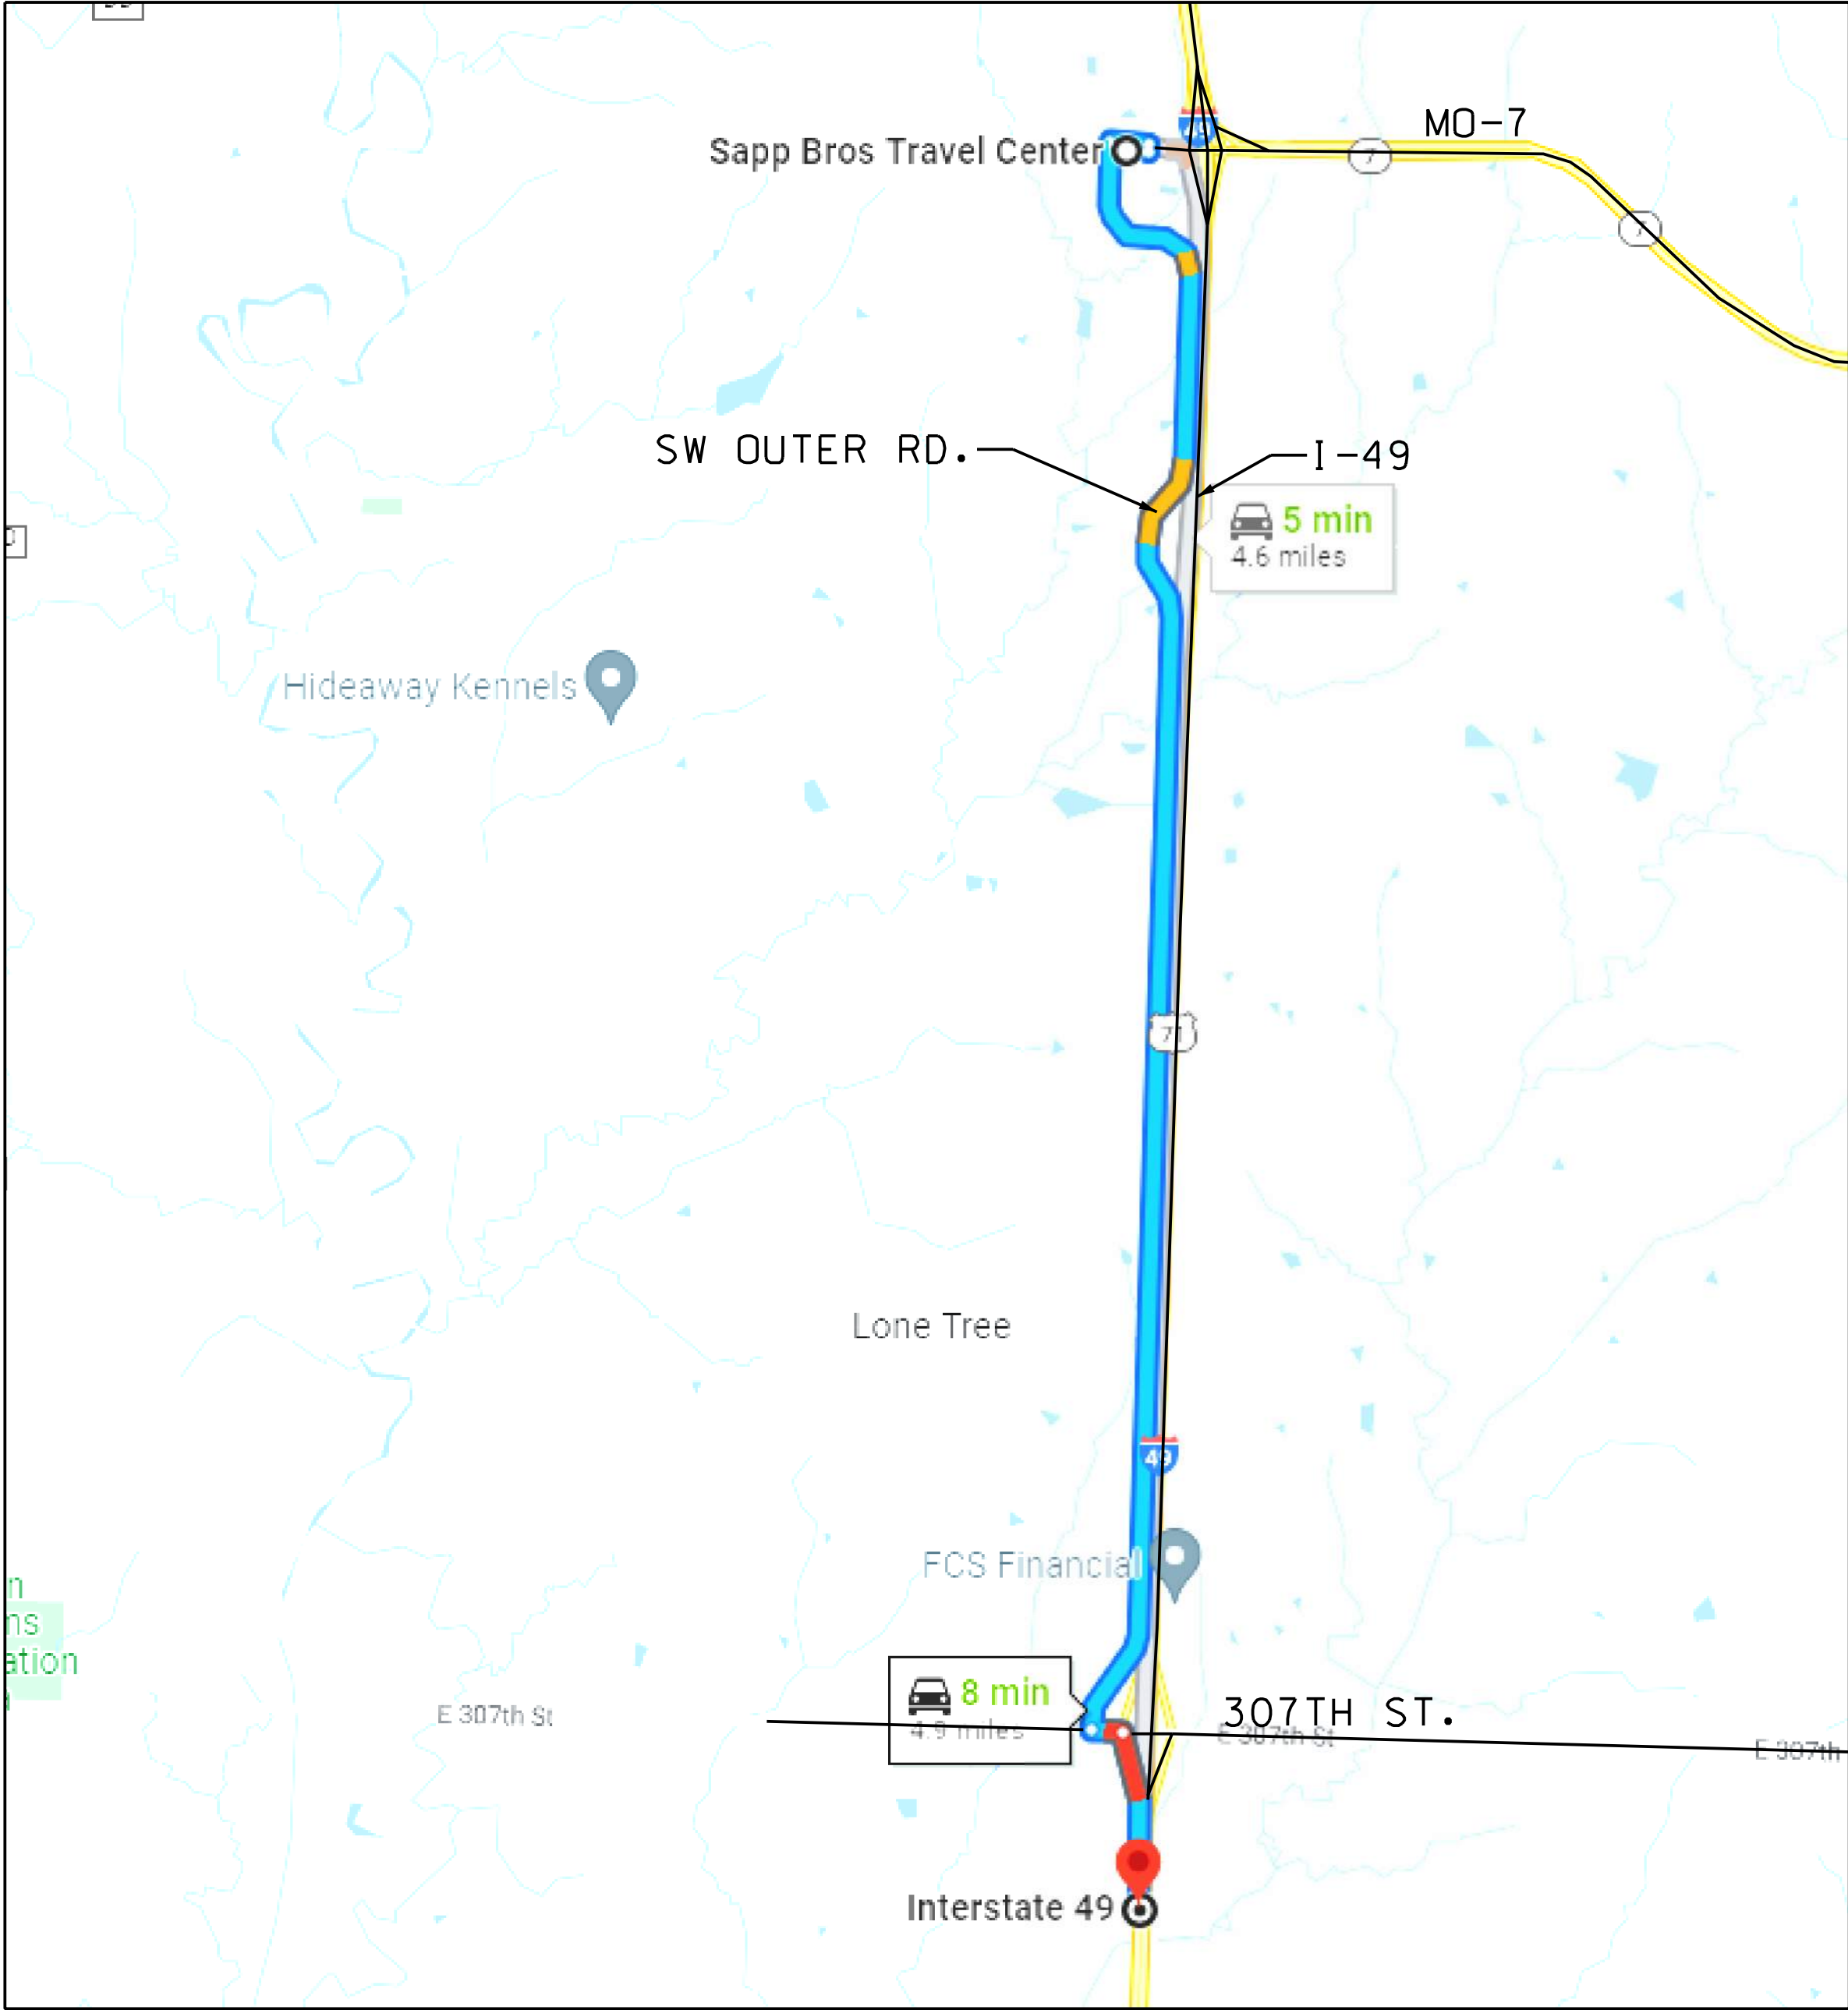

PHASE 3 DETOURS

PRELIMINARY
PLANS
NOT APPROVED
FOR
CONSTRUCTION

DATE PREPARED	
05/27/22	
ROUTE	STATE
7	MO
DISTRICT	SHEET NO.
KC	37
COUNTY	
CASS	
JOB NO.	
J4P3443	
CONTRACT ID.	
PROJECT NO.	
BRIDGE NO.	
A9287	
BRIDGE NO.	
A9288	

DESCRIPTION	DATE

MISSOURI HIGHWAYS AND TRANSPORTATION COMMISSION

MoDOT



105 WEST CAPITOL
JEFFERSON CITY, MO 65102
1-888-ASK-MODOT (1-888-275-6636)

GBA


9801 Renner Blvd, Ste. 300
Lenexa, KS 66219
913.492.0400
GBAteam.com

GEORGE BUTLER
ASSOCIATES, INC.
PRO. ENGINEER 000133
ARCHITECT 000212
PRO. LAND SURVEYOR 000059

SAMUEL C. TAPKO
PROFESSIONAL
ENGINEER
PE-2017015108

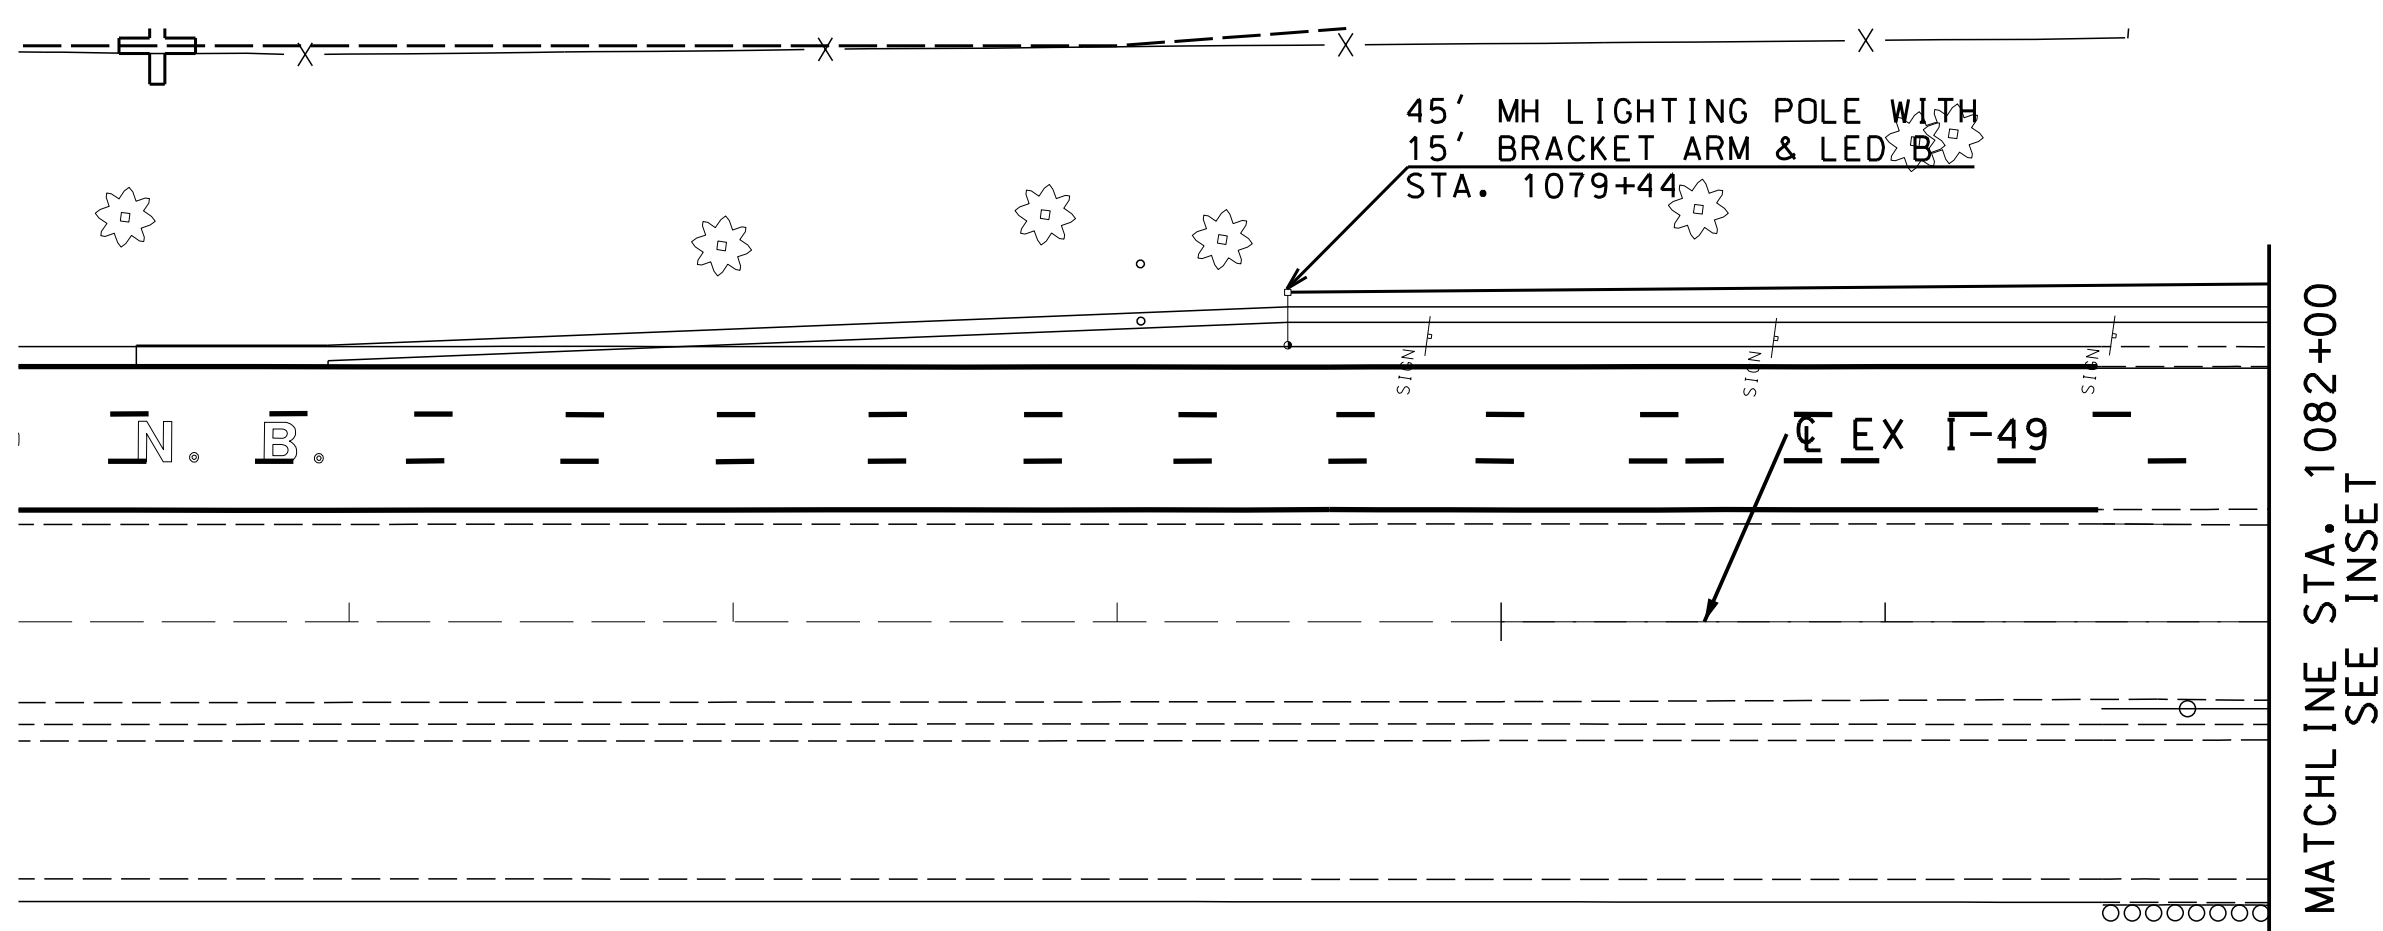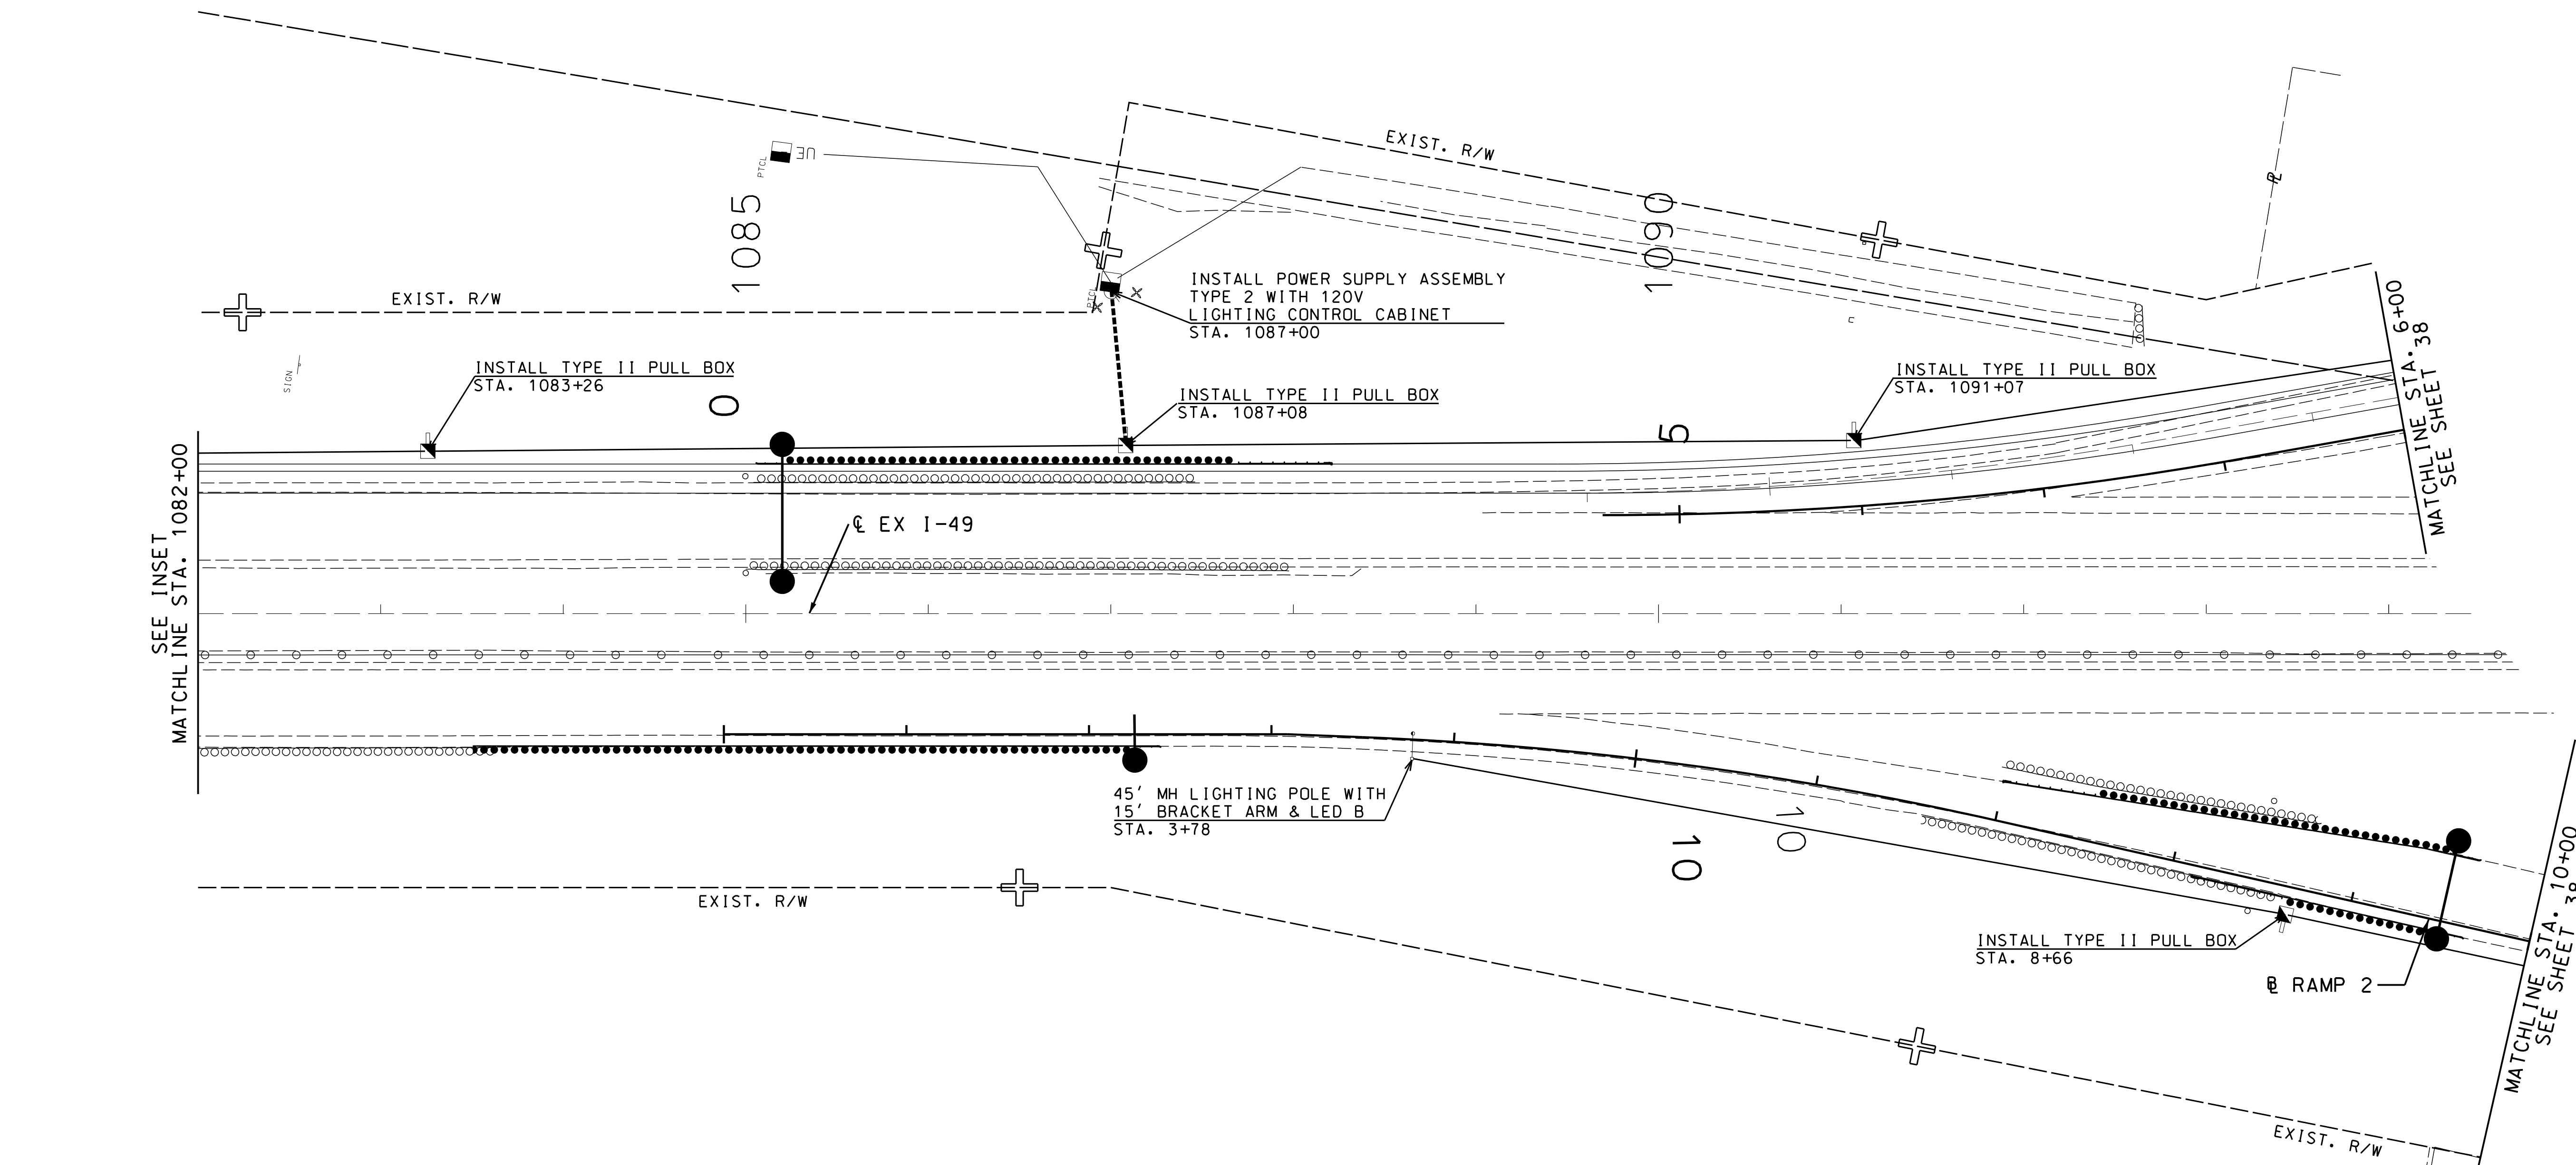

LIGHTING LEGEND			
	CONTROLLER, LIGHTING		LED-A LUMINAIRE
	CONTROLLER, LIGHTING (EXISTING)		45' LED-B LUMINAIRE
	WOOD POST		LED-C LUMINAIRE
	POWER SUPPLY		POWER SOURCE
	JUNCTION BOX		PULL BOX (EXISTING)
	PULL BOX CONCRETE TYPE 1		PULL BOX CONCRETE TYPE 2
	PULL BOX PREFORMED TYPE 1		PULL BOX PREFORMED TYPE 2
	CONDUIT, RIGID (TRENCH)		CONDUIT, RIGID (PUSHED)
	CONDUIT, RIGID (MEDIAN)		CONDUIT, RIGID (BRIDGE)
	CONDUIT, RIGID (EXISTING)		CABLE-CONDUIT (EXISTING)
			CABLE-CONDUIT

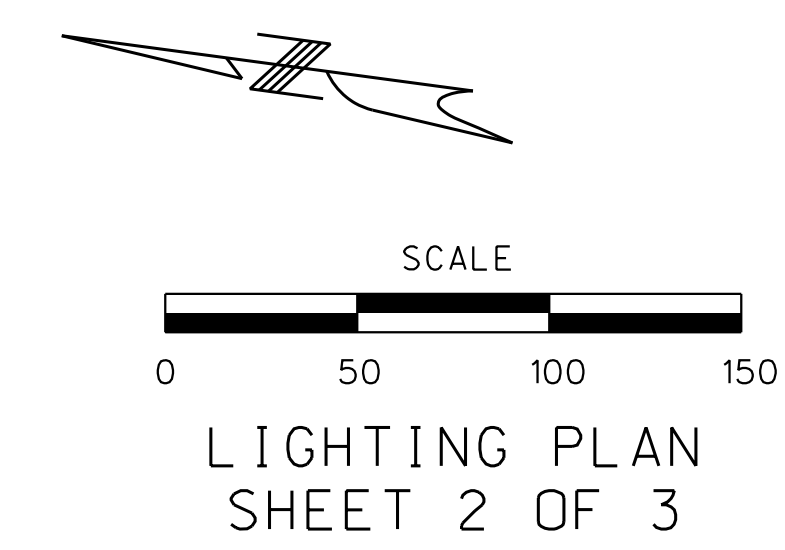

PRELIMINARY PLANS

NOT APPROVED FOR CONSTRUCTION

DATE PREPARED
5/27/2022

ROUTE
7

DISTRICT
KC

STATE
MO

SHEET NO.
39

COUNTY
CASS

JOB NO.
J4P3443

CONTRACT ID.

PROJECT NO.

BRIDGE NO.
A9287

BRIDGE NO.
A9288

MISSOURI HIGHWAYS AND TRANSPORTATION COMMISSION


105 WEST CAPITAL
JEFFERSON CITY, MO 65102
1-888-ASK-MODOT (1-888-275-6636)

1411 East 104th St.
Kansas City, MO 64131
Tel (816) 974-4655
Fax (816) 974-4675
www.trekdesigngroup.com

Missouri Cert. of
Authority 202010300

IF A SEAL IS PRESENT ON THIS SHEET IT HAS BEEN ELECTRONICALLY SEALED AND DATED.

XXX_LT_02_J4P3443_I50_MO-7.dgn 4:45:59 PM 5/27/2022

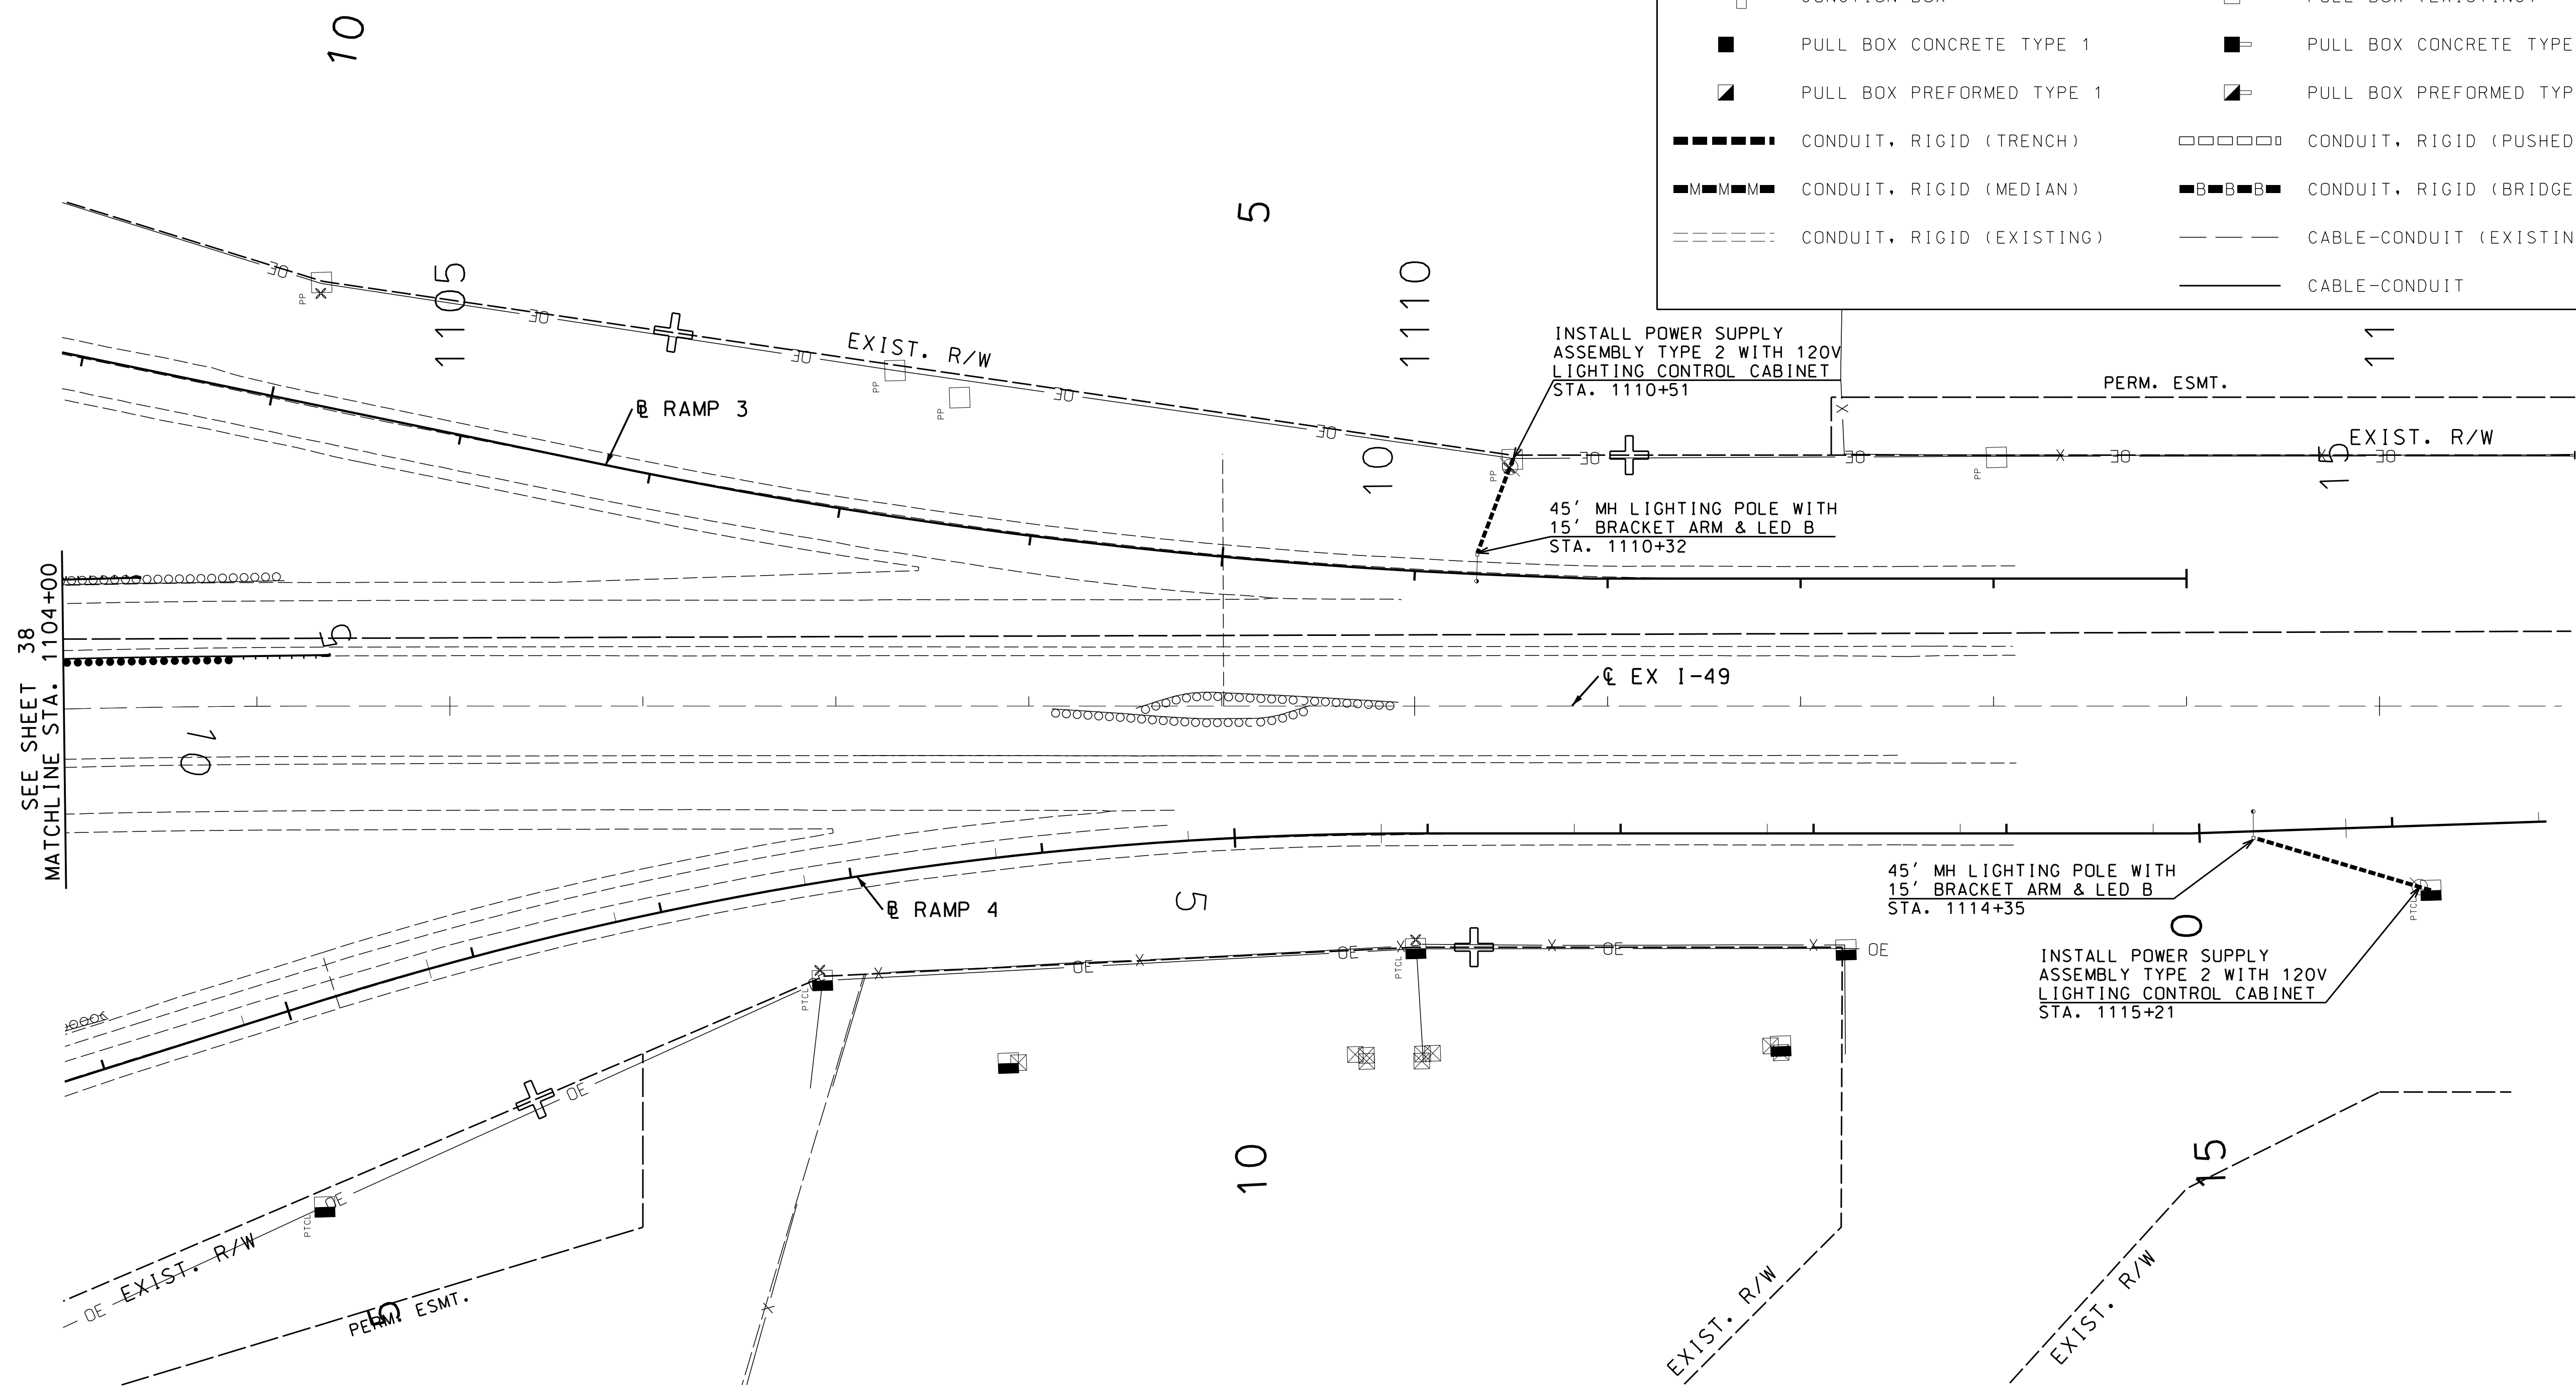

LIGHTING LEGEND			
	CONTROLLER, LIGHTING		LED-A LUMINAIRE
	CONTROLLER, LIGHTING (EXISTING)		45' LED-B LUMINAIRE
	WOOD POST		LED-C LUMINAIRE
	POWER SUPPLY		POWER SOURCE
	JUNCTION BOX		PULL BOX (EXISTING)
	PULL BOX CONCRETE TYPE 1		PULL BOX CONCRETE TYPE 2
	PULL BOX PREFORMED TYPE 1		PULL BOX PREFORMED TYPE 2
	CONDUIT, RIGID (TRENCH)		CONDUIT, RIGID (PUSHED)
	CONDUIT, RIGID (MEDIAN)		CONDUIT, RIGID (BRIDGE)
	CONDUIT, RIGID (EXISTING)		CABLE-CONDUIT (EXISTING)
			CABLE-CONDUIT

PRELIMINARY PLANS

NOT APPROVED FOR CONSTRUCTION

DATE PREPARED
5/27/2022

ROUTE 7	STATE MO
DISTRICT KC	SHEET NO. 40

COUNTY
CASS

JOB NO.
J4P3443

CONTRACT ID.

PROJECT NO.

BRIDGE NO.
A9287

BRIDGE NO.
A9288

DATE


MISSOURI HIGHWAYS AND TRANSPORTATION COMMISSION

105 WEST CAPITAL
JEFFERSON CITY, MO 65102
1-888-ASK-MODOT (1-888-275-6636)




DESIGN GROUP, LLC

1411 East 104th St.
Kansas City, MO 64131
Tel (816) 974-4655
Fax (816) 974-4675
www.trekdesigngroup.com

Missouri Cert. of
Authority 202010300

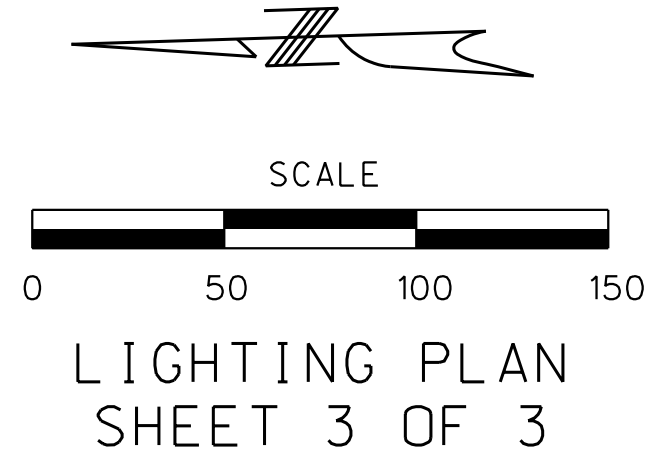

LIGHTING PLAN
SHEET 3 OF 3

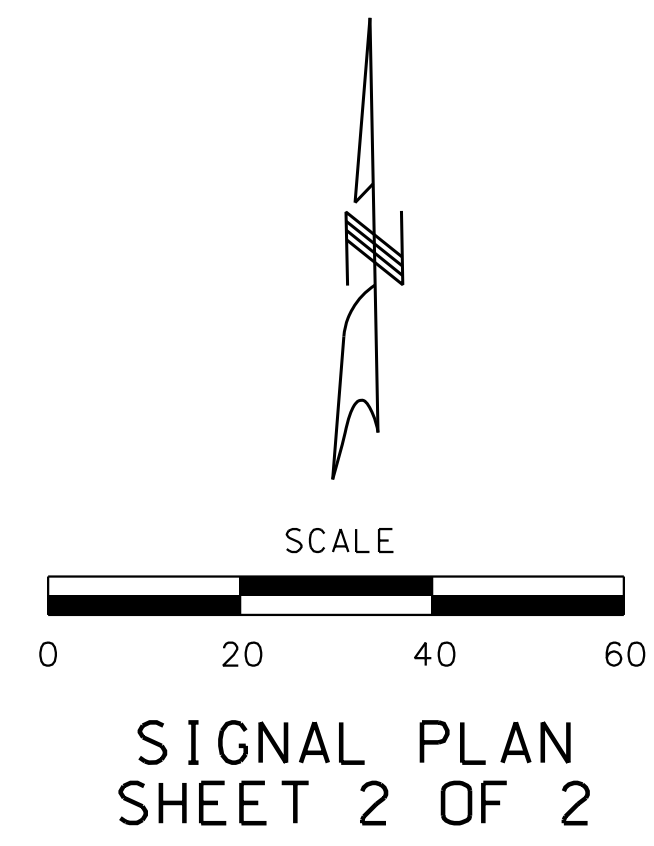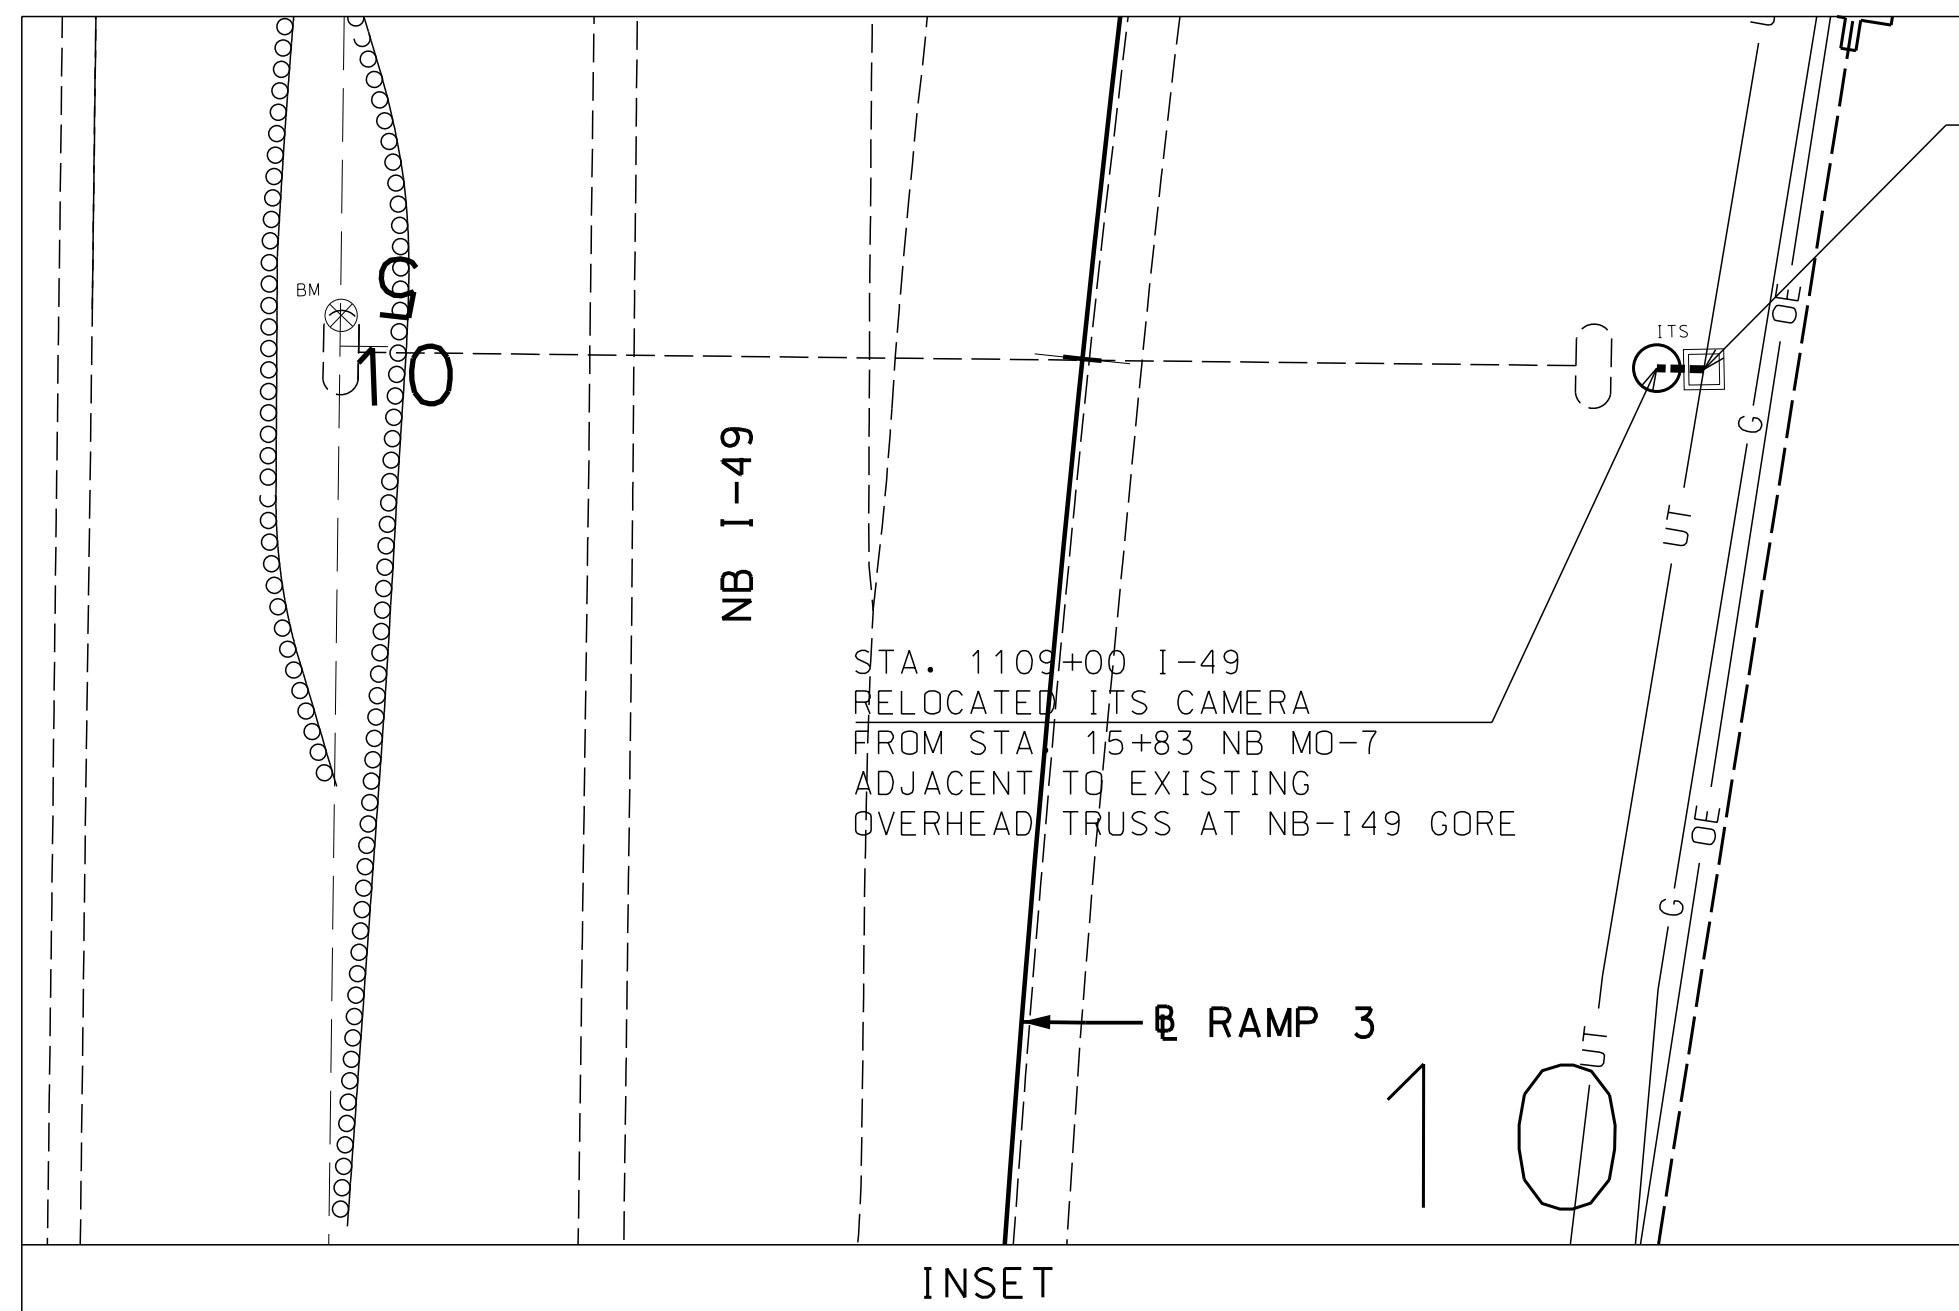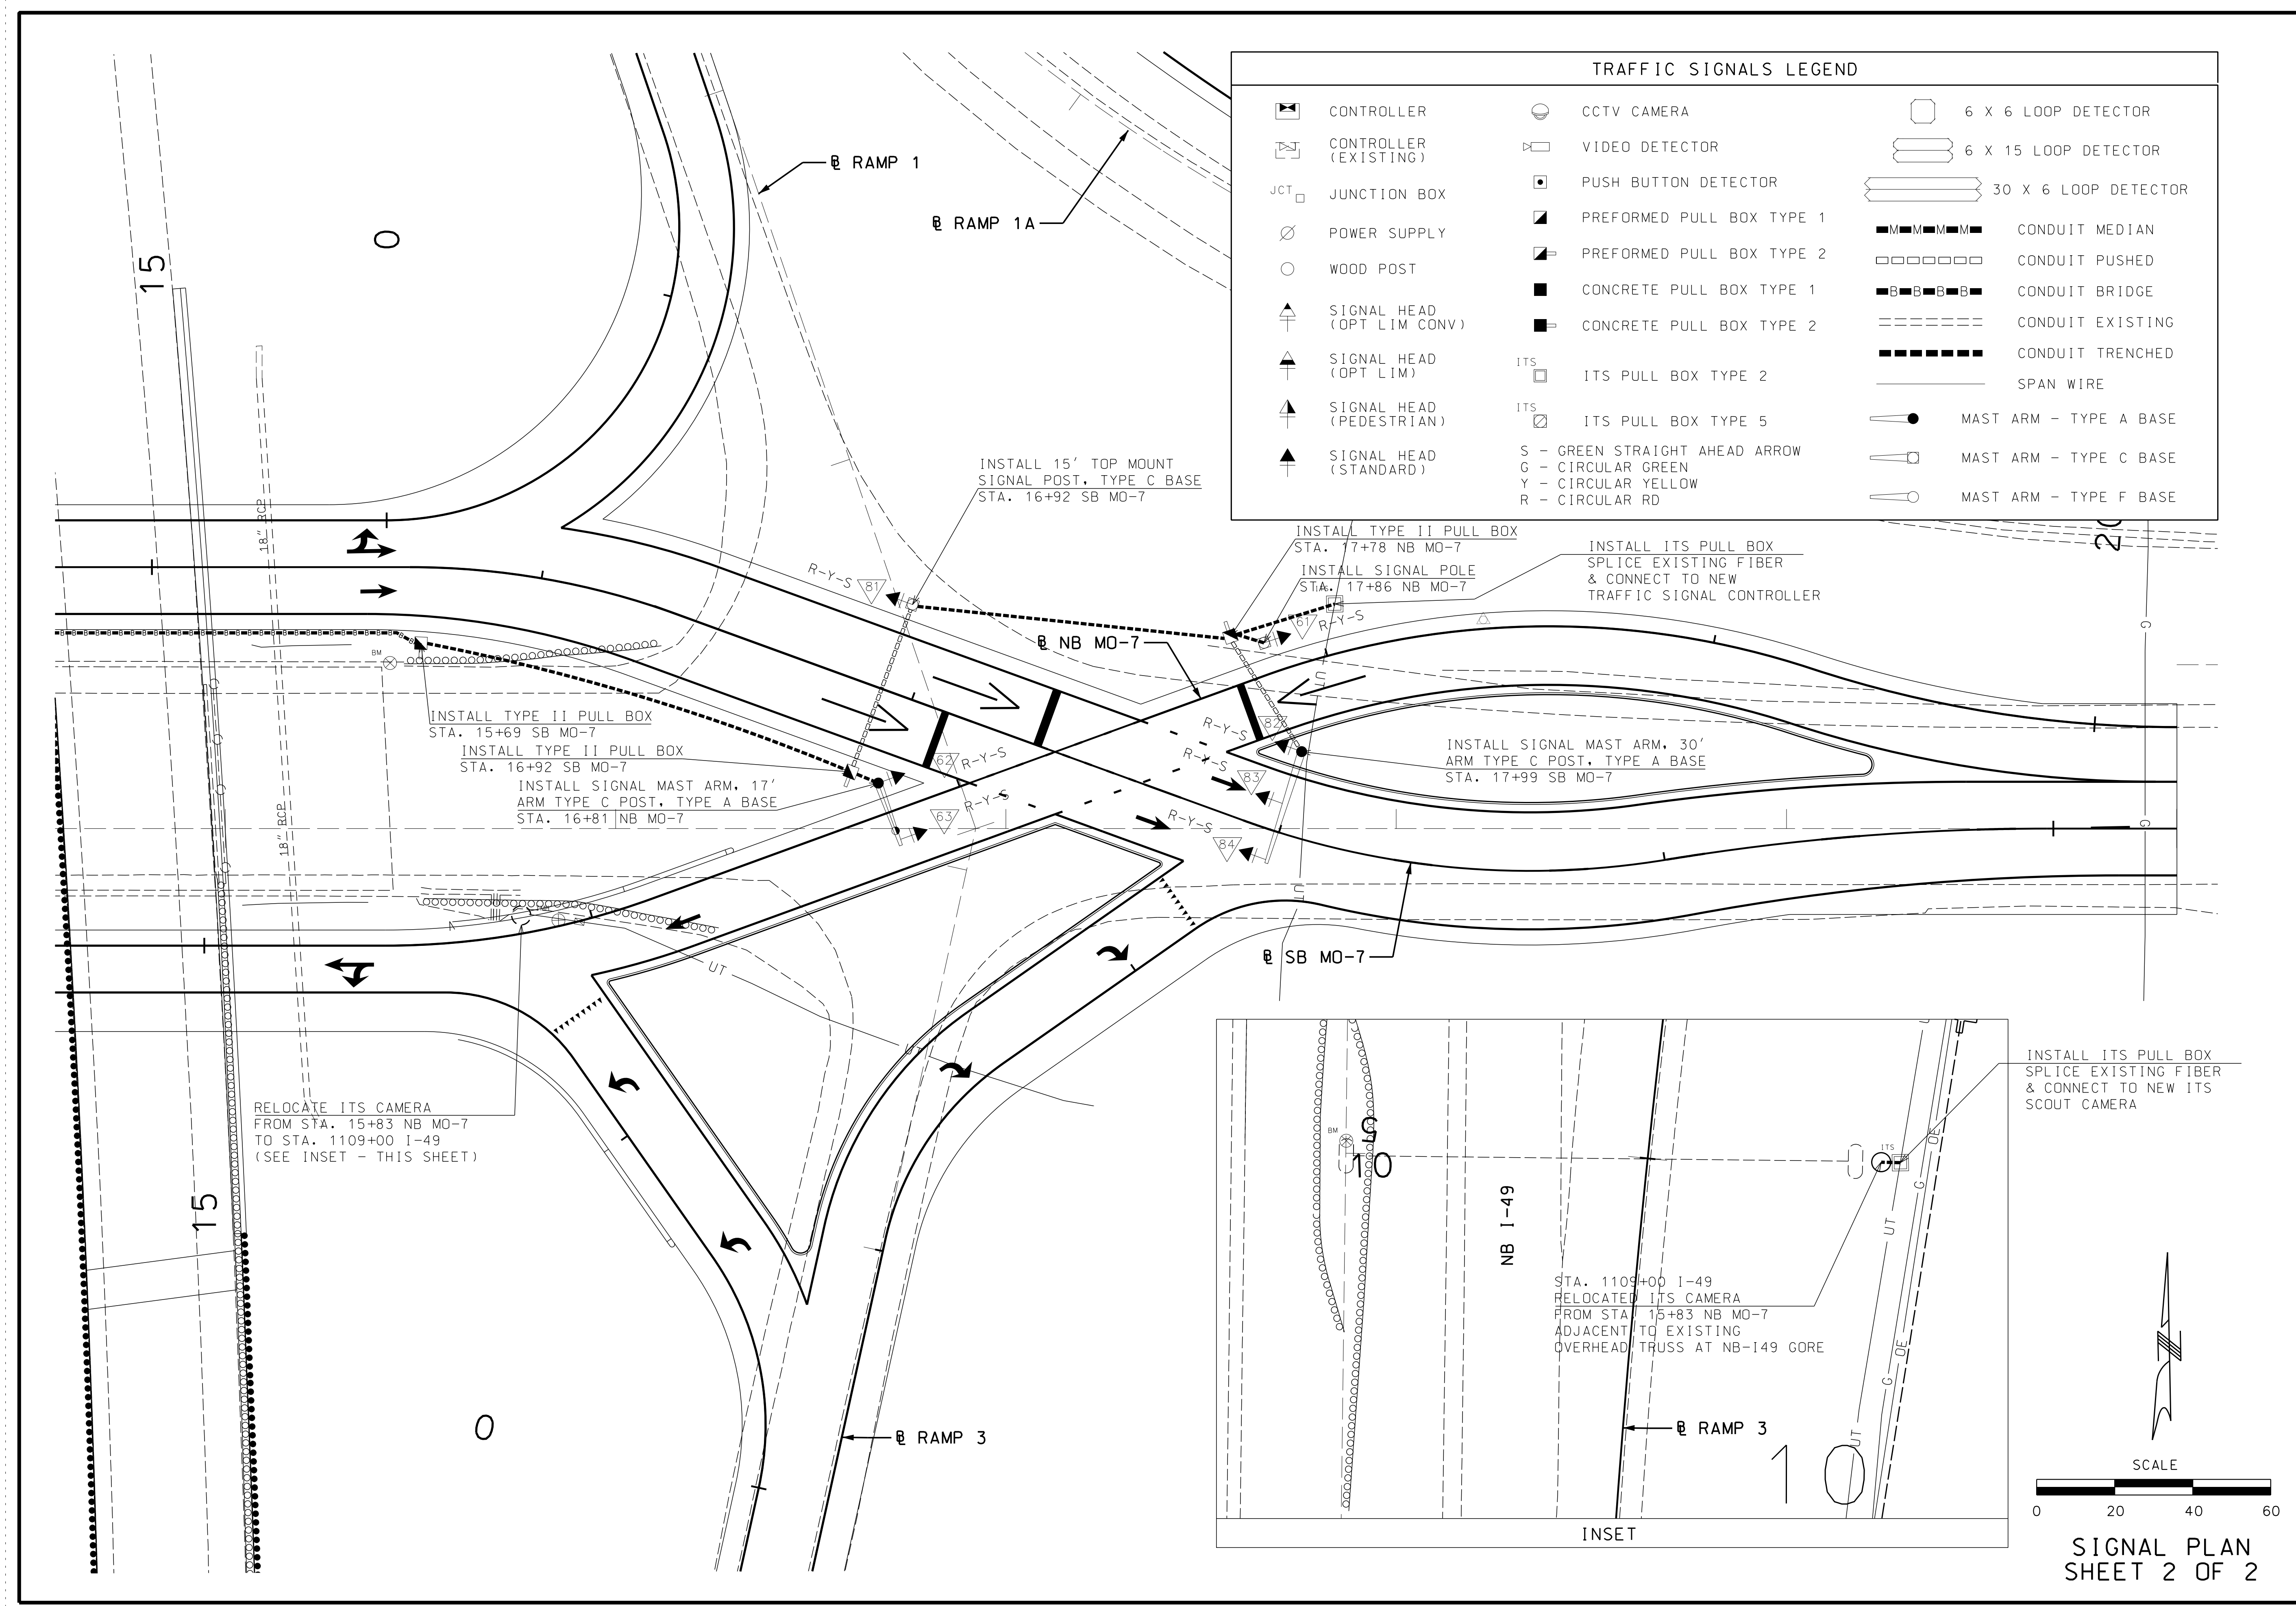

PRELIMINARY PLANS

NOT APPROVED FOR CONSTRUCTION

DATE PREPARED
5/27/2022

ROUTE
7

STATE
MO

DISTRICT
K.C.

SHEET NO.
42

COUNTY
CASS

JOB NO.
J4P3443

CONTRACT ID.

PROJECT NO.

BRIDGE NO.
A9287

BRIDGE NO.
A9288


MISSOURI HIGHWAYS AND TRANSPORTATION COMMISSION

105 WEST CAPITAL
JEFFERSON CITY, MO 65102
1-888-ASK-MODOT (1-888-275-6636)

1411 East 104th St.
Kansas City, MO 64131
Tel (816) 974-4655
Fax (816) 974-4675
www.trekdesigngroup.com

Missouri Cert. of
Authority 202010300

NOTE: ALL EXISTING SIGNS WITHIN CONSTRUCTION LIMITS SHALL BE REMOVED UNLESS NOTED OTHERWISE

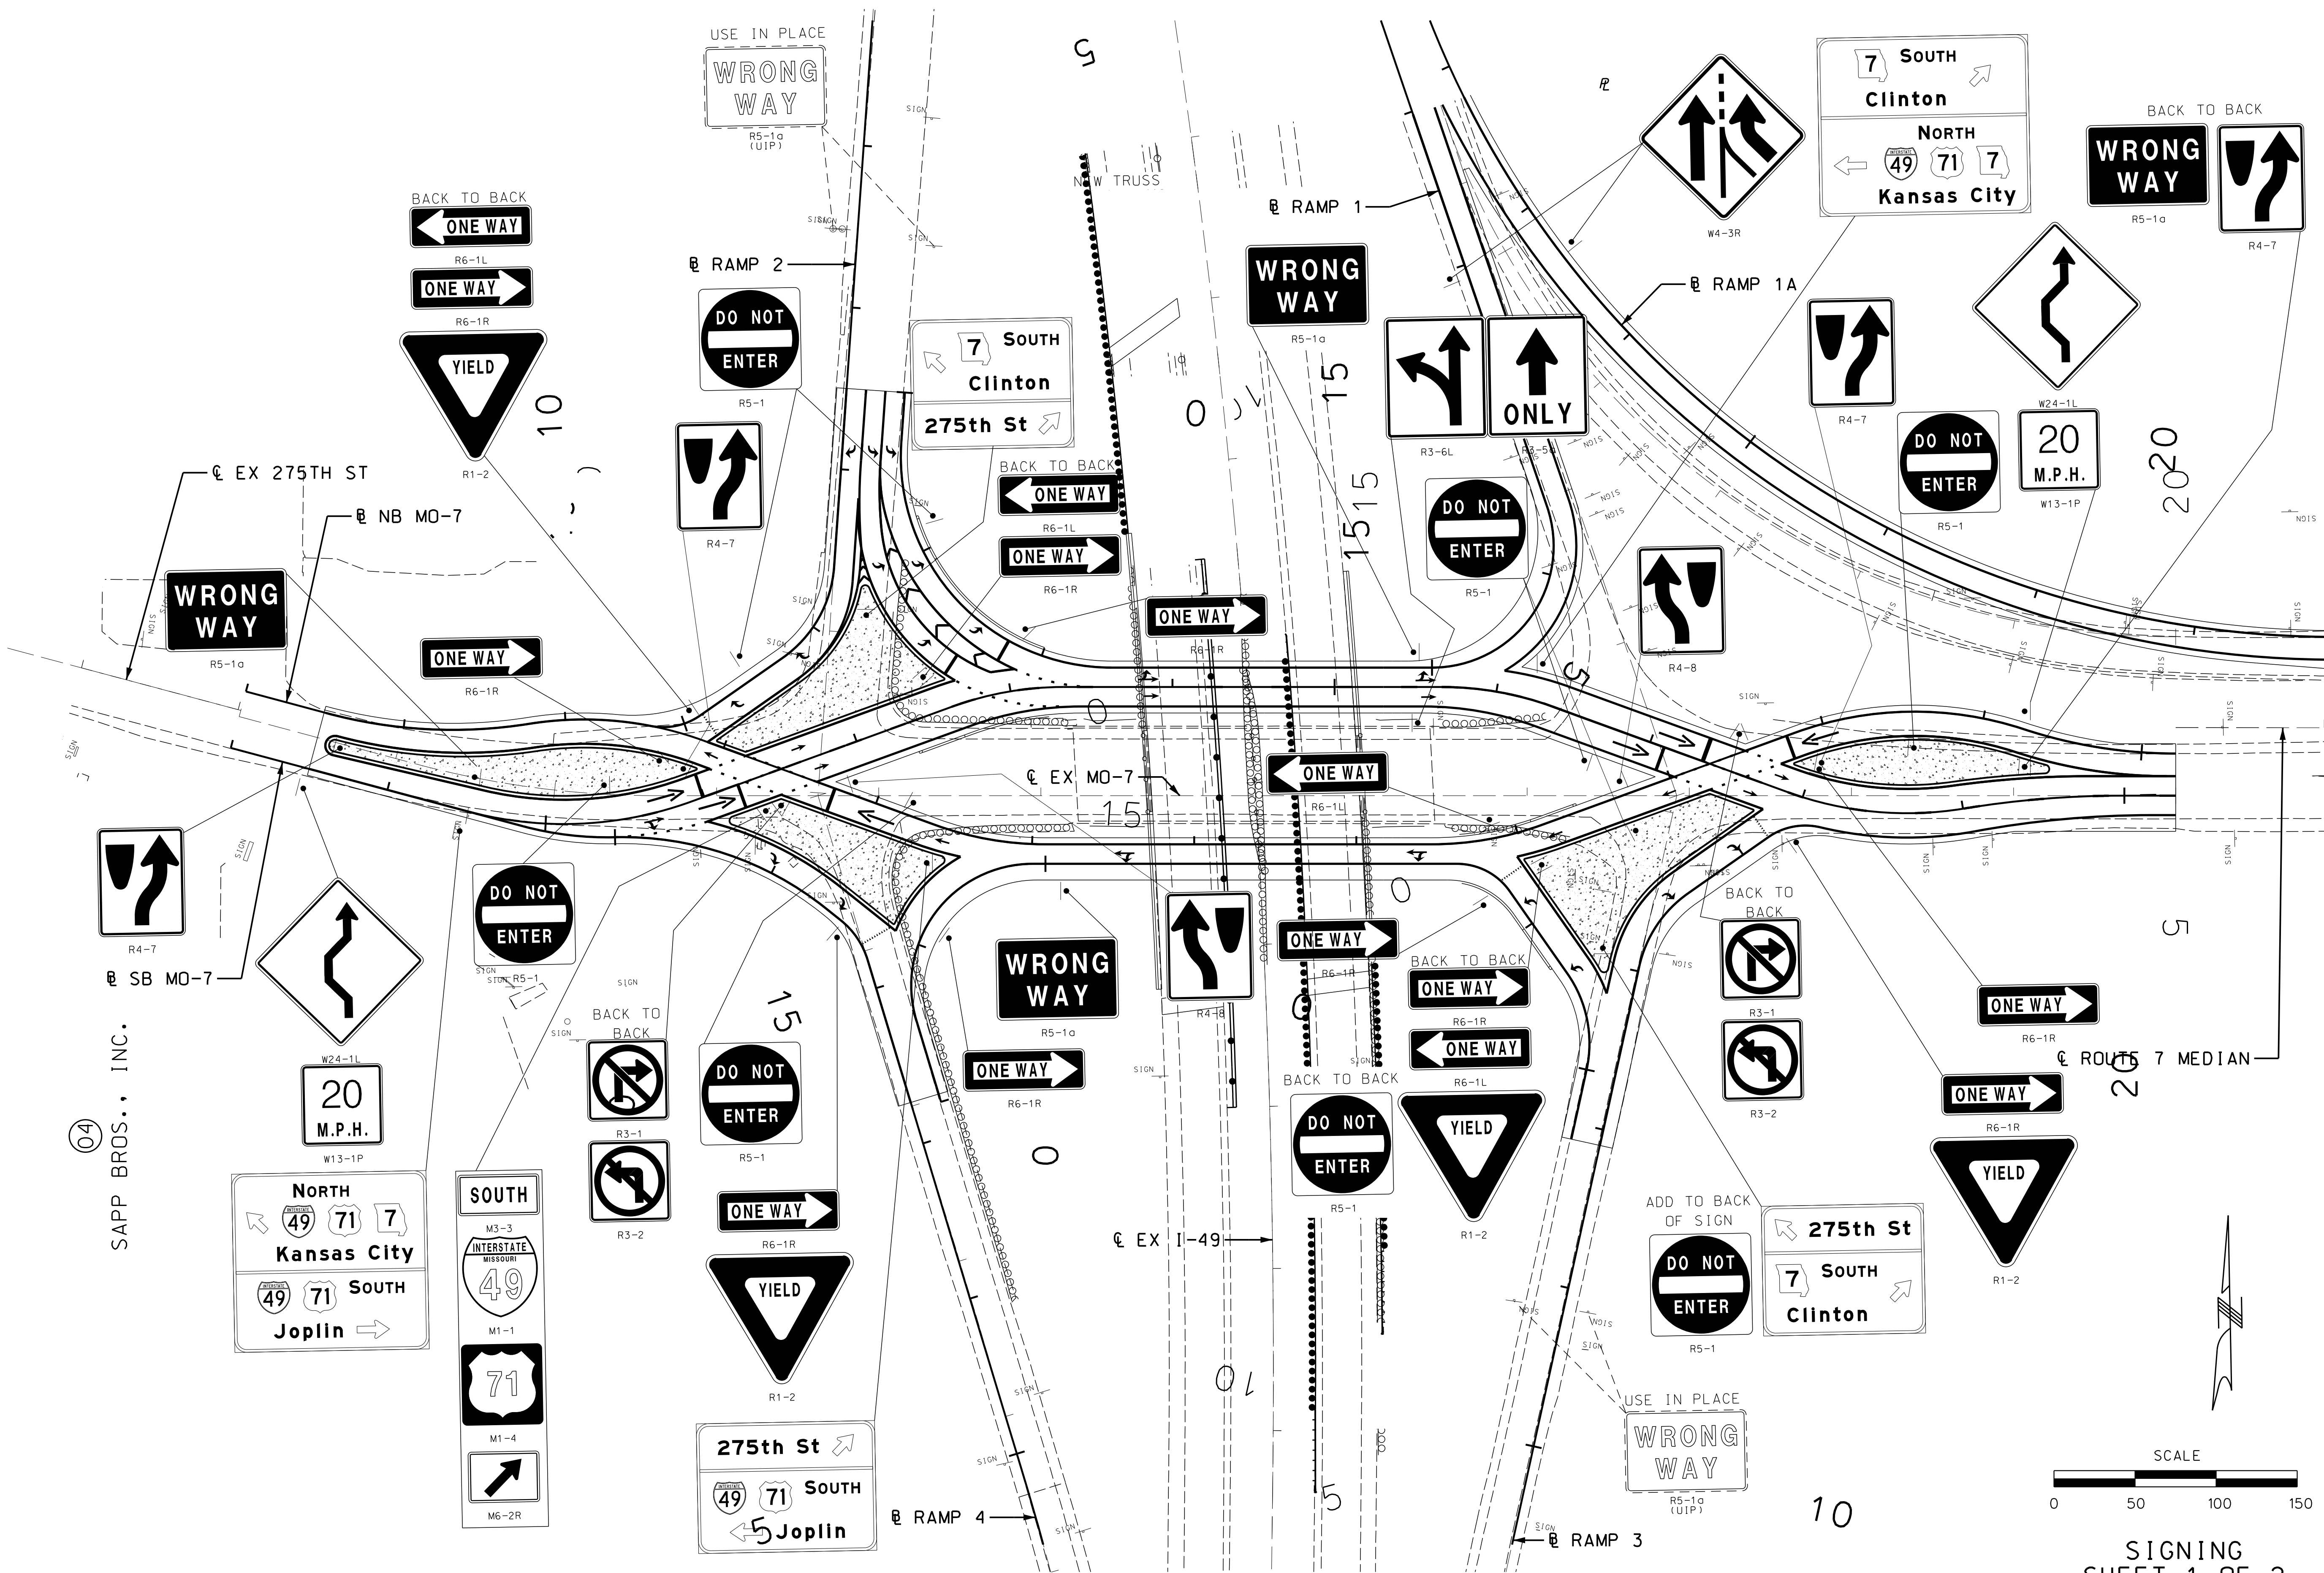

PRELIMINARY
PLANS
NOT APPROVED
FOR
CONSTRUCTION

DATE PREPARED
5/27/2022

ROUTE 7	STATE MO
DISTRICT K.C	SHEET NO. 43

COUNTY
CASS

JOB NO.
J4P3443

CONTRACT ID.

PROJECT NO.

BRIDGE NO.
A9287

BRIDGE NO.
A9288

DESCRIPTION

DATE

DATE

MISSOURI HIGHWAYS AND TRANSPORTATION
COMMISSION

MODOT


105 WEST CAPITAL
JEFFERSON CITY, MO 65102
1-888-ASK-MODOT (1-888-275-6636)

1411 East 104th St.
Kansas City, MO 64131
Tel (816) 974-4655
Fax (816) 974-4675
www.trekdesigngroup.com

Missouri Cent. of
Authority 2020/1030

TREK

DESIGN GROUP, LLC

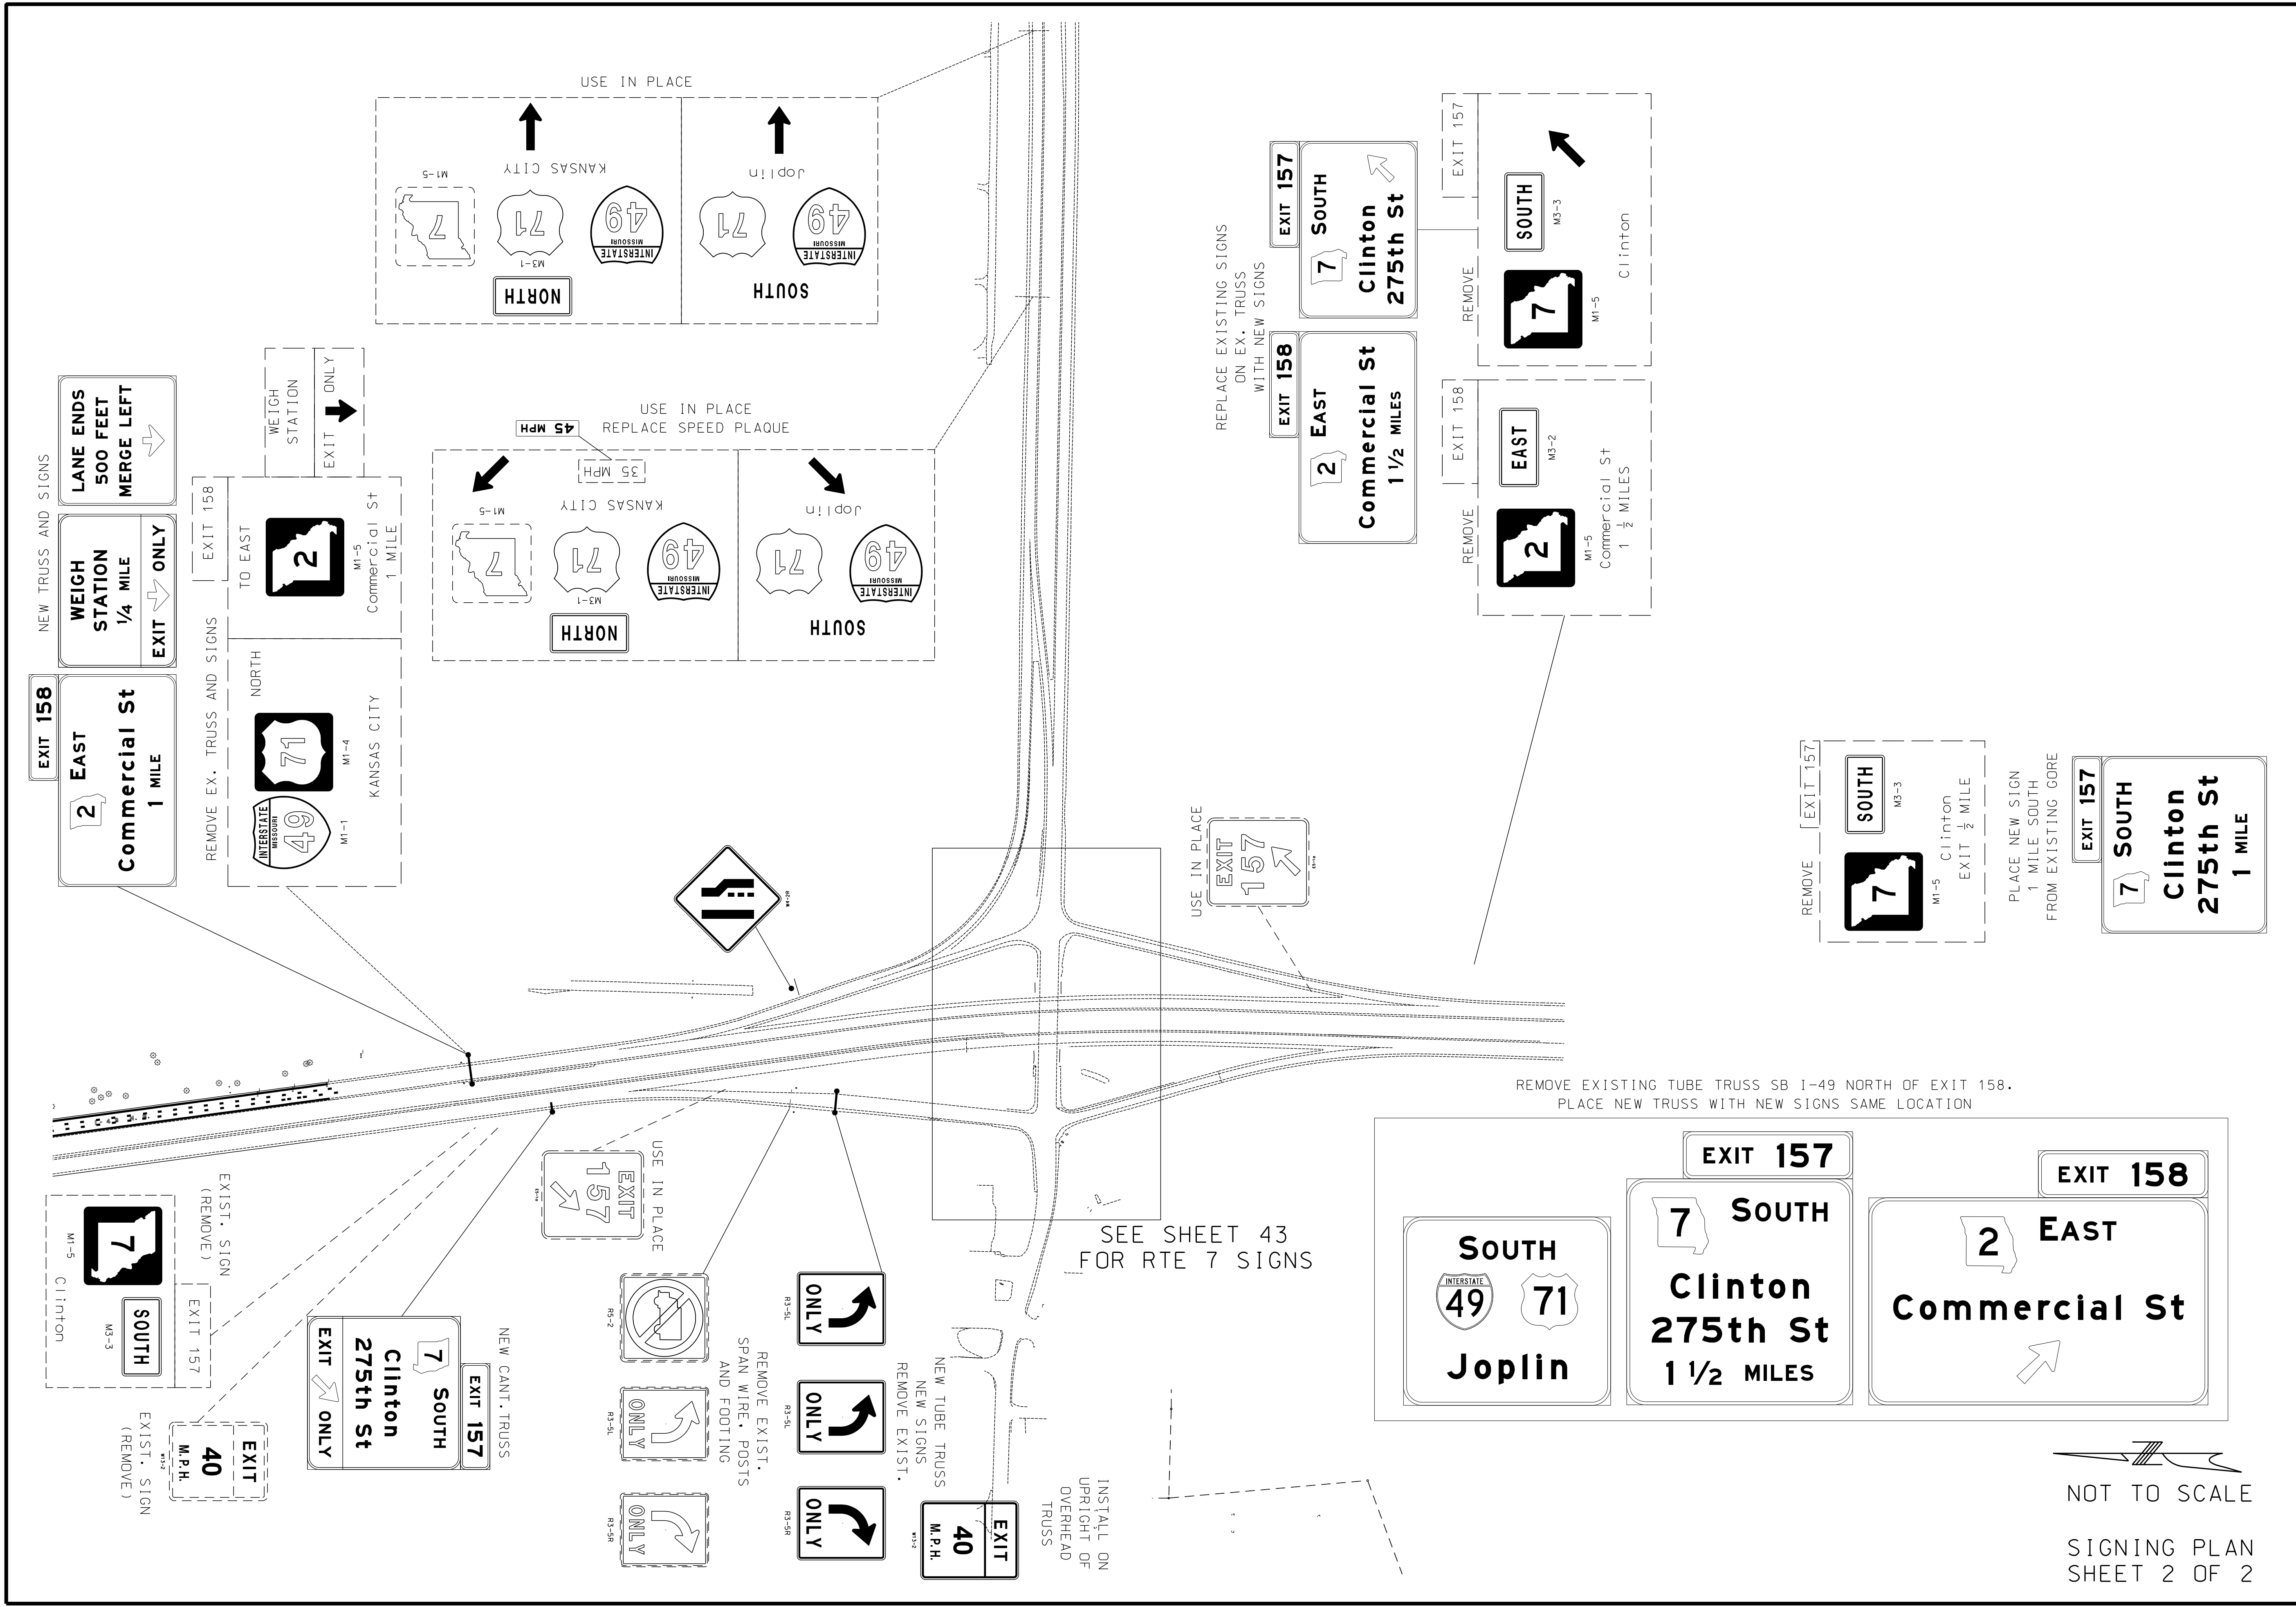

PRELIMINARY PLANS

NOT APPROVED FOR CONSTRUCTION

DATE PREPARED
5/27/2022

ROUTE
7

STATE
MO

DISTRICT
K.C.

SHEET NO.
44

COUNTY
CASS

JOB NO.
J4P3443

CONTRACT ID.
.

PROJECT NO.
.

BRIDGE NO.
A9287

BRIDGE NO.
A9288

DATE	DESCRIPTION

MISSOURI HIGHWAYS AND TRANSPORTATION COMMISSION

105 WEST CAPITAL
JEFFERSON CITY, MO 65102
1-888-ASK-MODOT (1-888-275-6636)

1411 East 104th St.
Kansas City, MO 64131
Tel (816) 974-4655
Fax (816) 974-4675
www.trekdesigngroup.com

Missouri Cert. of
Authority 202010300

DESIGN GROUP, LLC

XXX_SN_02_J4P3443_I200_I-49.dgn 4:46:04 PM 5/27/2022

SEE SHEET 46
MATCHLINE STA. 1096+00

Diagram illustrating a bridge section with matchlines and edge lines. The diagram shows a cross-section of a bridge deck with two main sections labeled "6\" S.W. EDGE LINE" and "6\" S.Y. EDGE LINE". A dashed line indicates the "MATCHLINE STA. 4+50". A small "X" mark is present on the right side of the diagram.

SEE INSET
MATCHLINE STA. 13+00

6" S.Y.
EDGE LINE

14'


6" S.W.
EDGE LINE

This diagram shows a cross-section of a road construction project. A vertical line on the left is labeled "SEE INSET" and "MATCHLINE STA. 13+00". A horizontal line is labeled "6" S.Y. EDGE LINE". A vertical dimension line indicates a width of "14'". A dashed line is labeled "6" S.W. EDGE LINE".

A5200							

TREK
DESIGN GROUP, LLC

IF A SEAL IS PRESENT ON THIS SHEET, IT HAS BEEN ELECTRONICALLY SEALED AND DATED.

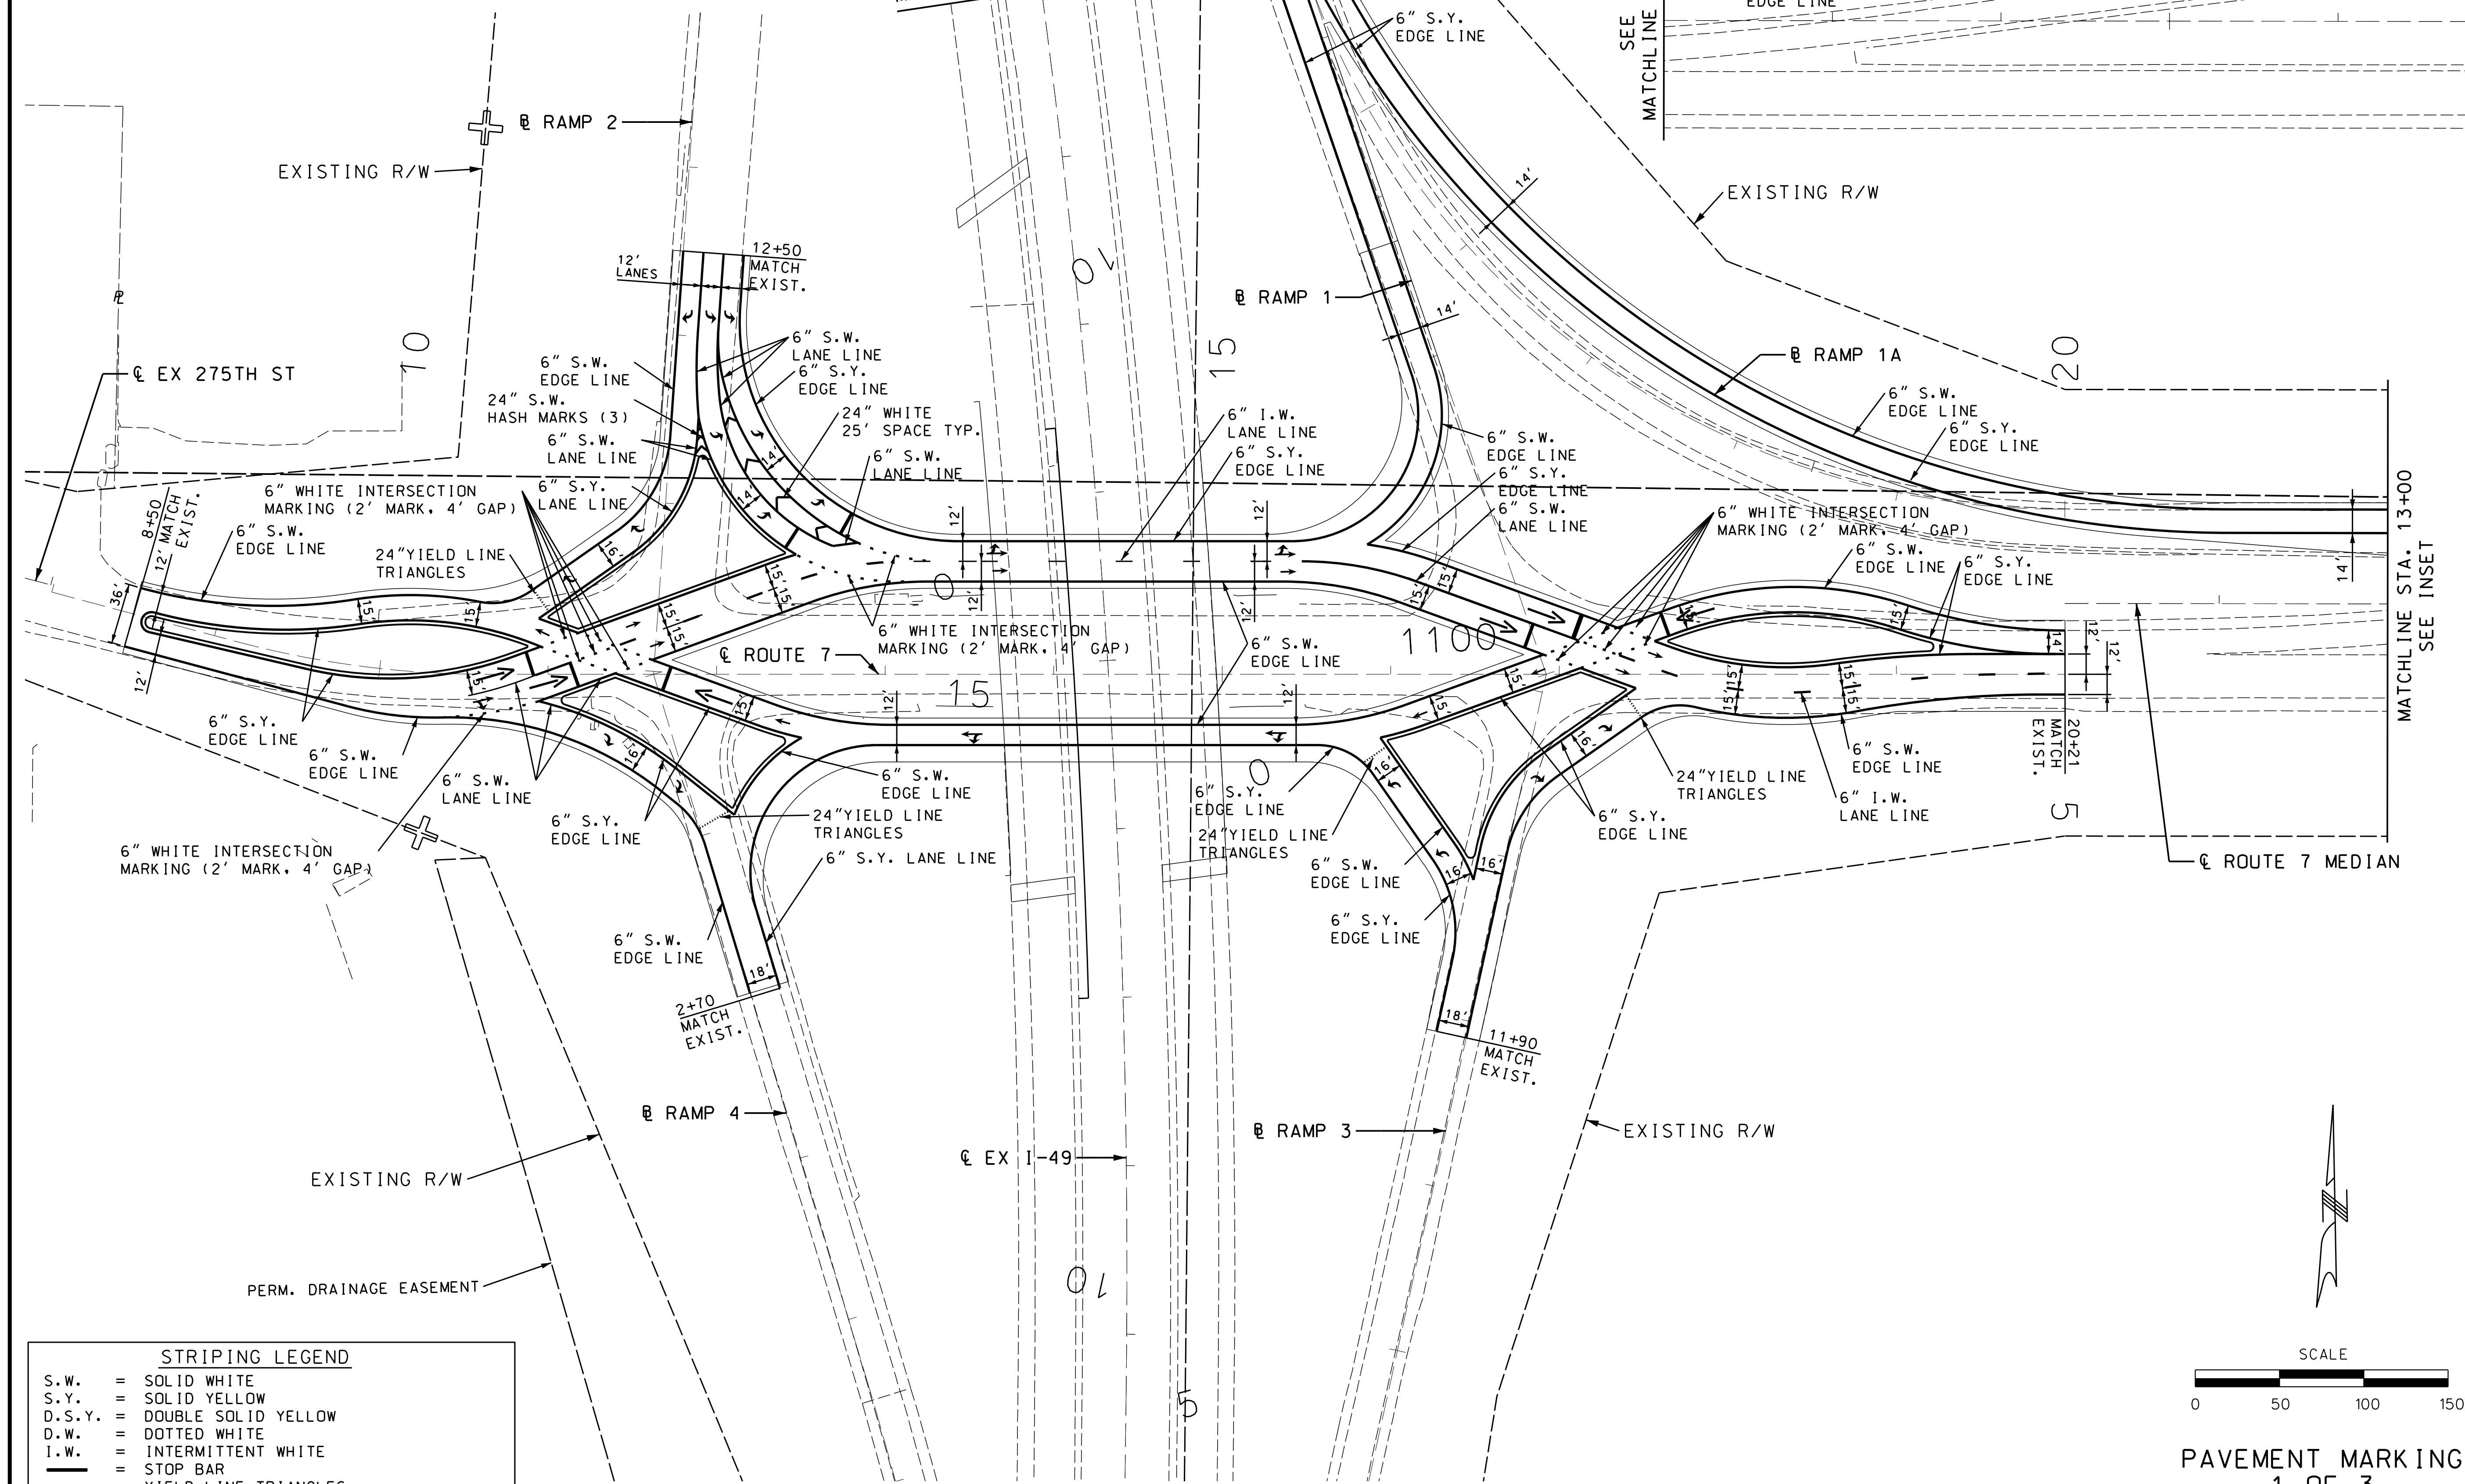


STRIPING LEGEND	
S.W.	= SOLID WHITE
S.Y.	= SOLID YELLOW
D.S.Y.	= DOUBLE SOLID YELLOW
D.W.	= DOTTED WHITE
I.W.	= INTERMITTENT WHITE
	= STOP BAR
	= YIELD LINE TRIANGLES

Diagram illustrating a pavement marking. The marking consists of a vertical line with a wavy pattern, likely representing a center line or edge line. Below the marking is a scale bar labeled "SCALE" with markings at 0, 50, 100, and 150.


PAVEMENT MARKING
1 OF 3

NOTE:
REMOVE AND RESTRIPE EXIST. NB AUXILIARY LANE
WITH DROP LANE MARKING FROM END OF NB ON RAMP
GORE LINE TO GORE LINE AT WEIGH STATION

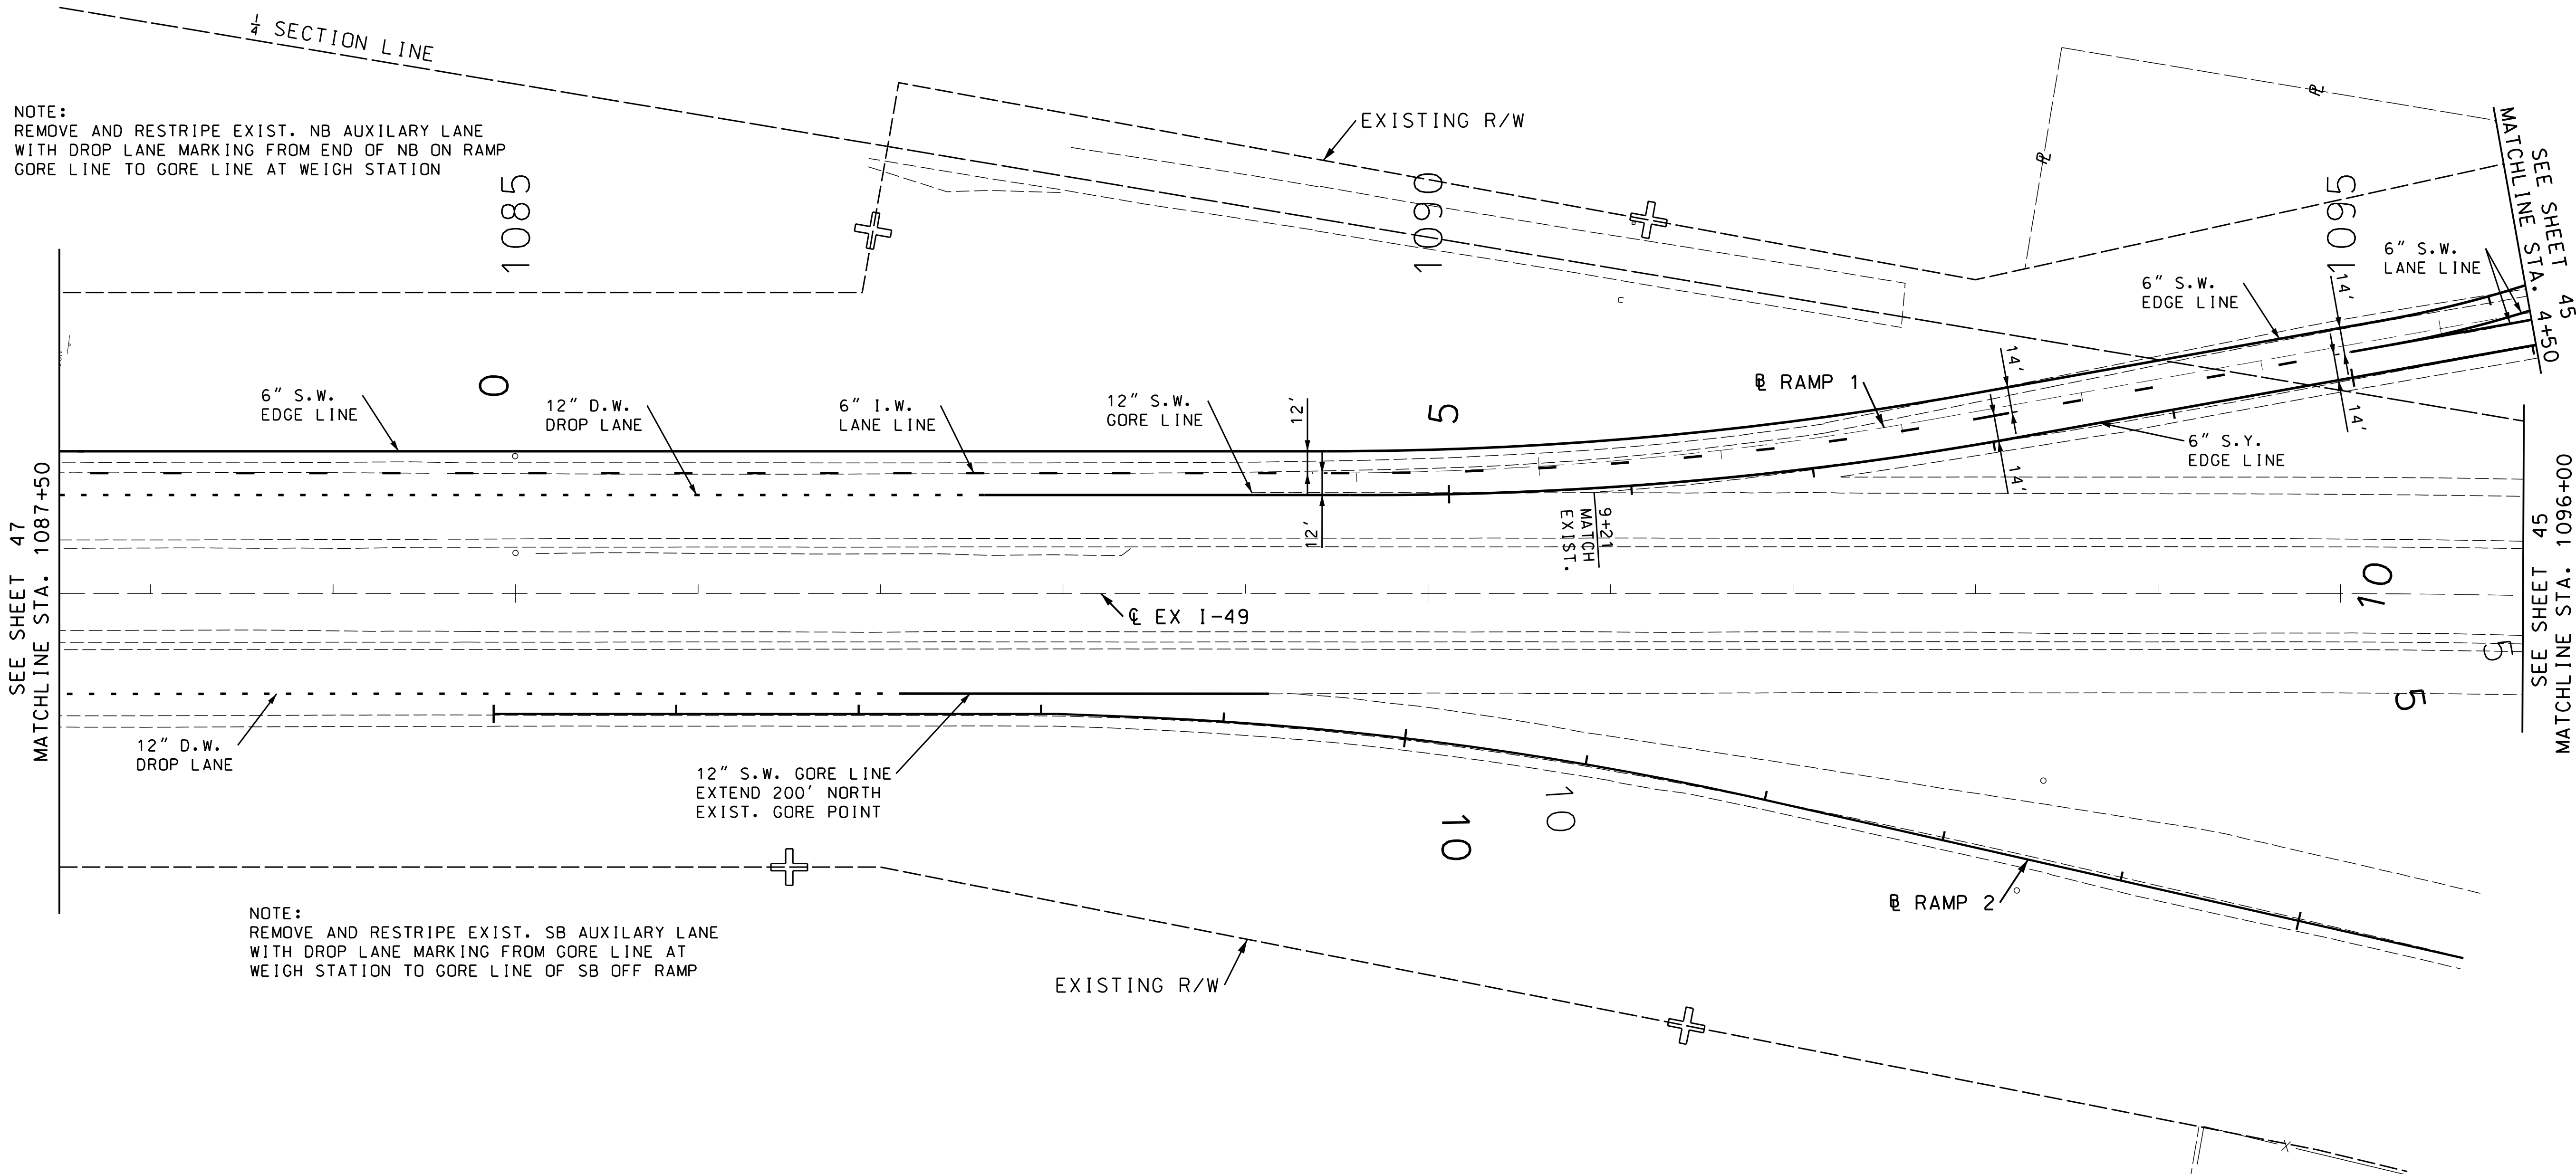

NOTE:
REMOVE AND RESTRIPE EXIST. SB AUXILIARY LANE
WITH DROP LANE MARKING FROM GORE LINE AT
WEIGH STATION TO GORE LINE OF SB OFF RAMP

STRIPING LEGEND	
S.W.	= SOLID WHITE
S.Y.	= SOLID YELLOW
D.S.Y.	= DOUBLE SOLID YELLOW
D.W.	= DOTTED WHITE
I.W.	= INTERMITTENT WHITE
—	= STOP BAR
.....	= YIELD LINE TRIANGLES

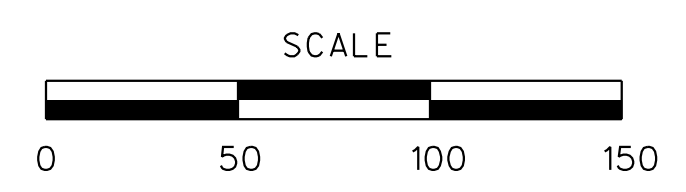

PAVEMENT MARKING
SHEET 2 OF 3

PRELIMINARY
PLANS

NOT APPROVED
FOR
CONSTRUCTION

DATE PREPARED
5/27/2022

ROUTE
7

STATE
MO

DISTRICT
K.C

SHEET NO.
46

COUNTY
CASS

JOB NO.
J4P3443

CONTRACT ID.
.

PROJECT NO.
.

BRIDGE NO.
A9287

BRIDGE NO.
A9288

DATE	DESCRIPTION


MISSOURI HIGHWAYS AND TRANSPORTATION
COMMISSION



105 WEST CAPITAL
JEFFERSON CITY, MO 65102
1-888-ASK-MODOT (1-888-275-6636)



1411 East 104th St.
Kansas City, MO 64131
Tel (816) 974-4655
Fax (816) 974-4675
www.trekdesigngroup.com

Missouri Cert. of
Authority 202010300

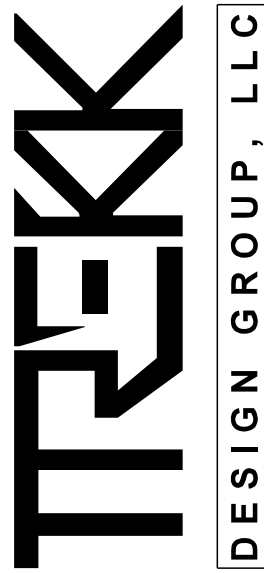

XXX_PM_02_J4P3443_150_I-49.dgn 4:46:05 PM 5/27/2022

STRIPING LEGEND	
S.W.	= SOLID WHITE
S.Y.	= SOLID YELLOW
D.S.Y.	= DOUBLE SOLID YELLOW
D.W.	= DOTTED WHITE
I.W.	= INTERMITTENT WHITE
—	= STOP BAR
.....	= YIELD LINE TRIANGLES

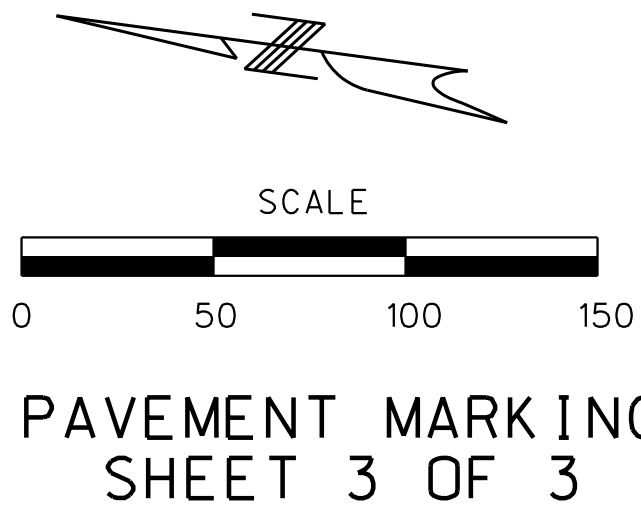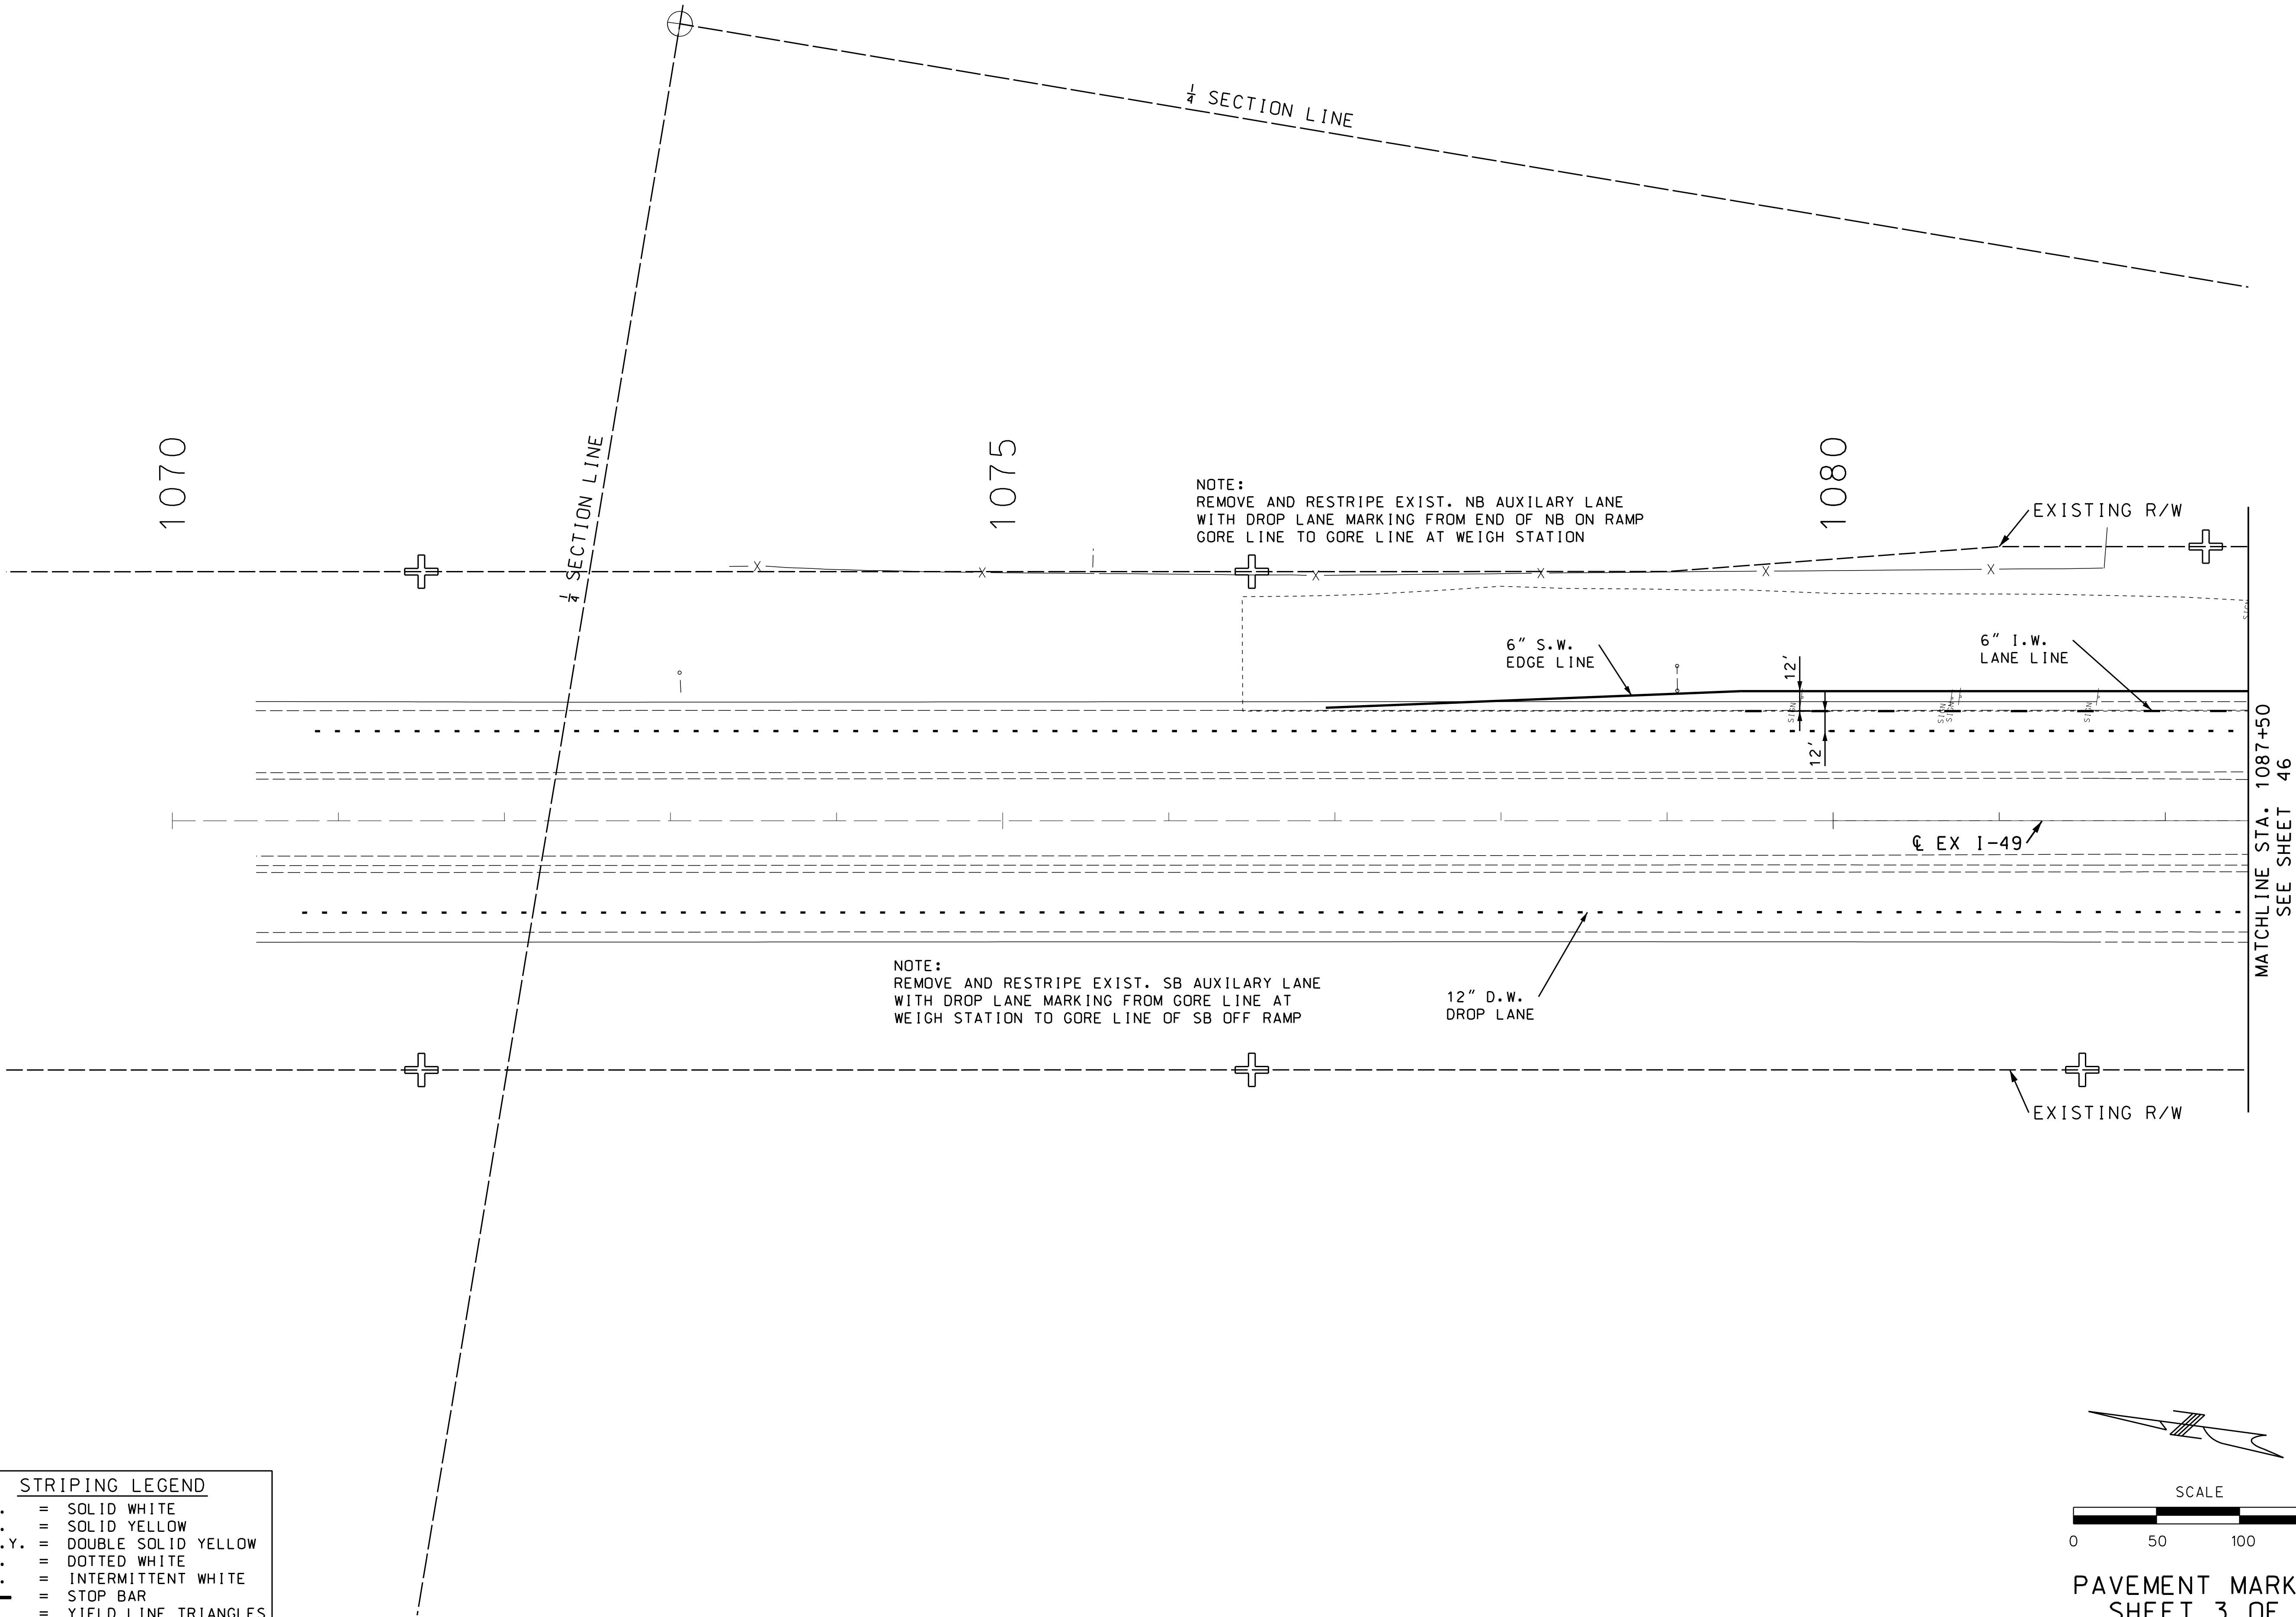

DATE	DESCRIPTION

MISSOURI HIGHWAYS AND TRANSPORTATION COMMISSION

MoDOT

105 WEST CAPITAL
JEFFERSON CITY, MO 65102
1-888-ASK-MODOT (1-888-275-6636)

1411 East 104th St.
Kansas City, MO 64131
Tel (816) 974-4655
Fax (816) 974-4675
www.trekdesigngroup.com

Missouri Cert. of
Authority 202010300

TREK

DESIGN GROUP, LLC

PRELIMINARY
PLANS

NOT APPROVED
FOR
CONSTRUCTION

DATE PREPARED
5/27/2022

ROUTE 7	STATE MO
DISTRICT K.C	SHEET NO. 47

COUNTY
CASS


JOB NO.
J4P3443

CONTRACT ID.
.

PROJECT NO.
.

BRIDGE NO.
A9287

BRIDGE NO.
A9288

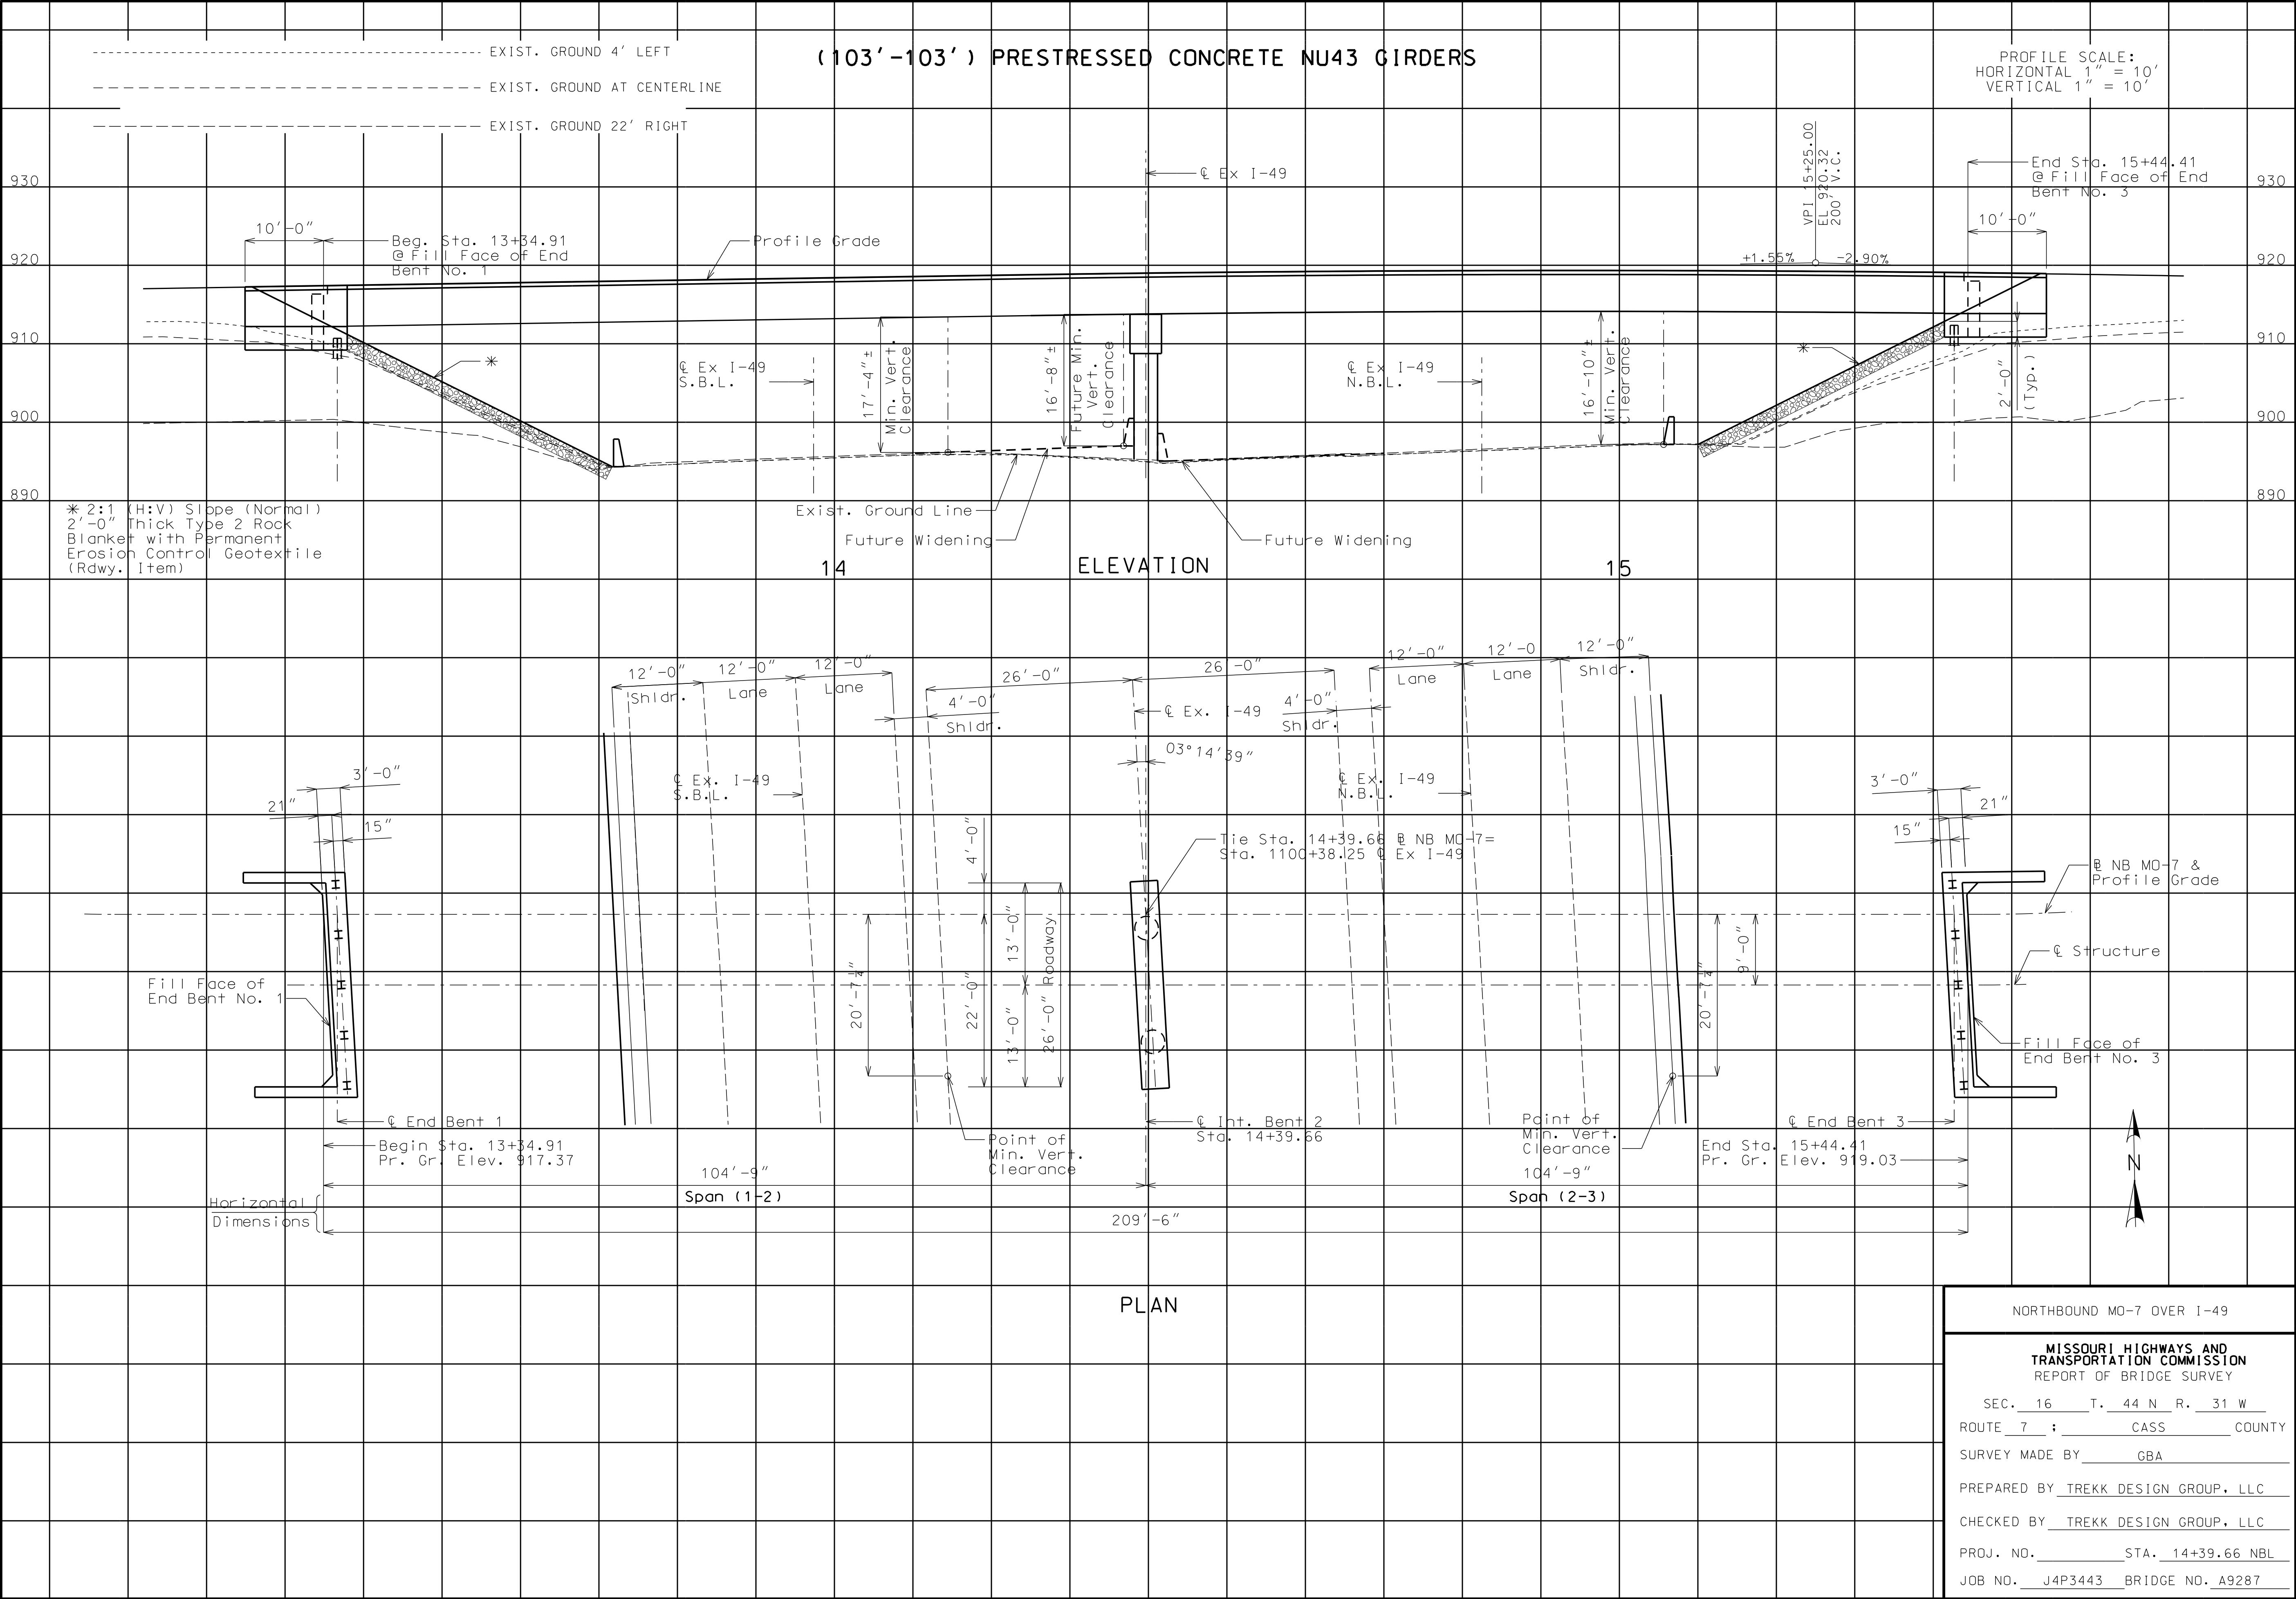

PRELIMINARY PLANS

NOT APPROVED FOR CONSTRUCTION

DATE PREPARED 5/27/2022

ROUTE 7 STATE MO

DISTRICT KC SHEET NO. 1

COUNTY CASS

JOB NO.

CONTRACT ID.

PROJECT NO. J4P3443

BRIDGE NO. A9287

DESCRIPTION

DATE

MISSOURI HIGHWAYS AND TRANSPORTATION COMMISSION

105 WEST CAPITAL
JEFFERSON CITY, MO 65102
1-888-ASK-MODOT (1-888-275-6636)

MISSOURI HIGHWAYS AND TRANSPORTATION COMMISSION

REPORT OF BRIDGE SURVEY

SEC. 16 T. 44 N. R. 31 W.

ROUTE 7 ; CASS COUNTY

SURVEY MADE BY GBA


PREPARED BY TREKK DESIGN GROUP, LLC

CHECKED BY TREKK DESIGN GROUP, LLC

PROJ. NO. STA. 14+39.66 NBL

JOB NO. J4P3443 BRIDGE NO. A9287

NORTHBOUND MO-7 OVER I-49

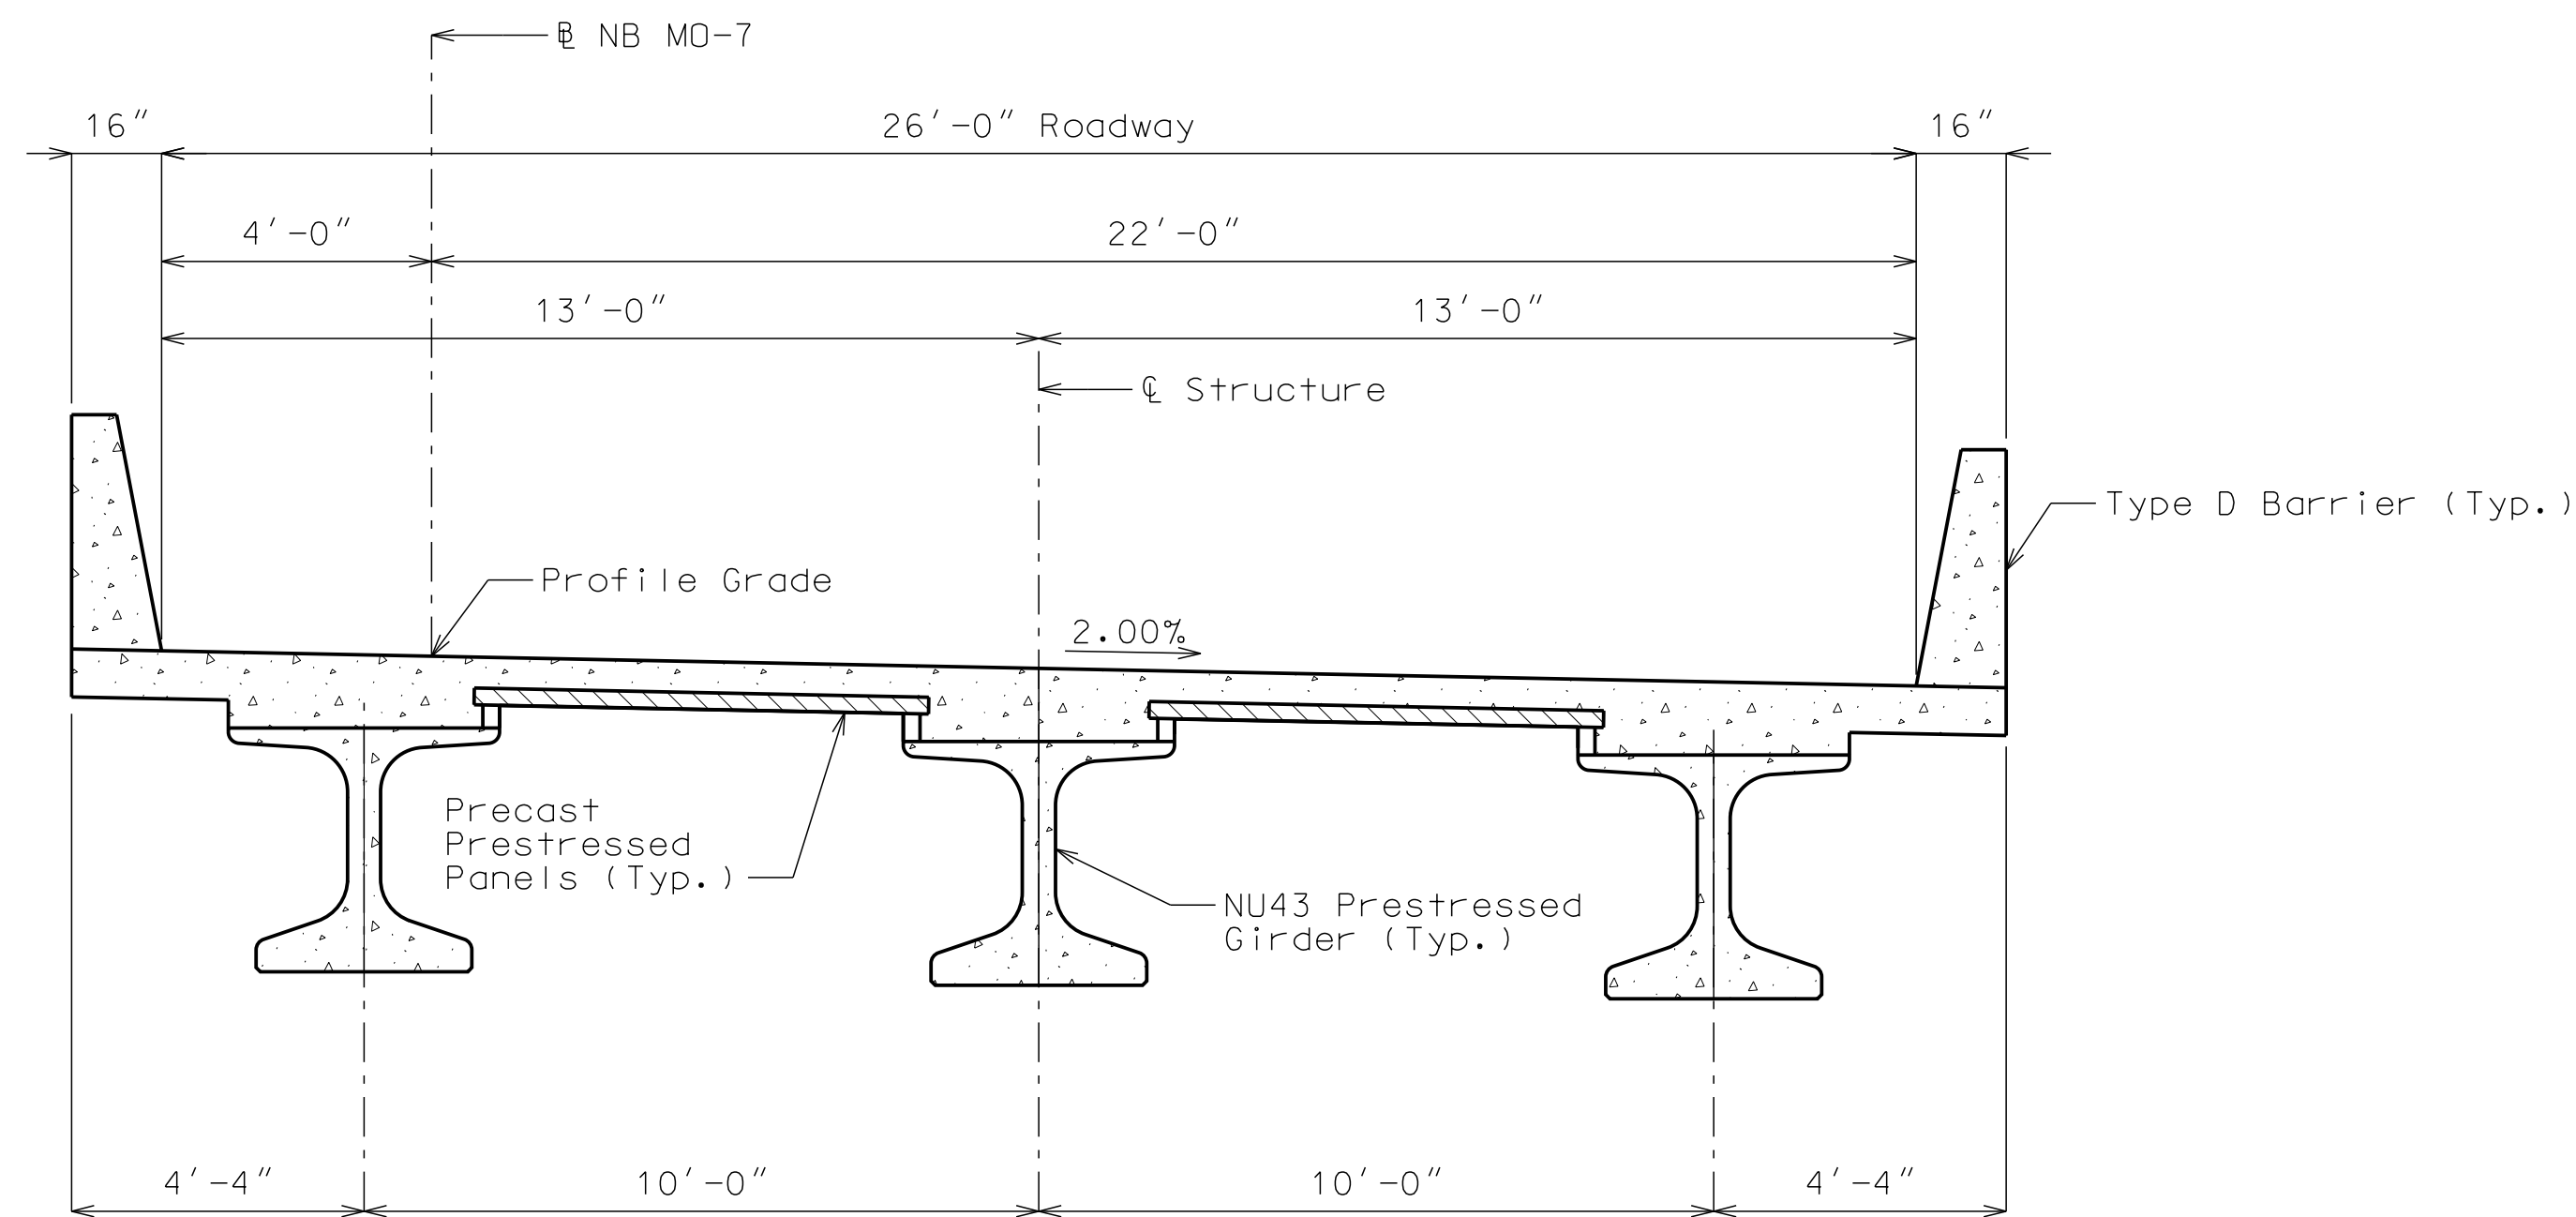

CROSS SECTION
PROPOSED BRIDGE NO. A9287
STA. 13+34.91 TO STA. 15+44.41

NORTHBOUND MO-7 OVER I-49	
MISSOURI HIGHWAYS AND TRANSPORTATION COMMISSION REPORT OF BRIDGE SURVEY	
SEC. 16	T. 44 N. R. 31 W.
ROUTE 7	CASS COUNTY
SURVEY MADE BY GBA	
PREPARED BY TREKK DESIGN GROUP, LLC	
CHECKED BY TREKK DESIGN GROUP, LLC	
PROJ. NO.	STA. 14+39.66 NBL
JOB NO. J4P3443	BRIDGE NO. A9287

PRELIMINARY
PLANS

NOT APPROVED
FOR
CONSTRUCTION

DATE PREPARED
5/27/2022

ROUTE
7

DISTRICT
KC

STATE
MO

SHEET NO.
2

COUNTY
CASS

JOB NO.

CONTRACT ID.

PROJECT NO.
J4P3443

BRIDGE NO.
A9287

DESCRIPTION	DATE

MISSOURI HIGHWAYS AND TRANSPORTATION
COMMISSION

1411 East 104th St.
Kansas City, MO 64131
Tel (816) 974-4655
Fax (816) 974-4675
www.trekkdesigngroup.com

Missouri Cert. of
Authority 202010300

105 WEST CAPITOL
JEFFERSON CITY, MO 65102
1-888-ASK-MODOT (1-888-275-6636)


MODOT

MISSOURI HIGHWAYS AND TRANSPORTATION
COMMISSION

TREKK

DESIGN GROUP, LLC

IF A SEAL IS PRESENT ON THIS SHEET IT HAS BEEN ELECTRONICALLY SEALED AND DATED.

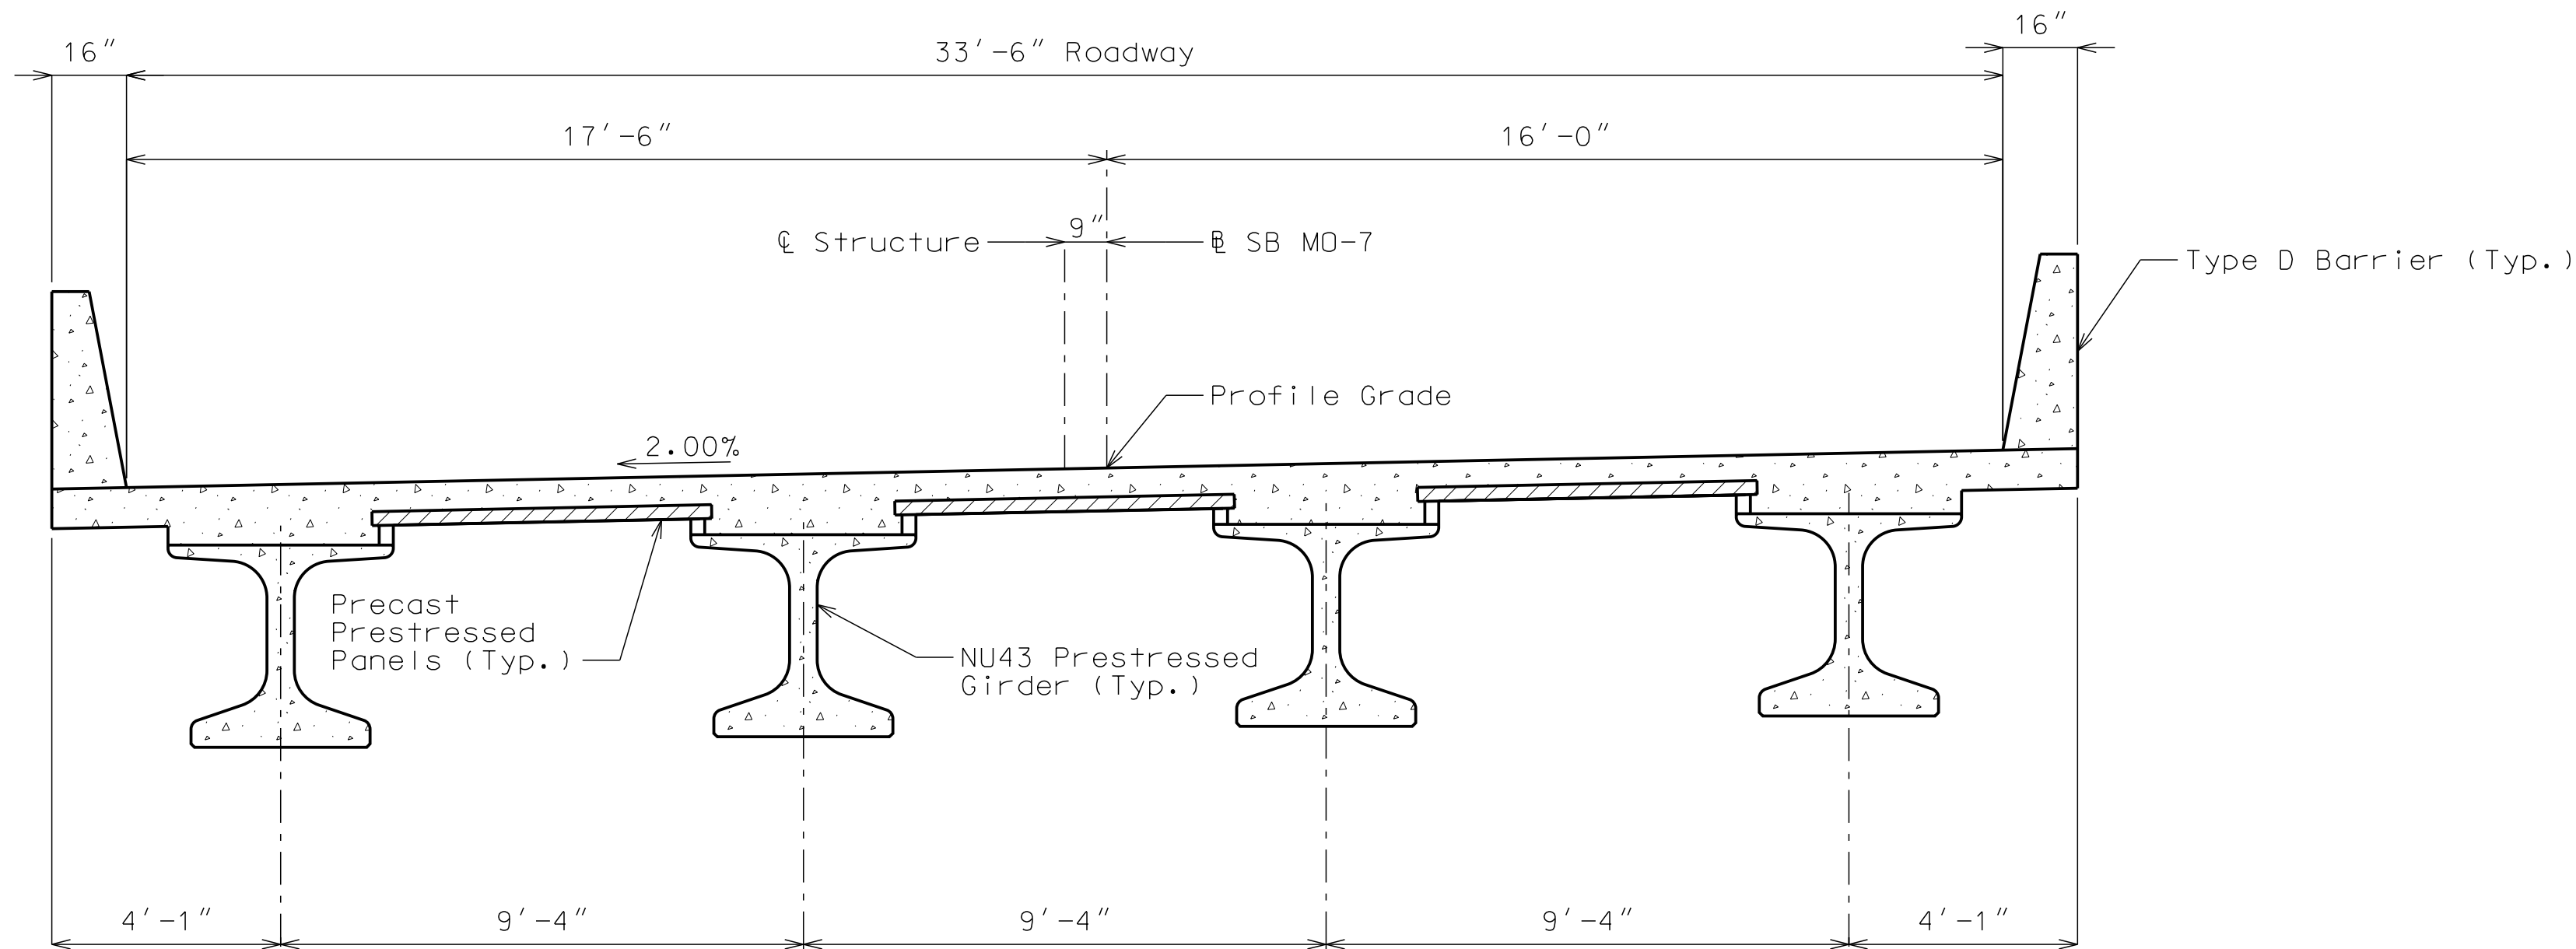

CROSS SECTION
PROPOSED BRIDGE NO. A9288
STA. 13+40.63 TO STA. 15+50.13

SOUTHBOUND MO-7 OVER I-49	
MISSOURI HIGHWAYS AND TRANSPORTATION COMMISSION REPORT OF BRIDGE SURVEY	
SEC. 16 T. 44 N. R. 31 W.	
ROUTE 7 ; CASS COUNTY	
SURVEY MADE BY GBA	
PREPARED BY TREKK DESIGN GROUP, LLC	
CHECKED BY TREKK DESIGN GROUP, LLC	
PROJ. NO. STA. 14+46.76 SBL	
JOB NO. J4P3443 BRIDGE NO. A9288	

PRELIMINARY PLANS	
NOT APPROVED FOR CONSTRUCTION	
DATE PREPARED 5/27/2022	
ROUTE 7	STATE MO
DISTRICT KC	SHEET NO. 2
COUNTY CASS	
JOB NO.	
CONTRACT ID.	
PROJECT NO. J4P3443	
BRIDGE NO. A9288	

DESCRIPTION	DATE

MISSOURI HIGHWAYS AND TRANSPORTATION
COMMISSION

MoDOT

105 WEST CAPITAL
JEFFERSON CITY, MO 65102
1-888-ASK-MODOT (1-888-275-6636)

1411 East 104th St.
Kansas City, MO 64131
Tel (816) 974-4655
Fax (816) 974-4675
www.trekkgroup.com

Missouri Cert. of
Authority 202010300

TREKK

DESIGN GROUP, LLC