


USER: TThompson
PLOTED: 08-MAR-2010 14:58
\\kcow00\Jobs\49259\Bridges\Plans\CDtoMoDotA6380_03-05-10\J7P0601\A6380-dgn\ZPLOT_A01.dgn

MISSOURI HIGHWAYS AND TRANSPORTATION COMMISSION

SEC/SUR 10 TWP 21N RGE 32W

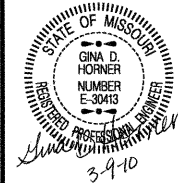

DATE PREPARED
08/06/09

ROUTE I-49 STATE MO

DISTRICT BR SHEET NO. 1


COUNTY McDONALD

JOB NO. J7P0601

CONTRACT ID.

PROJECT NO.

BRIDGE NO. A6380

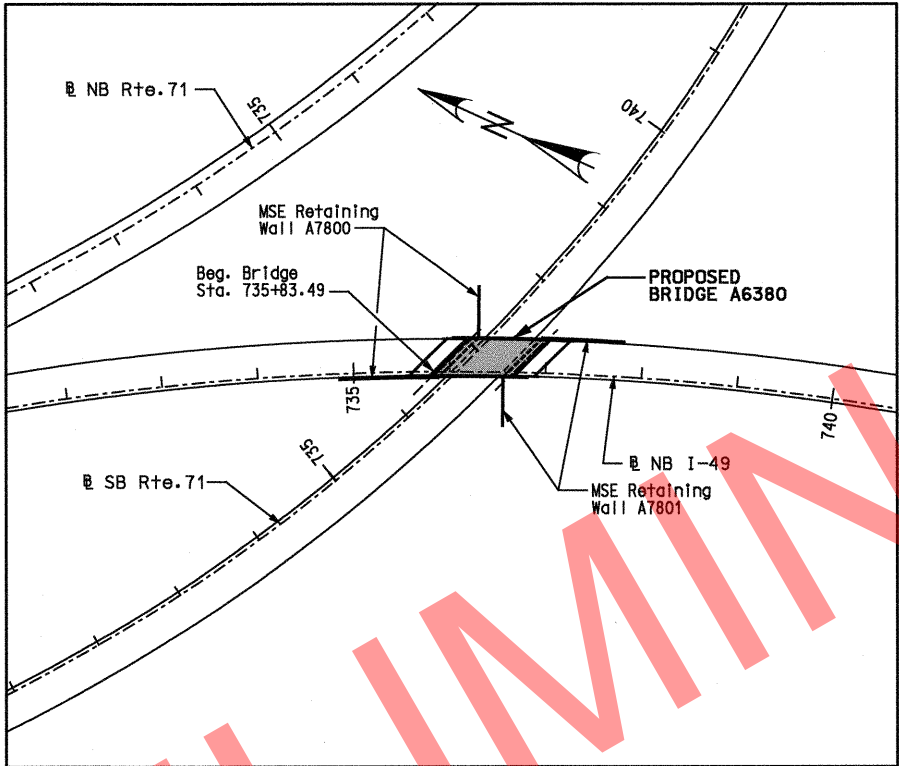

INDEX OF DRAWINGS

- 1 Title Sheet
- 2 General Plan and Elevation
- 3 General Notes and Estimated Quantities
- 4 Boring Data
- 5 Boring Data
- 6 Substructure Layout and Slab Curve Ordinates
- 7 End Bent 1
- 8 End Bent 1 Details
- 9 End Bent 1 Details
- 10 End Bent 2
- 11 End Bent 2 Details
- 12 End Bent 2 Details
- 13 Vertical Drain at End Bents
- 14 Framing Plan and Steel Intermediate Diaphragm Details
- 15 Girder Details - Span (1-2)
- 16 Slab Plan
- 17 Details of Precast Prestressed Panels
- 18 Theoretical Slab Haunching Diagram and Bottom of Slab Elevations
- 19 Safety Barrier Curb Details
- 20 Safety Barrier Curb Details
- 21 Optional Slip-form Bridge Safety Barrier Curb
- 22 Bridge Approach Slab - End Bent 1
- 23 Bridge Approach Slab - End Bent 2
- 24 Bill of Reinforcing Steel
- 25 Bill of Reinforcing Steel
- 26 As-Built Pile Data

PRELIMINARY

BRIDGE: NB RTE. I-49 OVER SB RTE. 71

STATE ROAD FROM RTE. H TO STATE LINE

ABOUT 2.6 MILES NORTH OF RTE. 90

STA. 735+83.49 (RTE. I-49)

STD. 609.00

STD. 617.10

STD. 706.35

Designed JUL 2009
Detailed AUG 2009
Checked AUG 2009

Note: This drawing is not to scale. Follow Dimensions.

Sheet No. 1 of 26

\\kcow00\Jobs\49259\Bridges\Plans\CDtoMoDotA6380_03-05-10\J7P0601\A6380-dgn\ZPLOT_A01.dgn

08-MAR-2010 14:58

REV. IF A SFAI IS PRESENT ON THIS SHEET IT HAS BEEN ELECTRONICALLY SFAI'D AND DATED.

USER: TThompson
PLOTTED: 08-MAR-2010 14:58
\\kcow00\Jobs\49259\Bridges\Plans\CDtoModDotA6380_03-05-10\J7P0601\A6380-dgn\ZPLO_T_A02.dgn

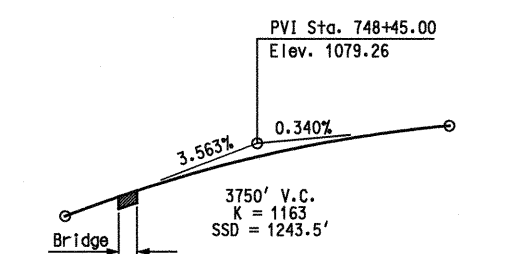


Diagram illustrating a vertical curve with the following data:

- Grade 1:** 3.76%
- Grade 2:** 1.875%
- Curve Length:** 800' V.C.
- Curve Constant:** $K = 423$
- SSD:** 749'
- PVI Station:** Sta. 733+40.00
- PVI Elevation:** Elev. 1002.91
- PVC Station:** Sta. 739+20.00
- PVC Elevation:** Elev. 1013.78

CURVE DATA	CURVE DATA
NB I-49	SB RTE. 71
P.I. Sta. = 739+20.393	P.I. Sta. = 736+04.58
$\Delta = 44^{\circ}43'02''$ (Rt.)	$\Delta = 66^{\circ}31'00''$ (Lt.)
D = 2°00'00.0"	Ls = 1987.22'
L = 2235.86'	Tc = 1368.30'
T = 1178.36'	R = 1909.86'
R = 2864.79'	D = 3°00'00"
SE = 6.3%	Ls = 230.00'
	Os = 3°27'00" (Lt.)
	Xs = 229.92'
	Ys = 4.62'
	SE = 7.9%

Notes:
 Denotes boring location.
 For pile locations, see Sheets No. 7 and 10.

BM-71-99-97 R.R. spike in West face of corner post 0.9 mi.
South of Rte. H on county road SW of H-21,
East of county road.
Elev. 925.19

BM-49-01-01 R.R. spike East of root of 1.2' wild cherry with
blazed "A" West side of county road SW H-21.
West of Gardner's chicken houses. BM is 1.475 miles
South of Rte. H.
Elev. 949.43

Note: This drawing is not to scale. Follow Dimensions. Sheet No. 2 of 26

[illegible]

[illegible]

STANDARD PENETRATION TEST	
DEPTH	BLOWS/6"

STANDARD PENETRATION TEST	
DEPTH	BLOWS/6"
3.5	23-11-22

STANDARD PENETRATION TEST	
DEPTH	BLOWS/6"

STANDARD PENETRATION TEST	
DEPTH	BLOWS/6"

--	--	--	--	--	--	--	--

DESC					
------	--	--	--	--	--

[illegible]

TE					
----	--	--	--	--	--

DATE					
------	--	--	--	--	--

ION	TOL
	102

REPORT

WEST
TY. M
00 07

TRAN: 105 IN CI...

PERSON



Highway Construction Company



MI	✓
----	---

05-1310
-1201
ORITY

TB

DRIVE
ITY, M
E (816
ATE OF
70

CHI 5 KIRK
NSAS C
LEPHON
RTIFIC
. 0012

711	KAM	TEL	CE	NO
-----	-----	-----	----	----

[illegible]

REV.

Detailed	JUL	2009
Checked	JUL	2009

Sheet No. 5 of 26

\\kcow00\Jobs\49259\Bridges\Plans\CDtoMoDotA6380_03-05-10\J7P0601\A6380-dgn\ZPLOT_A05.dgn

08-MAR-2010 14:58


Checked JUL 2009

Note: This drawing is not to scale. Follow Dimensions.


Sheet No. 6 of 26

\\kcow00\Jobs\49259\Bridges\Plans\CDtoMoDotA6380_03-05-10\J7P0601\A6380-dgn\ZPLOT_A06.dgn

08-MAR-2010 14:59

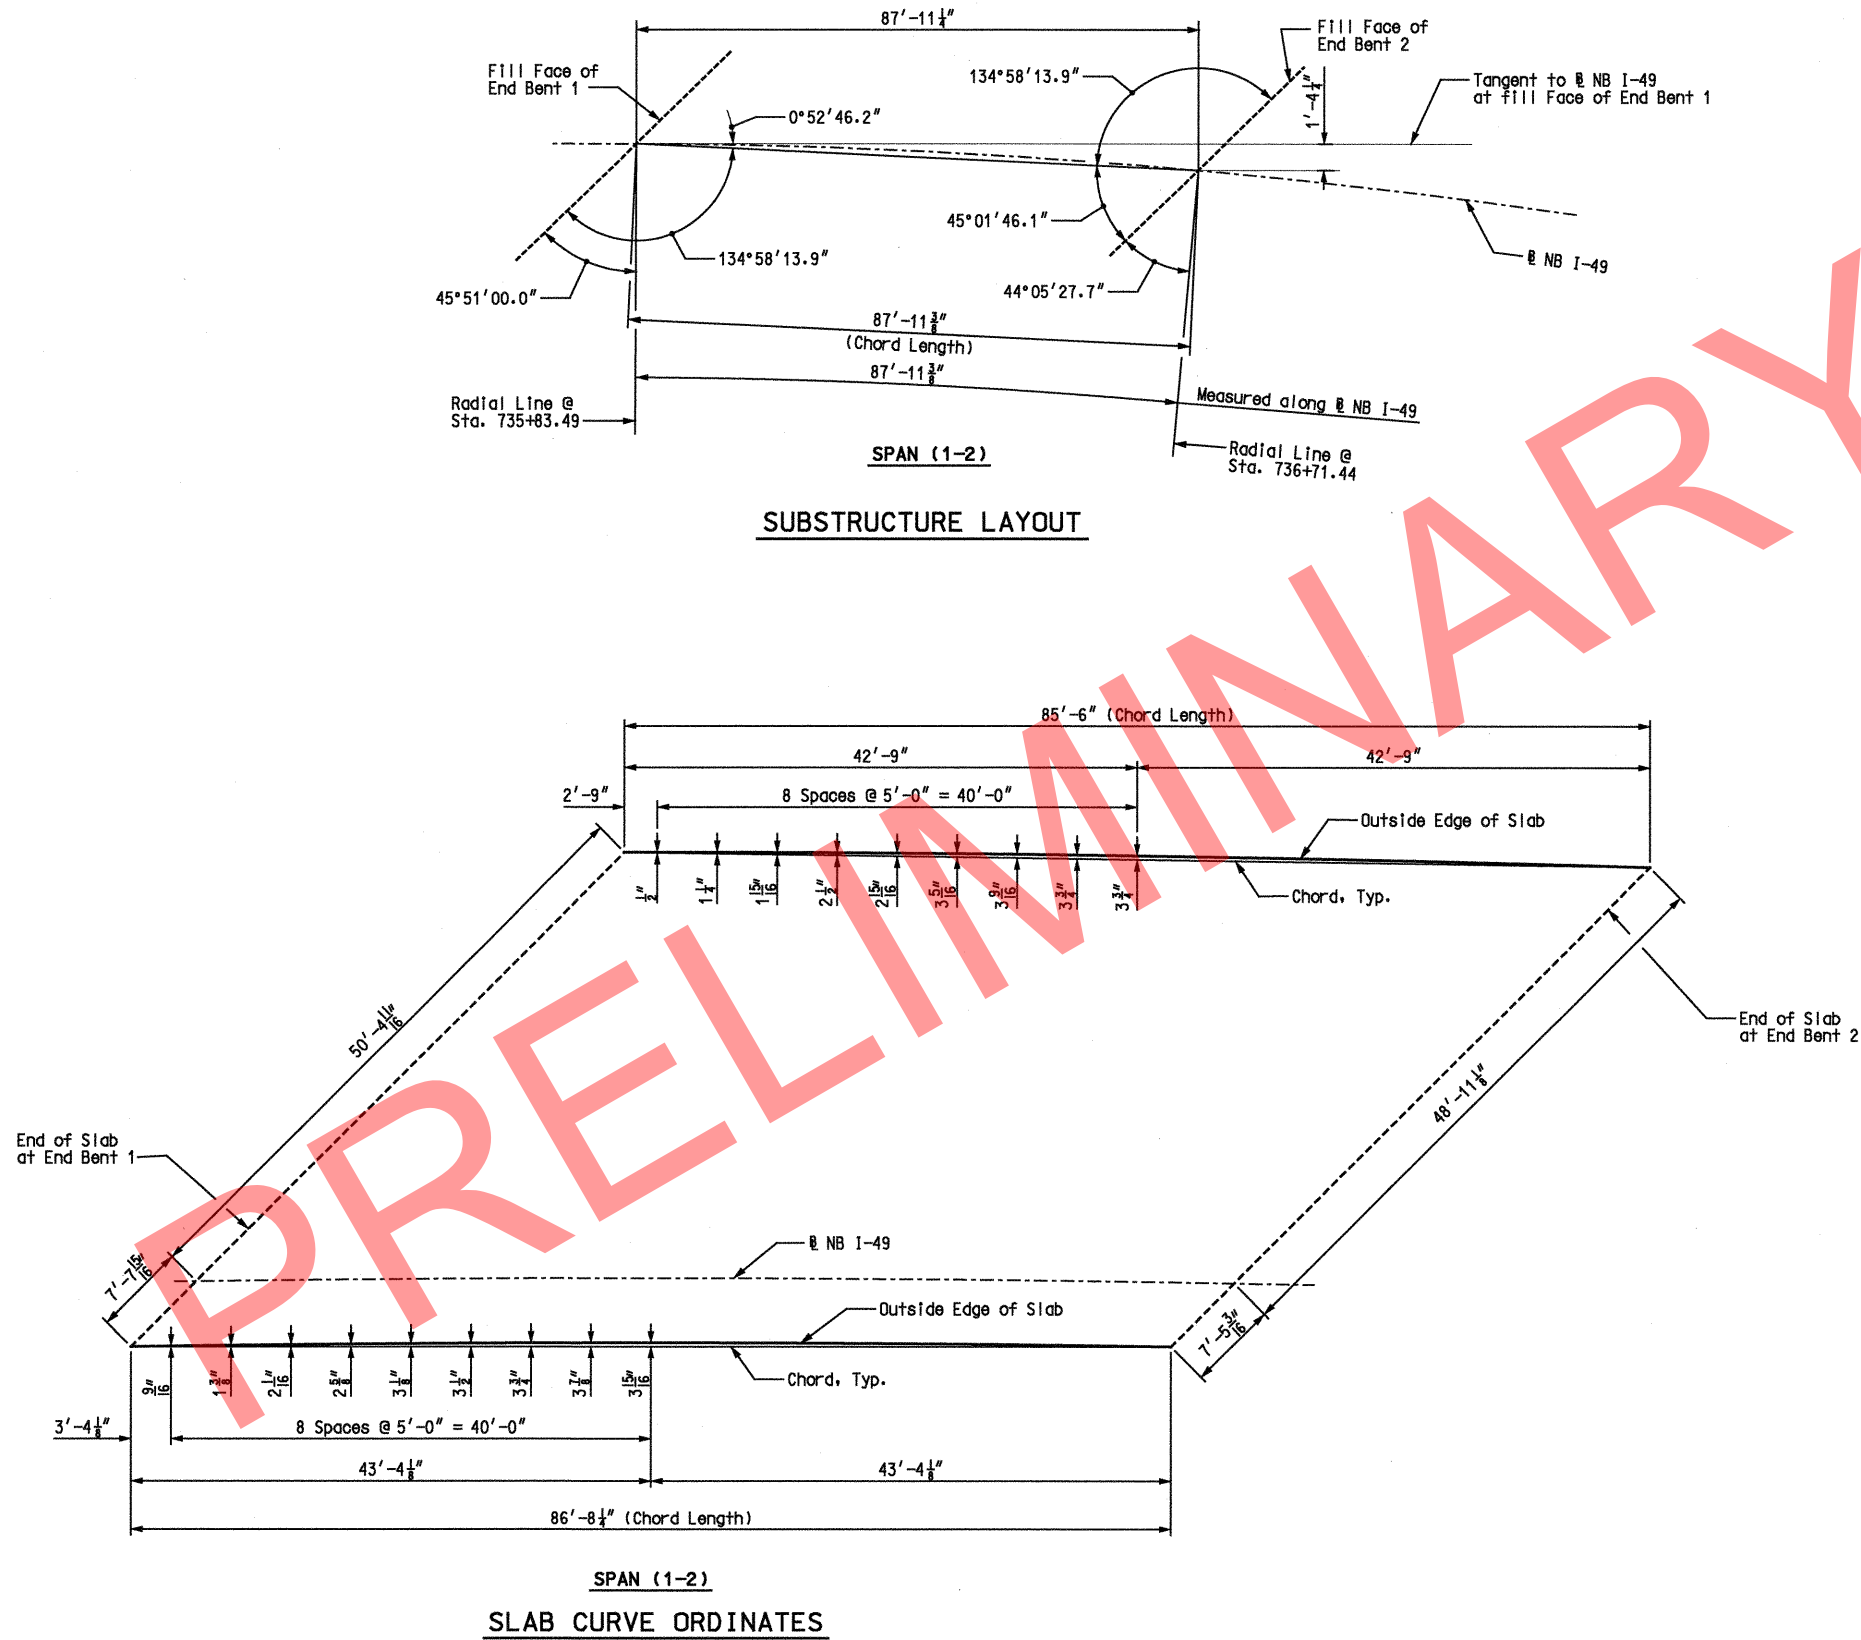

SUBSTRUCTURE LAYOUT AND SLAB CURVE ORDINATES

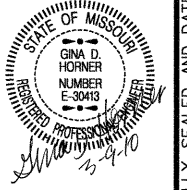

DATE PREPARED
07/28/09

ROUTE I-49	STATE MO
---------------	-------------

DISTRICT BR	SHEET NO. 6
----------------	----------------

COUNTY
McDONALD

JOB NO.
J7P0601

CONTRACT ID.

PROJECT NO.	
-------------	--

BRIDGE NO.
A6380

[illegible]


MDOT
 Michigan Department of Transportation

105 WEST CAPITOL
 JEFFERSON CITY, MO 65102
 1-888-ASK-MDOT (1-888-275-6636)

HNTB
715 KIRK DRIVE
KANSAS CITY, MO 64105-1310
TELEPHONE (816) 472-1201
CERTIFICATE OF AUTHORITY
NO. 001270

REV: . . .
F A S
Q 0
PKT
STATUS
SHE
SHE
HAS
BFFCN
SIFC
KUNCA
IT
SFA
FJ
AND
JALIF

USER: TThompson
PLOT: 08-MAR-2010 14:59
\\kcw00\Jobs\49259\Bridges\Plans\CDtoMoDot\A6380_03-05-10\J7P0601\A6380-dgn\ZPLOT_A07.dgn

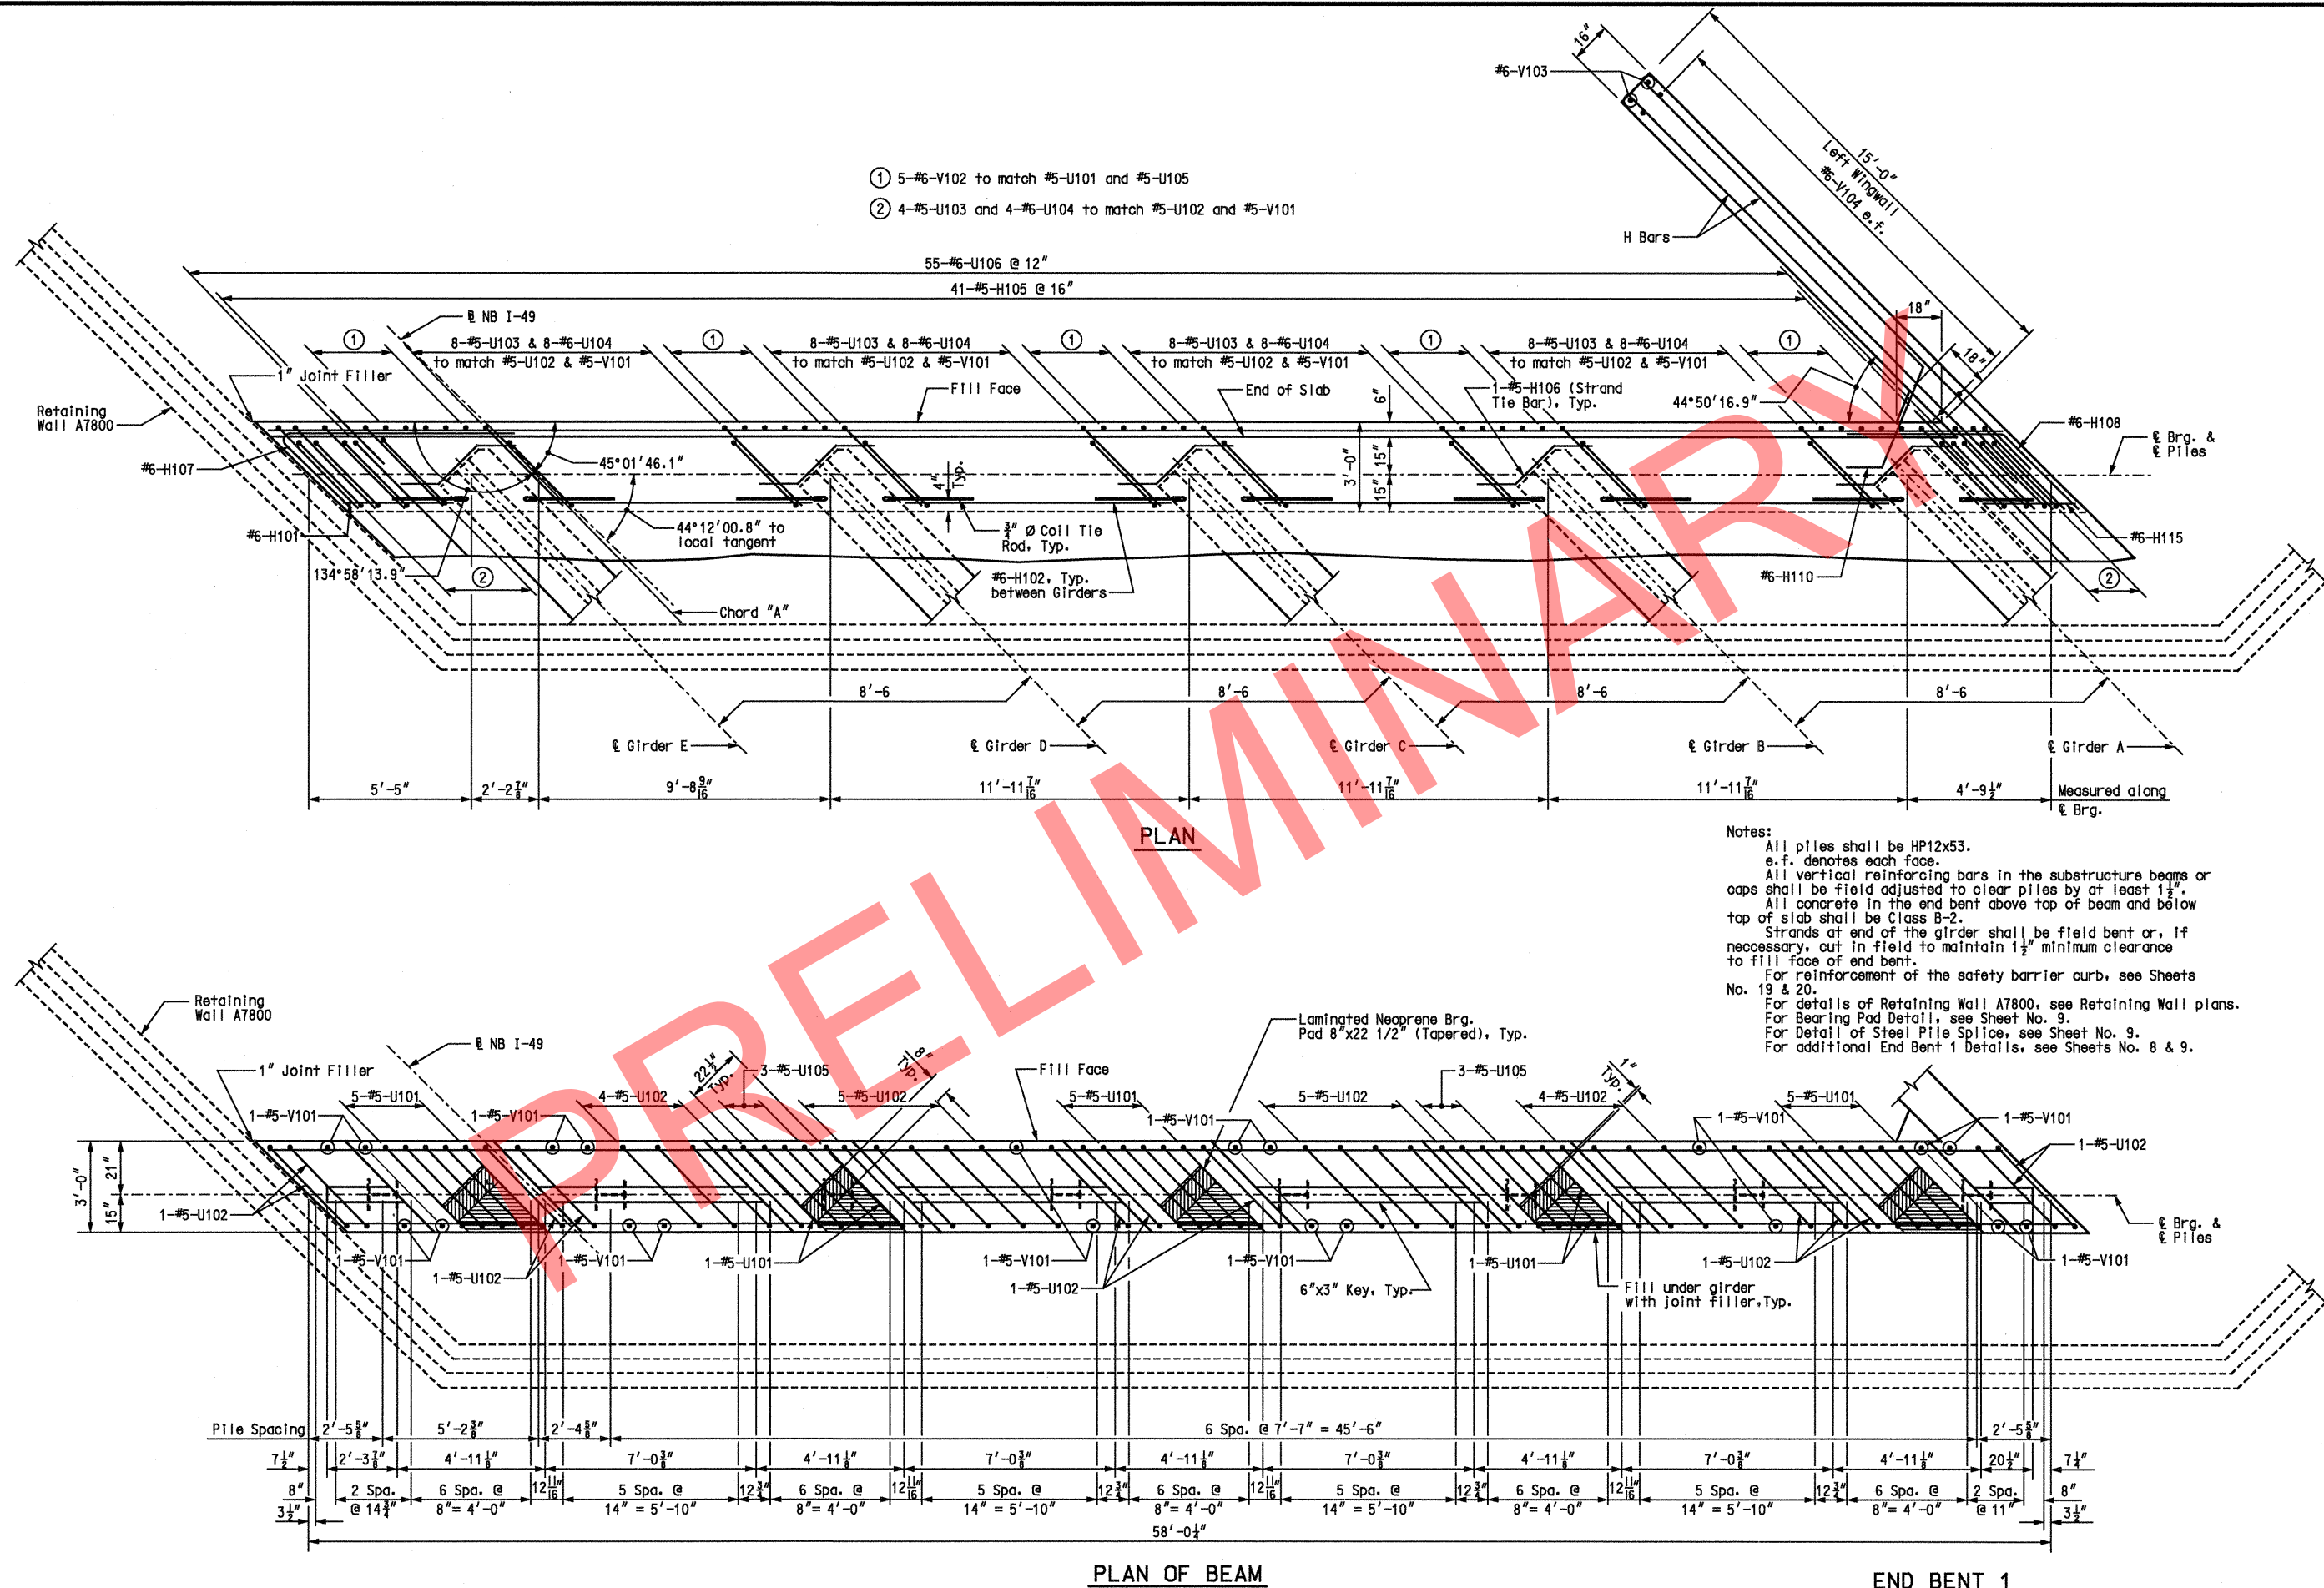

Detailed JUL 2009
Checked JUL 2009

Note: This drawing is not to scale. Follow Dimensions.

Sheet No. 7 of 26

STATE OF MISSOURI

GINA D. HORNER

NUMBER E-3043

PROFESSIONAL ENGINEER

3-9-10

DATE PREPARED
7/24/09

ROUTE
I-49

DISTRICT
BR

COUNTY
McDONALD

JOB NO.
J7P0601

CONTRACT ID.

PROJECT NO.

BRIDGE NO.
A6380

DESCRIPTION

DATE

MISSOURI HIGHWAYS AND TRANSPORTATION COMMISSION

HNTB

715 KIRK DRIVE
KANSAS CITY, MO 64105-1310
TELEPHONE (816) 472-1201
FACSIMILE (816) 472-1201
CERTIFICATE OF AUTHORITY NO. 000270

MODOT

105 WEST CAPITAL
JEFFERSON CITY, MO 65102
1-888-ASK-MODOT (1-888-275-6636)


IF A SFAI IS PRESENT ON THIS SHEET IT HAS BEEN ELECTRONICALLY SFAI'D AND DATED.

REV.

\\kcw00\Jobs\49259\Bridges\Plans\CDtoMoDot\A6380_03-05-10\J7P0601\A6380-dgn\ZPLOT_A07.dgn





08-MAR-2010 14:59

USER: TThompson
PLOT: 08-MAR-2010 14:59
\\kcw00\Jobs\49259\Bridges\Plans\CDtoMoDot\A6380_03-05-10\J7P0601\A6380-dgn\ZPLOT_A08.dgn

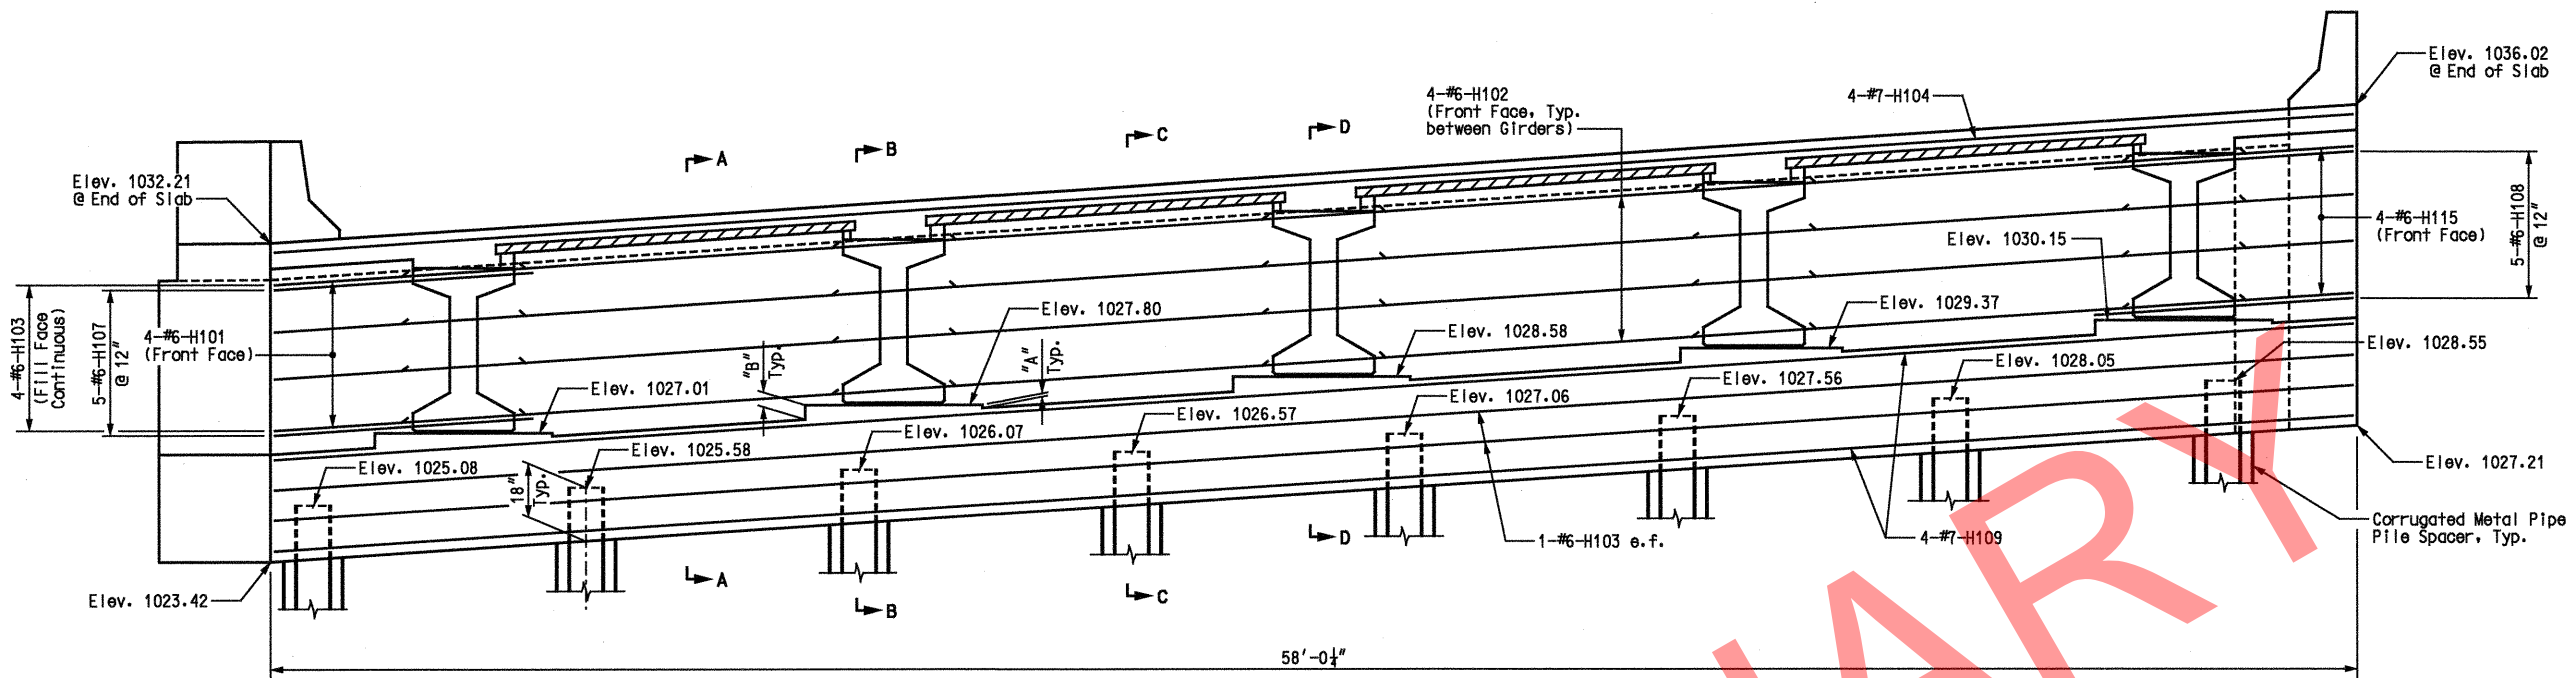

ELEVATION

BRG. PAD HEIGHTS		
GIRDER	"A"	"B"
A	1"	4 7/8"
B	1 1/8"	5"
C	1"	4 7/8"
D	1 1/8"	5"
E	1"	4 7/8"

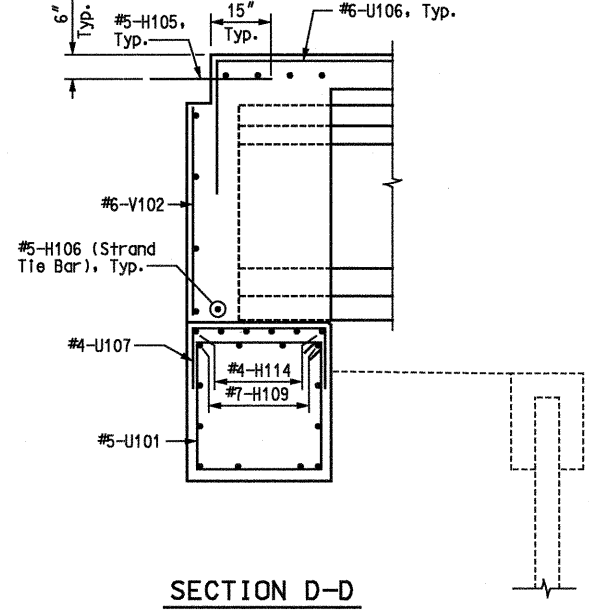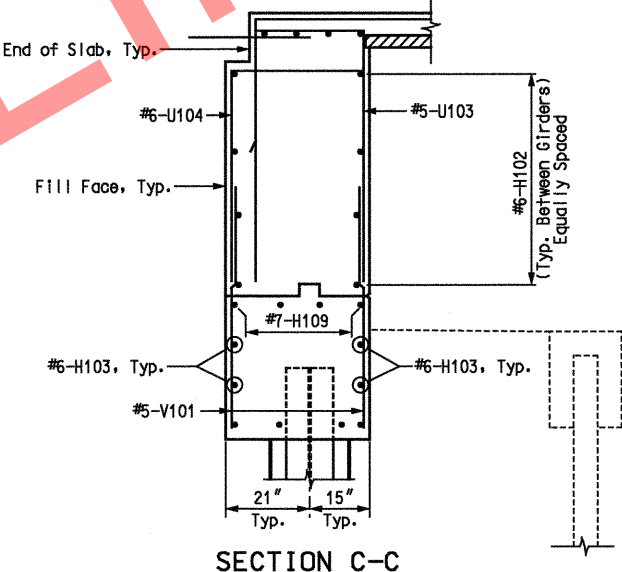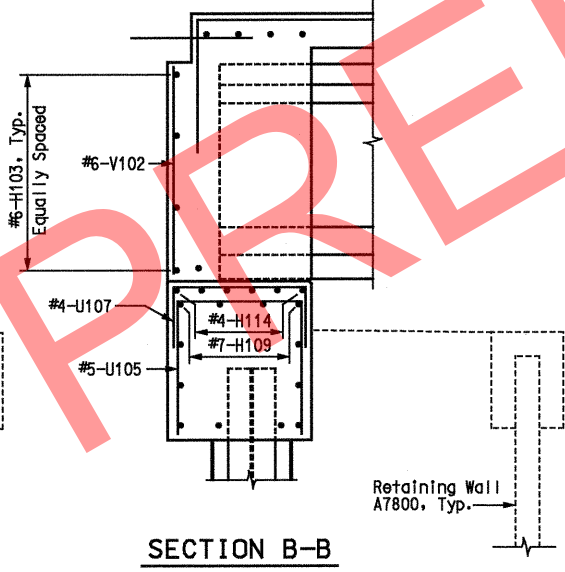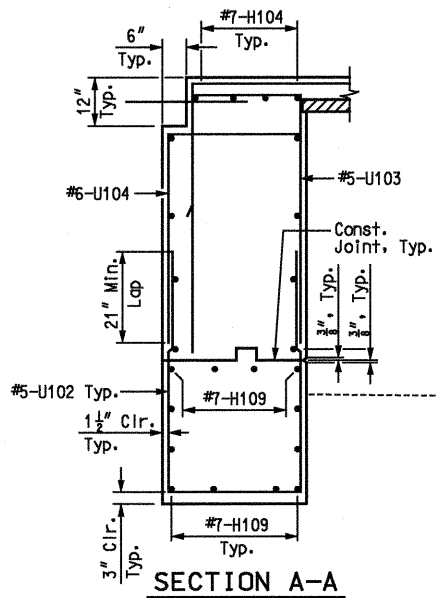

SECTION D-D

Notes:
e.f. denotes each face.
For additional notes and details, see Sheets No. 7 and 9.

END BENT 1 DETAILS

DATE PREPARED
7/24/09

ROUTE I-49 STATE MO
DISTRICT BR SHEET NO. 8

COUNTY McDONALD
JOB NO. J7P0601
CONTRACT ID.

PROJECT NO.

BRIDGE NO. A6380

DESCRIPTION


DATE

MISSOURI HIGHWAYS AND TRANSPORTATION COMMISSION

105 WEST CAPITAL
JEFFERSON CITY, MO 65102
1-888-ASK-MODOT (1-888-275-6636)

715 KIRK DRIVE
KANSAS CITY, MO 64105-1310
TELEPHONE (816) 472-2001
FAX (816) 472-2001
CERTIFICATE OF AUTHORITY
NO. 001270

IF A SFAI IS PRESENT ON THIS SHEET IT HAS BEEN ELECTRONICALLY SFAI'D AND DATED.

 

Sheet No. 10 of 26





Checked AUG 2009

END BENT 2





BRG. PAD HEIGHTS	
1	1.00
2	1.00
    

Notes:
e.f. denotes each face.
For additional notes and details, see Sheets No. 10 and 12.

END BENT 2 DETAILS

Note: This drawing is not to scale. Follow Dimensions.

Sheet No. 11 of 26

Detailed	JUL	2009
Checked	AUG	2009

\\kcow00\Jobs\49259\Bridges\Plans\CDtoMoDotA6380_03-05-10\J7P0601\A6380-dgn\ZPLOT_A11.dgn

DATE PREPARED
7/31/09

DISTRICT BR	SHEET NO. 11
----------------	-----------------

JOB NO.
J7P0601

PROJECT NO.

SENT _____

1001

[illegible][illegible]

DA						
----	--	--	--	--	--	--

CAPITOL
MO 65
75-66

TRAN
N

JEFF
SK-M




05-1311-1201
PRIORITY

NT DRIVER
ITY, M
E (816
ATE OF
70

71	KA	TE	CE	NO
----	----	----	----	----




REV.

187

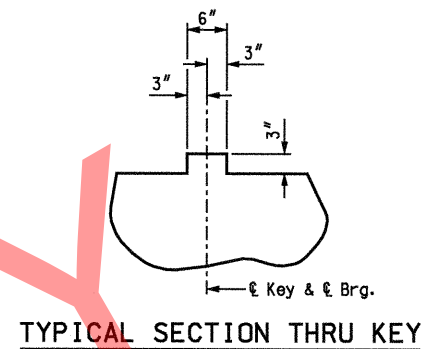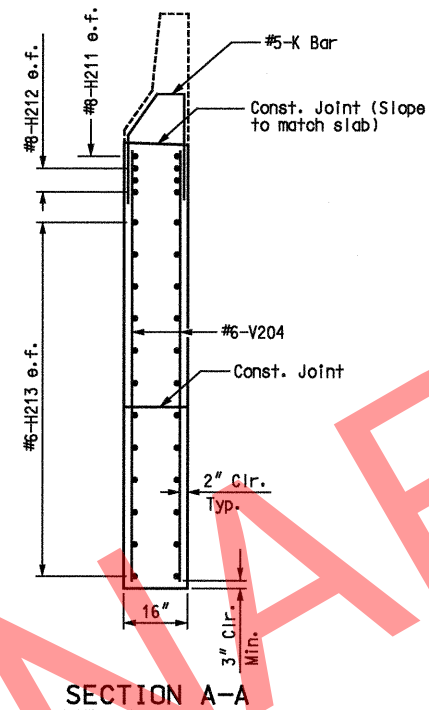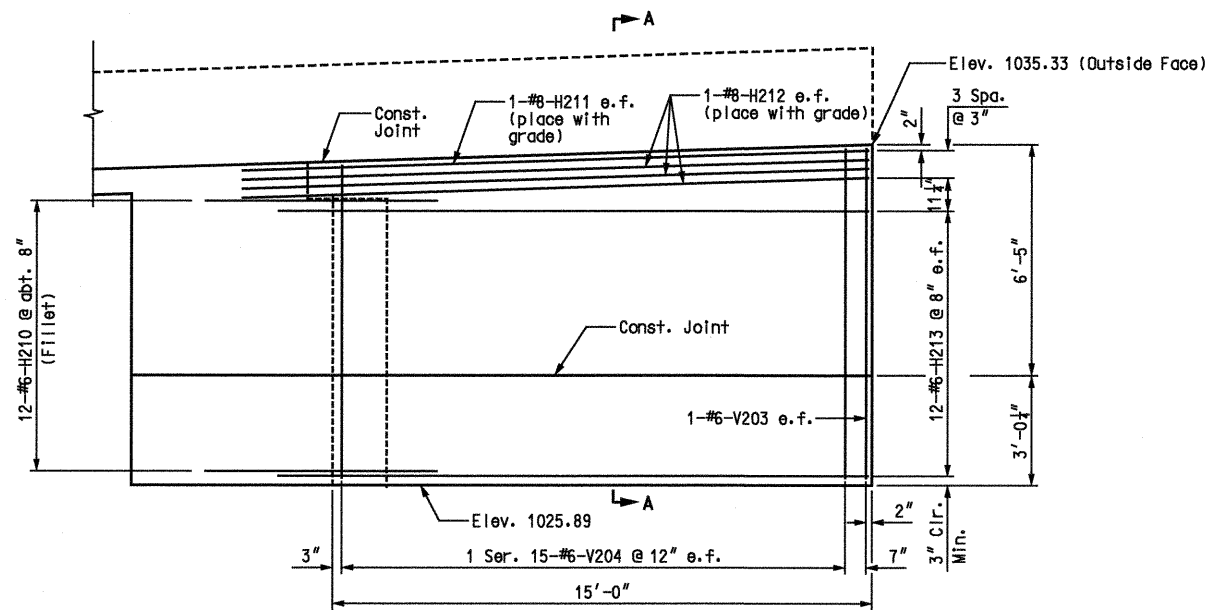


SUBSTRUCTURE QUANTITY TABLE FOR END BENT 2		
ITEM		QUANTITY
Structural Steel Piles (12 in.)	linear foot	216
Pre-Bore for Piling	linear foot	182
Class B Concrete (Substructure)	cu. yard	22.1
Corrugated Metal Pipe Pile Spacers	each	8

Note: These quantities are included in the Estimated Quantities table on Sheet No. 3.

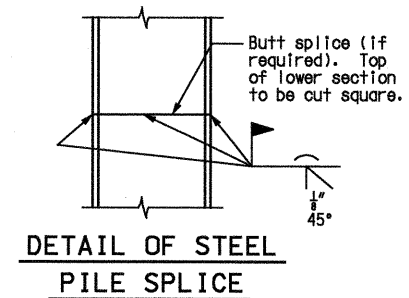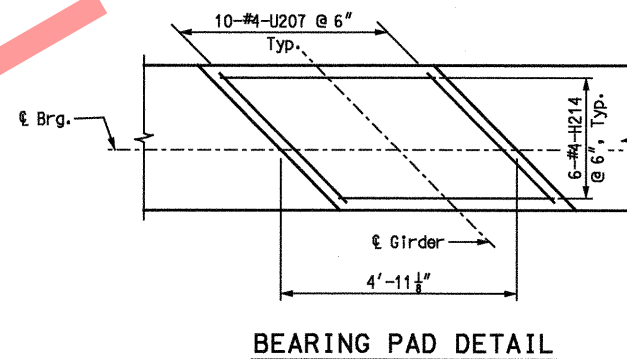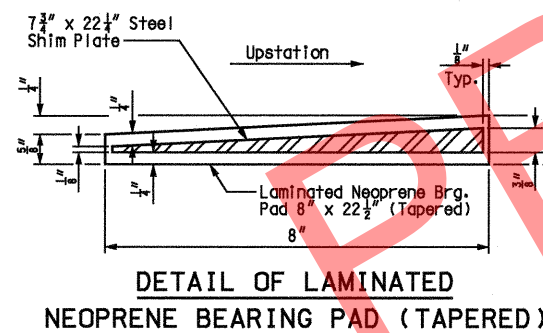

Notes:
e.f. denotes each face.
For additional notes and details, see Sheets No. 10 and 11.

END BENT 2 DETAILS

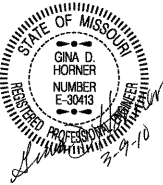

DATE PREPARED
7/31/09

ROUTE I-49	STATE MO
DISTRICT BR	SHEET NO. 12

COUNTY
McDONALD
JOB NO.
J7P0601
CONTRACT ID.

PROJECT NO.

BRIDGE NO.
A6380

[illegible]

--	--	--	--	--	--	--	--

MISSOURI HIGHWAYS AND TRANSPORTATION
COMMISSION

**105 WEST CAPITOL
JEFFERSON CITY, MO 65102
1-888-ASK-MODOT (1-888-275-6636)**

INTB

715 KIRK DRIVE
KANSAS CITY, MO 64105-1310
TELEPHONE (816) 472-1201
CERTIFICATE OF AUTHORITY
NO. 001270

IF A SFAI IS PRESENT ON THIS SHEET IT HAS BEEN ELECTRONICALLY SFAID AND DATED.

REV.


Detailed	APR	2009
Checked	JUL	2009

Note: This drawing is not to scale. Follow Dimensions.

Sheet No. 13 of 26

\\kcow00\Jobs\49259\Bridges\Plans\CDtoMoDotA6380_03-05-10\J7P0601\A6380-dgn\ZPLOT_A13.dgn

08-MAR-2010 15:00

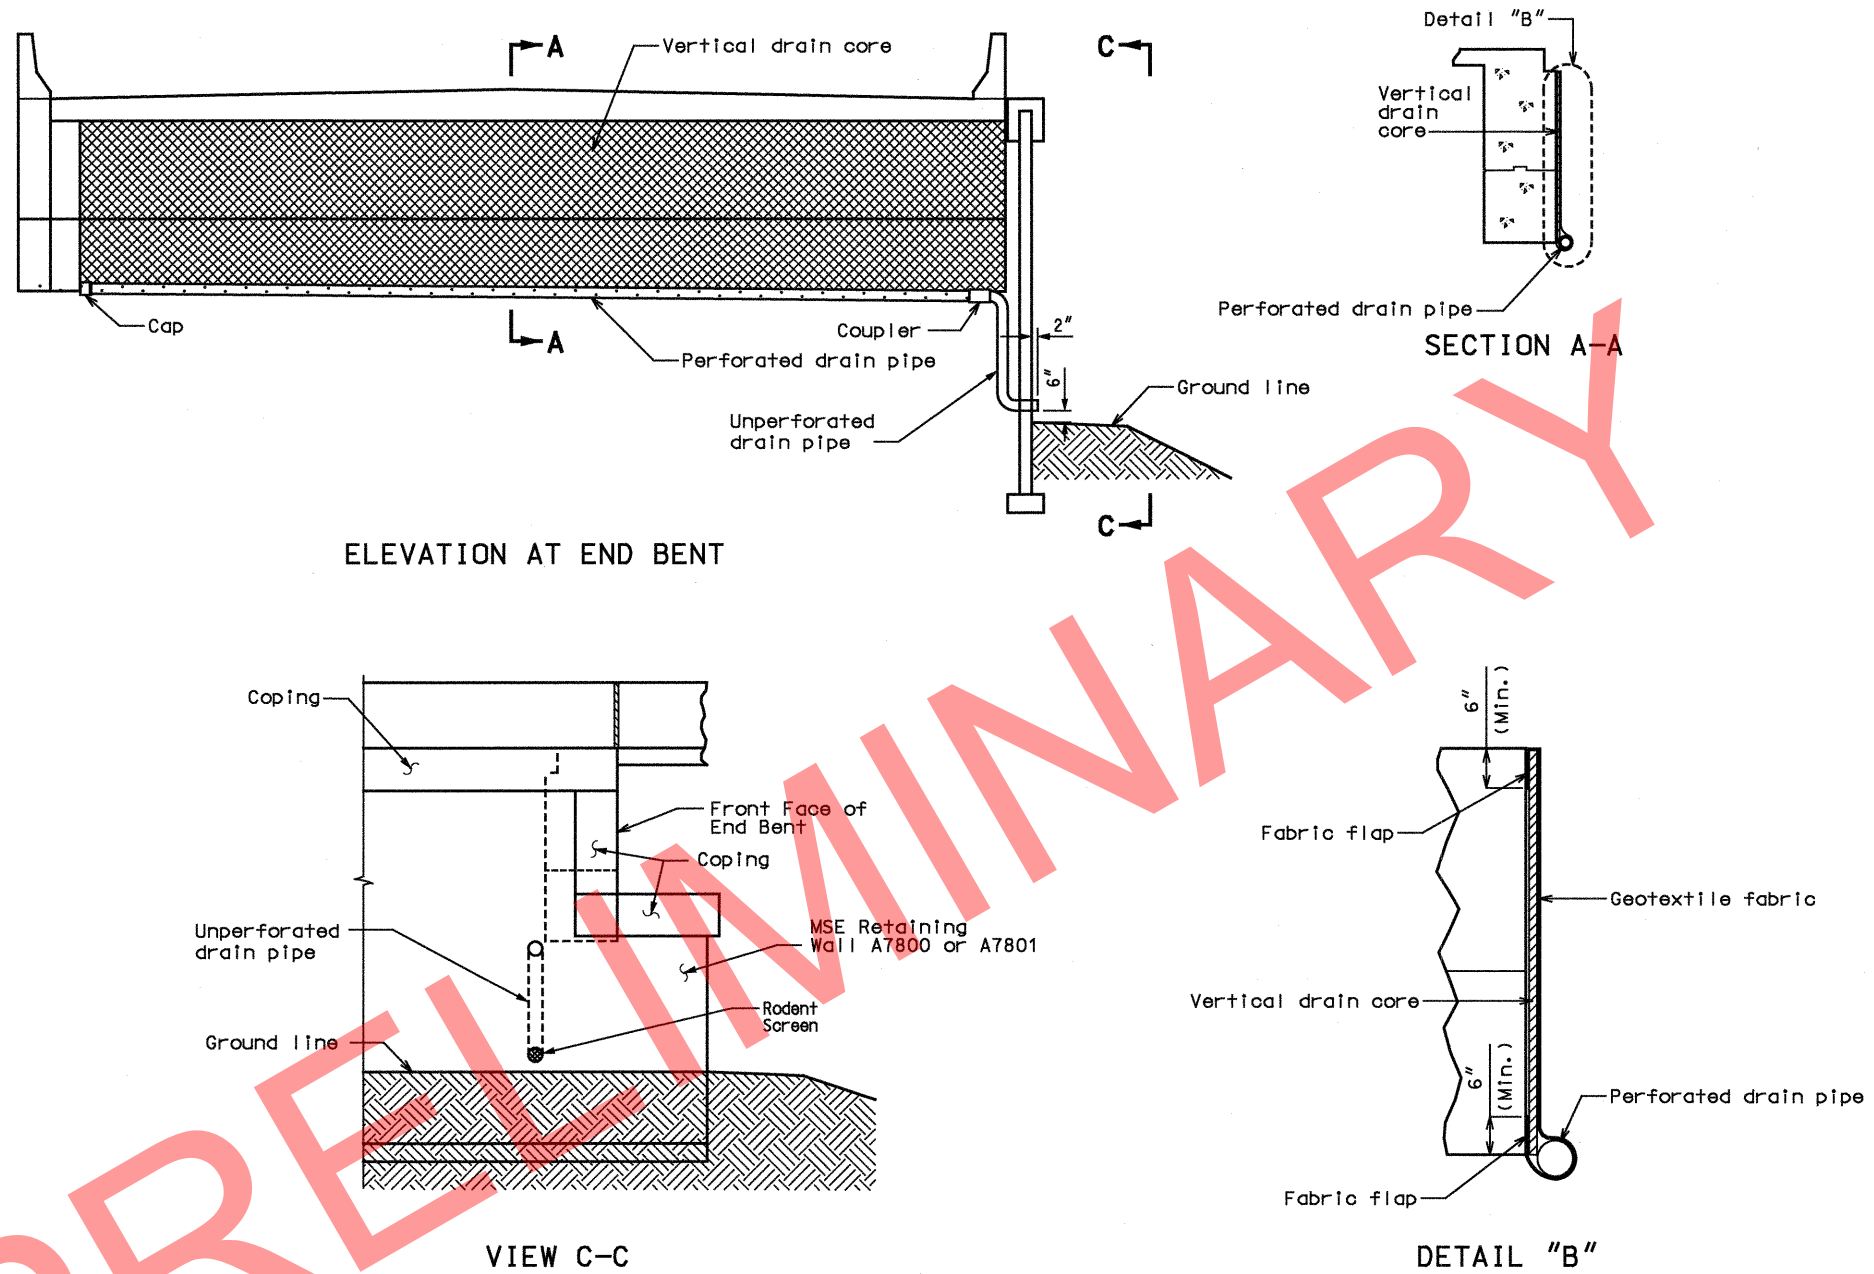


Note:
Drain pipe may be either 6" diameter corrugated metallic-coated steel pipe underdrain, 4" diameter corrugated polyvinyl chloride (PVC) drain pipe, or 4" diameter corrugated polyethylene (PE) drain pipe.

Place drain pipe at fill face of end bent and slope to exit. (See elevation at end bent.)

Perforated pipe shall be placed at fill face side at the bottom of end bent and plain pipe shall be used where the vertical drain ends to the exit.

VERTICAL DRAIN AT END BENTS

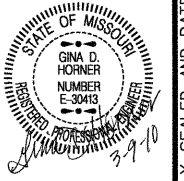

DATE PREPARED
07/28/09

ROUTE	STATE
T-49	MO

DISTRICT	SHEET NO.
BR	13

COUNTY
McDONALD

JOB NO.
J7P0601


CONTRACT ID.

PROJECT NO.


BRIDGE NO.
A6380

[illegible]

TRANSFORMATION

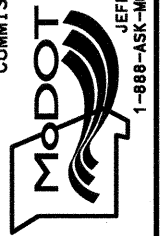

HNTB
715 KIRK DRIVE
KANSAS CITY, MO 64105-1310
TELEPHONE (816) 472-1201
CERTIFICATE OF AUTHORITY
NO. 001270

 


Note: Dimensions shown are horizontal.

DETAIL "A"

DETAIL "B"



PART SECTION SHOWING
INTERMEDIATE DIAPHRAGMS

 

SECTION D-D

(*) In lieu of 2 1/2" outside diameter washers, contractor may substitute a 3/16" (Min. thickness) plate with four 15/16" Ø holes and one hardened washer per bolt.

(**) Bolts shall be tightened to provide a tension of one-half that specified in Sec 712 for high strength bolt installation. A325 bolts may be substituted for and installed in accordance with the requirements for the specified A307 bolts.


All diaphragm materials including bolts, nuts, and washers shall be galvanized.

Fabricated structural steel shall be ASTM A709 Grade 36 except as noted.

Payment for furnishing and installing steel intermediate diaphragms will be considered completely covered by the contract unit price for Steel Intermediate Diaphragm for P/S Concrete Girders.

Shop drawings will not be required for steel intermediate diaphragms and angle connections.

FRAMING PLAN AND STEEL INTERMEDIATE DIAPHRAGM DETAILS

 

ROUTE	STA
T 49	MO

143	MC
DISTRICT	SHEET

BR	14
----	----

COUNTY
McDONALD

JOB NO.

J7P0601
CONTRACT ID

CONFIDENTIAL 157

PROJECT NO.

BRIDGE NO.

A6380

[illegible]

MISSOURI HIGHWAYS AND TRANSPORTATION COMMISSION



105 WEST CAPITOL
JEFFERSON CITY, MO 65102
1-888-ASK-MODOT (1-888-275-6636)





BLIND

715 KIRK DRIVE
KANSAS CITY, MO 64105-1310
TELEPHONE (816) 472-1201
CERTIFICATE OF AUTHORITY
NO. 004270

Prestressing tendons shall be uncoated, seven-wire, low-relaxation strands, 1/2 inch diameter in accordance with AASHTO M 203, Grade 270. Pretensioned members shall be in accordance with Sec 1029.

*** At contractor's option a 1 1/2" to 1 3/4" smooth finish strip is permitted to facilitate placement of preformed fiber expansion joint material or expanded or extruded polystyrene bedding material for the prestressed panels.



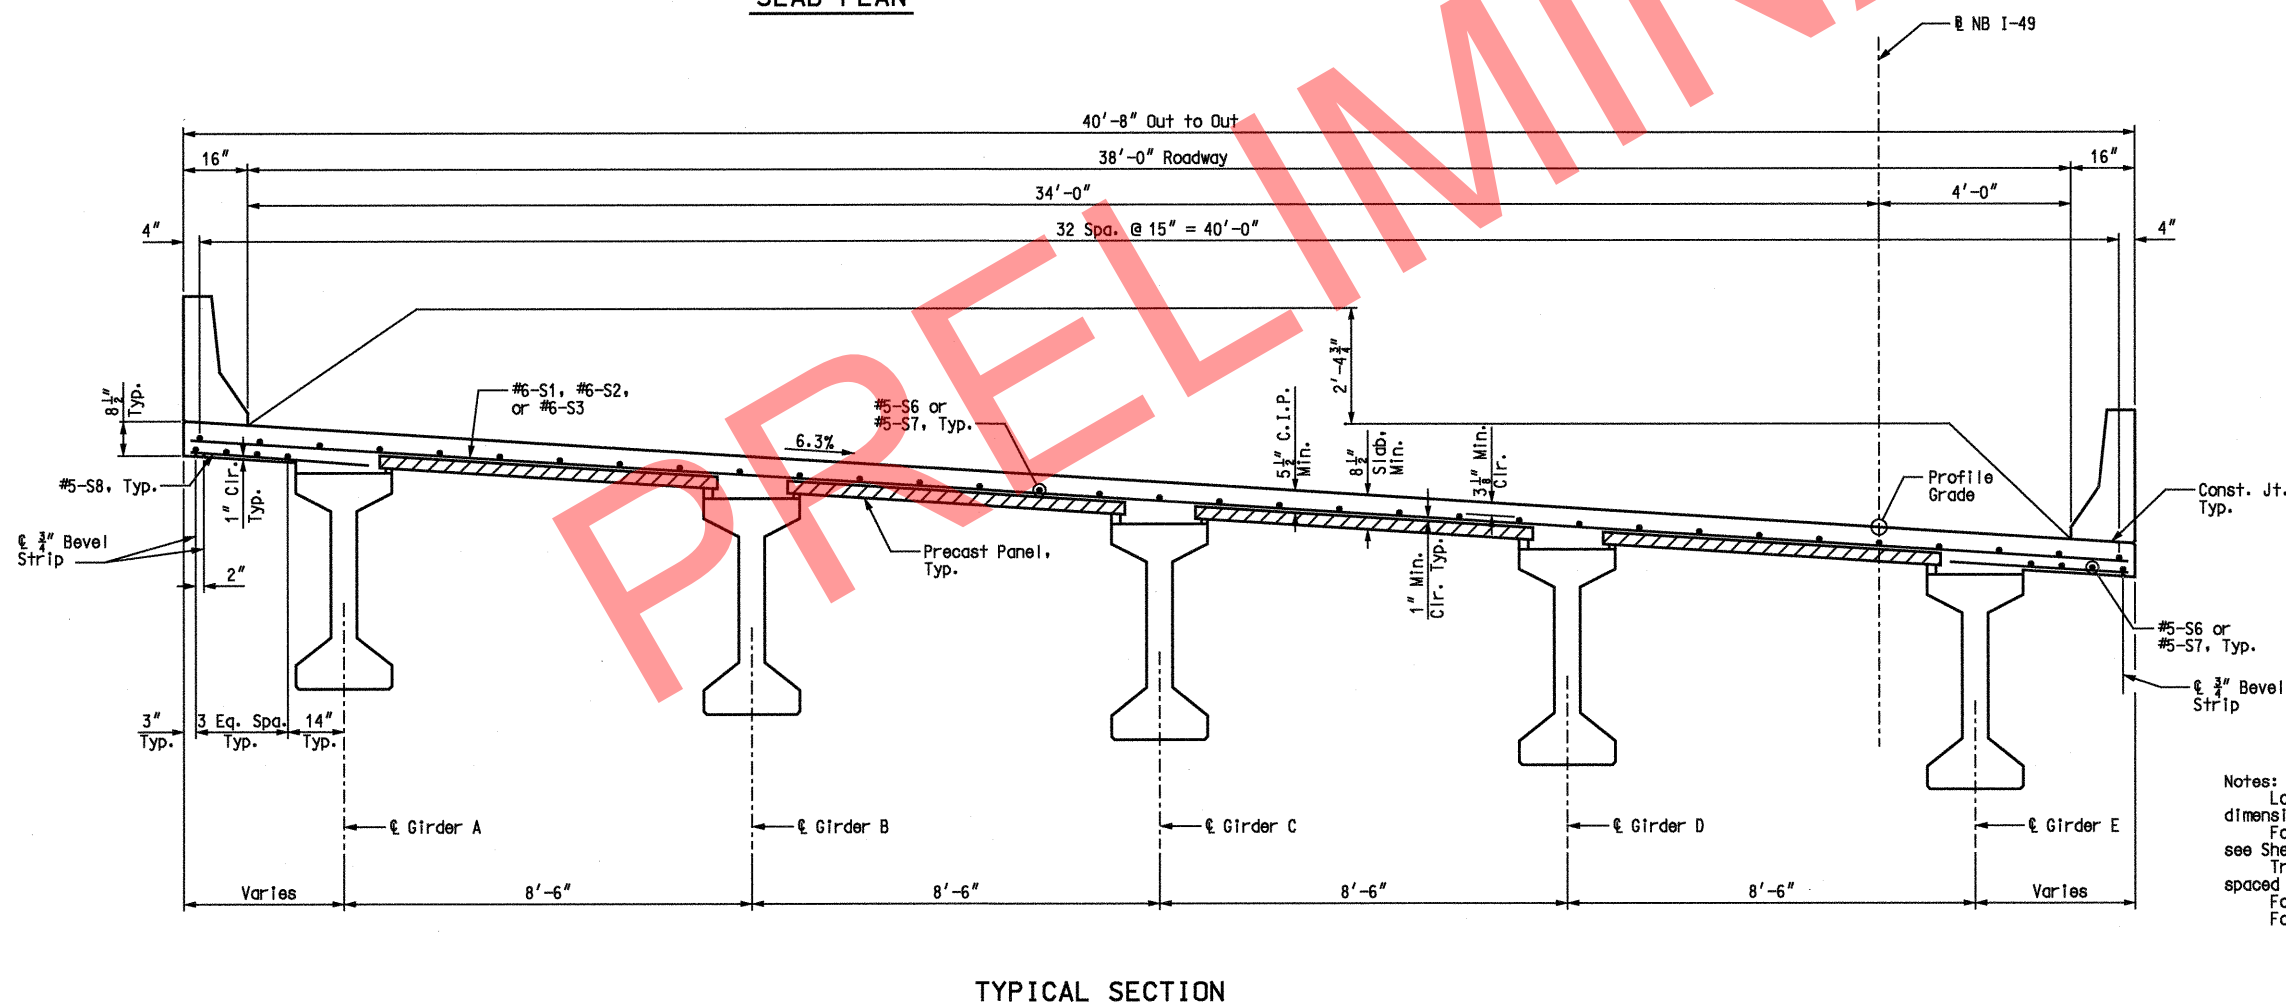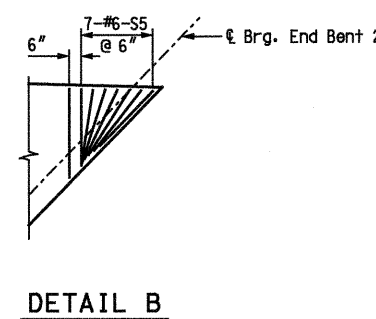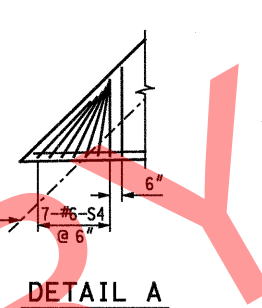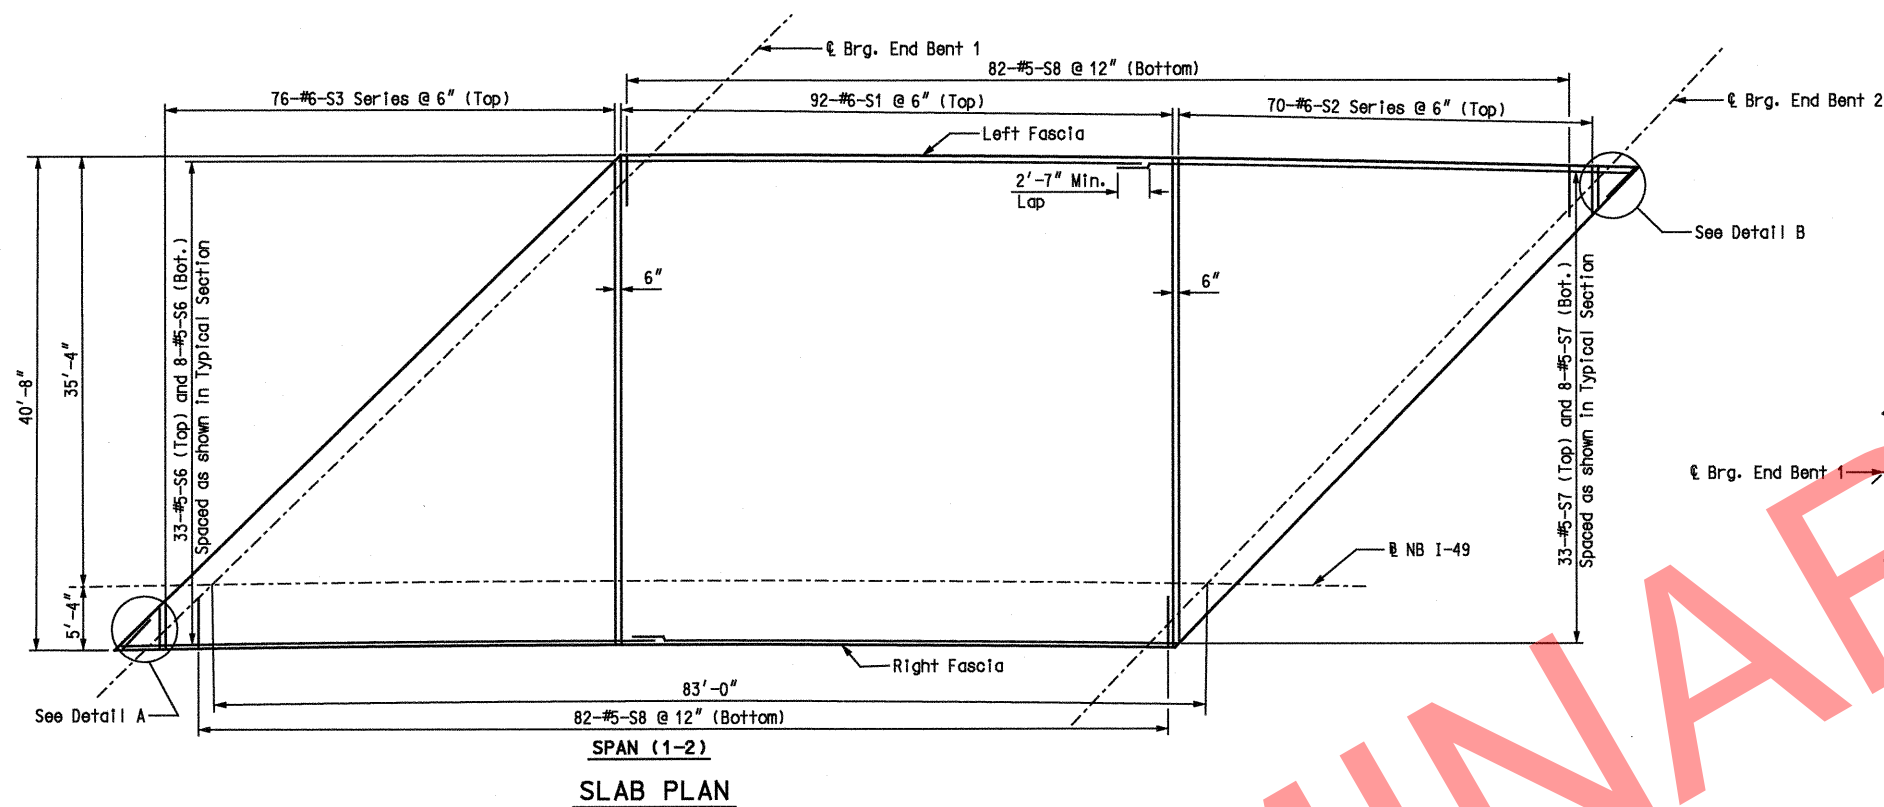

Notes:
Longitudinal dimensions shown are horizontal arc dimensions along NB I-49.
For details and reinforcing of Safety Barrier Curbs, see Sheets No. 19 and 20.
Transverse reinforcing shall be placed radial to and spaced along the Left Fascia.
For Framing Plan, see Sheet No. 14.
For Precast Panel Details, see Sheet No. 17.

SLAB PLAN

Note: This drawing is not to scale. Follow Dimensions.

Sheet No. 16 of 26

STATE OF MISSOURI

GINA D. HORNER

REGISTERED PROFESSIONAL ENGINEER

NUMBER E-30413

3-9-10

DATE PREPARED

7/16/09

ROUTE

I-49

STATE

MO

DISTRICT

BR

SHEET NO.

16

COUNTY

McDONALD

JOB NO.

J7P0601

CONTRACT ID.

PROJECT NO.

BRIDGE NO.

A6380

DESCRIPTION

DATE

MISSOURI HIGHWAYS AND TRANSPORTATION COMMISSION

MODOT

105 WEST CAPITAL

JEFFERSON CITY, MO 65102

1-888-ASK-MODOT (1-888-275-6636)

HNTB

715 KIRK DRIVE

KANSAS CITY, MO 64105-1310

TELEPHONE (816) 472-1201


CERTIFICATE OF AUTHORITY

NO. 001270

08-MAR-2010 15:00

08-MAR-2010 15:00

Girder A	$2\frac{1}{16}$	$2\frac{3}{8}$	$2\frac{1}{2}$	$2\frac{1}{2}$	$1\frac{15}{16}$	$1\frac{13}{16}$	$1\frac{15}{16}$	$2\frac{1}{2}$	$2\frac{1}{2}$	$2\frac{3}{8}$	$2\frac{1}{16}$
Girder B	2	$2\frac{5}{16}$	$2\frac{3}{16}$	$2\frac{3}{16}$	$1\frac{15}{16}$	$1\frac{13}{16}$	$1\frac{15}{16}$	$2\frac{1}{2}$	$2\frac{3}{16}$	$2\frac{5}{16}$	2
Girder C	2	$2\frac{5}{16}$	$2\frac{3}{16}$	$2\frac{3}{16}$	$1\frac{7}{8}$	$1\frac{13}{16}$	$1\frac{15}{16}$	$2\frac{3}{16}$	$2\frac{3}{16}$	$2\frac{5}{16}$	2
Girder D	2	$2\frac{5}{16}$	$2\frac{3}{16}$	$2\frac{3}{16}$	$1\frac{7}{8}$	$1\frac{13}{16}$	$1\frac{7}{8}$	$2\frac{3}{16}$	$2\frac{3}{16}$	$2\frac{5}{16}$	2
Girder E	$2\frac{1}{16}$	$2\frac{3}{8}$	$2\frac{1}{2}$	$2\frac{1}{2}$	$1\frac{15}{16}$	$1\frac{13}{16}$	$1\frac{15}{16}$	$2\frac{1}{2}$	$2\frac{1}{2}$	$2\frac{3}{8}$	$2\frac{1}{16}$

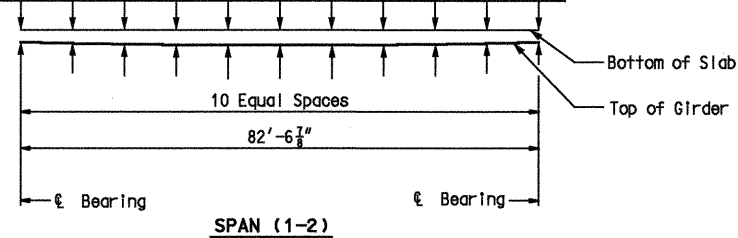


THEORETICAL SLAB HAUNCHING DIAGRAM

Notes:

If Girder Camber is different from that shown in the Camber Diagram, it shall be necessary to adjust the slab haunches, increase the slab thickness or raise the grade uniformly throughout the structure. No payment will be made for additional labor or materials required for variation in haunching, slab thickness or grade adjustment.

Concrete in the slab haunches is included in the Estimated Quantities for Slab on Concrete I-Girder.


Slab haunching values are given in inches.

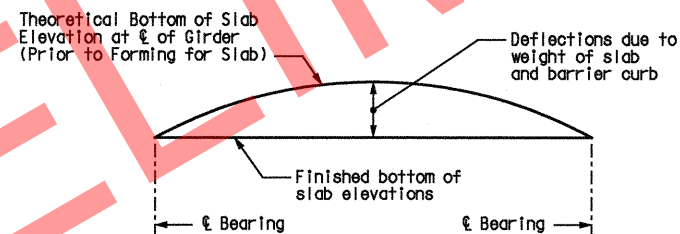

TYPICAL SLAB ELEVATIONS DIAGRAM

Theoretical Bottom of Slab Elevations at CL of Girder (Prior to Forming for Slab) **											
	Span (1-2)										
	£ brg.	.10	.20	.30	.40	.50	.60	.70	.80	.90	£ brg.
Girder A	1035.05	1035.29	1035.53	1035.77	1036.02	1036.26	1036.51	1036.76	1037.00	1037.25	1037.50
Girder B	1034.26	1034.50	1034.75	1034.99	1035.23	1035.48	1035.73	1035.97	1036.22	1036.47	1036.72
Girder C	1033.48	1033.72	1033.96	1034.21	1034.45	1034.69	1034.94	1035.19	1035.43	1035.68	1035.93
Girder D	1032.70	1032.94	1033.18	1033.42	1033.66	1033.91	1034.15	1034.40	1034.65	1034.90	1035.15
Girder E	1031.91	1032.15	1032.39	1032.64	1032.88	1033.12	1033.37	1033.61	1033.86	1034.11	1034.36

** Elevations are based on a constant slab thickness of 8½" and include allowance for theoretical dead load deflections due to weight of slab and barrier curb.

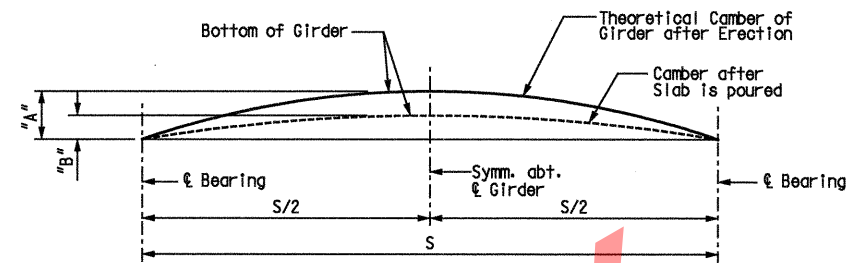


GIRDER CAMBER DIAGRAM

Conversion Factors for Girder Camber

0.1 PT.	=0.314 x 0.5 PT.
0.2 PT.	=0.593 x 0.5 PT.
0.3 PT.	=0.813 x 0.5 PT.
0.4 PT.	=0.952 x 0.5 PT.

GIRDER	SPAN (1-2)	
	"A"	"B"
A	3"	2 $\frac{1}{8}$ "
B	3"	2 $\frac{1}{16}$ "
C	3"	2 $\frac{1}{8}$ "
D	3"	2 $\frac{1}{16}$ "
E	3"	2 $\frac{1}{8}$ "

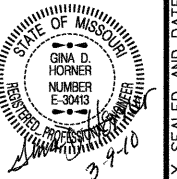

DATE PREPARED
07/31/09

ROUTE I-49	STATE MO
---------------	-------------

DISTRICT BR	SHEET NO. 18
----------------	-----------------

COUNTY
McDONALD

JOB NO.
J7P0601

CONTRACT ID.

PROJECT NO.	
-------------	--

BRIDGE NO.
A6380

[illegible]

MISSOURI HIGHWAYS AND TRANSPORTATION
COMMISSION

 105 WEST CAPITOL
JEFFERSON CITY, MO 65102
1-888-ASK-MODOT (1-888-275-6636)

HNTB
715 KIRK DRIVE
KANSAS CITY, MO 64105-1310
TELEPHONE (816) 472-1201
CERTIFICATE OF AUTHORITY
NO. 001270

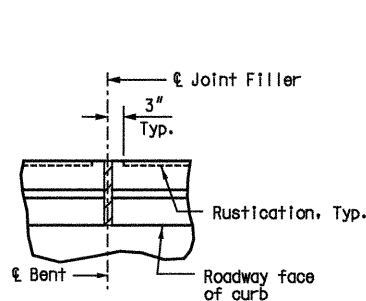


Diagram illustrating the cross-section of a safety barrier curb. The curb is 12" high. The top flange is 1" thick. The main body of the curb is 2" thick. The base of the curb is 1" thick. The base flange is 3" thick. The curb is positioned adjacent to the roadway face.

Diagram illustrating a vertical wall joint detail. The joint is shown with a 4" Plastic Waterstop Std. Spec. 1057.2.1 (centered on joint) and 1/4" Filler. The construction joint is indicated by a dashed line.

Figure 10 is a detailed cross-sectional diagram of a 12' x 12' panel, showing reinforcement details. The diagram includes the following dimensions and labels:


- Dimensions:**
 - Overall width: 2'-8"
 - Overall height: 2'-7"
 - Vertical segments: 19" (top), 10" (middle), 8 1/2" (bottom left), 12" (bottom right).
 - Horizontal segments: 3" (left), 12" (right).
 - Top horizontal offsets: 2" and 7" from the left edge.
 - Right vertical offset: 10 1/2" from the top edge.
- Reinforcement Bars:**
 - #5-K1: Top horizontal bar.
 - #5-K2: Middle horizontal bar.
 - #5-K3: Bottom horizontal bar.
 - #5-K4: Diagonal bars connecting the middle and bottom horizontal bars.
- Labels and Features:**
 - Left Barrier:** Indicated on the right side of the panel.
 - Approach Slab:** Indicated on the left side of the panel.
 - Const. Joint:** Constant joint located at the bottom center.
 - Slab Bar:** General label for the reinforcement bars.


Notes:
The cross sectional area above slab = 2.28 sq. ft. Right
Barrier and 2.23 sq. ft. Left Barrier


(*) The R1 bar may be separated into two bars as shown, at the contractor's option, only when slip forming is not used. (All dimensions are out to out.)

(**) The R3 bar and #5 bottom transverse slab bar in cantilever (P/S panels only) combination may be furnished as one bar as shown, at the contractor's option.

SAFETY BARRIER CURB DETAILS

 

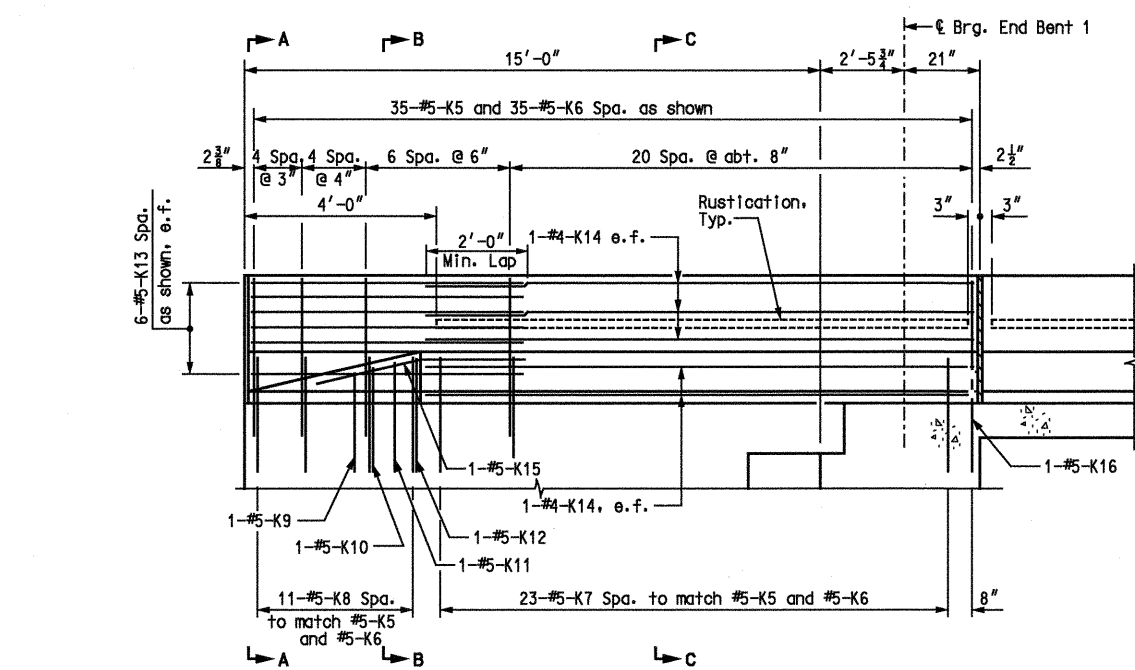

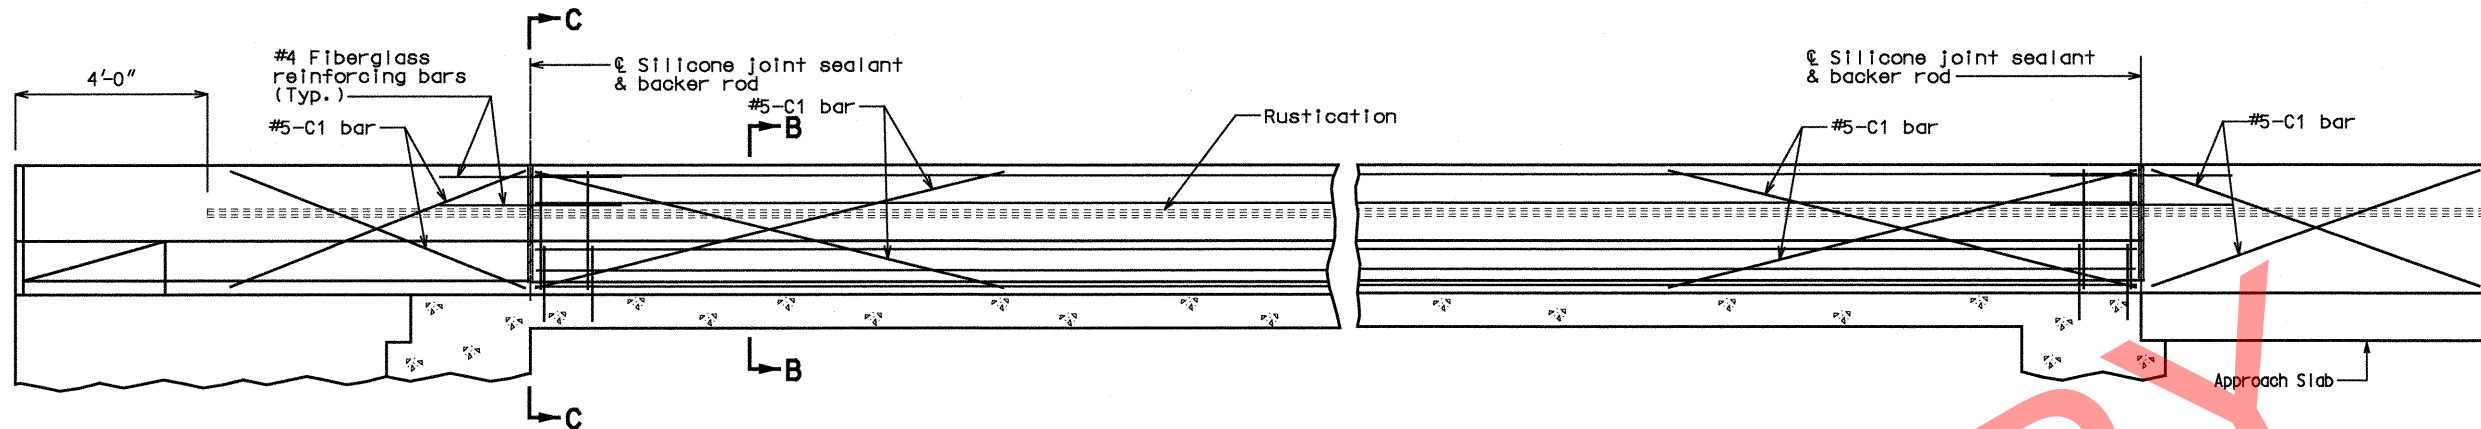

TYPICAL SECTION NEAR LEFT SAFETY BARRIER CURB AT SUPPORT LOCATIONS
(OPTIONAL SLIP-FORM BRIDGE SAFETY BARRIER CURB)

Note:
Left barrier curb shown, right barrier curb similar.

Notes:


Top of safety barrier curb shall be built parallel to grade with barrier curb joints (except at end bents) normal to grade.

Payment for all concrete and reinforcement, complete-in-place, will be considered completely covered by the contract unit price for safety barrier curb per linear foot.

Concrete in the safety barrier curb shall be Class B-1.

Measurement of safety barrier curb is to the nearest linear foot for each structure, measured along the outside top of slab from end of curb to end of curb.


The curb shall be cured by application of Type 1-D or Type 2 Liquid Membrane-Forming Compound in accordance with Sec 1055. Surface sealing for concrete in accordance with Sec 703 is not required. Application of linseed oil at the contractor's expense is permitted.

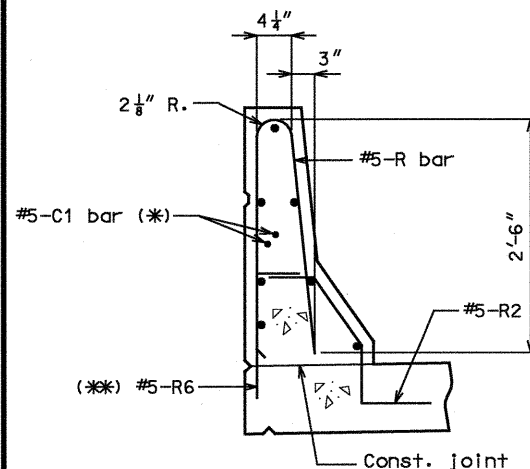

Notes: PART SECTION B-B
(*) Each side of joint location.

(**) The R6 bar and #5 bottom transverse slab bar in cantilever (P/S panels only) combination may be furnished as one bar at the contractor's option.


Detailed JUL 2009
Checked JUL 2009

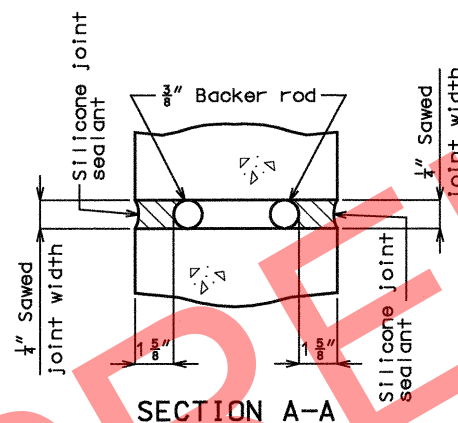

SECTION A-A

Note:

Cost of silicone joint sealant and backer rod, complete-in-place, will be considered completely covered by the contract unit price for Safety Barrier Curb.

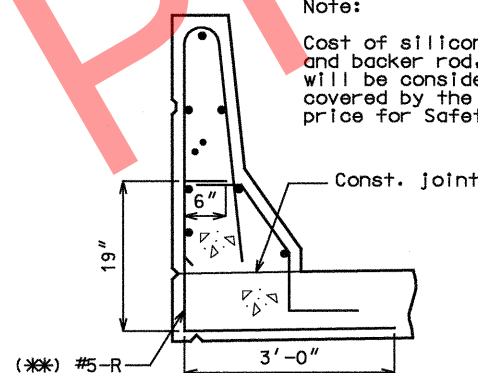

PART SECTION B-B
(Optional #5-R bar shown)

Notes:


Joint sealant and backer rods shall be used on all slip-form barrier curbs instead of joint filler and shall be in accordance with Sec 717 for silicone joint sealant for saw cut and formed joints.

Plastic waterstop shall not be used with slip-form option.


C Bars (Slip-form option only) shall be used in addition to cast-in-place conventional forming reinforcement for bridge safety barrier curb.

For Slip-Form option, all sides of the safety barrier curb shall have a vertically broomed finish and the curb top shall have a transversely broomed finish.


Concrete traffic barrier delineators shall be placed on top of the safety barrier curb (Type C) as shown on Missouri Standard Plans 617.10 and in accordance with Sec 617. Concrete traffic barrier delineators will be considered completely covered by the contract unit price for "Safety Barrier Curb (Type C)".

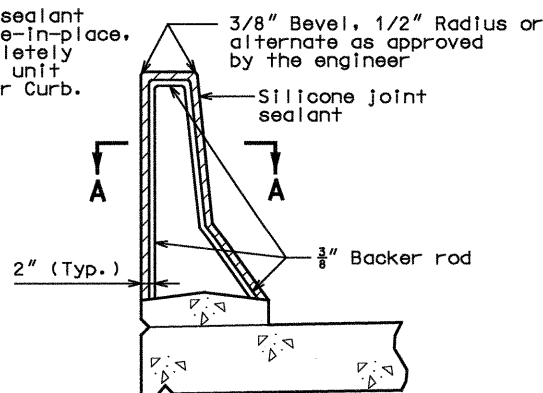

SECTION THRU JOINT

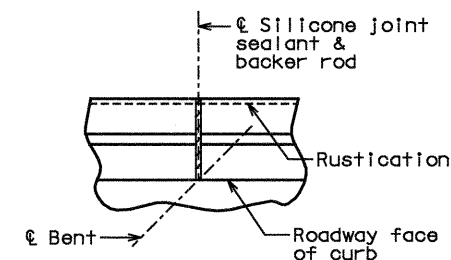


PART PLAN SHOWING
SAFETY BARRIER CURB JOINT

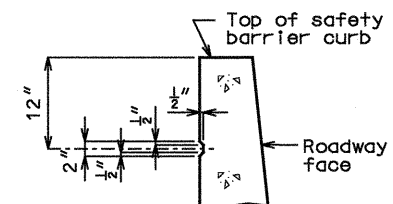

PART SECTION SHOWING
RUSTICATION DETAILS

RUSTICATION DETAIL

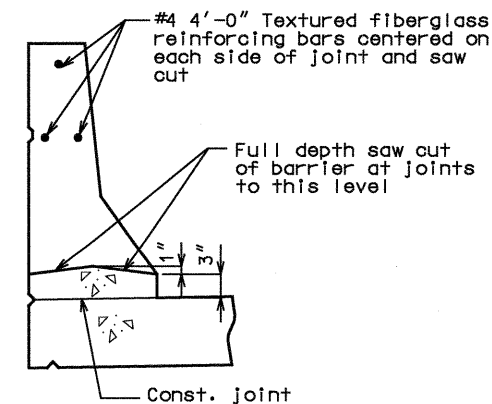


PART SECTION C-C

OPTIONAL SLIP-FORM BRIDGE SAFETY BARRIER CURB

Note: This drawing is not to scale. Follow Dimensions.

Sheet No. 21 of 26

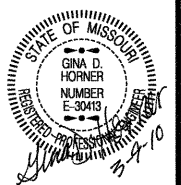

DATE PREPARED
7/17/09

ROUTE
I-49

DISTRICT
BR

COUNTY
McDONALD

JOB NO.
J7P0601

CONTRACT ID.

PROJECT NO.

BRIDGE NO.
A6380

DESCRIPTION

DATE

REVISION

REVISION

IF A SFAI IS PRESENT ON THIS SHEET IT HAS BEEN ELECTRONICALLY SFAI'D AND DATED.

  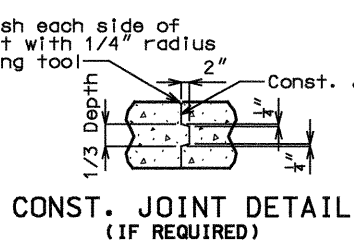 

Drain pipe may be either 6" diameter corrugated metallic-coated pipe underdrain, 4" diameter corrugated polyvinyl chloride (PVC) drain pipe, or 4" diameter corrugated polyethylene (PE) drain pipe.

[illegible]



USER: TThompson
PLOT: 08-MAR-2010 15:01
\\kcw00\Jobs\49259\Bridges\Plans\CDtoMoDot\A6380_03-05-10\J7P0601\A6380-dgn\ZPL0T_A28.dgn

BILL OF REINFORCING STEEL																									
NO. REQ'D.	MARK NO.	LOCATION	EPOXY (E)	SHAPE NO.	STIRRUP (S)	SUBSTR. (X)	VARIES (V)	NO. EACH	DIMENSIONS												NOMINAL LENGTH	ACTUAL LENGTH	WEIGHT		
									B		C		D		E		F		H					K	
									FT.	IN.	FT.	IN.	FT.	IN.	FT.	IN.	FT.	IN.	FT.	IN.				FT.	IN.
END BENT 2																									
4	6H201	Diaphragm		20					2'-3"								2'-3"	14							
16	6H202	Diaphragm		20					8'-9"								8'-9"	210							
8	6H203	Diaphragm & Beam		20					56'-3"								56'-3"	676							
6	7H204	Diaphragm	E	20					56'-3"								56'-3"	690							
40	5H205	Diaphragm	E	20					2'-6"								2'-6"	104							
5	5H206	Diaphragm		23	S				15"	2'-0"	15"	10 1/2"	10 1/2"	10 1/2"	10 1/2"	4'-6"	4'-6"	23							
5	6H207	Diaphragm		38	S				6'-8"	3'-8"				2'-7 1/8"	2'-6 1/2"	10'-4"	10'-4"	78							
5	6H208	Diaphragm		2					4'-10"	3'-8"				2'-7 1/8"	2'-7 1/8"	8'-6"	8'-6"	64							
8	7H209	Beam		20					56'-3"							56'-3"	56'-3"	920							
12	6H210	Fillet		15	S				14"	3'-10"	14"	12 1/8"	5 3/8"	12 1/8"	5 3/8"	6'-2"	6'-2"	111							
4	8H211	Wingwall	E	20					18'-8"							18'-8"	18'-8"	199							
6	8H212	Wingwall		20					18'-8"							18'-8"	18'-8"	299							
24	6H213	Wingwall		20					16'-5"							16'-5"	16'-5"	592							
30	4H214	Bearing Pad		20					4'-7"							4'-7"	4'-7"	92							
4	6H215	Diaphragm		20					2'-9"							2'-9"	2'-9"	17							
19	5U201	Beam		53	S				3'-10"	2'-7"						13'-9"	13'-6"	268							
27	5U202	Beam		5	S				3'-10"	4'-10"	4'-10"					13'-6"	13'-3"	373							
39	5U203	Diaphragm	E	5	S				3'-2"	5'-4"	5'-4"					13'-10"	13'-7"	553							
39	6U204	Diaphragm		5	S				3'-10"	4'-4"	4'-4"					12'-6"	12'-3"	718							
6	5U205	Beam		5	S				3'-10"	2'-7"	2'-7"					9'-0"	8'-9"	55							
53	6U206	Diaphragm	E	19	S				14'-0"	3'-0"						17'-0"	16'-11"	1,347							
50	4U207	Bearing Pad		5	S				3'-9"	15"	15"					6'-3"	6'-1"	203							
24	5V201	Beam		20					4'-10"							4'-10"	4'-10"	121							
25	6V202	Diaphragm		20					4'-4"							4'-4"	4'-4"	163							
2	6V203	Wingwall		20					9'-0"							9'-0"	9'-0"	27							
30	6V204	Wingwall		20			V 2		7'-6"							7'-6"	7'-6"	370							
Increment = 1 1/4"									8'-11"							8'-11"	8'-11"								
SLAB																									
92	6S1	Slab, Top	E	20					40'-5"							40'-5"	40'-5"	5,585							
70	6S2	Slab, Top	E	20			V 1		3'-8"							3'-8"	3'-8"	2,296							
Increment = 6 3/8"									39'-11 1/4"							40'-0"	40'-0"								
76	6S3	Slab, Top	E	20			V 1		3'-7 3/4"							3'-8"	3'-8"	2,483							
Increment = 5 3/4"									39'-9 3/4"							39'-10"	39'-10"								
7	6S4	Slab, Top	E	20					3'-2"							3'-2"	3'-2"	33							
7	6S5	Slab, Top	E	20					3'-2"							3'-2"	3'-2"	33							
41	5S6	Slab, Top & Bot.	E	20					45'-2"							45'-2"	45'-2"	1,931							
41	5S7	Slab, Top & Bot.	E	20					45'-4"							45'-4"	45'-4"	1,939							
164	5S8	Slab, Bot.	E	20					4'-0"							4'-0"	4'-0"	684							
BARRIER																									
16	5C1	Slip Form Barrier	E	20					10'-0"							10'-0"	10'-0"	167							
52	5K1	Barrier	E	26					2'-6"	4 1/4"	2'-6"			2'-6"	3"	5'-2"	5'-2"	280							
52	5K2	Barrier	E	27	S				7"	11"	12"	6"		6 3/8"	9 1/4"	3'-0"	2'-9"	149							
52	5K3	Barrier	E	19	S				17"	6"						23"	22"	99							
16	5K4	Barrier	E	20					24'-8"							24'-8"	24'-8"	412							
70	5K5	Barrier	E	19	S				2'-5"	5"						2'-10"	2'-9"	201							
70	5K6	Barrier	E	14	S				5"	11 1/8"	18"			2"	17 3/8"	2'-11"	2'-9"	201							
46	5K7	Barrier	E	40	S				5 1/2"	12"	3'-0"	2'-2 1/8"		9 1/8"	6 1/8"	6'-8"	6'-4"	304							
22	5K8	Barrier	E	7					3'-0"	6"						6'-3"	6'-3"	143							
2	5K9	Barrier	E	25	S				2'-2 3/4"	11 1/4"	4 3/8"			9 1/4"	6 1/2"	3'-7"	3'-5"	7							
2	5K10	Barrier	E	25	S				2'-4 1/2"	9 5/8"	4 3/8"			7 1/8"	5 1/2"	3'-7"	3'-5"	7							
2	5K11	Barrier	E	25	S				2'-5 1/2"	7 1/8"	4 3/8"			6 1/2"	4 1/2"	3'-6"	3'-5"	7							
2	5K12	Barrier	E	25	S				2'-6 1/2"	6 3/4"	4 3/8"			5 1/2"	4"	3'-6"	3'-4"	7							
24	5K13	Barrier	E	20					5'-8"							5'-8"	5'-8"	142							
22	4K14	Barrier	E	20					14'-9"							14'-9"	14'-9"	217							
2	5K15	Barrier	E	2	S				2'-2"	2'-2"				2'-2"	2 3/8"	4'-4"	4'-4"	9							
2	5K16	Barrier	E	27	S				7"	11"	12"	6"		6 3/8"	9 1/4"	3'-0"	2'-9"	6							
167	5R1	Barrier	E	26					2'-6"	4 1/4"	2'-6"			2'-6"	3"	5'-2"	5'-2"	900							
167	5R2	Barrier	E	27	S				7"	11"	12"	6"		6 3/8"	9 1/4"	3'-0"	2'-9"	479							
167	5R3	Barrier	E	19	S				17"	6"						23"	22"	319							
28	5R4	Barrier	E	20					42'-11"							42'-11"	42'-11"	1,253							

BILL OF REINFORCING STEEL	
NO. REQ'D.	MARK NO.	LOCATION	EPOXY (E)	SHAPE NO.	STIRRUP (S)	SUBSTR. (X)	VARIES (V)	NO. EACH	DIMENSIONS								NOMINAL LENGTH	ACTUAL LENGTH	WEIGHT	
									B		C		D		E					F		H		K	
	FT.								IN.	FT.	IN.	FT.	IN.	FT.	IN.	FT.				IN.	FT.	IN.	FT.	IN.	FT.	IN.	LBS.	
		TOTALS	

Notes:
For Bar Bending Diagrams, see Sheet 24.
Two additional #7-H204, #8-H211, #5-K4, and #4-K14 are included in the Bill of Reinforcing Steel for testing.

BILL OF REINFORCING STEEL

Detailed AUG 2009
Checked AUG 2009

Note: This drawing is not to scale. Follow Dimensions.

Sheet No. 25 of 26

STATE OF MISSOURI

MISSOURI HIGHWAYS AND TRANSPORTATION COMMISSION

HNTB

715 KIRK DRIVE
KANSAS CITY, MO 64105-1310
TELEPHONE (816) 472-2011
FAX (816) 472-2012
CERTIFICATE OF AUTHORITY
NO. 001270

DATE PREPARED
08/08/09

ROUTE
I-49

DISTRICT
BR

COUNTY
McDONALD

JOB NO.
J7P0601

CONTRACT ID.

PROJECT NO.

BRIDGE NO.
A6380

DATE

DESCRIPTION

DATE PREPARED
08/08/09

ROUTE
I-49

DISTRICT
BR

COUNTY
McDONALD

JOB NO.
J7P0601

CONTRACT ID.

PROJECT NO.

BRIDGE NO.
A6380

DATE

DESCRIPTION

DATE PREPARED
08/08/09

ROUTE
I-49


DISTRICT

USER: TThompson
PLOT: 08-MAR-2010 15:13
\\kcow00\Jobs\49259\Bridges\Plans\CDtoMoDotA7000-03-05-10\J7P0601\A7000-dgn\ZPLOT_B02.dgn

(79'-84') PRESTRESSED CONCRETE I-GIRDER SPANS

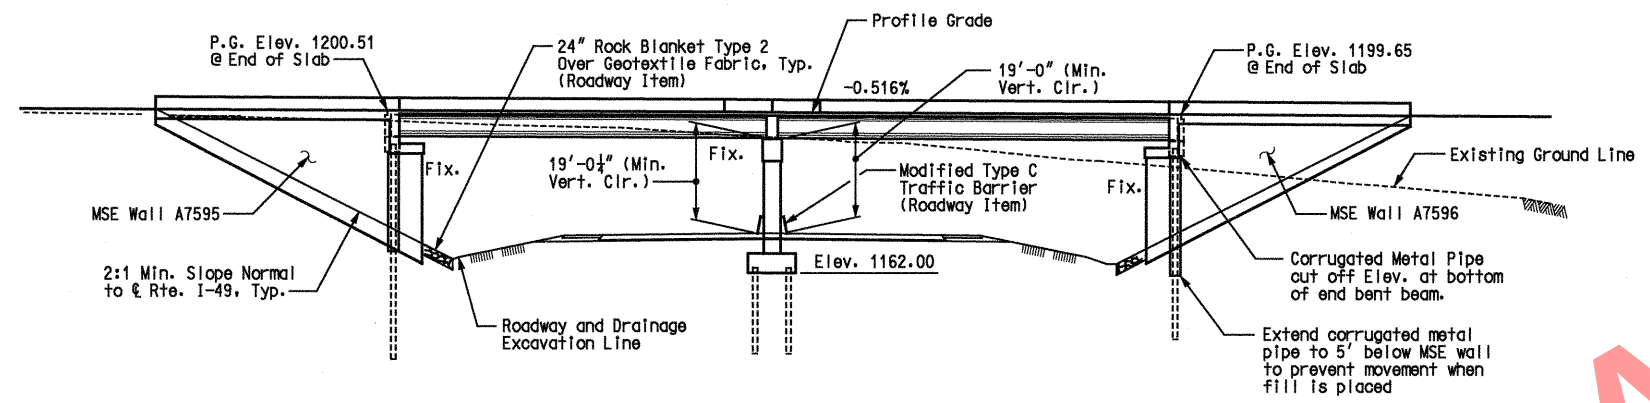

ELEVATION

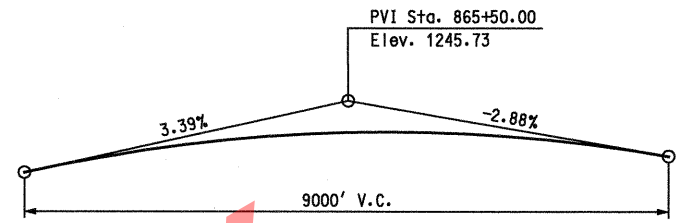

PROFILE GRADE - RTE. I-49

Note:
Galvanized corrugated metal pipe to provide sleeving for piles which penetrate through the mechanically stabilized earth wall fill. See Special Provisions. Galvanized Corrugated Metal Culvert Pipe in accordance with Sec 1020.

Notice and disclaimer regarding Boring Log Data:
The locations of all subsurface borings for this structure are shown on the bridge plan sheets for this structure. Boring data for the numbered locations is shown on Sheets No. 4 thru 5. The boring data for all locations indicated, as well as any other boring logs or other factual records of subsurface data and investigations performed by the department for the design of the project, will be provided in the bridge electronic deliverable file or will be available from the Project Contact upon written request. No greater significance or weight should be given to the boring data depicted on the plan sheets than is subsurface data available from the district or elsewhere.
The Commission does not represent or warrant that any such boring data accurately depicts the conditions to be encountered in constructing this project. A contractor assumes all risks it may encounter in basing its bid prices, time or schedule of performance on the boring data depicted here or those available from the district, or on any other documentation not expressly warranted, which the contractor may obtain from the Commission.

CURVE DATA - ROUTE 90


P.I. Sta. = 50+97.57
 $\Delta = 12^\circ 42' 24.7''$ (Lt.)
D = 1°54'35.5"
L = 665.33'
T = 334.04'
R = 3000.00'
SE = 3.7%

Notes:
Denotes boring location.
For pile locations, see Sheets No. 7, 9 and 11.

BENCHMARKS

- BM-49-01-10 R.R. Spike 0.8' above ground, East side of a 14" red oak @ the NW quadrant of RTE 90 and SW 90-21 Elev. 1206.10
- BM-49-01-11 1 1/2" Aluminum disk set in concrete, concrete flush with ground, 4.6' from edge of county road 9' (+/-) south of 16" black-jack oak, east side of county road SW 90-21, 60' (+/-) south of Don/Fern mail box #102, 0.3 miles (+/-) south of Rt. 90. Elev. 1123.70

GENERAL PLAN AND ELEVATION

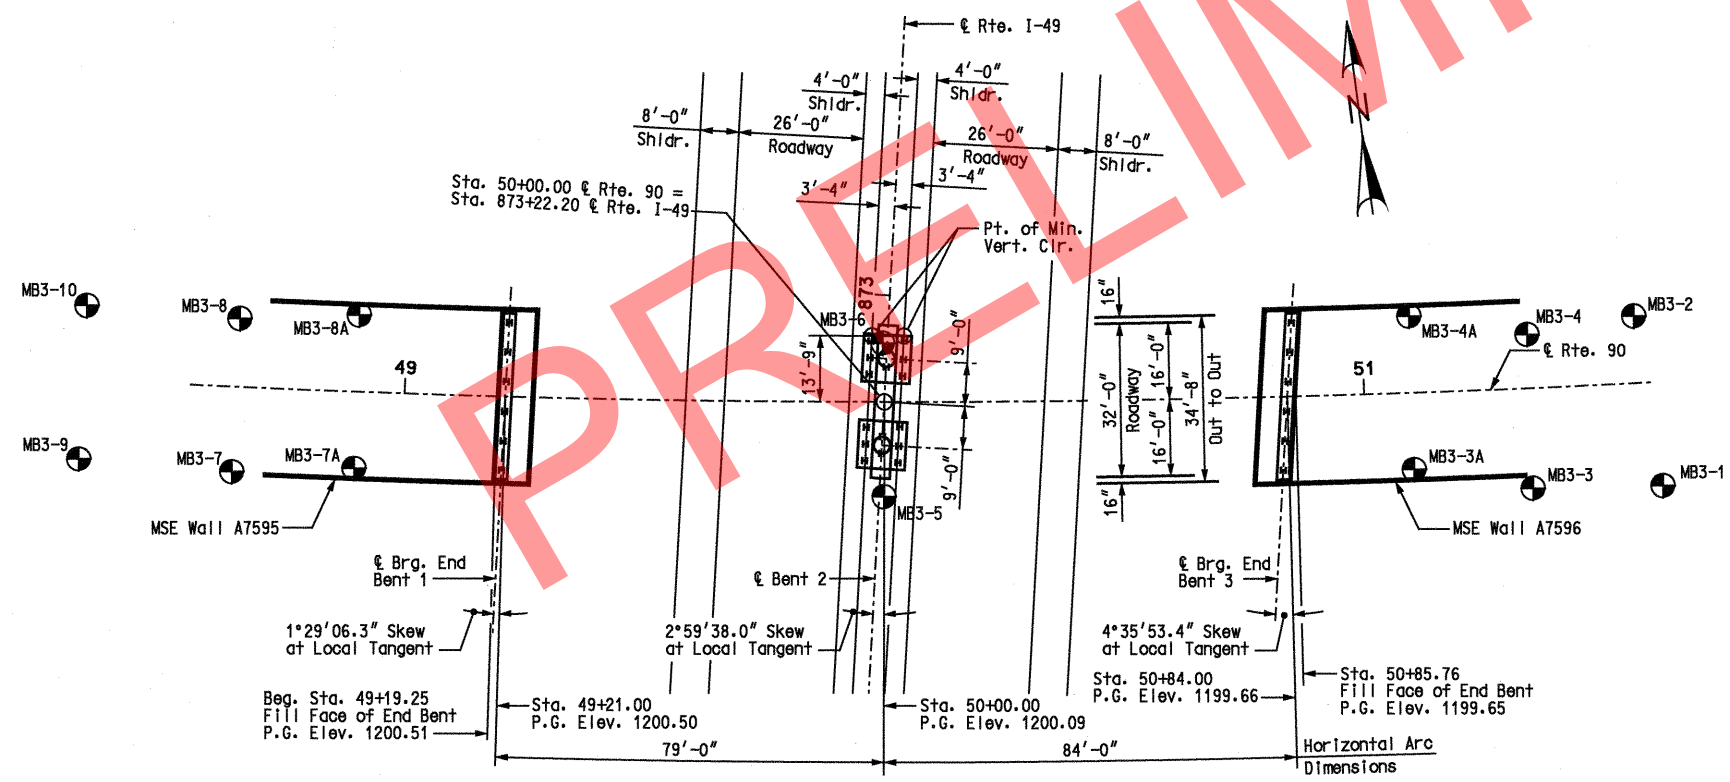

PLAN

Note: This drawing is not to scale. Follow Dimensions.

Sheet No. 2 of 27

STATE OF MISSOURI
GNA D
HORN
NUMBER
E-30413
3-7-10

DATE PREPARED
07/28/09

ROUTE
I-49

DISTRICT
BR

STATE
MO

SHEET NO.
2

COUNTY
McDONALD

JOB NO.
J7P0601

CONTRACT ID.

PROJECT NO.

BRIDGE NO.
A7000

DESCRIPTION

DATE

MISSOURI HIGHWAYS AND TRANSPORTATION COMMISSION

105 WEST CAPITAL
JEFFERSON CITY, MO 65102
1-888-ASK-MODOT (1-888-275-6636)

HNTB
715 KIRK DRIVE
KANSAS CITY, MO 64105-1310
TELEPHONE (816) 472-1201
CERTIFICATE OF AUTHORITY
NO. 001210

REV. IF A SFA IS PRESENT ON THIS SHEET IT HAS BEEN ELECTRONICALLY SFA'ED AND DATED.

QU(TSF) P-Penet. E-Equiv. L-Labor.			STANDARD PENETRATION TEST		ELEV. 1199.7
			DEPTH	BLOWS/6"	
1.0P	3.5	6-7-8			LEAN CLAY, with sand and gravel, red, medium stiff, moist
	8.5	20-15-15			
	13.5	10-9-8			
	18.5	10-8-6			SANDY CHERT GRAVEL, with clay seams, red and white, medium dense, moist
	23.5	6-6-7			
1.0P	28.5	8-4-6			
0.5P	33.5	2-2-2			LEAN CLAY, with to abundant gravel, red, soft to medium stiff, moist to wet
	38.5	5-2-50/1"			
ROCK CORE			DEPTH	REC%	RQD%
			46.0	90	84
			51.0	100	84


Boring Number MB3-7
End Bent 1 (Core)

Unconfined Compressive Strength in tons per square foot as determined by P- Pocket Penetrometer, E- Equivalent or L- Laboratory Unconfined Compression Test. Depth of sample is indicated at top of the sampling interval.

Standard Penetration Test Results. The number of blows of a 140 lb. hammer falling 30" required to drive a 1-3/8" I.D., 2" O.D. split barrel sampler 6". Penetration of less than 6" is shown as 50/3"-Blows/penetration in inches. Depth of sample is indicated at top of the sample interval.

Interval of bedrock that was sampled with double tube core barrel. Depth of sample is indicated at the bottom of the sample interval.

Core Run (REC%)- Core Recovery in per cent for the indicated interval.

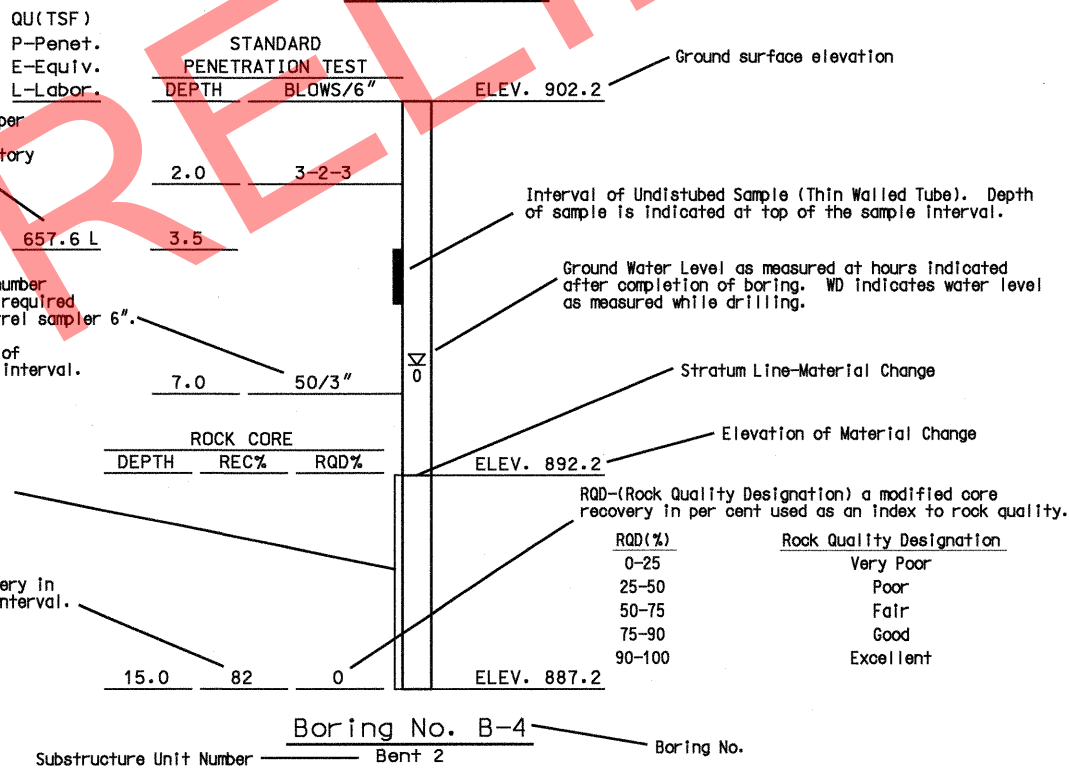

Note: This drawing is not to scale. Follow Dimensions.

Sheet No. 4 of 27

QU(TSF) P-Penet. E-Equiv. L-Labor.			STANDARD PENETRATION TEST		ELEV. 1198.7
			DEPTH	BLOWS/6"	
4.25+P	3	5-7-8			LEAN CLAY, with organics, dark brown, moist ELEV. 1198.2 LEAN CLAY, light brown, moist ELEV. 1196.2 FAT CLAY, trace chert gravel, red, hard, moist ELEV. 1192.7
3.25P	8	49-17-17			
1.75P	13.5	11-12-13			
	18.5	17-18-12			LEAN CLAY, with chert gravel and sand, red and white, hard to stiff, moist ELEV. 1182.2
	23.5	8-13-14			
	28.5	7-9-13			
	33.5	6-11-10			SANDY CHERT GRAVEL, with clay seams, red and white, dense to medium dense, moist ELEV. 1161.2
1.75P	38.5	9-8-6			
1.25P	43.5	8-21-5			
	48.5	8-50/3"			LEAN CLAY, with chert gravel, red, brown, stiff, moist ELEV. 1149.4

Boring Number MB3-8A
End Bent 1

Auger refusal on apparent Limestone at 49.3'

GENERAL NOTES:

The borings shown on this drawing were drilled for the Missouri Department of Transportation, between May 20 and 30, 2003 and on May 3, 2006, by Terracon, Inc. under the direction of HNTB.
For boring locations in plan, see Sheet No. 2.
The ground water levels shown were recorded during time of drilling. Porosity of soil strata, weather conditions, seasonal changes, site topography, etc., may cause changes in the water levels reported.
The boring information shown on this drawing is abbreviated. A complete copy of boring logs and test results are available upon request to the Department.
For notice and disclaimer regarding boring log data, see Sheet No. 2.

BORING DATA

STATE OF MISSOURI
RECORDS SECTION
JAN 10 10 30 AM '09
E-30413
3-9-10

DATE PREPARED
04/13/09

ROUTE
I-49

DISTRICT
BR

COUNTY
McDONALD

JOB NO.
J7P0601

CONTRACT ID.

PROJECT NO.

BRIDGE NO.
A7000

DESCRIPTION

DATE


MISSOURI HIGHWAYS AND TRANSPORTATION
COMMISSION

HNTB

715 KIRK DRIVE
KANSAS CITY, MO 64105-1310
TELEPHONE (816) 472-1201
CERTIFICATE OF AUTHORITY
NO. 007210

IF A SEAL IS PRESENT ON THIS SHEET IT HAS BEEN ELECTRONICALLY SEALED AND DATED.

USER: TThompson
PLOTTER: 08-MAR-2010 15:14
\\kcow00\Jobs\49259\Bridges\Plans\CDtoMoDotA7000_03-05-10\J7P0601\A7000-dgn\ZPLOT_B06.dgn

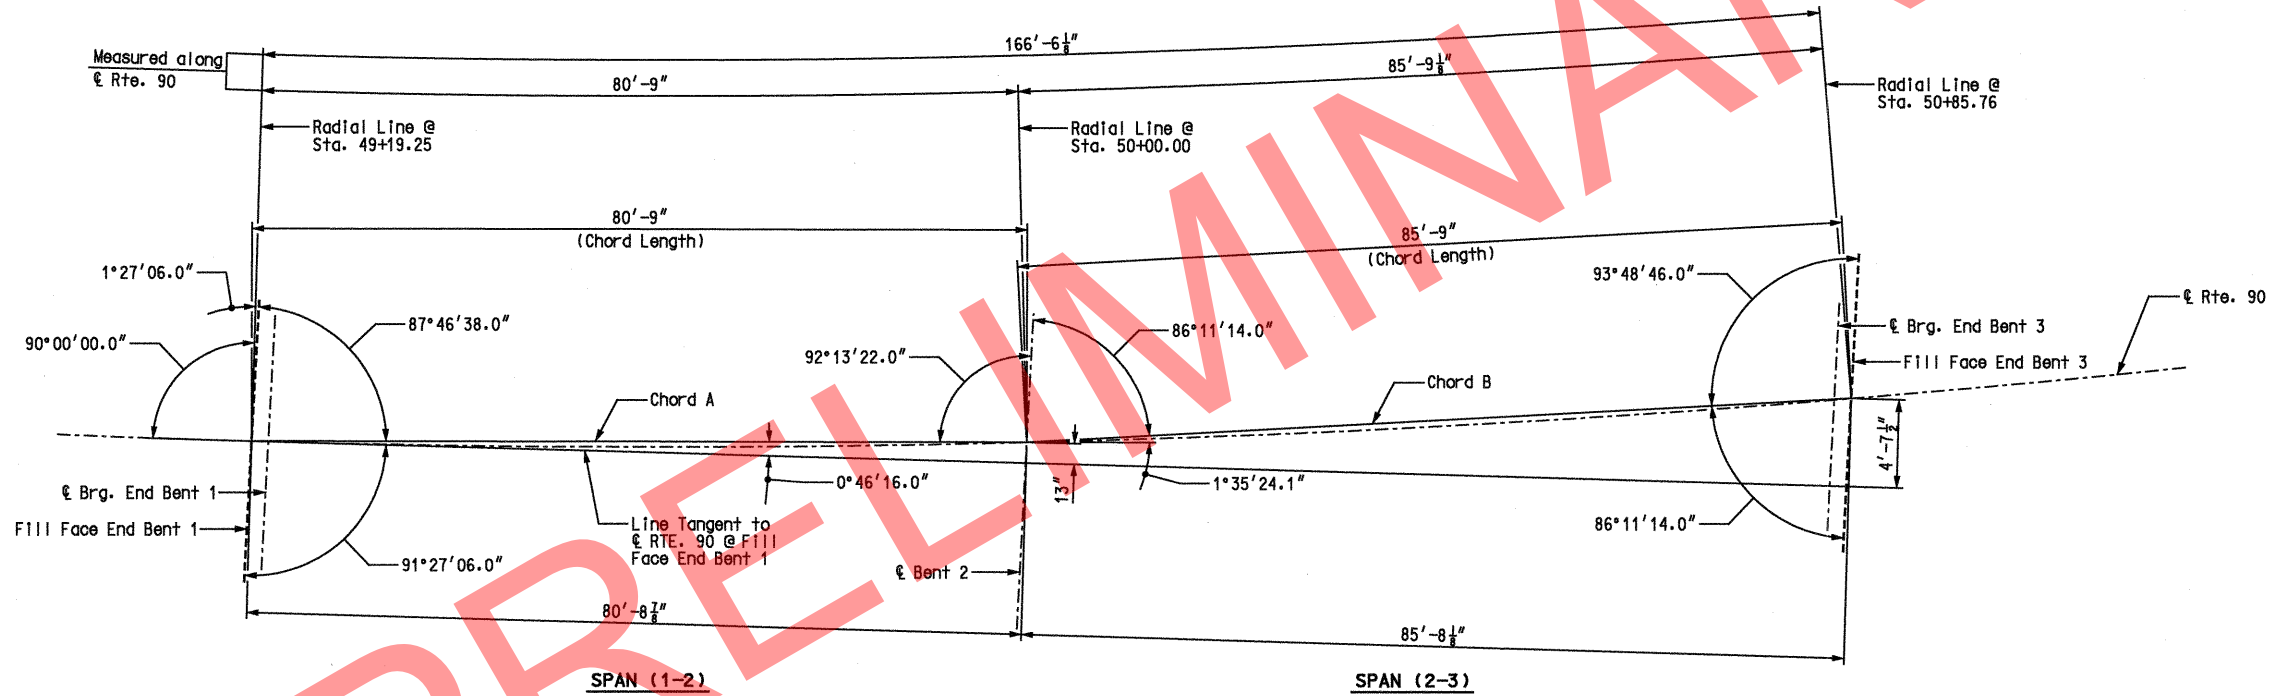


SUBSTRUCTURE LAYOUT

Detailed APR 2009
Checked APR 2009

Note: This drawing is not to scale. Follow Dimensions.

Sheet No. 6 of 27

\\kcow00\Jobs\49259\Bridges\Plans\CDtoMoDotA7000_03-05-10\J7P0601\A7000-dgn\ZPLOT_B06.dgn

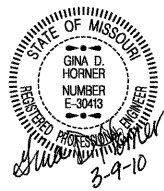

DATE PREPARED
4/13/09
ROUTE I-49 STATE MO
DISTRICT BR SHEET NO. 6
COUNTY McDONALD
JOB NO. J7P0601
CONTRACT ID.
PROJECT NO.
BRIDGE NO. A7000


DESCRIPTION	DATE

MISSOURI HIGHWAYS AND TRANSPORTATION COMMISSION
105 WEST CAPITAL
JEFFERSON CITY, MO 65102
1-888-ASK-MODOT (1-888-275-6636)




HNTB
715 KIRK DRIVE
KANSAS CITY, MO 64105-1310
TELEPHONE (816) 472-1201
CERTIFICATE OF AUTHORITY NO. 001270

08-MAR-2010 15:14

REV. IF A SFA IS PRESENT ON THIS SHEET IT HAS BEEN ELECTRONICALLY SFA'ED AND DATED.

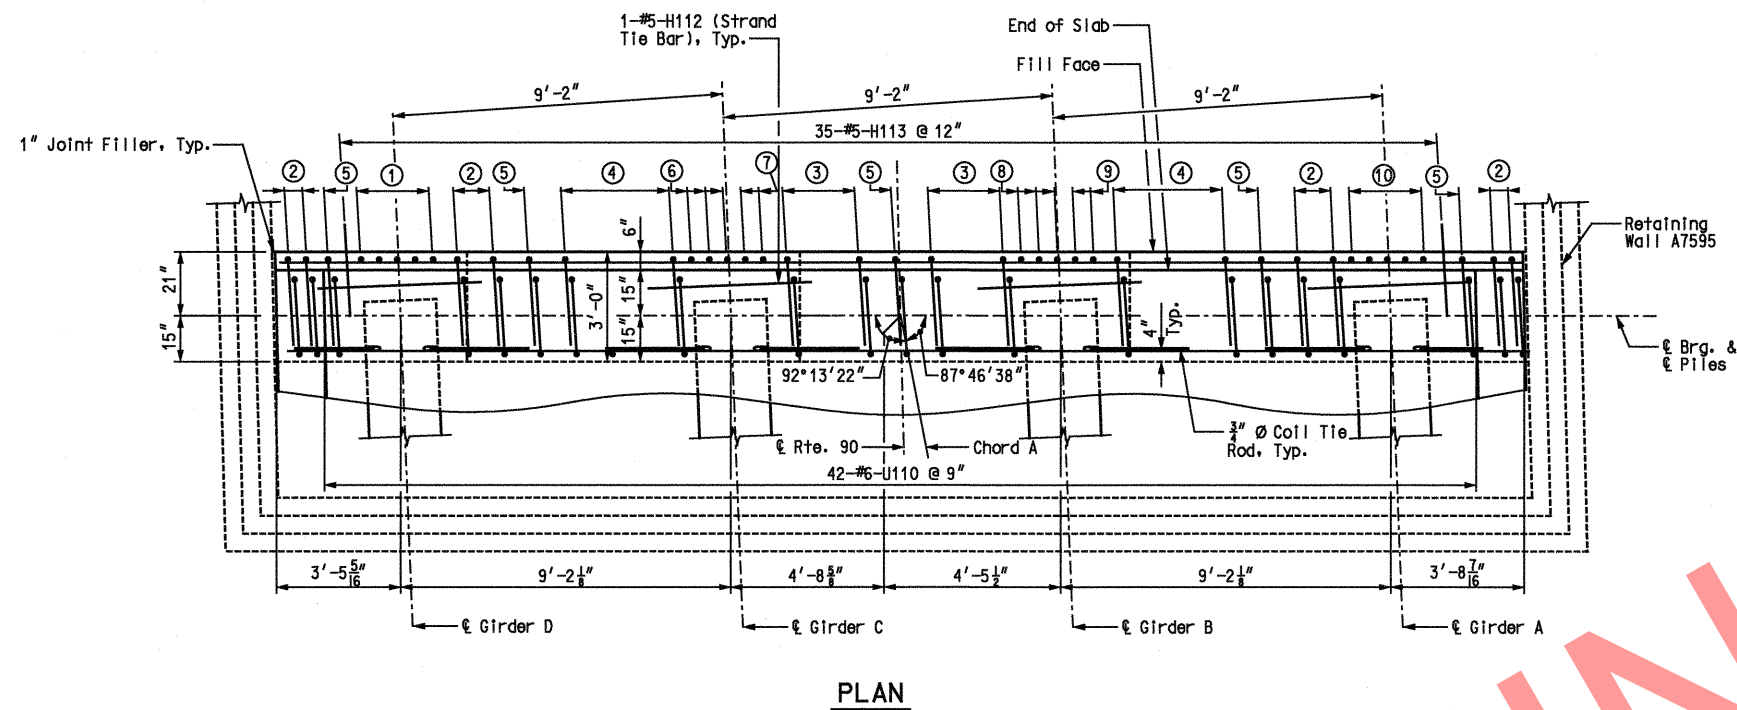

- ① 5-#6-V102 to match #4-U107 ④ 4-#5-U108 & 4-#6-U109 to match #5-U101 ⑦ 1-#6-V102 to match #4-U105
② 2-#5-U108 & 2-#6-U109 to match #5-U101 ⑤ 1-#5-U108 & 1-#6-U109 to match #5-V101 ⑧ 1-#6-V102 to match #4-U104
③ 3-#5-U108 & 3-#6-U109 to match #5-U101 ⑥ 1-#6-V102 to match #4-U106 ⑨ 1-#6-V102 to match #4-U103
⑩ 5-#6-V102 to match #4-U102

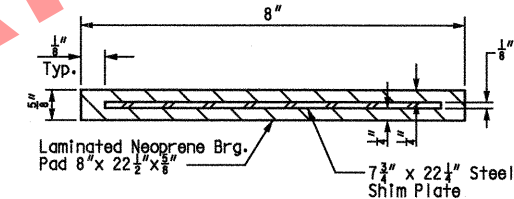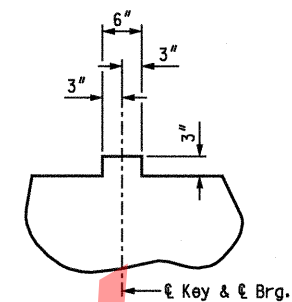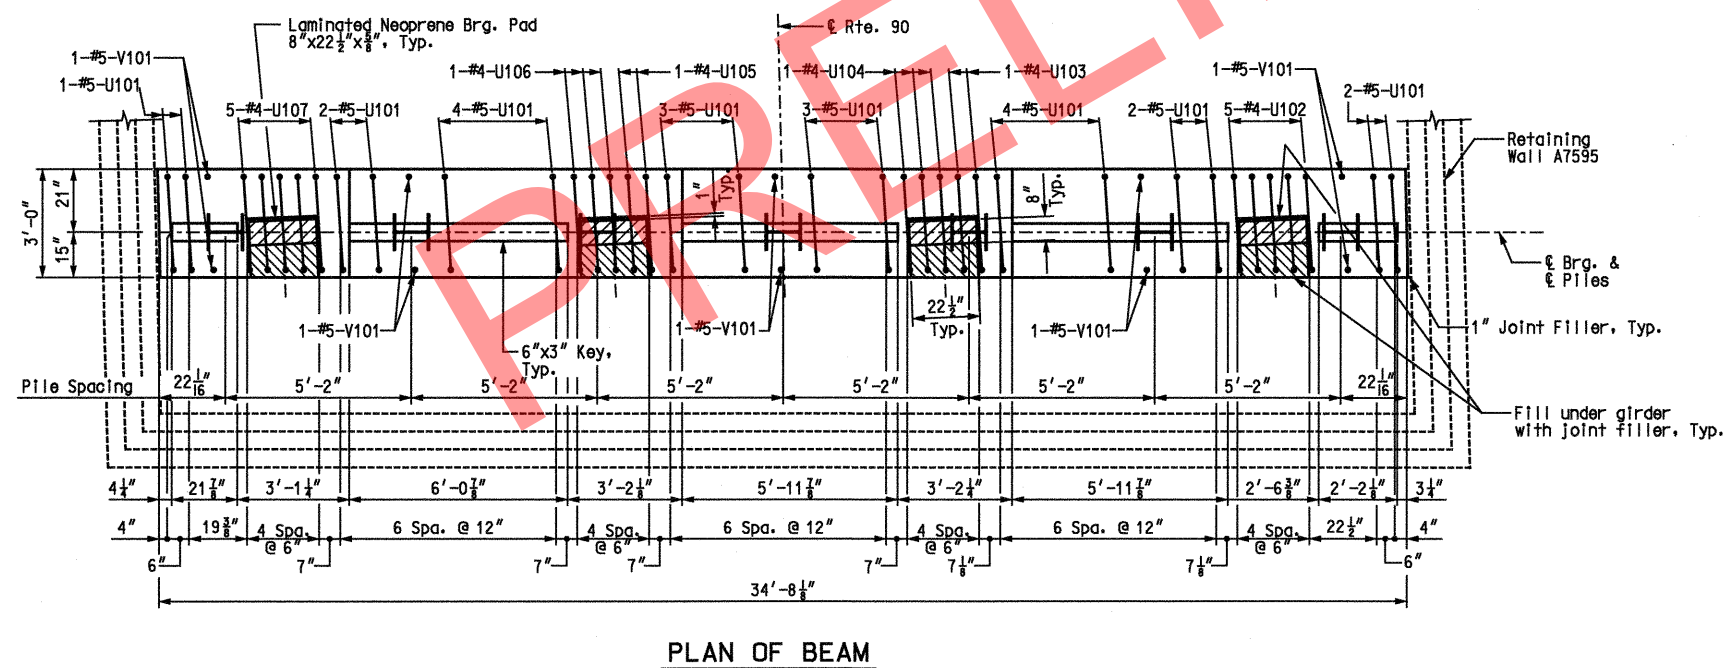


Notes:
 All piles shall be HP12x53.
 All vertical reinforcing bars in the substructure beams or caps shall be field adjusted to clear piles by at least 1".
 Provide a minimum of 9" C.I. from outside edge of pile to face of beam.
 All concrete in the end bent above top of beam and below top of slab shall be Class B-2.
 For details of Retaining Wall A7595, see Retaining Wall plans.

SUBSTRUCTURE QUANTITY TABLE FOR END BENT 1			
ITEM			QUANTITY
Structural Steel Piles (12 In.)	linear foot		308
Pile Point Reinforcement	each		7
Class B Concrete (Substructure)	cu. yard		13.3
Corrugated Metal Pipe Pile Spacers	each		7

Note: These quantities are included in the Estimated Quantities table on Sheet No. 3.

END BENT 1

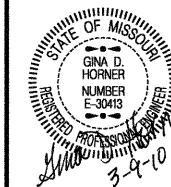

DATE PREPARED
07/22/09

ROUTE	STATE
I-49	MO

DISTRICT BR	SHEET NO 7
----------------	---------------

COUNTY
McDONALD

JOB NO.
J7P0601


CONTRACT ID.


PROJECT NO.

BRIDGE NO.
A7000


[illegible]

7	8	9	
---	---	---	----	----	-----

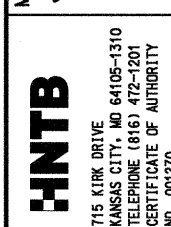


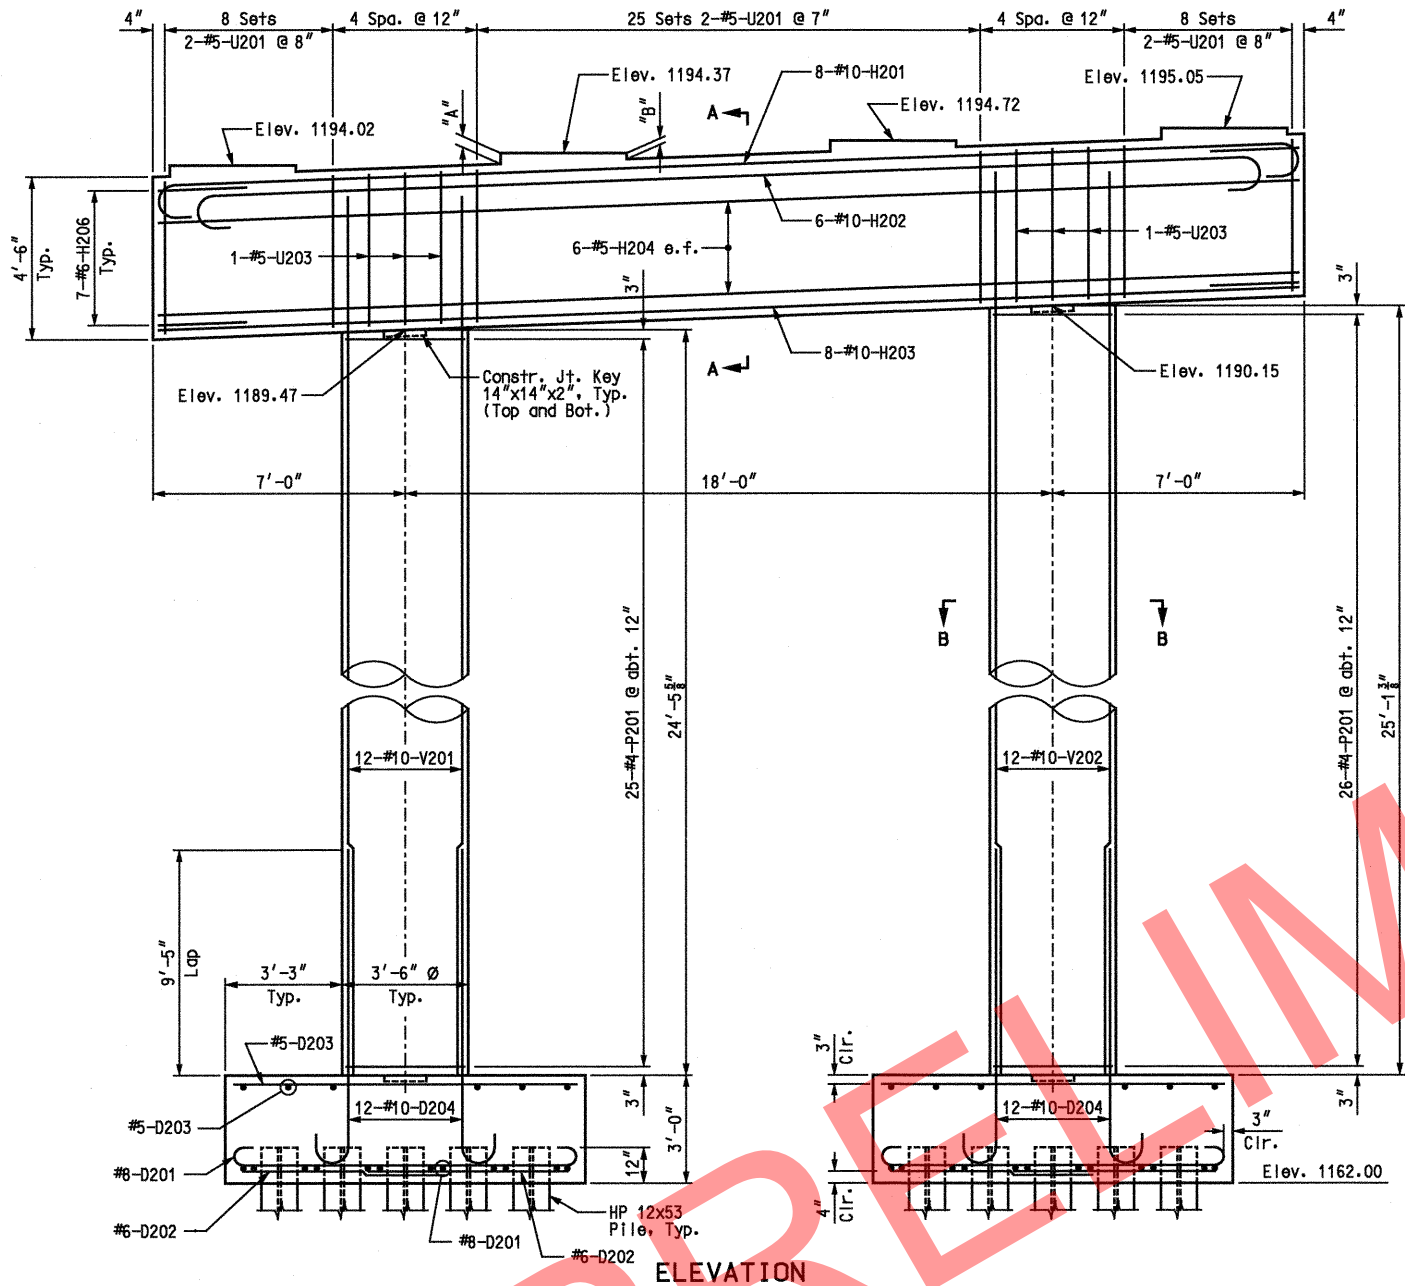


ELEVATION

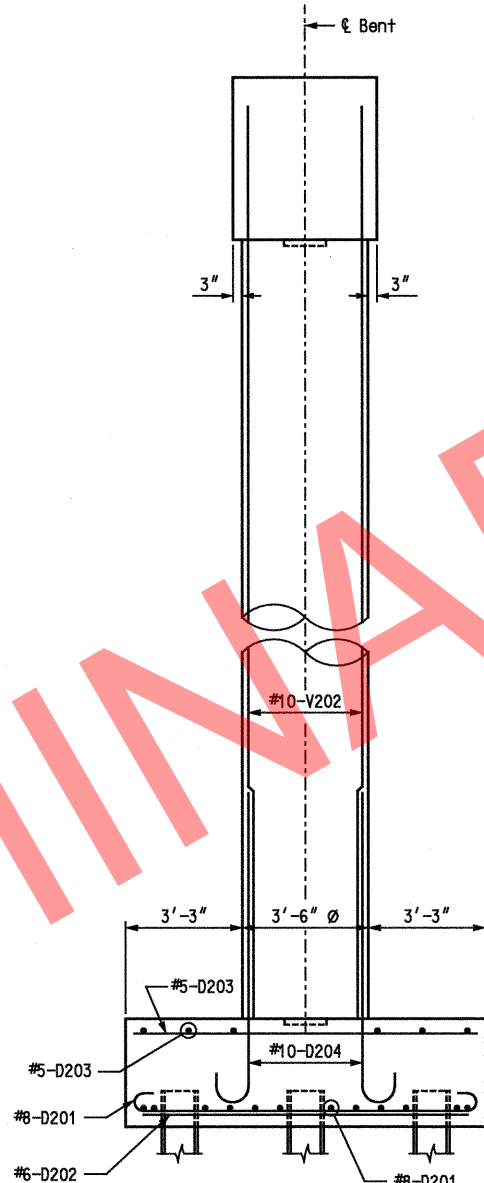


END VIEW

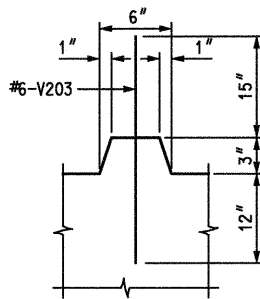

DETAIL OF KEY
Scale: 1 1/2" = 1'-0"

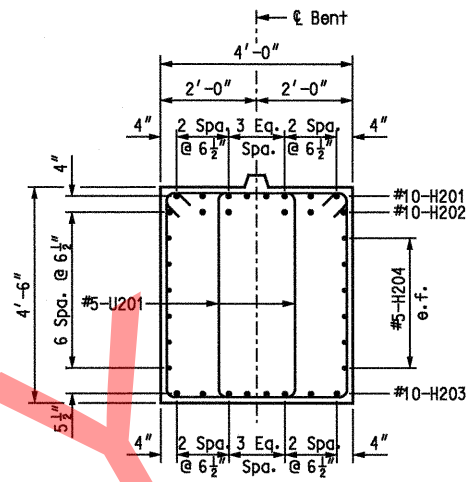

SECTION A-A
Scale: 1/2" = 1'-0"

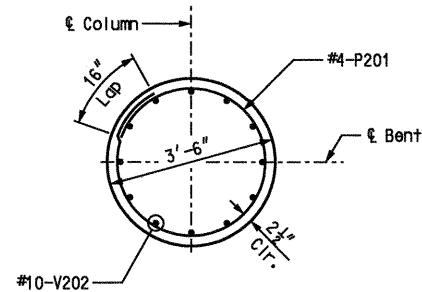

SECTION B-B
Scale: 1/2" = 1'-0"

BEARING PAD HEIGHT		
GIRDER	DIMENSION	
	"A"	"B"
A	3 1/2"	2"
B	3 1/2"	2"
C	3 1/2"	2"
D	3 3/8"	1 1/8"

Notes:
For details of Laminated Neoprene Bearings, see Sheet No. 10.
For Footing Details, see Sheet No. 10.

BENT 2

Detailed APR 2009
Checked APR 2009

Note: This drawing is not to scale. Follow Dimensions.

Sheet No. 9 of 27

STATE OF MISSOURI
GINA D. HORN
NUMBER E-30413
REGISTERED PROFESSIONAL ENGINEER
3-7-10

DATE PREPARED
4/17/09

ROUTE I-49 STATE MO

DISTRICT BR SHEET NO. 9

COUNTY MODONALD

JOB NO. J7P0601

CONTRACT ID.

PROJECT NO.

BRIDGE NO. A7000

DESCRIPTION

DATE

MISSOURI HIGHWAYS AND TRANSPORTATION COMMISSION




105 WEST CAPITOL
JEFFERSON CITY, MO 65102
1-888-ASK-MODOT (1-888-275-6636)

HNTB

715 KIRK DRIVE
KANSAS CITY, MO 64105-1310
TELEPHONE (816) 472-2001
CERTIFICATE OF AUTHORITY NO. 001270

IF A SFAI IS PRESENT ON THIS SHEET IT HAS BEEN ELECTRONICALLY SFAI'D AND DATED.

REV.

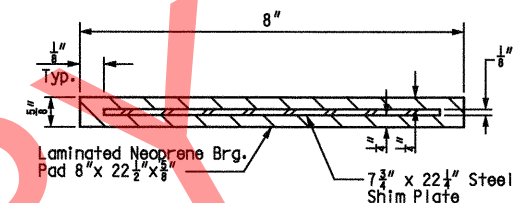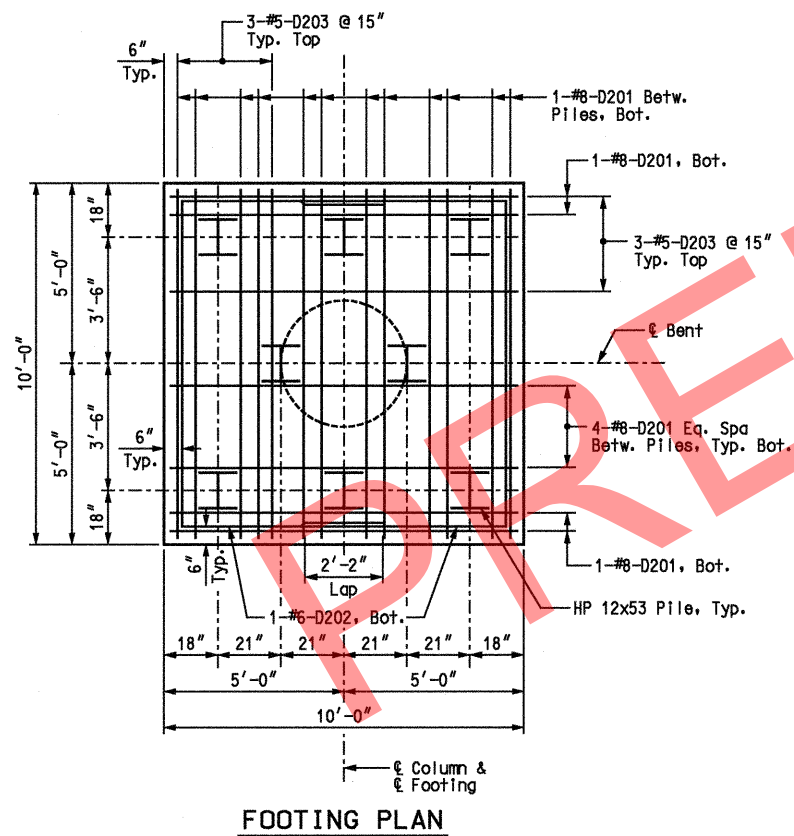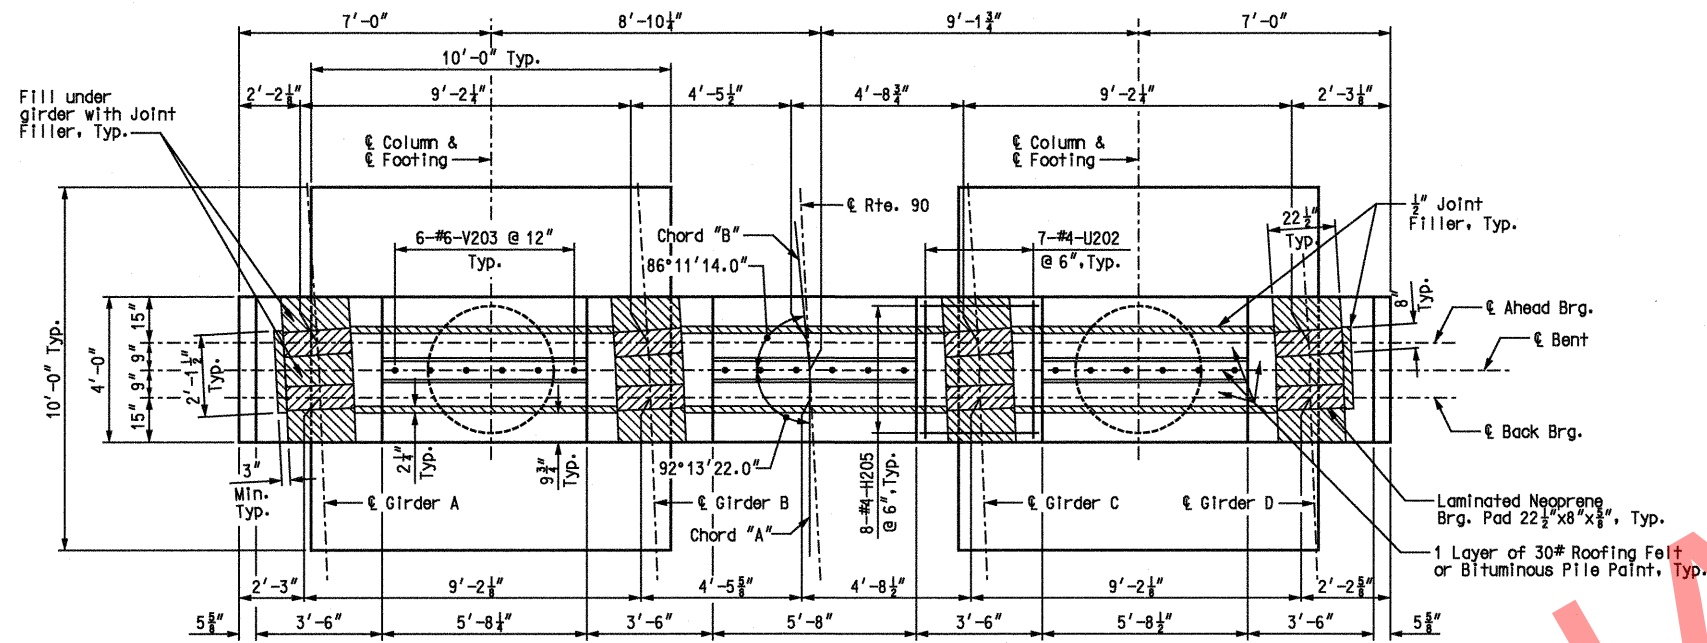

SUBSTRUCTURE QUANTITY TABLE FOR BENT 2		
ITEM		QUANTITY
Class 1 Excavation	cu. yard	164
Structural Steel Piles (12 in.)	linear foot	224
Pre-Bore for Piling	linear foot	176
Pile Point Reinforcement	each	16
Class B Concrete (Substructure)	cu. yard	61.8
Reinforcing Steel (Bridges)	pound	8,350
Reinforcing Steel (Epoxy Coated)	pound	3,580


Note: The Substructure Quantities are included in the Estimated Quantities table on Sheet No. 3.

Notes:
For additional details and notes, see Sheet No. 9.
For detail of steel pile splice, see Sheet No. 8.
For steps 2" or more, use 2 1/2" x 1/2" joint filler up vertical face.

BENT 2 DETAILS

Note: This drawing is not to scale. Follow Dimensions.

Sheet No. 10 of 27

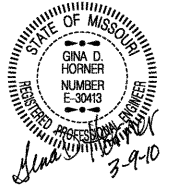

DATE PREPARED
4/21/09

ROUTE I-49	STATE MO
DISTRICT BR	SHEET NO. 10

COUNTY
McDONALD

JOB NO.
J7P0601

CONTRACT ID.

PROJECT NO.

BRIDGE NO.
A7000

[illegible]


MISSOURI HIGHWAYS AND TRANSPORTATION
COMMISSION

105 WEST CAPITOL
JEFFERSON CITY, MO 65102
1-888-ASK-MODOT (1-888-275-6636)



HNTB

715 KIRK DRIVE
KANSAS CITY, MO 64105-1310
TELEPHONE (816) 472-1201
CERTIFICATE OF AUTHORITY
NO. 001270

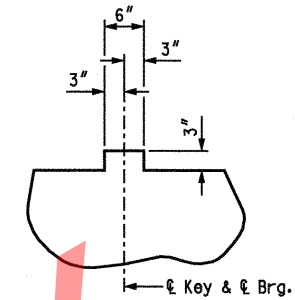

8"

1/8"

Typ.

1/8"


1/8"

1/8"

Laminated Neoprene Brg. Pad 6" x 22 1/2" x 3/8"


7 3/4" x 22 1/2" Steel Shim Plate

Notes:
 All piles shall be HP12x53.
 All vertical reinforcing bars in the substructure beams or caps shall be field adjusted to clear piles by at least $1\frac{1}{2}$ ".
 Provide a minimum of 9" C.I. from outside edge of pile to face of beam.
 All concrete in the end bent above top of beam and below top of slab shall be Class B-2.
 For details of Retaining Wall A7596, see Retaining Wall plans.
 For detail of steel pile splice, see Sheet No. 8.

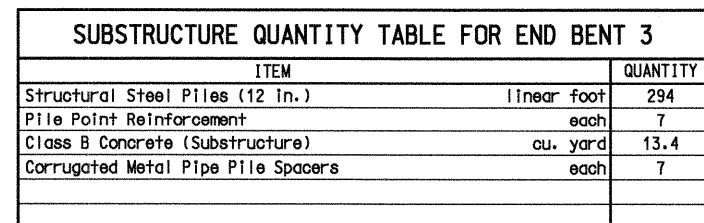


08-MAR-2010 15:14


USER: TThompson
PLOTED: 08-MAR-2010 15:14
\\kcow00\Jobs\49259\Bridges\Plans\CDtoMoDot\A7000_03-05-10\J7P0601\A7000-dgn\ZPLOT_B12.dgn

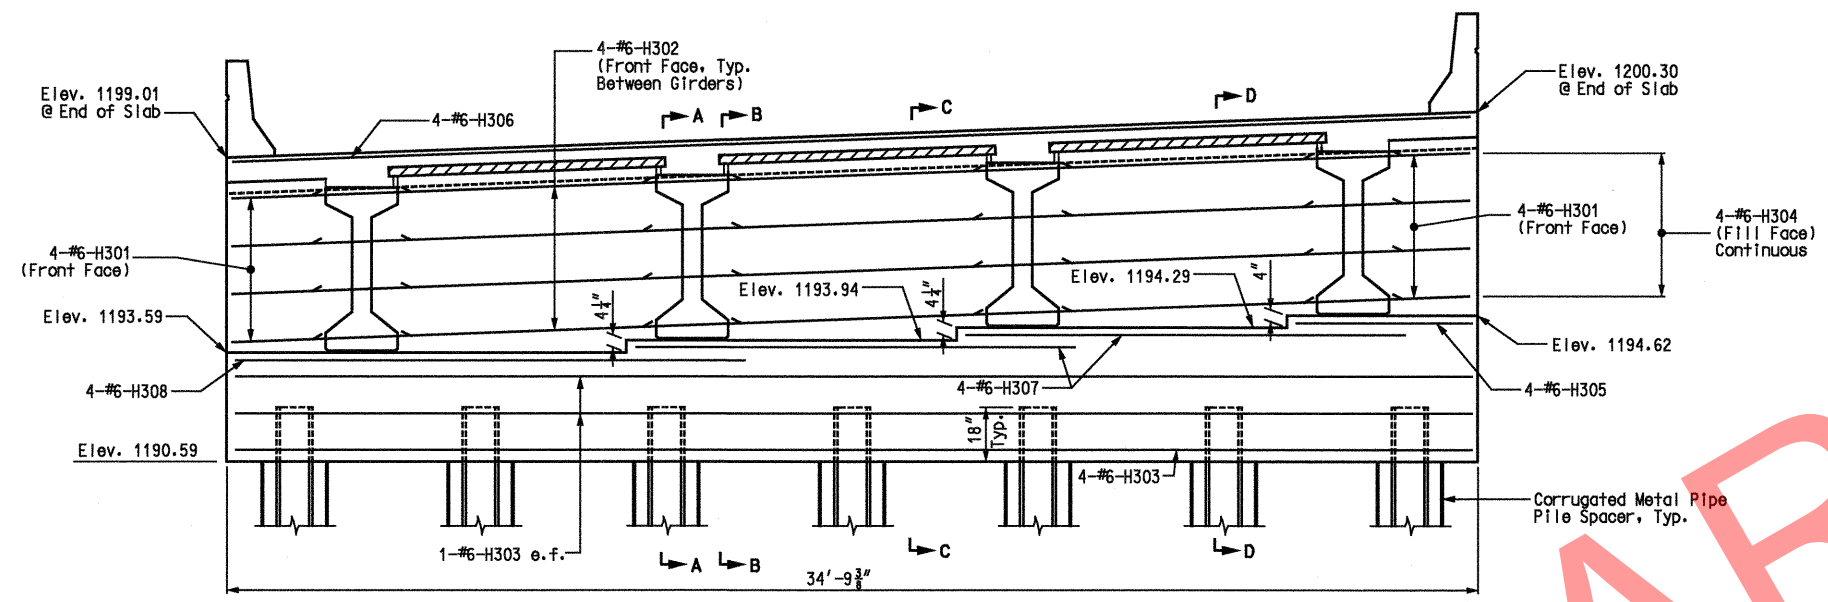


ELEVATION

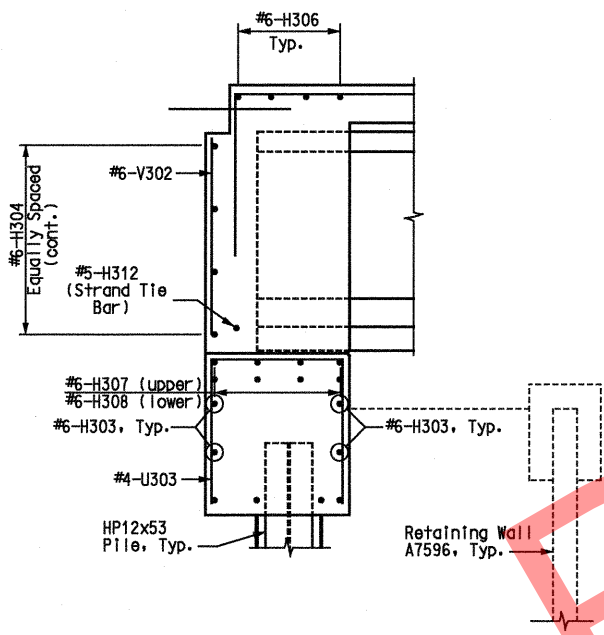


SECTION A-A

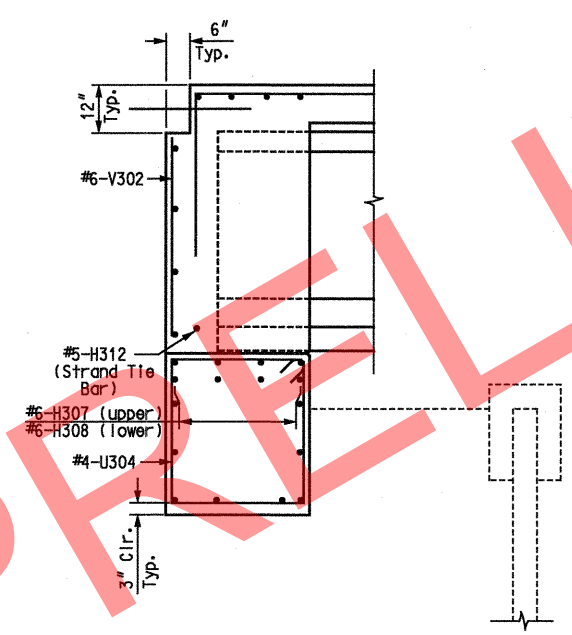

SECTION B-B

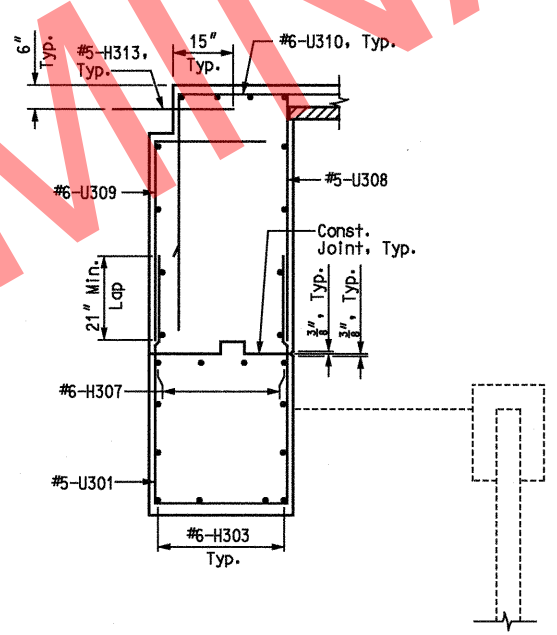

SECTION C-C

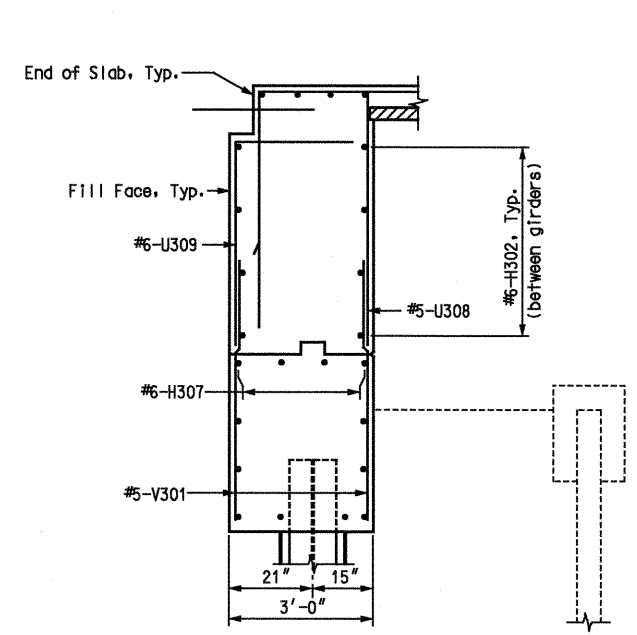

SECTION D-D

Notes:
e.f. denotes each face.
For additional notes and details, see Sheet No. 11.

END BENT 3 DETAILS

715 KIRK DRIVE
KANSAS CITY, MO 64105-1310
TELEPHONE (816) 472-1201
FACSIMILE (816) 472-1201
CERTIFICATE OF AUTHORITY
NO. 001270


MISSOURI HIGHWAYS AND TRANSPORTATION COMMISSION

105 WEST CAPITAL
JEFFERSON CITY, MO 65102
1-888-ASK-MODOT (1-888-275-6636)

DATE PREPARED	07/22/09	
ROUTE	I-49	STATE MO
DISTRICT	BR	SHEET NO. 12
COUNTY	McDONALD	
JOB NO.	J7P0601	
CONTRACT ID.		
PROJECT NO.		
BRIDGE NO.	A7000	
DESCRIPTION		
DATE		

GINA D. HORNER
E-30413
3-9-10

IF A SEAL IS PRESENT ON THIS SHEET IT HAS BEEN ELECTRONICALLY SCALED AND DATED.

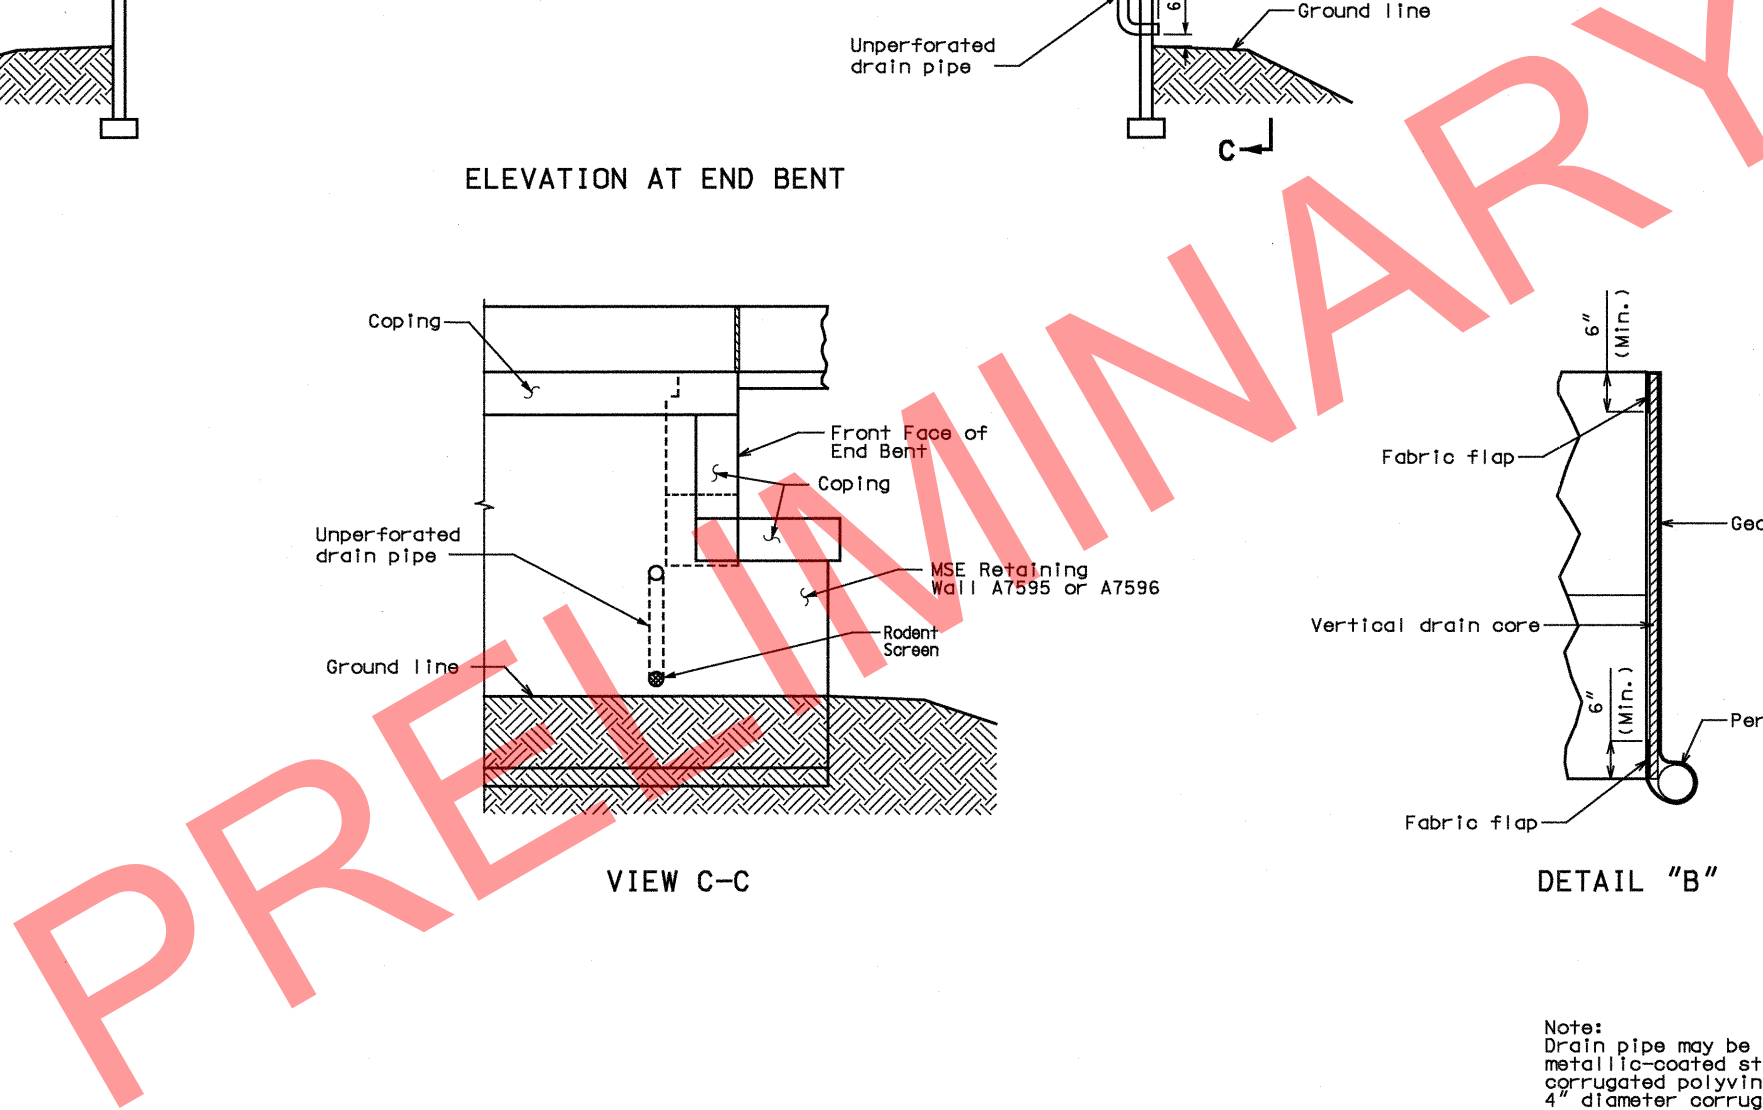

Place drain pipe at fill face of end bent and slope to lowest grade of ground line. (See elevation at end bent.)

Perforated pipe shall be placed at fill face side at the bottom of end bent and plain pipe shall be used where the vertical drain ends to the exit.

Note: This drawing is not to scale. Follow Dimensions.

Sheet No. 13 of 27

STATE OF MISSOURI
GINA D. HORNER
NUMBER
E-30413
REGISTERED PROFESSIONAL ENGINEER
3-9-10

DATE PREPARED	
04/23/09	
ROUTE	STATE
I-49	MO
DISTRICT	SHEET NO.
BR	13

COUNTY
McDONALD
JOB NO.
J7P0601
CONTRACT ID.

	PROJECT NO.

BRIDGE NO.
A7000

[illegible]

**MISSOURI HIGHWAYS AND TRANSPORTATION
COMMISSION**

MoDOT

105 WEST CAPITAL
JEFFERSON CITY, MO 65102
1-888-ASK-MODOT (1-888-275-6636)

HNTB
1715 KIRK DRIVE
KANSAS CITY, MO 64105-1310
TELEPHONE (816) 472-1201
FACSIMILE (816) 472-1201
TELETYPE (816) 472-1201
CABLE HNTB
TELEPHONE (816) 472-1201
TELETYPE (816) 472-1201
FACSIMILE (816) 472-1201
CABLE HNTB

Concrete for prestressed girders shall be Class A-1 with $f'c = 6,000$ psi and $f'ci = 4,500$ psi.


(+) indicates prestressing strand.

Use 28 strands with an initial prestress force of 867.5 kips.

Prestressing tendons shall be uncoated, seven-wire, low-relaxation strands, 1/2 inch diameter in accordance with AASHTO M 203, Grade 270. Pretensioned members shall be in accordance with Sec 1029.


At the contractor's option the location for bent-up strands may be varied from that shown. The total number of bent-up strands shall not be changed. One strand tie bar is required for each layer of bent-up strands except at end bents which require one bar on the bottom layer of strands only. No additional payment will be made if additional strand tie bars are required.

At contractor's option a 1 1/2" to 1 3/4" smooth finish strip is permitted to facilitate placement of preformed fiber expansion joint material or expanded or extruded polystyrene bedding material for the prestressed panels.

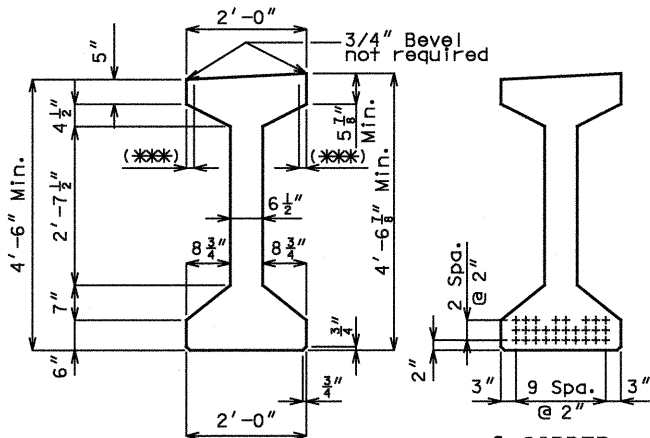

GIRDER DIMENSIONS

END OF GIRDER STRAND ARRANGEMENTS

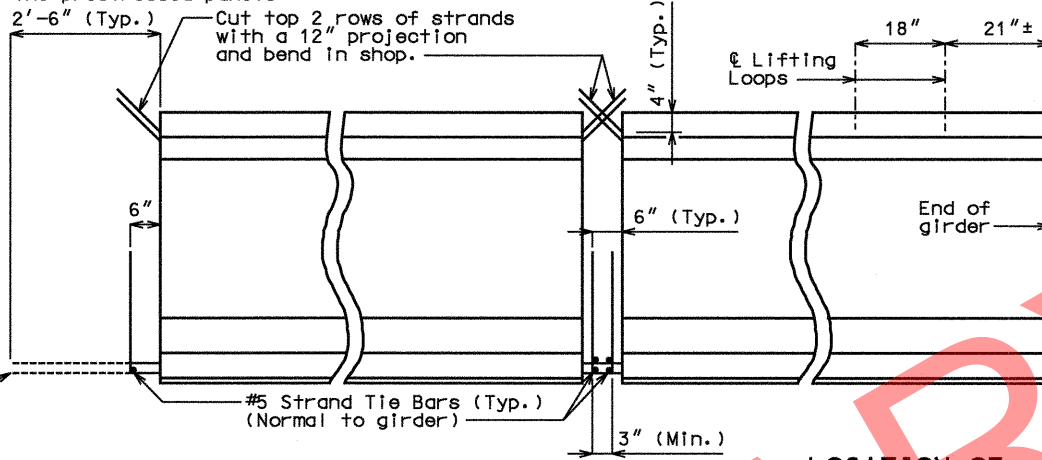


END BENT

INTERMEDIATE BENT


LOCATION OF LIFTING LOOPS

STRAND DETAILS AT GIRDER ENDS

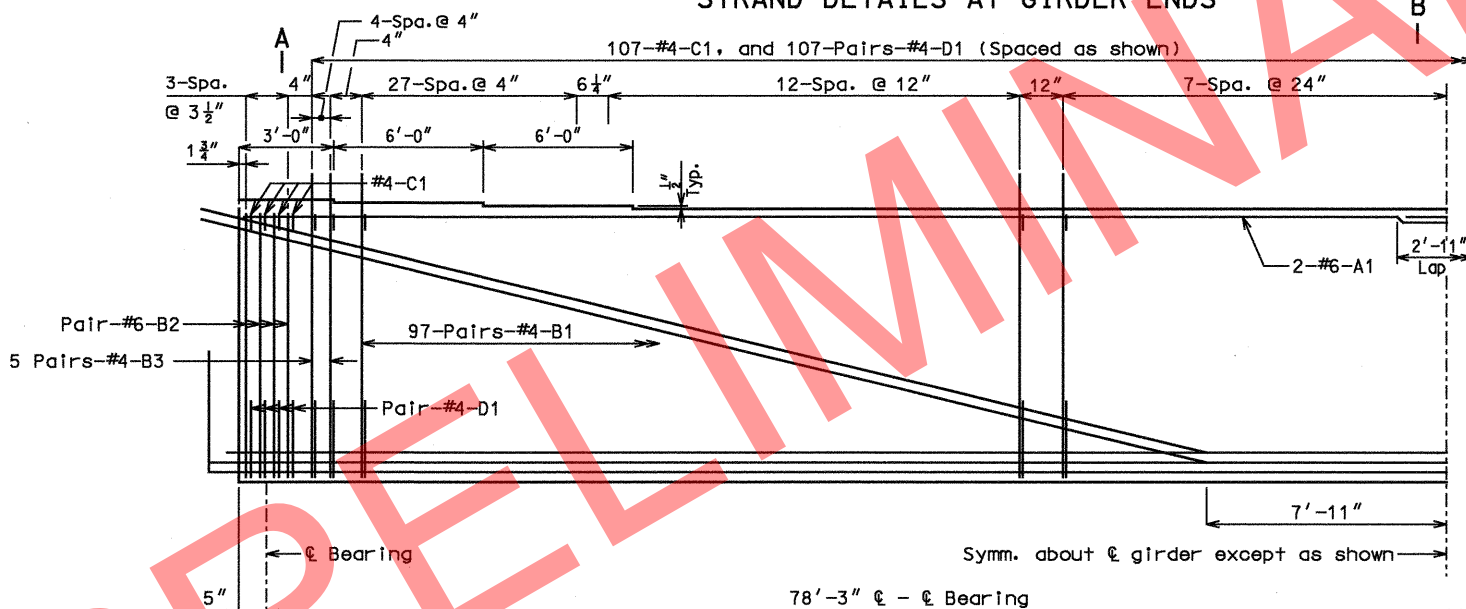

HALF ELEVATION OF GIRDER

Exterior and interior girders are the same, except for coil ties.

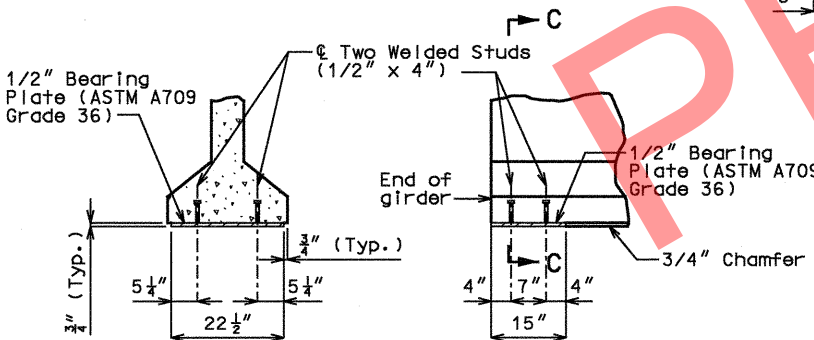


SECTION C-C

PART ELEVATION AT END OF GIRDER

BEARING PLATE DETAILS

Galvanize the 1/2" bearing plate (ASTM A709 Grade 36) in accordance with ASTM A123.

Cost of furnishing, galvanizing, and installing the 1/2" bearing plate (ASTM A709 Grade 36) and welded studs in the prestressed girder will be considered completely covered by the contract unit price for Prestressed Concrete I-Girder.

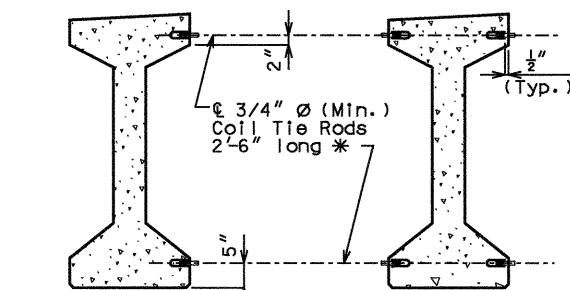

EXTERIOR GIRDERS AT INT. BENTS

EXTERIOR GIRDERS AT END BENTS
INTERIOR GIRDERS AT ALL BENTS

DETAILS OF COIL TIES

BILL OF REINFORCING STEEL - EACH GIRDER				
NO.	SIZE & MARK	ACTUAL LENGTH	SHAPE	
4	6 A1	40'-11"	20	
194	4 B1	6'-0"	11	
16	6 B2	5'-5"	11	
20	4 B3	6'-1"	11	
115	4 C1	2'-2"	10	
230	4 D1	3'-0"	9	

All dimensions are out to out.

Hooks and bends shall be in accordance with the CRSI Manual of Standard Practice for Detailing Reinforced Concrete Structures, Stirrup and Tie Dimensions.


Actual lengths are measured along centerline of bar to the nearest inch.

Minimum clearance to reinforcing shall be 1".

All reinforcement shall be Grade 60.

The two D1 bars may be furnished as one bar at the fabricator's option.

All B1 bars shall be epoxy coated.

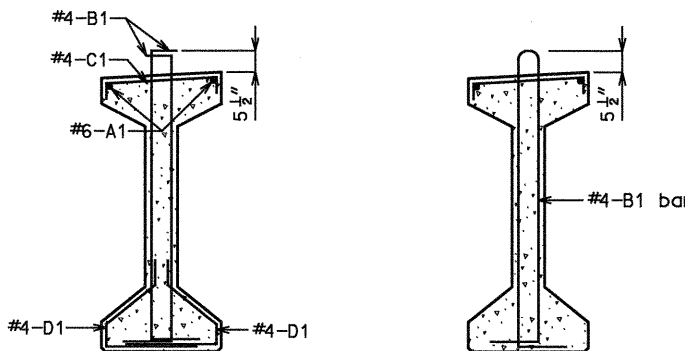

SECTION B-B B1 BAR PERMISSIBLE ALTERNATE SHAPE

Cost of 3/4" Ø coil tie rods placed in diaphragms will be considered completely covered by the contract unit price for Prestressed Concrete I-Girder.

Coil ties shall be held in place in the forms by slotted wire-setting-studs projecting through forms. Studs are to be left in place or replaced with temporary plugs until girders are erected, then replaced by coil tie rods.

For location of coil inserts at slab drains, see Sheet No. 22.

For location of coil ties, see Sheets No. 7 & 17.


The 1 1/2" Ø holes shall be cast in the web for steel intermediate diaphragms. Drilling is not allowed.

For details of diaphragms, see Sheets No. 14 & 17.

For Girder Camber Diagram, see Sheet No. 19.

* Length of coil tie rods at exterior girders at end bents = 2'-0".

GIRDER DETAILS - SPAN (1-2)

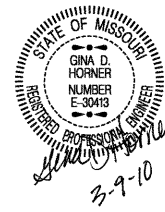

DATE PREPARED

7/20/09

ROUTE

I-49

STATE

MO

DISTRICT

BR

SHEET NO.

15

COUNTY

MCDONALD

JOB NO.

J7P0601

CONTRACT ID.

PROJECT NO.

BRIDGE NO.

A7000

DESCRIPTION

DATE

DATE

Concrete for prestressed girders shall be Class A-1 with $f'c = 6,000$ psi and $f'ci = 4,500$ psi.



(+) indicates prestressing strand.

Use 28 strands with an initial prestress force of 867.5 kips.

Prestressing tendons shall be uncoated, seven-wire, low-relaxation strands, 1/2 inch diameter in accordance with AASHTO M 203, Grade 270. Pretensioned members shall be in accordance with Sec 1029.

At the contractor's option the location for bent-up strands may be varied from that shown. The total number of bent-up strands shall not be changed. One strand tie bar is required for each layer of bent-up strands except at end bents which require one bar on the bottom layer of strands only. No additional payment will be made if additional strand tie bars are required.

At contractor's option a 1 1/2" to 1 3/4" smooth finish strip is permitted to facilitate placement of preformed fiber expansion joint material or expanded or extruded polystyrene bedding material for the prestressed panels.

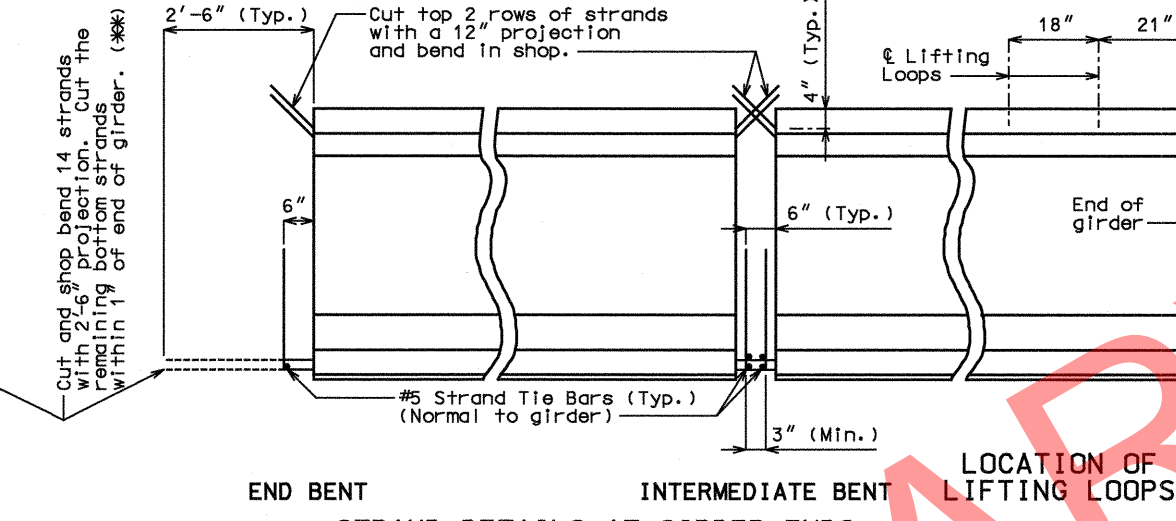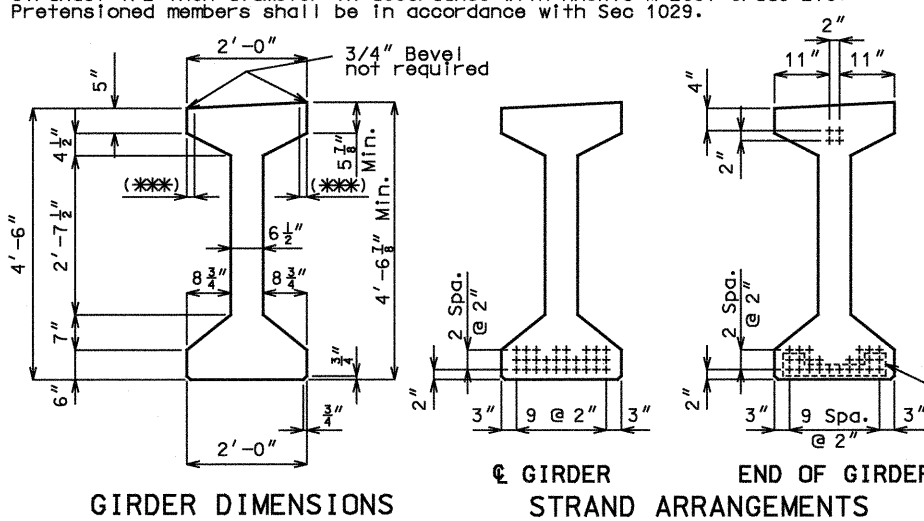

BILL OF REINFORCING STEEL - EACH GIRDER				
NO.	SIZE & MARK	ACTUAL LENGTH	SHAPE	
4	6 A1	43'-5"	20	
202	4 B1	6'-0"	11	
16	6 B2	5'-5"	11	
20	4 B3	6'-1"	11	
119	4 C1	2'-2"	10	
238	4 D1	3'-0"	9	

BENDING DIAGRAM

SHAPE 10

SHAPE 9

SHAPE 20

SHAPE 11

All dimensions are out to out.

Hooks and bends shall be in accordance with the CRSI Manual of Standard Practice for Detailing Reinforced Concrete Structures, Stirrup and Tie Dimensions.




Actual lengths are measured along centerline of bar to the nearest inch.

Minimum clearance to reinforcing shall be 1".

All reinforcement shall be Grade 60.

The two D1 bars may be furnished as one bar at the fabricator's option.

All B1 bars shall be epoxy coated.

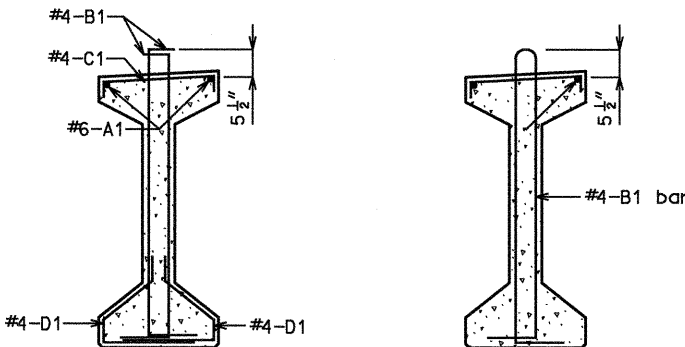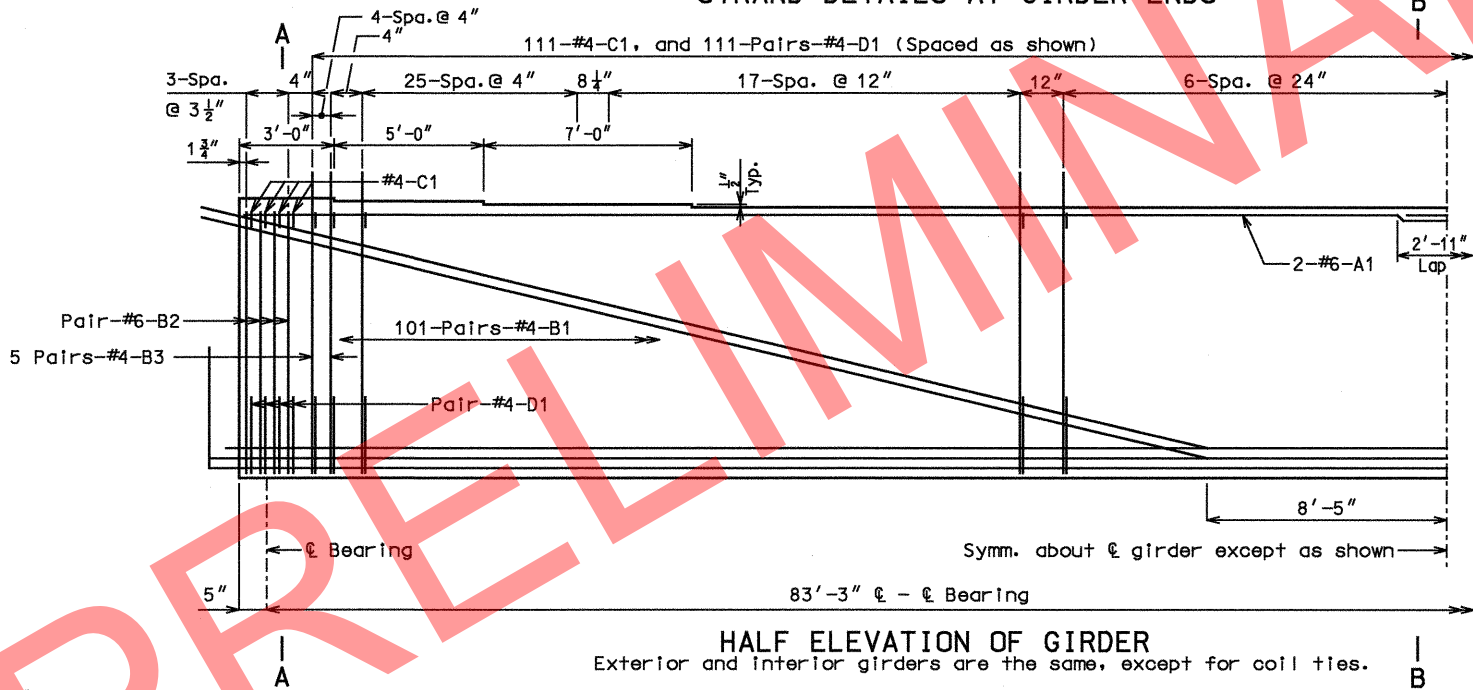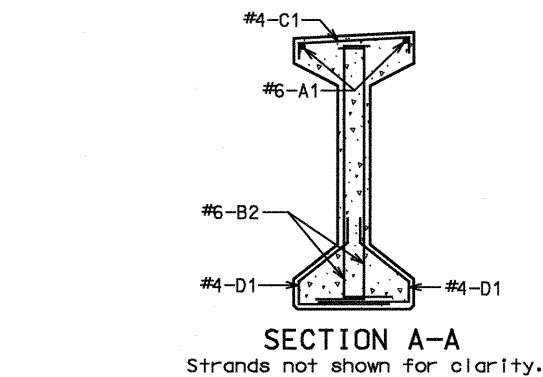

Cost of 3/4" Ø coil tie rods placed in diaphragms will be considered completely covered by the contract unit price for Prestressed Concrete I-Girder.

Coil ties shall be held in place in the forms by slotted wire-setting-studs projecting through forms. Studs are to be left in place or replaced with temporary plugs until girders are erected, then replaced by coil tie rods.

For location of coil inserts at slab drains, see Sheet No. 22.


For location of coil ties, see Sheets No. 11 & 17.

The 1 1/2" Ø holes shall be cast in the web for steel intermediate diaphragms. Drilling is not allowed.

For details of diaphragms, see Sheets No. 14 & 17.

For Girder Camber Diagram, see Sheet No. 19.


* Length of coil tie rods at exterior girders at end bents = 2'-0".

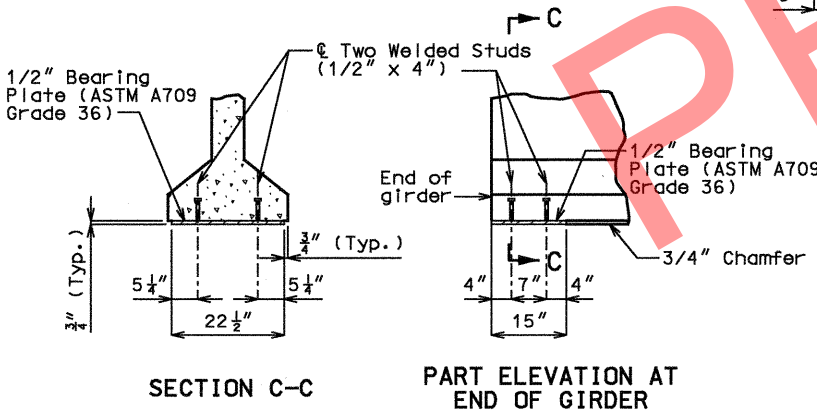

BEARING PLATE DETAILS

Galvanize the 1/2" bearing plate (ASTM A709 Grade 36) in accordance with ASTM A123.

Cost of furnishing, galvanizing, and installing the 1/2" bearing plate (ASTM A709 Grade 36) and welded studs in the prestressed girder will be considered completely covered by the contract unit price for Prestressed Concrete I-Girder.

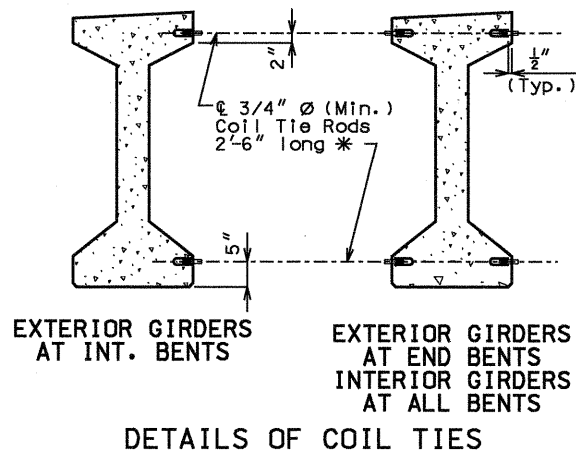

GIRDER DETAILS - SPAN (2-3)

MISSOURI HIGHWAYS AND TRANSPORTATION COMMISSION

DATE PREPARED: 7/20/09

ROUTE: I-49

DISTRICT: BR

COUNTY: McDONALD

JOB NO.: J7P0601

CONTRACT ID.

PROJECT NO.

BRIDGE NO.: A7000

DESCRIPTION

DATE

105 WEST CAPITAL

JEFFERSON CITY, MO 65102

1-888-ASK-MODOT (1-888-275-6636)

HNTB


715 KIRK DRIVE

KANSAS CITY, MO 64105-1310

TELEPHONE (816) 472-2201

CERTIFICATE OF AUTHORITY NO. 00170


08-MAR-2010 15:14

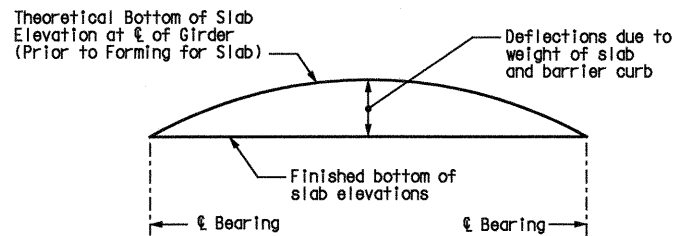

TYPICAL SLAB ELEVATIONS DIAGRAM

Theoretical Bottom of Slab Elevations at CL of Girder (Prior to Forming for Slab) **																						
	Span (1-2)										Span (2-3)											
	℄ brg.	.10	.20	.30	.40	.50	.60	.70	.80	.90	℄ brg.	℄ brg.	.10	.20	.30	.40	.50	.60	.70	.80	.90	℄ brg.
Girder A	1199.29	1199.25	1199.20	1199.16	1199.12	1199.08	1199.04	1199.00	1198.96	1198.92	1198.88	1198.88	1198.83	1198.78	1198.74	1198.69	1198.65	1198.61	1198.56	1198.52	1198.48	1198.44
Girder B	1199.63	1199.59	1199.54	1199.50	1199.46	1199.42	1199.38	1199.34	1199.30	1199.26	1199.22	1199.22	1199.17	1199.12	1199.08	1199.04	1198.99	1198.95	1198.91	1198.87	1198.83	1198.79
Girder C	1199.97	1199.93	1199.88	1199.84	1199.80	1199.76	1199.72	1199.68	1199.64	1199.60	1199.57	1199.56	1199.51	1199.47	1199.42	1199.38	1199.33	1199.29	1199.25	1199.21	1199.17	1199.13
Girder D	1200.31	1200.27	1200.22	1200.18	1200.14	1200.10	1200.06	1200.02	1199.98	1199.94	1199.91	1199.90	1199.85	1199.81	1199.76	1199.72	1199.68	1199.63	1199.59	1199.55	1199.51	1199.47

** Elevations are based on a constant slab thickness of $8\frac{1}{2}$ " and include allowance for theoretical dead load deflections due to weight of slab and barrier curb.

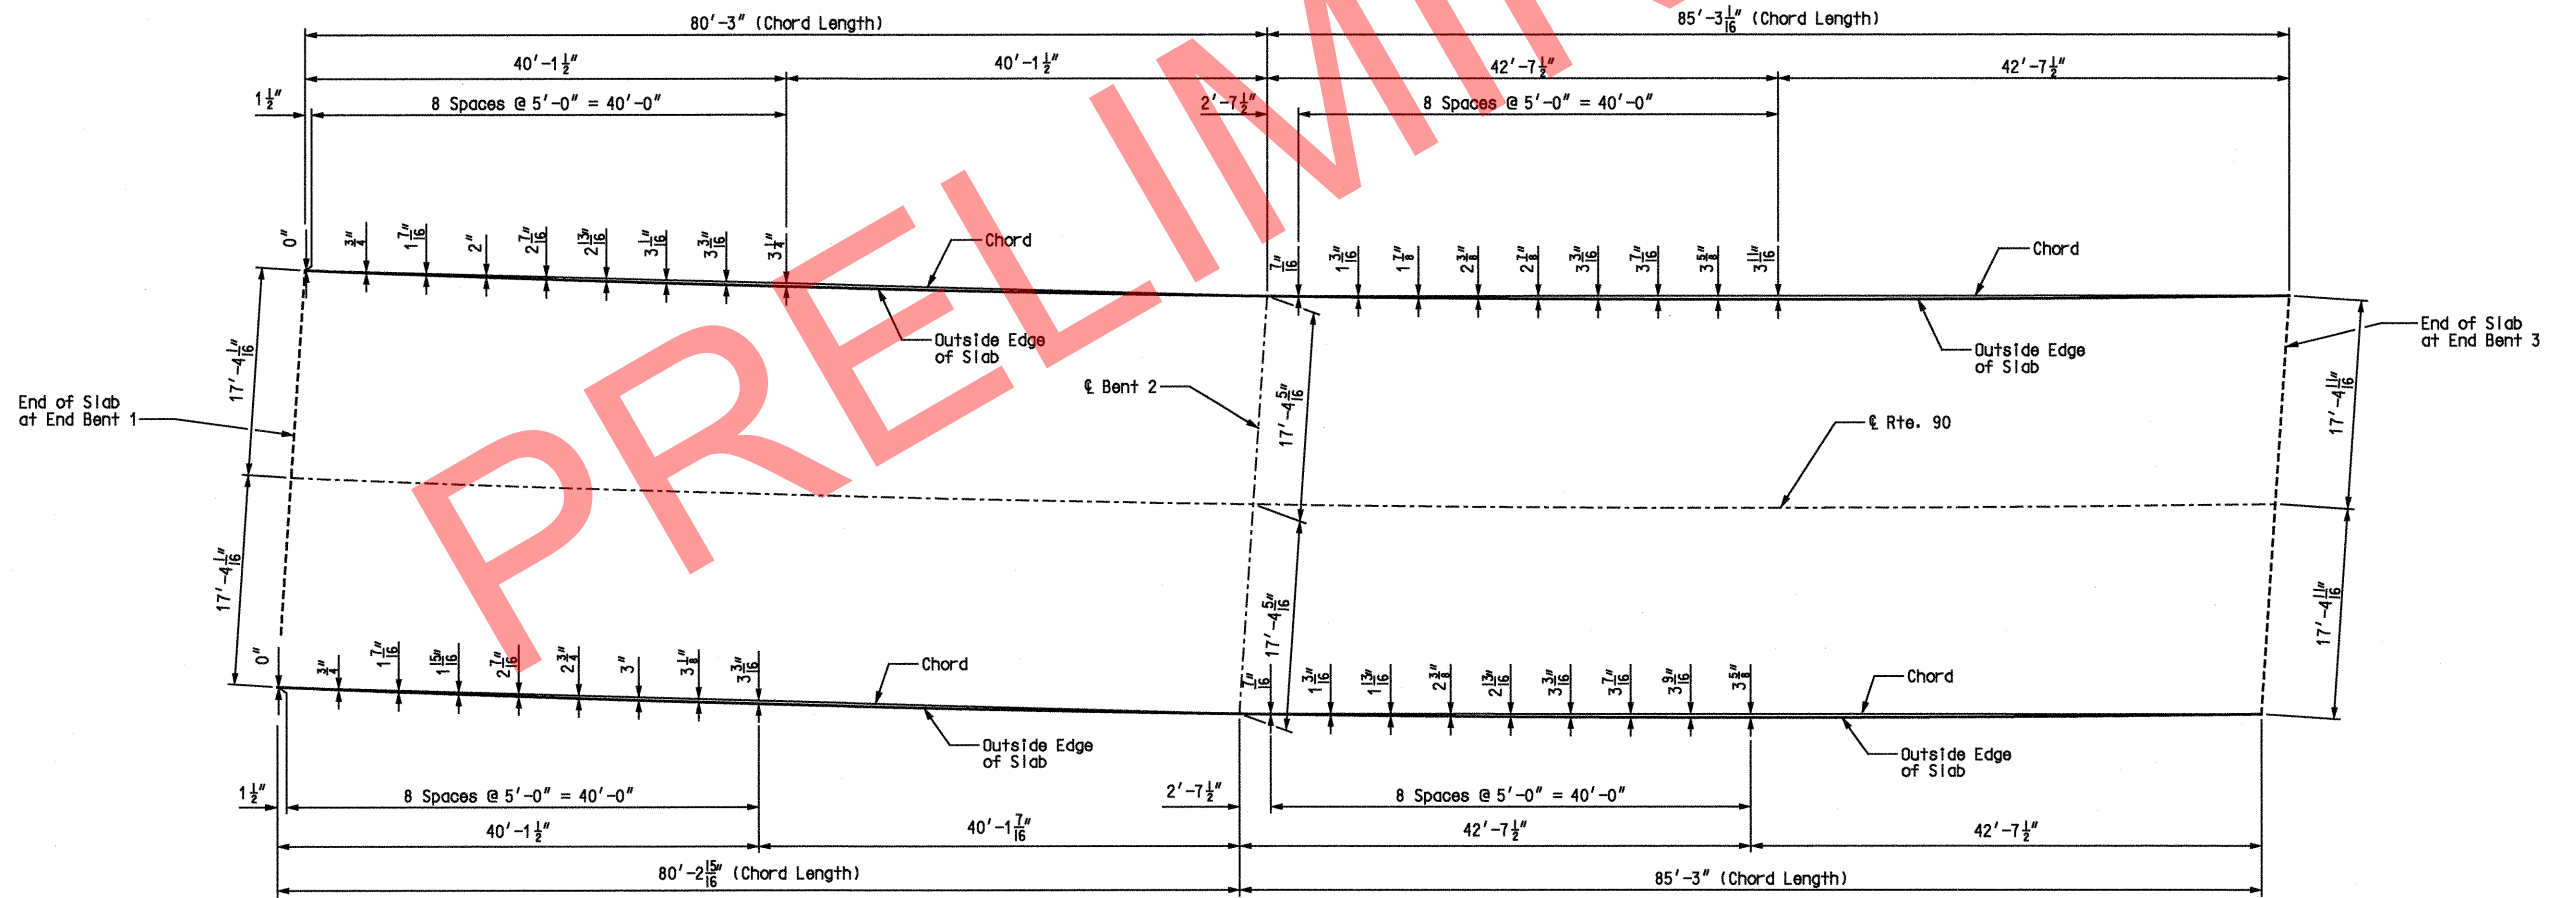

BOTTOM OF SLAB ELEVATIONS AND
SLAB CURVE ORDINATES



DATE PREPARED
08/04/09

ROUTE
I-49

STATE
MO

DISTRICT
BR

SHEET NO.
21

COUNTY
McDONALD

JOB NO.
J7P0601

CONTRACT ID.

PROJECT NO.

BRIDGE NO.
A7000

DESCRIPTION

DATE

MISSOURI HIGHWAYS AND TRANSPORTATION COMMISSION


105 WEST CAPITAL
JEFFERSON CITY, MO 65102
1-888-ASK-MODOT (1-888-275-6636)

MODOT

HNTB

715 KIRK DRIVE
KANSAS CITY, MO 64105-1310
TELEPHONE (816) 472-1201
FACSIMILE (816) 472-1201
CERTIFICATE OF AUTHORITY
NO. 007270

REV.

 

Notes:
All longitudinal dimensions shown are horizontal arc dimensions
along gutterline.


Note: This drawing is not to scale. Follow Dimensions.

Sheet No. 22 of 27


The bolt required to attach the slab drain bracket assembly to the prestressed girder web shall be supplied by the prestressed I-Girder fabricator.

SLAB DRAIN DETAILS

[illegible]

 

Note: Right barrier curb shown, left barrier curb similar.

 


Scale: $\frac{3}{4}" = 1' - 0"$

Notes:
The cross sectional area above slab = 2.28 sq. ft. Left
Barrier and 2.25 sq. ft. Right Barrier



(***) The R3 bar and #5 bottom transverse slab bar in cantilever (P/S panels only) combination may be furnished as one bar as shown, at the contractor's option.


(***) The R3 bar and #5 bottom transverse slab bar in cantilever (P/S panels only) combination may be furnished as one bar as shown, at the contractor's option.

 

Notes:

Plastic waterstop shall be placed in all safety barrier curb filled joints except structures with superelevation, use on all lower safety barrier curb joints only.

Cost of plastic waterstop complete in place will be considered completely covered by the contract unit price for Safety Barrier Curb.

 

Notes:

- a. f. denotes each face.
- (L.B.) denotes Left Barrier.
- (R.B.) denotes Right Barrier.

Use a minimum lap of 2'-11" for #5 horizontal barrier curb bars.

Top of safety barrier curb shall be built parallel to grade with barrier curb joints (except at end bents) normal to grade.

All exposed edges of safety barrier curb shall have either a $\frac{1}{2}$ " radius or a $\frac{1}{8}$ " bevel, unless otherwise noted.

Payment for all concrete and reinforcement, complete-in-place, will be considered completely covered by the contract unit price for safety barrier curb per linear foot.

Concrete in the safety barrier curb shall be Class B-1.

Measurement of safety barrier curb is to the nearest linear foot for each structure, measured along the outside top of slab from end of curb to end of curb.

Concrete traffic barrier delineators shall be placed on top of safety barrier curb as shown on Missouri Standard Plans 617.10 and in accordance with Sec 617. Concrete traffic barrier delineators will be considered completely covered by the contract unit price for "Safety Barrier Curb (Type C)".

The curb shall be cured by application of Type 1-D or Type 2 Liquid Membrane-Forming Compound in accordance with Sec 1055.

Surface sealing for concrete in accordance with Sec 703 is not required.

Application of linseed oil at the contractor's expense is permitted.



08-MAR-2010 15:15







BILL OF REINFORCING STEEL																							
NO. REQ'D.	MARK NO.	LOCATION	EPOXY (E)	SHAPE NO.	STIRRUP (S)	SUBSTR. (X)	VARIES (V)	NO. EACH	DIMENSIONS														
									B	C	D	E	F	H	K	NOMINAL LENGTH							
									FT. IN.	FT. IN.	FT. IN.	FT. IN.	FT. IN.	FT. IN.	FT. IN.	FT. IN.							
SUBSTRUCTURE																							
BENT 2																							
48	8D201	Footing		18	X				9'-6"							11'-4"							
4	6D202	Footing		5	X				9'-0"	5'-7"	5'-7"					19'-11"							
24	5D203	Footing		20	X				9'-6"							9'-6"							
24	10D204	Footing		17	X				11'-11"							13'-4"							
8	10H201	Beam		18	X				31'-6"							34'-4"							
6	10H202	Beam		18	X				29'-6"							32'-4"							
8	10H203	Beam		20	X				31'-6"							31'-6"							
12	5H204	Beam		20	X				31'-6"							31'-6"							
32	4H205	Beam Seat		20	X				3'-0"							3'-0"							
14	6H206	Beam		5	S	X			3'-7"	2'-5"	2'-5"					8'-5"							
51	4P201	Column	E	16	X				3'-1"	16"						11'-1"							
82	5U201	Beam		53	S	X			2'-8"	4'-3"						14'-9"							
28	4U202	Beam Seat		5	S	X			3'-6"	12"						5'-4"							
6	5U203	Beam		5	S	X			3'-9"	4'-3"	4'-3"					12'-3"							
14	10V201	Column	E	20	X				28'-3"							28'-3"							
12	10V202	Column	E	20	X				28'-10"							28'-10"							
18	6V203	Beam		20	X				2'-6"							2'-6"							
SUPERSTRUCTURE																							
END BENT 1																							
8	6H101	Diaphragm		20					23"							23"							
12	6H102	Diaphragm		20					6'-8"							6'-8"							
8	6H103	Beam		20					34'-2"							34'-2"							
4	6H104	Diaphragm		20					34'-4"							34'-4"							
4	6H105	Beam		20					4'-11"							4'-11"							
4	6H106	Diaphragm	E	20					34'-5"							34'-5"							
8	6H107	Beam		20					12'-2"							12'-2"							
4	6H108	Beam		20					14'-2"							14'-2"							
4	5H112	Diaphragm		20					4'-6"							4'-6"							
35	5H113	Diaphragm	E	20					2'-6"							2'-6"							
22	5U101	Beam		5	S				2'-8"	5'-1"	5'-1"					12'-10"							
5	4U102	Beam		53	S				2'-8"	2'-8"						11'-5"							
2	4U103	Beam		5	S				2'-8"	3'-0"	3'-0"					8'-8"							
3	4U104	Beam		53	S				2'-8"	3'-0"						12'-1"							
2	4U105	Beam		53	S				2'-8"	3'-4"						12'-9"							
3	4U106	Beam		5	S				2'-8"	3'-4"	3'-4"					9'-4"							
5	4U107	Beam		53	S				2'-8"	3'-8"						13'-5"							
27	5U108	Diaphragm	E	5	S				2'-2"	5'-2"	4'-11"					12'-3"							
27	6U109	Diaphragm		19	S				4'-1"	2'-4"						6'-5"							
42	6U110	Diaphragm	E	19	S				3'-4"	12'-6"						15'-10"							
10	5V101	Beam		20					5'-5"							5'-5"							
20	6V102	Diaphragm		20					4'-1"							4'-1"							

Note:
Two additional #10-V201 are included in the Bill of Reinforcing Steel for testing.

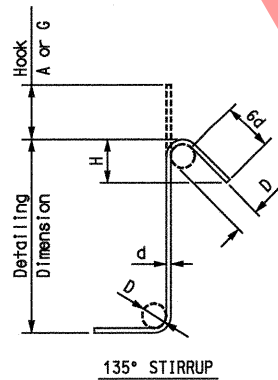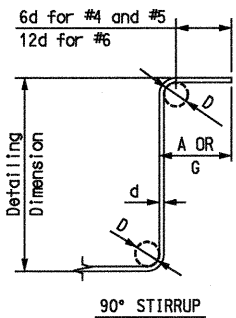

STIRRUP HOOK DIMENSIONS				
GRADES 40 - 50 - 60 KSI				
BAR SIZE	D (IN.)	90° HOOK A OR G	135° HOOK A OR G	APPROX. H
#4	2"	4 1/2"	4 1/2"	3"
#5	2 1/2"	6"	5 1/2"	3 3/4"
#6	4 1/2"	12"	8"	4 1/2"


Note:
Unless otherwise noted, diameter "D" is the same for all bends and hooks on a bar.

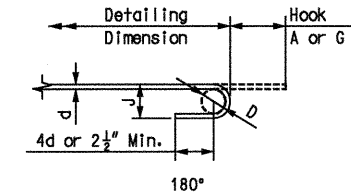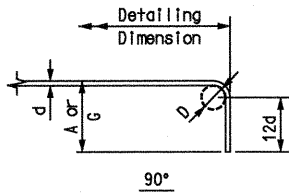

END HOOK DIMENSIONS				
BAR SIZE	D (IN.)	ALL GRADES		90° HOOKS HOOK A OR G
		180° HOOKS HOOK A OR G	J	
#3	2 1/4"	5"	3"	6"
#4	3"	6"	4"	8"
#5	3 3/4"	7"	5"	10"
#6	4 1/2"	8"	6"	12"
#7	5 1/4"	10"	7"	14"
#8	6"	11"	8"	16"
#9	9 1/2"	15"	11 1/2"	19"
#10	10 3/4"	17"	13 1/4"	22"
#11	12"	19"	14 1/2"	2'-0"
#14	18 1/4"	2'-3"	21 1/4"	2'-7"

Notes:
All standard hooks and bends other than 180 degree are to be bent with the same procedure as for 90 degree standard hooks.
Hooks and bends shall be in accordance with the procedures as shown on this sheet.
E = Epoxy coated reinforcement.
S = Stirrup.
X = Bar is included in substructure quantities.
V = Bar dimensions vary in equal increments between dimensions shown on this line and the following line.
No. Each = Number of bars of each length.
Nominal lengths are based on out to out dimensions shown in bending diagrams and are listed for fabricators use. (Nearest inch)
Actual lengths are measured along centerline bar to the nearest inch.
Payweights are based on actual lengths.
Reinforcing Steel (Grade 60) fy = 60,000 psi.

BILL OF REINFORCING STEEL

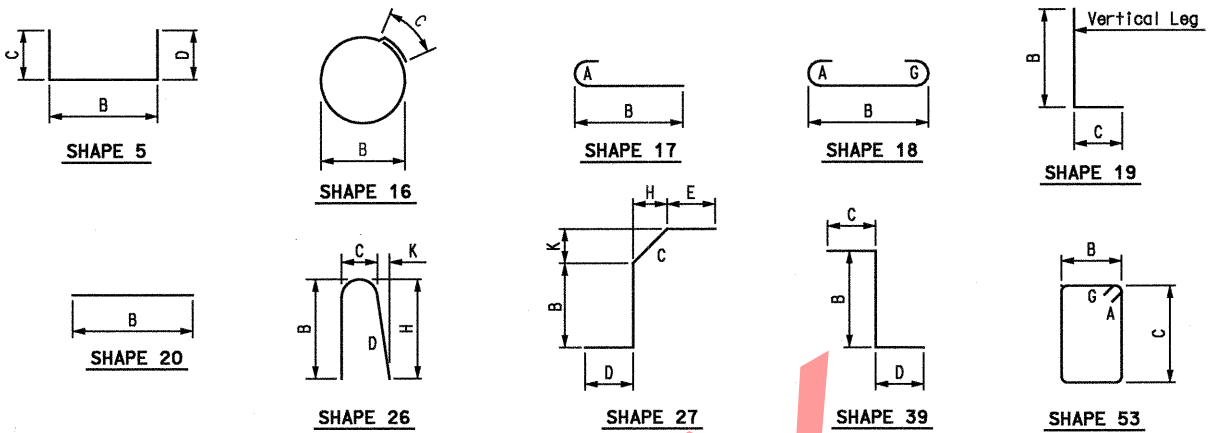

STATE OF MISSOURI
GINA D. HORNER
NUMBER E-30413
3-9-10

DATE PREPARED

ROUTE I-49
DISTRICT BR

STATE MO
SHEET NO. 25

COUNTY McDONALD

JOB NO. J7P0601

CONTRACT ID.

PROJECT NO.

BRIDGE NO. A7000


DESCRIPTION

DATE

MISSOURI HIGHWAYS AND TRANSPORTATION COMMISSION

105 WEST CAPITOL
JEFFERSON CITY, MO 65102
1-888-ASK-MODOT (1-888-275-6636)

HNTB
715 KIRK DRIVE
KANSAS CITY, MO 64105-1310
TELEPHONE (816) 472-1201
CERTIFICATE OF AUTHORITY NO. 001270

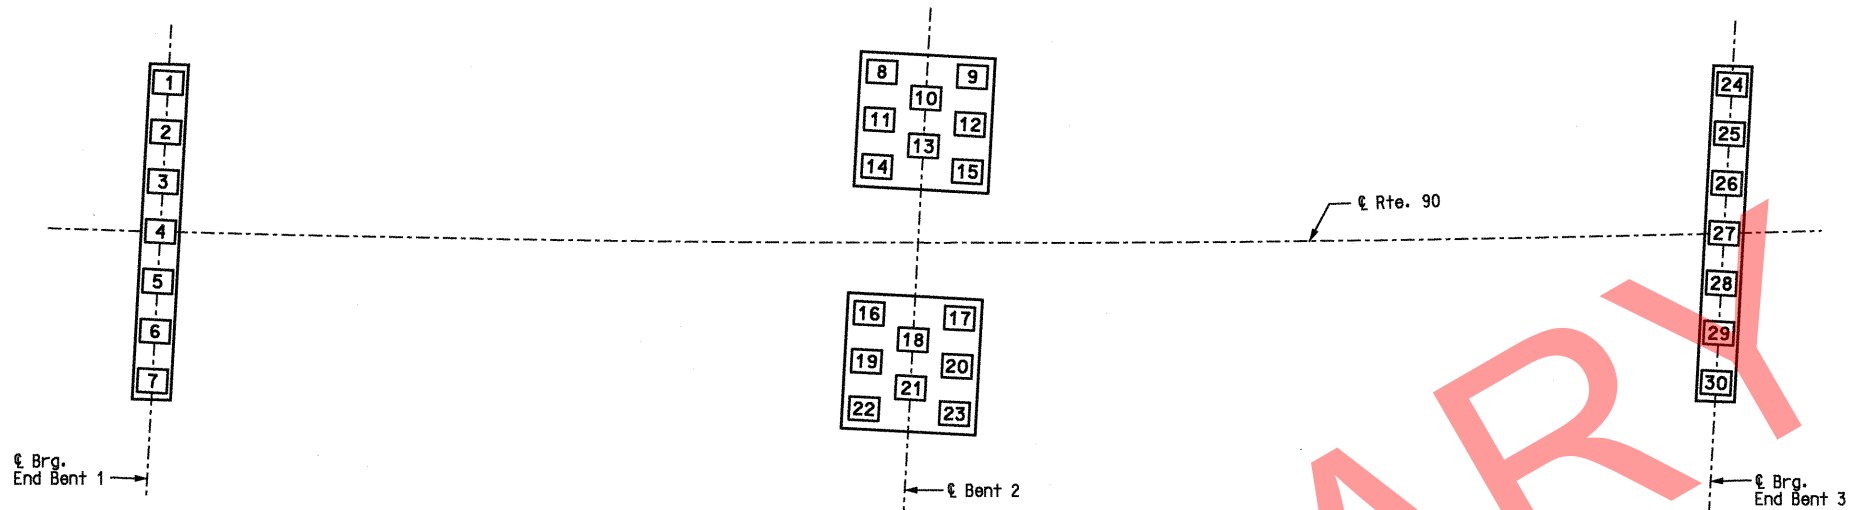


"AS BUILT PILE" DATA			
PILE NO.	LENGTH IN PLACE (FT.)	COMPUTED BEARING (KIPS)	REMARKS
END BENT 1			
1			
2			
3			
4			
5			
6			
7			
BENT 2			
8			
9			
10			
11			
12			
13			
14			
15			
16			
17			
18			
19			
20			
21			
22			
23			
END BENT 3			
24			
25			
26			
27			
28			
29			
30			

Notes:
Indicate in the remarks column:
A. If pilings were driven to practical refusal.
B. If pile batter is other than shown on the Bent Detail Sheet.
C. Type of piling used.

NOTE:
THIS SHEET TO BE COMPLETED BY MoDOT
CONSTRUCTION PERSONNEL.

AS-BUILT PILE DATA

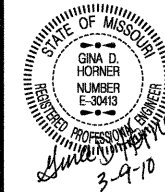

DATE PREPARED
4/14/09

ROUTE
I-49

STATE
MO

DISTRICT
BR

SHEET NO.
27

COUNTY
McDONALD

JOB NO.
J7P0601

CONTRACT ID.

PROJECT NO.

BRIDGE NO.
A7000

DESCRIPTION

DATE





MISSOURI HIGHWAYS AND TRANSPORTATION COMMISSION

105 WEST CAPITAL
JEFFERSON CITY, MO 65102
1-888-ASK-MODOT (1-888-275-6636)

HNTB

715 KIRK DRIVE
KANSAS CITY, MO 64105-1310
TELEPHONE (816) 472-1201
CERTIFICATE OF AUTHORITY
NO. 001270

08-MAR-2010 15:15

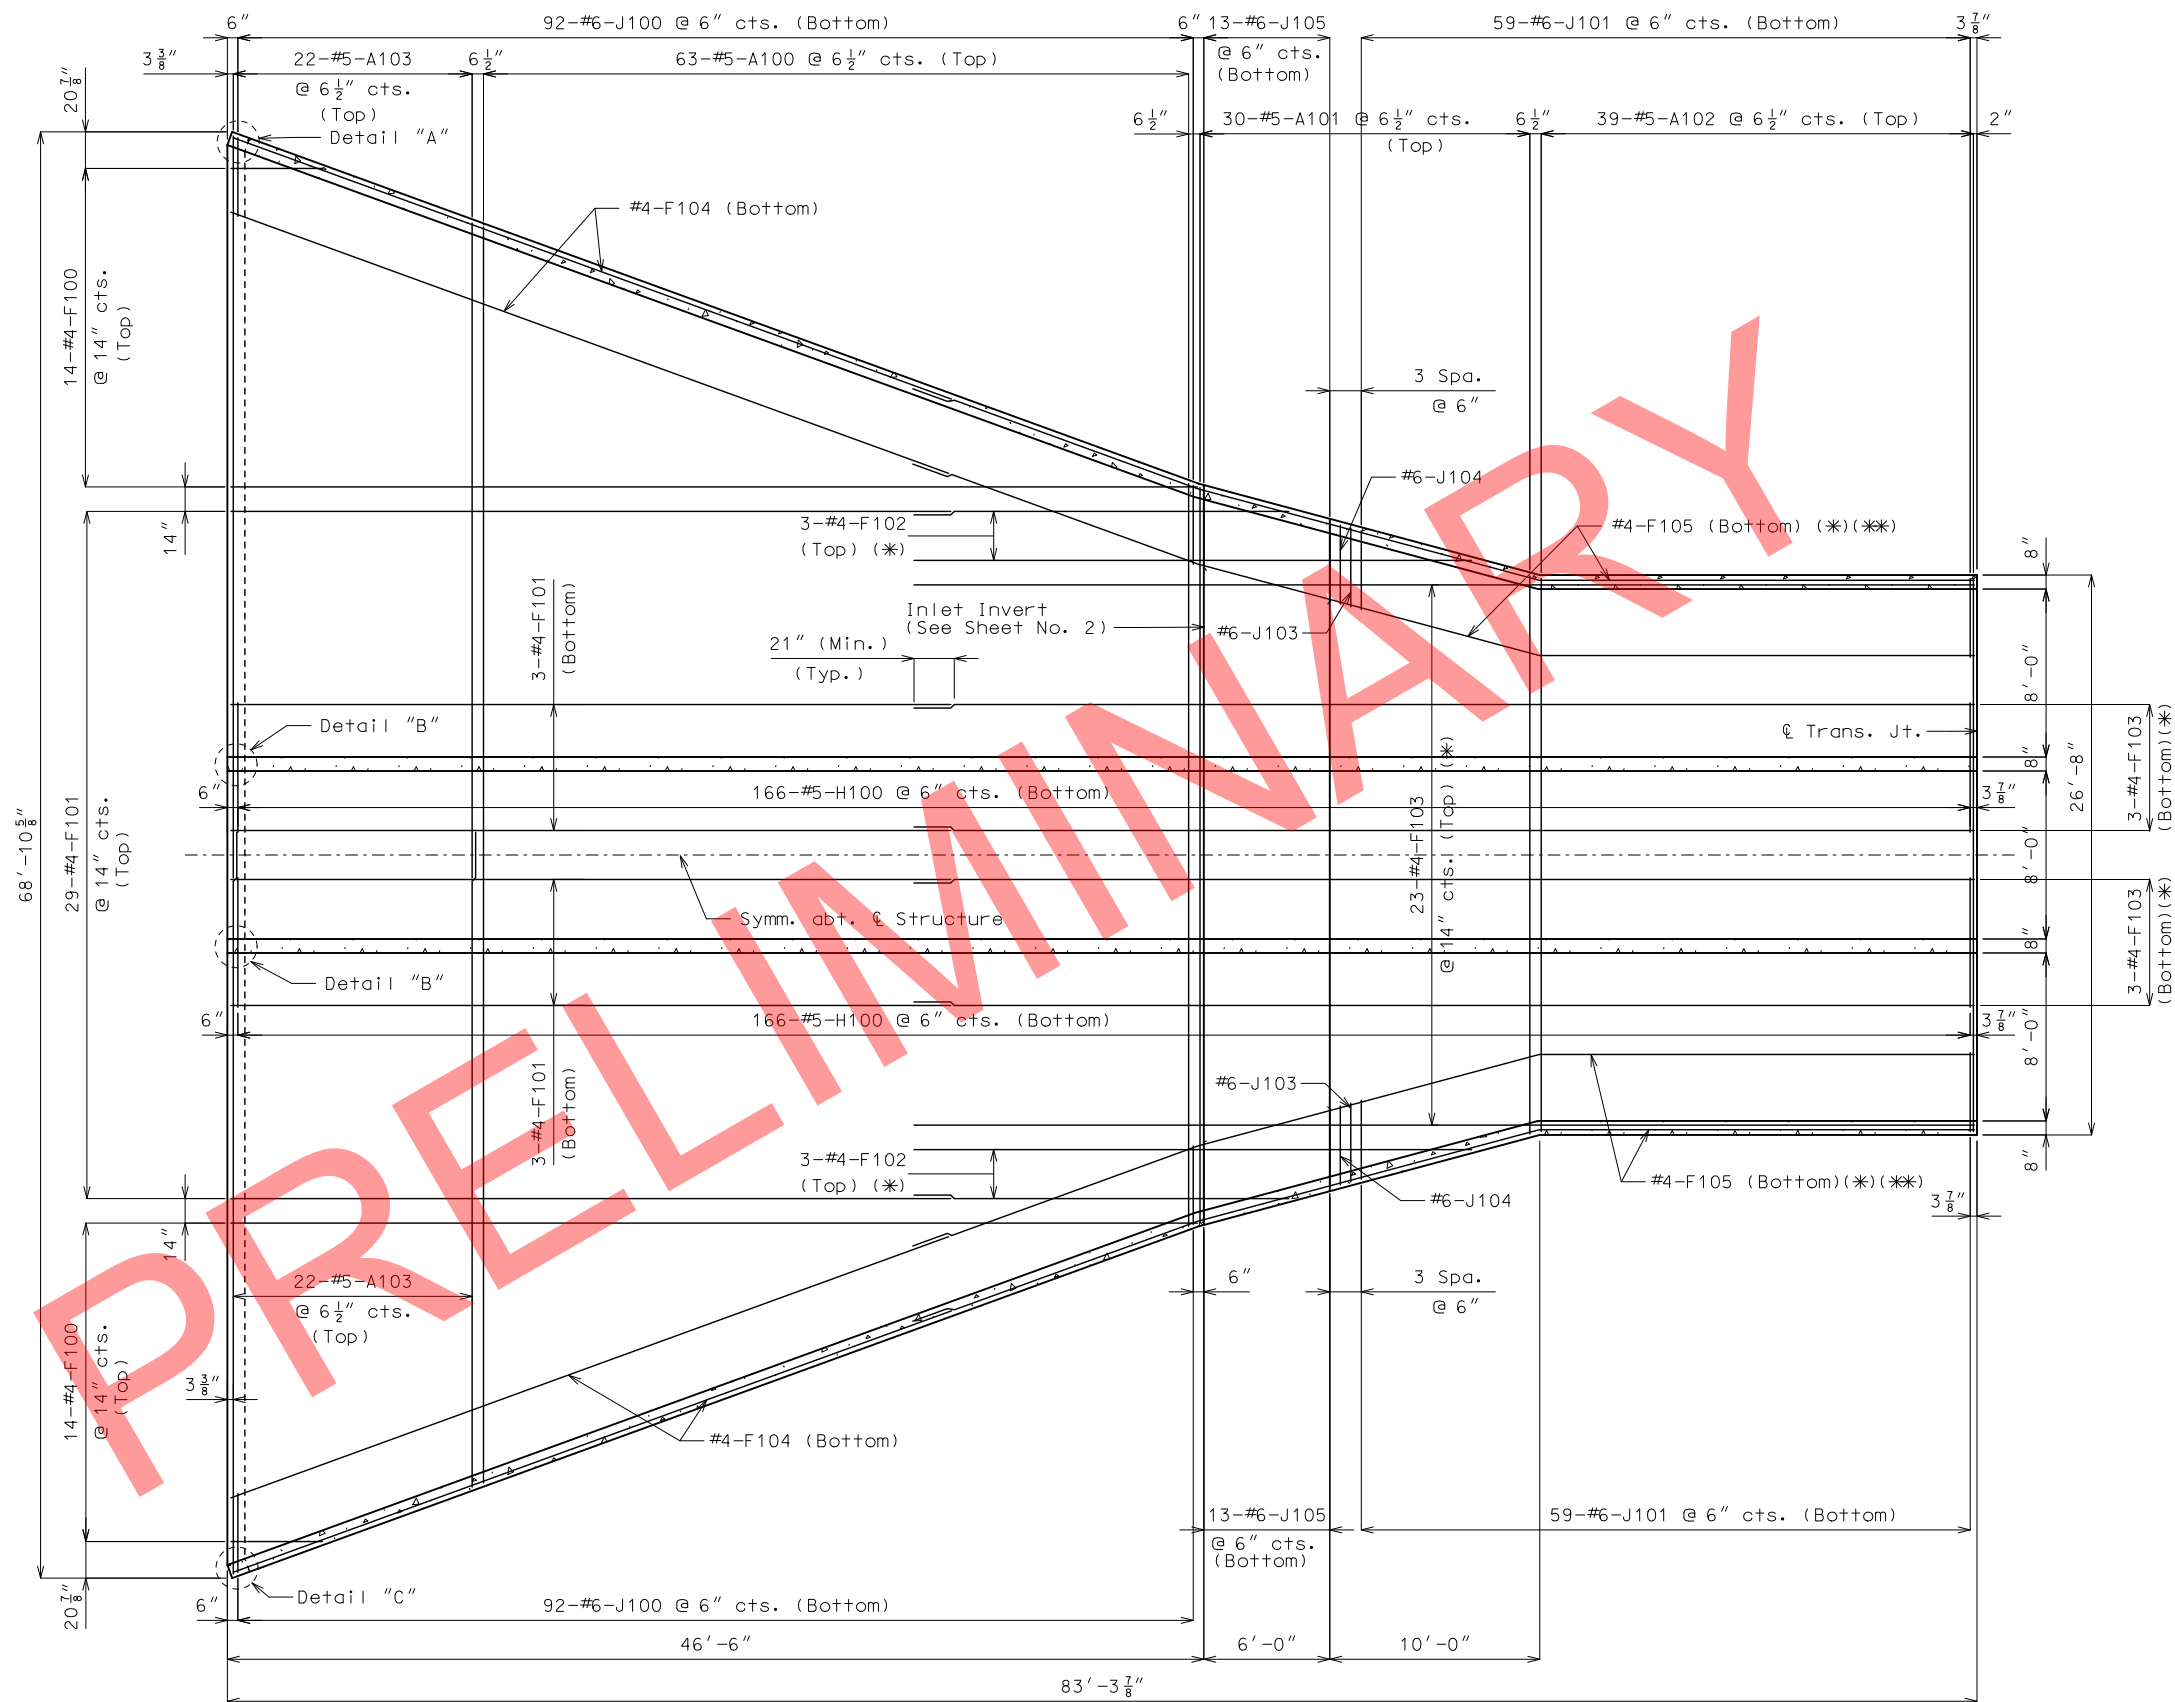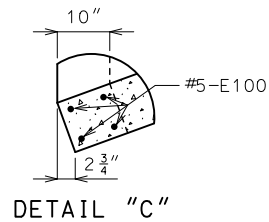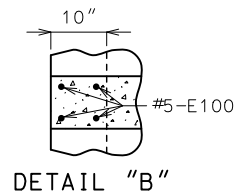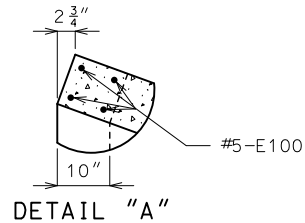


PLAN OF BOTTOM SLAB
DETAILS OF UNIT NO. 1

Notes:

For Plan of Top Slab, see Sheet No. 5.

* Top and Bottom slab F-Bars shall be bent in field to follow transition of bottom slab as shown on Sheet No. 6.

** #4-F105 denoted shall be bent in field as shown.

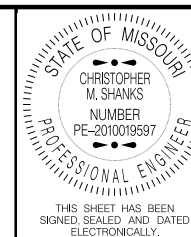

THIS SHEET HAS BEEN
SIGNED, SEALED AND DATED
ELECTRONICALLY.

DATE PREPARED
12/9/2019

ROUTE
I-49

STATE
MO

DISTRICT
BR

SHEET NO.
4

COUNTY
McDONALD

JOB NO.
J7P0601


CONTRACT ID.

PROJECT NO.

BRIDGE NO.
A7052


DESCRIPTION	DATE

MISSOURI HIGHWAYS AND TRANSPORTATION
COMMISSION

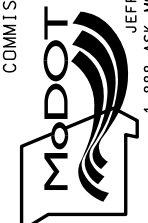


105 WEST CAPITOL
JEFFERSON CITY, MO 65102
1-888-ASK-MODOT (1-888-275-6636)


IF A SEAL IS PRESENT ON THIS SHEET IT HAS BEEN ELECTRONICALLY SEALED AND DATED.

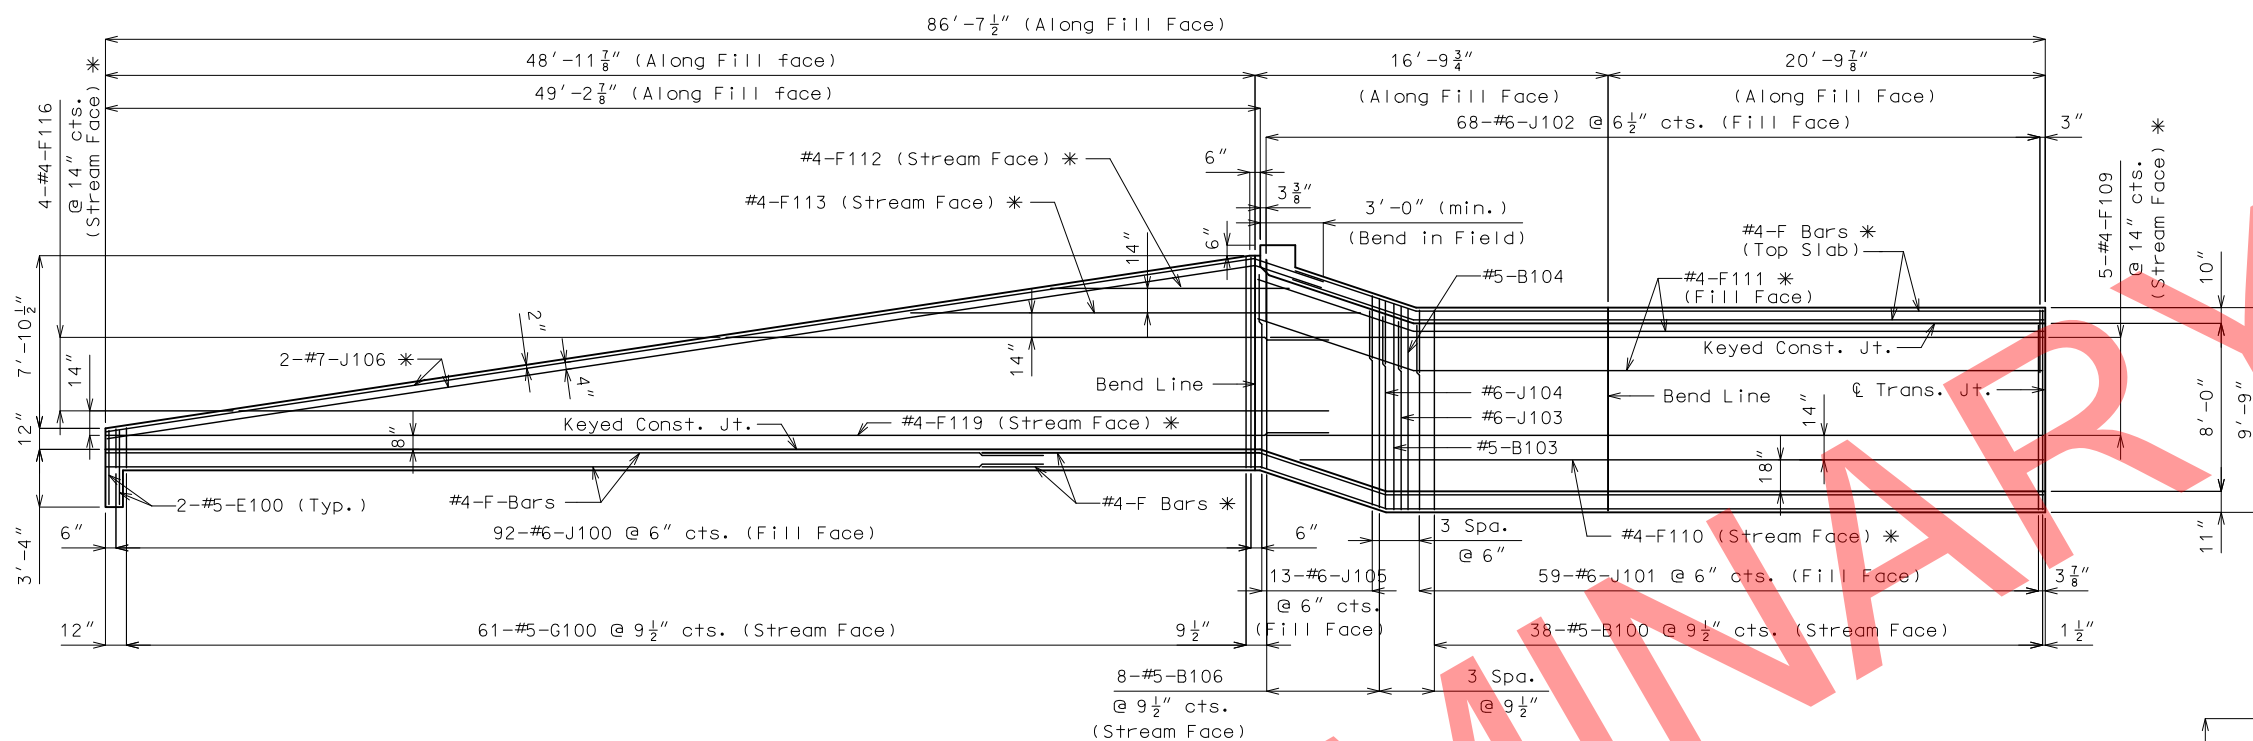


DEVELOPED ELEVATION A-A

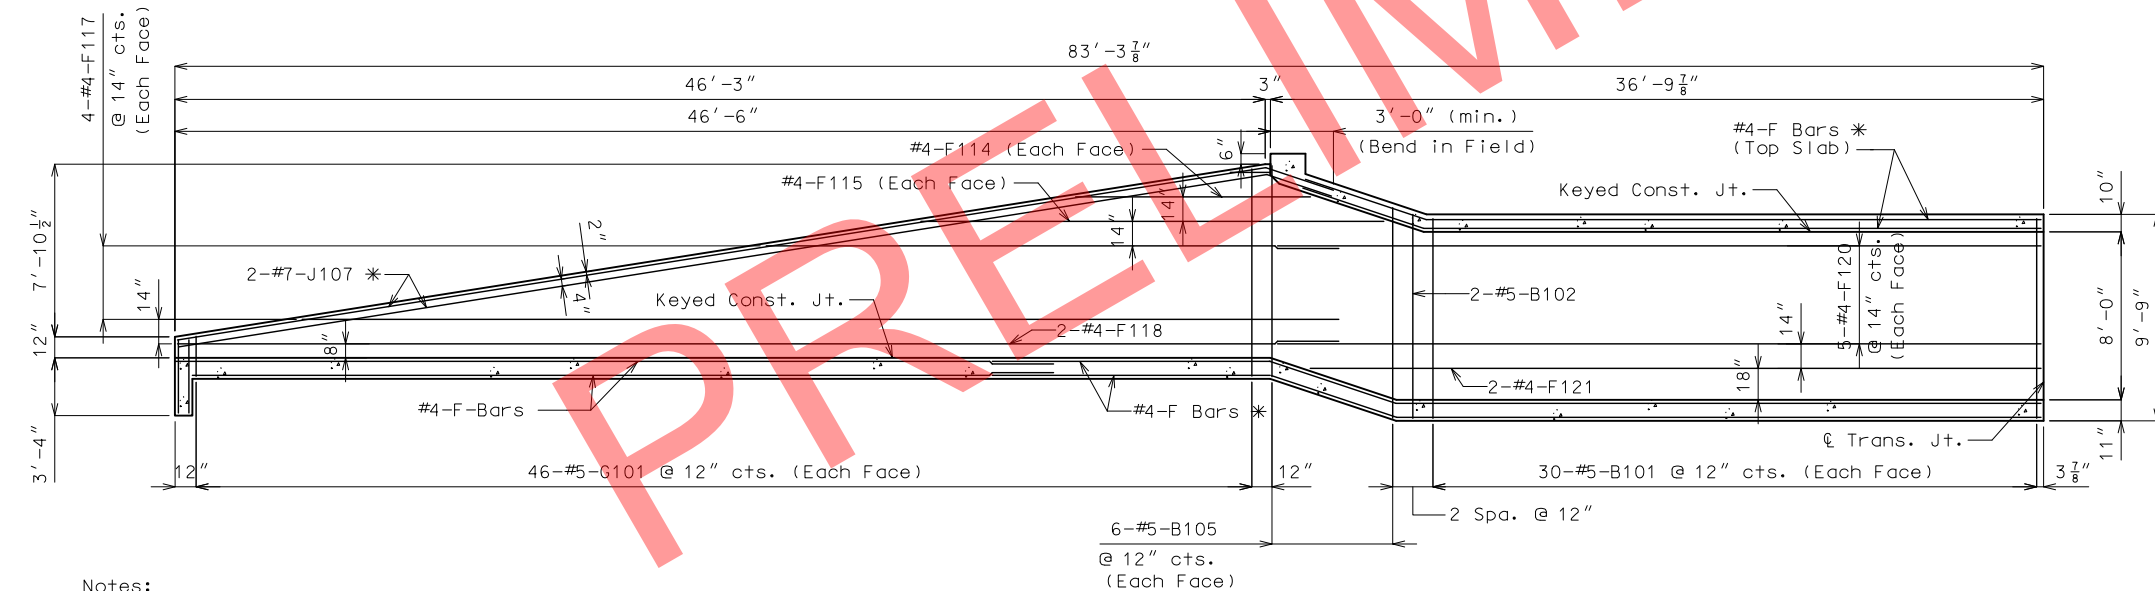

SECTION B-B

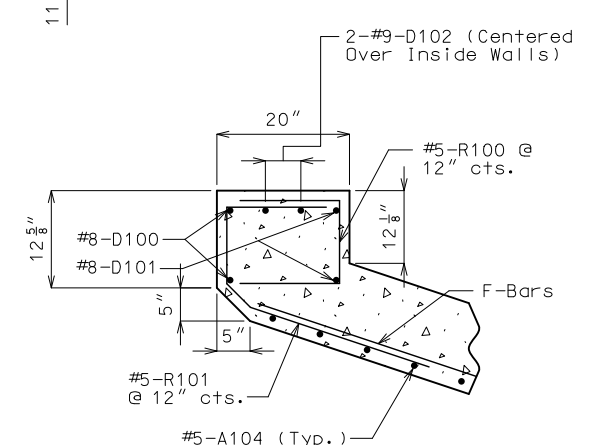

SECTION C-C

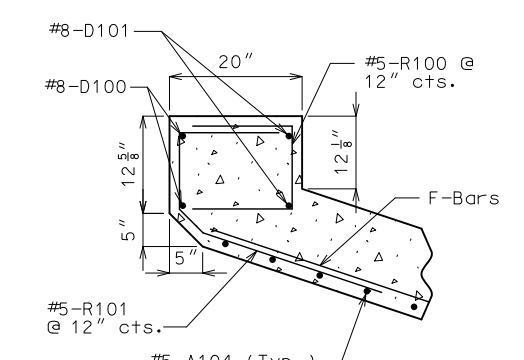

SECTION D-D

Notes:
 Spacing for J-Bars is along a line parallel to
 Structure (see Plan View).
 For location of Developed Elevation A-A and Section B-B,
 see Sheet No. 5.
 For location of Section C-C and Section D-D, see Sheet No. 5.
 Keyed Construction Joint not shown for clarity.
 * F-Bars & J-Bars denoted shall be bent in field as shown.
 Lap #4-F-Bars a minimum of 21" at splices.

DETAILS OF UNIT NO. 1

Detailed Nov. 2019
 Checked Nov. 2019

Note: This drawing is not to scale. Follow dimensions.

Sheet No. 6 of 8

STATE OF MISSOURI
 CHRISTOPHER M. SHANKS
 NUMBER PE-2010019597
 PROFESSIONAL ENGINEER

THIS SHEET HAS BEEN SIGNED, SEALED AND DATED ELECTRONICALLY.

DATE PREPARED 12/9/2019	
ROUTE I-49	STATE MO
DISTRICT BR	SHEET NO. 6
COUNTY McDONALD	
JOB NO. J7P0601	
CONTRACT ID.	
PROJECT NO.	
BRIDGE NO. A7052	


DESCRIPTION	DATE

MISSOURI HIGHWAYS AND TRANSPORTATION COMMISSION

105 WEST CAPITOL
 JEFFERSON CITY, MO 65102
 1-888-ASK-MODOT (1-888-275-6636)


IF A SEAL IS PRESENT ON THIS SHEET IT HAS BEEN ELECTRONICALLY SEALED AND DATED.

BILL OF REINFORCING STEEL

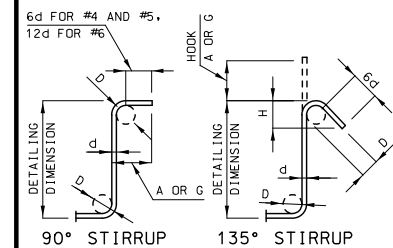[illegible]

STIRRUP HOOK DIMENSIONS				
GRADES 40 - 50 - 60 KSI				
BAR SIZE	D (IN.)	90° HOOK	135° HOOK	APPROX. H
		HOOK A OR G	HOOK A OR G	
#4	2"	4 1/2"	4 1/2"	3"
#5	2 1/2"	6"	5 1/2"	3 3/4"
#6	4 1/2"	12"	8"	4 1/2"



NOTE: UNLESS OTHERWISE NOTED, DIAMETER
"D" IS THE SAME FOR ALL BENDS AND HOOKS
ON A BAR.

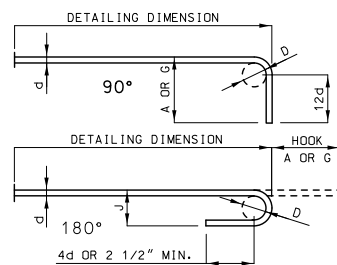

END HOOK DIMENSIONS					
BAR SIZE	D (1 IN.)	ALL GRADES			
		180° HOOKS		90° HOOKS	
		A OR G	J	A OR G	J
#3	2 1/4"	5"	3"	6"	
#4	3"	6"	4"	8"	
#5	3 3/4"	7"	5"	10"	
#6	4 1/2"	8"	6"	12"	
#7	5 1/4"	10"	7"	14"	
#8	6"	11"	8"	16"	
#9	9 1/2"	15"	11 3/4"	19"	
#10	10 3/4"	17"	13 1/4"	22"	
#11	12"	19"	14 3/4"	21"-0"	
#14	18 1/4"	2'-3"	21 3/4"	2'-7"	

NOTE:
ALL STANDARD HOOKS AND BENDS OTHER THAN 180 DEGREE ARE TO BE BENT WITH SAME
PROCEDURE AS FOR 90 DEGREE STANDARD HOOKS.
HOOKS AND BENDS SHALL BE IN ACCORDANCE WITH THE PROCEDURES AS SHOWN ON THIS SHEET.
E = EPOXY COATED REINFORCEMENT.
S = STIRRUP.
X = BAR IS INCLUDED IN SUBSTRUCTURE QUANTITIES.
Y = BAR DIMENSIONS VARY IN EQUAL INCREMENTS BETWEEN DIMENSIONS SHOWN ON THIS LINE
AND THE FOLLOWING LINE
NO. EA = NUMBER OF BARS OF EACH LENGTH.
NOMINAL LENGTHS ARE BASED ON OUT TO OUT DIMENSIONS SHOWN IN ENDING DIAGRAMS AND
ARE LISTED FOR FABRICATORS USE. (NEAREST INCH)
ACTUAL LENGTHS ARE MEASURED ALONG CENTERLINE BAR TO THE NEAREST INCH.
PAYWEIGHTS ARE BASED ON ACTUAL LENGTHS.
FOUR HOLE OR CHANNEL SPACERS ARE REQUIRED FOR EACH COLUMN SPIRAL. SPACERS ARE TO
BE PLACED ON INSIDE OF SPIRALS. LENGTH AND WEIGHT OF COLUMN SPIRALS DO NOT INCLUDE
SPLICES OR SPACERS.
REINFORCING STEEL (GRADE 60) FY = 60,000 PSI.

BILL OF REINFORCING STEEL

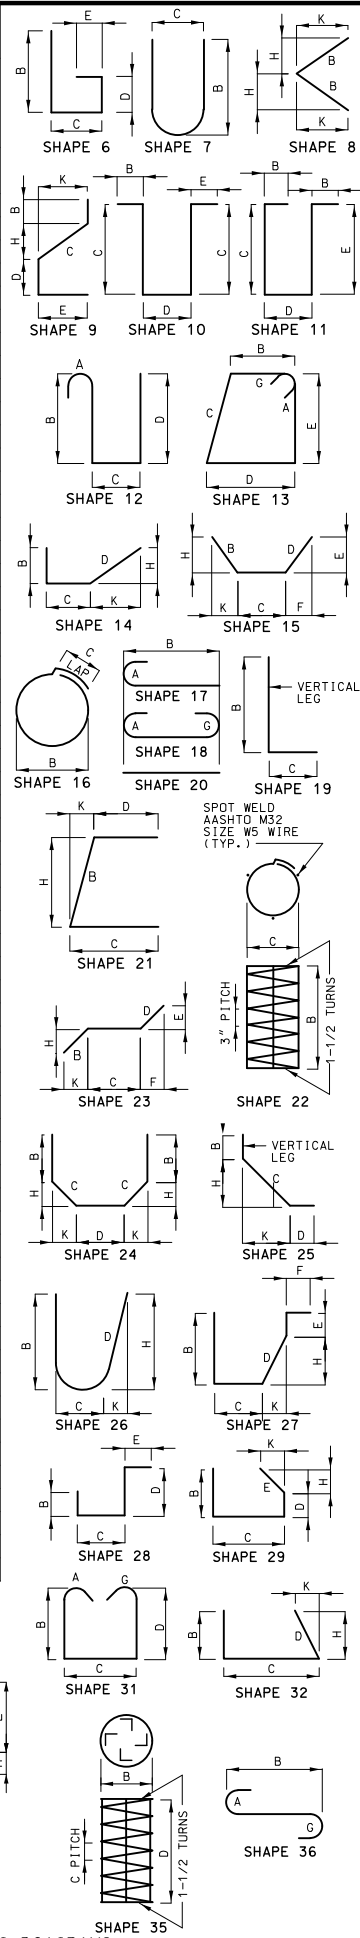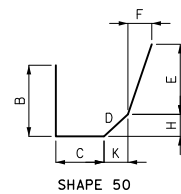[illegible]

STATE OF MISSOURI

CHRISTOPHER
M. SHANKS
NUMBER
PE-2010019597

PROFESSIONAL ENGINEER

THIS SHEET HAS BEEN
SIGNED, SEALED AND DATED
ELECTRONICALLY.

DATE PREPARED 12/9/2019	
ROUTE I-49	STATE MO
DISTRICT BR	SHEET NO. 7

COUNTY	McDONALD
JOB NO.	J7P0601
CONTRACT ID.	

PROJECT NO.

BRIDGE NO.	A7052
------------	-------

DESCRIPTION

DATE _____

NOI

PORT

TRAN

5. AND

GHWA

RI H

MISSION

1

1

1

1

1

1


1

MISSOURI HIGHWAYS AND TRANSPORTATION
COMMISSION

105 WEST CAPITOL
JEFFERSON CITY, MD 65102
1-888-ASK-MODOT (1-888-275-6636)

MISSOURI HIGHWAYS AND TRANSPORTATION COMMISSION
3 (6' x 7') CONCRETE BOX CULVERT

SEC/SUR 27 TWP 21N RGE 32W


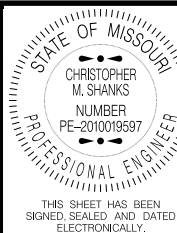


DATE PREPARED 12/9/2019	
ROUTE I-49	STATE MO
DISTRICT BR	SHEET NO. 1
COUNTY McDONALD	
JOB NO. J7P0601	
CONTRACT ID.	
PROJECT NO.	
BRIDGE NO. A7053	


DESCRIPTION	DATE

MISSOURI HIGHWAYS AND TRANSPORTATION COMMISSION
105 WEST CAPITOL
JEFFERSON CITY, MO 65102
1-888-ASK-MODOT (1-888-275-6636)

STD. 703.37
STD. 703.85
STD. 703.86
STD. 703.87
STD. 706.35

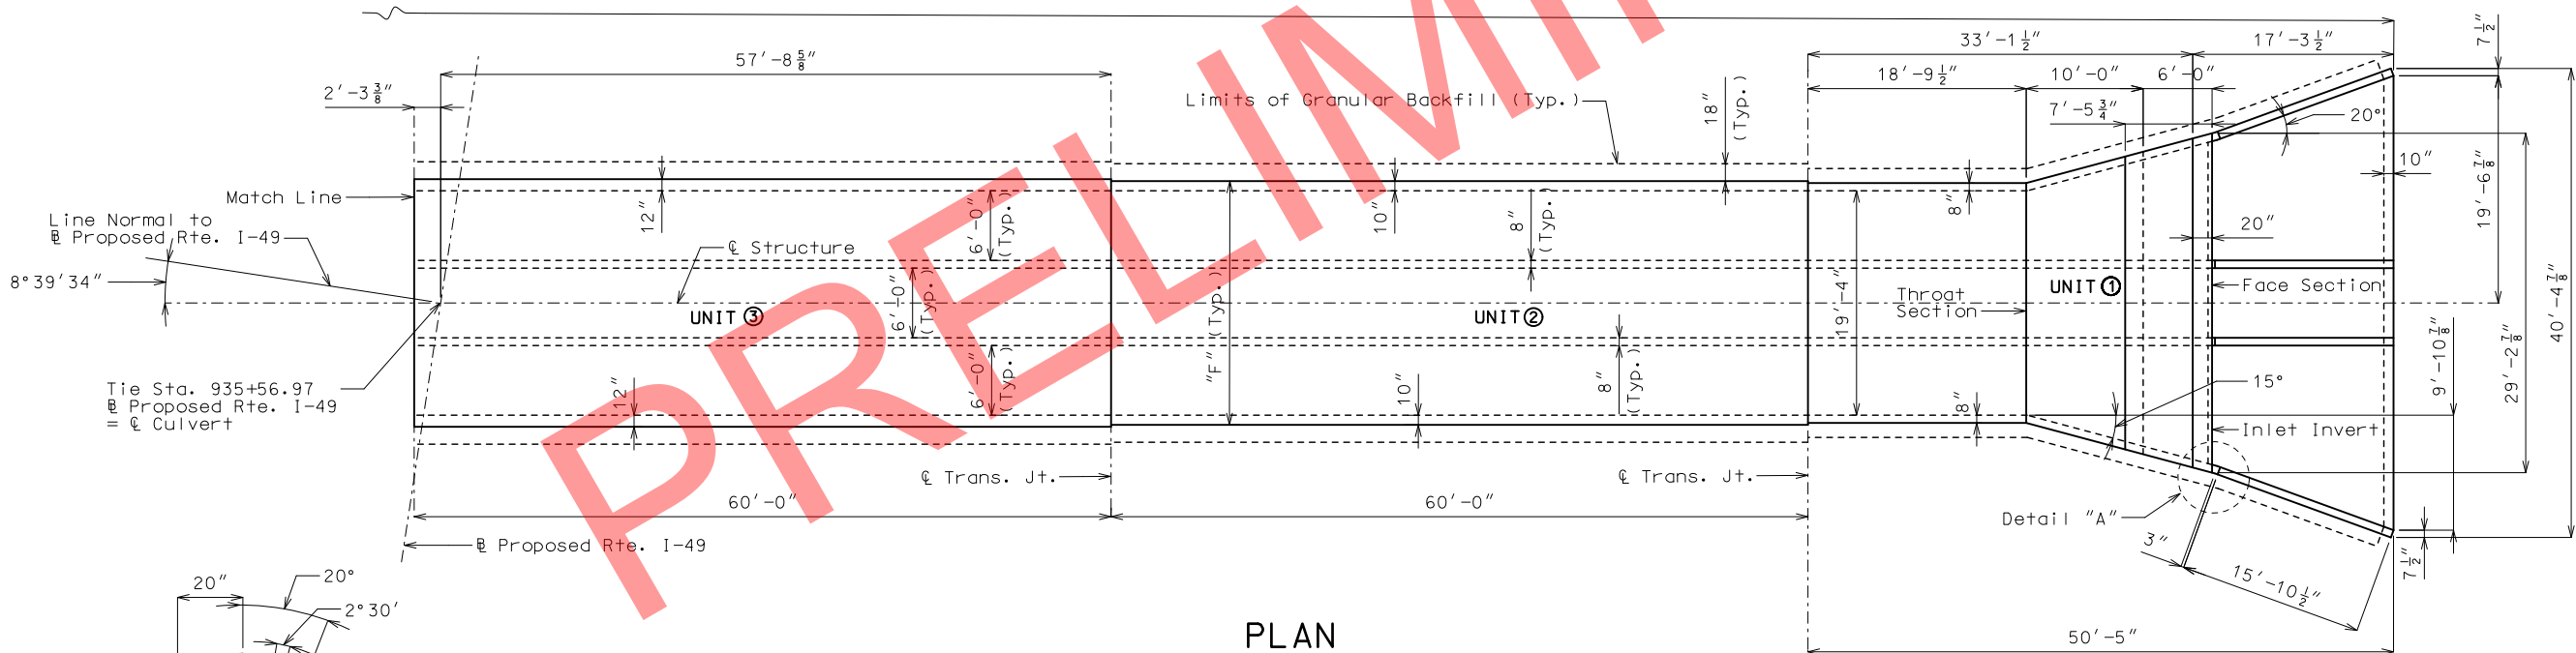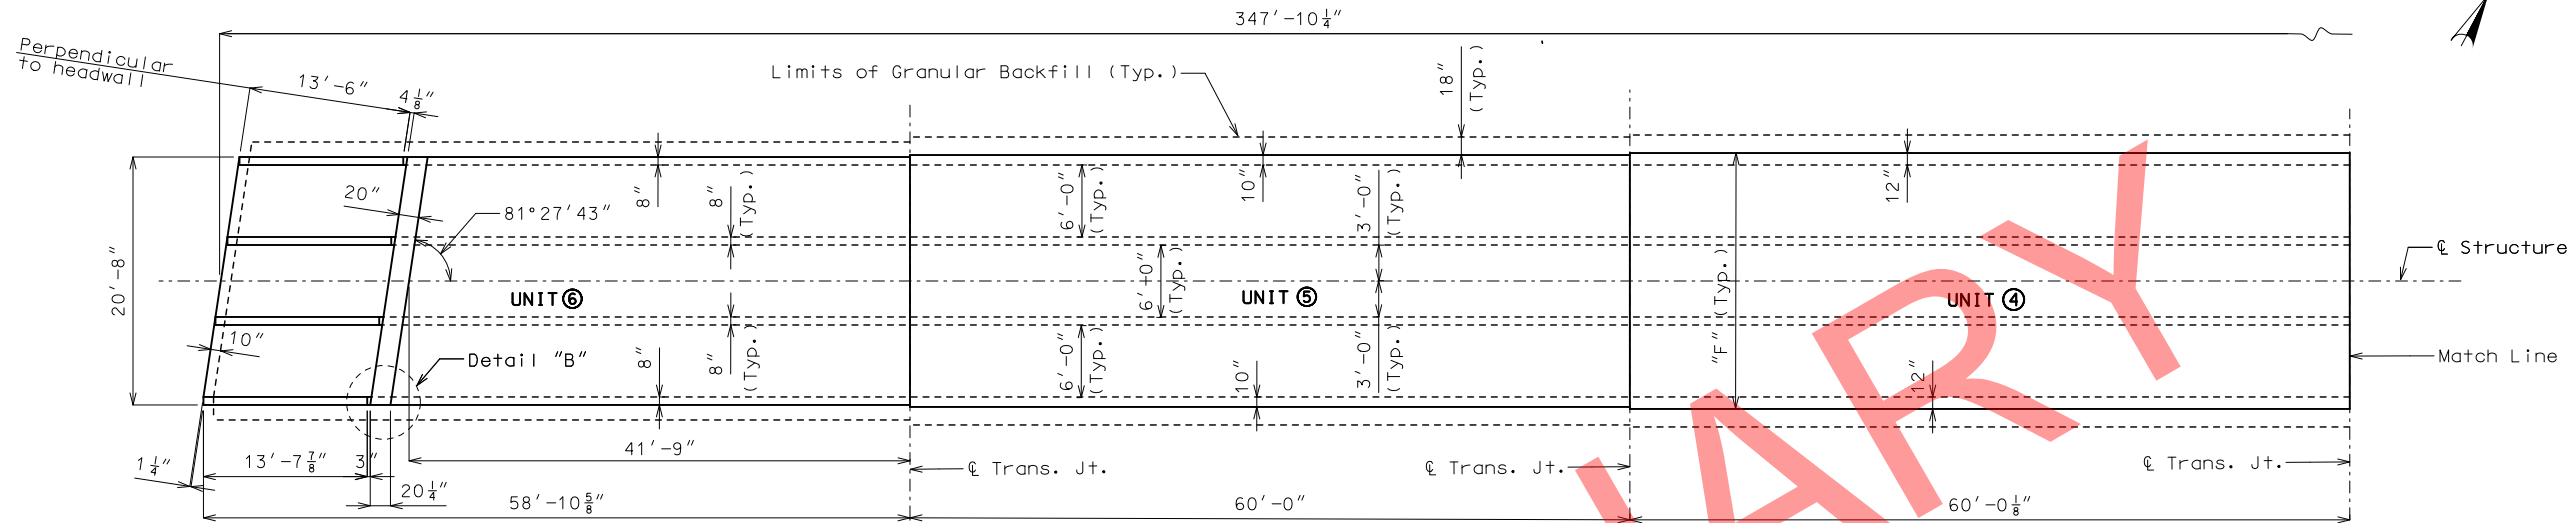

PLAN

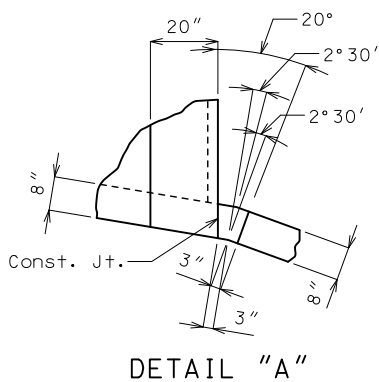


DETAIL "A"

Notes:

- For General Notes, Estimated Quantities, Hydrologic Data & Location Sketch, see Sheet No. 2.
- For Elevation and End Elevation, see Sheet No. 2.
- For Culvert Data Table, see Sheet No. 3.
- For Details of Unit No. 1, see Sheets No. 4 thru 6.

Note: This drawing is not to scale. Follow dimensions.

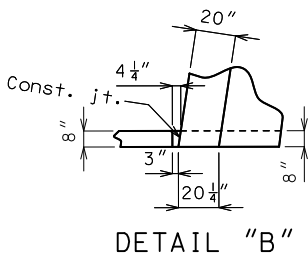

DETAIL "B"

B.M. -49-01-15 ELEV. 991.40
N: 126,431.1081 E: 2,819,624.3799
20d IN 4" PERSIMMON TREE E OF CREEK CHANNEL
ON KELLY PROPERTY SE OF UTILITY SHEDS ON E
SIDE OF TREE

CULVERT OVER WHITE OAK
HOLLOW CREEK
STATE ROAD FROM RTE. H TO STATE LINE
ABOUT 1.2 MILES NORTH OF STATE LINE
STA. 935+56.97

Designed Oct. 2019
Detailed Nov. 2019
Checked Nov. 2019

GENERAL NOTES:

Design Specifications:

2010 - AASHTO LRFD Bridge Design Specifications
and 2010 Interim Revisions

Design Unit Stresses:

Class B-1 Concrete (Box Culvert) $f'_c = 4,000$ psi
Reinforcing Steel (Grade 60) $f_y = 60,000$ psi

Design Loading:

HL-93 minus Lane Load
Earth 120 #/ft.³
Equivalent fluid pressure
30 #/ft.³ (Min.) - 60 #/ft.³ (Max.)

Reinforcing Steel:

Minimum clearance to reinforcing steel shall
be 1-1/2", unless otherwise shown.

Miscellaneous:

Provide grading of the channel bottom within the limits of the R/W as
needed for culvert flowline elevations and transition of the channel
bed to the culvert openings.

Taper channel banks to match end of culvert opening as
required. (Roadway Item)

"Sec" refers to the sections in the standard and supplemental
specifications unless specified otherwise.

If any part of the barrel is exposed, the roadway fill shall be
warped to provide 12 inches minimum cover. (Roadway Item)

Traffic Handling:

See Roadway Plans for traffic control.

Precast Option:

The box shown below indicating whether a precast or cip box was used
should be checked by MoDOT Construction personnel:



- ☐ Precast Box used
☐ Cast-in-Place Box used

When alternate precast concrete box culvert sections are used,
the minimum distance from inside face of headwalls to precast
sections measured along the shortest wall shall be 3 feet.
Reinforcement and dimensions for wings and headwalls shall be
in accordance with Missouri Standard Plans.


HYDROLOGIC DATA
Drainage Area = 0.8 (sq. mi.)
Design High Water (DHW) Elev. = 1024.4
Design High Water Frequency = 100 (year)
Design High Water Discharge = 1380 (cfs)
Estimated Backwater = 0.4 (ft)
Outlet Velocity = 18.2 (ft/sec)
Roadway Overtopping
Overtopping Flood Discharge = N/A
Overtopping Flood Frequency > 500 Years
500 Year Flood Elevation = 1026.6

CURVE DATA

PI STA. 910+47.28
 Δ 32°40'41.7" LT.
D 0°29'53.6"
R 11,500.00'
T 3371.36'
L 6558.94'
SE VARIES
W = 0.0 FT

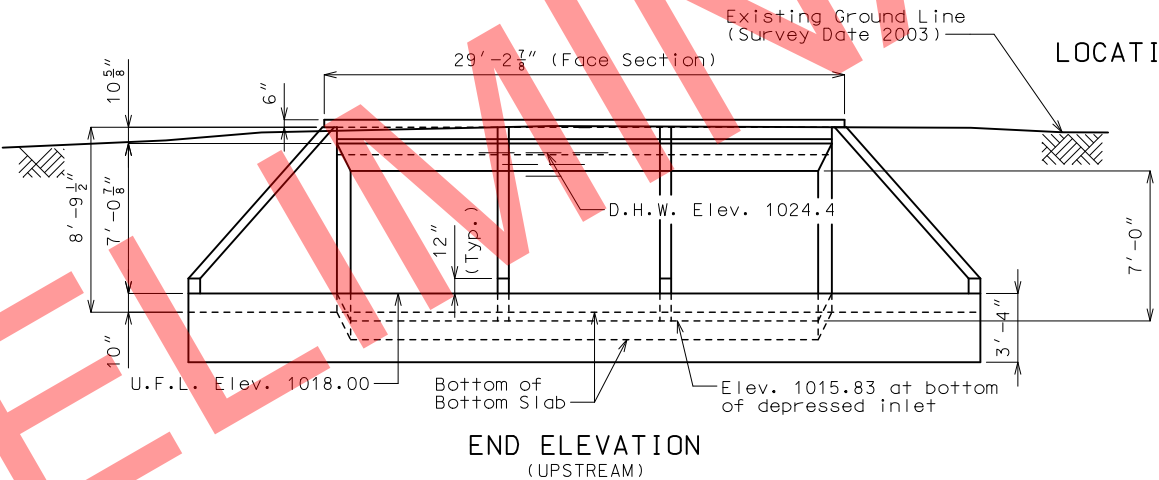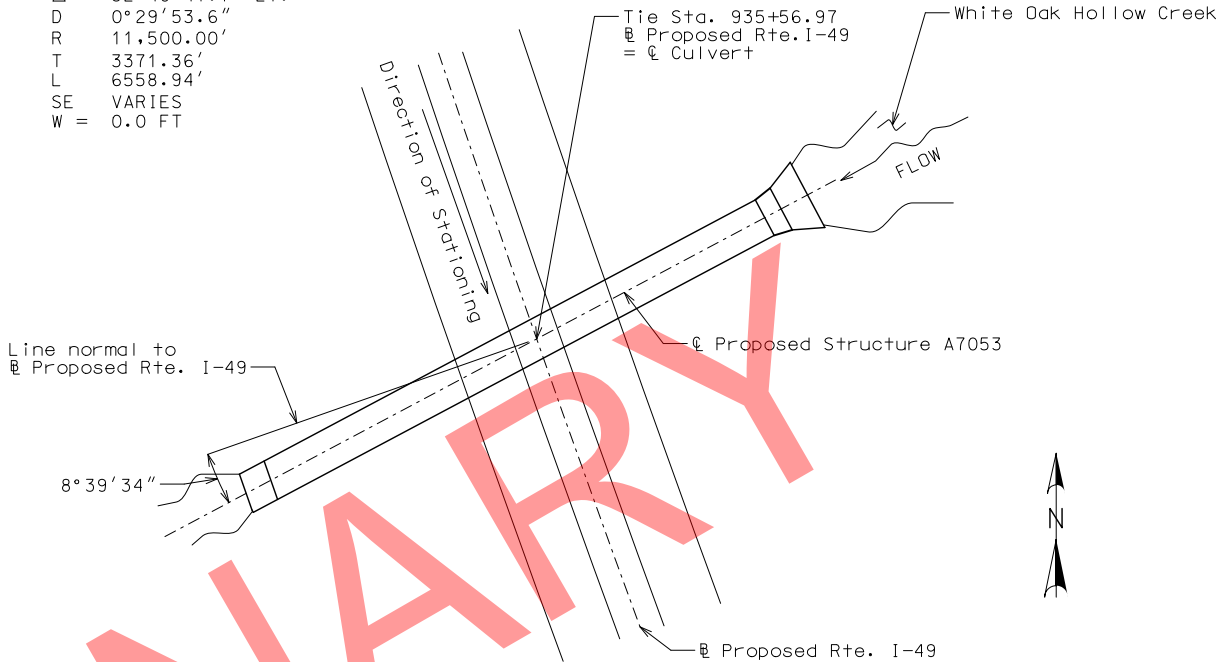

ESTIMATED QUANTITIES			FINAL QUANTITIES
Class 4 Excavation	cu. yard	2,645	
Class B-1 Concrete (Culverts)	cu. yard	945.6	
Reinforcing Steel (Culverts)	pound	108,570	

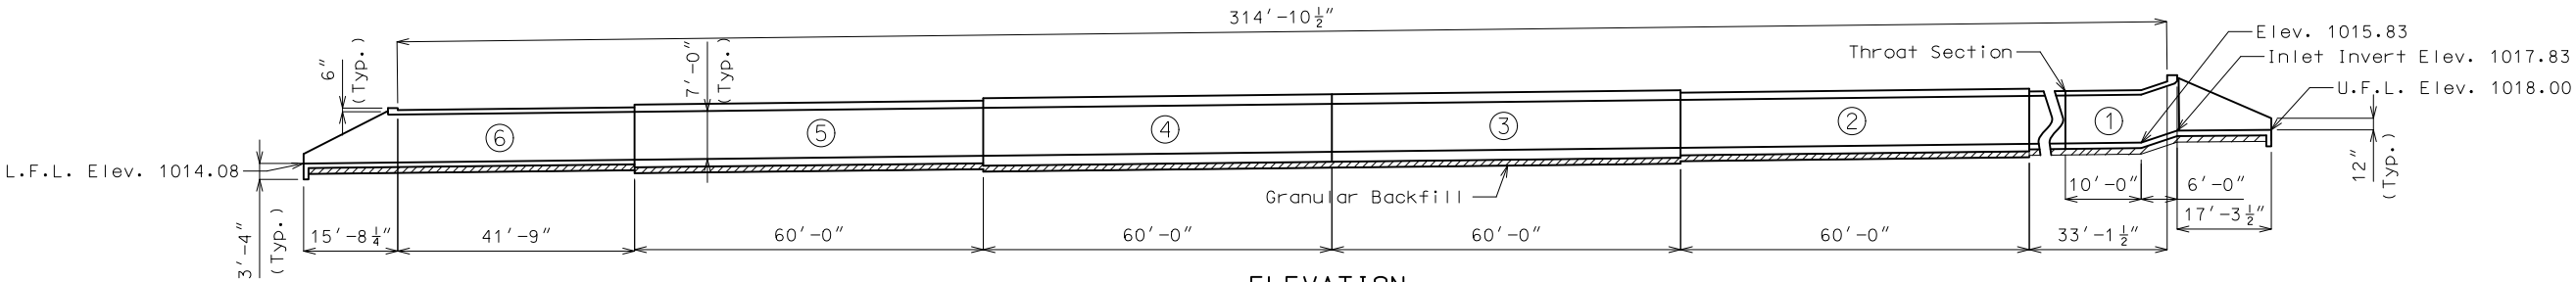


ELEVATION

Note: Dimensions are horizontal along ℓ Structure.

Detailed Nov. 2019
Checked Nov. 2019

Note: This drawing is not to scale. Follow dimensions.

Sheet No. 2 of 8

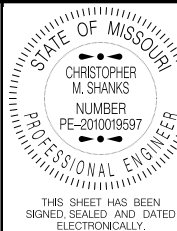

DATE PREPARED
12/9/2019

ROUTE 1-49 STATE MO
DISTRICT BR SHEET NO. 2

COUNTY McDONALD
JOB NO. J7P0601
CONTRACT ID.


PROJECT NO.

BRIDGE NO.
A7053

DATE	DESCRIPTION

MISSOURI HIGHWAYS AND TRANSPORTATION COMMISSION
MoDOT
105 WEST CAPITOL
JEFFERSON CITY, MO 65102
1-888-ASK-MODOT (1-888-275-6636)


IF A SEAL IS PRESENT ON THIS SHEET IT HAS BEEN ELECTRONICALLY SEALED AND DATED.

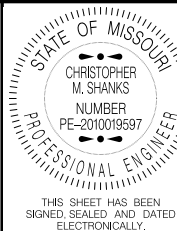

DATE PREPARED
12/9/2019
ROUTE
I-49
STATE
MO
DISTRICT
BR
SHEET NO.
3
COUNTY
McDONALD
JOB NO.
J7P0601
CONTRACT ID.
PROJECT NO.
BRIDGE NO.
A7053

DESCRIPTION	DATE

MISSOURI HIGHWAYS AND TRANSPORTATION
COMMISSION
105 WEST CAPITAL
JEFFERSON CITY, MO 65102
1-888-ASK-MODOT (1-888-275-6636)

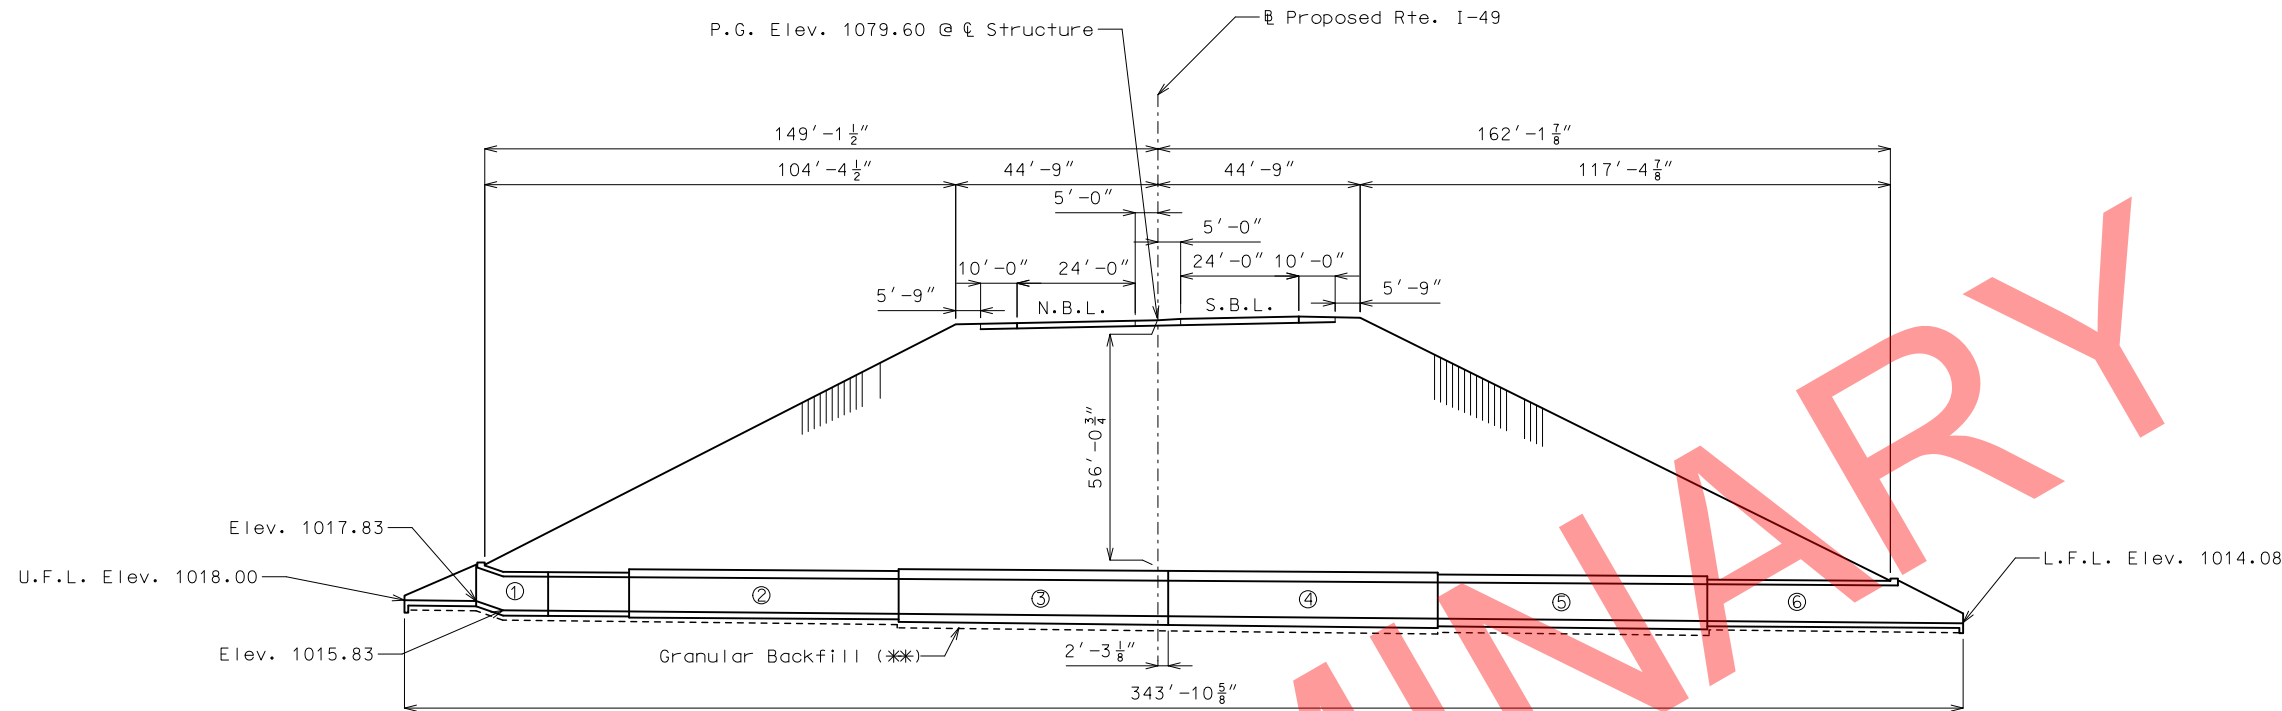

(**) If unsuitable material is encountered, excavation of unsuitable material and furnishing and placing of granular backfill shall be in accordance with Sec 206.

Note: Dimensions are normal to Proposed Rte. I-49 @ C Structure.

ELEVATION

CONCRETE TRIPLE BOX CULVERT DATA TABLE: SPAN (S) = 6 FT HEIGHT (HT) = 7 FT


UNIT	DESIGN FILL (*)	MEMBER THICKNESS					REINFORCEMENT TABLE																													
							TOP SLAB BARS														BOTTOM SLAB BARS										WALL BARS					
		"TS"	"BS"	"TX"	"TI"	"F"	A1 Bars				J3 Bars				H1 Bars				H2 Bars				A2 Bars		J4 Bars				H3 Bars				B1 Bars		B2 Bars	
		Thick	Thick	Thick	Thick		Size	Spa.	Size	Spa.	C1	K2	Size	Spa.	C5	Q8	Size	Spa.	C6	Q9	Size	Spa.	Size	Spa.	C4	K3	Size	Spa.	C7	Q10	Size	Spa.	Size	Spa.	G1	
1 & 6	16'-3"	9	10	8	8	20'-8"	5	9	5	6.5	33.4	29.0	5	16	30.0	32.0	5	16	21.0	21.0	5	8	5	6.5	33.6	90	5	6.5	29.0	32.0	5	12	5	12	0	
2 & 5	42'-5"	15	17	10	8	21'-0"	5	6.5	5	7.5	38.5	35.0	5	12	33.0	37.0	5	12	24.0	25.0	5	6.5	5	7.5	33.6	97	5	6	29.0	33.0	5	12	5	8.5	0	
3 & 4	57'-2"	18	20	12	8	21'-4"	6	8	5	6.5	40.3	38.0	5	12	33.0	35.0	5	12	24.0	24.0	5	6	5	7.5	35.0	100	6	8	32.0	36.0	5	12	5	7.5	0	

Note:


Dimensions are in inches unless otherwise specified.

For Details and Reinforcement of Unit No. 1, see Sheets No. 4 thru 6.

(*) Design fill height is the distance from the top of earth fill or roadway to the top of the top slab.

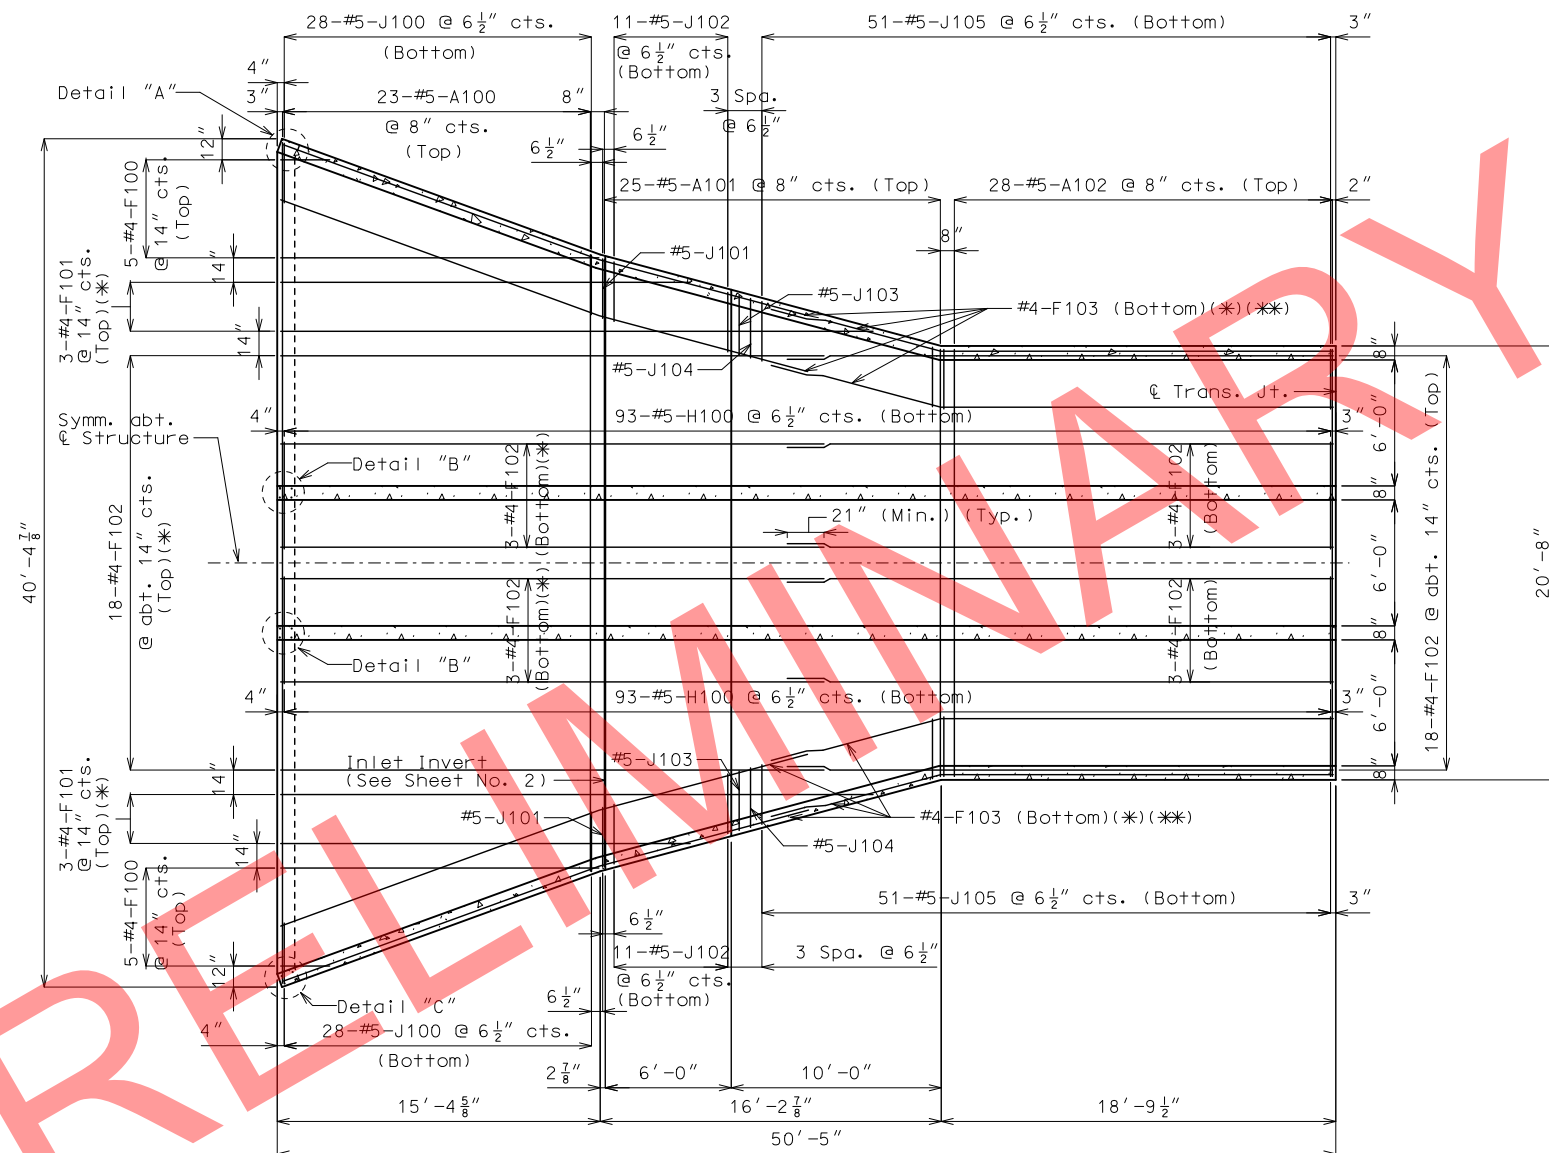

PLAN OF BOTTOM SLAB
DETAILS OF UNIT NO. 1

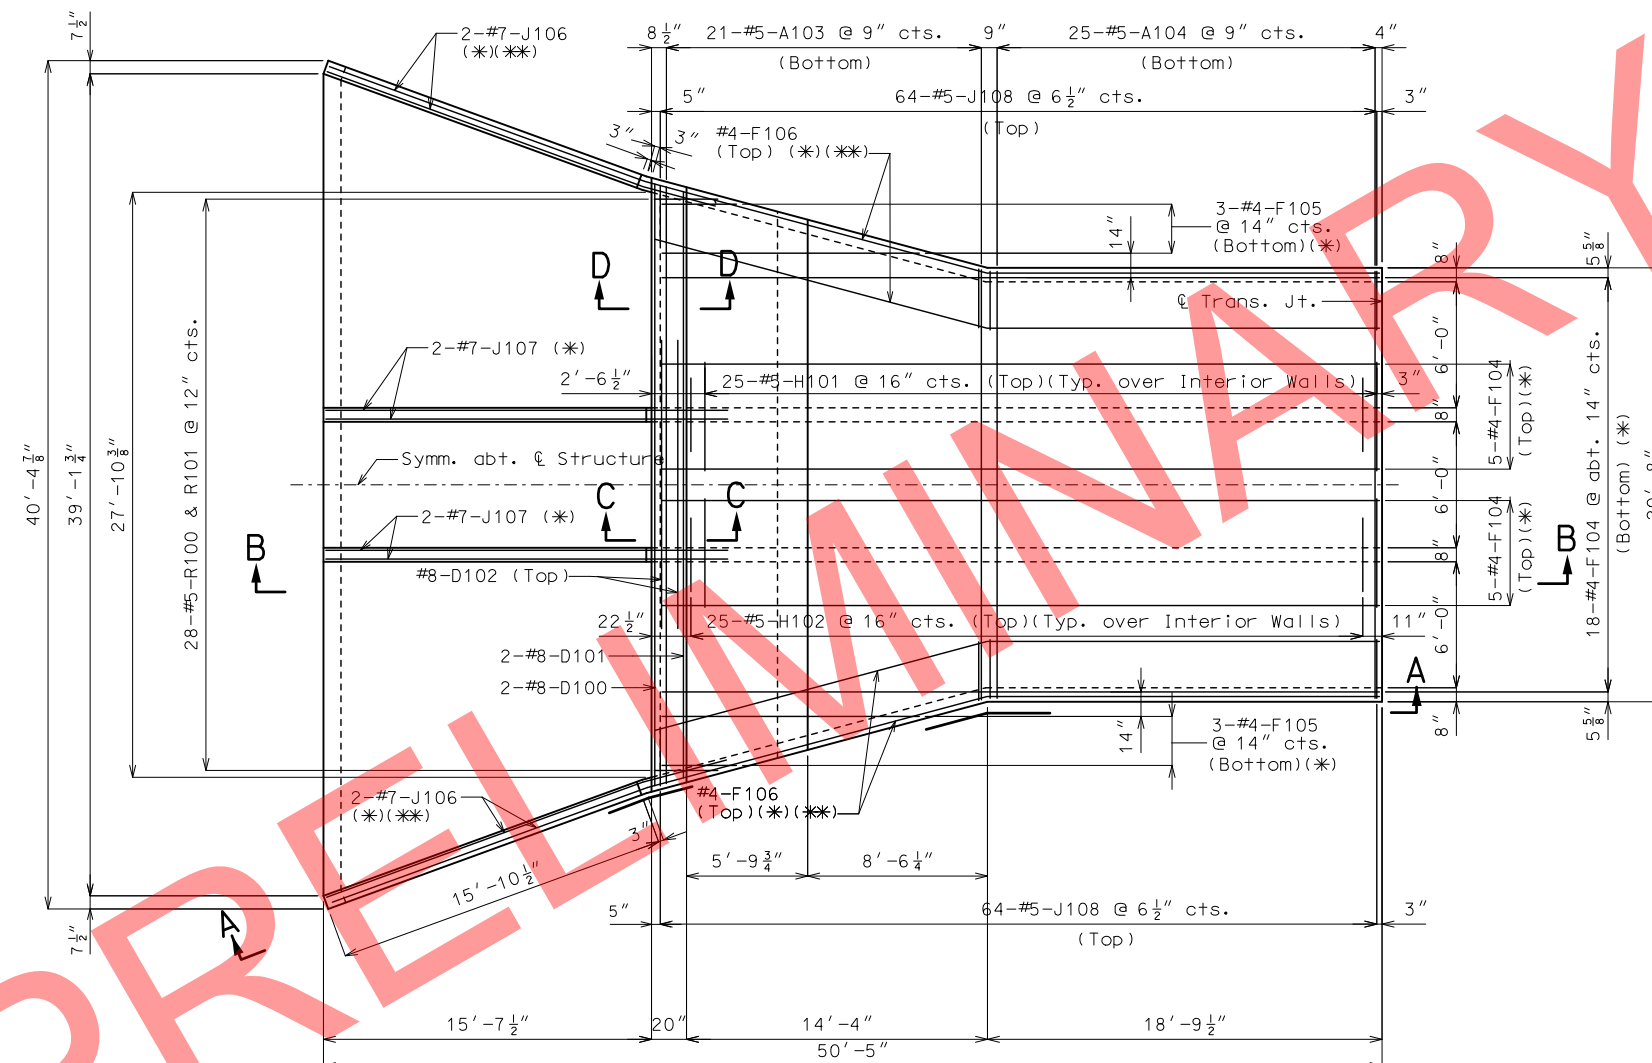


Notes:

For Plan of Bottom Slab, see Sheet No. 4.

* Top and Bottom slab F-Bars & J-Bars shall be bent in field to follow transition of top slab as shown on Sheet No. 6.

** F-Bars & J-Bars denoted shall be bent in field as shown.

For Developed Elevation A-A, Section B-B, Section C-C and Section D-D, see Sheet No. 6.

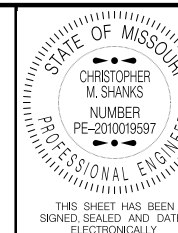

DATE PREPARED

12/9/2019

ROUTE	STAT
-------	------

I-49	MC
------	----

DISTRICT	SHEET
----------	-------

BR | 5

COUNTY

McDONALD

JOB NO.

J7P0601

CONTRACT ID.


PROJECT NO.

[illegible][illegible]MISSOURI HIGHWAYS AND TRANSPORTATION
COMMISSION

IF A SEAL IS PRESENT ON THIS SHEET IT HAS BEEN ELECTRONICALLY SEALED AND DATED:


BILL OF REINFORCING STEEL

NO.	REQ'D.	MARK NO.	LOCATION	EPOXY (E)	SHAPE NO.	STIRRUP (S)	SUBSTR. (X)	VARIES (V)	NO. EACH	DIMENSIONS												NOMINAL LENGTH	ACTUAL LENGTH	WEIGHT		
										B		C		D		E		F		H					K	
										FT.	IN.	FT.	IN.	FT.	IN.	FT.	IN.	FT.	IN.	FT.	IN.	FT.	IN.	FT.	IN.	FT.
			Upper End																							
			Section																							
			Unit 1																							
23	5	A100	Bottom Slab	20			V	1	29	4.000								29	4	29	4					
			INCREMENT =						40	0.000								40	0	40	0				832	
			5.875 INCH																							
25	5	A101	Bottom Slab	20			V	1	20	4.000								20	4	20	4					
			INCREMENT =						28	11.000								28	11	28	11				642	
			4.250 INCH																							
28	5	A102	Bottom Slab	20					20	4.000								20	4	20	4				594	
21	5	A103	Top Slab	20			V	1	20	5.000								20	5	20	5					
			INCREMENT =						28	6.000								28	6	28	6				536	
			4.875 INCH																							
25	5	A104	Top Slab	20					20	4.000								20	4	20	4				530	
14	5	B100	Ext. Wall	20					8	7.000								8	7	8	7				125	
2	5	B101	Ext. Wall	20					8	4.000								8	4	8	4				17	
56	5	B102	Ext. Wall	20					8	2.000								8	2	8	2				477	
24	5	B103	Int. Wall	10							12.000	8	7.000					10	7	10	4				259	
4	5	B104	Int. Wall	10							12.000	8	5.000					10	5	10	2				42	
112	5	B105	Int. Wall	10							12.000	8	2.000					10	2	9	11				1158	
2	8	D100	HEADWALL	20					28	9.000								28	9	28	9				154	
2	8	D101	HEADWALL	20					28	1.000								28	1	28	1				150	
2	8	D102	HEADWALL	20					14	8.000								14	8	14	8				78	
16	5	E100	Toewall	20					4	0.000								4	0	4	0				67	
10	4	F100	Bottom Slab	20			V	2	2	4.000								2	4	2	4					
			INCREMENT =						15	2.000								15	2	15	2				58	
			38.500 INCH																							
6	4	F101	Bottom Slab	20			V	2	19	6.000								19	6	19	6					
			INCREMENT =						28	2.000								28	2	28	2				96	
			52.000 INCH																							
48	4	F102	Bottom Slab	20					26	0.000								26	0	26	0				834	
8	4	F103	Bottom Slab	20					27	0.000								27	0	27	0				144	
28	4	F104	Top Slab	20					34	2.000								34	2	34	2				639	
6	4	F105	Top Slab	20			V	2	3	6.000								3	6	3	6					
			INCREMENT =						12	3.000								12	3	12	3				32	
			52.500 INCH																							
4	4	F106	Top Slab	20					35	0.000								35	0	35	0				94	
4	4	F107	Int. Wing	20					17	4.000								17	4	17	4				46	
16	4	F108	Int. Wall	20					34	7.000								34	7	34	7				370	
4	4	F109	Int. Wall	20					32	10.000								32	10	32	10				88	
2	4	F110	Ext. Wing	20					6	1.000								6	1	6	1				8	
2	4	F111	Ext. Wing	20					12	5.000								12	5	12	5				17	
6	4	F112	Ext. Wing	20			V	2	10	10.000								10	10	10	10					
			INCREMENT =						16	0.000								16	0	16	0				54	
			31.000 INCH																							
2	4	F113	Ext. Wing	20					18	1.000								18	1	18	1				24	
4	4	F114	Ext. Wall	20					35	6.000								35	6	35	6				95	
8	4	F115	Ext. Wall	20					35	2.000								35	2	35	2				188	
2	4	F116	Ext. Wall	20					33	4.000								33	4	33	4				45	
4	4	F117	Int. Wing	20					5	8.000								5	8	5	8				15	
4	4	F118	Int. Wing	20					11	9.000								11	9	11	9				31	
12	4	F119	Int. Wing	20			V	4	10	4.000								10	4	10	4					
			INCREMENT =						15	4.000								15	4	15	4				103	
			30.000 INCH																							

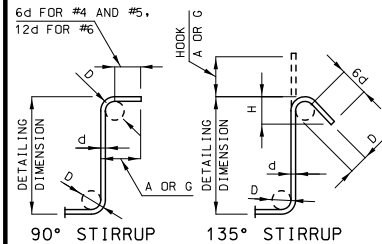

STIRRUP HOOK DIMENSIONS				
GRADES 40 - 50 - 60 KSI				
BAR SIZE	D (IN.)	90° HOOK A OR G	135° HOOK A OR G	APPROX. H
#4	2"	4 1/2"	4 1/2"	3"
#5	2 1/2"	6"	5 1/2"	3 3/4"
#6	4 1/2"	12"	8"	4 1/2"

NOTE: UNLESS OTHERWISE NOTED, DIAMETER "D" IS THE SAME FOR ALL BENDS AND HOOKS ON A BAR.

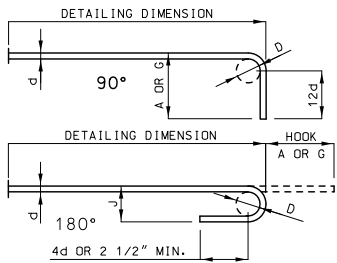

END HOOK DIMENSIONS				
ALL GRADES				
BAR SIZE	D (IN.)	180° HOOKS A OR G	90° HOOKS A OR G	
#3	2 1/4"	5"	3"	6"
#4	3"	6"	4"	8"
#5	3 3/4"	7"	5"	10"
#6	4 1/2"	8"	6"	12"
#7	5 1/4"	10"	7"	14"
#8	6"	11"	8"	16"
#9	9 1/2"	15"	11 3/4"	19"
#10	10 3/4"	17"	13 1/4"	22"
#11	12"	19"	14 3/4"	2'-0"
#14	18 1/4"	2'-3"	21 3/4"	2'-7"

NOTE:
ALL STANDARD HOOKS AND BENDS OTHER THAN 180 DEGREE ARE TO BE BENT WITH SAME PROCEDURE AS FOR 90 DEGREE STANDARD HOOKS.
HOOKS AND BENDS SHALL BE IN ACCORDANCE WITH THE PROCEDURES AS SHOWN ON THIS SHEET.
E = EPOXY COATED REINFORCEMENT.
S = STIRRUP.
X = BAR IS INCLUDED IN SUBSTRUCTURE QUANTITIES.
V = BAR DIMENSIONS VARY IN EQUAL INCREMENTS BETWEEN DIMENSIONS SHOWN ON THIS LINE AND THE FOLLOWING LINE.
NO. EA. = NUMBER OF BARS OF EACH LENGTH.
NOMINAL LENGTHS ARE BASED ON OUT TO OUT DIMENSIONS SHOWN IN BENDING DIAGRAMS AND ARE LISTED FOR FABRICATORS USE. (NEAREST INCH)
ACTUAL LENGTHS ARE MEASURED ALONG CENTERLINE BAR TO THE NEAREST INCH.
PAYWEIGHTS ARE BASED ON ACTUAL LENGTHS.
FOUR ANGLE OR CHANNEL SPACERS ARE REQUIRED FOR EACH COLUMN SPIRAL. SPACERS ARE TO BE PLACED ON INSIDE OF SPIRALS. LENGTH AND WEIGHT OF COLUMN SPIRALS DO NOT INCLUDE SPLICES OR SPACERS.
REINFORCING STEEL (GRADE 60) F_y = 60,000 PSI.

BILL OF REINFORCING STEEL

NO.	REQ'D.	MARK NO.	LOCATION	EPOXY (E)	SHAPE NO.	STIRRUP (S)	SUBSTR. (X)	VARIES (V)	NO. EACH	DIMENSIONS												NOMINAL LENGTH	ACTUAL LENGTH	WEIGHT
										B		C		D		E		F		H				
										FT.	IN.	FT.	IN.	FT.	IN.	FT.	IN.	FT.	IN.	FT.	IN.	FT.	IN.	FT.
32	5	G100	Ext. Wing	20				V	2	22.000								0	22	0	22			
			INCREMENT =							8	7.000							8	7	8	7	174		
			5.375 INCH																					
60	5	G101	Int. Wing	20				V	4	22.000								0	22	0	22			
			INCREMENT =							8	4.000							8	4	8	4	318		
			5.625 INCH																					
186	5	H100	Bottom Slab	20						5	1.000							5	1	5	1	986		
50	5	H101	Top Slab	20						5	2.000							5	2	5	2	269		
50	5	H102	Top Slab	20						3	6.000							3	6	3	6	183		
56	5	J100	Ext. Wing	19				V	2	17.500	2	10.000						4	4	4	2			
			INCREMENT =							8	5.250	2	10.000					11	3	11	2	448		
			3.125 INCH																					
2	5	J101	Ext. Wing	19						8	6.500	2	10.000					11	5	11	3	23		
22	5	J102	Bott. Corner	19						7	11.000	2	10.000					10	9	10	8	245		
2	5	J103	Bott. Corner	19						7	9.000	2	10.000					10	7	10	6	22		
2	5	J104	Bott. Corner	19						7	7.000	2	10.000					10	5	10	4	22		
102	5	J105	Bott. Corner	19						7	6.000	2	10.000					10	4	10	3	1090		
8	7	J106	Ext. Wing	20						21	0.000							21	0	21	0	343		
8	7	J107	Int. Wing	20						20	3.000							20	3	20	3	331		
128	5	J108	Top Corner	19						2	5.000	2	9.500					5	3	5	1	679		
28	5	R100	HEADWALL	10	S						10.500	13.500						2	11	2	8	78		
28	5	R101	HEADWALL	50	S					16.000	9.500	4.375	2	3.375	9.125	3.125	3.125	4	11	4	9	139		
			UNIT 1 TOTALS																					

BILL OF REINFORCING STEEL

NO.	REQ'D.	MARK NO.	SIZE MARK	LOCATION	SHAPE NO.	STIRRUP (S)	EPOXY (E)	VARIES (V)	DIMENSIONS						NOMINAL LENGTH	ACTUAL LENGTH	WEIGHT
									B	C	D or F	E	H	K			
									FT.	FT.	FT.	FT.	FT.	FT.	FT. IN.	FT. IN.	LBS.
				Barrel Section													
				Unit 2													
112	5	A1		Top Slab	20			1	20.667						20'-8"	20'-8"	2416
112	5	A2		Bottom Slab	20			1	20.667						20'-8"	20'-8"	2416
194	5	J3		Top Corner	19			1	2.917	3.208					6'-2"	5'-12"	1213
194	5	J4		Bottom Corner	19			1	8.083	2.800					10'-11"	10'-9"	2177
244	5	B1		Interior Wall	10			1	9.250	1.000	9.250				11'-3"	10'-12"	2797
172	5	B2		Exterior Wall	20			1	9.250						9'-3"	9'-3"	1661
122	5	H1		Top Slab	20			1	5.833						5'-10"	5'-10"	743
120	5	H2		Top Slab	20			1	4.083						4'-1"	4'-1"	512
242	5	H3		Bottom Slab	20			1	5.167						5'-2"	5'-2"	1305
94	4	F1		Temp. Steel	20			1	59.750						59'-9"	59'-9"	3753
				Unit 3													
91	6	A1		Top Slab	20			1	21.000						21'-0"	21'-0"	2873
121	5	A2		Bottom Slab	20			1	21.000						21'-0"	21'-0"	2653
224	5	J3		Top Corner	19			1	3.167	3.358					6'-6"	6'-5"	1494
194	5	J4		Bottom Corner	19			1	8.333	2.917					11'-3"	11'-1"	2251
244	5	B1		Interior Wall	10			1	9.750	1.000	9.750				11'-9"	11'-6"	2924
194	5	B2		Exterior Wall	20			1	9.750						9'-9"	9'-9"	1975
122	5	H1		Top Slab	20			1	5.667						5'-8"	5'-8"	722
120	5	H2		Top Slab	20			1	4.000						4'-0"	4'-0"	501
182	6	H3		Bottom Slab	20			1	5.667						5'-8"	5'-8"	1550
94	4	F1		Temp. Steel	20			1	59.750						59'-9"	59'-9"	3753
				Unit 4													
91	6	A1		Top Slab	20			1	21.000						21'-0"	21'-0"	2873
121	5	A2		Bottom Slab	20			1	21.000						21'-0"	21'-0"	2653
224	5	J3		Top Corner	19			1	3.167	3.358					6'-6"	6'-5"	1494
194	5	J4		Bottom Corner	19			1	8.333	2.917					11'-3"	11'-1"	2251
244	5	B1		Interior Wall	10			1	9.750	1.000	9.750				11'-9"	11'-6"	2924
194	5	B2		Exterior Wall	20			1	9.750						9'-9"	9'-9"	1975
122	5	H1		Top Slab	20			1	5.667						5'-8"	5'-8"	722
120	5	H2		Top Slab	20			1	4.000						4'-0"	4'-0"	501
182	6	H3		Bottom Slab	20			1	5.667						5'-8"	5'-8"	1550
94	4	F1		Temp. Steel	20			1	59.750						59'-9"	59'-9"	3753
				Unit 5													
112	5	A1		Top Slab	20			1	20.667						20'-8"	20'-8"	2416
112	5	A2		Bottom Slab	20			1	20.667						20'-8"	20'-8"	2416
194	5	J3		Top Corner	19			1	2.917	3.208					6'-2"	5'-12"	1213
194	5	J4		Bottom Corner	19			1	8.083	2.800					10'-11"	10'-9"	2177
244	5	B1		Interior Wall	10			1	9.250	1.000	9.250				11'-3"	10'-12"	2797
172	5	B2		Exterior Wall	20			1	9.250						9'-3"	9'-3"	1661
122	5	H1		Top Slab	20			1	5.833						5'-10"	5'-10"	743
120	5	H2		Top Slab	20			1	4.083						4'-1"	4'-1"	512
242	5	H3		Bottom Slab	20			1	5.167						5'-2"	5'-2"	1305
94	4	F1		Temp. Steel	20			1	59.750						59'-9"	59'-9"	3753
				Unit 6													
56	5	A1		Top Slab	20			1	20.333						20'-4"	20'-4"	1189
63	5	A2		Bottom Slab	20			1	20.333						20'-4"	20'-4"	1337
4	5	A3		Top Slab	20			V 1	16.987		Incr =	59.948	inches		16'-12"	16'-12"	40
				Top Corner	19			1	2.000						2'-0"	2'-0"	857
162	5	J3		Bottom Corner	19			1	2.417	2.783					2'-2"	2'-0"	1740
164	5	J4		Interior Walls	10			1	7.500	1.000	8.167				10'-4"	10'-2"	1860
180	5	B1		Exterior Walls	20			1	8.167						10'-2"	9'-11"	759
89	5	B2		Top Slab	20			1	5.167						8'-2"	8'-2"	345
64	5	H1		Top Slab	20			1	3.500						5'-2"	5'-2"	234
64	5	H2		Top Slab	20			1	5.083						3'-6"	3'-6"	849
160	5	H3		Bottom Slab	20			1	41.658						5'-1"	5'-1"	250
9	4	F60		Temp. Steel	20			1	42.075						41'-8"	41'-8"	28
1	4	F61		Temp. Steel	20			1	42.308						42'-1"	42'-1"	28
1	4	F62		Temp. Steel	20			1	42.421						42'-4"	42'-4"	28
1	4	F63		Temp. Steel	20			1	42.684						42'-5"	42'-5"	28
12	4	F64		Temp. Steel	20			1	42.946						42'-8"	42'-8"	342
1	4	F65		Temp. Steel	20			1	43.084						42'-11"	42'-11"	29
1	4	F66		Temp. Steel	20			1	43.284						43'-1"	43'-1"	29
1	4	F67		Temp. Steel	20			1	43.422						43'-3"	43'-3"	29
1	4	F68		Temp. Steel	20			1	43.684						43'-5"	43'-5"	29
12	4	F69		Temp. Steel	20			1	43.947						43'-8"	43'-8"	350
1	4	F70		Temp. Steel	20			1	44.060						43'-11"	43'-11"	29
1	4	F71		Temp. Steel	20			1	44.292						44'-1"	44'-1"	29
1	4	F72		Temp. Steel	20			1	44.710						44'-4"	44'-4"	30
9	4	F73		Temp. Steel	20			1	42.078						44'-9"	44'-9"	269
1	4	F74		Temp. Steel	20			1	42.321						42'-1"	42'-1"	28
1	4	F75		Temp. Steel	20			1	43.084						42'-4"	42'-4"	28
1	4	F76		Temp. Steel	20			1	43.284						43'-1"	43'-1"	29
1	4	F77		Temp. Steel	20			1	43.422						43'-3"	43'-3"	29
1	4	F78		Temp. Steel	20			1	44.047						44'-1"	44'-1"	29
1	4	F79		Temp. Steel	20			1	44.290						44'-3"	44'-3"	30
38	4	F80		Temp. Steel	20			V 2	44.710		Incr =	2.035	inches		44'-9"	44'-9"	1097
				Lower Wings and Headwall													
22	5	A2		Bottom Slab	20			1	20.333						20'-4"	20'-4"	467
4	5	A11		Bottom Slab	20			V 1	15.322		Incr =	53.287	inches		15'-4"	15'-4"	36
				Headwall	20			1	2.000						2'-0"	2'-0"	110
2	8	D3		Heel	20			1	20.645						20'-8"	20'-8"	67
16	5	E1		Wings	20			V 6	14.867		Incr =	28.314	inches		4'-0"	4'-0"	204
30	4	F42		Bottom Slab	20			1	5.429						14'-10"	14'-10"	305
10	4	F44		Bottom Slab	20			1	15.878						8'-5"	8'-5"	106
18	4	F45		Bottom Slab	20			1	15.878						15'-11"	15'-11"	190
56	5	G1		Interior Walls	20			V 4	8.428		Incr =	5.934	inches		2'-0"	2'-0"	305
				Exterior Wings	20			V 2	2.000		Incr =	5.934	inches		8'-5"	8'-5"	152
54	5	H3		Bottom Slab	20			1	5.083						2'-0"	2'-0"	287
4	8	H10		Headwall	20			1	20.645						5'-1"	5'-1"	221
16	7	J1		Wings	20			FB 1	18.579						20'-8"	20'-8"	608
48	5	J5		Wings	19			V 2	8.160	2.800	Incr =	3.214	inches		18'-7"	18'-7"	388
				Headwall	10			S 1	2.000						10'-12"	10'-10"	388
				Headwall	10			S 1	1.417	1.000					4'-10"	4'-8"	83
				Headwall	10			S 1							3'-10"	3'-8"	83
				UNIT 1													
				UNIT 2-6													13992
				TOTAL													94580
				UNIT 1													13992
				UNIT 2-6													94580
				TOTAL													108572

BILL OF REINFORCING STEEL

NO.	REQ'D.	MARK NO.	LOCATION	SHAPE NO.	STIRRUP (S)	EPOXY (E)	VARIES (V)	NO.	DIMENSIONS						NOMINAL LENGTH	ACTUAL LENGTH	WEIGHT
									B	C	D or F	E	H	K			
									FT.	FT.	FT.	FT.	FT.	FT.			
			Lower End Section Unit 6														
56	5	A1	Top Slab	20				1	20.333						20'-4"	20'-4"	1189
63	5	A2	Bottom Slab	20				1	20.333						20'-4"	20'-4"	1337
4	5	A3	Top Slab	20		V		1	16.987		Incr =	59.948	inches		16'-12"	16'-12"	40
									2.000						2'-0"	2'-0"	
162	5	J3	Top Corner	19				1	2.417	2.783					5'-2"	5'-1"	857
164	5	J4	Bottom Corner	19				1	7.500	2.800					10'-4"	10'-2"	1740
180	5	B1	Interior Walls	10				1		1.000	8.167				10'-2"	9'-11"	1860
89	5	B2	Exterior Walls	20				1	8.167						8'-2"	8'-2"	759
64	5	H1	Top Slab	20				1	5.167						5'-2"	5'-2"	345
64	5	H2	Top Slab	20				1	3.500						3'-6"	3'-6"	234
160	5	H3	Bottom Slab	20				1	5.083						5'-1"	5'-1"	849
9	4	F60	Temp. Steel	20				1	41.658						41'-8"	41'-8"	250
1	4	F61	Temp. Steel	20				1	42.075						42'-1"	42'-1"	28
1	4	F62	Temp. Steel	20				1	42.308						42'-4"	42'-4"	28
1	4	F63	Temp. Steel	20				1	42.421						42'-5"	42'-5"	28
12	4	F64	Temp. Steel	20				1	42.684						42'-8"	42'-8"	342
1	4	F65	Temp. Steel	20				1	42.946						42'-11"	42'-11"	29
1	4	F66	Temp. Steel	20				1	43.084						43'-1"	43'-1"	29
1	4	F67	Temp. Steel	20				1	43.284						43'-3"	43'-3"	29
1	4	F68	Temp. Steel	20				1	43.422						43'-5"	43'-5"	29
12	4	F69	Temp. Steel	20				1	43.684						43'-8"	43'-8"	350
1	4	F70	Temp. Steel	20				1	43.947						43'-11"	43'-11"	29
1	4	F71	Temp. Steel	20				1	44.060						44'-1"	44'-1"	29
1	4	F72	Temp. Steel	20				1	44.292						44'-4"	44'-4"	30
9	4	F73	Temp. Steel	20				1	44.710						44'-9"	44'-9"	269
1	4	F74	Temp. Steel	20				1	42.078						42'-1"	42'-1"	28
1	4	F75	Temp. Steel	20				1	42.321						42'-4"	42'-4"	28
1	4	F76	Temp. Steel	20				1	43.084						43'-1"	43'-1"	29
1	4	F77	Temp. Steel	20				1	43.284						43'-3"	43'-3"	29
1	4	F78	Temp. Steel	20				1	44.047						44'-1"	44'-1"	29
1	4	F79	Temp. Steel	20				1	44.290						44'-3"	44'-3"	30
38	4	F80	Temp. Steel	20		V		2	44.710		Incr =	2.035	inches		44'-9"	44'-9"	1097
									41.658						41'-8"	41'-8"	
			Lower Wings and Headwall														
22	5	A2	Bottom Slab	20				1	20.333						20'-4"	20'-4"	467
4	5	A11	Bottom Slab	20		V		1	15.322		Incr =	53.287	inches		15'-4"	15'-4"	36
									2.000						2'-0"	2'-0"	
2	8	D3	Headwall	20				1	20.645						20'-8"	20'-8"	110
16	5	E1	Heel	20				1	4.000						4'-0"	4'-0"	67
30	4	F42	Wings	20		V		6	14.867		Incr =	28.314	inches		14'-10"	14'-10"	204
									5.429						5'-5"	5'-5"	
10	4	F44	Bottom Slab	20				1	15.878						15'-1"	15'-1"	106
18	4	F45	Bottom Slab	20				1	15.878						15'-1"	15'-1"	190
56	5	G1	Interior Walls	20		V		4	8.428		Incr =	5.934	inches		8'-5"	8'-5"	305
									2.000						2'-0"	2'-0"	
28	5	G3	Exterior Wings	20		V		2	8.428		Incr =	5.934	inches		8'-5"	8'-5"	152
									2.000						2'-0"	2'-0"	
54	5	H3	Bottom Slab	20				1	5.083						5'-1"	5'-1"	287
4	8	H10	Headwall	20				1	20.645						20'-8"	20'-8"	221
16	7	J1	Wings	20		FB		1	18.579						18'-7"	18'-7"	608
48	5	J5	Wings	19		V		2	8.160	2.800	Incr =	3.214	inches		10'-12"	10'-10"	388
									2.000	2.800					4'-10"	4'-8"	
22	5	R3	Headwall	10	S			1		1.417	1.000				3'-10"	3'-8"	83
			UNITS 2-6 Totals														
4																	18281
5																	66515
6																	8846
7																	608
8																	331
9																	0
10																	0
11																	0
			UNITS 2-6 TOTAL														94580

GENERAL NOTES:

Design Specifications:
2010 - AASHTO LRFD Bridge Design Specifications
and 2010 Interim Revisions

Design Unit Stresses:
Class B-1 Concrete (Box Culvert) $f'_c = 4,000$ psi
Reinforcing Steel (Grade 60) $f_y = 60,000$ psi

Design Loading:
HL-93 minus Lane Load
Earth 120 #/ft.³
Equivalent fluid pressure
30 #/ft.³ (Min.) - 60 #/ft.³ (Max.)

Reinforcing Steel:
Minimum clearance to reinforcing steel shall
be 1-1/2", unless otherwise shown.

Miscellaneous:
Provide grading of the channel bottom within the limits of the R/W as
needed for culvert flowline elevations and transition of the channel
bed to the culvert openings.
Taper channel banks to match end of culvert opening as
required. (Roadway Item)

"Sec" refers to the sections in the standard and supplemental
specifications unless specified otherwise.

If any part of the barrel is exposed, the roadway fill shall be
warped to provide 12 inches minimum cover. (Roadway Item)


Traffic Handling:
See Roadway Plans for traffic control.

Precast Option:
The box shown below indicating whether a precast or cip box was used
should be checked by MoDOT Construction personnel:


- ☐ Precast Box used
☐ Cast-in-Place Box used

When alternate precast concrete box culvert sections are used,
the minimum distance from inside face of headwalls to precast
sections measured along the shortest wall shall be 3 feet.
Reinforcement and dimensions for wings and headwalls shall be
in accordance with Missouri Standard Plans.

HYDROLOGIC DATA	
Drainage Area = 2.1 (sq. mi.)	
Design High Water (DHW) Elev.= 1044.4	
Design High Water Frequency = 100 (year)	
Design High Water Discharge = 2100 (cfs)	
Estimated Backwater = 0.3 (ft)	
Outlet Velocity = 20.1 (ft/sec)	
Roadway Overtopping	
Overtopping Flood Discharge = N/A	
Overtopping Flood Frequency > 500 Years	
500 Year Flood Elevation = 1044.4	

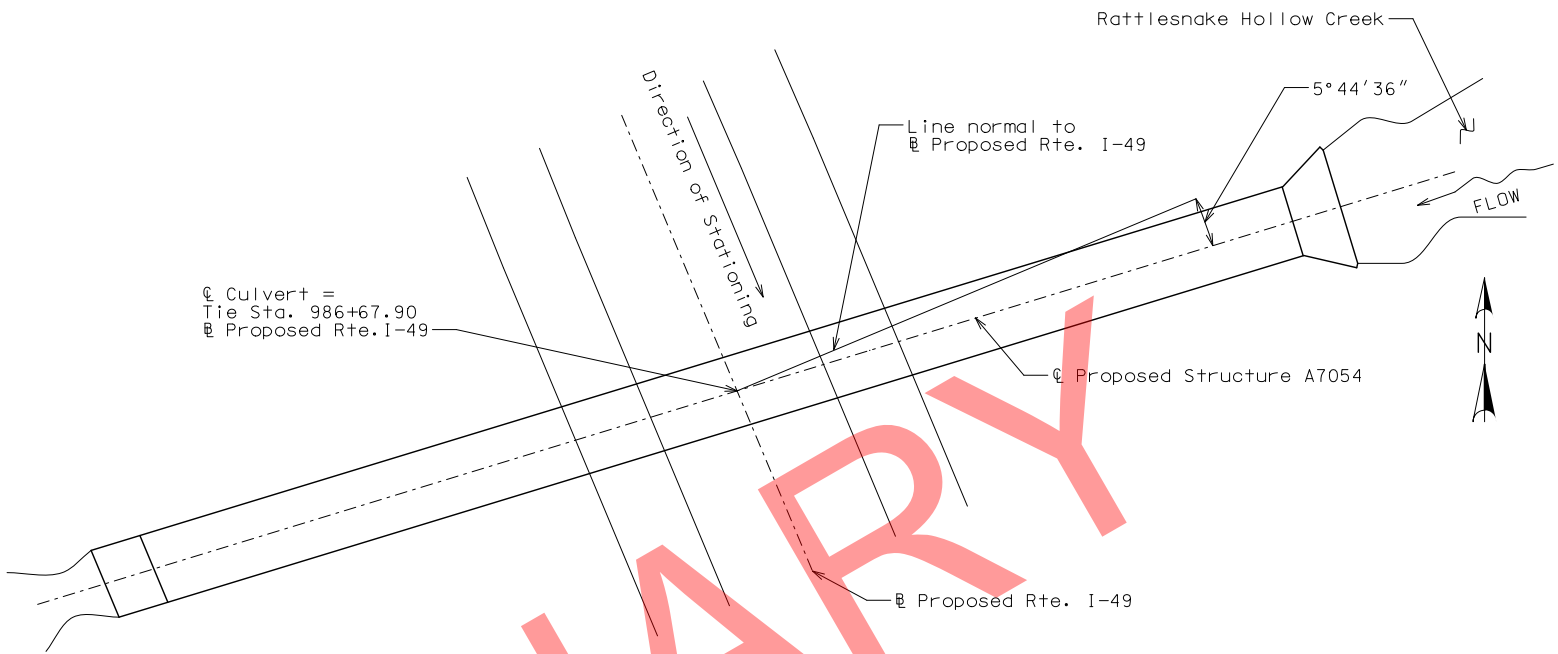


LOCATION SKETCH

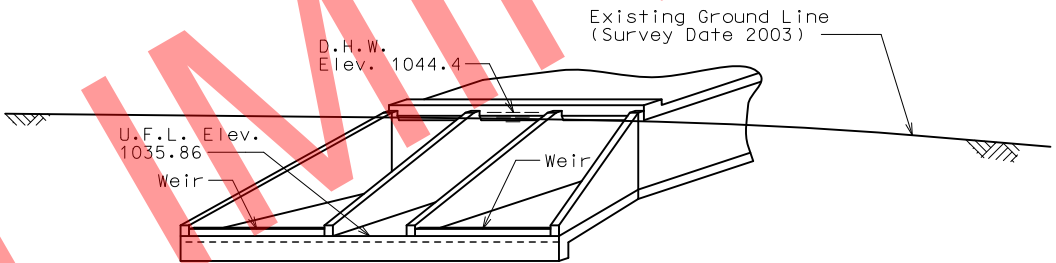

END ELEVATION
(UPSTREAM)

ESTIMATED QUANTITIES			FINAL QUANTITIES
Class 4 Excavation	cu. yard	5,405	
Class B-1 Concrete (Culverts-Bridge)	cu. yard	2,690.4	
Reinforcing Steel (Culverts-Bridge)	pound	259,930	

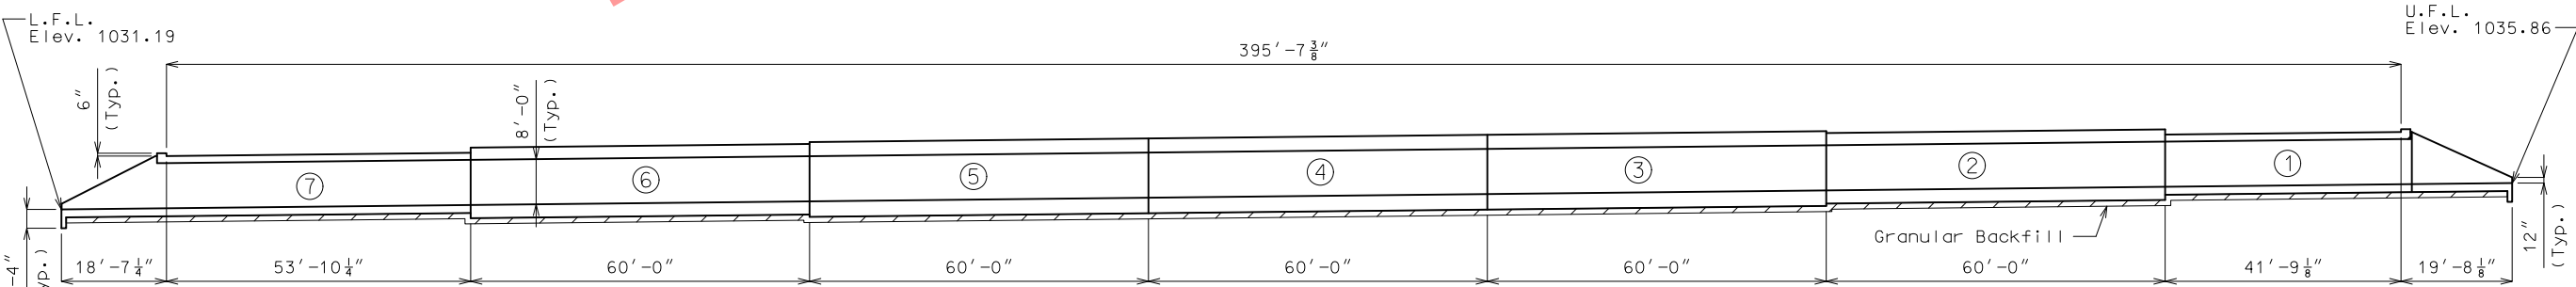


ELEVATION

Note: Dimensions are horizontal along ϕ Structure.

Note: This drawing is not to scale. Follow dimensions.

Sheet No. 2 of 5

Detailed Nov. 2019
Checked Nov. 2019

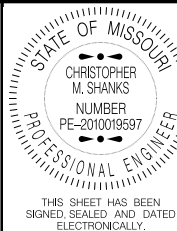

DATE PREPARED 12/9/2019	
ROUTE I-49	STATE MO
DISTRICT BR	SHEET NO. 2
COUNTY McDONALD	
JOB NO. J7P0601	
CONTRACT ID.	
PROJECT NO.	
BRIDGE NO. A7054	

DESCRIPTION	DATE

MISSOURI HIGHWAYS AND TRANSPORTATION
COMMISSION

MoDOT

105 WEST CAPITOL
JEFFERSON CITY, MO 65102
1-888-ASK-MODOT (1-888-275-6636)

IF A SEAL IS PRESENT ON THIS SHEET IT HAS BEEN ELECTRONICALLY SEALED AND DATED.

BILL OF REINFORCING STEEL

NO.	REQ'D.	MARK NO.	SIZE MARK	LOCATION	SHAPE NO.	STIRRUP (S)	EPOXY (E)	VARIES (V)	NO. EACH	DIMENSIONS						NOMINAL LENGTH	ACTUAL LENGTH	WEIGHT
										B	C	D or F	E	H	K			
										FT.	FT.	FT.	FT.	FT.	FT.	FT. IN.	FT. IN.	LBS.
				Barrel Section														
				Unit 2														
104	7	A1		Top Slab	20				1	33.333						33'-4"	33'-4"	7093
97	7	A2		Bottom Slab	20				1	33.333						33'-4"	33'-4"	6616
208	6	J3		Top Corner	19				1	3.833	4.283					8'-1"	7'-12"	2489
242	5	J4		Bottom Corner	19				1	10.000	3.508					13'-6"	13'-4"	3379
244	5	B1		Interior Wall	10				1			12.083				14'-1"	13'-10"	3518
242	5	B2		Exterior Wall	20				1	12.083						12'-1"	12'-1"	3053
98	7	H1		Top Slab	20				1	8.917						8'-11"	8'-11"	1788
96	7	H2		Top Slab	20				1	5.917						5'-11"	5'-11"	1162
224	7	H3		Bottom Slab	20				1	8.167						8'-2"	8'-2"	3743
120	4	F1		Temp. Steel	20				1	59.750						59'-9"	59'-9"	4791
				Unit 3														
121	7	A1		Top Slab	20				1	33.333						33'-4"	33'-4"	8253
112	7	A2		Bottom Slab	20				1	33.333						33'-4"	33'-4"	7639
194	6	J3		Top Corner	19				1	4.500	3.800					8'-4"	8'-2"	2375
208	6	J4		Bottom Corner	19				1	10.417	3.217					13'-8"	13'-6"	4214
268	5	B1		Interior Wall	10				1		1.000	12.833				14'-10"	14'-7"	4074
242	5	B2		Exterior Wall	20				1	12.833						12'-10"	12'-10"	3242
104	7	H1		Top Slab	20				1	8.417						8'-5"	8'-5"	1791
104	7	H2		Top Slab	20				1	5.917						5'-11"	5'-11"	1259
242	7	H3		Bottom Slab	20				1	8.083						8'-1"	8'-1"	4003
120	4	F1		Temp. Steel	20				1	59.750						59'-9"	59'-9"	4791
				Unit 4														
121	7	A1		Top Slab	20				1	33.333						33'-4"	33'-4"	8253
112	7	A2		Bottom Slab	20				1	33.333						33'-4"	33'-4"	7639
194	6	J3		Top Corner	19				1	4.500	3.800					8'-4"	8'-2"	2375
208	6	J4		Bottom Corner	19				1	10.417	3.217					13'-8"	13'-6"	4214
268	5	B1		Interior Wall	10				1		1.000	12.833				14'-10"	14'-7"	4074
242	5	B2		Exterior Wall	20				1	12.833						12'-10"	12'-10"	3242
104	7	H1		Top Slab	20				1	8.417						8'-5"	8'-5"	1791
104	7	H2		Top Slab	20				1	5.917						5'-11"	5'-11"	1259
242	7	H3		Bottom Slab	20				1	8.083						8'-1"	8'-1"	4003
120	4	F1		Temp. Steel	20				1	59.750						59'-9"	59'-9"	4791
				Unit 5														
121	7	A1		Top Slab	20				1	33.333						33'-4"	33'-4"	8253
112	7	A2		Bottom Slab	20				1	33.333						33'-4"	33'-4"	7639
194	6	J3		Top Corner	19				1	4.500	3.800					8'-4"	8'-2"	2375
208	6	J4		Bottom Corner	19				1	10.417	3.217					13'-8"	13'-6"	4214
268	5	B1		Interior Wall	10				1		1.000	12.833				14'-10"	14'-7"	4074
242	5	B2		Exterior Wall	20				1	12.833						12'-10"	12'-10"	3242
104	7	H1		Top Slab	20				1	8.417						8'-5"	8'-5"	1791
104	7	H2		Top Slab	20				1	5.917						5'-11"	5'-11"	1259
242	7	H3		Bottom Slab	20				1	8.083						8'-1"	8'-1"	4003
120	4	F1		Temp. Steel	20				1	59.750						59'-9"	59'-9"	4791
				Unit 6														
104	7	A1		Top Slab	20				1	33.333						33'-4"	33'-4"	7093
97	7	A2		Bottom Slab	20				1	33.333						33'-4"	33'-4"	6616
208	6	J3		Top Corner	19				1	3.833	4.283					8'-1"	7'-12"	2489
242	5	J4		Bottom Corner	19				1	10.000	3.508					13'-6"	13'-4"	3379
244	5	B1		Interior Wall	10				1			12.083				14'-1"	13'-10"	3518
242	5	B2		Exterior Wall	20				1	12.083						12'-1"	12'-1"	3053
98	7	H1		Top Slab	20				1	8.917						8'-11"	8'-11"	1788
96	7	H2		Top Slab	20				1	5.917						5'-11"	5'-11"	1162
224	7	H3		Bottom Slab	20				1	8.167						8'-2"	8'-2"	3743
120	4	F1		Temp. Steel	20				1	59.750						59'-9"	59'-9"	4791

BILL OF REINFORCING STEEL







NO.	REQ'D.	MARK NO.	LOCATION	SHAPE NO.	STIRRUP (S)	EPOXY (E)	VARIES (V)	NO. EACH	DIMENSIONS						NOMINAL LENGTH	ACTUAL LENGTH	WEIGHT
									B	C	D or F	E	H	K			
									FT.	FT.	FT.	FT.	FT.	FT.	FT. IN.	FT. IN.	LBS.
			Upper End Section Unit 1														
70	6	A1	Top Slab	20				1	32.833						32'-10"	32'-10"	3455
76	6	A2	Bottom Slab	20				1	32.833						32'-10"	32'-10"	3751
174	5	J3	Top Corner	19				1	2.917	3.925					6'-10"	6'-8"	1218
152	5	J4	Bottom Corner	19				1	9.083	3.508					12'-7"	12'-5"	1977
176	5	B1	Interior Walls	10				1		1.000	10.250				12'-3"	11'-12"	2201
132	5	B2	Exterior Walls	20				1	10.250						10'-3"	10'-3"	1412
68	6	H1	Top Slab	20				1	8.583						8'-7"	8'-7"	877
68	6	H2	Top Slab	20				1	6.000						6'-0"	6'-0"	613
162	6	H3	Bottom Slab	20				1	7.667						7'-8"	7'-8"	1867
120	4	F10	Temp. Steel	20				1	42.760						42'-9"	42'-9"	3428
			Upper Wings and Headwall														
30	6	A10	Bottom Slab	20			V	1	45.424		Incr =	5.210	inches		45'-5"	45'-5"	1765
									32.833						32'-10"	32'-10"	
2	8	D1	Headwall	20				1	32.917						32'-11"	32'-11"	176
4	8	D2	Headwall	20				1	8.000						7'-12"	7'-12"	86
16	5	E1	Toe	20				1	4.000						4'-0"	4'-0"	67
34	5	E2	Weir	7				1	1.500	0.375					3'-2"	3'-2"	112
6	5	E3	Weir	20				1	15.833						15'-10"	15'-10"	99
12	4	F50	Flared Wings	15			V	2		17.375	Incr =	31.085	1.071	2.943	20'-6"	20'-6"	112
									2.000	4.422			1.071	2.943	7'-7"	7'-6"	
12	4	F51	Bottom Slab	20			V	2	18.027		Incr =	38.465	inches		18'-0"	18'-0"	81
									2.000						2'-0"	2'-0"	
24	4	F52	Straight Wings	20			V	4	19.260		Incr =	29.211	inches		19'-3"	19'-3"	212
									7.089						7'-1"	7'-1"	
6	4	F53	Bottom Slab	20			FB	1	21.327						21'-4"	21'-4"	85
6	4	F54	Bottom Slab	20				1	20.303						20'-4"	20'-4"	81
28	4	F55	Bottom Slab	20				1	20.303						20'-4"	20'-4"	380
72	5	G1	Interior Walls	20			V	4	10.627		Incr =	5.751	inches		10'-8"	10'-8"	493
									2.479						2'-6"	2'-6"	
54	5	G2	Exterior Wings	20			V	2	10.257		Incr =	3.603	inches		10'-3"	10'-3"	358
									2.450						2'-5"	2'-5"	
66	6	H3	Bottom Slab	20				1	7.667						7'-8"	7'-8"	761
8	7	J1	Straight Wings	20			FB	1	22.887						22'-11"	22'-11"	375
8	7	J6	Flared Wings	20				1	23.889						23'-11"	23'-11"	391
60	5	J5	Exterior Wings	19			V	2	10.069	3.508	Incr =	3.153	inches		13'-7"	13'-5"	604
									2.450	3.508					5'-12"	5'-10"	
34	5	R1	HeadWall	27	S			1	1.417	1.156		2.198	0.344	0.344	5'-3"	5'-2"	183
34	5	R2	HeadWall	10	S			1	0.875	1.500					3'-3"	3'-0"	108



BILL OF REINFORCING STEEL


NO.	REQ'D.	D.	MARK NO.	LOCATION	SHAPE NO.	STIRRUP (S)	EPOXY (E)	VARIES (V)	NO. EACH	DIMENSIONS						NOMINAL LENGTH	ACTUAL LENGTH	WEIGHT
										B	C	D or F	E	H	K			
										FT.	FT.	FT.	FT.	FT.	FT.			
				Lower End Section														
				Unit 7														
86	6	A1		Top Slab	20				1	32.833						32'-10"	32'-10"	4245
92	6	A2		Bottom Slab	20				1	32.833						32'-10"	32'-10"	4541
5	6	A3		Top Slab	20			V	1	26.857		Incr =	74.570	inches		26'-10"	26'-10"	109
										2.000						2'-0"	2'-0"	
224	5	J3		Top Corner	19				1	2.917	3.925					6'-10"	6'-8"	1568
194	5	J4		Bottom Corner	19				1	9.083	3.508					12'-7"	12'-5"	2523
228	5	B1		Interior Walls	10				1		1.000	10.250				12'-3"	11'-12"	2851
169	5	B2		Exterior Walls	20				1	10.250						10'-3"	10'-3"	1808
88	6	H1		Top Slab	20				1	8.583						8'-7"	8'-7"	1135
88	6	H2		Top Slab	20				1	6.000						6'-0"	6'-0"	794
204	6	H3		Bottom Slab	20				1	7.667						7'-8"	7'-8"	2351
10	4	F60		Temp. Steel	20				1	53.628						53'-8"	53'-8"	358
1	4	F61		Temp. Steel	20				1	54.022						54'-0"	54'-0"	36
1	4	F62		Temp. Steel	20				1	54.340						54'-4"	54'-4"	36
1	4	F63		Temp. Steel	20				1	54.449						54'-5"	54'-5"	36
14	4	F64		Temp. Steel	20				1	54.742						54'-9"	54'-9"	512
1	4	F65		Temp. Steel	20				1	55.052						55'-1"	55'-1"	37
1	4	F66		Temp. Steel	20				1	55.203						55'-2"	55'-2"	37
1	4	F67		Temp. Steel	20				1	55.354						55'-4"	55'-4"	37
1	4	F68		Temp. Steel	20				1	55.505						55'-6"	55'-6"	37
14	4	F69		Temp. Steel	20				1	55.815						55'-10"	55'-10"	522
1	4	F70		Temp. Steel	20				1	56.108						56'-1"	56'-1"	37
1	4	F71		Temp. Steel	20				1	56.217						56'-3"	56'-3"	38
1	4	F72		Temp. Steel	20				1	56.535						56'-6"	56'-6"	38
10	4	F73		Temp. Steel	20				1	56.930						56'-11"	56'-11"	380
1	4	F74		Temp. Steel	20				1	53.980						53'-12"	53'-12"	36
1	4	F75		Temp. Steel	20				1	54.390						54'-5"	54'-5"	36
1	4	F76		Temp. Steel	20				1	55.161						55'-2"	55'-2"	37
1	4	F77		Temp. Steel	20				1	55.396						55'-5"	55'-5"	37
1	4	F78		Temp. Steel	20				1	56.167						56'-2"	56'-2"	38
1	4	F79		Temp. Steel	20				1	56.577						56'-7"	56'-7"	38
58	4	F80		Temp. Steel	20			V	2	56.930		Incr =	1.415	inches		56'-11"	56'-11"	2142
										53.628						53'-8"	53'-8"	
				Lower Wings and Headwall														
30	6	A2		Bottom Slab	20				1	32.833						32'-10"	32'-10"	1481
6	6	A11		Bottom Slab	20			V	1	30.999		Incr =	69.599	inches		30'-12"	30'-12"	149
										2.000						2'-0"	2'-0"	
2	8	D3		Headwall	20				1	33.083						33'-1"	33'-1"	177
4	8	D4		Headwall	20				1	8.000						7'-12"	7'-12"	86
16	5	E1		Heel	20				1	4.000						4'-0"	4'-0"	67
36	4	F42		Wings	20			V	6	17.796		Incr =	28.141	inches		17'-10"	17'-10"	287
										6.070						6'-1"	6'-1"	
10	4	F44		Bottom Slab	20				1	18.801						18'-10"	18'-10"	126
28	4	F45		Bottom Slab	20				1	18.801						18'-10"	18'-10"	354
64	5	G1		Interior Walls	20			V	4	9.960		Incr =	5.970	inches		9'-12"	9'-12"	416
										2.497						2'-6"	2'-6"	
48	5	G3		Exterior Wings	20			V	2	10.126		Incr =	3.980	inches		10'-2"	10'-2"	316
										2.497						2'-6"	2'-6"	
66	6	H3		Bottom Slab	20				1	7.667						7'-8"	7'-8"	761
4	8	H10		Headwall	20				1	33.083						33'-1"	33'-1"	354
16	7	J1		Wings	20			FB	1	21.864						21'-10"	21'-10"	716
54	5	J5		Wings	19			V	2	10.043	3.508	Incr =	3.482	inches		13'-7"	13'-5"	544
										2.497	3.508					6'-0"	5'-10"	
34	5	R3		Headwall	10	S			1		1.417	1.500				4'-4"	4'-2"	146

BILL OF REINFORCING STEEL

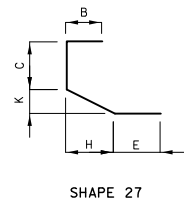 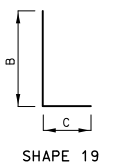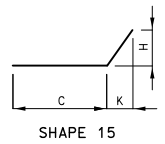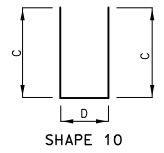 [illegible]


SPLICE LENGTH		MAX BAR LENGTH	
BAR SIZE	NON-EPOXY	BAR SIZE	NON-EPOXY
#4	21 IN.	#4	60 FT.
#5	26 IN.	#5	60 FT.
#6	31 IN.	#6	60 FT.
#7	39 IN.	#7	60 FT.
#8	51 IN.	#8	60 FT.
#9	65 IN.	#9	60 FT.
#10	82 IN.	#10	60 FT.
#11	101 IN.	#11	60 FT.

NOTE:
THE BAR LIST IS BASED ON THE MISSOURI
STANDARD PLANS.
THIS BAR LIST IS FOR QUANTITY
ESTIMATION PURPOSE ONLY AND SHALL BE
VERIFIED OR MODIFIED BY THE CONTRACTOR.

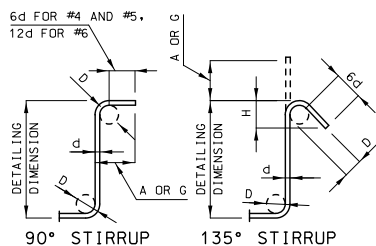

STIRRUP HOOK DIMENSIONS				
BAR SIZE	D (IN.)	90° HOOK	135° HOOK	
		HOOK A OR G	HOOK A OR G	APPROX. H
#4	2"	4 1/2"	4 1/2"	3"
#5	2 1/2"	6"	5 1/2"	3 3/4"
#6	4 1/2"	12"	8"	4 1/2"

NOTE: UNLESS OTHERWISE NOTED DIAMETER "D" IS THE SAME FOR ALL BENDS AND HOOKS ON A BAR.

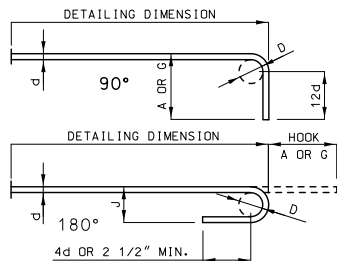

END HOOK DIMENSIONS				
BAR SIZE	D (IN.)	GRADE 60		
		180° HOOKS		90° HOOKS
		A OR G	J	A OR G
#4	3"	6"	4"	8"
#5	3 3/4"	7"	5"	10"
#6	4 1/2"	8"	6"	12"
#7	5 1/4"	10"	7"	14"
#8	6"	11"	8"	16"
#9	9 1/2"	15"	11 3/4"	19"
#10	10 3/4"	17"	13 1/4"	22"
#11	12"	19"	14 3/4"	24"

NOTE:
ALL STANDARD HOOKS AND BENDS OTHER THAN 180 DEGREE ARE TO BE BENT WITH SAME
PROCEDURE AS FOR 90 DEGREE STANDARD HOOKS.
HOOKS AND BENDS SHALL BE IN ACCORDANCE WITH THE PROCEDURES AS SHOWN ON THIS SHEET.
FB = BARS MAY BE BENT IN FIELD TO FIT.
E = EPOXY COATED REINFORCEMENT.
S = STIRRUP.
V = BAR DIMENSIONS VARY IN EQUAL INCREMENTS BETWEEN DIMENSIONS SHOWN ON THIS LINE
AND THE FOLLOWING LINE. A BLANK IN THE SECOND LINE REPRESENTS THE SAME BAR DIMENSION AS THAT
IN THE FIRST LINE. IT IS THE CONTRACTOR'S RESPONSIBILITY TO ADD A SPLICE LENGTH TO A BAR
LENGTH WHICH EXCEEDS ITS MAXIMUM ALLOWABLE LENGTH.
NO. EA. = NUMBER OF BARS OF EACH LENGTH.
NOMINAL LENGTHS ARE BASED ON OUT-TO-OUT DIMENSIONS SHOWN IN BENDING DIAGRAMS AND ARE LISTED
FOR FABRICATORS USE. (NEAREST INCH)
ACTUAL LENGTHS ARE MEASURED ALONG CENTERLINE BAR TO THE NEAREST INCH.
PAYWEIGHTS ARE BASED ON ACTUAL LENGTHS.
REINFORCING STEEL (GRADE 60) FY = 60,000 PSI.

USER: TThompson
PLOTTED: 08-MAR-2010 15:26
\\kcow00\Jobs\49259\Bridges\Plans\CDtoMoDotA7595_03-05-10\J7P0601\A7595-dgn\ZPLOT_C01.dgn

Designed JUL 2009
Detailed JUL 2009
Checked AUG 2009

Note: This drawing is not to scale. Follow Dimensions.

Sheet No. 1 of 3

RETAINING WALL AT END BENT 1
OF BRIDGE A7000

STATE ROAD FROM RTE. H TO STATE LINE
ABOUT 8.0 MILES EAST OF RTE. 59

STA. 48+71.50 (RTE. 90)


STD. 611.60

MISSOURI HIGHWAYS AND TRANSPORTATION COMMISSION

SEC/SUR 22


TWP 21N

RGE 32W

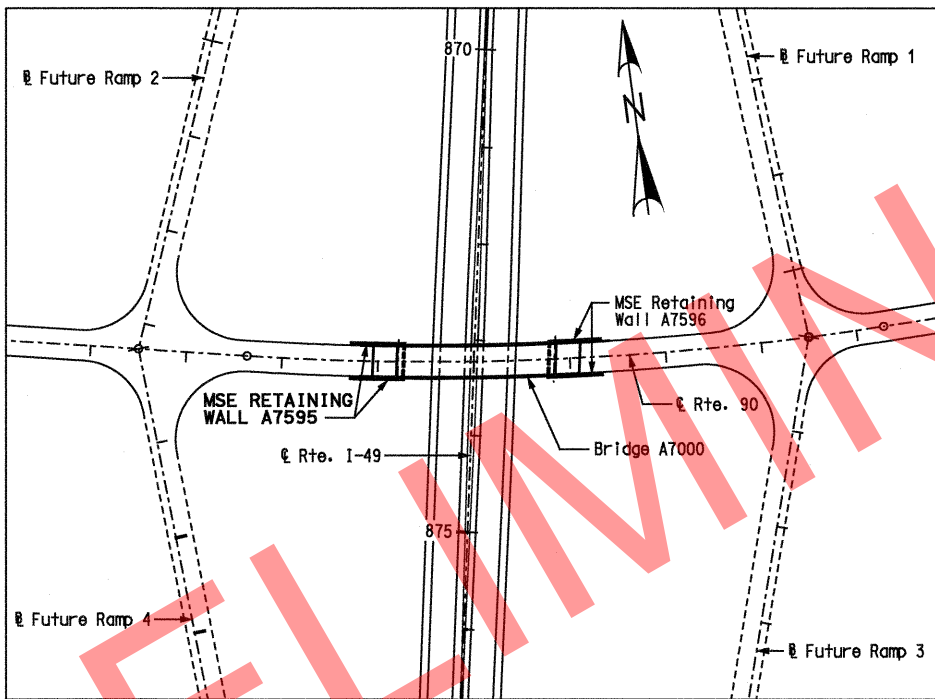

INDEX OF DRAWINGS

- 1 Title Sheet
- 2 General Plan and Elevation
- 3 Typical Sections

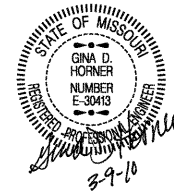

DATE PREPARED
07/28/09

ROUTE
I-49

STATE
MO

DISTRICT
BR

SHEET NO.
1

COUNTY
McDONALD

JOB NO.
J7P0601

CONTRACT ID.

PROJECT NO.

BRIDGE NO.
A7595

DESCRIPTION

DATE

MISSOURI HIGHWAYS AND TRANSPORTATION COMMISSION

105 WEST CAPITAL

JEFFERSON CITY, MO 65102

1-888-ASK-MODOT (1-888-275-6636)

HNTB

715 KIRK DRIVE

KANSAS CITY, MO 64105-1310

TELEPHONE (816) 472-1201



CERTIFICATE OF AUTHORITY

NO. 001270

REV.

IF A SFAI IS PRESENT ON THIS SHEET IT HAS BEEN ELECTRONICALLY SFAI'D AND DATED.

08-MAR-2010 15:26

  

USER: TThompson
PLOTTED: 08-MAR-2010 15:27
\\kcow00\Jobs\49259\Bridges\Plans\CDtoMoDot\A7596_03-05-10\J7P0601\A7596-dgn\ZPLOT_D01.dgn

Designed JUL 2009
Detailed JUL 2009
Checked AUG 2009

Note: This drawing is not to scale. Follow Dimensions.


Sheet No. 1 of 3

RETAINING WALL AT END BENT 3
OF BRIDGE A7000

STATE ROAD FROM RTE. H TO STATE LINE
ABOUT 8.0 MILES EAST OF RTE. 59

STA. 51+33.00 (RTE. 90)

STD. 611.60

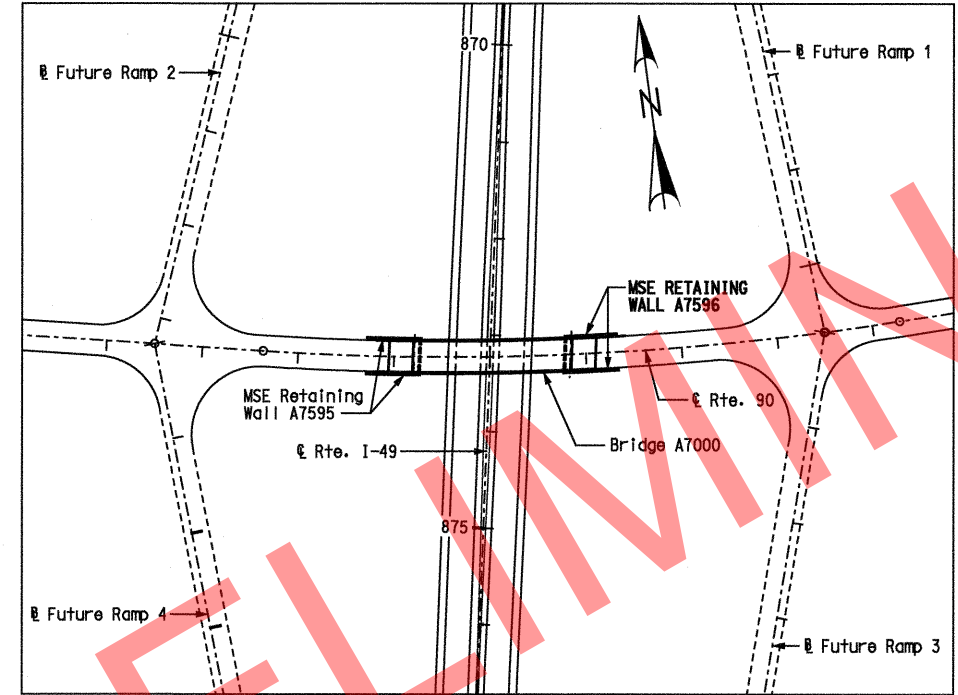

INDEX OF DRAWINGS


- 1 Title Sheet
- 2 General Plan and Elevation
- 3 Typical Sections

MISSOURI HIGHWAYS AND TRANSPORTATION COMMISSION

SEC/SUR 22

TWP 21N

RGE 32W

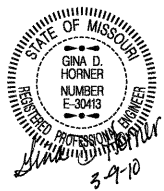

DATE PREPARED

ROUTE I-49 STATE MO

DISTRICT BR SHEET NO. 1

COUNTY McDONALD

JOB NO. J7P0601

CONTRACT ID.

PROJECT NO.

BRIDGE NO. A7596

DESCRIPTION

DATE

REV.

MISSOURI HIGHWAYS AND TRANSPORTATION COMMISSION




HNTB

715 KIRK DRIVE
KANSAS CITY, MO 64105-1310
TELEPHONE (816) 472-1201
CERTIFICATE OF AUTHORITY
NO. 001270

08-MAR-2010 15:27

IF A SEAL IS PRESENT ON THIS SHEET IT HAS BEEN ELECTRONICALLY SEALED AND DATED.

 

MSE Wall Systems Data Table is to be completed by MoDOT construction personnel to record the manufacturer of the proprietary wall system or the manufacturers of the combination wall system that was used for constructing the MSE wall.

Note: This drawing is not to scale. Follow Dimensions.

BENCHMARKS

BM-49-01-10 R.R. Spike 0.8' above ground. East side of a 14" red oak @ the NW quadrant of RTE 90 and SW 90-21 Elev. 1206.10

BM-49-01-11 1 1/2" Aluminum disk set in concrete, concrete flush with ground, 4.6' from edge of county road 9' (+/-) south of 16" black-jack oak, east side of county road SW 90-21, 60' (+/-) south of Don/Fern mail box #02, 0.3 miles (+/-) south of Rt. 90. Elev. 1123.70

GENERAL PLAN AND ELEVATION

GENERAL NOTES:

Design Specifications:
2002 - AASHTO 17th Edition.
Seismic performance category A.
Acceleration coefficient = 0.05

Factor of safety shall be 2.0 for overturning, 1.5 for sliding and 2.0 for bearing.

For seismic design, the factor of safety shall be 1.5 for overturning and 1.1 for sliding.

$\phi = 19^\circ$ for retained fill material to be retained by the mechanically stabilized earth wall.

$\phi = 25^\circ$ for foundation material the wall is to rest on.

$\phi = 34^\circ$ for selected granular backfill.

Maximum allowable bearing pressure is 4000 psf.

Minimum reinforcement length for MSE Wall for global stability:
 $= 0.8 \times H$ for entire length of wall
 (Where H = Top of wall to bottom of wall)

All concrete for leveling pad and coping shall be Class B or B-1 with $f'c = 4,000$ psi.

Panel reinforcement shall be epoxy coated.

A filter cloth meeting the requirements for a Separation Geotextile material shall be placed between the select granular backfill for structural systems and the backfill being retained by the mechanically stabilized earth wall system.

Front face of wall shall be vertical.

All stationing is along E Rte. 90.

The contractor shall be solely responsible to coordinate construction of the wall with bridge and roadway construction activities. Where the bridge or roadway construction, existing or existing obstructions, shall not impact the construction or performance of the wall. Soil reinforcement shall be designed and placed to avoid damage by pile driving, guardrail post installation, utility and sign foundations. (See Roadway and Bridge plans.)

Coping shall be required on this structure.

The MSE wall system shall be a large block wall system in accordance with Sec 720.

"Sec" refers to the sections in the standard and supplemental specifications unless specified otherwise.

The cost of joint filler, complete-in-place, will be considered completely covered by the contract unit price for Concrete Traffic Barrier (Type B). See roadway plans.

Total Length of wall = $146' - 11\frac{5}{8}"$

Notes: The boring logs or other factual records of subsurface data and investigations performed by the department for the design of this project is available from the Project Contact upon written request.

For Sections A-A and B-B, see Sheet No. 3.

DATE PREPARED

ROUTE I-49	STATE MO
DISTRICT BR	SHEET NO 2

COUNTY
McDONALD

JOB NO.
J7P0601

CONTRACT ID.

PROJECT NO.

BRIDGE NO.
A7596

DESCRIPTION

DATE _____

N

MISSOURI HIGHWAYS AND TRANSPORTATION

BLIND

715 KIRK DRIVE
KANSAS CITY, MO 64105-1310
TELEPHONE (816) 472-1201
CERTIFICATE OF AUTHORITY
NO. 001270

[illegible]

USER: TThompson
PLOTTER: 08-MAR-2010 15:28
\\kcow00\Jobs\49259\Bridges\Plans\CDtoMoDotA7596_03-05-10\J7P0601\A7596-dgn\ZPLOT_D03.dgn


Detailed JUL 2009
Checked AUG 2009

Note: This drawing is not to scale. Follow Dimensions.

Sheet No. 3 of 3

\\kcow00\Jobs\49259\Bridges\Plans\CDtoMoDotA7596_03-05-10\J7P0601\A7596-dgn\ZPLOT_D03.dgn


08-MAR-2010 15:28

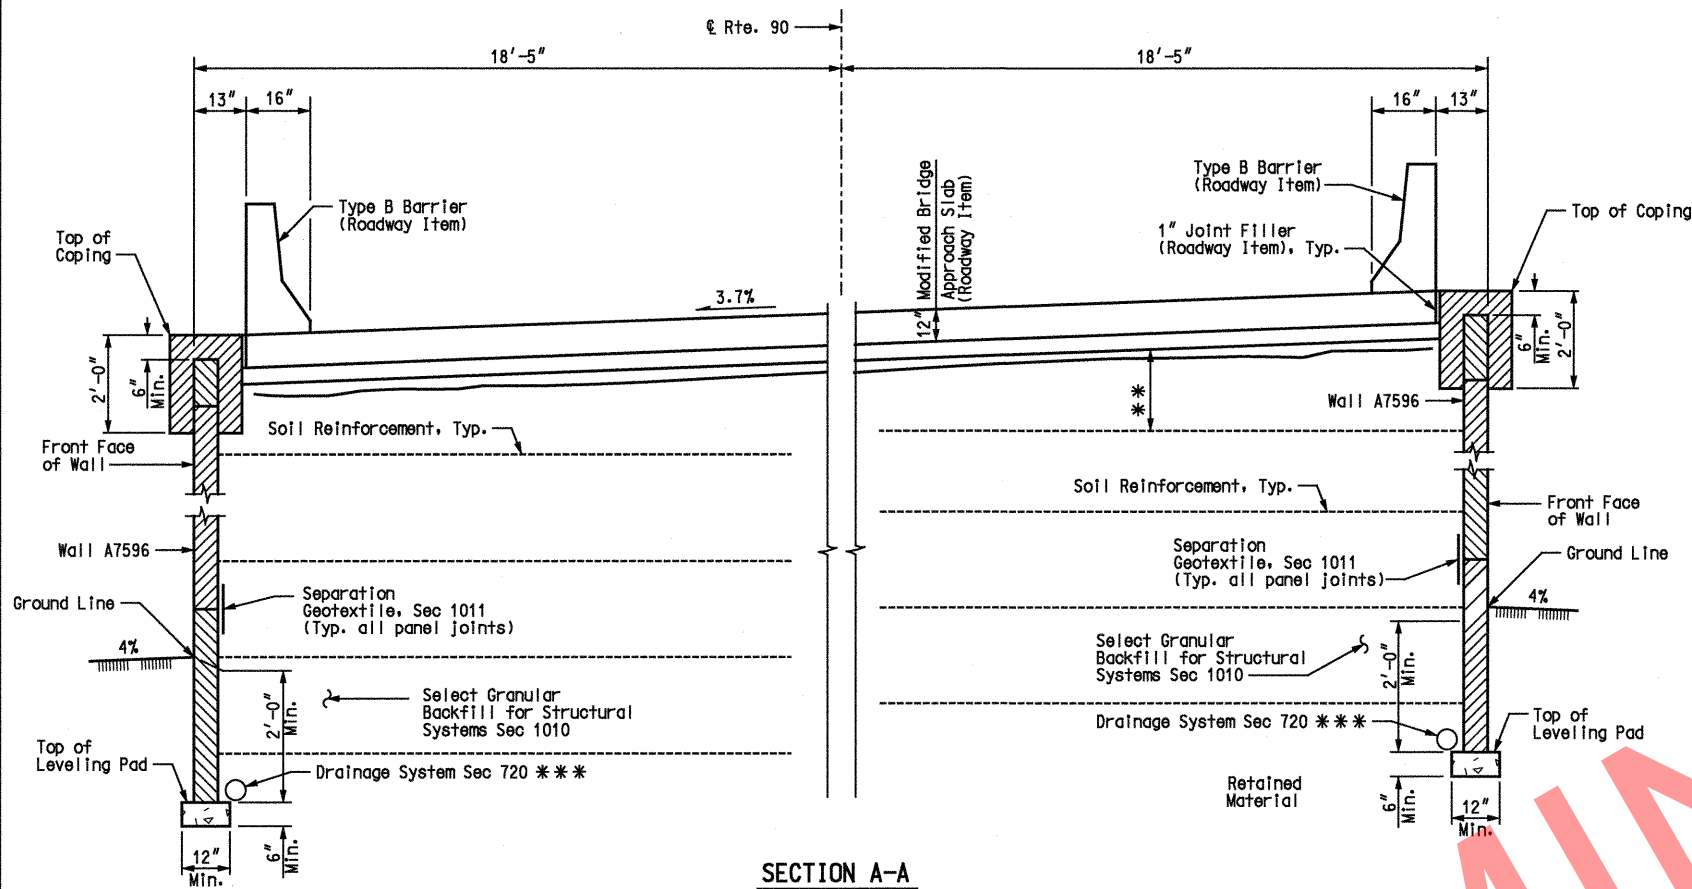

SECTION A-A


- * Dimensions are radial along curved portion of wall.
 - ** Topmost layer of reinforcement shall be fully covered with select granular backfill for structural systems, as approved by the wall manufacturer, before placement of the Separation Geotextile.
 - *** Adjustment in the vertical alignment of the drainage pipes from that depicted in the plans may be necessary to ensure positive flow out of the drainage system.
- Outlet ends of pipes shall be located to avoid clogging or flow into the drainage system.

Note: For location of Sections A-A and B-B, see Sheet No. 2.

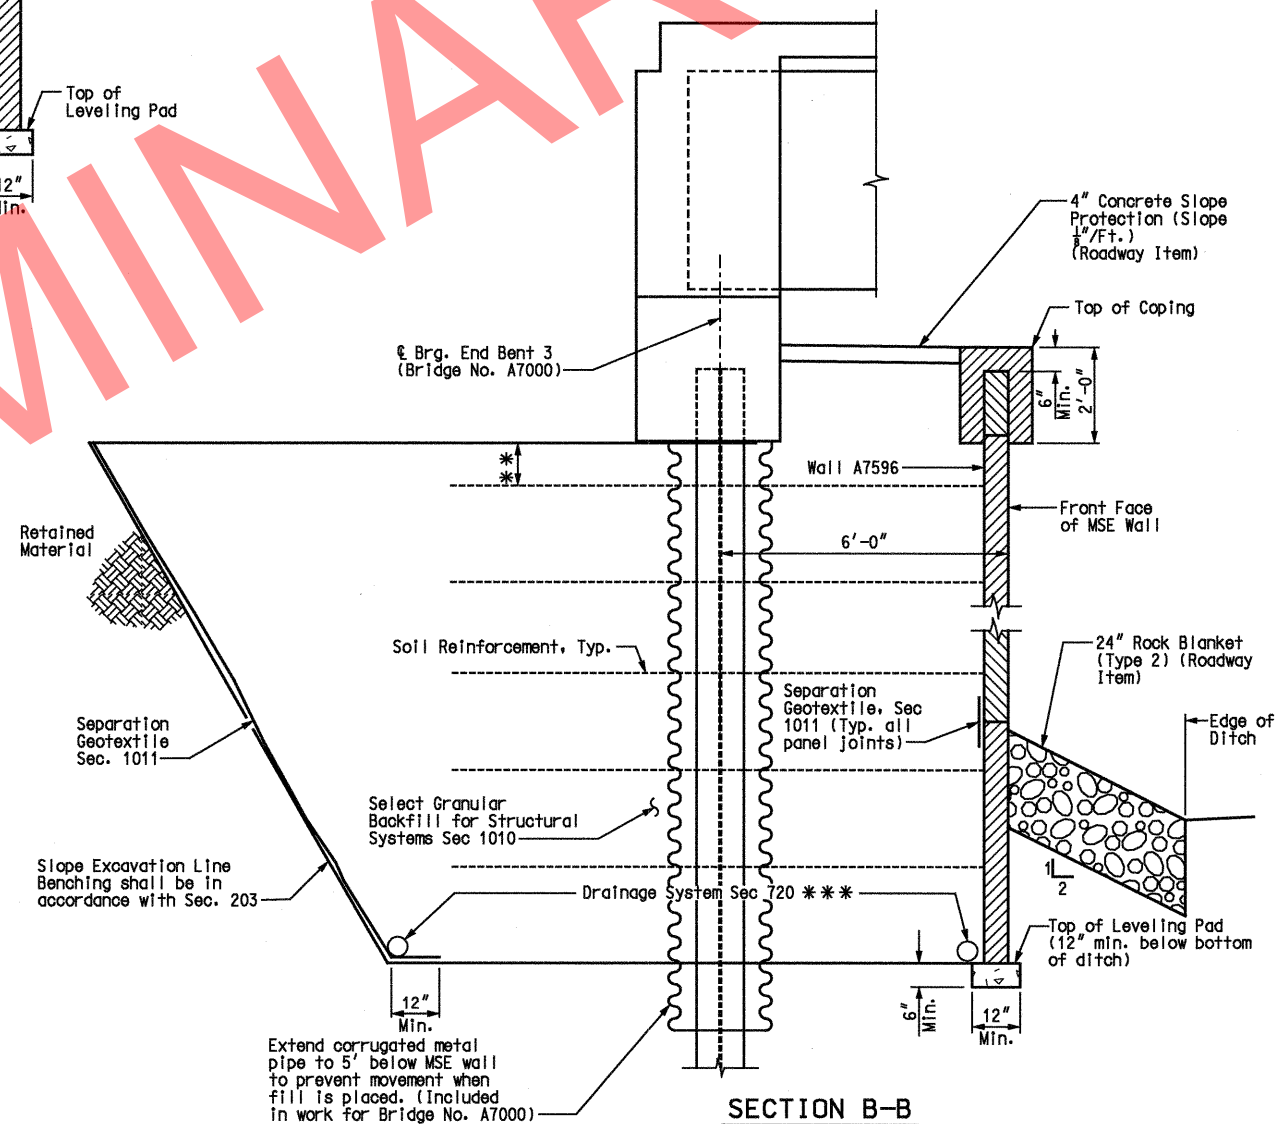

SECTION B-B

TYPICAL SECTIONS

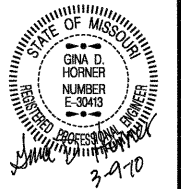

DATE PREPARED

ROUTE I-49 STATE MO

DISTRICT BR SHEET NO. 3

COUNTY McDONALD

JOB NO. J7P0601

CONTRACT ID.

PROJECT NO.

BRIDGE NO. A7596

DESCRIPTION

DATE

MISSOURI HIGHWAYS AND TRANSPORTATION COMMISSION

105 WEST CAPITAL

JEFFERSON CITY, MO 65102

1-888-ASK-MODOT (1-888-275-6636)

1-888-ASK-MODOT (1-888-275-6636)

USER: TThompson
PLOTTED: 08-MAR-2010 15:29
\\kcow00\Jobs\49259\Bridges\Plans\CDtoMoDot\A7800_03-05-10\J7P0601\A7800-dgn\ZPLOT_E01.dgn

Designed JUL 2009
Detailed JUL 2009
Checked AUG 2009

Note: This drawing is not to scale. Follow Dimensions.

Sheet No. 1 of 3

RETAINING WALL AT END BENT 1
OF BRIDGE A6380

STATE ROAD FROM RTE. H TO STATE LINE
ABOUT 2.6 MILES NORTH OF RTE. 90

STA. 734+85.00 (RTE. I-49)


STD. 611.60

MISSOURI HIGHWAYS AND TRANSPORTATION COMMISSION

SEC/SUR 22

TWP 21N

RGE 32W

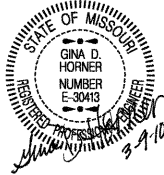

DATE PREPARED

ROUTE	STATE
I-49	MO
DISTRICT	SHEET NO.
BR	1

COUNTY
McDONALD

JOB NO.
J7P0601

CONTRACT ID.

PROJECT NO.

BRIDGE NO.
A7800


DESCRIPTION	DATE

MISSOURI HIGHWAYS AND TRANSPORTATION
COMMISSION

105 WEST CAPITOL
JEFFERSON CITY, MO 65102
1-888-ASK-MODOT (1-888-275-6636)

HNTB





715 KIRK DRIVE
KANSAS CITY, MO 64105-1310
TELEPHONE (816) 472-1201
CERTIFICATE OF AUTHORITY
NO. 001270

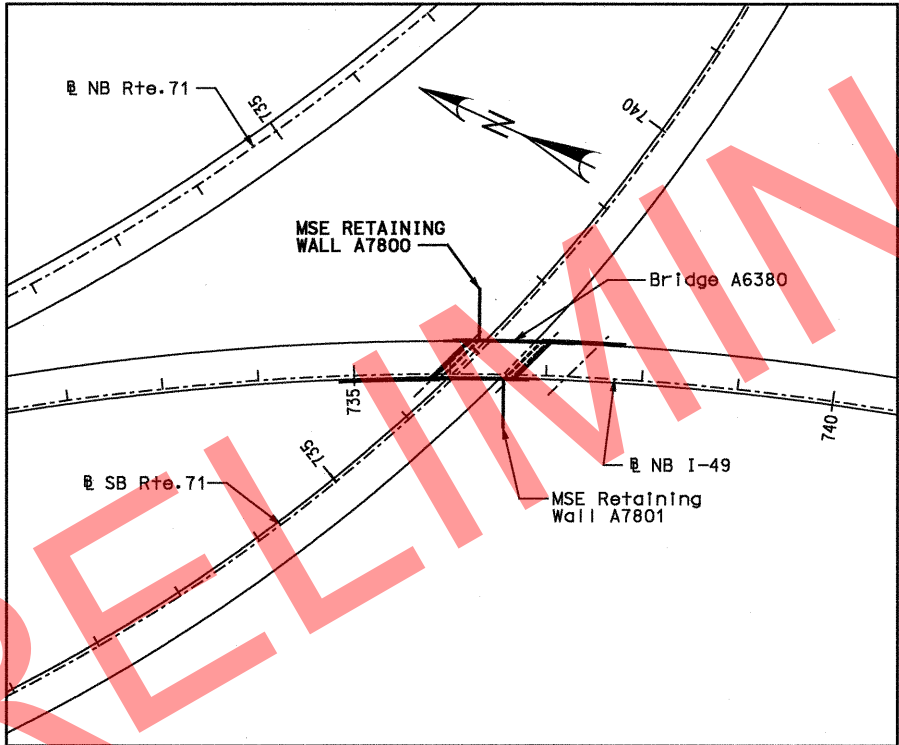

INDEX OF DRAWINGS

- 1 Title Sheet
- 2 General Plan and Elevation
- 3 Typical Sections

IF A SFAI IS PRESENT ON THIS SHEET IT HAS BEEN ELECTRONICALLY SEALED AND DATED.

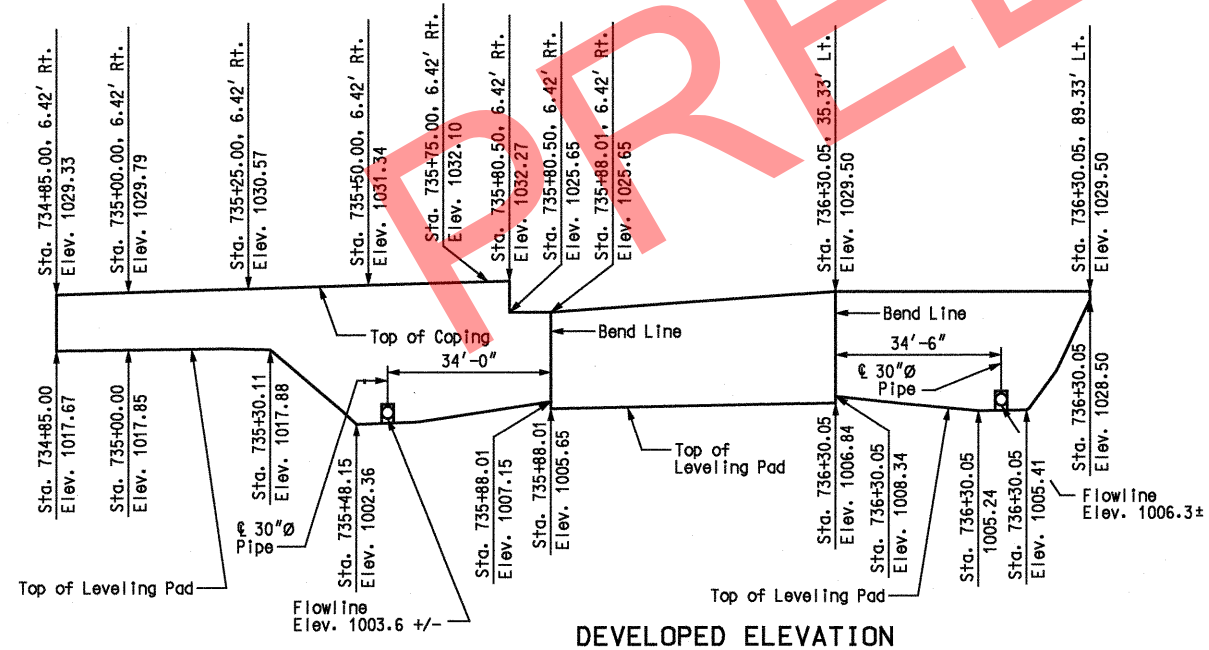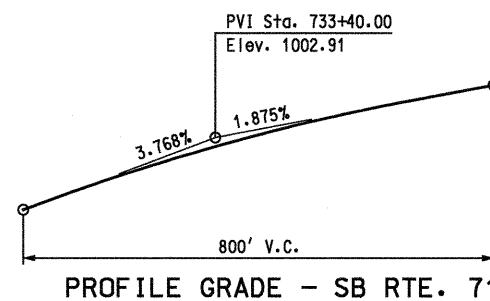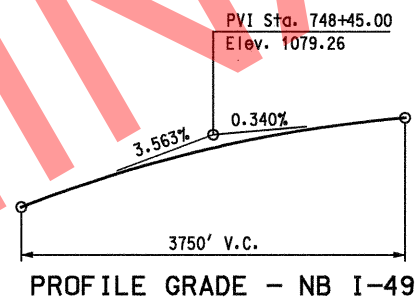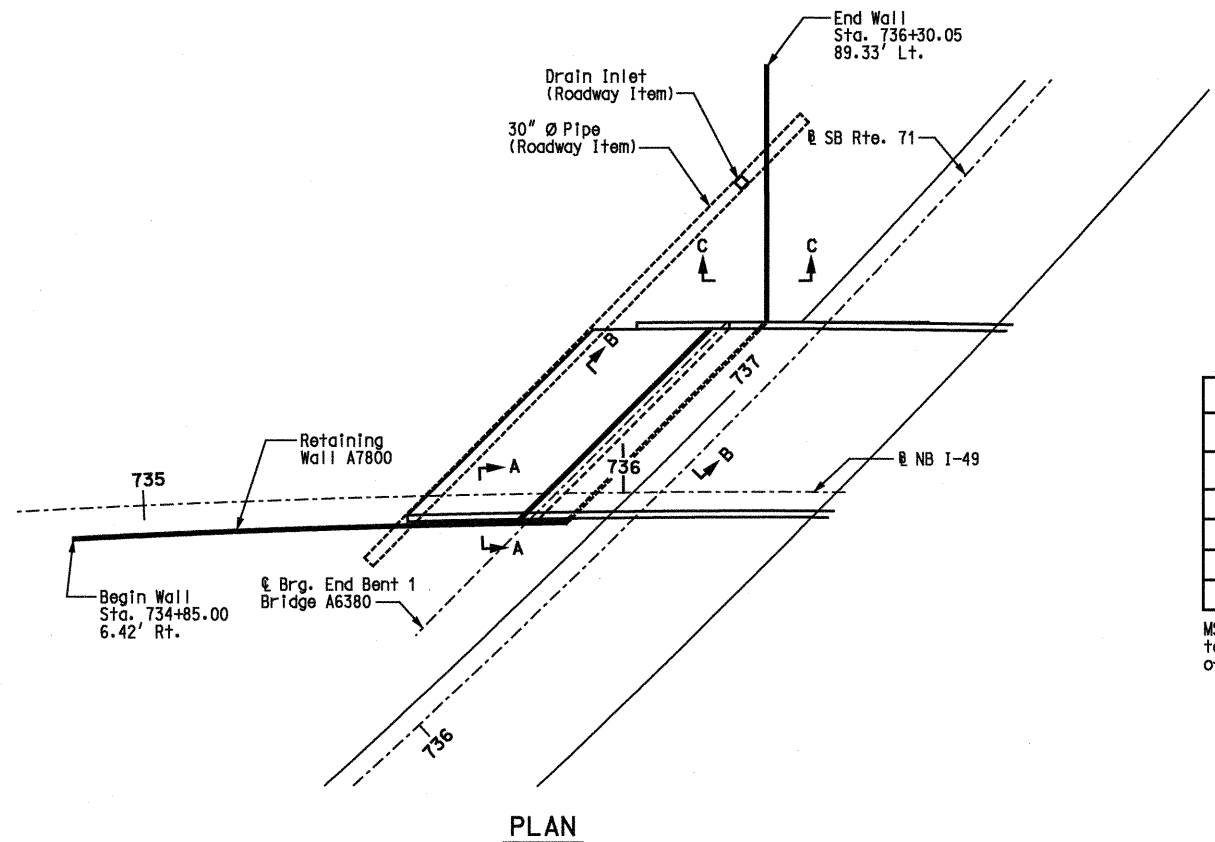

MSE WALL SYSTEMS DATA TABLE					
Proprietary Wall Systems		Combination Wall Systems			
Manufacturer	System	Facing Unit Manufacturer	Facing Unit	Geogrid Manufacturer	Geogrid

MSE Wall Systems Data Table is to be completed by MoDOT construction personnel to record the manufacturer of the proprietary wall system or the manufacturers of the combination wall system that was used for constructing the MSE wall.

ESTIMATED QUANTITIES		
ITEM		QUANTITY
Mechanically Stabilized Earth Wall Systems	Sq. Ft.	4,369

Notes: The boring logs or other factual records of subsurface data and investigations performed by the department for the design of this project are available from the Project Contact upon written request.

For Section A-A, B-B and C-C, see Sheet No. 3.

BENCHMARKS

- BM-71-99-97 R.R. spike in West face of corner post 0.9 mi.
South of Rte. H on county road SW of H-21,
East of county road.
Elev. 925.19
- BM-49-01-01 R.R. spike East of root of 1.2' wild cherry with
blazed "X" West side of county road SW H-21.
West of Gardner's chicken houses. BM is 1.475 miles
South of Rte. H.
Elev. 949.43

BM-49-01-01 R.R. spike East of root of 1.2' wild cherry with
blazed "△" West side of county road SW H-21.
West of Gardner's chicken houses. BM is 1.475 miles
South of Rte. H.
Elev. 949.43

GENERAL NOTES:

Design Specifications:
2002 - AASHTO 17th Edition.
Seismic performance category A.
Acceleration coefficient = 0.05

Factor of safety shall be 2.0 for overturning, 1.5 for sliding and 2.0 for bearing.

For seismic design, the factor of safety shall be 1.5 for overturning and 1.1 for sliding.

$\phi = 34^\circ$ for retained fill material to be retained by the mechanically stabilized earth wall.

$\phi = 34^\circ$ for foundation material the wall is to rest on.

$\phi = 34^\circ$ for selected granular backfill.

All concrete for leveling pad and coping shall be Class B or B-1 with $f'_c = 4,000$ psi.

Panel reinforcement shall be epoxy coated.

A filter cloth meeting the requirements for a Separation Geotextile material shall be placed between the select granular backfill for structural systems and the backfill being retained by the mechanically stabilized earth wall system.

Front face of wall shall be vertical.

All stationing is along E NB I-49.

The contractor shall be solely responsible to coordinate construction of the wall with bridge and roadway construction and ensure that the bridge and roadway construction resulting or existing obstructions, shall not impact the construction or performance of the wall. Soil reinforcement shall be designed and placed to avoid damage by pile driving, guardrail post installation, utility and sign foundations. (See Roadway and Bridge plans.)


Coping shall be required on this structure.

The MSE wall system shall be a large block wall system in accordance with Sec 720.

"Sec" refers to the sections in the standard and supplemental specifications unless specified otherwise.

The cost of joint filler, complete-in-place, will be considered completely covered by the contract unit price for Concrete Traffic Barrier (Type B). See roadway plans.

Total Length of wall = $216' - 3\frac{1}{8}"$

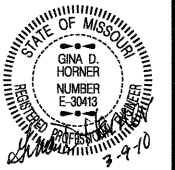

DATE PREPARED
07/28/09

ROUTE	STATE
I-49	MO

DISTRICT	SHEET NO.
BR	2

COUNTY
McDONALD

JOB NO.
J7P0601

CONTRACT ID.

PROJECT NO.


BRIDGE NO.
A7800

[illegible]


MISSOURI HIGHWAYS AND TRANSPORTATION
COMMISSION

105 WEST CAPITOL
JEFFERSON CITY, MO 65102
1-888-ASK-MODOT (1-888-275-6636)

CHNTB
15 KIRK DRIVE
KANSAS CITY, MO 64105
TELEPHONE (816) 472-1
CERTIFICATE OF AUTHORITY
NO. 001270

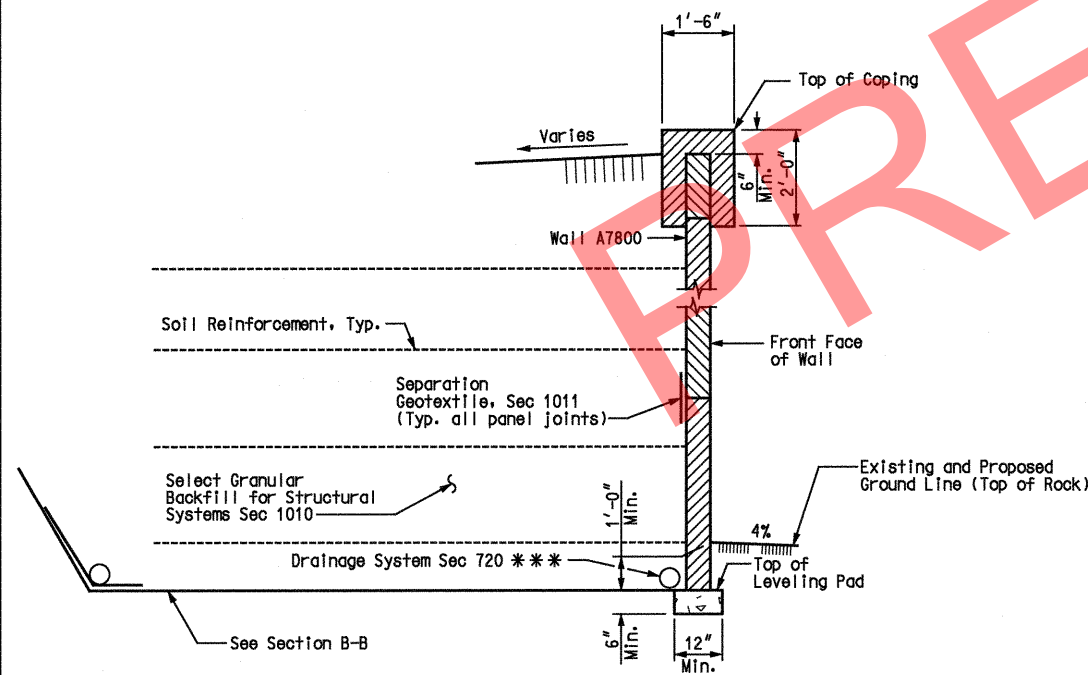

SECTION C-C

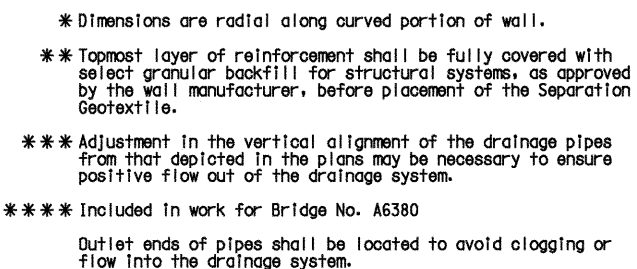


Note:
For location of Sections A-A, B-B and C-C, see Sheet No. 2.

≠ Bottom of wall shall be below roadway grade.

Sheet No. 3 of 3

TYPICAL SECTIONS



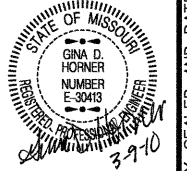

DATE PREPARED

07/28/09

ROUTE I-49	STATE MO
---------------	-------------

DISTRICT BR	SHEET NO. 1
----------------	----------------

COUNTY

McDONALD

JOB NO.
J7P0601

CONTRACT ID.

PROJECT NO.


BRIDGE NO.
A7801

[illegible]

MISSOURI HIGHWAYS AND TRANSPORTATION
COMMISSION

105 WEST CAPITAL
JEFFERSON CITY, MO 65102
1-888-ASK-MODOT (1-888-275-6636)

HNTB
715 KIRK DRIVE
KANSAS CITY, MO 64105-1310
TELEPHONE (816) 472-1201
CERTIFICATE OF AUTHORITY
NO. 001270

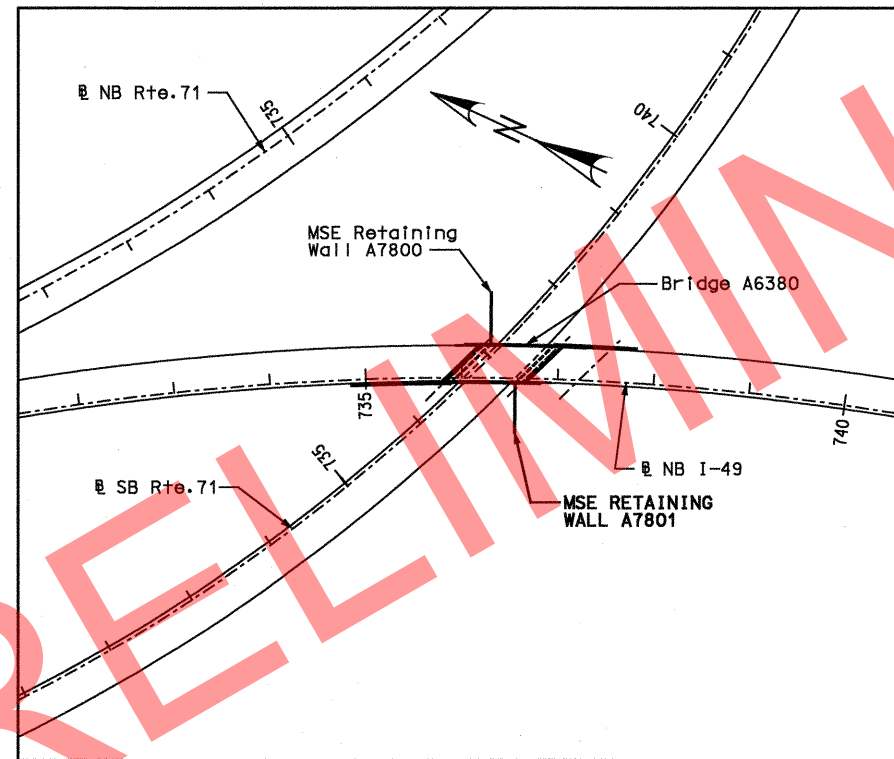

- 1 Title Sheet
- 2 General Plan and Elevation
- 3 Typical Sections

RETAINING WALL AT END BENT 2
OF BRIDGE A6380

STATE ROAD FROM RTE. H TO STATE LINE

ABOUT 2.6 MILES NORTH OF RTE. 90

STA. 736+55.41 (RTE. I-49)

STD. 611.60

Note: This drawing is not to scale. Follow Dimensions.

Sheet No. 1 of 3


Designed	JUL	2009
Detailed	JUL	2009
Checked	AUG	2009

\\kcow00\Jobs\49259\Bridges\Plans\CDtoMoDotA7801_03-05-10\J7P0601\A7801-dgn\ZPLOT_F01.dgn

08-MAR-2010 14:45

MSE WALL SYSTEMS DATA TABLE					
Proprietary Wall Systems		Combination Wall Systems			
Manufacturer	System	Facing Unit Manufacturer	Facing Unit	Geogrid Manufacturer	Geogrid

MSE Wall Systems Data Table is to be completed by MoDOT construction personnel to record the manufacturer of the proprietary wall system or the manufacturers of the combination wall system that was used for constructing the MSE wall.

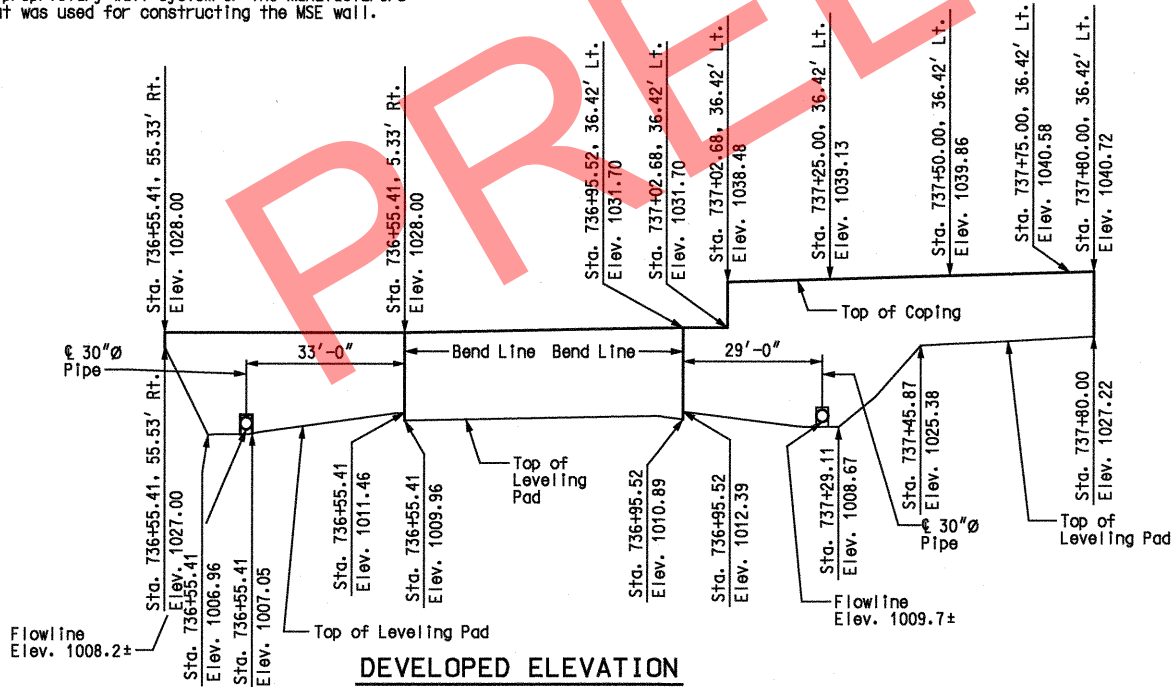

DEVELOPED ELEVATION

PLAN

PROFILE GRADE - NB I-49

PROFILE GRADE - SB RTE. 71

CURVE DATA
NB I-49
P.I. Sta. = 739+20.393
 $\Delta = 44^\circ 43' 02''$ (Rt.)
D = 2'00'00.0"
L = 2235.86'
T = 1178.36'
R = 2864.79'
SE = 6.3%

CURVE DATA
SB RTE. 71
P.I. Sta. = 736+04.58
 $\Delta = 66^\circ 31' 00''$ (Lt.)
Lc = 1987.22'
Ts = 1368.30'
R = 1909.86'
D = 3'00'00"
Ls = 230.00'
Os = 3'27'00" (Lt.)
Xs = 229.92'
Ys = 4.62'
SE = 7.9%

GENERAL NOTES:

Design Specifications:
2002 - AASHTO 17th Edition.
Seismic performance category A.
Acceleration coefficient = 0.05

Factor of safety shall be 2.0 for overturning, 1.5 for sliding and 2.0 for bearing.

For seismic design, the factor of safety shall be 1.5 for overturning and 1.1 for sliding.

$\phi = 34^\circ$ for retained fill material to be retained by the mechanically stabilized earth wall.

$\phi = 34^\circ$ for foundation material the wall is to rest on.

$\phi = 34^\circ$ for selected granular backfill.

All concrete for leveling pad and coping shall be Class B or B-1 with $f'c = 4,000$ psi.

Panel reinforcement shall be epoxy coated.

A filter cloth meeting the requirements for a Separation Geotextile material shall be placed between the select granular backfill for structural systems and the backfill being retained by the mechanically stabilized earth wall system.

Front face of wall shall be vertical.

All stationing is along NB I-49.

The contractor shall be solely responsible to coordinate construction of the wall with bridge and roadway construction and ensure that the bridge and roadway construction, resulting or existing obstructions, shall not impact the construction or performance of the wall. Soil reinforcement shall be designed and placed to avoid damage by pile driving, guardrail post installation, utility and sign foundations. (See Roadway and Bridge plans.)

Coping shall be required on this structure.

The MSE wall system shall be a large block wall system in accordance with Sec 720.

"Sec" refers to the sections in the standard and supplemental specifications unless specified otherwise.

The cost of joint filler, complete-in-place, will be considered completely covered by the contract unit price for Concrete Traffic Barrier (Type B). See roadway plans.

Total Length of wall = 192'-4 1/2"

ESTIMATED QUANTITIES		
ITEM	QUANTITY	
Mechanically Stabilized Earth Wall Systems	Sq. Ft.	3,668

Notes:

The boring logs or other factual records of subsurface data and investigations performed by the department for the design of this project are available from the Project Contact upon written request.


For Section A-A, B-B and C-C, see Sheet No. 3.

⊙ Denotes boring location.

BENCHMARKS

BM-71-99-97 R.R. spike in West face of corner post 0.9 mi. South of Rte. H on county road SW of H-21, East of county road. Elev. 925.19

BM-49-01-01 R.R. spike East of root of 1.2' wild cherry with blazed "Δ" West side of county road SW H-21, West of Gardner's chicken houses. BM is 1.475 miles South of Rte. H. Elev. 949.43

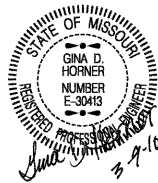

DATE PREPARED

ROUTE I-49 STATE MO

DISTRICT BR SHEET NO. 2

COUNTY McDONALD

JOB NO. J7P0601

CONTRACT ID.

PROJECT NO.

BRIDGE NO. A7801

DESCRIPTION

DATE

MISSOURI HIGHWAYS AND TRANSPORTATION COMMISSION

105 WEST CAPITAL

JEFFERSON CITY, MO 65102

1-888-ASK-MODOT (1-888-275-6636)

HNTB

715 KIRK DRIVE

KANSAS CITY, MO 64105-1310

TELEPHONE (816) 472-1201

CERTIFICATE OF AUTHORITY

No. 001270

