DESIGN DESIGNATION

INTERSTATE 44

A.A.D.T. – 2020 = 39,900
A.A.D.T. – 2040 = 54,100
D.H.V. = 7%
T = 29%
V = 70 M.P.H.
D = 50%

FUNCTIONAL CLASSIFICATION–INTERSTATE

ROUTE CC

A.A.D.T. – 2020 = 12,500
A.A.D.T. – 2040 = 14,200
D.H.V. = 10%
T = 5%
V = 40 M.P.H.
D = 50%

FUNCTIONAL CLASSIFICATION–MINOR ARTERIAL

FULLY CONTROLLED ACCESS HIGHWAY

THIS SHALL BE A FULLY CONTROLLED ACCESS HIGHWAY BETWEEN STA. 19+25.84 AND STA. 43+13.47. NO ABUTTING OWNER SHALL HAVE THE RIGHT OF DIRECT ACCESS TO SAID HIGHWAY OR ITS RIGHT-OF-WAY EXCEPT THAT ACCESS WILL BE PERMITTED TO ANY ADJACENT OUTER ROADWAY OR SERVICE ROAD TO WHICH ACCESS IS NOT SPECIFICALLY PROHIBITED BY THE SPECIAL SYMBOL DENOTING "NO RIGHT OF ACCESS" AS SHOWN ON THE PLANS. NO ACCESS WILL BE PERMITTED FROM OUTER ROADWAYS AND SERVICE ROADS TO THROUGHWAYS EXCEPT ALONG ROUTES CONSTRUCTED FOR THAT PURPOSE. OUTER ROADWAYS AND SERVICE ROADS, AS THE CASE MAY BE, ARE SO DESIGNATED ON THE PLANS.

- BEGINNING AND ENDING OF CONTROLLED ACCESS
- CONTROLLED ACCESS
- NO RIGHT OF ACCESS OR CROSSING OF LINES BEARING THIS SYMBOL WILL BE PERMITTED UNDER ANY CIRCUMSTANCES.
- TEMPORARY ACCESS THROUGH FUTURE NO RIGHT OF ACCESS

CONVENTIONAL SYMBOLS

(USED IN PLANS)

	EXISTING	NEW
BUILDINGS AND STRUCTURES		
GUARD RAIL		
GUARD CABLE		
CONCRETE RIGHT-OF-WAY MARKER		
STEEL RIGHT-OF-WAY MARKER		
LOCATION SURVEY MARKER		
UTILITIES		
FIBER OPTICS	-FO-	~~FO~~
OVERHEAD CABLE TV	-OTV-	~~OTV~~
UNDERGROUND CABLE TV	-UTV-	~~UTV~~
OVERHEAD TELEPHONE	-OT-	~~OT~~
UNDERGROUND TELEPHONE	-UT-	~~UT~~
OVERHEAD POWER	-OE-	~~OE~~
UNDERGROUND POWER	-UE-	~~UE~~
SANITARY SEWER	-S-	~~S~~
STORM SEWER	-SS-	~~SS~~
GAS	-G-	~~G~~
WATER	-W-	~~W~~
MANHOLE	SAN	
FIRE HYDRANT	HYD	
WATER VALVE	WV	
WATER METER	WM	
DROP INLET	DI	
DITCH BLOCK		
GROUND MOUNTED SIGN	SIGN	
LIGHT POLE		
H-FRAME POWER POLE		
TELEPHONE PEDESTAL	PED	
FENCE		
CHAIN LINK	V	
WOVEN WIRE	X	
GATE POST		
BENCHMARK	BM	

NOTE: DASHED OR OPEN SYMBOLS INDICATE EXISTING FEATURES

MISSOURI HIGHWAYS AND TRANSPORTATION COMMISSION

PLANS FOR PROPOSED STATE HIGHWAY

WEBSTER COUNTY
TOWNSHIP 31N, RANGE 18W
SECTIONS 27, 34, 35

PRELIMINARY PLANS

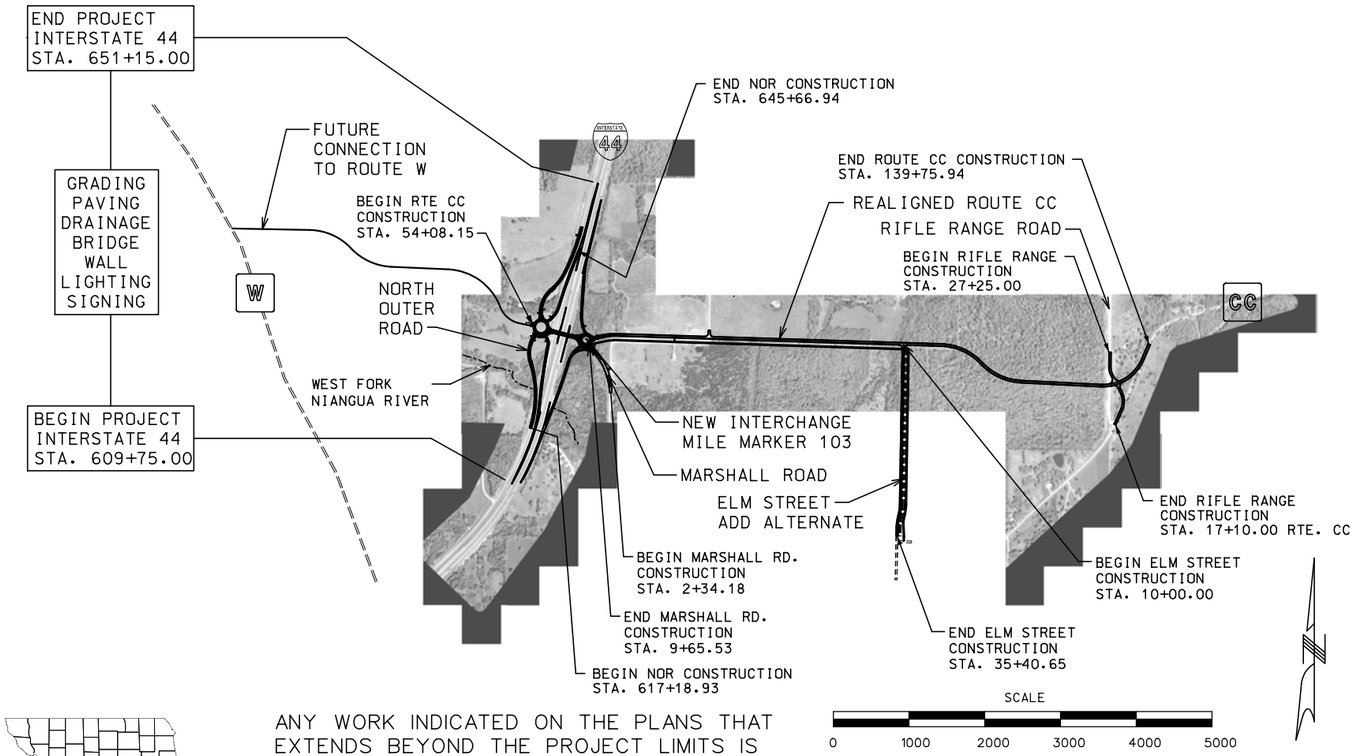

KEY MAP

SHOWING LOCATION OF WEBSTER COUNTY

ANY WORK INDICATED ON THE PLANS THAT EXTENDS BEYOND THE PROJECT LIMITS IS CONSIDERED INCIDENTAL TO AND A PART OF THE CONSTRUCTION OF THIS PROJECT.

THE EXISTENCE AND APPROXIMATE LOCATION OF UTILITY FACILITIES KNOWN TO EXIST, AS SHOWN ON THE PLANS, ARE BASED ON THE BEST INFORMATION AVAILABLE TO THE COMMISSION AT THIS TIME. THIS INFORMATION IS PROVIDED BY THE COMMISSION "AS-IS" AND THE COMMISSION EXPRESSLY DISCLAIMS ANY REPRESENTATION OR WARRANTY AS TO THE COMPLETENESS, ACCURACY, OR SUITABILITY OF THE INFORMATION FOR ANY USE. RELIANCE UPON THIS INFORMATION IS DONE AT THE RISK AND PERIL OF THE USER, AND THE COMMISSION SHALL NOT BE LIABLE FOR ANY DAMAGES THAT MAY ARISE FROM ANY ERROR IN THE INFORMATION.

INDEX OF SHEETS

DESCRIPTION	SHEET NUMBER
TITLE SHEET	1
TYPICAL SECTIONS (TS) (11 SHEETS)	2
QUANTITIES (QU) (XX SHEETS)	XX
PLAN SHEETS (PS)	4-18
PROFILE SHEETS (PR)	19-32
REFERENCE POINTS (RP)	33
COORDINATE POINTS (CP)	34-37
SPECIAL SHEETS (SS)	38-50
TRAFFIC CONTROL SHEETS (TC)	XX-XX
EROSION CONTROL SHEETS (EC)	XX-XX
LIGHTING (LT)	XX-XX
SIGNALS (SG)	XX-XX
SIGNING (SN)	XX-XX
PAVEMENT MARKING (PM)	XX-XX
CULVERT SECTIONS (CS)	XX-XX
BRIDGE DRAWINGS (B)	
A####	XX-XX
A####	XX-XX
A####	XX-XX
A####	XX-XX
CROSS SECTIONS (XS)	1-192

LENGTH OF PROJECT

I-44

BEGINNING OF PROJECT	STA. 609+75.00
END OF PROJECT	STA. 651+15.00
APPARENT LENGTH	4140.00 FEET
EQUATIONS AND EXCEPTIONS:	NONE

ROUTE CC

BEGINNING OF PROJECT	STA. 54+08.15
END OF PROJECT	STA. 139+75.94
APPARENT LENGTH	8211.46 FEET
EQUATIONS AND EXCEPTIONS:	NONE

NORTH OUTER ROAD

BEGINNING OF PROJECT	STA. 617+18.93
END OF PROJECT	STA. 645+66.94
APPARENT LENGTH	2848.01 FEET
EQUATIONS AND EXCEPTIONS	NONE

RIFLE RANGE ROAD

BEGINNING OF PROJECT	STA. 27+25.00
END OF PROJECT	STA. 14+86.00
APPARENT LENGTH	486.00 FEET
EQUATIONS AND EXCEPTIONS	NONE

MARSHALL ROAD

BEGINNING OF PROJECT	STA. 2+34.18
END OF PROJECT	STA. 9+65.53
APPARENT LENGTH	731.35 FEET
EQUATIONS AND EXCEPTIONS	NONE

ELM STREET

BEGINNING OF PROJECT	STA. 10+00.00
END OF PROJECT	STA. 35+40.65
APPARENT LENGTH	2540.65 FEET
EQUATIONS AND EXCEPTIONS	NONE

PROJECT

TOTAL CORRECTIONS	0.00
NET LENGTH OF PROJECT	18,956.35 FEET
STATE LENGTH	3.590 MILES

DISCLAIMER

THE PROFESSIONAL WHOSE SIGNATURE AND PERSONAL SEAL APPEAR HEREON ASSUMES RESPONSIBILITY ONLY FOR WHAT APPEARS ON THIS PAGE, AND DISCLAIMS (PURSUANT TO SECTION 327.411 RSMO) SPECIFICATION, ESTIMATES, REPORTS, OR OTHER DOCUMENTS OR INSTRUMENTS NOT SEALED BY THE UNDERSIGNED PROFESSIONAL RELATING TO OR INTENDED TO BE USED FOR ANY PART OR PARTS OF THE PROJECT TO WHICH THIS PAGE REFERS.

"THIS MEDIA SHOULD NOT BE CONSIDERED A CERTIFIED DOCUMENT."

DATE PREPARED: 3/9/2018

ROUTE	STATE
I-44	MO
DISTRICT	SHEET NO.
SW	1

COUNTY: WEBSTER

JOB NO.: J8I0445

CONTRACT ID.:

PROJECT NO.:

BRIDGE NO.:

DESCRIPTION	DATE

IF A SEAL IS PRESENT ON THIS SHEET IT HAS BEEN ELECTRONICALLY SEALED AND DATED.

MISSOURI HIGHWAYS AND TRANSPORTATION COMMISSION
105 WEST CAPITOL
JEFFERSON CITY, MO 65102
1-888-ASK-MODOT (1-888-275-6636)

CMT
© Copyright CMT, Inc.
CRAWFORD, MURPHY & TILLY, INC.
ONE MEMORIAL DRIVE, SUITE 500
ST. LOUIS, MO 63102 (314) 436-5500
ENGINEERING CORPORATION - 000631

NOTE:

ALL I-44 STATIONS REFERENCE WESTBOUND CENTERLINE.

DISCLAIMER
THE PROFESSIONAL WHOSE SIGNATURE AND PERSONAL SEAL APPEAR HEREON ASSUMES RESPONSIBILITY ONLY FOR WHAT APPEARS ON THIS PAGE, AND DISCLAIMS (PURSUANT TO SECTION 327.411 RSMO) SPECIFICATION, ESTIMATES, REPORTS, OR OTHER DOCUMENTS OR INSTRUMENTS NOT SEALED BY THE UNDERSIGNED PROFESSIONAL RELATING TO OR INTENDED TO BE USED FOR ANY PART OR PARTS OF THE PROJECT TO WHICH THIS PAGE REFERS.

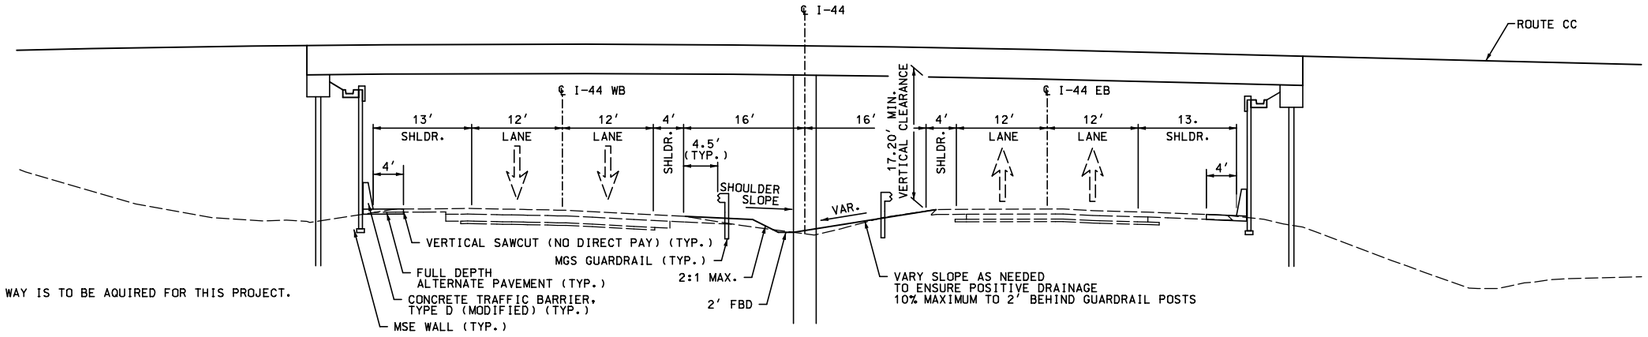

LIMITED ACCESS RIGHT OF WAY IS TO BE AQUIRED FOR THIS PROJECT.

1 I-44 UNDER BRIDGE

STA. 629+76.20 TO STA. 631+61.20

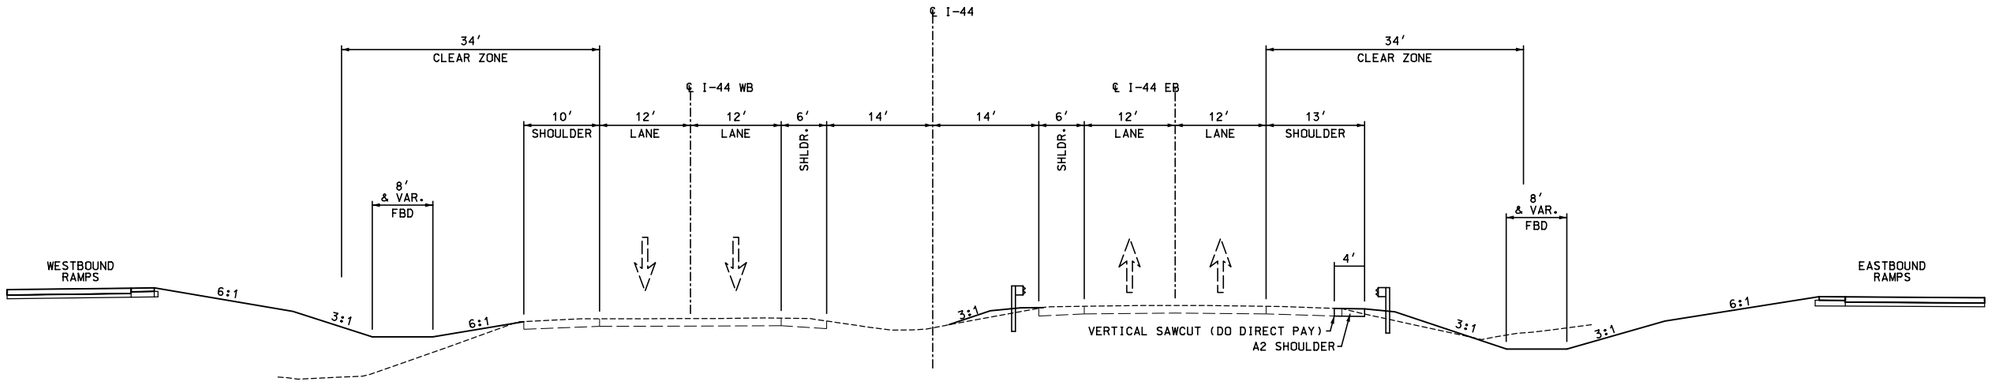

2 I-44 ACCEL / DECEL LANES

STA. 621+55.64 TO STA. 629+76.20
STA. 631+61.20 TO STA. 639+26.79

SHEET 1 OF 11

TYPICAL SECTIONS

"THIS MEDIA SHOULD NOT BE CONSIDERED A CERTIFIED DOCUMENT."

DATE PREPARED 3/9/2018

ROUTE	STATE
I-44	MO
DISTRICT	SHEET NO.
SW	2

COUNTY: WEBSTER

JOB NO.: J8I0445

CONTRACT ID.:

PROJECT NO.:

BRIDGE NO.:

DESCRIPTION	DATE

IF A SEAL IS PRESENT ON THIS SHEET IT HAS BEEN ELECTRONICALLY SEALED AND DATED.

MISSOURI HIGHWAYS AND TRANSPORTATION COMMISSION
105 WEST CAPITOL
JEFFERSON CITY, MO 65102
1-888-ASK-MODOT (1-888-275-6636)

CMT
©Copyright CMT, Inc.
CRAWFORD, MURPHY & TILLY, INC.
ONE MEMORIAL DRIVE, SUITE 500
ST. LOUIS, MO 63102 (314) 436-5500
ENGINEERING CORPORATION - 000631

DISCLAIMER
THE PROFESSIONAL WHOSE SIGNATURE AND PERSONAL SEAL APPEAR HEREON ASSUMES RESPONSIBILITY ONLY FOR WHAT APPEARS ON THIS PAGE, AND DISCLAIMS (PURSUANT TO SECTION 327.411 RSMO) SPECIFICATION, ESTIMATES, REPORTS, OR OTHER DOCUMENTS OR INSTRUMENTS NOT SEALED BY THE UNDERSIGNED PROFESSIONAL RELATING TO OR INTENDED TO BE USED FOR ANY PART OR PARTS OF THE PROJECT TO WHICH THIS PAGE REFERS.

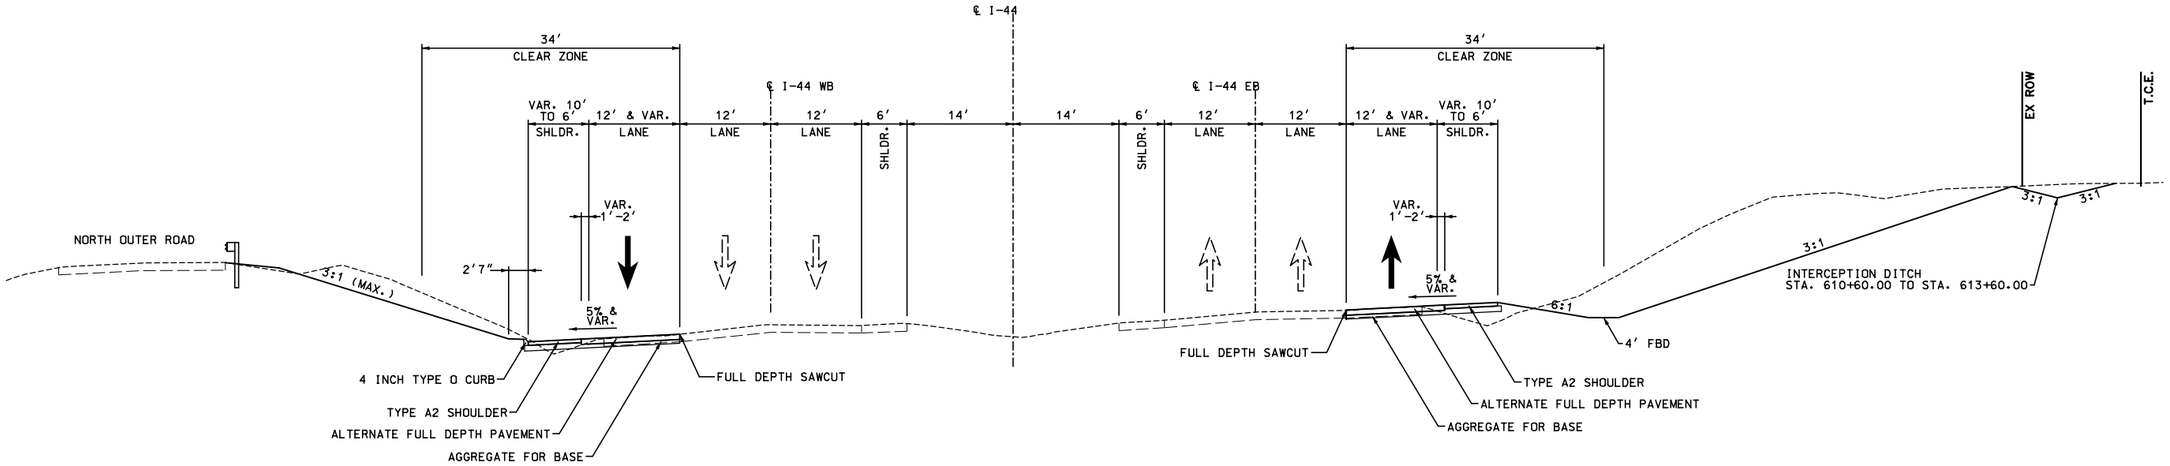

3 I-44 ACCEL / DECEL LANES
STA. 609+75.00 TO STA. 616+91.72 (RAMP 2)
STA. 610+45.70 TO STA. 614+91.43 (RAMP 3)

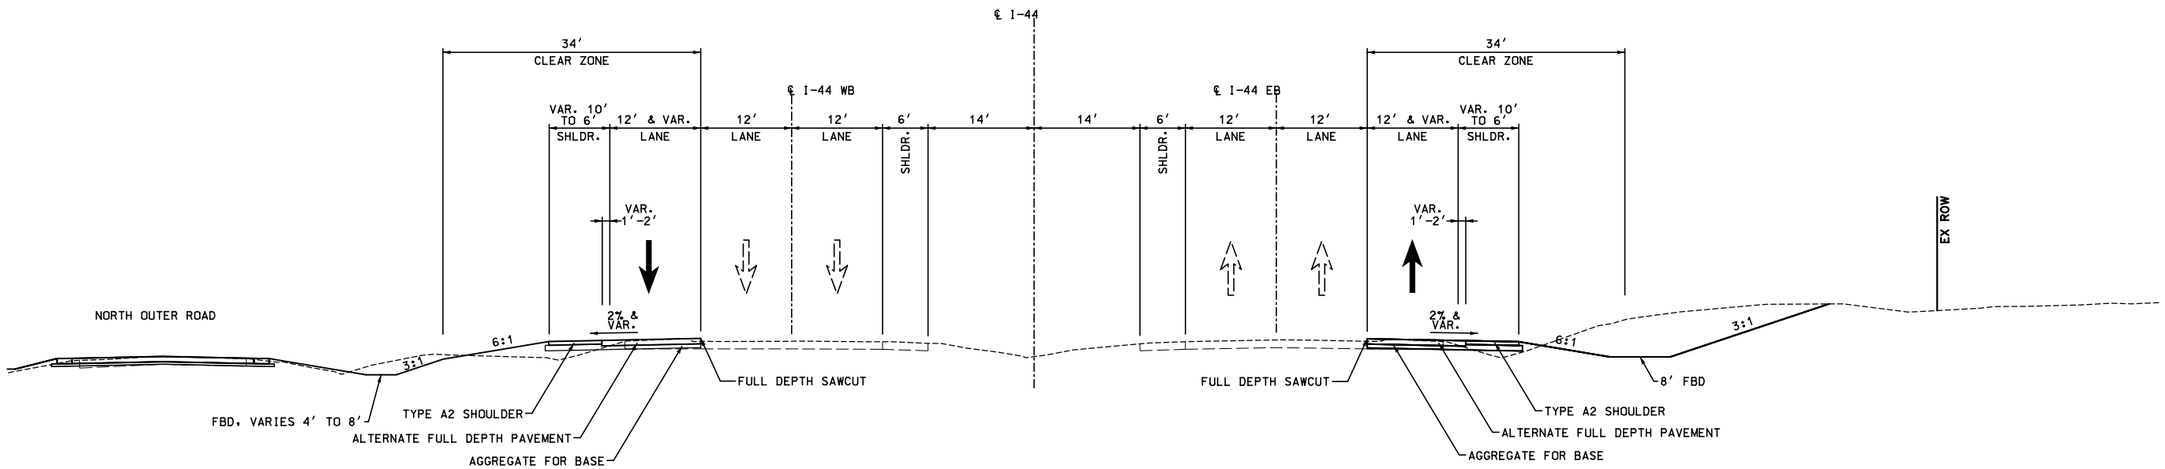

4 I-44 ACCEL / DECEL LANES
STA. 645+14.81 TO STA. 651+15.00 (RAMP 1)
STA. 641+46.13 TO STA. 649+10.00 (RAMP 4)

SHEET 2 OF 11

TYPICAL SECTIONS

"THIS MEDIA SHOULD NOT BE CONSIDERED A CERTIFIED DOCUMENT."

DATE PREPARED 3/9/2018
ROUTE I-44 | STATE MO
DISTRICT SW | SHEET NO. 2
COUNTY WEBSTER
JOB NO. J8I0445
CONTRACT ID.
PROJECT NO.
BRIDGE NO.

IF A SEAL IS PRESENT ON THIS SHEET IT HAS BEEN ELECTRONICALLY SEALED AND DATED.

DESCRIPTION | DATE

MISSOURI HIGHWAYS AND TRANSPORTATION COMMISSION
105 WEST CAPITOL
JEFFERSON CITY, MO 65102
1-888-ASK-MODOT (1-888-275-6636)

CMT
© Copyright CMT, Inc.
CRAWFORD, MURPHY & TILLY, INC.
ONE MEMORIAL DRIVE, SUITE 500
ST. LOUIS, MO 63102 (314) 436-5500
ENGINEERING CORPORATION - 000631

DISCLAIMER
THE PROFESSIONAL WHOSE SIGNATURE AND PERSONAL SEAL APPEAR HEREON ASSUMES RESPONSIBILITY ONLY FOR WHAT APPEARS ON THIS PAGE, AND DISCLAIMS (PURSUANT TO SECTION 327.411 RSMO) SPECIFICATION, ESTIMATES, REPORTS, OR OTHER DOCUMENTS OR INSTRUMENTS NOT SEALED BY THE UNDERSIGNED PROFESSIONAL RELATING TO OR INTENDED TO BE USED FOR ANY PART OR PARTS OF THE PROJECT TO WHICH THIS PAGE REFERS.

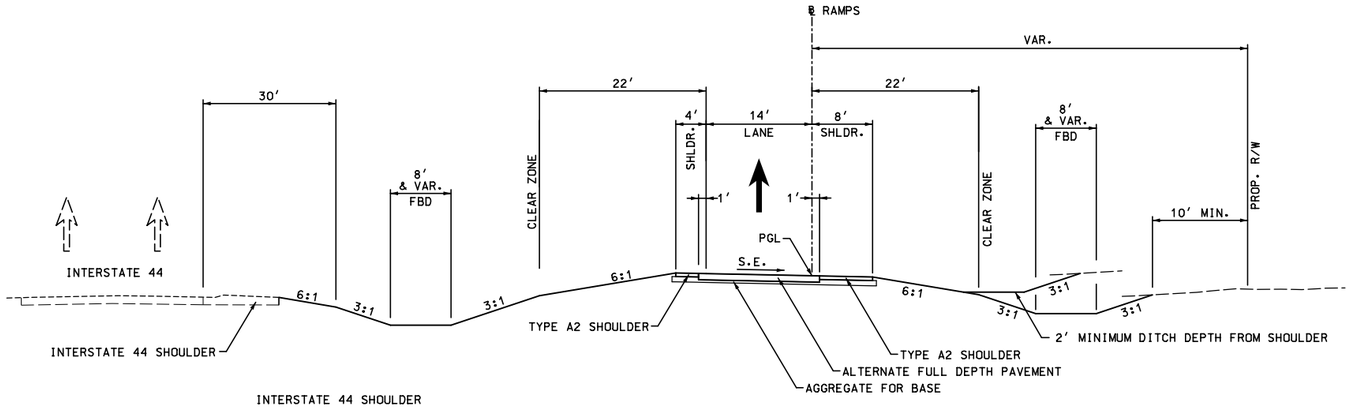

5 RAMPS

RAMP 1 STA. 0+00.00 TO STA. 13+05.00
RAMP 2 STA. 1+40.00 TO STA. 10+70.00
RAMP 3 STA. 6+00.00 TO STA. 14+15.00
RAMP 4 STA. 1+05.00 TO STA. 10+19.79

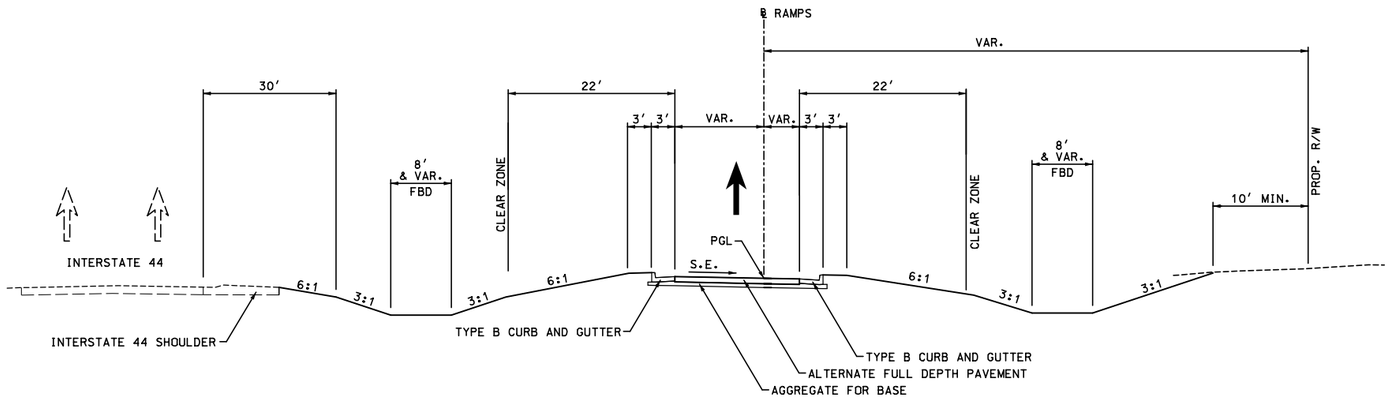

6 TYPICAL SECTION RAMPS

RAMP 1 STA. 13+05.00 TO STA. 13+88.23
RAMP 2 STA. 0+00.00 TO STA. 1+40.00
RAMP 3 STA. 14+15.00 TO STA. 15+84.38
RAMP 4 STA. 6+00.00 TO STA. 1+05.00

SHEET 3 OF 11

TYPICAL SECTIONS

"THIS MEDIA SHOULD NOT BE CONSIDERED A CERTIFIED DOCUMENT."

DATE PREPARED 3/9/2018

ROUTE	STATE
I-44	MO
DISTRICT	SHEET NO.
SW	2

COUNTY: WEBSTER
JOB NO.: J8I0445
CONTRACT ID.:
PROJECT NO.:
BRIDGE NO.:

IF A SEAL IS PRESENT ON THIS SHEET IT HAS BEEN ELECTRONICALLY SEALED AND DATED.

DESCRIPTION	DATE

MISSOURI HIGHWAYS AND TRANSPORTATION COMMISSION
105 WEST CAPITOL
JEFFERSON CITY, MO 65102
1-888-ASK-MODOT (1-888-275-6636)

CMT
CRAWFORD, MURPHY & TILLY, INC.
ONE MEMORIAL DRIVE, SUITE 500
ST. LOUIS, MO 63102 (314) 436-5500
ENGINEERING CORPORATION - 000631
©Copyright CMT, Inc.

DISCLAIMER
THE PROFESSIONAL WHOSE SIGNATURE AND PERSONAL SEAL APPEAR HEREON ASSUMES RESPONSIBILITY ONLY FOR WHAT APPEARS ON THIS PAGE, AND DISCLAIMS (PURSUANT TO SECTION 327.411 RSMO) SPECIFICATION, ESTIMATES, REPORTS, OR OTHER DOCUMENTS OR INSTRUMENTS NOT SEALED BY THE UNDERSIGNED PROFESSIONAL RELATING TO OR INTENDED TO BE USED FOR ANY PART OR PARTS OF THE PROJECT TO WHICH THIS PAGE REFERS.

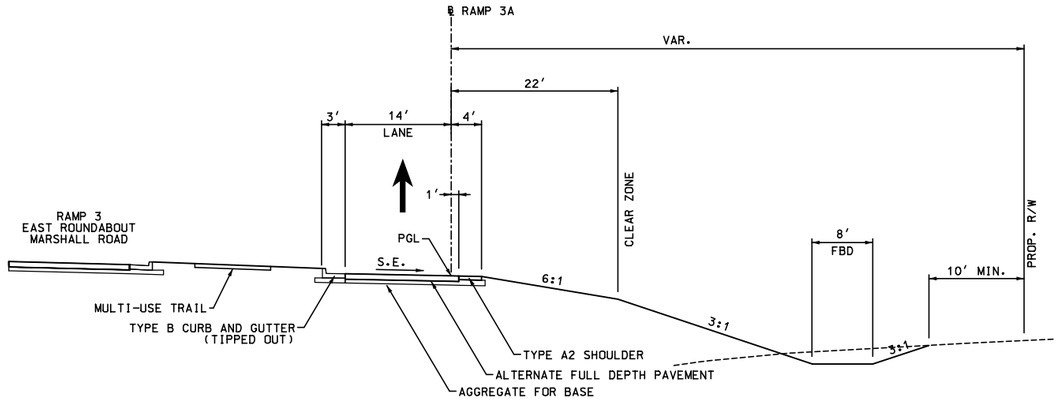

7 RAMP 3A
STA. 0+00.00 TO STA. 4+31.30

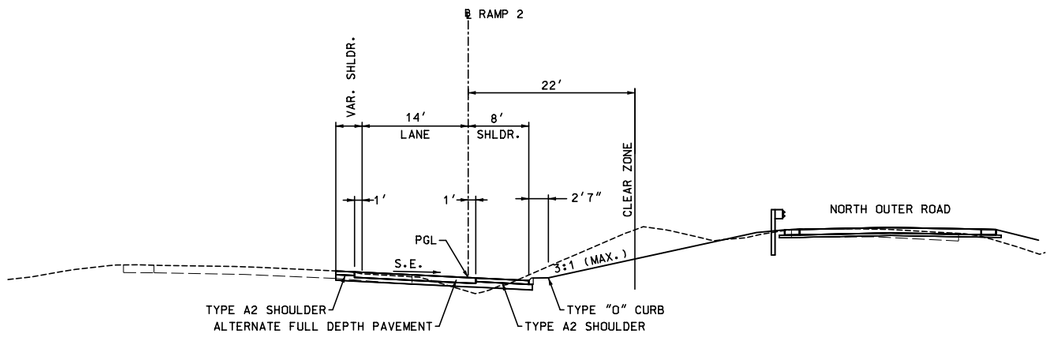

8 RAMP 2
STA. 10+70.00 TO STA. 13+70.94

"THIS MEDIA SHOULD NOT BE CONSIDERED A CERTIFIED DOCUMENT."

DATE PREPARED 3/9/2018
ROUTE I-44 | STATE MO
DISTRICT SW | SHEET NO. 2
COUNTY WEBSTER
JOB NO. J8I0445
CONTRACT ID.
PROJECT NO.
BRIDGE NO.

IF A SEAL IS PRESENT ON THIS SHEET IT HAS BEEN ELECTRONICALLY SEALED AND DATED.

DESCRIPTION | DATE

MISSOURI HIGHWAYS AND TRANSPORTATION COMMISSION
105 WEST CAPITOL
JEFFERSON CITY, MO 65102
1-888-ASK-MODOT (1-888-275-6636)

©Copyright CMT, Inc.
CMT
CRAWFORD, MURPHY & TILLY, INC.
ONE MEMORIAL DRIVE, SUITE 500
ST. LOUIS, MO 63102 (314) 436-5500
ENGINEERING CORPORATION - 000631

SHEET 4 OF 11
TYPICAL SECTIONS

DISCLAIMER
THE PROFESSIONAL WHOSE SIGNATURE AND PERSONAL SEAL APPEAR HEREON ASSUMES RESPONSIBILITY ONLY FOR WHAT APPEARS ON THIS PAGE, AND DISCLAIMS (PURSUANT TO SECTION 327.411 RSMO) SPECIFICATION, ESTIMATES, REPORTS, OR OTHER DOCUMENTS OR INSTRUMENTS NOT SEALED BY THE UNDERSIGNED PROFESSIONAL RELATING TO OR INTENDED TO BE USED FOR ANY PART OR PARTS OF THE PROJECT TO WHICH THIS PAGE REFERS.

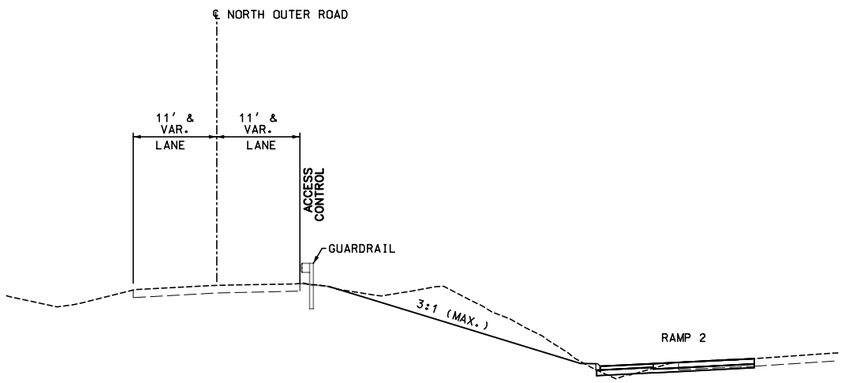

9 NORTH OUTER ROAD
STA. 615+00.00 TO STA. 617+18.93

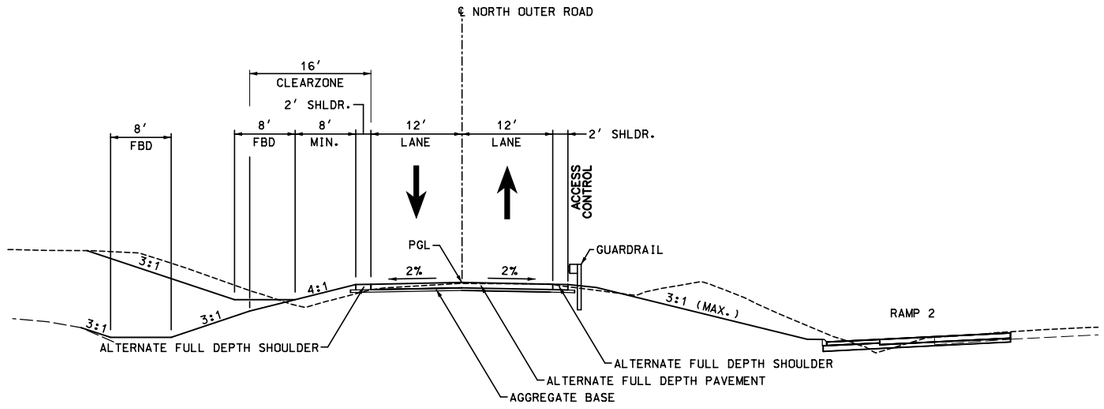

10 NORTH OUTER ROAD
STA. 617+18.93 TO STA. 619+51.72

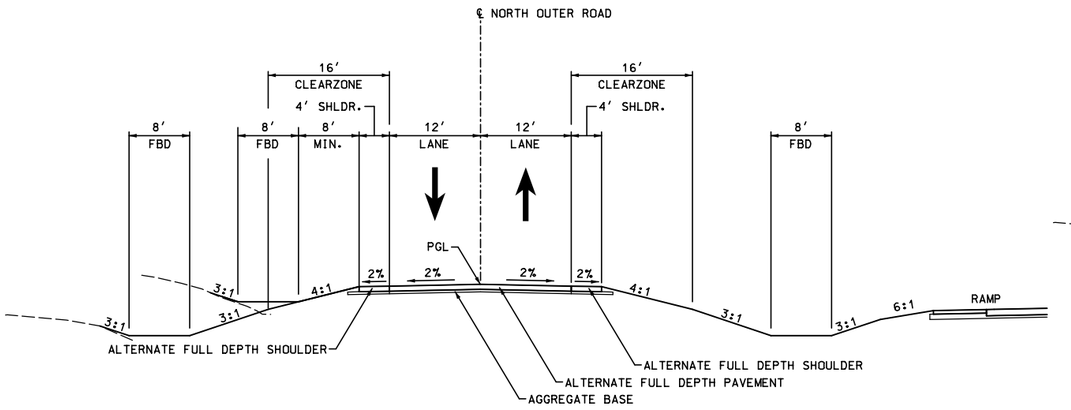

11 NORTH OUTER ROAD
STA. 619+51.72 TO STA. 629+25.00
STA. 632+20.00 TO STA. 645+66.96

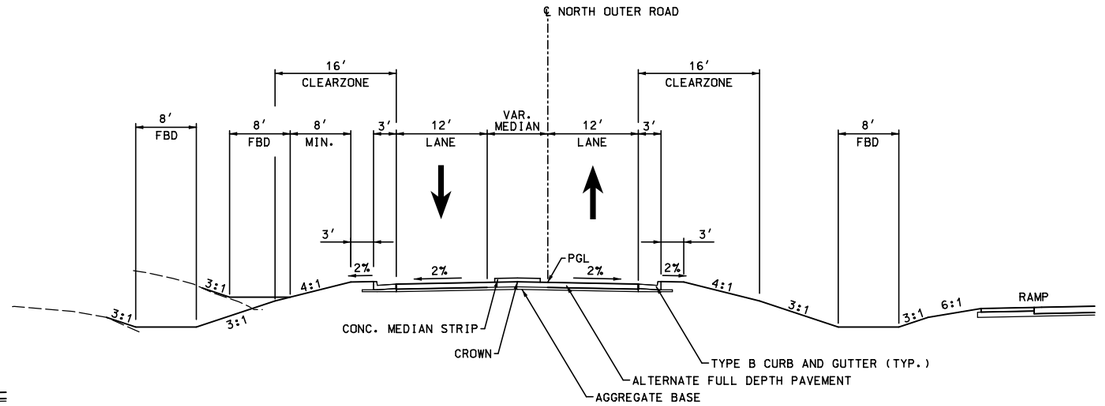

12 NORTH OUTER ROAD
STA. 629+25.00 TO STA. 633+20.00

SHEET 5 OF 11

TYPICAL SECTIONS

"THIS MEDIA SHOULD NOT BE CONSIDERED A CERTIFIED DOCUMENT."

DATE PREPARED 3/9/2018
ROUTE I-44 | STATE MO
DISTRICT SW | SHEET NO. 2
COUNTY WEBSTER
JOB NO. J8I0445
CONTRACT ID.
PROJECT NO.
BRIDGE NO.

IF A SEAL IS PRESENT ON THIS SHEET IT HAS BEEN ELECTRONICALLY SEALED AND DATED.

DESCRIPTION | DATE

MISSOURI HIGHWAYS AND TRANSPORTATION COMMISSION
105 WEST CAPITOL
JEFFERSON CITY, MO 65102
1-888-ASK-MODOT (1-888-275-6636)

CMT
© Copyright CMT, Inc.
CRAWFORD, MURPHY & TILLY, INC.
ONE MEMORIAL DRIVE, SUITE 500
ST. LOUIS, MO 63102 (314) 436-5500
ENGINEERING CORPORATION - 000631

DISCLAIMER
THE PROFESSIONAL WHOSE SIGNATURE AND PERSONAL SEAL APPEAR HEREON ASSUMES RESPONSIBILITY ONLY FOR WHAT APPEARS ON THIS PAGE, AND DISCLAIMS (PURSUANT TO SECTION 327.411 RSMO) SPECIFICATION, ESTIMATES, REPORTS, OR OTHER DOCUMENTS OR INSTRUMENTS NOT SEALED BY THE UNDERSIGNED PROFESSIONAL RELATING TO OR INTENDED TO BE USED FOR ANY PART OR PARTS OF THE PROJECT TO WHICH THIS PAGE REFERS.

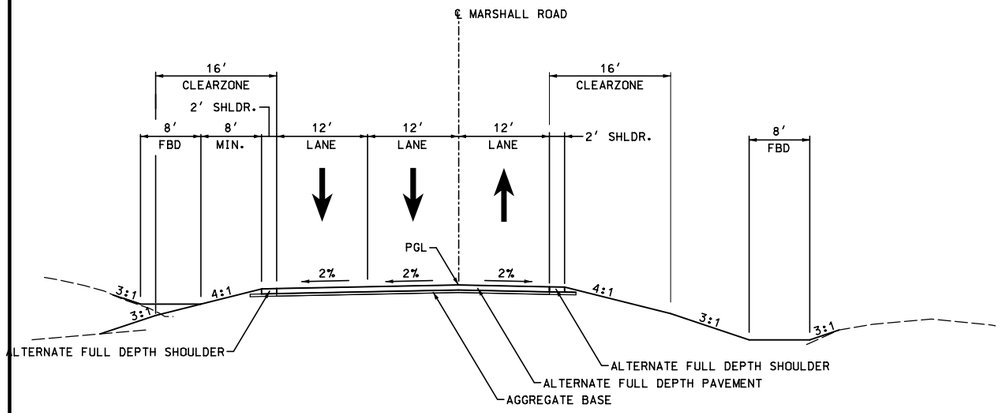

13 MARSHALL ROAD
STA. 2+34.21 TO STA. 7+00.65

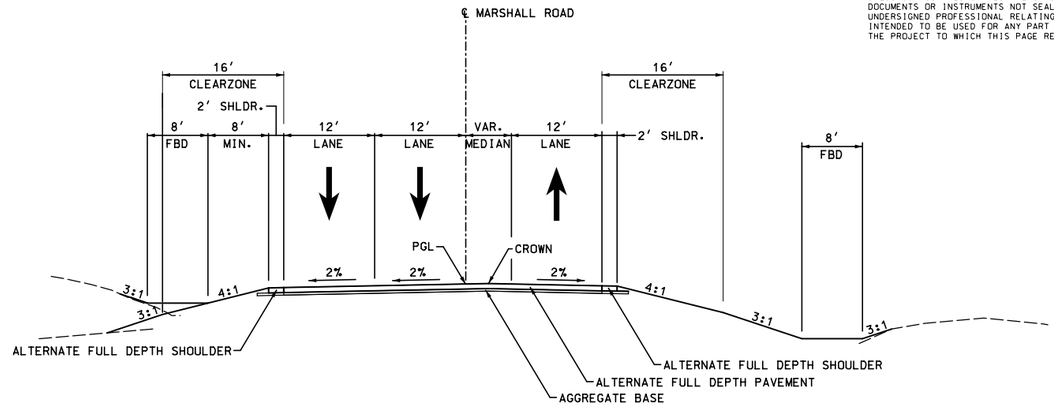

14 MARSHALL ROAD
STA. 7+00.65 TO STA. 8+28.55

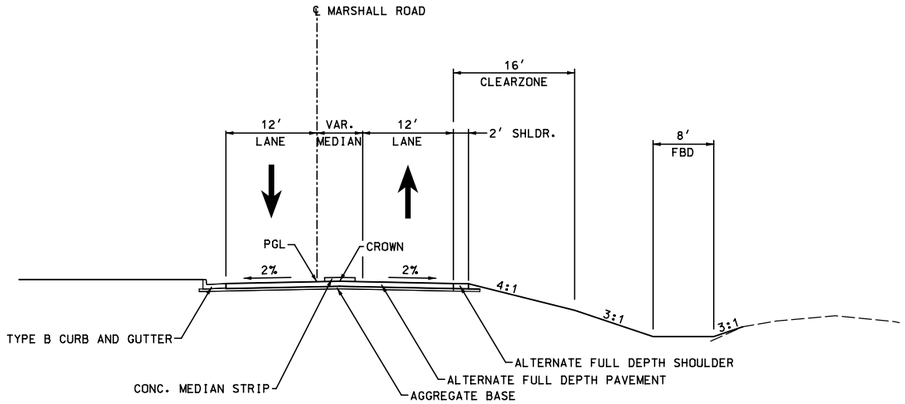

15 MARSHALL ROAD
STA. 8+28.55 TO STA. 9+65.53

"THIS MEDIA SHOULD NOT BE CONSIDERED A CERTIFIED DOCUMENT."

DATE PREPARED 3/9/2018
ROUTE I-44 | STATE MO
DISTRICT SW | SHEET NO. 2
COUNTY WEBSTER
JOB NO. J8I0445
CONTRACT ID.
PROJECT NO.
BRIDGE NO.

IF A SEAL IS PRESENT ON THIS SHEET IT HAS BEEN ELECTRONICALLY SEALED AND DATED.

DESCRIPTION	DATE

MISSOURI HIGHWAYS AND TRANSPORTATION COMMISSION
105 WEST CAPITOL
JEFFERSON CITY, MO 65102
1-888-ASK-MODOT (1-888-275-6636)

CMT
CRAWFORD, MURPHY & TILLY, INC.
ONE MEMORIAL DRIVE, SUITE 500
ST. LOUIS, MO 63102 (314) 436-5500
ENGINEERING CORPORATION - 000631
© Copyright CMT, Inc.

SHEET 6 OF 11
TYPICAL SECTIONS

DISCLAIMER
THE PROFESSIONAL WHOSE SIGNATURE AND PERSONAL SEAL APPEAR HEREON ASSUMES RESPONSIBILITY ONLY FOR WHAT APPEARS ON THIS PAGE, AND DISCLAIMS (PURSUANT TO SECTION 327.411 RSMO) SPECIFICATION, ESTIMATES, REPORTS, OR OTHER DOCUMENTS OR INSTRUMENTS NOT SEALED BY THE UNDERSIGNED PROFESSIONAL RELATING TO OR INTENDED TO BE USED FOR ANY PART OR PARTS OF THE PROJECT TO WHICH THIS PAGE REFERS.

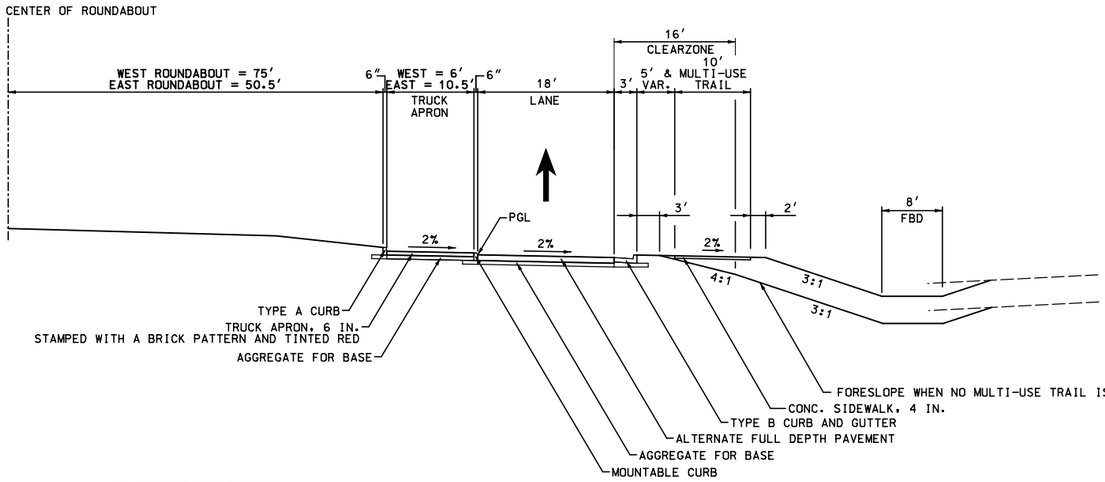

16 ROUNDABOUTS

"THIS MEDIA SHOULD NOT BE CONSIDERED A CERTIFIED DOCUMENT."

DATE PREPARED 3/9/2018

ROUTE	STATE
I-44	MO
DISTRICT	SHEET NO.
SW	2

COUNTY: WEBSTER
JOB NO.: J8I0445
CONTRACT ID.:
PROJECT NO.:
BRIDGE NO.:

IF A SEAL IS PRESENT ON THIS SHEET IT HAS BEEN ELECTRONICALLY SEALED AND DATED.

DESCRIPTION	DATE

MISSOURI HIGHWAYS AND TRANSPORTATION COMMISSION
105 WEST CAPITOL
JEFFERSON CITY, MO 65102
1-888-ASK-MODOT (1-888-275-6636)

© Copyright CMT, Inc.
CMT
CRAWFORD, MURPHY & TILLY, INC.
ONE MEMORIAL DRIVE, SUITE 500
ST. LOUIS, MO 63102 (314) 436-5500
ENGINEERING CORPORATION - 000631

TYPICAL SECTIONS

DISCLAIMER
THE PROFESSIONAL WHOSE SIGNATURE AND PERSONAL SEAL APPEAR HEREON ASSUMES RESPONSIBILITY ONLY FOR WHAT APPEARS ON THIS PAGE, AND DISCLAIMS (PURSUANT TO SECTION 327.411 RSMO) SPECIFICATION, ESTIMATES, REPORTS, OR OTHER DOCUMENTS OR INSTRUMENTS NOT SEALED BY THE UNDERSIGNED PROFESSIONAL RELATING TO OR INTENDED TO BE USED FOR ANY PART OR PARTS OF THE PROJECT TO WHICH THIS PAGE REFERS.

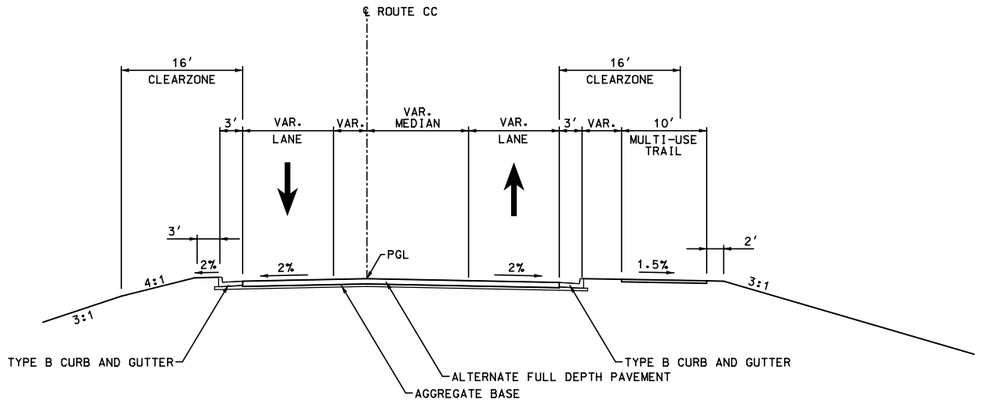

17 ROUTE CC
STA. 55+92.23 TO STA. 57+56.80
STA. 58+88.30 TO STA. 60+62.85

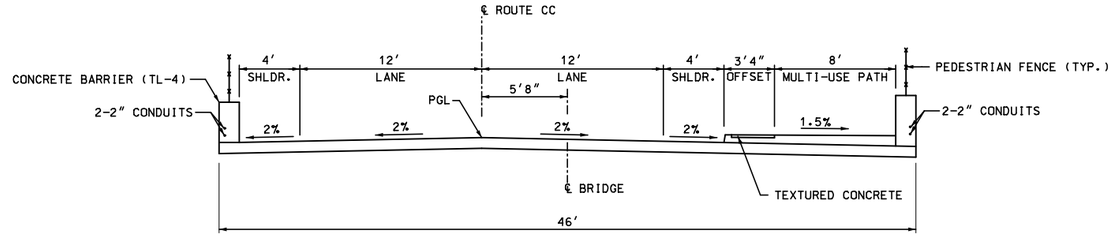

18 ROUTE CC BRIDGE
STA. 57+56.80 TO STA. 58+88.30

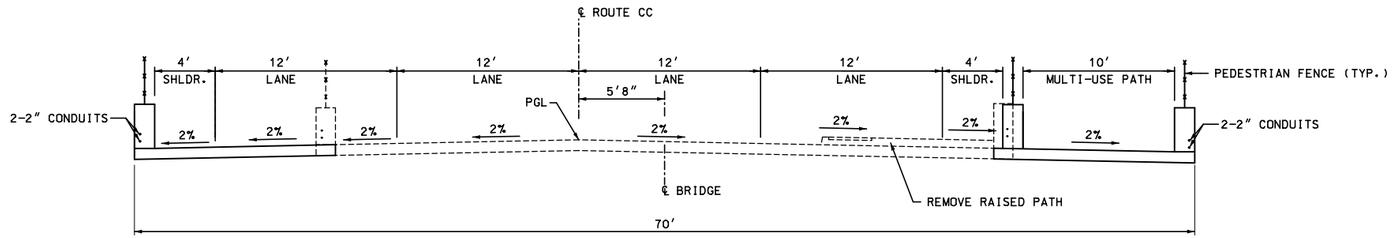

18A ROUTE CC BRIDGE FUTURE WIDENING
ONLY USED TO DETERMINE
FUTURE VERTICAL CLEARANCE

"THIS MEDIA SHOULD NOT BE CONSIDERED A CERTIFIED DOCUMENT."

DATE PREPARED: 3/9/2018
ROUTE: I-44 | STATE: MO
DISTRICT: SW | SHEET NO.: 2
COUNTY: WEBSTER
JOB NO.: J8I0445
CONTRACT ID.:
PROJECT NO.:
BRIDGE NO.:

IF A SEAL IS PRESENT ON THIS SHEET IT HAS BEEN ELECTRONICALLY SEALED AND DATED.

DESCRIPTION | DATE

MISSOURI HIGHWAYS AND TRANSPORTATION COMMISSION
105 WEST CAPITOL
JEFFERSON CITY, MO 65102
1-888-ASK-MODOT (1-888-275-6636)

CMT
CRAWFORD, MURPHY, & TILLY, INC.
ONE MEMORIAL DRIVE, SUITE 500
ST. LOUIS, MO 63102 (314) 436-5500
ENGINEERING CORPORATION - 000631
© Copyright CMT, Inc.

SHEET 8 OF 11

TYPICAL SECTIONS

DISCLAIMER
THE PROFESSIONAL WHOSE SIGNATURE AND PERSONAL SEAL APPEAR HEREON ASSUMES RESPONSIBILITY ONLY FOR WHAT APPEARS ON THIS PAGE, AND DISCLAIMS (PURSUANT TO SECTION 327.411 RSMO) SPECIFICATION, ESTIMATES, REPORTS, OR OTHER DOCUMENTS OR INSTRUMENTS NOT SEALED BY THE UNDERSIGNED PROFESSIONAL RELATING TO OR INTENDED TO BE USED FOR ANY PART OR PARTS OF THE PROJECT TO WHICH THIS PAGE REFERS.

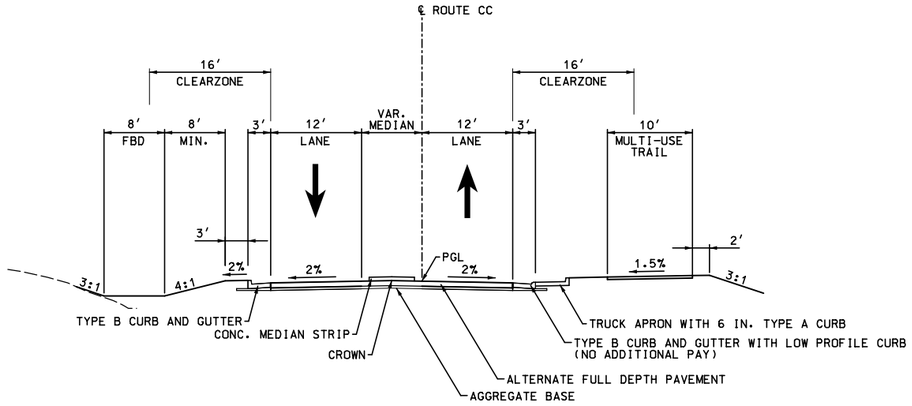

19 ROUTE CC
STA. 61+84.54 TO STA. 62+88.50

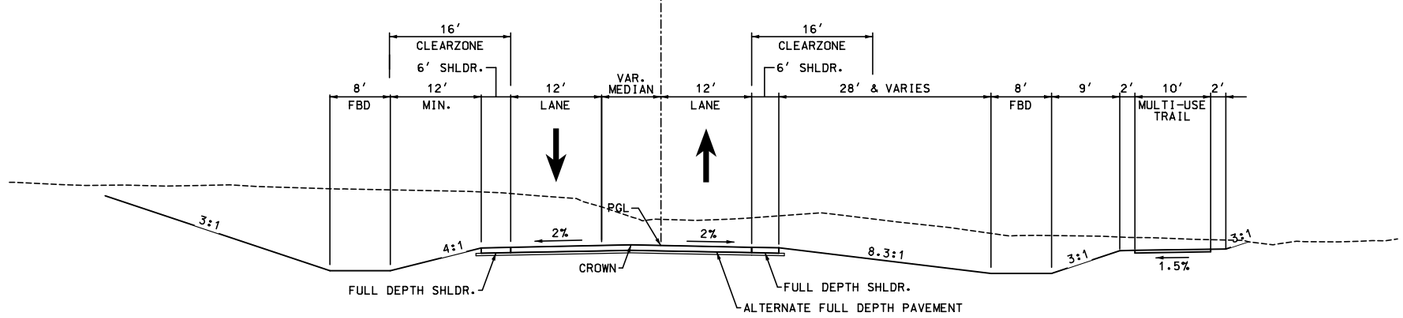

20 ROUTE CC
STA. 62+88.50 TO STA. 65+50.20

SHEET 9 OF 11

TYPICAL SECTIONS

"THIS MEDIA SHOULD NOT BE CONSIDERED A CERTIFIED DOCUMENT."

DATE PREPARED 3/9/2018
ROUTE I-44 | STATE MO
DISTRICT SW | SHEET NO. 2
COUNTY WEBSTER
JOB NO. J8I0445
CONTRACT ID.
PROJECT NO.
BRIDGE NO.

IF A SEAL IS PRESENT ON THIS SHEET IT HAS BEEN ELECTRONICALLY SEALED AND DATED.

DESCRIPTION | DATE

MISSOURI HIGHWAYS AND TRANSPORTATION COMMISSION
105 WEST CAPITOL
JEFFERSON CITY, MO 65102
1-888-ASK-MODOT (1-888-275-6636)

CMT
©Copyright CMT, Inc.
CRAWFORD, MURPHY & TILLY, INC.
ONE MEMORIAL DRIVE, SUITE 500
ST. LOUIS, MO 63102 (314) 436-5500
ENGINEERING CORPORATION - 000631

DISCLAIMER
THE PROFESSIONAL WHOSE SIGNATURE AND PERSONAL SEAL APPEAR HEREON ASSUMES RESPONSIBILITY ONLY FOR WHAT APPEARS ON THIS PAGE, AND DISCLAIMS (PURSUANT TO SECTION 327.411 RSMO) SPECIFICATION, ESTIMATES, REPORTS, OR OTHER DOCUMENTS OR INSTRUMENTS NOT SEALED BY THE UNDERSIGNED PROFESSIONAL RELATING TO OR INTENDED TO BE USED FOR ANY PART OR PARTS OF THE PROJECT TO WHICH THIS PAGE REFERS.

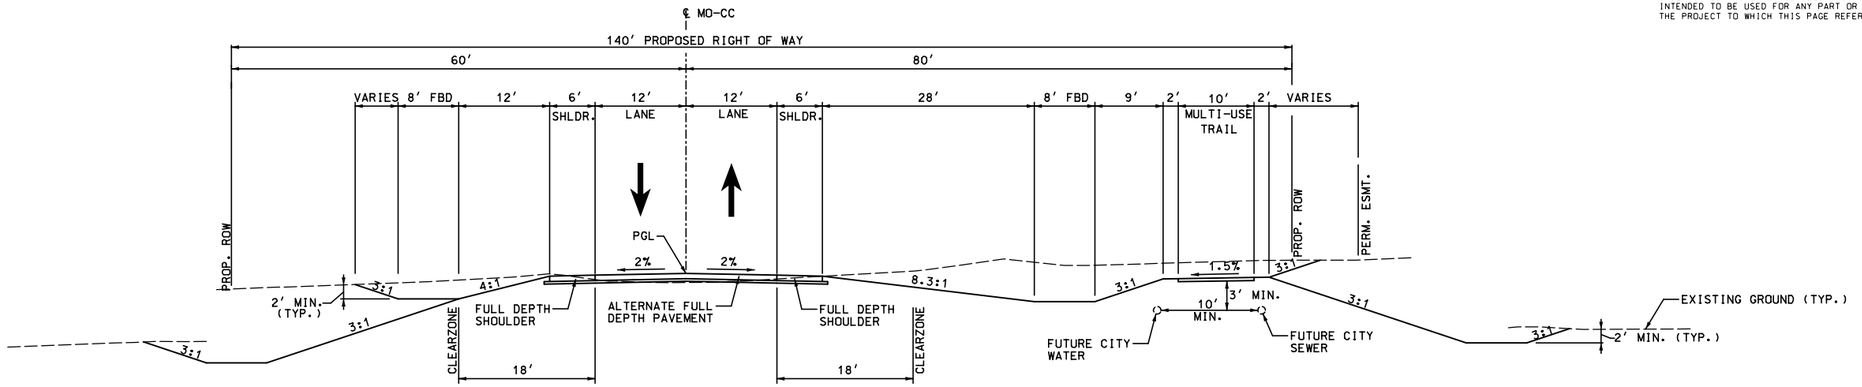

21 ROUTE CC
STA. 65+50.20 TO STA. 104+05.27

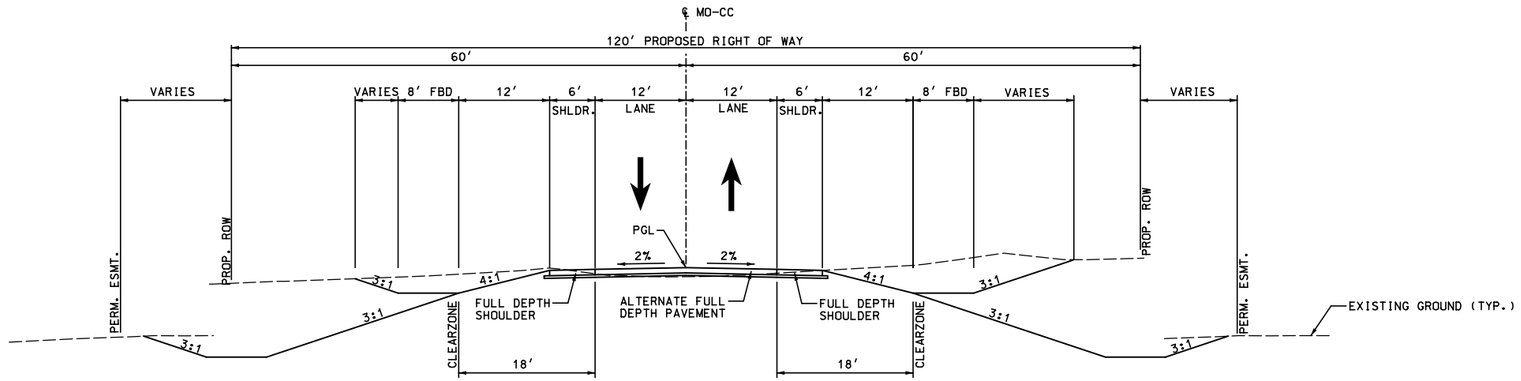

22 ROUTE CC
STA. 104+05.27 TO STA. 134+68.01

"THIS MEDIA SHOULD NOT BE CONSIDERED A CERTIFIED DOCUMENT."

DATE PREPARED: 3/9/2018
ROUTE: I-44 | STATE: MO
DISTRICT: SW | SHEET NO.: 2
COUNTY: WEBSTER
JOB NO.: J8I0445
CONTRACT ID.:
PROJECT NO.:
BRIDGE NO.:

IF A SEAL IS PRESENT ON THIS SHEET IT HAS BEEN ELECTRONICALLY SEALED AND DATED.

DATE	DESCRIPTION

MISSOURI HIGHWAYS AND TRANSPORTATION COMMISSION
105 WEST CAPITOL
JEFFERSON CITY, MO 65102
1-888-ASK-MODOT (1-888-275-6636)

CMT
© Copyright CMT, Inc.
CRAWFORD, MURPHY & TILLY, INC.
ONE MEMORIAL DRIVE, SUITE 500
ST. LOUIS, MO 63102 (314) 436-5500
ENGINEERING CORPORATION - 000631

SHEET 10 OF 11

TYPICAL SECTIONS

DISCLAIMER
THE PROFESSIONAL WHOSE SIGNATURE AND PERSONAL SEAL APPEAR HEREON ASSUMES RESPONSIBILITY ONLY FOR WHAT APPEARS ON THIS PAGE, AND DISCLAIMS (PURSUANT TO SECTION 327.411 RSMO) SPECIFICATION, ESTIMATES, REPORTS, OR OTHER DOCUMENTS OR INSTRUMENTS NOT SEALED BY THE UNDERSIGNED PROFESSIONAL RELATING TO OR INTENDED TO BE USED FOR ANY PART OR PARTS OF THE PROJECT TO WHICH THIS PAGE REFERS.

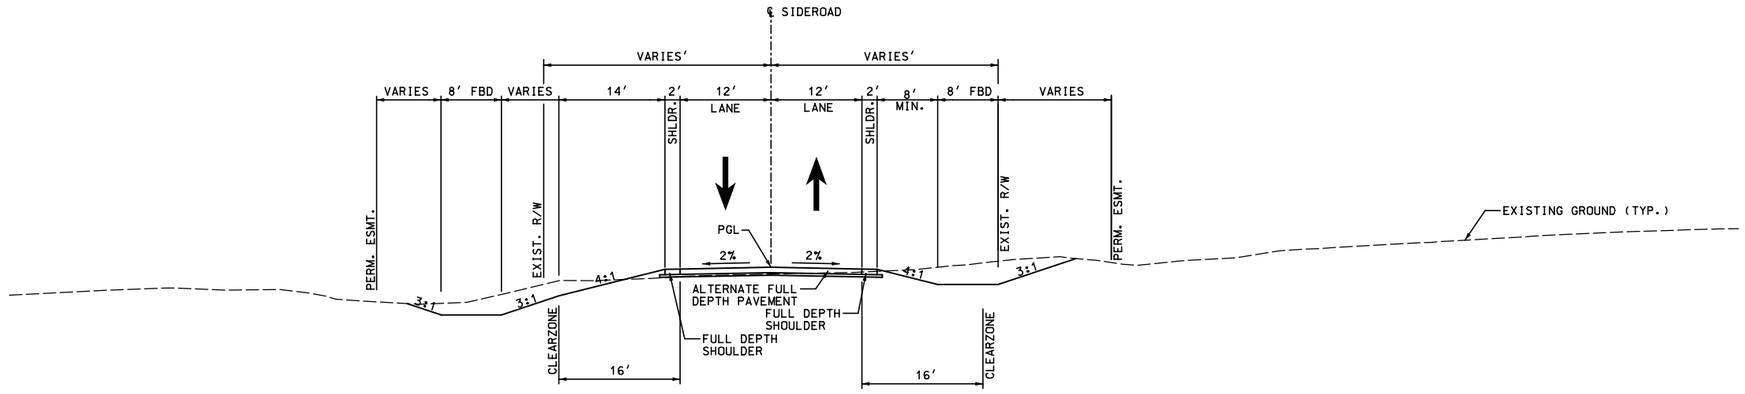

23 SIDEROADS

STA.10+00.00 TO STA. 11+00.00 N. MARSHALL ST.
STA. 10+00.00 TO STA. 14+86.00 RIFLE RANGE DR.

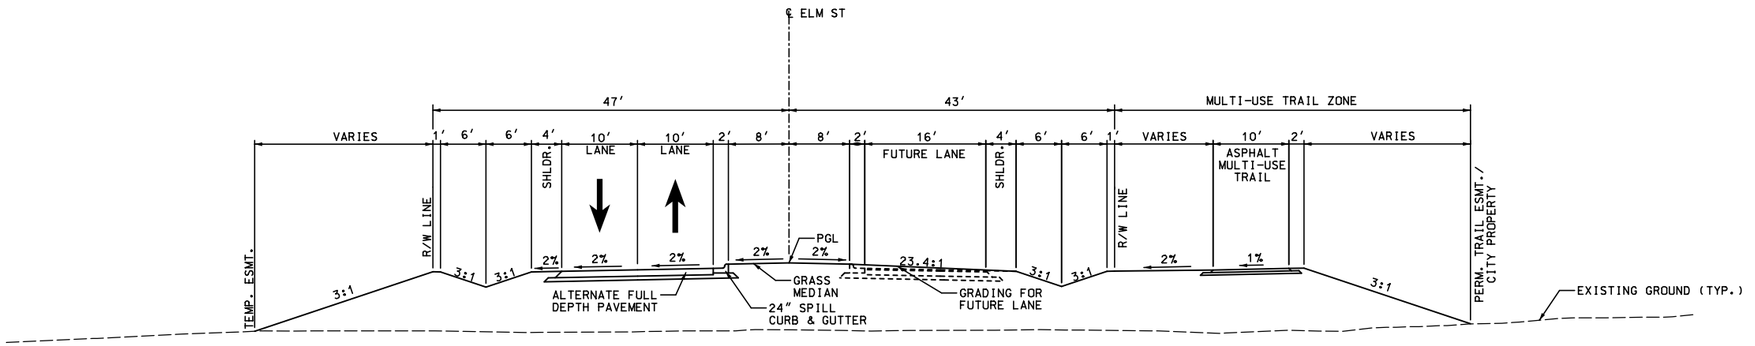

24 ELM STREET ALT BID.

STA. 10+00.00 TO STA. 35+40.65

"THIS MEDIA SHOULD NOT BE CONSIDERED A CERTIFIED DOCUMENT."

DATE PREPARED 3/9/2018
ROUTE I-44 | STATE MO
DISTRICT SW | SHEET NO. 2
COUNTY WEBSTER
JOB NO. J8I0445
CONTRACT ID.
PROJECT NO.
BRIDGE NO.

IF A SEAL IS PRESENT ON THIS SHEET IT HAS BEEN ELECTRONICALLY SEALED AND DATED.

DESCRIPTION | DATE

MISSOURI HIGHWAYS AND TRANSPORTATION COMMISSION
105 WEST CAPITOL
JEFFERSON CITY, MO 65102
1-888-ASK-MODOT (1-888-275-6636)

CMT
CRAWFORD, MURPHY & TILLY, INC.
ONE MEMORIAL DRIVE, SUITE 500
ST. LOUIS, MO 63102 (314) 436-5500
ENGINEERING CORPORATION - 000631
©Copyright CMT, Inc.

SHEET 11 OF 11

TYPICAL SECTIONS

SCALE
0 50 100 150

SEE SHEET 5
MATCHLINE I-44 WB STA. 617+50.00

DISCLAIMER
THE PROFESSIONAL WHOSE SIGNATURE AND PERSONAL SEAL APPEAR HEREON ASSUMES RESPONSIBILITY ONLY FOR WHAT APPEARS ON THIS PAGE, AND DISCLAIMS (PURSUANT TO SECTION 327.411 RSMO) SPECIFICATION, ESTIMATES, REPORTS, OR OTHER DOCUMENTS OR INSTRUMENTS NOT SEALED BY THE UNDERSIGNED PROFESSIONAL RELATING TO OR INTENDED TO BE USED FOR ANY PART OR PARTS OF THE PROJECT TO WHICH THIS PAGE REFERS.

"THIS MEDIA SHOULD NOT BE CONSIDERED A CERTIFIED DOCUMENT."

① JOHNSON, STEVEN C ETAL
SEE SHEET 5 FOR TAKINGS

JOHNSON, STEVEN C ETAL
NO TAKINGS

SW ¼ NW ¼ 34-31-18
℄ 1/4 SECTION LINE
SE ¼ NE ¼ 33-31-18
NE ¼ SE ¼ 33-31-18
SECTION LINE

STA 615+00.00 EX NOR =
STA 615+00.00 PR NOR

615

YOUNG, ANGIE C
NO TAKINGS

YOUNG, ANGIE C
NO TAKINGS

EXIST. R/W
UT
UT (CENTURY LINK)
UT (LIGHTCORE)
X

JONES, JASON & APRIL ETAL
NO TAKINGS

BROOK STREET
EXIST. R/W

GRAYBILL, CURTIS O & JENNY
NO TAKINGS
BUILDING

℄ RAMP 3
TENTATIVE R/W
+40.53
157.16' RT
T.C.E.
(EXIST. ESMT.)
FO
SLO

STA 614+91.43 WB I-44 =
STA 0+00.00 RAMP 3

NW ¼ SW ¼ 34-31-18

+70.00
196.99' RT

② JONES, JASON & APRIL
0.40 AC TEMP. ESM'T. (CONSTRUCTION)
X.XX AC REMAINING

4" TYPE "D" CURB
12" PROP. NOR PIPE
18" PIPE
15" PIPE
6' SHLDR.
12' LANE
SAWCUT
8' FBD
4' FBD
2' FBD
300' TAPER
100' TAPER
V-DITCH
STA. 611+71.57 EXIST. NOR
STA. 610+65.00
℄ EXIST. NOR
℄ WB I-44
℄ EB I-44
EXIST. R/W (EXIST. ESMT.)
+83.42
151.02' LT
+45.00
196.98' RT
+45.00
156.98' RT

610
STA. 609+75 WB I-44
BEGIN PROJECT

LAND TIE
666+00 +
SE 1/4 NW 1/4 SEC. 27-T31N-R18W
SW 1/4 NE 1/4 SEC. 27-T31N-R18W
1/4 SEC. LINE
5/8" IRON PIN LS-2077
NE COR SW 1/4 SEC. 27-T31N-R18W
I-44 & EAST BOUND
STA: 665+00
S63°14'54"W 1268.84'
NE 1/4 SW 1/4 SEC. 27-T31N-R18W
NW 1/4 SE 1/4 SEC. 27-T31N-R18W
1/4 SEC. LINE

DRAINAGE LEGEND

(A) PRECAST CONCRETE DROP INLET 4FT X 2FT WITH CURVED VANE GRATE AND FRAME (4FT X 2FT) (TYPE A)

(B) PRECAST CONCRETE DROP INLET 3FT X 2FT WITH GRATE AND BEARING PLATE 3FT X 2FT (TYPE S-1)

(C) PRECAST CONCRETE DROP INLET 5FT X 3FT WITH GRATE AND BEARING PLATE 5FT X 3FT (TYPE S-1)

(D) PRECAST CONCRETE DROP INLET 2FT X 2FT WITH CURVED VANE GRATE AND FRAME (2FT X 2FT) (TYPE D)

(E) PRECAST CONCRETE MANHOLE WITH MANHOLE FRAME AND COVER, TYPE 4

(F) GROUP A FLARED END SECTION

(S) SPECIAL INLET NO. 1

GENERAL NOTES

1. THE BASIS OF BEARING IS U.S. STATE PLANE NAD83 ZONE 2401 (MISSOURI CENTRAL). VERTICAL DATUM IS NAVD88.
2. RIGHT OF WAY LIMITS FOR THIS PROJECT EXTEND FROM STATION 616+40.53 TO STATION 643+50.00, INTERSTATE 44, A DISTANCE OF 0.51 MILES.
3. SEE GEOMETRIC SHEETS FOR INTERSECTION STATION TIES, CURVE DATA, ANGLES, BEARINGS, AND COORDINATE POINT INFORMATION.
4. ALL RIGHT OF WAY CALLOUTS REFERENCE THE CENTERLINE OF THE WESTBOUND LANES OF INTERSTATE 44, UNLESS OTHERWISE NOTED.
5. THE APPROXIMATE LOCATION OF PROPERTY LINES AS SHOWN ON THE PLANS ARE BASED ON THE BEST INFORMATION AVAILABLE TO THE COMMISSION AT THIS TIME. THIS INFORMATION IS PROVIDED BY THE COMMISSION AS-IS AND THE COMMISSION EXPRESSLY DISCLAIMS AND REPRESENTATION OR WARRANTY AS TO THE COMPLETENESS, ACCURACY, OR SUITABILITY OF THE INFORMATION FOR ANY USE.

PLAN SHEET

IF A SEAL IS PRESENT ON THIS SHEET IT HAS BEEN ELECTRONICALLY SEALED AND DATED.

DATE PREPARED: 3/9/2018
ROUTE: I-44 | STATE: MO
DISTRICT: SW | SHEET NO.: 4
COUNTY: WEBSTER
JOB NO.: J8I0445
CONTRACT ID.:
PROJECT NO.:
BRIDGE NO.:

DATE	DESCRIPTION

MISSOURI HIGHWAYS AND TRANSPORTATION COMMISSION
105 WEST CAPITOL
JEFFERSON CITY, MO 65102
1-888-ASK-MODOT (1-888-275-6636)

CMT
©Copyright CMT, Inc.
CRAWFORD, MURPHY & TILLY, INC.
ONE MEMORIAL DRIVE, SUITE 500
ST. LOUIS, MO 63102 (314) 436-5500
ENGINEERING CORPORATION - 000631

PRELIMINARY PLANS – SUBJECT TO CHANGE

SCALE
0 50 100 150

SEE SHEET 6
MATCHLINE I-44 WB STA. 626+50.00

DISCLAIMER
THE PROFESSIONAL WHOSE SIGNATURE AND PERSONAL SEAL APPEAR HEREON ASSUMES RESPONSIBILITY ONLY FOR WHAT APPEARS ON THIS PAGE, AND DISCLAIMS (PURSUANT TO SECTION 327.411 RSMO) SPECIFICATION, ESTIMATES, REPORTS, OR OTHER DOCUMENTS OR INSTRUMENTS NOT SEALED BY THE UNDERSIGNED PROFESSIONAL RELATING TO OR INTENDED TO BE USED FOR ANY PART OR PARTS OF THE PROJECT TO WHICH THIS PAGE REFERS.

"THIS MEDIA SHOULD NOT BE CONSIDERED A CERTIFIED DOCUMENT."

NORTH OUTER ROAD
STA. 626+00.00

8' SHLDR.
14' LANE
+99.97
136.00' LT
4' SHLDR.

℄ NOR
625
625
+34.79
42" PIPE
2' SHLDR.
2' SHLDR.
12' LANE
12' LANE
8'x7' BOX CULVERT EXTENSION
+99.97
151.00' LT
4' FBD
℄ RAMP 2
8' FBD
℄ WB I-44
℄ EB I-44
8' FBD
15" PIPE
EXISTING 8'X7' CONCRETE BOX CULVERT (UIP)
STA. 621+55.64 WB I-44
10
5
8' SHLDR.
14' LANE
4' SHLDR.
+24.47
57.00' RT
8' FBD
℄ RAMP 3
24" PIPE
12" PIPE
(EXIST. ESMT.)
TENTATIVE R/W
+55.00
265.00' RT
+35.00
300.00' RT
SW ¼ NW ¼
34-31-18
4
WILKS, BRYCE & MARYL
5.15 AC NEW R/W
4.69 AC REMAINING (LEFT)
0.45 AC REMAINING (RIGHT)
STA. 623+57
5'x3' S-1 INLET
DA = 1.1 ac
Q50 = 9 CFS + 17 CFS
OVERFLOW FROM 30" RCP
STA. 622+00
3'x2' S-1 INLET
DA = 0.5 ac
Q50 = 4 CFS + 3 CFS
OVERFLOW FROM UPSTREAM INLET
STA. 621+14
8'x7' RCB
DA = 410 ac
Q100 = 988 CFS
8'x7' BOX CULVERT EXTENSION
+88.77
157.00' RT
EB I-44 EQUATION:
Sta 620+23.90 BK =
Sta 619+88.80 AH
PT STA 619+88.80
3
OBERMARK, LONNIE RAE & AUDREA P
0.28 AC NEW R/W
3.24 AC REMAINING
+25.00
215.00' RT
8' FBD
(EXIST. ESMT.)
TENTATIVE R/W CULVERT

NOR STA. 625+17
42" INVERT
DA = 15.3 ac
Q50 = 72 CFS

STA. 622+20
3'x2' S-1 INLET
DA = 1.5 ac
Q50 = 12 CFS

SECTION LINE
RAMP 2 STA. 10+50
5'x3' S-1 INLET
DA = 1 ac
Q50 = 8 CFS
PT STA 9+22.04
+85.00
240.00' LT
TENTATIVE R/W
PC STA 10+27.22
620
+90.00
151.00' LT
C.E.T.
67
NE ¼ NE ¼
33-31-18
1
JOHNSON, STEVEN C ETAL
11.91 AC NEW R/W
20.77 AC REMAINING
24" PIPE
24" TYPE "O" CURB
4" SAWCUT
PC STA 5+98.01
12
12

BEGIN CONSTRUCTION NOR STA. 617+18.93

MATCHLINE I-44 WB STA. 617+50.00
SEE SHEET 4

LEGEND
– PAVEMENT REMOVAL
– PROPOSED PAVEMENT

PLAN SHEET

DATE PREPARED
3/9/2018

ROUTE	STATE
I-44	MO
DISTRICT	SHEET NO.
SW	5

COUNTY
WEBSTER

JOB NO.
J8I0445

CONTRACT ID.

PROJECT NO.

BRIDGE NO.

DATE	DESCRIPTION

IF A SEAL IS PRESENT ON THIS SHEET IT HAS BEEN ELECTRONICALLY SEALED AND DATED.

MISSOURI HIGHWAYS AND TRANSPORTATION COMMISSION
105 WEST CAPITOL
JEFFERSON CITY, MO 65102
1-888-ASK-MODOT (1-888-275-6636)

CMT
©Copyright CMT, Inc.
CRAWFORD, MURPHY & TILLY, INC.
ONE MEMORIAL DRIVE, SUITE 500
ST. LOUIS, MO 63102 (314) 436-5500
ENGINEERING CORPORATION - 000631

PRELIMINARY PLANS – SUBJECT TO CHANGE

DISCLAIMER
THE PROFESSIONAL WHOSE SIGNATURE AND PERSONAL SEAL APPEAR HEREON ASSUMES RESPONSIBILITY ONLY FOR WHAT APPEARS ON THIS PAGE, AND DISCLAIMS (PURSUANT TO SECTION 327.411 RSMO) SPECIFICATION, ESTIMATES, REPORTS, OR OTHER DOCUMENTS OR INSTRUMENTS NOT SEALED BY THE UNDERSIGNED PROFESSIONAL RELATING TO OR INTENDED TO BE USED FOR ANY PART OR PARTS OF THE PROJECT TO WHICH THIS PAGE REFERS.

NOTE:
SEE SPECIAL SHEETS FOR TRAFFIC FLOW DIAGRAMS.

SCALE
0 50 100 150

"THIS MEDIA SHOULD NOT BE CONSIDERED A CERTIFIED DOCUMENT."

DATE PREPARED	3/9/2018
ROUTE	STATE
I-44	MO
DISTRICT	SHEET NO.
SW	6
COUNTY	WEBSTER
JOB NO.	J8I0445
CONTRACT ID.	
PROJECT NO.	
BRIDGE NO.	

IF A SEAL IS PRESENT ON THIS SHEET IT HAS BEEN ELECTRONICALLY SEALED AND DATED.

DESCRIPTION | DATE

MISSOURI HIGHWAYS AND TRANSPORTATION COMMISSION
MoDOT
105 WEST CAPITOL
JEFFERSON CITY, MO 65102
1-888-ASK-MODOT (1-888-275-6636)

CMT
©Copyright CMT, Inc.
CRAWFORD, MURPHY & TILLY, INC.
ONE MEMORIAL DRIVE, SUITE 500
ST. LOUIS, MO 63102 (314) 436-5500
ENGINEERING CORPORATION - 000631

PLAN SHEET

L:\MarshfieldMO\17322-03\Draw\Sheets\006_PS_03_J8I0445_I50.dgn 4:17:51 PM 3/9/2018

PRELIMINARY PLANS – SUBJECT TO CHANGE

SCALE
0 50 100 150

SEE SHEET 8
MATCHLINE I-44 WB STA. 643+50.00

SW ¼ SW ¼ 27-31-18

SECTION LINE

NE ¼ NW ¼ 34-31-18

NW ¼ NW ¼ 34-31-18

1/4 SECTION LINE

1/4 SECTION LINE

(1)
JOHNSON, STEVEN C ETAL
SEE SHEET 5 FOR TAKINGS

(5)
SPRIGGS, THOMAS W & REGINA A (RT)
SEE SHEET 10 FOR TAKINGS

+50.00
141.00' LT

+60.00
163.00' LT

+00.00
157.00' RT

+25.00
210.00' LT

+99.97
131.00

+99.97
166.00' LT

+99.78

+19.78

PRC STA 3+36.64

PC STA 1+75.79

PRC STA 636+19.78

PCC STA 639+29.34

STA 10+49.79 RAMP 4 =
STA 42+44.45 I-44

I-44 STA. 642+50
DA = 3 ac
Q50 = 20 CFS

I-44 STA. 635+70
5'x6' RCB
DA = 13 ac
Q100 = 72 CFS

I-44 STA. 635+70
3'x2' S-1 INLET
DA = 1 ac
Q50 = 8 CFS

TENTATIVE R/W
EXIST. R/W
EXIST. ESMT.
EXIST. HEADWALL (R)
EXIST. R/W (AT&T)
EXIST. ESMT. (AT&T)
TENTATIVE R/W
PROP. CONC. COLLAR
EXISTING 5'X6' CONCRETE BOX CULVERT (UIP)
PROP. CONC. COLLAR
42" PIPE (CENTURY LINK)
42 PIPE"
15" PIPE
8' FBD
4' FBD
SAWCUT (LIGHTCORE)
(UIP)
(CENTURY LINK)
(AT&T)
(LIGHTCORE)
℄ NOR
℄ WB I-44
℄ EB I-44
℄ RAMP 1
℄ RAMP 4
STA. 639+26.76
STA. 639+12.10
12' LANE
4' SHLDR.
2' SHLDR.
SLC
FO
UT
UE
OE
PP
SLF
FES (R)
HEADWALL (R)
BUILDIN

640
635
10
5

NORTH OUTER ROAD
STA. 635+00.00

MATCHLINE I-44 WB STA. 634+50.00
SEE SHEET 6

LEGEND
- PAVEMENT REMOVAL
- PROPOSED PAVEMENT

PLAN SHEET

DISCLAIMER
THE PROFESSIONAL WHOSE SIGNATURE AND PERSONAL SEAL APPEAR HEREON ASSUMES RESPONSIBILITY ONLY FOR WHAT APPEARS ON THIS PAGE, AND DISCLAIMS (PURSUANT TO SECTION 327.411 RSMO) SPECIFICATION, ESTIMATES, REPORTS, OR OTHER DOCUMENTS OR INSTRUMENTS NOT SEALED BY THE UNDERSIGNED PROFESSIONAL RELATING TO OR INTENDED TO BE USED FOR ANY PART OR PARTS OF THE PROJECT TO WHICH THIS PAGE REFERS.

"THIS MEDIA SHOULD NOT BE CONSIDERED A CERTIFIED DOCUMENT."

DATE PREPARED	3/9/2018
ROUTE	I-44
STATE	MO
DISTRICT	SW
SHEET NO.	7
COUNTY	WEBSTER
JOB NO.	J8I0445
CONTRACT ID.	
PROJECT NO.	
BRIDGE NO.	

IF A SEAL IS PRESENT ON THIS SHEET IT HAS BEEN ELECTRONICALLY SEALED AND DATED.

DATE	DESCRIPTION

MISSOURI HIGHWAYS AND TRANSPORTATION COMMISSION
105 WEST CAPITOL
JEFFERSON CITY, MO 65102
1-888-ASK-MODOT (1-888-275-6636)

CMT
© Copyright CMT, Inc.
CRAWFORD, MURPHY & TILLY, INC.
ONE MEMORIAL DRIVE, SUITE 500
ST. LOUIS, MO 63102 (314) 436-5500
ENGINEERING CORPORATION - 000631

SCALE
0 50 100 150

LEGEND
– PAVEMENT REMOVAL
– PROPOSED PAVEMENT

DISCLAIMER
THE PROFESSIONAL WHOSE SIGNATURE AND PERSONAL SEAL APPEAR HEREON ASSUMES RESPONSIBILITY ONLY FOR WHAT APPEARS ON THIS PAGE, AND DISCLAIMS (PURSUANT TO SECTION 327.411 RSMO) SPECIFICATION, ESTIMATES, REPORTS, OR OTHER DOCUMENTS OR INSTRUMENTS NOT SEALED BY THE UNDERSIGNED PROFESSIONAL RELATING TO OR INTENDED TO BE USED FOR ANY PART OR PARTS OF THE PROJECT TO WHICH THIS PAGE REFERS.

END PROJECT
STA. 651+15.00

650

645

645

EXIST. R/W
UT
(CENTURY LINK)
(LIGHTCORE)
(UIP)
SLC
FO
OE
PP
4' FBD
8' FBD
250' TAPER
300' TAPER
℄ WB I-44
℄ EB I-44
STA. 649+09.97
T RISER
(SHOWME POWER)
(AT&T)
(EXIST. ESMT.)

SW ¼ SW ¼
27-31-18

NOR STA 647+65.97 =
EX NOR STA 647+00.00

STA 0+00.00 RAMP 1 =
STA 644+46.83 I-44

CANTRELL, CLYDE & SHON CANTRELL

NO TAKINGS

END CONSTRUCTION NOR
STA. 645+66.94

FIELD ENTRANCE
STA. 644+46.83 LT., NORTH OUTER ROAD
EXISTING 40 FT ENTR.
EXISTING GRADE -6%
NO PIPE

SPRIGGS, THOMAS W & REGINA A (RT)

NO TAKINGS

SE ¼ SW ¼
27-31-18

SECTION LINE

NW ¼ NW ¼
34-31-18

93

1/4 SECTION LINE

NE ¼ NW ¼
34-31-18

MATCHLINE I-44 WB STA. 643+50.00
SEE SHEET 7

PLAN SHEET

"THIS MEDIA SHOULD NOT BE CONSIDERED A CERTIFIED DOCUMENT."

DATE PREPARED	3/9/2018
ROUTE	I-44
STATE	MO
DISTRICT	SW
SHEET NO.	8
COUNTY	WEBSTER
JOB NO.	J8I0445
CONTRACT ID.	
PROJECT NO.	
BRIDGE NO.	

IF A SEAL IS PRESENT ON THIS SHEET IT HAS BEEN ELECTRONICALLY SEALED AND DATED.

DESCRIPTION | DATE

MISSOURI HIGHWAYS AND TRANSPORTATION COMMISSION
105 WEST CAPITOL
JEFFERSON CITY, MO 65102
1-888-ASK-MODOT (1-888-275-6636)

CMT
CRAWFORD, MURPHY & TILLY, INC.
ONE MEMORIAL DRIVE, SUITE 500
ST. LOUIS, MO 63102 (314) 436-5500
ENGINEERING CORPORATION - 000631
©Copyright CMT, Inc.

PRELIMINARY PLANS – SUBJECT TO CHANGE

DISCLAIMER
THE PROFESSIONAL WHOSE SIGNATURE AND PERSONAL SEAL APPEAR HEREON ASSUMES RESPONSIBILITY ONLY FOR WHAT APPEARS ON THIS PAGE, AND DISCLAIMS (PURSUANT TO SECTION 327.411 RSMO) SPECIFICATION, ESTIMATES, REPORTS, OR OTHER DOCUMENTS OR INSTRUMENTS NOT SEALED BY THE UNDERSIGNED PROFESSIONAL RELATING TO OR INTENDED TO BE USED FOR ANY PART OR PARTS OF THE PROJECT TO WHICH THIS PAGE REFERS.

"THIS MEDIA SHOULD NOT BE CONSIDERED A CERTIFIED DOCUMENT."

SCALE
0 50 100 150

8
JDE INVESTMENTS, LLC
SEE SHEET 10 FOR TAKINGS

5

+80.75
828.59' RT
+75.31
804.88' RT

FIELD ENTRANCE
STA. 5+39.69 LT., MARSHALL ROAD
NEW 40 FT ENTR.
GRADE +8.4%
NO PIPE

2' SHLDR
8' FBD
PERM. DRAINAGE ESMT.

BEGIN CONSTRUCTION MARSHALL
STA. 2+34.18

SE ¼ NW ¼
34-31-18

+56.39
880.04' RT
+50.95
856.33' RT

(CENTURY LINK)
(WEBSTER ELECTRIC)
(SUMMIT GAS)

225' TAPER

℄ MARSHALL RD

1/4 SECTION LINE

SW ¼ NW ¼
34-31-18

MATCHLINE MARSHALL ROAD
STA. 6+50.00,
SEE SHEET 6

2' SHLDR
PROP R/W
12' LANES
POND

+65.04
764.86' RT
+19.97
775.21' RT
+25.91
800.52' RT

4
WILKS, BRYCE & MARYL
SEE SHEET 5 FOR TAKINGS

3
OBERMARK,
LONNIE RAE
& AUDREA P
SEE SHEET 5 FOR TAKINGS

LEGEND
– PAVEMENT REMOVAL
– PROPOSED PAVEMENT

PLAN SHEET

DATE PREPARED
3/9/2018

ROUTE	STATE
I-44	MO
DISTRICT	SHEET NO.
SW	9

COUNTY
WEBSTER

JOB NO.
J8I0445

CONTRACT ID.

PROJECT NO.

BRIDGE NO.

DESCRIPTION | DATE

IF A SEAL IS PRESENT ON THIS SHEET IT HAS BEEN ELECTRONICALLY SEALED AND DATED.

MISSOURI HIGHWAYS AND TRANSPORTATION COMMISSION

MoDOT

105 WEST CAPITOL
JEFFERSON CITY, MO 65102
1-888-ASK-MODOT (1-888-275-6636)

CMT
© Copyright CMT, Inc.
CRAWFORD, MURPHY & TILLY, INC.
ONE MEMORIAL DRIVE, SUITE 500
ST. LOUIS, MO 63102 (314) 436-5500
ENGINEERING CORPORATION - 000631

L:\MarshfieldMO\17322-03\Draw\Sheets\009_PS_06_J8I0445_i50.dgn 4:17:53 PM 3/9/2018

DISCLAIMER
THE PROFESSIONAL WHOSE SIGNATURE AND PERSONAL SEAL APPEAR HEREON ASSUMES RESPONSIBILITY ONLY FOR WHAT APPEARS ON THIS PAGE, AND DISCLAIMS (PURSUANT TO SECTION 327.411 RSMO) SPECIFICATION, ESTIMATES, REPORTS, OR OTHER DOCUMENTS OR INSTRUMENTS NOT SEALED BY THE UNDERSIGNED PROFESSIONAL RELATING TO OR INTENDED TO BE USED FOR ANY PART OR PARTS OF THE PROJECT TO WHICH THIS PAGE REFERS.

LEGEND

- PAVEMENT REMOVAL
- PROPOSED PAVEMENT

SCALE
0 50 100 150

1/4 SECTION LINE

NE¼ NW¼ 34-31-18

SE¼ NW¼ 34-31-18

BUILDING

65 70 75

SEE SHEET 6 MATCHLINE STA. 64+00.00

SEE SHEET 11 MATCHLINE ROUTE CC STA. 76+50.00

⑤ SPRIGGS, THOMAS W & REGINA A (RT)
6.17 AC NEW R/W
0.09 AC PERM. ESM'T. (DRAINAGE)
0.08 AC TEMP. ESM'T. (CONSTRUCTION)
43.13 AC REMAINING

⑧ JDE INVESTMENTS, LLC
13.60 AC NEW R/W
0.68 AC PERM. ESM'T. (DRAINAGE & TRAIL)
4.14 AC TEMP. ESM'T. (CONSTRUCTION)
72.5 AC REMAINING (LT.)
139.44 AC REMAINING (RT.)

⑦ GTP TOWERS V, LLC
0.01 AC TEMP. ESM'T. (CONSTRUCTION)
0.33 AC REMAINING

+36.72 79.39' LT
PT STA. 65+50.92
+50.16 60.00' LT
+20.00 70.00' LT
+20.00 60.00' LT
+20.00 70.00' LT
+25.00 60.00' LT.
+25.00 65.00' LT.

T.C.E.
℄ ROUTE CC
TENTATIVE R/W
8' FBD
6' SHLDR.
12' LANE
12' LANE
6' SHLDR.
ROUTE CC
SLC
60
80'
SUMMIT GAS
EXIST. R/W
10' M.U.T.
PAT
UT
OE
WEBSTER ELECTRIC
CENTURY LINK
(R)
(RBO)
T.C.E. GUY
+50.00 80.00' RT.
+70.00 110.00' RT.
EXIST. & TENTATIVE R/W
STA. 73+02.07
15" PIPE
D.A. = 0.7 AC
Q_m = 3.27 CFS
STA. 76+40.06
2-24" PIPES
D.A. = 16.05 AC
Q_m = 41.45 CFS
TYPE I DRIVEWAY
73+00.51 RT.
SKEW = 2.34°
GRADE = +1.34%
WIDTH = 11' (MATCH EX.)
LENGTH = 76.5'
RADIUS = 10'
STA. 75+71.21
15" PIPE
D.A. = 3 AC
Q_m = 6.85 CFS
POND

1	+45.00, 80.00' RT
2	+45.00, 90.00' RT
3	+70.00, 100.00' RT
4	+70.00, 110.00' RT
5	+75.00, 90.00' LT
6	+75.00, 80.00' LT

PLAN SHEET

"THIS MEDIA SHOULD NOT BE CONSIDERED A CERTIFIED DOCUMENT."

DATE PREPARED 3/9/2018

ROUTE	STATE
I-44	MO
DISTRICT	SHEET NO.
SW	10

COUNTY WEBSTER
JOB NO. J8I0445
CONTRACT ID.
PROJECT NO.
BRIDGE NO.

IF A SEAL IS PRESENT ON THIS SHEET IT HAS BEEN ELECTRONICALLY SEALED AND DATED.

DESCRIPTION	DATE

MISSOURI HIGHWAYS AND TRANSPORTATION COMMISSION
105 WEST CAPITOL
JEFFERSON CITY, MO 65102
1-888-ASK-MODOT (1-888-275-6636)

CMT
CRAWFORD, MURPHY, & TILLY, INC.
ONE MEMORIAL DRIVE, SUITE 500
ST. LOUIS, MO 63102 (314) 436-5500
ENGINEERING CORPORATION - 000631

© Copyright CMT, Inc.

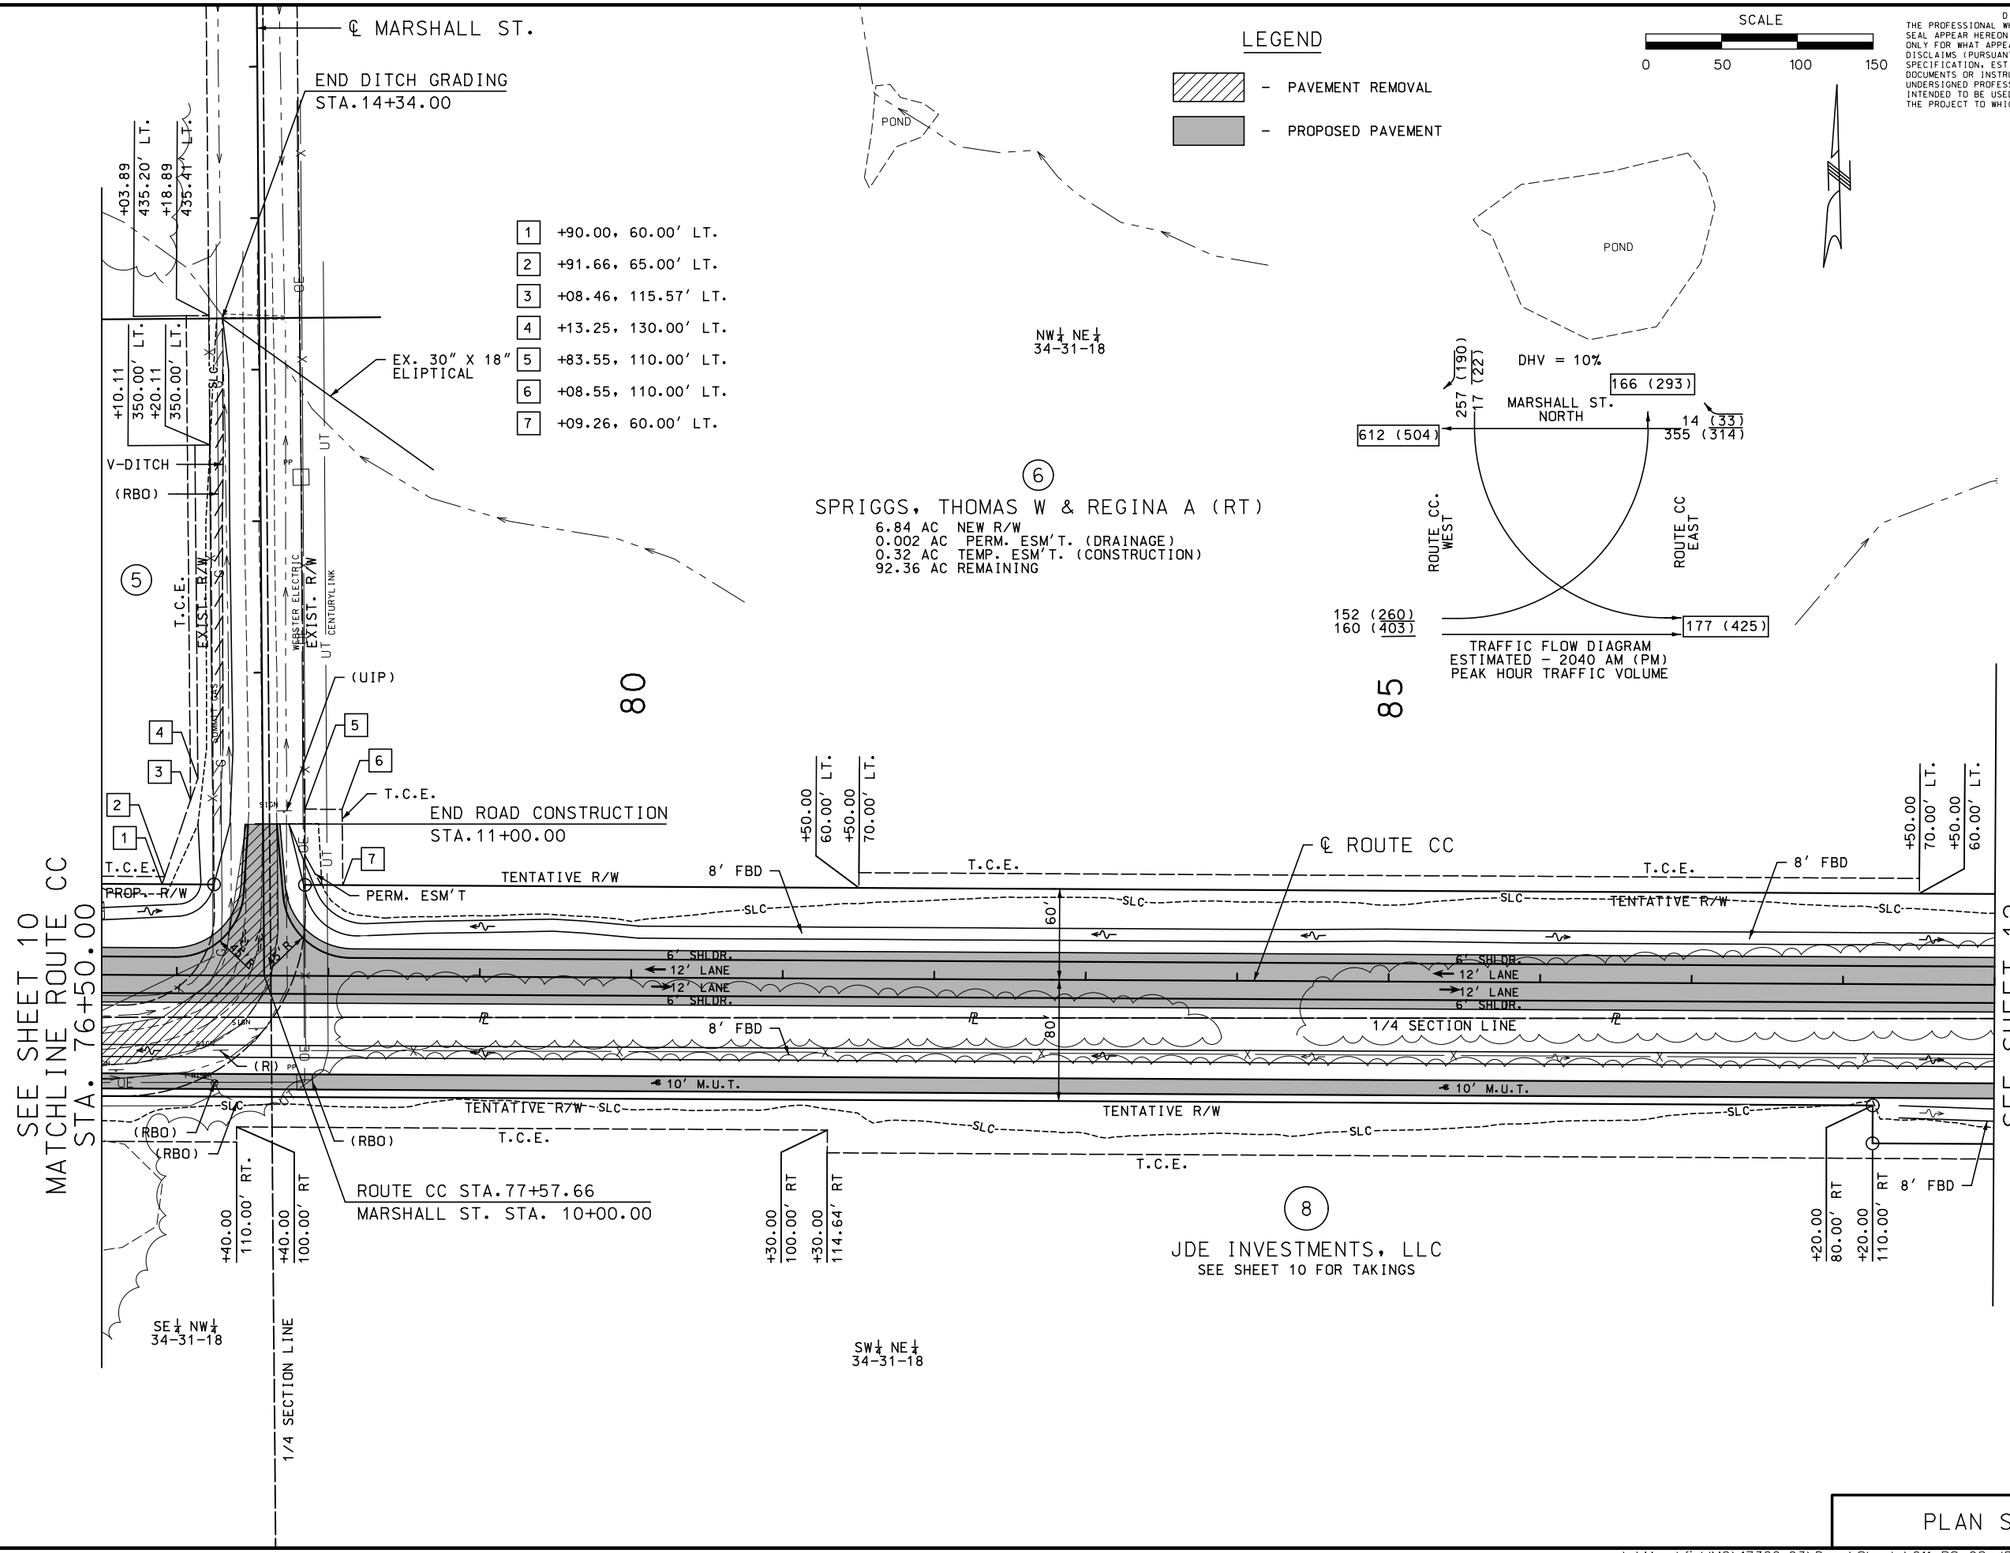

"THIS MEDIA SHOULD NOT BE CONSIDERED A CERTIFIED DOCUMENT."

DATE PREPARED	3/9/2018
ROUTE	I-44
STATE	MO
DISTRICT	SW
SHEET NO.	11
COUNTY	WEBSTER
JOB NO.	J8I0445
CONTRACT ID.	
PROJECT NO.	
BRIDGE NO.	

IF A SEAL IS PRESENT ON THIS SHEET IT HAS BEEN ELECTRONICALLY SEALED AND DATED.

DESCRIPTION	DATE

MISSOURI HIGHWAYS AND TRANSPORTATION COMMISSION

105 WEST CAPITOL
JEFFERSON CITY, MO 65102
1-888-ASK-MODOT (1-888-275-6636)

©Copyright CMT, Inc.

CRAWFORD, MURPHY & TILLY, INC.
ONE MEMORIAL DRIVE, SUITE 500
ST. LOUIS, MO 63102 (314) 436-5500
ENGINEERING CORPORATION - 000631

PLAN SHEET

DISCLAIMER
THE PROFESSIONAL WHOSE SIGNATURE AND PERSONAL SEAL APPEAR HEREON ASSUMES RESPONSIBILITY ONLY FOR WHAT APPEARS ON THIS PAGE, AND DISCLAIMS (PURSUANT TO SECTION 327.411 RSMO) SPECIFICATION, ESTIMATES, REPORTS, OR OTHER DOCUMENTS OR INSTRUMENTS NOT SEALED BY THE UNDERSIGNED PROFESSIONAL RELATING TO OR INTENDED TO BE USED FOR ANY PART OR PARTS OF THE PROJECT TO WHICH THIS PAGE REFERS.

LEGEND

- PAVEMENT REMOVAL
- PROPOSED PAVEMENT

SCALE
0 50 100 150

SEE SHEET 11
MATCHLINE ROUTE CC
STA. 89+00.00

SEE SHEET 13
MATCHLINE ROUTE CC
STA. 101+50.00

NW¼ NE¼ 34-31-18

6
SPRIGGS, THOMAS W & REGINA A (RT)
NE¼ NE¼ 34-31-18
SEE SHEET 11 FOR TAKINGS

90 95 100

STA. 91+85.08
36" PIPE
D.A. = 16.58 AC
Q_m = 42.11 CFS

+95.00 60.00' LT
+95.00 75.00' LT
+40.00 75.00' LT
+40.00 60.00' LT
+40.00 60.00' LT
+40.00 75.00' LT
+40.00 75.00' LT
+40.00 60.00' LT
+50.00 60.00' LT
+80.00 80.00' LT

T.C.E.
SLC
TENTATIVE R/W
8' FBD
℄ ROUTE CC
6' SHLDR.
12' LANE
12' LANE
6' SHLDR.
ROUTE CC
60'
1/4 SECTION LINE
80'
10' M.U.T.

+25.00 110.00' RT
+25.00 80.00' RT
+70.00 115.00' RT
+70.00 120.00' RT
+40.00 120.00' RT
+40.00 100.00' RT
+90.00 80.00' RT
+90.00 100.00' RT
+30.00 1500' RT

8
JDE INVESTMENTS, LLC
SEE SHEET 10 FOR TAKINGS

SW¼ NE¼ 34-31-18
SE¼ NE¼ 34-31-18
1/4 SECTION LINE

PLAN SHEET

"THIS MEDIA SHOULD NOT BE CONSIDERED A CERTIFIED DOCUMENT."

DATE PREPARED 3/9/2018
ROUTE I-44 | STATE MO
DISTRICT SW | SHEET NO. 12
COUNTY WEBSTER
JOB NO. J8I0445
CONTRACT ID.
PROJECT NO.
BRIDGE NO.

DESCRIPTION | DATE

IF A SEAL IS PRESENT ON THIS SHEET IT HAS BEEN ELECTRONICALLY SEALED AND DATED.

MISSOURI HIGHWAYS AND TRANSPORTATION COMMISSION
105 WEST CAPITOL
JEFFERSON CITY, MO 65102
1-888-ASK-MODOT (1-888-275-6636)

CMT
CRAWFORD, MURPHY & TILLY, INC.
ONE MEMORIAL DRIVE, SUITE 500
ST. LOUIS, MO 63102 (314) 436-5500
ENGINEERING CORPORATION - 000631
©Copyright CMT, Inc.

PRELIMINARY PLANS – SUBJECT TO CHANGE

DISCLAIMER
THE PROFESSIONAL WHOSE SIGNATURE AND PERSONAL SEAL APPEAR HEREON ASSUMES RESPONSIBILITY ONLY FOR WHAT APPEARS ON THIS PAGE, AND DISCLAIMS (PURSUANT TO SECTION 327.411 RSMO) SPECIFICATION, ESTIMATES, REPORTS, OR OTHER DOCUMENTS OR INSTRUMENTS NOT SEALED BY THE UNDERSIGNED PROFESSIONAL RELATING TO OR INTENDED TO BE USED FOR ANY PART OR PARTS OF THE PROJECT TO WHICH THIS PAGE REFERS.

"THIS MEDIA SHOULD NOT BE CONSIDERED A CERTIFIED DOCUMENT."

SCALE
0 50 100 150

LEGEND
- PAVEMENT REMOVAL
- PROPOSED PAVEMENT

DHV = 10%
302 (269)
152 (148)
10 (27)
ROUTE CC. WEST
ROUTE CC EAST
91 (159)
58 (181)
105 (183)
68 (208)
ELM ST. SOUTH
150 (121)
14 (24)

NE¼ NE¼ 34-31-18
NW¼ NW¼ 35-31-18
SE¼ NE¼ 34-31-18
SW¼ NW¼ 35-31-18

SECTION LINE
1/4 SECTION LINE

STA. 102+17.98
8′ x 6′ RCB
Q_{des} = 364.98 CFS

SPRIGGS, THOMAS W & REGINA A (RT)
SEE SHEET 11 FOR TAKINGS

TRAFFIC FLOW DIAGRAM
ESTIMATED – 2040 AM (PM)
PEAK HOUR TRAFFIC VOLUME

ROUTE CC STA.103+40.29
ELM ST. STA. 10+00.00

STA. 103+89.29
30″ CULVERT
D.A. = 6.81 AC
Q_{des} = 20.64 CFS

CONNECT TO BOX CULVERT

POT STA 10+00.00

PC STA 108+21.99

STA. 109+59.80
30″ CULVERT
D.A. = 9.68
Q_{des} = 31.45 CFS

℄ ROUTE CC

6′ SHLDR.
12′ LANE
2′ LANE
6′ SHLDR.

STA. 104+06.57
5′ X 3′ S-1 INLET
D.A. 3.2 AC
Q_{des} = 9.66 CFS

STA. 103+77.97
5′ X 3′ S-1 INLET
D.A. 3.6 AC
Q_{des} = 10.84 CFS

8′ FBD
TENTATIVE R/W
SLC
T.C.E.
PERM. ESM'T
4″ SHLDR.
10′ LANE
10′ M.U.T.
ELM ST.
V-DITCH
℄ ELM ST.
GRADING FOR FUTURE LANE

JDE INVESTMENTS, LLC
SEE SHEET 10 FOR TAKINGS

1 +20.00, 60.00′ RT.
2 +20.00, 80.00′ RT.
3 +84.45, 79.81′ RT.

ROUTE CC
6′ SHLDR.
12′ LANE
2′ LANE
6′ SHLDR.
PC STA 113+82.95

SEE SHEET 12
MATCHLINE ROUTE CC
STA. 101+50.00

SEE SHEET 14
MATCHLINE ROUTE CC
STA. 114+00.00

SEE SHEET 17
MATCHLINE ELM ST.
STA. 141+00.00

PLAN SHEET

DATE PREPARED 3/9/2018
ROUTE I-44 | STATE MO
DISTRICT SW | SHEET NO. 13
COUNTY WEBSTER
JOB NO. J8I0445
CONTRACT ID.
PROJECT NO.
BRIDGE NO.

DESCRIPTION | DATE

IF A SEAL IS PRESENT ON THIS SHEET IT HAS BEEN ELECTRONICALLY SEALED AND DATED.

MISSOURI HIGHWAYS AND TRANSPORTATION COMMISSION
105 WEST CAPITOL
JEFFERSON CITY, MO 65102
1-888-ASK-MODOT (1-888-275-6636)

CMT
CRAWFORD, MURPHY & TILLY, INC.
ONE MEMORIAL DRIVE, SUITE 500
ST. LOUIS, MO 63102 (314) 436-5500
ENGINEERING CORPORATION - 000631
©Copyright CMT, Inc.

L:\MarshfieldMO\17322-03\Draw\Sheets\013_PS_10_J8I0445_i50.dgn 4:17:56 PM 3/9/2018

LEGEND

– PAVEMENT REMOVAL

– PROPOSED PAVEMENT

SCALE

0 50 100 150

DISCLAIMER
THE PROFESSIONAL WHOSE SIGNATURE AND PERSONAL SEAL APPEAR HEREON ASSUMES RESPONSIBILITY ONLY FOR WHAT APPEARS ON THIS PAGE, AND DISCLAIMS (PURSUANT TO SECTION 327.411 RSMO) SPECIFICATION, ESTIMATES, REPORTS, OR OTHER DOCUMENTS OR INSTRUMENTS NOT SEALED BY THE UNDERSIGNED PROFESSIONAL RELATING TO OR INTENDED TO BE USED FOR ANY PART OR PARTS OF THE PROJECT TO WHICH THIS PAGE REFERS.

"THIS MEDIA SHOULD NOT BE CONSIDERED A CERTIFIED DOCUMENT."

NW¼ NW¼ 35-31-18

1/4 SECTION LINE

SE¼ NW¼ 35-31-18

8

JDE INVESTMENTS, LLC
SEE SHEET 10 FOR TAKINGS

115

120

125

SEE SHEET 13
MATCHLINE ROUTE CC
STA. 114+00.00

+24.95 80.00' LT
+24.95 80.00' LT

TENTATIVE R/W

SLC

6' SHLDR.
12' LANE
12' LANE
6' SHLDR.

+24.95 60.00' RT

8' FBD

℄ ROUTE CC

+00.00 65.00' RT
+00.00 60.75' RT

T.C.E.

+14.47 60.00' LT

+50.00 60.00' LT
+50.00 70.00' LT

+50.00 70.00' LT
+50.00 60.00' LT

60'

+14.47 65.00' RT
+14.47 80.00' RT
+14.47 60.00' RT

+50.00 80.00' RT
+50.00 60.00' RT

SEE SHEET 15
MATCHLINE ROUTE CC
STA. 125+50.00

PLAN SHEET

IF A SEAL IS PRESENT ON THIS SHEET IT HAS BEEN ELECTRONICALLY SEALED AND DATED.

DATE PREPARED 3/9/2018

ROUTE	STATE
I-44	MO
DISTRICT	SHEET NO.
SW	14

COUNTY: WEBSTER

JOB NO.: J8I0445

CONTRACT ID.:

PROJECT NO.:

BRIDGE NO.:

DESCRIPTION	DATE

MISSOURI HIGHWAYS AND TRANSPORTATION COMMISSION

MoDOT

105 WEST CAPITOL
JEFFERSON CITY, MO 65102
1-888-ASK-MODOT (1-888-275-6636)

CMT

©Copyright CMT, Inc.

CRAWFORD, MURPHY & TILLY, INC.
ONE MEMORIAL DRIVE, SUITE 500
ST. LOUIS, MO 63102 (314) 436-5500
ENGINEERING CORPORATION - 000631

LEGEND

– PAVEMENT REMOVAL

– PROPOSED PAVEMENT

SCALE

0 50 100 150

NW ¼ NW ¼ 35-31-18

(8) JDE INVESTMENTS, LLC
SEE SHEET 10 FOR TAKINGS

END CONSTRUCTION
STA. 27+25.00

+14.11
430.25' LT

+82.78
433.13' LT

+35.34
389.93' LT

+88.51
393.11' LT

PERM. ESM'T.
8' FBD
EXIST. R/W

+24.55
315.28' LT

+57.90
313.94' LT

℄ RIFLE RANGE RD.

1/4 SECTION LINE

DHV = 10%

9 (9)

NORTH

174 (204)

2 (2)
151 (152)
123 (67)

WEST

EAST

2 (2)
88 (164)
30 (42)

152 (323)

158 (114)

SOUTH

21 (50)
5 (5)
62 (157)

TRAFFIC FLOW DIAGRAM
ESTIMATED –
TRAFFIC VOLUME

(9) JENKINS, DELBERT EARL
2.58 AC NEW R/W
0.02 AC PERM. ESM'T. (DRAINAGE)
0.38 AC TEMP. ESM'T. (CONSTRUCTION)
26.30 AC REMAINING (LEFT)
0.67 AC REMAINING (RIGHT)

+24.72
3391.71 LT.

+36.09
388.23' LT.

+67.67
377.39' LT.

(RBO)

+39.14
321.07' LT.

+66.23
312.15' LT

EXIST. R/W
(RBO)
PERM. ESM'T.

+57.31
220.34' LT

+00.17
228.65' LT

+00.14
214.77' LT

+46.48
140.00' LT

T.C.E.

NW¼ NE¼ 35-31-18

STA. 135+88.95
18" CULVERT
D.A. = 1.96 AC
Q_m = 8.85 CFS

ROUTE CC STA.132+85.21
RIFLE RANGE STA. 22+91.38
POT STA 10+00.00

STA. 131+87.41
24" CULVERT
D.A. = 3.99 AC
Q_m = 11.24 CFS

+60.00 60.00' LT
+60.00 70.00' LT
+00.00 70.00' LT
+00.00 90.00' LT
+68.50 60.00' RT
+08.36 90.00' LT
T.C.E.

TENTATIVE R/W
8' FBD
SLC
6' SHLDR.
12' LANE
12' LANE
6' SHLDR.
60'

℄ ROUTE CC

SE¼ NW¼ 35-31-18

+68.50
60.00' LT

EXIST. R/W
℄ SECTION LINE
EXIST. R/W

+44.89
158.83' LT

8' FBD

SEE SHEET 16
MATCHLINE RIFLE RANGE RD
STA. 21+00.00

END CONSTRUCTION CC
STA. 139+75.94

+75.94 698+93.37
90.00' LT
+75.94
60.00' LT
+75.94
35.00' LT
+70.15
60.00' LT
+50.00
90.00' LT
+50.00
60.00' LT
+50.00
115.00' LT

+75.94
35.00' RT
+75.94
60.00' RT

+64.35
115.00' LT
+00.00
115.00' LT
+90.00
140.00' LT

+90.00
60.00' RT
+90.00
90.00' RT
+64.35
90.00' RT

STA. 137+13.18
24" CULVERT
D.A. = 1.97 AC
Q_m = 8.85 CFS

+70.00
90.00' RT
+70.00
75.00' RT

+39.32
80.00' RT

℄ EXIST. ROUTE CC

(10) GREER, JOHN W & JEAN E (T)
0.75 AC NEW R/W
0.10 AC TEMP. ESM'T. (CONSTRUCTION)
101.47 AC REMAINING

SEE SHEET 14
MATCHLINE ROUTE CC
STA. 125+50.00

1	+55.09, 147.01' RT	6	+30.62, 60.00' RT	11	+10.00, 60.00' RT
2	+57.87, 60.00' RT	7	+36.78, 99.11' RT		
3	+55.92, 60.00' RT	8	+96.89, 88.56' RT		
4	+00.00, 60.00' LT	9	+47.52, 80.00' RT		
5	+00.00, 115.00' LT	10	+10.00, 80.00' RT		

PLAN SHEET

DISCLAIMER
THE PROFESSIONAL WHOSE SIGNATURE AND PERSONAL SEAL APPEAR HEREON ASSUMES RESPONSIBILITY ONLY FOR WHAT APPEARS ON THIS PAGE, AND DISCLAIMS (PURSUANT TO SECTION 327.411 RSMO) SPECIFICATION, ESTIMATES, REPORTS, OR OTHER DOCUMENTS OR INSTRUMENTS NOT SEALED BY THE UNDERSIGNED PROFESSIONAL RELATING TO OR INTENDED TO BE USED FOR ANY PART OR PARTS OF THE PROJECT TO WHICH THIS PAGE REFERS.

"THIS MEDIA SHOULD NOT BE CONSIDERED A CERTIFIED DOCUMENT."

DATE PREPARED 3/9/2018
ROUTE I-44 | STATE MO
DISTRICT SW | SHEET NO. 15
COUNTY WEBSTER
JOB NO. J8I0445
CONTRACT ID.
PROJECT NO.
BRIDGE NO.

DESCRIPTION | DATE

IF A SEAL IS PRESENT ON THIS SHEET IT HAS BEEN ELECTRONICALLY SEALED AND DATED.

MISSOURI HIGHWAYS AND TRANSPORTATION COMMISSION
105 WEST CAPITOL
JEFFERSON CITY, MO 65102
1-888-ASK-MODOT (1-888-275-6636)

CMT
CRAWFORD, MURPHY & TILLY, INC.
ONE MEMORIAL DRIVE, SUITE 500
ST. LOUIS, MO 63102 (314) 436-5500
ENGINEERING CORPORATION - 000631

©Copyright CMT, Inc.

LEGEND

– PAVEMENT REMOVAL

– PROPOSED PAVEMENT

SCALE 0 50 100 150

DISCLAIMER
THE PROFESSIONAL WHOSE SIGNATURE AND PERSONAL SEAL APPEAR HEREON ASSUMES RESPONSIBILITY ONLY FOR WHAT APPEARS ON THIS PAGE, AND DISCLAIMS (PURSUANT TO SECTION 327.411 RSMO) SPECIFICATION, ESTIMATES, REPORTS, OR OTHER DOCUMENTS OR INSTRUMENTS NOT SEALED BY THE UNDERSIGNED PROFESSIONAL RELATING TO OR INTENDED TO BE USED FOR ANY PART OR PARTS OF THE PROJECT TO WHICH THIS PAGE REFERS.

"THIS MEDIA SHOULD NOT BE CONSIDERED A CERTIFIED DOCUMENT."

END CONSTRUCTION STA. 16+95.48 RIFLE RANGE =
STA. 134+71.60 ROUTE CC

PT STA 688+88.51

EXIST R/W

EXIST R/W

30

STA. 19+31.66
3' X 2' RCB
D.A. = 7.7 AC
Q_{25} = 25.90 CFS

+61.53
272.02' LT

+03.99
413.79' LT
+99.78
406.91' LT

+71.04
40.00' LT
+00.45
516.26' LT

+10.00
40.00' LT
+10.00
40.00' LT

TENTATIVE R/W

SLC

EXIST. R/W

STA. 20+33.66
24" CULVERT
D.A. = 6.86 AC
Q_{25} = 19.28 CFS

SHOWME POWER

EXIST. R/W

WEBSTER ELECTRIC

EXIST. RIFLE RANGE RD.

SEE SHEET 15
RIFLE RANGE
STA. 21+00.00
MATCHLINE

1	+21.04, 302.05' RT
2	+92.13, 370.37' RT
3	+97.22, 375.77' RT
4	+69.15, 450.49' RT

10

GREER, JOHN W & JEAN E (T)
SEE SHEET 15 FOR TAKINGS

NW¼ SE¼
35-31-18

SW¼ NE¼
35-31-18

OE

1/4 SECTION LINE

℄ EXIST. ROUTE CC

NE¼ SW¼
35-31-18

SE¼ NW¼
35-31-18

JOHNSTON, JOSEPH W.
NO TAKING

EXIST. R/W

EXIST. R/W

PC STA 11+70.60

PC STA 680+35.73

1/4 SECTION LINE

15

10

8

JDE INVESTMENTS, LLC
SEE SHEET 10 FOR TAKING

TERRILL, EARL RAY &
ANNETTE ELIZABETH
NO TAKING

PLAN SHEET

DATE PREPARED	3/9/2018
ROUTE	I-44
STATE	MO
DISTRICT	SW
SHEET NO.	16
COUNTY	WEBSTER
JOB NO.	J8I0445
CONTRACT ID.	
PROJECT NO.	
BRIDGE NO.	

DESCRIPTION | DATE

IF A SEAL IS PRESENT ON THIS SHEET IT HAS BEEN ELECTRONICALLY SEALED AND DATED.

MISSOURI HIGHWAYS AND TRANSPORTATION COMMISSION

105 WEST CAPITOL
JEFFERSON CITY, MO 65102
1-888-ASK-MODOT (1-888-275-6636)

CMT
CRAWFORD, MURPHY & TILLY, INC.
ONE MEMORIAL DRIVE, SUITE 500
ST. LOUIS, MO 63102 (314) 436-5500
ENGINEERING CORPORATION - 000631

©Copyright CMT, Inc.

PRELIMINARY PLANS – SUBJECT TO CHANGE

LEGEND

– PAVEMENT REMOVAL

– PROPOSED PAVEMENT

SCALE

0 50 100 150

DISCLAIMER
THE PROFESSIONAL WHOSE SIGNATURE AND PERSONAL SEAL APPEAR HEREON ASSUMES RESPONSIBILITY ONLY FOR WHAT APPEARS ON THIS PAGE, AND DISCLAIMS (PURSUANT TO SECTION 327.411 RSMO) SPECIFICATION, ESTIMATES, REPORTS, OR OTHER DOCUMENTS OR INSTRUMENTS NOT SEALED BY THE UNDERSIGNED PROFESSIONAL RELATING TO OR INTENDED TO BE USED FOR ANY PART OR PARTS OF THE PROJECT TO WHICH THIS PAGE REFERS.

"THIS MEDIA SHOULD NOT BE CONSIDERED A CERTIFIED DOCUMENT."

(8)

JDE INVESTMENTS, LLC

SEE SHEET 10 FOR TAKINGS

(11)

CITY OF MARSHFIELD

2.56 AC NEW R/W
2.50 AC TEMP. ESM'T. (CONSTRUCTION)
40.15 AC REMAINING (LT.)
9.43 AC REMAINING (RT.)

SW¼ NW¼ 35-31-18

NW¼ SW¼ 35-31-18

1/2 SECTION LINE

15 20 25

STA. 18+06.16
7' X 3' RCB
D.A. = 29.61 AC
Q_{25} = 88.21 CFS

STA. 25+76.36
24" CULVERT
D.A. = 5.64 AC
Q_{25} = 17.93 CFS

GRADING FOR FUTURE LANE

℄ ELM ST.

CONNECT TO BOX CULVERT

TENTATIVE R/W

T.C.E.

PERM. ESMT.

8' FBD

SLC

SLF

10' M.U.T.

10' LANE

43'

47'

4' SHLDR.

V-DITCH

ELM ST.

+10.00 118.00' LT.
+10.00 108.00' LT.
+30.00 108.00' LT.
+30.00 98.00' LT.
+40.00 108.00' LT.
+40.00 98.00' LT.
+38.16 43.00' LT.
+38.88 98.00' LT.
+38.66 83.00' LT.

+00.00 72.00' RT.
+00.00 92.00' RT.
+30.00 47.00' RT
+00.00 87.00' RT
+00.00 92.00' RT
+30.00 87.00' RT
+30.00 107.00' RT
+95.00 107.00' RT
+95.00 87.00' RT
+95.00 47.00' RT
+30.00 87.00' RT.
+30.00 77.00' RT.
+80.00 77.00' RT
+20.00 47.00' RT.
+80.00 130.00' RT.
+20.00 85.00' RT.
+80.00 85.00' RT.
+80.00 47.00' RT.
+00.00 130.00' RT.
+00.00 67.00' RT.

SEE SHEET 13
MATCHLINE ELM ST.
STA. 14+00.00

SEE SHEET 18
MATCHLINE ELM ST.
STA. 26+50.00

SE¼ NE¼ 34-31-18

NE¼ SE¼ 34-31-18

DESTINY CHURCH INC.
NO TAKINGS

1	+94.98, 43.00' LT.	6	+80.00, 88.00' LT.
2	+95.01, 78.00' LT.	7	+80.00, 83.00' LT.
3	+95.01, 88.00' LT.	8	+80.00, 43.00' LT.
4	+95.01, 98.00' LT.		
5	+95.01, 108.00' LT.		

PLAN SHEET

DATE PREPARED 3/9/2018
ROUTE I-44 | STATE MO
DISTRICT SW | SHEET NO. 17
COUNTY WEBSTER
JOB NO. J8I0445
CONTRACT ID.
PROJECT NO.
BRIDGE NO.

DESCRIPTION | DATE

IF A SEAL IS PRESENT ON THIS SHEET IT HAS BEEN ELECTRONICALLY SEALED AND DATED.

MISSOURI HIGHWAYS AND TRANSPORTATION COMMISSION

105 WEST CAPITOL
JEFFERSON CITY, MO 65102
1-888-ASK-MODOT (1-888-275-6636)

CMT
©Copyright CMT, Inc.
CRAWFORD, MURPHY & TILLY, INC.
ONE MEMORIAL DRIVE, SUITE 500
ST. LOUIS, MO 63102 (314) 436-5500
ENGINEERING CORPORATION - 000631

DISCLAIMER
THE PROFESSIONAL WHOSE SIGNATURE AND PERSONAL SEAL APPEAR HEREON ASSUMES RESPONSIBILITY ONLY FOR WHAT APPEARS ON THIS PAGE, AND DISCLAIMS (PURSUANT TO SECTION 327.411 RSMO) SPECIFICATION, ESTIMATES, REPORTS, OR OTHER DOCUMENTS OR INSTRUMENTS NOT SEALED BY THE UNDERSIGNED PROFESSIONAL RELATING TO OR INTENDED TO BE USED FOR ANY PART OR PARTS OF THE PROJECT TO WHICH THIS PAGE REFERS.

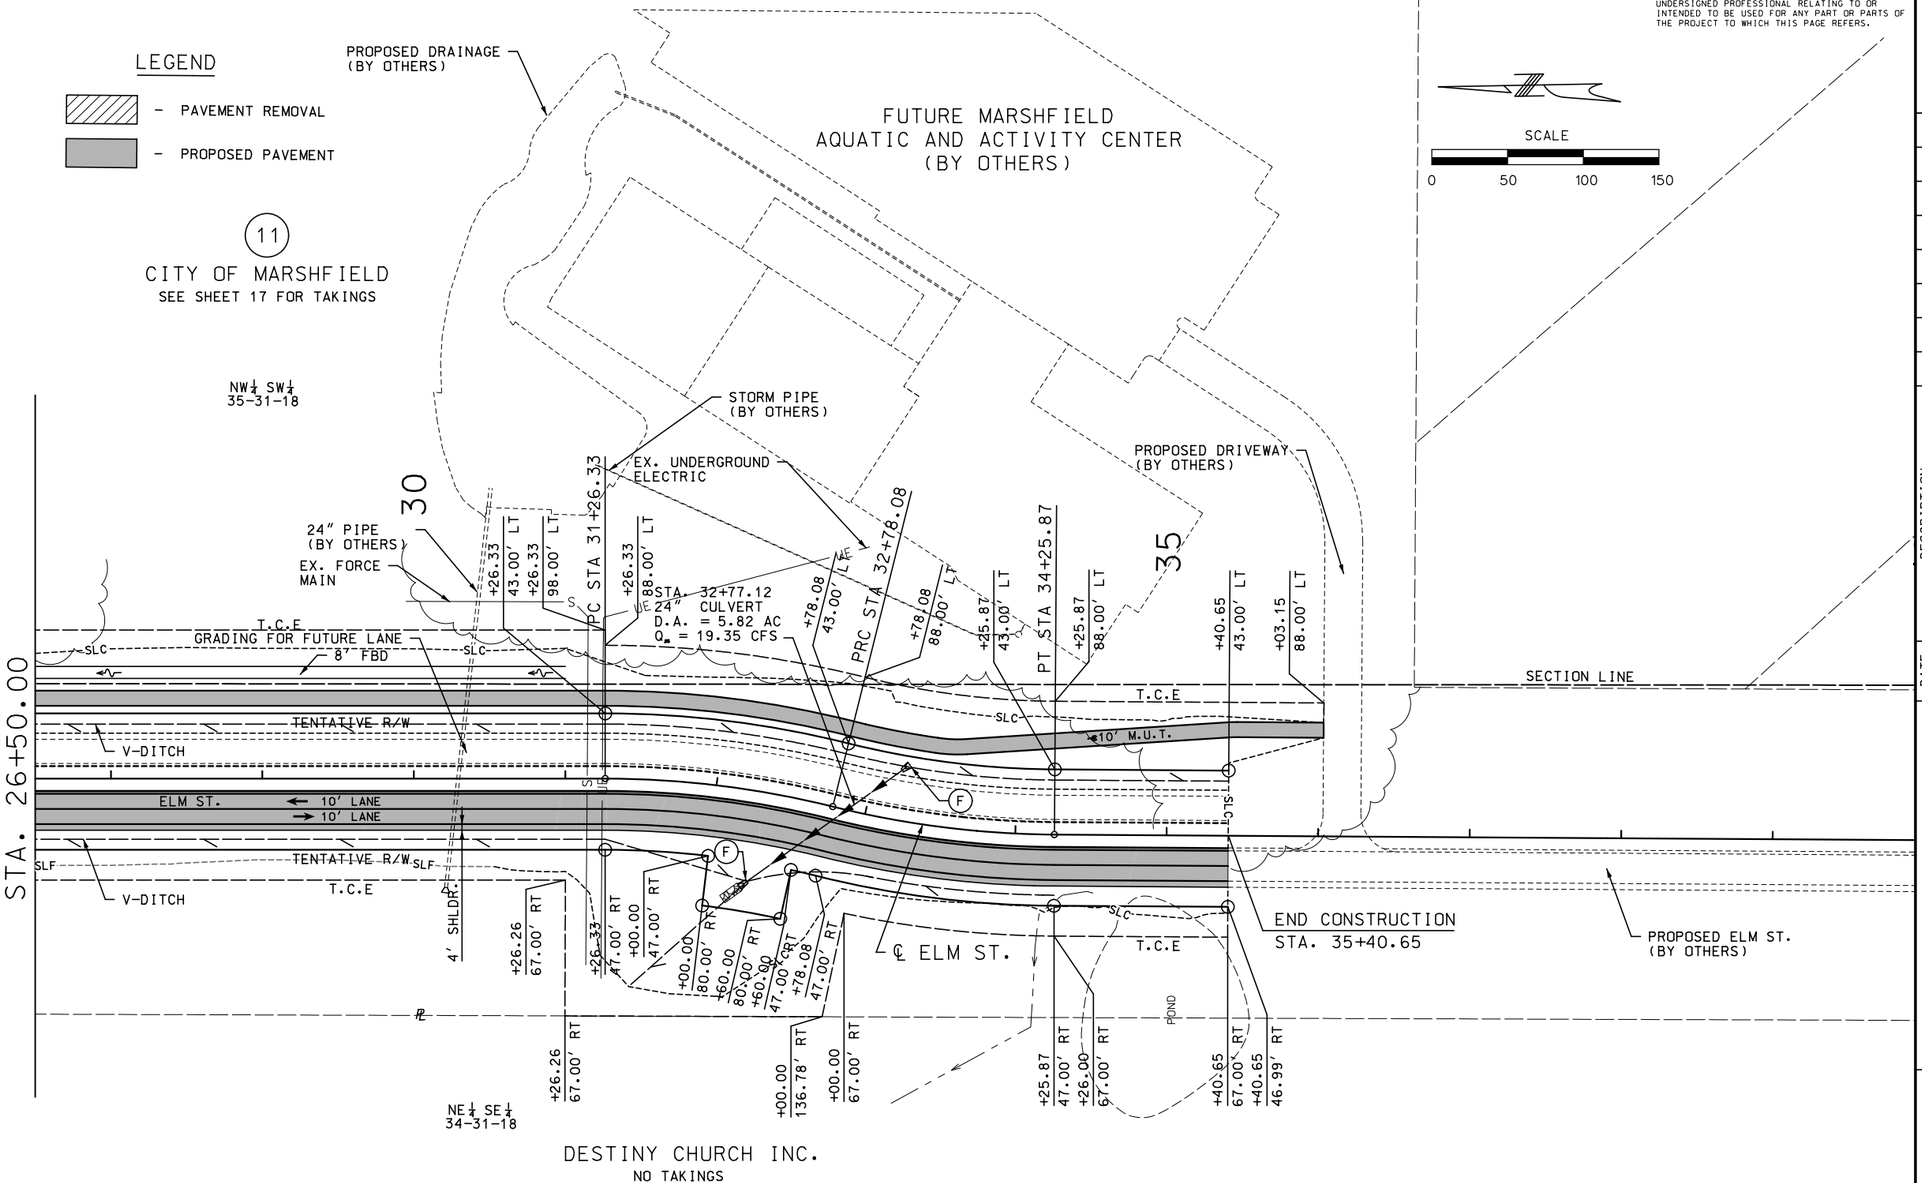

"THIS MEDIA SHOULD NOT BE CONSIDERED A CERTIFIED DOCUMENT."

DATE PREPARED 3/9/2018
ROUTE I-44 | STATE MO
DISTRICT SW | SHEET NO. 18
COUNTY WEBSTER
JOB NO. J8I0445
CONTRACT ID.
PROJECT NO.
BRIDGE NO.

DESCRIPTION | DATE

IF A SEAL IS PRESENT ON THIS SHEET IT HAS BEEN ELECTRONICALLY SEALED AND DATED.

MISSOURI HIGHWAYS AND TRANSPORTATION COMMISSION
105 WEST CAPITOL
JEFFERSON CITY, MO 65102
1-888-ASK-MODOT (1-888-275-6636)

CMT
© Copyright CMT, Inc.
CRAWFORD, MURPHY & TILLY, INC.
ONE MEMORIAL DRIVE, SUITE 500
ST. LOUIS, MO 63102 (314) 436-5500
ENGINEERING CORPORATION - 000631

PLAN SHEET

PRELIMINARY PLANS – SUBJECT TO CHANGE

SEE REFERENCE POINTS SHEET FOR BENCHMARKS

10′ / 50′

EX. GROUND @ EB INTERSTATE 44 ℄

EX. GROUND @ WB INTERSTATE 44 ℄

MATCHLINE STA. 609+00

596	597	598	599	600	601	602	603	604	605	606	607	608	609
EX. WB ELEV.	1,340.66	1,339.97	1,339.68	1,339.60	1,339.90	1,339.90	1,340.30	1,340.43	1,340.44	1,340.56	1,340.69	1,340.95	1,341.14	1,341.30	1,341.43	1,341.54	1,341.66	1,341.78	1,341.88	1,341.98	1,342.11	1,342.34	1,342.52	1,342.65	1,342.84	1,343.03
EX. EB ELEV.	1,343.02	1,342.40	1,342.28	1,342.28	1,342.34	1,342.43	1,342.79	1,342.98	1,343.10	1,343.18	1,343.26	1,343.27	1,343.43	1,343.64	1,343.81	1,343.80	1,343.86	1,344.05	1,344.22	1,344.38	1,344.53	1,344.58	1,344.63	1,344.91	1,345.09	1,345.17

1380	1370	1360	1350	1340	1330	1320	1310

SEE REFERENCE POINTS SHEET FOR BENCHMARKS

10′ / 50′

MATCHLINE STA. 609+00

STA. 610+45.70
BEGIN RAMP 3
DECEL. LANE

STA. 609+75.00
BEGIN RAMP 2
ACCEL. LANE

EX. GROUND @ EB INTERSTATE 44 ℄

EX. GROUND @ WB INTERSTATE 44 ℄

STA. 618+58.11
RAMP 3 GORE

STA. 618+57.77
RAMP 2 GORE

STA. 620+00.99
END RAMP 2
ACCEL. LANE

VPI 620+10.00
EL 1,345.50

DITCH PROFILE LT

1,345.30 LT DITCH ELEV.

STA. 621+55.64
END RAMP 3
DECEL. LANE

-0.50%

+0.32%

VPI 622+20.00
EL 1,344.44

MATCHLINE STA. 623+00

609	610	611	612	613	614	615	616	617	618	619	620	621	622	623
EX. WB ELEV.	1,343.41	1,343.80	1,344.01	1,344.53	1,344.82	1,344.65	1,344.88	1,345.04	1,345.05	1,345.35	1,345.57	1,345.65	1,345.76	1,345.93	1,346.05	1,346.15	1,346.41	1,346.66	1,346.90	1,346.90	1,346.83	1,346.96	1,346.94	1,346.89	1,347.18	1,347.49	1,347.52
EX. EB ELEV.	1,345.65	1,345.74	1,345.94	1,346.21	1,346.47	1,346.48	1,346.63	1,346.68	1,346.57	1,346.88	1,347.11	1,347.23	1,347.46	1,347.71	1,347.91	1,347.87	1,347.91	1,347.86	1,347.84	1,348.08	1,348.15	1,348.20	1,348.47	1,348.59	1,348.76	1,348.84	1,348.90

1380	1370	1360	1350	1340	1330	1320	1310

INTERSTATE 44 PROFILE SHEET

DISCLAIMER
THE PROFESSIONAL WHOSE SIGNATURE AND PERSONAL SEAL APPEAR HEREON ASSUMES RESPONSIBILITY ONLY FOR WHAT APPEARS ON THIS PAGE, AND DISCLAIMS (PURSUANT TO SECTION 327.411 RSMO) SPECIFICATION, ESTIMATES, REPORTS, OR OTHER DOCUMENTS OR INSTRUMENTS NOT SEALED BY THE UNDERSIGNED PROFESSIONAL RELATING TO OR INTENDED TO BE USED FOR ANY PART OR PARTS OF THE PROJECT TO WHICH THIS PAGE REFERS.

"THIS MEDIA SHOULD NOT BE CONSIDERED A CERTIFIED DOCUMENT."

DATE PREPARED: 3/9/2018
ROUTE: I-44 | STATE: MO
DISTRICT: SW | SHEET NO.: 19
COUNTY: WEBSTER
JOB NO.: J8I0445
CONTRACT ID.:
PROJECT NO.:
BRIDGE NO.:

DESCRIPTION | DATE

IF A SEAL IS PRESENT ON THIS SHEET IT HAS BEEN ELECTRONICALLY SEALED AND DATED.

MISSOURI HIGHWAYS AND TRANSPORTATION COMMISSION
105 WEST CAPITOL
JEFFERSON CITY, MO 65102
1-888-ASK-MODOT (1-888-275-6636)

© Copyright CMT, Inc.

CMT
CRAWFORD, MURPHY & TILLY, INC.
ONE MEMORIAL DRIVE, SUITE 500
ST. LOUIS, MO 63102 (314) 436-5500
ENGINEERING CORPORATION - 000631

L:\MarshfieldMO\17322-03\Draw\Sheets\019-021_PR_01-03_J8I0445_i50_I44.dgn 3:17:22 PM 3/9/2018

SEE REFERENCE POINTS SHEET FOR BENCHMARKS

ROUTE CC BRIDGE OVER I-44

EX. GROUND @ WB INTERSTATE 44 ℄

EX. GROUND @ EB INTERSTATE 44 ℄

DITCH PROFILE LT

DITCH PROFILE RT

MATCHLINE STA. 623+00

MATCHLINE STA. 637+00

VPI 623+20.00 EL 1,344.76

VPI 628+35.00 EL 1,355.16

VPI 629+45.00 EL 1,352.00

VPI 629+56.00 EL 1,352.11

VPI 629+77.81 EL 1,359.38

VPI 631+60.00 EL 1,363.60

VPI 631+60.00 EL 1,362.75

VPI 631+90.00 EL 1,355.54

VPI 632+00.00 EL 1,354.50

VPI 632+35.00 EL 1,355.00

VPI 633+75.00 EL 1,382.21

VPI 635+35.00 EL 1,363.50

VPI 635+90.00 EL 1,371.77

-2.87%, +1.00%, +33.33%, -22.15%, -74.03%, +3.61%, +1.43%, +4.72%, +0.81%, +2.42%

RT DITCH ELEV. / LT DITCH ELEV.

EX. WB ELEV. / EX. EB ELEV.

SEE REFERENCE POINTS SHEET FOR BENCHMARKS

STA. 639+26.79 BEGIN RAMP 4 DECEL. LANE

STA. 640+22.74 RAMP 4 GORE

STA. 639+12.13 BEGIN RAMP 4 ACCEL. LANE

STA. 642+26.81 RAMP 1 GORE

STA. 648+10.00 END RAMP 4 ACCEL. LANE

EX. GROUND @ EB INTERSTATE 44 ℄

EX. GROUND @ EB INTERSTATE 44 ℄

DITCH PROFILE LT

DITCH PROFILE RT

DITCH PROFILE LT

VPI 639+55.00 EL 1,373.92

VPI 640+15.00 EL 1,375.13

VPI 640+95.00 EL 1,378.40

VPI 641+46.13 EL 1,374.16

VPI 642+49.00 EL 1,378.11

VPI 642+60.00 EL 1,374.18

VPI 645+15.00 EL 1,366.96

VPI 648+00.00 EL 1,359.08

VPI 651+00.00 EL 1,352.50

+2.42%, +0.59%, -0.96%, +3.19%, -2.05%, -3.28%, -3.28%

RT DITCH ELEV. / LT DITCH ELEV.

EX. WB ELEV. / EX. EB ELEV.

MATCHLINE STA. 637+00

MATCHLINE STA. 651+00

DISCLAIMER
THE PROFESSIONAL WHOSE SIGNATURE AND PERSONAL SEAL APPEAR HEREON ASSUMES RESPONSIBILITY ONLY FOR WHAT APPEARS ON THIS PAGE, AND DISCLAIMS (PURSUANT TO SECTION 327.411 RSMO) SPECIFICATION, ESTIMATES, REPORTS, OR OTHER DOCUMENTS OR INSTRUMENTS NOT SEALED BY THE UNDERSIGNED PROFESSIONAL RELATING TO OR INTENDED TO BE USED FOR ANY PART OR PARTS OF THE PROJECT TO WHICH THIS PAGE REFERS.

"THIS MEDIA SHOULD NOT BE CONSIDERED A CERTIFIED DOCUMENT."

DATE PREPARED	3/9/2018
ROUTE	I-44
STATE	MO
DISTRICT	SW
SHEET NO.	20
COUNTY	WEBSTER
JOB NO.	J8I0445
CONTRACT ID.	
PROJECT NO.	
BRIDGE NO.	

DATE / DESCRIPTION

IF A SEAL IS PRESENT ON THIS SHEET IT HAS BEEN ELECTRONICALLY SEALED AND DATED.

MISSOURI HIGHWAYS AND TRANSPORTATION COMMISSION

105 WEST CAPITOL
JEFFERSON CITY, MO 65102
1-888-ASK-MODOT (1-888-275-6636)

CMT
© Copyright CMT, Inc.
CRAWFORD, MURPHY & TILLY, INC.
ONE MEMORIAL DRIVE, SUITE 500
ST. LOUIS, MO 63102 (314) 436-5500
ENGINEERING CORPORATION - 000631

INTERSTATE 44 PROFILE SHEET

PRELIMINARY PLANS – SUBJECT TO CHANGE

SEE REFERENCE POINTS SHEET FOR BENCHMARKS

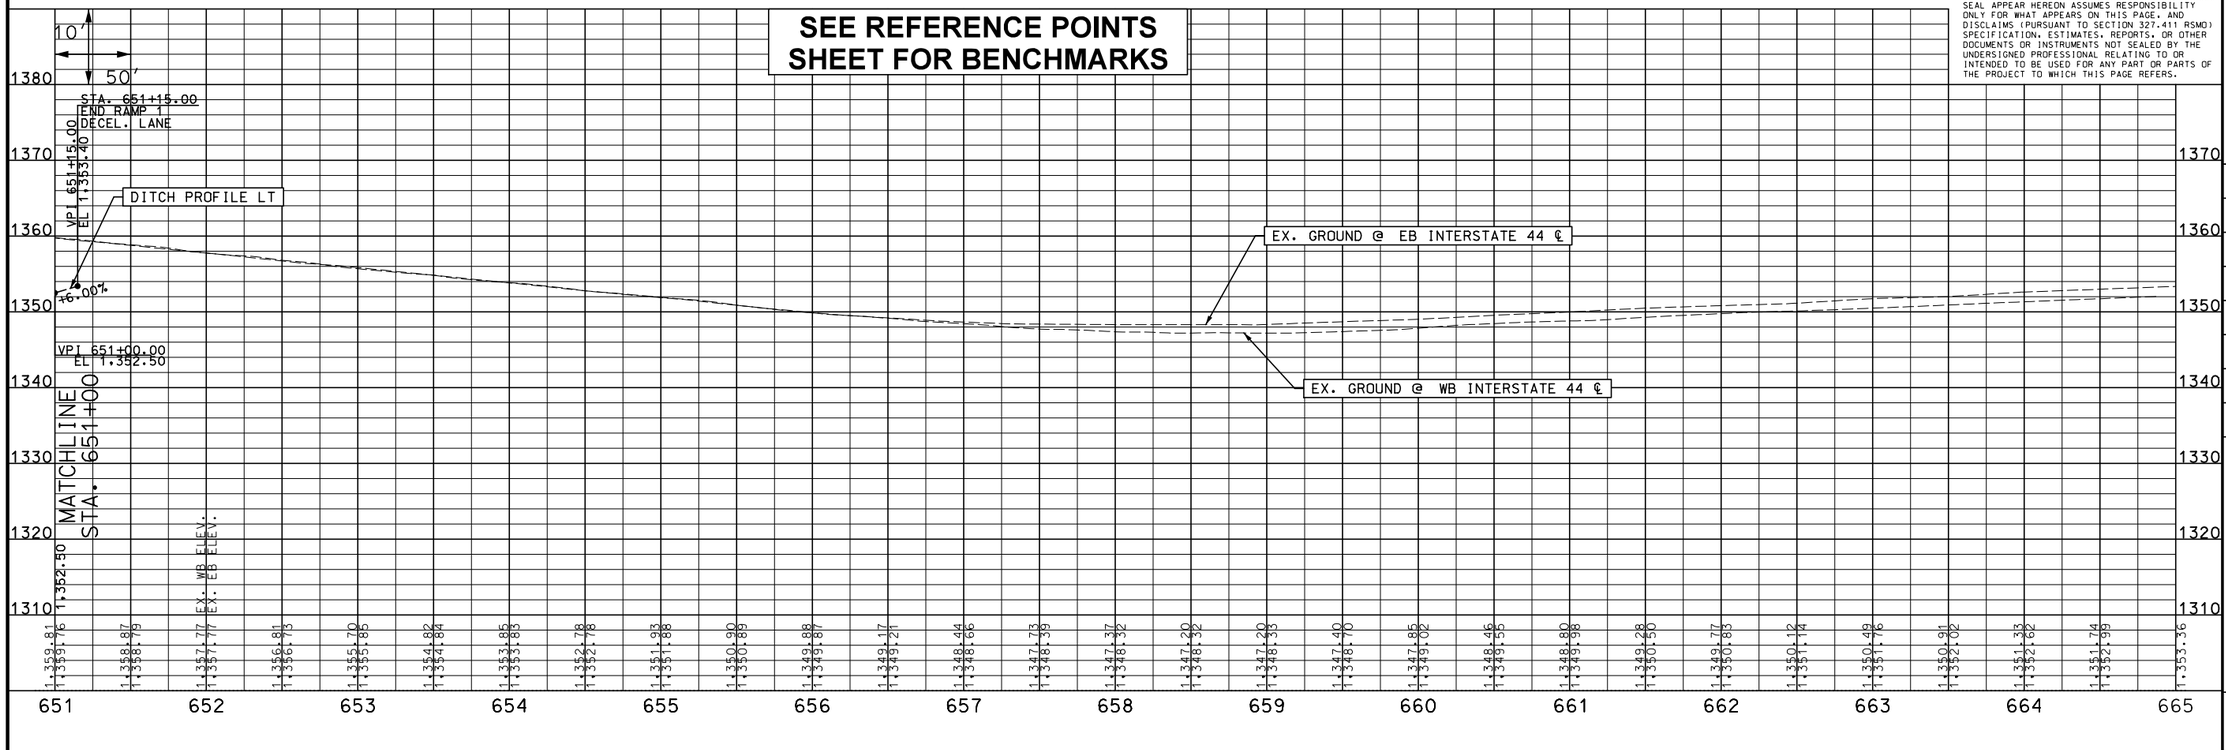

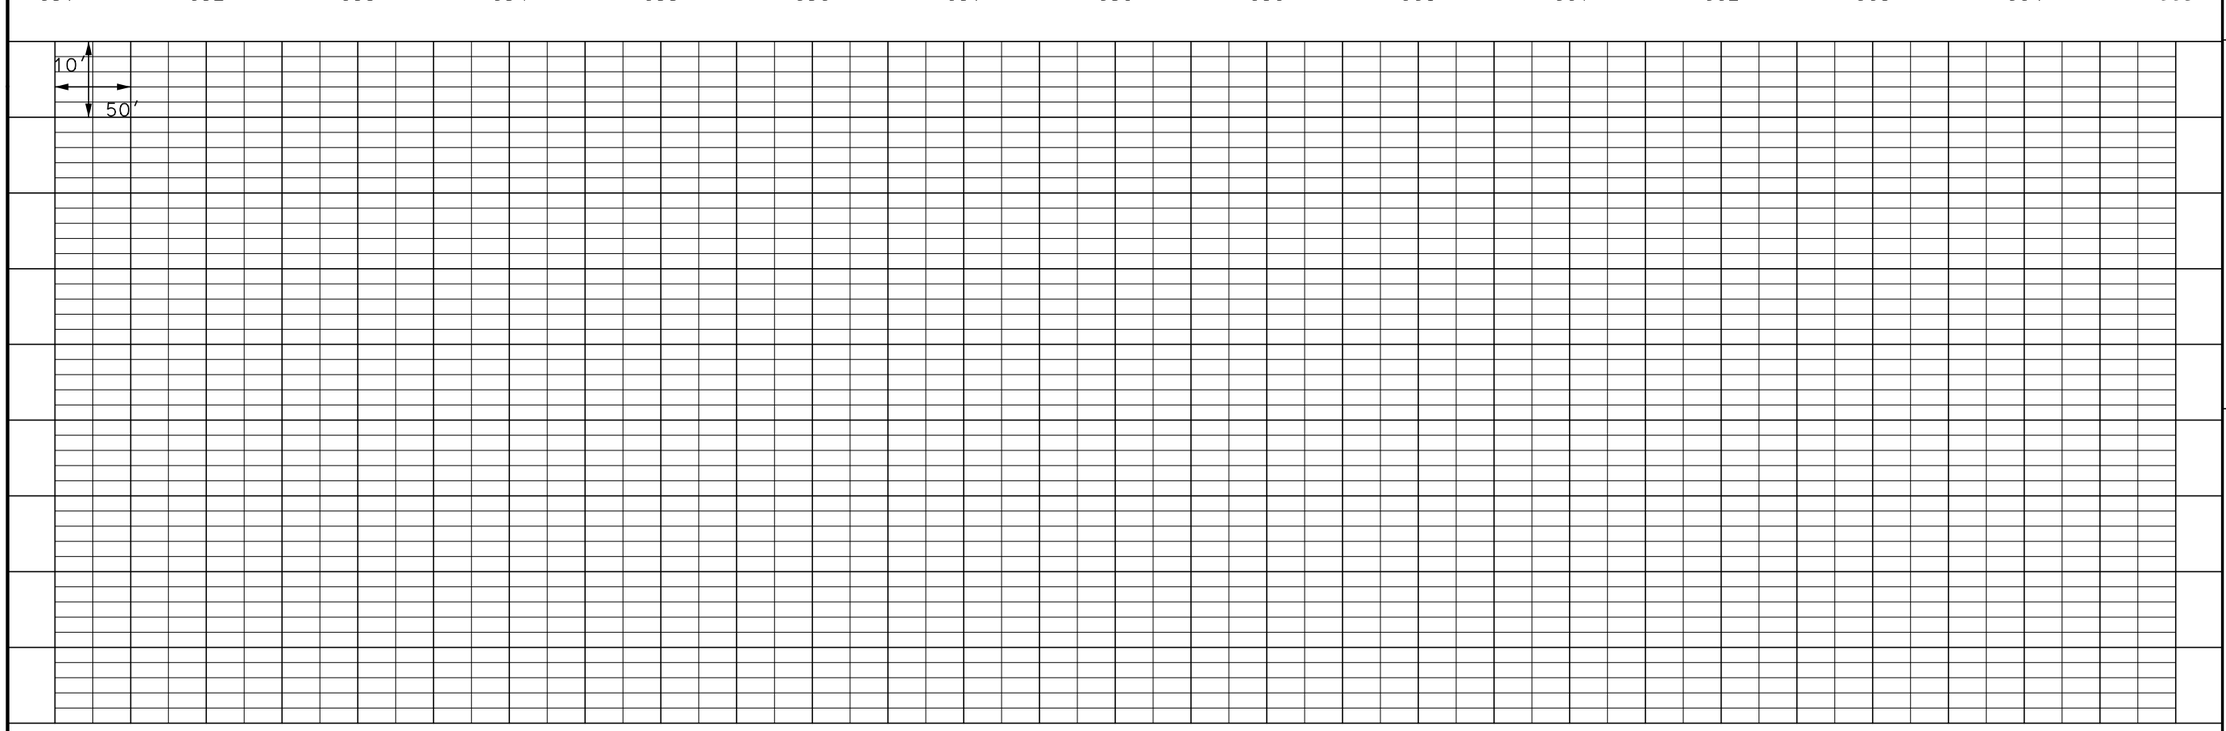

DISCLAIMER
THE PROFESSIONAL WHOSE SIGNATURE AND PERSONAL SEAL APPEAR HEREON ASSUMES RESPONSIBILITY ONLY FOR WHAT APPEARS ON THIS PAGE, AND DISCLAIMS (PURSUANT TO SECTION 327.411 RSMO) SPECIFICATION, ESTIMATES, REPORTS, OR OTHER DOCUMENTS OR INSTRUMENTS NOT SEALED BY THE UNDERSIGNED PROFESSIONAL RELATING TO OR INTENDED TO BE USED FOR ANY PART OR PARTS OF THE PROJECT TO WHICH THIS PAGE REFERS.

"THIS MEDIA SHOULD NOT BE CONSIDERED A CERTIFIED DOCUMENT."

DATE PREPARED
3/9/2018

ROUTE	STATE
I-44	MO
DISTRICT	SHEET NO.
SW	21

COUNTY
WEBSTER

JOB NO.
J8I0445

CONTRACT ID.

PROJECT NO.

BRIDGE NO.

IF A SEAL IS PRESENT ON THIS SHEET IT HAS BEEN ELECTRONICALLY SEALED AND DATED.

DATE	DESCRIPTION

MISSOURI HIGHWAYS AND TRANSPORTATION COMMISSION

105 WEST CAPITOL
JEFFERSON CITY, MO 65102
1-888-ASK-MODOT (1-888-275-6636)

CMT
© Copyright CMT, Inc.
CRAWFORD, MURPHY & TILLY, INC.
ONE MEMORIAL DRIVE, SUITE 500
ST. LOUIS, MO 63102 (314) 436-5500
ENGINEERING CORPORATION - 000631

INTERSTATE 44

PROFILE SHEET

PRELIMINARY PLANS – SUBJECT TO CHANGE

ROUTE CC

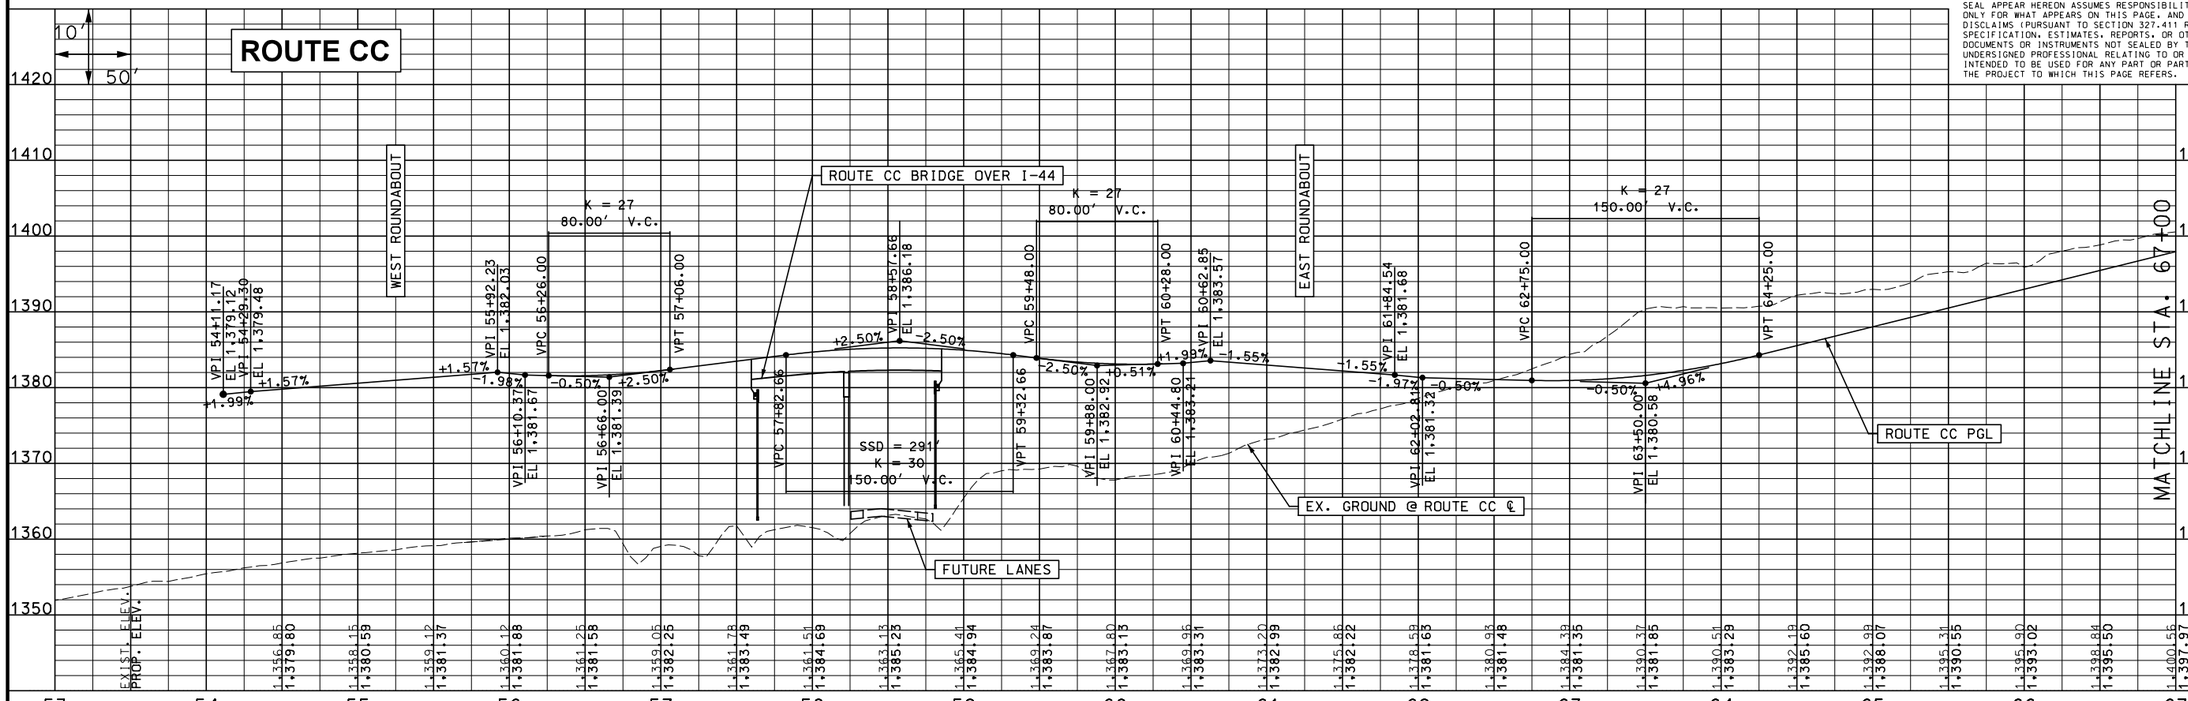

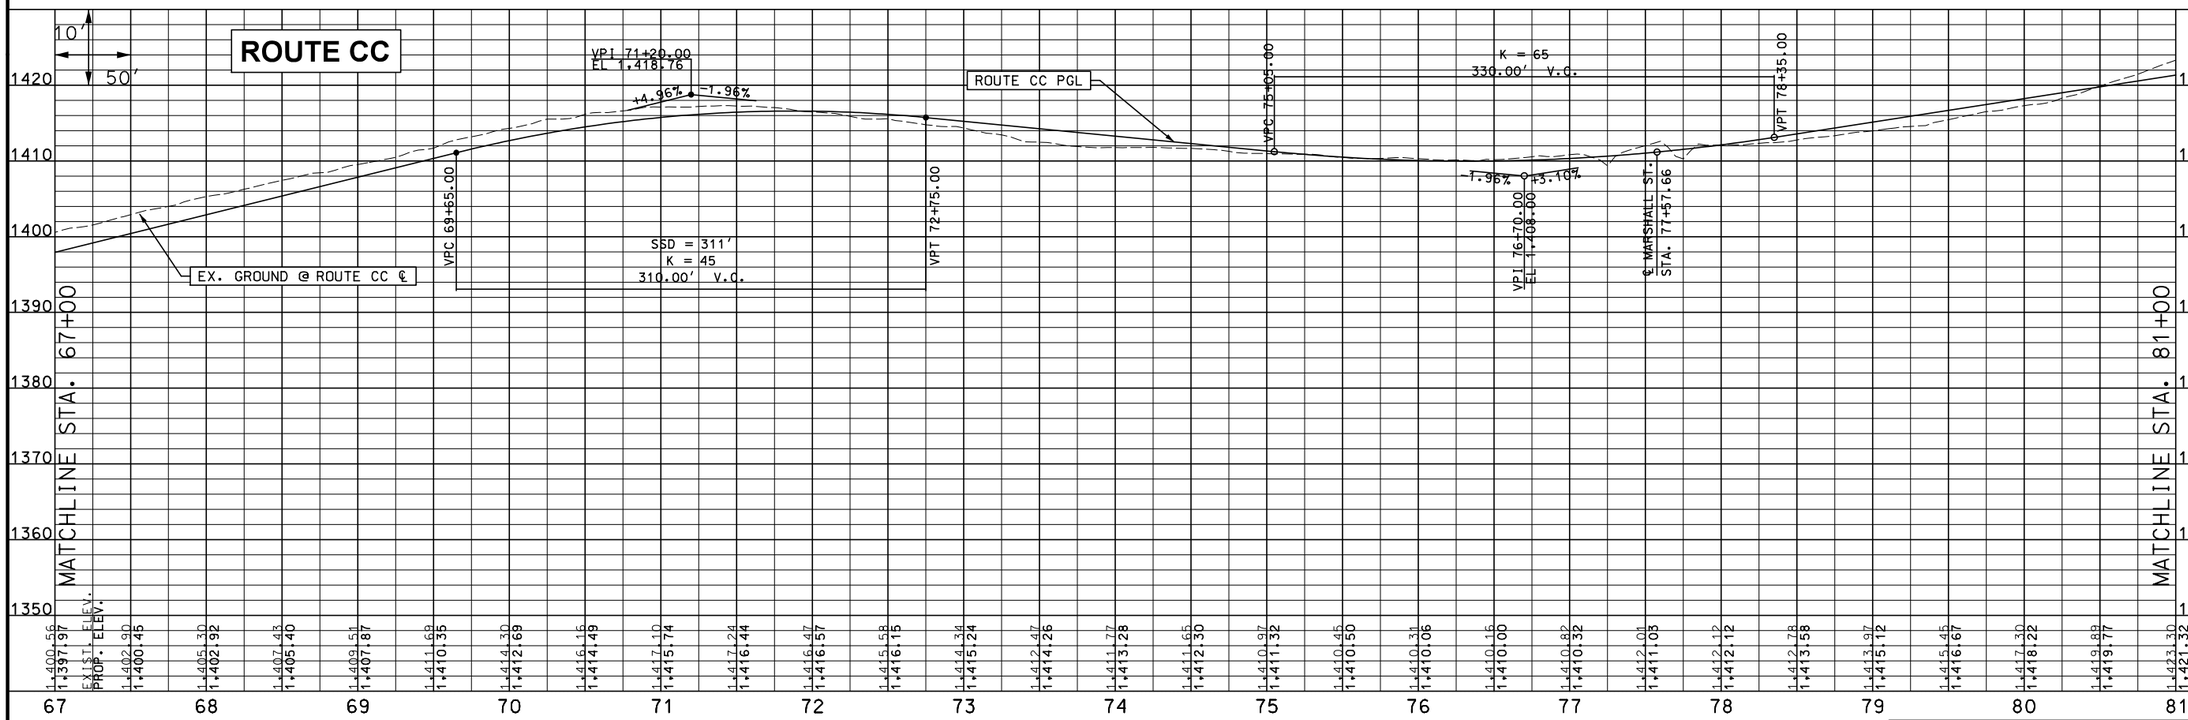

PROFILE SHEET

DISCLAIMER
THE PROFESSIONAL WHOSE SIGNATURE AND PERSONAL SEAL APPEAR HEREON ASSUMES RESPONSIBILITY ONLY FOR WHAT APPEARS ON THIS PAGE, AND DISCLAIMS (PURSUANT TO SECTION 327.411 RSMO) SPECIFICATION, ESTIMATES, REPORTS, OR OTHER DOCUMENTS OR INSTRUMENTS NOT SEALED BY THE UNDERSIGNED PROFESSIONAL RELATING TO OR INTENDED TO BE USED FOR ANY PART OR PARTS OF THE PROJECT TO WHICH THIS PAGE REFERS.

"THIS MEDIA SHOULD NOT BE CONSIDERED A CERTIFIED DOCUMENT."

DATE PREPARED 3/9/2018

ROUTE	STATE
I-44	MO
DISTRICT	SHEET NO.
SW	22

COUNTY: WEBSTER

JOB NO.: J8I0445

CONTRACT ID.:

PROJECT NO.:

BRIDGE NO.:

IF A SEAL IS PRESENT ON THIS SHEET IT HAS BEEN ELECTRONICALLY SEALED AND DATED.

DESCRIPTION

DATE

MISSOURI HIGHWAYS AND TRANSPORTATION COMMISSION

105 WEST CAPITOL
JEFFERSON CITY, MO 65102
1-888-ASK-MODOT (1-888-275-6636)

CMT
CRAWFORD, MURPHY & TILLY, INC.
ONE MEMORIAL DRIVE, SUITE 500
ST. LOUIS, MO 63102 (314) 436-5500
ENGINEERING CORPORATION - 000631

© Copyright CMT, Inc.

PRELIMINARY PLANS – SUBJECT TO CHANGE

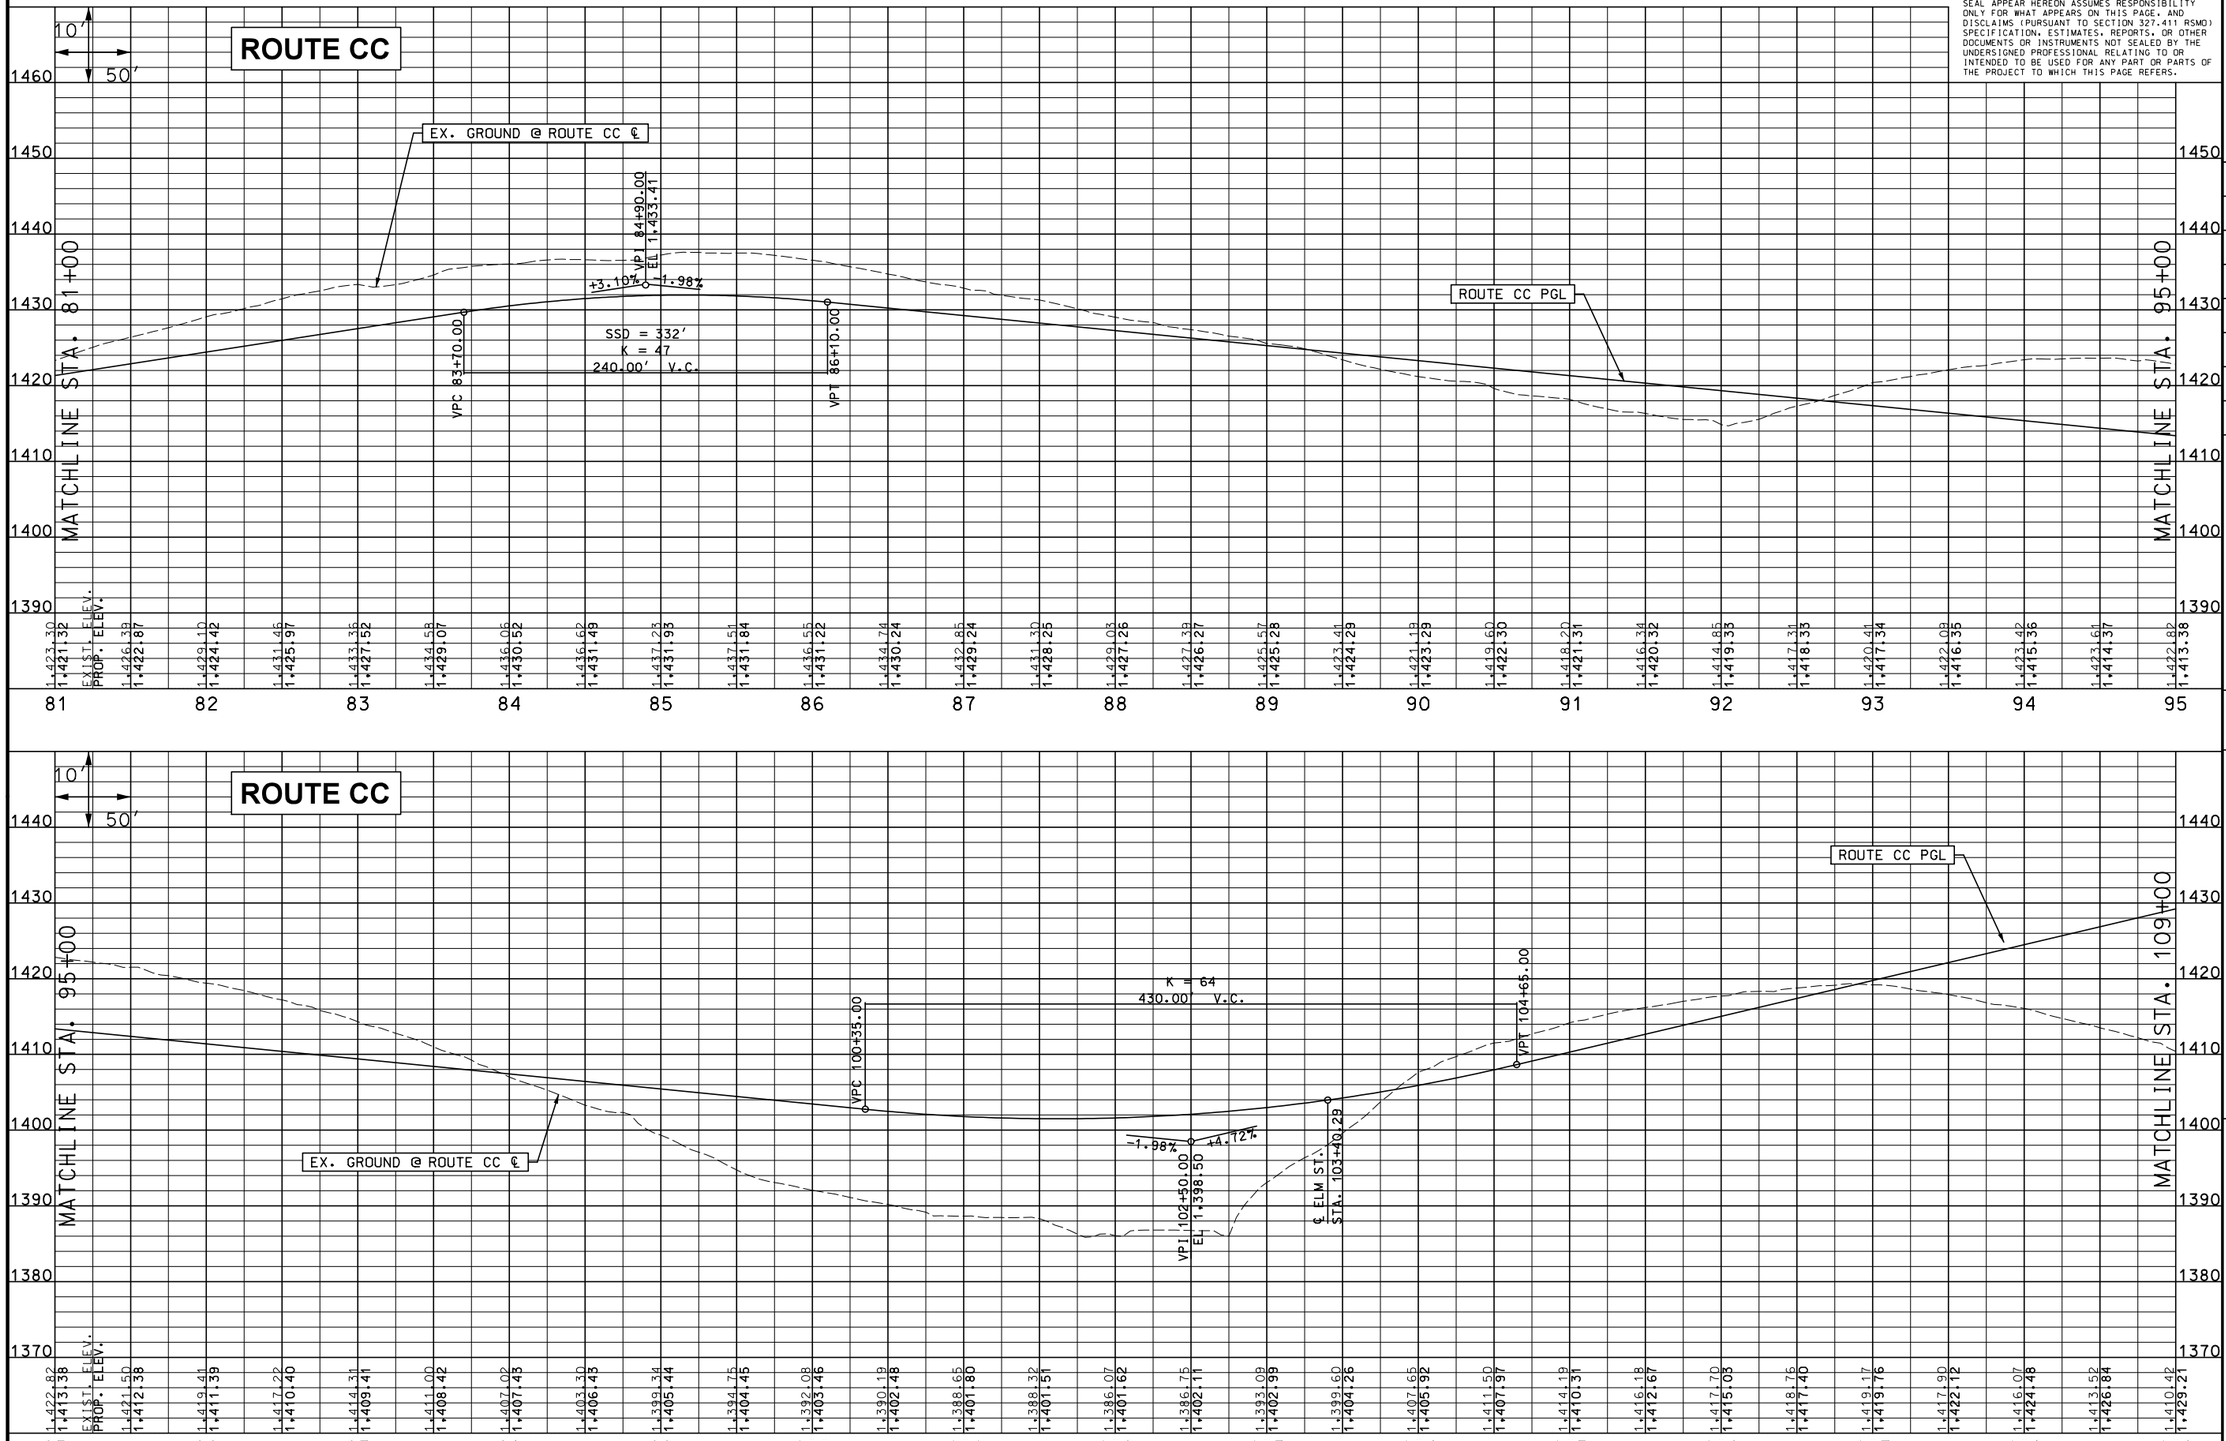

DISCLAIMER
THE PROFESSIONAL WHOSE SIGNATURE AND PERSONAL SEAL APPEAR HEREON ASSUMES RESPONSIBILITY ONLY FOR WHAT APPEARS ON THIS PAGE, AND DISCLAIMS (PURSUANT TO SECTION 327.411 RSMO) SPECIFICATION, ESTIMATES, REPORTS, OR OTHER DOCUMENTS OR INSTRUMENTS NOT SEALED BY THE UNDERSIGNED PROFESSIONAL RELATING TO OR INTENDED TO BE USED FOR ANY PART OR PARTS OF THE PROJECT TO WHICH THIS PAGE REFERS.

"THIS MEDIA SHOULD NOT BE CONSIDERED A CERTIFIED DOCUMENT."

DATE PREPARED
3/9/2018

ROUTE	STATE
I-44	MO
DISTRICT	SHEET NO.
SW	23

COUNTY
WEBSTER

JOB NO.
J8I0445

CONTRACT ID.

PROJECT NO.

BRIDGE NO.

DATE	DESCRIPTION

IF A SEAL IS PRESENT ON THIS SHEET IT HAS BEEN ELECTRONICALLY SEALED AND DATED.

MISSOURI HIGHWAYS AND TRANSPORTATION COMMISSION

105 WEST CAPITOL
JEFFERSON CITY, MO 65102
1-888-ASK-MODOT (1-888-275-6636)

CMT
CRAWFORD, MURPHY & TILLY, INC.
ONE MEMORIAL DRIVE, SUITE 500
ST. LOUIS, MO 63102 (314) 436-5500
ENGINEERING CORPORATION - 000631
© Copyright CMT, Inc.

PROFILE SHEET

L:\MarshfieldMO\17322-03\Draw\Sheets\022-025_PR_04-06_J8I0445_i50_ROUTE_CC.dgn 3:17:24 PM 3/9/2018

PRELIMINARY PLANS – SUBJECT TO CHANGE

DISCLAIMER
THE PROFESSIONAL WHOSE SIGNATURE AND PERSONAL SEAL APPEAR HEREON ASSUMES RESPONSIBILITY ONLY FOR WHAT APPEARS ON THIS PAGE, AND DISCLAIMS (PURSUANT TO SECTION 327.411 RSMO) SPECIFICATIONS, ESTIMATES, REPORTS, OR OTHER DOCUMENTS OR INSTRUMENTS NOT SEALED BY THE UNDERSIGNED PROFESSIONAL RELATING TO OR INTENDED TO BE USED FOR ANY PART OR PARTS OF THE PROJECT TO WHICH THIS PAGE REFERS.

ROUTE CC

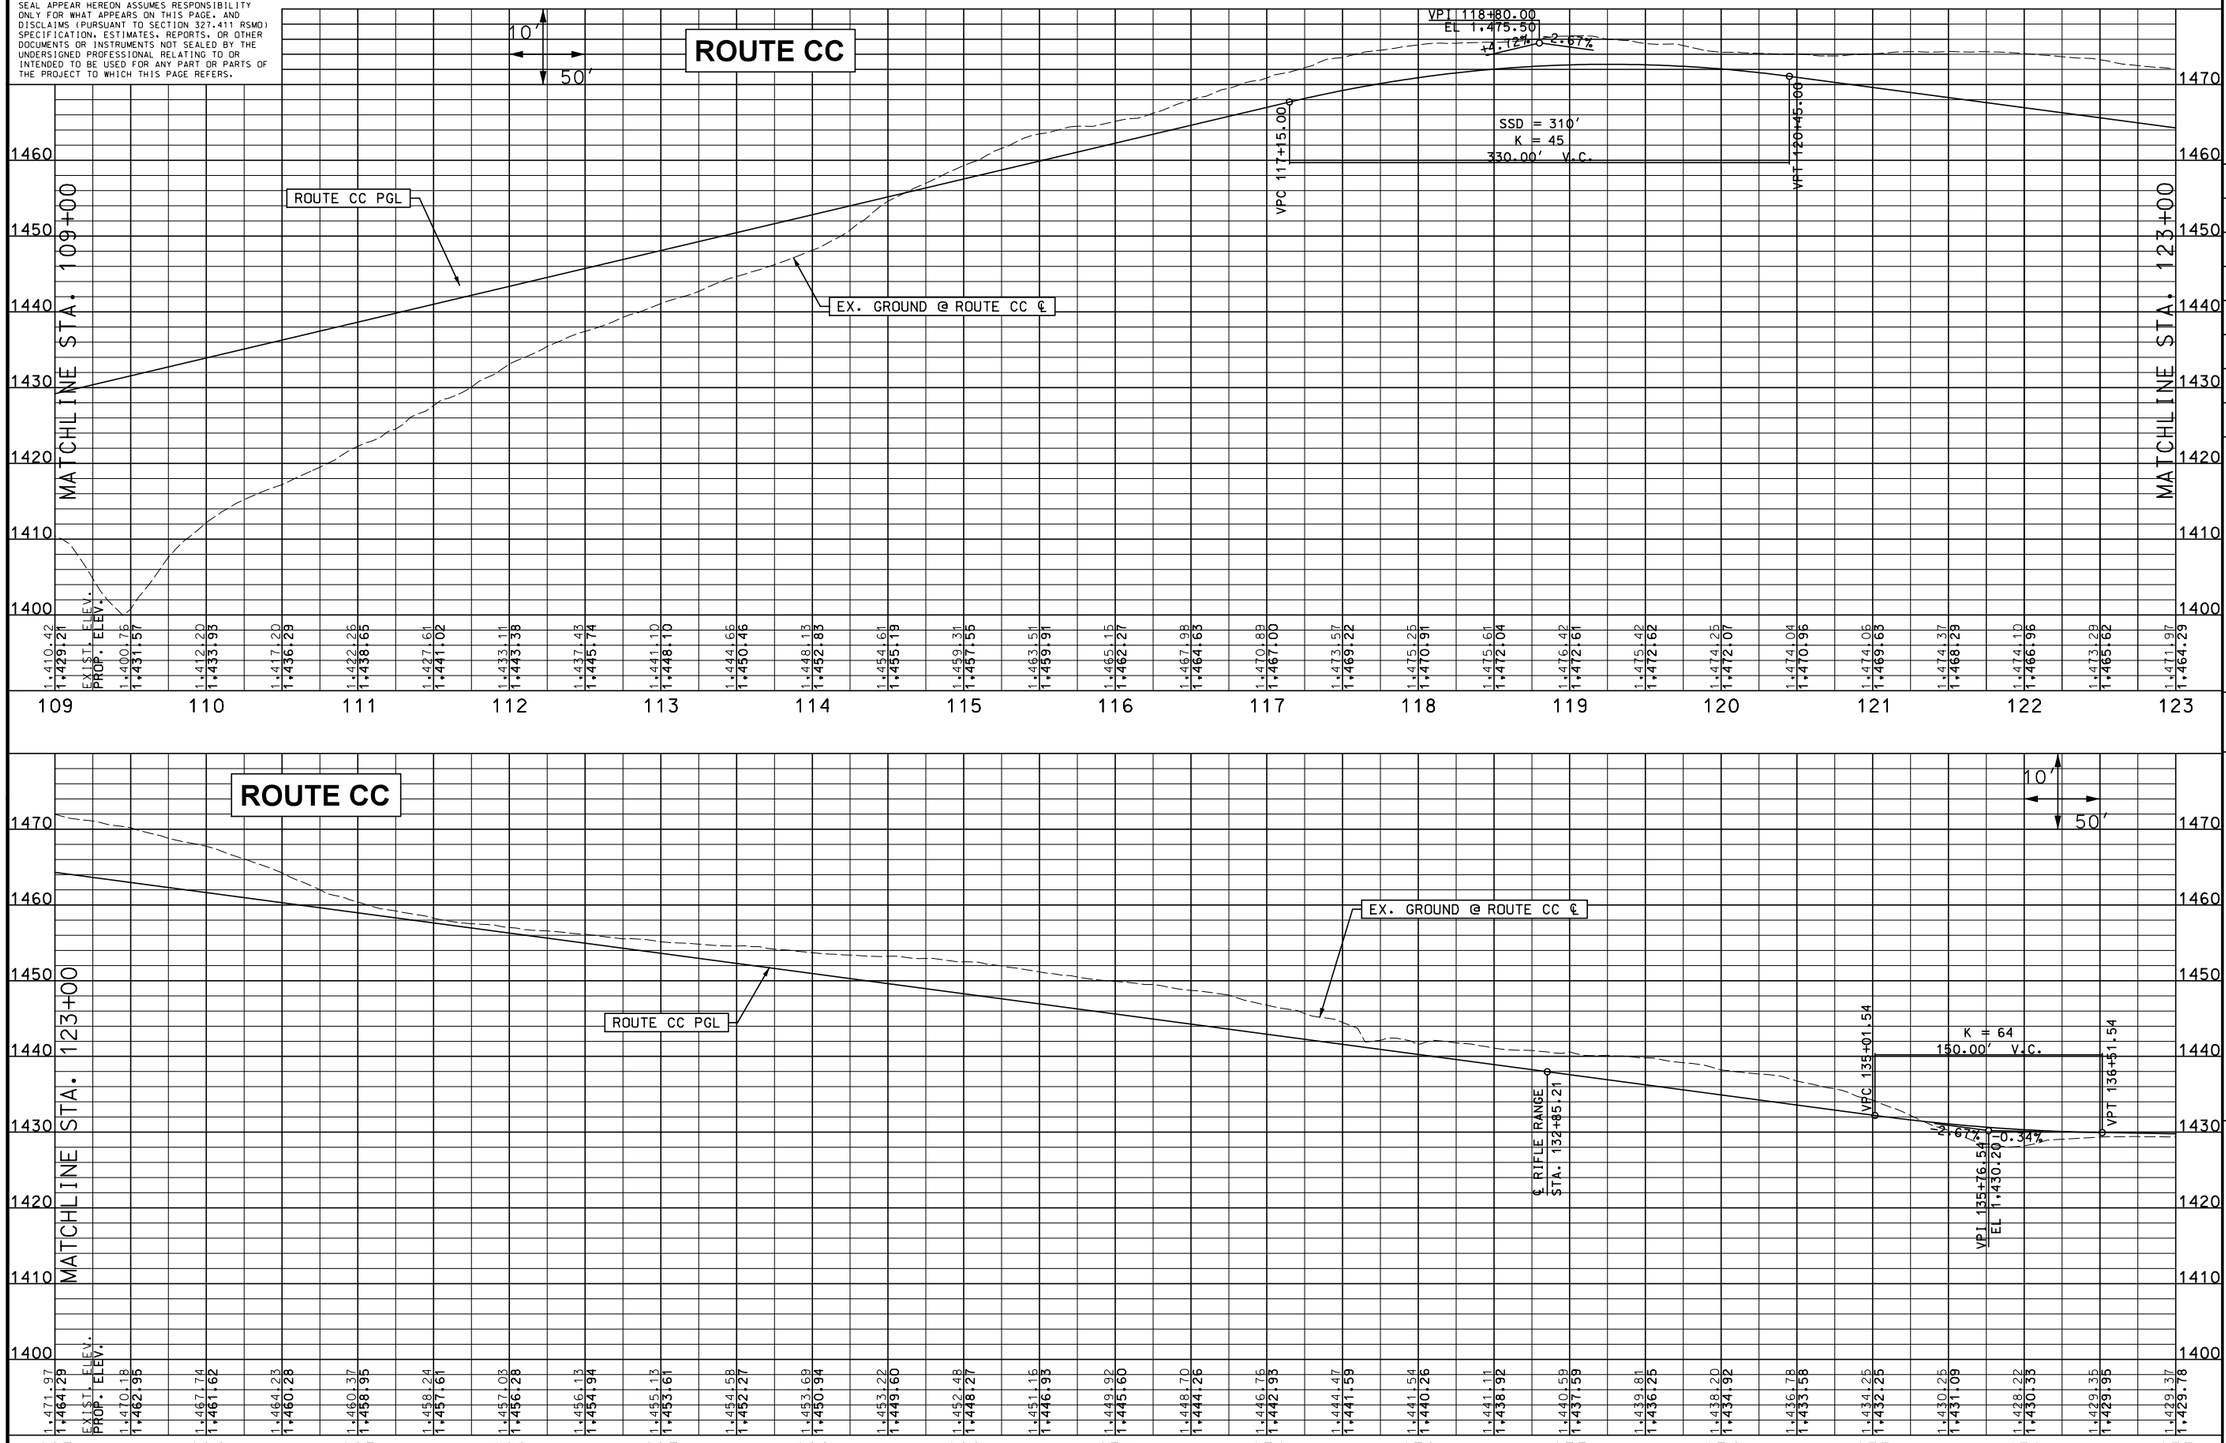

PROFILE SHEET

"THIS MEDIA SHOULD NOT BE CONSIDERED A CERTIFIED DOCUMENT."

DATE PREPARED 3/9/2018

ROUTE	STATE
I-44	MO
DISTRICT	SHEET NO.
SW	24

COUNTY: WEBSTER
JOB NO.: J8I0445
CONTRACT ID.:
PROJECT NO.:
BRIDGE NO.:

IF A SEAL IS PRESENT ON THIS SHEET IT HAS BEEN ELECTRONICALLY SEALED AND DATED.

NO.	DESCRIPTION	DATE
1		
2		
3		
4		
5		
6		

MISSOURI HIGHWAYS AND TRANSPORTATION COMMISSION
105 WEST CAPITOL
JEFFERSON CITY, MO 65102
1-888-ASK-MODOT (1-888-275-6636)

CMT
© Copyright CMT, Inc.
CRAWFORD, MURPHY & TILLY, INC.
ONE MEMORIAL DRIVE, SUITE 500
ST. LOUIS, MO 63102 (314) 436-5500
ENGINEERING CORPORATION - 000631

L:\MarshfieldMO\17322-03\Draw\Sheets\022-025_PR_04-06_J8I0445_i50_ROUTE_CC.dgn 3:17:24 PM 3/9/2018

PRELIMINARY PLANS – SUBJECT TO CHANGE

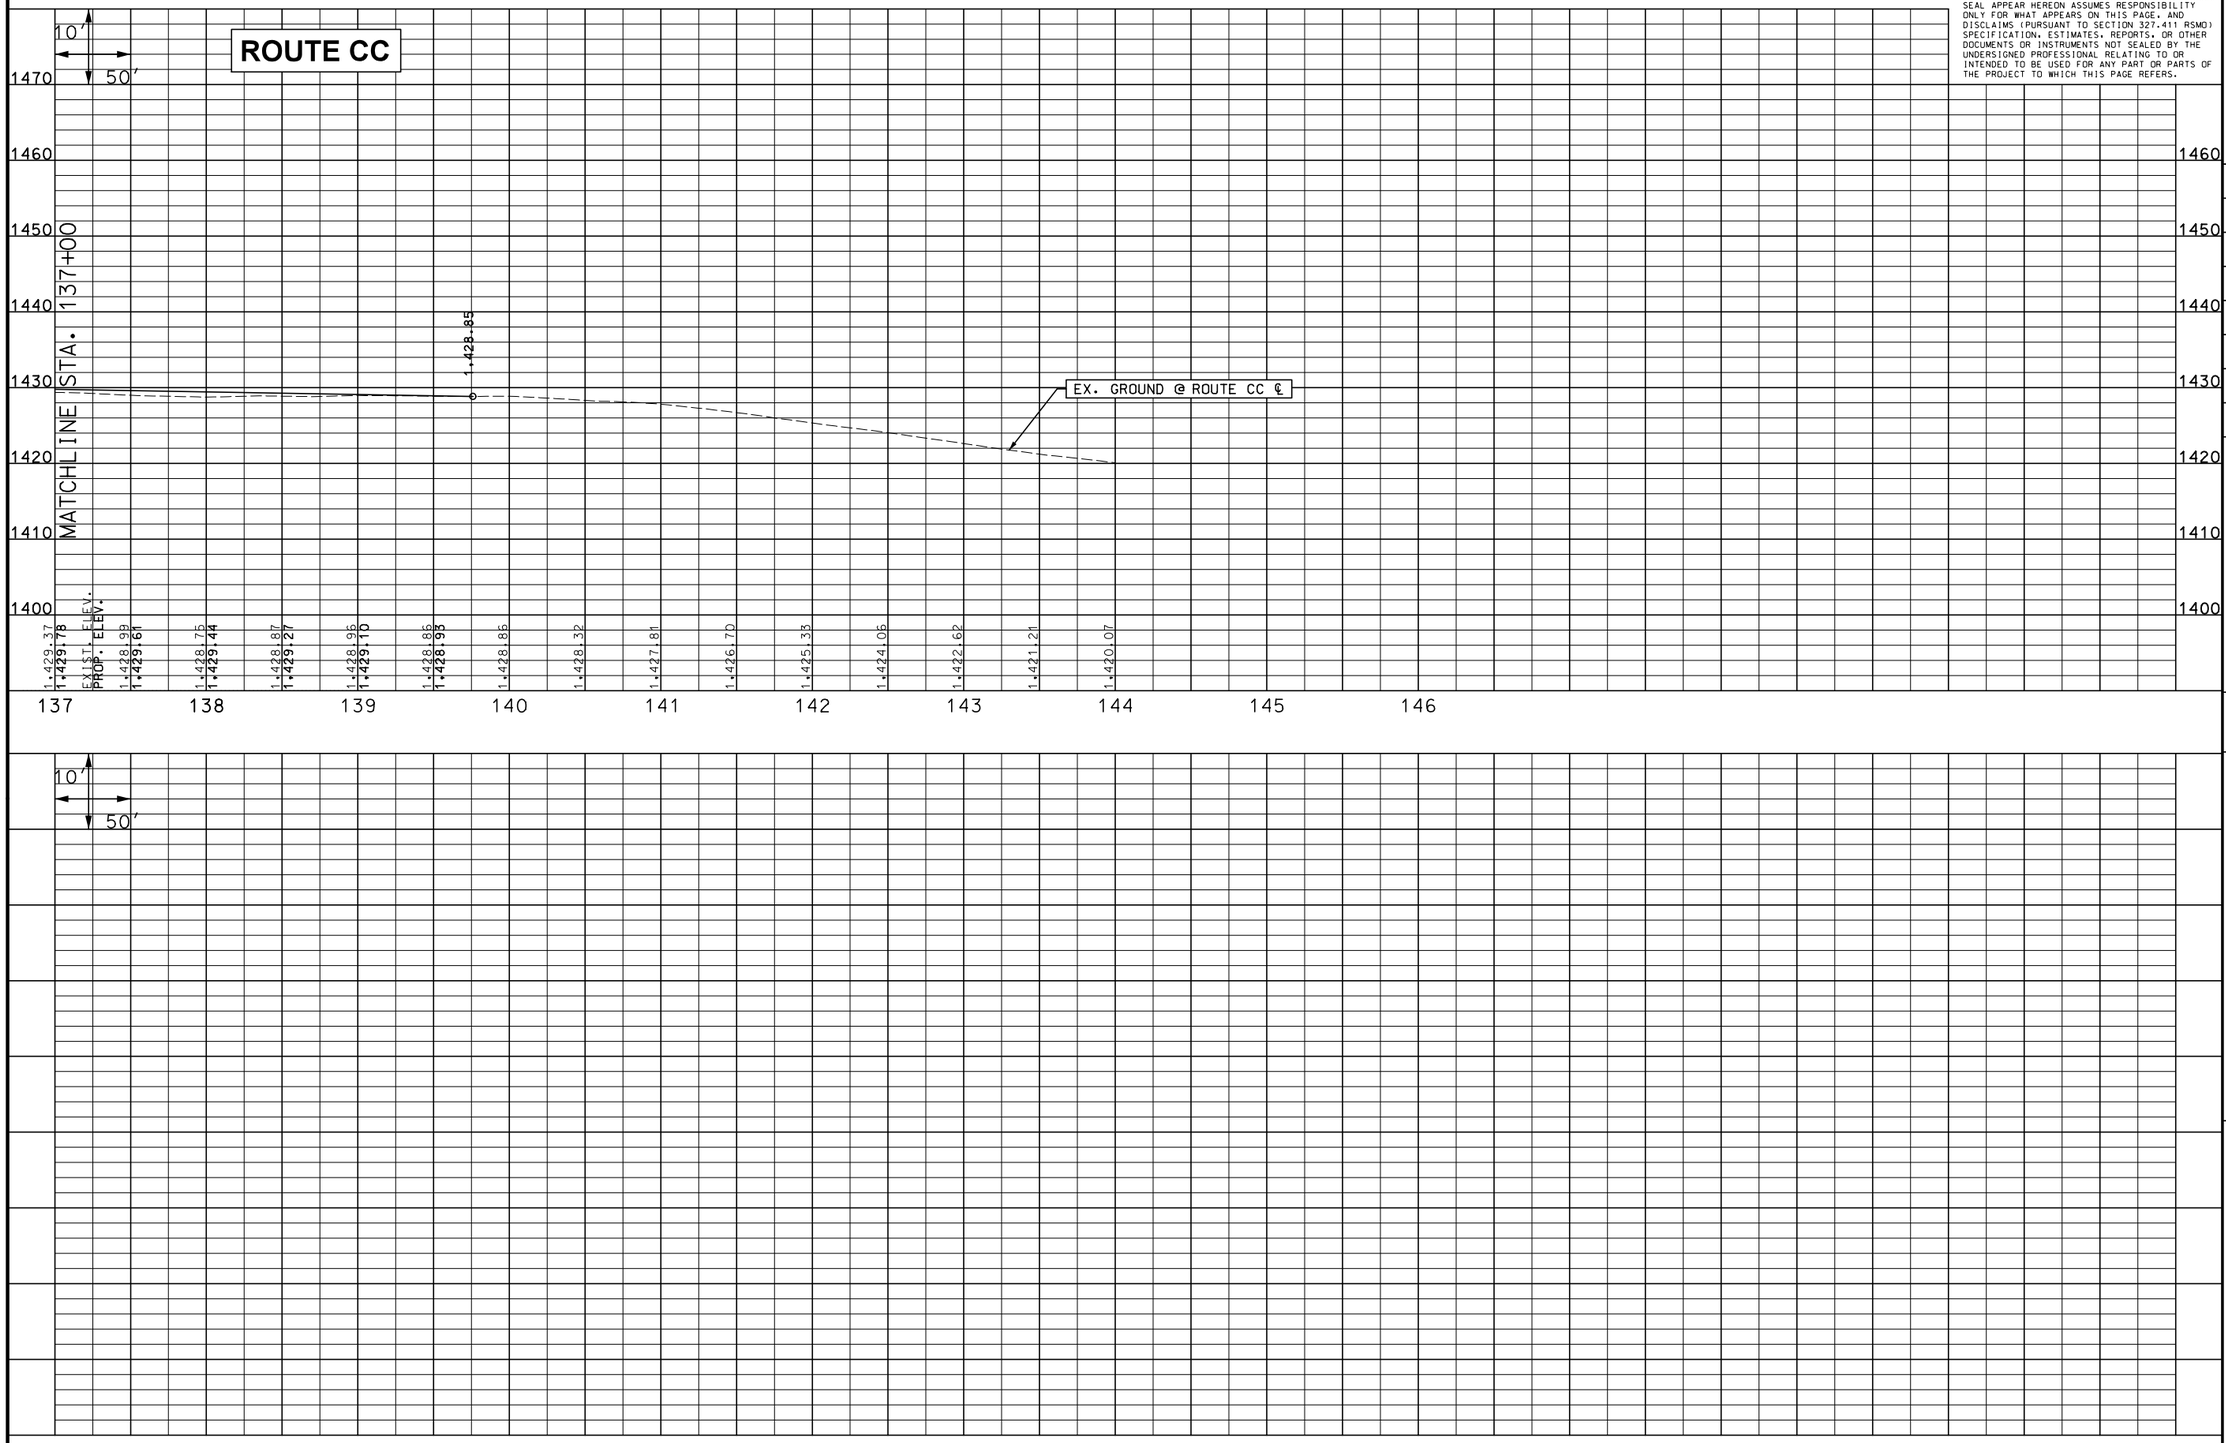

DISCLAIMER
THE PROFESSIONAL WHOSE SIGNATURE AND PERSONAL SEAL APPEAR HEREON ASSUMES RESPONSIBILITY ONLY FOR WHAT APPEARS ON THIS PAGE, AND DISCLAIMS (PURSUANT TO SECTION 327.411 RSMO) SPECIFICATION, ESTIMATES, REPORTS, OR OTHER DOCUMENTS OR INSTRUMENTS NOT SEALED BY THE UNDERSIGNED PROFESSIONAL RELATING TO OR INTENDED TO BE USED FOR ANY PART OR PARTS OF THE PROJECT TO WHICH THIS PAGE REFERS.

"THIS MEDIA SHOULD NOT BE CONSIDERED A CERTIFIED DOCUMENT."

DATE PREPARED
3/9/2018

ROUTE	STATE
I-44	MO
DISTRICT	SHEET NO.
SW	25

COUNTY
WEBSTER

JOB NO.
J8I0445

CONTRACT ID.

PROJECT NO.

BRIDGE NO.

IF A SEAL IS PRESENT ON THIS SHEET IT HAS BEEN ELECTRONICALLY SEALED AND DATED.

DESCRIPTION	DATE

MISSOURI HIGHWAYS AND TRANSPORTATION COMMISSION

105 WEST CAPITOL
JEFFERSON CITY, MO 65102
1-888-ASK-MODOT (1-888-275-6636)

CMT
© Copyright CMT, Inc.
CRAWFORD, MURPHY & TILLY, INC.
ONE MEMORIAL DRIVE, SUITE 500
ST. LOUIS, MO 63102 (314) 436-5500
ENGINEERING CORPORATION - 000631

PROFILE SHEET

PRELIMINARY PLANS – SUBJECT TO CHANGE

RAMP 1

SEE REFERENCE POINTS SHEET FOR BENCHMARKS

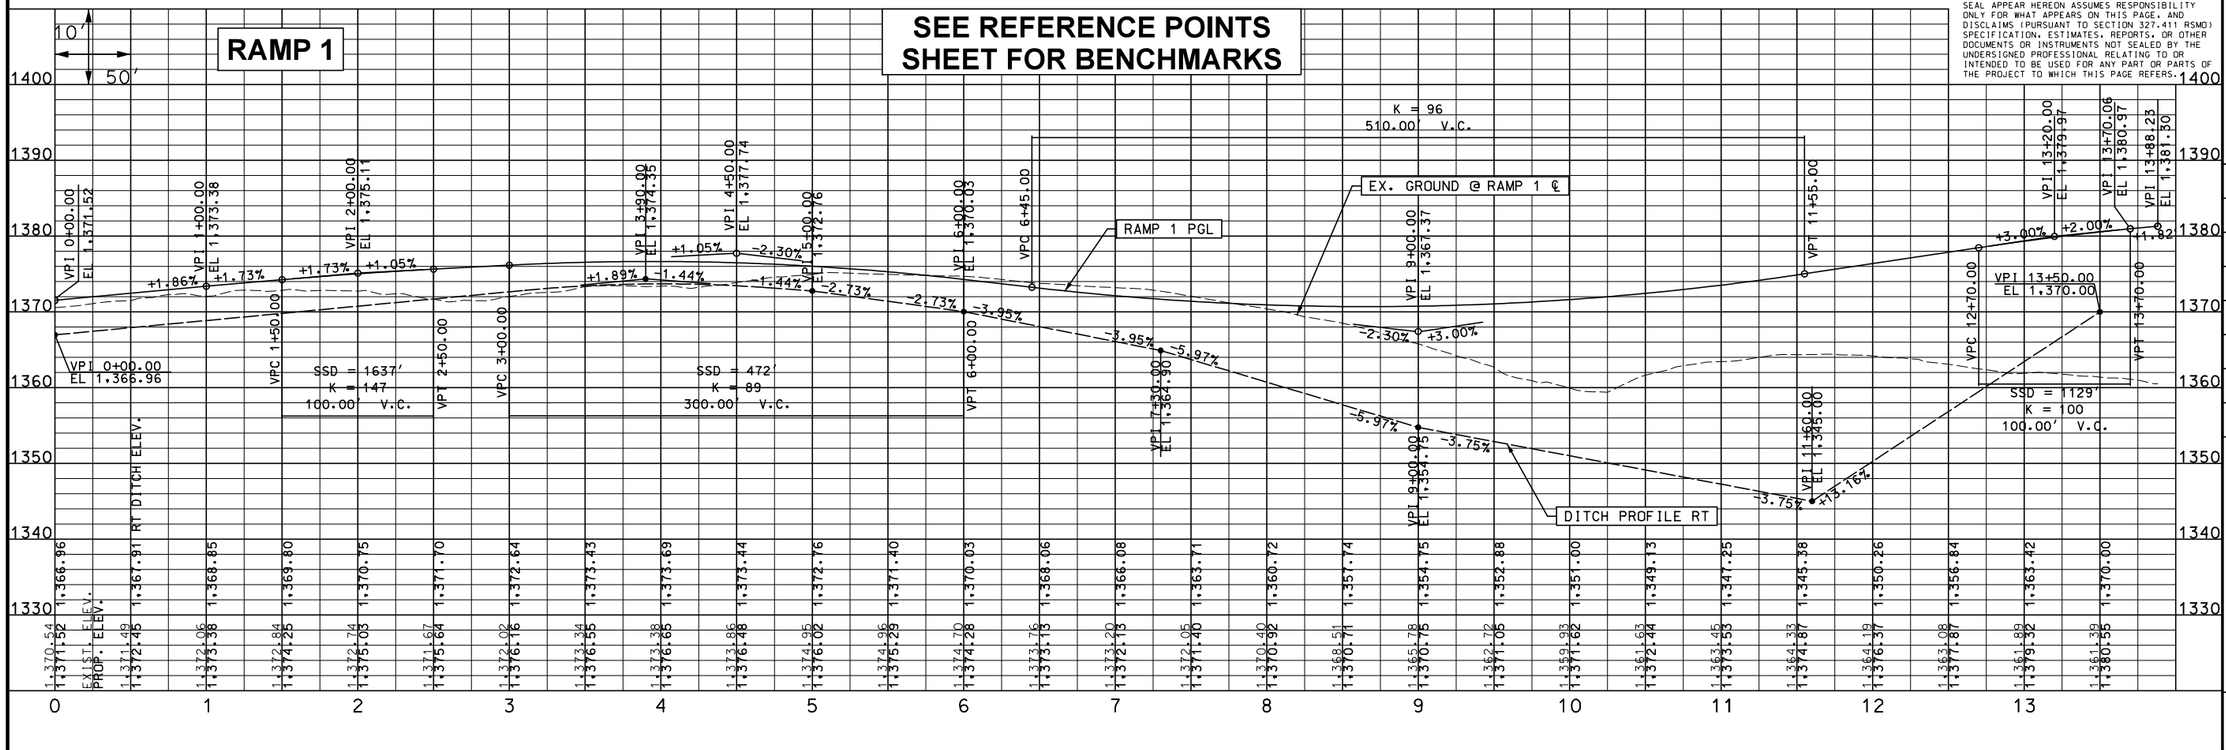

RAMP 2

SEE REFERENCE POINTS SHEET FOR BENCHMARKS

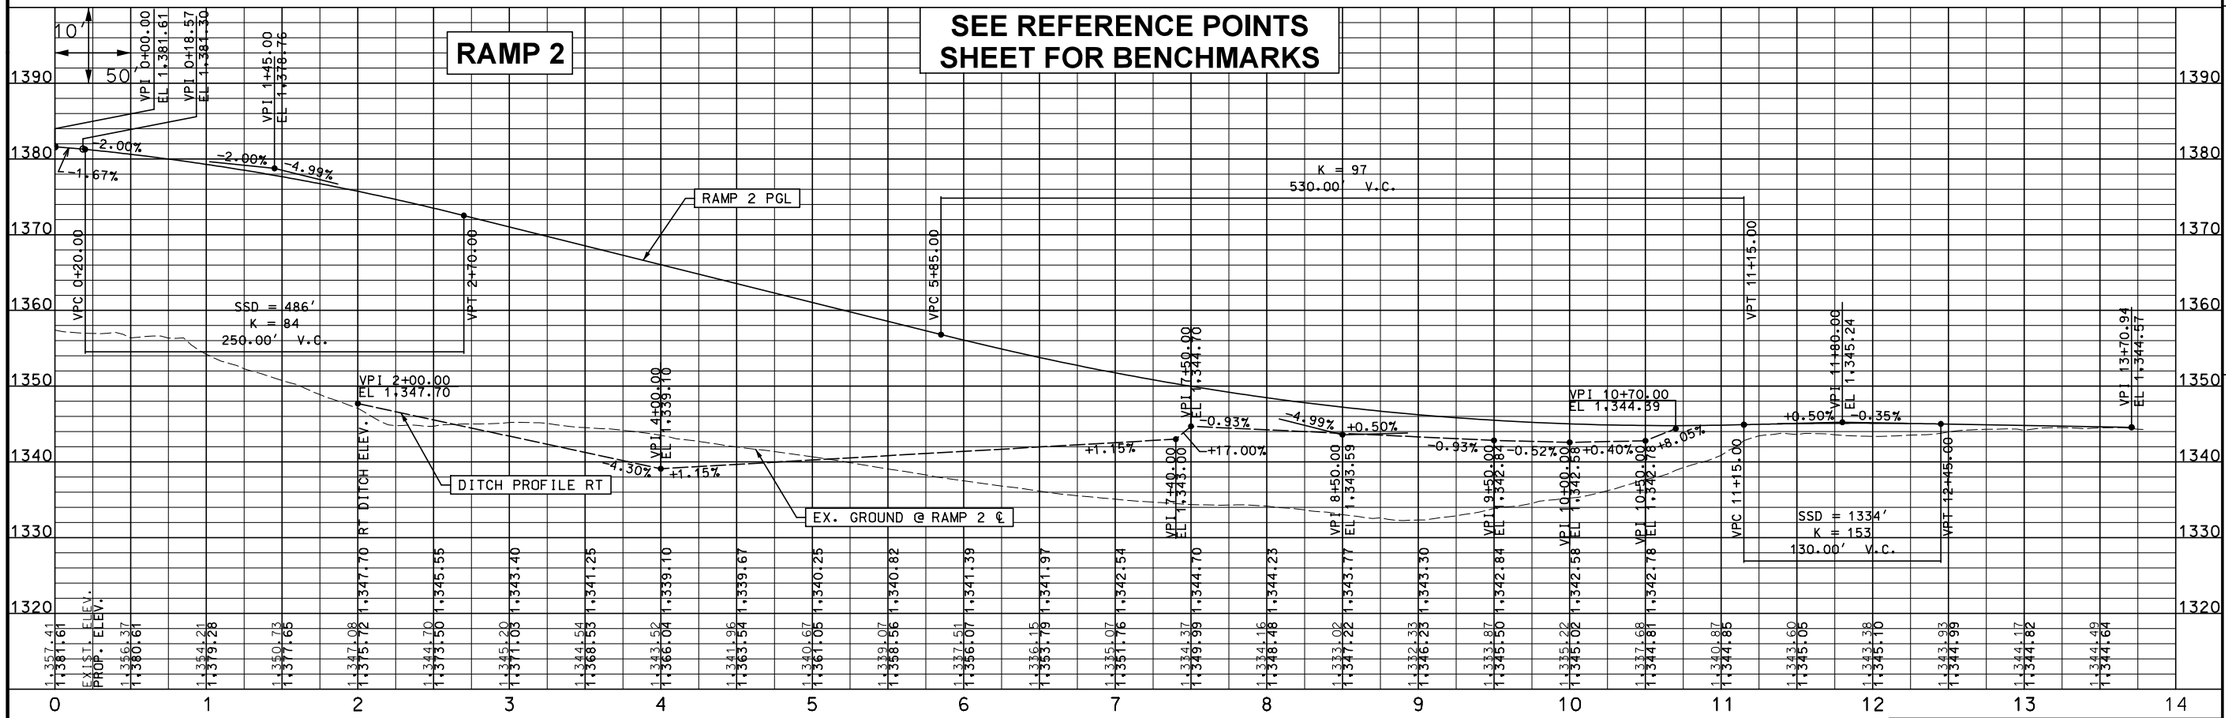

DISCLAIMER
THE PROFESSIONAL WHOSE SIGNATURE AND PERSONAL SEAL APPEAR HEREON ASSUMES RESPONSIBILITY ONLY FOR WHAT APPEARS ON THIS PAGE, AND DISCLAIMS (PURSUANT TO SECTION 327.411 RSMO) SPECIFICATION, ESTIMATES, REPORTS, OR OTHER DOCUMENTS OR INSTRUMENTS NOT SEALED BY THE UNDERSIGNED PROFESSIONAL RELATING TO OR INTENDED TO BE USED FOR ANY PART OR PARTS OF THE PROJECT TO WHICH THIS PAGE REFERS.

"THIS MEDIA SHOULD NOT BE CONSIDERED A CERTIFIED DOCUMENT."

DATE PREPARED: 3/9/2018

ROUTE	STATE
I-44	MO

DISTRICT	SHEET NO.
SW	26

COUNTY: WEBSTER

JOB NO.: J8I0445

CONTRACT ID.:

PROJECT NO.:

BRIDGE NO.:

DATE	DESCRIPTION

IF A SEAL IS PRESENT ON THIS SHEET IT HAS BEEN ELECTRONICALLY SEALED AND DATED.

MISSOURI HIGHWAYS AND TRANSPORTATION COMMISSION
105 WEST CAPITOL
JEFFERSON CITY, MO 65102
1-888-ASK-MODOT (1-888-275-6636)

CMT
© Copyright CMT, Inc.
CRAWFORD, MURPHY & TILLY, INC.
ONE MEMORIAL DRIVE, SUITE 500
ST. LOUIS, MO 63102 (314) 436-5500
ENGINEERING CORPORATION - 000631

RAMPS PROFILE SHEET

L:\MarshfieldMO\17322-03\Draw\Sheets\026-028_PR_07-09_J8I0445_I50_RAMPS.dgn 3:17:25 PM 3/9/2018

PRELIMINARY PLANS – SUBJECT TO CHANGE

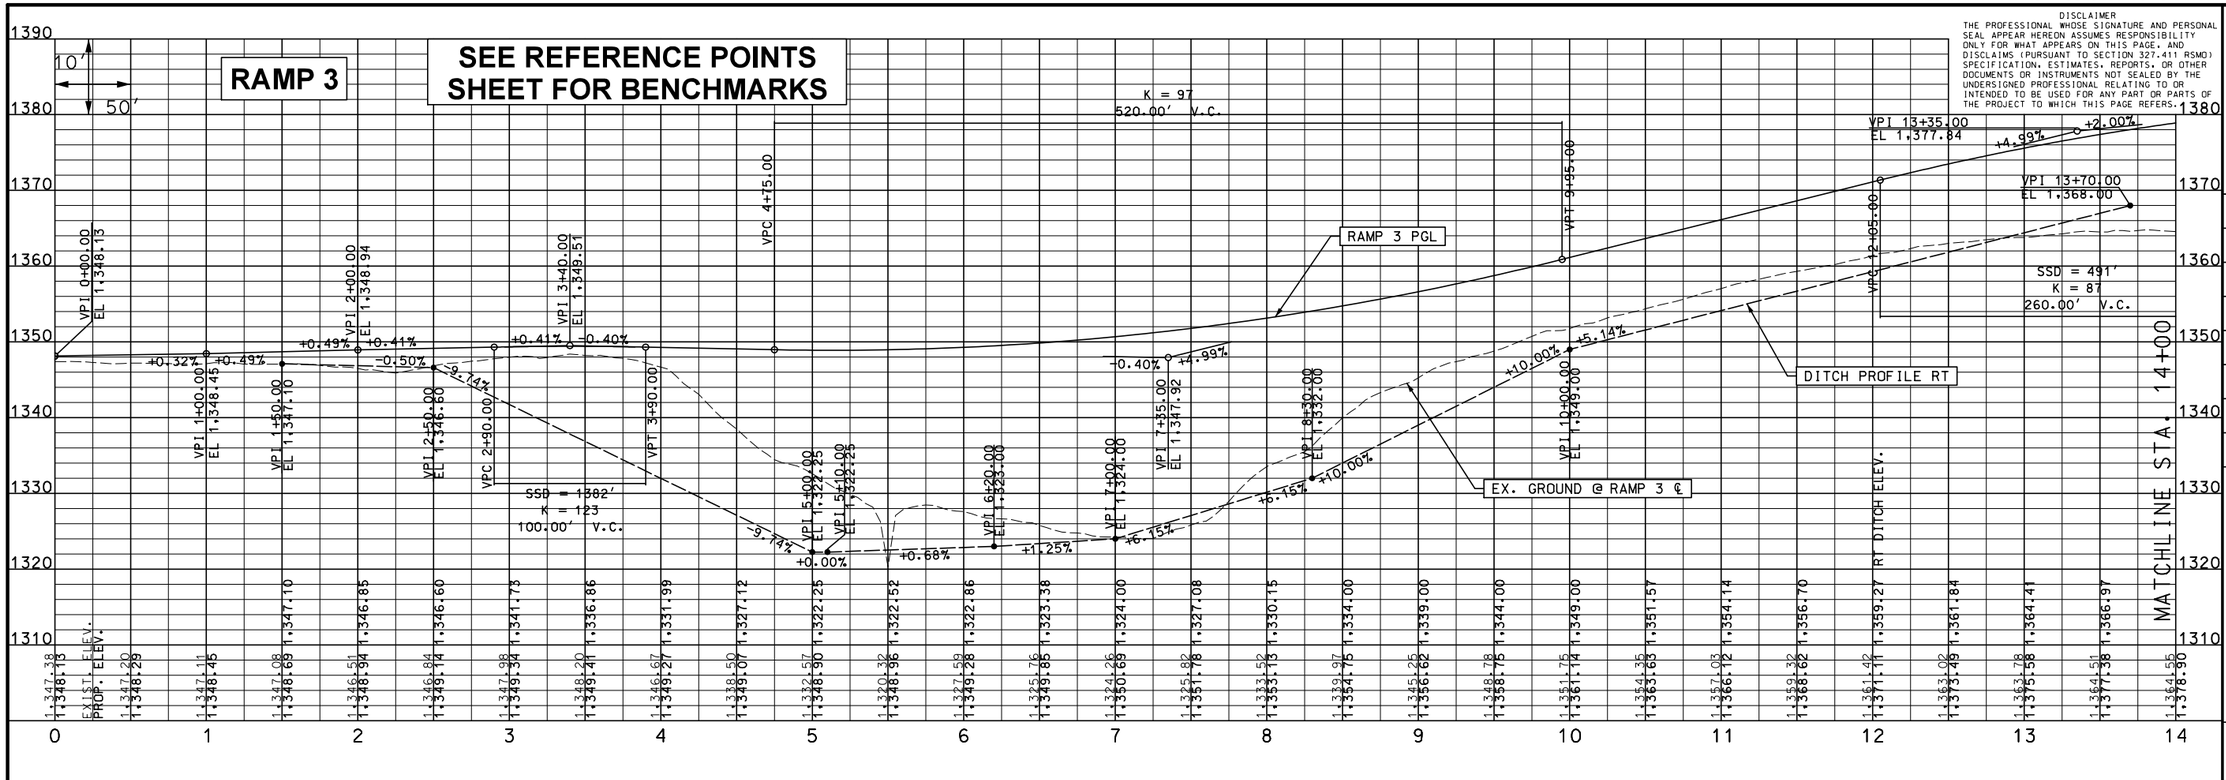

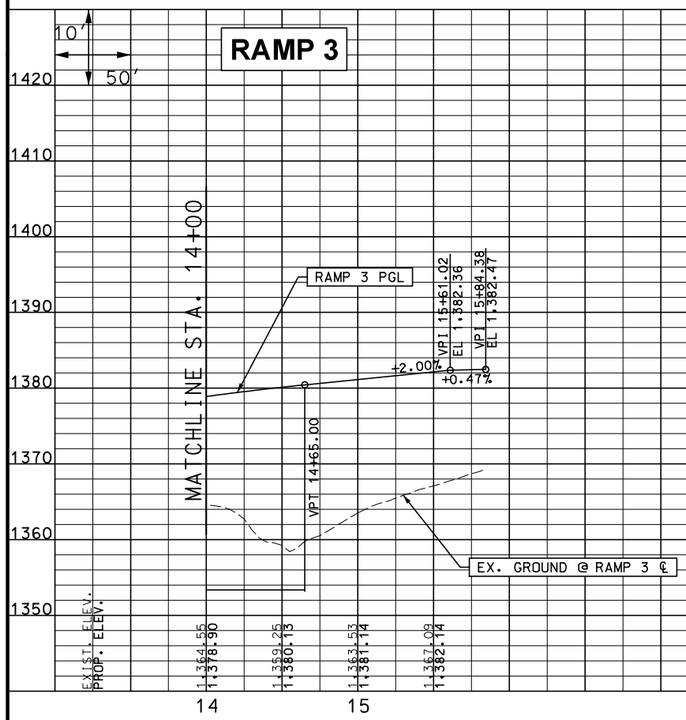

DISCLAIMER
THE PROFESSIONAL WHOSE SIGNATURE AND PERSONAL SEAL APPEAR HEREON ASSUMES RESPONSIBILITY ONLY FOR WHAT APPEARS ON THIS PAGE, AND DISCLAIMS (PURSUANT TO SECTION 327.411 RSMO) SPECIFICATION, ESTIMATES, REPORTS, OR OTHER DOCUMENTS OR INSTRUMENTS NOT SEALED BY THE UNDERSIGNED PROFESSIONAL RELATING TO OR INTENDED TO BE USED FOR ANY PART OR PARTS OF THE PROJECT TO WHICH THIS PAGE REFERS.

"THIS MEDIA SHOULD NOT BE CONSIDERED A CERTIFIED DOCUMENT."

DATE PREPARED 3/9/2018

ROUTE	STATE
I-44	MO
DISTRICT	SHEET NO.
SW	27

COUNTY: WEBSTER
JOB NO.: J8I0445
CONTRACT ID.:
PROJECT NO.:
BRIDGE NO.:

DESCRIPTION
DATE

IF A SEAL IS PRESENT ON THIS SHEET IT HAS BEEN ELECTRONICALLY SEALED AND DATED.

MISSOURI HIGHWAYS AND TRANSPORTATION COMMISSION
105 WEST CAPITOL
JEFFERSON CITY, MO 65102
1-888-ASK-MODOT (1-888-275-6636)

CMT
© Copyright CMT, Inc.
CRAWFORD, MURPHY & TILLY, INC.
ONE MEMORIAL DRIVE, SUITE 500
ST. LOUIS, MO 63102 (314) 436-5500
ENGINEERING CORPORATION - 000631

RAMPS PROFILE SHEET

DISCLAIMER
THE PROFESSIONAL WHOSE SIGNATURE AND PERSONAL SEAL APPEAR HEREON ASSUMES RESPONSIBILITY ONLY FOR WHAT APPEARS ON THIS PAGE, AND DISCLAIMS (PURSUANT TO SECTION 327.411 RSMO) SPECIFICATION, ESTIMATES, REPORTS, OR OTHER DOCUMENTS OR INSTRUMENTS NOT SEALED BY THE UNDERSIGNED PROFESSIONAL RELATING TO OR INTENDED TO BE USED FOR ANY PART OR PARTS OF THE PROJECT TO WHICH THIS PAGE REFERS.

"THIS MEDIA SHOULD NOT BE CONSIDERED A CERTIFIED DOCUMENT."

RAMP 4

SEE REFERENCE POINTS SHEET FOR BENCHMARKS

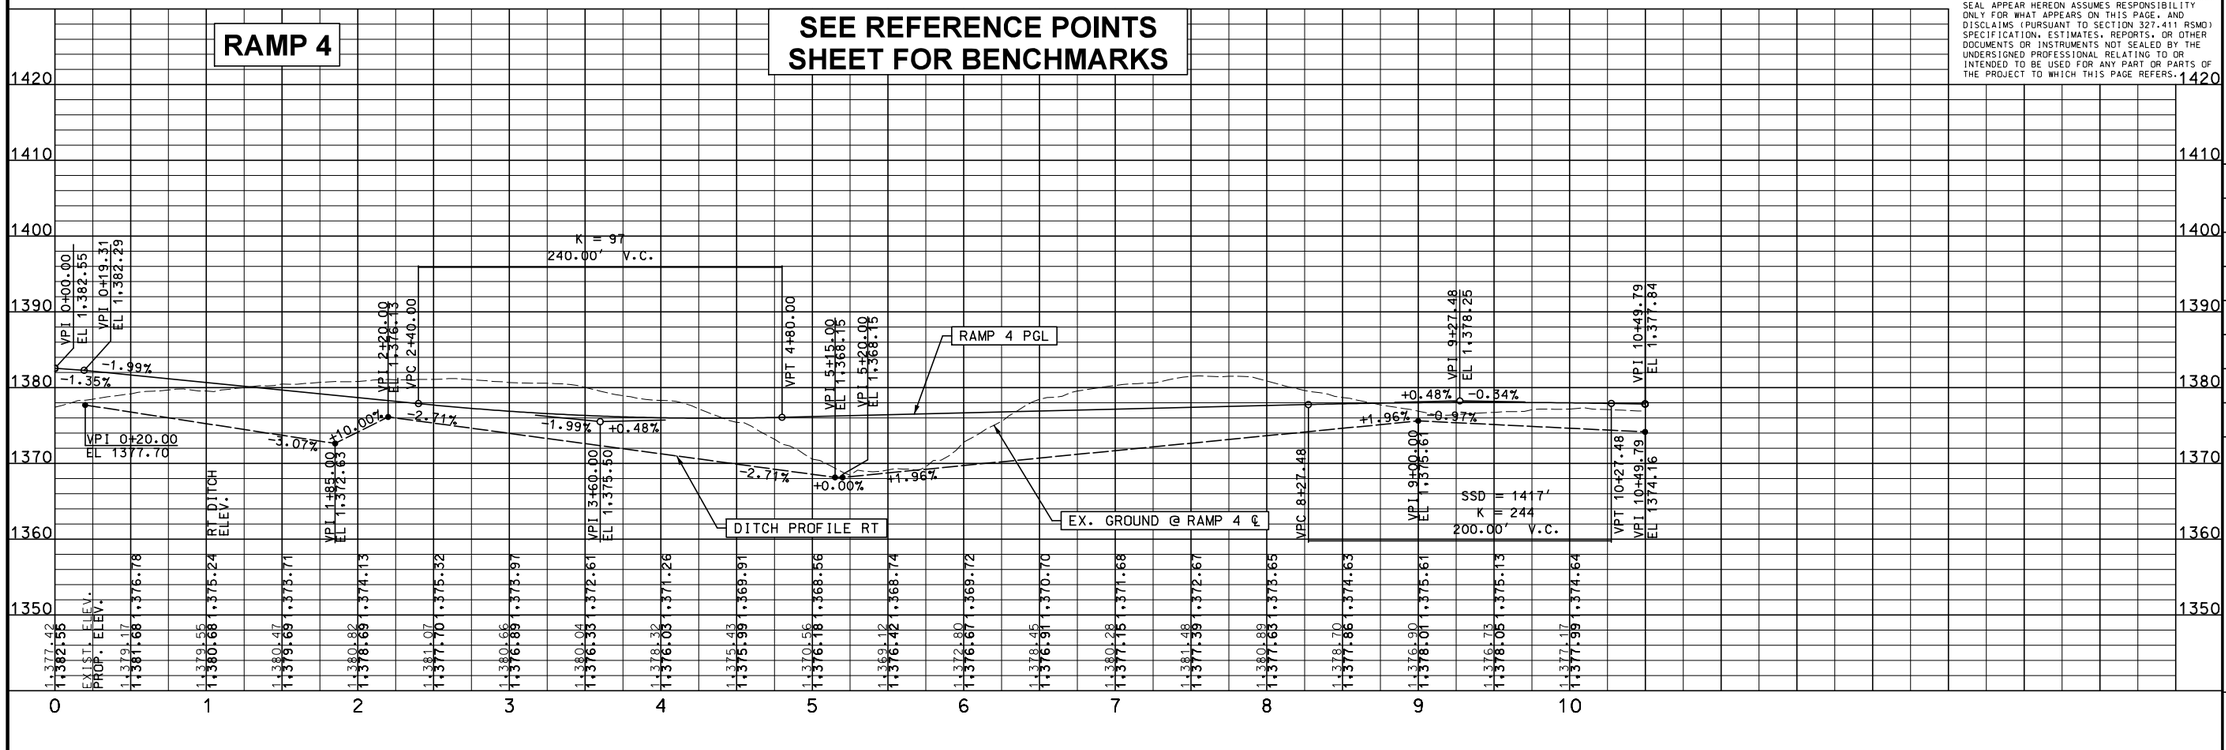

RAMP 3A

SEE REFERENCE POINTS SHEET FOR BENCHMARKS

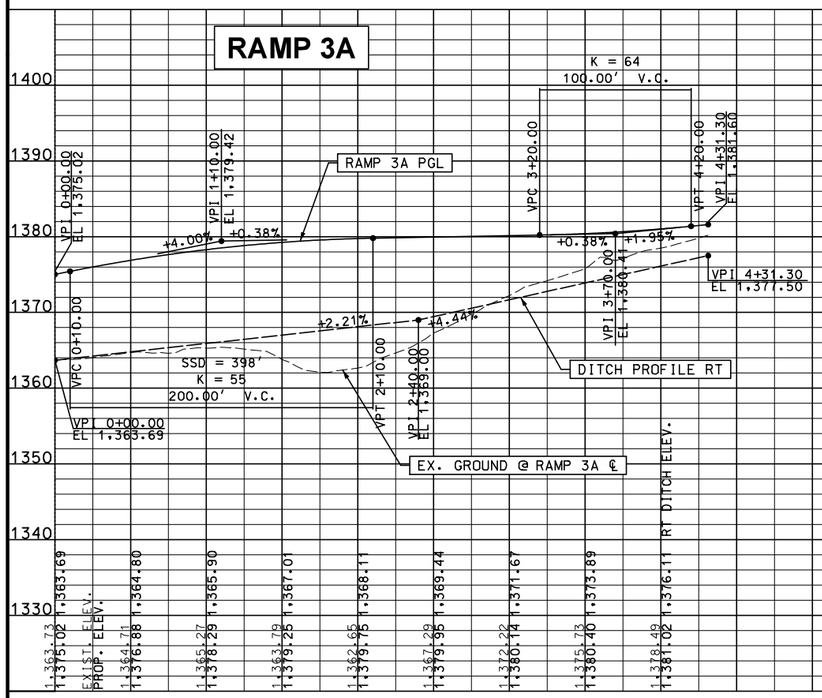

DATE PREPARED: 3/9/2018
ROUTE: I-44 | STATE: MO
DISTRICT: SW | SHEET NO.: 28
COUNTY: WEBSTER
JOB NO.: J8I0445
CONTRACT ID.:
PROJECT NO.:
BRIDGE NO.:

DATE | DESCRIPTION

IF A SEAL IS PRESENT ON THIS SHEET IT HAS BEEN ELECTRONICALLY SEALED AND DATED.

MISSOURI HIGHWAYS AND TRANSPORTATION COMMISSION

105 WEST CAPITOL
JEFFERSON CITY, MO 65102
1-888-ASK-MODOT (1-888-275-6636)

CMT
CRAWFORD, MURPHY & TILLY, INC.
ONE MEMORIAL DRIVE, SUITE 500
ST. LOUIS, MO 63102 (314) 436-5500
ENGINEERING CORPORATION - 000631

©Copyright CMT, Inc.

DISCLAIMER
THE PROFESSIONAL WHOSE SIGNATURE AND PERSONAL SEAL APPEAR HEREON ASSUMES RESPONSIBILITY ONLY FOR WHAT APPEARS ON THIS PAGE, AND DISCLAIMS (PURSUANT TO SECTION 327.411 RSMO) SPECIFICATION, ESTIMATES, REPORTS, OR OTHER DOCUMENTS OR INSTRUMENTS NOT SEALED BY THE UNDERSIGNED PROFESSIONAL RELATING TO OR INTENDED TO BE USED FOR ANY PART OR PARTS OF THE PROJECT TO WHICH THIS PAGE REFERS.

EAST ROUNDABOUT

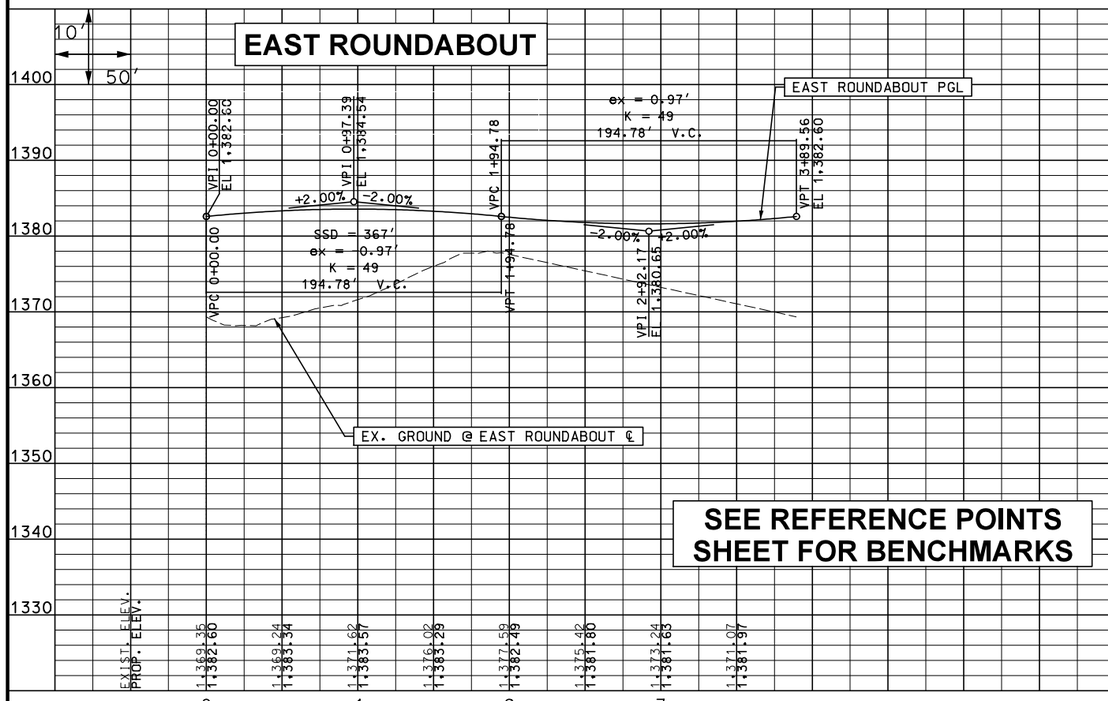

SEE REFERENCE POINTS SHEET FOR BENCHMARKS

WEST ROUNDABOUT

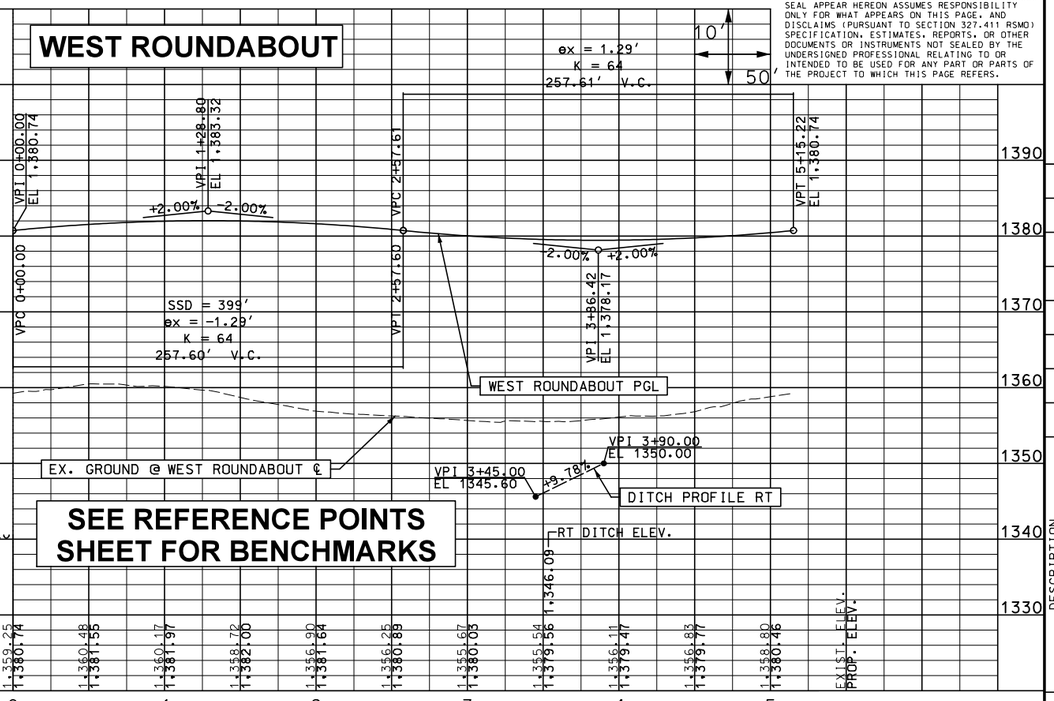

SEE REFERENCE POINTS SHEET FOR BENCHMARKS

MARSHALL

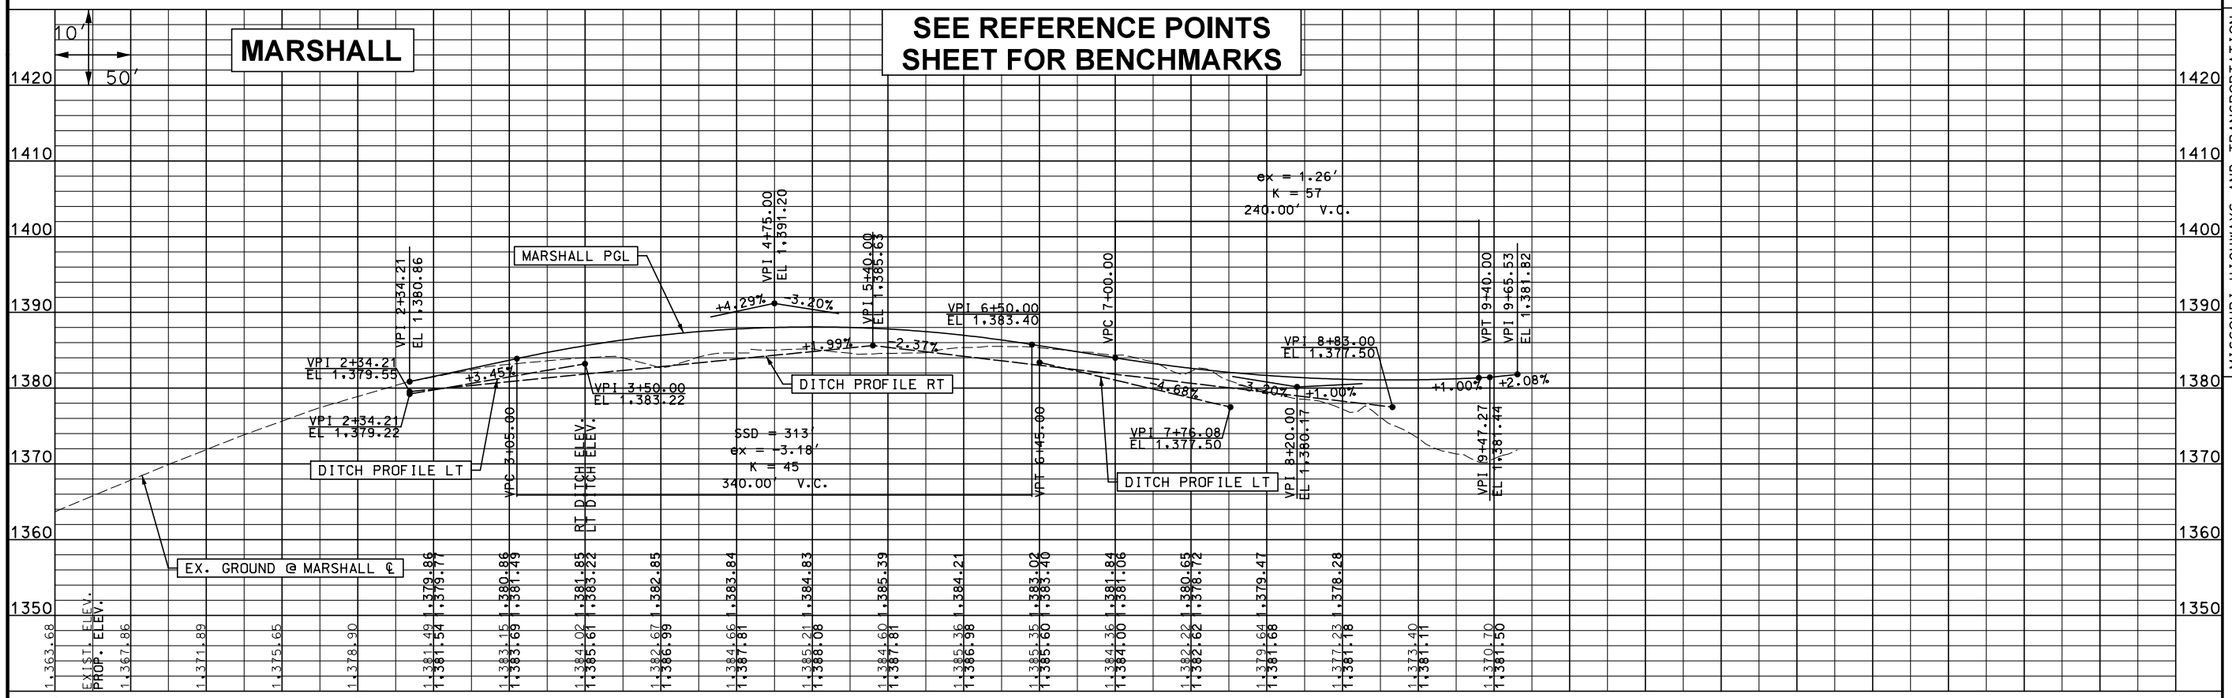

PROFILE SHEET

"THIS MEDIA SHOULD NOT BE CONSIDERED A CERTIFIED DOCUMENT."

DATE PREPARED 3/9/2018
ROUTE I-44 | STATE MO
DISTRICT SW | SHEET NO. 29
COUNTY WEBSTER
JOB NO. J8I0445
CONTRACT ID.
PROJECT NO.
BRIDGE NO.

DESCRIPTION | DATE

IF A SEAL IS PRESENT ON THIS SHEET IT HAS BEEN ELECTRONICALLY SEALED AND DATED.

MISSOURI HIGHWAYS AND TRANSPORTATION COMMISSION
105 WEST CAPITOL
JEFFERSON CITY, MO 65102
1-888-ASK-MODOT (1-888-275-6636)

CMT
© Copyright CMT, Inc.
CRAWFORD, MURPHY & TILLY, INC.
ONE MEMORIAL DRIVE, SUITE 500
ST. LOUIS, MO 63102 (314) 436-5500
ENGINEERING CORPORATION - 000631

PRELIMINARY PLANS – SUBJECT TO CHANGE

DISCLAIMER
THE PROFESSIONAL WHOSE SIGNATURE AND PERSONAL SEAL APPEAR HEREON ASSUMES RESPONSIBILITY ONLY FOR WHAT APPEARS ON THIS PAGE, AND DISCLAIMS (PURSUANT TO SECTION 327.411 RSMO) SPECIFICATION, ESTIMATES, REPORTS, OR OTHER DOCUMENTS OR INSTRUMENTS NOT SEALED BY THE UNDERSIGNED PROFESSIONAL RELATING TO OR INTENDED TO BE USED FOR ANY PART OR PARTS OF THE PROJECT TO WHICH THIS PAGE REFERS.

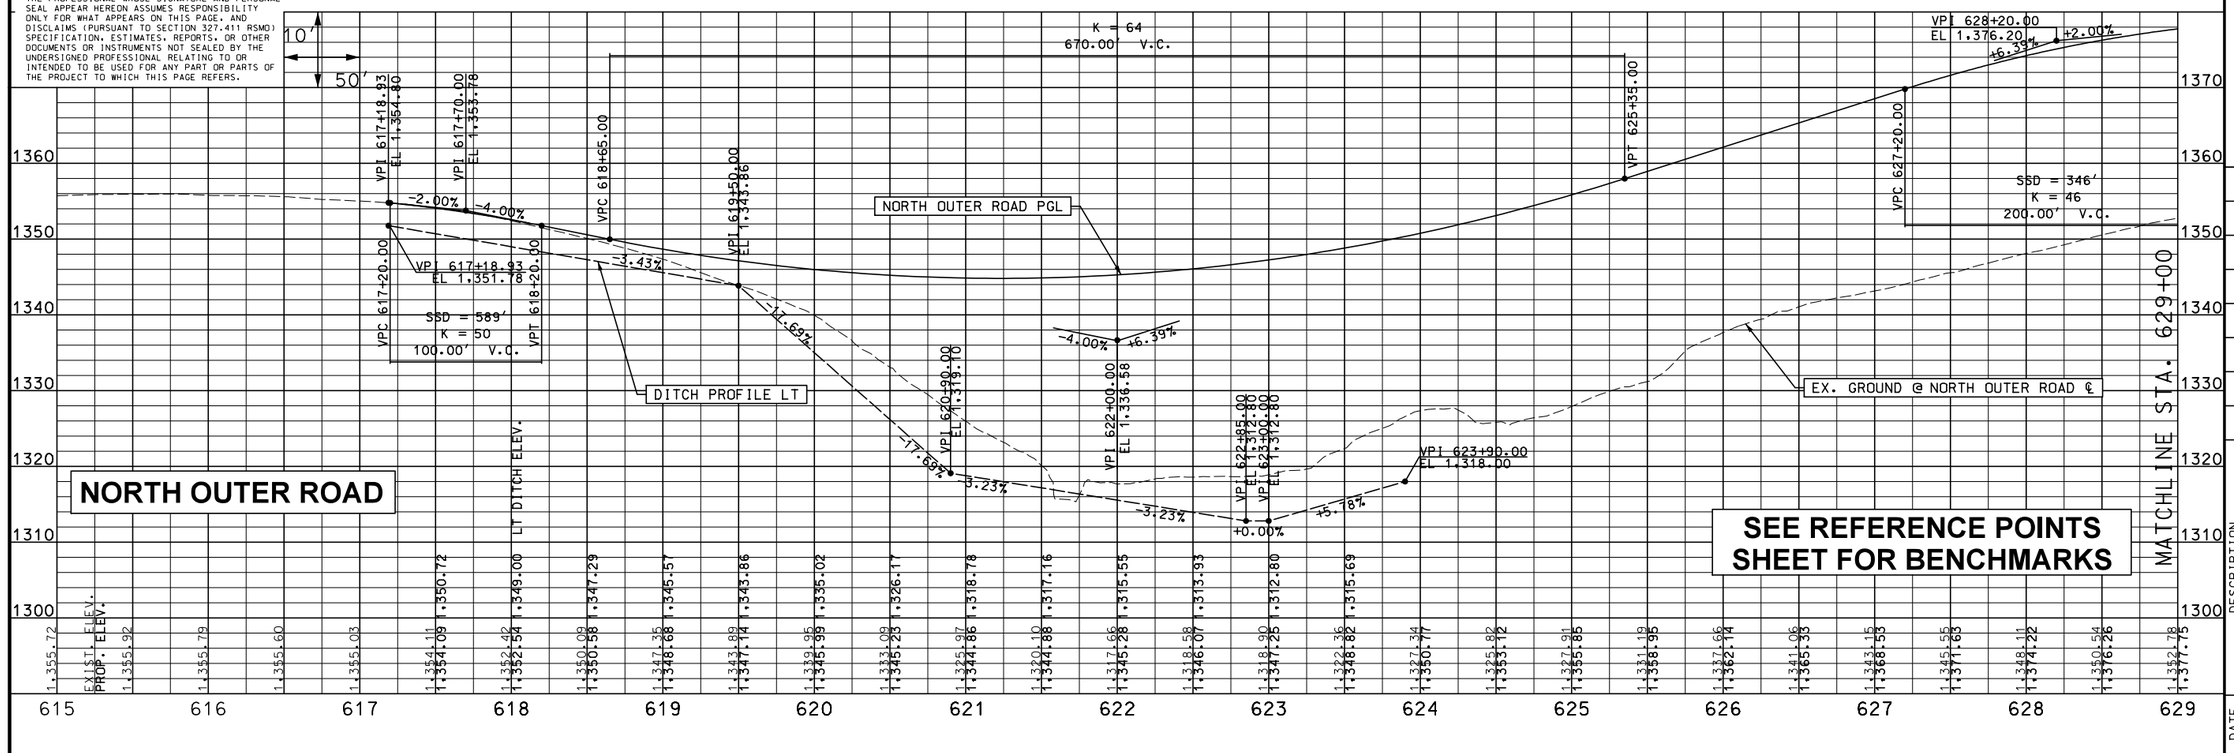

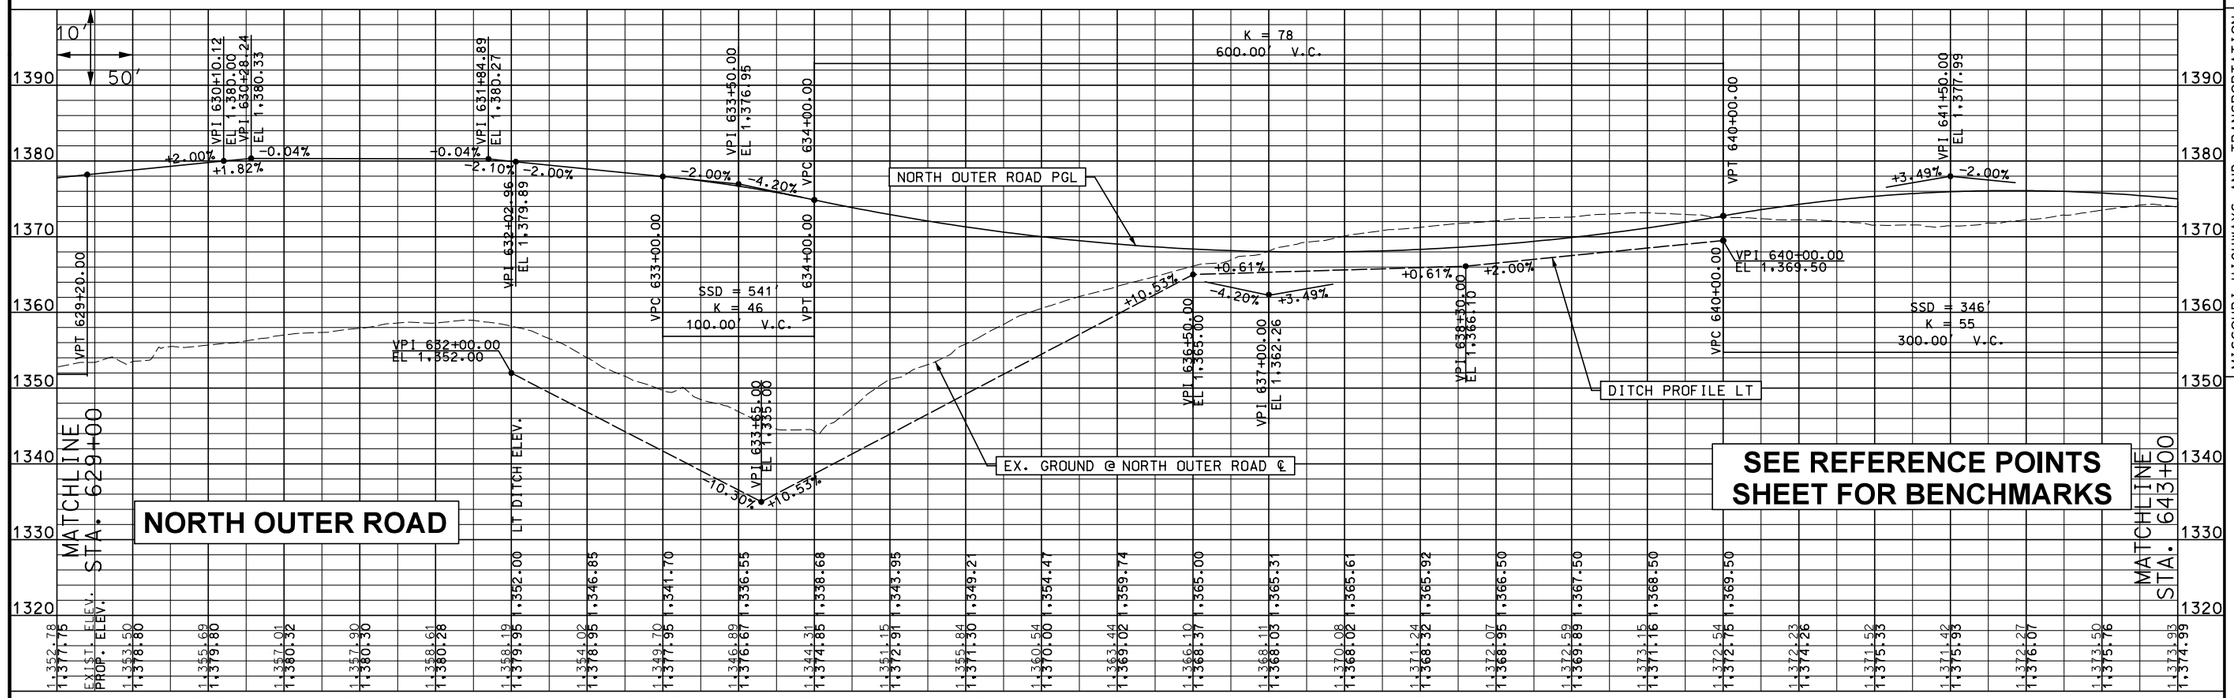

"THIS MEDIA SHOULD NOT BE CONSIDERED A CERTIFIED DOCUMENT."

DATE PREPARED 3/9/2018
ROUTE I-44 | STATE MO
DISTRICT SW | SHEET NO. 30
COUNTY WEBSTER
JOB NO. J8I0445
CONTRACT ID.
PROJECT NO.
BRIDGE NO.

IF A SEAL IS PRESENT ON THIS SHEET IT HAS BEEN ELECTRONICALLY SEALED AND DATED.

DATE | DESCRIPTION

MISSOURI HIGHWAYS AND TRANSPORTATION COMMISSION
105 WEST CAPITOL
JEFFERSON CITY, MO 65102
1-888-ASK-MODOT (1-888-275-6636)

CMT
© Copyright CMT, Inc.
CRAWFORD, MURPHY & TILLY, INC.
ONE MEMORIAL DRIVE, SUITE 500
ST. LOUIS, MO 63102 (314) 436-5500
ENGINEERING CORPORATION - 000631

PROFILE SHEET

L:\MarshfieldMO\17322-03\Draw\Sheets\029-032_PR_10-13_J8I0445_I50_SIDEROADS.dgn 3:17:27 PM 3/9/2018

PRELIMINARY PLANS – SUBJECT TO CHANGE

NORTH OUTER ROAD

SEE REFERENCE POINTS SHEET FOR BENCHMARKS

MARSHALL NORTH

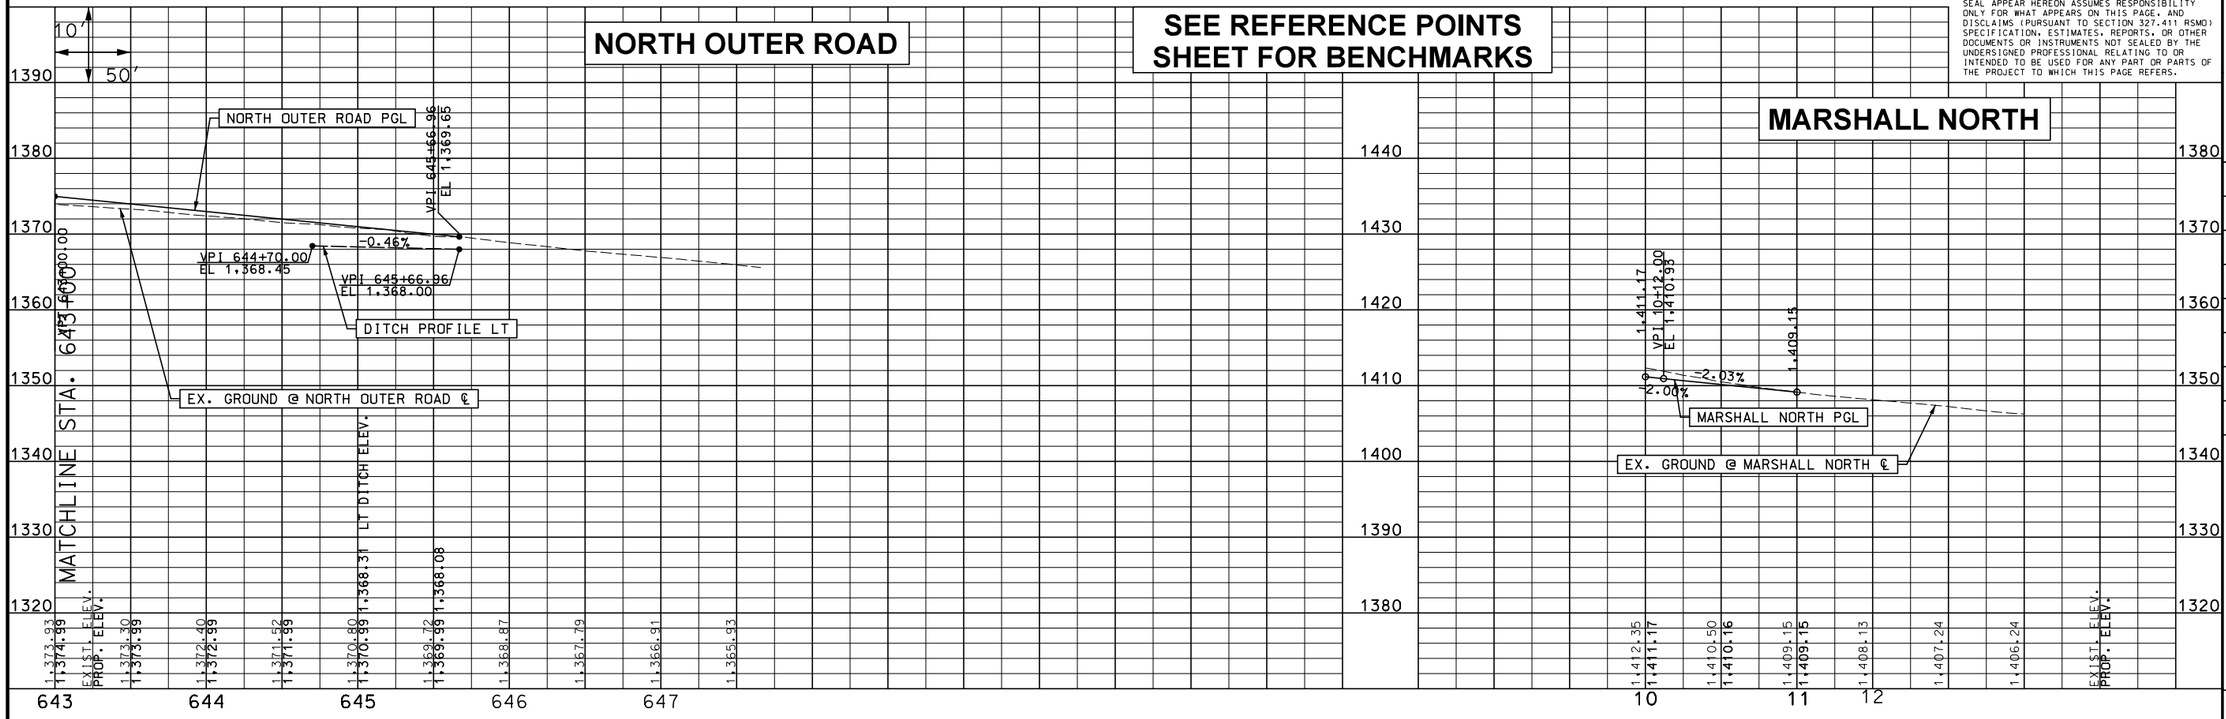

ELM ST.

SEE REFERENCE POINTS SHEET FOR BENCHMARKS

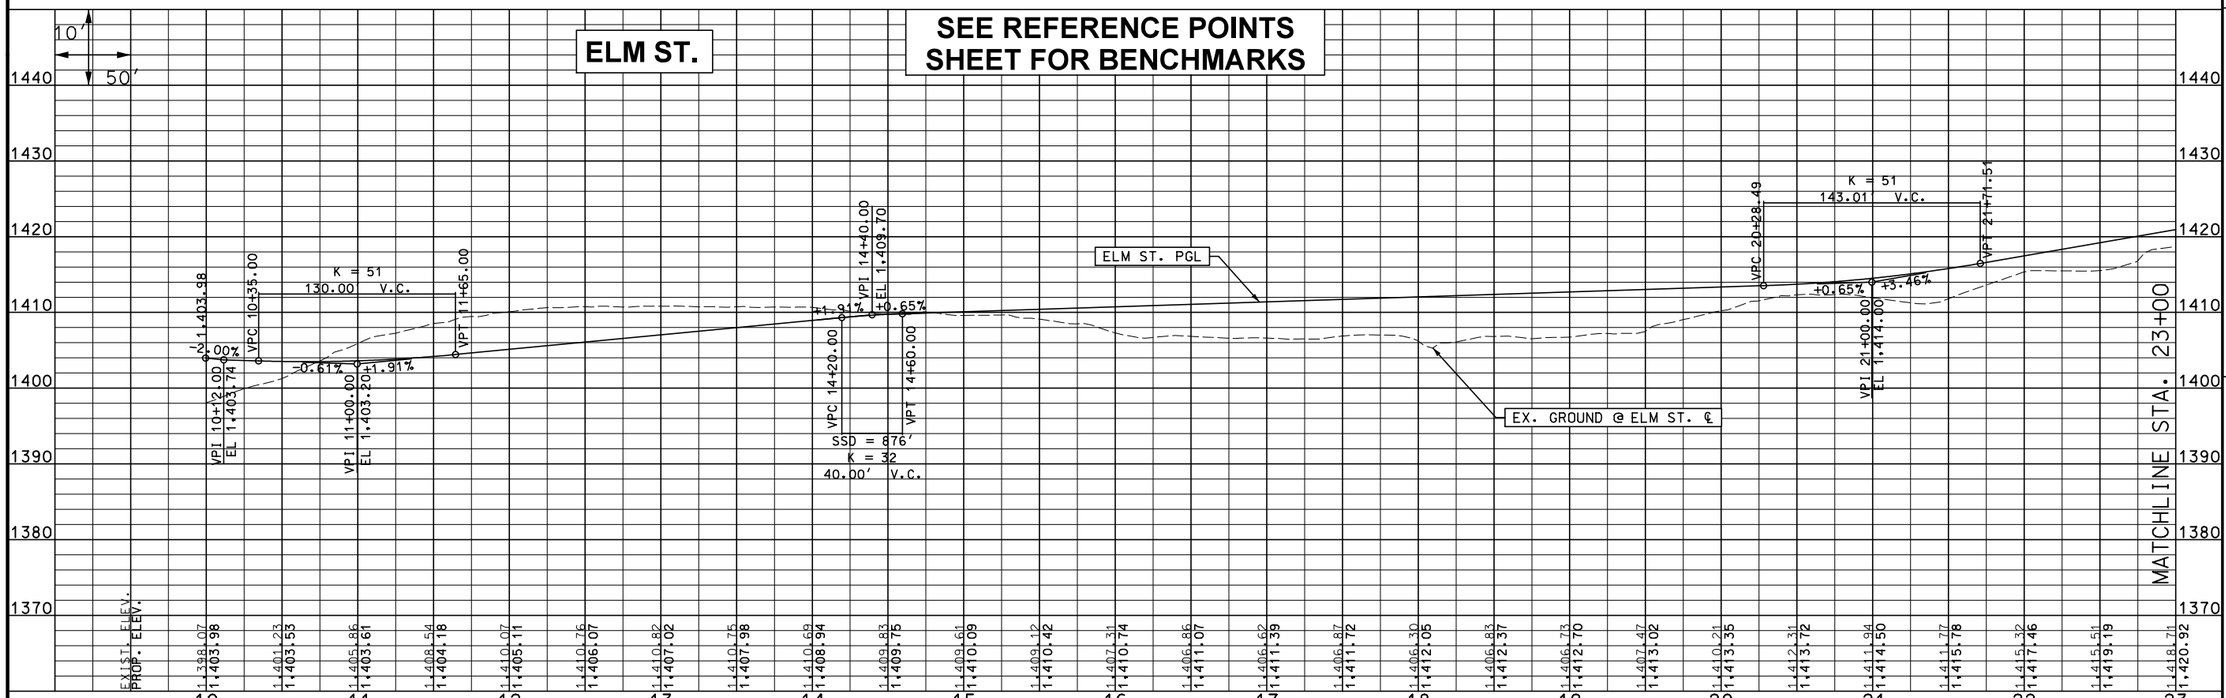

PROFILE SHEET

DISCLAIMER
THE PROFESSIONAL WHOSE SIGNATURE AND PERSONAL SEAL APPEAR HEREON ASSUMES RESPONSIBILITY ONLY FOR WHAT APPEARS ON THIS PAGE, AND DISCLAIMS (PURSUANT TO SECTION 327.411 RSMO) SPECIFICATION, ESTIMATES, REPORTS, OR OTHER DOCUMENTS OR INSTRUMENTS NOT SEALED BY THE UNDERSIGNED PROFESSIONAL RELATING TO OR INTENDED TO BE USED FOR ANY PART OR PARTS OF THE PROJECT TO WHICH THIS PAGE REFERS.

"THIS MEDIA SHOULD NOT BE CONSIDERED A CERTIFIED DOCUMENT."

DATE PREPARED: 3/9/2018
ROUTE: I-44 | STATE: MO
DISTRICT: SW | SHEET NO.: 31
COUNTY: WEBSTER
JOB NO.: J8I0445
CONTRACT ID.:
PROJECT NO.:
BRIDGE NO.:

DESCRIPTION | DATE

IF A SEAL IS PRESENT ON THIS SHEET IT HAS BEEN ELECTRONICALLY SEALED AND DATED.

MISSOURI HIGHWAYS AND TRANSPORTATION COMMISSION
105 WEST CAPITOL
JEFFERSON CITY, MO 65102
1-888-ASK-MODOT (1-888-275-6636)

CMT
CRAWFORD, MURPHY & TILLY, INC.
ONE MEMORIAL DRIVE, SUITE 500
ST. LOUIS, MO 63102 (314) 436-5500
ENGINEERING CORPORATION - 000631

© Copyright CMT, Inc.

L:\MarshfieldMO\17322-03\Draw\Sheets\029-032_PR_10-13_J8I0445_i50_SIDEROADS.dgn 3:17:27 PM 3/9/2018

DISCLAIMER
THE PROFESSIONAL WHOSE SIGNATURE AND PERSONAL SEAL APPEAR HEREON ASSUMES RESPONSIBILITY ONLY FOR WHAT APPEARS ON THIS PAGE, AND DISCLAIMS (PURSUANT TO SECTION 327.411 RSMO) SPECIFICATION, ESTIMATES, REPORTS, OR OTHER DOCUMENTS OR INSTRUMENTS NOT SEALED BY THE UNDERSIGNED PROFESSIONAL RELATING TO OR INTENDED TO BE USED FOR ANY PART OR PARTS OF THE PROJECT TO WHICH THIS PAGE REFERS.

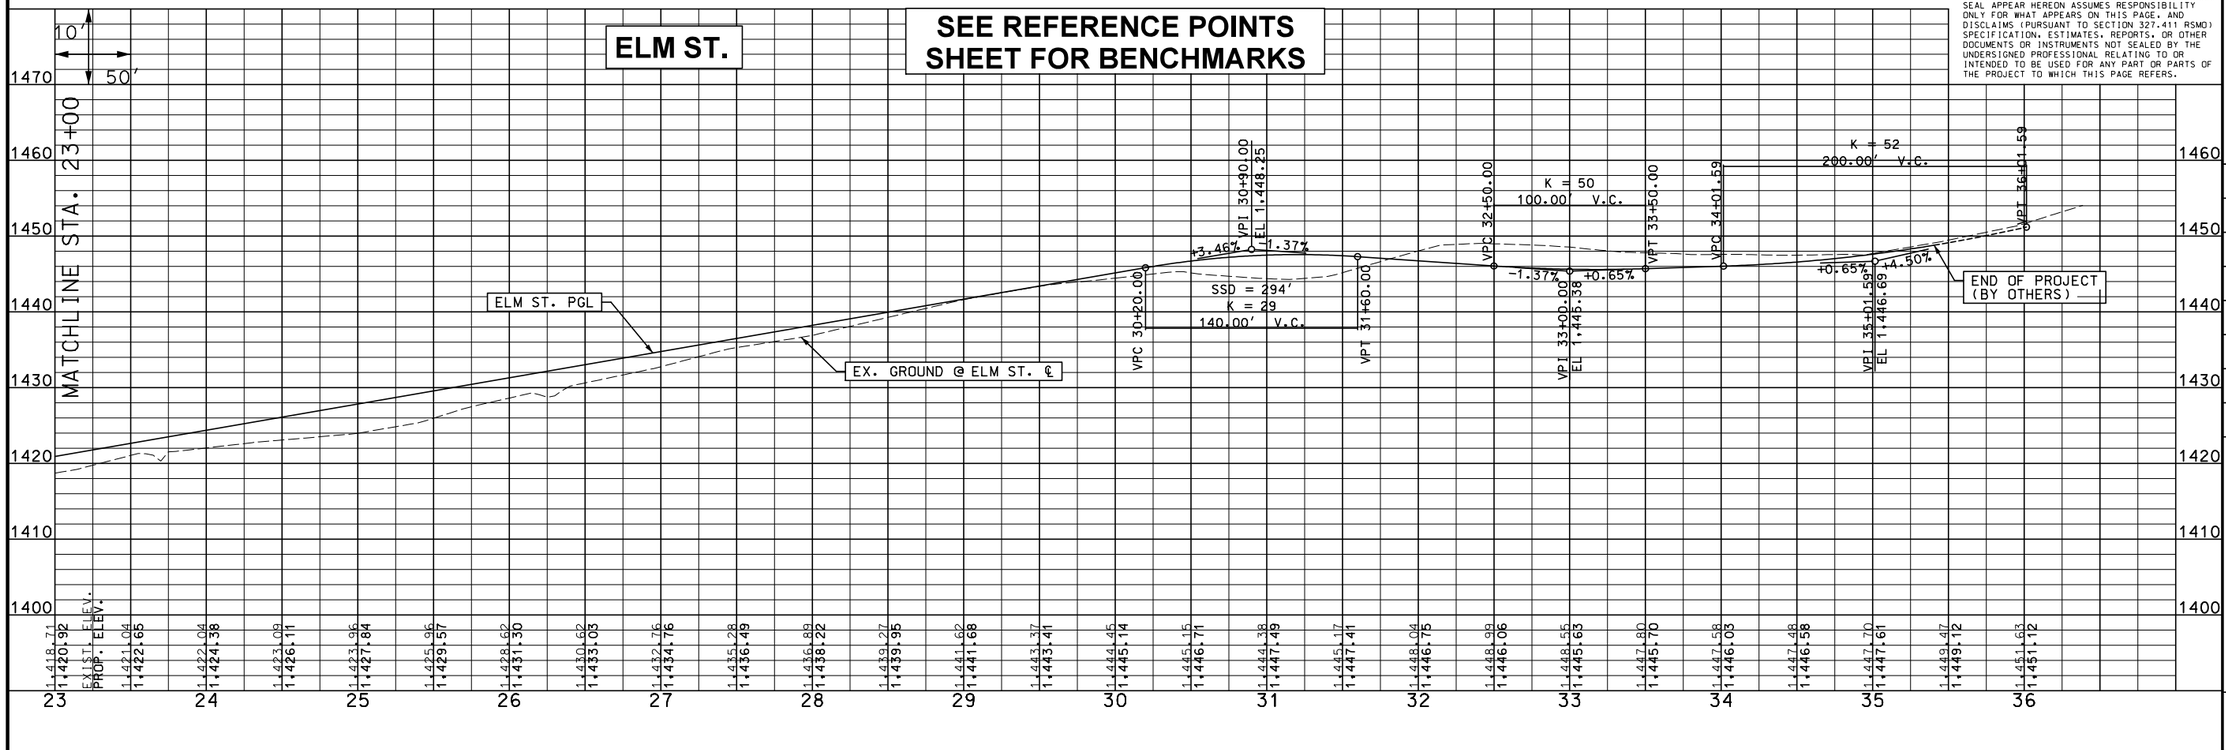

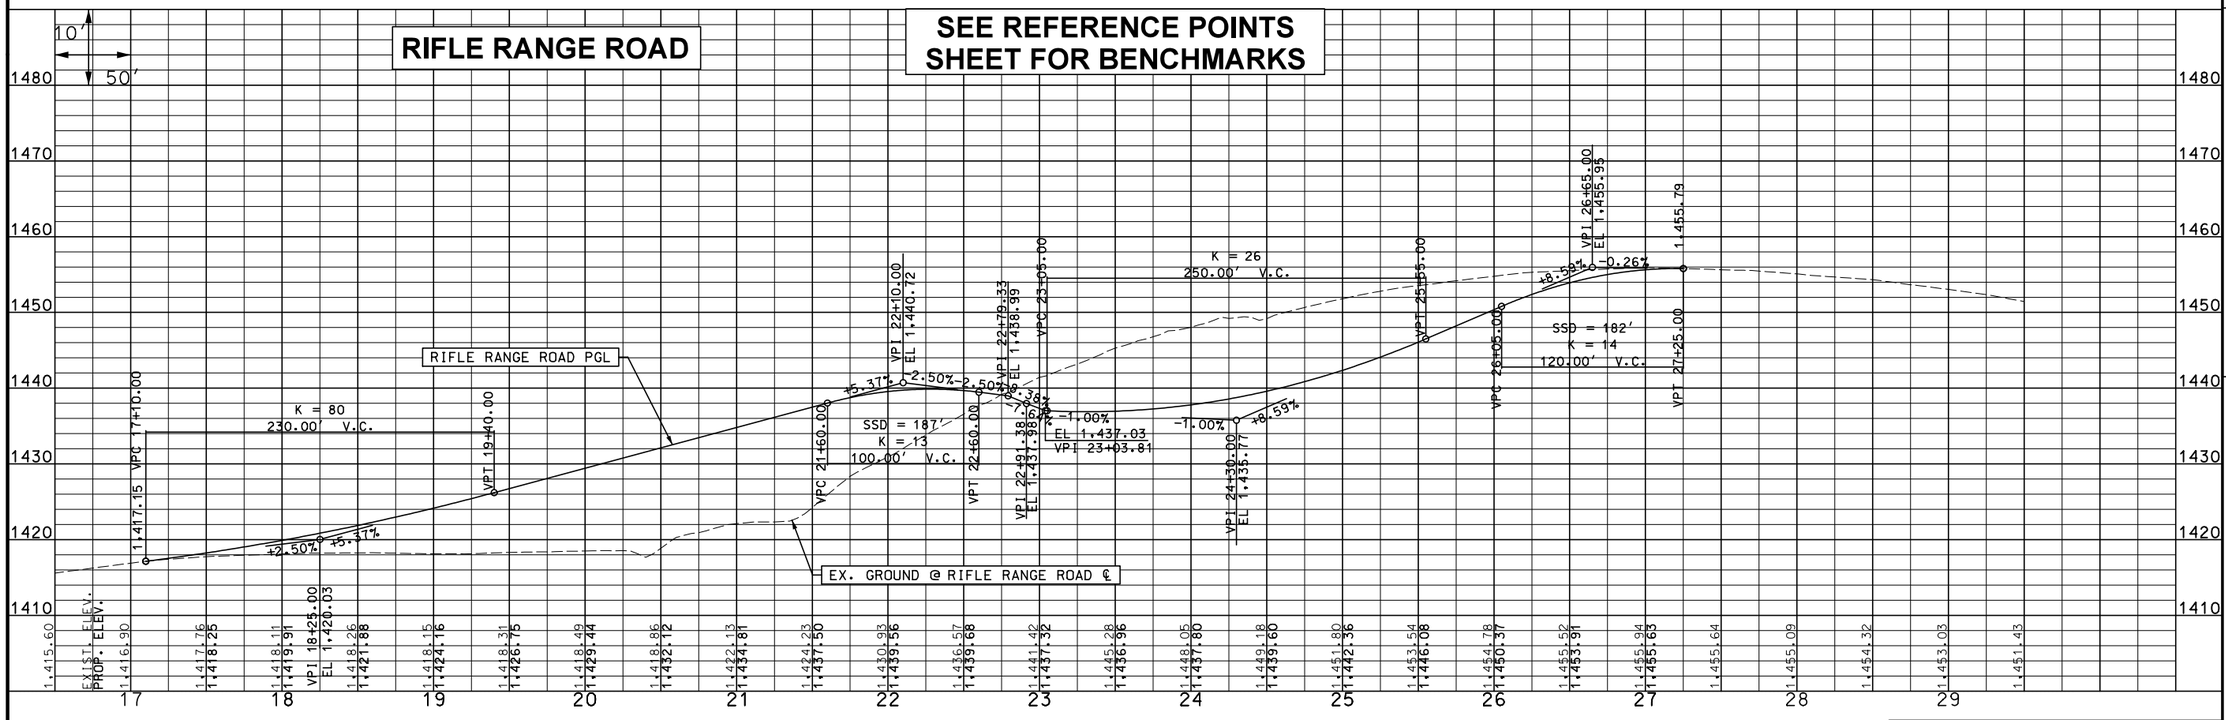

PROFILE SHEET

"THIS MEDIA SHOULD NOT BE CONSIDERED A CERTIFIED DOCUMENT."

DATE PREPARED 3/9/2018

ROUTE	STATE
I-44	MO
DISTRICT	SHEET NO.
SW	32

COUNTY: WEBSTER
JOB NO.: J8I0445
CONTRACT ID.:
PROJECT NO.:
BRIDGE NO.:

NO.	DESCRIPTION	DATE

IF A SEAL IS PRESENT ON THIS SHEET IT HAS BEEN ELECTRONICALLY SEALED AND DATED.

MISSOURI HIGHWAYS AND TRANSPORTATION COMMISSION
105 WEST CAPITOL
JEFFERSON CITY, MO 65102
1-888-ASK-MODOT (1-888-275-6636)

© Copyright CMT, Inc.

CMT
CRAWFORD, MURPHY & TILLY, INC.
ONE MEMORIAL DRIVE, SUITE 500
ST. LOUIS, MO 63102 (314) 436-5500
ENGINEERING CORPORATION - 000631

DISCLAIMER
THE PROFESSIONAL WHOSE SIGNATURE AND PERSONAL SEAL APPEAR HEREON ASSUMES RESPONSIBILITY ONLY FOR WHAT APPEARS ON THIS PAGE, AND DISCLAIMS (PURSUANT TO SECTION 327.411 RSMO) SPECIFICATION, ESTIMATES, REPORTS, OR OTHER DOCUMENTS OR INSTRUMENTS NOT SEALED BY THE UNDERSIGNED PROFESSIONAL RELATING TO OR INTENDED TO BE USED FOR ANY PART OR PARTS OF THE PROJECT TO WHICH THIS PAGE REFERS.

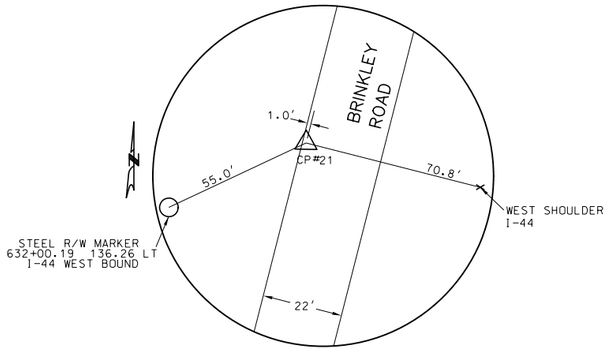

CONTROL POINT #21
N: 558060.8102
E: 1521693.0123
EL. 1364.24
STA. 632+35.09, 93.70' LT. (WEST BOUND I-44)
MAG NAIL W/PLASTIC SHINER IN ASPHALT

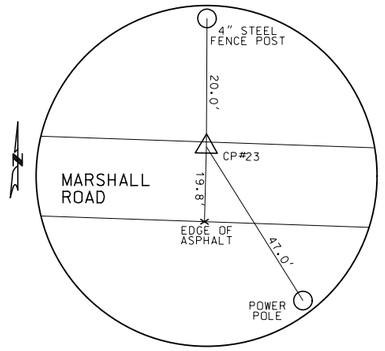

CONTROL POINT #23
N: 557808.1075
E: 15236070.1773
EL. 1418.41
STA. 633+27.19, 1239.43' RT. (EAST BOUND I-44)
MAG NAIL W/PLASTIC SHINER IN ASPHALT

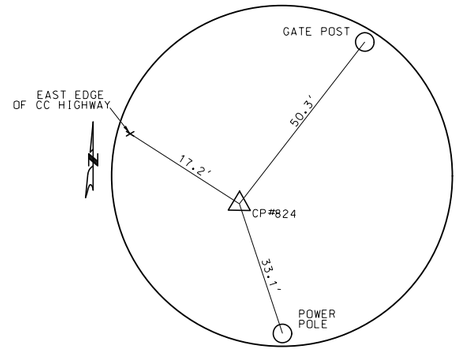

CONTROL POINT #824
N: 556495.5253
E: 1528979.3738
EL. 1409.00
STA. 685+42.22, 29.21' RT. (CC HIGHWAY)
5/8" IRON PIN CAPPED LS 281D

REFERENCE POINTS

"THIS MEDIA SHOULD NOT BE CONSIDERED A CERTIFIED DOCUMENT."

DATE PREPARED: 3/9/2018
ROUTE: I-44 | STATE: MO
DISTRICT: SW | SHEET NO.: 33
COUNTY: WEBSTER
JOB NO.: J8I0445
CONTRACT ID.:
PROJECT NO.:
BRIDGE NO.:

IF A SEAL IS PRESENT ON THIS SHEET IT HAS BEEN ELECTRONICALLY SEALED AND DATED.

DESCRIPTION	DATE

MISSOURI HIGHWAYS AND TRANSPORTATION COMMISSION
105 WEST CAPITOL
JEFFERSON CITY, MO 65102
1-888-ASK-MODOT (1-888-275-6636)

©Copyright CMT, Inc.

CRAWFORD, MURPHY & TILLY, INC.
ONE MEMORIAL DRIVE, SUITE 500
ST. LOUIS, MO 63102 (314) 436-5500
ENGINEERING CORPORATION - 000631

CURVE ROUTE_CC-1	
PI	23+52.84
PC	20+29.35
PRC	26+41.45
Δ	45° 50′ 40.1″ (RT)
D	7° 29′ 22.7″
L	612.10′
T	323.50′
R	765.00′
DS	40 MPH
e	NC (LSU)

CURVE ROUTE_CC-2	
PI	29+52.69
PRC	26+41.45
PT	32+32.64
Δ	44° 16′ 41.3″ (LT)
D	7° 29′ 22.7″
L	591.19′
T	311.24′
R	765.00′
DS	40 MPH
e	NC (LSU)

CURVE ROUTE_CC-3	
PI	44+80.62
PC	39+93.77
PRC	48+60.91
Δ	64° 56′ 45.4″ (RT)
D	7° 29′ 22.7″
L	867.14′
T	486.85′
R	765.00′
DS	40 MPH
e	NC (LSU)

CURVE ROUTE_CC-4	
PI	50+27.84
PRC	48+60.91
PT	51+72.44
Δ	50° 59′ 51.0″ (LT)
D	16° 22′ 12.8″
L	311.53′
T	166.93′
R	350.00′
DS	30 MPH
e	NC (LSU)

CURVE ROUTE_CC-5	
PI	64+45.33
PC	63+38.37
PT	65+50.92
Δ	15° 55′ 10.1″ (RT)
D	7° 29′ 22.7″
L	212.55′
T	106.97′
R	765.00′
DS	40 MPH
e	NC (LSU)

CURVE C7	
PI	XXX
PC	0+00.00
PCC	1+94.78
Δ	180° 00′ 00.0″ (LT)
D	92° 24′ 45.2″
L	194.78′
T	Undefined
R	62.00′

CURVE C8	
PI	XXX
PCC	1+94.78
PT	3+89.56
Δ	180° 00′ 00.0″ (LT)
D	92° 24′ 45.2″
L	194.78′
T	Undefined
R	62.00′

CURVE C9	
PI	XXX
PC	0+00.00
PCC	2+57.61
Δ	180° 00′ 00.0″ (LT)
D	69° 52′ 22.4″
L	257.61′
T	Undefined
R	82.00′

CURVE C10	
PI	XXX
PCC	2+57.61
PT	5+15.22
Δ	180° 00′ 00.0″ (LT)
D	69° 52′ 22.4″
L	257.61′
T	Undefined
R	82.00′

CURVE RAMP1-1	
PI	1+68.62
PC	0+00.00
PRC	3+36.64
Δ	8° 23′ 10.3″ (RT)
D	2° 29′ 28.0″
L	336.64′
T	168.62′
R	2,300.00′
DS	50 MPH
emax	6%
e	4.0% (OR)

CURVE RAMP1-2	
PI	7+21.69
PRC	3+36.64
PRC	11+06.12
Δ	5° 36′ 07.2″ (LT)
D	0° 43′ 40.9″
L	769.48′
T	385.04′
R	7,870.00′
DS	50 MPH
emax	6%
e	NC (OR)

CURVE RAMP1-3	
PI	12+18.44
PRC	11+06.12
PT	13+23.50
Δ	35° 35′ 08.1″ (RT)
D	16° 22′ 12.8″
L	217.38′
T	112.32′
R	350.00′
DS	30 MPH
e	NC (LSU)

CURVE RAMP2-1	
PI	1+36.45
PC	0+88.82
PRC	1+79.49
Δ	43° 17′ 31.3″ (RT)
D	47° 44′ 47.3″
L	90.67′
T	47.62′
R	120.00′
DS	20 MPH
e	NC (LSU)

CURVE RAMP2-2	
PI	5+51.04
PRC	1+79.49
PT	9+22.04
Δ	5° 24′ 21.3″ (LT)
D	0° 43′ 40.9″
L	742.54′
T	371.55′
R	7,870.00′
DS	50 MPH
emax	6%
e	NC (OR)

CURVE RAMP2-3	
PI	11+99.82
PC	10+27.22
PT	13+70.94
Δ	13° 02′ 31.9″ (RT)
D	3° 47′ 39.9″
L	343.72′
T	172.61′
R	1,510.00′
DS	50 MPH
emax	6%
e	5.0% (OR)

CURVE RAMP3-1	
PI	9+32.01
PC	5+98.01
PRC	12+65.61
Δ	4° 51′ 37.1″ (LT)
D	0° 43′ 40.9″
L	667.60′
T	334.00′
R	7,870.00′
DS	50 MPH
emax	6%
e	NC (OR)

CURVE RAMP3-2	
PI	14+00.79
PRC	12+65.61
PT	15+23.62
Δ	42° 14′ 07.1″ (RT)
D	16° 22′ 12.8″
L	258.00′
T	135.18′
R	350.00′
DS	30 MPH
e	NC (LSU)

CURVE RAMP4-1	
PI	1+87.75
PC	0+84.64
PT	2+88.01
Δ	23° 18′ 14.2″ (RT)
D	11° 27′ 33.0″
L	203.37′
T	103.11′
R	500.00′
DS	30 MPH
e	NC (LSU)

CURVE RAMP4-2	
PI	9+12.89
PC	7+75.24
PT	10+49.79
Δ	10° 25′ 03.2″ (RT)
D	3° 47′ 39.9″
L	274.55′
T	137.65′
R	1,510.00′
DS	50 MPH
emax	6%
e	5.0% (OR)

CURVE BYPASS	
PI	3+59.01
PC	0+00.00
PT	4+31.30
Δ	120° 32′ 44.6″ (RT)
D	27° 56′ 57.0″
L	431.30′
T	359.01′
R	205.00′

CURVE NOR-1	
PI	616+09.50
PC	615+00.00
PCC	617+18.93
Δ	3° 21′ 24.4″ (LT)
D	1° 31′ 59.8″
L	218.93′
T	109.50′
R	3,736.83′
DS	45 MPH
e	NC (LSU)

CURVE NOR-2	
PI	621+81.68
PCC	617+18.93
PRC	626+14.79
Δ	35° 23′ 58.0″ (LT)
D	3° 57′ 05.2″
L	895.86′
T	462.75′
R	1,450.00′
DS	45 MPH
e	NC (LSU)

CURVE NOR-3	
PI	627+71.60
PRC	626+14.79
PT	629+09.64
Δ	48° 16′ 01.3″ (RT)
D	16° 22′ 12.8″
L	294.85′
T	156.81′
R	350.00′
DS	30 MPH
e	NC (LSU)

CURVE NOR-4	
PI	634+73.21
PC	633+03.12
PRC	636+19.78
Δ	51° 50′ 14.6″ (RT)
D	16° 22′ 12.8″
L	316.66′
T	170.09′
R	350.00′
DS	30 MPH
e	NC (LSU)

CURVE NOR-5	
PI	637+76.70
PRC	636+19.78
PCC	639+29.34
Δ	23° 11′ 05.3″ (LT)
D	7° 29′ 22.7″
L	309.56′
T	156.93′
R	765.00′
DS	40 MPH
e	NC (LSU)

CURVE NOR-6	
PI	642+49.40
PCC	639+29.34
PT	645+66.96
Δ	12° 23′ 02.9″ (LT)
D	1° 56′ 32.0″
L	637.63′
T	320.06′
R	2,950.00′
DS	45 MPH
e	NC (LSU)

CURVE MARSHALL-1	
PI	5+30.58
PC	2+34.21
PT	7+99.72
Δ	42° 21′ 17.0″ (LT)
D	7° 29′ 22.7″
L	565.51′
T	296.38′
R	765.00′
DS	40 MPH
e	NC (LSU)

CURVE EX_OR	
PI	609+44.14
PC	598+92.10
PT	619+43.10
Δ	31° 26′ 50.7″ (LT)
D	1° 31′ 59.8″
L	2,051.00′
T	1,052.04′
R	3,736.83′
DS	45 MPH
e	NC (LSU)

CURVE EX_EB_I-44	
PI	609+85.59
PC	598+92.10
PT	620+23.90
Δ	31° 26′ 56.9″ (LT)
D	1° 28′ 30.9″
L	2,131.80′
T	1,093.49′
R	3,883.83′
DS	45 MPH
e	NC (LSU)

CURVE EX_WB_I-44	
PI	609+67.59
PC	598+92.10
PT	619+88.80
Δ	31° 26′ 58.5″ (LT)
D	1° 29′ 59.8″
L	2,096.70′
T	1,075.49′
R	3,819.83′
DS	45 MPH
e	NC (LSU)

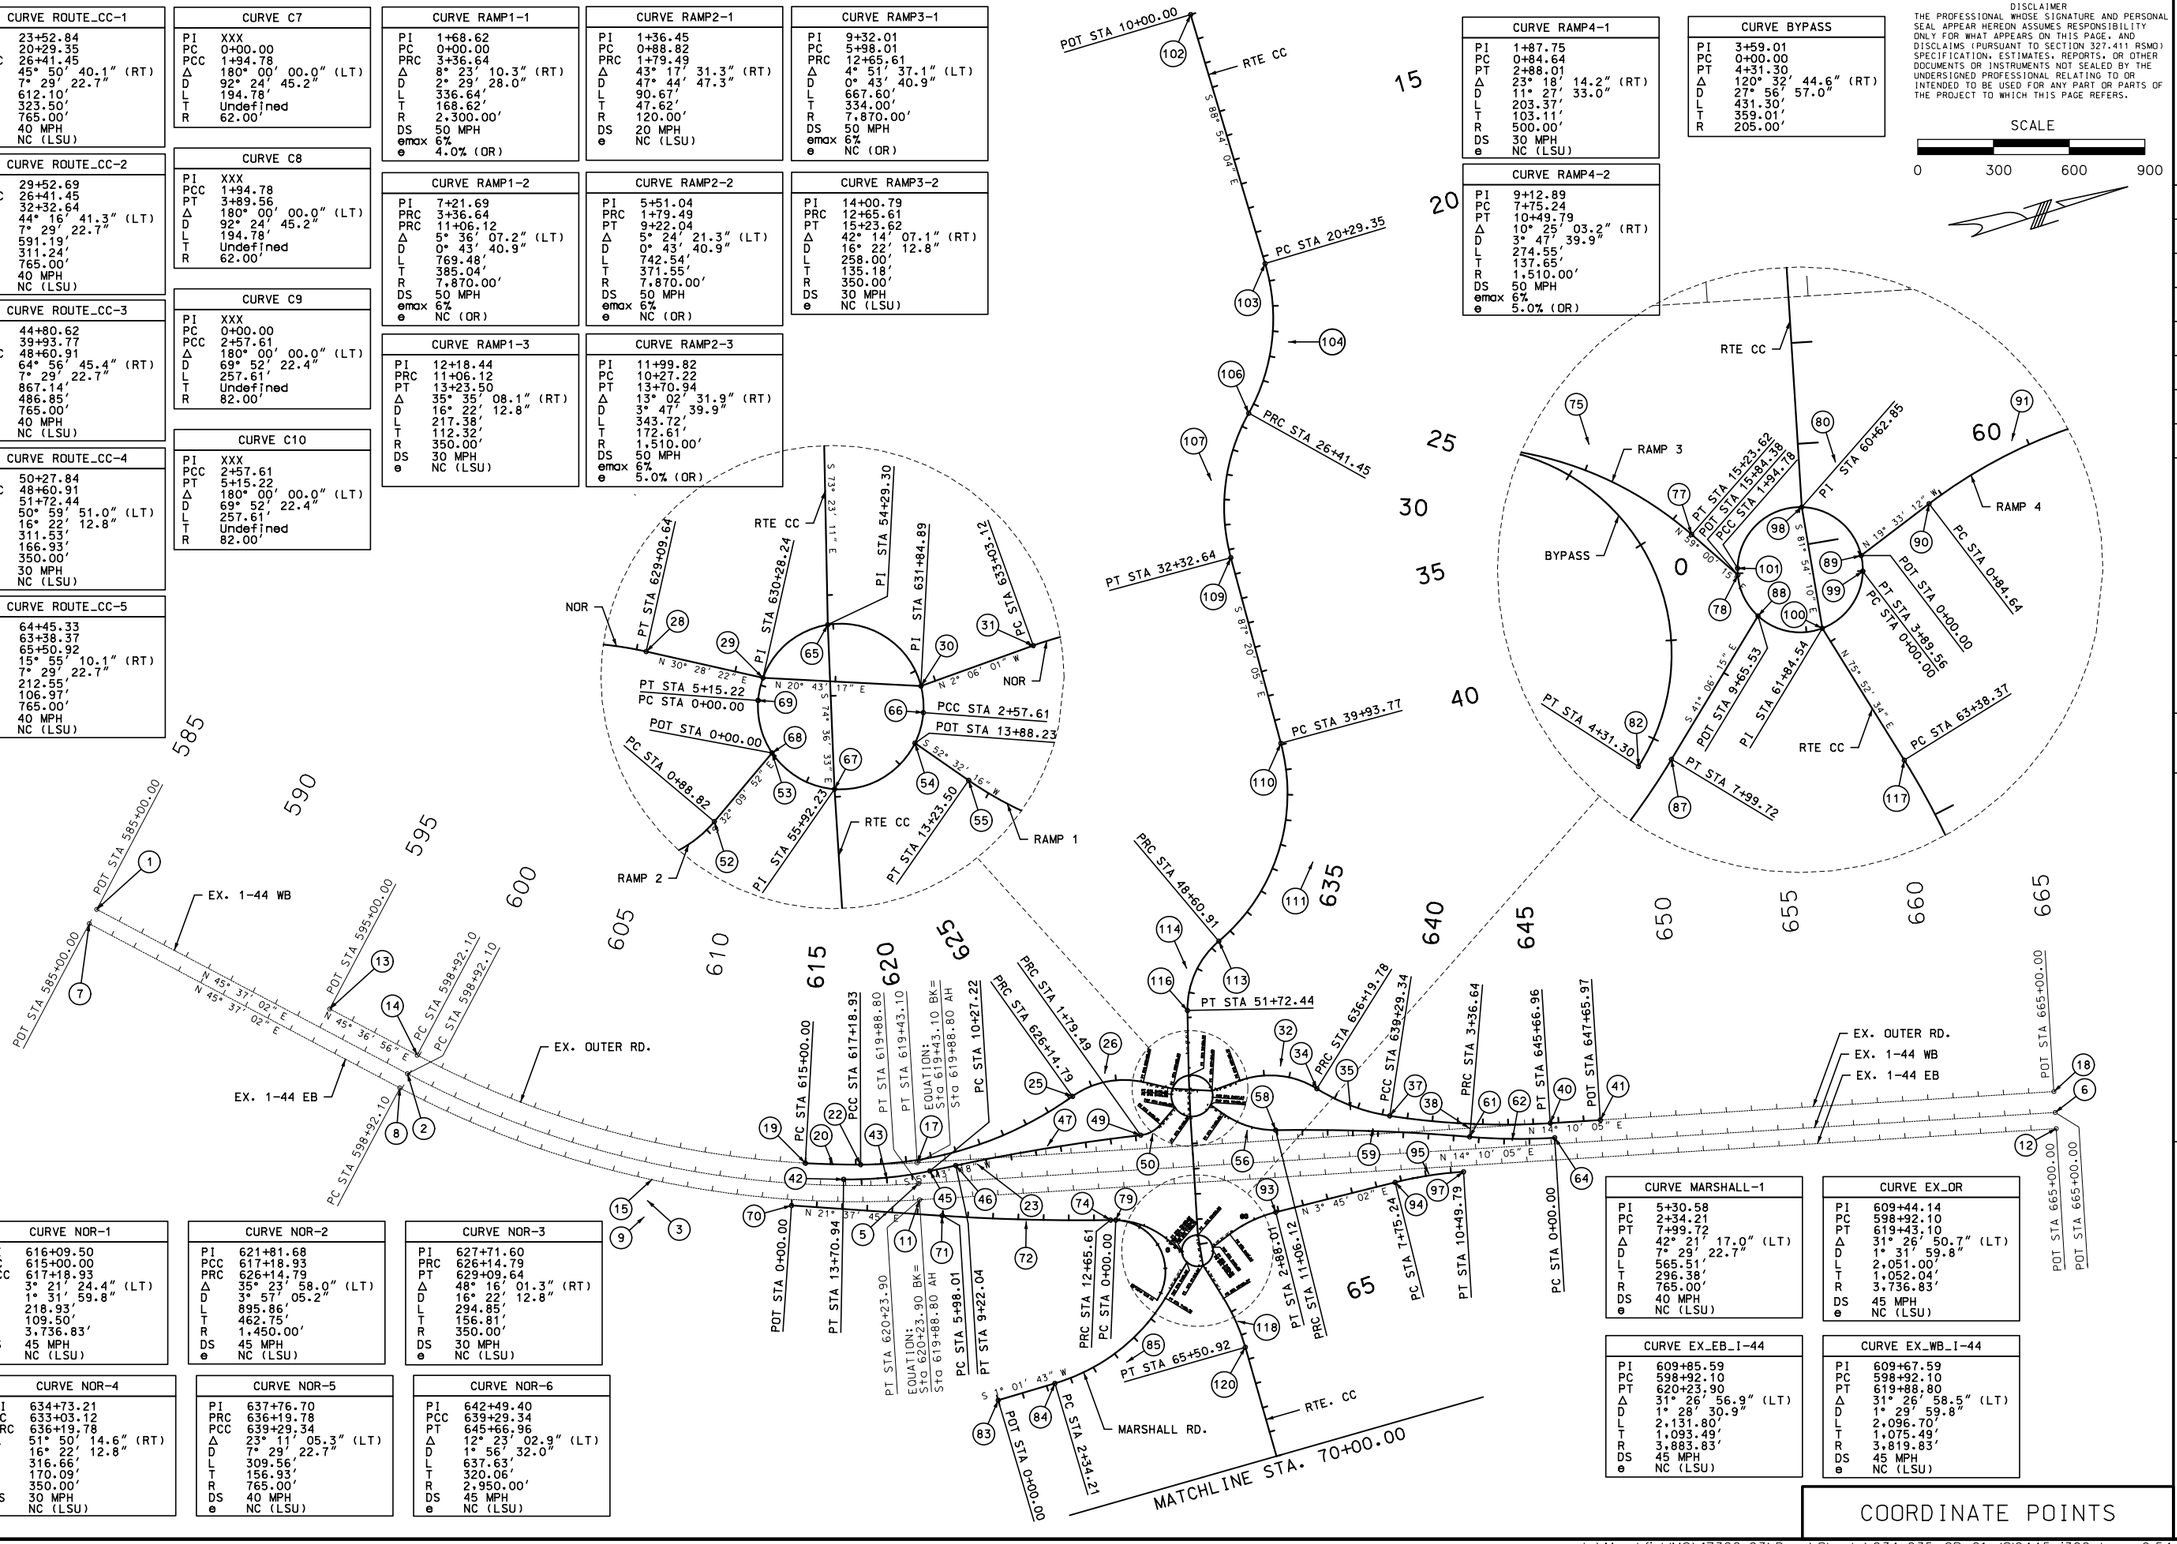

COORDINATE POINTS

DISCLAIMER
THE PROFESSIONAL WHOSE SIGNATURE AND PERSONAL SEAL APPEAR HEREON ASSUMES RESPONSIBILITY ONLY FOR WHAT APPEARS ON THIS PAGE, AND DISCLAIMS (PURSUANT TO SECTION 327.411 RSMO) SPECIFICATION, ESTIMATES, REPORTS, OR OTHER DOCUMENTS OR INSTRUMENTS NOT SEALED BY THE UNDERSIGNED PROFESSIONAL RELATING TO OR INTENDED TO BE USED FOR ANY PART OR PARTS OF THE PROJECT TO WHICH THIS PAGE REFERS.

SCALE
0 300 600 900

"THIS MEDIA SHOULD NOT BE CONSIDERED A CERTIFIED DOCUMENT."

IF A SEAL IS PRESENT ON THIS SHEET IT HAS BEEN ELECTRONICALLY SEALED AND DATED.

DATE PREPARED: 3/23/2018

ROUTE	STATE
I-44	MO
DISTRICT	SHEET NO.
SW	34

COUNTY: WEBSTER
JOB NO.: J8I0445
CONTRACT ID.:
PROJECT NO.:
BRIDGE NO.:

DATE	DESCRIPTION

MISSOURI HIGHWAYS AND TRANSPORTATION COMMISSION

105 WEST CAPITOL
JEFFERSON CITY, MO 65102
1-888-ASK-MODOT (1-888-275-6636)

CMT
CRAWFORD, MURPHY & TILLY, INC.
ONE MEMORIAL DRIVE, SUITE 500
ST. LOUIS, MO 63102 (314) 436-5500
ENGINEERING CORPORATION - 000631

©Copyright CMT, Inc.

LOCATION	OFFSET	NORTHING (FEET)	EASTING (FEET)	DESCRIPTION	DESIGN PT. ID
EX I-44 WB	0.00	1519452.01	554060.74	POT STA. 585+00.00 EX I-44 WB	1
EX I-44 WB	0.00	1520446.92	555034.45	PC STA. 598+92.10 EX I-44 WB	2
EX I-44 WB	148.50' RT	1521215.55	555786.69	PI STA. 609+67.59 EX I-44 WB	3
EX I-44 WB	3819.83' LT	1517775.17	557764.43	CC OF CURVE EX I-44 WB	4
EX I-44 WB	0.00	1521478.81	556829.47	PT STA. 619+88.80 EX I-44 WB	5
EX I-44 WB	0.00	1522583.00	561203.44	POT STA. 665+00.00 EX I-44 WB	6
EX I-44 EB	0.00	1519496.80	554015.02	POT STA. 585+00.00 EX I-44 EB	7
EX I-44 EB	0.00	1520491.71	554988.73	PC STA. 598+92.10 EX I-44 EB	8
EX I-44 EB	151.00' RT	1521273.21	555753.57	PI STA. 609+85.59 EX I-44 EB	9
EX I-44 EB	3883.83' LT	1517775.17	557764.43	CC OF CURVE EX I-44 EB	10
EX I-44 EB	0.00	1521540.86	556813.80	PT STA. 620+23.90 EX I-44 EB EQUATION:STA 620+23.90 BK = STA 619+88.80 AH	11
EX I-44 EB	0.00	1522645.05	561187.78	POT STA. 665+00.00 EX I-44 EB	12
EX OUTER ROAD	0.00	1520108.75	554819.60	POT STA. 595+00.00 EX OUTER ROAD	13
EX OUTER ROAD	0.00	1520388.97	555093.86	PC STA. 598+92.10 EX OUTER ROAD	14
EX OUTER ROAD	145.27' RT	1521140.83	555829.74	PI STA. 609+44.14 EX OUTER ROAD	15
EX OUTER ROAD	3736.83' LT	1517775.17	557764.43	CC OF CURVE EX OUTER ROAD	16
EX OUTER ROAD	0.00	1521398.33	556849.78	PT STA. 619+43.10 EX OUTER ROAD EQUATION:STA 619+43.10 BK = STA 619+88.80 AH	17
EX OUTER ROAD	0.00	1522502.52	561223.76	POT STA. 665+00.00 EX OUTER ROAD	18
NORTH OUTER RD	0.00	1521264.69	556427.59	PC STA. 615+00.00 NORTH OUTER ROAD	19
NORTH OUTER RD	1.60' RT	1521303.86	556529.84	PI STA. 616+09.50 NORTH OUTER ROAD	20
NORTH OUTER RD	3546.18' LT	1517775.17	557764.43	CC OF CURVE NORTH OUTER ROAD	21
NORTH OUTER RD	0.00	1521336.98	556634.21	PCC STA. 617+18.93 NORTH OUTER ROAD	22
NORTH OUTER RD	72.05' RT	1521476.94	557075.28	PI STA. 621+81.68 NORTH OUTER ROAD	23
NORTH OUTER RD	1450.00' LT	1519954.89	557072.77	CC OF CURVE NORTH OUTER ROAD	24
NORTH OUTER RD	0.00	1521335.52	557515.89	PRC STA. 626+14.79 NORTH OUTER ROAD	25
NORTH OUTER RD	33.52' LT	1521287.60	557665.19	PI STA. 627+71.60 NORTH OUTER ROAD	26
NORTH OUTER RD	350.00' RT	1521668.78	557622.85	CC OF CURVE NORTH OUTER ROAD	27
NORTH OUTER RD	0.00	1521367.12	557800.34	PT STA. 629+09.64 NORTH OUTER ROAD	28
NORTH OUTER RD	0.00	1521427.27	557902.56	PI STA. 630+28.24 NORTH OUTER ROAD	29
NORTH OUTER RD	0.00	1521482.70	558049.08	PI STA. 631+84.89 NORTH OUTER ROAD	30
NORTH OUTER RD	0.00	1521478.36	558167.23	PC STA. 633+03.12 NORTH OUTER ROAD	31
NORTH OUTER RD	39.14' LT	1521472.13	558337.21	PI STA. 634+73.21 NORTH OUTER ROAD	32
NORTH OUTER RD	350.00' RT	1521828.13	558180.06	CC OF CURVE NORTH OUTER ROAD	33
NORTH OUTER RD	0.00	1521601.92	558447.14	PRC STA. 636+19.78 NORTH OUTER ROAD	34
NORTH OUTER RD	15.93' RT	1521721.67	558548.56	PI STA. 637+76.70 NORTH OUTER ROAD	35
NORTH OUTER RD	765.00' LT	1521107.51	559030.90	CC OF CURVE NORTH OUTER ROAD	36
NORTH OUTER RD	0.00	1521791.82	558688.93	PCC STA. 639+29.34 NORTH OUTER ROAD	37
NORTH OUTER RD	17.31' RT	1521934.89	558975.23	PI STA. 642+49.40 NORTH OUTER ROAD	38
NORTH OUTER RD	2889.83' LT	1519152.96	560007.62	CC OF CURVE NORTH OUTER ROAD	39
NORTH OUTER RD	0.00	1522013.23	559285.56	PT STA. 645+66.96 NORTH OUTER ROAD	40
NORTH OUTER RD	0.00	1522061.94	559478.51	POT STA. 647+65.97 NORTH OUTER ROAD	41
RAMP 2	0.00	1521393.45	556619.89	PT STA. 13+00.00 RAMP 2	42
RAMP 2	9.83' LT	1521427.74	556715.64	PI STA. 11+99.82 RAMP 2	43
RAMP 2	1510.00' RT	1519942.47	557037.93	CC OF CURVE RAMP 2	44
RAMP 2	0.00	1521444.95	556887.39	PC STA. 10+27.22 RAMP 2	45
RAMP 2	0.00	1521455.44	556992.05	PT STA. 9+22.04 RAMP 2	46
RAMP 2	8.77' RT	1521492.48	557361.74	PI STA. 5+51.04 RAMP 2	47
RAMP 2	7870.00' LT	1529286.23	556207.44	CC OF CURVE RAMP 2	48
RAMP 2	0.00	1521564.18	557726.30	PRC STA. 1+79.49 RAMP 2	49
RAMP 2	9.10' LT	1521573.37	557773.03	PI STA. 1+36.45 RAMP 2	50
RAMP 2	120.00' RT	1521446.44	557749.46	CC OF CURVE RAMP 2	51
RAMP 2	0.00	1521548.02	557813.34	PC STA. 0+88.82 RAMP 2	52
RAMP 2	0.00	1521500.74	557888.53	POT STA. 0+00.00 RAMP 2	53
RAMP 1	0.00	1521534.62	558026.25	POT STA. 13+88.23 RAMP 1	54
RAMP 1	0.00	1521586.00	558065.62	PT STA. 13+23.50 RAMP 1	55
RAMP 1	17.58' LT	1521675.16	558133.94	PI STA. 12+18.44 RAMP 1	56
RAMP 1	350.00' RT	1521373.12	558343.43	CC OF CURVE RAMP 1	57
RAMP 1	0.00	1521707.91	558241.38	PRC STA. 11+06.12 RAMP 1	58
RAMP 1	12.66' RT	1521817.55	558611.97	PI STA. 7+21.69 RAMP 1	59
RAMP 1	7870.00' LT	1529235.95	555946.69	CC OF CURVE RAMP 1	60
RAMP 1	0.00	1521967.87	558965.29	PRC STA. 3+36.64 RAMP 1	61
RAMP 1	6.17' LT	1522032.54	559121.02	PI STA. 1+68.62 RAMP 1	62
RAMP 1	2300.00' RT	1519843.78	559847.47	CC OF CURVE RAMP 1	63
W ROUNDABOUT	0.00	1522073.82	559284.51	PPC STA. 0+00.00 RAMP 1	64
W ROUNDABOUT	0.00	1521396.66	557979.81	PI STA. 4+05.20 W ROUNDABOUT	65
W ROUNDABOUT	0.00	1521508.35	558043.28	PCC STA. 2+57.61 W ROUNDABOUT	66
W ROUNDABOUT	0.00	1521553.75	557936.57	PI STA. 1+28.81 W ROUNDABOUT	67
W ROUNDABOUT	0.00	1521500.74	557888.53	PI STA. 0+54.78 W ROUNDABOUT	68
W ROUNDABOUT	0.00	1521447.04	557891.18	PC STA. 0+00.00 W ROUNDABOUT	69
RAMP 3	0.00	1521407.86	556324.07	POT STA. 0+00.00 RAMP 3	70
RAMP 3	0.00	1521629.02	556881.83	PC STA. 6+00.00 RAMP 3	71
RAMP 3	7.08' RT	1521751.40	557190.47	PI STA. 9+32.01 RAMP 3	72
RAMP 3	7870.00' LT	1514312.42	559780.86	CC OF CURVE RAMP 3	73
RAMP 3	0.00	1521847.76	557510.26	PRC STA. 12+65.61 RAMP 3	74
RAMP 3	20.85' RT	1521897.55	557646.17	PI STA. 14+00.79 RAMP 3	75
RAMP 3	350.00' LT	1522182.88	557409.28	CC OF CURVE RAMP 3	76
RAMP 3	0.00	1522002.64	557709.30	PT STA. 15+23.62 RAMP 3	77
RAMP 3	0.00	1522054.72	557740.59	PCC STA. 15+84.38 RAMP 3	78
BYPASS	0.00	1521854.24	557529.68	PC STA. 0+00.00 BYPASS	79

LOCATION	OFFSET	NORTHING (FEET)	EASTING (FEET)	DESCRIPTION	DESIGN PT. ID
BYPASS	208.41'RT	1521977.73	557866.78	PI STA. 3+59.01 BYPASS	80
BYPASS	205.00' LT	1522046.73	557459.16	CC OF CURVE BYPASS	81
BYPASS	0.00	1522205.29	557589.10	PT STA. 4+31.30 BYPASS	82
MARSHALL RD	0.00	1522391.85	556868.58	POT STA. 0+00.00 MARSHALL RD	83
MARSHALL RD	0.00	1522396.97	557102.73	PC STA. 2+34.21 MARSHALL RD	84
MARSHALL RD	55.40' RT	1522403.43	557399.03	PT STA. 5+30.58 MARSHALL RD	85
MARSHALL RD	765.00' LT	1521632.15	557119.42	CC OF CURVE MARSHALL RD	86
MARSHALL RD	0.00	1522208.59	557622.36	PT STA. 7+99.72 MARSHALL RD	87
MARSHALL RD	0.00	1522099.58	557747.30	POT STA. 9+65.53 MARSHALL RD	88
RAMP 4	0.00	1522073.70	557862.81	POT STA. 557747.30 RAMP 4	89
RAMP 4	0.00	1522045.37	557942.57	PC STA. 0+84.64 RAMP 4	90
RAMP 4	10.52' LT	1522010.86	558039.73	PI STA. 1+87.75 RAMP 4	91
RAMP 4	500.00' RT	1522516.53	558109.92	CC OF CURVE RAMP 4	92
RAMP 4	0.00	1522017.60	558142.62	PT STA. 2+88.01 RAMP 4	93
RAMP 4	0.00	1522049.47	558628.80	PC STA. 7+75.24 RAMP 4	94
RAMP 4	6.26' LT	1522058.48	558766.16	PI STA. 9+12.89 RAMP 4	95
RAMP 4	1510.00' RT	1523556.24	558530.03	CC OF CURVE RAMP 4	96
RAMP 4	0.00	1522092.17	558899.63	PT STA. 10+49.79 RAMP 4	97
E ROUNDABOUT	0.00	1522010.06	557821.38	PI STA. 0+97.39 E ROUNDABOUT	98
E ROUNDABOUT	0.00	1522088.98	557859.58	PC STA. 0+00.00 E ROUNDABOUT	99
E ROUNDABOUT	0.00	1522130.53	557804.24	PI STA. 3+16.14 E ROUNDABOUT	100
E ROUNDABOUT	0.00	1522048.26	557742.46	PCC STA. 1+94.78 E ROUNDABOUT	101
RTE CC	0.00	1517398.06	559267.73	POT STA. 10+00.00 RTE CC	102
RTE CC	0.00	1518427.22	559247.99	PC STA. 20+29.35 RTE CC	103
RTE CC	65.59' LT	1518750.66	559241.78	PC STA. 23+52.84 RTE CC	104
RTE CC	765.00' RT	1518412.54	558483.13	CC OF CURVE RTE CC	105
RTE CC	0.00	1518971.51	559005.41	PRC STA. 26+41.45 RTE CC	106
RTE CC	58.35' RT	1519179.36	558782.97	PI STA. 29+52.69 RTE CC	107
RTE CC	765.00' LT	1519530.48	559527.69	CC OF CURVE RTE CC	108
RTE CC	0.00	1519494.91	558763.52	PT STA. 32+32.64 RTE CC	109
RTE CC	0.00	1520255.21	558728.13	PC STA. 39+93.77 RTE CC	110
RTE CC	141.78' LT	1520741.54	558705.49	PC STA. 44+80.62 RTE CC	111
RTE CC	765.00' RT	1520219.64	557963.95	CC OF CURVE RTE CC	112
RTE CC	0.00	1520926.97	558255.33	PRC STA. 48+60.91 RTE CC	113
RTE CC	37.77' RT	1520990.56	558100.98	PI STA. 50+27.84 RTE CC	114
RTE CC	350.00' LT	1521250.59	558388.64	CC OF CURVE RTE CC	115
RTE CC	0.00	1521150.52	558053.26	PT STA. 51+72.44 RTE CC	116
RTE CC	0.00	1522279.71	557841.77	PC STA. 63+38.36 RTE CC	117
RTE CC	9.37' LT	1522383.44	557867.88	PI STA. 65+45.33 RTE CC	118
RTE CC	761.47' RT	1522466.38	557099.90	CC OF CURVE RTE CC	119
RTE CC	0.00	1522490.74	557860.99	PT STA. 65+50.92 RTE CC	120

PROJECT COORDINATES ARE BASED ON GROUND DISTANCES
TIED TO THE MISSOURI STATE PLANE COORDINATE SYSTEM 1983 (2007)
AT STATION WE-15 – VERTICAL DATUM: NAVD 1988

STATION WE-15
NORTHING: 170444.927 m. = 559,201.397 ft.
EASTING: 462588.637 m. = 1,517,676.220 ft.
ELEVATION: 412.40 m. = 1,353.02 ft.

GRID FACTOR: 0.99989090

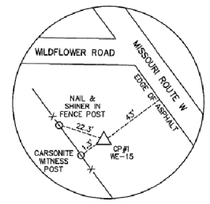

CONTROL POINT #1
N: 559201.397
E: 1517676.220
EL: 1353.02
STA. 633+57.81 4267.49' LT. (WEST BOUND I-44)
MISSOURI DNR GRS ALUMINUM DISC STAMPED "WE-15, 2007"

DISCLAIMER
THE PROFESSIONAL WHOSE SIGNATURE AND PERSONAL SEAL APPEAR HEREON ASSUMES RESPONSIBILITY ONLY FOR WHAT APPEARS ON THIS PAGE, AND DISCLAIMS (PURSUANT TO SECTION 327.411 RSMO) SPECIFICATION, ESTIMATES, REPORTS, OR OTHER DOCUMENTS OR INSTRUMENTS NOT SEALED BY THE UNDERSIGNED PROFESSIONAL RELATING TO OR INTENDED TO BE USED FOR ANY PART OR PARTS OF THE PROJECT TO WHICH THIS PAGE REFERS.

"THIS MEDIA SHOULD NOT BE CONSIDERED A CERTIFIED DOCUMENT."

DATE PREPARED
3/23/2018

ROUTE	STATE
I-44	MO
DISTRICT	SHEET NO.
SW	35

COUNTY
WEBSTER

JOB NO.
J8I0445

CONTRACT ID.

PROJECT NO.

BRIDGE NO.

DATE	DESCRIPTION

IF A SEAL IS PRESENT ON THIS SHEET IT HAS BEEN ELECTRONICALLY SEALED AND DATED.

MISSOURI HIGHWAYS AND TRANSPORTATION COMMISSION
105 WEST CAPITOL
JEFFERSON CITY, MO 65102
1-888-ASK-MODOT (1-888-275-6636)

CMT
©Copyright CMT, Inc.
CRAWFORD, MURPHY & TILLY, INC.
ONE MEMORIAL DRIVE, SUITE 500
ST. LOUIS, MO 63102 (314) 436-5500
ENGINEERING CORPORATION - 000631

COORDINATE POINTS

DISCLAIMER
THE PROFESSIONAL WHOSE SIGNATURE AND PERSONAL SEAL APPEAR HEREON ASSUMES RESPONSIBILITY ONLY FOR WHAT APPEARS ON THIS PAGE, AND DISCLAIMS (PURSUANT TO SECTION 327.411 RSMO) SPECIFICATION, ESTIMATES, REPORTS, OR OTHER DOCUMENTS OR INSTRUMENTS NOT SEALED BY THE UNDERSIGNED PROFESSIONAL RELATING TO OR INTENDED TO BE USED FOR ANY PART OR PARTS OF THE PROJECT TO WHICH THIS PAGE REFERS.

SCALE
0 300 600 900

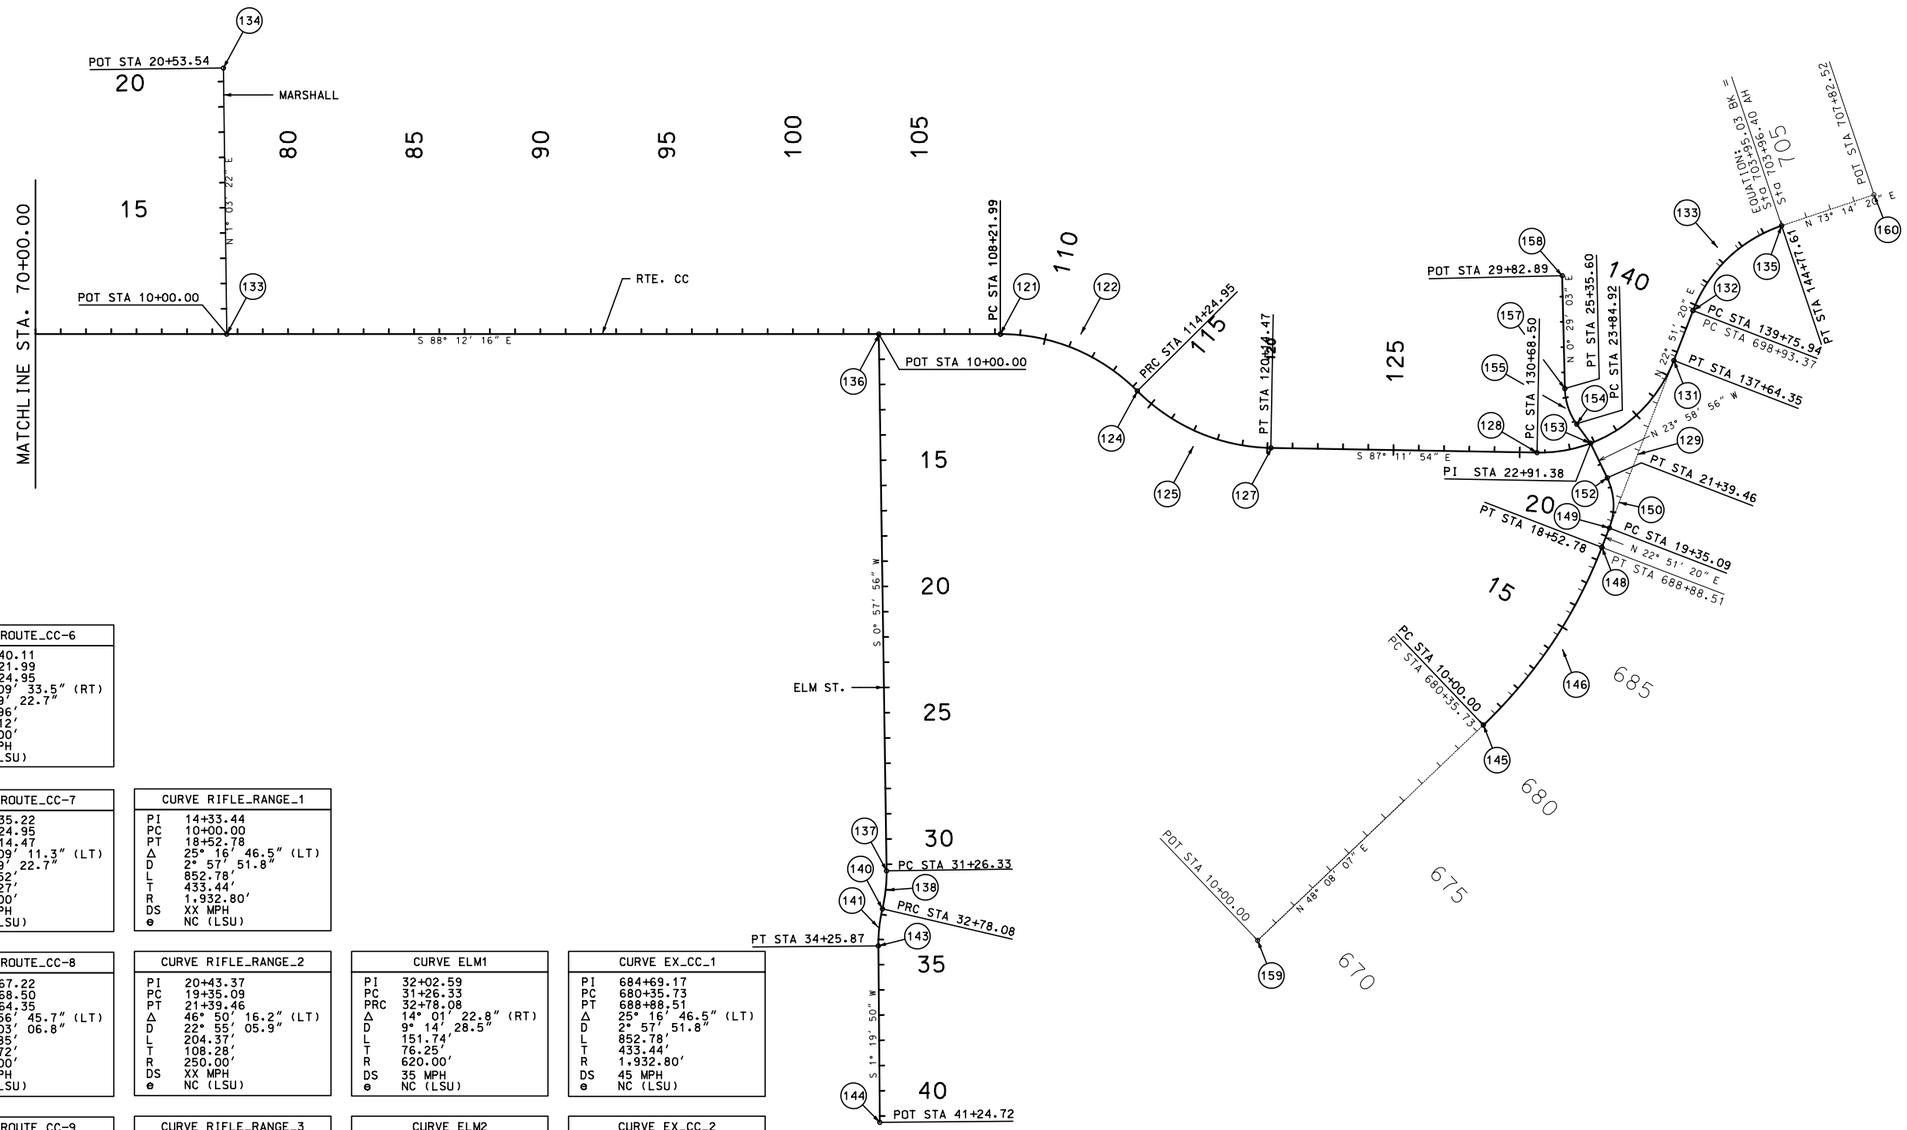

CURVE ROUTE_CC-6	
PI	111+40.11
PC	108+21.99
PRC	114+24.95
Δ	45° 09' 33.5" (RT)
D	7° 29' 22.7"
L	602.96'
T	318.12'
R	765.00'
DS	XX MPH
e	NC (LSU)

CURVE ROUTE_CC-7	
PI	117+35.22
PRC	114+24.95
PT	120+14.47
Δ	44° 09' 11.3" (LT)
D	7° 29' 22.7"
L	589.52'
T	310.27'
R	765.00'
DS	XX MPH
e	NC (LSU)

CURVE RIFLE_RANGE_1	
PI	14+33.44
PC	10+00.00
PT	18+52.78
Δ	25° 16' 46.5" (LT)
D	2° 57' 51.8"
L	852.78'
T	433.44'
R	1,932.80'
DS	XX MPH
e	NC (LSU)

CURVE ROUTE_CC-8	
PI	134+67.22
PC	130+68.50
PT	137+64.35
Δ	69° 56' 45.7" (LT)
D	10° 03' 06.8"
L	695.85'
T	398.72'
R	570.00'
DS	XX MPH
e	NC (LSU)

CURVE RIFLE_RANGE_2	
PI	20+43.37
PC	19+35.09
PT	21+39.46
Δ	46° 50' 16.2" (LT)
D	22° 55' 05.9"
L	204.37'
T	108.28'
R	250.00'
DS	XX MPH
e	NC (LSU)

CURVE ELM1	
PI	32+02.59
PC	31+26.33
PRC	32+78.08
Δ	14° 01' 22.8" (RT)
D	9° 14' 28.5"
L	151.74'
T	76.25'
R	620.00'
DS	35 MPH
e	NC (LSU)

CURVE EX_CC_1	
PI	684+69.17
PC	680+35.73
PT	688+88.51
Δ	25° 16' 46.5" (LT)
D	2° 57' 51.8"
L	852.78'
T	433.44'
R	1,932.80'
DS	45 MPH
e	NC (LSU)

CURVE ROUTE_CC-9	
PI	142+44.29
PC	139+75.94
PT	144+77.61
Δ	50° 22' 59.6" (RT)
D	10° 02' 35.7"
L	501.66'
T	268.35'
R	570.49'
DS	XX MPH
e	NC (LSU)

CURVE RIFLE_RANGE_3	
PI	24+62.63
PC	23+84.92
PT	25+35.60
Δ	34° 32' 03.6" (RT)
D	22° 55' 05.9"
L	150.68'
T	77.71'
R	250.00'
DS	XX MPH
e	NC (LSU)

CURVE ELM2	
PI	33+52.33
PRC	32+78.08
PT	34+25.87
Δ	13° 39' 29.0" (LT)
D	9° 14' 28.5"
L	147.79'
T	74.25'
R	620.00'
DS	35 MPH
e	NC (LSU)

CURVE EX_CC_2	
PI	144+11.74
PC	698+93.37
PT	703+95.03
Δ	50° 23' 00.0" (RT)
D	**10° 02' 35.7"**
L	**501.66'**
T	**268.35'**
R	**570.49'**
DS	35 MPH
e	NC (LSU)

"THIS MEDIA SHOULD NOT BE CONSIDERED A CERTIFIED DOCUMENT."

DATE PREPARED: 3/23/2018
ROUTE: I-44 | STATE: MO
DISTRICT: SW | SHEET NO.: 36
COUNTY: WEBSTER
JOB NO.: J8I0445
CONTRACT ID.:
PROJECT NO.:
BRIDGE NO.:

IF A SEAL IS PRESENT ON THIS SHEET IT HAS BEEN ELECTRONICALLY SEALED AND DATED.

DATE	DESCRIPTION

MISSOURI HIGHWAYS AND TRANSPORTATION COMMISSION
105 WEST CAPITOL
JEFFERSON CITY, MO 65102
1-888-ASK-MODOT (1-888-275-6636)

CMT
© Copyright CMT, Inc.
CRAWFORD, MURPHY & TILLY, INC.
ONE MEMORIAL DRIVE, SUITE 500
ST. LOUIS, MO 63102 (314) 436-5500
ENGINEERING CORPORATION - 000631

COORDINATE POINTS

LOCATION	OFFSET	NORTHING (FEET)	EASTING (FEET)	DESCRIPTION	DESIGN PT. ID
RTE CC	0.00	1526759.32	557730.70	PC STA. 108+21.99 RTE CC	121
RTE CC	63.51′ LT	1527077.29	557720.74	PI STA. 111+40.11 RTE CC	122
RTE CC	765.00′ RT	1526735.36	556966.08	CC OF CURVE RTE CC	123
RTE CC	0.00	1527294.43	557488.25	PRC STA. 114+24.95 RTE CC	124
RTE CC	0.00	1527294.43	557488.25	PI STA. 117+35.22 RTE CC	125
RTE CC	765.00′ LT	1527853.50	558010.42	CC OF CURVE RTE CC	126
RTE CC	0.00	1527816.11	557246.33	PT STA. 120+14.47 RTE CC	127
RTE CC	0.00	1528868.88	557194.81	PC STA. 130+68.50 RTE CC	128
RTE CC	125.61′ RT	1529267.12	557175.33	PI STA. 134+67.22 RTE CC	129
RTE CC	570.00′ LT	1528896.74	557764.13	CC OF CURVE RTE CC	130
RTE CC	0.00	1529421.99	557542.74	PT STA. 137+64.35 RTE CC	131
RTE CC	0.00	1529504.17	557737.72	PC STA. 139+75.94 RTE CC PC STA. 698+93.37 EX RTE CC	132
RTE CC	59.96′ LT	1529608.41	557985.00	PI STA. 142+44.29 RTE CC	133
RTE CC	570.49′ RT	1530029.87	557516.14	CC OF CURVE RTE CC	134
RTE CC	0.00	1529865.36	558062.39	PT STA. 144+77.61 RTE CC EQUATION: STA. 703+95.03 BK = STA. 703+96.40 AH	135
ELM ST	0.00	1526277.86	557745.80	POT STA. 10+00.00 ELM ST	136
ELM ST	0.00	1526242.03	555619.76	PC STA. 31+26.33 ELM ST	137
ELM ST	4.67′ RT	1526240.74	555543.52	PI STA. 32+02.21 ELM ST	138
ELM ST	620.00′ LT	1525622.12	555630.21	CC OF CURVE ELM ST	139
ELM ST	0.00	1526221.02	555469.86	PRC STA. 32+78.08 ELM ST	140
ELM ST	4.43′ RT	1526201.82	555398.14	PI STA. 33+52.33 ELM ST	141
ELM ST	620.00′ LT	1526819.93	555309.52	CC OF CURVE ELM ST	142
ELM ST	0.00	1526200.10	555323.91	PT STA. 34+25.87 ELM ST	143
ELM ST	0.00	1526183.87	554625.25	POT STA. 41+24.72 ELM ST	144
RIFLE RANGE	0.00	1528622.73	556123.08	PC STA. 10+00.00 RIFLE RANGE PC STA. 680+35.73 EXIST. RTE. CC	135
RIFLE RANGE	48.00′ RT	1528945.52	556412.35	PI STA. 14+33.44 RIFLE RANGE	146
RIFLE RANGE	1655.03′ LT	1527332.82	557562.48	CC OF CURVE RIFLE RANGE	147
RIFLE RANGE	0.00	1528622.73	556123.08	PC STA. 18+52.78 RIFLE RANGE PC STA. 688+88.51 EXIST. RTE. CC	148
RIFLE RANGE	0.00	1529145.85	556887.61	PC STA. 19+35.09 RIFLE RANGE	149
RIFLE RANGE	22.44′ RT	1529187.91	556987.39	PI STA. 20+43.37 RIFLE RANGE	150
RIFLE RANGE	250.00′ LT	1528915.48	556984.71	CC OF CURVE RIFLE RANGE	151
RIFLE RANGE	0.00	1529143.90	557086.33	PT STA. 21+39.46 RIFLE RANGE	152
RIFLE RANGE	0.00	1529082.15	557225.13	PI STA. 22+91.38 RIFLE RANGE	153
RIFLE RANGE	0.00	1529029.77	557302.63	PC STA. 23+84.92 RIFLE RANGE	154
RIFLE RANGE	11.80′ LT	1528986.26	557367.02	PI STA. 24+62.63 RIFLE RANGE	155
RIFLE RANGE	250.00′ RT	1529236.91	557442.61	CC OF CURVE RIFLE RANGE	156
RIFLE RANGE	0.00	1528986.92	557444.72	PT STA. 25+35.60 RIFLE RANGE	157
RIFLE RANGE	0.00	1528990.70	557892.00	POT STA. 29+82.89 RIFLE RANGE	158
EX RTE CC	0.00	1527702.45	555298.38	POT STA. 10+00.00 EX RTE CC	159
EX RTE CC	0.00	1530235.07	558173.74	POT STA. 707+82.52 EX RTE CC	160

PROJECT COORDINATES ARE BASED ON GROUND DISTANCES
TIED TO THE MISSOURI STATE PLANE COORDINATE SYSTEM 1983 (2007)
AT STATION WE–15 – VERTICAL DATUM: NAVD 1988

STATION WE–15
NORTHING: 170444.927 m. = 559,201.397 ft.
EASTING: 462588.637 m. = 1,517,676.220 ft.
ELEVATION: 412.40 m. = 1,353.02 ft.

GRID FACTOR: 0.99989090

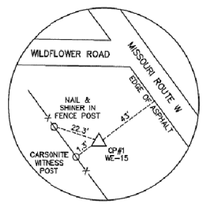

CONTROL POINT #1
N: 559201.397
E: 1517676.220
EL: 1353.02
STA. 633+57.81 4267.49' LT. (WEST BOUND I–44)
MISSOURI DNR GRS ALUMINUM DISC STAMPED "WE–15, 2007"

COORDINATE POINTS

DISCLAIMER
THE PROFESSIONAL WHOSE SIGNATURE AND PERSONAL SEAL APPEAR HEREON ASSUMES RESPONSIBILITY ONLY FOR WHAT APPEARS ON THIS PAGE, AND DISCLAIMS (PURSUANT TO SECTION 327.411 RSMO) SPECIFICATION, ESTIMATES, REPORTS, OR OTHER DOCUMENTS OR INSTRUMENTS NOT SEALED BY THE UNDERSIGNED PROFESSIONAL RELATING TO OR INTENDED TO BE USED FOR ANY PART OR PARTS OF THE PROJECT TO WHICH THIS PAGE REFERS.

"THIS MEDIA SHOULD NOT BE CONSIDERED A CERTIFIED DOCUMENT."

DATE PREPARED
3/23/2018

ROUTE	STATE
I–44	MO
DISTRICT	SHEET NO.
SW	37

COUNTY
WEBSTER

JOB NO.
J8I0445

CONTRACT ID.

PROJECT NO.

BRIDGE NO.

DATE	DESCRIPTION

IF A SEAL IS PRESENT ON THIS SHEET IT HAS BEEN ELECTRONICALLY SEALED AND DATED.

MISSOURI HIGHWAYS AND TRANSPORTATION COMMISSION
105 WEST CAPITOL
JEFFERSON CITY, MO 65102
1–888–ASK–MODOT (1–888–275–6636)

CMT
©Copyright CMT, Inc.
CRAWFORD, MURPHY & TILLY, INC.
ONE MEMORIAL DRIVE, SUITE 500
ST. LOUIS, MO 63102 (314) 436-5500
ENGINEERING CORPORATION - 000631

EXTERIOR TRUCK APRON DETAIL

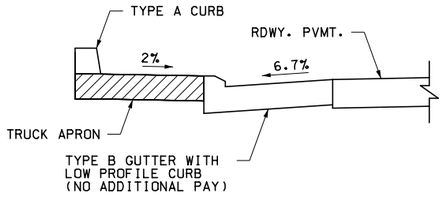

SECTION A–A

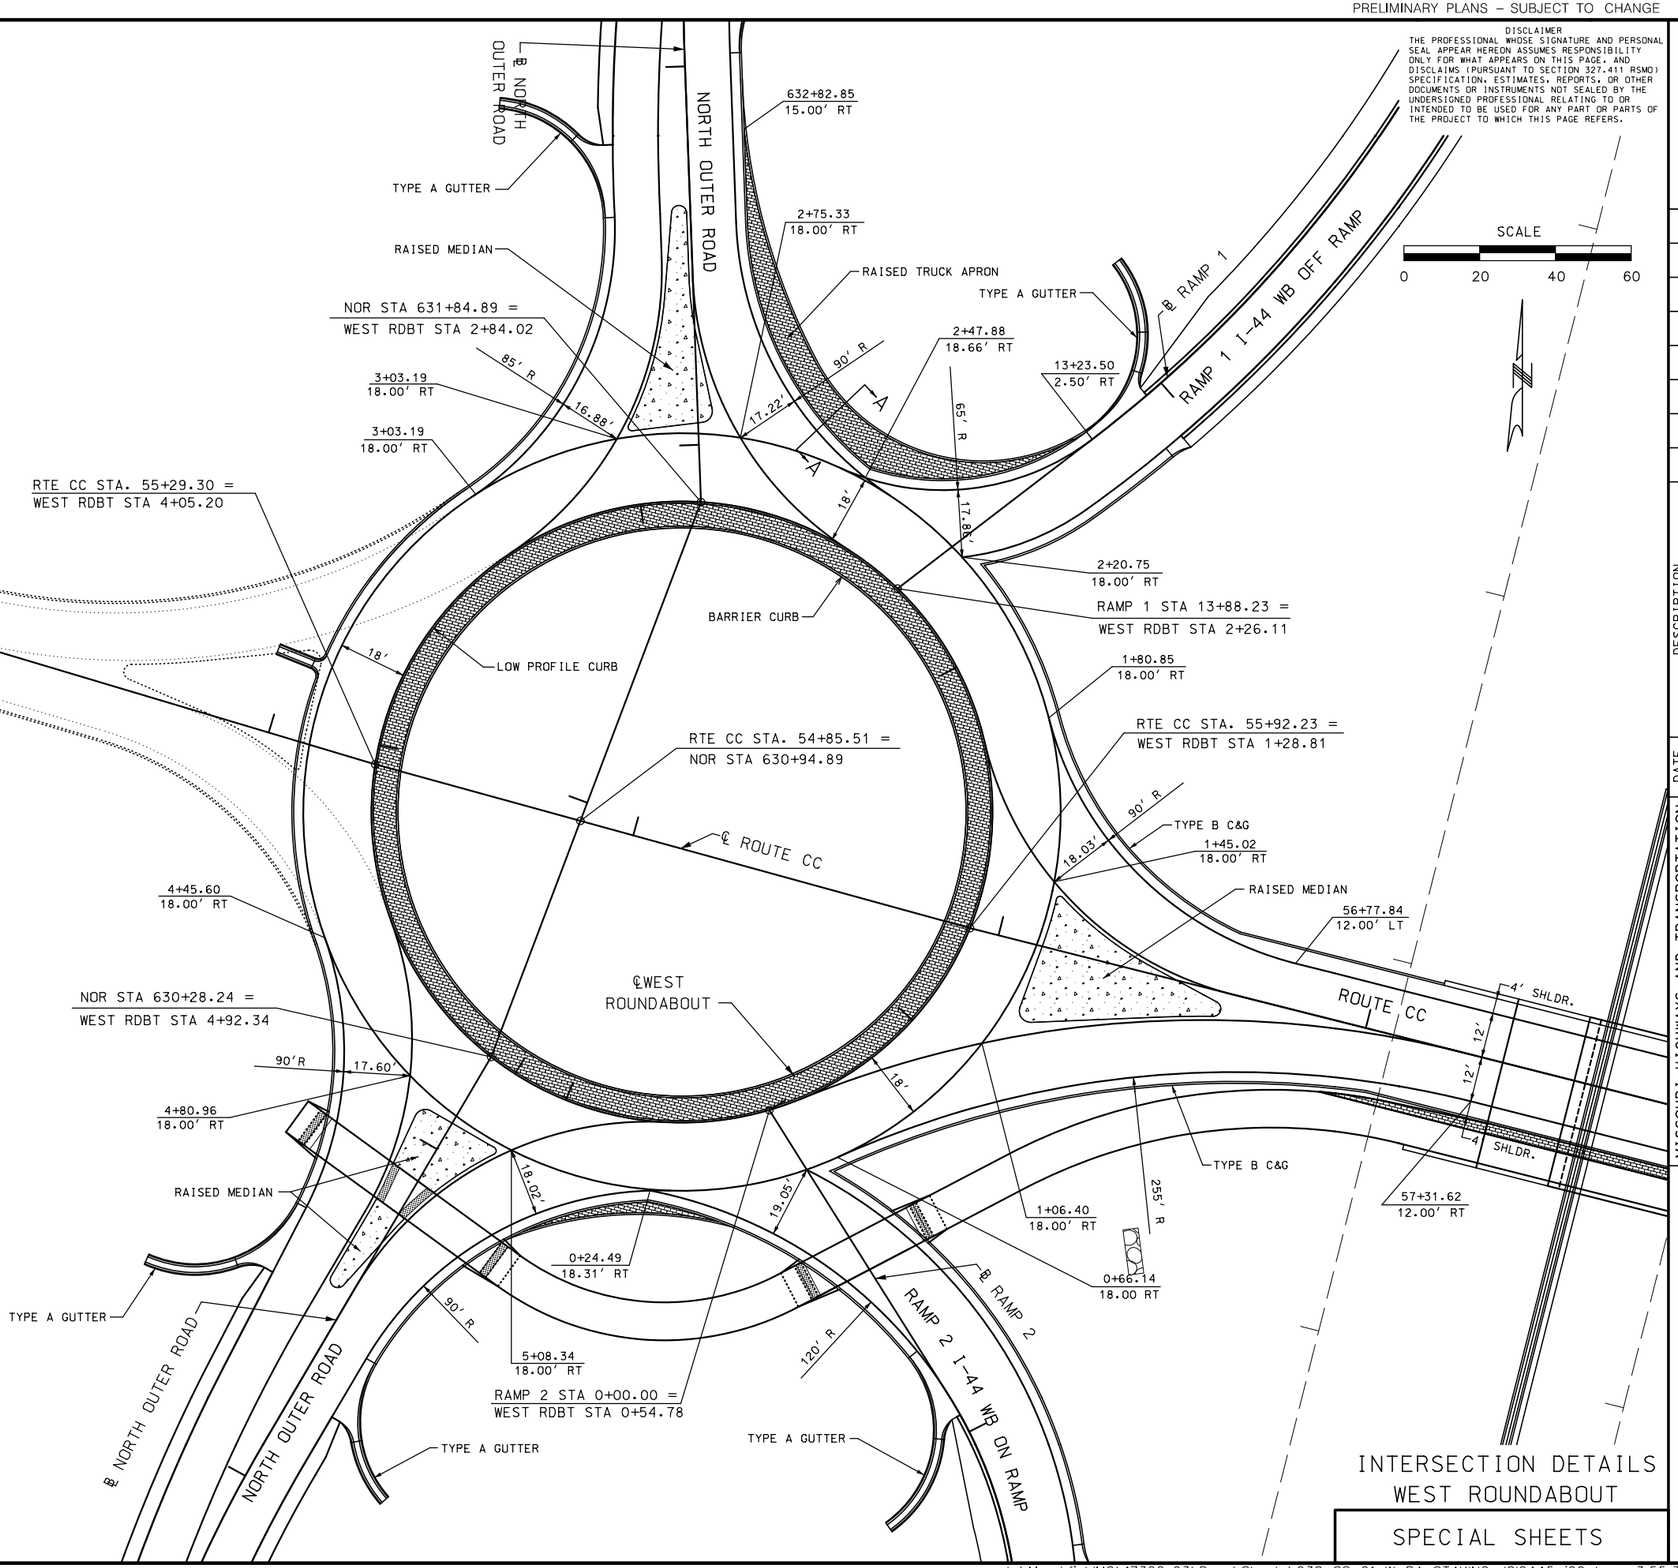

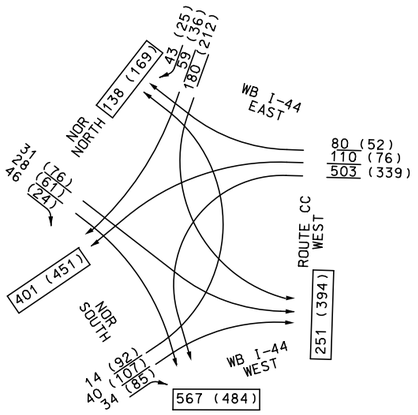

TRAFFIC FLOW DIAGRAM
ESTIMATED – 2040 AM (PM)
PEAK HOUR TRAFFIC VOLUME
D.H.V. = 10%

DISCLAIMER
THE PROFESSIONAL WHOSE SIGNATURE AND PERSONAL SEAL APPEAR HEREON ASSUMES RESPONSIBILITY ONLY FOR WHAT APPEARS ON THIS PAGE, AND DISCLAIMS (PURSUANT TO SECTION 327.411 RSMO) SPECIFICATION, ESTIMATES, REPORTS, OR OTHER DOCUMENTS OR INSTRUMENTS NOT SEALED BY THE UNDERSIGNED PROFESSIONAL RELATING TO OR INTENDED TO BE USED FOR ANY PART OR PARTS OF THE PROJECT TO WHICH THIS PAGE REFERS.

"THIS MEDIA SHOULD NOT BE CONSIDERED A CERTIFIED DOCUMENT."

DATE PREPARED	3/9/2018
ROUTE	I-44
STATE	MO
DISTRICT	SW
SHEET NO.	38
COUNTY	WEBSTER
JOB NO.	J8I0445
CONTRACT ID.	
PROJECT NO.	
BRIDGE NO.	

IF A SEAL IS PRESENT ON THIS SHEET IT HAS BEEN ELECTRONICALLY SEALED AND DATED.

DATE	DESCRIPTION

MISSOURI HIGHWAYS AND TRANSPORTATION COMMISSION
105 WEST CAPITOL
JEFFERSON CITY, MO 65102
1-888-ASK-MODOT (1-888-275-6636)

CMT
© Copyright CMT, Inc.
CRAWFORD, MURPHY & TILLY, INC.
ONE MEMORIAL DRIVE, SUITE 500
ST. LOUIS, MO 63102 (314) 436-5500
ENGINEERING CORPORATION - 000631

INTERSECTION DETAILS
WEST ROUNDABOUT

SPECIAL SHEETS

DISCLAIMER
THE PROFESSIONAL WHOSE SIGNATURE AND PERSONAL SEAL APPEAR HEREON ASSUMES RESPONSIBILITY ONLY FOR WHAT APPEARS ON THIS PAGE, AND DISCLAIMS (PURSUANT TO SECTION 327.411 RSMO) SPECIFICATION, ESTIMATES, REPORTS, OR OTHER DOCUMENTS OR INSTRUMENTS NOT SEALED BY THE UNDERSIGNED PROFESSIONAL RELATING TO OR INTENDED TO BE USED FOR ANY PART OR PARTS OF THE PROJECT TO WHICH THIS PAGE REFERS.

SCALE
0 20 40 60

RAMP 4 I-44 EB ON RAMP
TYPE A GUTTER
0+84.64
0.00'
TYPE B C&G
RAMP 4 STA 0+00 =
EAST RDBT STA 0+15.66
130' R
17.42'
3+79.78
18.00' RT
3+66.30
18.00' RT
ROUTE CC STA 61+84.54
EAST RDBT STA 6+16.14
TYPE A GUTTER
62+62.61
20.00' LT
TYPE B C&G
90' R
17.38'
3+34.82
18.00' RT
RAISED MEDIAN
ROUTE CC
63+25.98
11.29' RT
3+13.27
18.00' RT
16.55'
TYPE A GUTTER
62+49.84
12.00' RT
90' R
RAISED TRUCK APRON
75' R
17.44'
2+64.65
18.00' RT
RAISED MEDIAN
0+70.06
20.00' LT
TYPE B C&G
59+29.63
12.00' LT
ROUTE CC STA 60+62.85
EAST RDBT STA 0+97.39
0+23.89
18.00' RT
0+43.93
18.00' RT
255' R
14.61'
TYPE B C&G
RAISED MEDIAN
0+77.49
18.00' RT
12.00'
12.00'
ROUTE CC
10' W SDWK
BARRIER CURB
LOW PROFILE CURB
59+84.72
12.00' RT
18.78'
90' R
TYPE B C&G
1+07.40
18.00' RT
℄ EAST
ROUNDABOUT
RAMP 3 STA 15+84.38
EAST RDBT STA 2+01.51
1+78.01
18.00' RT
16.26'
2+45.08
18.00' RT
16.55'
2+08.35
18.00' RT
2+14.44
18.00' RT
90' R
90' R
10' W. SDWK
TYPE B C&G
14.00'
TYPE B C&G
0+65.29
12.00' RT
RAMP 3A
RAMP 3 I-44 EB OFF RAMP
12.00'
MARSHALL ROAD
13+96.77
0.00'
1+91.17
12.00' RT

EXTERIOR TRUCK APRON DETAIL
TYPE A CURB
RDWY. PVMT.
2%
6.7%
TRUCK APRON
TYPE B GUTTER WITH LOW PROFILE CURB (NO ADDITIONAL PAY)
SECTION A-A

206 (306)
EB I-44 EAST
104 (134)
356 (259)
152 (110)
ROUTE CC EAST
693 (467)
ROUTE CC WEST
812 (662)
41 (101)
104 (189)
106 (103)
EB I-44 WEST
96 (70)
208 (132)
MARSHALL SOUTH
129 (73)
138 (342)
141 (187)
398 (401)

TRAFFIC FLOW DIAGRAM
ESTIMATED – 2040 AM (PM)
PEAK HOUR TRAFFIC VOLUME
D.H.V. = 10%

INTERSECTION DETAILS
EAST ROUNDABOUT

SPECIAL SHEETS

"THIS MEDIA SHOULD NOT BE CONSIDERED A CERTIFIED DOCUMENT."

DATE PREPARED 3/9/2018
ROUTE I-44 | STATE MO
DISTRICT SW | SHEET NO. 39
COUNTY WEBSTER
JOB NO. J8I0445
CONTRACT ID.
PROJECT NO.
BRIDGE NO.

DESCRIPTION | DATE

IF A SEAL IS PRESENT ON THIS SHEET IT HAS BEEN ELECTRONICALLY SEALED AND DATED.

MISSOURI HIGHWAYS AND TRANSPORTATION COMMISSION
105 WEST CAPITOL
JEFFERSON CITY, MO 65102
1-888-ASK-MODOT (1-888-275-6636)

CMT
©Copyright CMT, Inc.
CRAWFORD, MURPHY & TILLY, INC.
ONE MEMORIAL DRIVE, SUITE 500
ST. LOUIS, MO 63102 (314) 436-5500
ENGINEERING CORPORATION - 000631

PRELIMINARY PLANS – SUBJECT TO CHANGE

SPEED CONSISTENCY CHECKS

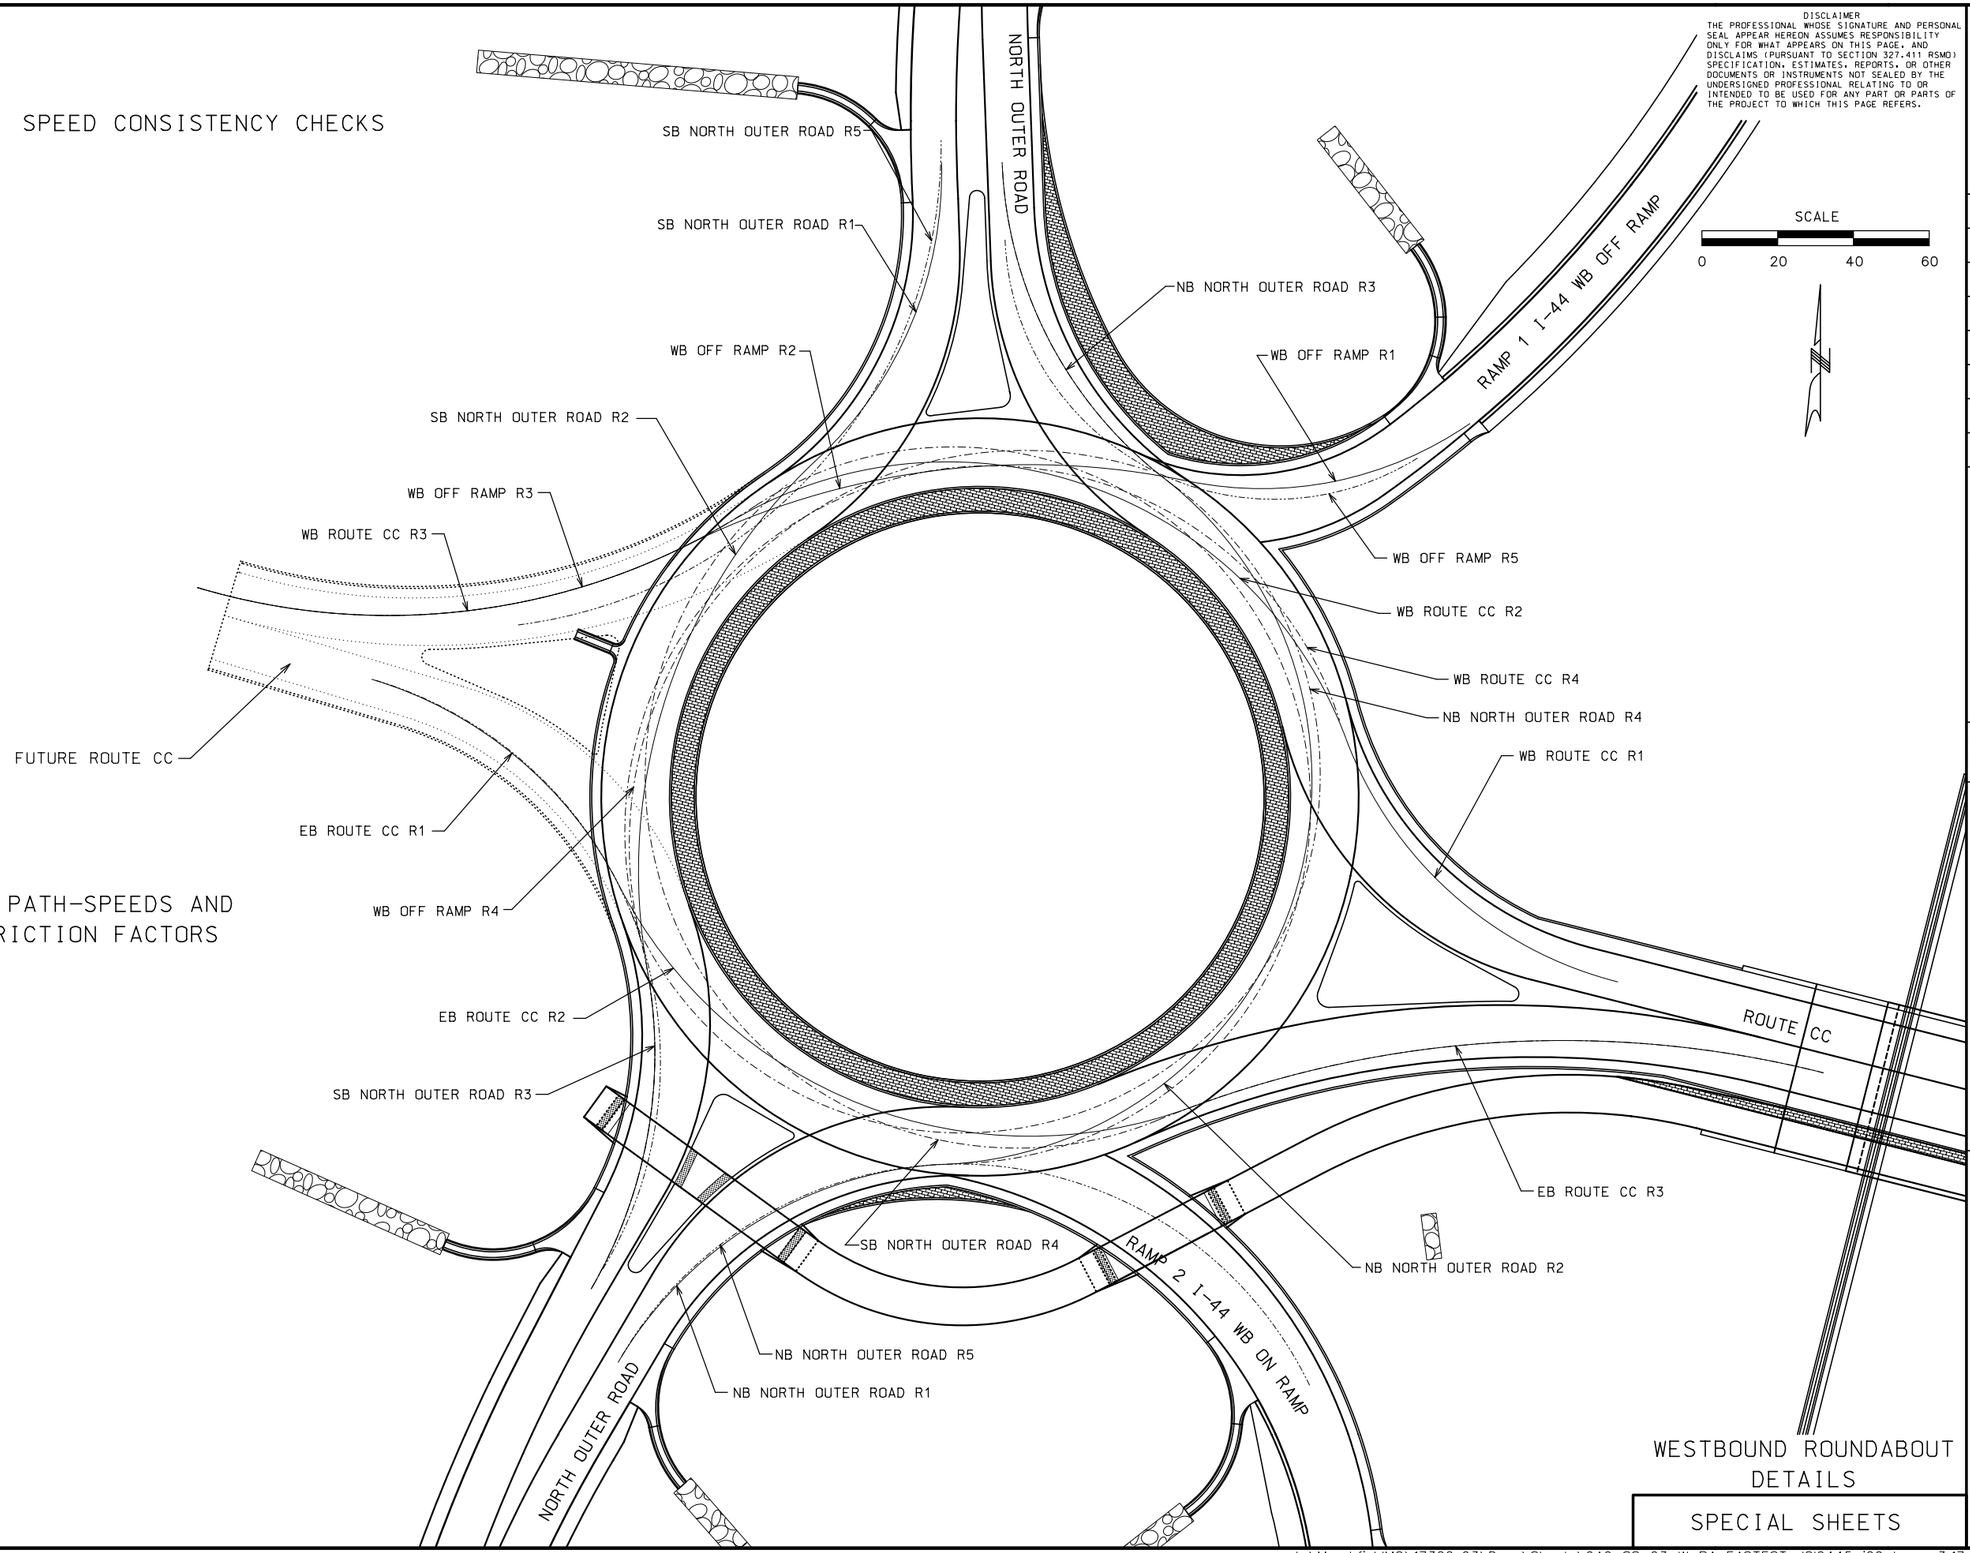

FASTEST PATH–SPEEDS AND SIDE FRICTION FACTORS

WESTBOUND ROUNDABOUT DETAILS

SPECIAL SHEETS

DISCLAIMER
THE PROFESSIONAL WHOSE SIGNATURE AND PERSONAL SEAL APPEAR HEREON ASSUMES RESPONSIBILITY ONLY FOR WHAT APPEARS ON THIS PAGE, AND DISCLAIMS (PURSUANT TO SECTION 327.411 RSMO) SPECIFICATION, ESTIMATES, REPORTS, OR OTHER DOCUMENTS OR INSTRUMENTS NOT SEALED BY THE UNDERSIGNED PROFESSIONAL RELATING TO OR INTENDED TO BE USED FOR ANY PART OR PARTS OF THE PROJECT TO WHICH THIS PAGE REFERS.

SCALE
0 20 40 60

"THIS MEDIA SHOULD NOT BE CONSIDERED A CERTIFIED DOCUMENT."

DATE PREPARED: 3/9/2018
ROUTE: I-44 | STATE: MO
DISTRICT: SW | SHEET NO.: 40
COUNTY: WEBSTER
JOB NO.: J8I0445
CONTRACT ID.:
PROJECT NO.:
BRIDGE NO.:

DESCRIPTION | DATE

IF A SEAL IS PRESENT ON THIS SHEET IT HAS BEEN ELECTRONICALLY SEALED AND DATED.

MISSOURI HIGHWAYS AND TRANSPORTATION COMMISSION
105 WEST CAPITOL
JEFFERSON CITY, MO 65102
1-888-ASK-MODOT (1-888-275-6636)

CMT
© Copyright CMT, Inc.
CRAWFORD, MURPHY & TILLY, INC.
ONE MEMORIAL DRIVE, SUITE 500
ST. LOUIS, MO 63102 (314) 436-5500
ENGINEERING CORPORATION - 000631

L:\MarshfieldMO\17322-03\Draw\Sheets\040_SS_03_W_RA_FASTEST_J8I0445_i20.dgn 3:17:32 PM 3/9/2018

PRELIMINARY PLANS – SUBJECT TO CHANGE

SPEED CONSISTENCY CHECKS

DISCLAIMER
THE PROFESSIONAL WHOSE SIGNATURE AND PERSONAL SEAL APPEAR HEREON ASSUMES RESPONSIBILITY ONLY FOR WHAT APPEARS ON THIS PAGE, AND DISCLAIMS (PURSUANT TO SECTION 327.411 RSMO) SPECIFICATION, ESTIMATES, REPORTS, OR OTHER DOCUMENTS OR INSTRUMENTS NOT SEALED BY THE UNDERSIGNED PROFESSIONAL RELATING TO OR INTENDED TO BE USED FOR ANY PART OR PARTS OF THE PROJECT TO WHICH THIS PAGE REFERS.

SCALE
0 20 40 60

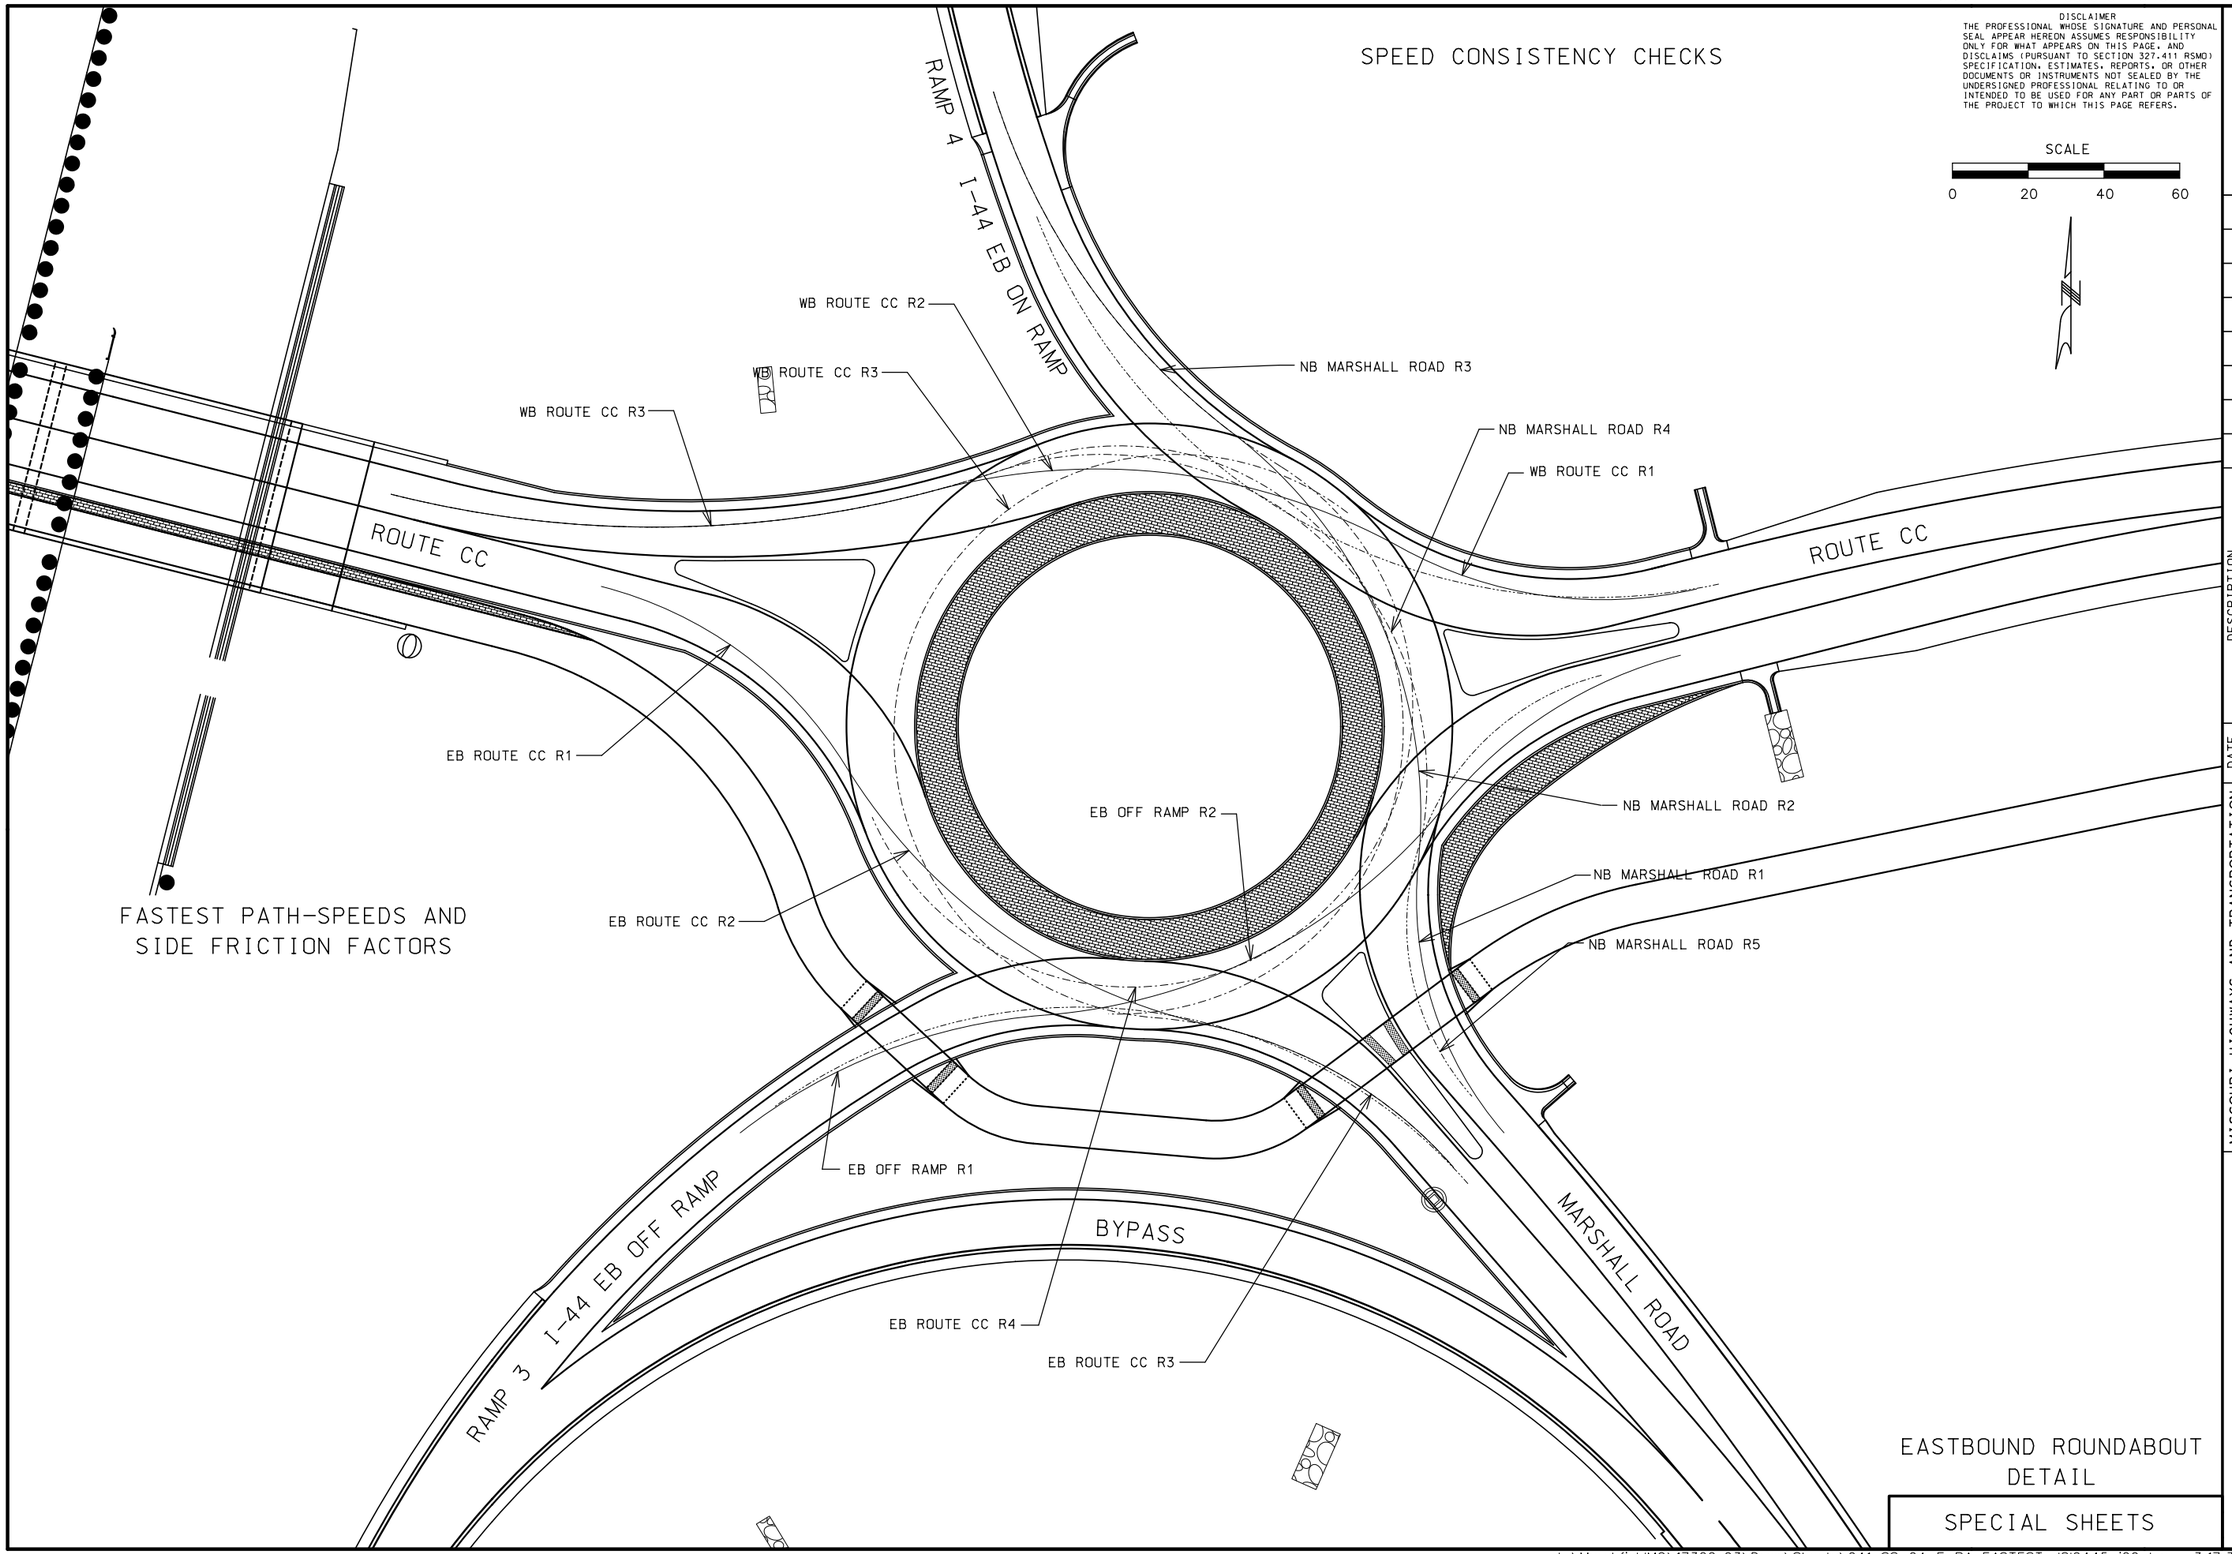

FASTEST PATH–SPEEDS AND SIDE FRICTION FACTORS

EASTBOUND ROUNDABOUT DETAIL

SPECIAL SHEETS

"THIS MEDIA SHOULD NOT BE CONSIDERED A CERTIFIED DOCUMENT."

DATE PREPARED: 3/9/2018
ROUTE: I-44 | STATE: MO
DISTRICT: SW | SHEET NO.: 41
COUNTY: WEBSTER
JOB NO.: J8I0445
CONTRACT ID.:
PROJECT NO.:
BRIDGE NO.:

DESCRIPTION | DATE

IF A SEAL IS PRESENT ON THIS SHEET IT HAS BEEN ELECTRONICALLY SEALED AND DATED.

MISSOURI HIGHWAYS AND TRANSPORTATION COMMISSION
105 WEST CAPITOL
JEFFERSON CITY, MO 65102
1-888-ASK-MODOT (1-888-275-6636)

CMT
© Copyright CMT, Inc.
CRAWFORD, MURPHY & TILLY, INC.
ONE MEMORIAL DRIVE, SUITE 500
ST. LOUIS, MO 63102 (314) 436-5500
ENGINEERING CORPORATION - 000631

SCALE
0 50 100 150

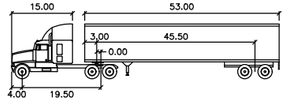

WB–67 feet

Tractor Width	: 8.00	Lock to Lock Time	: 6.0
Trailer Width	: 8.50	Steering Angle	: 28.4
Tractor Track	: 8.00	Articulating Angle	: 75.0
Trailer Track	: 8.50		

DESIGN VEHICLE PROFILE

NOT TO SCALE

SCALE
0 50 100 150

DISCLAIMER
THE PROFESSIONAL WHOSE SIGNATURE AND PERSONAL SEAL APPEAR HEREON ASSUMES RESPONSIBILITY ONLY FOR WHAT APPEARS ON THIS PAGE, AND DISCLAIMS (PURSUANT TO SECTION 327.411 RSMO) SPECIFICATION, ESTIMATES, REPORTS, OR OTHER DOCUMENTS OR INSTRUMENTS NOT SEALED BY THE UNDERSIGNED PROFESSIONAL RELATING TO OR INTENDED TO BE USED FOR ANY PART OR PARTS OF THE PROJECT TO WHICH THIS PAGE REFERS.

SCALE
0 50 100 150

SCALE
0 50 100 150

SCALE
0 50 100 150

WEST ROUNDABOUT
TRUCK LEFT & RIGHT
TURNING MOVEMENTS

SPECIAL SHEETS

"THIS MEDIA SHOULD NOT BE CONSIDERED A CERTIFIED DOCUMENT."

DATE PREPARED
3/9/2018

ROUTE	STATE
I-44	MO
DISTRICT	SHEET NO.
SW	42

COUNTY
WEBSTER

JOB NO.
J8I0445

CONTRACT ID.

PROJECT NO.

BRIDGE NO.

DESCRIPTION	DATE

IF A SEAL IS PRESENT ON THIS SHEET IT HAS BEEN ELECTRONICALLY SEALED AND DATED.

MISSOURI HIGHWAYS AND TRANSPORTATION COMMISSION
105 WEST CAPITOL
JEFFERSON CITY, MO 65102
1-888-ASK-MODOT (1-888-275-6636)

CMT
CRAWFORD, MURPHY & TILLY, INC.
ONE MEMORIAL DRIVE, SUITE 500
ST. LOUIS, MO 63102 (314) 436-5500
ENGINEERING CORPORATION - 000631

© Copyright CMT, Inc.

SCALE
0 50 100 150

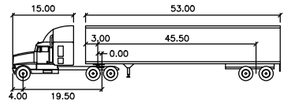

WB–67 feet

Tractor Width	: 8.00	Lock to Lock Time	: 6.0
Trailer Width	: 8.50	Steering Angle	: 28.4
Tractor Track	: 8.00	Articulating Angle	: 75.0
Trailer Track	: 8.50		

DESIGN VEHICLE PROFILE

NOT TO SCALE

SCALE
0 50 100 150

DISCLAIMER
THE PROFESSIONAL WHOSE SIGNATURE AND PERSONAL SEAL APPEAR HEREON ASSUMES RESPONSIBILITY ONLY FOR WHAT APPEARS ON THIS PAGE, AND DISCLAIMS (PURSUANT TO SECTION 327.411 RSMO) SPECIFICATION, ESTIMATES, REPORTS, OR OTHER DOCUMENTS OR INSTRUMENTS NOT SEALED BY THE UNDERSIGNED PROFESSIONAL RELATING TO OR INTENDED TO BE USED FOR ANY PART OR PARTS OF THE PROJECT TO WHICH THIS PAGE REFERS.

SCALE
0 50 100 150

SCALE
0 50 100 150

SCALE
0 50 100 150

WEST ROUNDABOUT
TRUCK LEFT & RIGHT
TURNING MOVEMENTS

SPECIAL SHEETS

"THIS MEDIA SHOULD NOT BE CONSIDERED A CERTIFIED DOCUMENT."

DATE PREPARED: 3/9/2018
ROUTE: I-44 | STATE: MO
DISTRICT: SW | SHEET NO.: 43
COUNTY: WEBSTER
JOB NO.: J8I0445
CONTRACT ID.:
PROJECT NO.:
BRIDGE NO.:

DESCRIPTION	DATE

IF A SEAL IS PRESENT ON THIS SHEET IT HAS BEEN ELECTRONICALLY SEALED AND DATED.

MISSOURI HIGHWAYS AND TRANSPORTATION COMMISSION
105 WEST CAPITOL
JEFFERSON CITY, MO 65102
1-888-ASK-MODOT (1-888-275-6636)

CMT
©Copyright CMT, Inc.
CRAWFORD, MURPHY & TILLY, INC.
ONE MEMORIAL DRIVE, SUITE 500
ST. LOUIS, MO 63102 (314) 436-5500
ENGINEERING CORPORATION - 000631

PRELIMINARY PLANS – SUBJECT TO CHANGE

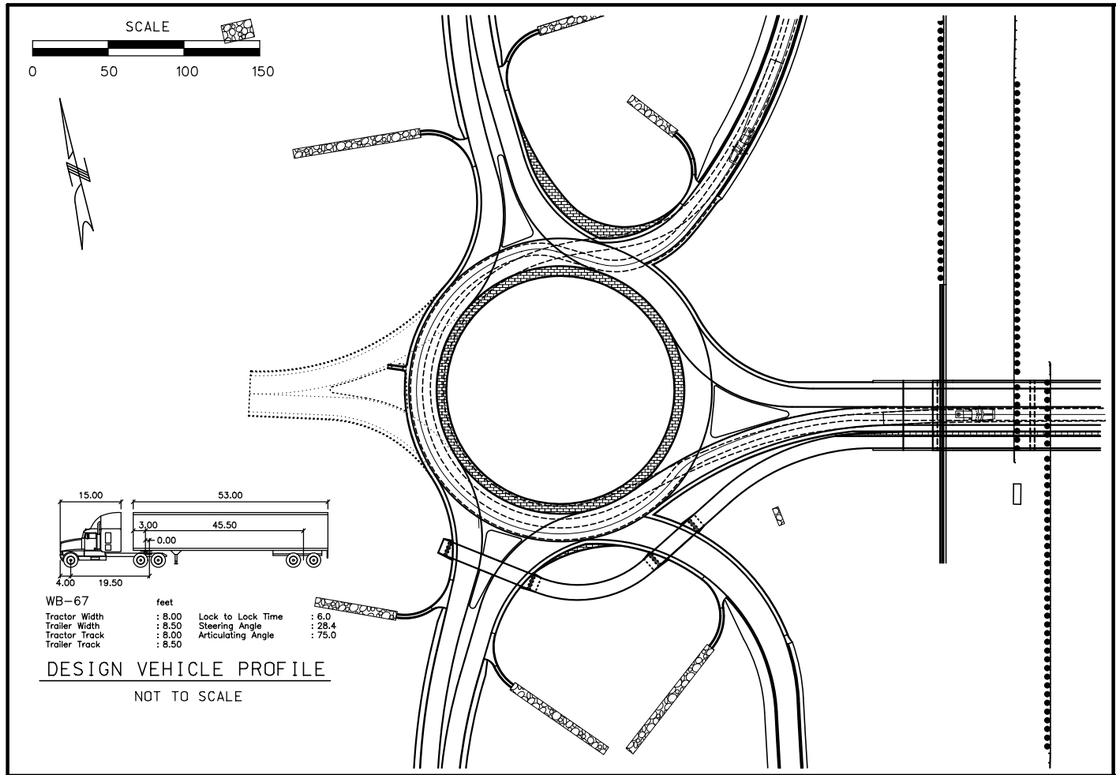

DESIGN VEHICLE PROFILE

NOT TO SCALE

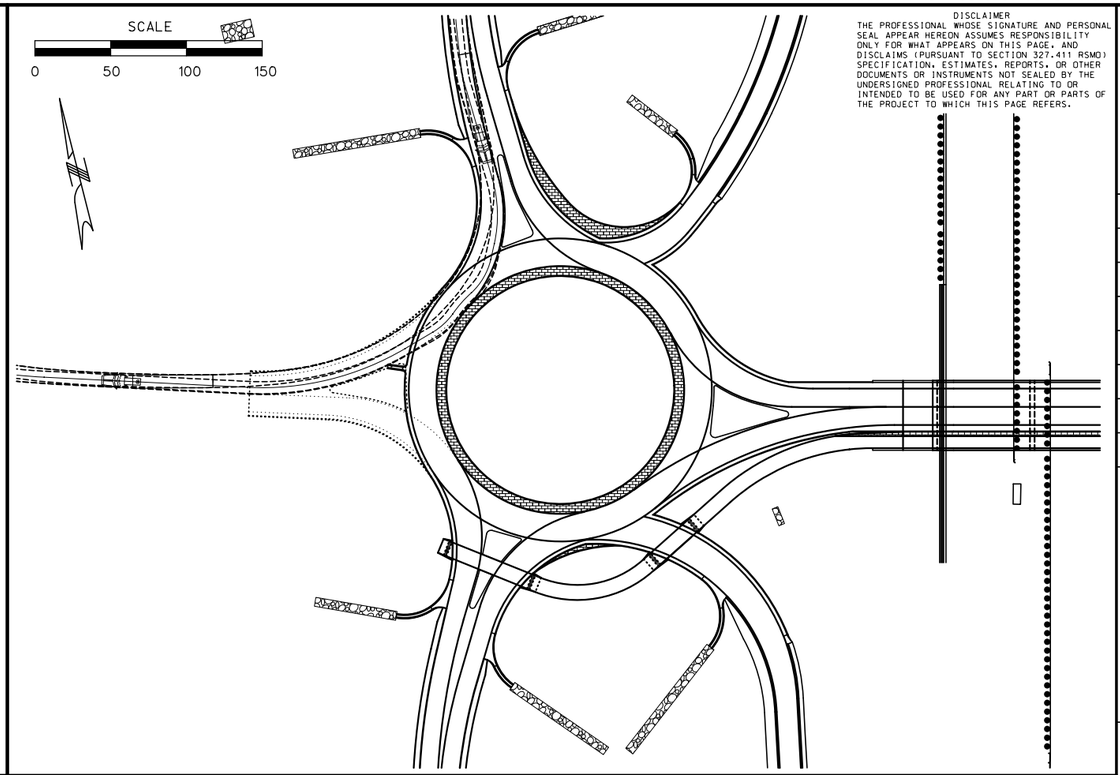

DISCLAIMER
THE PROFESSIONAL WHOSE SIGNATURE AND PERSONAL SEAL APPEAR HEREON ASSUMES RESPONSIBILITY ONLY FOR WHAT APPEARS ON THIS PAGE, AND DISCLAIMS (PURSUANT TO SECTION 327.411 RSMO) SPECIFICATION, ESTIMATES, REPORTS, OR OTHER DOCUMENTS OR INSTRUMENTS NOT SEALED BY THE UNDERSIGNED PROFESSIONAL RELATING TO OR INTENDED TO BE USED FOR ANY PART OR PARTS OF THE PROJECT TO WHICH THIS PAGE REFERS.

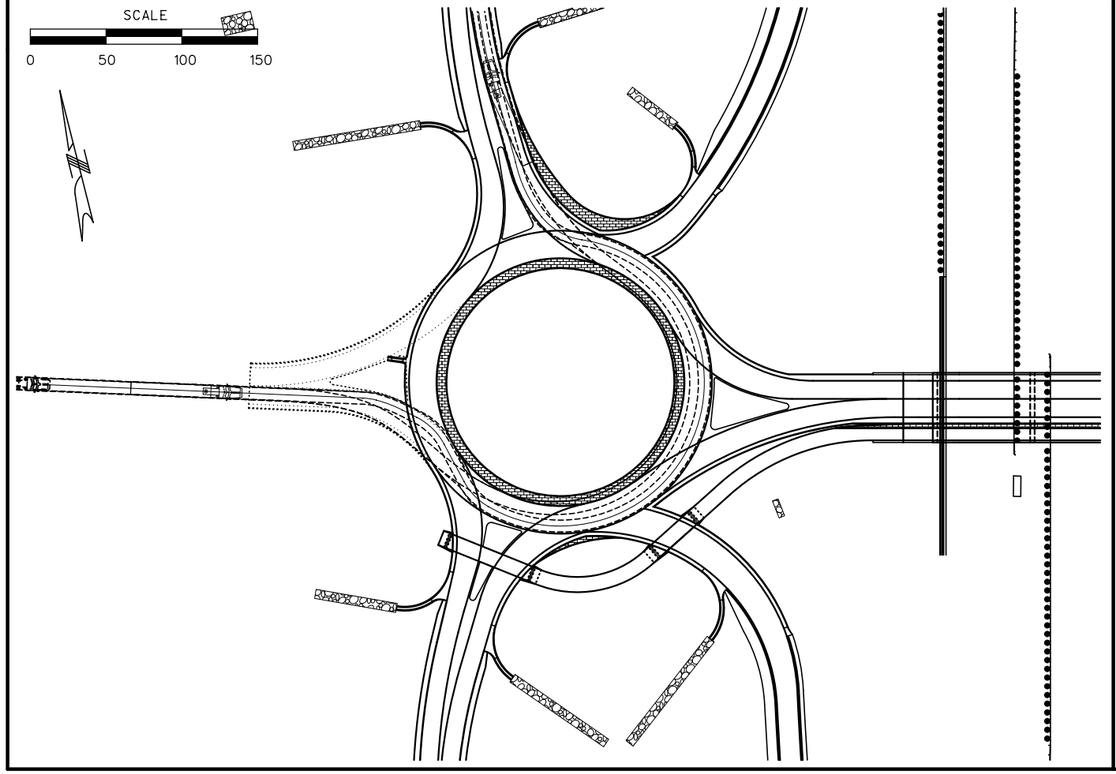

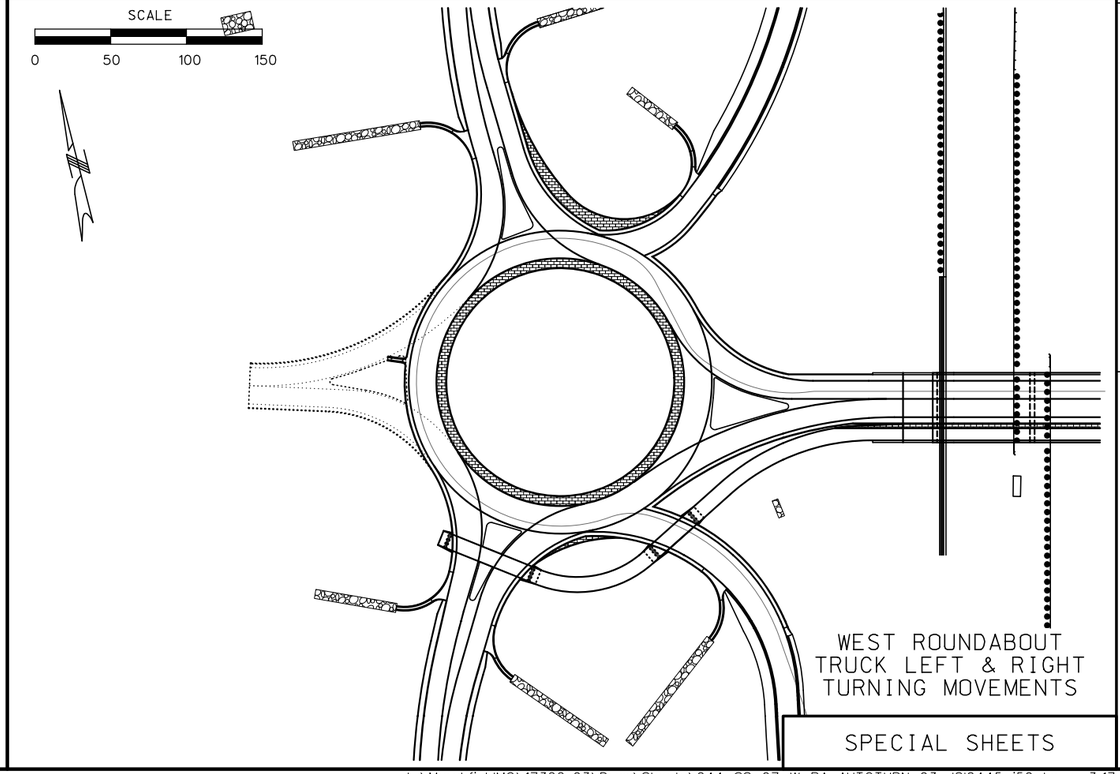

WEST ROUNDABOUT
TRUCK LEFT & RIGHT
TURNING MOVEMENTS

SPECIAL SHEETS

"THIS MEDIA SHOULD NOT BE CONSIDERED A CERTIFIED DOCUMENT."

DATE PREPARED: 3/9/2018
ROUTE: I-44 | STATE: MO
DISTRICT: SW | SHEET NO.: 44
COUNTY: WEBSTER
JOB NO.: J8I0445
CONTRACT ID.:
PROJECT NO.:
BRIDGE NO.:

DESCRIPTION	DATE

IF A SEAL IS PRESENT ON THIS SHEET IT HAS BEEN ELECTRONICALLY SEALED AND DATED.

MISSOURI HIGHWAYS AND TRANSPORTATION COMMISSION

MoDOT
105 WEST CAPITOL
JEFFERSON CITY, MO 65102
1-888-ASK-MODOT (1-888-275-6636)

CMT
©Copyright CMT, Inc.
CRAWFORD, MURPHY & TILLY, INC.
ONE MEMORIAL DRIVE, SUITE 500
ST. LOUIS, MO 63102 (314) 436-5500
ENGINEERING CORPORATION - 000631

L:\MarshfieldMO\17322-03\Draw\Sheets\044_SS_07_W_RA_AUTOTURN_03_J8I0445_i50.dgn 3:17:36 PM 3/9/2018

SCALE

0 50 100 150

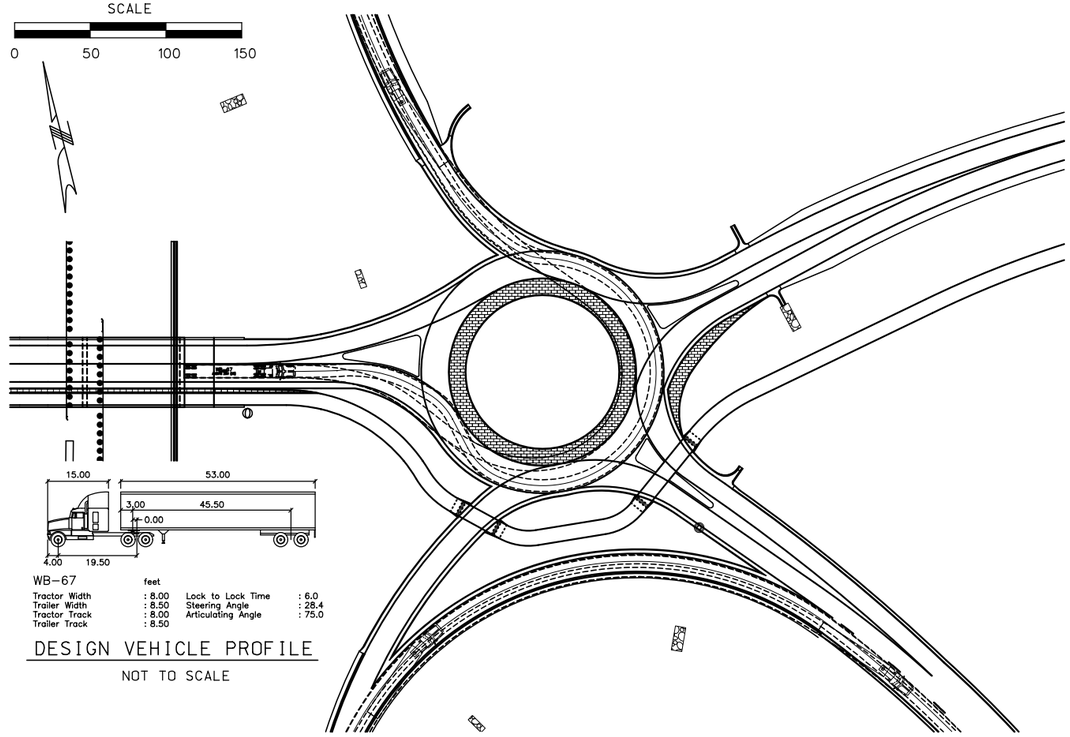

WB–67 feet

Tractor Width	: 8.00	Lock to Lock Time	: 6.0
Trailer Width	: 8.50	Steering Angle	: 28.4
Tractor Track	: 8.00	Articulating Angle	: 75.0
Trailer Track	: 8.50		

DESIGN VEHICLE PROFILE

NOT TO SCALE

SCALE

0 50 100 150

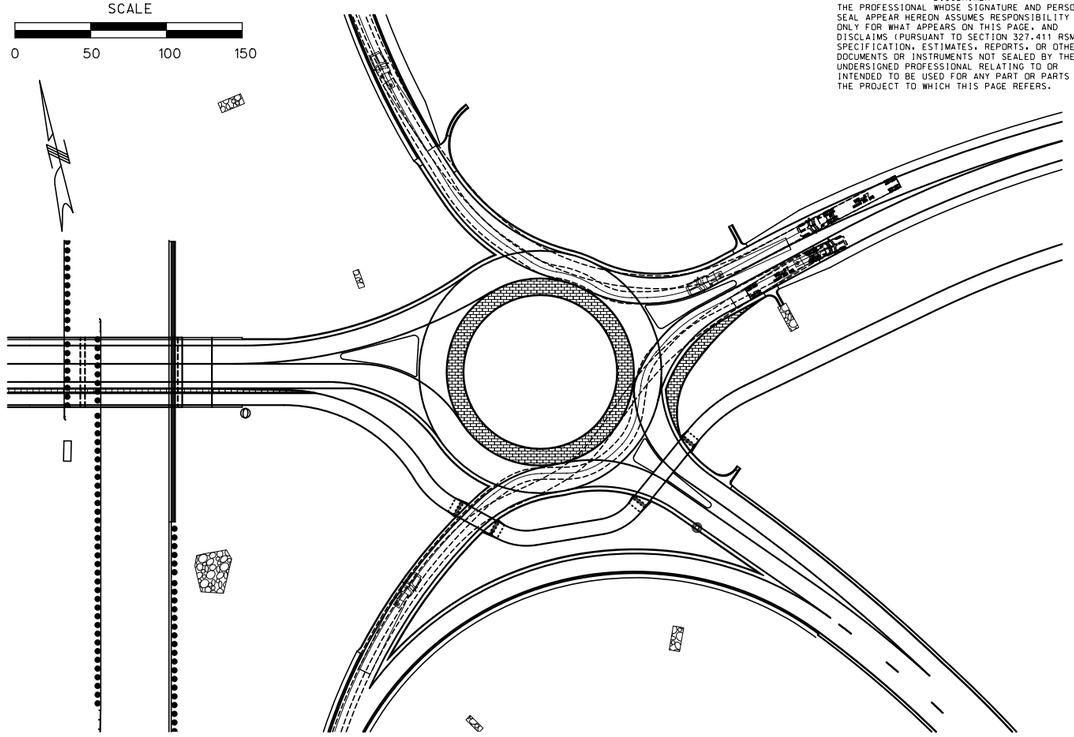

SCALE

0 50 100 150

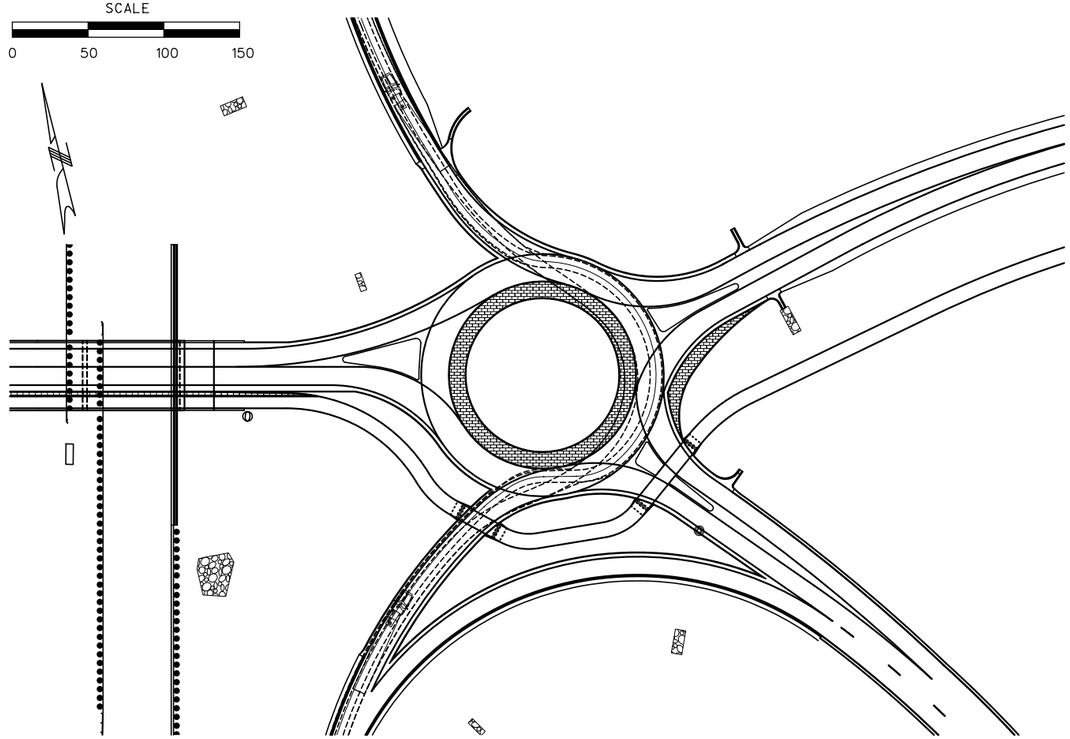

SCALE

0 50 100 150

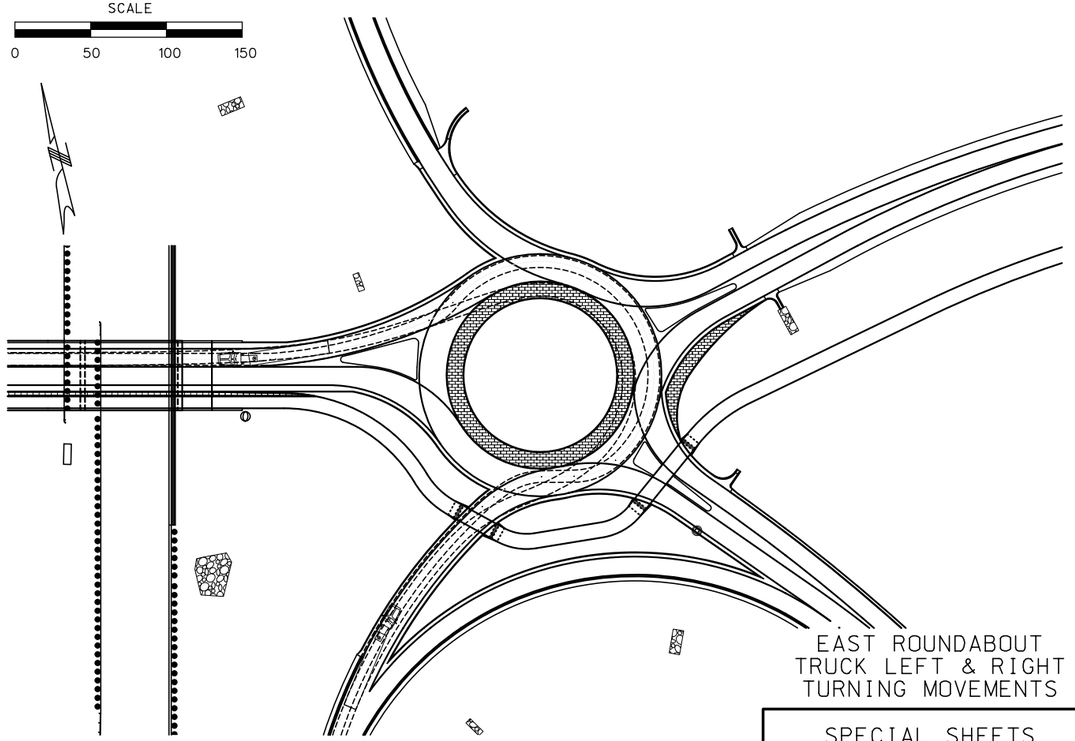

EAST ROUNDABOUT
TRUCK LEFT & RIGHT
TURNING MOVEMENTS

SPECIAL SHEETS

DISCLAIMER
THE PROFESSIONAL WHOSE SIGNATURE AND PERSONAL SEAL APPEAR HEREON ASSUMES RESPONSIBILITY ONLY FOR WHAT APPEARS ON THIS PAGE, AND DISCLAIMS (PURSUANT TO SECTION 327.411 RSMO) SPECIFICATION, ESTIMATES, REPORTS, OR OTHER DOCUMENTS OR INSTRUMENTS NOT SEALED BY THE UNDERSIGNED PROFESSIONAL RELATING TO OR INTENDED TO BE USED FOR ANY PART OR PARTS OF THE PROJECT TO WHICH THIS PAGE REFERS.

"THIS MEDIA SHOULD NOT BE CONSIDERED A CERTIFIED DOCUMENT."

DATE PREPARED: 3/9/2018

ROUTE	STATE
I-44	MO
DISTRICT	SHEET NO.
SW	45

COUNTY: WEBSTER

JOB NO.: J8I0445

CONTRACT ID.:

PROJECT NO.:

BRIDGE NO.:

DATE	DESCRIPTION

IF A SEAL IS PRESENT ON THIS SHEET IT HAS BEEN ELECTRONICALLY SEALED AND DATED.

MISSOURI HIGHWAYS AND TRANSPORTATION COMMISSION

105 WEST CAPITOL
JEFFERSON CITY, MO 65102
1-888-ASK-MODOT (1-888-275-6636)

CMT
© Copyright CMT, Inc.
CRAWFORD, MURPHY & TILLY, INC.
ONE MEMORIAL DRIVE, SUITE 500
ST. LOUIS, MO 63102 (314) 436-5500
ENGINEERING CORPORATION - 000631

SCALE

0 50 100 150

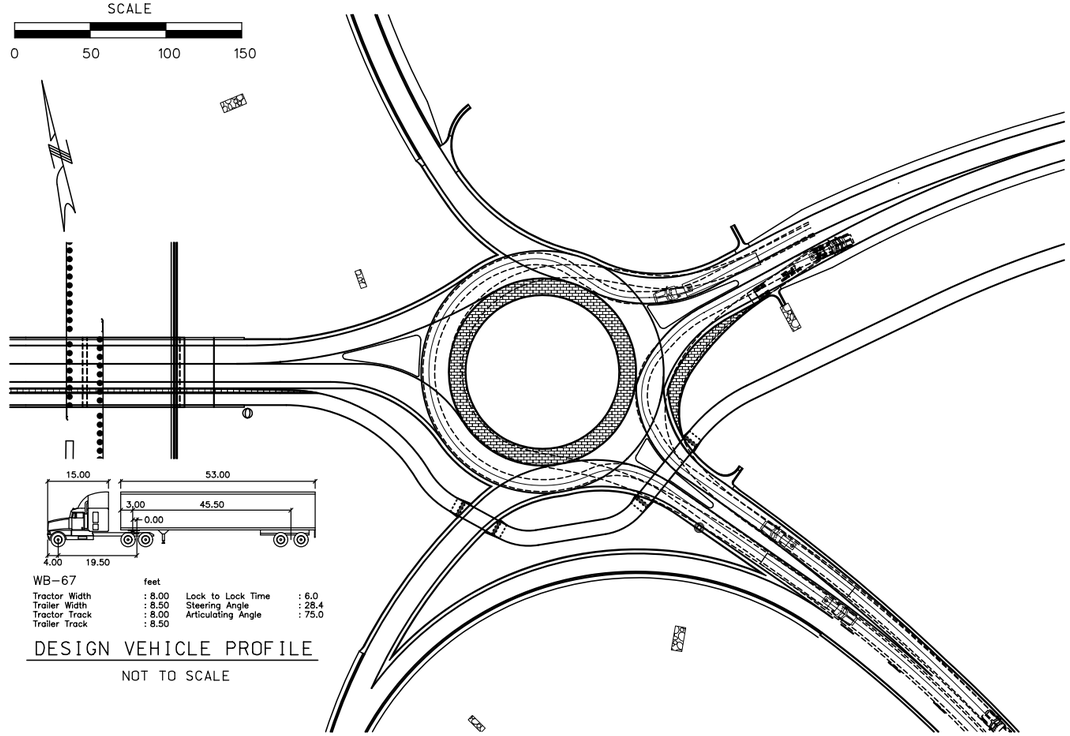

WB–67 feet

Tractor Width	: 8.00	Lock to Lock Time	: 6.0
Trailer Width	: 8.50	Steering Angle	: 28.4
Tractor Track	: 8.00	Articulating Angle	: 75.0
Trailer Track	: 8.50		

DESIGN VEHICLE PROFILE

NOT TO SCALE

SCALE

0 50 100 150

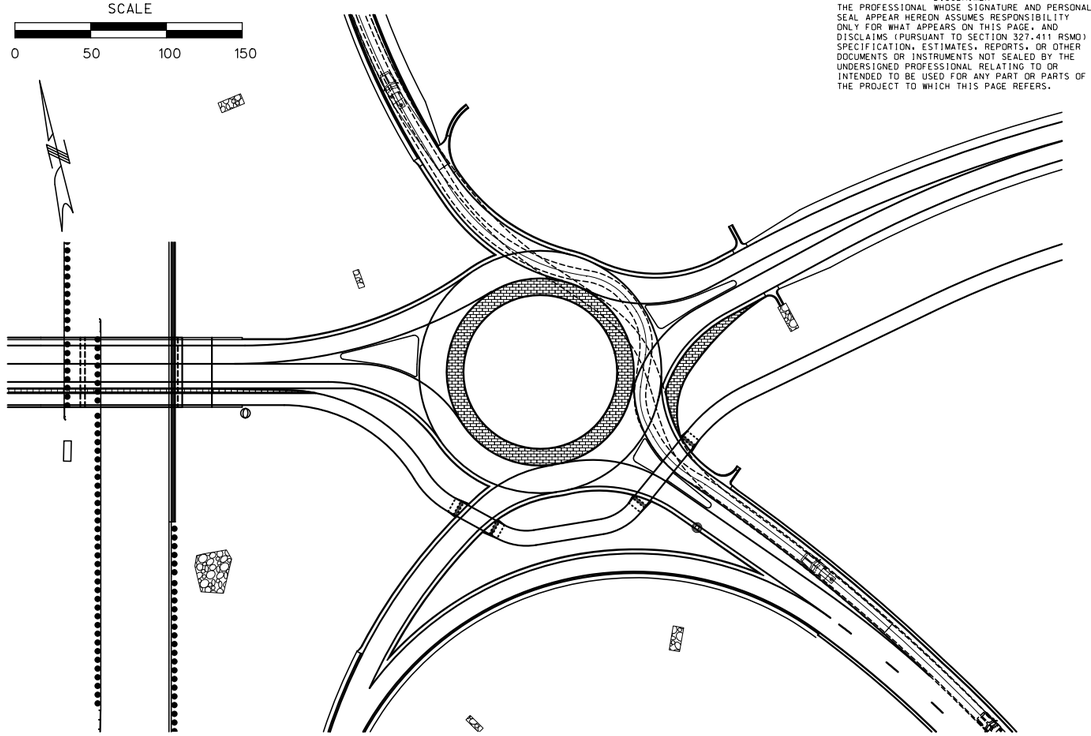

DISCLAIMER
THE PROFESSIONAL WHOSE SIGNATURE AND PERSONAL SEAL APPEAR HEREON ASSUMES RESPONSIBILITY ONLY FOR WHAT APPEARS ON THIS PAGE, AND DISCLAIMS (PURSUANT TO SECTION 327.411 RSMO) SPECIFICATION, ESTIMATES, REPORTS, OR OTHER DOCUMENTS OR INSTRUMENTS NOT SEALED BY THE UNDERSIGNED PROFESSIONAL RELATING TO OR INTENDED TO BE USED FOR ANY PART OR PARTS OF THE PROJECT TO WHICH THIS PAGE REFERS.

SCALE

0 50 100 150

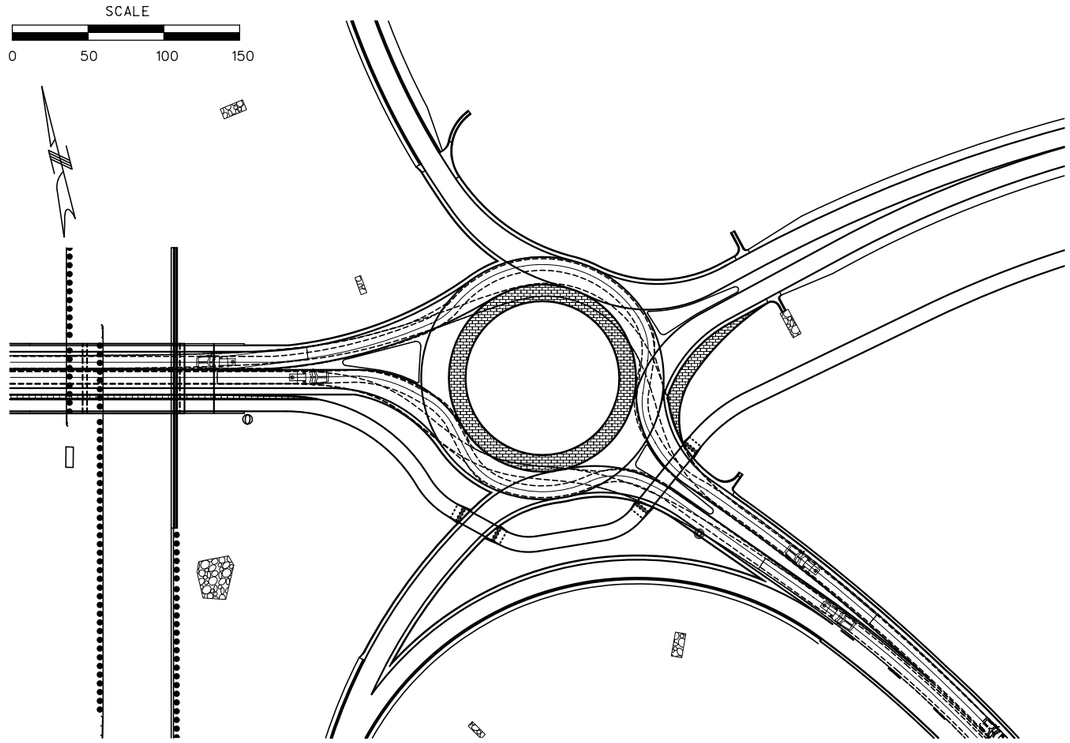

SCALE

0 50 100 150

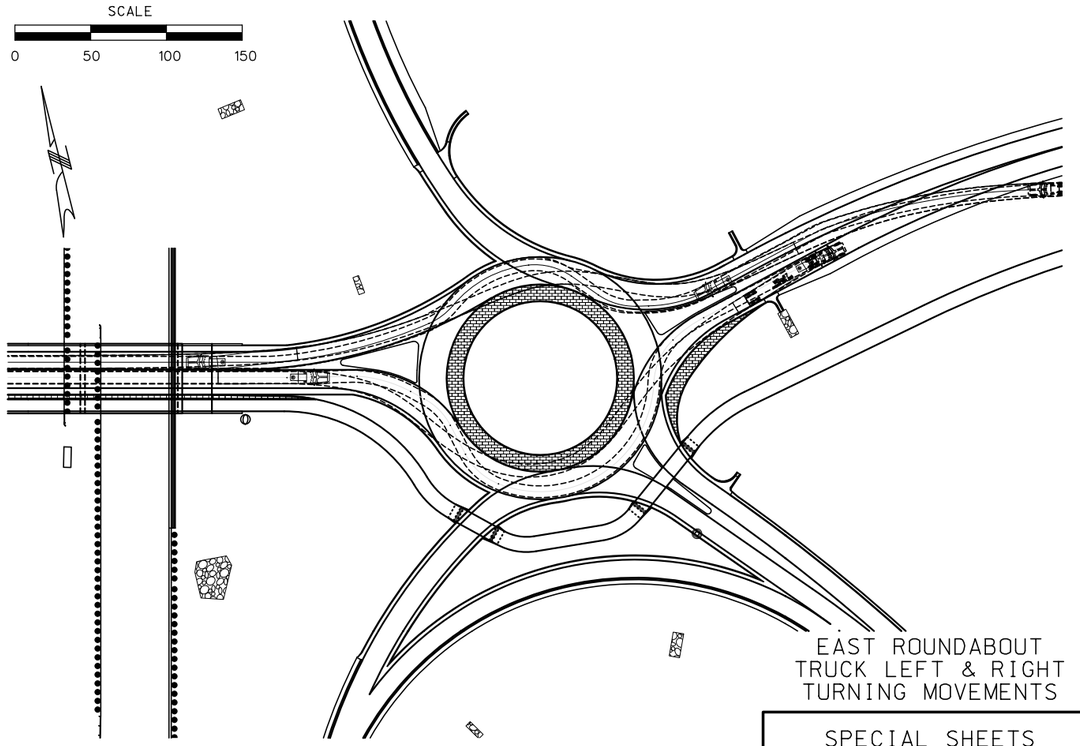

EAST ROUNDABOUT TRUCK LEFT & RIGHT TURNING MOVEMENTS

SPECIAL SHEETS

"THIS MEDIA SHOULD NOT BE CONSIDERED A CERTIFIED DOCUMENT."

DATE PREPARED 3/9/2018

ROUTE	STATE
I-44	MO
DISTRICT	SHEET NO.
SW	46

COUNTY: WEBSTER

JOB NO.: J8I0445

CONTRACT ID.:

PROJECT NO.:

BRIDGE NO.:

DATE	DESCRIPTION

IF A SEAL IS PRESENT ON THIS SHEET IT HAS BEEN ELECTRONICALLY SEALED AND DATED.

MISSOURI HIGHWAYS AND TRANSPORTATION COMMISSION
105 WEST CAPITOL
JEFFERSON CITY, MO 65102
1-888-ASK-MODOT (1-888-275-6636)

CMT
© Copyright CMT, Inc.
CRAWFORD, MURPHY & TILLY, INC.
ONE MEMORIAL DRIVE, SUITE 500
ST. LOUIS, MO 63102 (314) 436-5500
ENGINEERING CORPORATION - 000631

SCALE

0 50 100 150

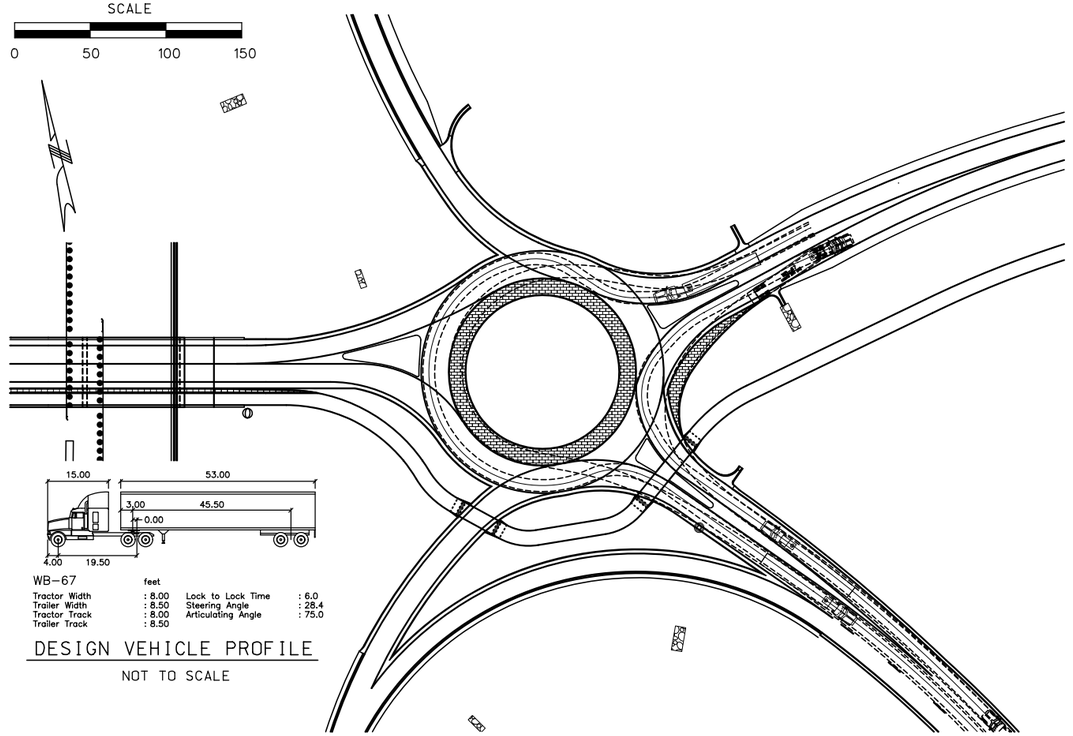

WB–67 feet

Tractor Width	: 8.00	Lock to Lock Time	: 6.0
Trailer Width	: 8.50	Steering Angle	: 28.4
Tractor Track	: 8.00	Articulating Angle	: 75.0
Trailer Track	: 8.50		

DESIGN VEHICLE PROFILE

NOT TO SCALE

SCALE

0 50 100 150

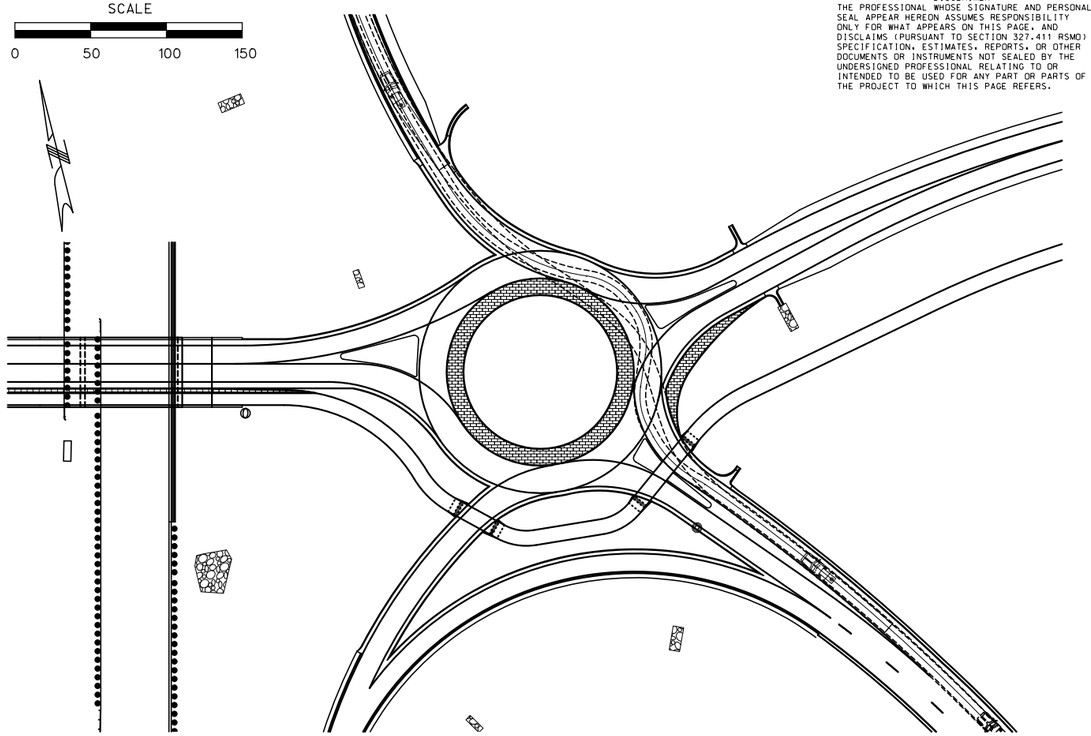

DISCLAIMER
THE PROFESSIONAL WHOSE SIGNATURE AND PERSONAL SEAL APPEAR HEREON ASSUMES RESPONSIBILITY ONLY FOR WHAT APPEARS ON THIS PAGE, AND DISCLAIMS (PURSUANT TO SECTION 327.411 RSMO) SPECIFICATION, ESTIMATES, REPORTS, OR OTHER DOCUMENTS OR INSTRUMENTS NOT SEALED BY THE UNDERSIGNED PROFESSIONAL RELATING TO OR INTENDED TO BE USED FOR ANY PART OR PARTS OF THE PROJECT TO WHICH THIS PAGE REFERS.

"THIS MEDIA SHOULD NOT BE CONSIDERED A CERTIFIED DOCUMENT."

DATE PREPARED
3/9/2018

ROUTE	STATE
I-44	MO
DISTRICT	SHEET NO.
SW	47

COUNTY
WEBSTER

JOB NO.
J8I0445

CONTRACT ID.

PROJECT NO.

BRIDGE NO.

IF A SEAL IS PRESENT ON THIS SHEET IT HAS BEEN ELECTRONICALLY SEALED AND DATED.

DESCRIPTION	DATE

EAST ROUNDABOUT
TRUCK LEFT & RIGHT
TURNING MOVEMENTS

SPECIAL SHEETS

MISSOURI HIGHWAYS AND TRANSPORTATION COMMISSION

MoDOT

105 WEST CAPITOL
JEFFERSON CITY, MO 65102
1-888-ASK-MODOT (1-888-275-6636)

© Copyright CMT, Inc.

CMT
CRAWFORD, MURPHY & TILLY, INC.
ONE MEMORIAL DRIVE, SUITE 500
ST. LOUIS, MO 63102 (314) 436-5500
ENGINEERING CORPORATION - 000631

	LEG 1	LEG 2	LEG 3	LEG 4
	NB North Outer Road	SB North Outer Road	WB Off Ramp	WB Route CC
MINIMUM SIGHT PARAMETERS				
Approach Design Speed, MPH	22	22	23	22
Horizontal Stopping Sight Distance, FT	165	165	170	165
Circulating Intersection Sight Distance, FT/MPH	135 / 18	135 / 18	135 / 18	135 / 18
Stopping Sight Distance, FT/MPH	115 / 20	115 / 20	115 / 20	115 / 20

LEGEND

- TRUCK APRON
- STOPPING SIGHT DISTANCE ENVELOPE
  DRIVER'S EYE = 3.5' AND OBJECT HEIGHT =2.0'
- INTERSECTION SIGHT DISTANCE ENVELOPE
  DRIVERS'S EYE = 3.5' AND OBJECT HEIGHT = 3.5'
- UNRESTRICTED AREA

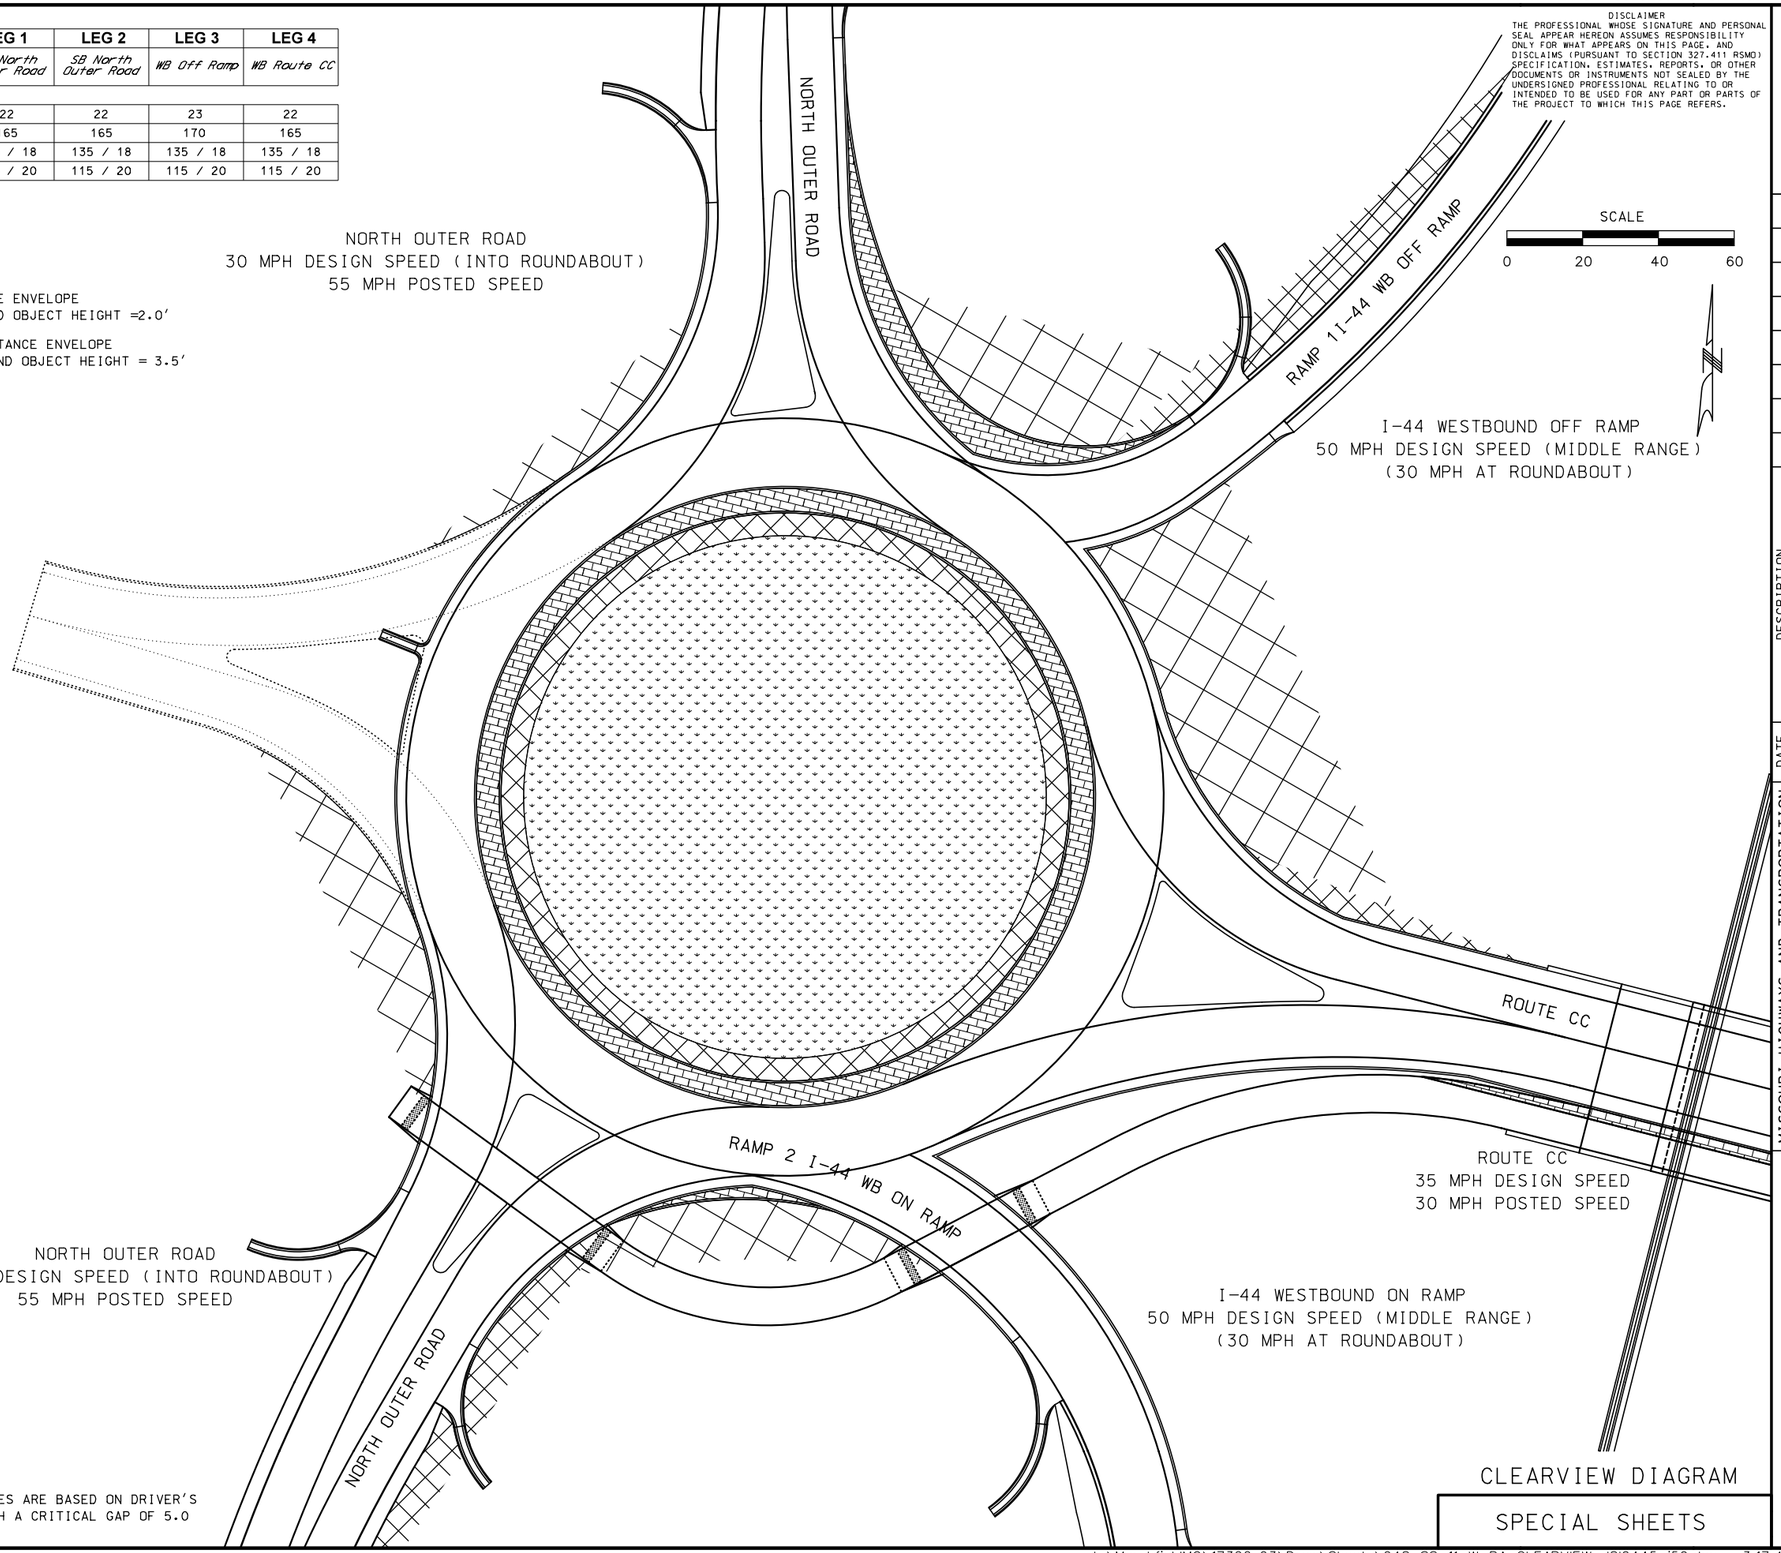

NOTE:
INTERSECTION SIGHT DISTANCE ENVELOPES ARE BASED ON DRIVER'S EYE 50 FEET FROM THE YIELD LINE WITH A CRITICAL GAP OF 5.0 SECONDS.

CLEARVIEW DIAGRAM

SPECIAL SHEETS

DISCLAIMER
THE PROFESSIONAL WHOSE SIGNATURE AND PERSONAL SEAL APPEAR HEREON ASSUMES RESPONSIBILITY ONLY FOR WHAT APPEARS ON THIS PAGE, AND DISCLAIMS (PURSUANT TO SECTION 327.411 RSMO) SPECIFICATION, ESTIMATES, REPORTS, OR OTHER DOCUMENTS OR INSTRUMENTS NOT SEALED BY THE UNDERSIGNED PROFESSIONAL RELATING TO OR INTENDED TO BE USED FOR ANY PART OR PARTS OF THE PROJECT TO WHICH THIS PAGE REFERS.

"THIS MEDIA SHOULD NOT BE CONSIDERED A CERTIFIED DOCUMENT."

DATE PREPARED: 3/9/2018
ROUTE: I-44
STATE: MO
DISTRICT: SW
SHEET NO.: 48
COUNTY: WEBSTER
JOB NO.: J8I0445
CONTRACT ID.:
PROJECT NO.:
BRIDGE NO.:

IF A SEAL IS PRESENT ON THIS SHEET IT HAS BEEN ELECTRONICALLY SEALED AND DATED.

DATE	DESCRIPTION

MISSOURI HIGHWAYS AND TRANSPORTATION COMMISSION
105 WEST CAPITOL
JEFFERSON CITY, MO 65102
1-888-ASK-MODOT (1-888-275-6636)

CMT
©Copyright CMT, Inc.
CRAWFORD, MURPHY & TILLY, INC.
ONE MEMORIAL DRIVE, SUITE 500
ST. LOUIS, MO 63102 (314) 436-5500
ENGINEERING CORPORATION - 000631

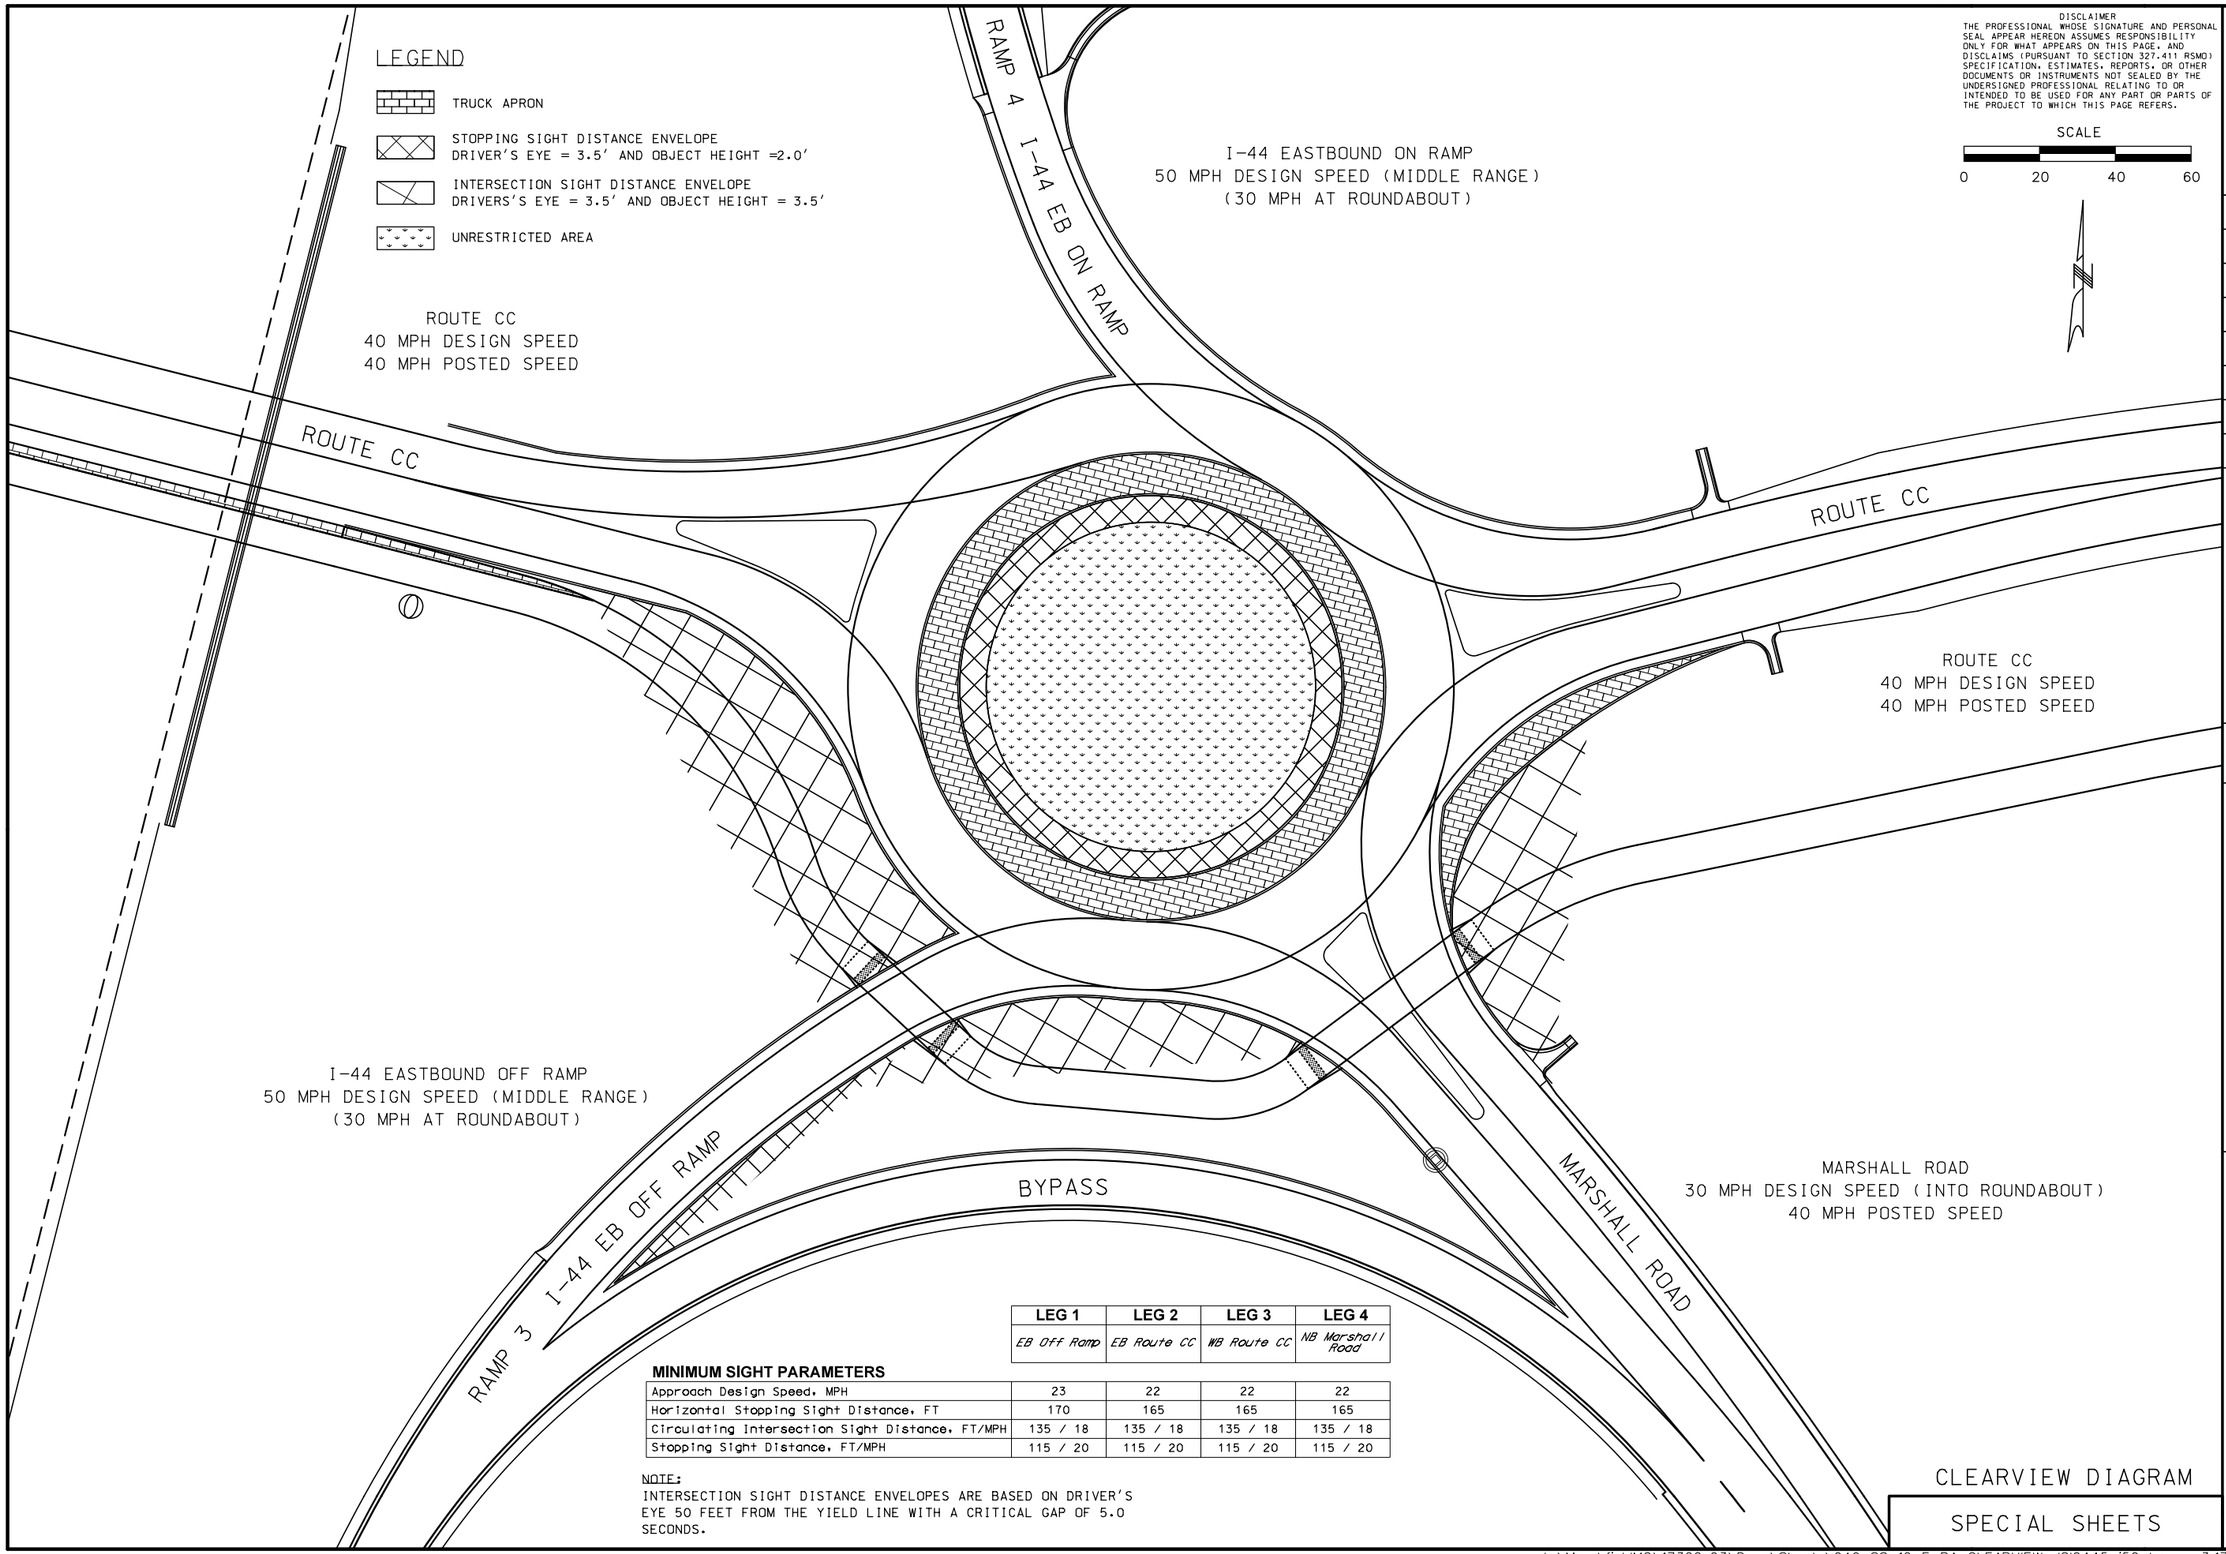

	LEG 1	LEG 2	LEG 3	LEG 4
	EB Off Ramp	*EB Route CC*	*WB Route CC*	*NB Marshall Road*
MINIMUM SIGHT PARAMETERS				
Approach Design Speed, MPH	23	22	22	22
Horizontal Stopping Sight Distance, FT	170	165	165	165
Circulating Intersection Sight Distance, FT/MPH	135 / 18	135 / 18	135 / 18	135 / 18
Stopping Sight Distance, FT/MPH	115 / 20	115 / 20	115 / 20	115 / 20

NOTE:
INTERSECTION SIGHT DISTANCE ENVELOPES ARE BASED ON DRIVER'S EYE 50 FEET FROM THE YIELD LINE WITH A CRITICAL GAP OF 5.0 SECONDS.

DISCLAIMER
THE PROFESSIONAL WHOSE SIGNATURE AND PERSONAL SEAL APPEAR HEREON ASSUMES RESPONSIBILITY ONLY FOR WHAT APPEARS ON THIS PAGE, AND DISCLAIMS (PURSUANT TO SECTION 327.411 RSMO) SPECIFICATION, ESTIMATES, REPORTS, OR OTHER DOCUMENTS OR INSTRUMENTS NOT SEALED BY THE UNDERSIGNED PROFESSIONAL RELATING TO OR INTENDED TO BE USED FOR ANY PART OR PARTS OF THE PROJECT TO WHICH THIS PAGE REFERS.

SCALE
0 20 40 60

"THIS MEDIA SHOULD NOT BE CONSIDERED A CERTIFIED DOCUMENT."

DATE PREPARED: 3/9/2018
ROUTE: I-44 | STATE: MO
DISTRICT: SW | SHEET NO.: 49
COUNTY: WEBSTER
JOB NO.: J8I0445
CONTRACT ID.:
PROJECT NO.:
BRIDGE NO.:

IF A SEAL IS PRESENT ON THIS SHEET IT HAS BEEN ELECTRONICALLY SEALED AND DATED.

DESCRIPTION | DATE

MISSOURI HIGHWAYS AND TRANSPORTATION COMMISSION
105 WEST CAPITOL
JEFFERSON CITY, MO 65102
1-888-ASK-MODOT (1-888-275-6636)

CMT
© Copyright CMT, Inc.
CRAWFORD, MURPHY & TILLY, INC.
ONE MEMORIAL DRIVE, SUITE 500
ST. LOUIS, MO 63102 (314) 436-5500
ENGINEERING CORPORATION - 000631

CLEARVIEW DIAGRAM

SPECIAL SHEETS

DISCLAIMER
THE PROFESSIONAL WHOSE SIGNATURE AND PERSONAL SEAL APPEAR HEREON ASSUMES RESPONSIBILITY ONLY FOR WHAT APPEARS ON THIS PAGE, AND DISCLAIMS (PURSUANT TO SECTION 327.411 RSMO) SPECIFICATION, ESTIMATES, REPORTS, OR OTHER DOCUMENTS OR INSTRUMENTS NOT SEALED BY THE UNDERSIGNED PROFESSIONAL RELATING TO OR INTENDED TO BE USED FOR ANY PART OR PARTS OF THE PROJECT TO WHICH THIS PAGE REFERS.

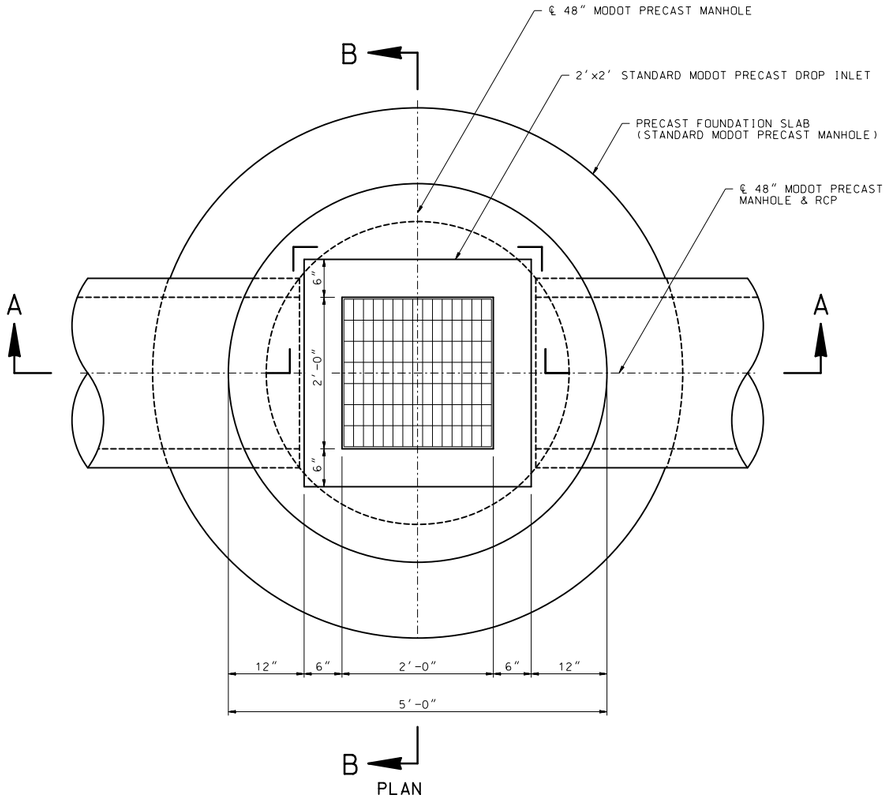

PLAN

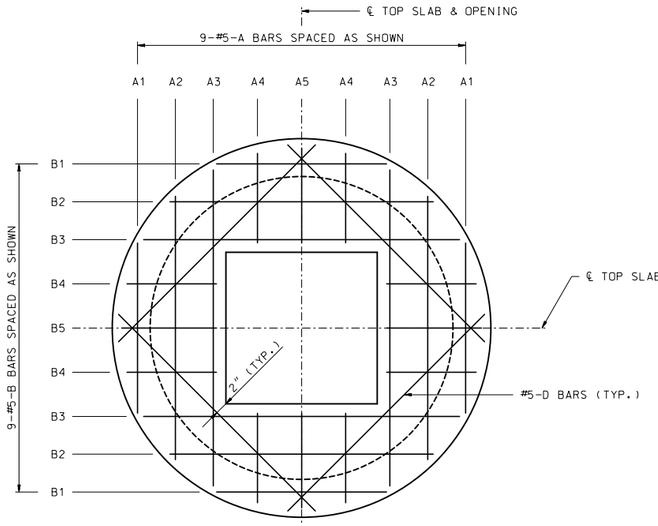

TOP SLAB PLAN OF REINFORCEMENT

PAVEMENT THICKNESS	"T" DIMENSION
LESS THAN OR EQUAL TO 11"	11"
12"	12"
13"	13"
GREATER THAN OR EQUAL TO 14"	14"

BARBILL FOR TOP SLAB

BAR	NO. OF BARS	LENGTH	WEIGHT (LBS.)
#5 A1	2	2'-3"	5
#5 A2	2	3'-6"	8
#5 A3	2	4'-2"	9
#5 A4	4	1'-2"	5
#5 A5	2	1'-3"	3
#5 B1	2	2'-3"	5
#5 B2	2	3'-6"	8
#5 B3	2	4'-2"	9
#5 B4	4	1'-2"	5
#5 B5	2	1'-3"	3
#5 D	4	3'-7"	15

QUANTITY TOTALS (PER TOP SLAB):

REINFORCING STEEL = 75 LBS.

CLASS B-1 CONCRETE = 0.48 CU. YDS.

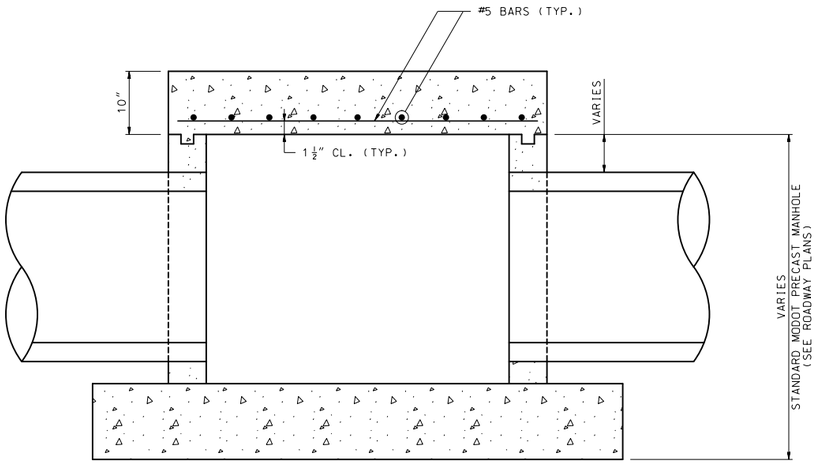

SECTION A-A

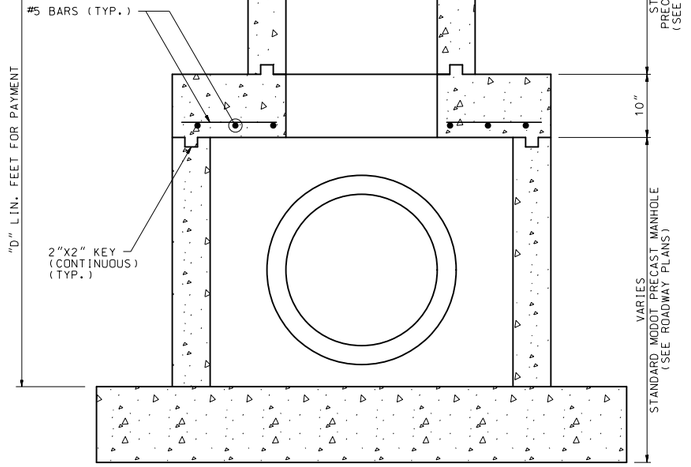

SECTION B-B

NOTES:

ALL WORK INCLUDING STEEL, CONCRETE, REINFORCING BARS AND BACKFILL NECESSARY TO COMPLETE THE CONSTRUCTION SHALL BE CONSIDERED INCIDENTAL TO THE COST OF SPECIAL INLET NO. 1.

ALL CAST-IN-PLACE CONCRETE SHALL MEET THE SPECIFICATIONS OF MODOT CLASS B-1 CONCRETE.

FIELD VERIFY ALL SIZES AND LOCATIONS PRIOR TO CONSTRUCTION/INSTALLATION OF DRAINAGE STRUCTURES AND PIPES.

ALL REINFORCING TO BE GRADE 60 EPOXY COATED STEEL AND SHALL BE IN ACCORDANCE WITH SEC 706.

MINIMUM CLEARANCE TO REINFORCING STEEL SHALL BE 1-1/2" UNLESS OTHERWISE SHOWN.

DETAILS OF SPECIAL INLET NO. 1 (2 FT. X 2 FT. DROP INLET ON 48 IN. MANHOLE BASE)

NOTE: THIS DRAWING IS NOT TO SCALE. FOLLOW DIMENSIONS.

SPECIAL SHEETS

"THIS MEDIA SHOULD NOT BE CONSIDERED A CERTIFIED DOCUMENT."

DATE PREPARED 3/9/2018

ROUTE	STATE
I-44	MO
DISTRICT	SHEET NO.
SW	50

COUNTY: WEBSTER

JOB NO.: J8I0445

CONTRACT ID.:

PROJECT NO.:

BRIDGE NO.:

IF A SEAL IS PRESENT ON THIS SHEET IT HAS BEEN ELECTRONICALLY SEALED AND DATED.

DESCRIPTION | DATE

MISSOURI HIGHWAYS AND TRANSPORTATION COMMISSION
105 WEST CAPITOL
JEFFERSON CITY, MO 65102
1-888-ASK-MODOT (1-888-275-6636)

CMT
CRAWFORD, MURPHY & TILLY, INC.
ONE MEMORIAL DRIVE, SUITE 500
ST. LOUIS, MO 63102 (314) 436-5500
ENGINEERING CORPORATION - 000631

©Copyright CMT, Inc.

PRELIMINARY PLANS – SUBJECT TO CHANGE

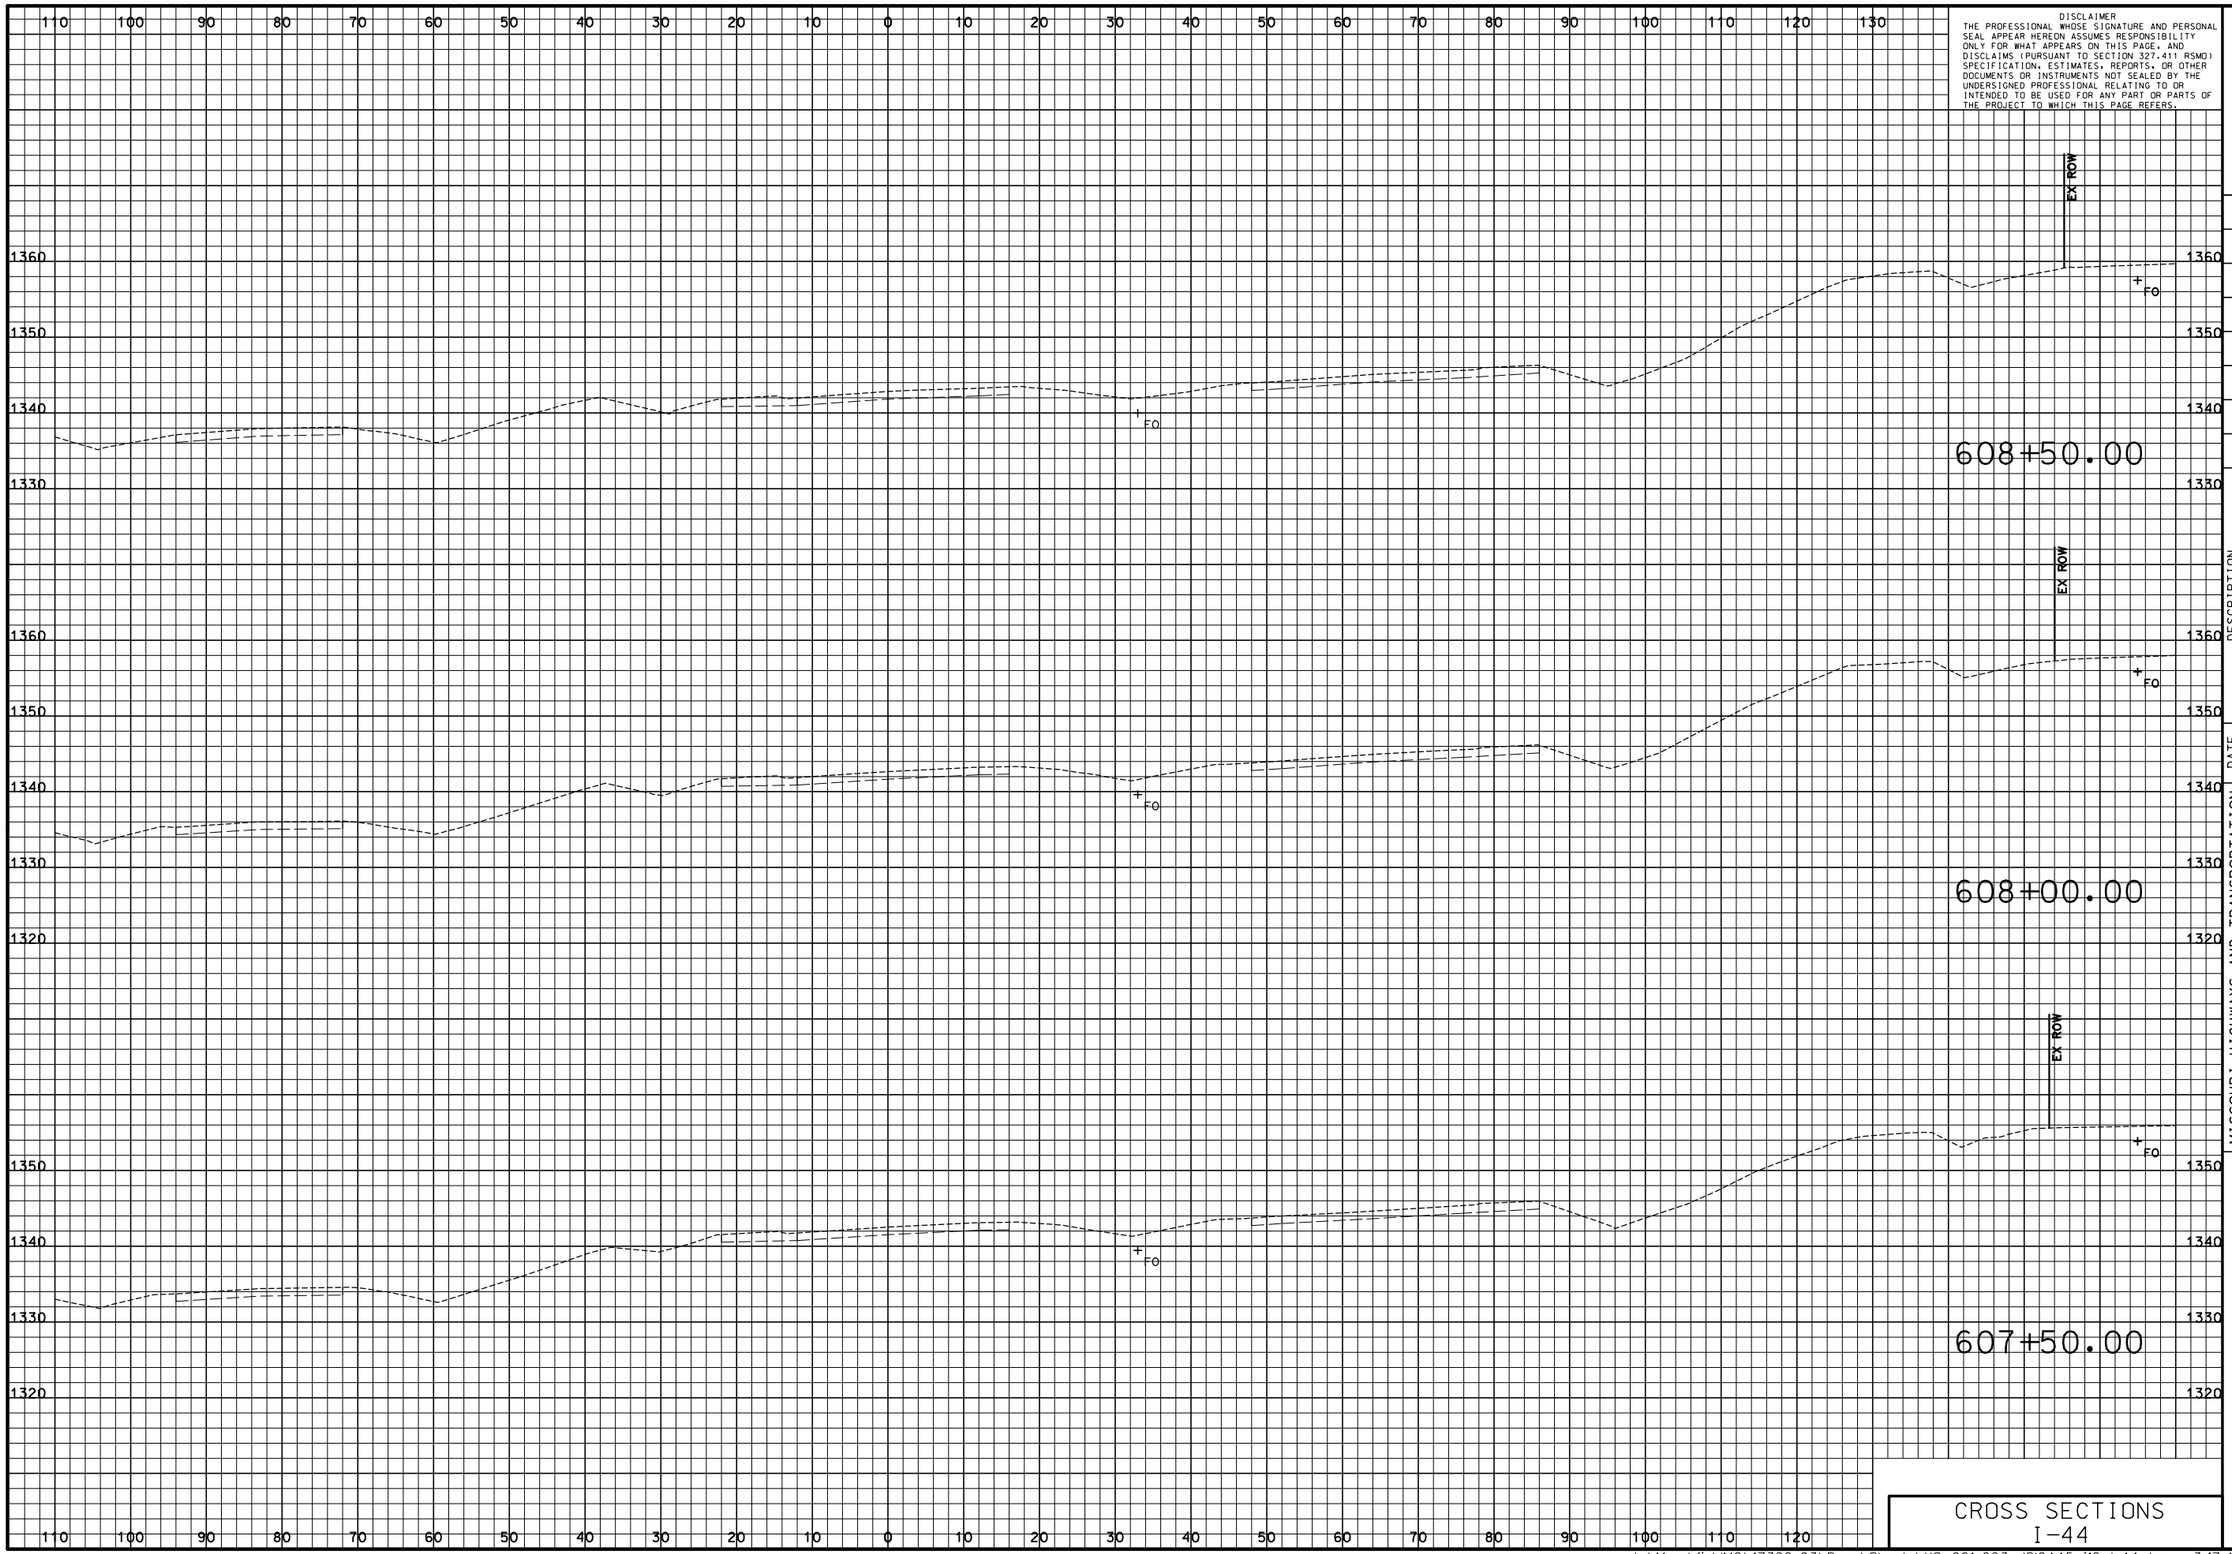

DISCLAIMER
THE PROFESSIONAL WHOSE SIGNATURE AND PERSONAL SEAL APPEAR HEREON ASSUMES RESPONSIBILITY ONLY FOR WHAT APPEARS ON THIS PAGE, AND DISCLAIMS (PURSUANT TO SECTION 327.411 RSMO) SPECIFICATION, ESTIMATES, REPORTS, OR OTHER DOCUMENTS OR INSTRUMENTS NOT SEALED BY THE UNDERSIGNED PROFESSIONAL RELATING TO OR INTENDED TO BE USED FOR ANY PART OR PARTS OF THE PROJECT TO WHICH THIS PAGE REFERS.

"THIS MEDIA SHOULD NOT BE CONSIDERED A CERTIFIED DOCUMENT."

DATE PREPARED
3/9/2018

ROUTE	STATE
I-44	MO
DISTRICT	SHEET NO.
SW	1

COUNTY
WEBSTER

JOB NO.
J8I0445

CONTRACT ID.

PROJECT NO.

BRIDGE NO.

DESCRIPTION	DATE

MISSOURI HIGHWAYS AND TRANSPORTATION COMMISSION

105 WEST CAPITOL
JEFFERSON CITY, MO 65102
1-888-ASK-MODOT (1-888-275-6636)

CMT
CRAWFORD, MURPHY & TILLY, INC.
ONE MEMORIAL DRIVE, SUITE 500
ST. LOUIS, MO 63102 (314) 436-5500
ENGINEERING CORPORATION - 000631
©Copyright CMT, Inc.

IF A SEAL IS PRESENT ON THIS SHEET IT HAS BEEN ELECTRONICALLY SEALED AND DATED.

CROSS SECTIONS
I-44

PRELIMINARY PLANS – SUBJECT TO CHANGE

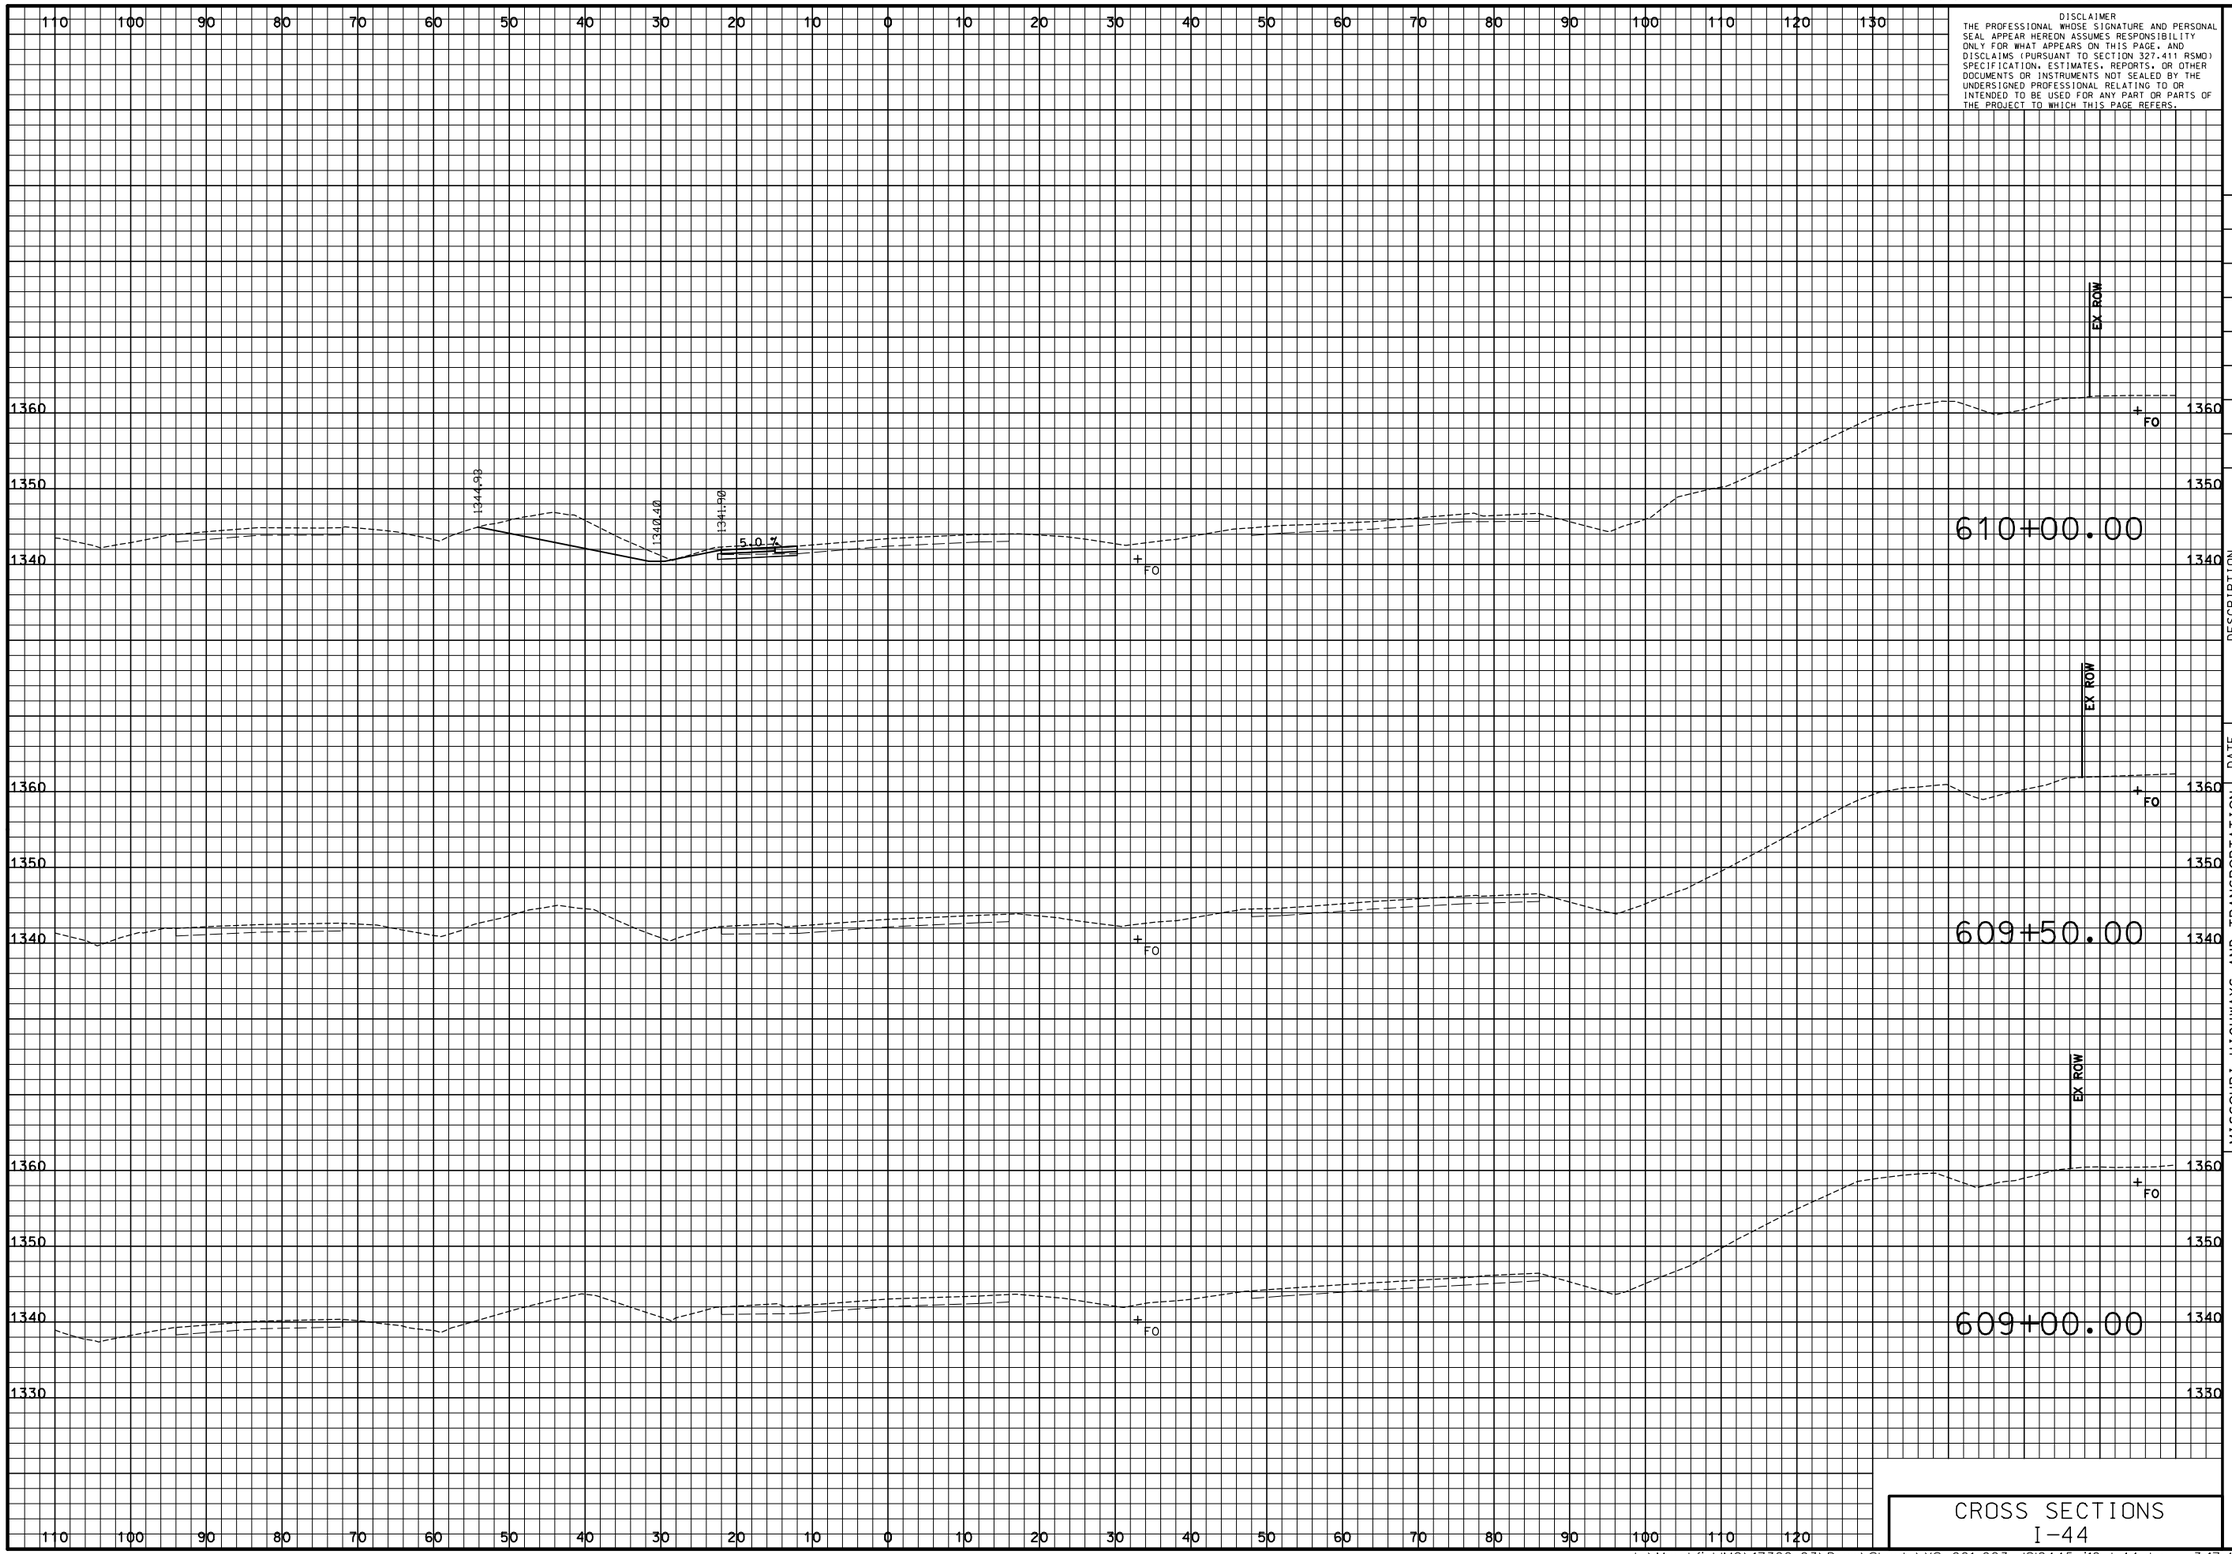

DISCLAIMER
THE PROFESSIONAL WHOSE SIGNATURE AND PERSONAL SEAL APPEAR HEREON ASSUMES RESPONSIBILITY ONLY FOR WHAT APPEARS ON THIS PAGE, AND DISCLAIMS (PURSUANT TO SECTION 327.411 RSMO) SPECIFICATION, ESTIMATES, REPORTS, OR OTHER DOCUMENTS OR INSTRUMENTS NOT SEALED BY THE UNDERSIGNED PROFESSIONAL RELATING TO OR INTENDED TO BE USED FOR ANY PART OR PARTS OF THE PROJECT TO WHICH THIS PAGE REFERS.

"THIS MEDIA SHOULD NOT BE CONSIDERED A CERTIFIED DOCUMENT."

DATE PREPARED
3/9/2018

ROUTE	STATE
I-44	MO

DISTRICT	SHEET NO.
SW	2

COUNTY
WEBSTER

JOB NO.
J8I0445

CONTRACT ID.

PROJECT NO.

BRIDGE NO.

DESCRIPTION	DATE

IF A SEAL IS PRESENT ON THIS SHEET IT HAS BEEN ELECTRONICALLY SEALED AND DATED.

MISSOURI HIGHWAYS AND TRANSPORTATION COMMISSION

105 WEST CAPITOL
JEFFERSON CITY, MO 65102
1-888-ASK-MODOT (1-888-275-6636)

©Copyright CMT, Inc.

CMT
CRAWFORD, MURPHY & TILLY, INC.
ONE MEMORIAL DRIVE, SUITE 500
ST. LOUIS, MO 63102 (314) 436-5500
ENGINEERING CORPORATION - 000631

CROSS SECTIONS
I-44

PRELIMINARY PLANS – SUBJECT TO CHANGE

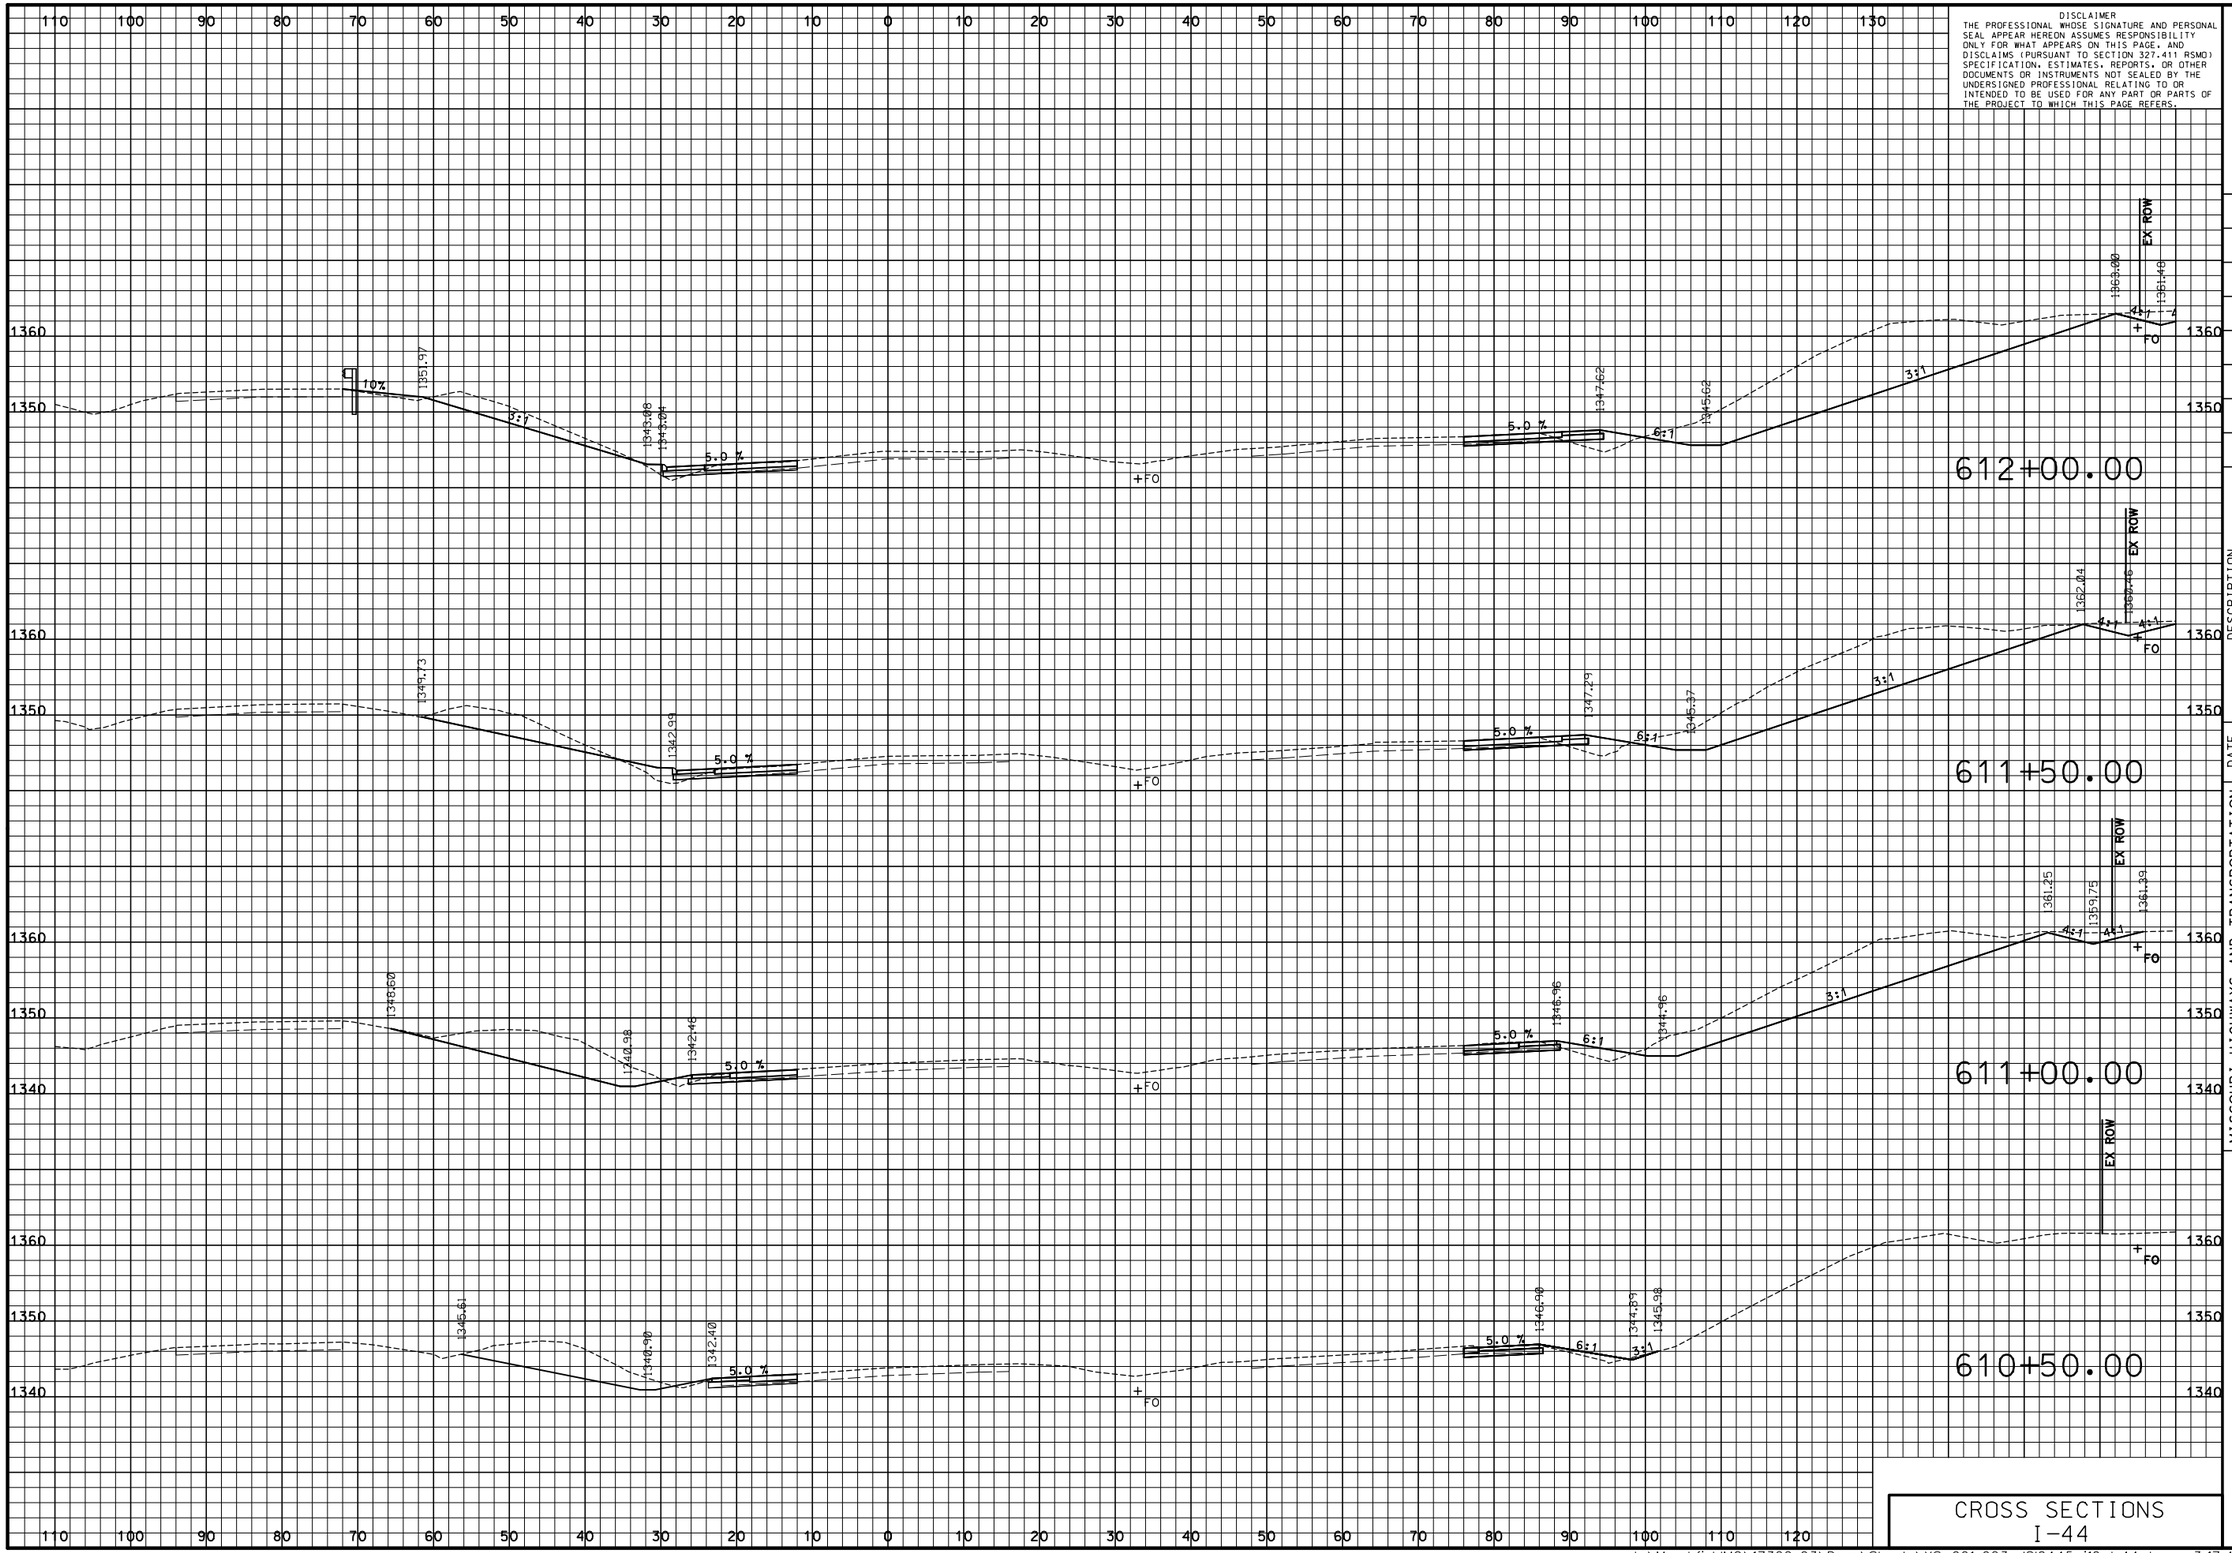

DISCLAIMER
THE PROFESSIONAL WHOSE SIGNATURE AND PERSONAL SEAL APPEAR HEREON ASSUMES RESPONSIBILITY ONLY FOR WHAT APPEARS ON THIS PAGE, AND DISCLAIMS (PURSUANT TO SECTION 327.411 RSMO) SPECIFICATION, ESTIMATES, REPORTS, OR OTHER DOCUMENTS OR INSTRUMENTS NOT SEALED BY THE UNDERSIGNED PROFESSIONAL RELATING TO OR INTENDED TO BE USED FOR ANY PART OR PARTS OF THE PROJECT TO WHICH THIS PAGE REFERS.

"THIS MEDIA SHOULD NOT BE CONSIDERED A CERTIFIED DOCUMENT."

DATE PREPARED: 3/9/2018
ROUTE: I-44 | STATE: MO
DISTRICT: SW | SHEET NO.: 3
COUNTY: WEBSTER
JOB NO.: J8I0445
CONTRACT ID.:
PROJECT NO.:
BRIDGE NO.:

DESCRIPTION | DATE

MISSOURI HIGHWAYS AND TRANSPORTATION COMMISSION

105 WEST CAPITOL
JEFFERSON CITY, MO 65102
1-888-ASK-MODOT (1-888-275-6636)

CMT
CRAWFORD, MURPHY & TILLY, INC.
ONE MEMORIAL DRIVE, SUITE 500
ST. LOUIS, MO 63102 (314) 436-5500
ENGINEERING CORPORATION - 000631
©Copyright CMT, Inc.

IF A SEAL IS PRESENT ON THIS SHEET IT HAS BEEN ELECTRONICALLY SEALED AND DATED.

CROSS SECTIONS
I-44

L:\MarshfieldMO\17322-03\Draw\Sheets\XS_001-023_J8I0445_i10_I-44.dgn 3:17:43 PM 3/9/2018

PRELIMINARY PLANS – SUBJECT TO CHANGE

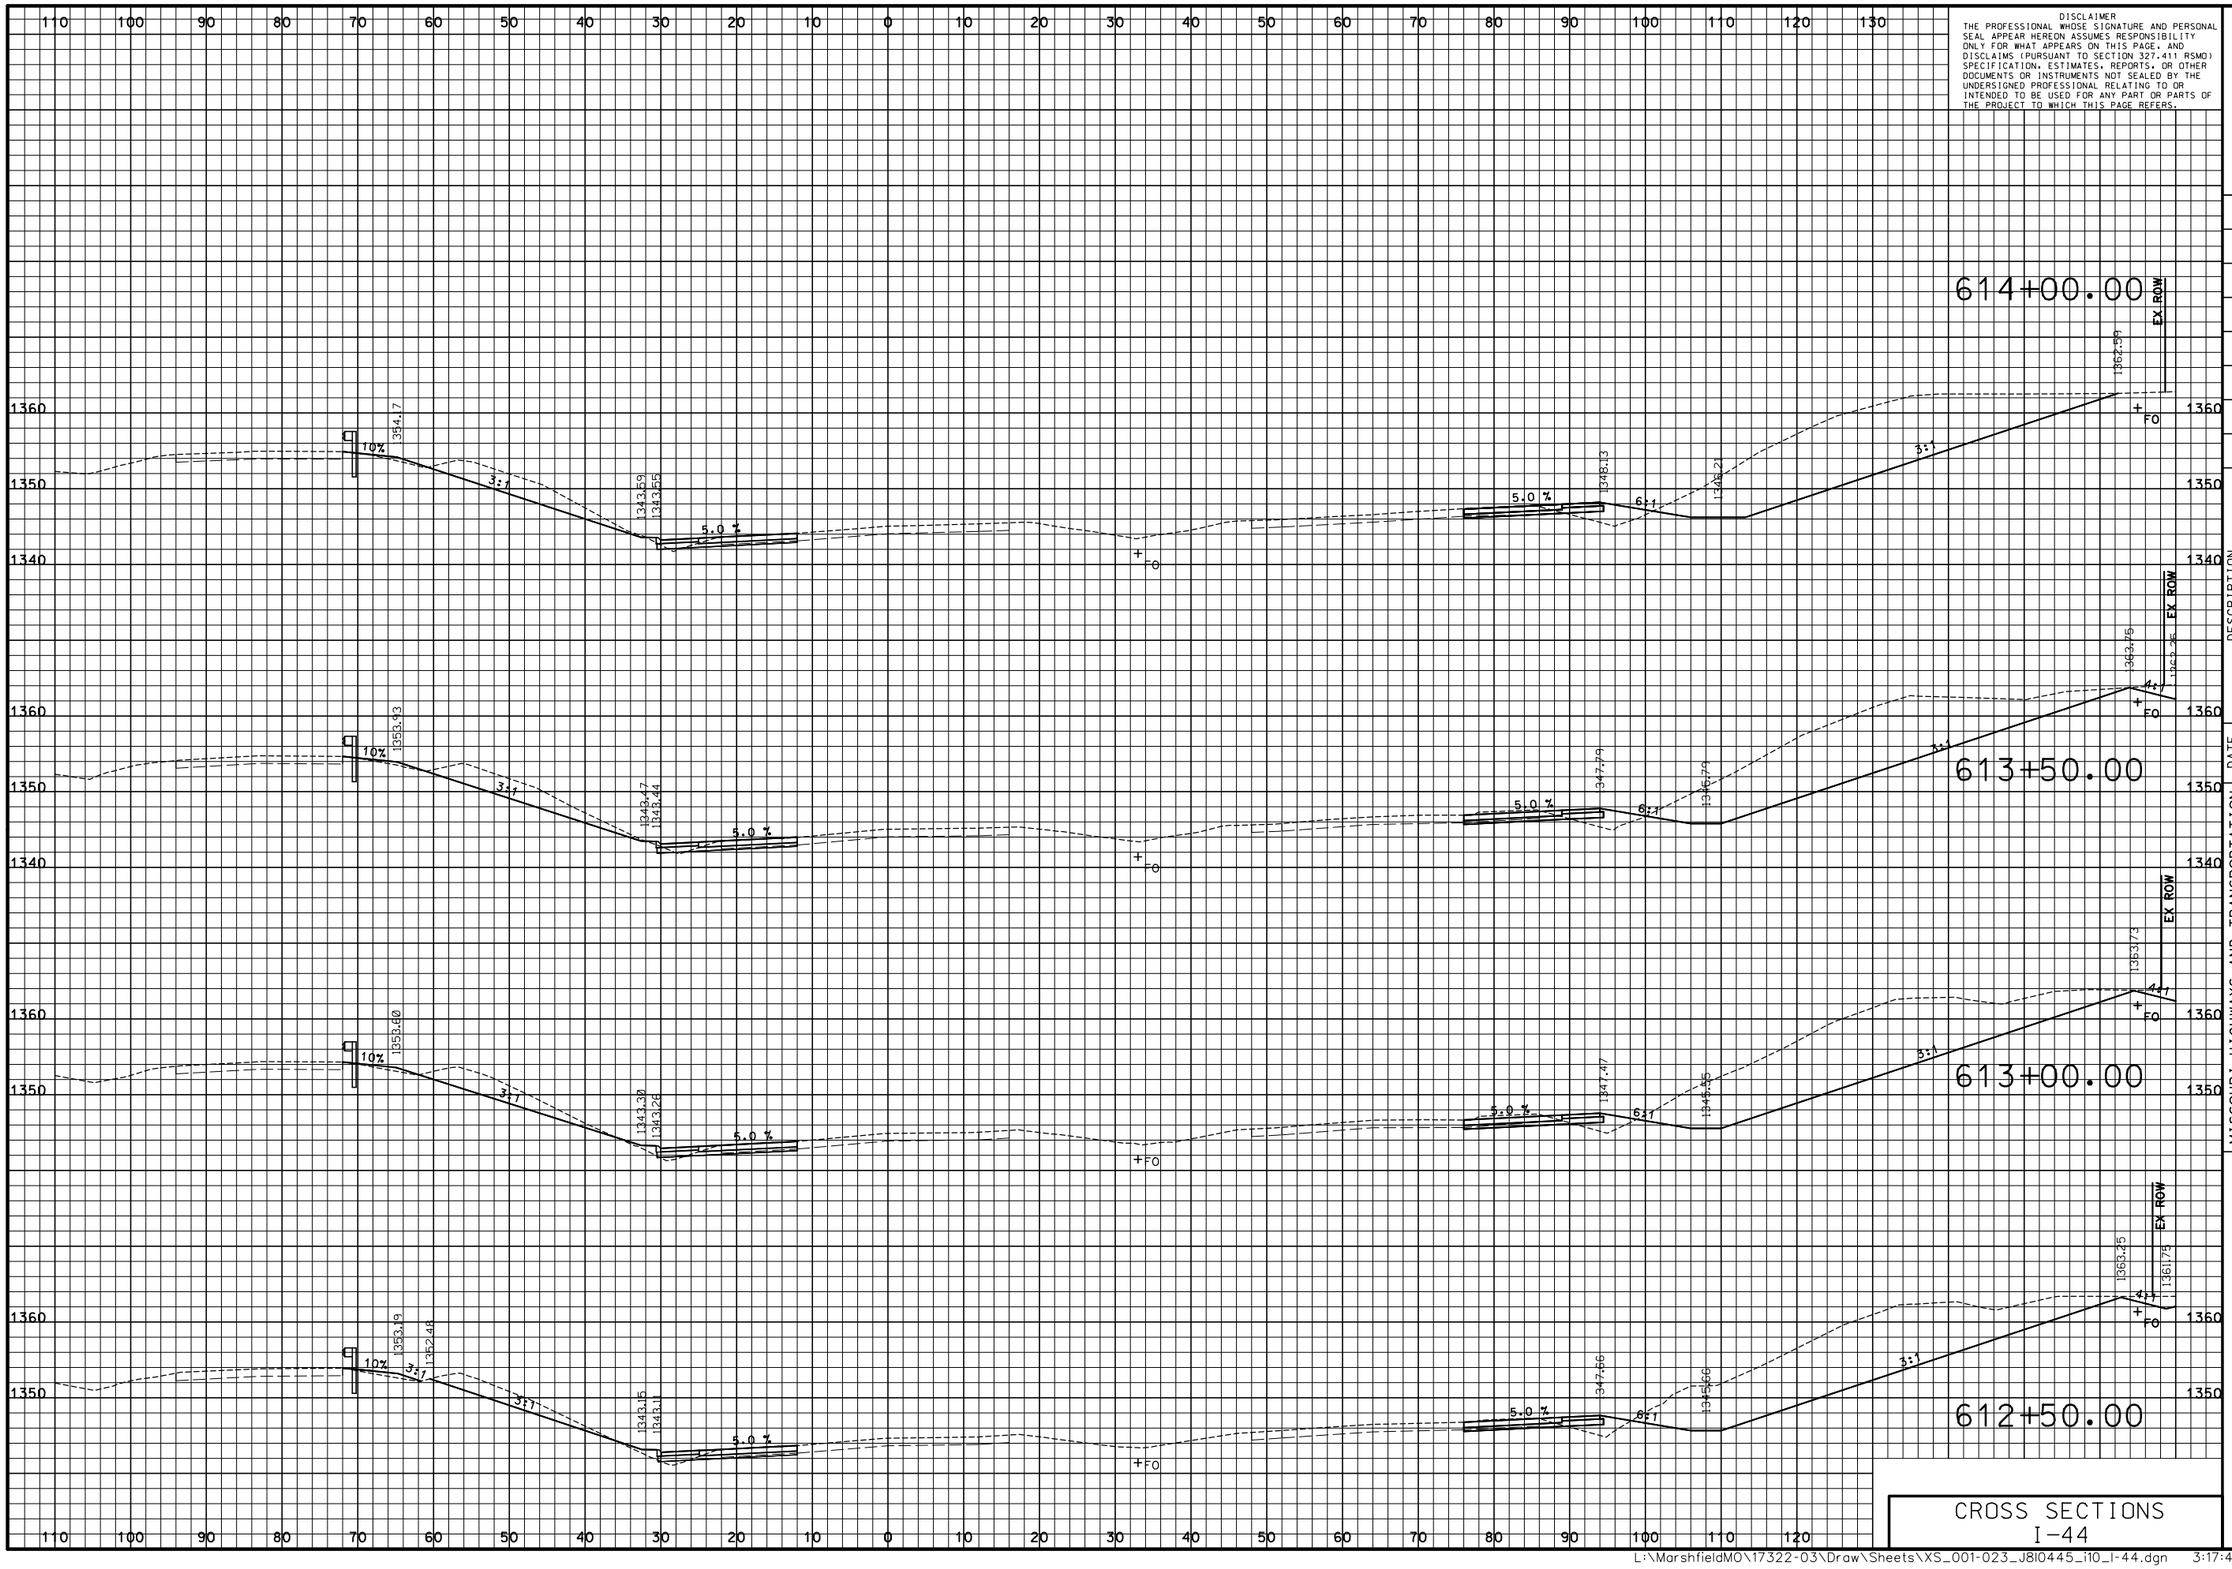

DISCLAIMER
THE PROFESSIONAL WHOSE SIGNATURE AND PERSONAL SEAL APPEAR HEREON ASSUMES RESPONSIBILITY ONLY FOR WHAT APPEARS ON THIS PAGE, AND DISCLAIMS (PURSUANT TO SECTION 327.411 RSMO) SPECIFICATION, ESTIMATES, REPORTS, OR OTHER DOCUMENTS OR INSTRUMENTS NOT SEALED BY THE UNDERSIGNED PROFESSIONAL RELATING TO OR INTENDED TO BE USED FOR ANY PART OR PARTS OF THE PROJECT TO WHICH THIS PAGE REFERS.

"THIS MEDIA SHOULD NOT BE CONSIDERED A CERTIFIED DOCUMENT."

DATE PREPARED: 3/9/2018

ROUTE	STATE
I-44	MO

DISTRICT	SHEET NO.
SW	4

COUNTY: WEBSTER

JOB NO.: J8I0445

CONTRACT ID.:

PROJECT NO.:

BRIDGE NO.:

DESCRIPTION	DATE

IF A SEAL IS PRESENT ON THIS SHEET IT HAS BEEN ELECTRONICALLY SEALED AND DATED.

MISSOURI HIGHWAYS AND TRANSPORTATION COMMISSION

105 WEST CAPITOL
JEFFERSON CITY, MO 65102
1-888-ASK-MODOT (1-888-275-6636)

CMT
©Copyright CMT, Inc.
CRAWFORD, MURPHY & TILLY, INC.
ONE MEMORIAL DRIVE, SUITE 500
ST. LOUIS, MO 63102 (314) 436-5500
ENGINEERING CORPORATION - 000631

CROSS SECTIONS I-44

PRELIMINARY PLANS – SUBJECT TO CHANGE

DISCLAIMER
THE PROFESSIONAL WHOSE SIGNATURE AND PERSONAL SEAL APPEAR HEREON ASSUMES RESPONSIBILITY ONLY FOR WHAT APPEARS ON THIS PAGE, AND DISCLAIMS (PURSUANT TO SECTION 327.411 RSMO) SPECIFICATION, ESTIMATES, REPORTS, OR OTHER DOCUMENTS OR INSTRUMENTS NOT SEALED BY THE UNDERSIGNED PROFESSIONAL RELATING TO OR INTENDED TO BE USED FOR ANY PART OR PARTS OF THE PROJECT TO WHICH THIS PAGE REFERS.

"THIS MEDIA SHOULD NOT BE CONSIDERED A CERTIFIED DOCUMENT."

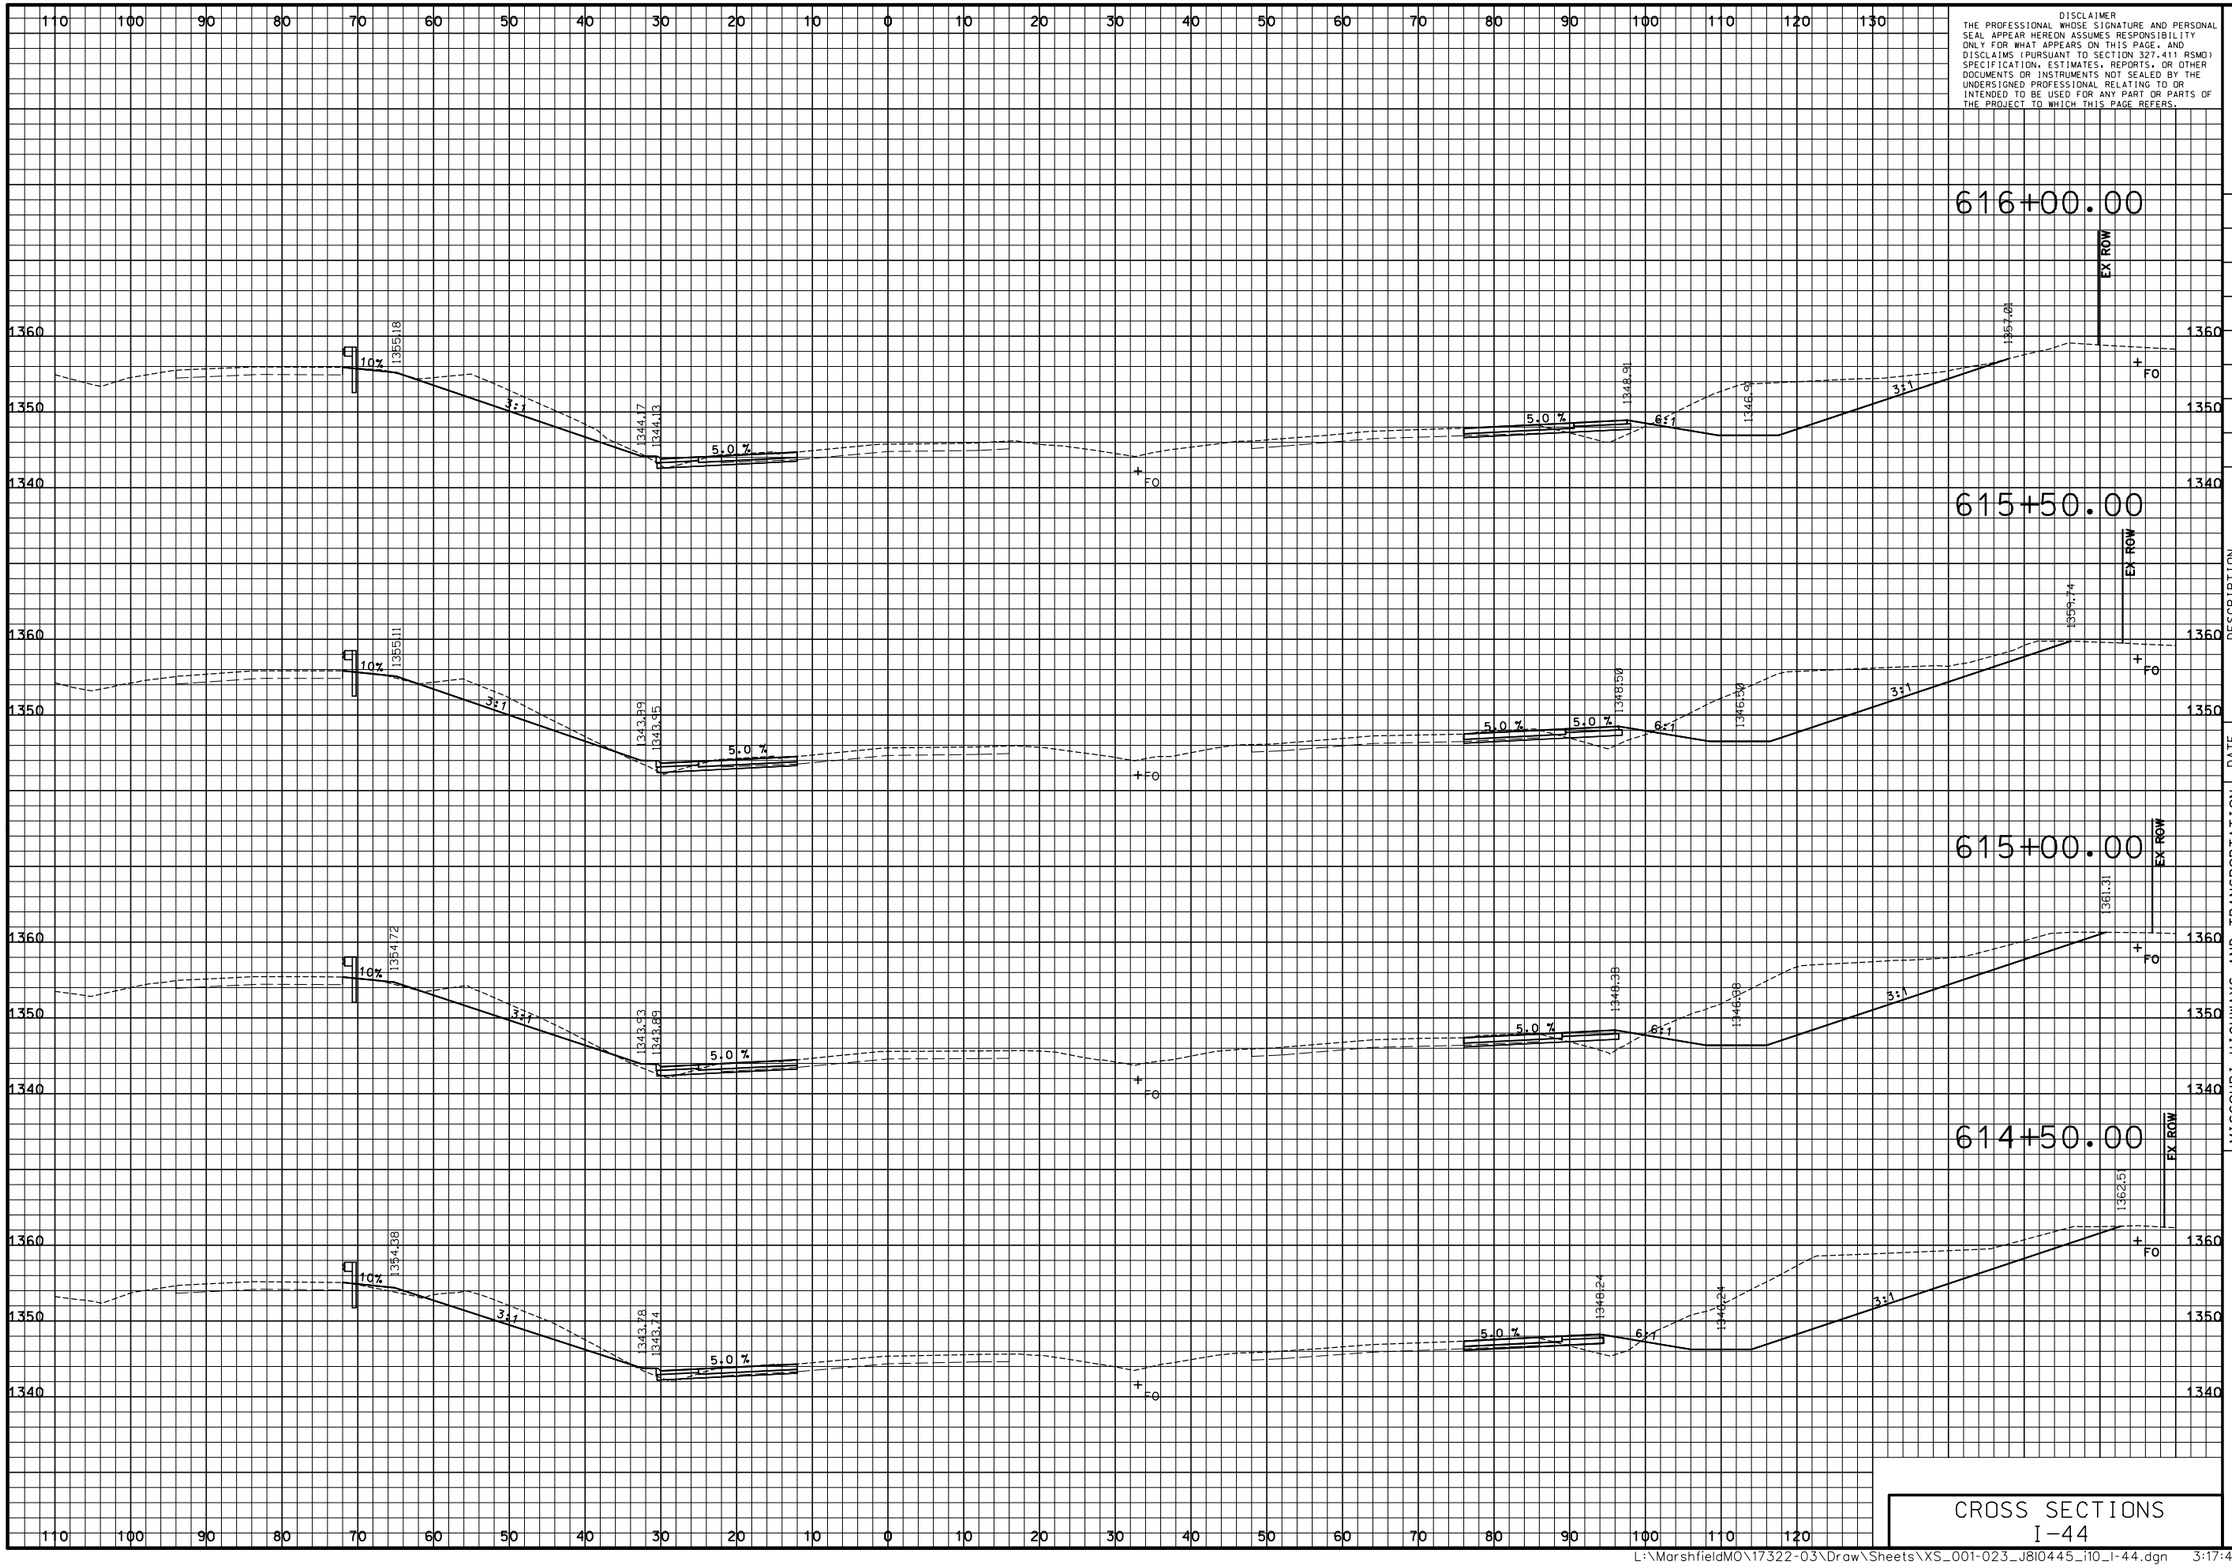

CROSS SECTIONS
I-44

DATE PREPARED
3/9/2018

ROUTE	STATE
I-44	MO
DISTRICT	SHEET NO.
SW	5

COUNTY
WEBSTER

JOB NO.
J8I0445

CONTRACT ID.

PROJECT NO.

BRIDGE NO.

DESCRIPTION	DATE

IF A SEAL IS PRESENT ON THIS SHEET IT HAS BEEN ELECTRONICALLY SEALED AND DATED.

MISSOURI HIGHWAYS AND TRANSPORTATION COMMISSION

105 WEST CAPITOL
JEFFERSON CITY, MO 65102
1-888-ASK-MODOT (1-888-275-6636)

CMT
CRAWFORD, MURPHY & TILLY, INC.
ONE MEMORIAL DRIVE, SUITE 500
ST. LOUIS, MO 63102 (314) 436-5500
ENGINEERING CORPORATION - 000631

©Copyright CMT, Inc.

L:\MarshfieldMO\17322-03\Draw\Sheets\XS_001-023_J8I0445_I10_I-44.dgn 3:17:44 PM 3/9/2018

PRELIMINARY PLANS – SUBJECT TO CHANGE

DISCLAIMER
THE PROFESSIONAL WHOSE SIGNATURE AND PERSONAL SEAL APPEAR HEREON ASSUMES RESPONSIBILITY ONLY FOR WHAT APPEARS ON THIS PAGE, AND DISCLAIMS (PURSUANT TO SECTION 327.411 RSMO) SPECIFICATION, ESTIMATES, REPORTS, OR OTHER DOCUMENTS OR INSTRUMENTS NOT SEALED BY THE UNDERSIGNED PROFESSIONAL RELATING TO OR INTENDED TO BE USED FOR ANY PART OR PARTS OF THE PROJECT TO WHICH THIS PAGE REFERS.

"THIS MEDIA SHOULD NOT BE CONSIDERED A CERTIFIED DOCUMENT."

618+50.00

618+00.00

617+50.00

617+00.00

616+50.00

EX ROW

FO

DATE PREPARED
3/9/2018

ROUTE	STATE
I-44	MO
DISTRICT	SHEET NO.
SW	6

COUNTY
WEBSTER

JOB NO.
J8I0445

CONTRACT ID.

PROJECT NO.

BRIDGE NO.

DATE	DESCRIPTION

IF A SEAL IS PRESENT ON THIS SHEET IT HAS BEEN ELECTRONICALLY SEALED AND DATED.

MISSOURI HIGHWAYS AND TRANSPORTATION COMMISSION

105 WEST CAPITOL
JEFFERSON CITY, MO 65102
1-888-ASK-MODOT (1-888-275-6636)

©Copyright CMT, Inc.

CRAWFORD, MURPHY & TILLY, INC.
ONE MEMORIAL DRIVE, SUITE 500
ST. LOUIS, MO 63102 (314) 436-5500
ENGINEERING CORPORATION - 000631

CROSS SECTIONS
I-44

PRELIMINARY PLANS – SUBJECT TO CHANGE

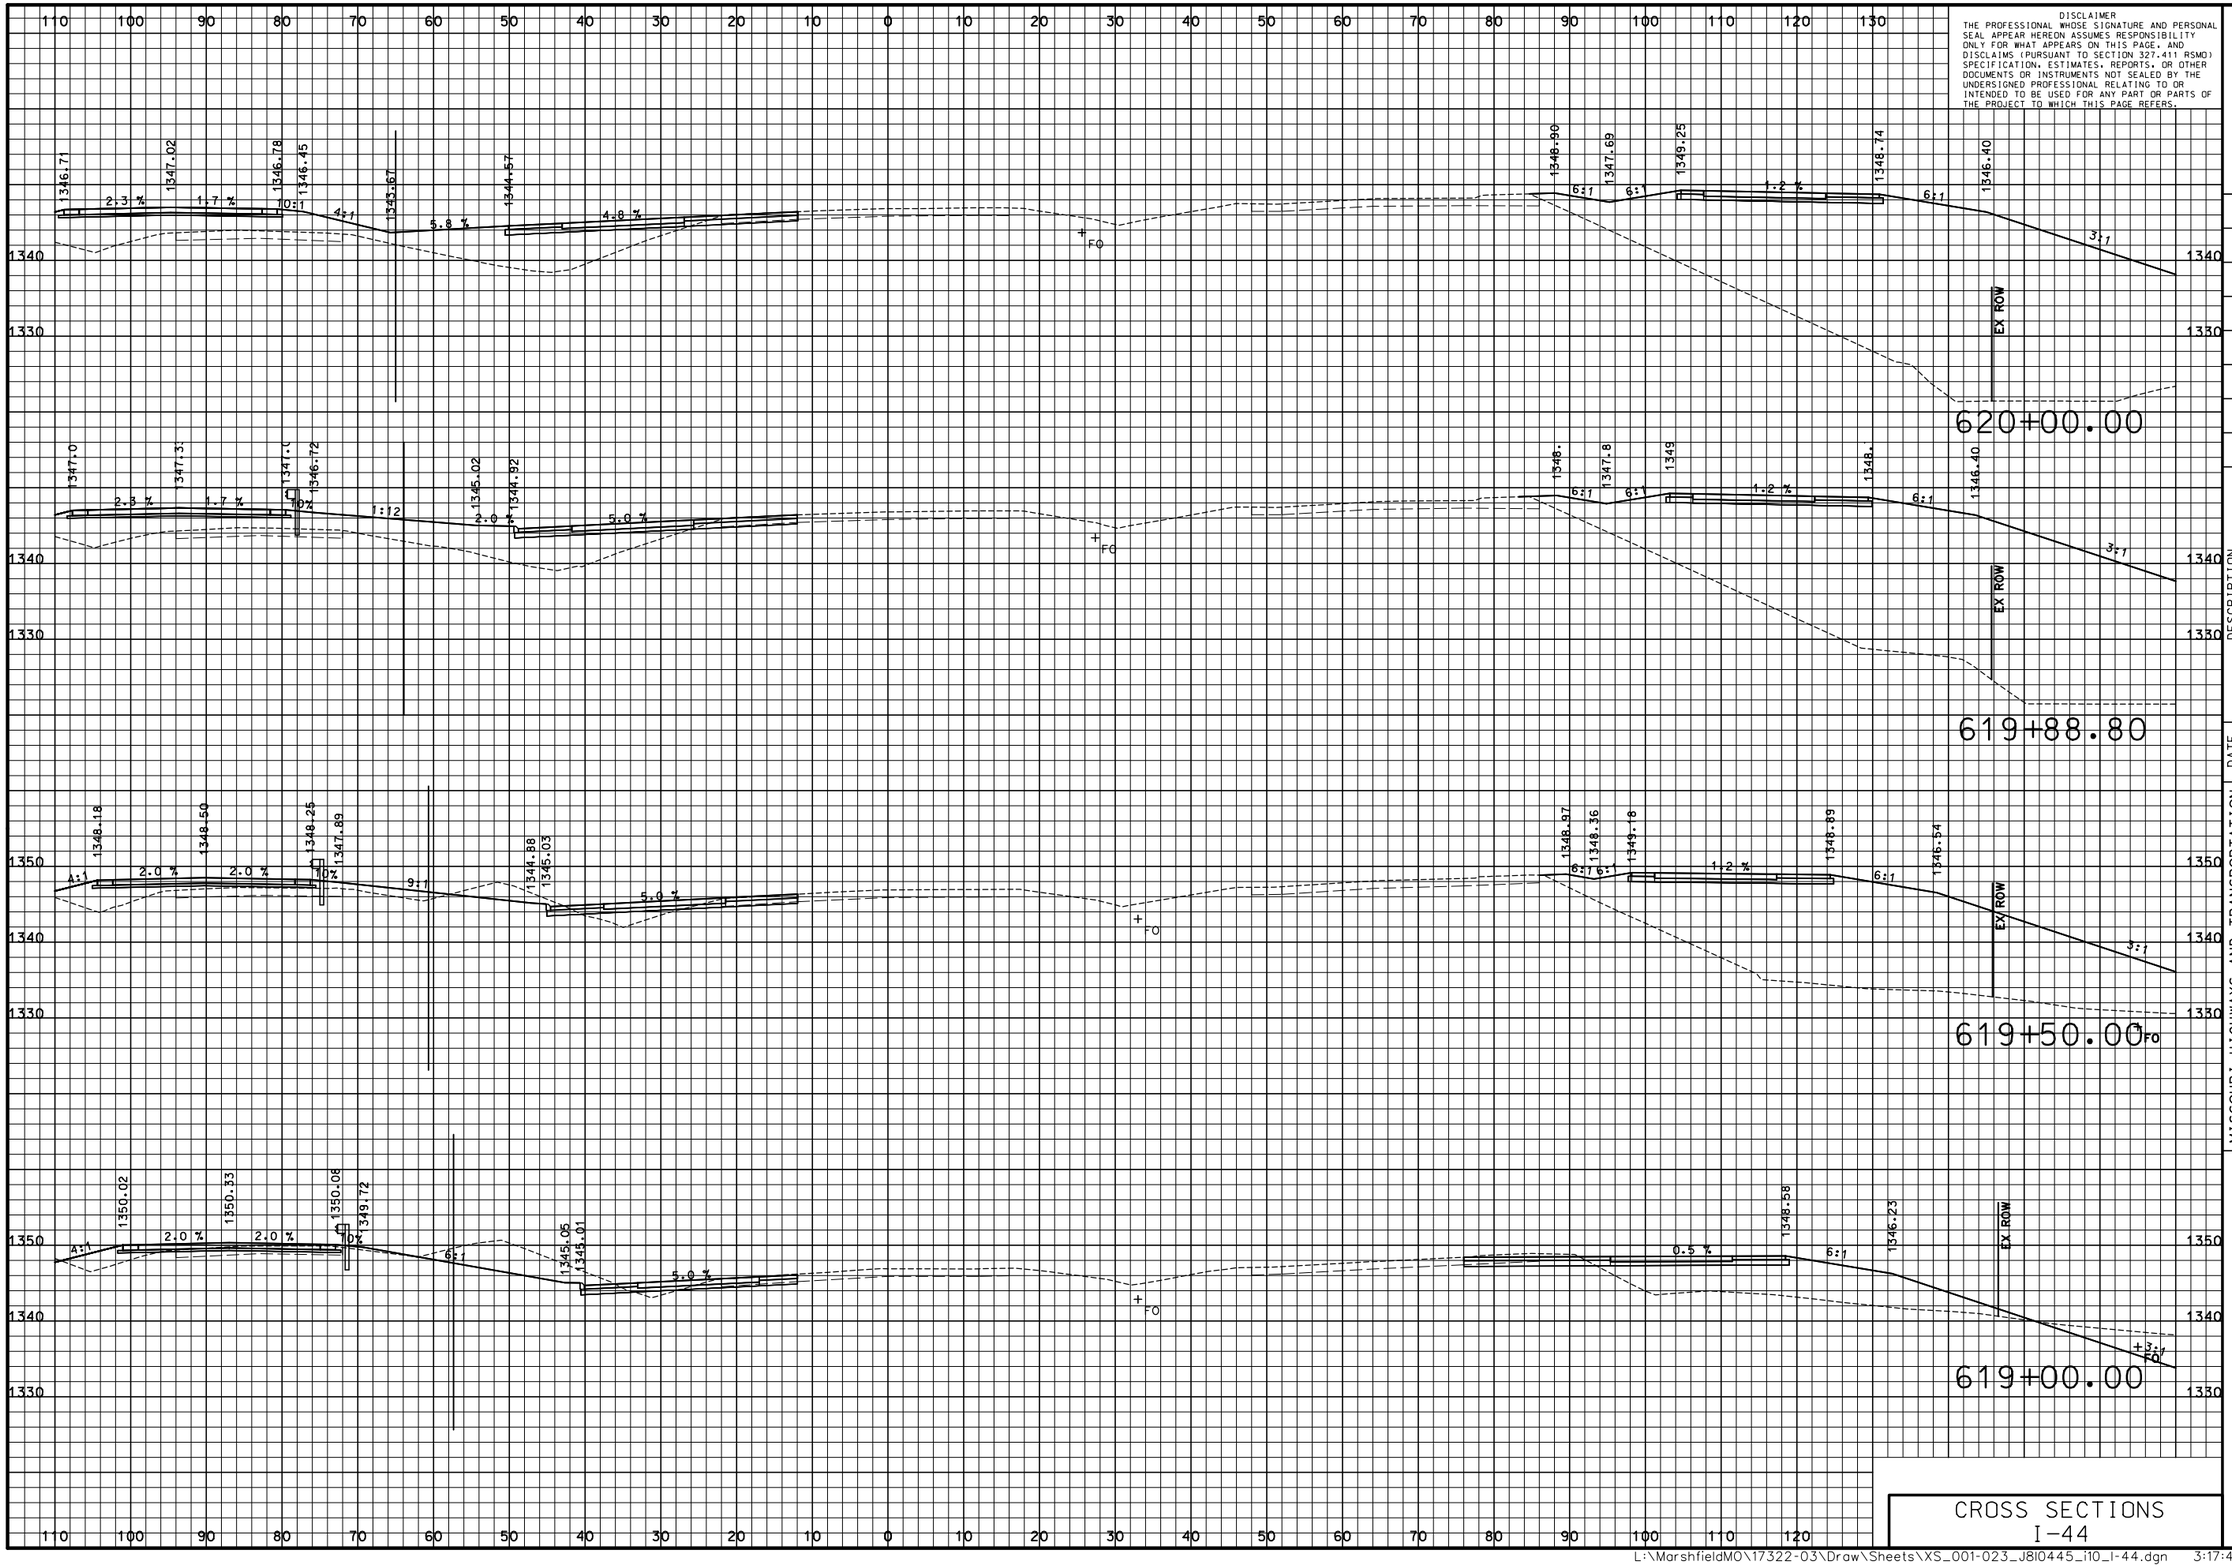

DISCLAIMER
THE PROFESSIONAL WHOSE SIGNATURE AND PERSONAL SEAL APPEAR HEREON ASSUMES RESPONSIBILITY ONLY FOR WHAT APPEARS ON THIS PAGE, AND DISCLAIMS (PURSUANT TO SECTION 327.411 RSMO) SPECIFICATION, ESTIMATES, REPORTS, OR OTHER DOCUMENTS OR INSTRUMENTS NOT SEALED BY THE UNDERSIGNED PROFESSIONAL RELATING TO OR INTENDED TO BE USED FOR ANY PART OR PARTS OF THE PROJECT TO WHICH THIS PAGE REFERS.

"THIS MEDIA SHOULD NOT BE CONSIDERED A CERTIFIED DOCUMENT."

DATE PREPARED
3/9/2018

ROUTE	STATE
I-44	MO
DISTRICT	SHEET NO.
SW	7

COUNTY
WEBSTER

JOB NO.
J8I0445

CONTRACT ID.

PROJECT NO.

BRIDGE NO.

DESCRIPTION	DATE

MISSOURI HIGHWAYS AND TRANSPORTATION COMMISSION

105 WEST CAPITOL
JEFFERSON CITY, MO 65102
1-888-ASK-MODOT (1-888-275-6636)

CMT
CRAWFORD, MURPHY & TILLY, INC.
ONE MEMORIAL DRIVE, SUITE 500
ST. LOUIS, MO 63102 (314) 436-5500
ENGINEERING CORPORATION - 000631

© Copyright CMT, Inc.

IF A SEAL IS PRESENT ON THIS SHEET IT HAS BEEN ELECTRONICALLY SEALED AND DATED.

CROSS SECTIONS
I-44

PRELIMINARY PLANS – SUBJECT TO CHANGE

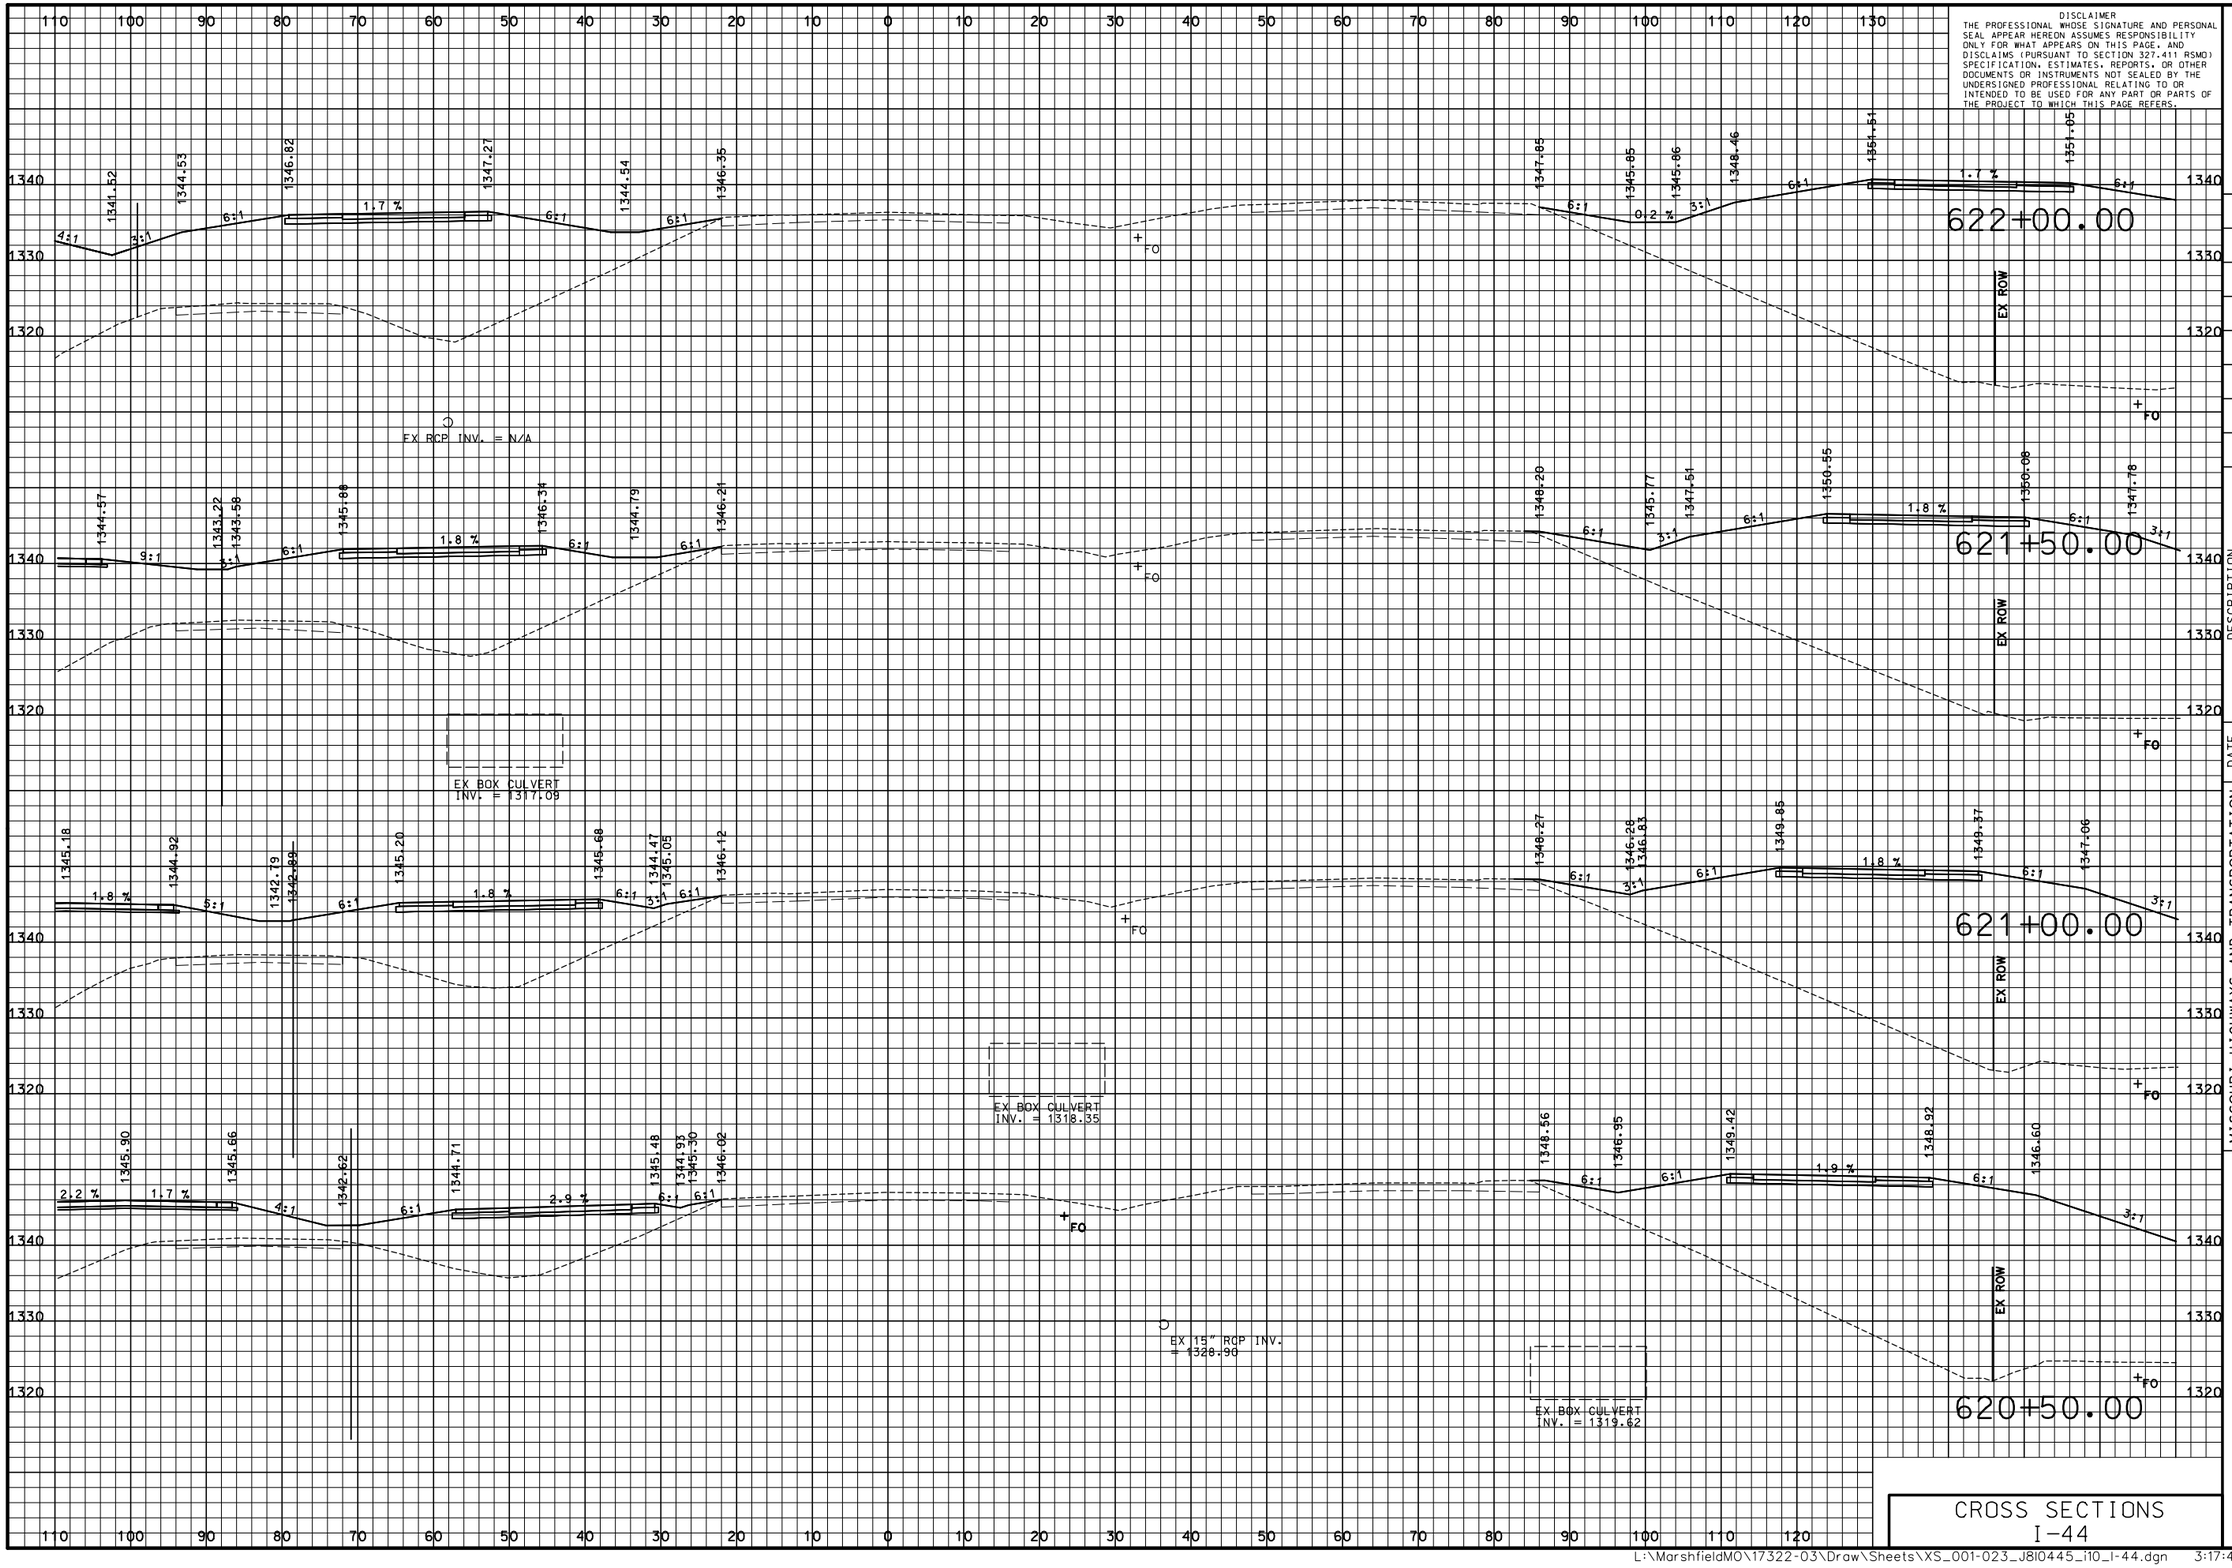

DISCLAIMER
THE PROFESSIONAL WHOSE SIGNATURE AND PERSONAL SEAL APPEAR HEREON ASSUMES RESPONSIBILITY ONLY FOR WHAT APPEARS ON THIS PAGE, AND DISCLAIMS (PURSUANT TO SECTION 327.411 RSMO) SPECIFICATION, ESTIMATES, REPORTS, OR OTHER DOCUMENTS OR INSTRUMENTS NOT SEALED BY THE UNDERSIGNED PROFESSIONAL RELATING TO OR INTENDED TO BE USED FOR ANY PART OR PARTS OF THE PROJECT TO WHICH THIS PAGE REFERS.

"THIS MEDIA SHOULD NOT BE CONSIDERED A CERTIFIED DOCUMENT."

DATE PREPARED: 3/9/2018
ROUTE: I-44 | STATE: MO
DISTRICT: SW | SHEET NO.: 8
COUNTY: WEBSTER
JOB NO.: J8I0445
CONTRACT ID.:
PROJECT NO.:
BRIDGE NO.:

IF A SEAL IS PRESENT ON THIS SHEET IT HAS BEEN ELECTRONICALLY SEALED AND DATED.

NO.	DESCRIPTION	DATE

MISSOURI HIGHWAYS AND TRANSPORTATION COMMISSION
105 WEST CAPITOL
JEFFERSON CITY, MO 65102
1-888-ASK-MODOT (1-888-275-6636)

CMT
CRAWFORD, MURPHY & TILLY, INC.
ONE MEMORIAL DRIVE, SUITE 500
ST. LOUIS, MO 63102 (314) 436-5500
ENGINEERING CORPORATION - 000631
©Copyright CMT, Inc.

CROSS SECTIONS
I-44

PRELIMINARY PLANS – SUBJECT TO CHANGE

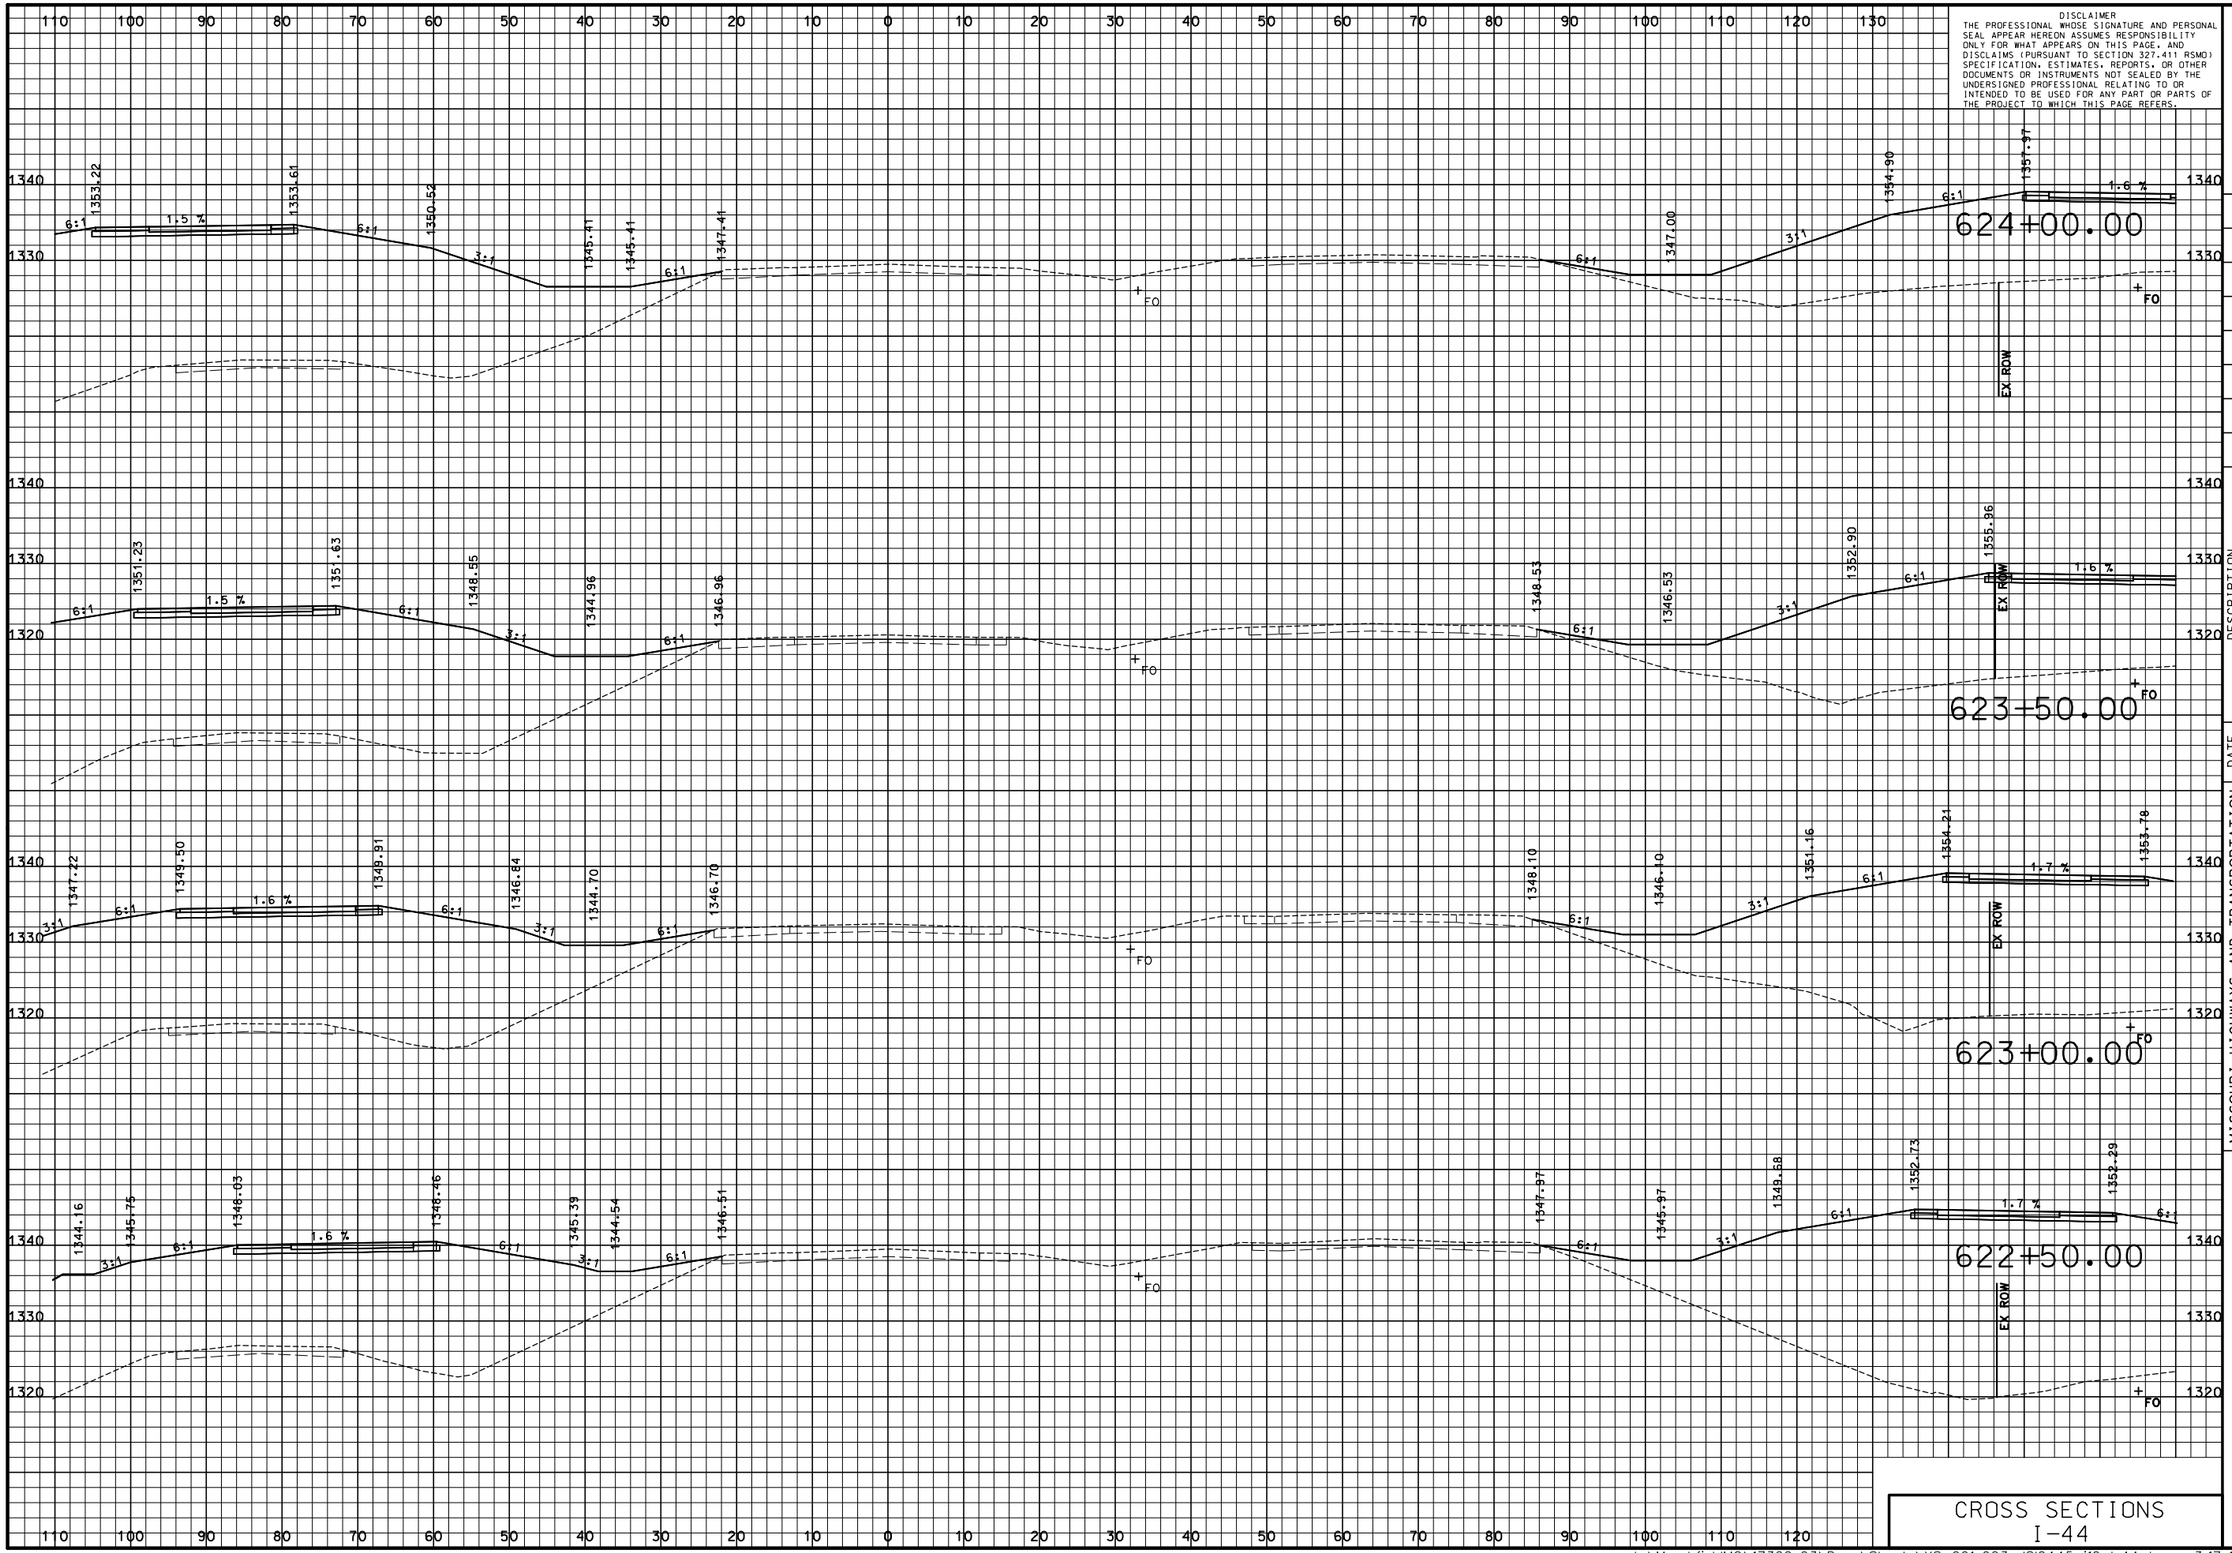

DISCLAIMER
THE PROFESSIONAL WHOSE SIGNATURE AND PERSONAL SEAL APPEAR HEREON ASSUMES RESPONSIBILITY ONLY FOR WHAT APPEARS ON THIS PAGE, AND DISCLAIMS (PURSUANT TO SECTION 327.411 RSMO) SPECIFICATION, ESTIMATES, REPORTS, OR OTHER DOCUMENTS OR INSTRUMENTS NOT SEALED BY THE UNDERSIGNED PROFESSIONAL RELATING TO OR INTENDED TO BE USED FOR ANY PART OR PARTS OF THE PROJECT TO WHICH THIS PAGE REFERS.

"THIS MEDIA SHOULD NOT BE CONSIDERED A CERTIFIED DOCUMENT."

DATE PREPARED: 3/9/2018
ROUTE: I-44 | STATE: MO
DISTRICT: SW | SHEET NO.: 9
COUNTY: WEBSTER
JOB NO.: J8I0445
CONTRACT ID.:
PROJECT NO.:
BRIDGE NO.:

DESCRIPTION | DATE

IF A SEAL IS PRESENT ON THIS SHEET IT HAS BEEN ELECTRONICALLY SEALED AND DATED.

MISSOURI HIGHWAYS AND TRANSPORTATION COMMISSION
105 WEST CAPITOL
JEFFERSON CITY, MO 65102
1-888-ASK-MODOT (1-888-275-6636)

CMT
©Copyright CMT, Inc.
CRAWFORD, MURPHY & TILLY, INC.
ONE MEMORIAL DRIVE, SUITE 500
ST. LOUIS, MO 63102 (314) 436-5500
ENGINEERING CORPORATION - 000631

CROSS SECTIONS
I-44

PRELIMINARY PLANS – SUBJECT TO CHANGE

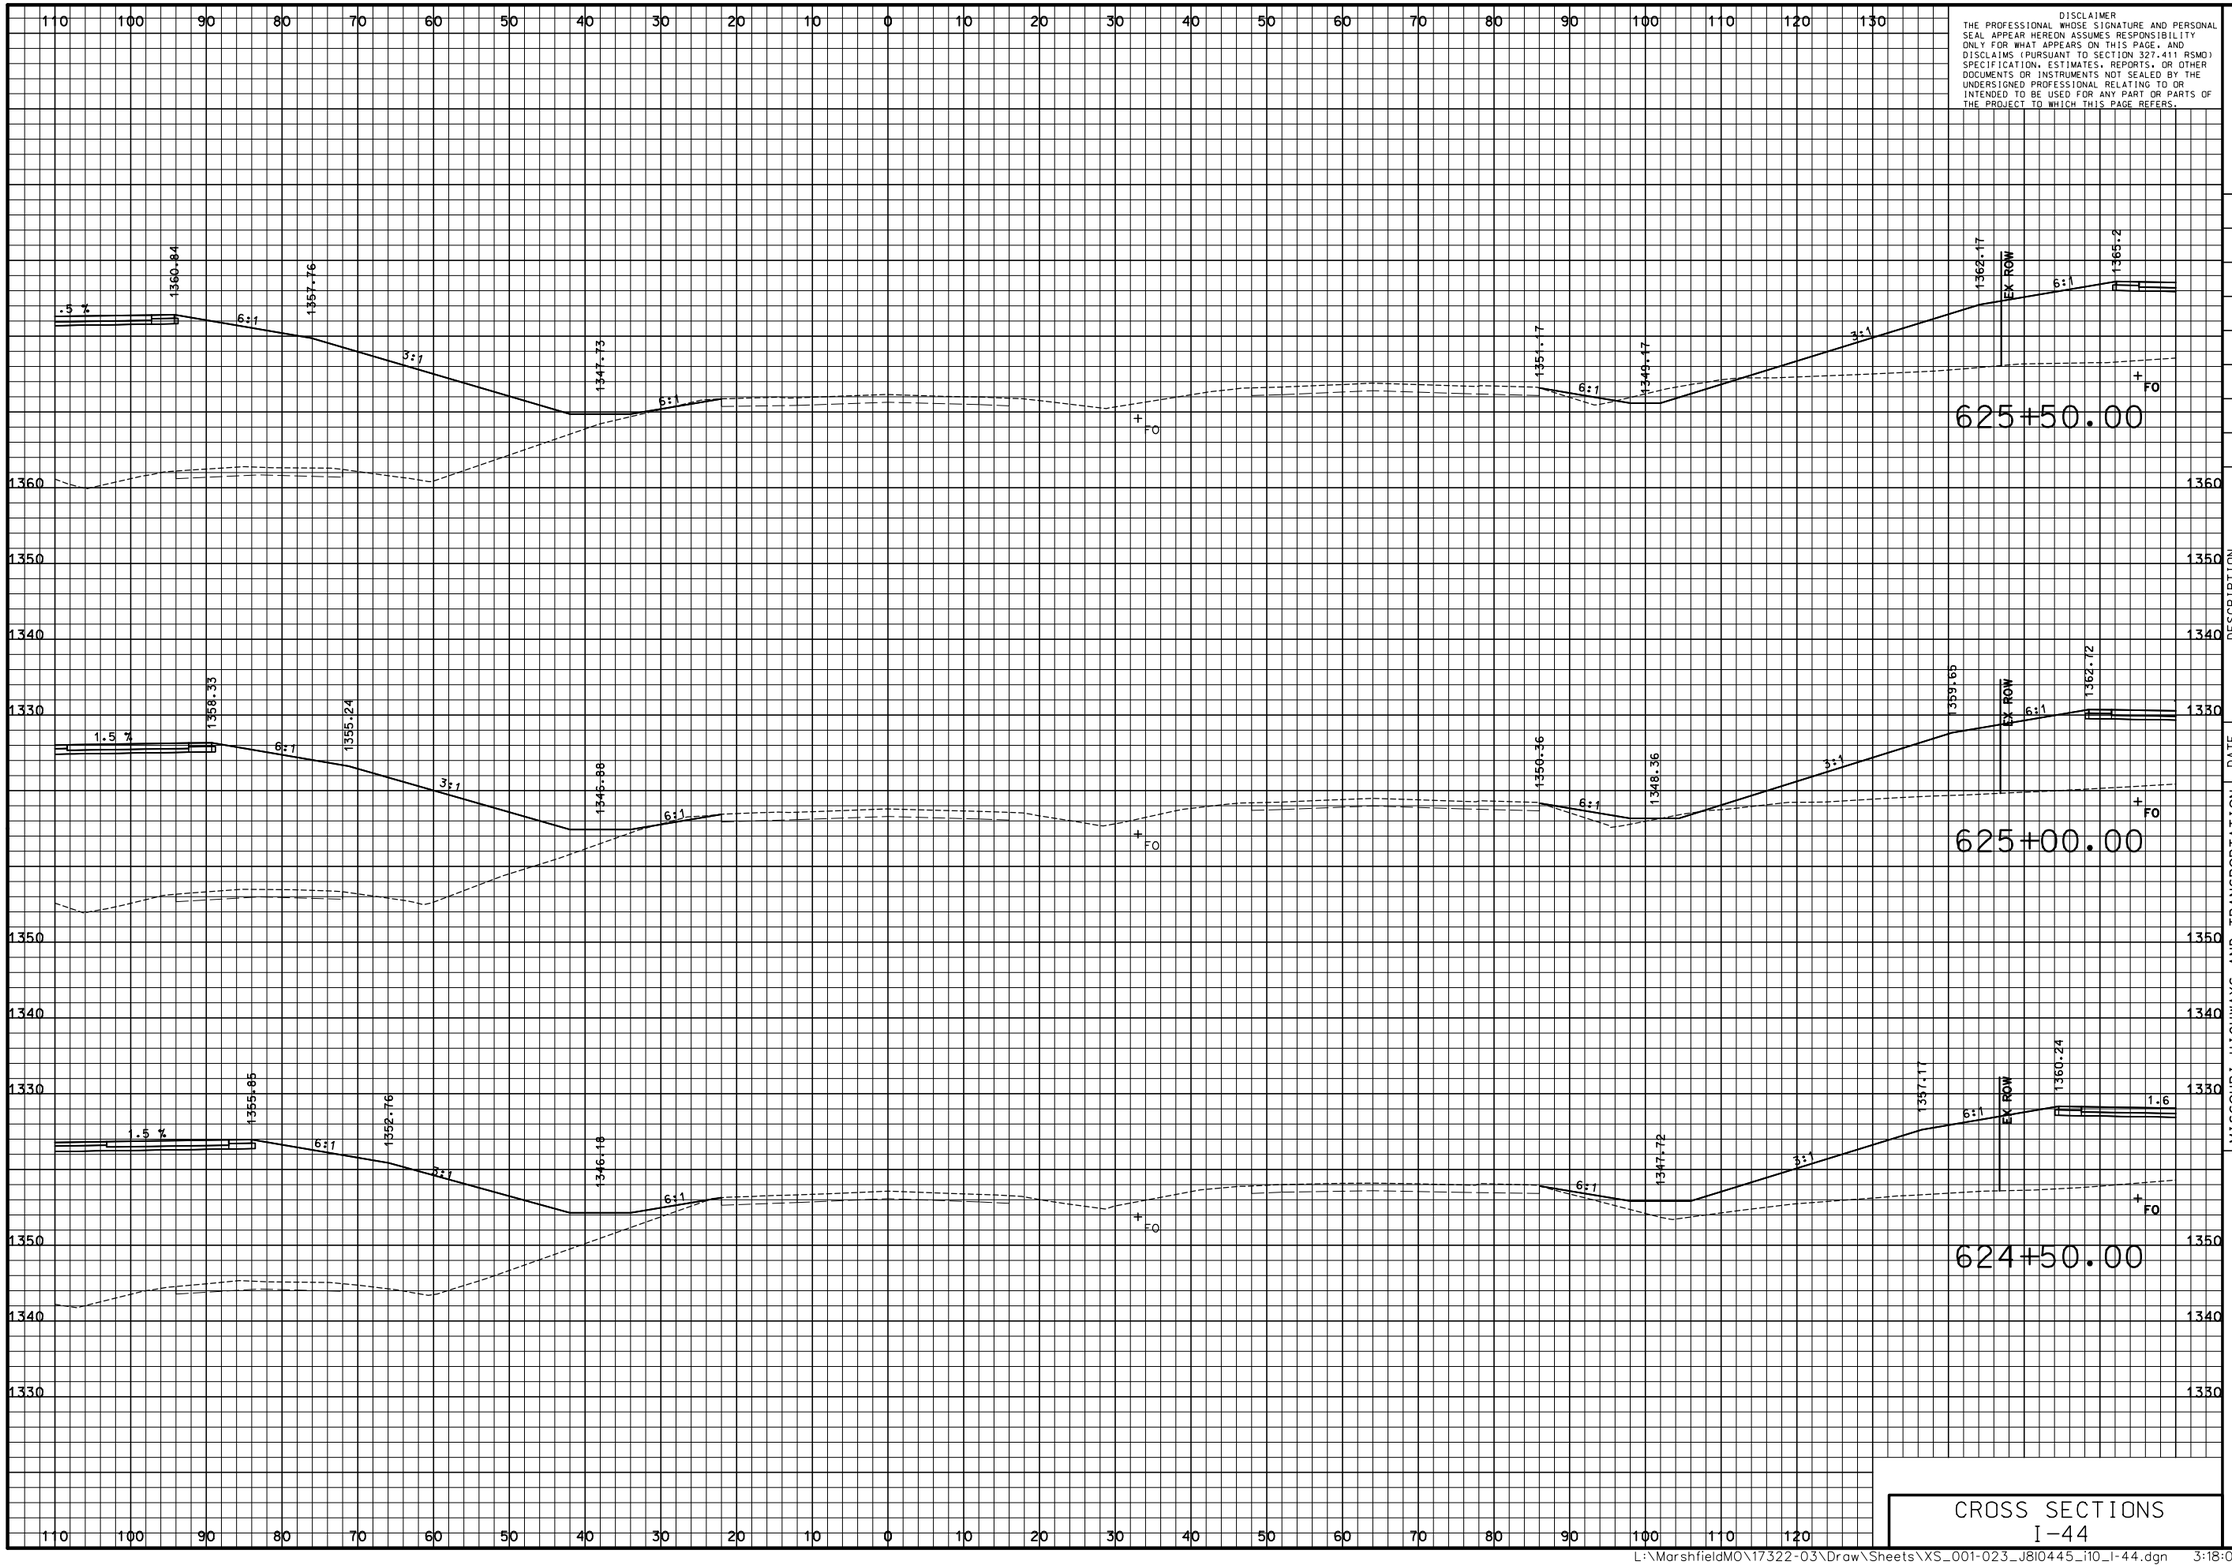

DISCLAIMER
THE PROFESSIONAL WHOSE SIGNATURE AND PERSONAL SEAL APPEAR HEREON ASSUMES RESPONSIBILITY ONLY FOR WHAT APPEARS ON THIS PAGE, AND DISCLAIMS (PURSUANT TO SECTION 327.411 RSMO) SPECIFICATION, ESTIMATES, REPORTS, OR OTHER DOCUMENTS OR INSTRUMENTS NOT SEALED BY THE UNDERSIGNED PROFESSIONAL RELATING TO OR INTENDED TO BE USED FOR ANY PART OR PARTS OF THE PROJECT TO WHICH THIS PAGE REFERS.

"THIS MEDIA SHOULD NOT BE CONSIDERED A CERTIFIED DOCUMENT."

DATE PREPARED
3/9/2018

ROUTE	STATE
I-44	MO
DISTRICT	SHEET NO.
SW	10

COUNTY
WEBSTER

JOB NO.
J8I0445

CONTRACT ID.

PROJECT NO.

BRIDGE NO.

DESCRIPTION	DATE

MISSOURI HIGHWAYS AND TRANSPORTATION COMMISSION

105 WEST CAPITOL
JEFFERSON CITY, MO 65102
1-888-ASK-MODOT (1-888-275-6636)

CMT
CRAWFORD, MURPHY & TILLY, INC.
ONE MEMORIAL DRIVE, SUITE 500
ST. LOUIS, MO 63102 (314) 436-5500
ENGINEERING CORPORATION - 000631

©Copyright CMT, Inc.

IF A SEAL IS PRESENT ON THIS SHEET IT HAS BEEN ELECTRONICALLY SEALED AND DATED.

CROSS SECTIONS
I-44

L:\MarshfieldMO\17322-03\Draw\Sheets\XS_001-023_J8I0445_I10_I-44.dgn 3:18:04 PM 3/9/2018

PRELIMINARY PLANS – SUBJECT TO CHANGE

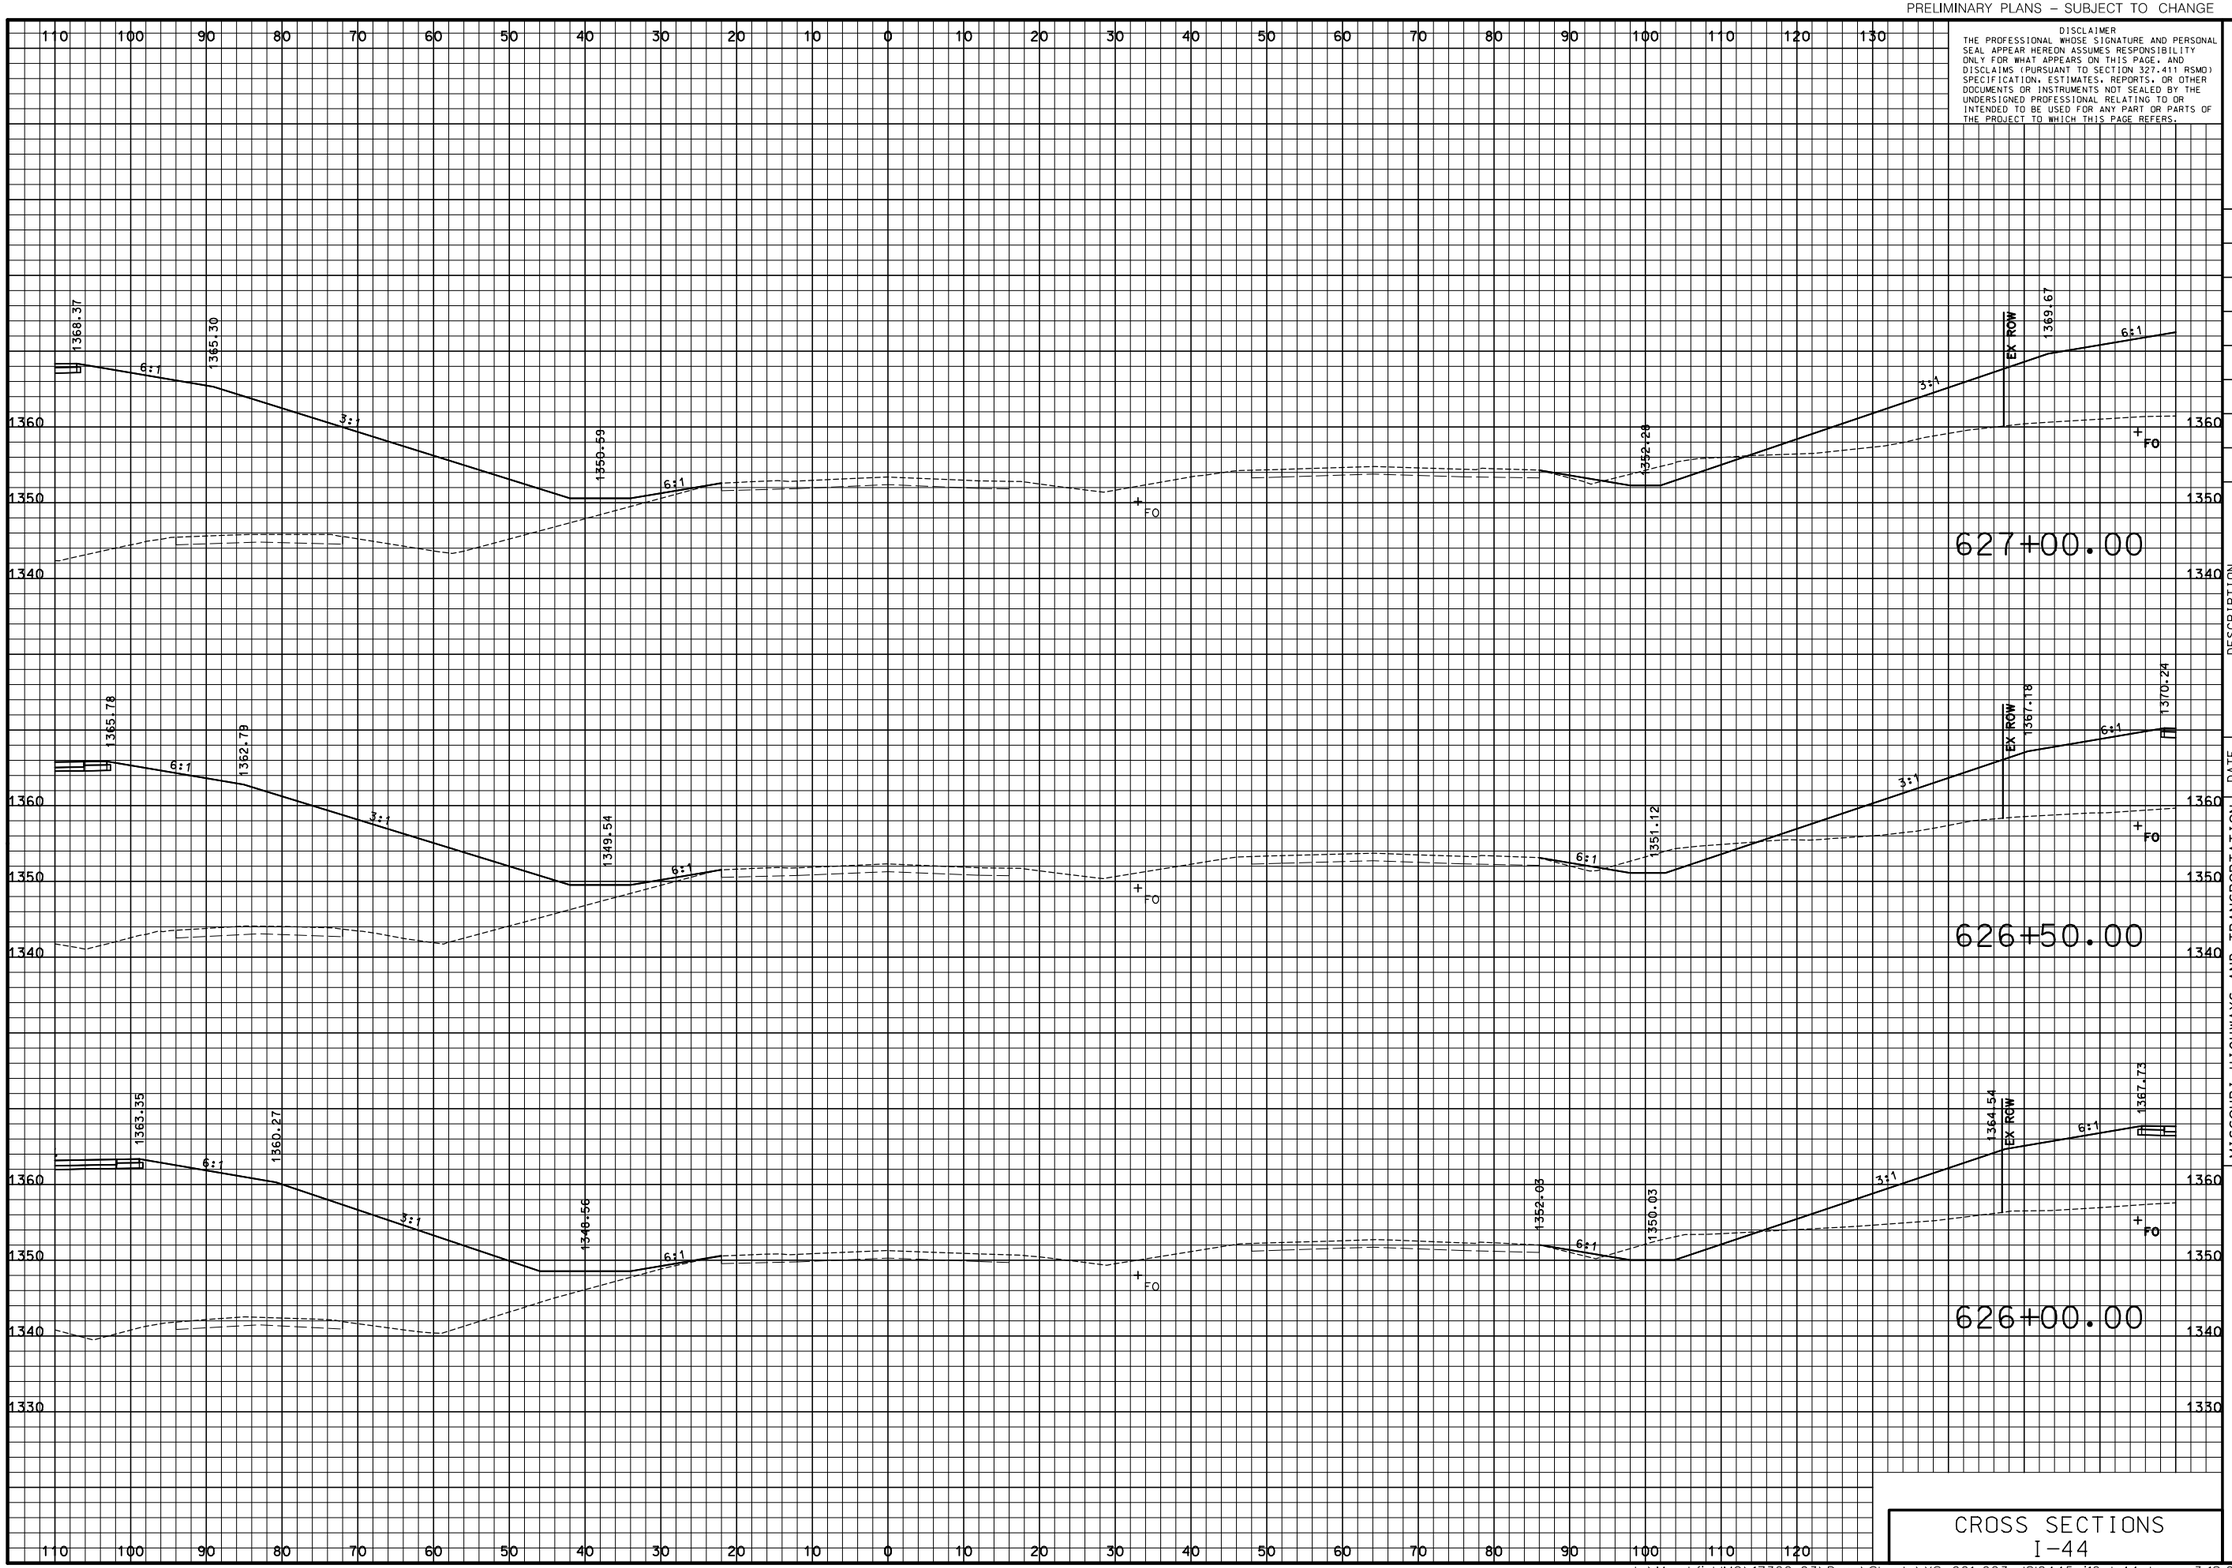

DISCLAIMER
THE PROFESSIONAL WHOSE SIGNATURE AND PERSONAL SEAL APPEAR HEREON ASSUMES RESPONSIBILITY ONLY FOR WHAT APPEARS ON THIS PAGE, AND DISCLAIMS (PURSUANT TO SECTION 327.411 RSMO) SPECIFICATION, ESTIMATES, REPORTS, OR OTHER DOCUMENTS OR INSTRUMENTS NOT SEALED BY THE UNDERSIGNED PROFESSIONAL RELATING TO OR INTENDED TO BE USED FOR ANY PART OR PARTS OF THE PROJECT TO WHICH THIS PAGE REFERS.

"THIS MEDIA SHOULD NOT BE CONSIDERED A CERTIFIED DOCUMENT."

DATE PREPARED
3/9/2018

ROUTE	STATE
I-44	MO
DISTRICT	SHEET NO.
SW	11

COUNTY
WEBSTER

JOB NO.
J8I0445

CONTRACT ID.

PROJECT NO.

BRIDGE NO.

DESCRIPTION	DATE

IF A SEAL IS PRESENT ON THIS SHEET IT HAS BEEN ELECTRONICALLY SEALED AND DATED.

MISSOURI HIGHWAYS AND TRANSPORTATION COMMISSION

105 WEST CAPITOL
JEFFERSON CITY, MO 65102
1-888-ASK-MODOT (1-888-275-6636)

CMT
CRAWFORD, MURPHY & TILLY, INC.
ONE MEMORIAL DRIVE, SUITE 500
ST. LOUIS, MO 63102 (314) 436-5500
ENGINEERING CORPORATION - 000631
©Copyright CMT, Inc.

CROSS SECTIONS
I-44

L:\MarshfieldMO\17322-03\Draw\Sheets\XS_001-023_J8I0445_I10_I-44.dgn 3:18:05 PM 3/9/2018

PRELIMINARY PLANS – SUBJECT TO CHANGE

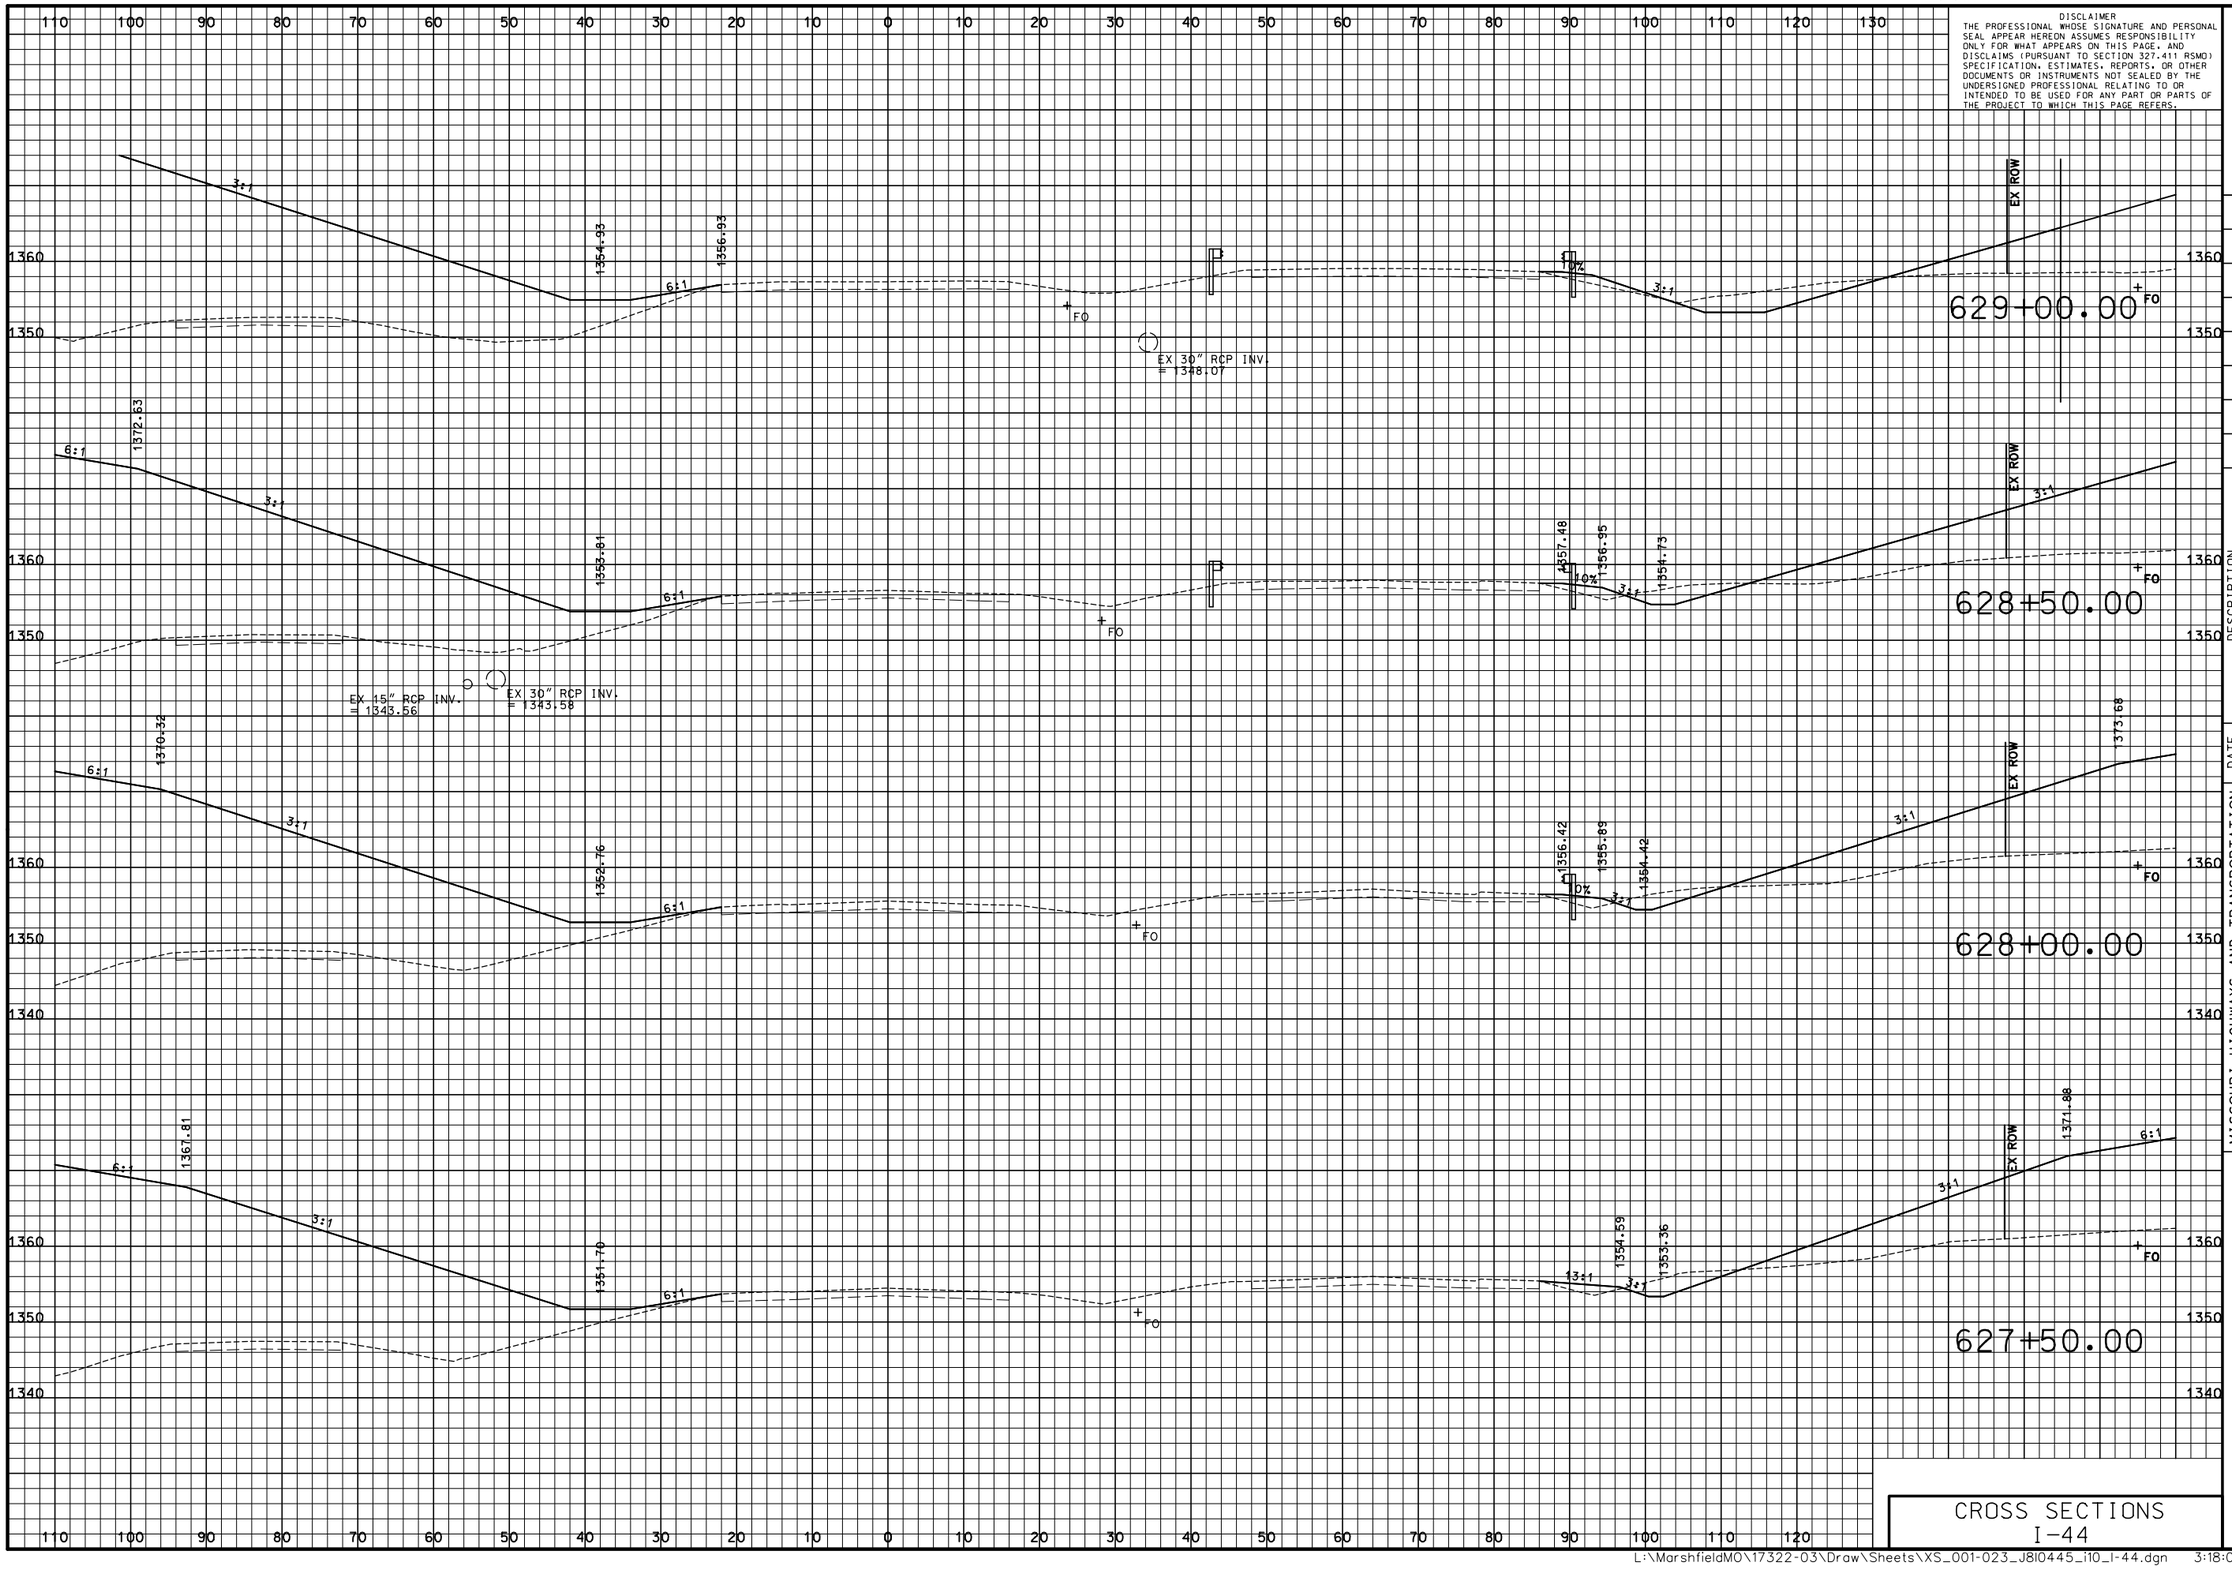

DISCLAIMER
THE PROFESSIONAL WHOSE SIGNATURE AND PERSONAL SEAL APPEAR HEREON ASSUMES RESPONSIBILITY ONLY FOR WHAT APPEARS ON THIS PAGE, AND DISCLAIMS (PURSUANT TO SECTION 327.411 RSMO) SPECIFICATION, ESTIMATES, REPORTS, OR OTHER DOCUMENTS OR INSTRUMENTS NOT SEALED BY THE UNDERSIGNED PROFESSIONAL RELATING TO OR INTENDED TO BE USED FOR ANY PART OR PARTS OF THE PROJECT TO WHICH THIS PAGE REFERS.

"THIS MEDIA SHOULD NOT BE CONSIDERED A CERTIFIED DOCUMENT."

DATE PREPARED
3/9/2018

ROUTE	STATE
I-44	MO
DISTRICT	SHEET NO.
SW	12

COUNTY
WEBSTER

JOB NO.
J8I0445

CONTRACT ID.

PROJECT NO.

BRIDGE NO.

DATE	DESCRIPTION

MISSOURI HIGHWAYS AND TRANSPORTATION COMMISSION

105 WEST CAPITOL
JEFFERSON CITY, MO 65102
1-888-ASK-MODOT (1-888-275-6636)

©Copyright CMT, Inc.

CMT
CRAWFORD, MURPHY & TILLY, INC.
ONE MEMORIAL DRIVE, SUITE 500
ST. LOUIS, MO 63102 (314) 436-5500
ENGINEERING CORPORATION - 000631

IF A SEAL IS PRESENT ON THIS SHEET IT HAS BEEN ELECTRONICALLY SEALED AND DATED.

CROSS SECTIONS
I-44

L:\MarshfieldMO\17322-03\Draw\Sheets\XS_001-023_J8I0445_i10_I-44.dgn 3:18:05 PM 3/9/2018

PRELIMINARY PLANS – SUBJECT TO CHANGE

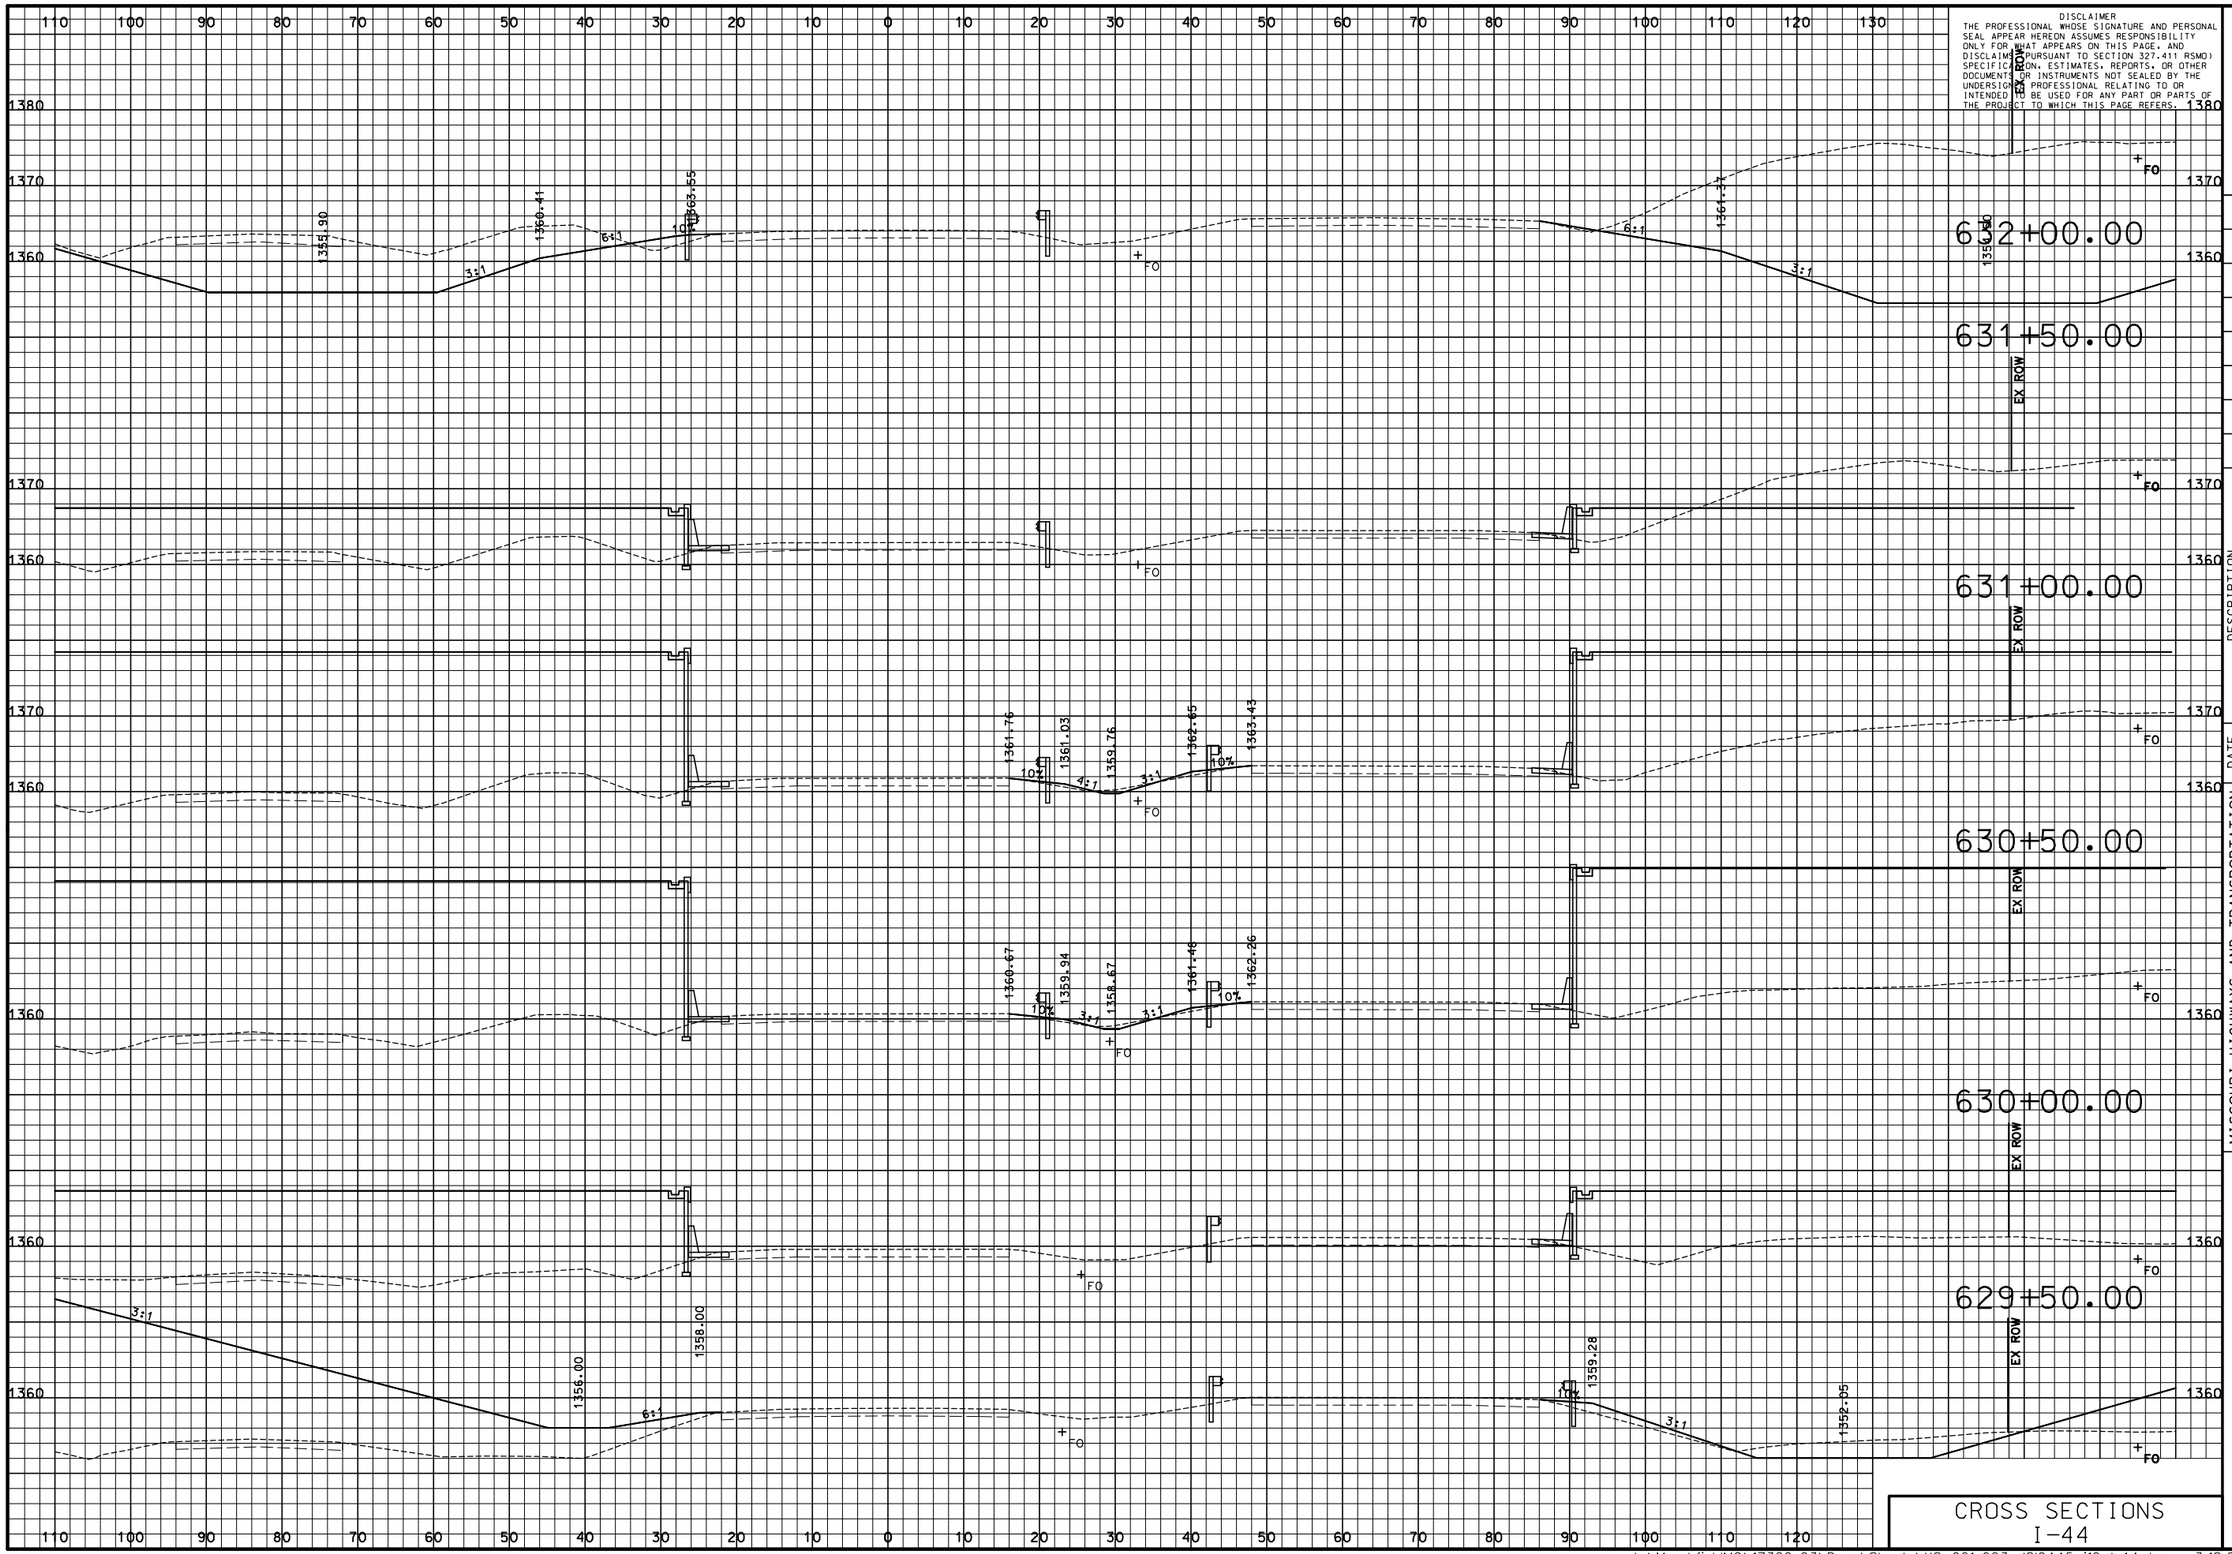

DISCLAIMER
THE PROFESSIONAL WHOSE SIGNATURE AND PERSONAL SEAL APPEAR HEREON ASSUMES RESPONSIBILITY ONLY FOR WHAT APPEARS ON THIS PAGE, AND DISCLAIMS, PURSUANT TO SECTION 327.411 RSMO) SPECIFICATION, ESTIMATES, REPORTS, OR OTHER DOCUMENTS OR INSTRUMENTS NOT SEALED BY THE UNDERSIGNED PROFESSIONAL RELATING TO OR INTENDED TO BE USED FOR ANY PART OR PARTS OF THE PROJECT TO WHICH THIS PAGE REFERS.

"THIS MEDIA SHOULD NOT BE CONSIDERED A CERTIFIED DOCUMENT."

DATE PREPARED
3/9/2018

ROUTE	STATE
I-44	MO
DISTRICT	SHEET NO.
SW	13

COUNTY
WEBSTER

JOB NO.
J8I0445

CONTRACT ID.

PROJECT NO.

BRIDGE NO.

IF A SEAL IS PRESENT ON THIS SHEET IT HAS BEEN ELECTRONICALLY SEALED AND DATED.

DESCRIPTION	DATE

MISSOURI HIGHWAYS AND TRANSPORTATION COMMISSION

MoDOT

105 WEST CAPITOL
JEFFERSON CITY, MO 65102
1-888-ASK-MODOT (1-888-275-6636)

CMT

©Copyright CMT, Inc.

CRAWFORD, MURPHY & TILLY, INC.
ONE MEMORIAL DRIVE, SUITE 500
ST. LOUIS, MO 63102 (314) 436-5500
ENGINEERING CORPORATION - 000631

CROSS SECTIONS
I-44

L:\MarshfieldMO\17322-03\Draw\Sheets\XS_001-023_J8I0445_I10_I-44.dgn 3:18:06 PM 3/9/2018

PRELIMINARY PLANS – SUBJECT TO CHANGE

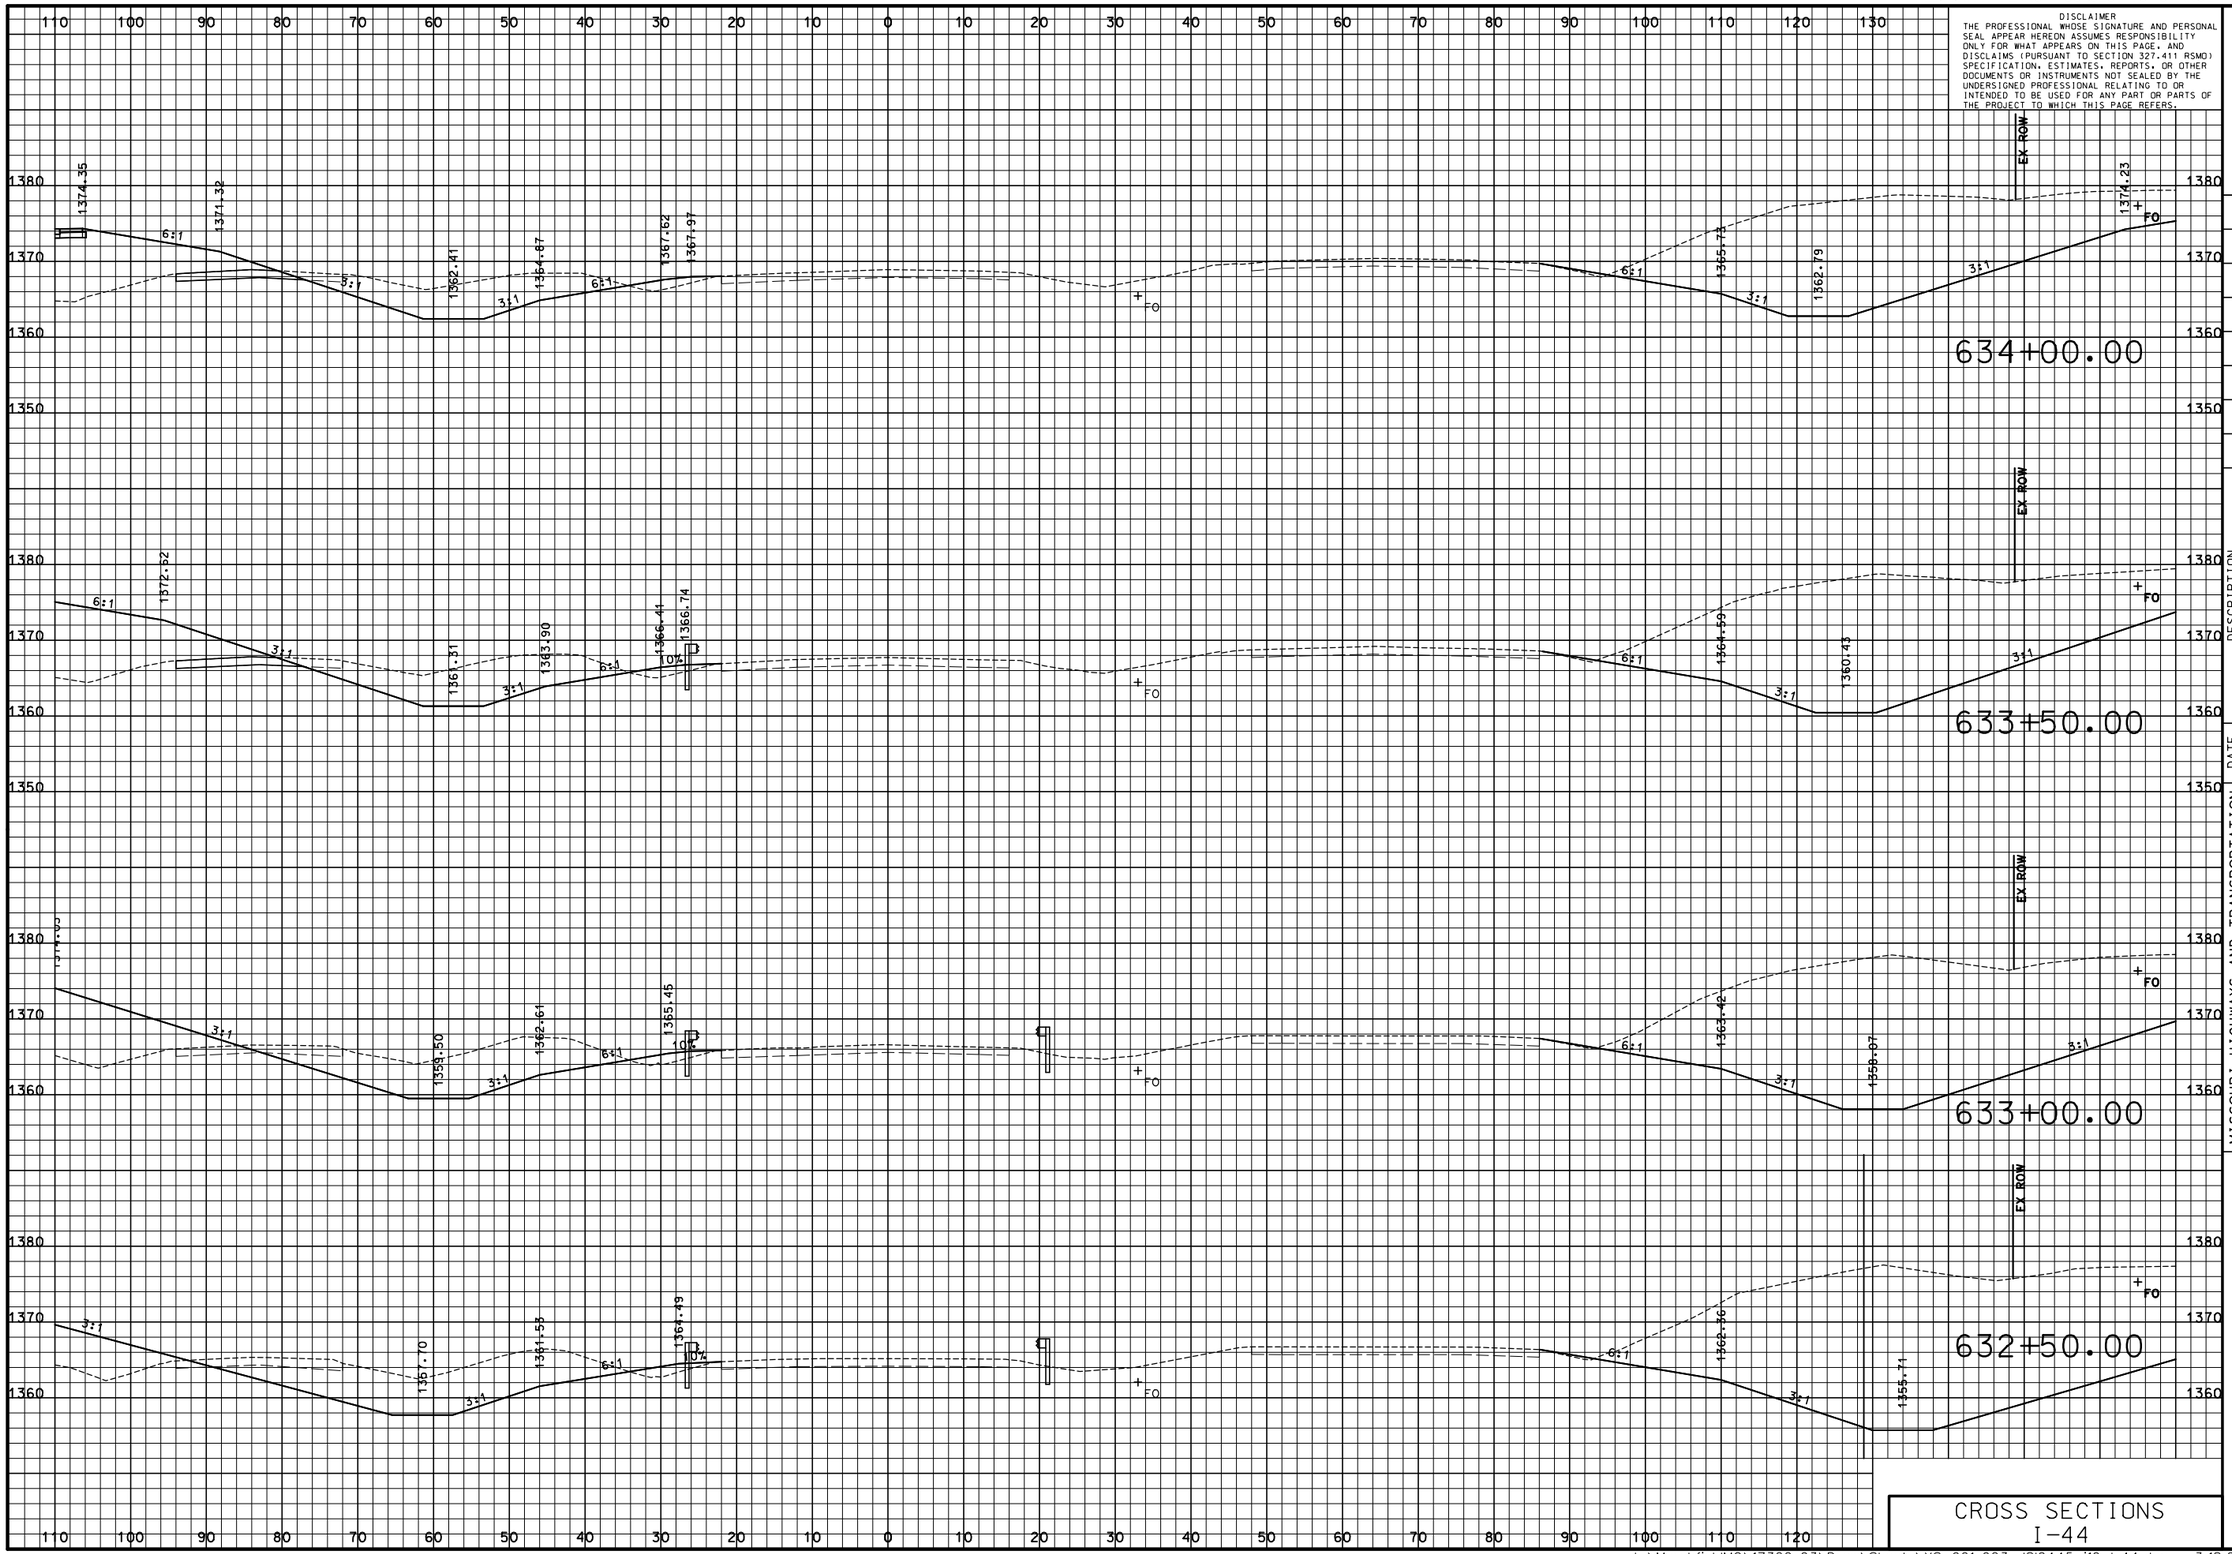

DISCLAIMER
THE PROFESSIONAL WHOSE SIGNATURE AND PERSONAL SEAL APPEAR HEREON ASSUMES RESPONSIBILITY ONLY FOR WHAT APPEARS ON THIS PAGE, AND DISCLAIMS (PURSUANT TO SECTION 327.411 RSMO) SPECIFICATION, ESTIMATES, REPORTS, OR OTHER DOCUMENTS OR INSTRUMENTS NOT SEALED BY THE UNDERSIGNED PROFESSIONAL RELATING TO OR INTENDED TO BE USED FOR ANY PART OR PARTS OF THE PROJECT TO WHICH THIS PAGE REFERS.

"THIS MEDIA SHOULD NOT BE CONSIDERED A CERTIFIED DOCUMENT."

DATE PREPARED
3/9/2018

ROUTE	STATE
I-44	MO
DISTRICT	SHEET NO.
SW	14

COUNTY
WEBSTER

JOB NO.
J8I0445

CONTRACT ID.

PROJECT NO.

BRIDGE NO.

DESCRIPTION	DATE

MISSOURI HIGHWAYS AND TRANSPORTATION COMMISSION

105 WEST CAPITOL
JEFFERSON CITY, MO 65102
1-888-ASK-MODOT (1-888-275-6636)

CMT
CRAWFORD, MURPHY & TILLY, INC.
ONE MEMORIAL DRIVE, SUITE 500
ST. LOUIS, MO 63102 (314) 436-5500
ENGINEERING CORPORATION - 000631

©Copyright CMT, Inc.

IF A SEAL IS PRESENT ON THIS SHEET IT HAS BEEN ELECTRONICALLY SEALED AND DATED.

CROSS SECTIONS
I-44

PRELIMINARY PLANS – SUBJECT TO CHANGE

DISCLAIMER
THE PROFESSIONAL WHOSE SIGNATURE AND PERSONAL SEAL APPEAR HEREON ASSUMES RESPONSIBILITY ONLY FOR WHAT APPEARS ON THIS PAGE, AND DISCLAIMS (PURSUANT TO SECTION 327.411 RSMO) SPECIFICATION, ESTIMATES, REPORTS, OR OTHER DOCUMENTS OR INSTRUMENTS NOT SEALED BY THE UNDERSIGNED PROFESSIONAL RELATING TO OR INTENDED TO BE USED FOR ANY PART OR PARTS OF THE PROJECT TO WHICH THIS PAGE REFERS.

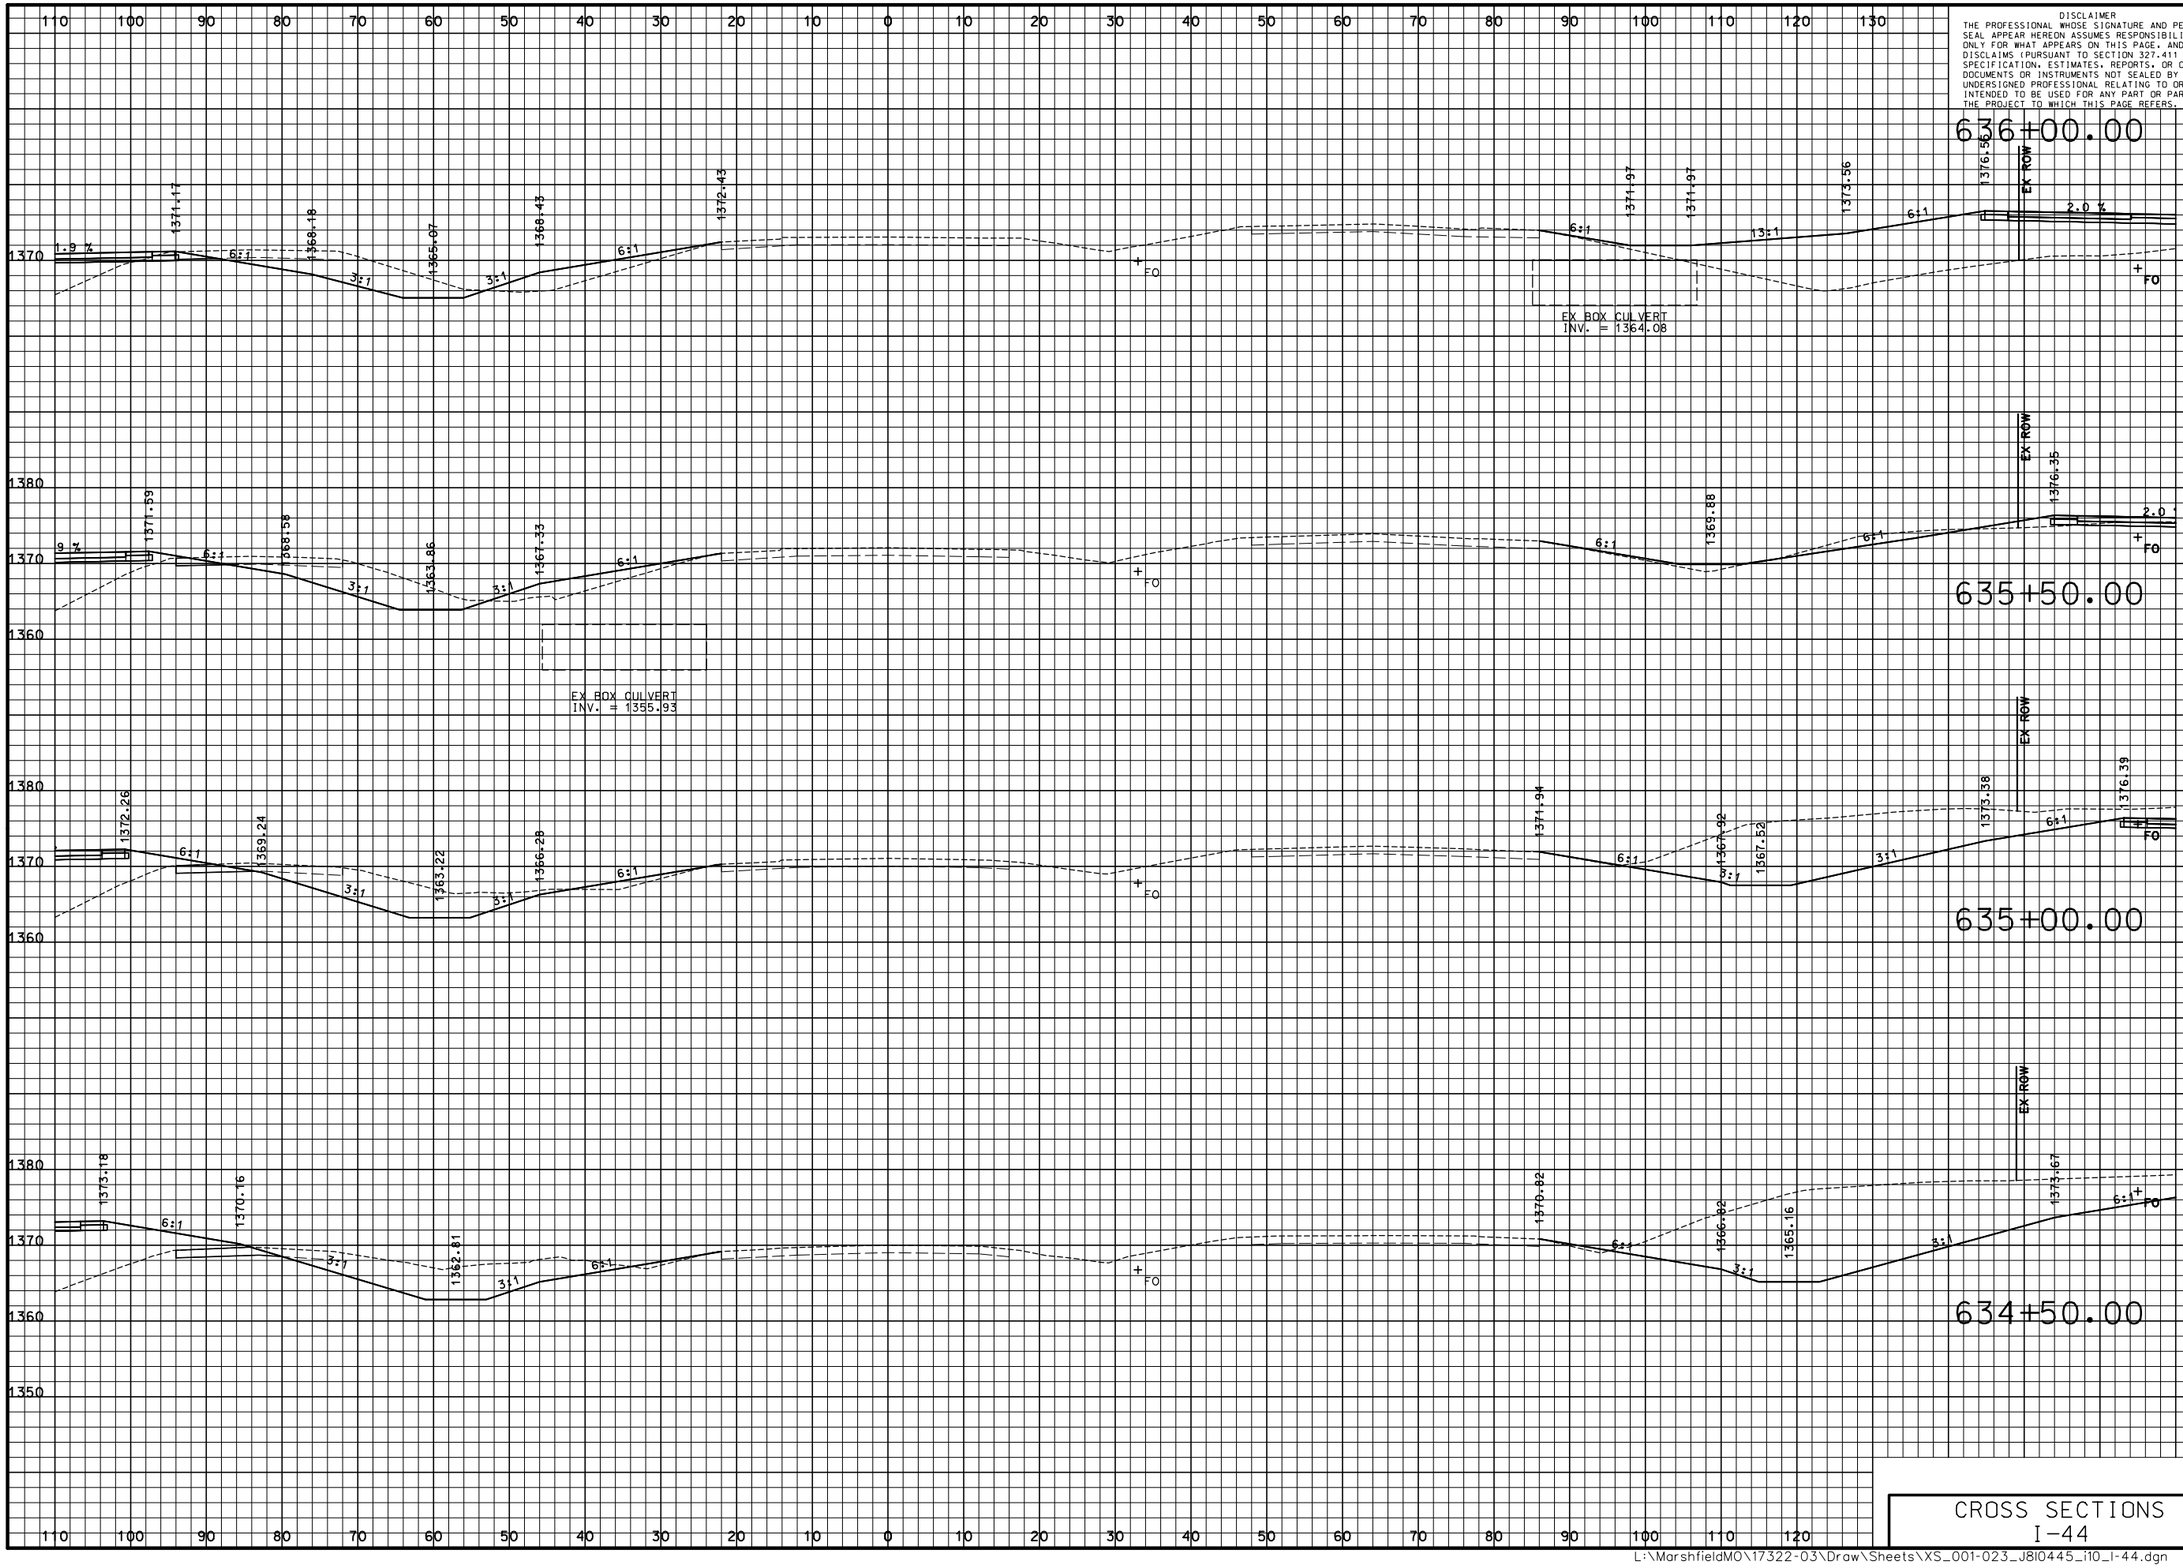

"THIS MEDIA SHOULD NOT BE CONSIDERED A CERTIFIED DOCUMENT."

DATE PREPARED	3/9/2018
ROUTE	I-44
STATE	MO
DISTRICT	SW
SHEET NO.	15
COUNTY	WEBSTER
JOB NO.	J8I0445
CONTRACT ID.	
PROJECT NO.	
BRIDGE NO.	

IF A SEAL IS PRESENT ON THIS SHEET IT HAS BEEN ELECTRONICALLY SEALED AND DATED.

NO.	DESCRIPTION	DATE

MISSOURI HIGHWAYS AND TRANSPORTATION COMMISSION

105 WEST CAPITOL
JEFFERSON CITY, MO 65102
1-888-ASK-MODOT (1-888-275-6636)

CMT
CRAWFORD, MURPHY & TILLY, INC.
ONE MEMORIAL DRIVE, SUITE 500
ST. LOUIS, MO 63102 (314) 436-5500
ENGINEERING CORPORATION - 000631
© Copyright CMT, Inc.

CROSS SECTIONS
I-44

L:\MarshfieldMO\17322-03\Draw\Sheets\XS_001-023_J8I0445_i10_I-44.dgn 3:18:06 PM 3/9/2018

PRELIMINARY PLANS – SUBJECT TO CHANGE

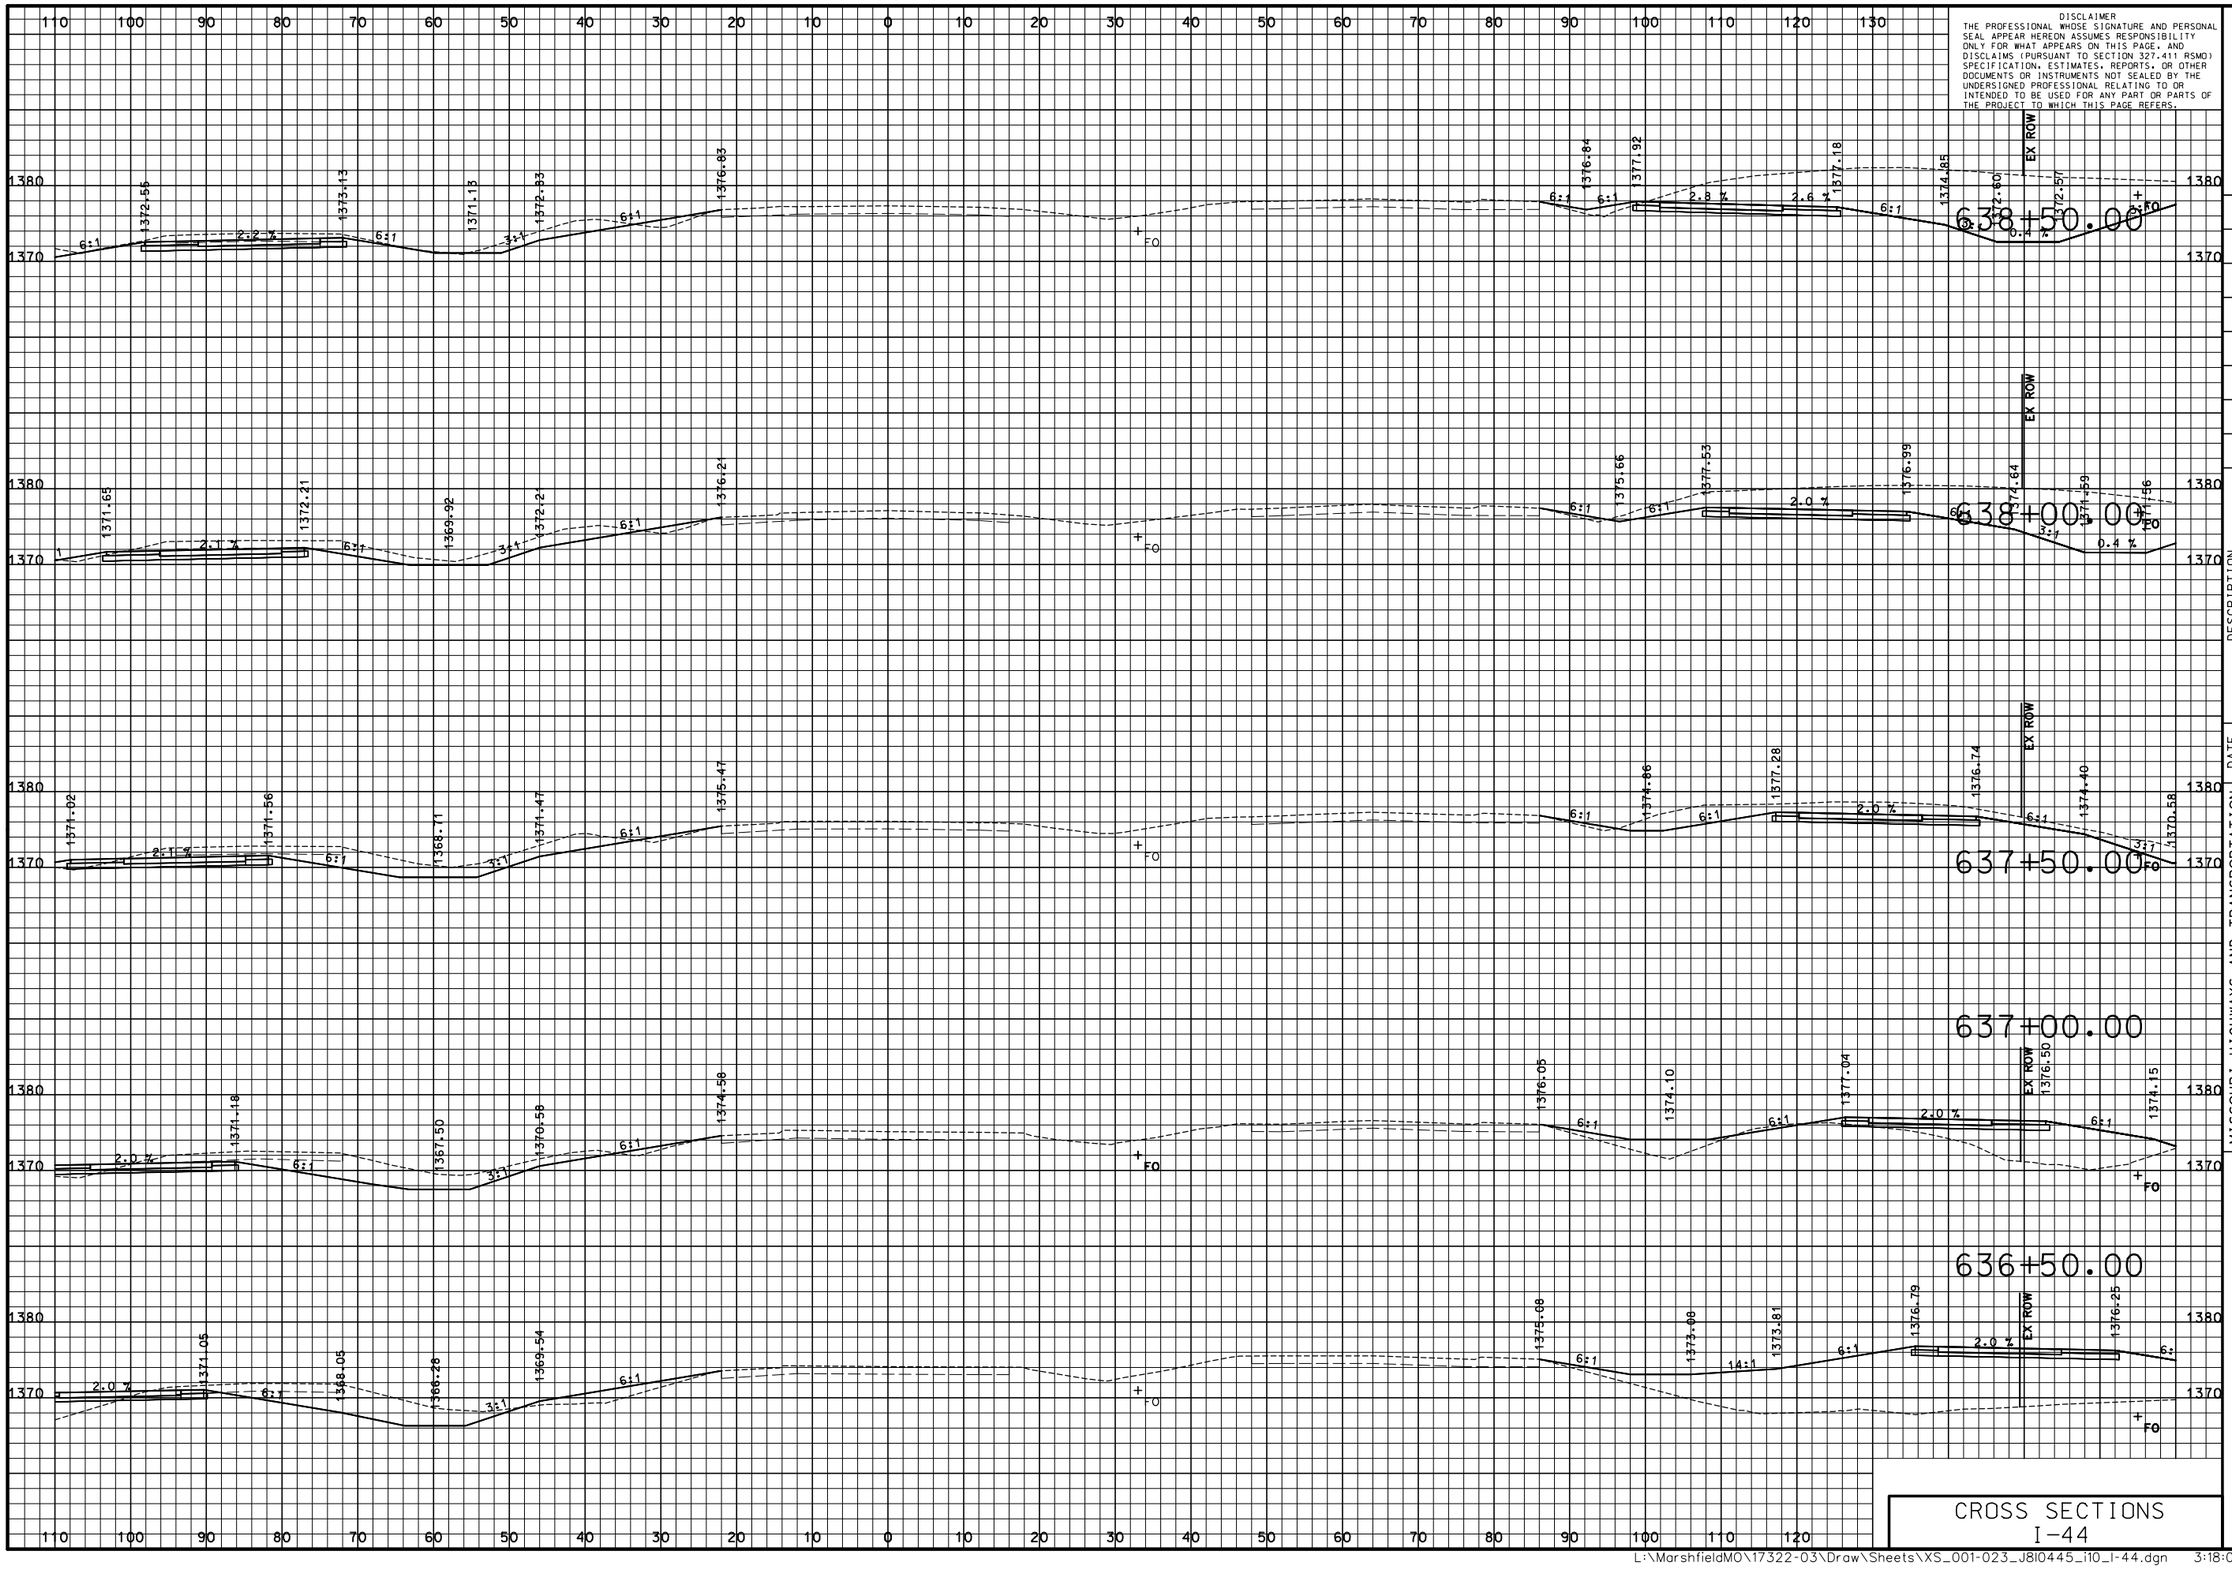

CROSS SECTIONS
I-44

DISCLAIMER
THE PROFESSIONAL WHOSE SIGNATURE AND PERSONAL SEAL APPEAR HEREON ASSUMES RESPONSIBILITY ONLY FOR WHAT APPEARS ON THIS PAGE, AND DISCLAIMS (PURSUANT TO SECTION 327.411 RSMO) SPECIFICATION, ESTIMATES, REPORTS, OR OTHER DOCUMENTS OR INSTRUMENTS NOT SEALED BY THE UNDERSIGNED PROFESSIONAL RELATING TO OR INTENDED TO BE USED FOR ANY PART OR PARTS OF THE PROJECT TO WHICH THIS PAGE REFERS.

"THIS MEDIA SHOULD NOT BE CONSIDERED A CERTIFIED DOCUMENT."

DATE PREPARED: 3/9/2018

ROUTE	STATE
I-44	MO

DISTRICT	SHEET NO.
SW	16

COUNTY: WEBSTER

JOB NO.: J8I0445

CONTRACT ID.:

PROJECT NO.:

BRIDGE NO.:

DESCRIPTION	DATE

IF A SEAL IS PRESENT ON THIS SHEET IT HAS BEEN ELECTRONICALLY SEALED AND DATED.

MISSOURI HIGHWAYS AND TRANSPORTATION COMMISSION

105 WEST CAPITOL
JEFFERSON CITY, MO 65102
1-888-ASK-MODOT (1-888-275-6636)

CMT
CRAWFORD, MURPHY & TILLY, INC.
ONE MEMORIAL DRIVE, SUITE 500
ST. LOUIS, MO 63102 (314) 436-5500
ENGINEERING CORPORATION - 000631

©Copyright CMT, Inc.

PRELIMINARY PLANS – SUBJECT TO CHANGE

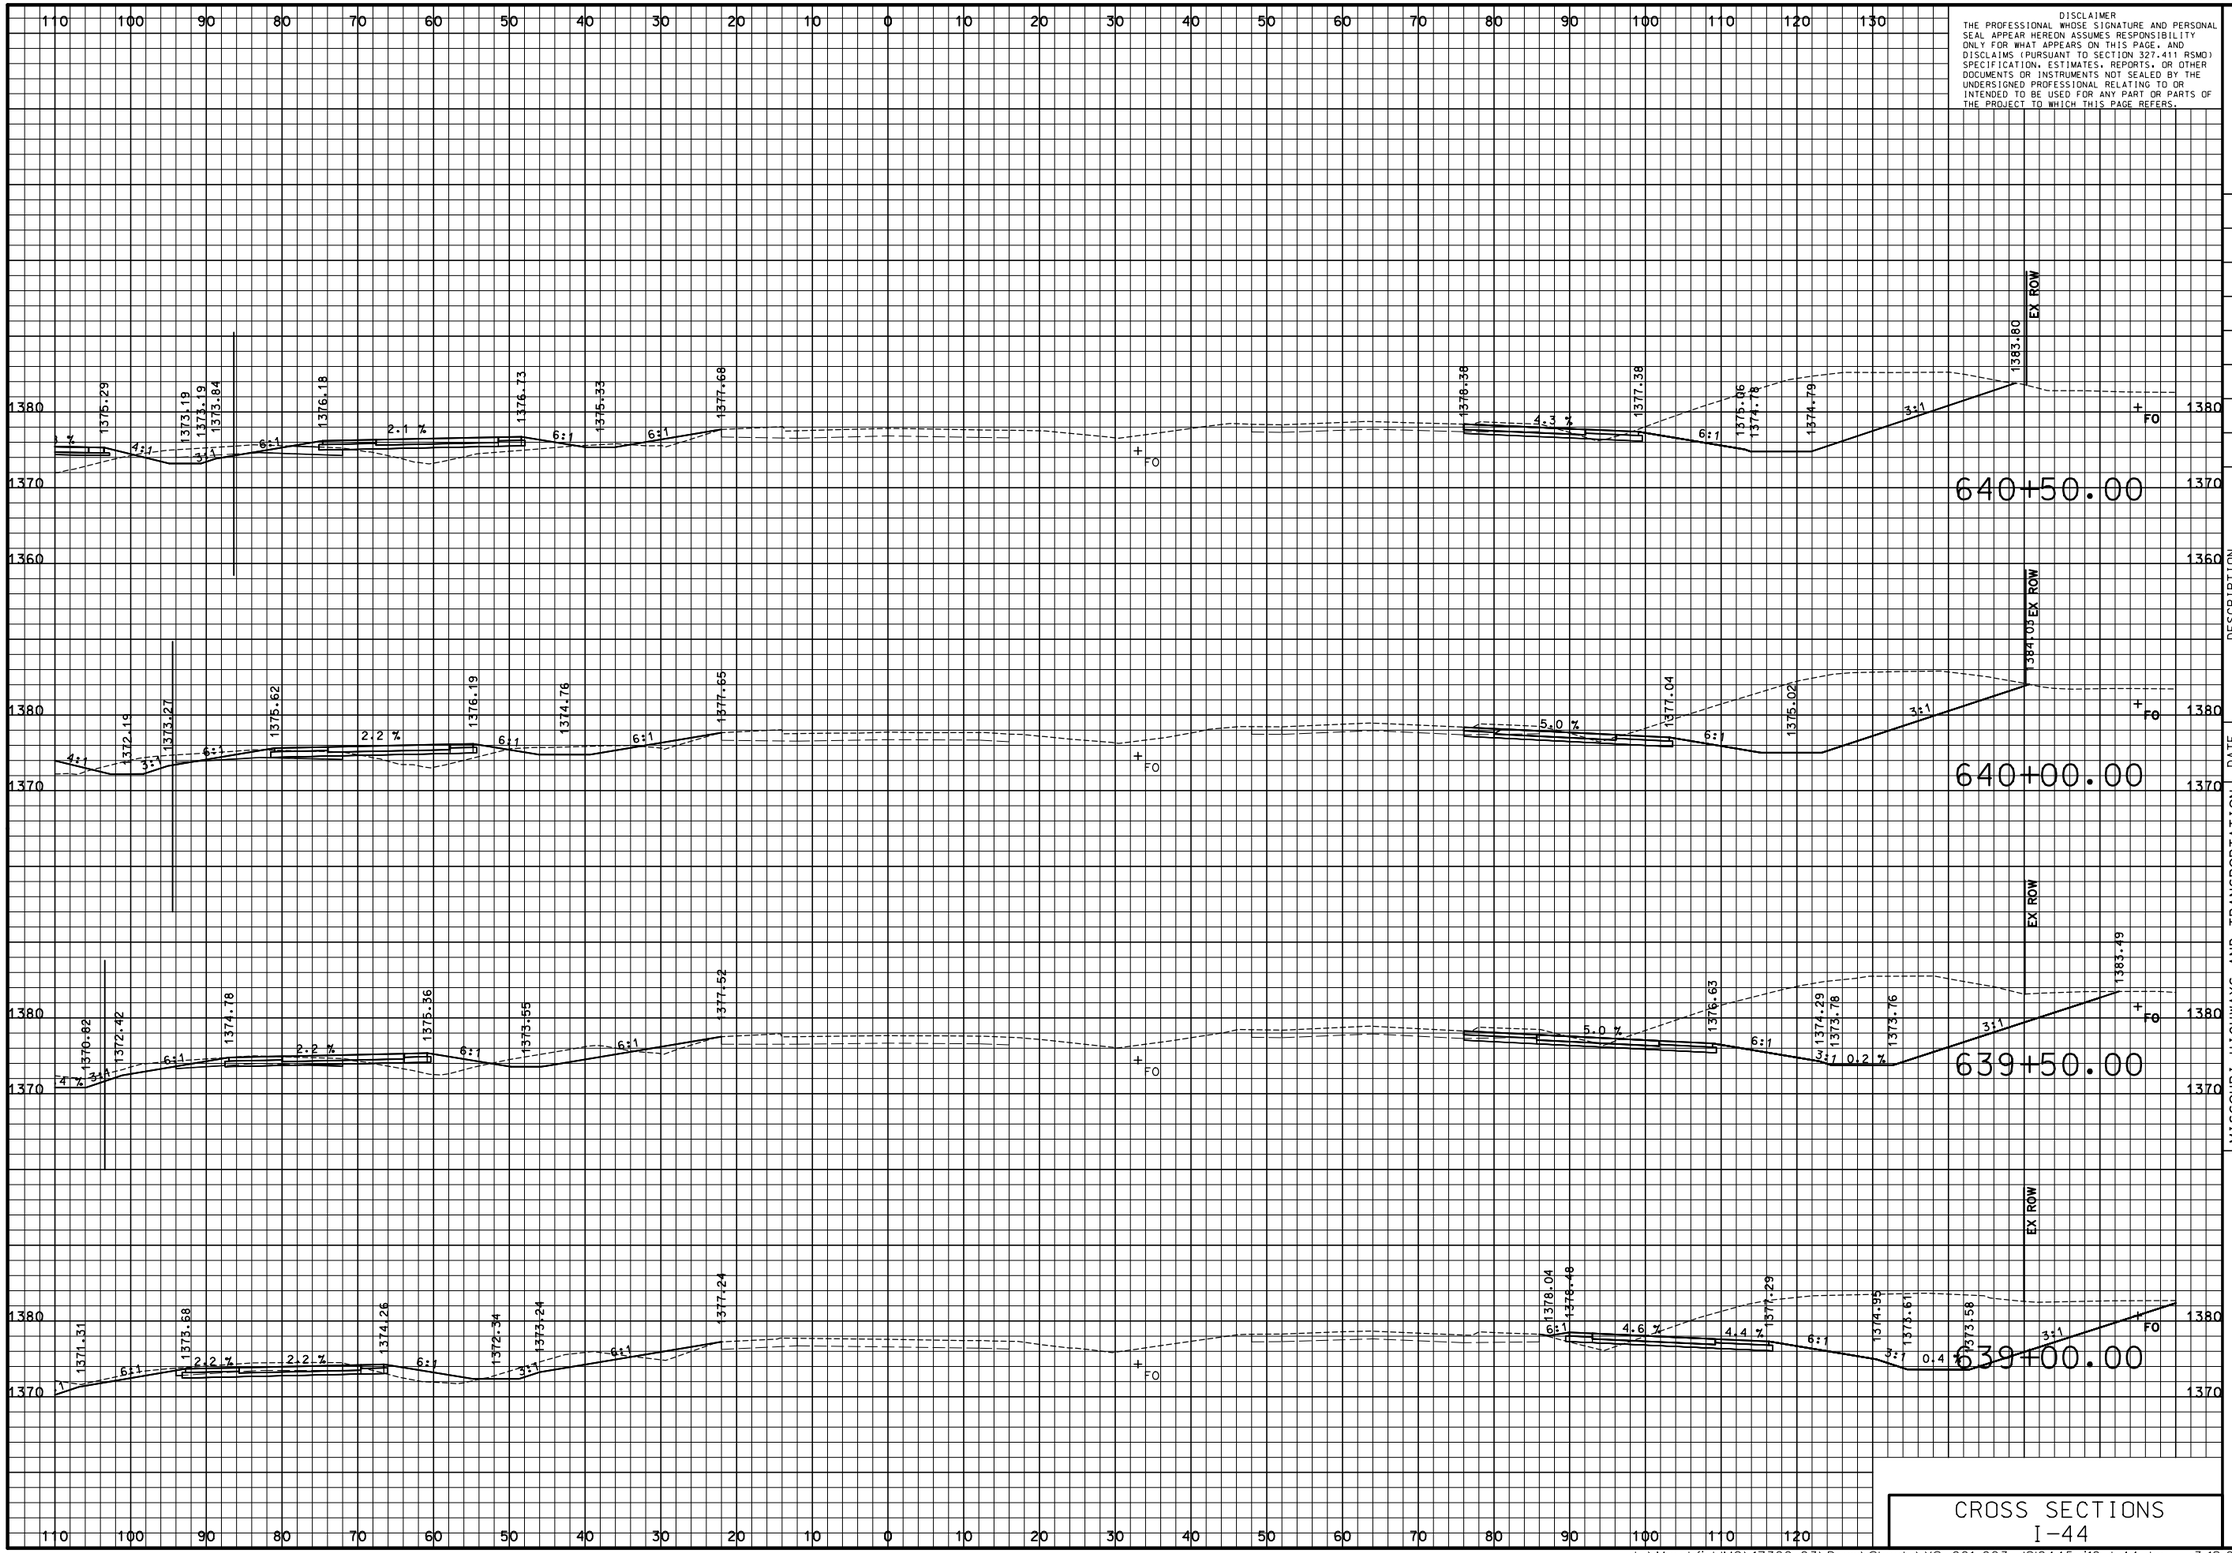

DISCLAIMER
THE PROFESSIONAL WHOSE SIGNATURE AND PERSONAL SEAL APPEAR HEREON ASSUMES RESPONSIBILITY ONLY FOR WHAT APPEARS ON THIS PAGE, AND DISCLAIMS (PURSUANT TO SECTION 327.411 RSMO) SPECIFICATION, ESTIMATES, REPORTS, OR OTHER DOCUMENTS OR INSTRUMENTS NOT SEALED BY THE UNDERSIGNED PROFESSIONAL RELATING TO OR INTENDED TO BE USED FOR ANY PART OR PARTS OF THE PROJECT TO WHICH THIS PAGE REFERS.

"THIS MEDIA SHOULD NOT BE CONSIDERED A CERTIFIED DOCUMENT."

DATE PREPARED
3/9/2018

ROUTE	STATE
I-44	MO
DISTRICT	SHEET NO.
SW	17

COUNTY
WEBSTER

JOB NO.
J8I0445

CONTRACT ID.

PROJECT NO.

BRIDGE NO.

DESCRIPTION	DATE

IF A SEAL IS PRESENT ON THIS SHEET IT HAS BEEN ELECTRONICALLY SEALED AND DATED.

MISSOURI HIGHWAYS AND TRANSPORTATION COMMISSION

MoDOT

105 WEST CAPITOL
JEFFERSON CITY, MO 65102
1-888-ASK-MODOT (1-888-275-6636)

CMT

©Copyright CMT, Inc.

CRAWFORD, MURPHY & TILLY, INC.
ONE MEMORIAL DRIVE, SUITE 500
ST. LOUIS, MO 63102 (314) 436-5500
ENGINEERING CORPORATION - 000631

CROSS SECTIONS
I-44

L:\MarshfieldMO\17322-03\Draw\Sheets\XS_001-023_J8I0445_i10_I-44.dgn 3:18:07 PM 3/9/2018

PRELIMINARY PLANS – SUBJECT TO CHANGE

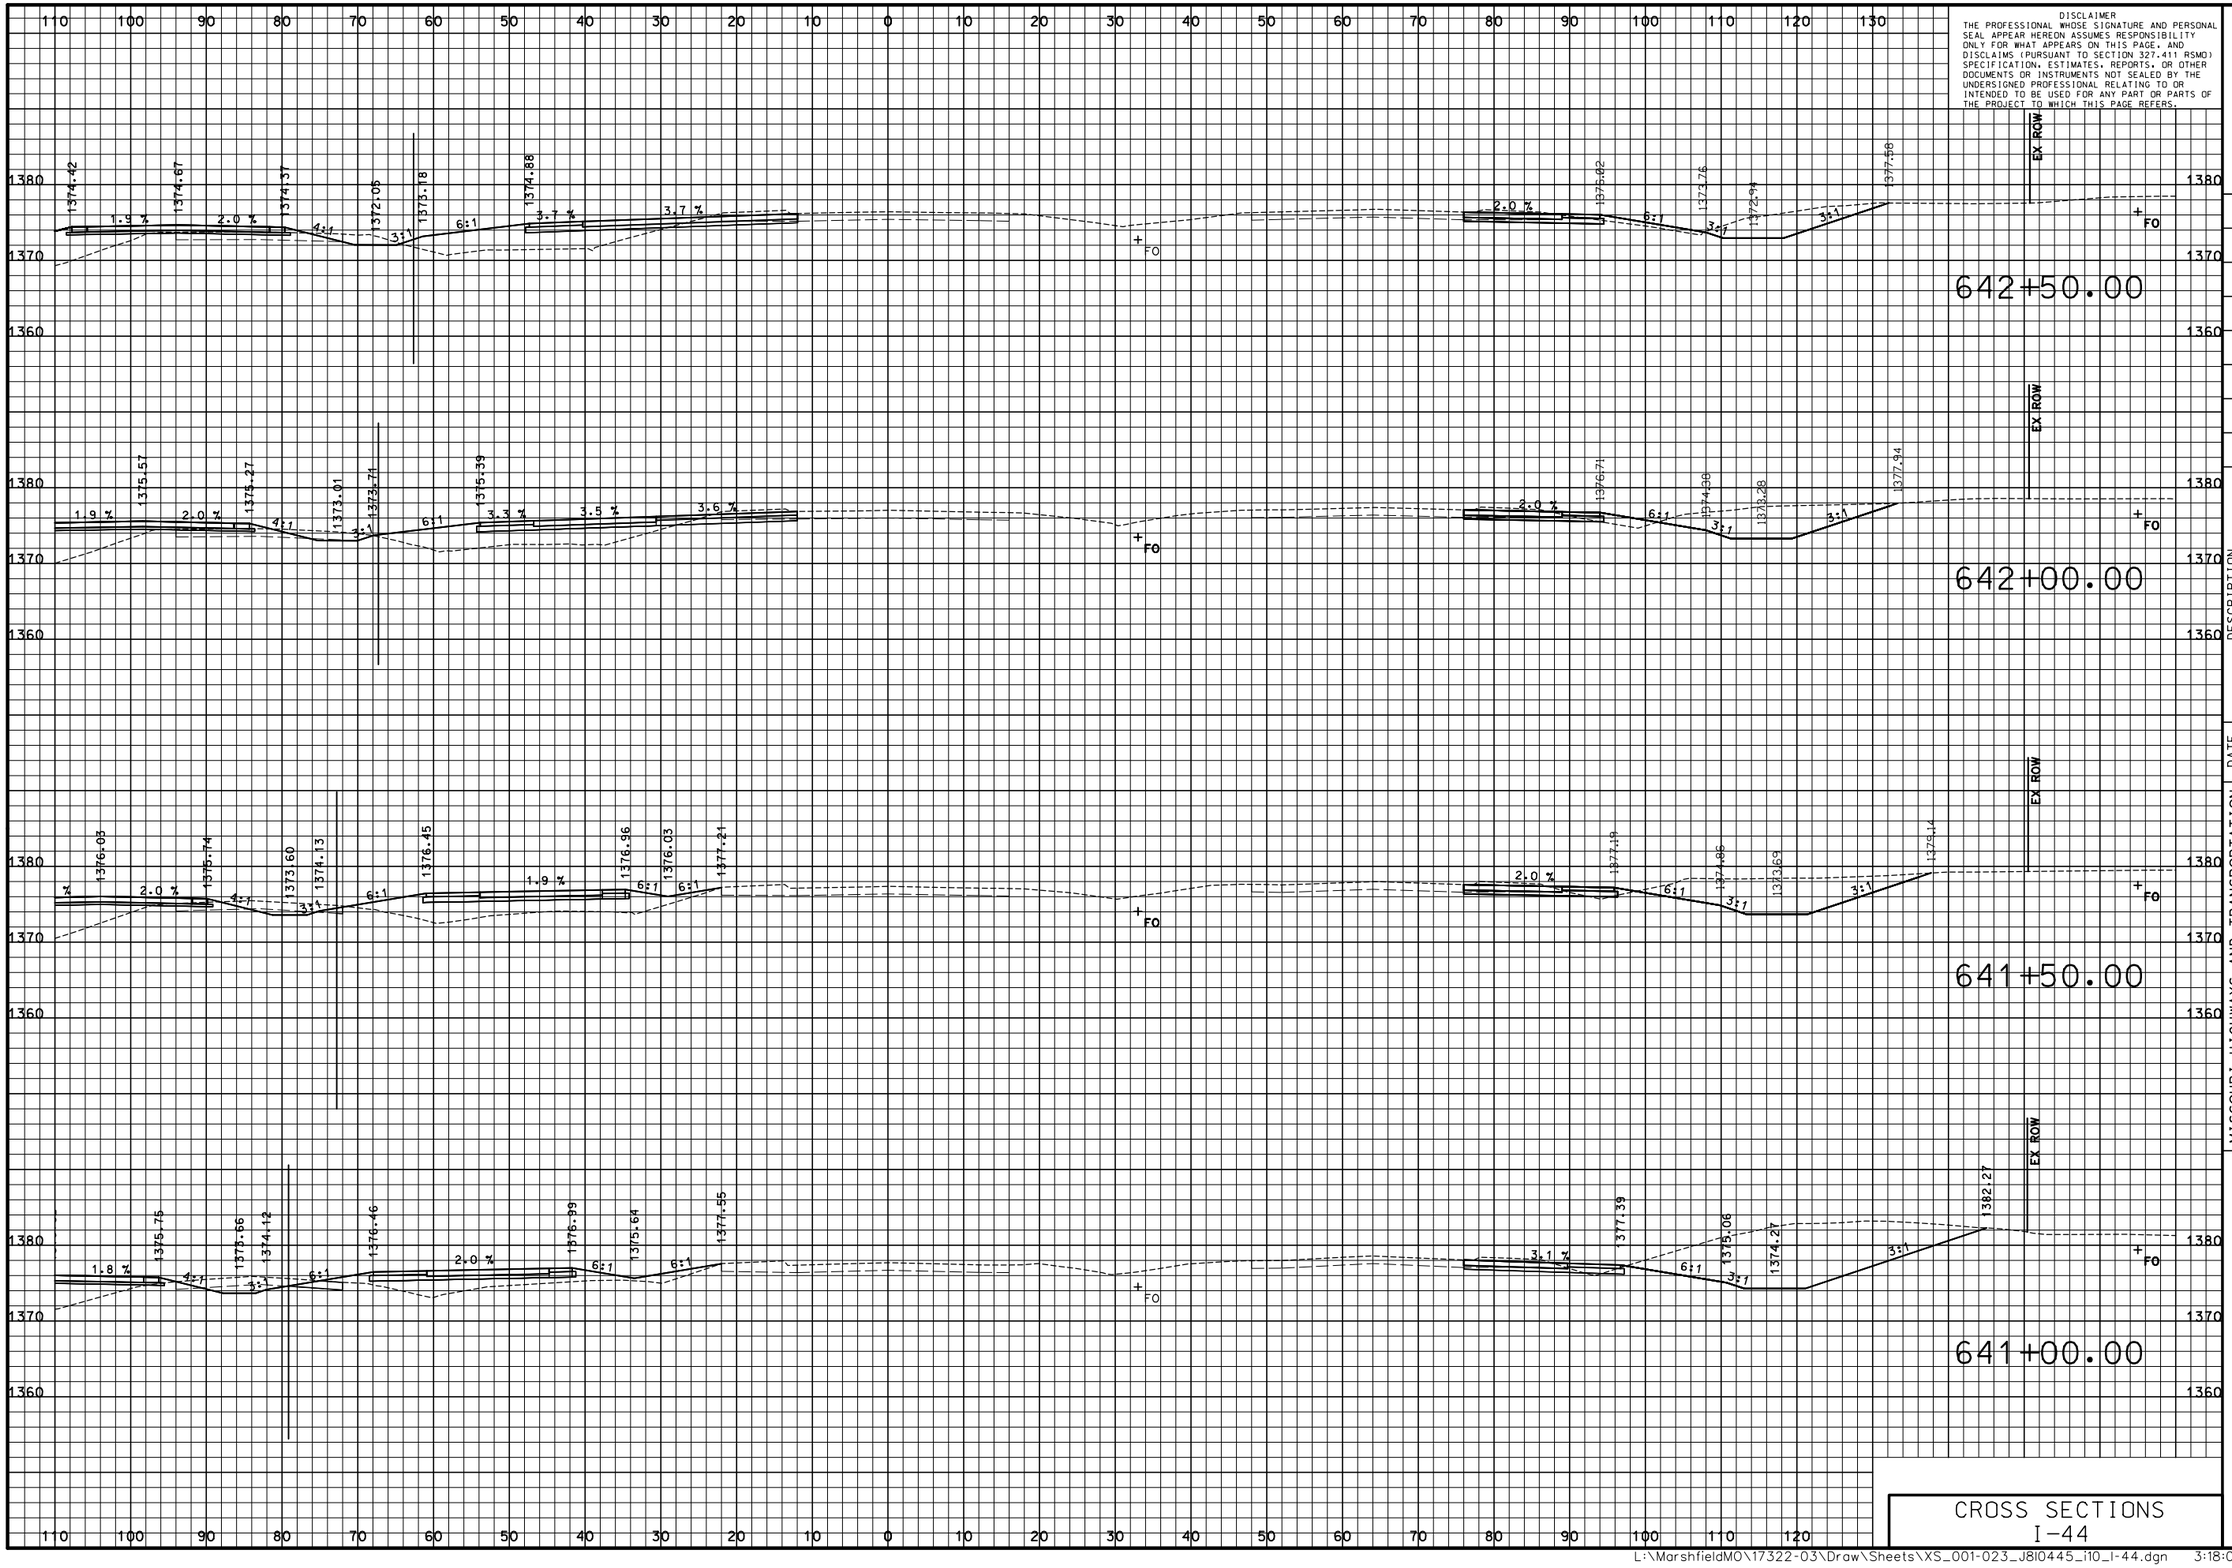

DISCLAIMER
THE PROFESSIONAL WHOSE SIGNATURE AND PERSONAL SEAL APPEAR HEREON ASSUMES RESPONSIBILITY ONLY FOR WHAT APPEARS ON THIS PAGE, AND DISCLAIMS (PURSUANT TO SECTION 327.411 RSMO) SPECIFICATION, ESTIMATES, REPORTS, OR OTHER DOCUMENTS OR INSTRUMENTS NOT SEALED BY THE UNDERSIGNED PROFESSIONAL RELATING TO OR INTENDED TO BE USED FOR ANY PART OR PARTS OF THE PROJECT TO WHICH THIS PAGE REFERS.

"THIS MEDIA SHOULD NOT BE CONSIDERED A CERTIFIED DOCUMENT."

DATE PREPARED
3/9/2018

ROUTE	STATE
I-44	MO
DISTRICT	SHEET NO.
SW	18

COUNTY
WEBSTER

JOB NO.
J8I0445

CONTRACT ID.

PROJECT NO.

BRIDGE NO.

DATE	DESCRIPTION

IF A SEAL IS PRESENT ON THIS SHEET IT HAS BEEN ELECTRONICALLY SEALED AND DATED.

MISSOURI HIGHWAYS AND TRANSPORTATION COMMISSION

MoDOT
105 WEST CAPITOL
JEFFERSON CITY, MO 65102
1-888-ASK-MODOT (1-888-275-6636)

CMT
©Copyright CMT, Inc.
CRAWFORD, MURPHY & TILLY, INC.
ONE MEMORIAL DRIVE, SUITE 500
ST. LOUIS, MO 63102 (314) 436-5500
ENGINEERING CORPORATION - 000631

CROSS SECTIONS
I-44

L:\MarshfieldMO\17322-03\Draw\Sheets\XS_001-023_J8I0445_i10_I-44.dgn 3:18:08 PM 3/9/2018

PRELIMINARY PLANS – SUBJECT TO CHANGE

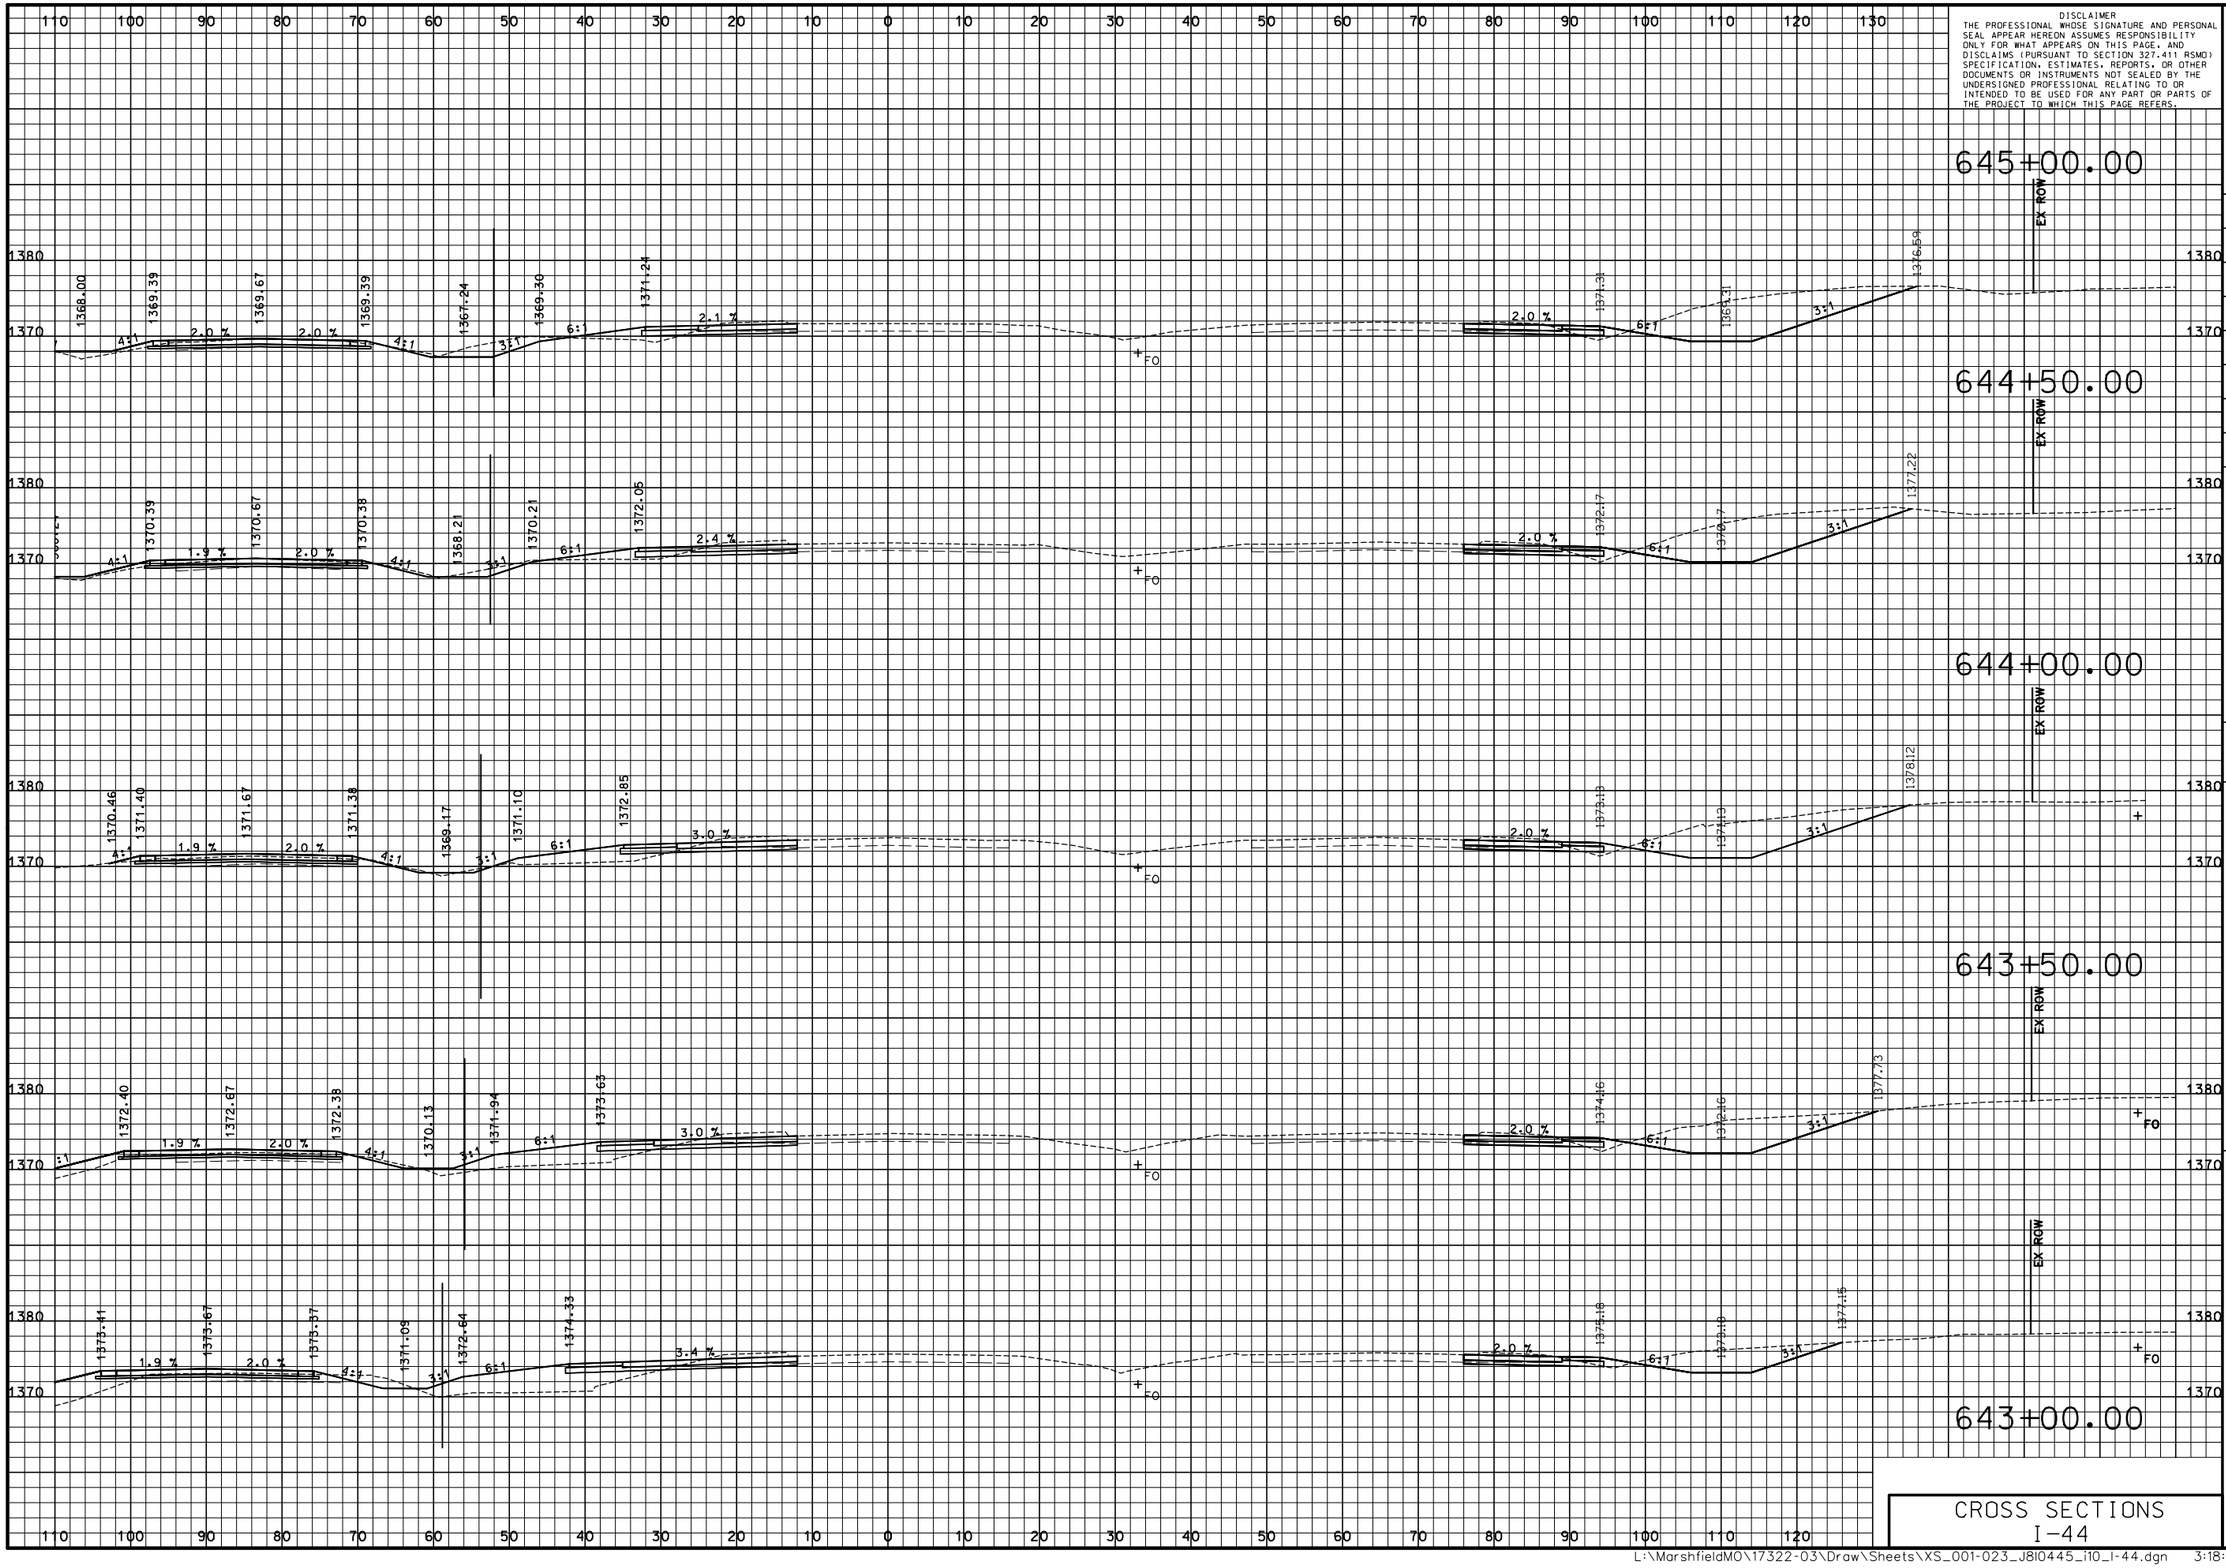

DISCLAIMER
THE PROFESSIONAL WHOSE SIGNATURE AND PERSONAL SEAL APPEAR HEREON ASSUMES RESPONSIBILITY ONLY FOR WHAT APPEARS ON THIS PAGE, AND DISCLAIMS (PURSUANT TO SECTION 327.411 RSMO) SPECIFICATION, ESTIMATES, REPORTS, OR OTHER DOCUMENTS OR INSTRUMENTS NOT SEALED BY THE UNDERSIGNED PROFESSIONAL RELATING TO OR INTENDED TO BE USED FOR ANY PART OR PARTS OF THE PROJECT TO WHICH THIS PAGE REFERS.

"THIS MEDIA SHOULD NOT BE CONSIDERED A CERTIFIED DOCUMENT."

DATE PREPARED
3/9/2018

ROUTE	STATE
I-44	MO
DISTRICT	SHEET NO.
SW	19

COUNTY
WEBSTER

JOB NO.
J8I0445

CONTRACT ID.

PROJECT NO.

BRIDGE NO.

IF A SEAL IS PRESENT ON THIS SHEET IT HAS BEEN ELECTRONICALLY SEALED AND DATED.

DESCRIPTION	DATE

MISSOURI HIGHWAYS AND TRANSPORTATION COMMISSION

105 WEST CAPITOL
JEFFERSON CITY, MO 65102
1-888-ASK-MODOT (1-888-275-6636)

CMT
©Copyright CMT, Inc.
CRAWFORD, MURPHY & TILLY, INC.
ONE MEMORIAL DRIVE, SUITE 500
ST. LOUIS, MO 63102 (314) 436-5500
ENGINEERING CORPORATION - 000631

CROSS SECTIONS
I-44

L:\MarshfieldMO\17322-03\Draw\Sheets\XS_001-023_J8I0445_i10_I-44.dgn 3:18:08 PM 3/9/2018

PRELIMINARY PLANS – SUBJECT TO CHANGE

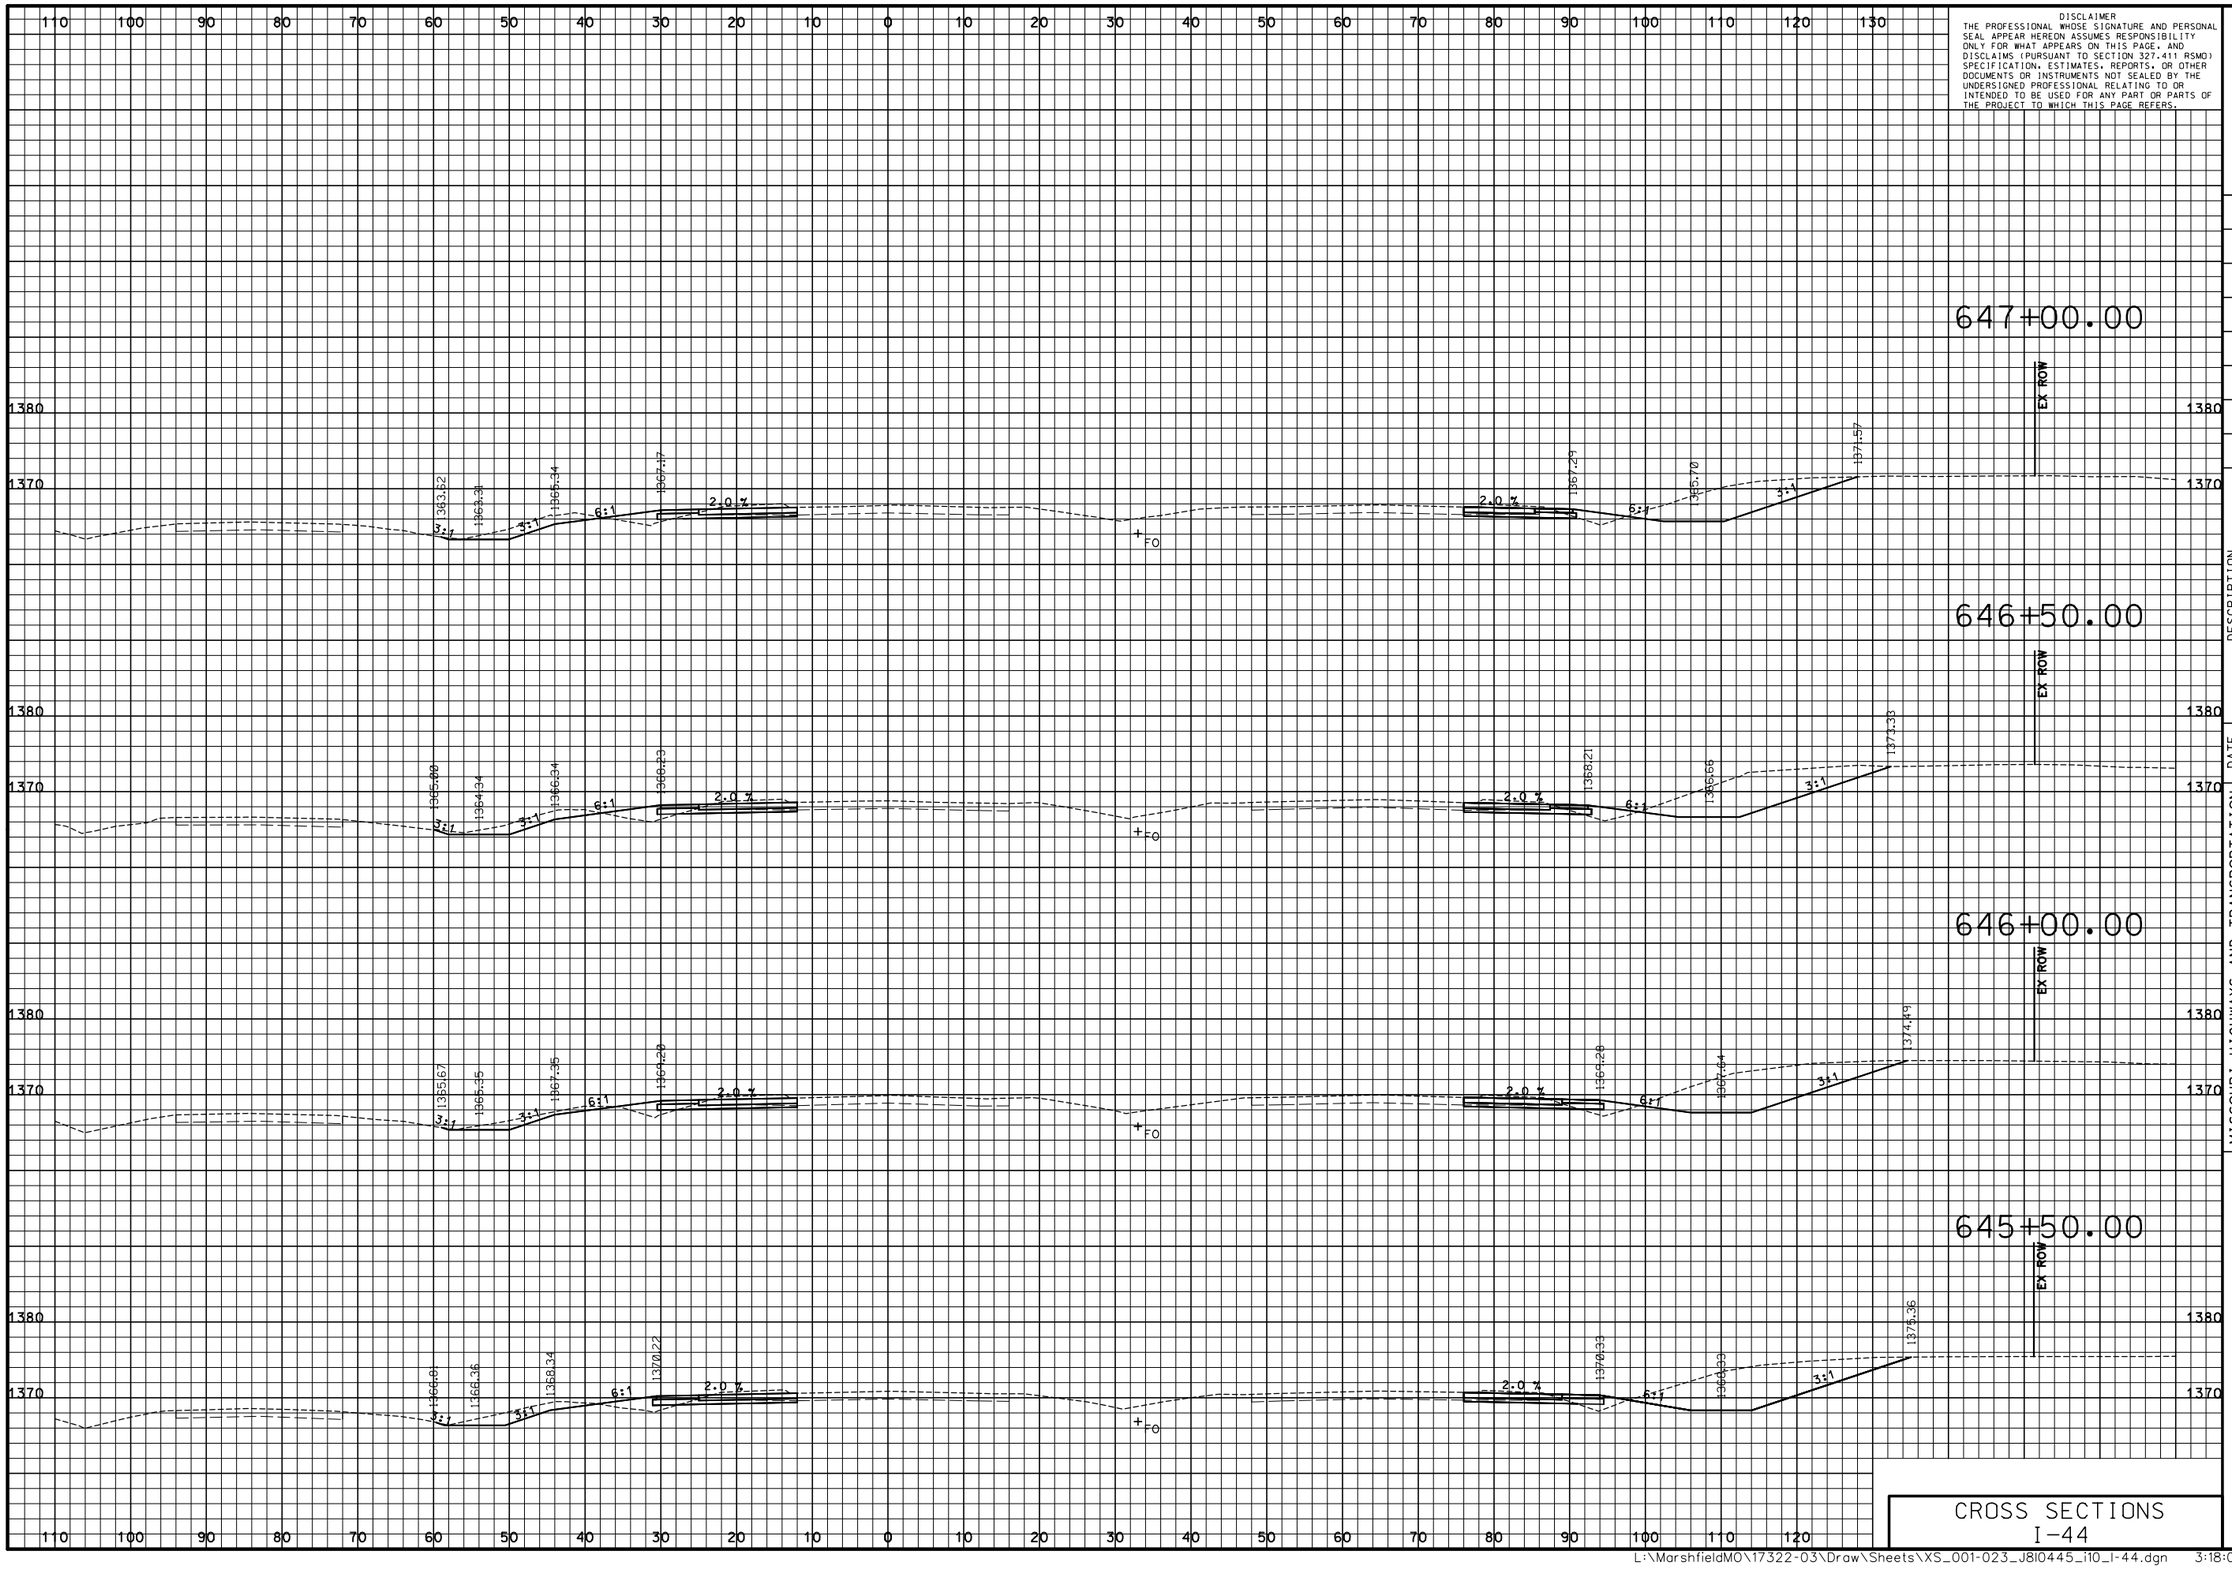

DISCLAIMER
THE PROFESSIONAL WHOSE SIGNATURE AND PERSONAL SEAL APPEAR HEREON ASSUMES RESPONSIBILITY ONLY FOR WHAT APPEARS ON THIS PAGE, AND DISCLAIMS (PURSUANT TO SECTION 327.411 RSMO) SPECIFICATION, ESTIMATES, REPORTS, OR OTHER DOCUMENTS OR INSTRUMENTS NOT SEALED BY THE UNDERSIGNED PROFESSIONAL RELATING TO OR INTENDED TO BE USED FOR ANY PART OR PARTS OF THE PROJECT TO WHICH THIS PAGE REFERS.

"THIS MEDIA SHOULD NOT BE CONSIDERED A CERTIFIED DOCUMENT."

DATE PREPARED
3/9/2018

ROUTE	STATE
I-44	MO
DISTRICT	SHEET NO.
SW	20

COUNTY
WEBSTER

JOB NO.
J8I0445

CONTRACT ID.

PROJECT NO.

BRIDGE NO.

DESCRIPTION	DATE

IF A SEAL IS PRESENT ON THIS SHEET IT HAS BEEN ELECTRONICALLY SEALED AND DATED.

MISSOURI HIGHWAYS AND TRANSPORTATION COMMISSION

105 WEST CAPITOL
JEFFERSON CITY, MO 65102
1-888-ASK-MODOT (1-888-275-6636)

CMT
©Copyright CMT, Inc.
CRAWFORD, MURPHY & TILLY, INC.
ONE MEMORIAL DRIVE, SUITE 500
ST. LOUIS, MO 63102 (314) 436-5500
ENGINEERING CORPORATION - 000631

CROSS SECTIONS
I-44

PRELIMINARY PLANS – SUBJECT TO CHANGE

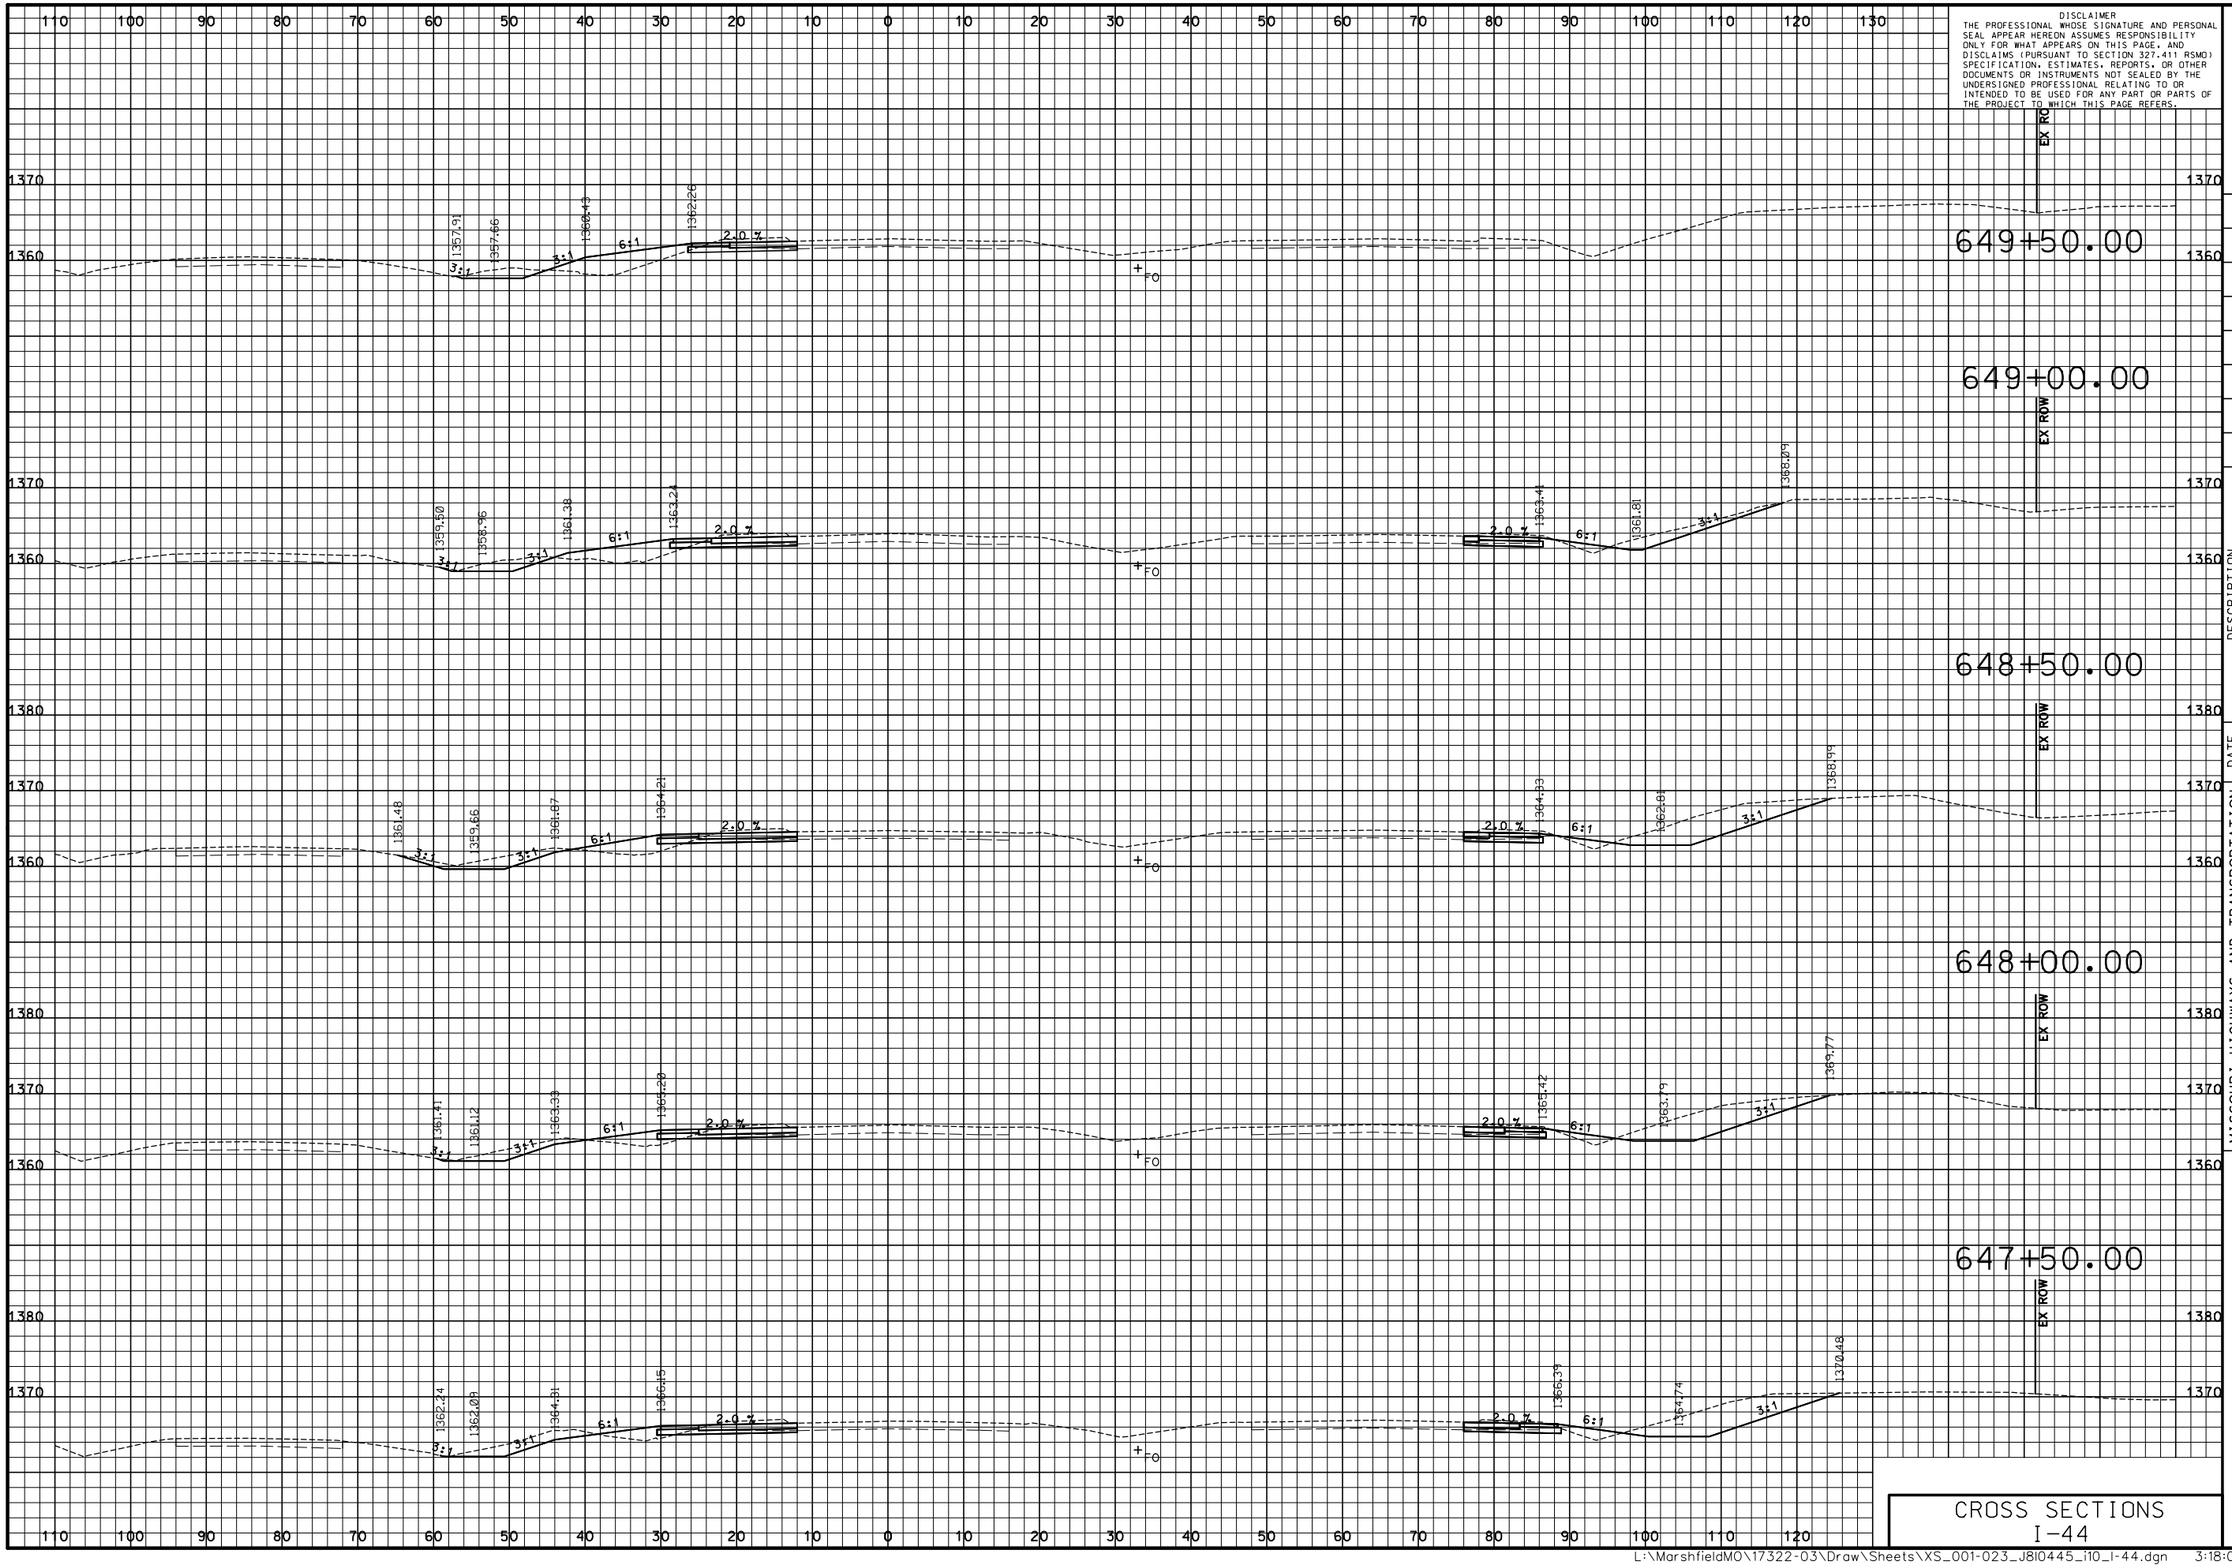

DISCLAIMER
THE PROFESSIONAL WHOSE SIGNATURE AND PERSONAL SEAL APPEAR HEREON ASSUMES RESPONSIBILITY ONLY FOR WHAT APPEARS ON THIS PAGE, AND DISCLAIMS (PURSUANT TO SECTION 327.411 RSMO) SPECIFICATION, ESTIMATES, REPORTS, OR OTHER DOCUMENTS OR INSTRUMENTS NOT SEALED BY THE UNDERSIGNED PROFESSIONAL RELATING TO OR INTENDED TO BE USED FOR ANY PART OR PARTS OF THE PROJECT TO WHICH THIS PAGE REFERS.

"THIS MEDIA SHOULD NOT BE CONSIDERED A CERTIFIED DOCUMENT."

DATE PREPARED
3/9/2018

ROUTE	STATE
I-44	MO
DISTRICT	SHEET NO.
SW	21

COUNTY
WEBSTER

JOB NO.
J8I0445

CONTRACT ID.

PROJECT NO.

BRIDGE NO.

DESCRIPTION	DATE

MISSOURI HIGHWAYS AND TRANSPORTATION COMMISSION

105 WEST CAPITOL
JEFFERSON CITY, MO 65102
1-888-ASK-MODOT (1-888-275-6636)

CMT
CRAWFORD, MURPHY & TILLY, INC.
ONE MEMORIAL DRIVE, SUITE 500
ST. LOUIS, MO 63102 (314) 436-5500
ENGINEERING CORPORATION - 000631

© Copyright CMT, Inc.

IF A SEAL IS PRESENT ON THIS SHEET IT HAS BEEN ELECTRONICALLY SEALED AND DATED.

CROSS SECTIONS
I-44

PRELIMINARY PLANS – SUBJECT TO CHANGE

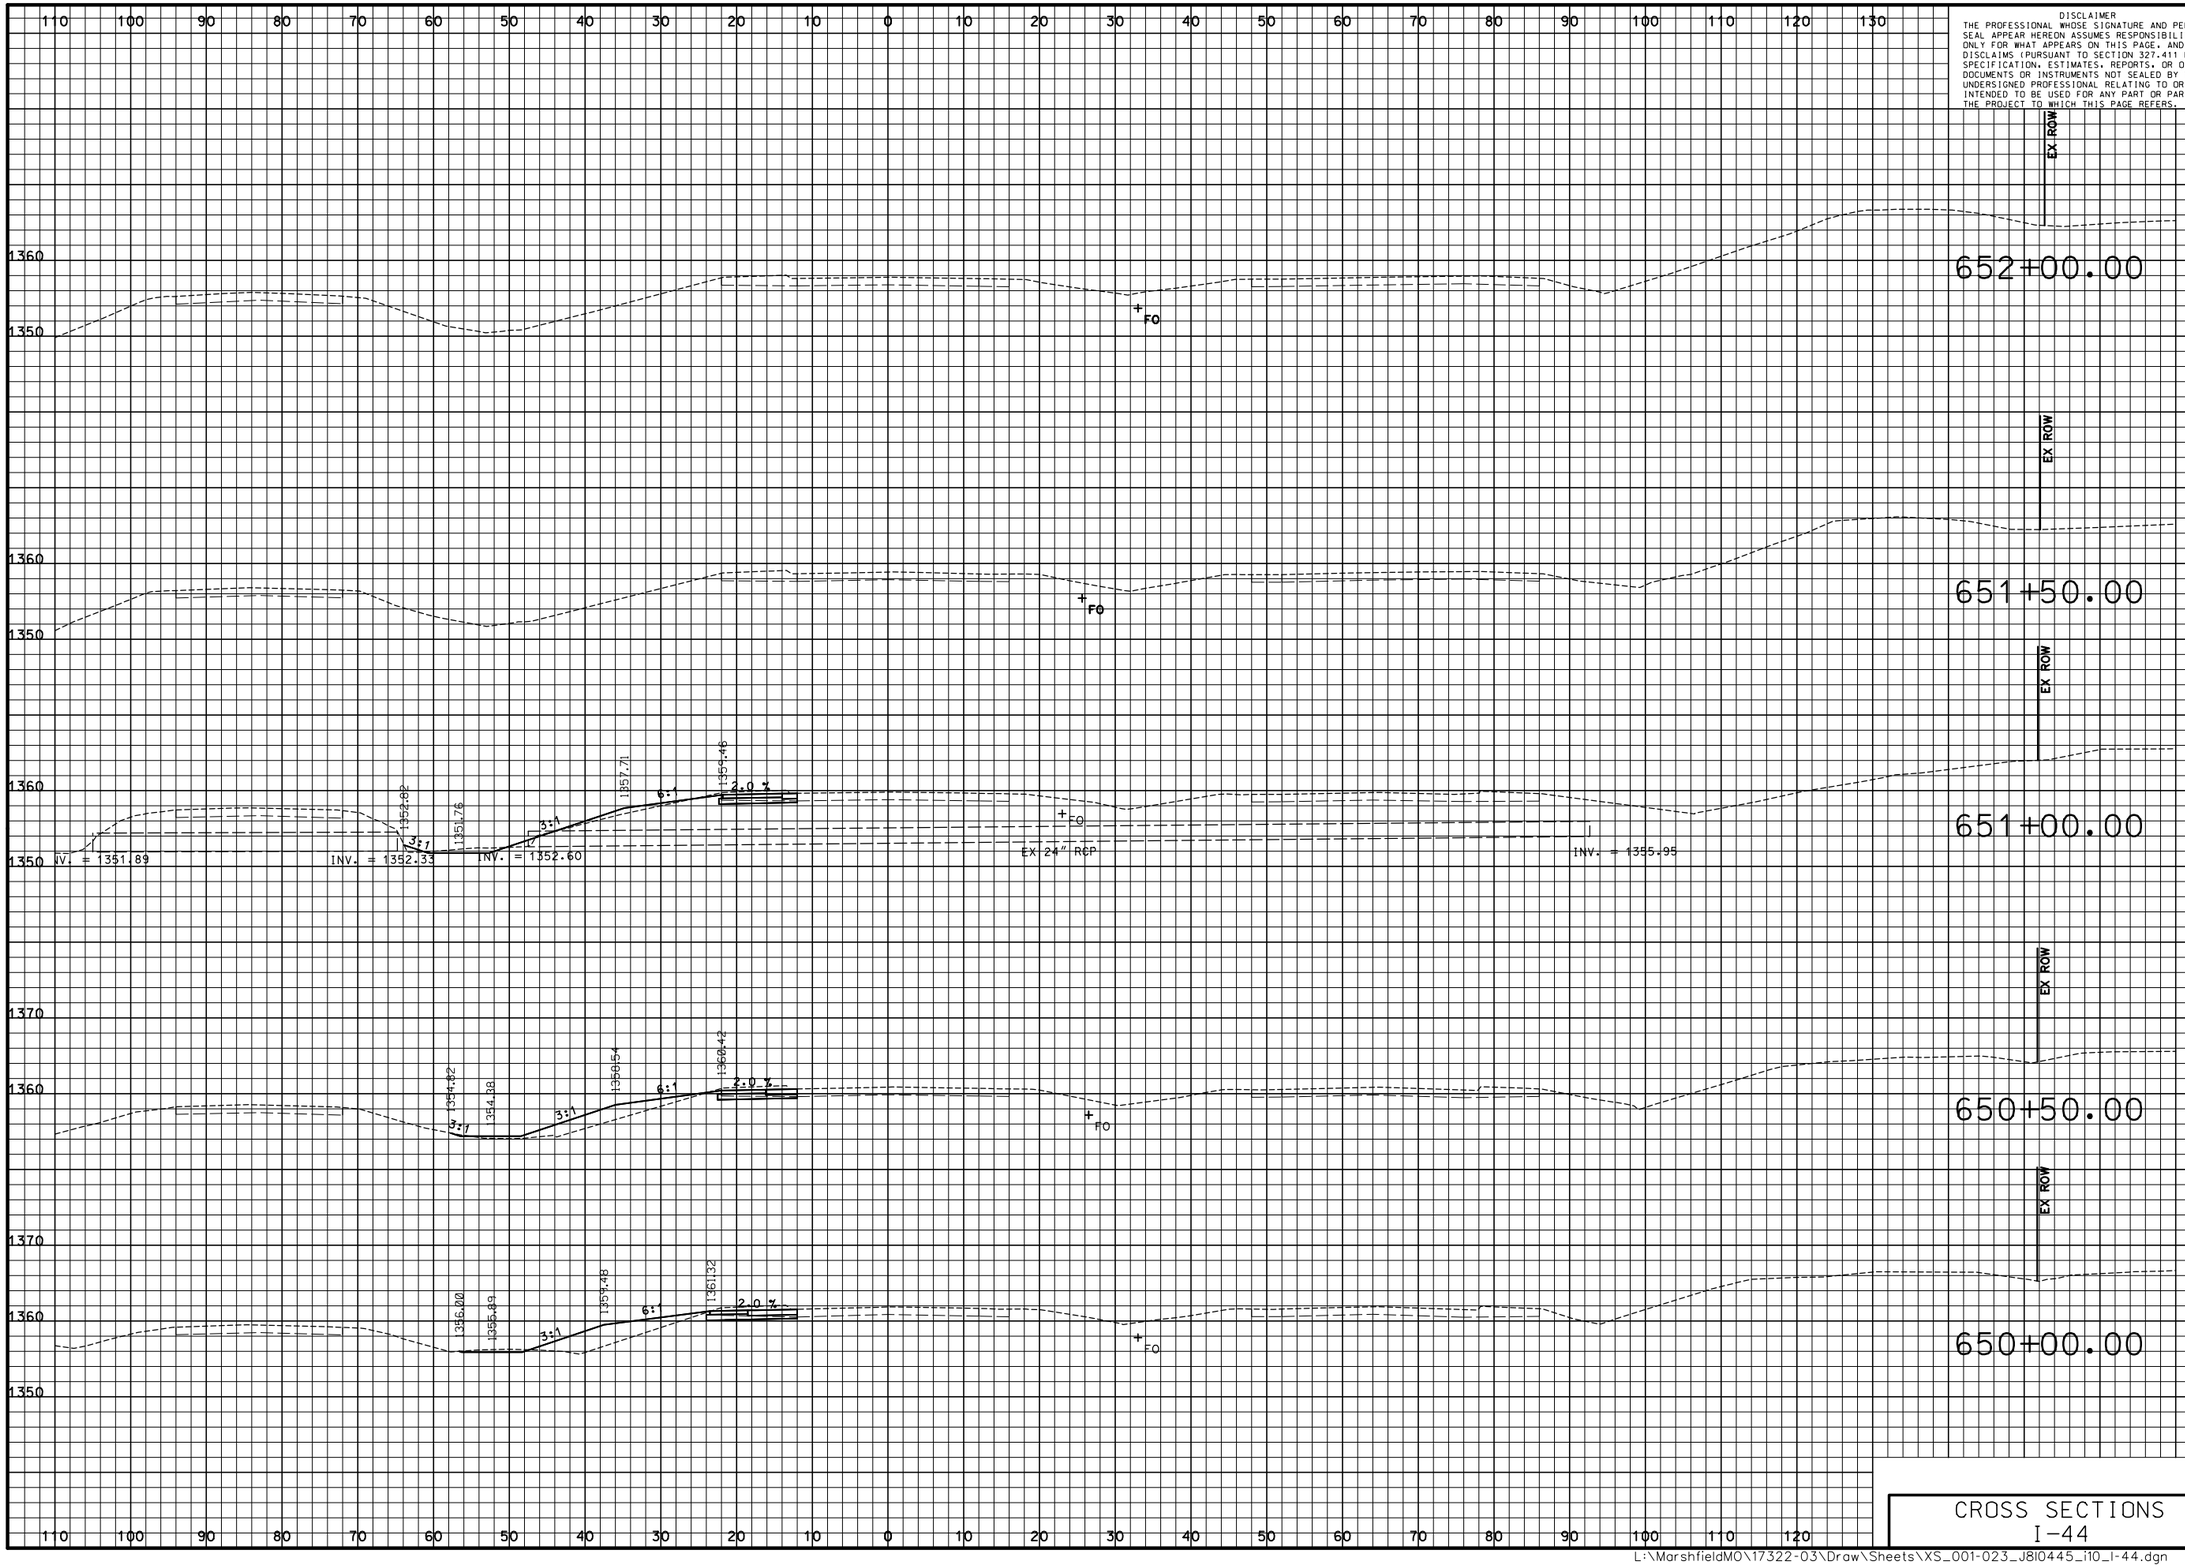

DISCLAIMER
THE PROFESSIONAL WHOSE SIGNATURE AND PERSONAL SEAL APPEAR HEREON ASSUMES RESPONSIBILITY ONLY FOR WHAT APPEARS ON THIS PAGE, AND DISCLAIMS (PURSUANT TO SECTION 327.411 RSMO) SPECIFICATION, ESTIMATES, REPORTS, OR OTHER DOCUMENTS OR INSTRUMENTS NOT SEALED BY THE UNDERSIGNED PROFESSIONAL RELATING TO OR INTENDED TO BE USED FOR ANY PART OR PARTS OF THE PROJECT TO WHICH THIS PAGE REFERS.

"THIS MEDIA SHOULD NOT BE CONSIDERED A CERTIFIED DOCUMENT."

DATE PREPARED
3/9/2018

ROUTE	STATE
I-44	MO
DISTRICT	SHEET NO.
SW	22

COUNTY
WEBSTER

JOB NO.
J8I0445

CONTRACT ID.

PROJECT NO.

BRIDGE NO.

DESCRIPTION	DATE

MISSOURI HIGHWAYS AND TRANSPORTATION COMMISSION

MoDOT

105 WEST CAPITOL
JEFFERSON CITY, MO 65102
1-888-ASK-MODOT (1-888-275-6636)

CMT
CRAWFORD, MURPHY & TILLY, INC.
ONE MEMORIAL DRIVE, SUITE 500
ST. LOUIS, MO 63102 (314) 436-5500
ENGINEERING CORPORATION - 000631

© Copyright CMT, Inc.

IF A SEAL IS PRESENT ON THIS SHEET IT HAS BEEN ELECTRONICALLY SEALED AND DATED.

CROSS SECTIONS
I-44

PRELIMINARY PLANS – SUBJECT TO CHANGE

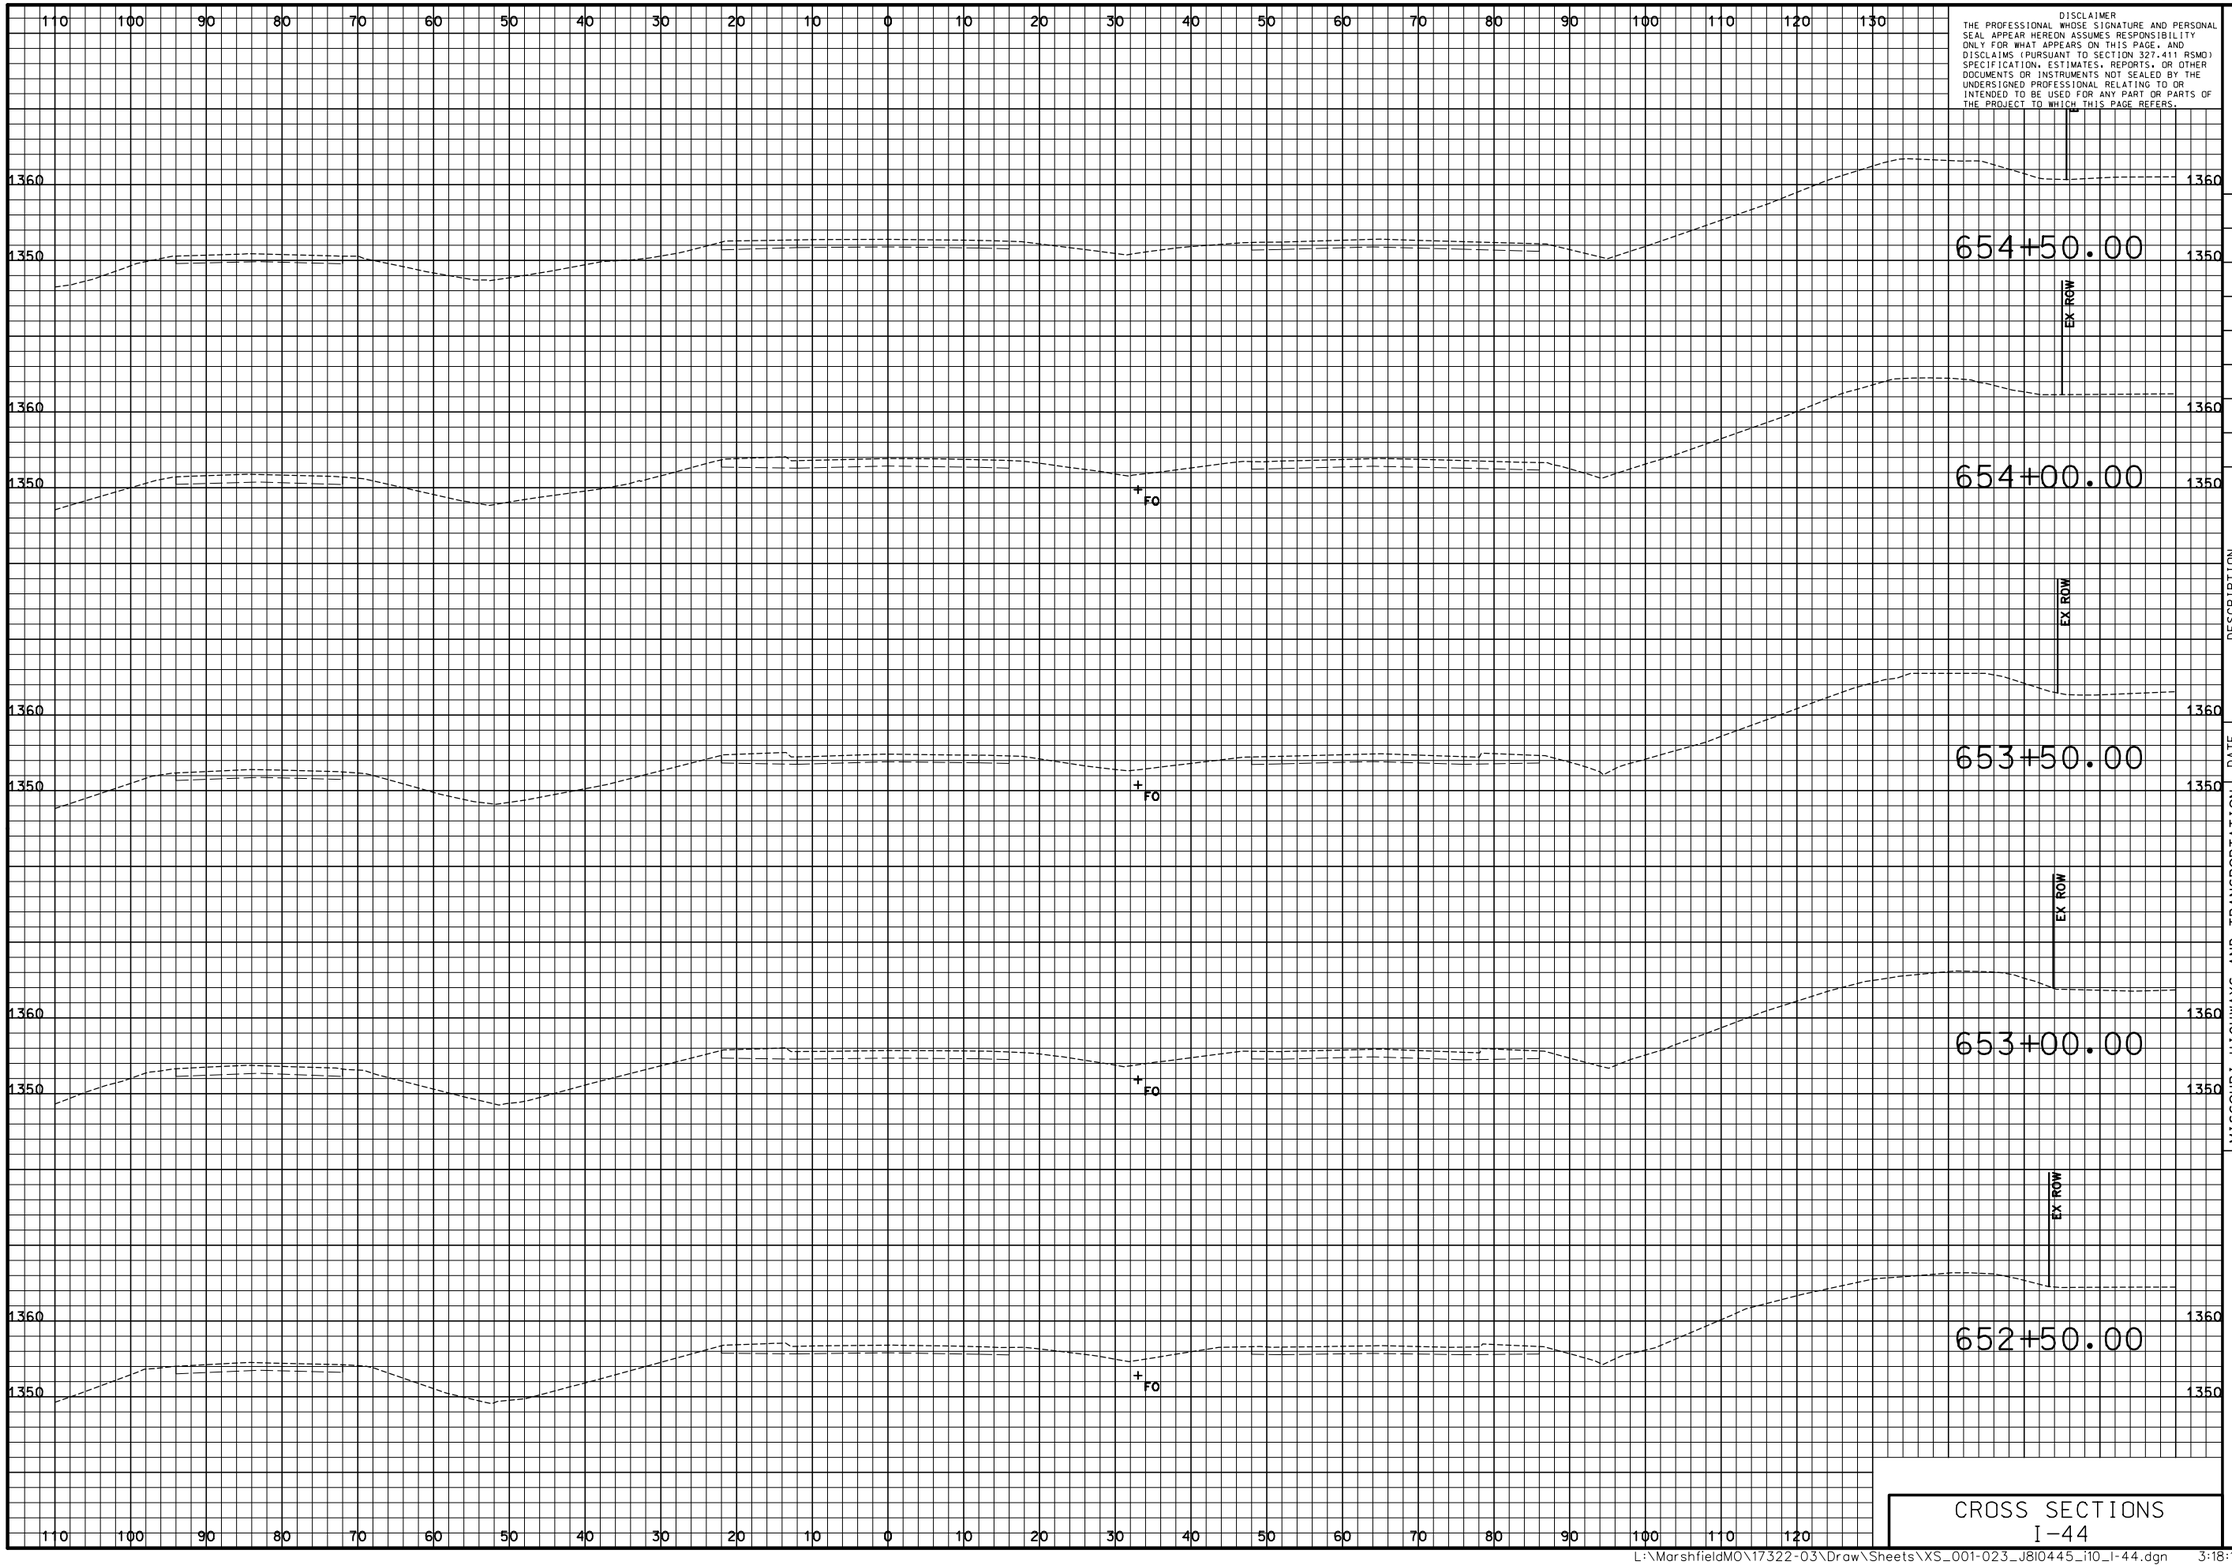

DISCLAIMER
THE PROFESSIONAL WHOSE SIGNATURE AND PERSONAL SEAL APPEAR HEREON ASSUMES RESPONSIBILITY ONLY FOR WHAT APPEARS ON THIS PAGE, AND DISCLAIMS (PURSUANT TO SECTION 327.411 RSMO) SPECIFICATION, ESTIMATES, REPORTS, OR OTHER DOCUMENTS OR INSTRUMENTS NOT SEALED BY THE UNDERSIGNED PROFESSIONAL RELATING TO OR INTENDED TO BE USED FOR ANY PART OR PARTS OF THE PROJECT TO WHICH THIS PAGE REFERS.

"THIS MEDIA SHOULD NOT BE CONSIDERED A CERTIFIED DOCUMENT."

DATE PREPARED
3/9/2018

ROUTE	STATE
I-44	MO
DISTRICT	SHEET NO.
SW	23

COUNTY
WEBSTER

JOB NO.
J8I0445

CONTRACT ID.

PROJECT NO.

BRIDGE NO.

DESCRIPTION	DATE

IF A SEAL IS PRESENT ON THIS SHEET IT HAS BEEN ELECTRONICALLY SEALED AND DATED.

MISSOURI HIGHWAYS AND TRANSPORTATION COMMISSION

MoDOT

105 WEST CAPITOL
JEFFERSON CITY, MO 65102
1-888-ASK-MODOT (1-888-275-6636)

CMT

©Copyright CMT, Inc.

CRAWFORD, MURPHY & TILLY, INC.
ONE MEMORIAL DRIVE, SUITE 500
ST. LOUIS, MO 63102 (314) 436-5500
ENGINEERING CORPORATION - 000631

CROSS SECTIONS
I-44

PRELIMINARY PLANS – SUBJECT TO CHANGE

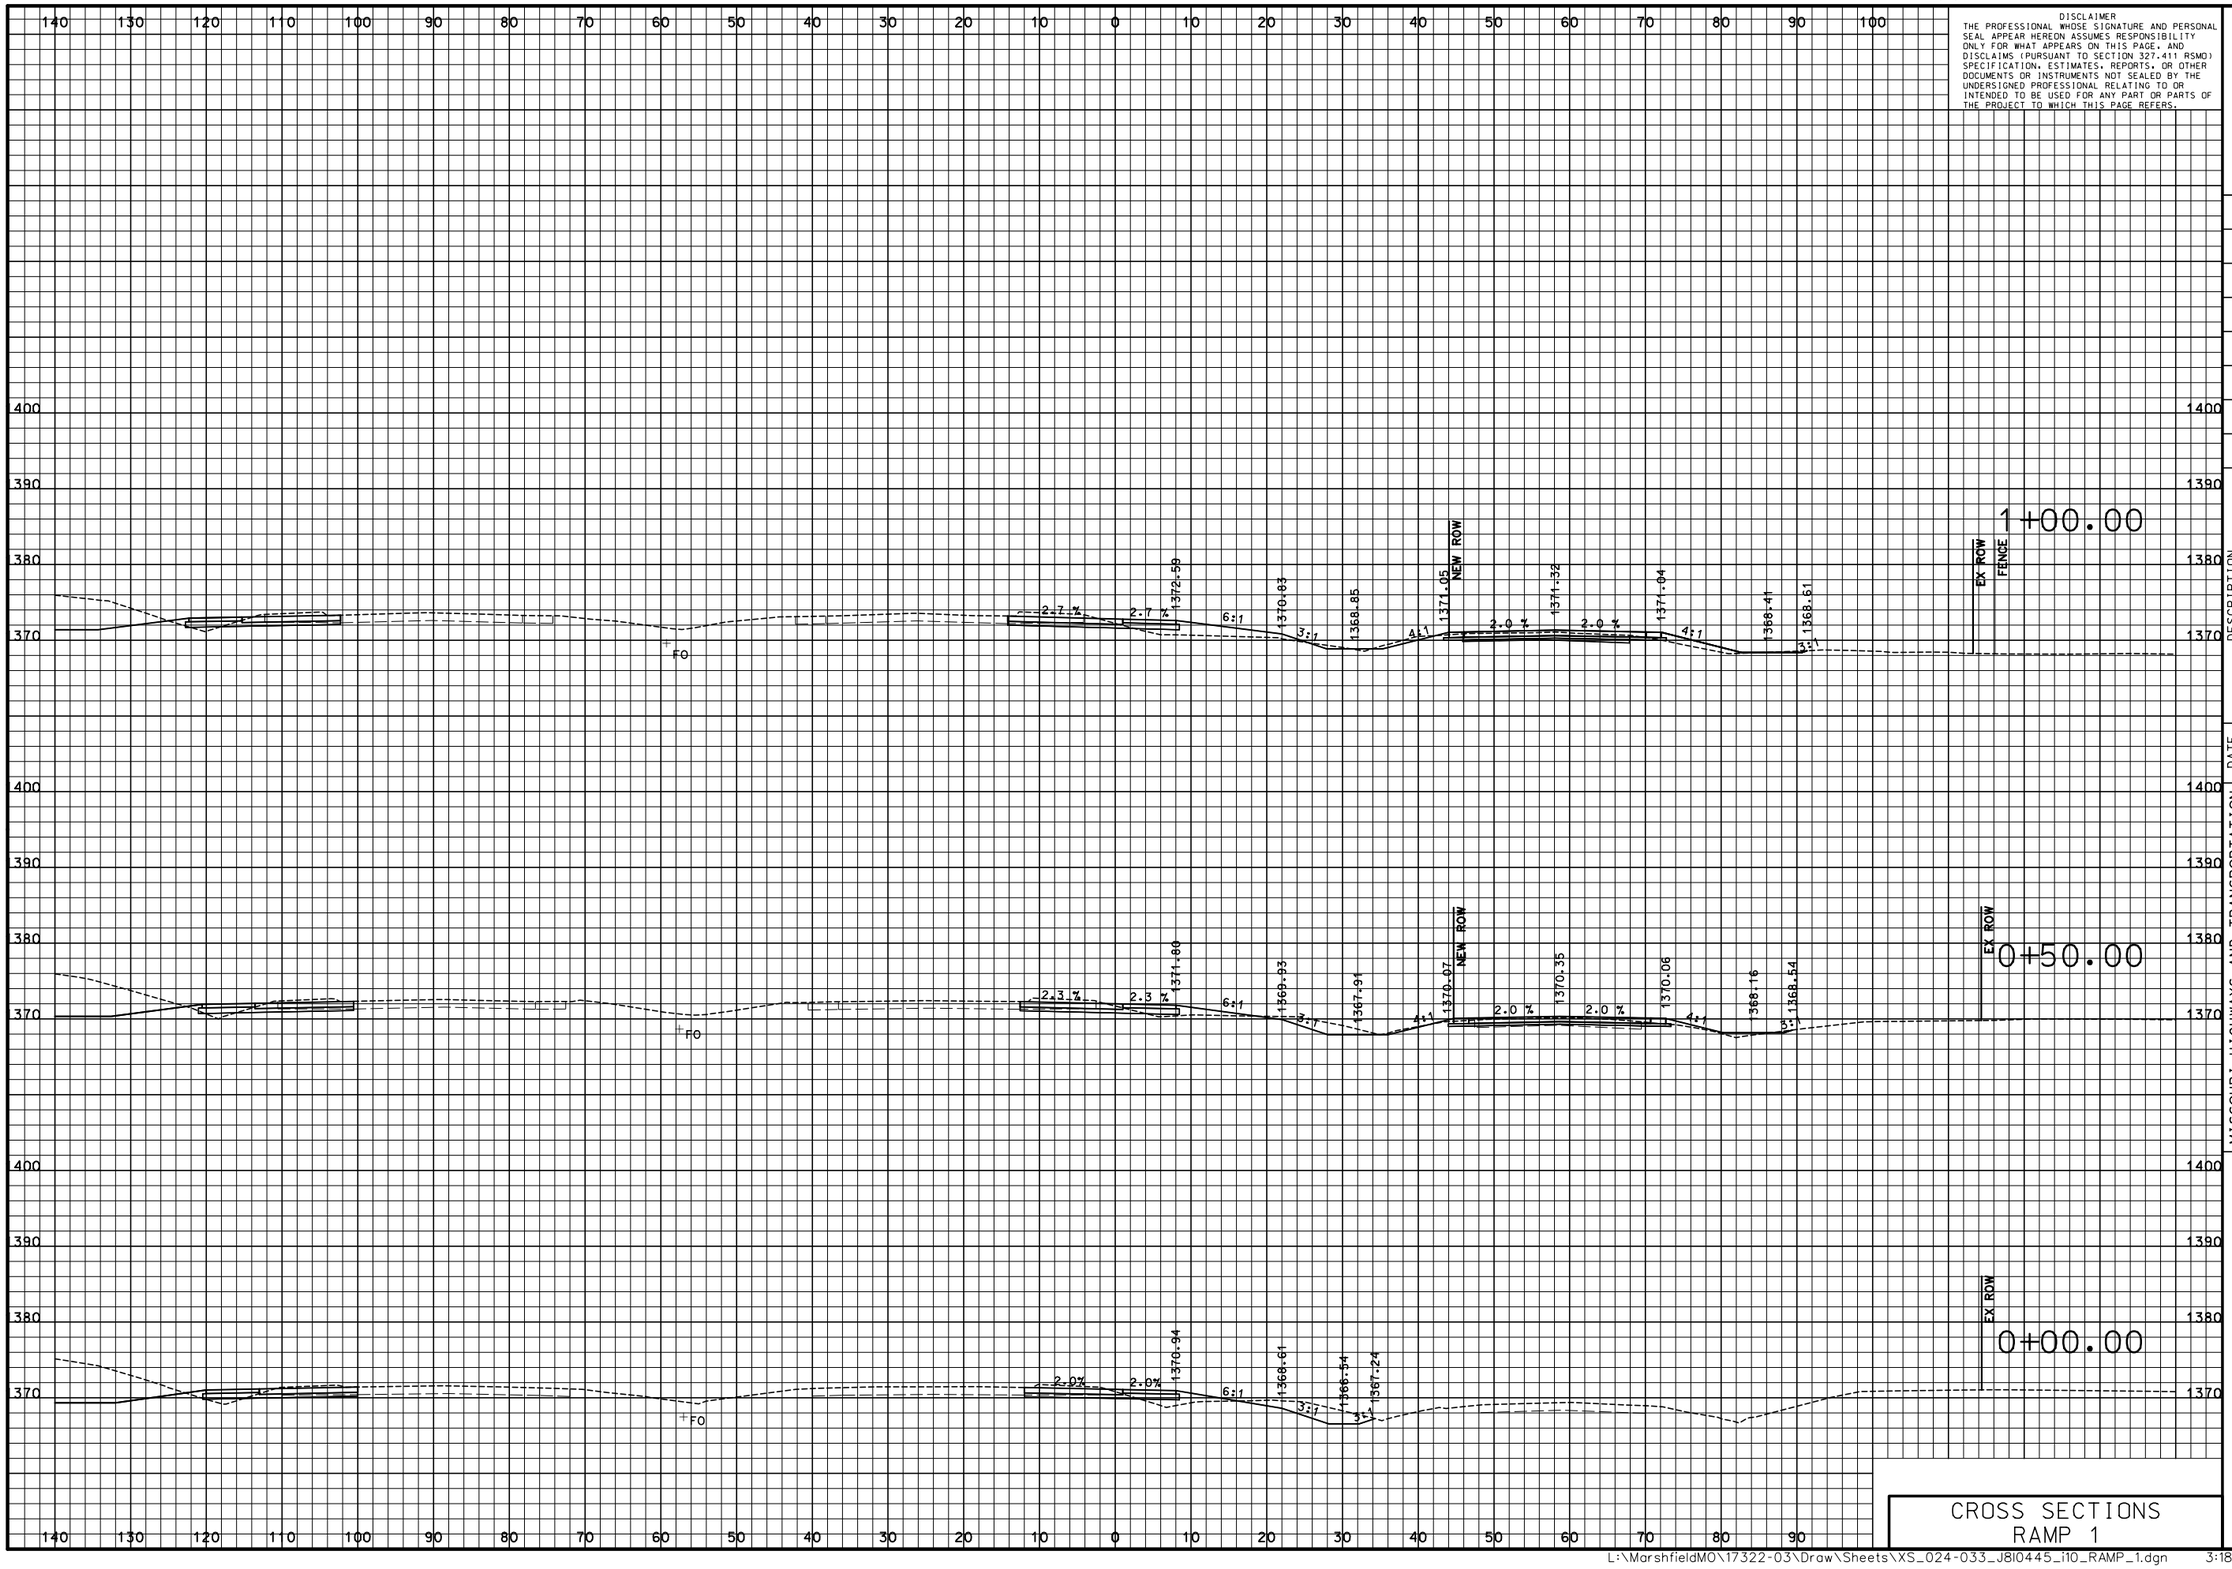

DISCLAIMER
THE PROFESSIONAL WHOSE SIGNATURE AND PERSONAL SEAL APPEAR HEREON ASSUMES RESPONSIBILITY ONLY FOR WHAT APPEARS ON THIS PAGE, AND DISCLAIMS (PURSUANT TO SECTION 327.411 RSMO) SPECIFICATION, ESTIMATES, REPORTS, OR OTHER DOCUMENTS OR INSTRUMENTS NOT SEALED BY THE UNDERSIGNED PROFESSIONAL RELATING TO OR INTENDED TO BE USED FOR ANY PART OR PARTS OF THE PROJECT TO WHICH THIS PAGE REFERS.

"THIS MEDIA SHOULD NOT BE CONSIDERED A CERTIFIED DOCUMENT."

DATE PREPARED: 3/9/2018

ROUTE	STATE
I-44	MO

DISTRICT	SHEET NO.
SW	24

COUNTY: WEBSTER

JOB NO.: J8I0445

CONTRACT ID.:

PROJECT NO.:

BRIDGE NO.:

DESCRIPTION	DATE

IF A SEAL IS PRESENT ON THIS SHEET IT HAS BEEN ELECTRONICALLY SEALED AND DATED.

MISSOURI HIGHWAYS AND TRANSPORTATION COMMISSION

MoDOT

105 WEST CAPITOL
JEFFERSON CITY, MO 65102
1-888-ASK-MODOT (1-888-275-6636)

CMT

©Copyright CMT, Inc.

CRAWFORD, MURPHY & TILLY, INC.
ONE MEMORIAL DRIVE, SUITE 500
ST. LOUIS, MO 63102 (314) 436-5500
ENGINEERING CORPORATION - 000631

CROSS SECTIONS RAMP 1

L:\MarshfieldMO\17322-03\Draw\Sheets\XS_024-033_J8I0445_I10_RAMP_1.dgn 3:18:11 PM 3/9/2018

PRELIMINARY PLANS – SUBJECT TO CHANGE

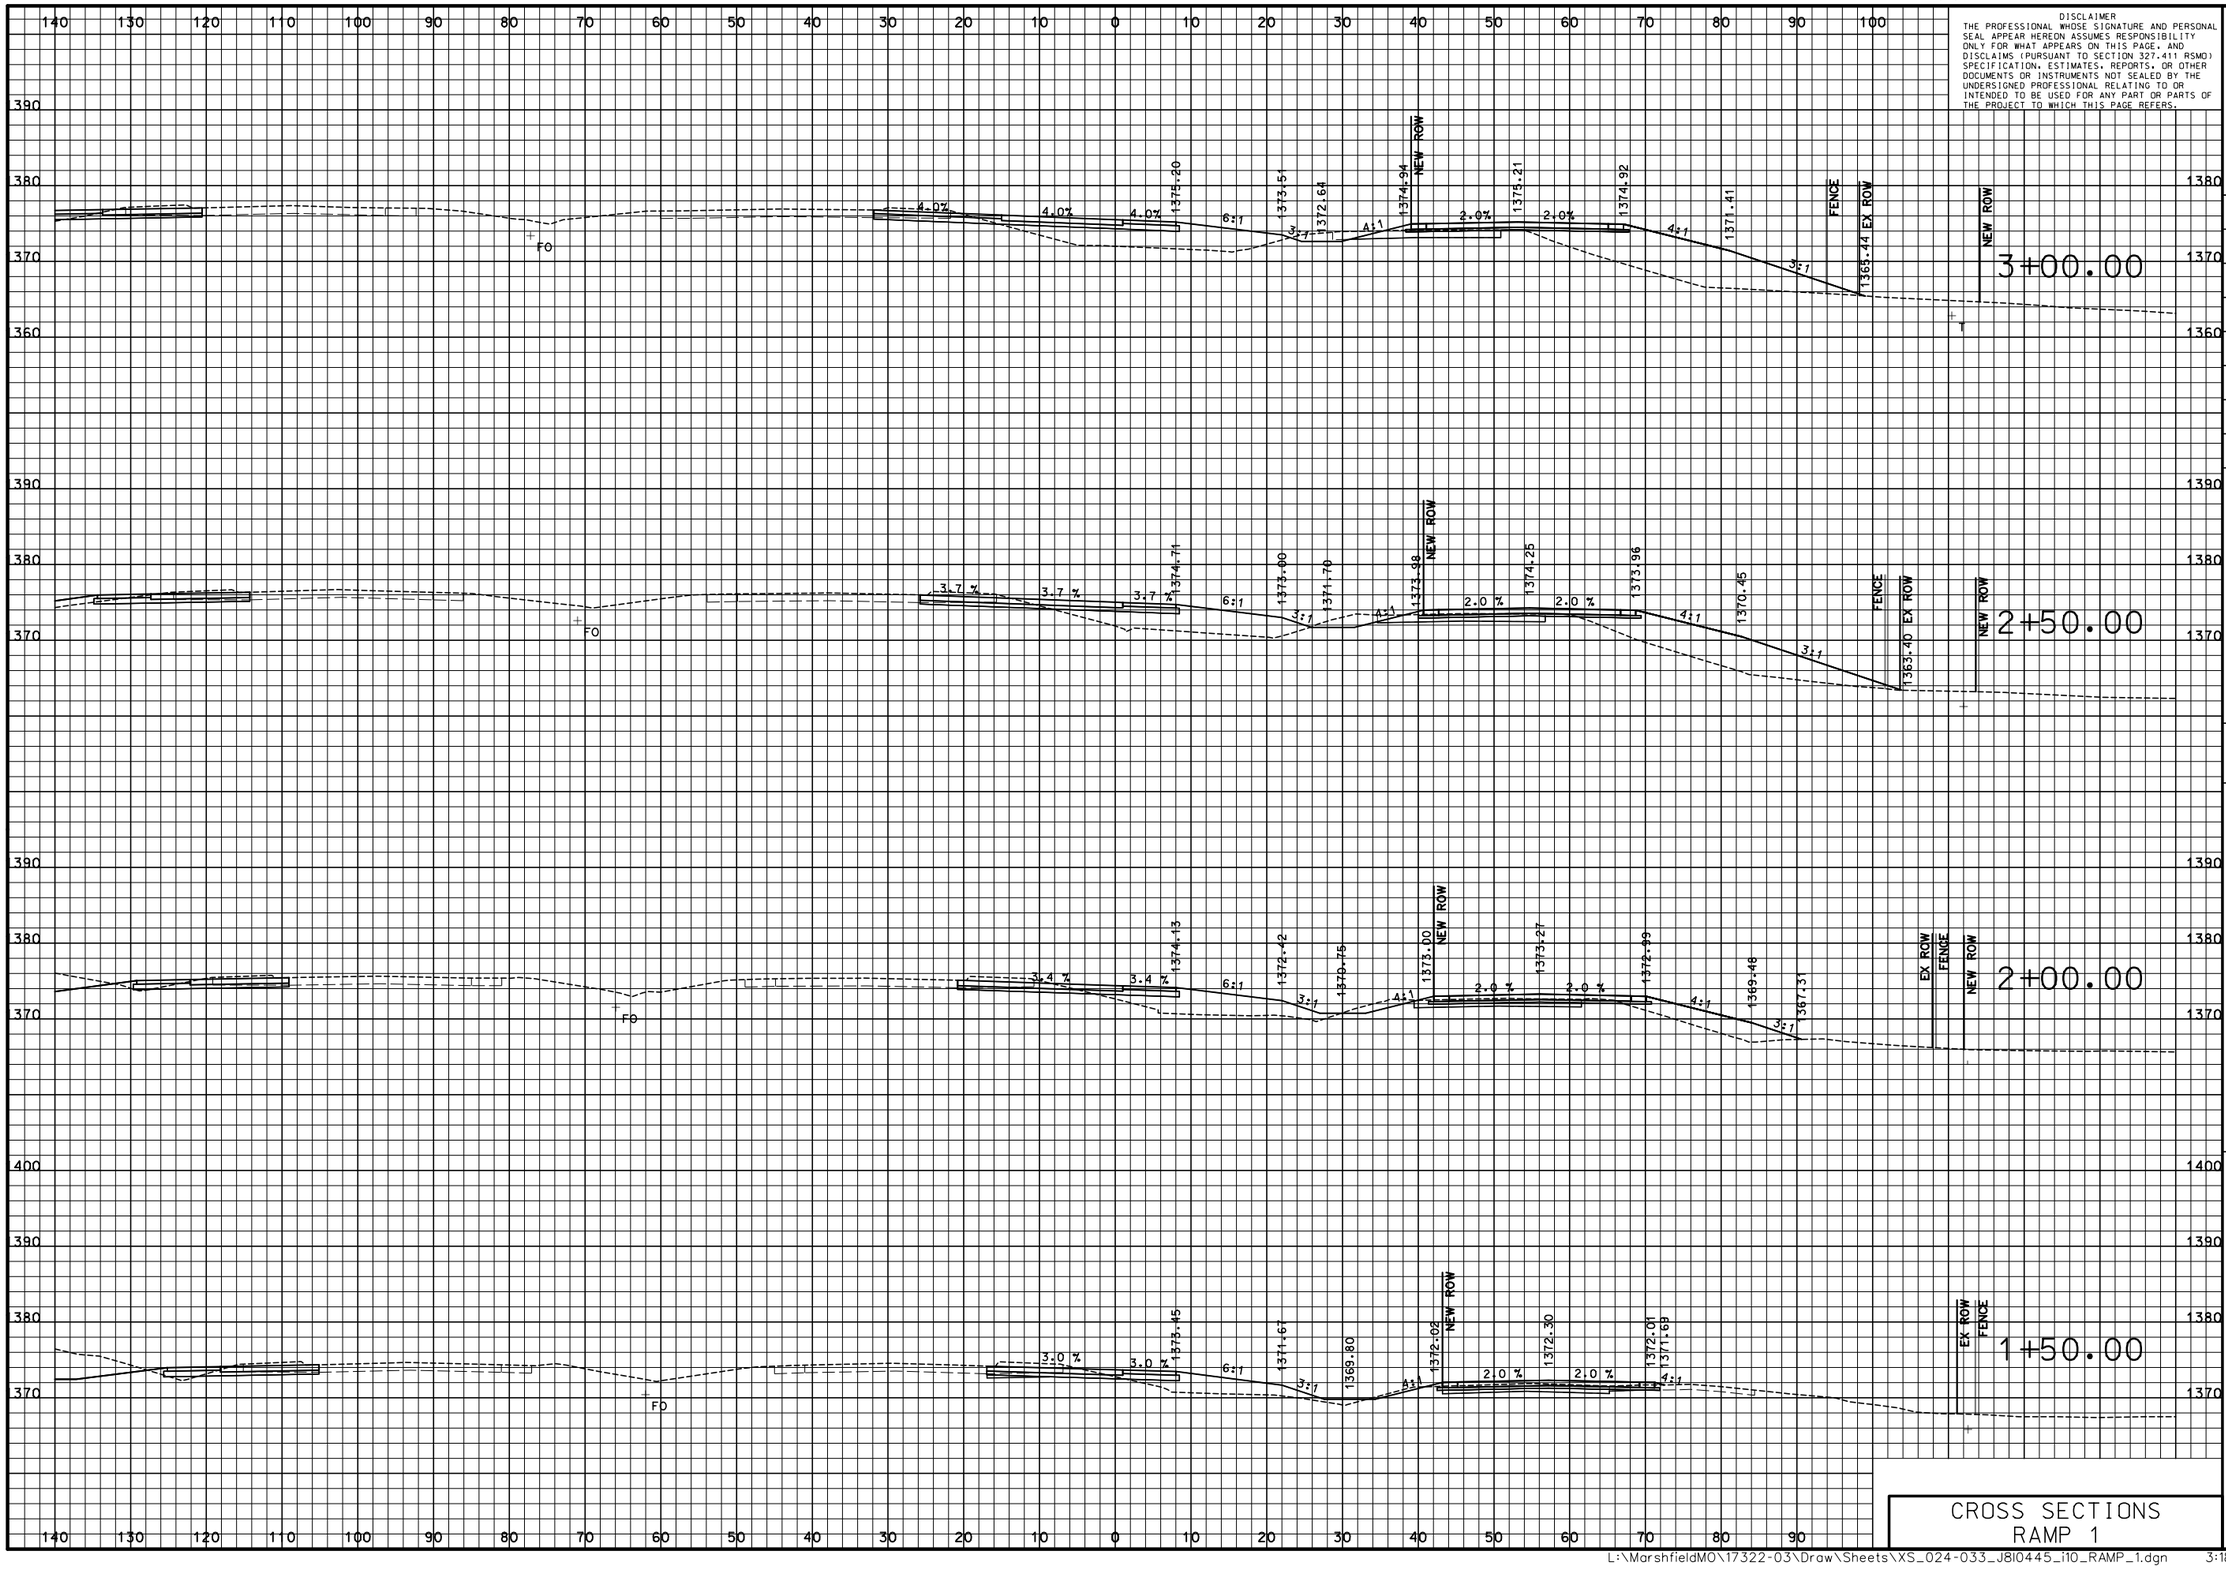

"THIS MEDIA SHOULD NOT BE CONSIDERED A CERTIFIED DOCUMENT."

DATE PREPARED: 3/9/2018

ROUTE	STATE
I-44	MO
DISTRICT	SHEET NO.
SW	25

COUNTY: WEBSTER

JOB NO.: J8I0445

CONTRACT ID.:

PROJECT NO.:

BRIDGE NO.:

DATE	DESCRIPTION

IF A SEAL IS PRESENT ON THIS SHEET IT HAS BEEN ELECTRONICALLY SEALED AND DATED.

MISSOURI HIGHWAYS AND TRANSPORTATION COMMISSION

MoDOT

105 WEST CAPITOL
JEFFERSON CITY, MO 65102
1-888-ASK-MODOT (1-888-275-6636)

CMT
CRAWFORD, MURPHY & TILLY, INC.
ONE MEMORIAL DRIVE, SUITE 500
ST. LOUIS, MO 63102 (314) 436-5500
ENGINEERING CORPORATION - 000631

©Copyright CMT, Inc.

CROSS SECTIONS RAMP 1

L:\MarshfieldMO\17322-03\Draw\Sheets\XS_024-033_J8I0445_I10_RAMP_1.dgn 3:18:11 PM 3/9/2018

PRELIMINARY PLANS – SUBJECT TO CHANGE

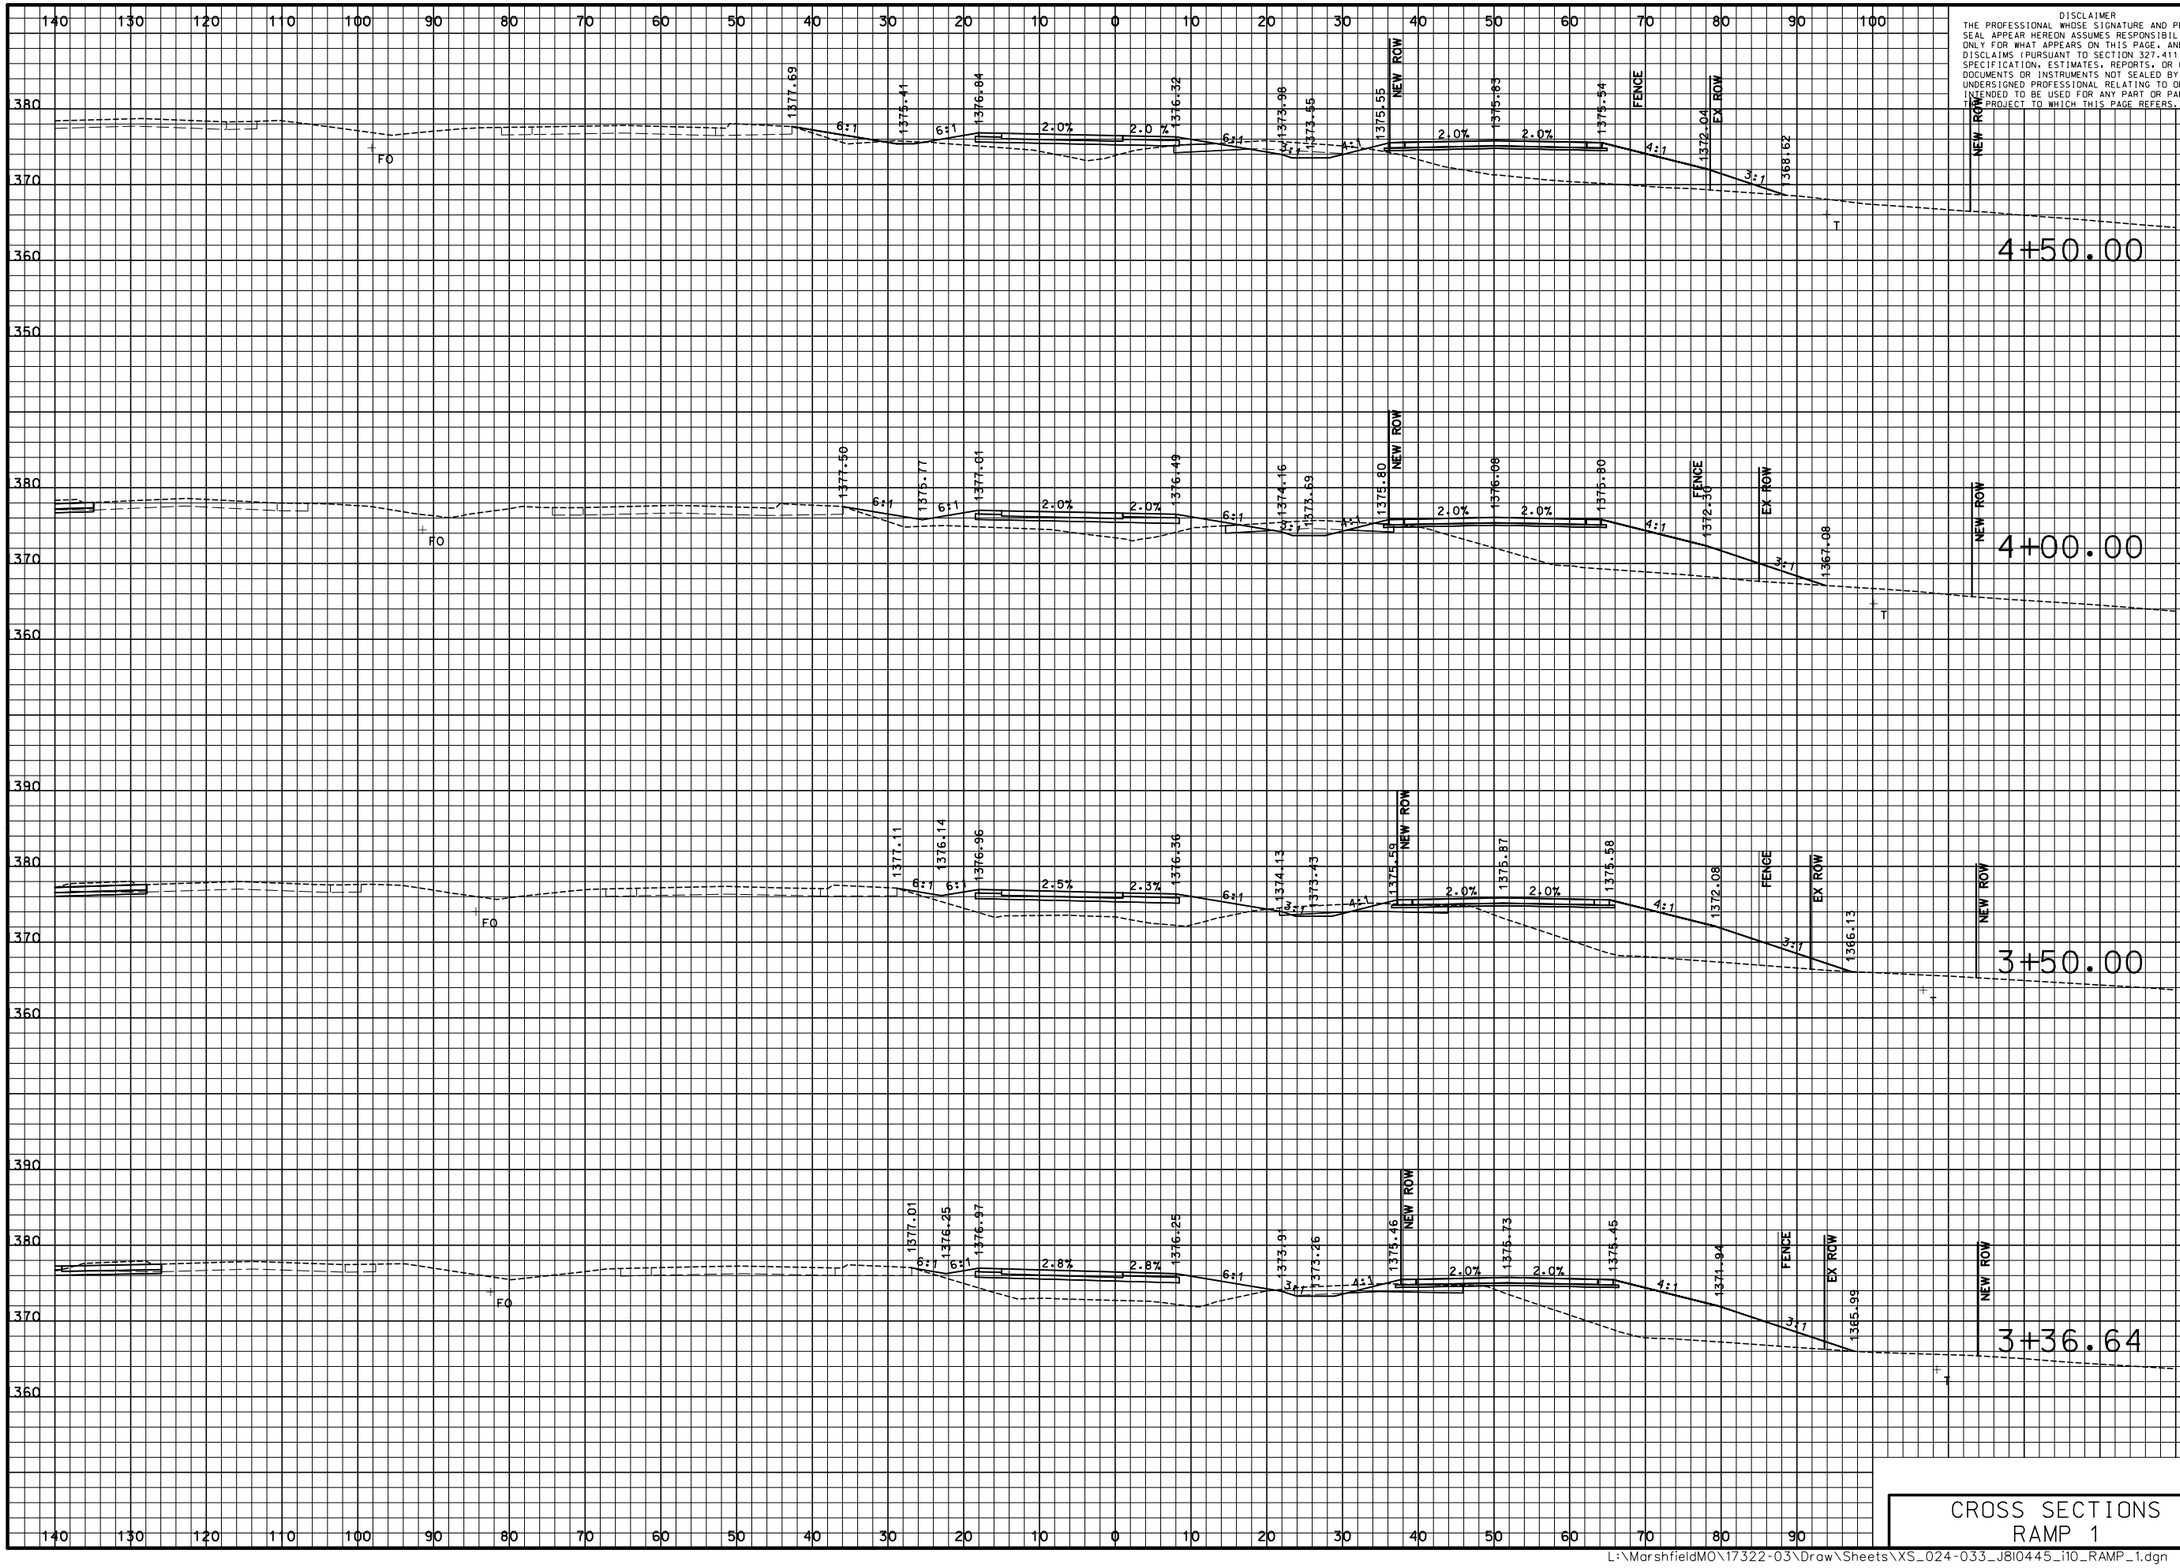

DISCLAIMER
THE PROFESSIONAL WHOSE SIGNATURE AND PERSONAL SEAL APPEAR HEREON ASSUMES RESPONSIBILITY ONLY FOR WHAT APPEARS ON THIS PAGE, AND DISCLAIMS (PURSUANT TO SECTION 327.411 RSMO) SPECIFICATION, ESTIMATES, REPORTS, OR OTHER DOCUMENTS OR INSTRUMENTS NOT SEALED BY THE UNDERSIGNED PROFESSIONAL RELATING TO OR INTENDED TO BE USED FOR ANY PART OR PARTS OF THE PROJECT TO WHICH THIS PAGE REFERS.

"THIS MEDIA SHOULD NOT BE CONSIDERED A CERTIFIED DOCUMENT."

DATE PREPARED
3/9/2018

ROUTE	STATE
I-44	MO
DISTRICT	SHEET NO.
SW	26

COUNTY
WEBSTER

JOB NO.
J8I0445

CONTRACT ID.

PROJECT NO.

BRIDGE NO.

IF A SEAL IS PRESENT ON THIS SHEET IT HAS BEEN ELECTRONICALLY SEALED AND DATED.

DESCRIPTION	DATE

MISSOURI HIGHWAYS AND TRANSPORTATION COMMISSION

105 WEST CAPITOL
JEFFERSON CITY, MO 65102
1-888-ASK-MODOT (1-888-275-6636)

CMT
CRAWFORD, MURPHY & TILLY, INC.
ONE MEMORIAL DRIVE, SUITE 500
ST. LOUIS, MO 63102 (314) 436-5500
ENGINEERING CORPORATION - 000631

© Copyright CMT, Inc.

CROSS SECTIONS
RAMP 1

L:\MarshfieldMO\17322-03\Draw\Sheets\XS_024-033_J8I0445_I10_RAMP_1.dgn 3:18:12 PM 3/9/2018

PRELIMINARY PLANS – SUBJECT TO CHANGE

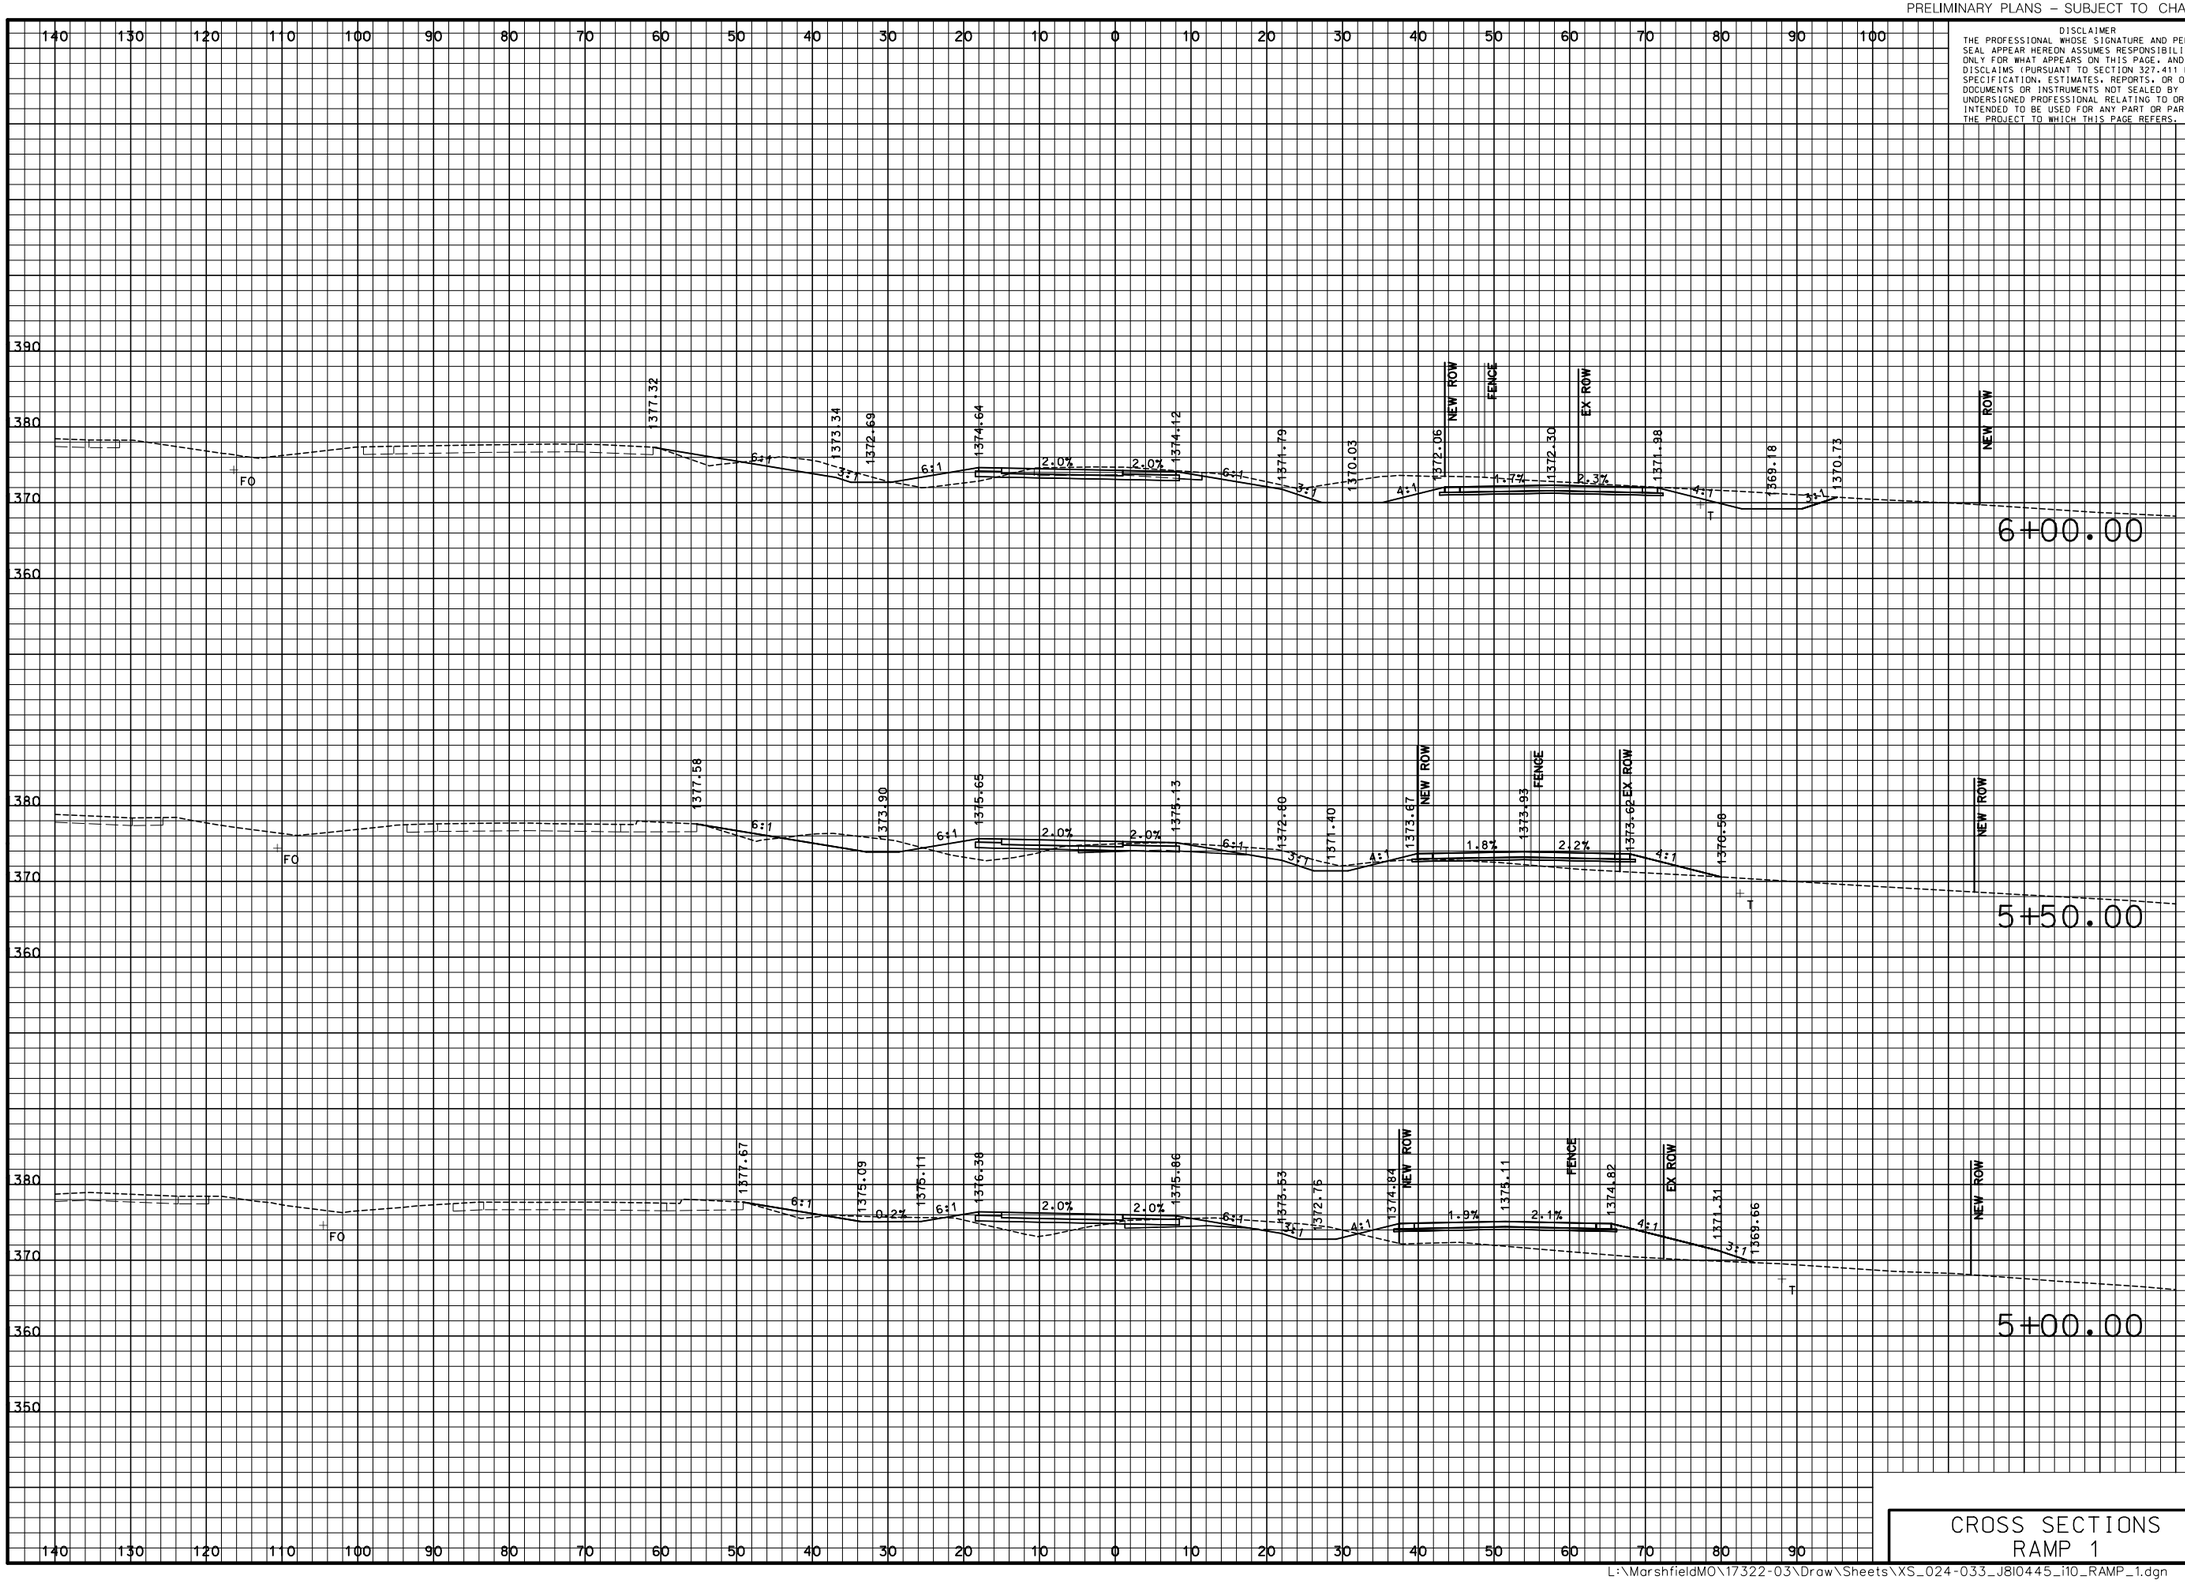

DISCLAIMER
THE PROFESSIONAL WHOSE SIGNATURE AND PERSONAL SEAL APPEAR HEREON ASSUMES RESPONSIBILITY ONLY FOR WHAT APPEARS ON THIS PAGE, AND DISCLAIMS (PURSUANT TO SECTION 327.411 RSMO) SPECIFICATION, ESTIMATES, REPORTS, OR OTHER DOCUMENTS OR INSTRUMENTS NOT SEALED BY THE UNDERSIGNED PROFESSIONAL RELATING TO OR INTENDED TO BE USED FOR ANY PART OR PARTS OF THE PROJECT TO WHICH THIS PAGE REFERS.

"THIS MEDIA SHOULD NOT BE CONSIDERED A CERTIFIED DOCUMENT."

DATE PREPARED: 3/9/2018
ROUTE: I-44 | STATE: MO
DISTRICT: SW | SHEET NO.: 27
COUNTY: WEBSTER
JOB NO.: J8I0445
CONTRACT ID.:
PROJECT NO.:
BRIDGE NO.:

IF A SEAL IS PRESENT ON THIS SHEET IT HAS BEEN ELECTRONICALLY SEALED AND DATED.

DESCRIPTION | DATE

MISSOURI HIGHWAYS AND TRANSPORTATION COMMISSION
105 WEST CAPITOL
JEFFERSON CITY, MO 65102
1-888-ASK-MODOT (1-888-275-6636)

CMT
©Copyright CMT, Inc.
CRAWFORD, MURPHY & TILLY, INC.
ONE MEMORIAL DRIVE, SUITE 500
ST. LOUIS, MO 63102 (314) 436-5500
ENGINEERING CORPORATION - 000631

CROSS SECTIONS
RAMP 1

PRELIMINARY PLANS – SUBJECT TO CHANGE

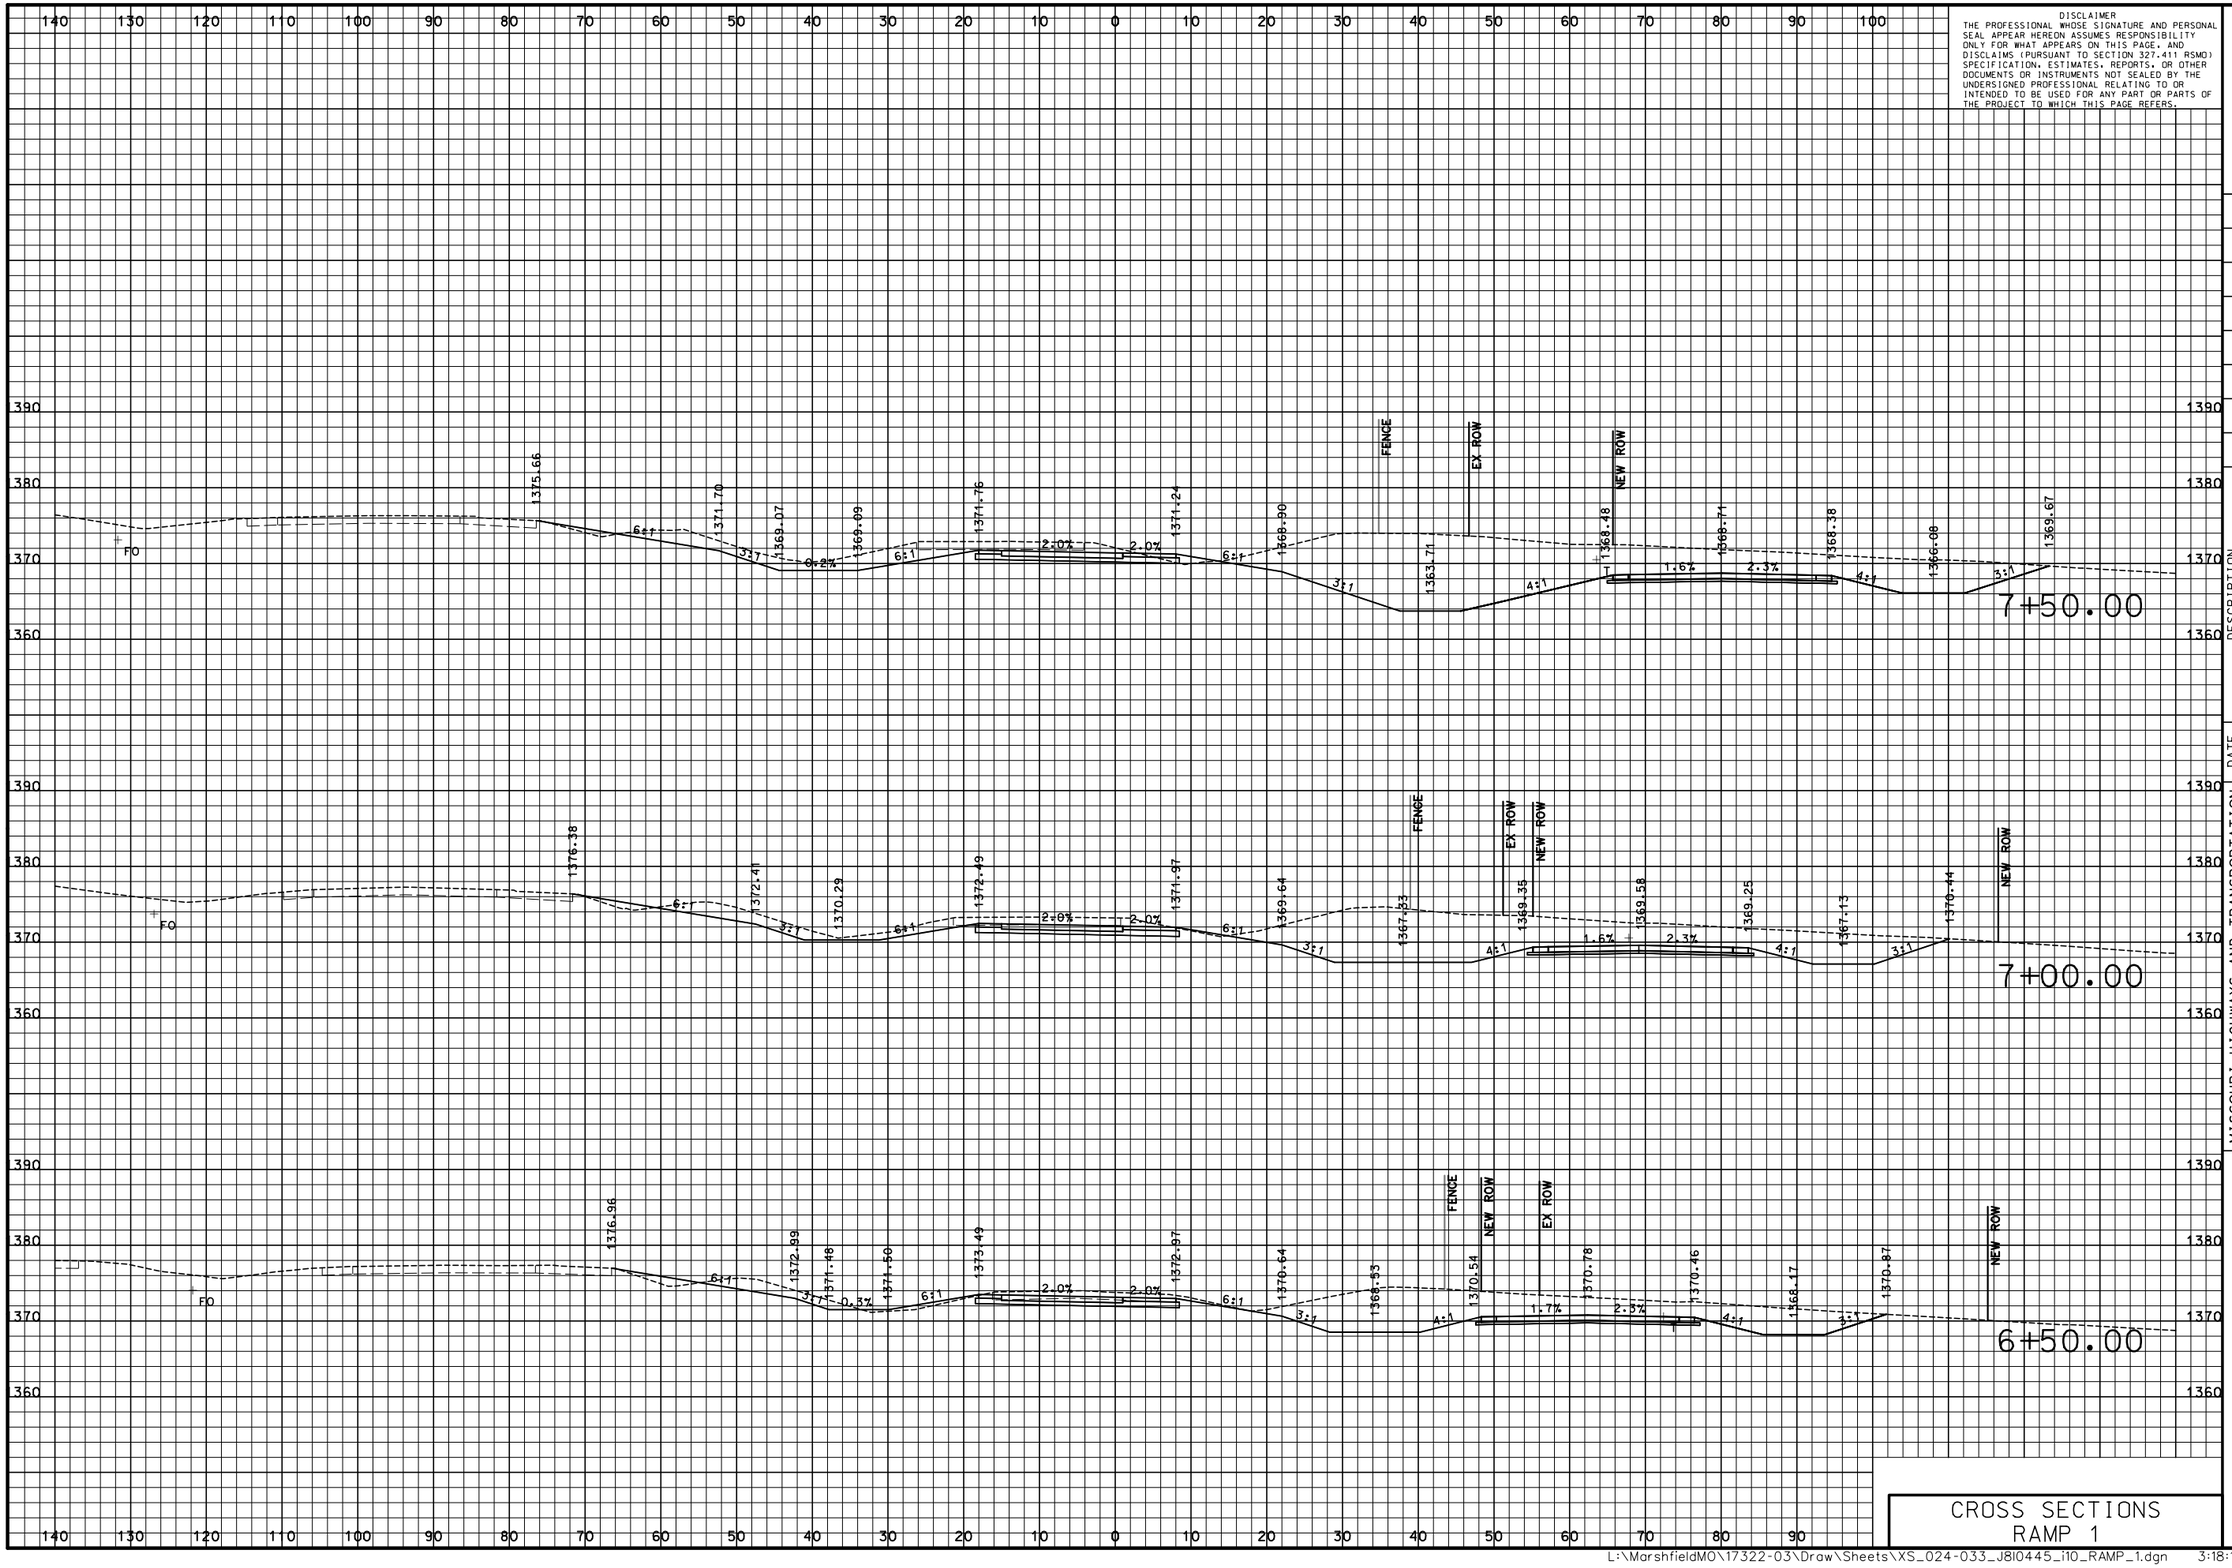

DISCLAIMER
THE PROFESSIONAL WHOSE SIGNATURE AND PERSONAL SEAL APPEAR HEREON ASSUMES RESPONSIBILITY ONLY FOR WHAT APPEARS ON THIS PAGE, AND DISCLAIMS (PURSUANT TO SECTION 327.411 RSMO) SPECIFICATION, ESTIMATES, REPORTS, OR OTHER DOCUMENTS OR INSTRUMENTS NOT SEALED BY THE UNDERSIGNED PROFESSIONAL RELATING TO OR INTENDED TO BE USED FOR ANY PART OR PARTS OF THE PROJECT TO WHICH THIS PAGE REFERS.

"THIS MEDIA SHOULD NOT BE CONSIDERED A CERTIFIED DOCUMENT."

DATE PREPARED
3/9/2018

ROUTE	STATE
I-44	MO
DISTRICT	SHEET NO.
SW	28

COUNTY
WEBSTER

JOB NO.
J8I0445

CONTRACT ID.

PROJECT NO.

BRIDGE NO.

DESCRIPTION	DATE

MISSOURI HIGHWAYS AND TRANSPORTATION COMMISSION

105 WEST CAPITOL
JEFFERSON CITY, MO 65102
1-888-ASK-MODOT (1-888-275-6636)

CRAWFORD, MURPHY & TILLY, INC.
ONE MEMORIAL DRIVE, SUITE 500
ST. LOUIS, MO 63102 (314) 436-5500
ENGINEERING CORPORATION - 000631

© Copyright CMT, Inc.

IF A SEAL IS PRESENT ON THIS SHEET IT HAS BEEN ELECTRONICALLY SEALED AND DATED.

CROSS SECTIONS
RAMP 1

L:\MarshfieldMO\17322-03\Draw\Sheets\XS_024-033_J8I0445_I10_RAMP_1.dgn 3:18:12 PM 3/9/2018

PRELIMINARY PLANS – SUBJECT TO CHANGE

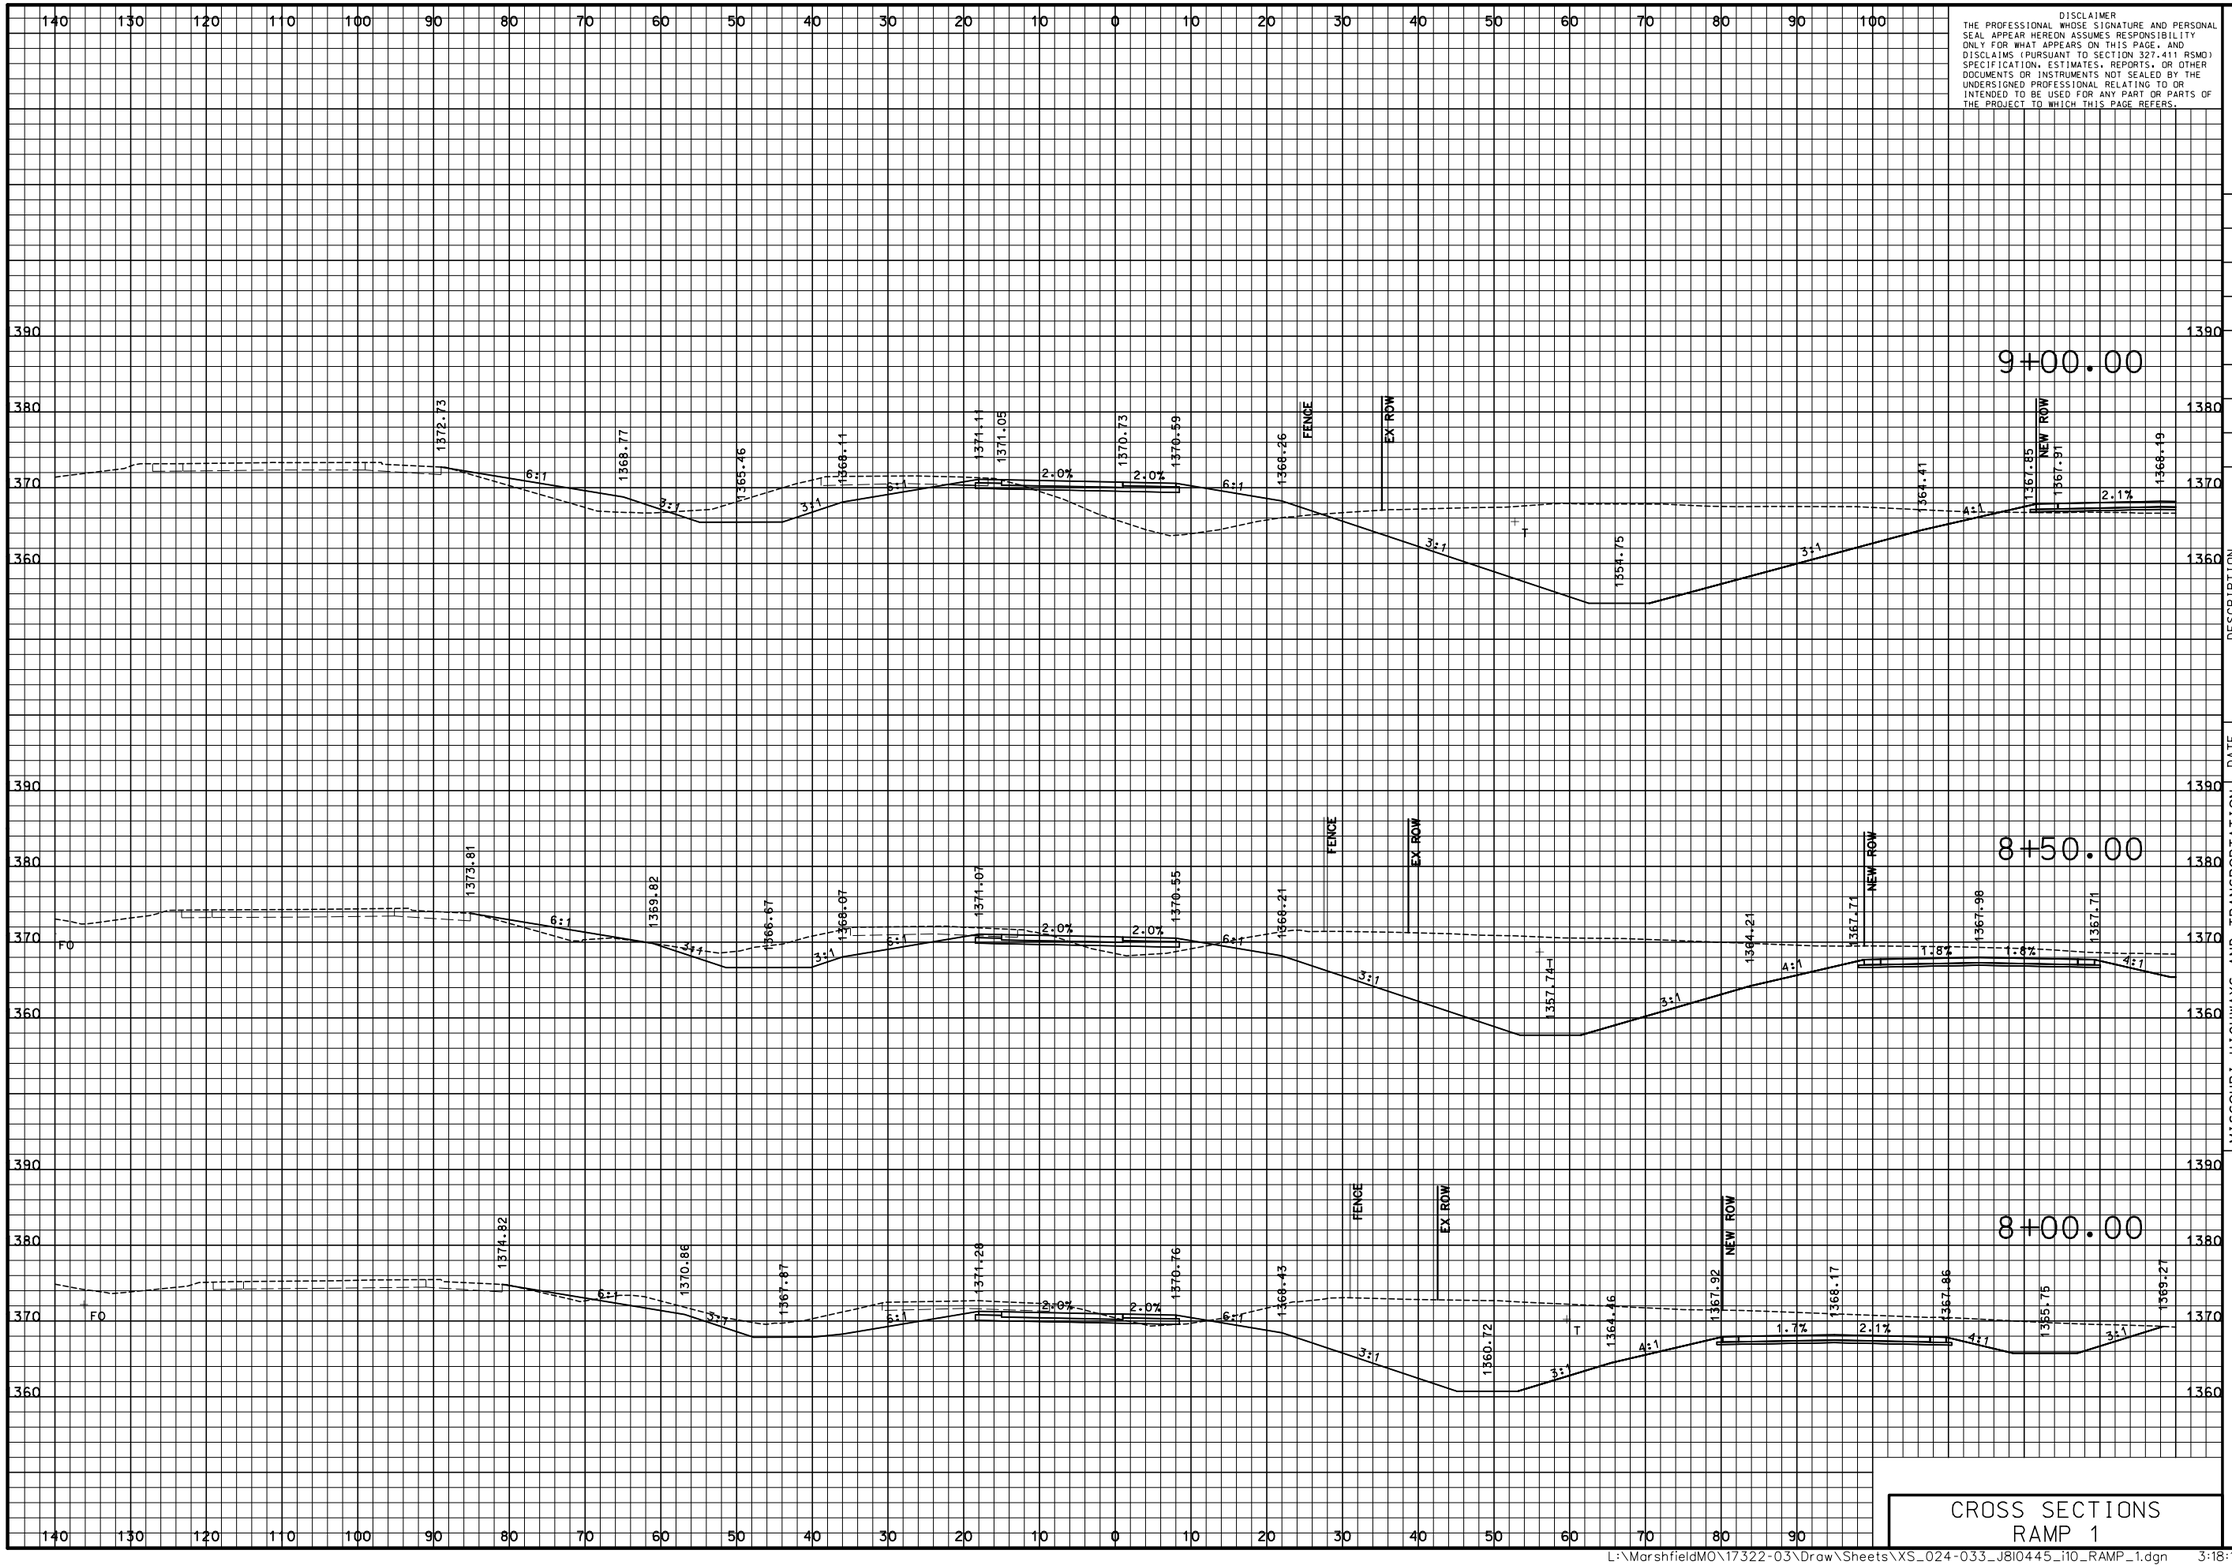

DISCLAIMER
THE PROFESSIONAL WHOSE SIGNATURE AND PERSONAL SEAL APPEAR HEREON ASSUMES RESPONSIBILITY ONLY FOR WHAT APPEARS ON THIS PAGE, AND DISCLAIMS (PURSUANT TO SECTION 327.411 RSMO) SPECIFICATION, ESTIMATES, REPORTS, OR OTHER DOCUMENTS OR INSTRUMENTS NOT SEALED BY THE UNDERSIGNED PROFESSIONAL RELATING TO OR INTENDED TO BE USED FOR ANY PART OR PARTS OF THE PROJECT TO WHICH THIS PAGE REFERS.

"THIS MEDIA SHOULD NOT BE CONSIDERED A CERTIFIED DOCUMENT."

DATE PREPARED
3/9/2018

ROUTE	STATE
I-44	MO

DISTRICT	SHEET NO.
SW	29

COUNTY
WEBSTER

JOB NO.
J8I0445

CONTRACT ID.

PROJECT NO.

BRIDGE NO.

IF A SEAL IS PRESENT ON THIS SHEET IT HAS BEEN ELECTRONICALLY SEALED AND DATED.

DATE	DESCRIPTION

MISSOURI HIGHWAYS AND TRANSPORTATION COMMISSION

105 WEST CAPITOL
JEFFERSON CITY, MO 65102
1-888-ASK-MODOT (1-888-275-6636)

CMT
CRAWFORD, MURPHY & TILLY, INC.
ONE MEMORIAL DRIVE, SUITE 500
ST. LOUIS, MO 63102 (314) 436-5500
ENGINEERING CORPORATION - 000631

© Copyright CMT, Inc.

CROSS SECTIONS
RAMP 1

L:\MarshfieldMO\17322-03\Draw\Sheets\XS_024-033_J8I0445_I10_RAMP_1.dgn 3:18:13 PM 3/9/2018

PRELIMINARY PLANS – SUBJECT TO CHANGE

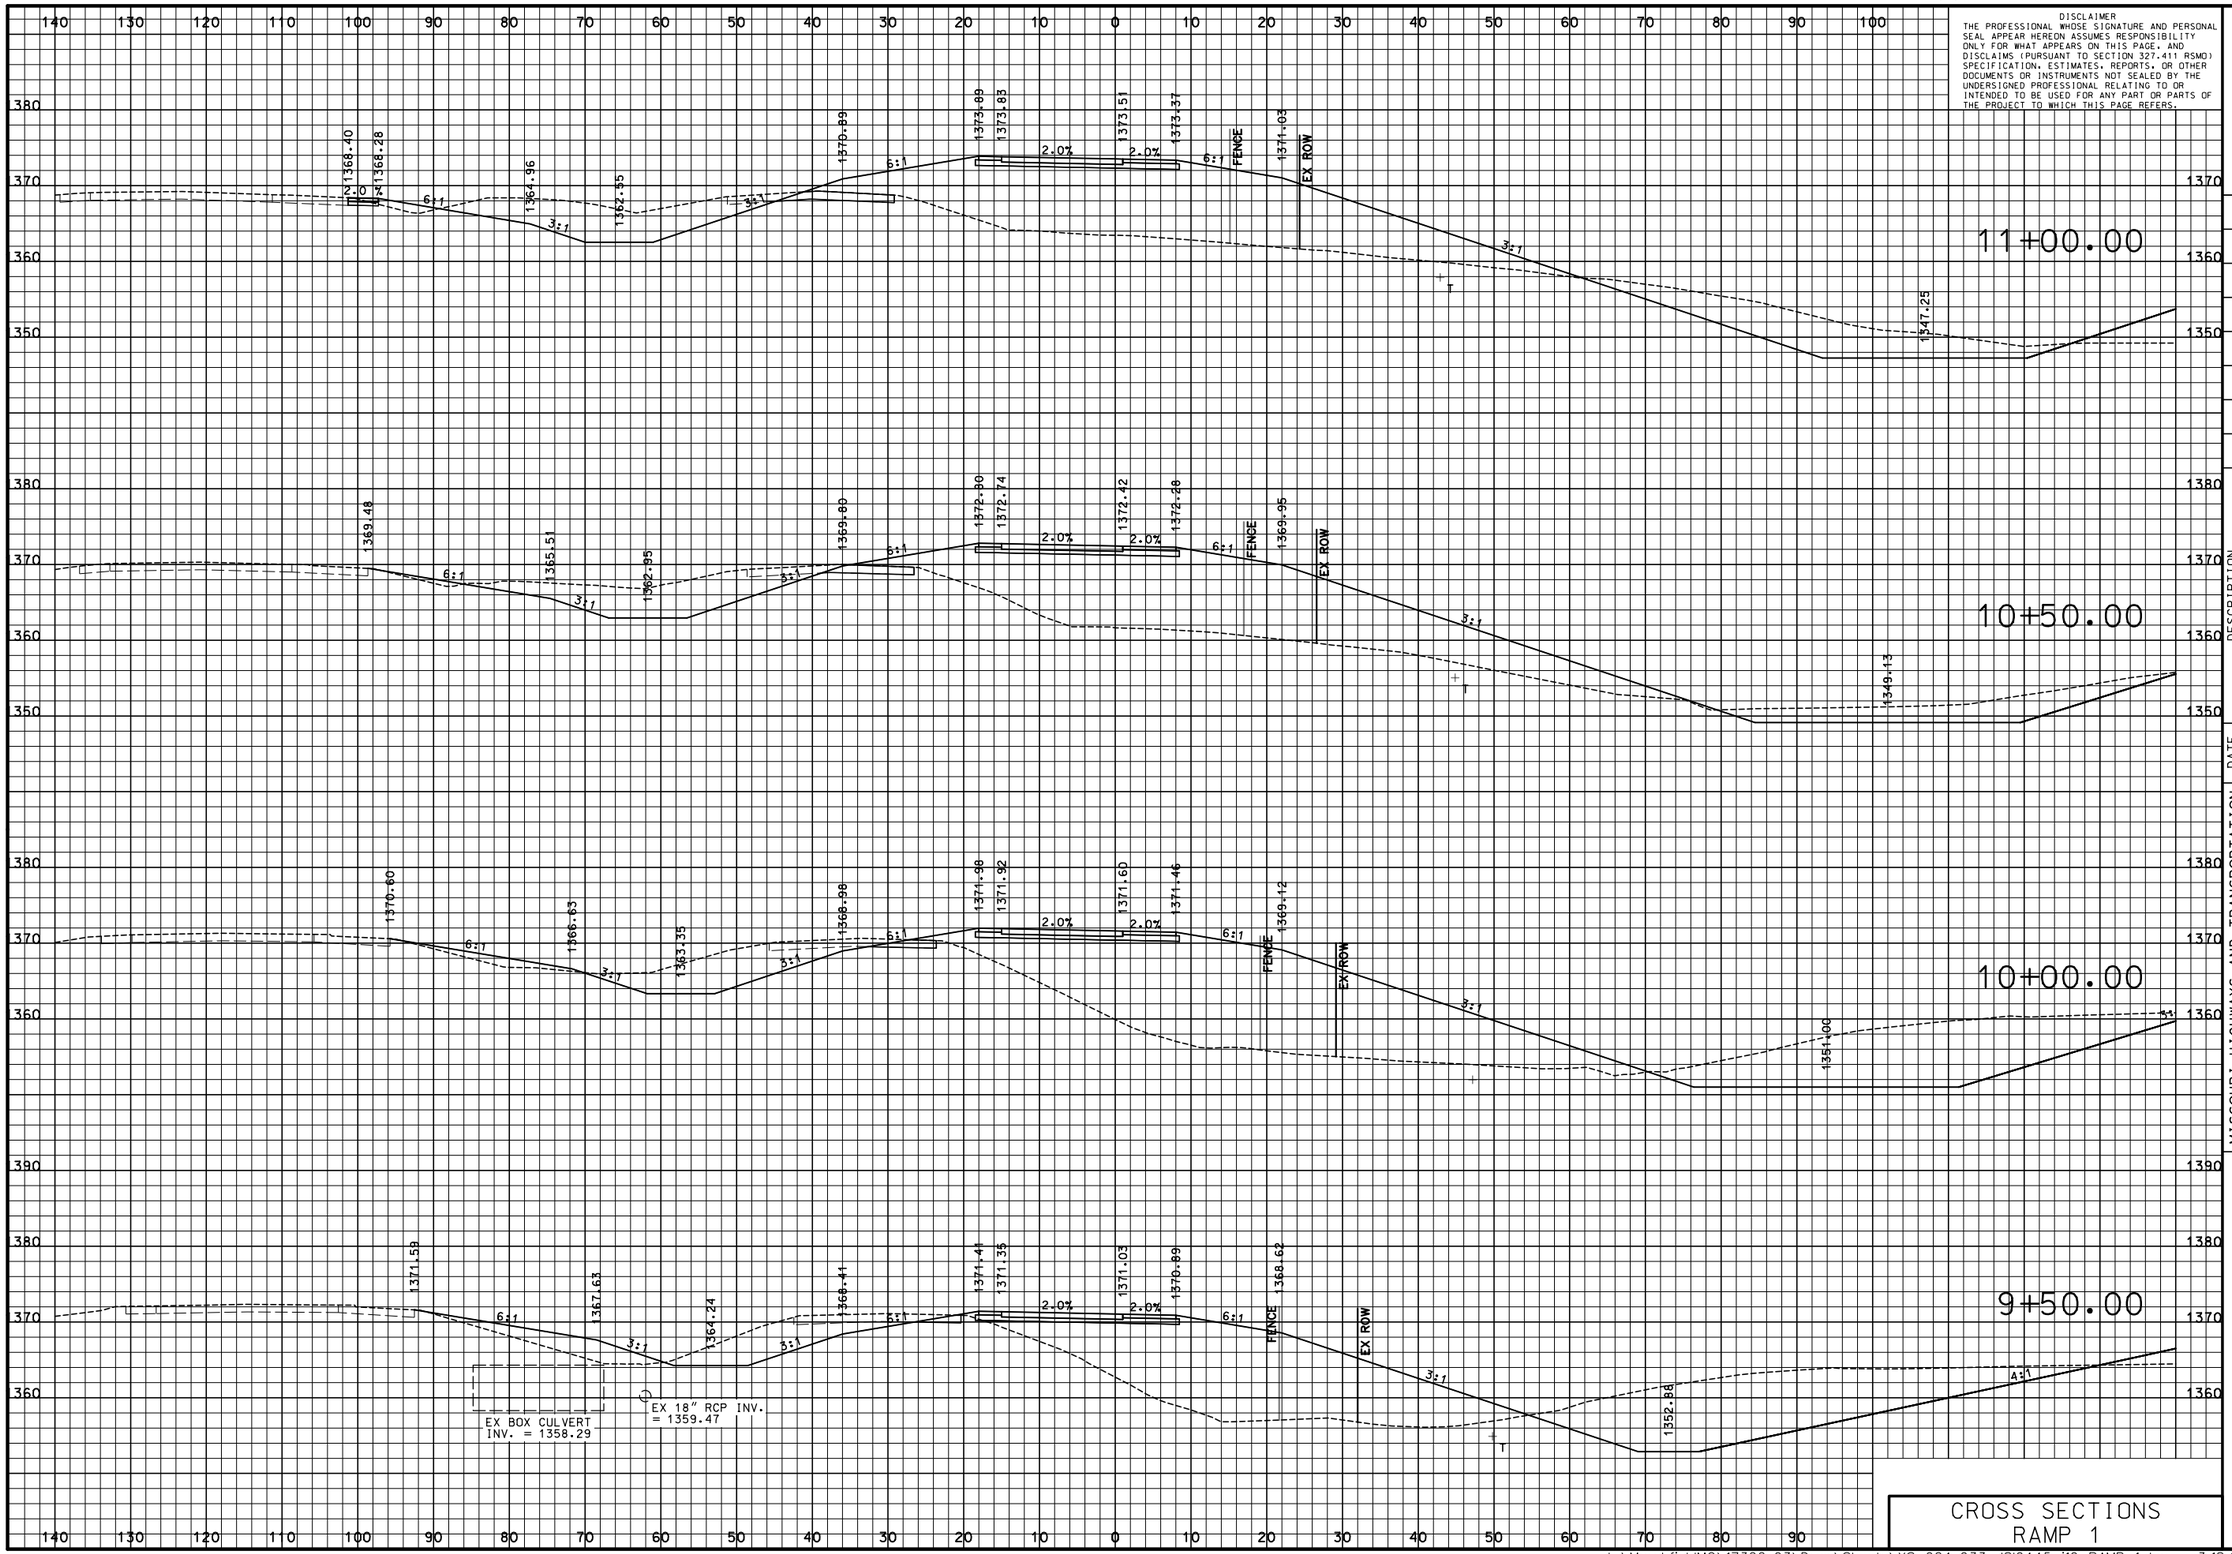

DISCLAIMER
THE PROFESSIONAL WHOSE SIGNATURE AND PERSONAL SEAL APPEAR HEREON ASSUMES RESPONSIBILITY ONLY FOR WHAT APPEARS ON THIS PAGE, AND DISCLAIMS (PURSUANT TO SECTION 327.411 RSMO) SPECIFICATION, ESTIMATES, REPORTS, OR OTHER DOCUMENTS OR INSTRUMENTS NOT SEALED BY THE UNDERSIGNED PROFESSIONAL RELATING TO OR INTENDED TO BE USED FOR ANY PART OR PARTS OF THE PROJECT TO WHICH THIS PAGE REFERS.

"THIS MEDIA SHOULD NOT BE CONSIDERED A CERTIFIED DOCUMENT."

DATE PREPARED: 3/9/2018

ROUTE	STATE
I-44	MO

DISTRICT	SHEET NO.
SW	30

COUNTY: WEBSTER

JOB NO.: J8I0445

CONTRACT ID.:

PROJECT NO.:

BRIDGE NO.:

DATE	DESCRIPTION

IF A SEAL IS PRESENT ON THIS SHEET IT HAS BEEN ELECTRONICALLY SEALED AND DATED.

MISSOURI HIGHWAYS AND TRANSPORTATION COMMISSION

105 WEST CAPITOL
JEFFERSON CITY, MO 65102
1-888-ASK-MODOT (1-888-275-6636)

CMT
©Copyright CMT, Inc.
CRAWFORD, MURPHY & TILLY, INC.
ONE MEMORIAL DRIVE, SUITE 500
ST. LOUIS, MO 63102 (314) 436-5500
ENGINEERING CORPORATION - 000631

CROSS SECTIONS RAMP 1

PRELIMINARY PLANS – SUBJECT TO CHANGE

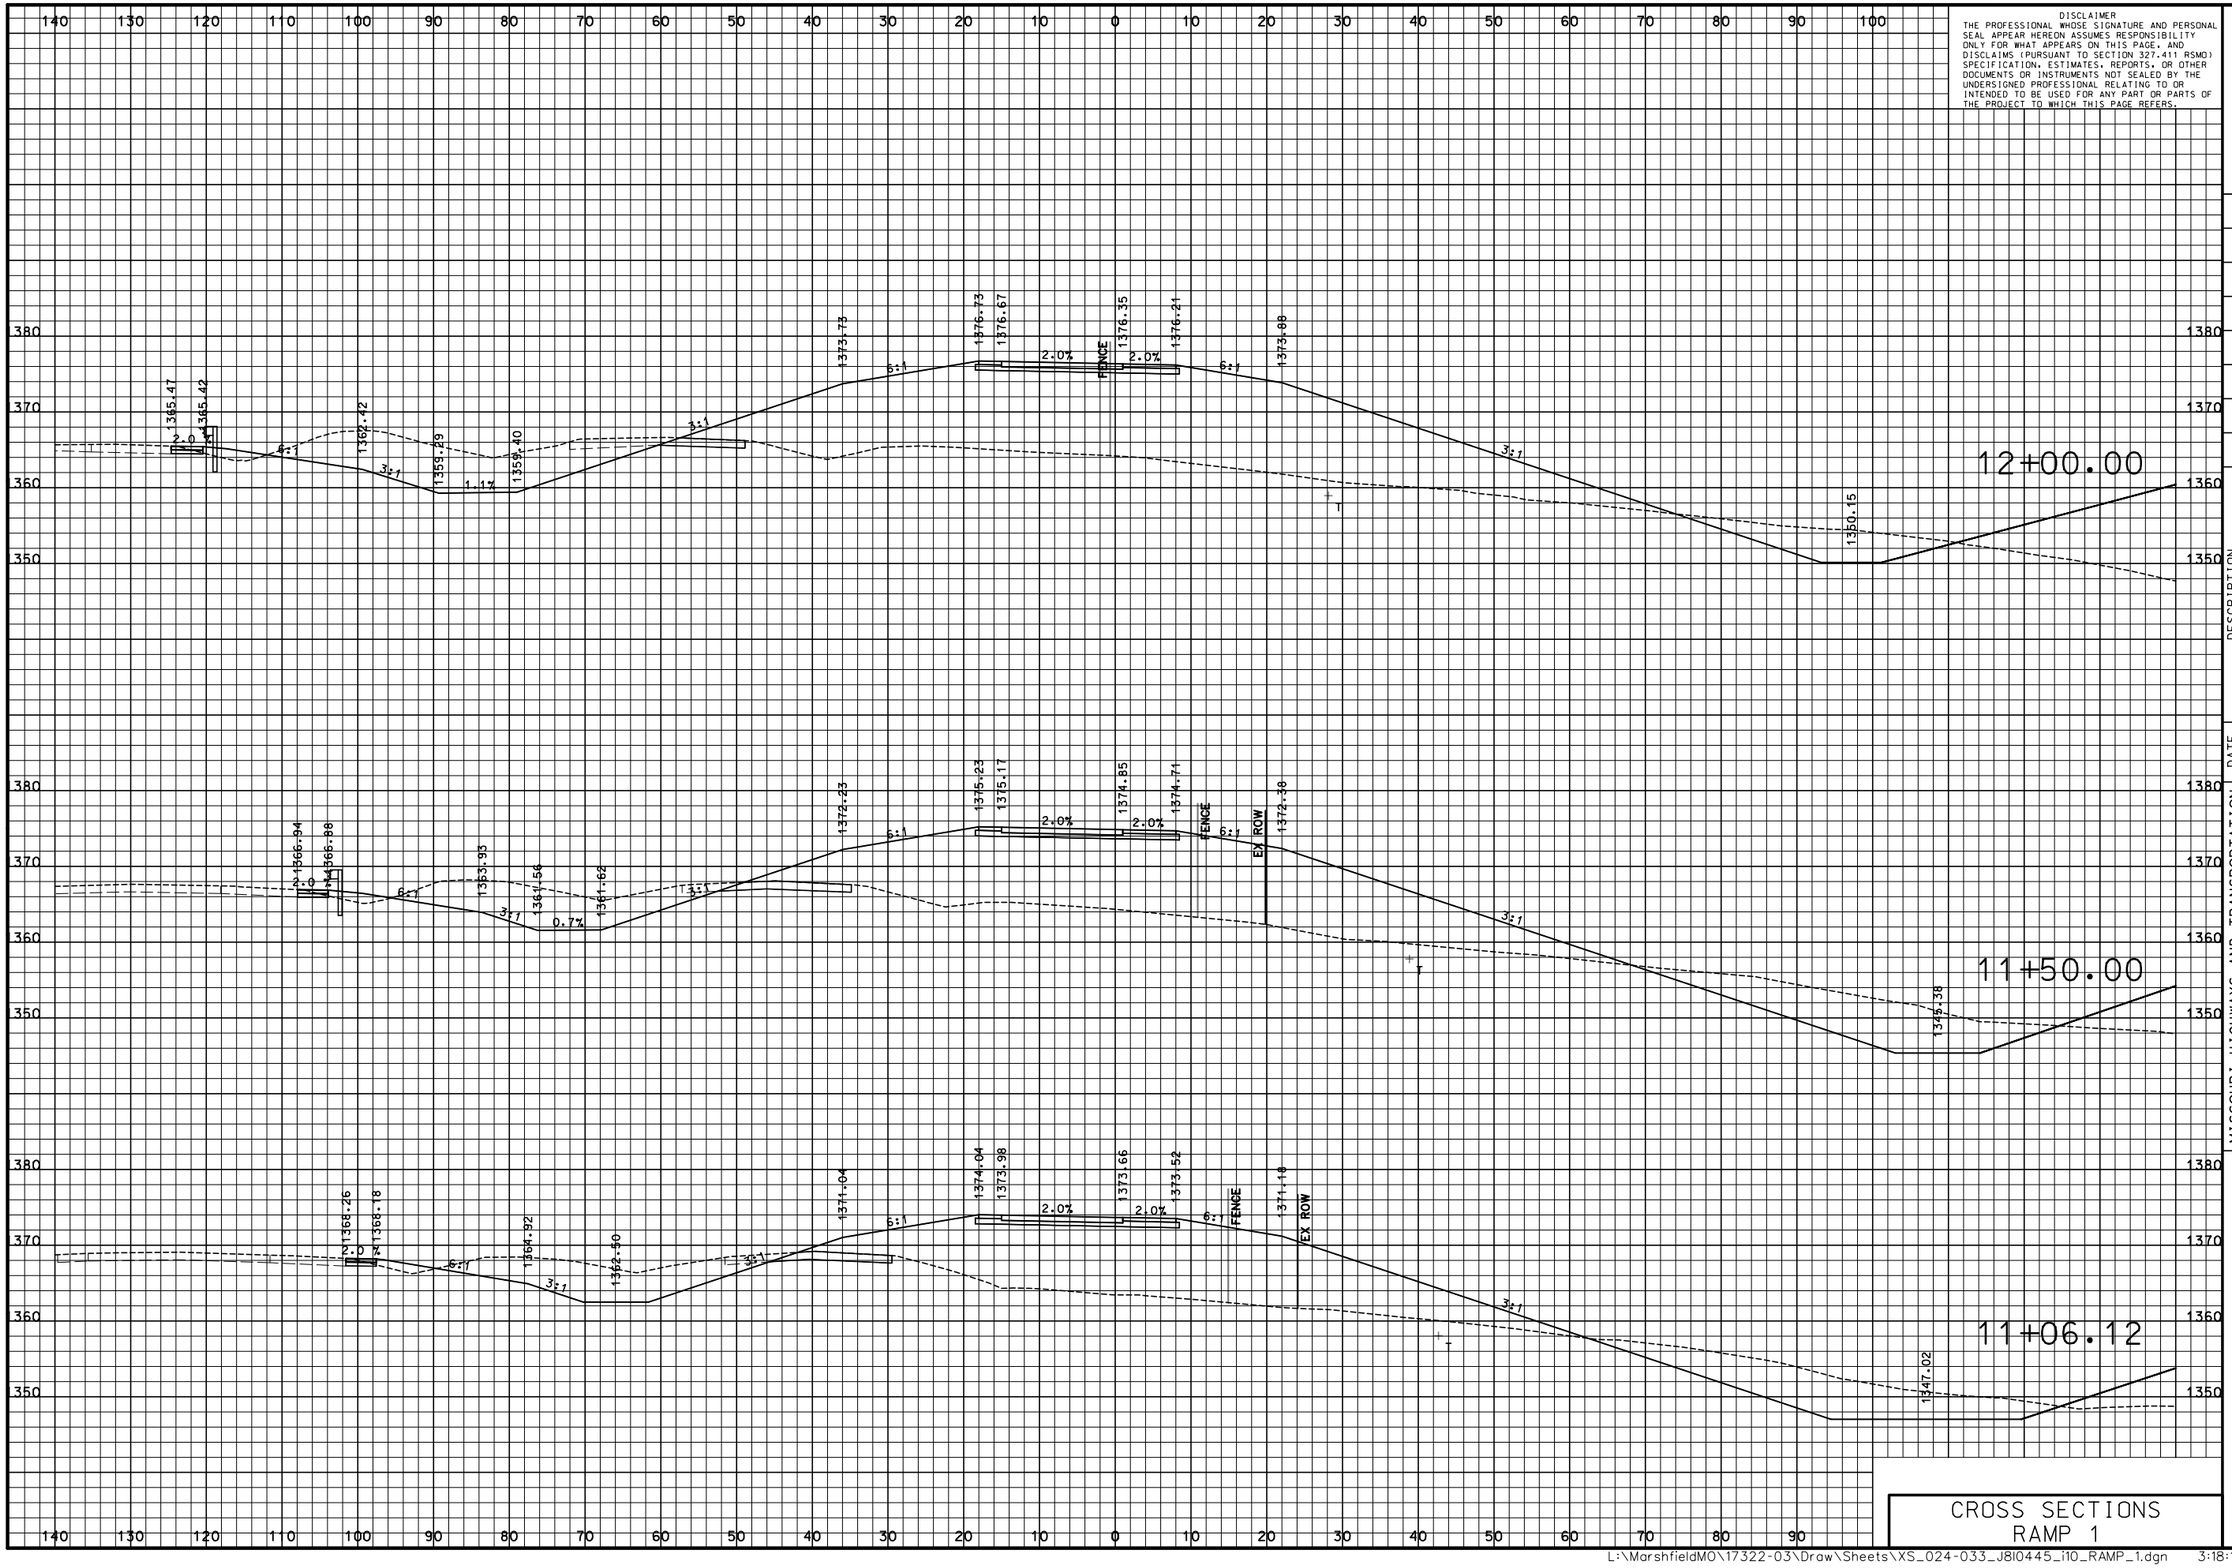

DISCLAIMER
THE PROFESSIONAL WHOSE SIGNATURE AND PERSONAL SEAL APPEAR HEREON ASSUMES RESPONSIBILITY ONLY FOR WHAT APPEARS ON THIS PAGE, AND DISCLAIMS (PURSUANT TO SECTION 327.411 RSMO) SPECIFICATION, ESTIMATES, REPORTS, OR OTHER DOCUMENTS OR INSTRUMENTS NOT SEALED BY THE UNDERSIGNED PROFESSIONAL RELATING TO OR INTENDED TO BE USED FOR ANY PART OR PARTS OF THE PROJECT TO WHICH THIS PAGE REFERS.

"THIS MEDIA SHOULD NOT BE CONSIDERED A CERTIFIED DOCUMENT."

DATE PREPARED
3/9/2018

ROUTE	STATE
I-44	MO
DISTRICT	SHEET NO.
SW	31

COUNTY
WEBSTER

JOB NO.
J8I0445

CONTRACT ID.

PROJECT NO.

BRIDGE NO.

DESCRIPTION	DATE

IF A SEAL IS PRESENT ON THIS SHEET IT HAS BEEN ELECTRONICALLY SEALED AND DATED.

MISSOURI HIGHWAYS AND TRANSPORTATION COMMISSION

MoDOT
105 WEST CAPITOL
JEFFERSON CITY, MO 65102
1-888-ASK-MODOT (1-888-275-6636)

CMT
©Copyright CMT, Inc.
CRAWFORD, MURPHY & TILLY, INC.
ONE MEMORIAL DRIVE, SUITE 500
ST. LOUIS, MO 63102 (314) 436-5500
ENGINEERING CORPORATION - 000631

CROSS SECTIONS
RAMP 1

L:\MarshfieldMO\17322-03\Draw\Sheets\XS_024-033_J8I0445_I10_RAMP_1.dgn 3:18:13 PM 3/9/2018

PRELIMINARY PLANS – SUBJECT TO CHANGE

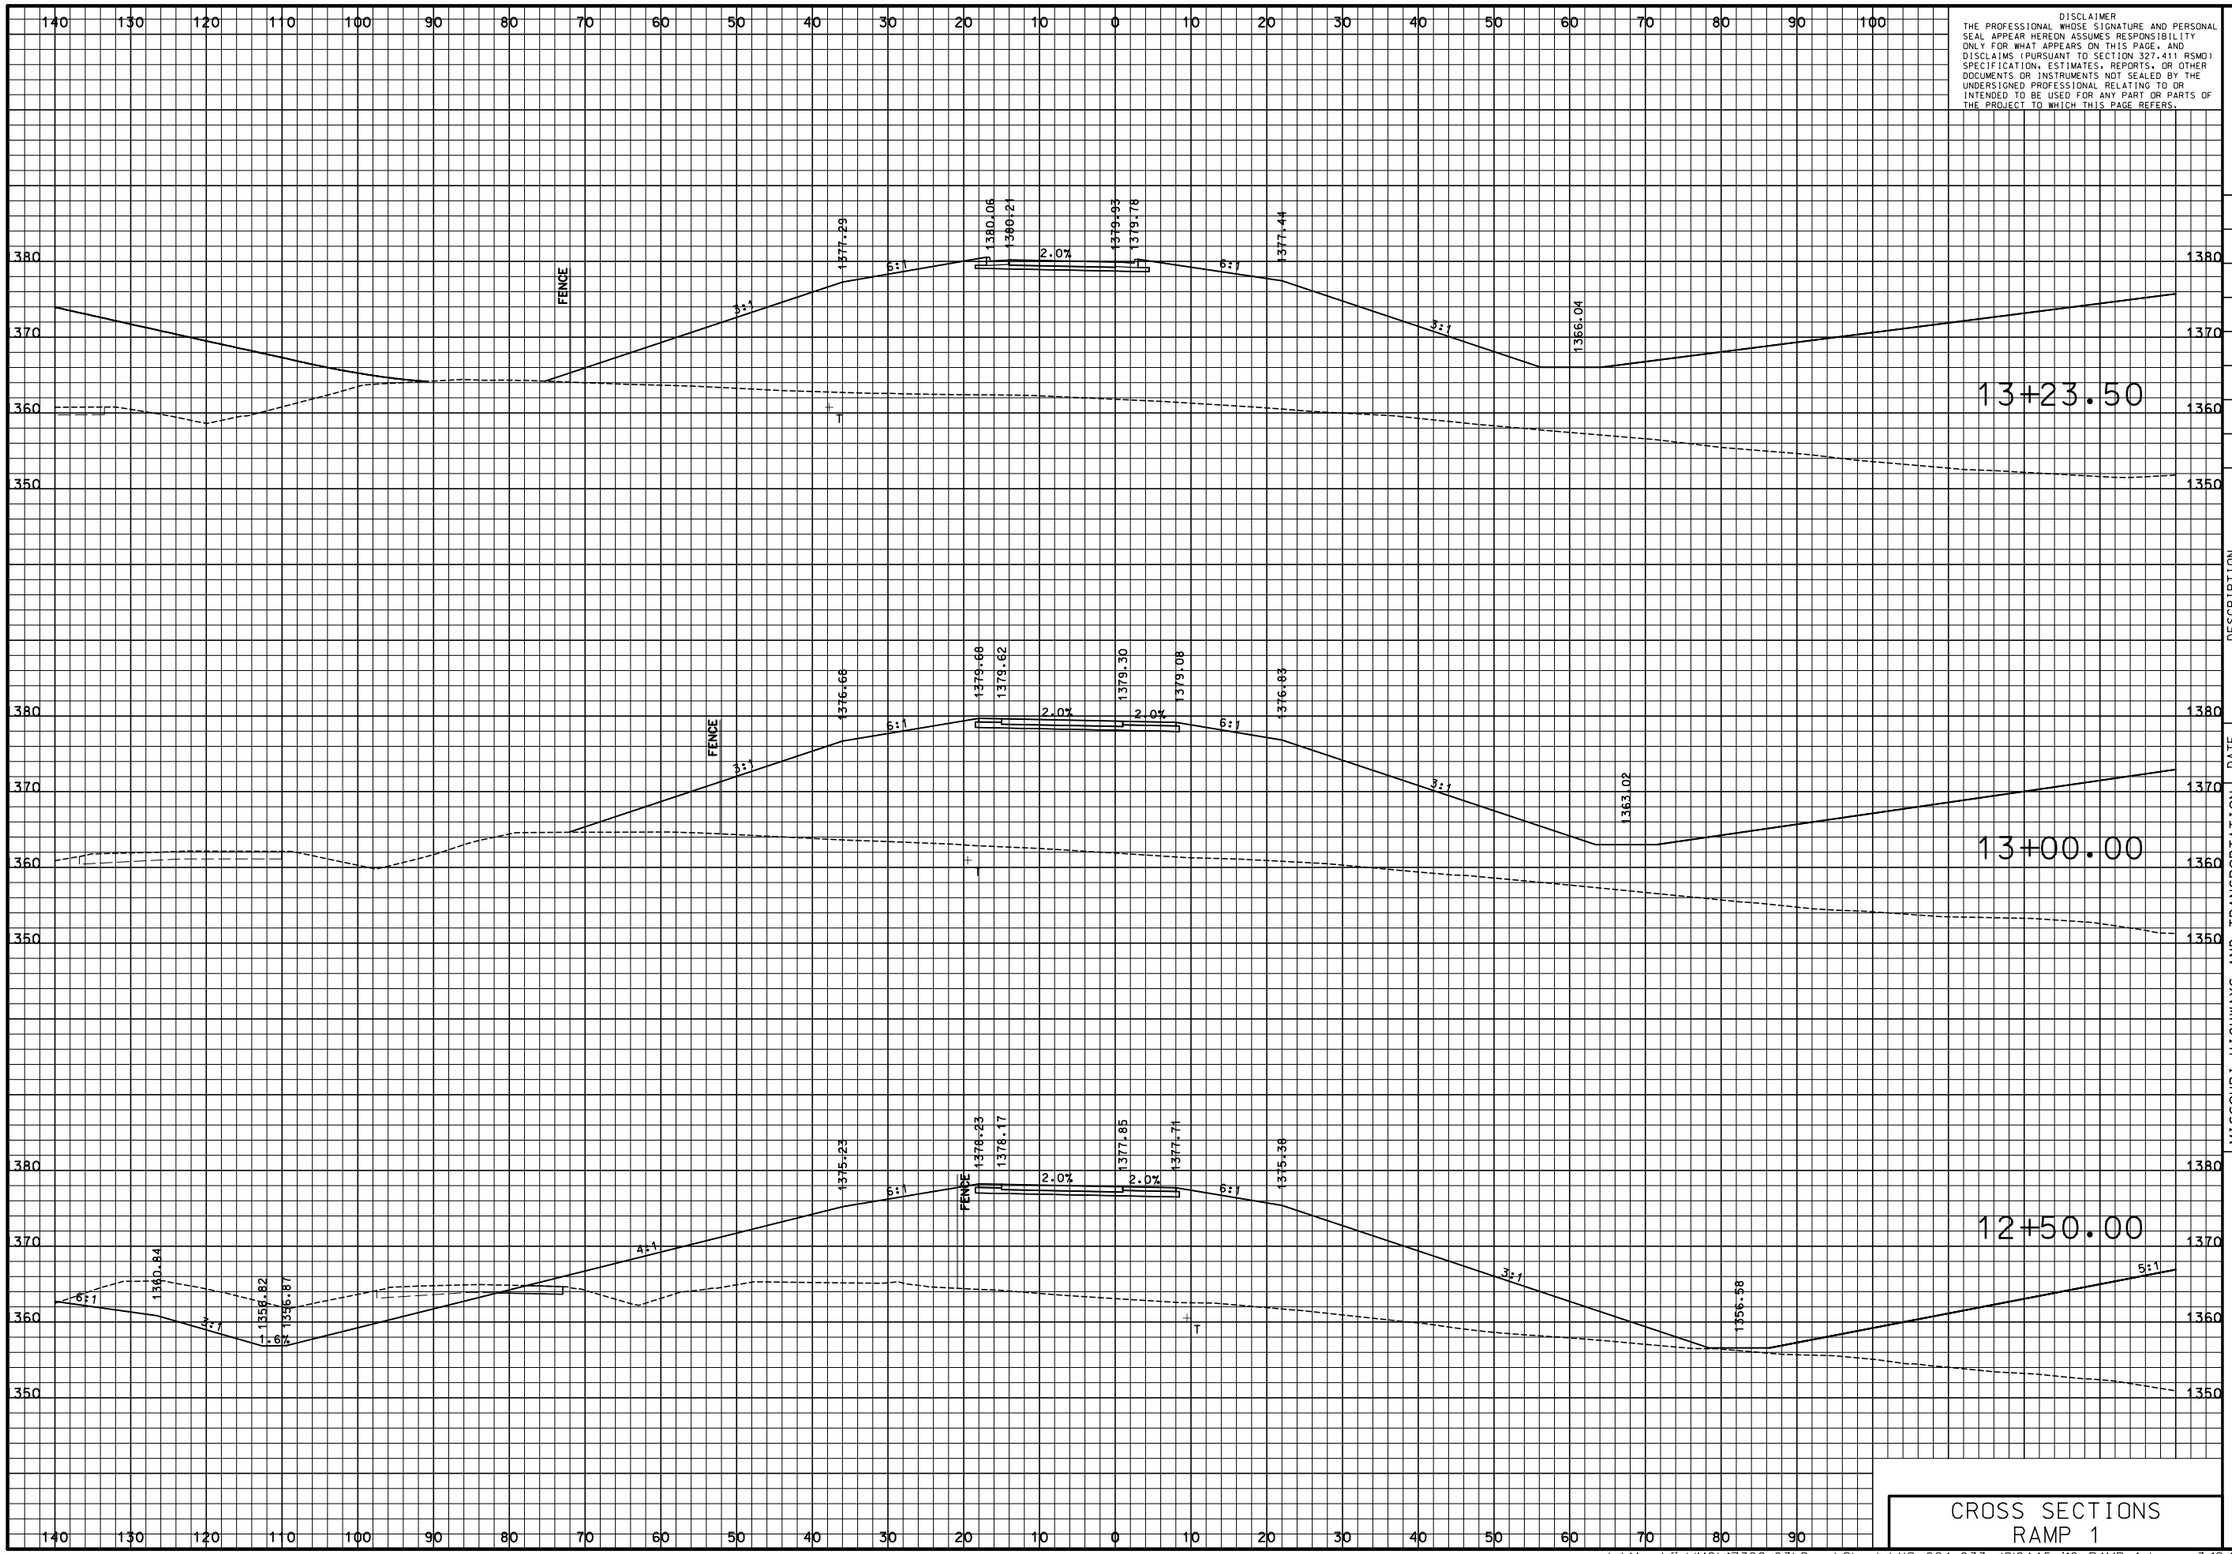

DISCLAIMER
THE PROFESSIONAL WHOSE SIGNATURE AND PERSONAL SEAL APPEAR HEREON ASSUMES RESPONSIBILITY ONLY FOR WHAT APPEARS ON THIS PAGE, AND DISCLAIMS (PURSUANT TO SECTION 327.411 RSMO) SPECIFICATION, ESTIMATES, REPORTS, OR OTHER DOCUMENTS OR INSTRUMENTS NOT SEALED BY THE UNDERSIGNED PROFESSIONAL RELATING TO OR INTENDED TO BE USED FOR ANY PART OR PARTS OF THE PROJECT TO WHICH THIS PAGE REFERS.

"THIS MEDIA SHOULD NOT BE CONSIDERED A CERTIFIED DOCUMENT."

DATE PREPARED
3/9/2018

ROUTE	STATE
I-44	MO
DISTRICT	SHEET NO.
SW	32

COUNTY
WEBSTER

JOB NO.
J8I0445

CONTRACT ID.

PROJECT NO.

BRIDGE NO.

DESCRIPTION	DATE

IF A SEAL IS PRESENT ON THIS SHEET IT HAS BEEN ELECTRONICALLY SEALED AND DATED.

MISSOURI HIGHWAYS AND TRANSPORTATION COMMISSION

105 WEST CAPITOL
JEFFERSON CITY, MO 65102
1-888-ASK-MODOT (1-888-275-6636)

CMT
CRAWFORD, MURPHY & TILLY, INC.
ONE MEMORIAL DRIVE, SUITE 500
ST. LOUIS, MO 63102 (314) 436-5500
ENGINEERING CORPORATION - 000631

©Copyright CMT, Inc.

CROSS SECTIONS
RAMP 1

PRELIMINARY PLANS – SUBJECT TO CHANGE

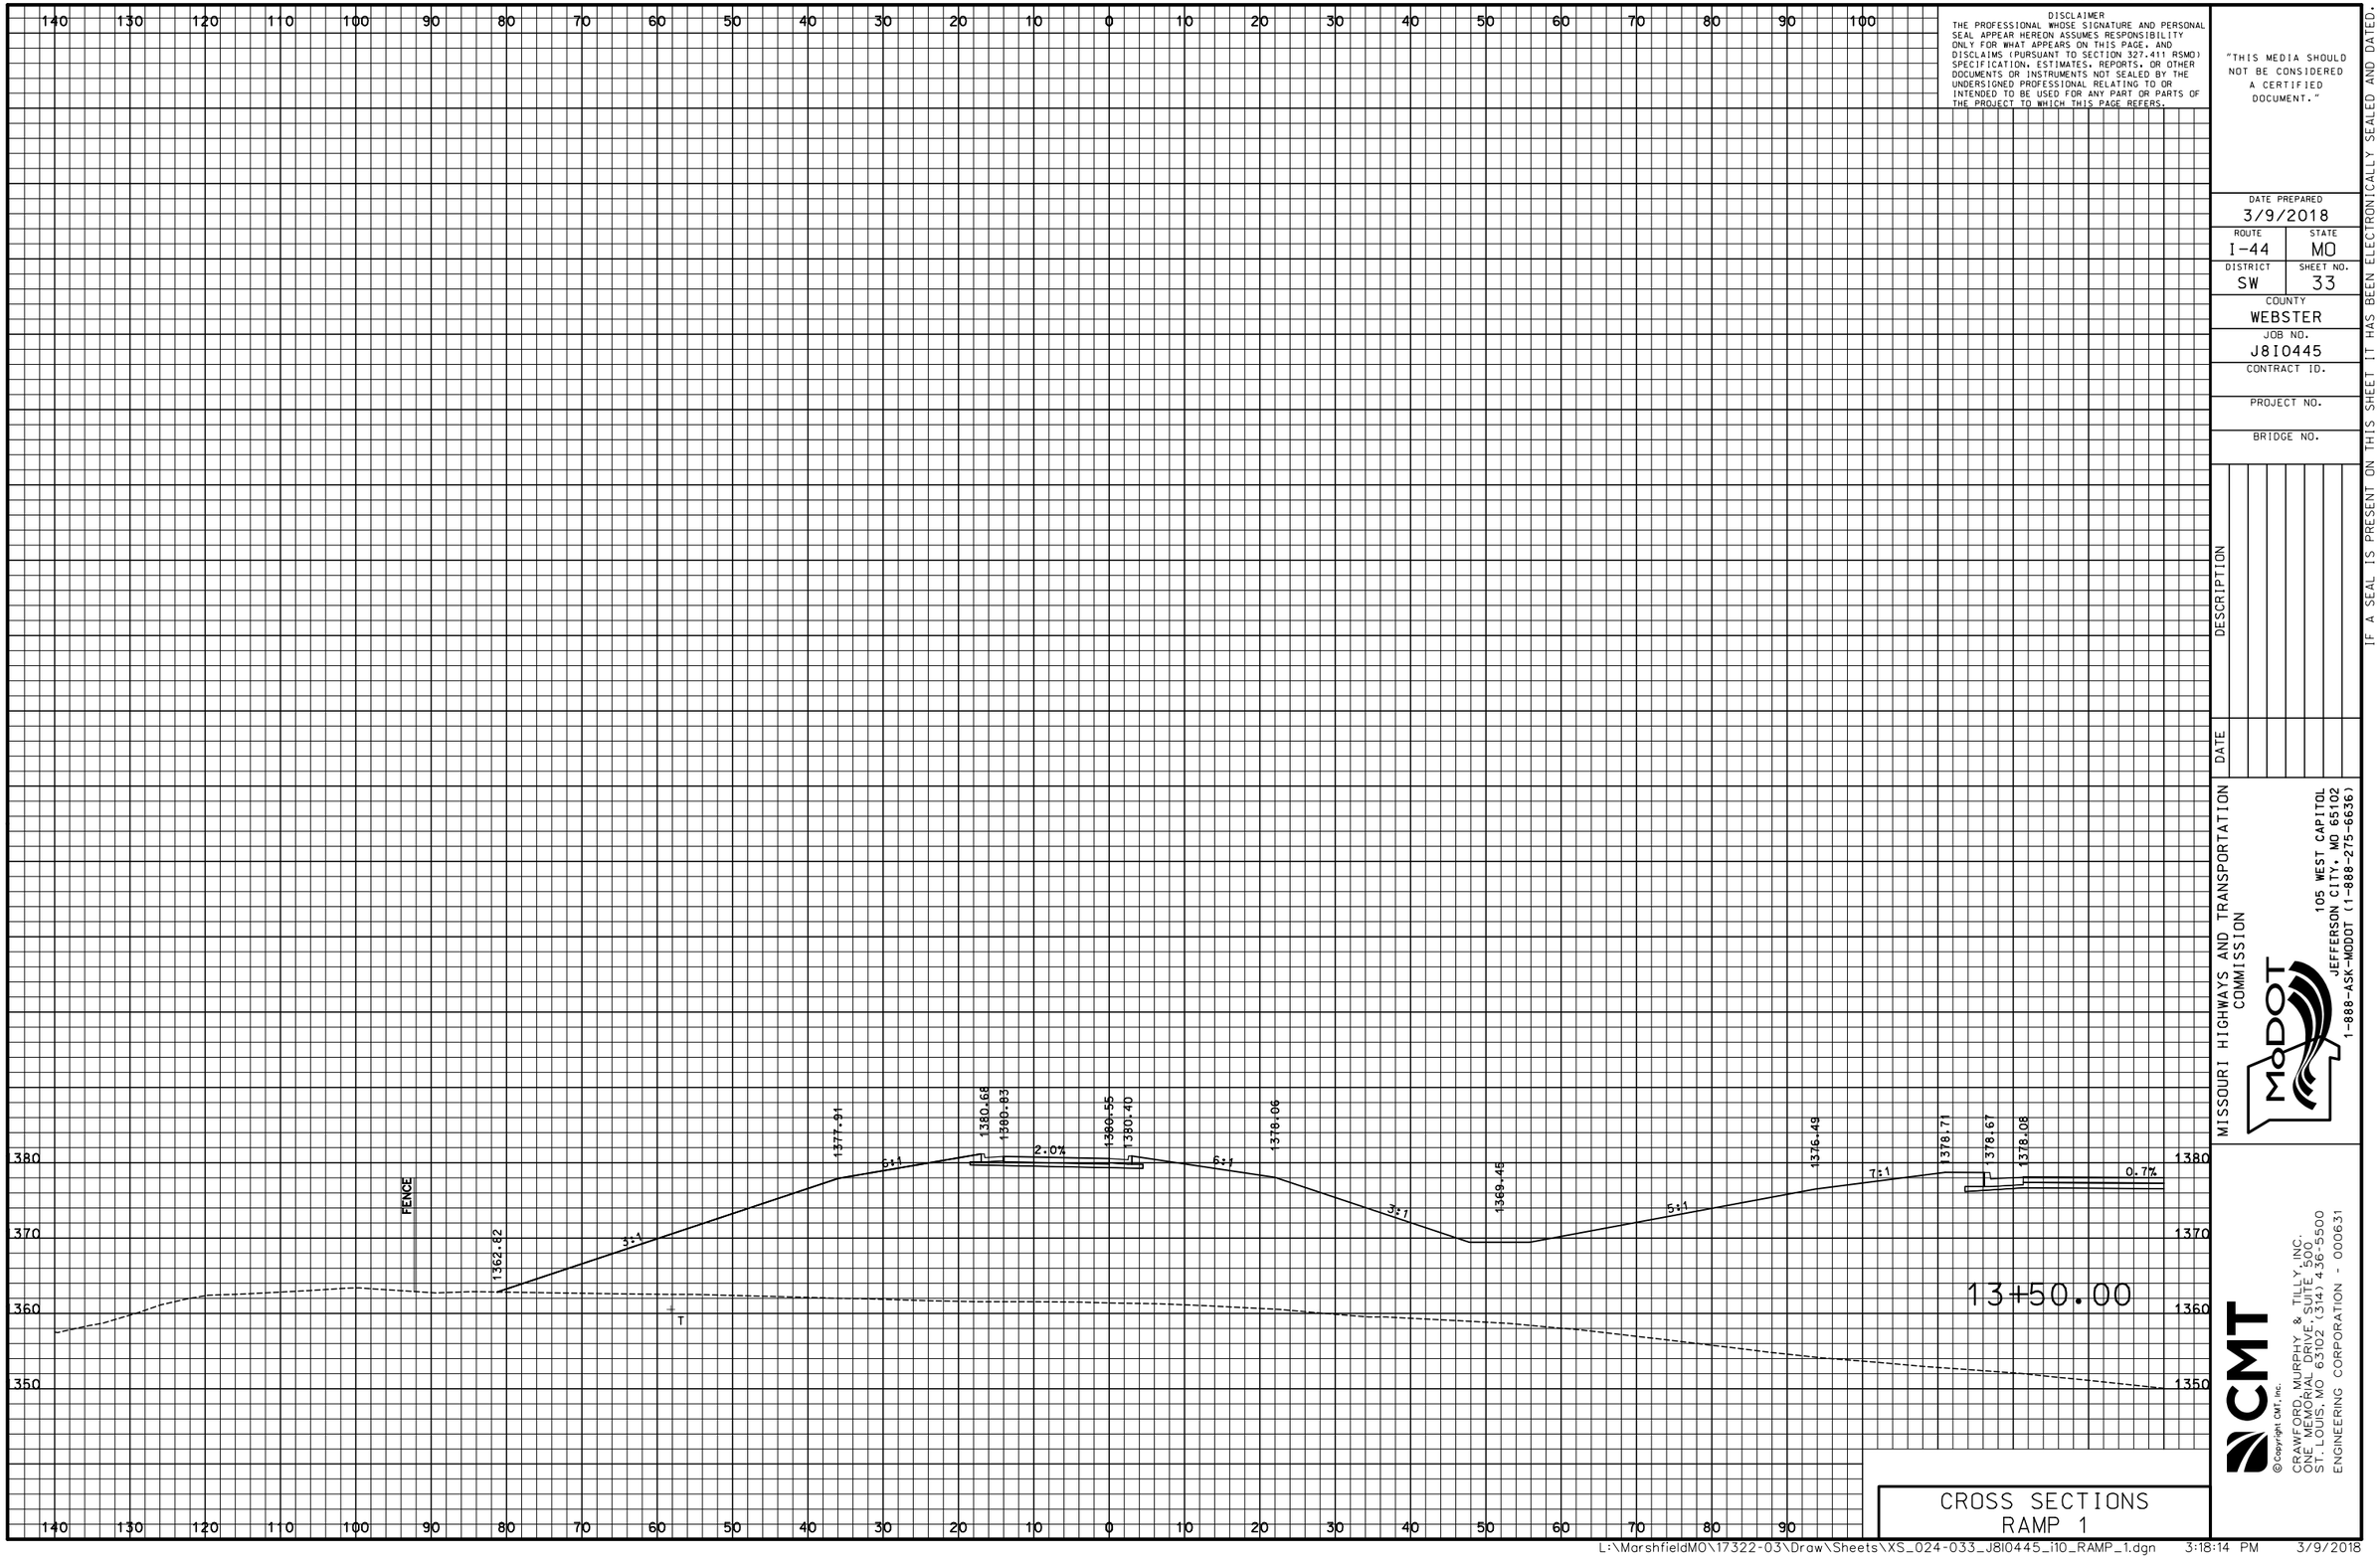

DISCLAIMER
THE PROFESSIONAL WHOSE SIGNATURE AND PERSONAL SEAL APPEAR HEREON ASSUMES RESPONSIBILITY ONLY FOR WHAT APPEARS ON THIS PAGE, AND DISCLAIMS (PURSUANT TO SECTION 327.411 RSMO) SPECIFICATION, ESTIMATES, REPORTS, OR OTHER DOCUMENTS OR INSTRUMENTS NOT SEALED BY THE UNDERSIGNED PROFESSIONAL RELATING TO OR INTENDED TO BE USED FOR ANY PART OR PARTS OF THE PROJECT TO WHICH THIS PAGE REFERS.

"THIS MEDIA SHOULD NOT BE CONSIDERED A CERTIFIED DOCUMENT."

DATE PREPARED
3/9/2018

ROUTE	STATE
I-44	MO

DISTRICT	SHEET NO.
SW	33

COUNTY
WEBSTER

JOB NO.
J8I0445

CONTRACT ID.

PROJECT NO.

BRIDGE NO.

DATE	DESCRIPTION

IF A SEAL IS PRESENT ON THIS SHEET IT HAS BEEN ELECTRONICALLY SEALED AND DATED.

MISSOURI HIGHWAYS AND TRANSPORTATION COMMISSION

MoDOT

105 WEST CAPITOL
JEFFERSON CITY, MO 65102
1-888-ASK-MODOT (1-888-275-6636)

CMT
©Copyright CMT, Inc.
CRAWFORD, MURPHY & TILLY, INC.
ONE MEMORIAL DRIVE, SUITE 500
ST. LOUIS, MO 63102 (314) 436-5500
ENGINEERING CORPORATION - 000631

CROSS SECTIONS
RAMP 1

PRELIMINARY PLANS – SUBJECT TO CHANGE

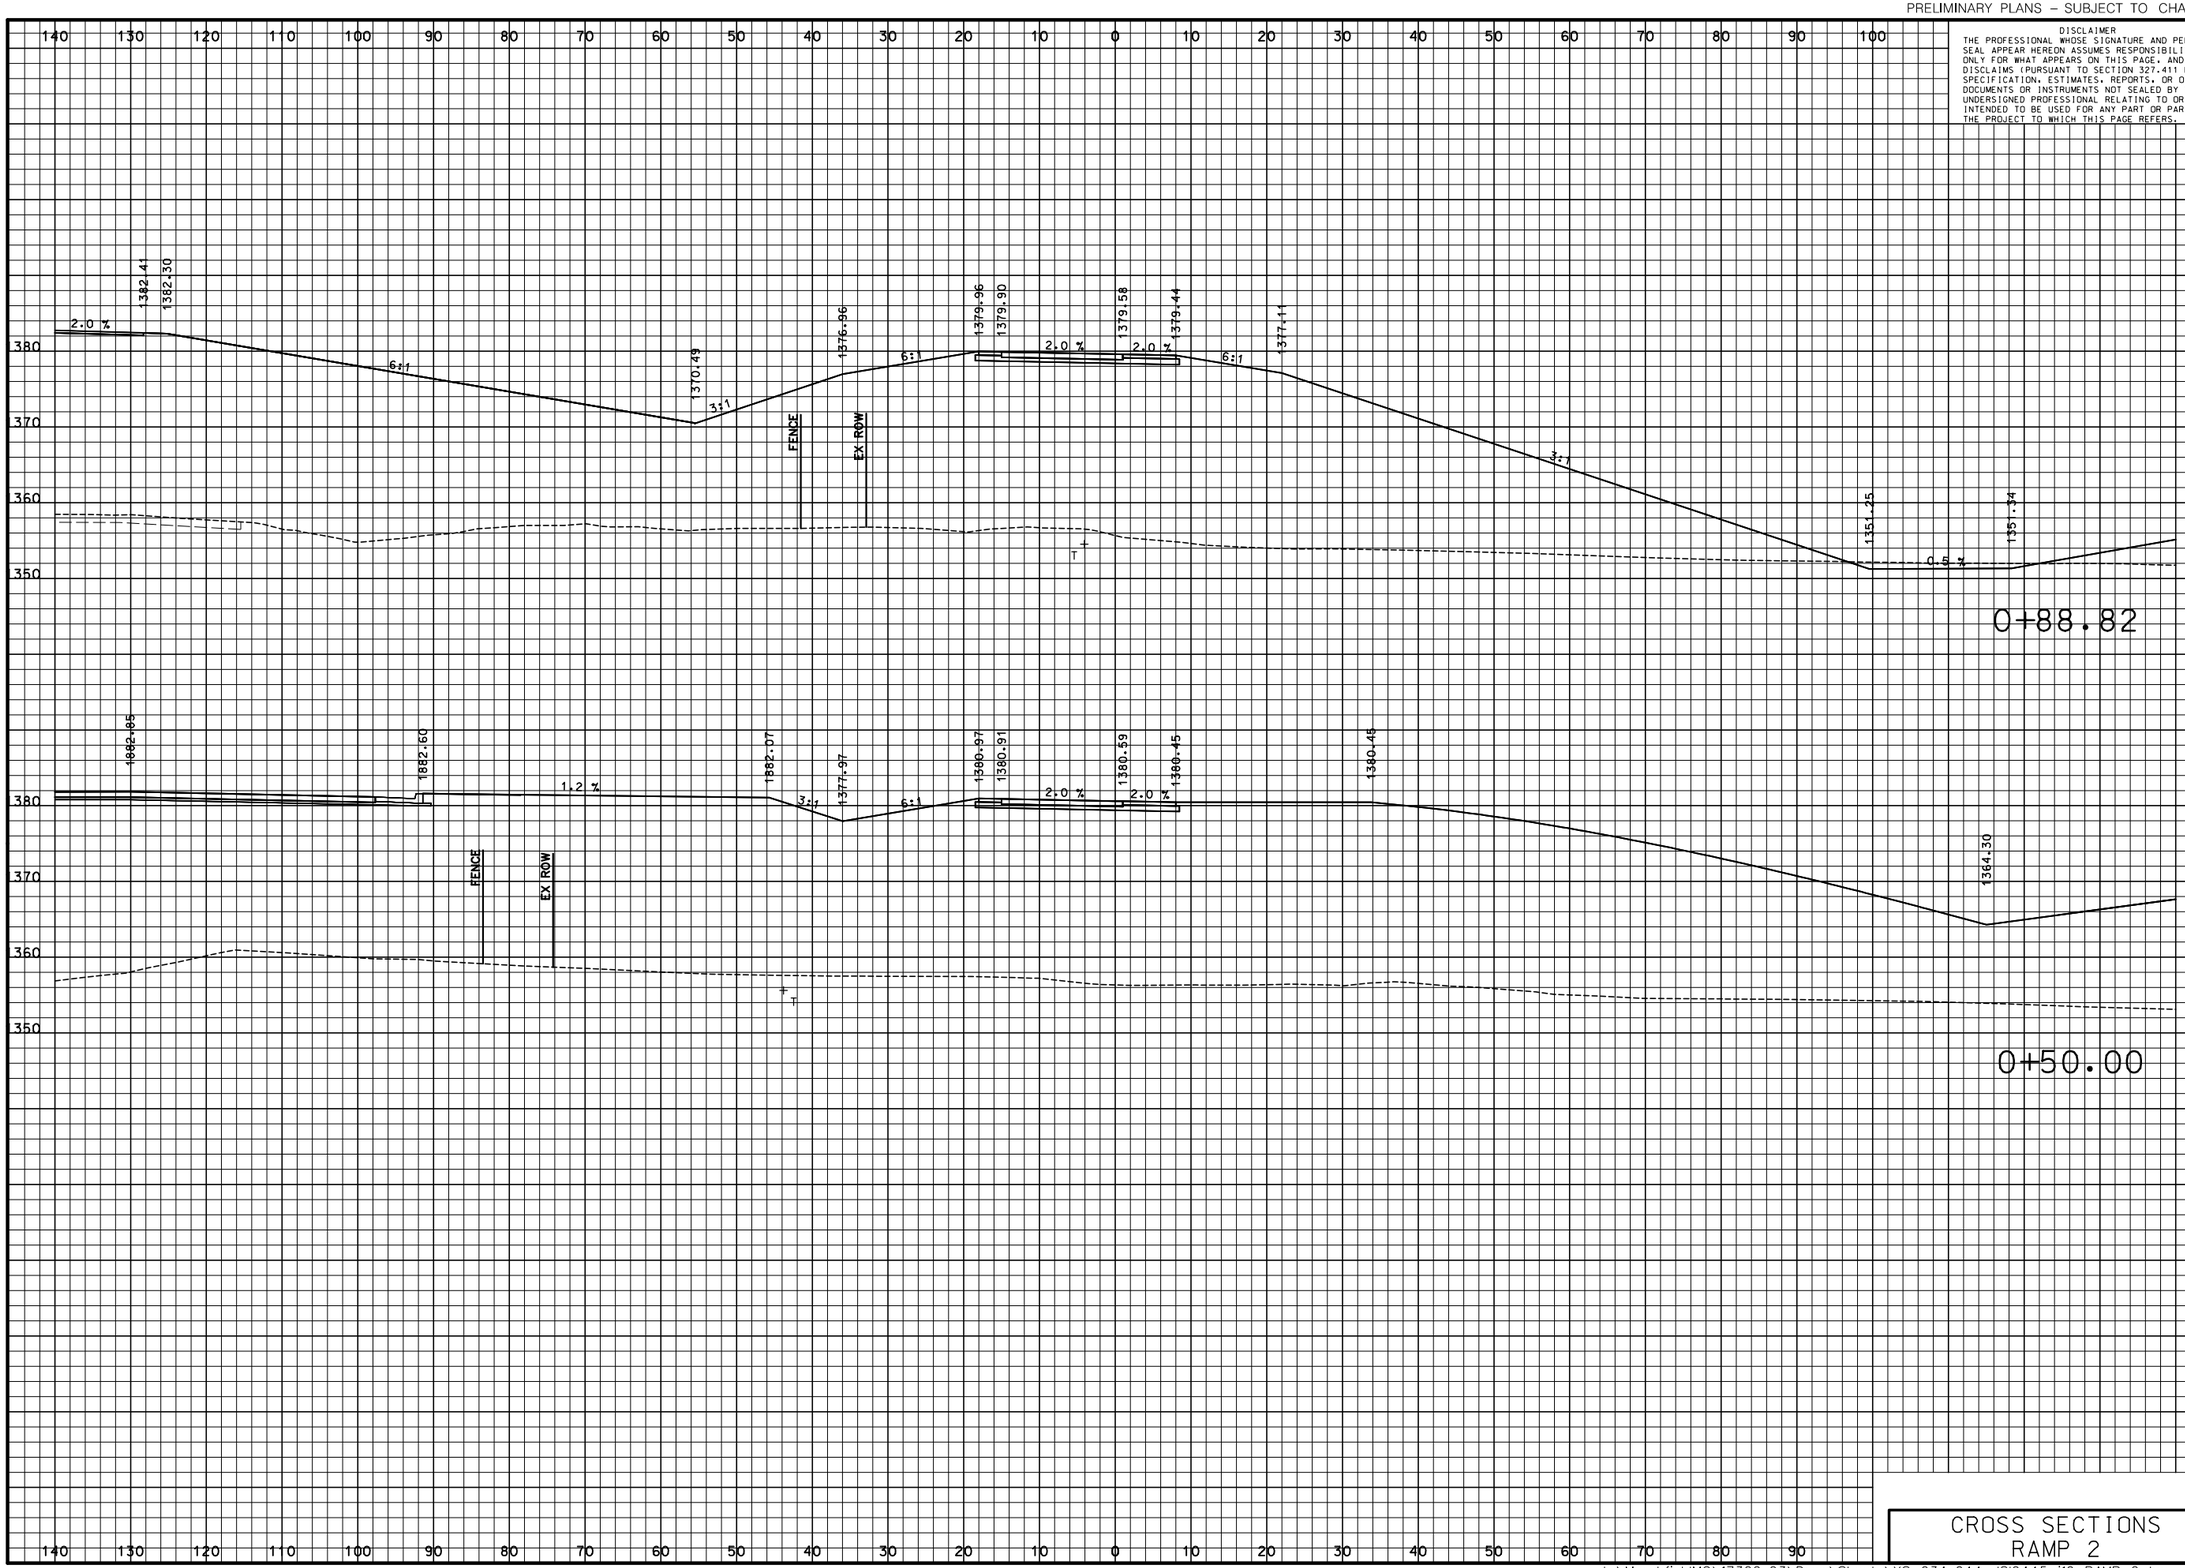

DISCLAIMER
THE PROFESSIONAL WHOSE SIGNATURE AND PERSONAL SEAL APPEAR HEREON ASSUMES RESPONSIBILITY ONLY FOR WHAT APPEARS ON THIS PAGE, AND DISCLAIMS (PURSUANT TO SECTION 327.411 RSMO) SPECIFICATION, ESTIMATES, REPORTS, OR OTHER DOCUMENTS OR INSTRUMENTS NOT SEALED BY THE UNDERSIGNED PROFESSIONAL RELATING TO OR INTENDED TO BE USED FOR ANY PART OR PARTS OF THE PROJECT TO WHICH THIS PAGE REFERS.

"THIS MEDIA SHOULD NOT BE CONSIDERED A CERTIFIED DOCUMENT."

DATE PREPARED
3/9/2018

ROUTE	STATE
I-44	MO
DISTRICT	SHEET NO.
SW	34

COUNTY
WEBSTER

JOB NO.
J8I0445

CONTRACT ID.

PROJECT NO.

BRIDGE NO.

DESCRIPTION

DATE

IF A SEAL IS PRESENT ON THIS SHEET IT HAS BEEN ELECTRONICALLY SEALED AND DATED.

MISSOURI HIGHWAYS AND TRANSPORTATION COMMISSION

MoDOT

105 WEST CAPITOL
JEFFERSON CITY, MO 65102
1-888-ASK-MODOT (1-888-275-6636)

CMT

©Copyright CMT, Inc.

CRAWFORD, MURPHY & TILLY, INC.
ONE MEMORIAL DRIVE, SUITE 500
ST. LOUIS, MO 63102 (314) 436-5500
ENGINEERING CORPORATION - 000631

CROSS SECTIONS
RAMP 2

L:\MarshfieldMO\17322-03\Draw\Sheets\XS_034-044_J8I0445_i10_RAMP_2.dgn 3:18:15 PM 3/9/2018

PRELIMINARY PLANS – SUBJECT TO CHANGE

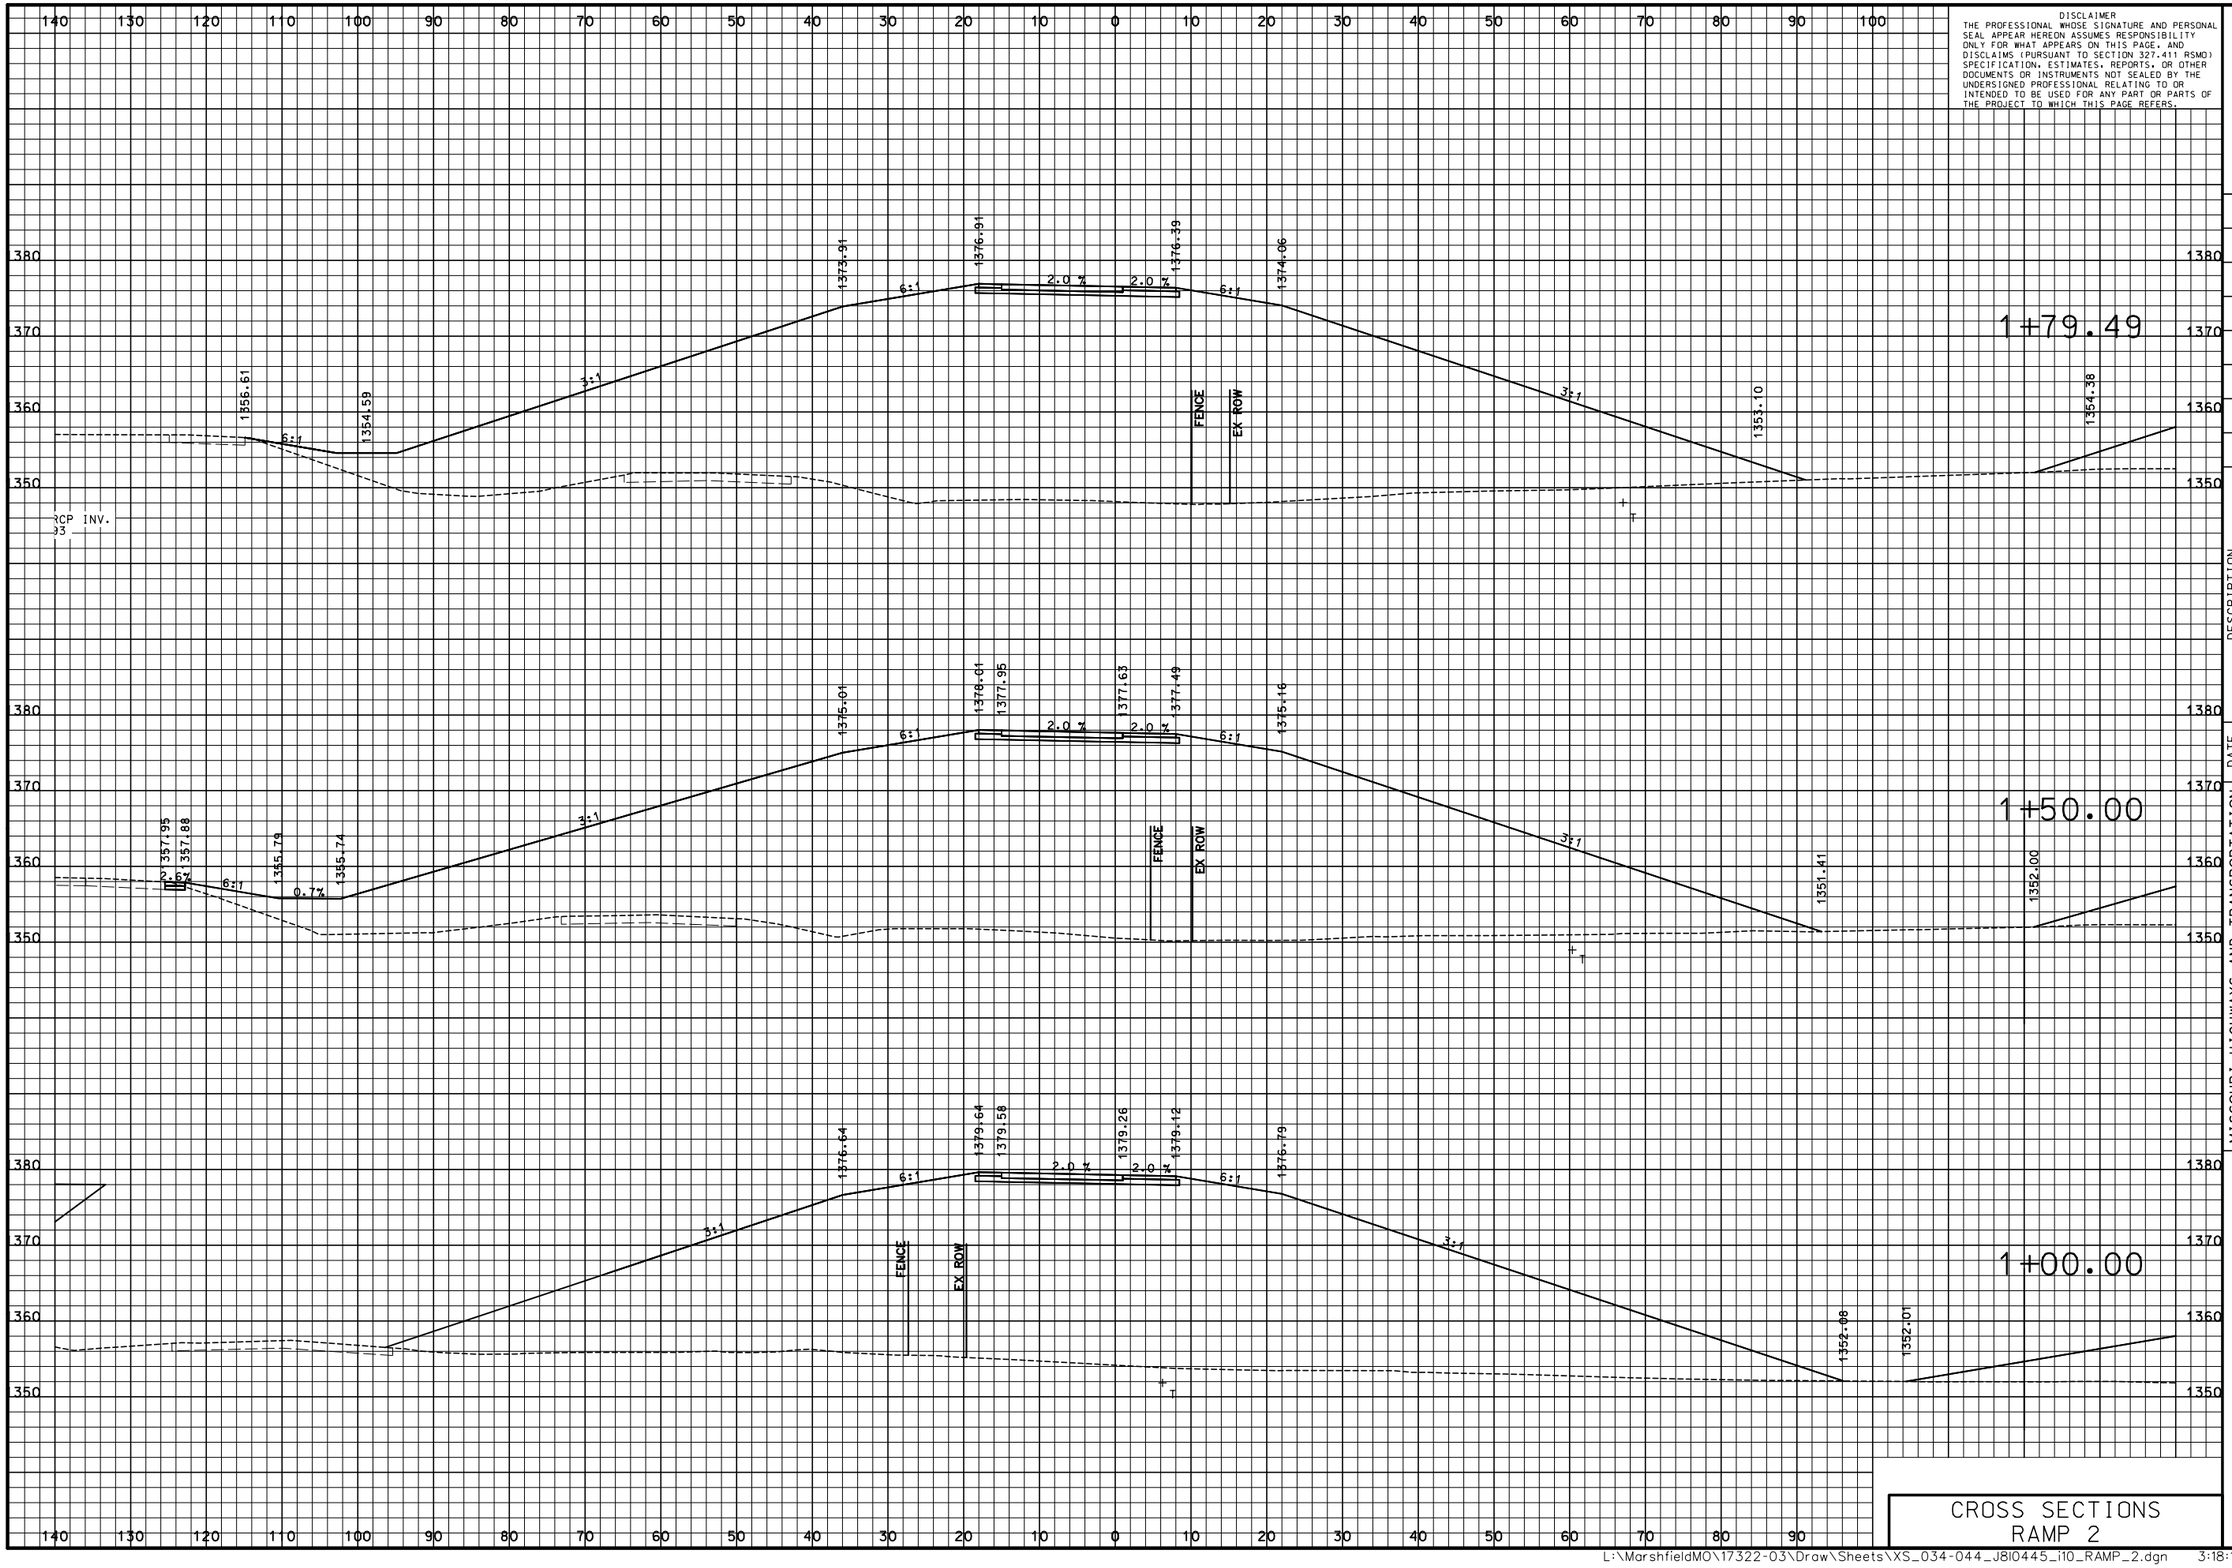

DISCLAIMER
THE PROFESSIONAL WHOSE SIGNATURE AND PERSONAL SEAL APPEAR HEREON ASSUMES RESPONSIBILITY ONLY FOR WHAT APPEARS ON THIS PAGE, AND DISCLAIMS (PURSUANT TO SECTION 327.411 RSMO) SPECIFICATION, ESTIMATES, REPORTS, OR OTHER DOCUMENTS OR INSTRUMENTS NOT SEALED BY THE UNDERSIGNED PROFESSIONAL RELATING TO OR INTENDED TO BE USED FOR ANY PART OR PARTS OF THE PROJECT TO WHICH THIS PAGE REFERS.

"THIS MEDIA SHOULD NOT BE CONSIDERED A CERTIFIED DOCUMENT."

DATE PREPARED
3/9/2018

ROUTE	STATE
I-44	MO
DISTRICT	SHEET NO.
SW	35

COUNTY
WEBSTER

JOB NO.
J8I0445

CONTRACT ID.

PROJECT NO.

BRIDGE NO.

IF A SEAL IS PRESENT ON THIS SHEET IT HAS BEEN ELECTRONICALLY SEALED AND DATED.

DESCRIPTION	DATE

MISSOURI HIGHWAYS AND TRANSPORTATION COMMISSION

105 WEST CAPITOL
JEFFERSON CITY, MO 65102
1-888-ASK-MODOT (1-888-275-6636)

CMT
CRAWFORD, MURPHY & TILLY, INC.
ONE MEMORIAL DRIVE, SUITE 500
ST. LOUIS, MO 63102 (314) 436-5500
ENGINEERING CORPORATION - 000631
©Copyright CMT, Inc.

CROSS SECTIONS
RAMP 2

L:\MarshfieldMO\17322-03\Draw\Sheets\XS_034-044_J8I0445_I10_RAMP_2.dgn 3:18:15 PM 3/9/2018

PRELIMINARY PLANS – SUBJECT TO CHANGE

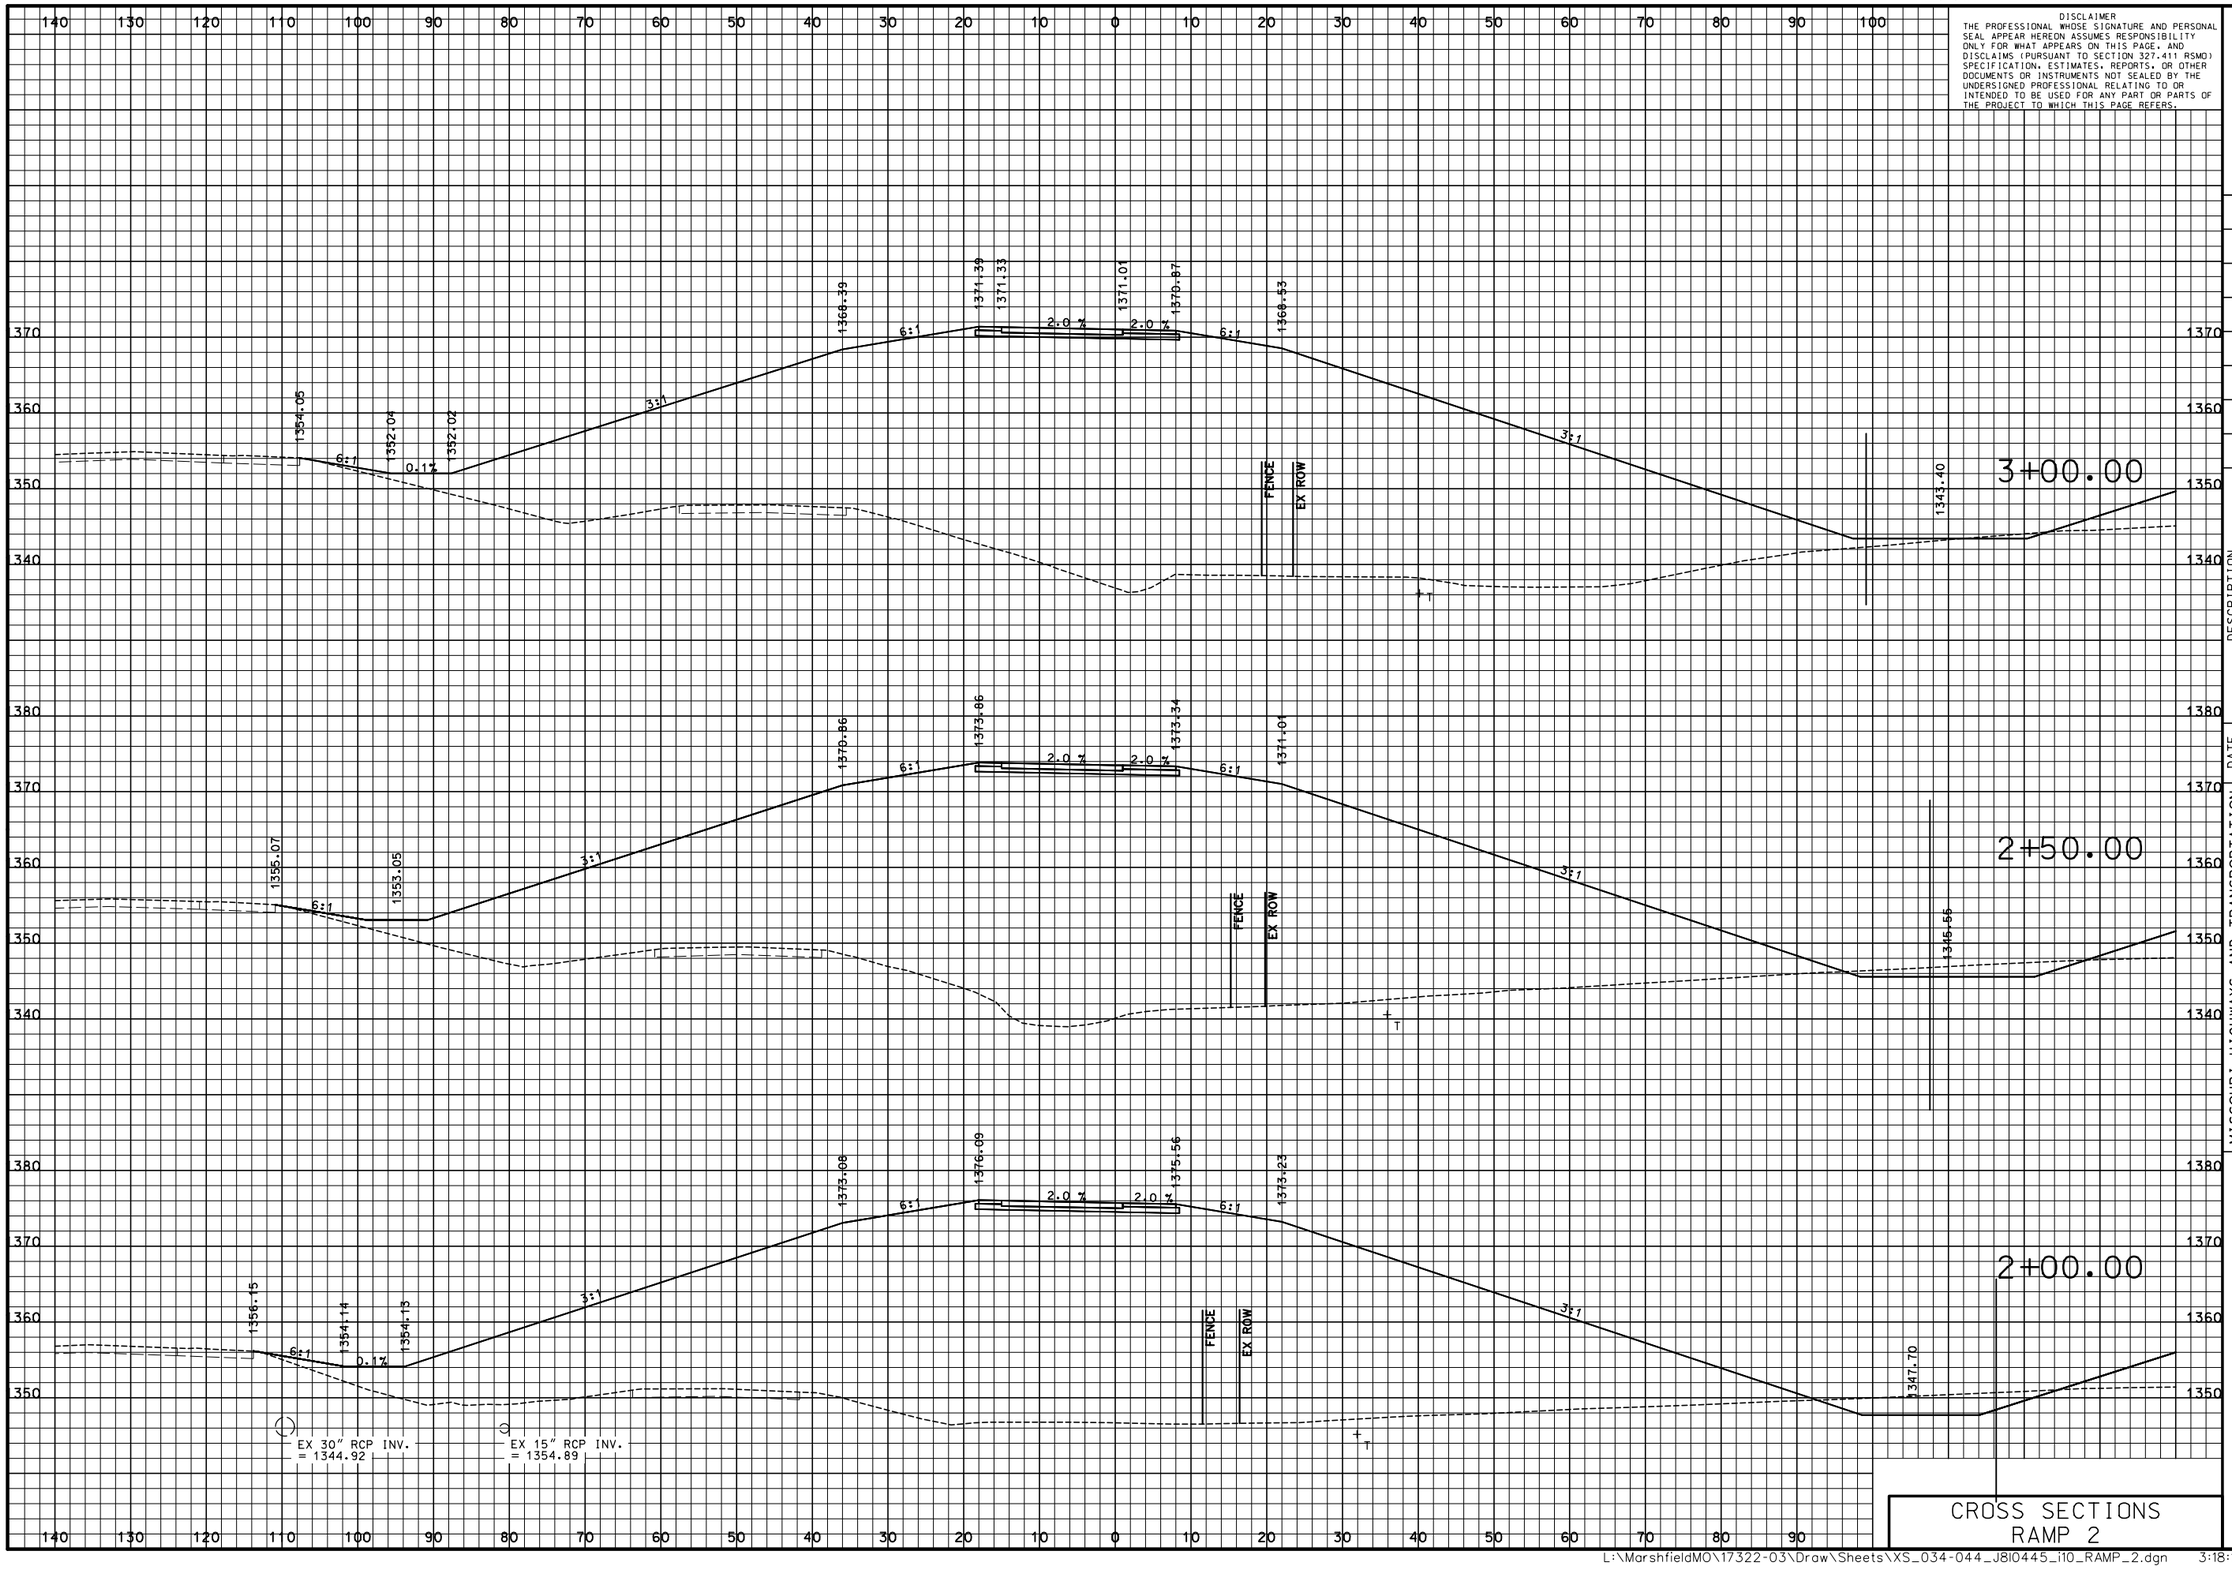

DISCLAIMER
THE PROFESSIONAL WHOSE SIGNATURE AND PERSONAL SEAL APPEAR HEREON ASSUMES RESPONSIBILITY ONLY FOR WHAT APPEARS ON THIS PAGE, AND DISCLAIMS (PURSUANT TO SECTION 327.411 RSMO) SPECIFICATION, ESTIMATES, REPORTS, OR OTHER DOCUMENTS OR INSTRUMENTS NOT SEALED BY THE UNDERSIGNED PROFESSIONAL RELATING TO OR INTENDED TO BE USED FOR ANY PART OR PARTS OF THE PROJECT TO WHICH THIS PAGE REFERS.

"THIS MEDIA SHOULD NOT BE CONSIDERED A CERTIFIED DOCUMENT."

DATE PREPARED: 3/9/2018
ROUTE: I-44 | STATE: MO
DISTRICT: SW | SHEET NO.: 36
COUNTY: WEBSTER
JOB NO.: J8I0445
CONTRACT ID.:
PROJECT NO.:
BRIDGE NO.:

DESCRIPTION | DATE

IF A SEAL IS PRESENT ON THIS SHEET IT HAS BEEN ELECTRONICALLY SEALED AND DATED.

MISSOURI HIGHWAYS AND TRANSPORTATION COMMISSION
105 WEST CAPITOL
JEFFERSON CITY, MO 65102
1-888-ASK-MODOT (1-888-275-6636)

CMT
©Copyright CMT, Inc.
CRAWFORD, MURPHY & TILLY, INC.
ONE MEMORIAL DRIVE, SUITE 500
ST. LOUIS, MO 63102 (314) 436-5500
ENGINEERING CORPORATION - 000631

CROSS SECTIONS RAMP 2

PRELIMINARY PLANS – SUBJECT TO CHANGE

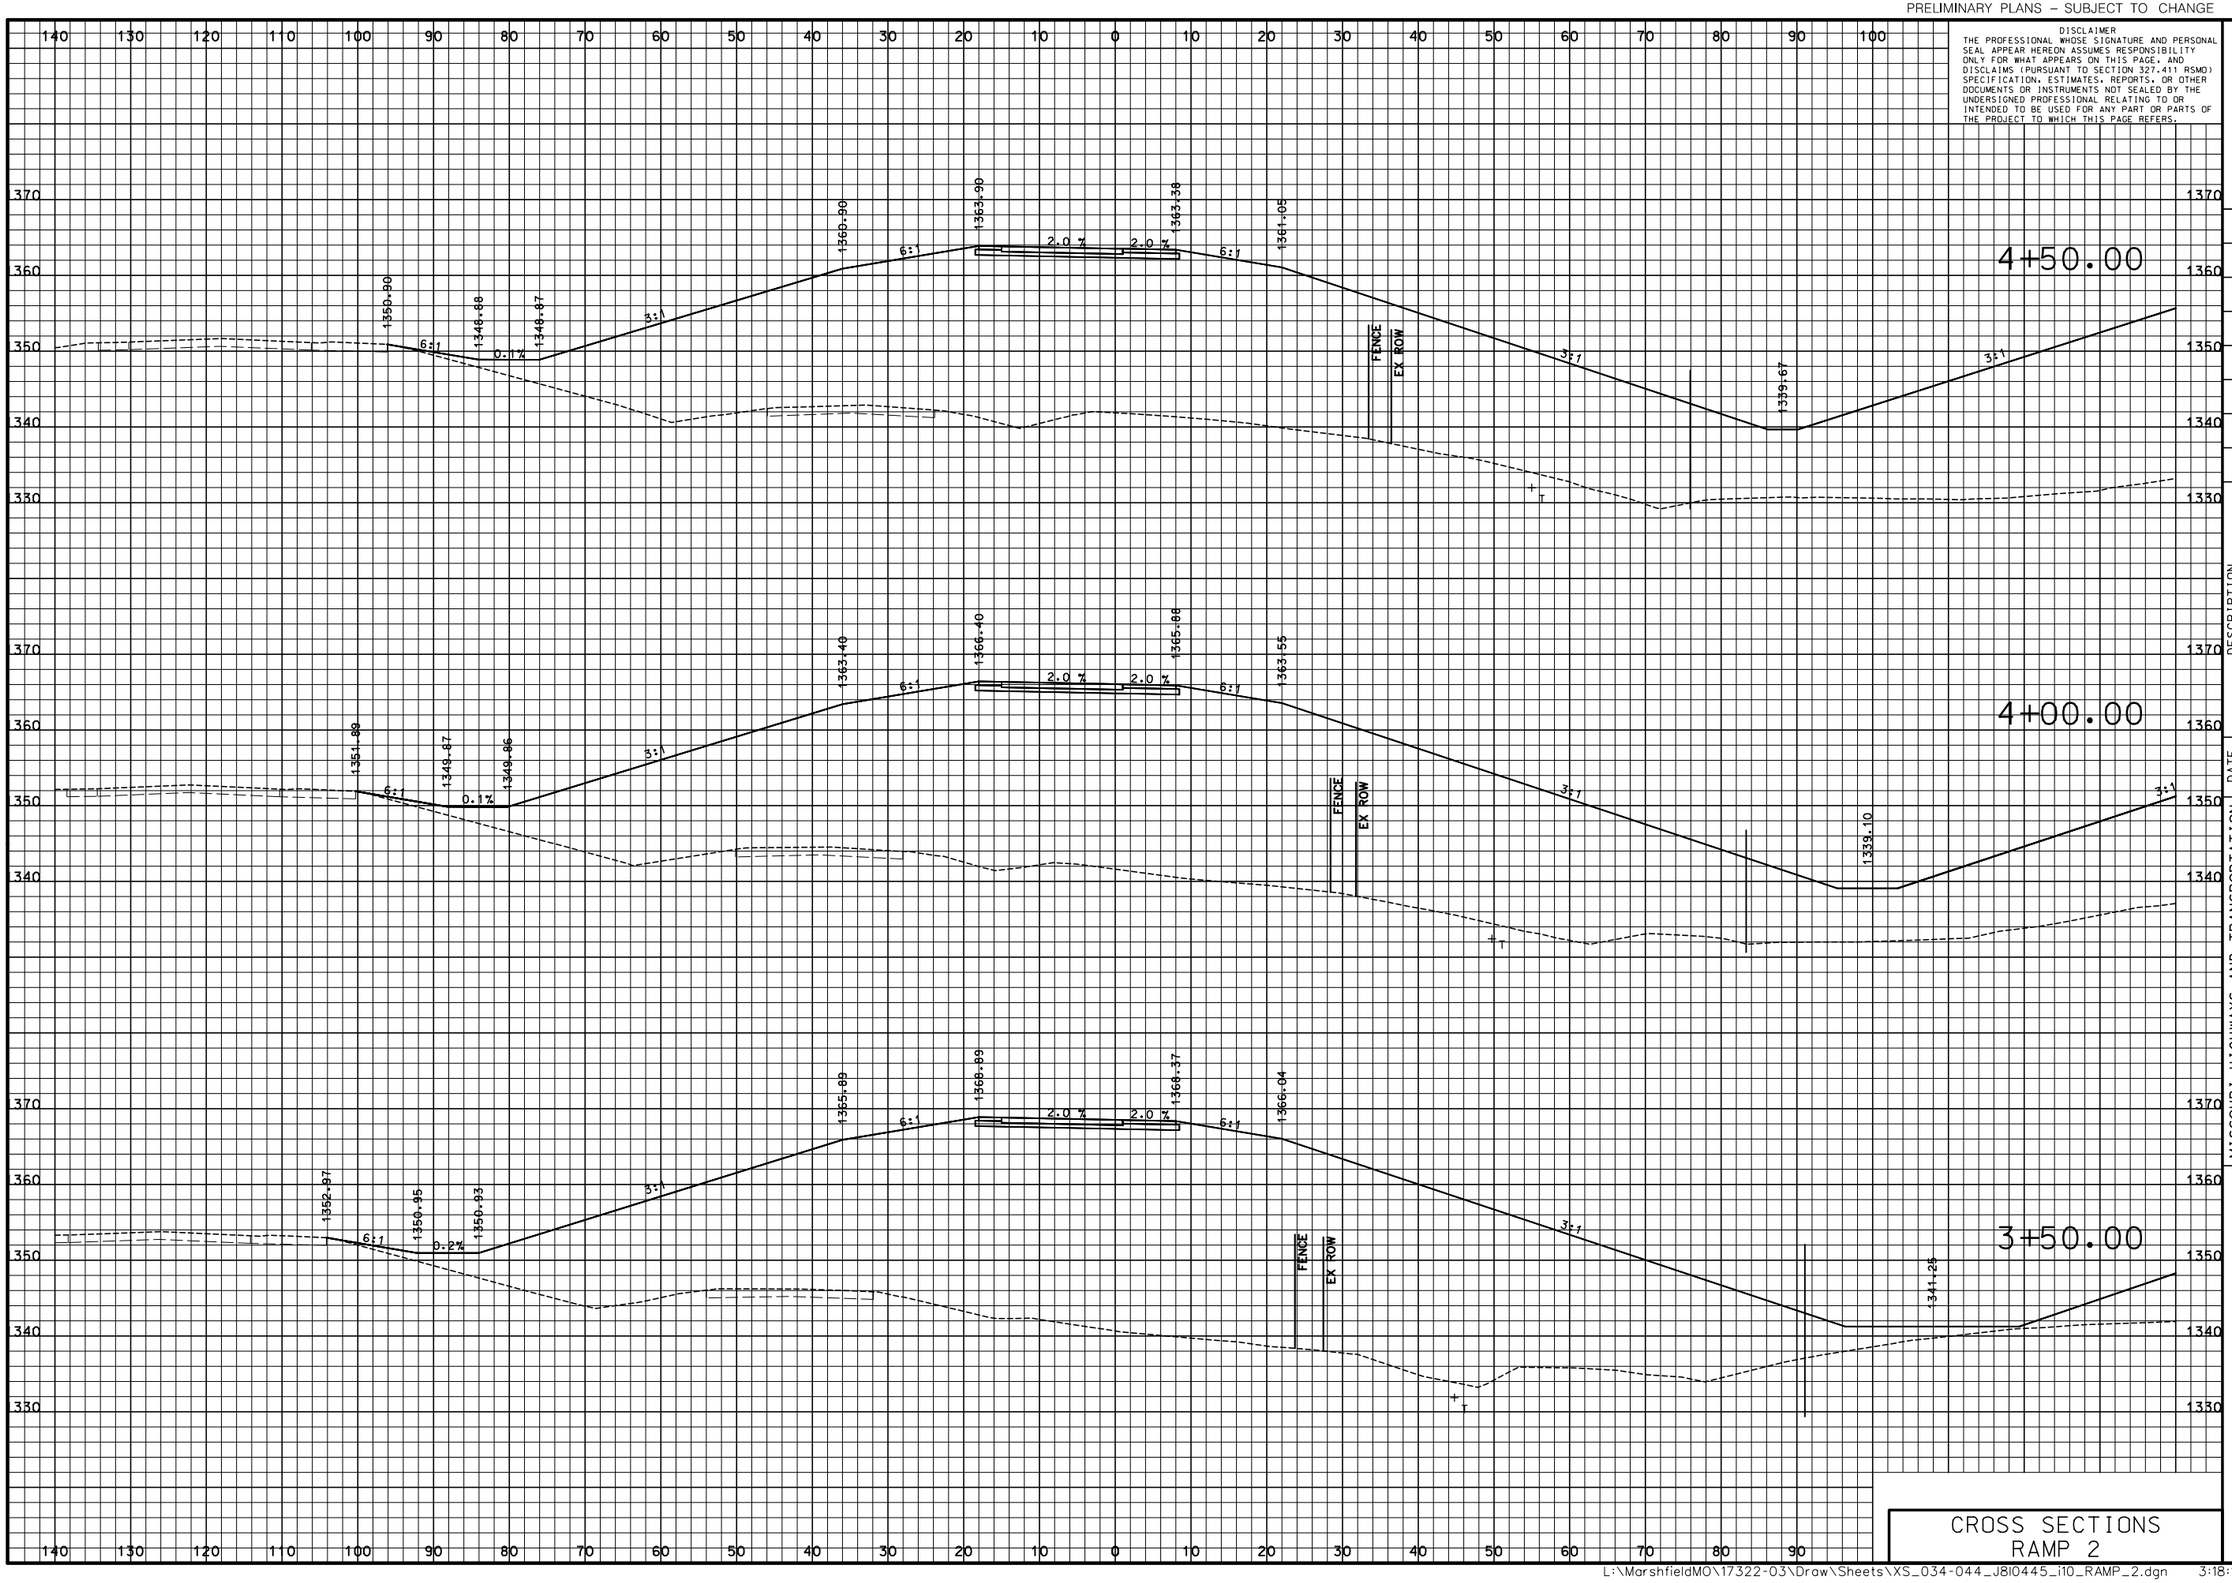

DISCLAIMER
THE PROFESSIONAL WHOSE SIGNATURE AND PERSONAL SEAL APPEAR HEREON ASSUMES RESPONSIBILITY ONLY FOR WHAT APPEARS ON THIS PAGE, AND DISCLAIMS (PURSUANT TO SECTION 327.411 RSMO) SPECIFICATION, ESTIMATES, REPORTS, OR OTHER DOCUMENTS OR INSTRUMENTS NOT SEALED BY THE UNDERSIGNED PROFESSIONAL RELATING TO OR INTENDED TO BE USED FOR ANY PART OR PARTS OF THE PROJECT TO WHICH THIS PAGE REFERS.

"THIS MEDIA SHOULD NOT BE CONSIDERED A CERTIFIED DOCUMENT."

DATE PREPARED
3/9/2018

ROUTE	STATE
I-44	MO
DISTRICT	SHEET NO.
SW	37

COUNTY
WEBSTER

JOB NO.
J8I0445

CONTRACT ID.

PROJECT NO.

BRIDGE NO.

DESCRIPTION	DATE

MISSOURI HIGHWAYS AND TRANSPORTATION COMMISSION

105 WEST CAPITOL
JEFFERSON CITY, MO 65102
1-888-ASK-MODOT (1-888-275-6636)

CMT
CRAWFORD, MURPHY & TILLY, INC.
ONE MEMORIAL DRIVE, SUITE 500
ST. LOUIS, MO 63102 (314) 436-5500
ENGINEERING CORPORATION - 000631

©Copyright CMT, Inc.

IF A SEAL IS PRESENT ON THIS SHEET IT HAS BEEN ELECTRONICALLY SEALED AND DATED.

CROSS SECTIONS
RAMP 2

L:\MarshfieldMO\17322-03\Draw\Sheets\XS_034-044_J8I0445_I10_RAMP_2.dgn 3:18:16 PM 3/9/2018

PRELIMINARY PLANS – SUBJECT TO CHANGE

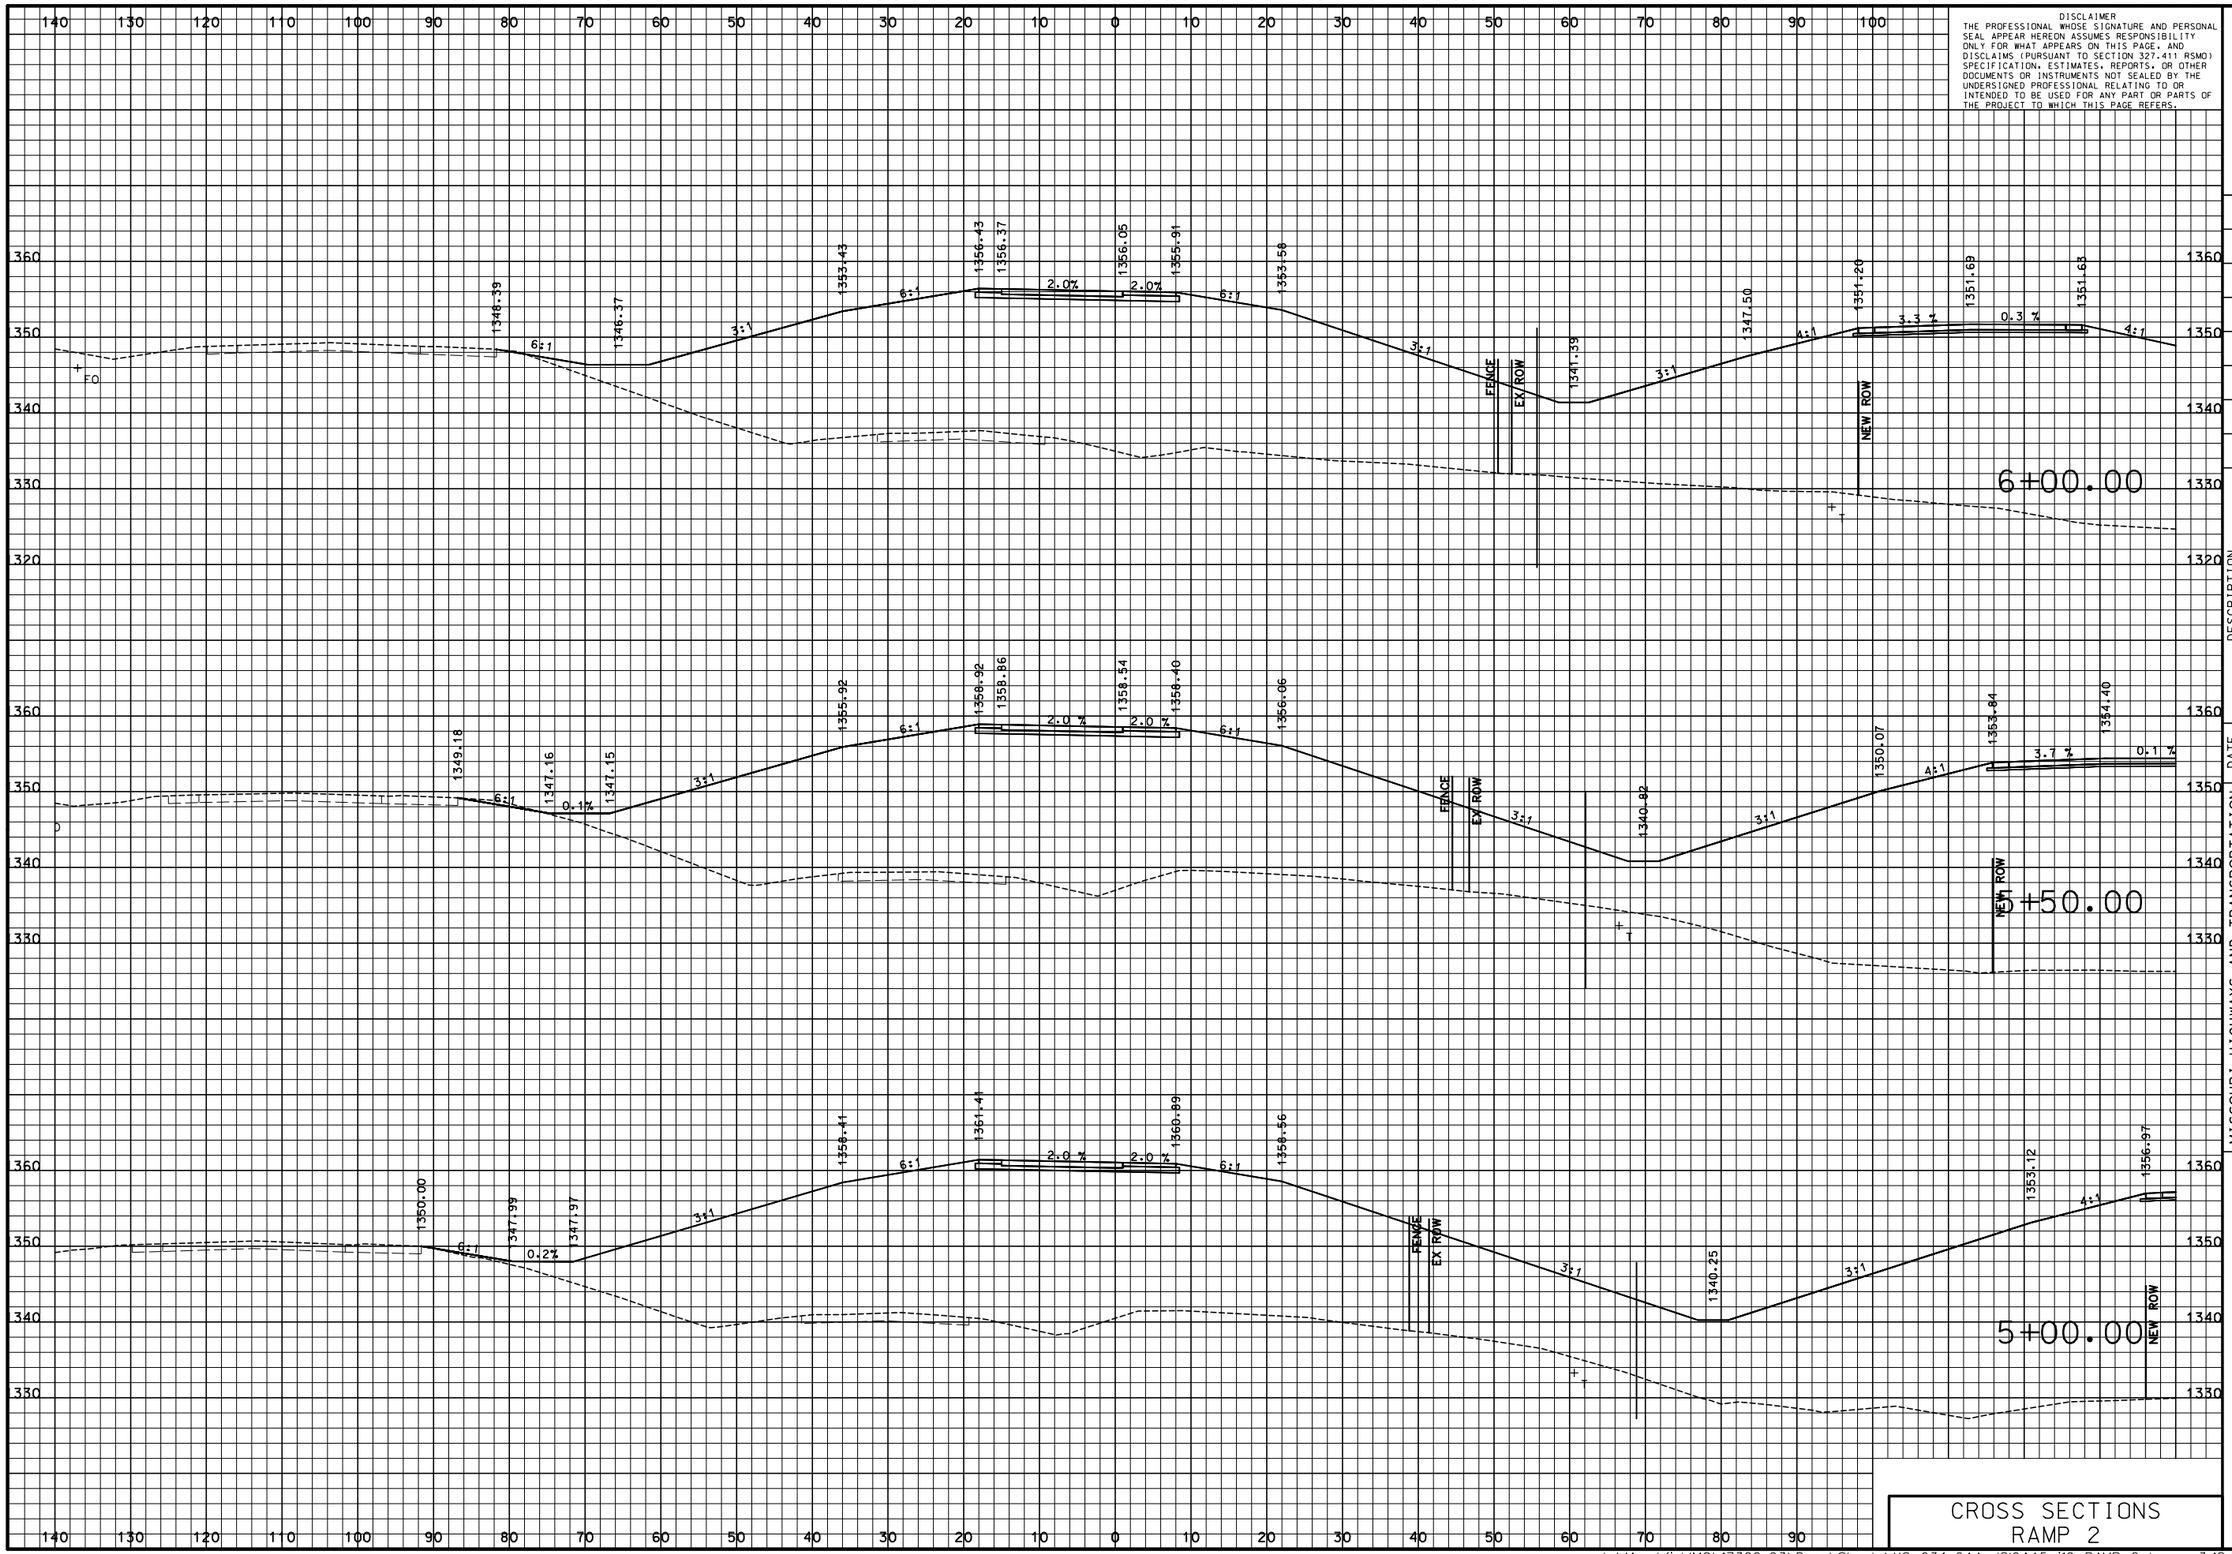

DISCLAIMER
THE PROFESSIONAL WHOSE SIGNATURE AND PERSONAL SEAL APPEAR HEREON ASSUMES RESPONSIBILITY ONLY FOR WHAT APPEARS ON THIS PAGE, AND DISCLAIMS (PURSUANT TO SECTION 327.411 RSMO) SPECIFICATION, ESTIMATES, REPORTS, OR OTHER DOCUMENTS OR INSTRUMENTS NOT SEALED BY THE UNDERSIGNED PROFESSIONAL RELATING TO OR INTENDED TO BE USED FOR ANY PART OR PARTS OF THE PROJECT TO WHICH THIS PAGE REFERS.

"THIS MEDIA SHOULD NOT BE CONSIDERED A CERTIFIED DOCUMENT."

DATE PREPARED
3/9/2018

ROUTE	STATE
I-44	MO
DISTRICT	SHEET NO.
SW	38

COUNTY
WEBSTER

JOB NO.
J8I0445

CONTRACT ID.

PROJECT NO.

BRIDGE NO.

DESCRIPTION	DATE

IF A SEAL IS PRESENT ON THIS SHEET IT HAS BEEN ELECTRONICALLY SEALED AND DATED.

MISSOURI HIGHWAYS AND TRANSPORTATION COMMISSION

105 WEST CAPITOL
JEFFERSON CITY, MO 65102
1-888-ASK-MODOT (1-888-275-6636)

CMT
©Copyright CMT, Inc.
CRAWFORD, MURPHY & TILLY, INC.
ONE MEMORIAL DRIVE, SUITE 500
ST. LOUIS, MO 63102 (314) 436-5500
ENGINEERING CORPORATION - 000631

CROSS SECTIONS
RAMP 2

L:\MarshfieldMO\17322-03\Draw\Sheets\XS_034-044_J8I0445_i10_RAMP_2.dgn 3:18:16 PM 3/9/2018

PRELIMINARY PLANS – SUBJECT TO CHANGE

DISCLAIMER
THE PROFESSIONAL WHOSE SIGNATURE AND PERSONAL SEAL APPEAR HEREON ASSUMES RESPONSIBILITY ONLY FOR WHAT APPEARS ON THIS PAGE, AND DISCLAIMS (PURSUANT TO SECTION 327.411 RSMO) SPECIFICATION, ESTIMATES, REPORTS, OR OTHER DOCUMENTS OR INSTRUMENTS NOT SEALED BY THE UNDERSIGNED PROFESSIONAL RELATING TO OR INTENDED TO BE USED FOR ANY PART OR PARTS OF THE PROJECT TO WHICH THIS PAGE REFERS.

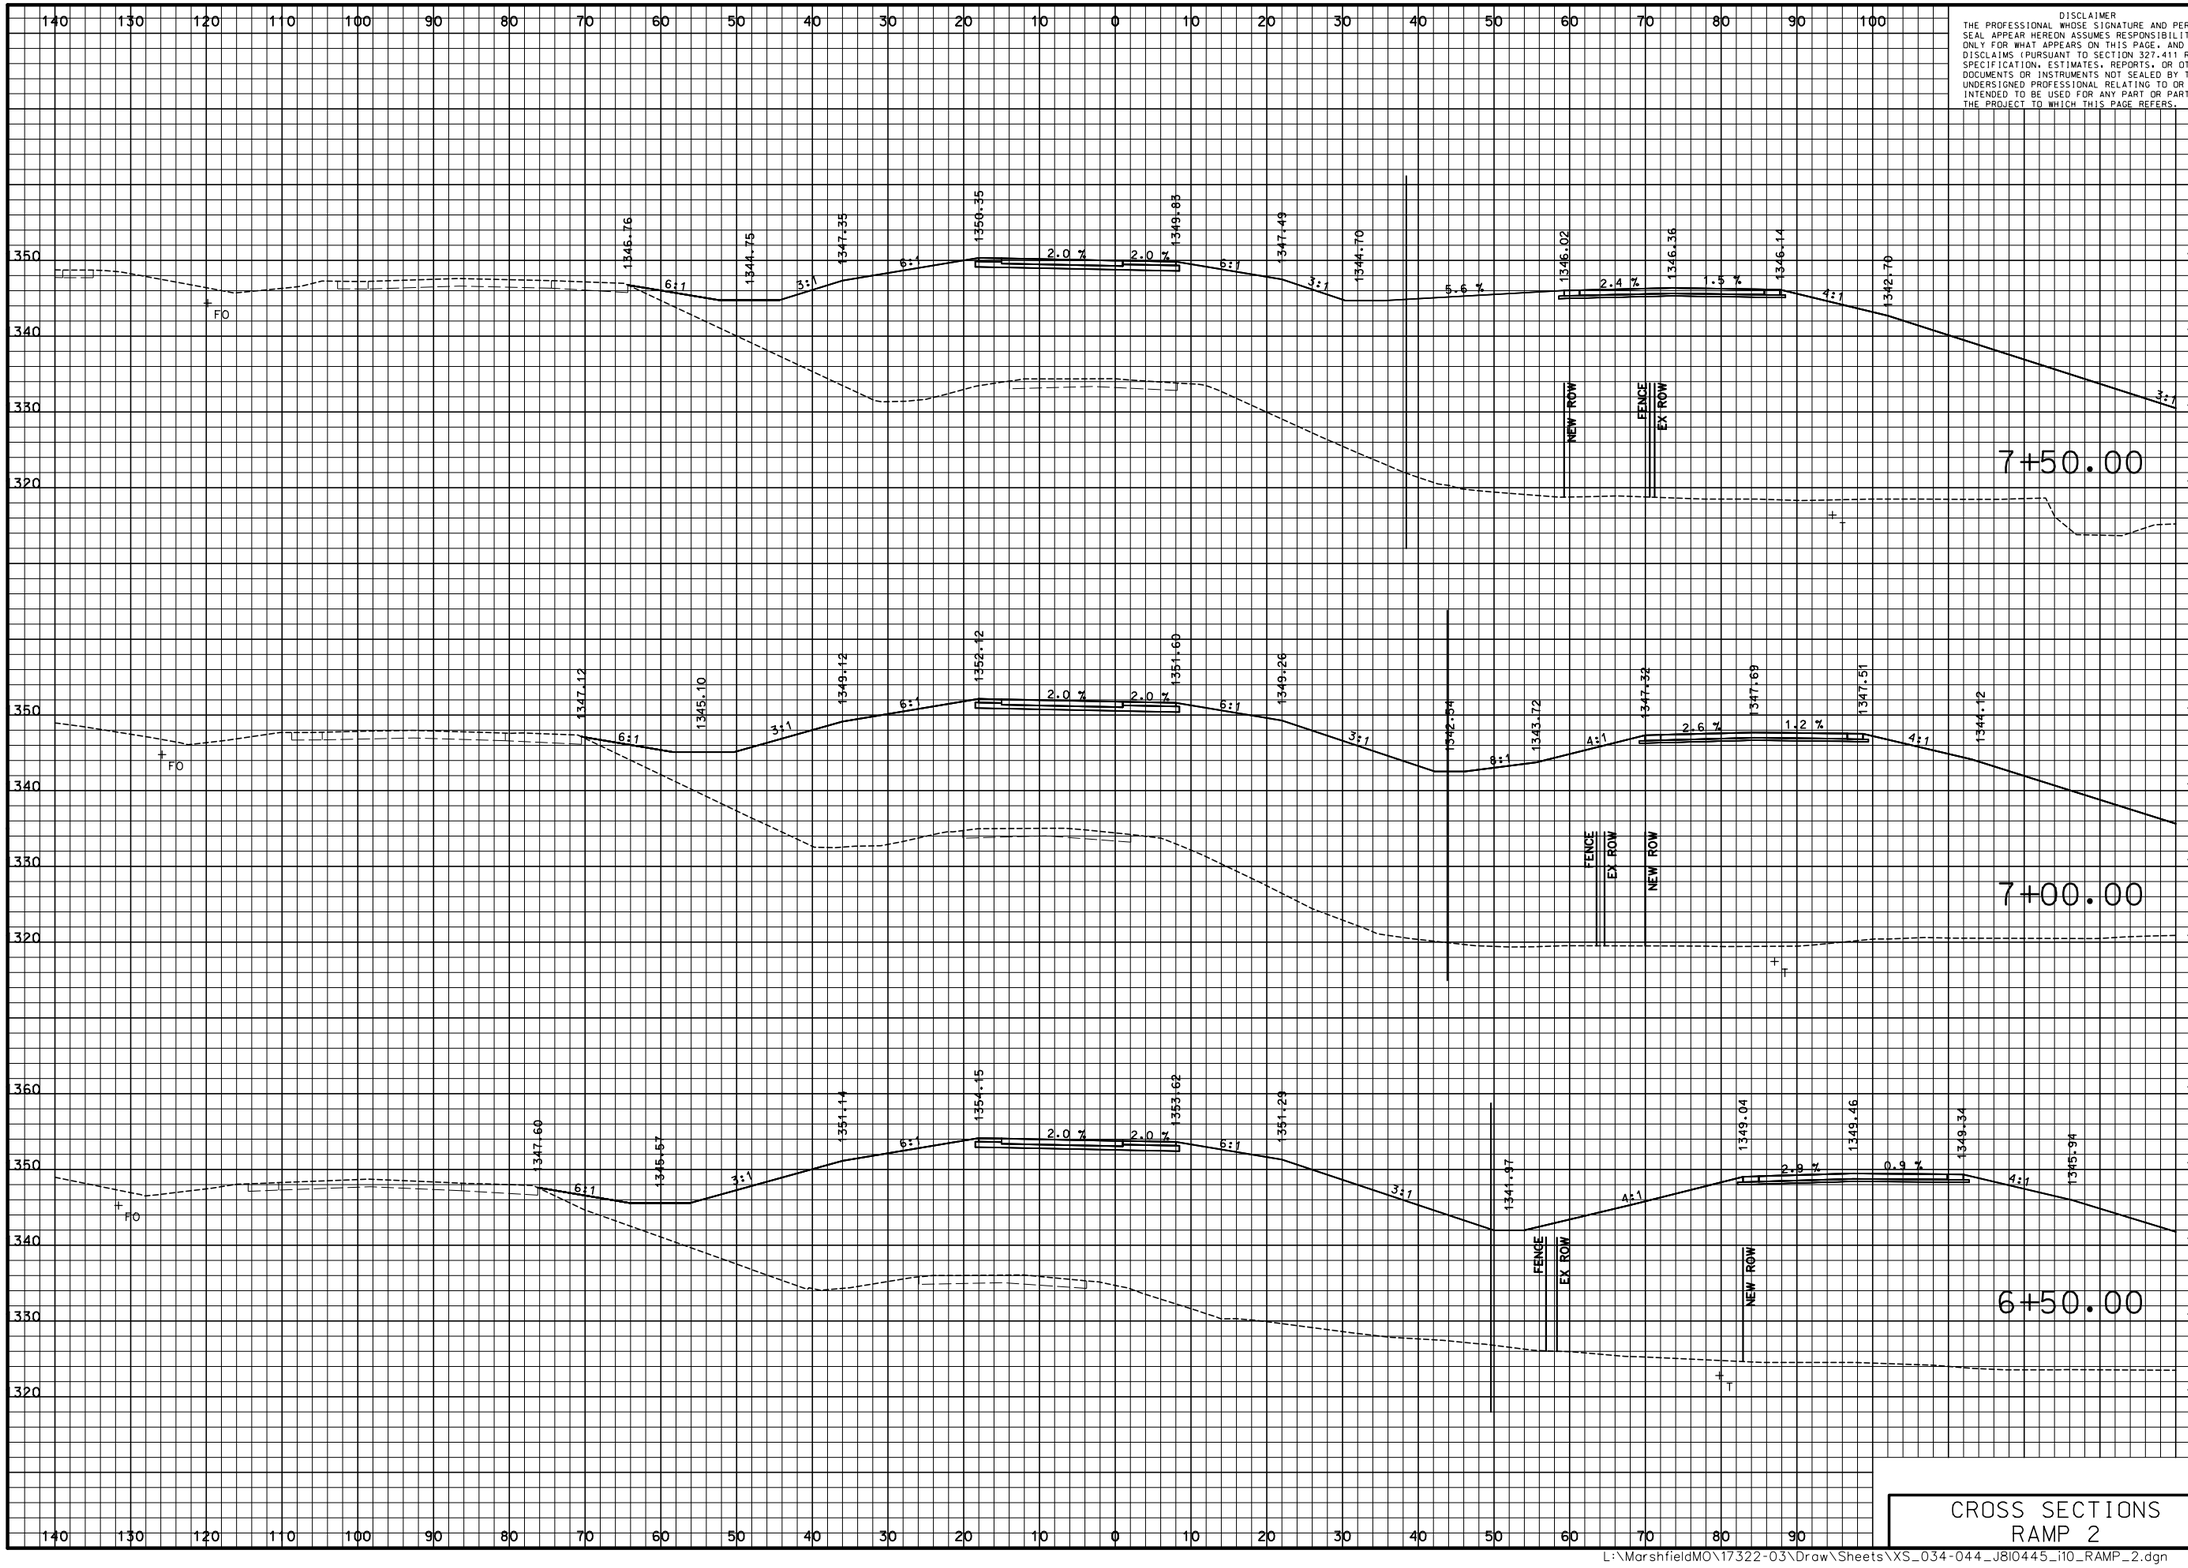

"THIS MEDIA SHOULD NOT BE CONSIDERED A CERTIFIED DOCUMENT."

DATE PREPARED
3/9/2018

ROUTE	STATE
I-44	MO
DISTRICT	SHEET NO.
SW	39

COUNTY
WEBSTER

JOB NO.
J8I0445

CONTRACT ID.

PROJECT NO.

BRIDGE NO.

IF A SEAL IS PRESENT ON THIS SHEET IT HAS BEEN ELECTRONICALLY SEALED AND DATED.

DESCRIPTION	DATE

MISSOURI HIGHWAYS AND TRANSPORTATION COMMISSION

105 WEST CAPITOL
JEFFERSON CITY, MO 65102
1-888-ASK-MODOT (1-888-275-6636)

CMT

©Copyright CMT, Inc.

CRAWFORD, MURPHY & TILLY, INC.
ONE MEMORIAL DRIVE, SUITE 500
ST. LOUIS, MO 63102 (314) 436-5500

ENGINEERING CORPORATION - 000631

CROSS SECTIONS
RAMP 2

L:\MarshfieldMO\17322-03\Draw\Sheets\XS_034-044_J8I0445_I10_RAMP_2.dgn 3:18:17 PM 3/9/2018

PRELIMINARY PLANS – SUBJECT TO CHANGE

DISCLAIMER
THE PROFESSIONAL WHOSE SIGNATURE AND PERSONAL SEAL APPEAR HEREON ASSUMES RESPONSIBILITY ONLY FOR WHAT APPEARS ON THIS PAGE, AND DISCLAIMS (PURSUANT TO SECTION 327.411 RSMO) SPECIFICATION, ESTIMATES, REPORTS, OR OTHER DOCUMENTS OR INSTRUMENTS NOT SEALED BY THE UNDERSIGNED PROFESSIONAL RELATING TO OR INTENDED TO BE USED FOR ANY PART OR PARTS OF THE PROJECT TO WHICH THIS PAGE REFERS.

"THIS MEDIA SHOULD NOT BE CONSIDERED A CERTIFIED DOCUMENT."

DATE PREPARED
3/9/2018

ROUTE	STATE
I-44	MO
DISTRICT	SHEET NO.
SW	40

COUNTY
WEBSTER

JOB NO.
J8I0445

CONTRACT ID.

PROJECT NO.

BRIDGE NO.

IF A SEAL IS PRESENT ON THIS SHEET IT HAS BEEN ELECTRONICALLY SEALED AND DATED.

DESCRIPTION	DATE

MISSOURI HIGHWAYS AND TRANSPORTATION COMMISSION

105 WEST CAPITOL
JEFFERSON CITY, MO 65102
1-888-ASK-MODOT (1-888-275-6636)

CMT
©Copyright CMT, Inc.
CRAWFORD, MURPHY & TILLY, INC.
ONE MEMORIAL DRIVE, SUITE 500
ST. LOUIS, MO 63102 (314) 436-5500
ENGINEERING CORPORATION - 000631

CROSS SECTIONS
RAMP 2

L:\MarshfieldMO\17322-03\Draw\Sheets\XS_034-044_J8I0445_i10_RAMP_2.dgn 3:18:17 PM 3/9/2018

PRELIMINARY PLANS – SUBJECT TO CHANGE

DISCLAIMER
THE PROFESSIONAL WHOSE SIGNATURE AND PERSONAL SEAL APPEAR HEREON ASSUMES RESPONSIBILITY ONLY FOR WHAT APPEARS ON THIS PAGE, AND DISCLAIMS (PURSUANT TO SECTION 327.411 RSMO) SPECIFICATION, ESTIMATES, REPORTS, OR OTHER DOCUMENTS OR INSTRUMENTS NOT SEALED BY THE UNDERSIGNED PROFESSIONAL RELATING TO OR INTENDED TO BE USED FOR ANY PART OR PARTS OF THE PROJECT TO WHICH THIS PAGE REFERS.

"THIS MEDIA SHOULD NOT BE CONSIDERED A CERTIFIED DOCUMENT."

DATE PREPARED: 3/9/2018

ROUTE	STATE
I-44	MO

DISTRICT	SHEET NO.
SW	41

COUNTY: WEBSTER

JOB NO.: J8I0445

CONTRACT ID.:

PROJECT NO.:

BRIDGE NO.:

IF A SEAL IS PRESENT ON THIS SHEET IT HAS BEEN ELECTRONICALLY SEALED AND DATED.

DATE	DESCRIPTION

MISSOURI HIGHWAYS AND TRANSPORTATION COMMISSION

105 WEST CAPITOL
JEFFERSON CITY, MO 65102
1-888-ASK-MODOT (1-888-275-6636)

©Copyright CMT, Inc.

CRAWFORD, MURPHY & TILLY, INC.
ONE MEMORIAL DRIVE, SUITE 500
ST. LOUIS, MO 63102 (314) 436-5500
ENGINEERING CORPORATION - 000631

CROSS SECTIONS RAMP 2

L:\MarshfieldMO\17322-03\Draw\Sheets\XS_034-044_J8I0445_I10_RAMP_2.dgn 3:18:17 PM 3/9/2018

PRELIMINARY PLANS – SUBJECT TO CHANGE

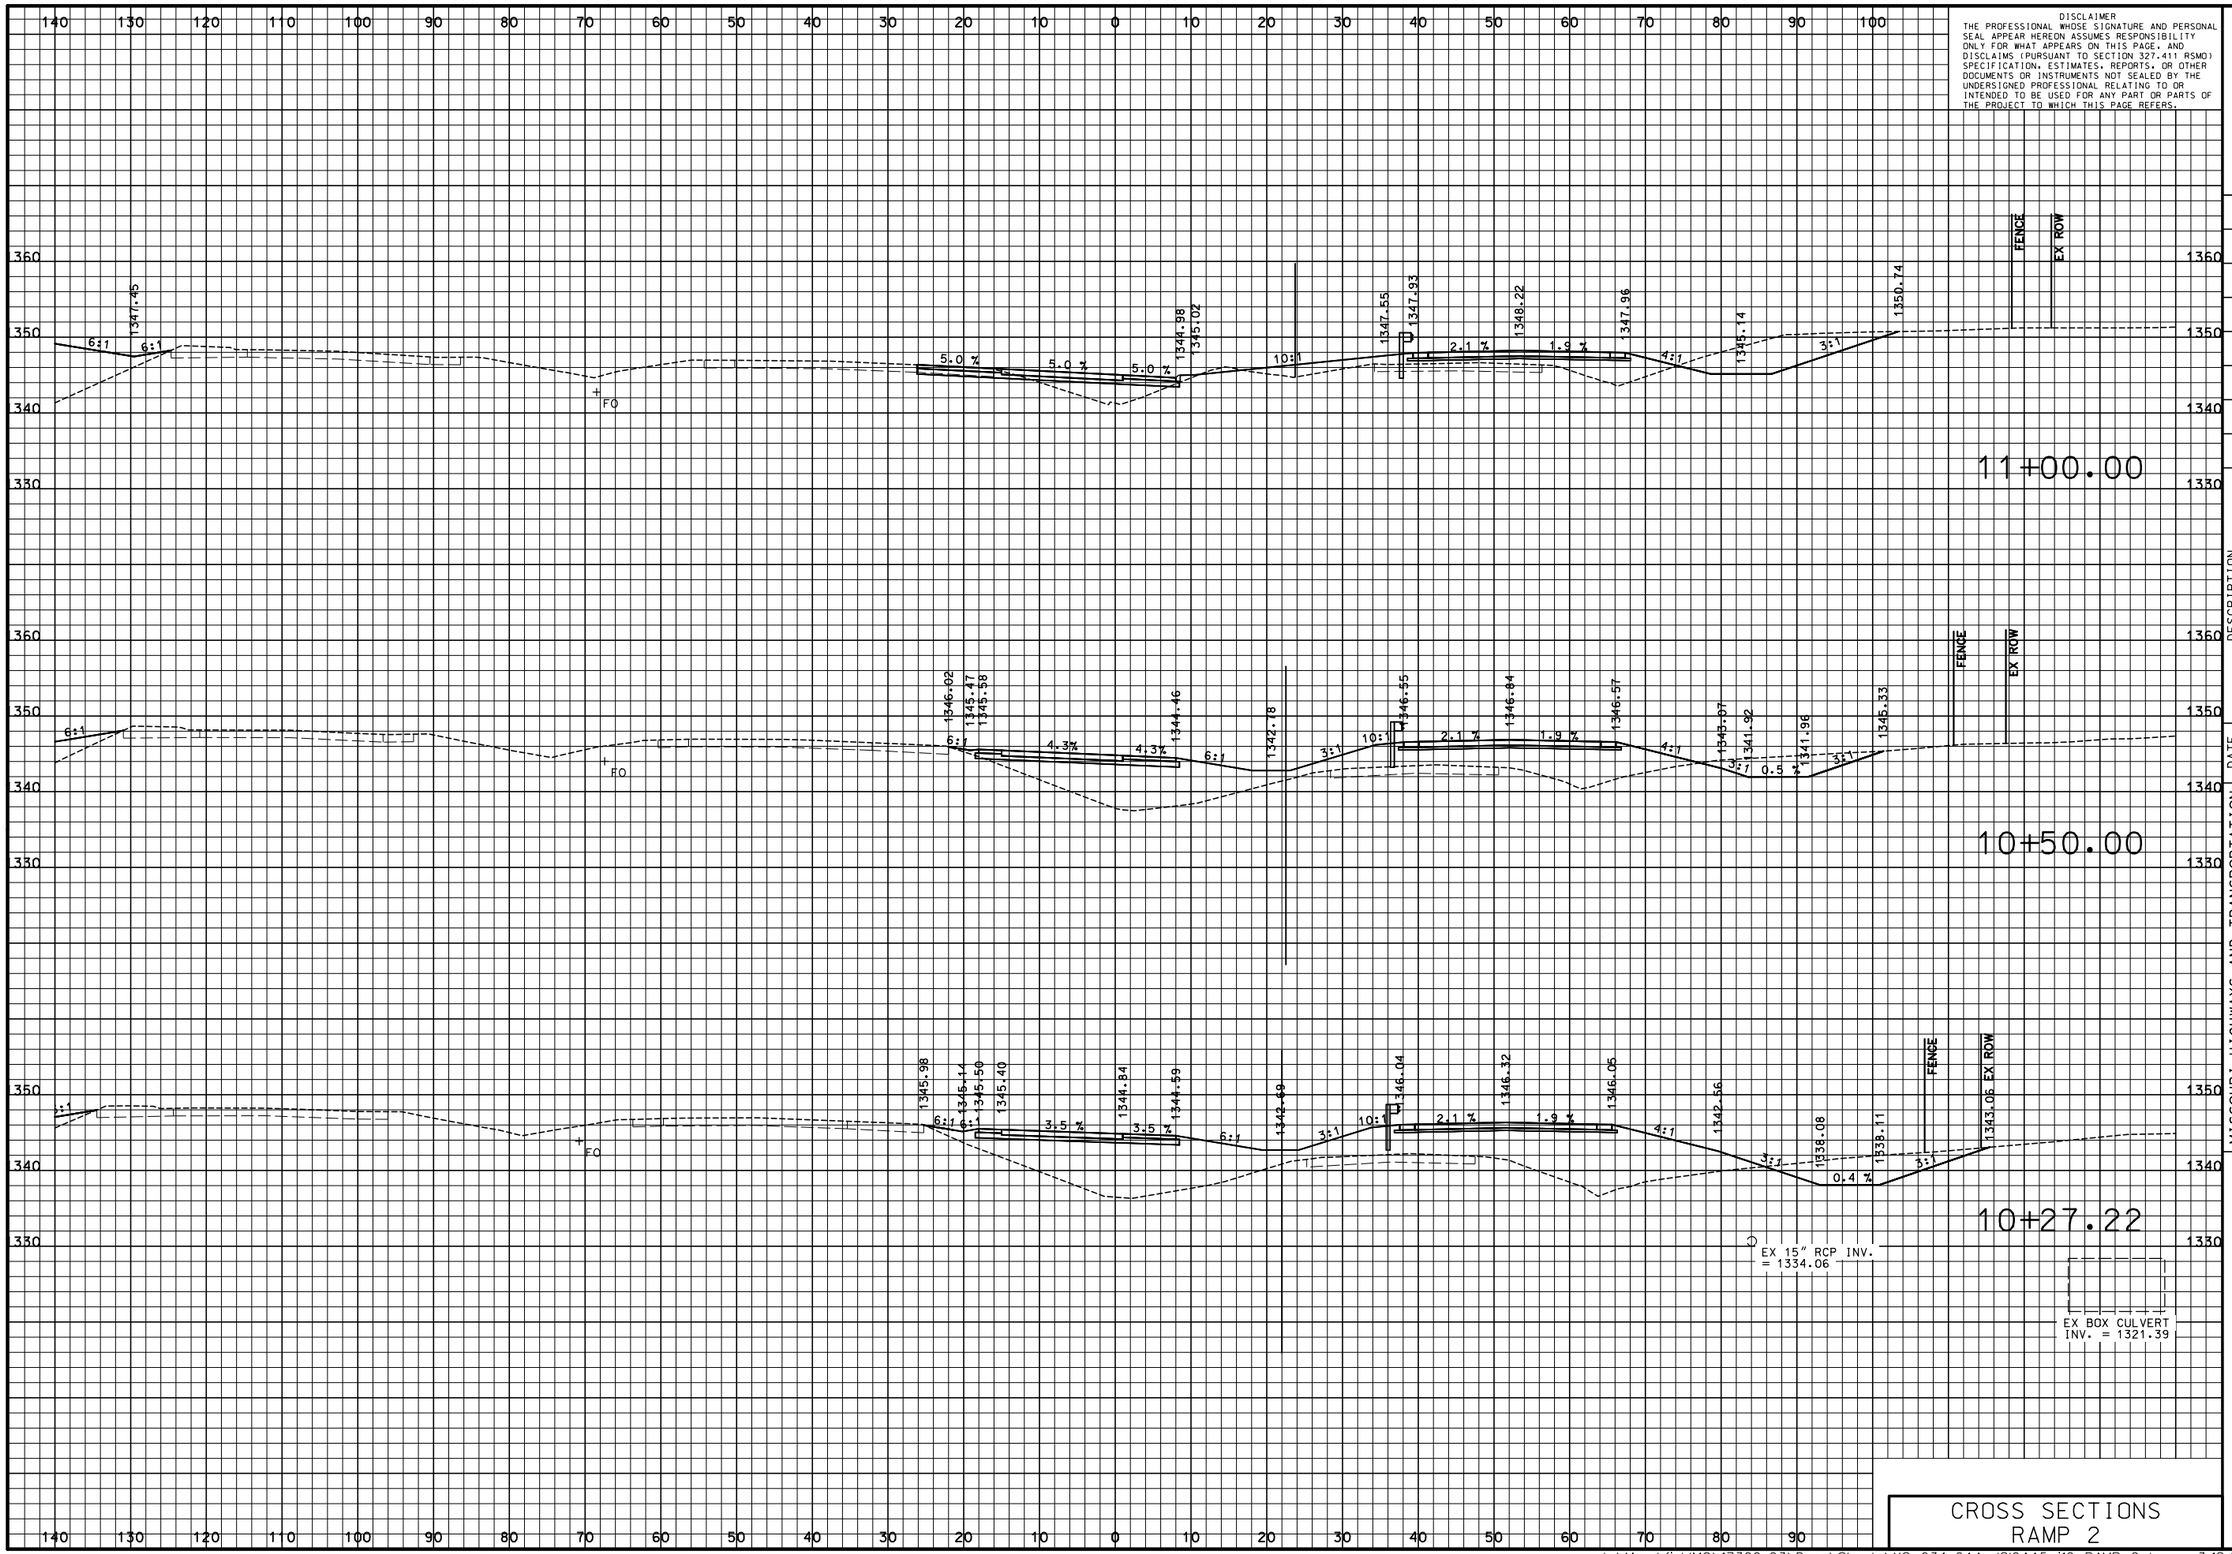

DISCLAIMER
THE PROFESSIONAL WHOSE SIGNATURE AND PERSONAL SEAL APPEAR HEREON ASSUMES RESPONSIBILITY ONLY FOR WHAT APPEARS ON THIS PAGE, AND DISCLAIMS (PURSUANT TO SECTION 327.411 RSMO) SPECIFICATION, ESTIMATES, REPORTS, OR OTHER DOCUMENTS OR INSTRUMENTS NOT SEALED BY THE UNDERSIGNED PROFESSIONAL RELATING TO OR INTENDED TO BE USED FOR ANY PART OR PARTS OF THE PROJECT TO WHICH THIS PAGE REFERS.

"THIS MEDIA SHOULD NOT BE CONSIDERED A CERTIFIED DOCUMENT."

DATE PREPARED	3/9/2018
ROUTE	I-44
STATE	MO
DISTRICT	SW
SHEET NO.	42
COUNTY	WEBSTER
JOB NO.	J8I0445
CONTRACT ID.	
PROJECT NO.	
BRIDGE NO.	

DESCRIPTION | DATE

IF A SEAL IS PRESENT ON THIS SHEET IT HAS BEEN ELECTRONICALLY SEALED AND DATED.

MISSOURI HIGHWAYS AND TRANSPORTATION COMMISSION

105 WEST CAPITOL
JEFFERSON CITY, MO 65102
1-888-ASK-MODOT (1-888-275-6636)

CMT
©Copyright CMT, Inc.
CRAWFORD, MURPHY & TILLY, INC.
ONE MEMORIAL DRIVE, SUITE 500
ST. LOUIS, MO 63102 (314) 436-5500
ENGINEERING CORPORATION - 000631

CROSS SECTIONS RAMP 2

L:\MarshfieldMO\17322-03\Draw\Sheets\XS_034-044_J8I0445_i10_RAMP_2.dgn 3:18:18 PM 3/9/2018

PRELIMINARY PLANS – SUBJECT TO CHANGE

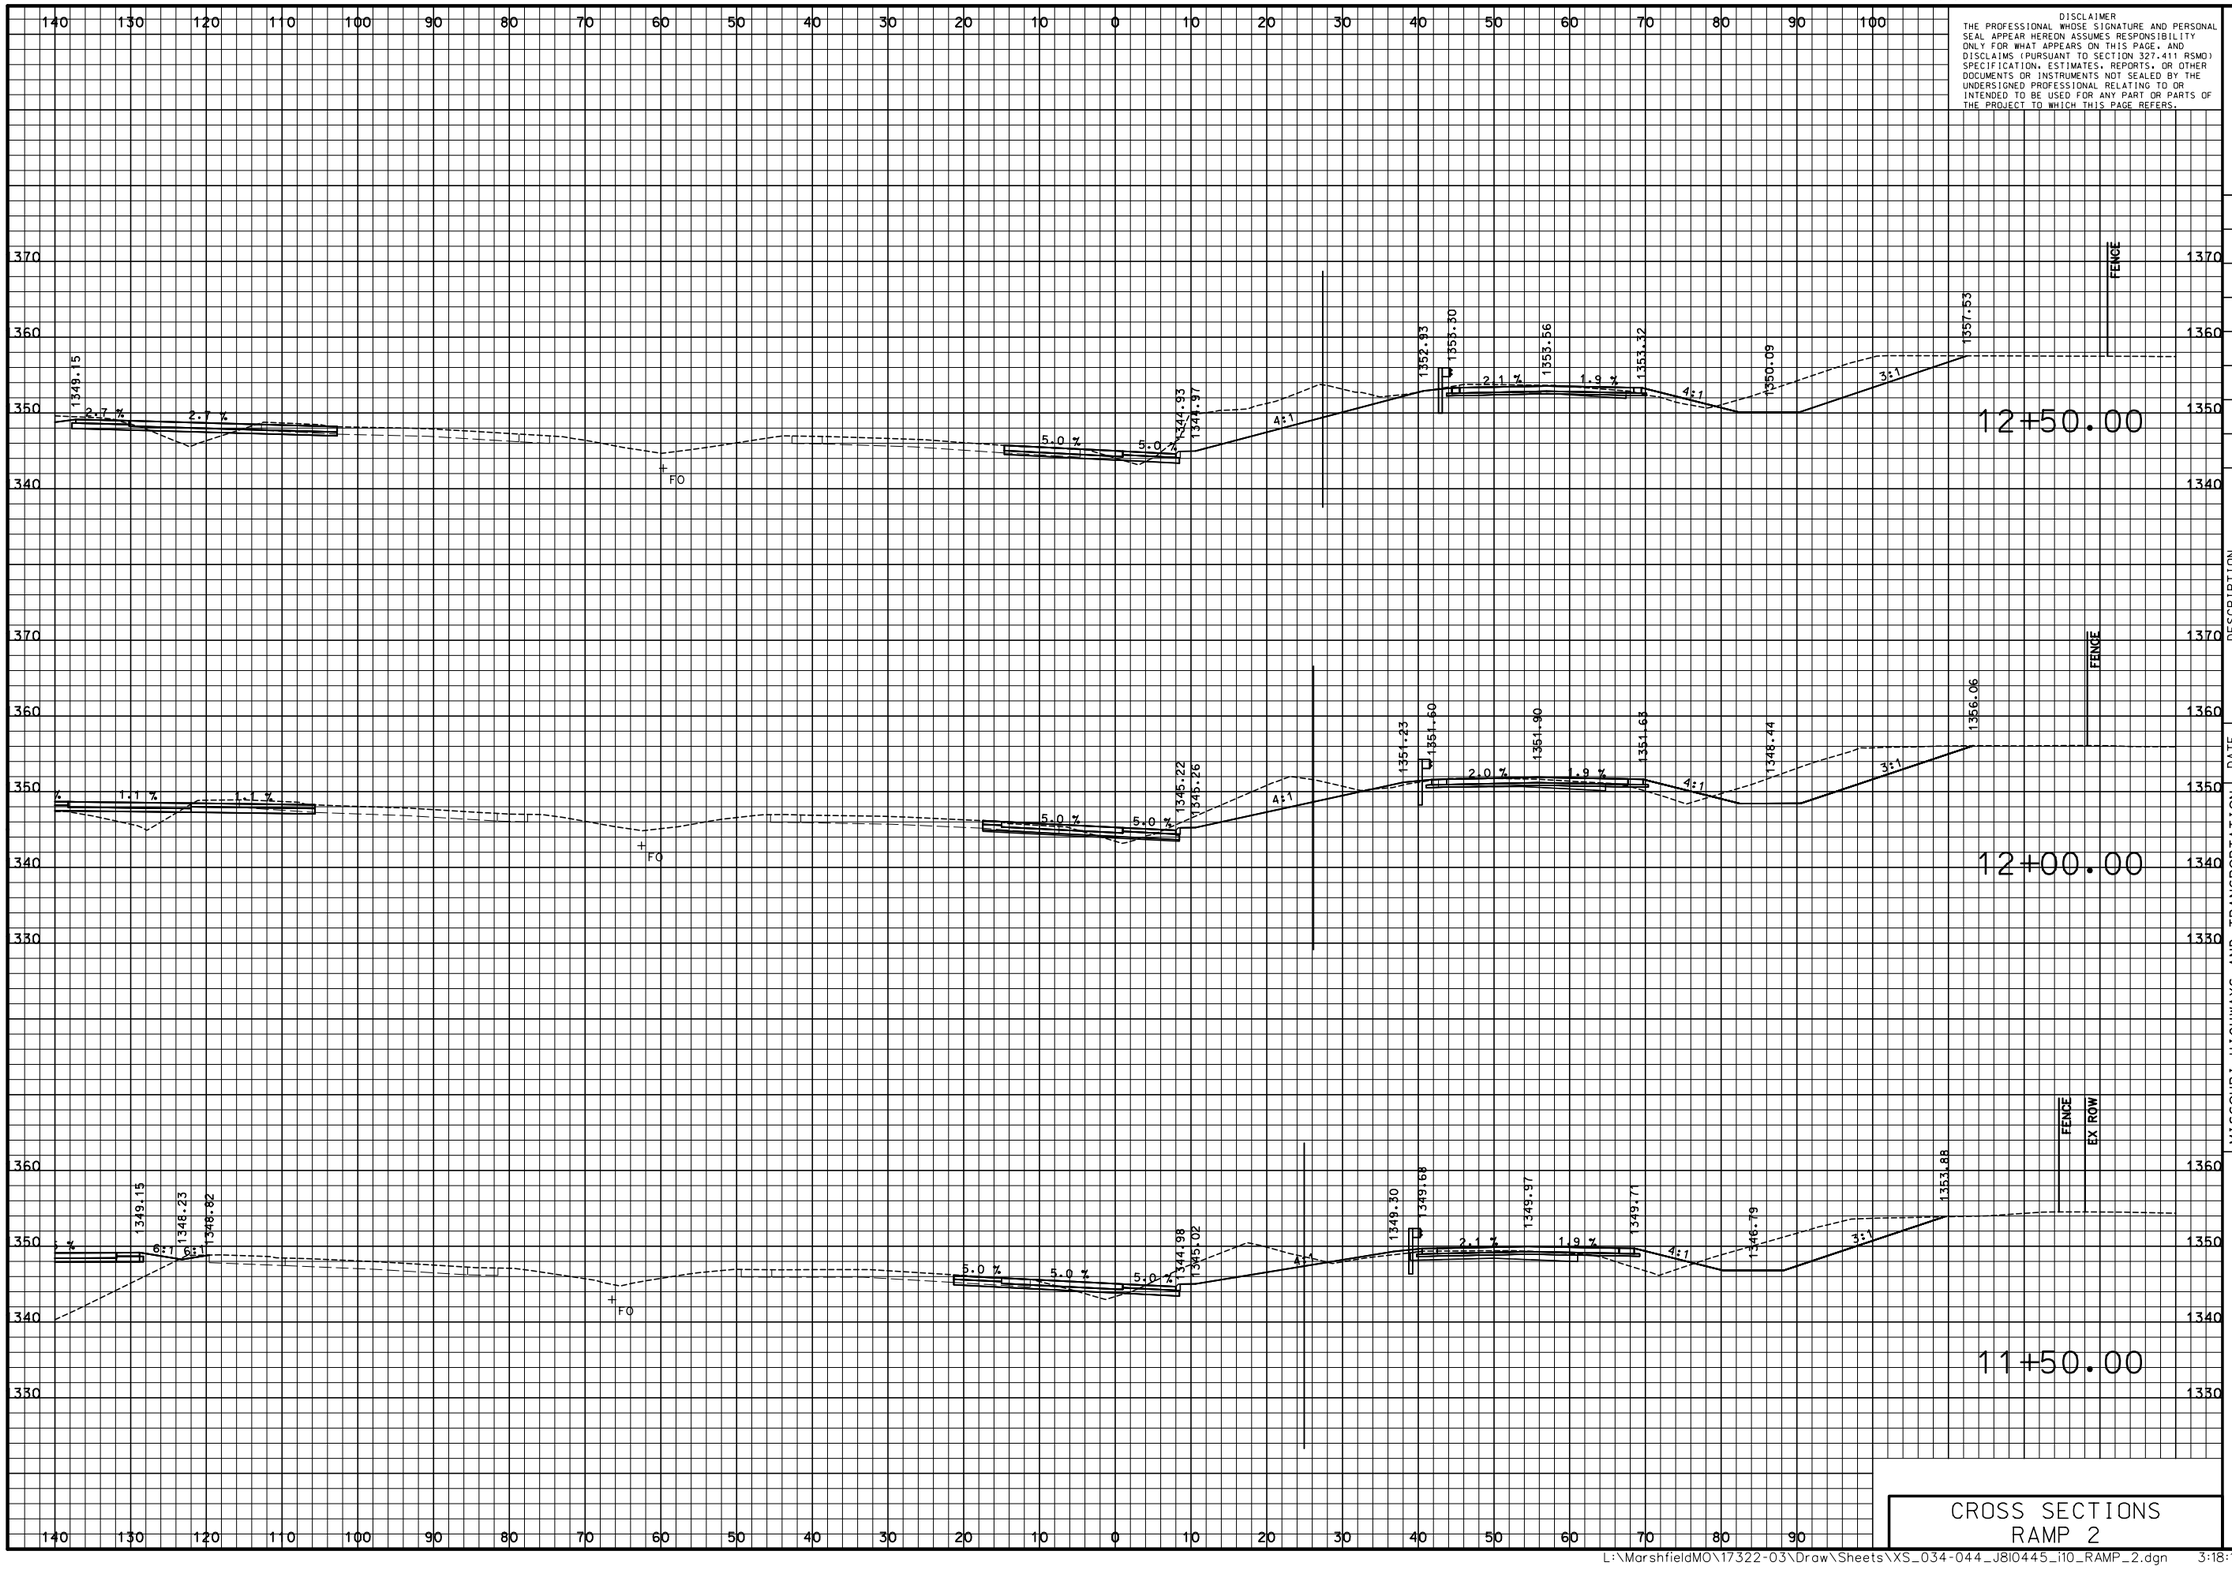

DISCLAIMER
THE PROFESSIONAL WHOSE SIGNATURE AND PERSONAL SEAL APPEAR HEREON ASSUMES RESPONSIBILITY ONLY FOR WHAT APPEARS ON THIS PAGE, AND DISCLAIMS (PURSUANT TO SECTION 327.411 RSMO) SPECIFICATION, ESTIMATES, REPORTS, OR OTHER DOCUMENTS OR INSTRUMENTS NOT SEALED BY THE UNDERSIGNED PROFESSIONAL RELATING TO OR INTENDED TO BE USED FOR ANY PART OR PARTS OF THE PROJECT TO WHICH THIS PAGE REFERS.

"THIS MEDIA SHOULD NOT BE CONSIDERED A CERTIFIED DOCUMENT."

DATE PREPARED
3/9/2018

ROUTE	STATE
I-44	MO
DISTRICT	SHEET NO.
SW	43

COUNTY
WEBSTER

JOB NO.
J8I0445

CONTRACT ID.

PROJECT NO.

BRIDGE NO.

IF A SEAL IS PRESENT ON THIS SHEET IT HAS BEEN ELECTRONICALLY SEALED AND DATED.

DESCRIPTION	DATE

MISSOURI HIGHWAYS AND TRANSPORTATION COMMISSION

105 WEST CAPITOL
JEFFERSON CITY, MO 65102
1-888-ASK-MODOT (1-888-275-6636)

©Copyright CMT, Inc.

CRAWFORD, MURPHY & TILLY, INC.
ONE MEMORIAL DRIVE, SUITE 500
ST. LOUIS, MO 63102 (314) 436-5500
ENGINEERING CORPORATION - 000631

CROSS SECTIONS RAMP 2

L:\MarshfieldMO\17322-03\Draw\Sheets\XS_034-044_J8I0445_I10_RAMP_2.dgn 3:18:18 PM 3/9/2018

PRELIMINARY PLANS – SUBJECT TO CHANGE

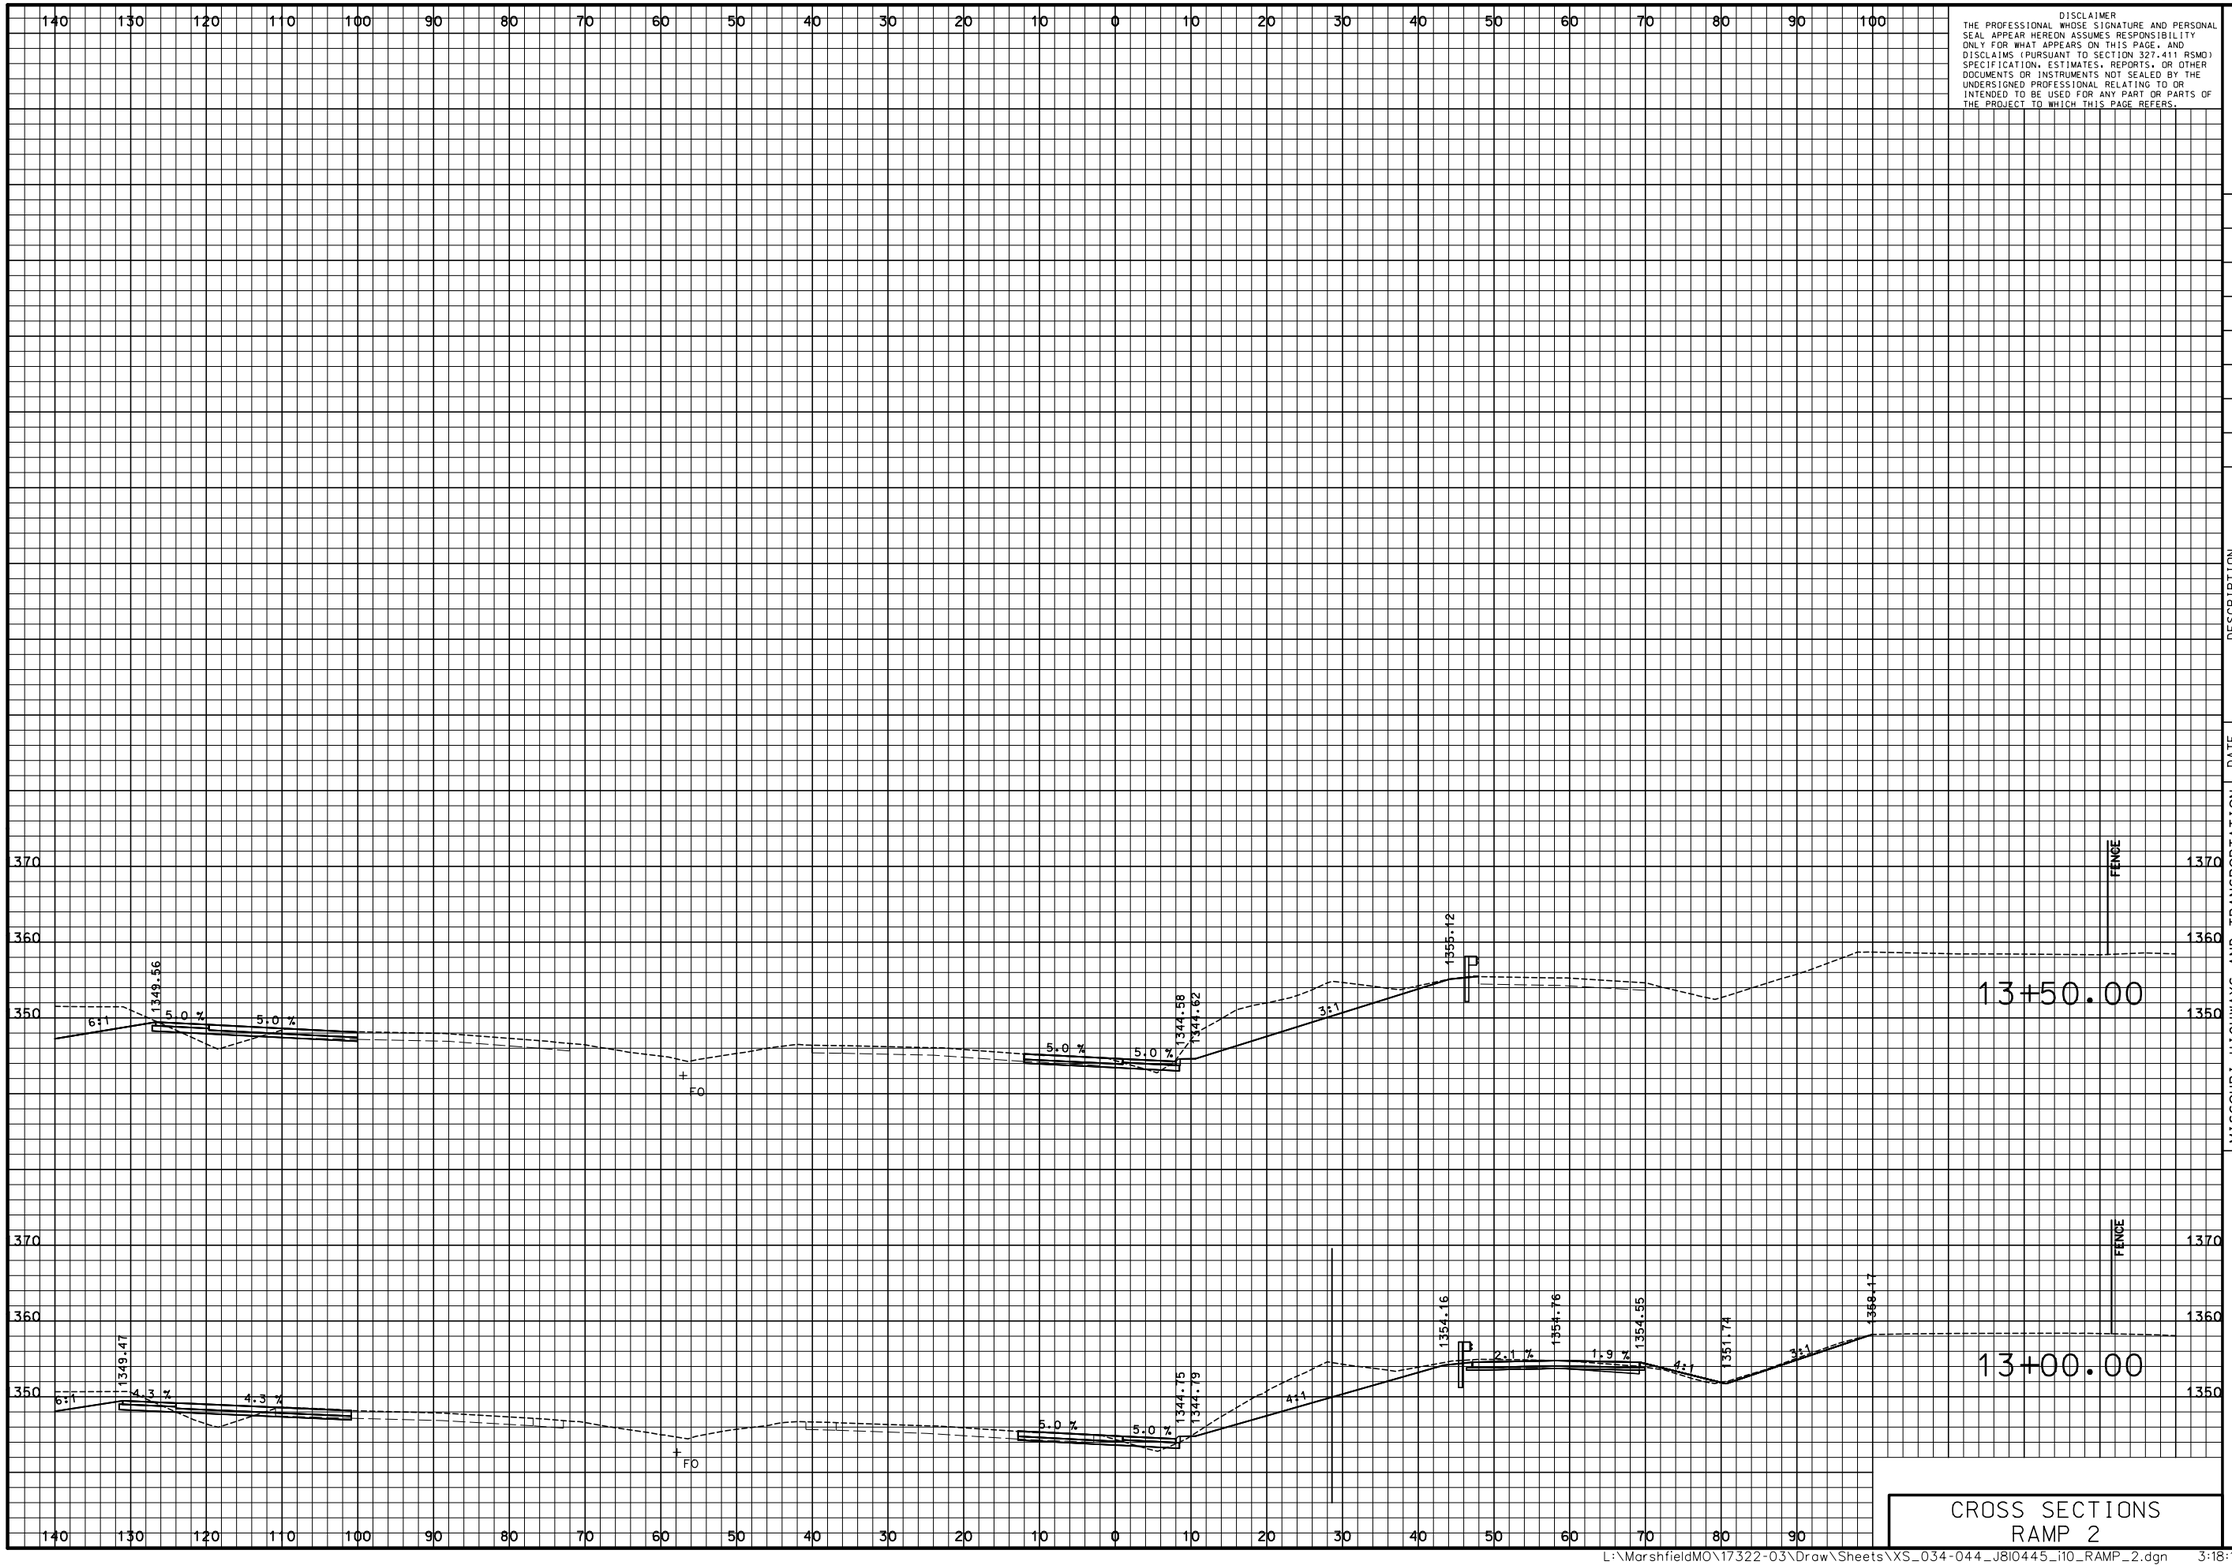

CROSS SECTIONS
RAMP 2

DISCLAIMER
THE PROFESSIONAL WHOSE SIGNATURE AND PERSONAL SEAL APPEAR HEREON ASSUMES RESPONSIBILITY ONLY FOR WHAT APPEARS ON THIS PAGE, AND DISCLAIMS (PURSUANT TO SECTION 327.411 RSMO) SPECIFICATION, ESTIMATES, REPORTS, OR OTHER DOCUMENTS OR INSTRUMENTS NOT SEALED BY THE UNDERSIGNED PROFESSIONAL RELATING TO OR INTENDED TO BE USED FOR ANY PART OR PARTS OF THE PROJECT TO WHICH THIS PAGE REFERS.

"THIS MEDIA SHOULD NOT BE CONSIDERED A CERTIFIED DOCUMENT."

DATE PREPARED: 3/9/2018
ROUTE: I-44 | STATE: MO
DISTRICT: SW | SHEET NO.: 44
COUNTY: WEBSTER
JOB NO.: J8I0445
CONTRACT ID.:
PROJECT NO.:
BRIDGE NO.:

DESCRIPTION | DATE

MISSOURI HIGHWAYS AND TRANSPORTATION COMMISSION

105 WEST CAPITOL
JEFFERSON CITY, MO 65102
1-888-ASK-MODOT (1-888-275-6636)

CMT
©Copyright CMT, Inc.
CRAWFORD, MURPHY & TILLY, INC.
ONE MEMORIAL DRIVE, SUITE 500
ST. LOUIS, MO 63102 (314) 436-5500
ENGINEERING CORPORATION - 000631

IF A SEAL IS PRESENT ON THIS SHEET IT HAS BEEN ELECTRONICALLY SEALED AND DATED.

PRELIMINARY PLANS – SUBJECT TO CHANGE

DISCLAIMER
THE PROFESSIONAL WHOSE SIGNATURE AND PERSONAL SEAL APPEAR HEREON ASSUMES RESPONSIBILITY ONLY FOR WHAT APPEARS ON THIS PAGE, AND DISCLAIMS (PURSUANT TO SECTION 327.411 RSMO) SPECIFICATION, ESTIMATES, REPORTS, OR OTHER DOCUMENTS OR INSTRUMENTS NOT SEALED BY THE UNDERSIGNED PROFESSIONAL RELATING TO OR INTENDED TO BE USED FOR ANY PART OR PARTS OF THE PROJECT TO WHICH THIS PAGE REFERS.

"THIS MEDIA SHOULD NOT BE CONSIDERED A CERTIFIED DOCUMENT."

DATE PREPARED
3/9/2018

ROUTE	STATE
I-44	MO
DISTRICT	SHEET NO.
SW	45

COUNTY
WEBSTER

JOB NO.
J8I0445

CONTRACT ID.

PROJECT NO.

BRIDGE NO.

DESCRIPTION	DATE

IF A SEAL IS PRESENT ON THIS SHEET IT HAS BEEN ELECTRONICALLY SEALED AND DATED.

MISSOURI HIGHWAYS AND TRANSPORTATION COMMISSION

105 WEST CAPITOL
JEFFERSON CITY, MO 65102
1-888-ASK-MODOT (1-888-275-6636)

CMT
©Copyright CMT, Inc.
CRAWFORD, MURPHY & TILLY, INC.
ONE MEMORIAL DRIVE, SUITE 500
ST. LOUIS, MO 63102 (314) 436-5500
ENGINEERING CORPORATION - 000631

CROSS SECTIONS
RAMP 3

L:\MarshfieldMO\17322-03\Draw\Sheets\XS_045-055_J8I0445_i10_RAMP_3.dgn 3:18:19 PM 3/9/2018

PRELIMINARY PLANS – SUBJECT TO CHANGE

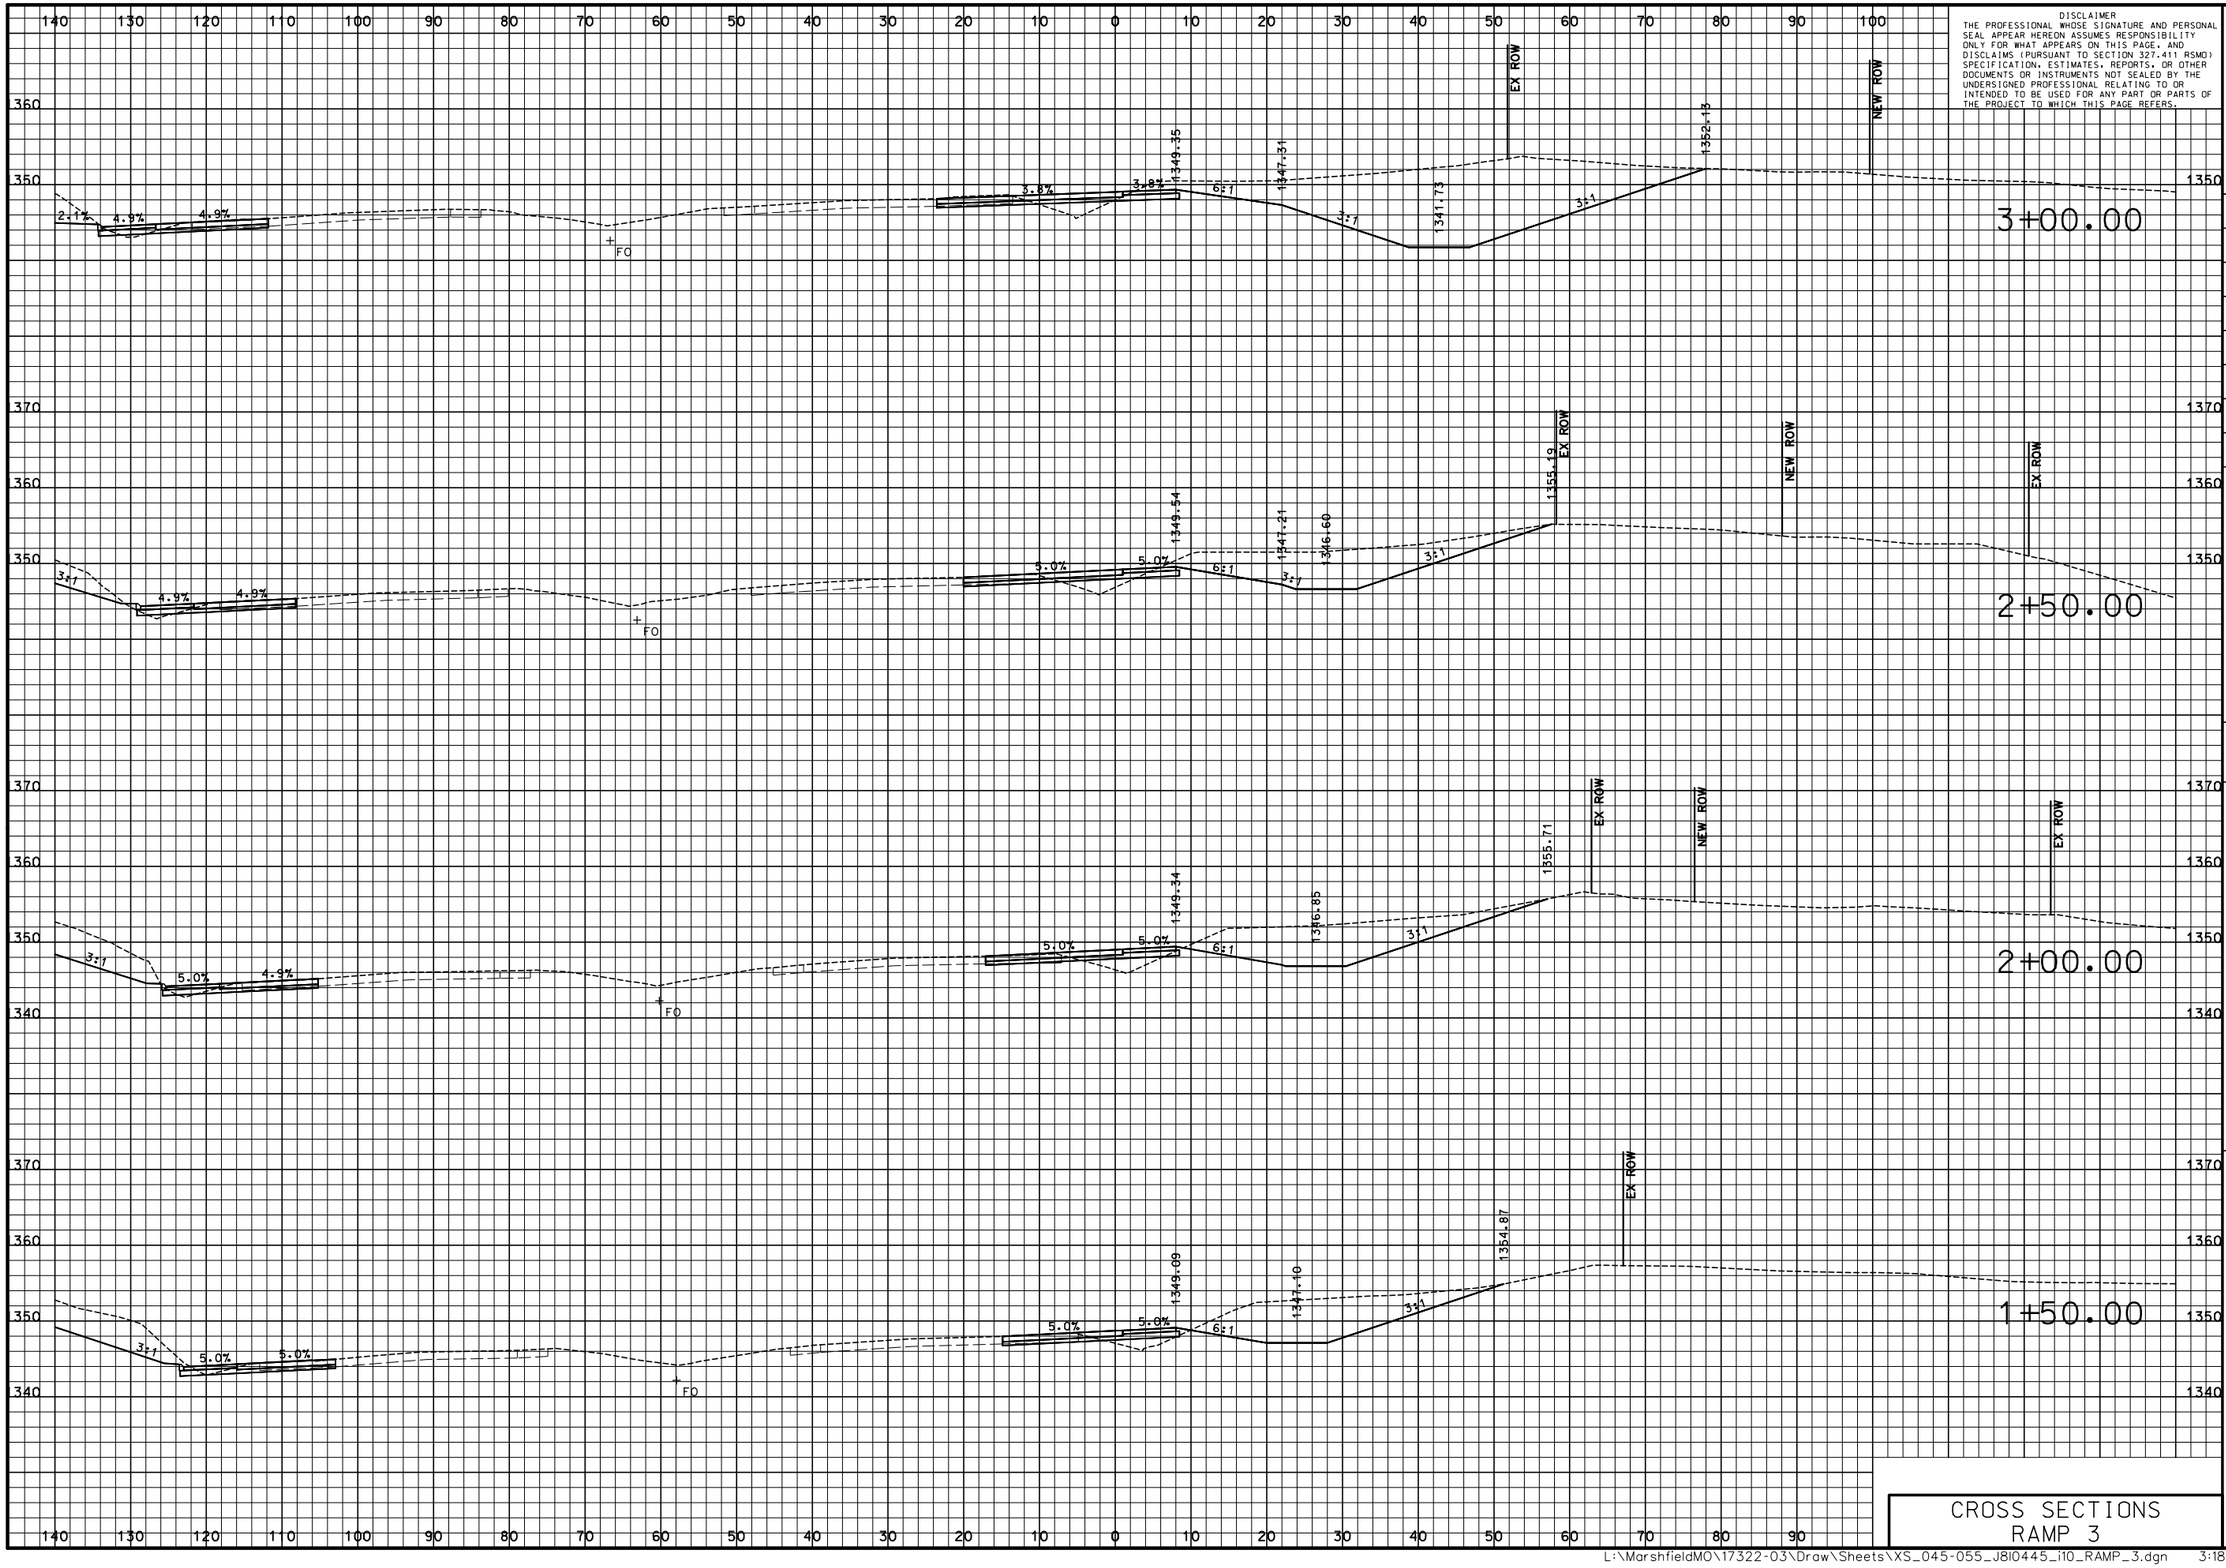

DISCLAIMER
THE PROFESSIONAL WHOSE SIGNATURE AND PERSONAL SEAL APPEAR HEREON ASSUMES RESPONSIBILITY ONLY FOR WHAT APPEARS ON THIS PAGE, AND DISCLAIMS (PURSUANT TO SECTION 327.411 RSMO) SPECIFICATION, ESTIMATES, REPORTS, OR OTHER DOCUMENTS OR INSTRUMENTS NOT SEALED BY THE UNDERSIGNED PROFESSIONAL RELATING TO OR INTENDED TO BE USED FOR ANY PART OR PARTS OF THE PROJECT TO WHICH THIS PAGE REFERS.

"THIS MEDIA SHOULD NOT BE CONSIDERED A CERTIFIED DOCUMENT."

DATE PREPARED: 3/9/2018
ROUTE: I-44 | STATE: MO
DISTRICT: SW | SHEET NO.: 46
COUNTY: WEBSTER
JOB NO.: J8I0445
CONTRACT ID.:
PROJECT NO.:
BRIDGE NO.:

IF A SEAL IS PRESENT ON THIS SHEET IT HAS BEEN ELECTRONICALLY SEALED AND DATED.

DESCRIPTION | DATE

MISSOURI HIGHWAYS AND TRANSPORTATION COMMISSION
105 WEST CAPITOL
JEFFERSON CITY, MO 65102
1-888-ASK-MODOT (1-888-275-6636)

CMT
©Copyright CMT, Inc.
CRAWFORD, MURPHY & TILLY, INC.
ONE MEMORIAL DRIVE, SUITE 500
ST. LOUIS, MO 63102 (314) 436-5500
ENGINEERING CORPORATION - 000631

CROSS SECTIONS
RAMP 3

L:\MarshfieldMO\17322-03\Draw\Sheets\XS_045-055_J8I0445_I10_RAMP_3.dgn 3:18:19 PM 3/9/2018

PRELIMINARY PLANS – SUBJECT TO CHANGE

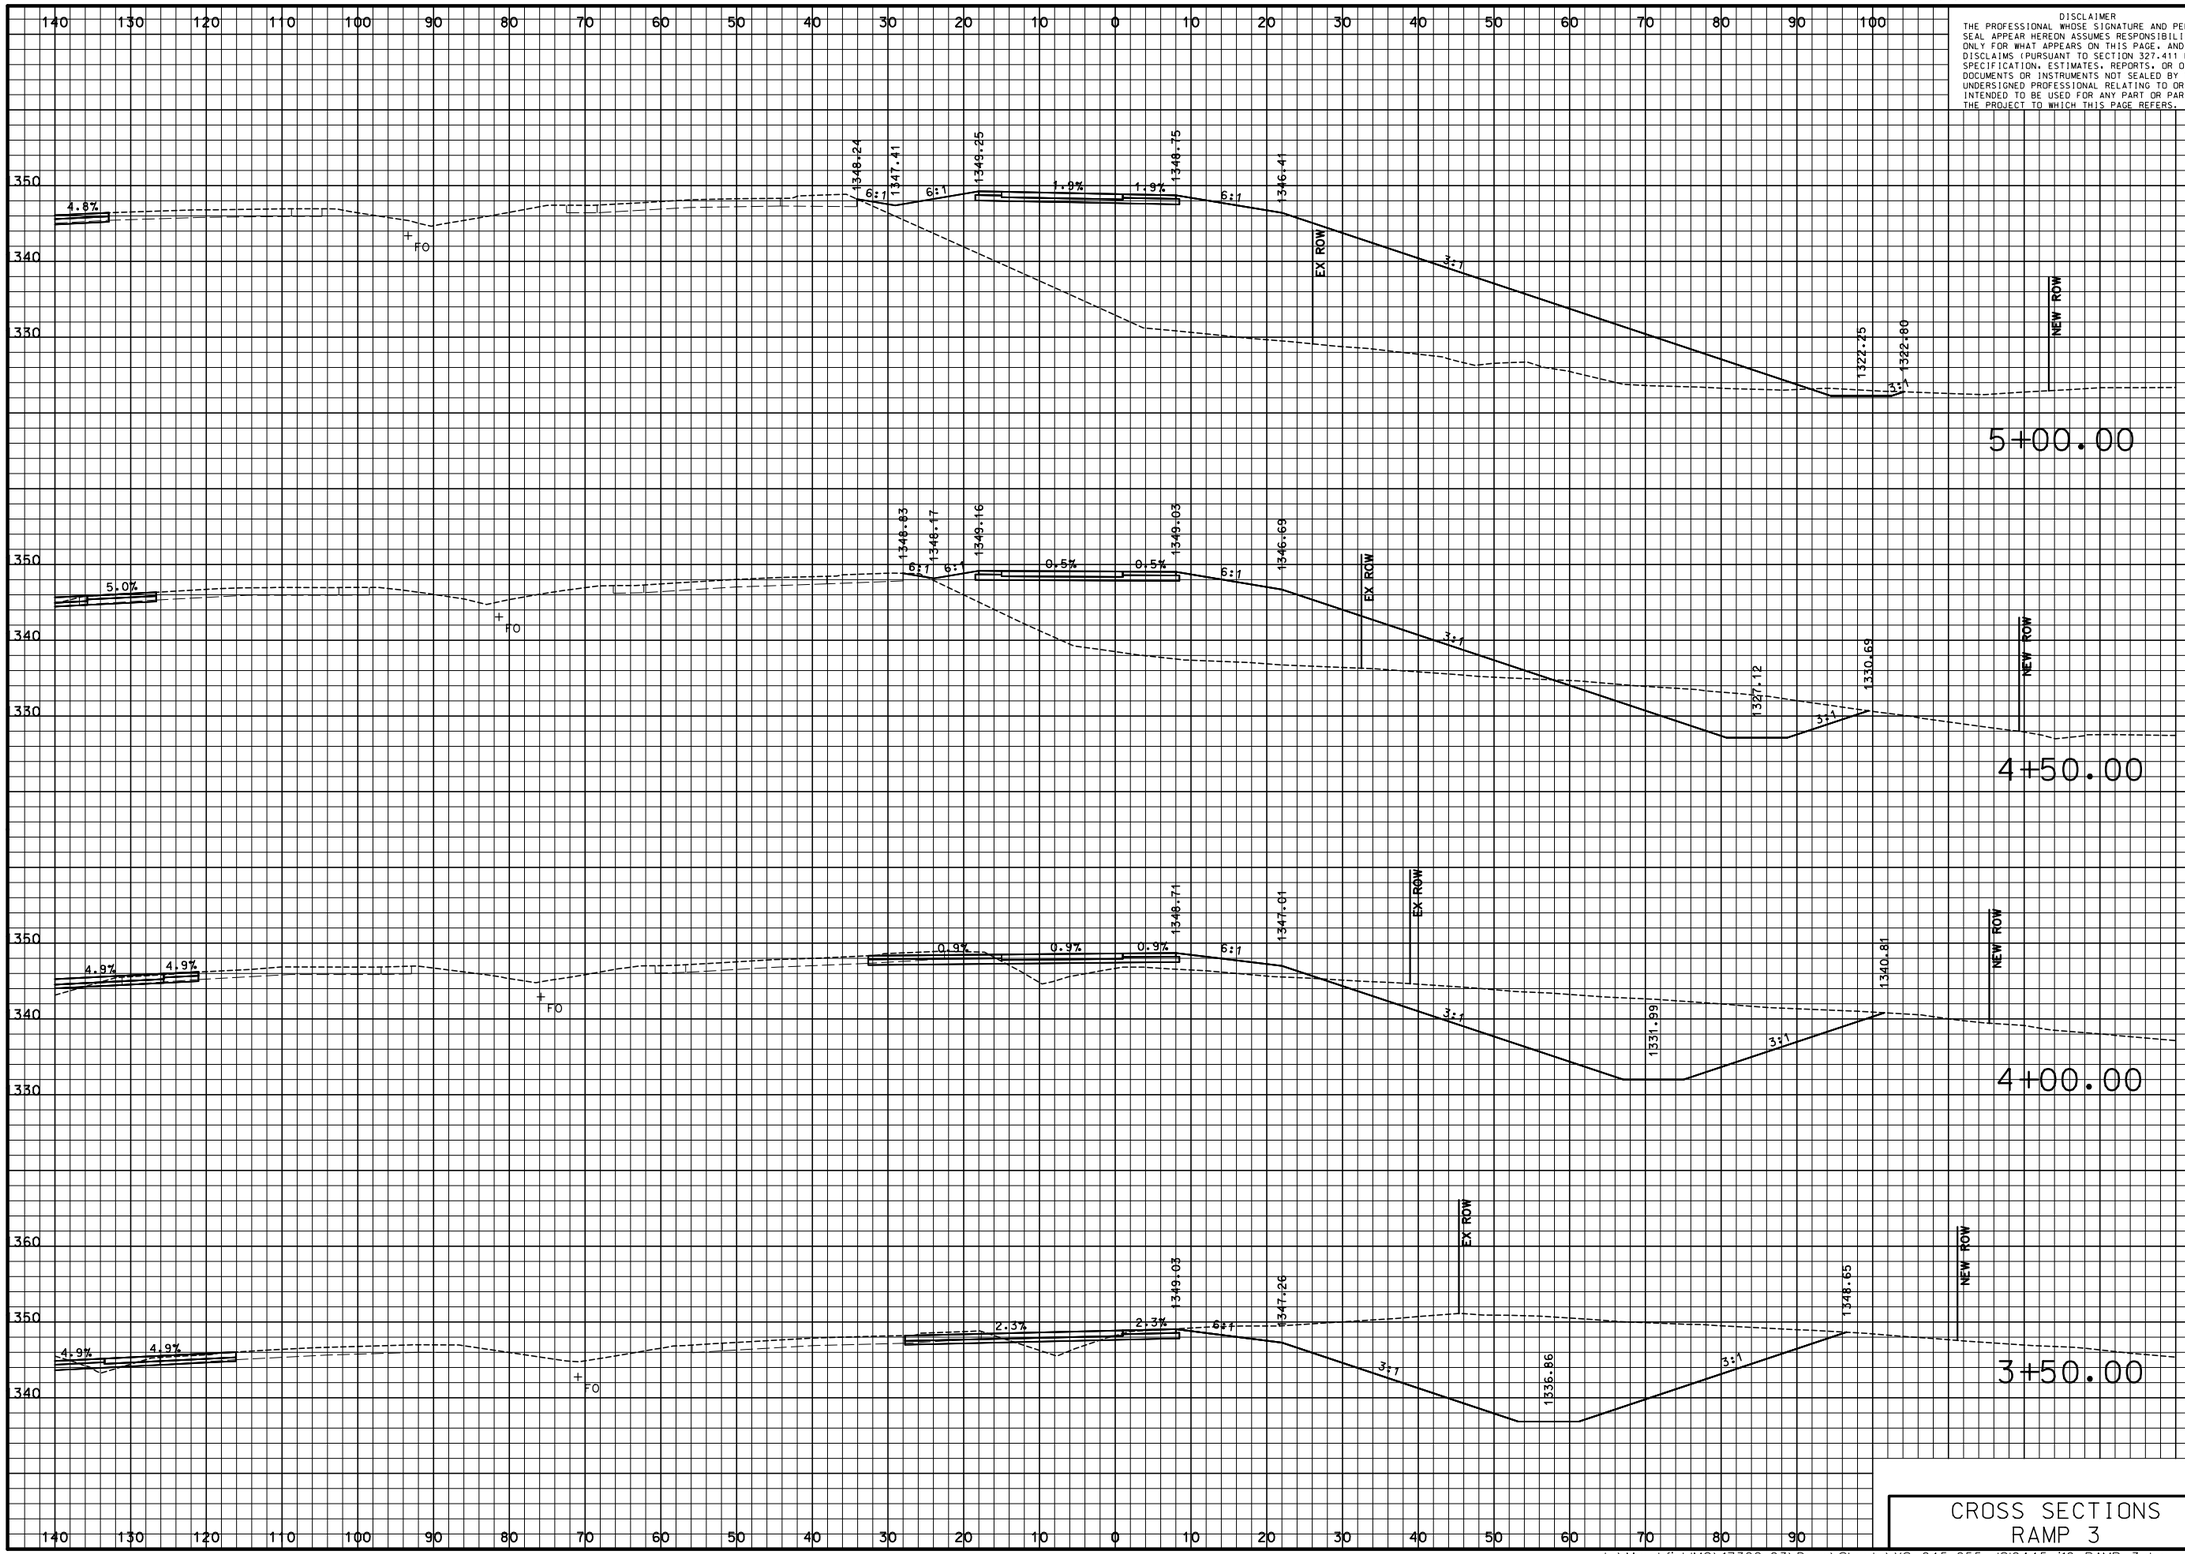

DISCLAIMER
THE PROFESSIONAL WHOSE SIGNATURE AND PERSONAL SEAL APPEAR HEREON ASSUMES RESPONSIBILITY ONLY FOR WHAT APPEARS ON THIS PAGE, AND DISCLAIMS (PURSUANT TO SECTION 327.411 RSMO) SPECIFICATION, ESTIMATES, REPORTS, OR OTHER DOCUMENTS OR INSTRUMENTS NOT SEALED BY THE UNDERSIGNED PROFESSIONAL RELATING TO OR INTENDED TO BE USED FOR ANY PART OR PARTS OF THE PROJECT TO WHICH THIS PAGE REFERS.

"THIS MEDIA SHOULD NOT BE CONSIDERED A CERTIFIED DOCUMENT."

DATE PREPARED: 3/9/2018

ROUTE	STATE
I-44	MO
DISTRICT	SHEET NO.
SW	47

COUNTY: WEBSTER

JOB NO.: J8I0445

CONTRACT ID.:

PROJECT NO.:

BRIDGE NO.:

DATE	DESCRIPTION

IF A SEAL IS PRESENT ON THIS SHEET IT HAS BEEN ELECTRONICALLY SEALED AND DATED.

MISSOURI HIGHWAYS AND TRANSPORTATION COMMISSION

105 WEST CAPITOL
JEFFERSON CITY, MO 65102
1-888-ASK-MODOT (1-888-275-6636)

CMT
CRAWFORD, MURPHY & TILLY, INC.
ONE MEMORIAL DRIVE, SUITE 500
ST. LOUIS, MO 63102 (314) 436-5500
ENGINEERING CORPORATION - 000631
©Copyright CMT, Inc.

CROSS SECTIONS
RAMP 3

L:\MarshfieldMO\17322-03\Draw\Sheets\XS_045-055_J8I0445_i10_RAMP_3.dgn 3:18:20 PM 3/9/2018

PRELIMINARY PLANS – SUBJECT TO CHANGE

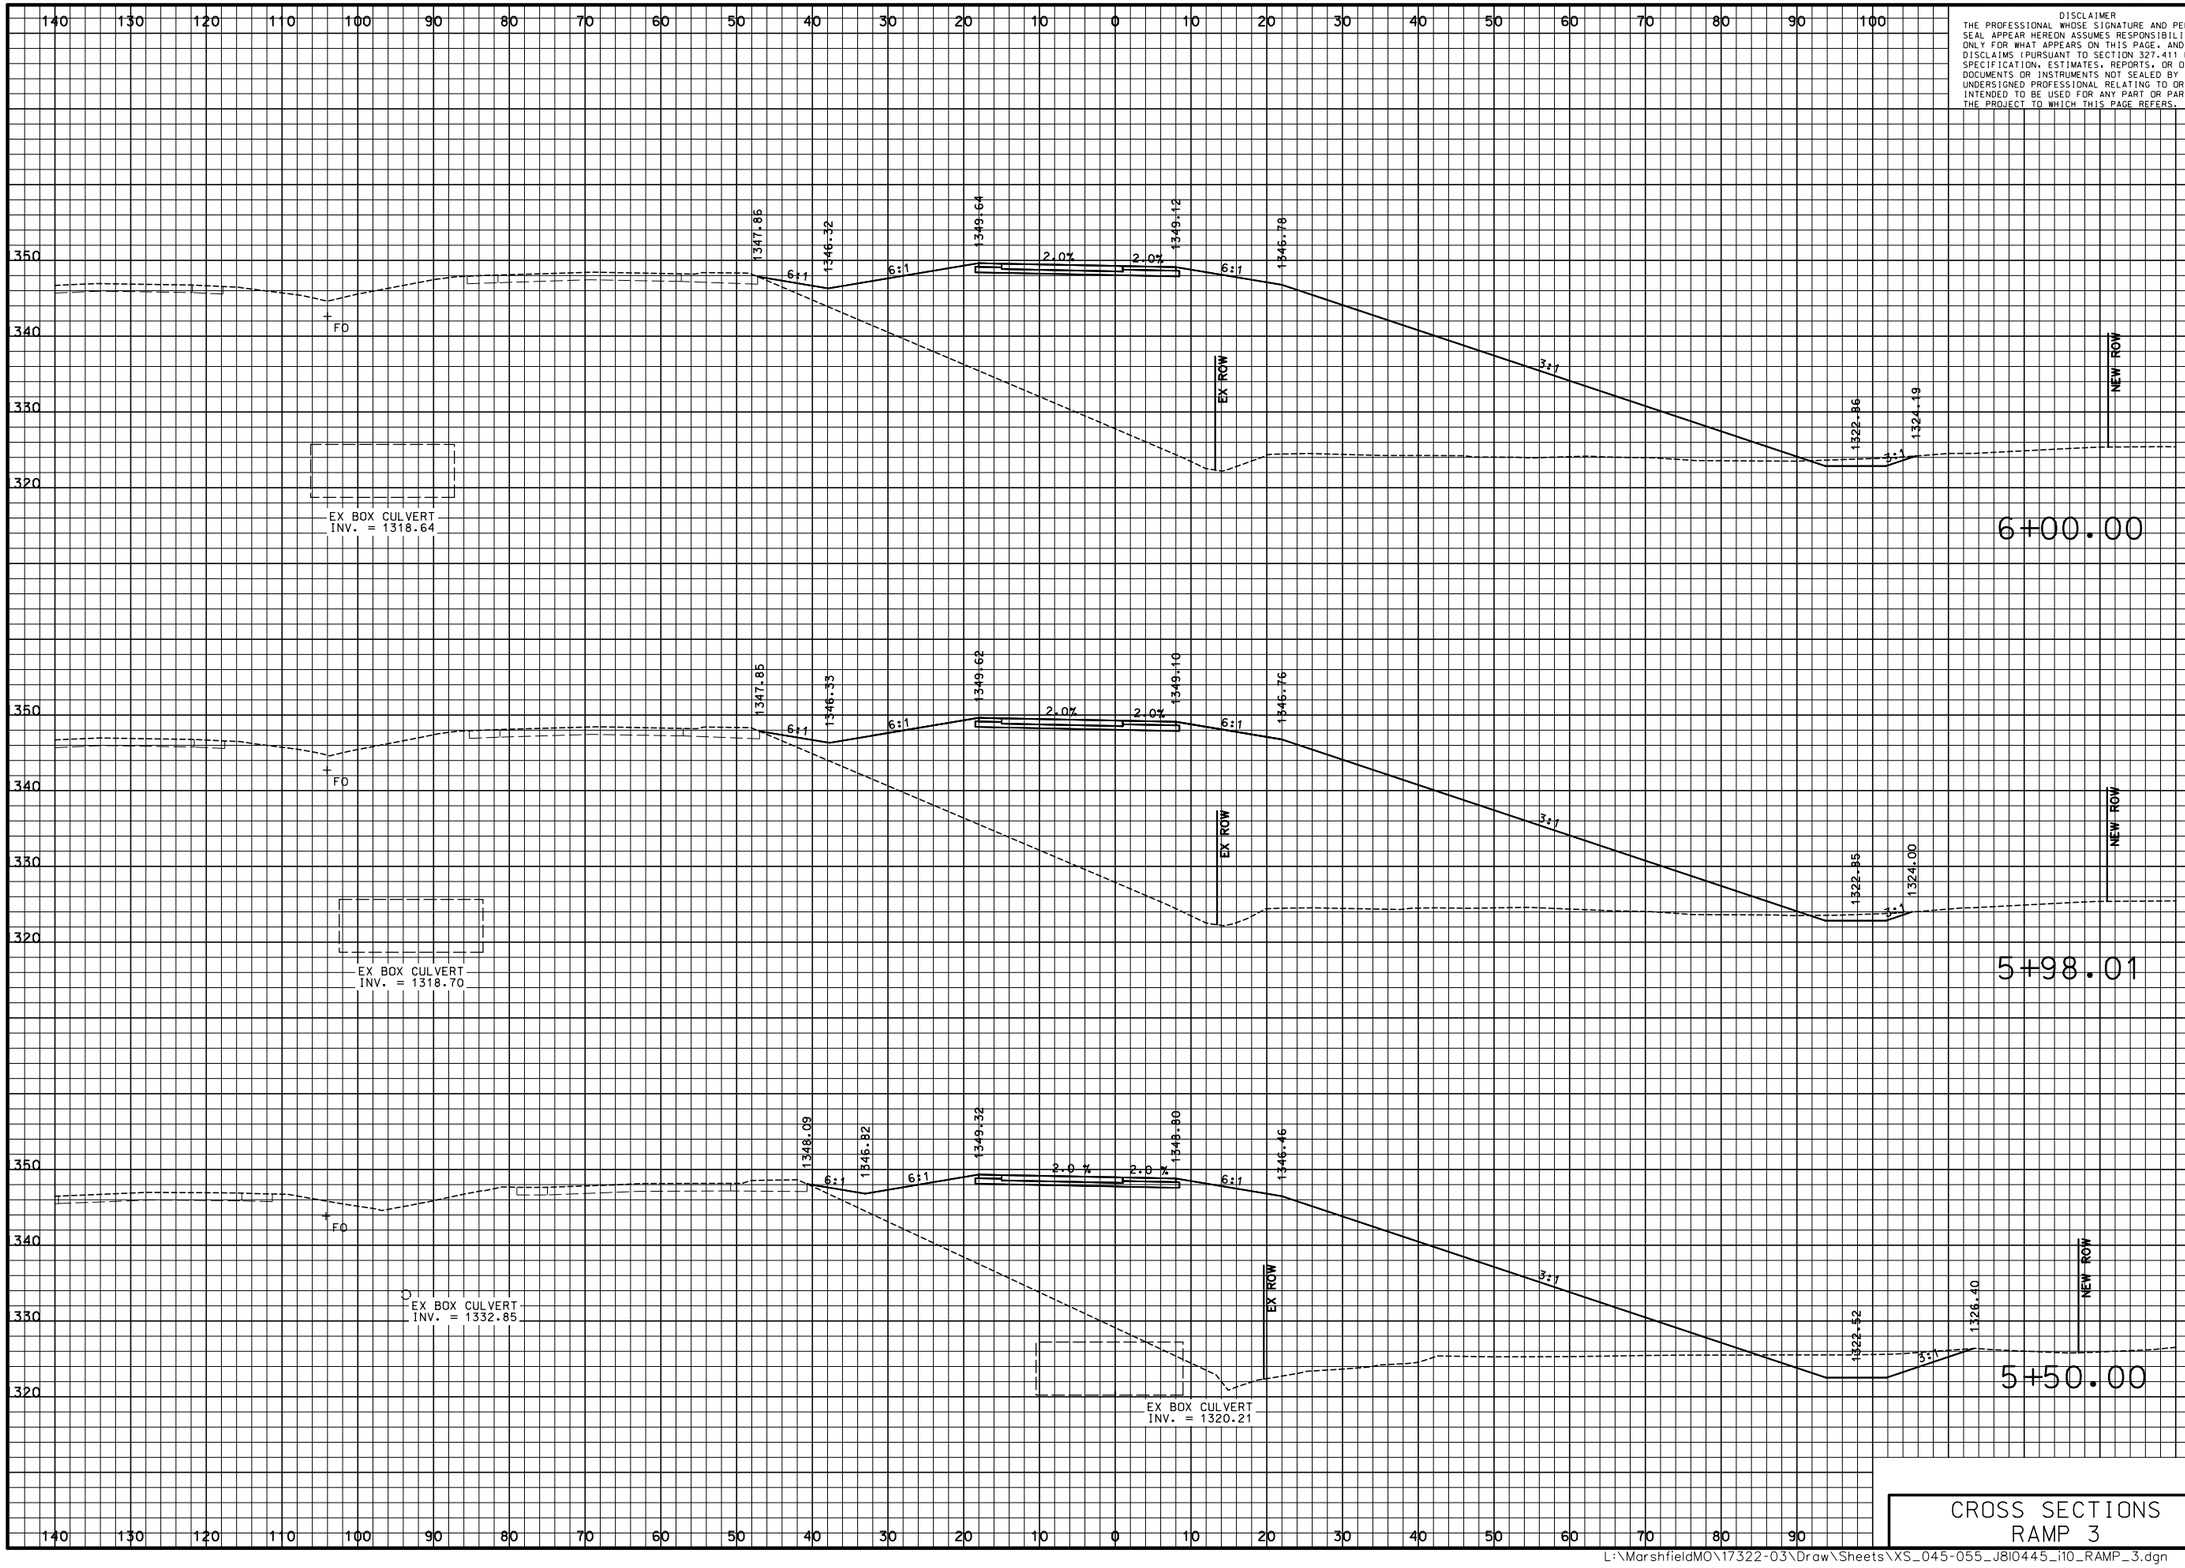

DISCLAIMER
THE PROFESSIONAL WHOSE SIGNATURE AND PERSONAL SEAL APPEAR HEREON ASSUMES RESPONSIBILITY ONLY FOR WHAT APPEARS ON THIS PAGE, AND DISCLAIMS (PURSUANT TO SECTION 327.411 RSMO) SPECIFICATION, ESTIMATES, REPORTS, OR OTHER DOCUMENTS OR INSTRUMENTS NOT SEALED BY THE UNDERSIGNED PROFESSIONAL RELATING TO OR INTENDED TO BE USED FOR ANY PART OR PARTS OF THE PROJECT TO WHICH THIS PAGE REFERS.

"THIS MEDIA SHOULD NOT BE CONSIDERED A CERTIFIED DOCUMENT."

DATE PREPARED
3/9/2018

ROUTE	STATE
I-44	MO
DISTRICT	SHEET NO.
SW	48

COUNTY
WEBSTER

JOB NO.
J8I0445

CONTRACT ID.

PROJECT NO.

BRIDGE NO.

DESCRIPTION	DATE

MISSOURI HIGHWAYS AND TRANSPORTATION COMMISSION

105 WEST CAPITOL
JEFFERSON CITY, MO 65102
1-888-ASK-MODOT (1-888-275-6636)

CMT
CRAWFORD, MURPHY & TILLY, INC.
ONE MEMORIAL DRIVE, SUITE 500
ST. LOUIS, MO 63102 (314) 436-5500
ENGINEERING CORPORATION - 000631

©Copyright CMT, Inc.

IF A SEAL IS PRESENT ON THIS SHEET IT HAS BEEN ELECTRONICALLY SEALED AND DATED.

CROSS SECTIONS
RAMP 3

PRELIMINARY PLANS – SUBJECT TO CHANGE

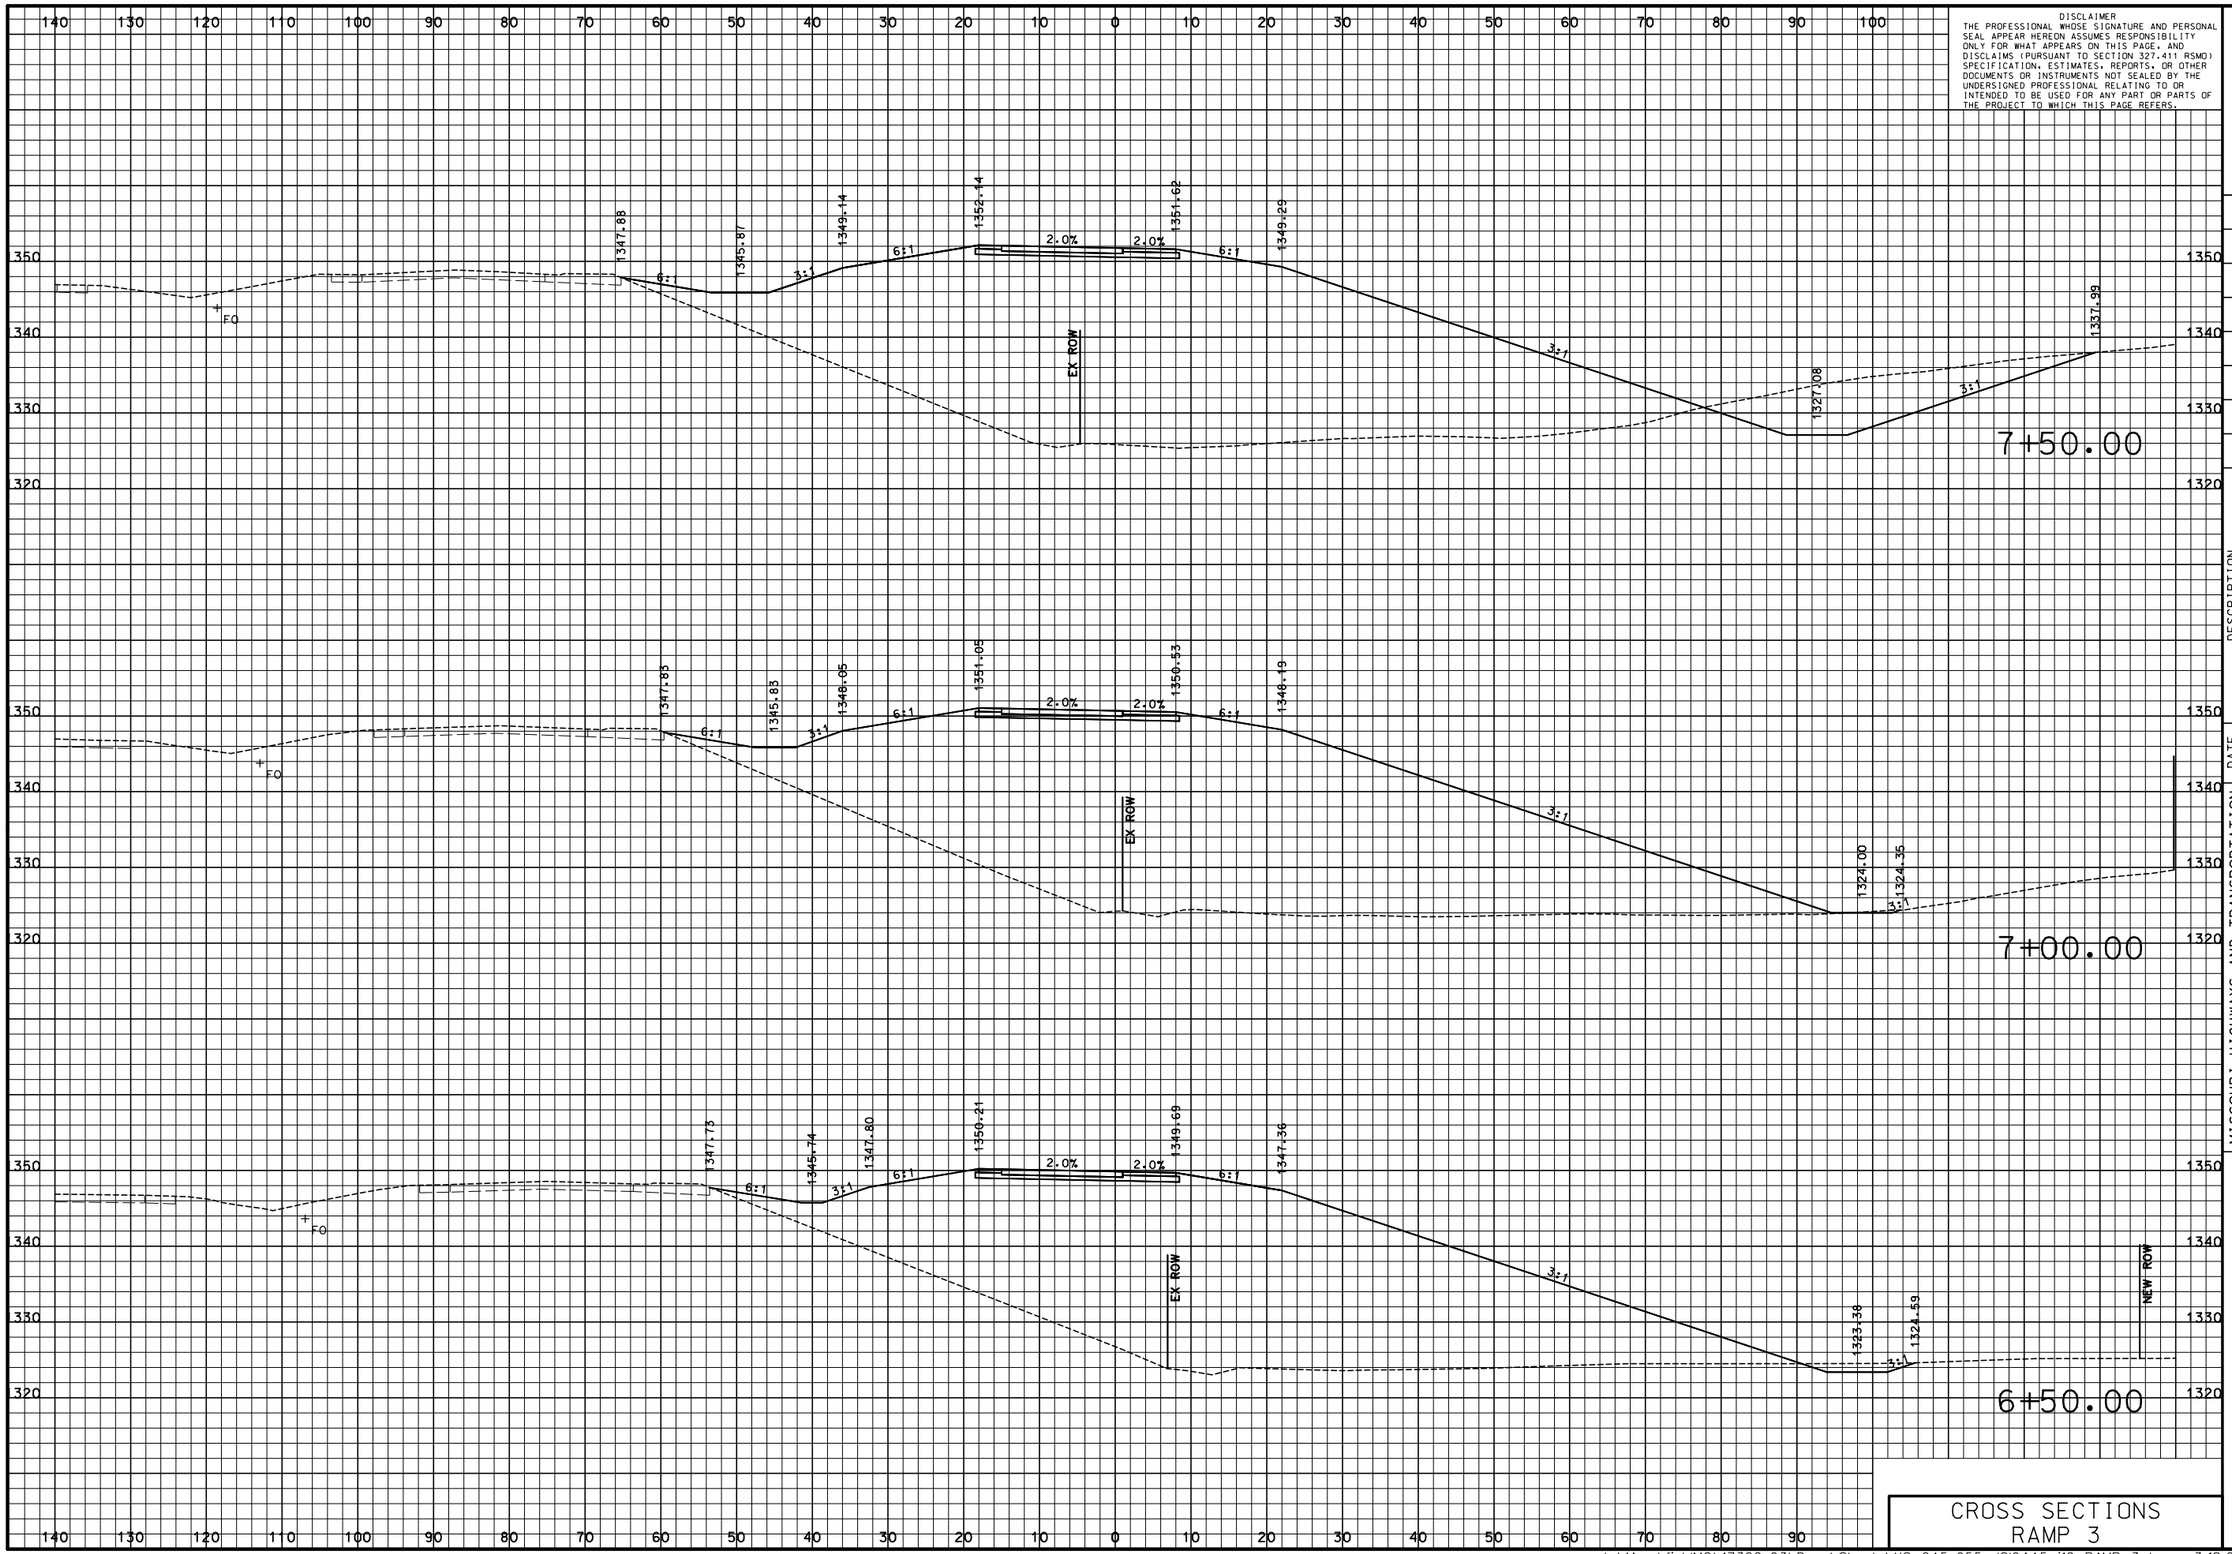

DISCLAIMER
THE PROFESSIONAL WHOSE SIGNATURE AND PERSONAL SEAL APPEAR HEREON ASSUMES RESPONSIBILITY ONLY FOR WHAT APPEARS ON THIS PAGE, AND DISCLAIMS (PURSUANT TO SECTION 327.411 RSMO) SPECIFICATION, ESTIMATES, REPORTS, OR OTHER DOCUMENTS OR INSTRUMENTS NOT SEALED BY THE UNDERSIGNED PROFESSIONAL RELATING TO OR INTENDED TO BE USED FOR ANY PART OR PARTS OF THE PROJECT TO WHICH THIS PAGE REFERS.

"THIS MEDIA SHOULD NOT BE CONSIDERED A CERTIFIED DOCUMENT."

DATE PREPARED
3/9/2018

ROUTE	STATE
I-44	MO
DISTRICT	SHEET NO.
SW	49

COUNTY
WEBSTER

JOB NO.
J8I0445

CONTRACT ID.

PROJECT NO.

BRIDGE NO.

IF A SEAL IS PRESENT ON THIS SHEET IT HAS BEEN ELECTRONICALLY SEALED AND DATED.

DESCRIPTION	DATE

MISSOURI HIGHWAYS AND TRANSPORTATION COMMISSION

105 WEST CAPITOL
JEFFERSON CITY, MO 65102
1-888-ASK-MODOT (1-888-275-6636)

CMT
CRAWFORD, MURPHY & TILLY, INC.
ONE MEMORIAL DRIVE, SUITE 500
ST. LOUIS, MO 63102 (314) 436-5500
ENGINEERING CORPORATION - 000631

©Copyright CMT, Inc.

CROSS SECTIONS
RAMP 3

L:\MarshfieldMO\17322-03\Draw\Sheets\XS_045-055_J8I0445_i10_RAMP_3.dgn 3:18:20 PM 3/9/2018

PRELIMINARY PLANS – SUBJECT TO CHANGE

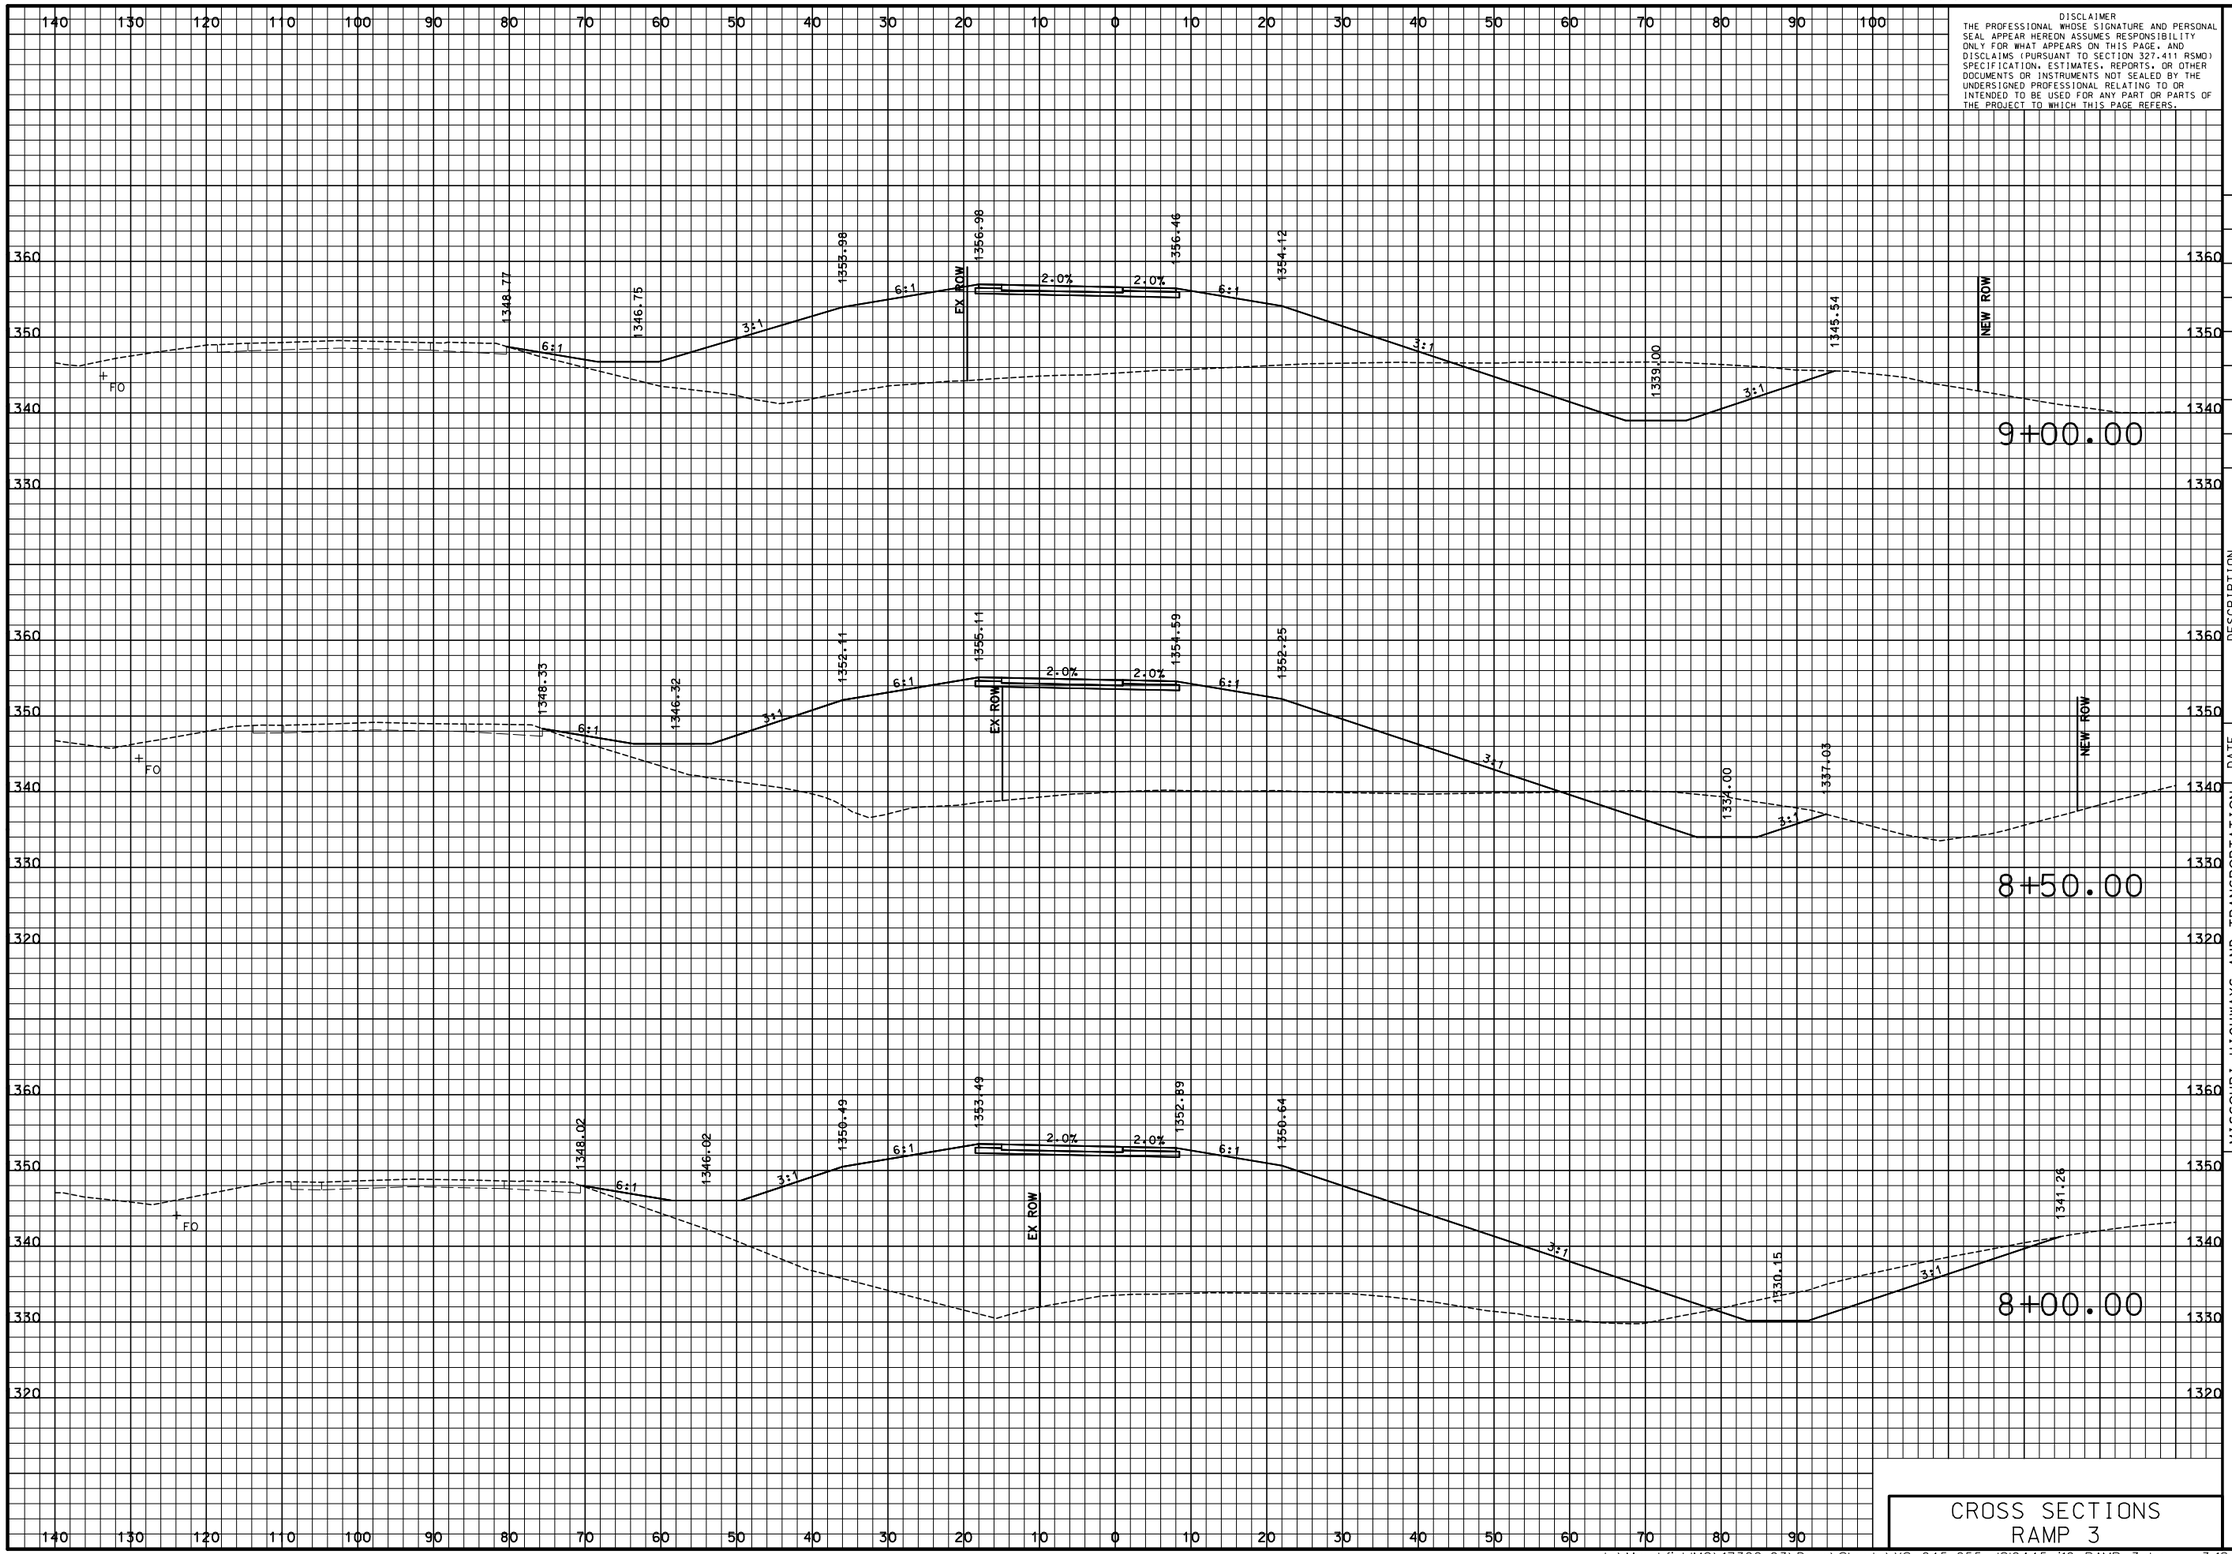

DISCLAIMER
THE PROFESSIONAL WHOSE SIGNATURE AND PERSONAL SEAL APPEAR HEREON ASSUMES RESPONSIBILITY ONLY FOR WHAT APPEARS ON THIS PAGE, AND DISCLAIMS (PURSUANT TO SECTION 327.411 RSMO) SPECIFICATION, ESTIMATES, REPORTS, OR OTHER DOCUMENTS OR INSTRUMENTS NOT SEALED BY THE UNDERSIGNED PROFESSIONAL RELATING TO OR INTENDED TO BE USED FOR ANY PART OR PARTS OF THE PROJECT TO WHICH THIS PAGE REFERS.

"THIS MEDIA SHOULD NOT BE CONSIDERED A CERTIFIED DOCUMENT."

DATE PREPARED: 3/9/2018
ROUTE: I-44 | STATE: MO
DISTRICT: SW | SHEET NO.: 50
COUNTY: WEBSTER
JOB NO.: J8I0445
CONTRACT ID.:
PROJECT NO.:
BRIDGE NO.:

DESCRIPTION | DATE

IF A SEAL IS PRESENT ON THIS SHEET IT HAS BEEN ELECTRONICALLY SEALED AND DATED.

MISSOURI HIGHWAYS AND TRANSPORTATION COMMISSION

105 WEST CAPITOL
JEFFERSON CITY, MO 65102
1-888-ASK-MODOT (1-888-275-6636)

CMT
©Copyright CMT, Inc.
CRAWFORD, MURPHY & TILLY, INC.
ONE MEMORIAL DRIVE, SUITE 500
ST. LOUIS, MO 63102 (314) 436-5500
ENGINEERING CORPORATION - 000631

CROSS SECTIONS
RAMP 3

L:\MarshfieldMO\17322-03\Draw\Sheets\XS_045-055_J8I0445_i10_RAMP_3.dgn 3:18:21 PM 3/9/2018

PRELIMINARY PLANS – SUBJECT TO CHANGE

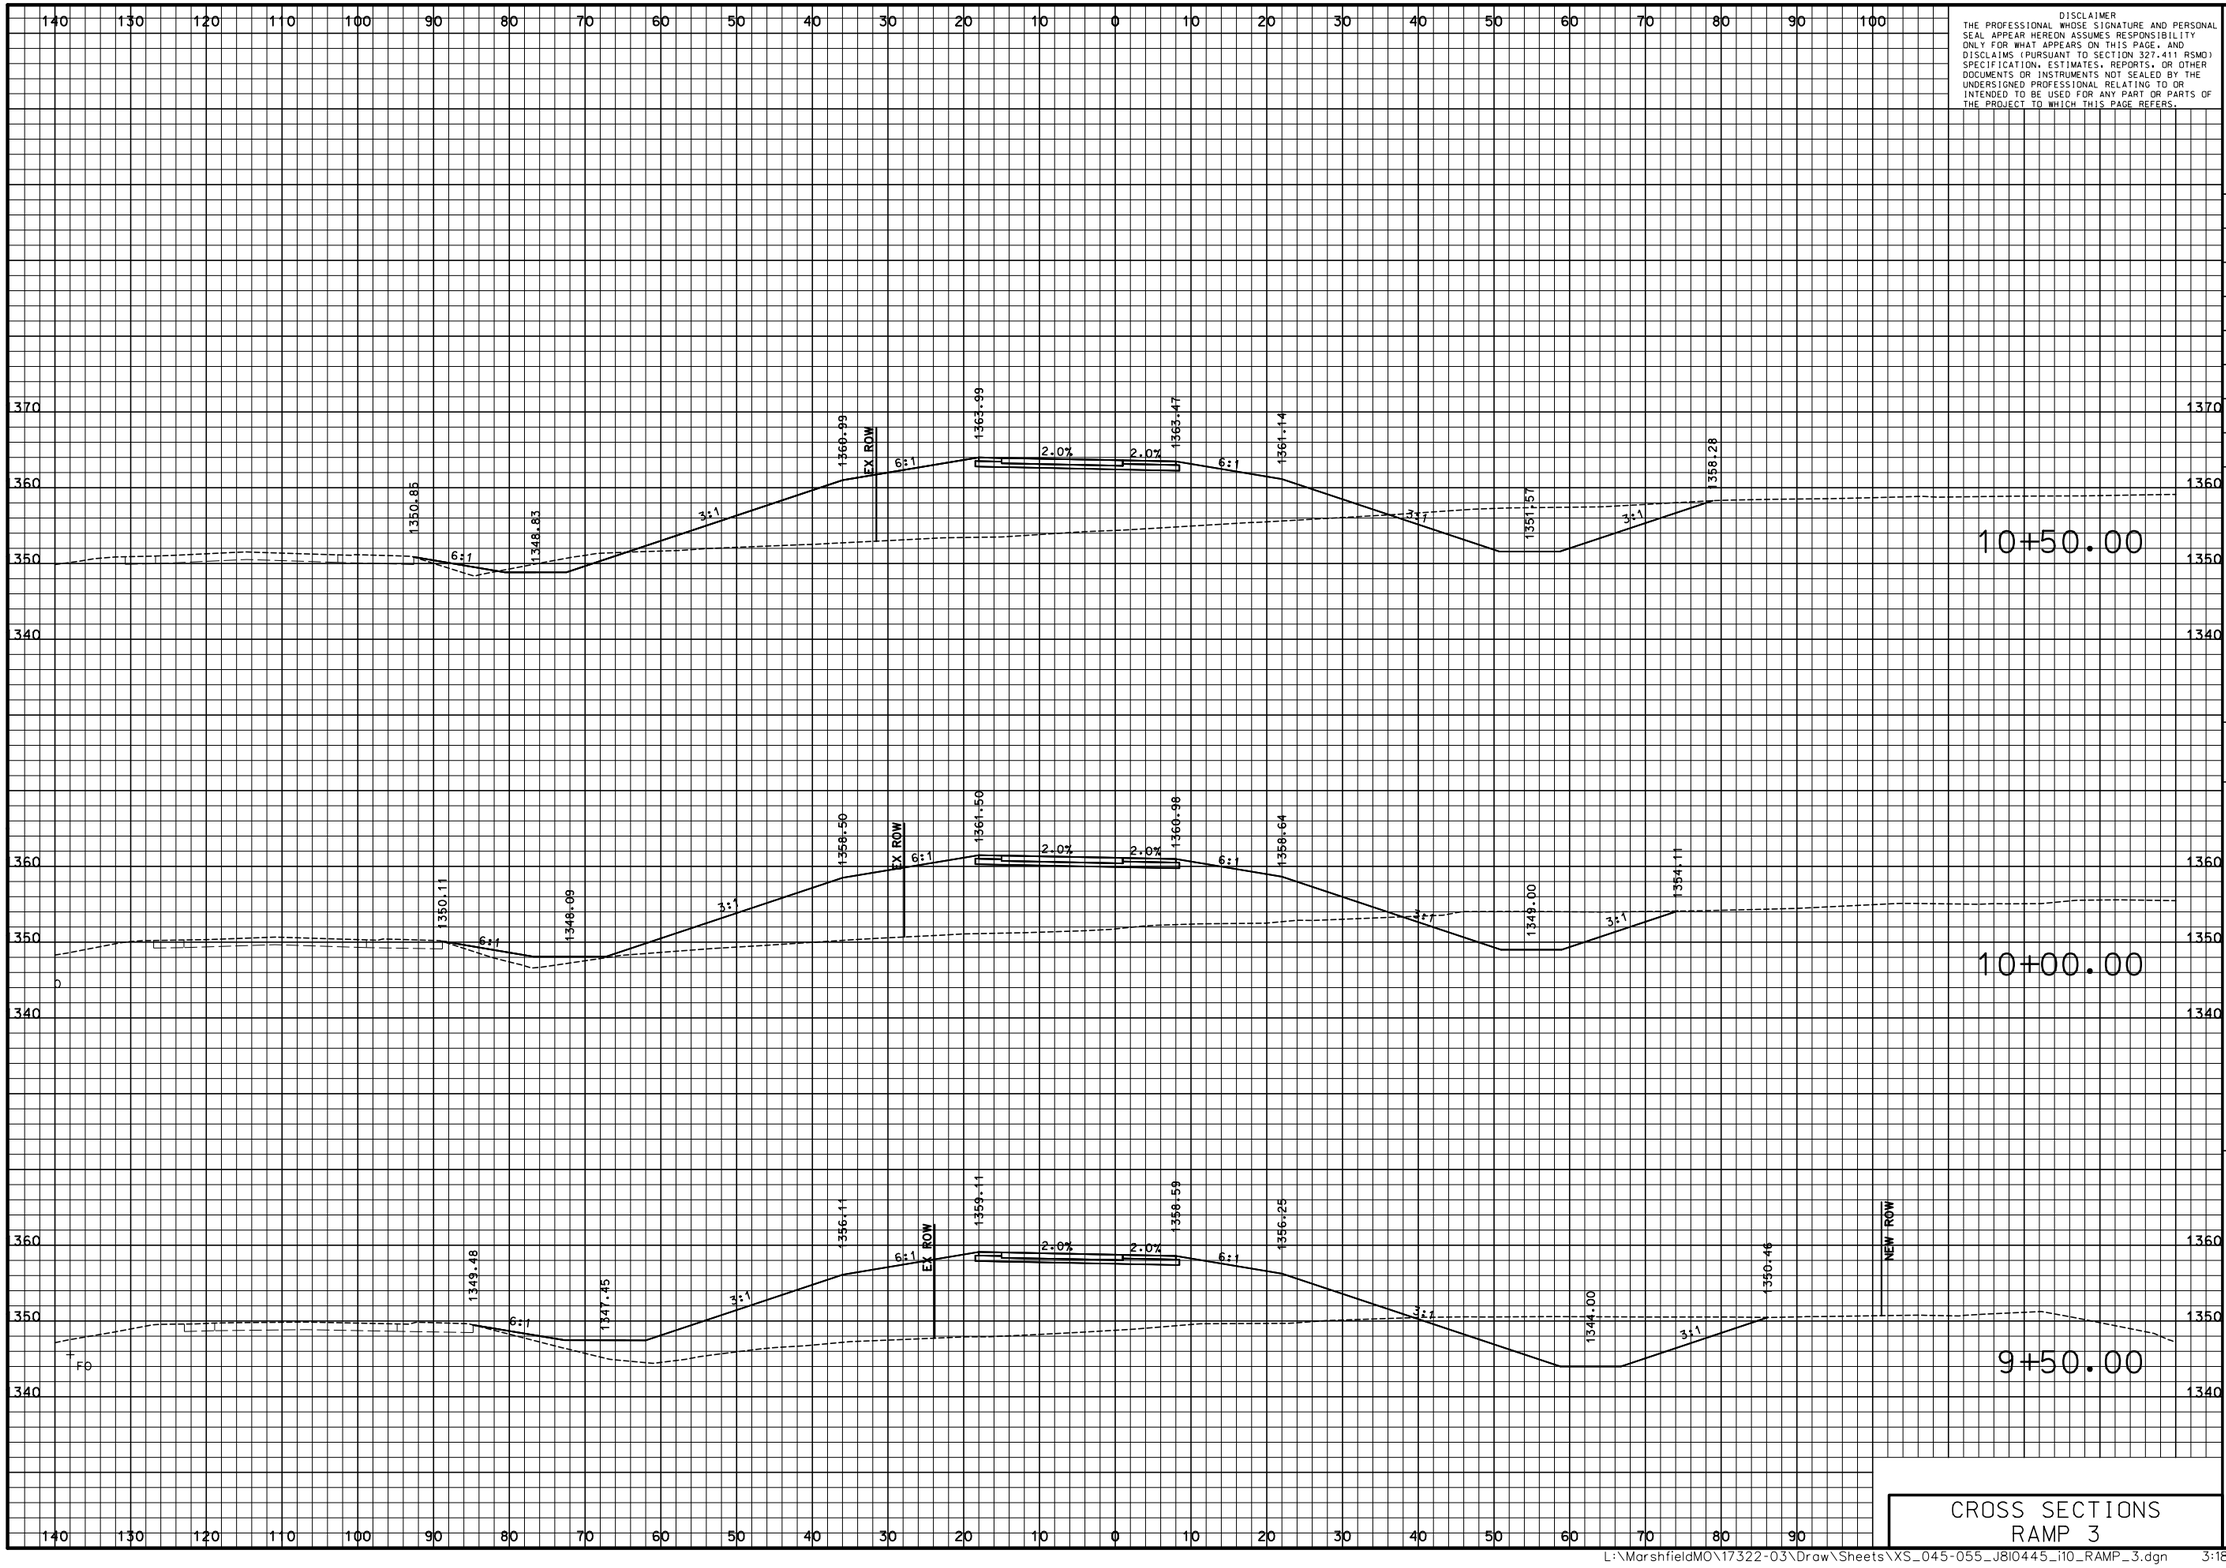

DISCLAIMER
THE PROFESSIONAL WHOSE SIGNATURE AND PERSONAL SEAL APPEAR HEREON ASSUMES RESPONSIBILITY ONLY FOR WHAT APPEARS ON THIS PAGE, AND DISCLAIMS (PURSUANT TO SECTION 327.411 RSMO) SPECIFICATION, ESTIMATES, REPORTS, OR OTHER DOCUMENTS OR INSTRUMENTS NOT SEALED BY THE UNDERSIGNED PROFESSIONAL RELATING TO OR INTENDED TO BE USED FOR ANY PART OR PARTS OF THE PROJECT TO WHICH THIS PAGE REFERS.

"THIS MEDIA SHOULD NOT BE CONSIDERED A CERTIFIED DOCUMENT."

DATE PREPARED
3/9/2018

ROUTE	STATE
I-44	MO

DISTRICT	SHEET NO.
SW	51

COUNTY
WEBSTER

JOB NO.
J8I0445

CONTRACT ID.

PROJECT NO.

BRIDGE NO.

DATE	DESCRIPTION

IF A SEAL IS PRESENT ON THIS SHEET IT HAS BEEN ELECTRONICALLY SEALED AND DATED.

MISSOURI HIGHWAYS AND TRANSPORTATION COMMISSION

MoDOT

105 WEST CAPITOL
JEFFERSON CITY, MO 65102
1-888-ASK-MODOT (1-888-275-6636)

CMT

©Copyright CMT, Inc.

CRAWFORD, MURPHY & TILLY, INC.
ONE MEMORIAL DRIVE, SUITE 500
ST. LOUIS, MO 63102 (314) 436-5500
ENGINEERING CORPORATION - 000631

CROSS SECTIONS
RAMP 3

L:\MarshfieldMO\17322-03\Draw\Sheets\XS_045-055_J8I0445_I10_RAMP_3.dgn 3:18:21 PM 3/9/2018

PRELIMINARY PLANS – SUBJECT TO CHANGE

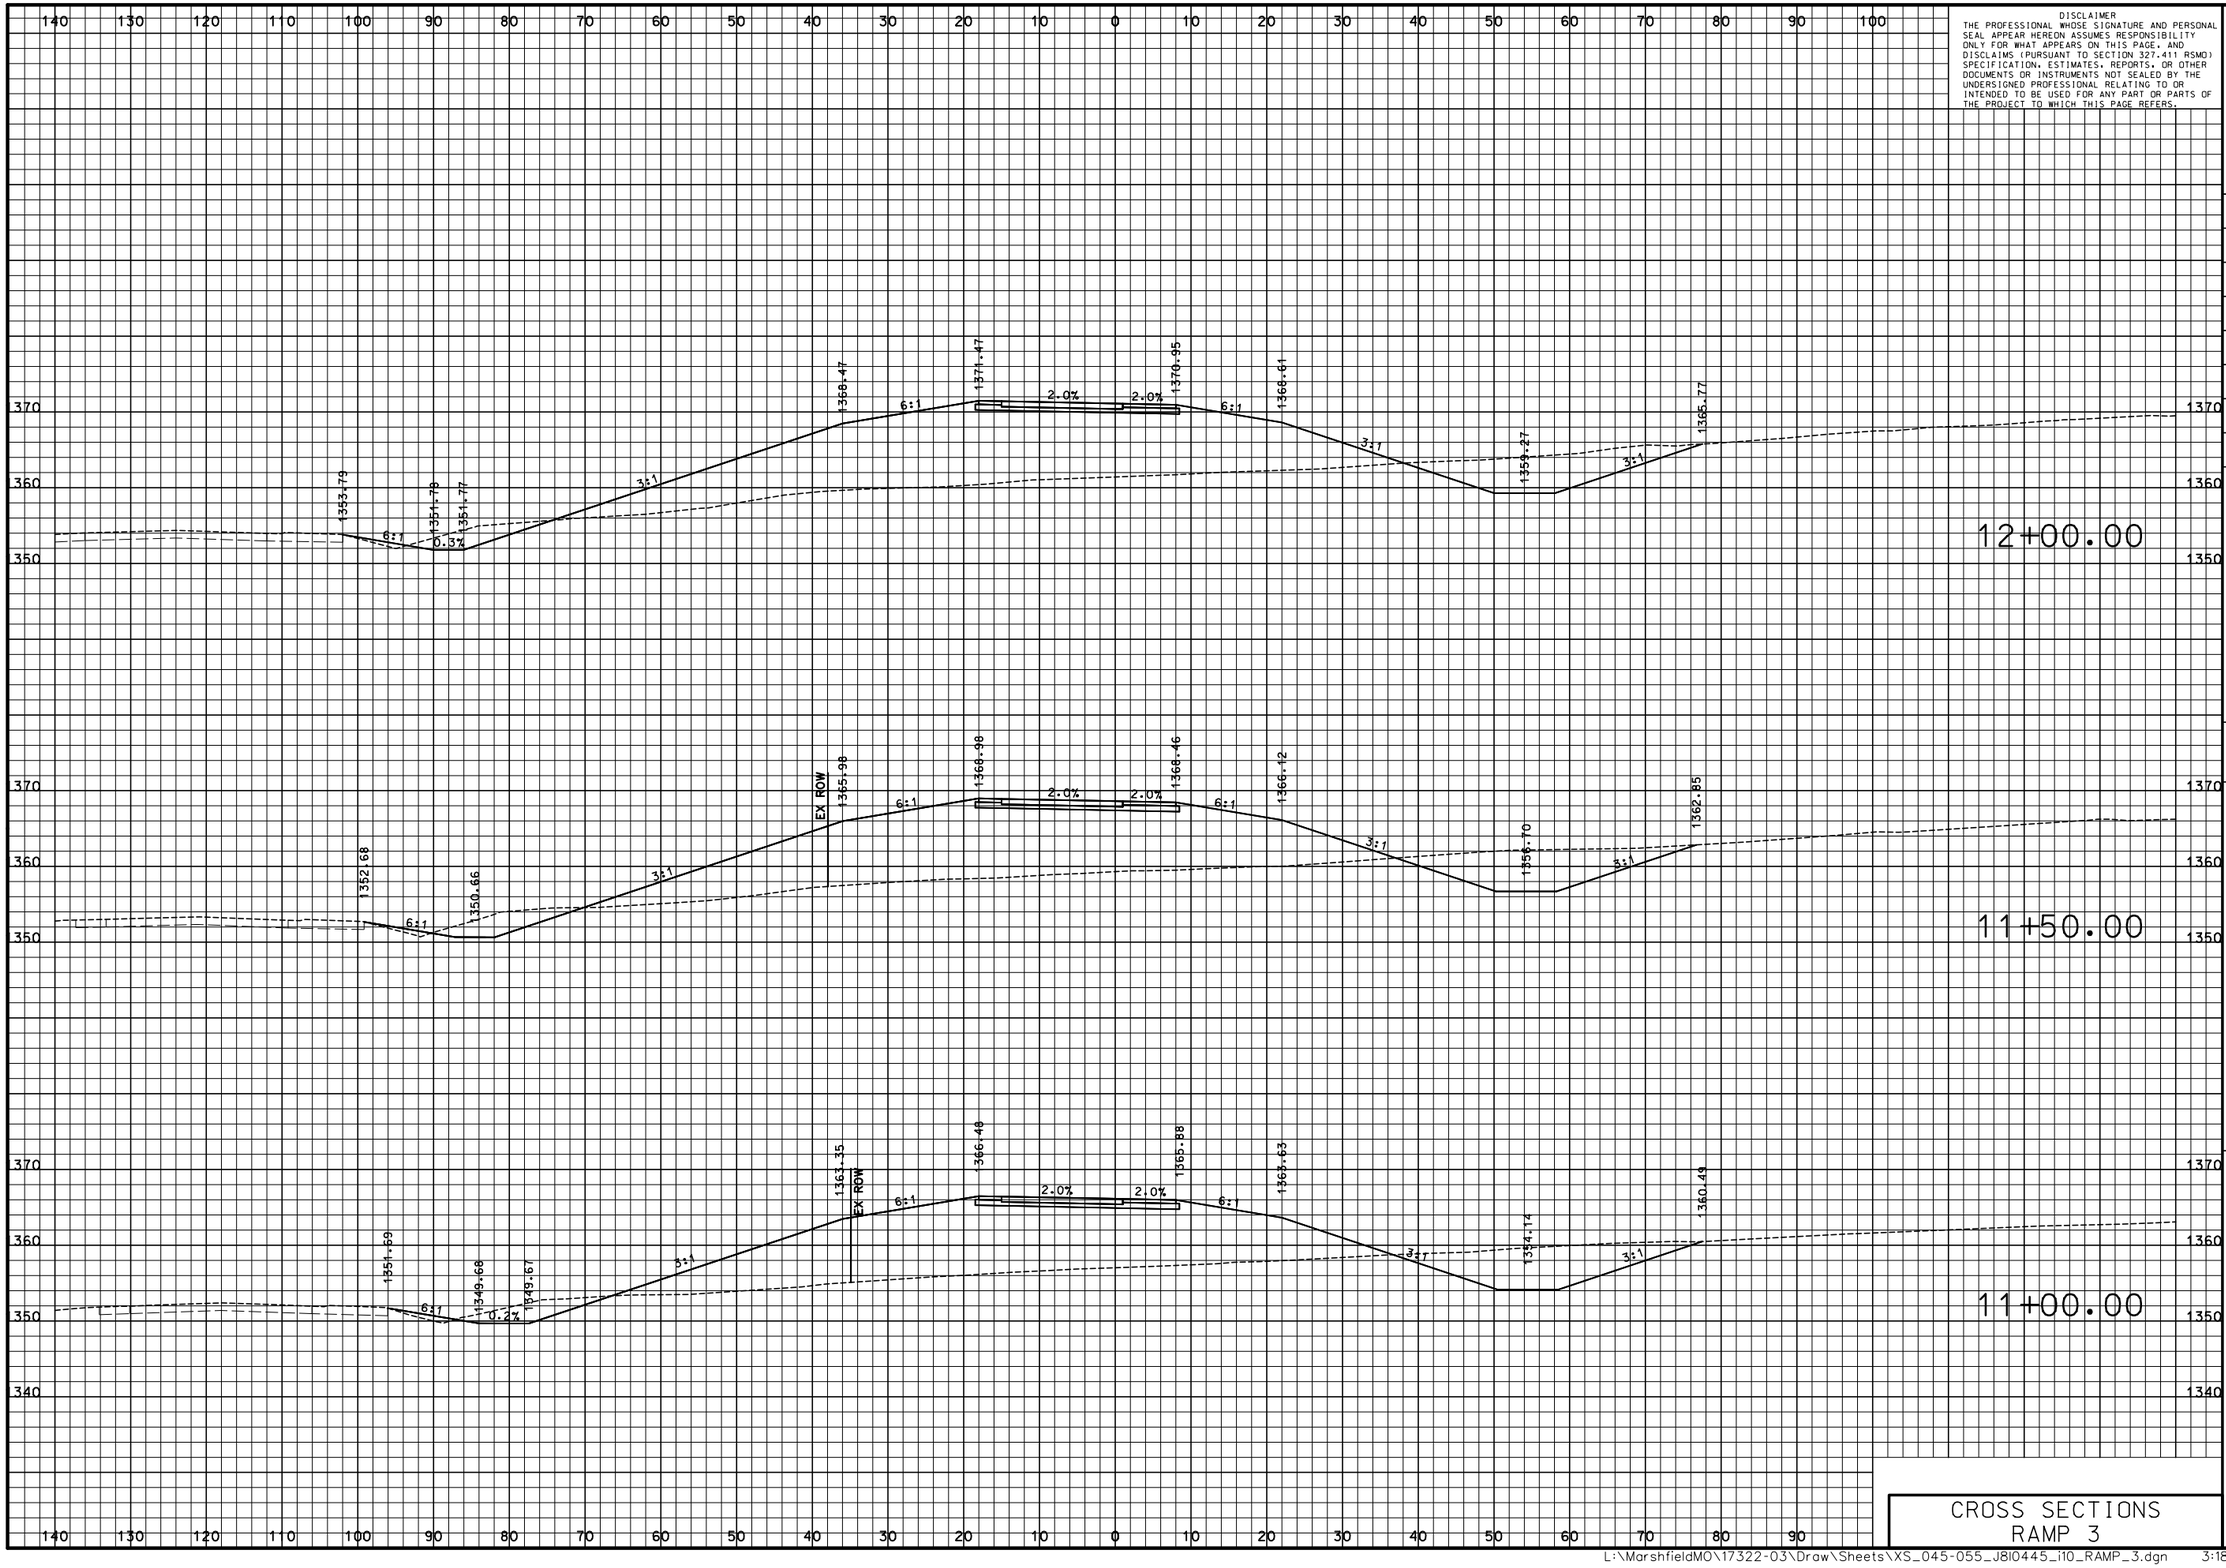

DISCLAIMER
THE PROFESSIONAL WHOSE SIGNATURE AND PERSONAL SEAL APPEAR HEREON ASSUMES RESPONSIBILITY ONLY FOR WHAT APPEARS ON THIS PAGE, AND DISCLAIMS (PURSUANT TO SECTION 327.411 RSMO) SPECIFICATION, ESTIMATES, REPORTS, OR OTHER DOCUMENTS OR INSTRUMENTS NOT SEALED BY THE UNDERSIGNED PROFESSIONAL RELATING TO OR INTENDED TO BE USED FOR ANY PART OR PARTS OF THE PROJECT TO WHICH THIS PAGE REFERS.

"THIS MEDIA SHOULD NOT BE CONSIDERED A CERTIFIED DOCUMENT."

DATE PREPARED
3/9/2018

ROUTE	STATE
I-44	MO
DISTRICT	SHEET NO.
SW	52

COUNTY
WEBSTER

JOB NO.
J8I0445

CONTRACT ID.

PROJECT NO.

BRIDGE NO.

IF A SEAL IS PRESENT ON THIS SHEET IT HAS BEEN ELECTRONICALLY SEALED AND DATED.

DESCRIPTION	DATE

MISSOURI HIGHWAYS AND TRANSPORTATION COMMISSION

105 WEST CAPITOL
JEFFERSON CITY, MO 65102
1-888-ASK-MODOT (1-888-275-6636)

©Copyright CMT, Inc.

CMT
CRAWFORD, MURPHY & TILLY, INC.
ONE MEMORIAL DRIVE, SUITE 500
ST. LOUIS, MO 63102 (314) 436-5500
ENGINEERING CORPORATION - 000631

CROSS SECTIONS
RAMP 3

L:\MarshfieldMO\17322-03\Draw\Sheets\XS_045-055_J8I0445_I10_RAMP_3.dgn 3:18:21 PM 3/9/2018

PRELIMINARY PLANS – SUBJECT TO CHANGE

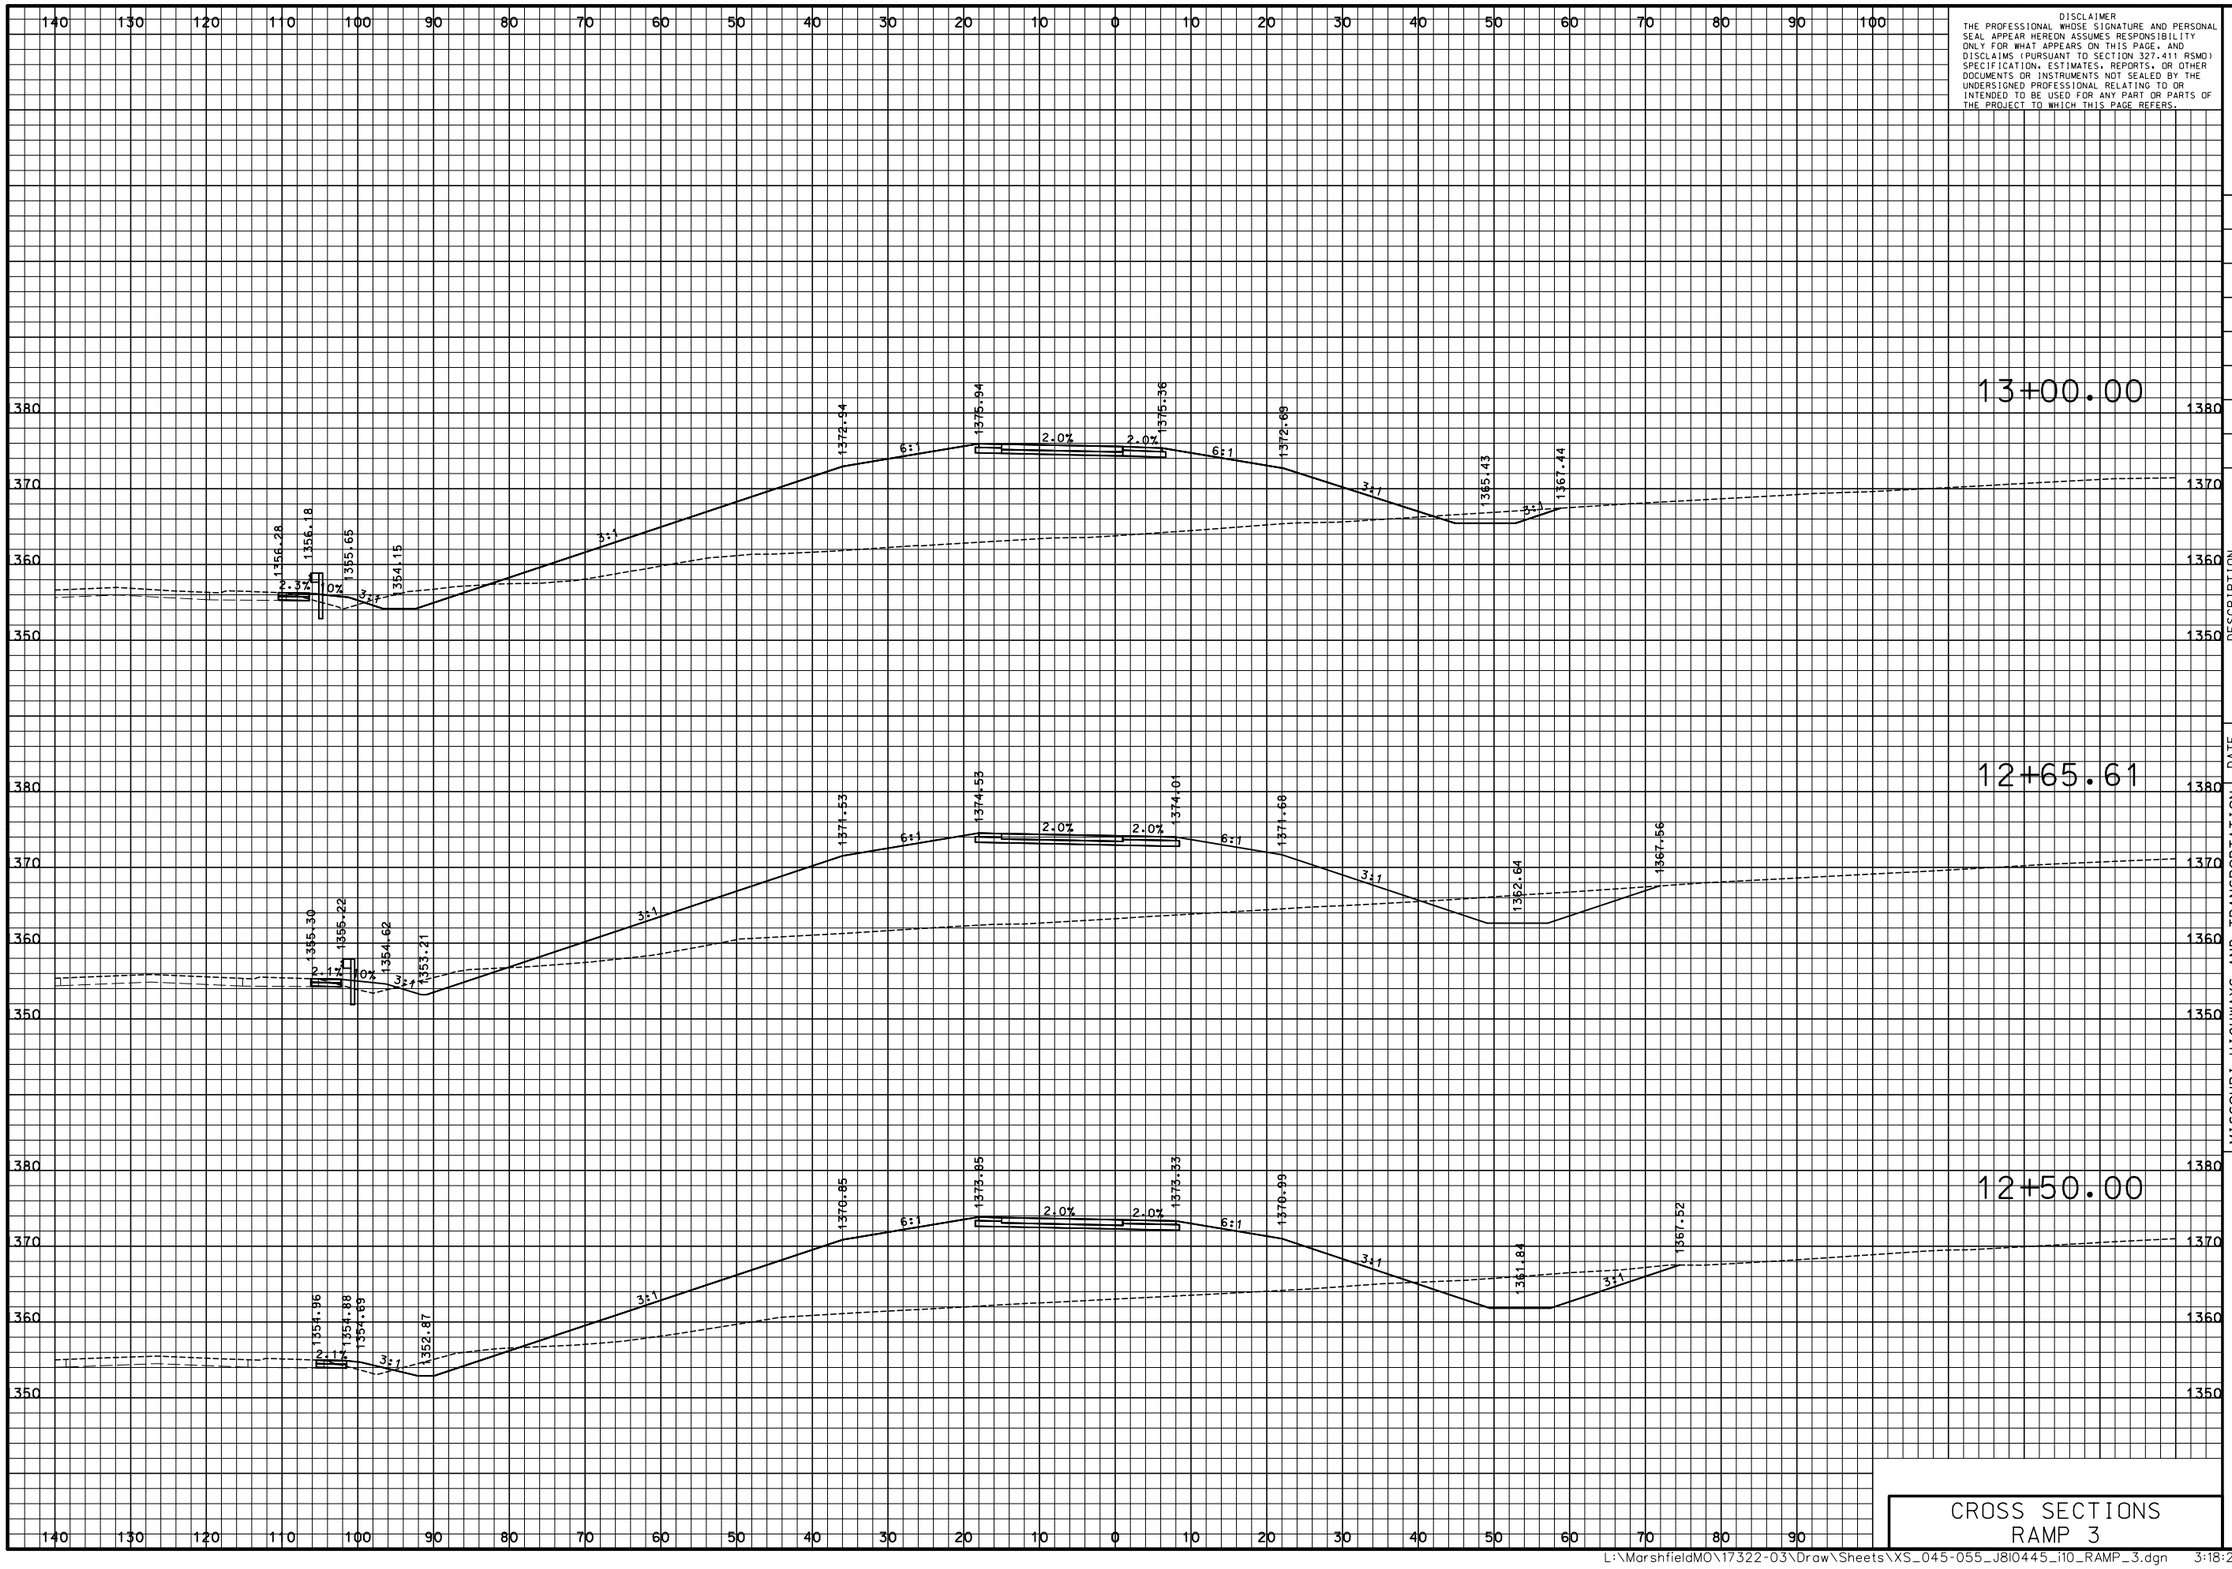

DISCLAIMER
THE PROFESSIONAL WHOSE SIGNATURE AND PERSONAL SEAL APPEAR HEREON ASSUMES RESPONSIBILITY ONLY FOR WHAT APPEARS ON THIS PAGE, AND DISCLAIMS (PURSUANT TO SECTION 327.411 RSMO) SPECIFICATION, ESTIMATES, REPORTS, OR OTHER DOCUMENTS OR INSTRUMENTS NOT SEALED BY THE UNDERSIGNED PROFESSIONAL RELATING TO OR INTENDED TO BE USED FOR ANY PART OR PARTS OF THE PROJECT TO WHICH THIS PAGE REFERS.

"THIS MEDIA SHOULD NOT BE CONSIDERED A CERTIFIED DOCUMENT."

DATE PREPARED: 3/9/2018
ROUTE: I-44 | STATE: MO
DISTRICT: SW | SHEET NO.: 53
COUNTY: WEBSTER
JOB NO.: J8I0445
CONTRACT ID.:
PROJECT NO.:
BRIDGE NO.:

IF A SEAL IS PRESENT ON THIS SHEET IT HAS BEEN ELECTRONICALLY SEALED AND DATED.

DESCRIPTION | DATE

MISSOURI HIGHWAYS AND TRANSPORTATION COMMISSION
105 WEST CAPITOL
JEFFERSON CITY, MO 65102
1-888-ASK-MODOT (1-888-275-6636)

CMT
©Copyright CMT, Inc.
CRAWFORD, MURPHY & TILLY, INC.
ONE MEMORIAL DRIVE, SUITE 500
ST. LOUIS, MO 63102 (314) 436-5500
ENGINEERING CORPORATION - 000631

CROSS SECTIONS
RAMP 3

L:\MarshfieldMO\17322-03\Draw\Sheets\XS_045-055_J8I0445_I10_RAMP_3.dgn 3:18:22 PM 3/9/2018

PRELIMINARY PLANS – SUBJECT TO CHANGE

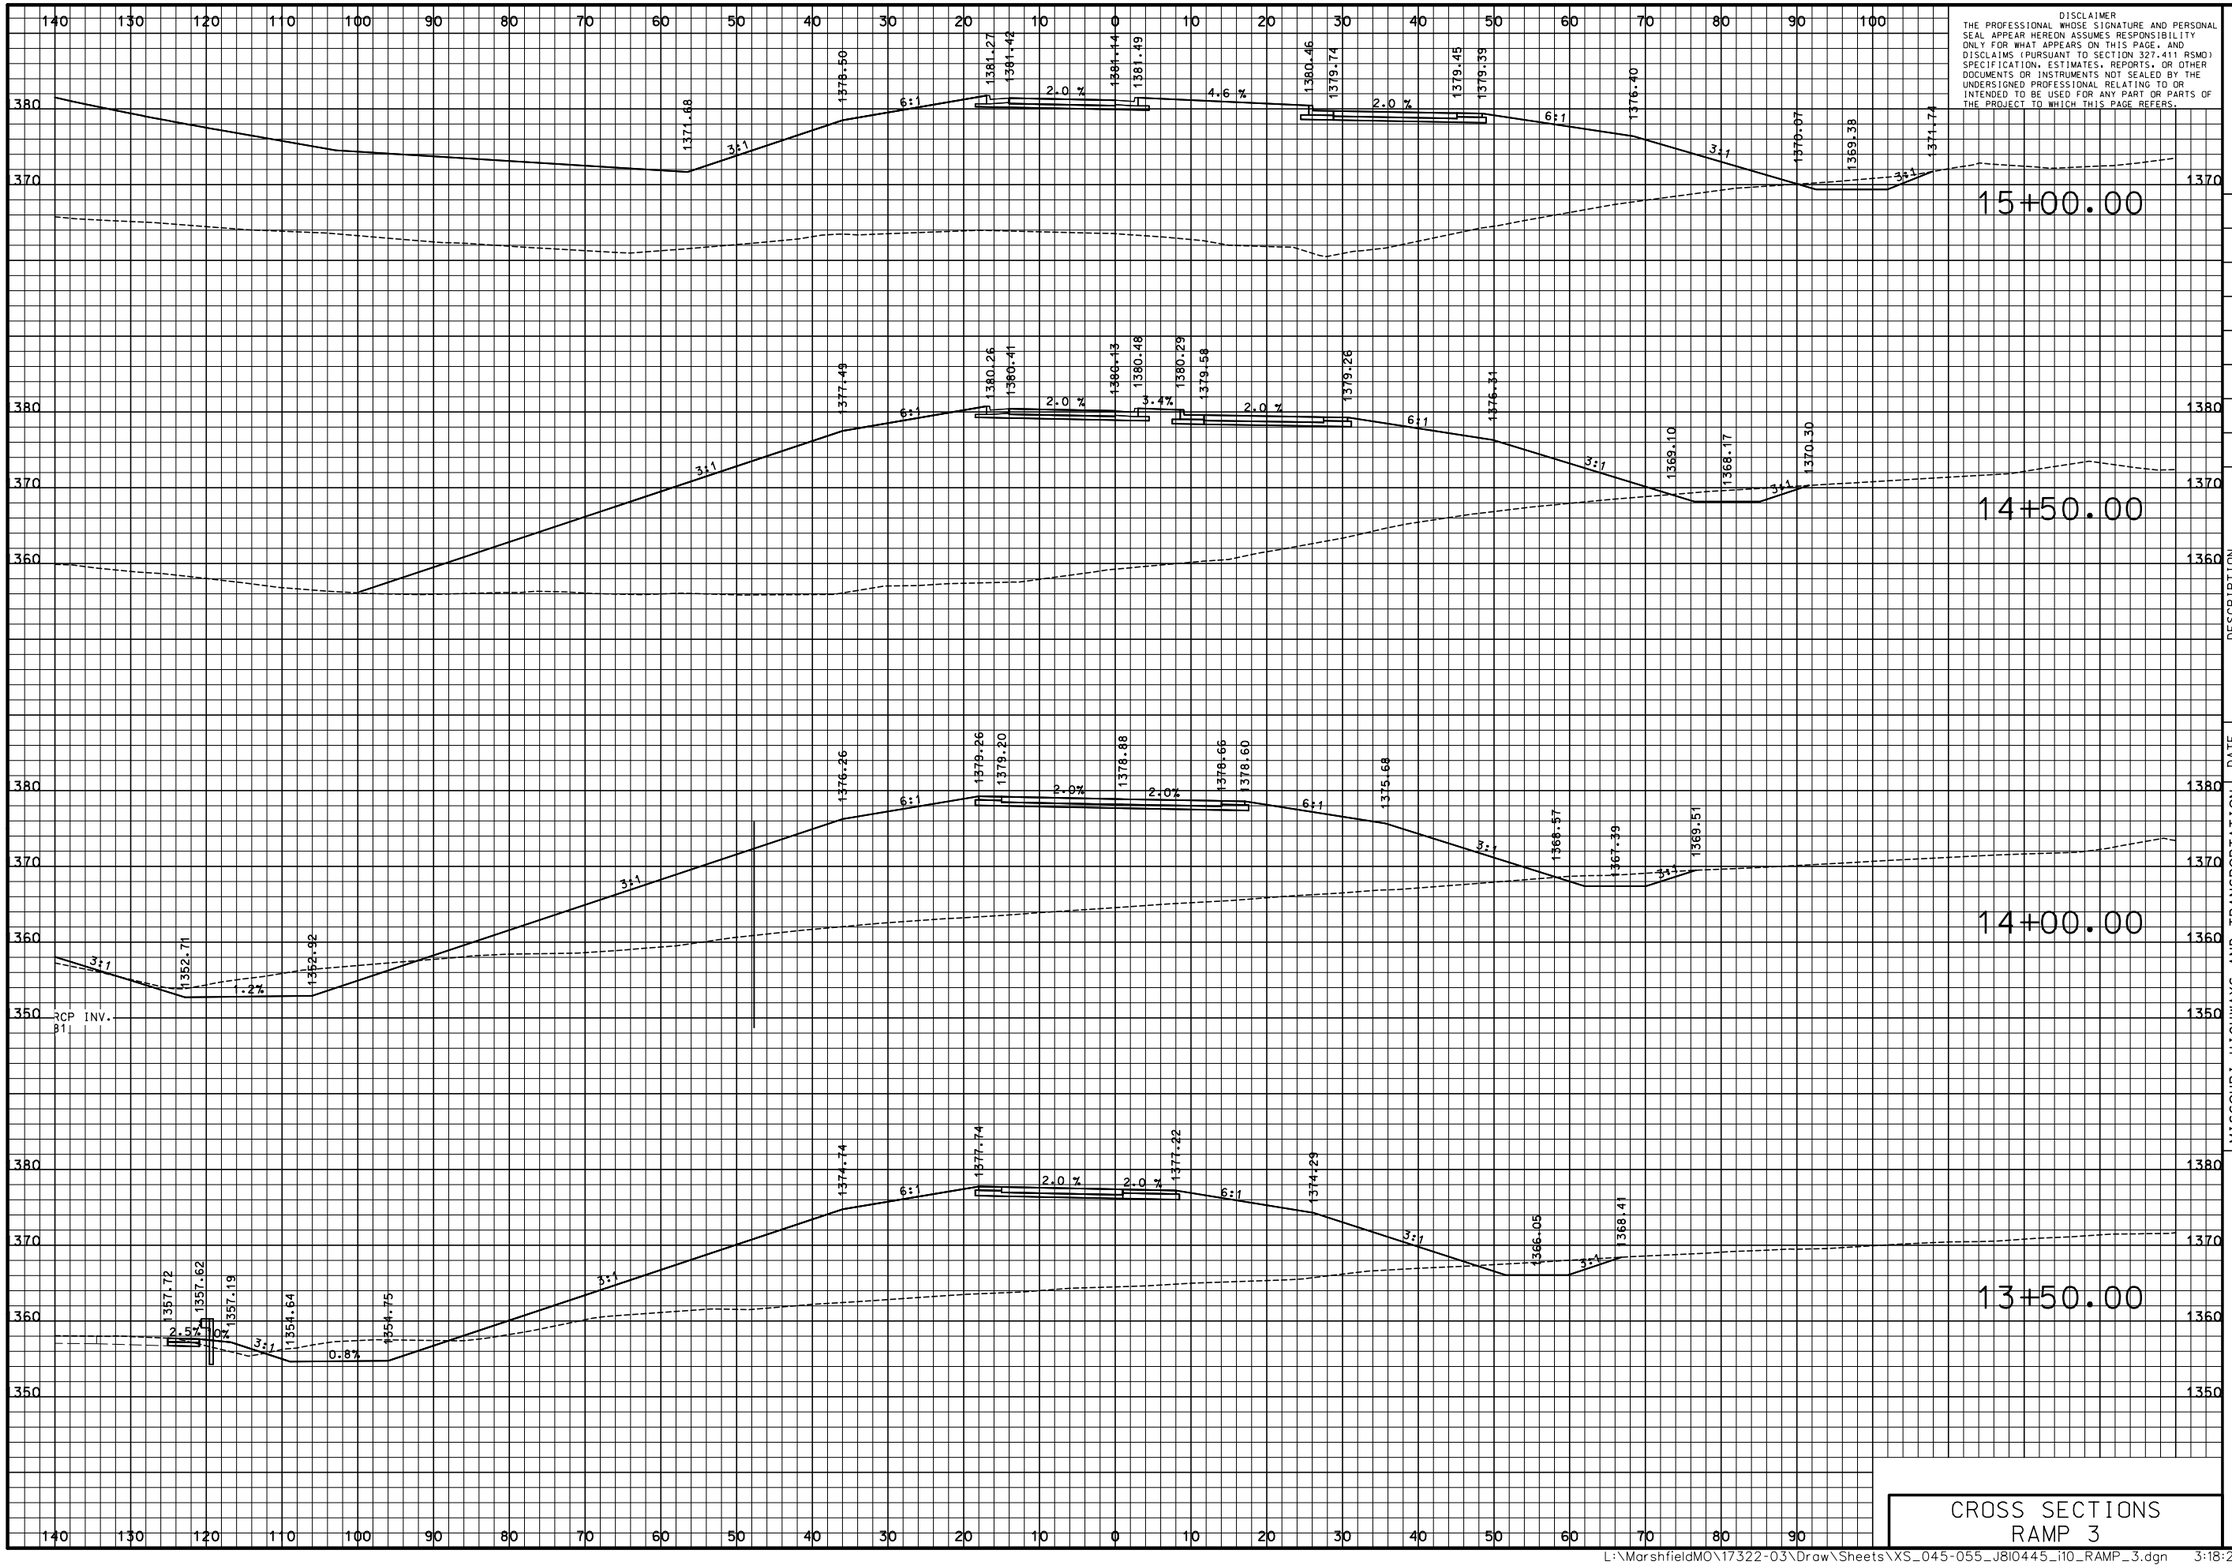

DISCLAIMER
THE PROFESSIONAL WHOSE SIGNATURE AND PERSONAL SEAL APPEAR HEREON ASSUMES RESPONSIBILITY ONLY FOR WHAT APPEARS ON THIS PAGE, AND DISCLAIMS (PURSUANT TO SECTION 327.411 RSMO) SPECIFICATION, ESTIMATES, REPORTS, OR OTHER DOCUMENTS OR INSTRUMENTS NOT SEALED BY THE UNDERSIGNED PROFESSIONAL RELATING TO OR INTENDED TO BE USED FOR ANY PART OR PARTS OF THE PROJECT TO WHICH THIS PAGE REFERS.

"THIS MEDIA SHOULD NOT BE CONSIDERED A CERTIFIED DOCUMENT."

DATE PREPARED: 3/9/2018
ROUTE: I-44 | STATE: MO
DISTRICT: SW | SHEET NO.: 54
COUNTY: WEBSTER
JOB NO.: J8I0445
CONTRACT ID.:
PROJECT NO.:
BRIDGE NO.:

IF A SEAL IS PRESENT ON THIS SHEET IT HAS BEEN ELECTRONICALLY SEALED AND DATED.

DATE	DESCRIPTION

MISSOURI HIGHWAYS AND TRANSPORTATION COMMISSION
105 WEST CAPITOL
JEFFERSON CITY, MO 65102
1-888-ASK-MODOT (1-888-275-6636)

CMT
©Copyright CMT, Inc.
CRAWFORD, MURPHY & TILLY, INC.
ONE MEMORIAL DRIVE, SUITE 500
ST. LOUIS, MO 63102 (314) 436-5500
ENGINEERING CORPORATION - 000631

CROSS SECTIONS RAMP 3

L:\MarshfieldMO\17322-03\Draw\Sheets\XS_045-055_J8I0445_I10_RAMP_3.dgn 3:18:22 PM 3/9/2018

PRELIMINARY PLANS – SUBJECT TO CHANGE

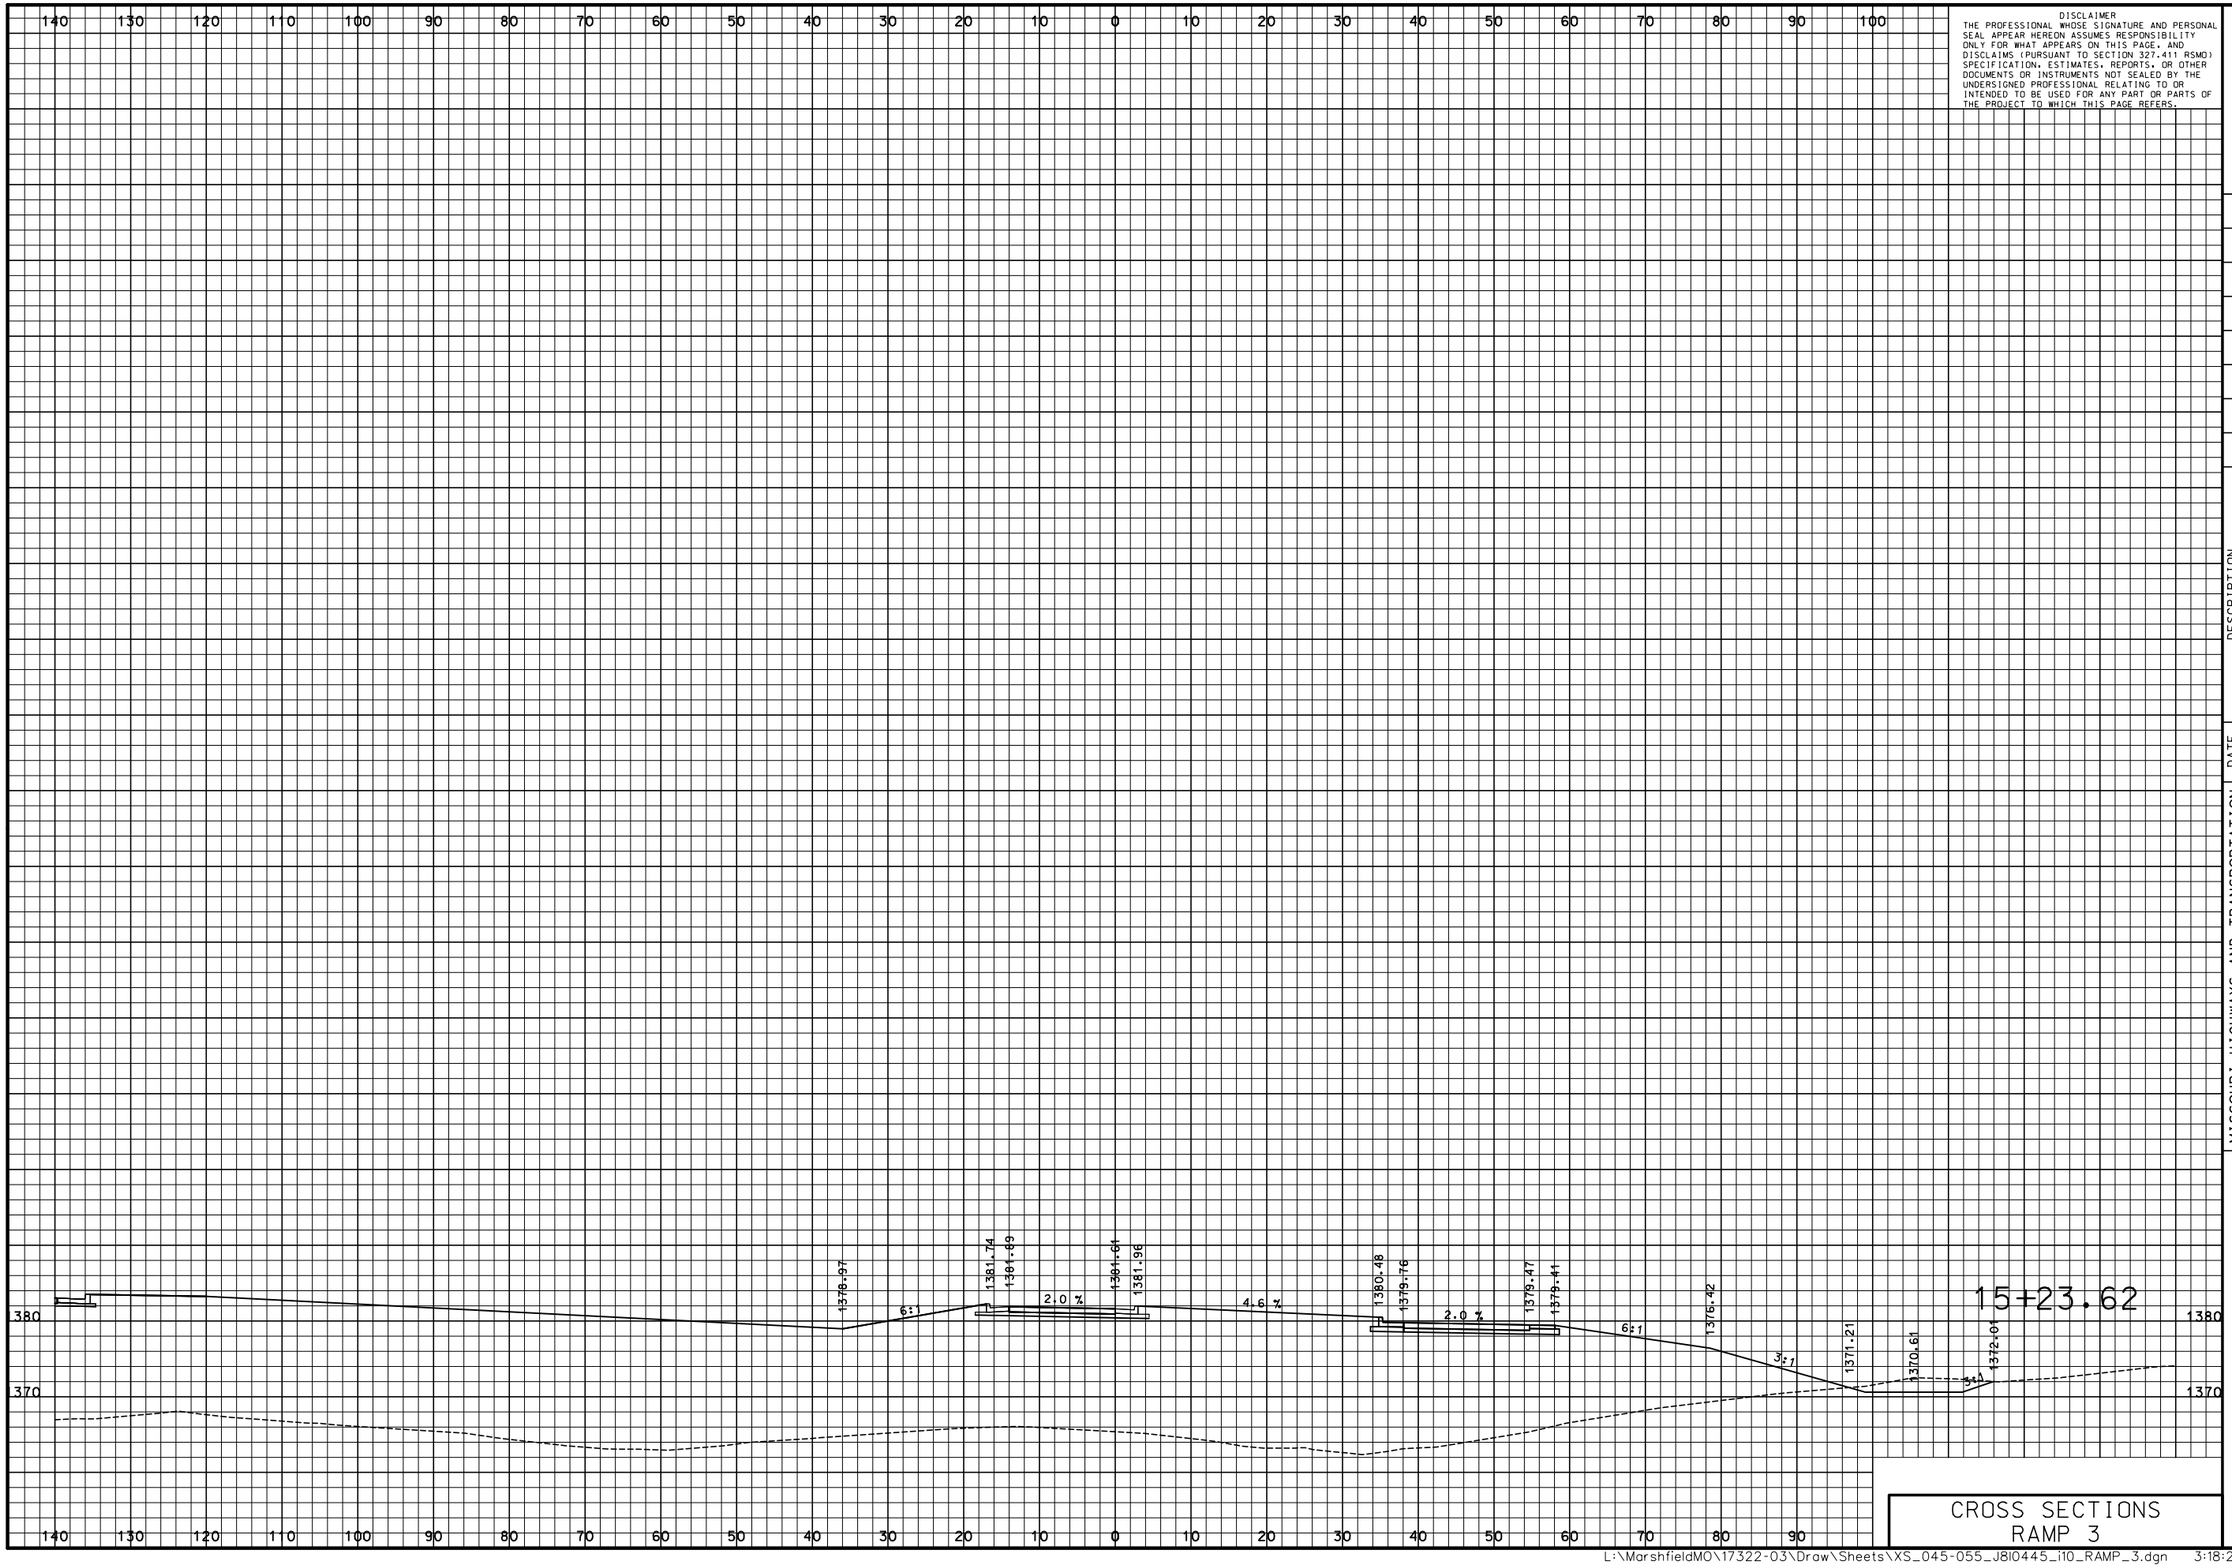

CROSS SECTIONS
RAMP 3

DISCLAIMER
THE PROFESSIONAL WHOSE SIGNATURE AND PERSONAL SEAL APPEAR HEREON ASSUMES RESPONSIBILITY ONLY FOR WHAT APPEARS ON THIS PAGE, AND DISCLAIMS (PURSUANT TO SECTION 327.411 RSMO) SPECIFICATION, ESTIMATES, REPORTS, OR OTHER DOCUMENTS OR INSTRUMENTS NOT SEALED BY THE UNDERSIGNED PROFESSIONAL RELATING TO OR INTENDED TO BE USED FOR ANY PART OR PARTS OF THE PROJECT TO WHICH THIS PAGE REFERS.

"THIS MEDIA SHOULD NOT BE CONSIDERED A CERTIFIED DOCUMENT."

DATE PREPARED: 3/9/2018

ROUTE	STATE
I-44	MO

DISTRICT	SHEET NO.
SW	55

COUNTY: WEBSTER

JOB NO.: J8I0445

CONTRACT ID.:

PROJECT NO.:

BRIDGE NO.:

DATE	DESCRIPTION

IF A SEAL IS PRESENT ON THIS SHEET IT HAS BEEN ELECTRONICALLY SEALED AND DATED.

MISSOURI HIGHWAYS AND TRANSPORTATION COMMISSION

MoDOT

105 WEST CAPITOL
JEFFERSON CITY, MO 65102
1-888-ASK-MODOT (1-888-275-6636)

CMT

©Copyright CMT, Inc.

CRAWFORD, MURPHY & TILLY, INC.
ONE MEMORIAL DRIVE, SUITE 500
ST. LOUIS, MO 63102 (314) 436-5500
ENGINEERING CORPORATION - 000631

L:\MarshfieldMO\17322-03\Draw\Sheets\XS_045-055_J8I0445_I10_RAMP_3.dgn 3:18:22 PM 3/9/2018

PRELIMINARY PLANS – SUBJECT TO CHANGE

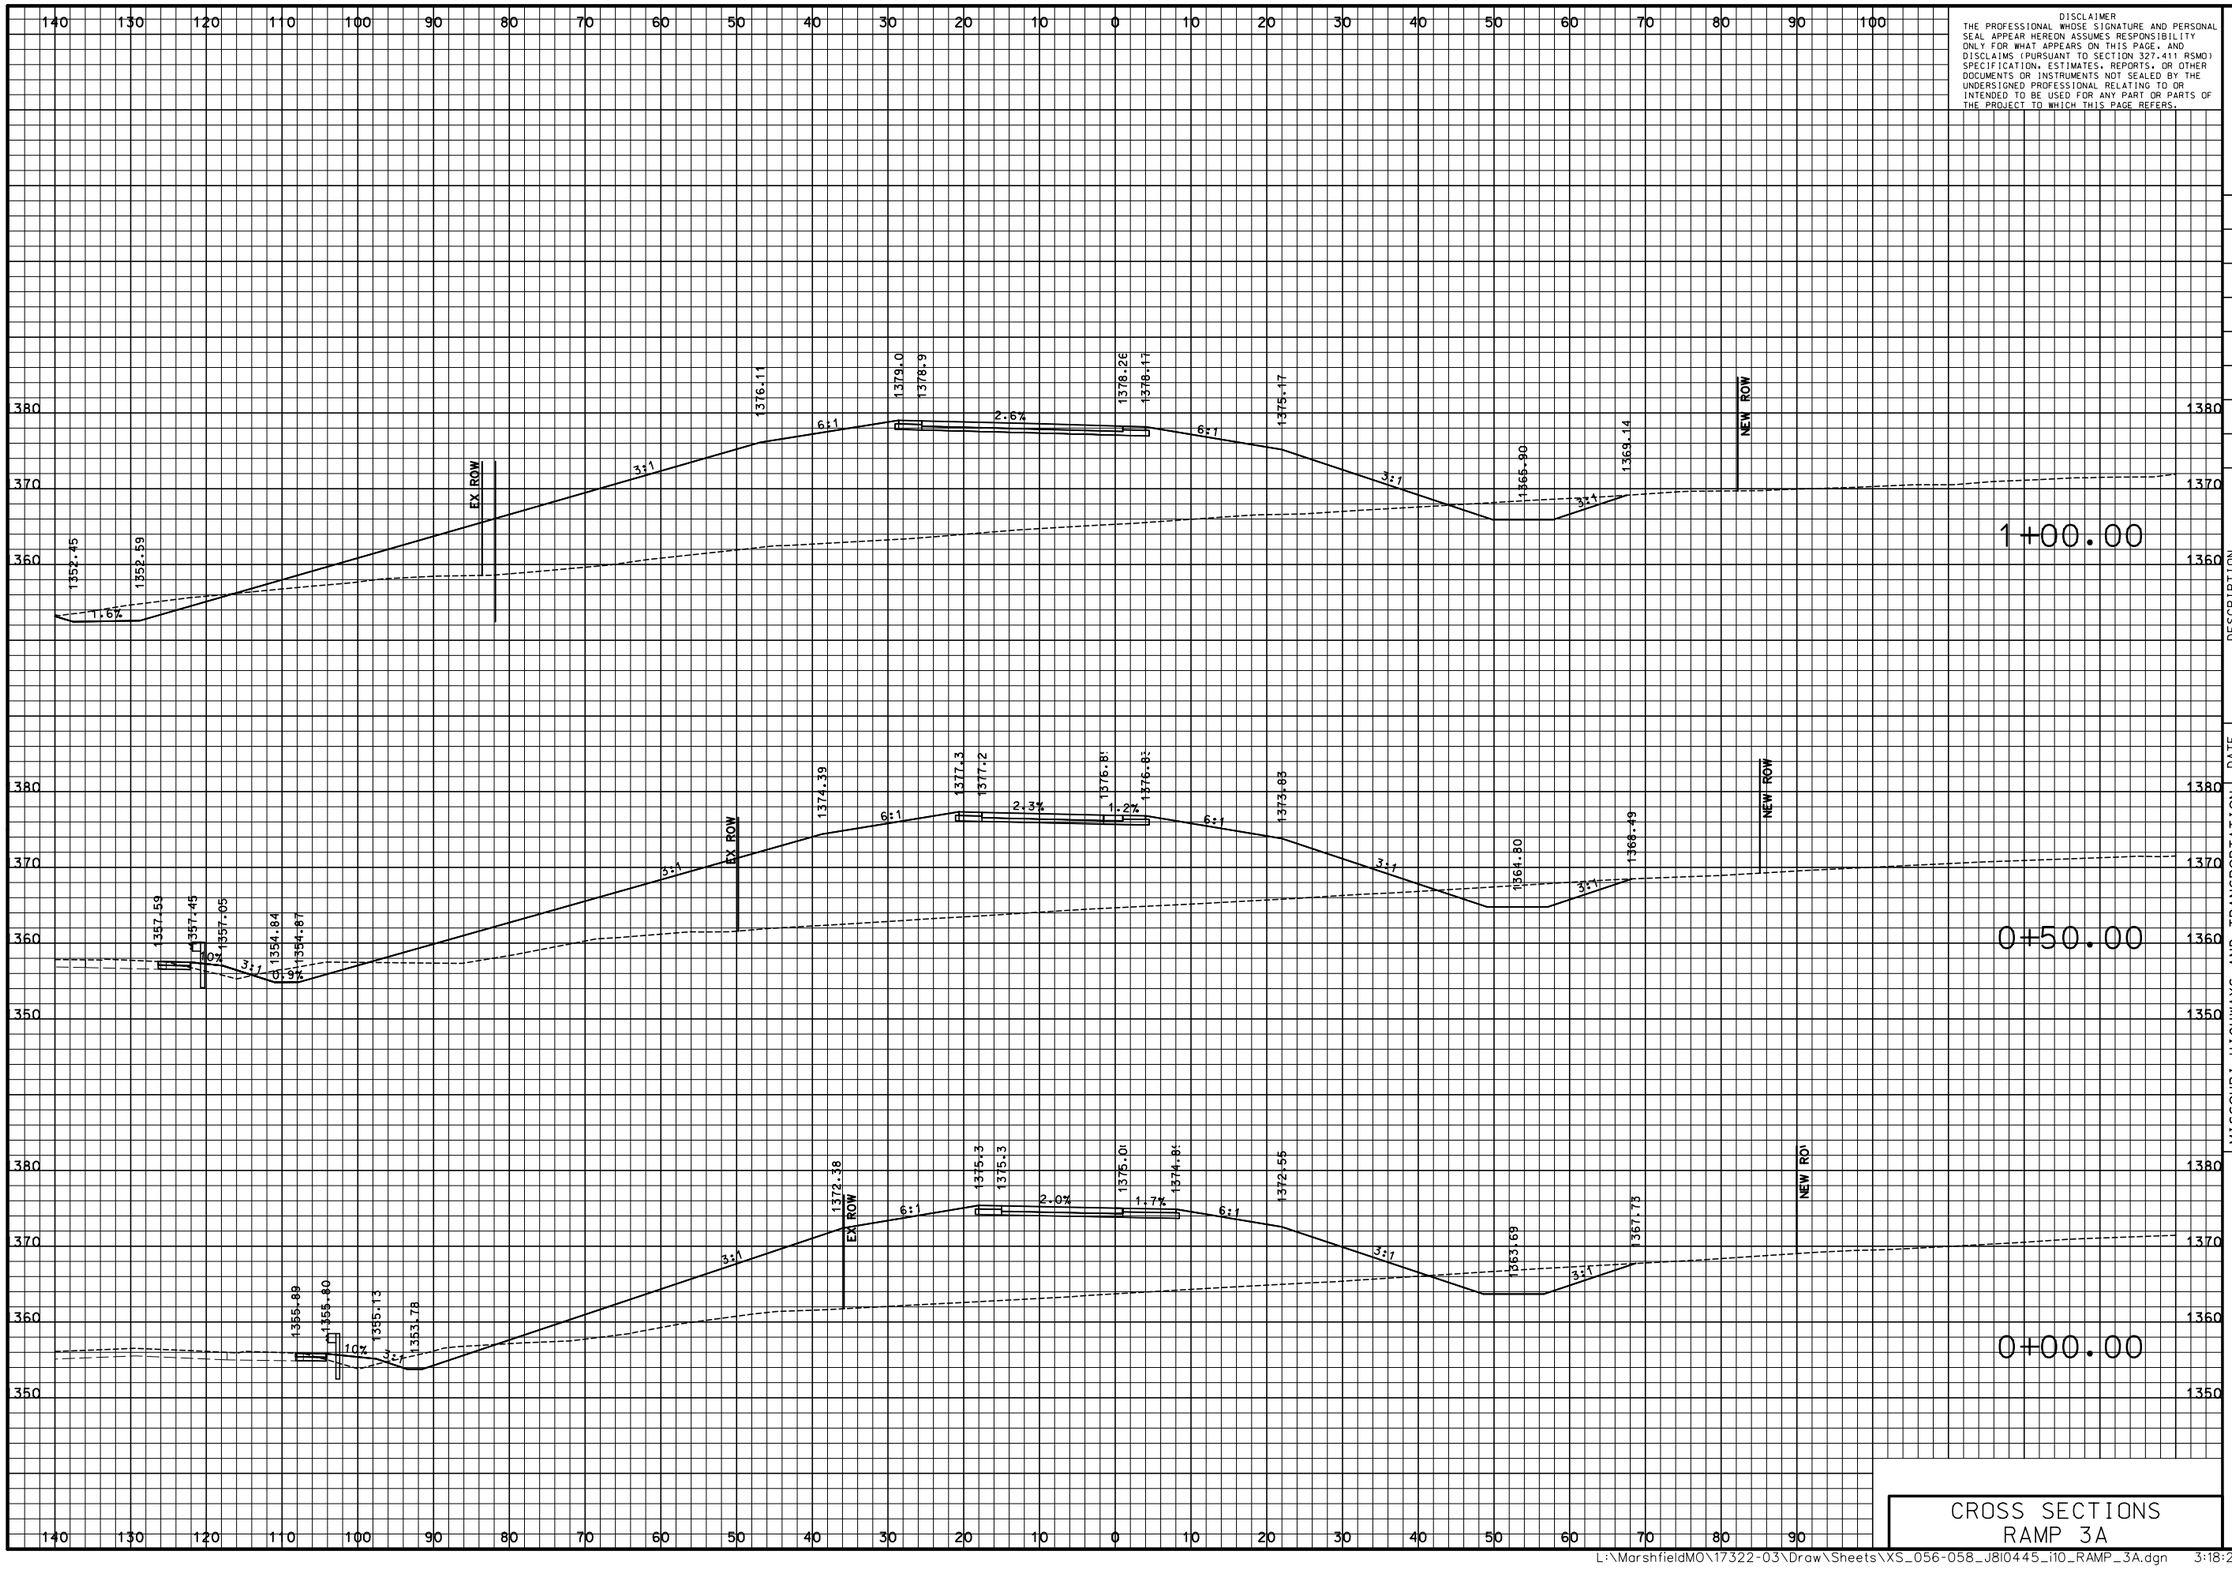

DISCLAIMER
THE PROFESSIONAL WHOSE SIGNATURE AND PERSONAL SEAL APPEAR HEREON ASSUMES RESPONSIBILITY ONLY FOR WHAT APPEARS ON THIS PAGE, AND DISCLAIMS (PURSUANT TO SECTION 327.411 RSMO) SPECIFICATION, ESTIMATES, REPORTS, OR OTHER DOCUMENTS OR INSTRUMENTS NOT SEALED BY THE UNDERSIGNED PROFESSIONAL RELATING TO OR INTENDED TO BE USED FOR ANY PART OR PARTS OF THE PROJECT TO WHICH THIS PAGE REFERS.

"THIS MEDIA SHOULD NOT BE CONSIDERED A CERTIFIED DOCUMENT."

DATE PREPARED
3/9/2018

ROUTE	STATE
I-44	MO

DISTRICT	SHEET NO.
SW	56

COUNTY
WEBSTER

JOB NO.
J8I0445

CONTRACT ID.

PROJECT NO.

BRIDGE NO.

DESCRIPTION	DATE

IF A SEAL IS PRESENT ON THIS SHEET IT HAS BEEN ELECTRONICALLY SEALED AND DATED.

MISSOURI HIGHWAYS AND TRANSPORTATION COMMISSION

105 WEST CAPITOL
JEFFERSON CITY, MO 65102
1-888-ASK-MODOT (1-888-275-6636)

CMT
CRAWFORD, MURPHY & TILLY, INC.
ONE MEMORIAL DRIVE, SUITE 500
ST. LOUIS, MO 63102 (314) 436-5500
ENGINEERING CORPORATION - 000631

©Copyright CMT, Inc.

CROSS SECTIONS
RAMP 3A

L:\MarshfieldMO\17322-03\Draw\Sheets\XS_056-058_J8I0445_i10_RAMP_3A.dgn 3:18:23 PM 3/9/2018

PRELIMINARY PLANS – SUBJECT TO CHANGE

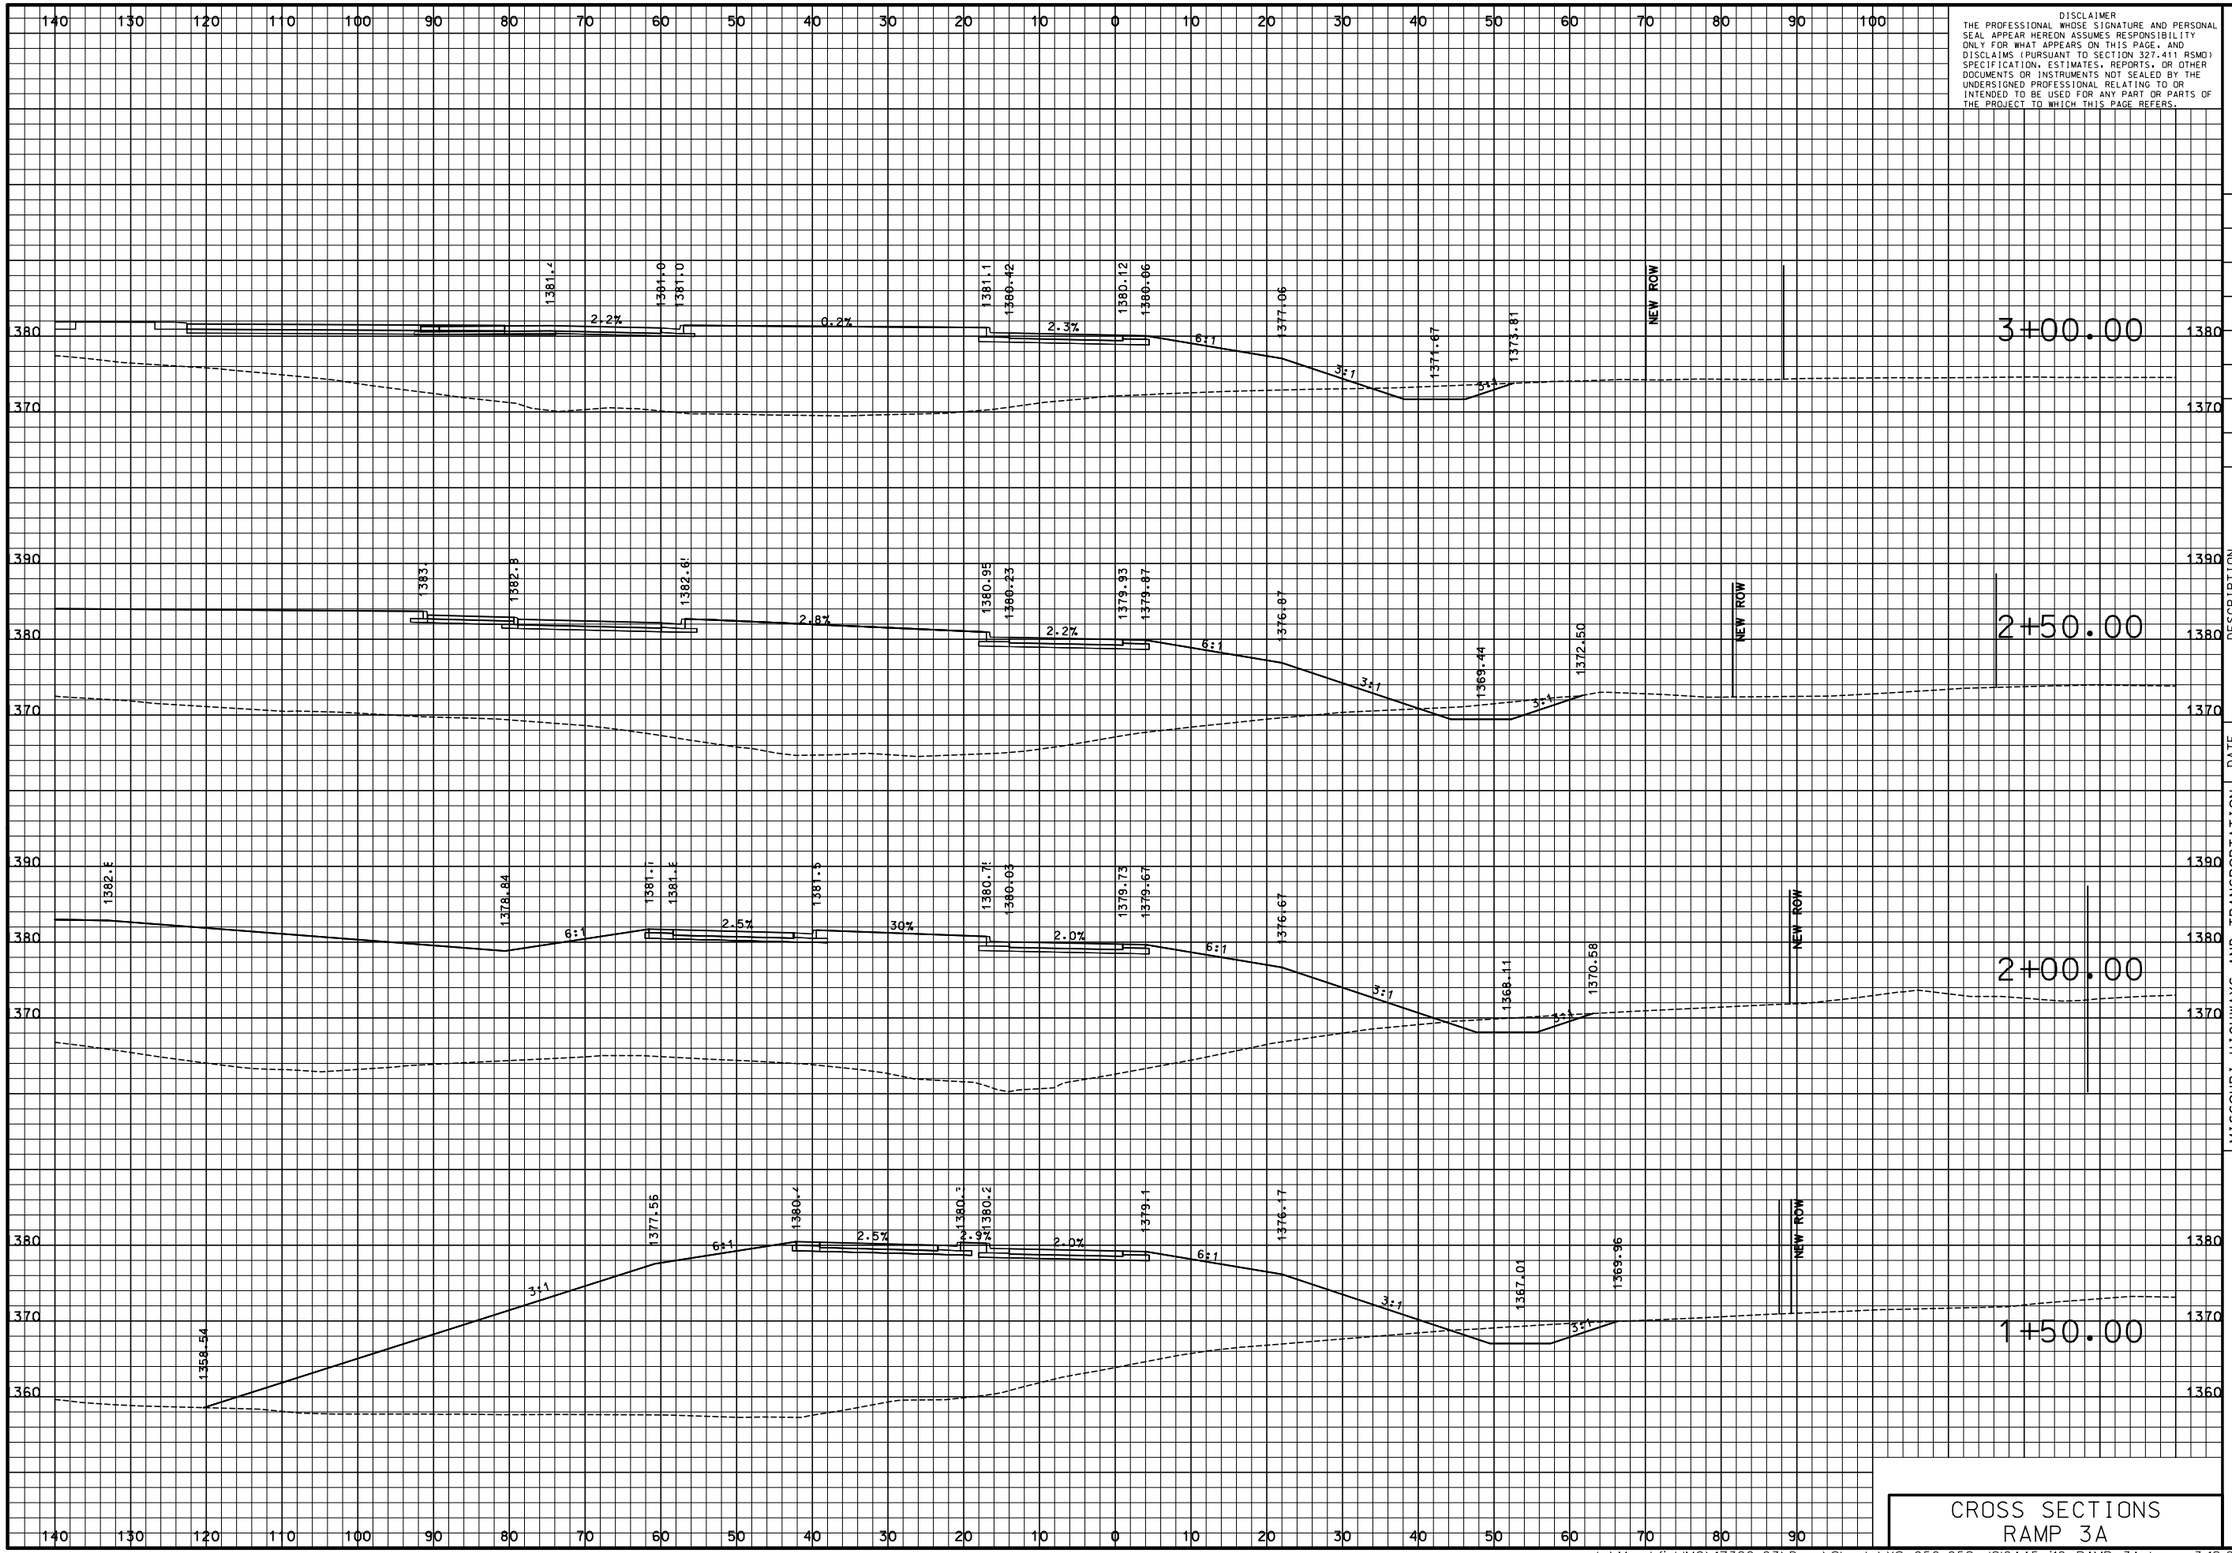

DISCLAIMER
THE PROFESSIONAL WHOSE SIGNATURE AND PERSONAL SEAL APPEAR HEREON ASSUMES RESPONSIBILITY ONLY FOR WHAT APPEARS ON THIS PAGE, AND DISCLAIMS (PURSUANT TO SECTION 327.411 RSMO) SPECIFICATION, ESTIMATES, REPORTS, OR OTHER DOCUMENTS OR INSTRUMENTS NOT SEALED BY THE UNDERSIGNED PROFESSIONAL RELATING TO OR INTENDED TO BE USED FOR ANY PART OR PARTS OF THE PROJECT TO WHICH THIS PAGE REFERS.

"THIS MEDIA SHOULD NOT BE CONSIDERED A CERTIFIED DOCUMENT."

DATE PREPARED
3/9/2018

ROUTE	STATE
I-44	MO
DISTRICT	SHEET NO.
SW	57

COUNTY
WEBSTER

JOB NO.
J8I0445

CONTRACT ID.

PROJECT NO.

BRIDGE NO.

DESCRIPTION	DATE

IF A SEAL IS PRESENT ON THIS SHEET IT HAS BEEN ELECTRONICALLY SEALED AND DATED.

MISSOURI HIGHWAYS AND TRANSPORTATION COMMISSION

105 WEST CAPITOL
JEFFERSON CITY, MO 65102
1-888-ASK-MODOT (1-888-275-6636)

CMT
©Copyright CMT, Inc.
CRAWFORD, MURPHY & TILLY, INC.
ONE MEMORIAL DRIVE, SUITE 500
ST. LOUIS, MO 63102 (314) 436-5500
ENGINEERING CORPORATION - 000631

CROSS SECTIONS
RAMP 3A

L:\MarshfieldMO\17322-03\Draw\Sheets\XS_056-058_J8I0445_i10_RAMP_3A.dgn 3:18:23 PM 3/9/2018

PRELIMINARY PLANS – SUBJECT TO CHANGE

DISCLAIMER
THE PROFESSIONAL WHOSE SIGNATURE AND PERSONAL SEAL APPEAR HEREON ASSUMES RESPONSIBILITY ONLY FOR WHAT APPEARS ON THIS PAGE, AND DISCLAIMS (PURSUANT TO SECTION 327.411 RSMO) SPECIFICATION, ESTIMATES, REPORTS, OR OTHER DOCUMENTS OR INSTRUMENTS NOT SEALED BY THE UNDERSIGNED PROFESSIONAL RELATING TO OR INTENDED TO BE USED FOR ANY PART OR PARTS OF THE PROJECT TO WHICH THIS PAGE REFERS.

"THIS MEDIA SHOULD NOT BE CONSIDERED A CERTIFIED DOCUMENT."

DATE PREPARED
3/9/2018

ROUTE	STATE
I-44	MO

DISTRICT	SHEET NO.
SW	58

COUNTY
WEBSTER

JOB NO.
J8I0445

CONTRACT ID.

PROJECT NO.

BRIDGE NO.

DATE	DESCRIPTION

IF A SEAL IS PRESENT ON THIS SHEET IT HAS BEEN ELECTRONICALLY SEALED AND DATED.

MISSOURI HIGHWAYS AND TRANSPORTATION COMMISSION

MoDOT
105 WEST CAPITOL
JEFFERSON CITY, MO 65102
1-888-ASK-MODOT (1-888-275-6636)

CMT
©Copyright CMT, Inc.
CRAWFORD, MURPHY & TILLY, INC.
ONE MEMORIAL DRIVE, SUITE 500
ST. LOUIS, MO 63102 (314) 436-5500
ENGINEERING CORPORATION - 000631

CROSS SECTIONS
RAMP 3A

L:\MarshfieldMO\17322-03\Draw\Sheets\XS_056-058_J8I0445_i10_RAMP_3A.dgn 3:18:24 PM 3/9/2018

PRELIMINARY PLANS – SUBJECT TO CHANGE

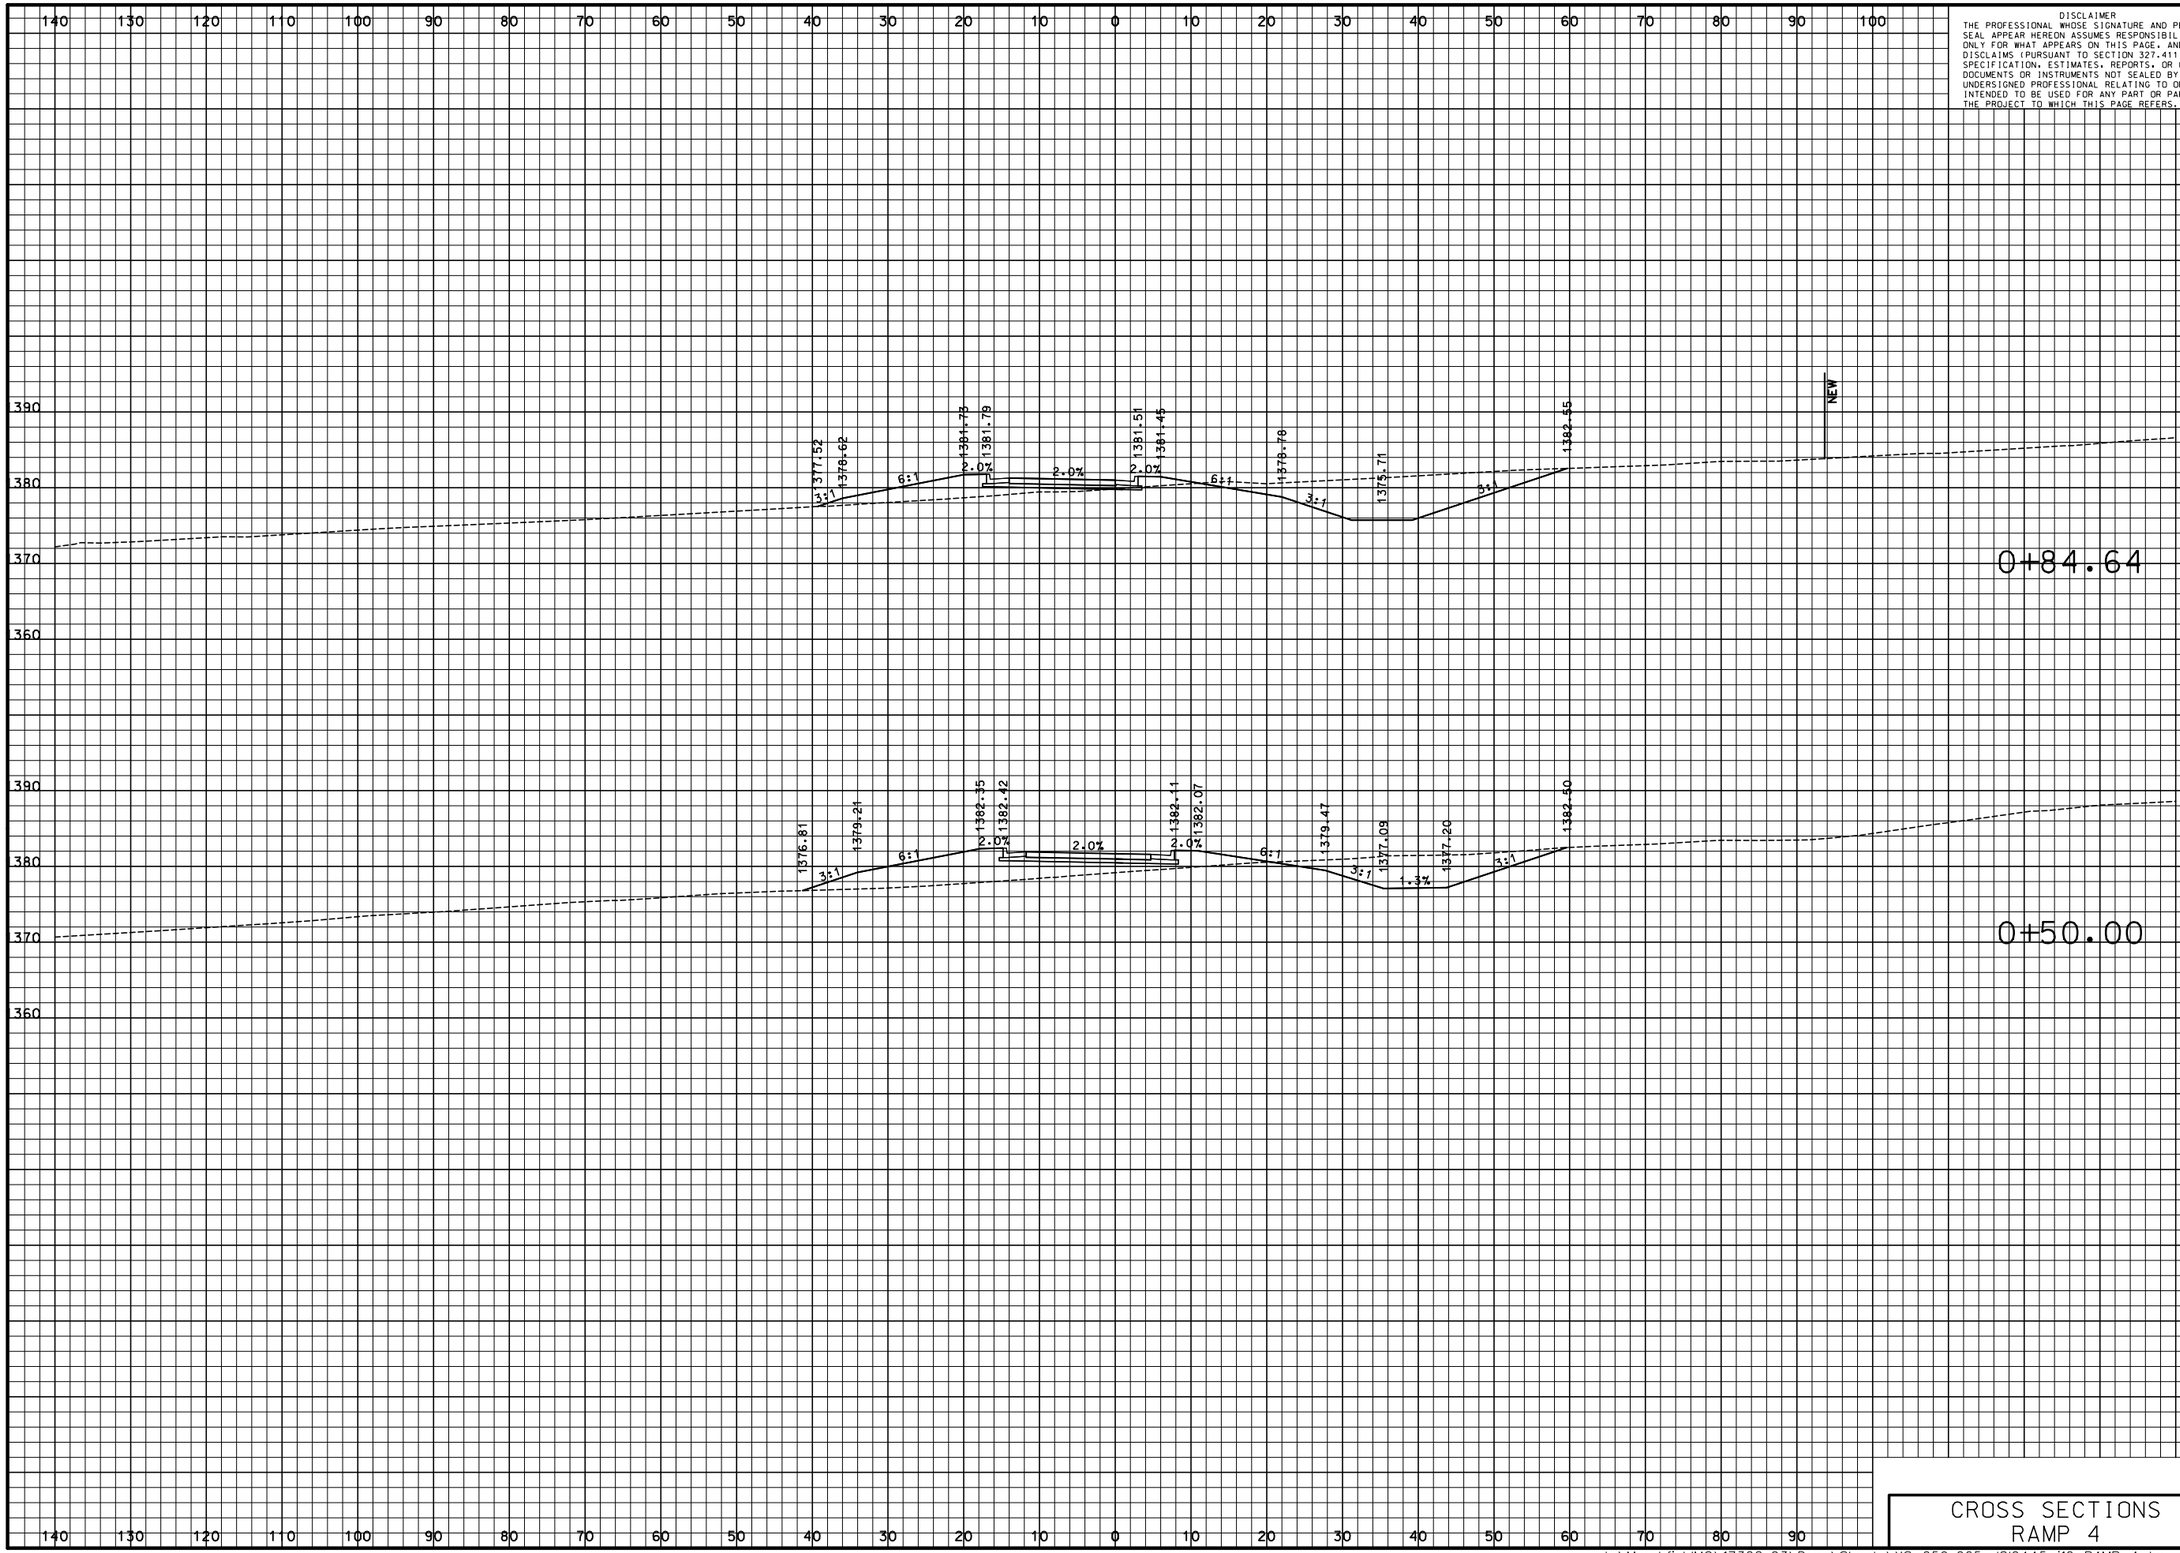

DISCLAIMER
THE PROFESSIONAL WHOSE SIGNATURE AND PERSONAL SEAL APPEAR HEREON ASSUMES RESPONSIBILITY ONLY FOR WHAT APPEARS ON THIS PAGE, AND DISCLAIMS (PURSUANT TO SECTION 327.411 RSMO) SPECIFICATION, ESTIMATES, REPORTS, OR OTHER DOCUMENTS OR INSTRUMENTS NOT SEALED BY THE UNDERSIGNED PROFESSIONAL RELATING TO OR INTENDED TO BE USED FOR ANY PART OR PARTS OF THE PROJECT TO WHICH THIS PAGE REFERS.

"THIS MEDIA SHOULD NOT BE CONSIDERED A CERTIFIED DOCUMENT."

DATE PREPARED
3/9/2018

ROUTE	STATE
I-44	MO

DISTRICT	SHEET NO.
SW	59

COUNTY
WEBSTER

JOB NO.
J8I0445

CONTRACT ID.

PROJECT NO.

BRIDGE NO.

IF A SEAL IS PRESENT ON THIS SHEET IT HAS BEEN ELECTRONICALLY SEALED AND DATED.

DESCRIPTION	DATE

MISSOURI HIGHWAYS AND TRANSPORTATION COMMISSION

105 WEST CAPITOL
JEFFERSON CITY, MO 65102
1-888-ASK-MODOT (1-888-275-6636)

CMT
CRAWFORD, MURPHY & TILLY, INC.
ONE MEMORIAL DRIVE, SUITE 500
ST. LOUIS, MO 63102 (314) 436-5500
ENGINEERING CORPORATION - 000631
© Copyright CMT, Inc.

CROSS SECTIONS
RAMP 4

L:\MarshfieldMO\17322-03\Draw\Sheets\XS_059-065_J8I0445_I10_RAMP_4.dgn 3:18:24 PM 3/9/2018

PRELIMINARY PLANS – SUBJECT TO CHANGE

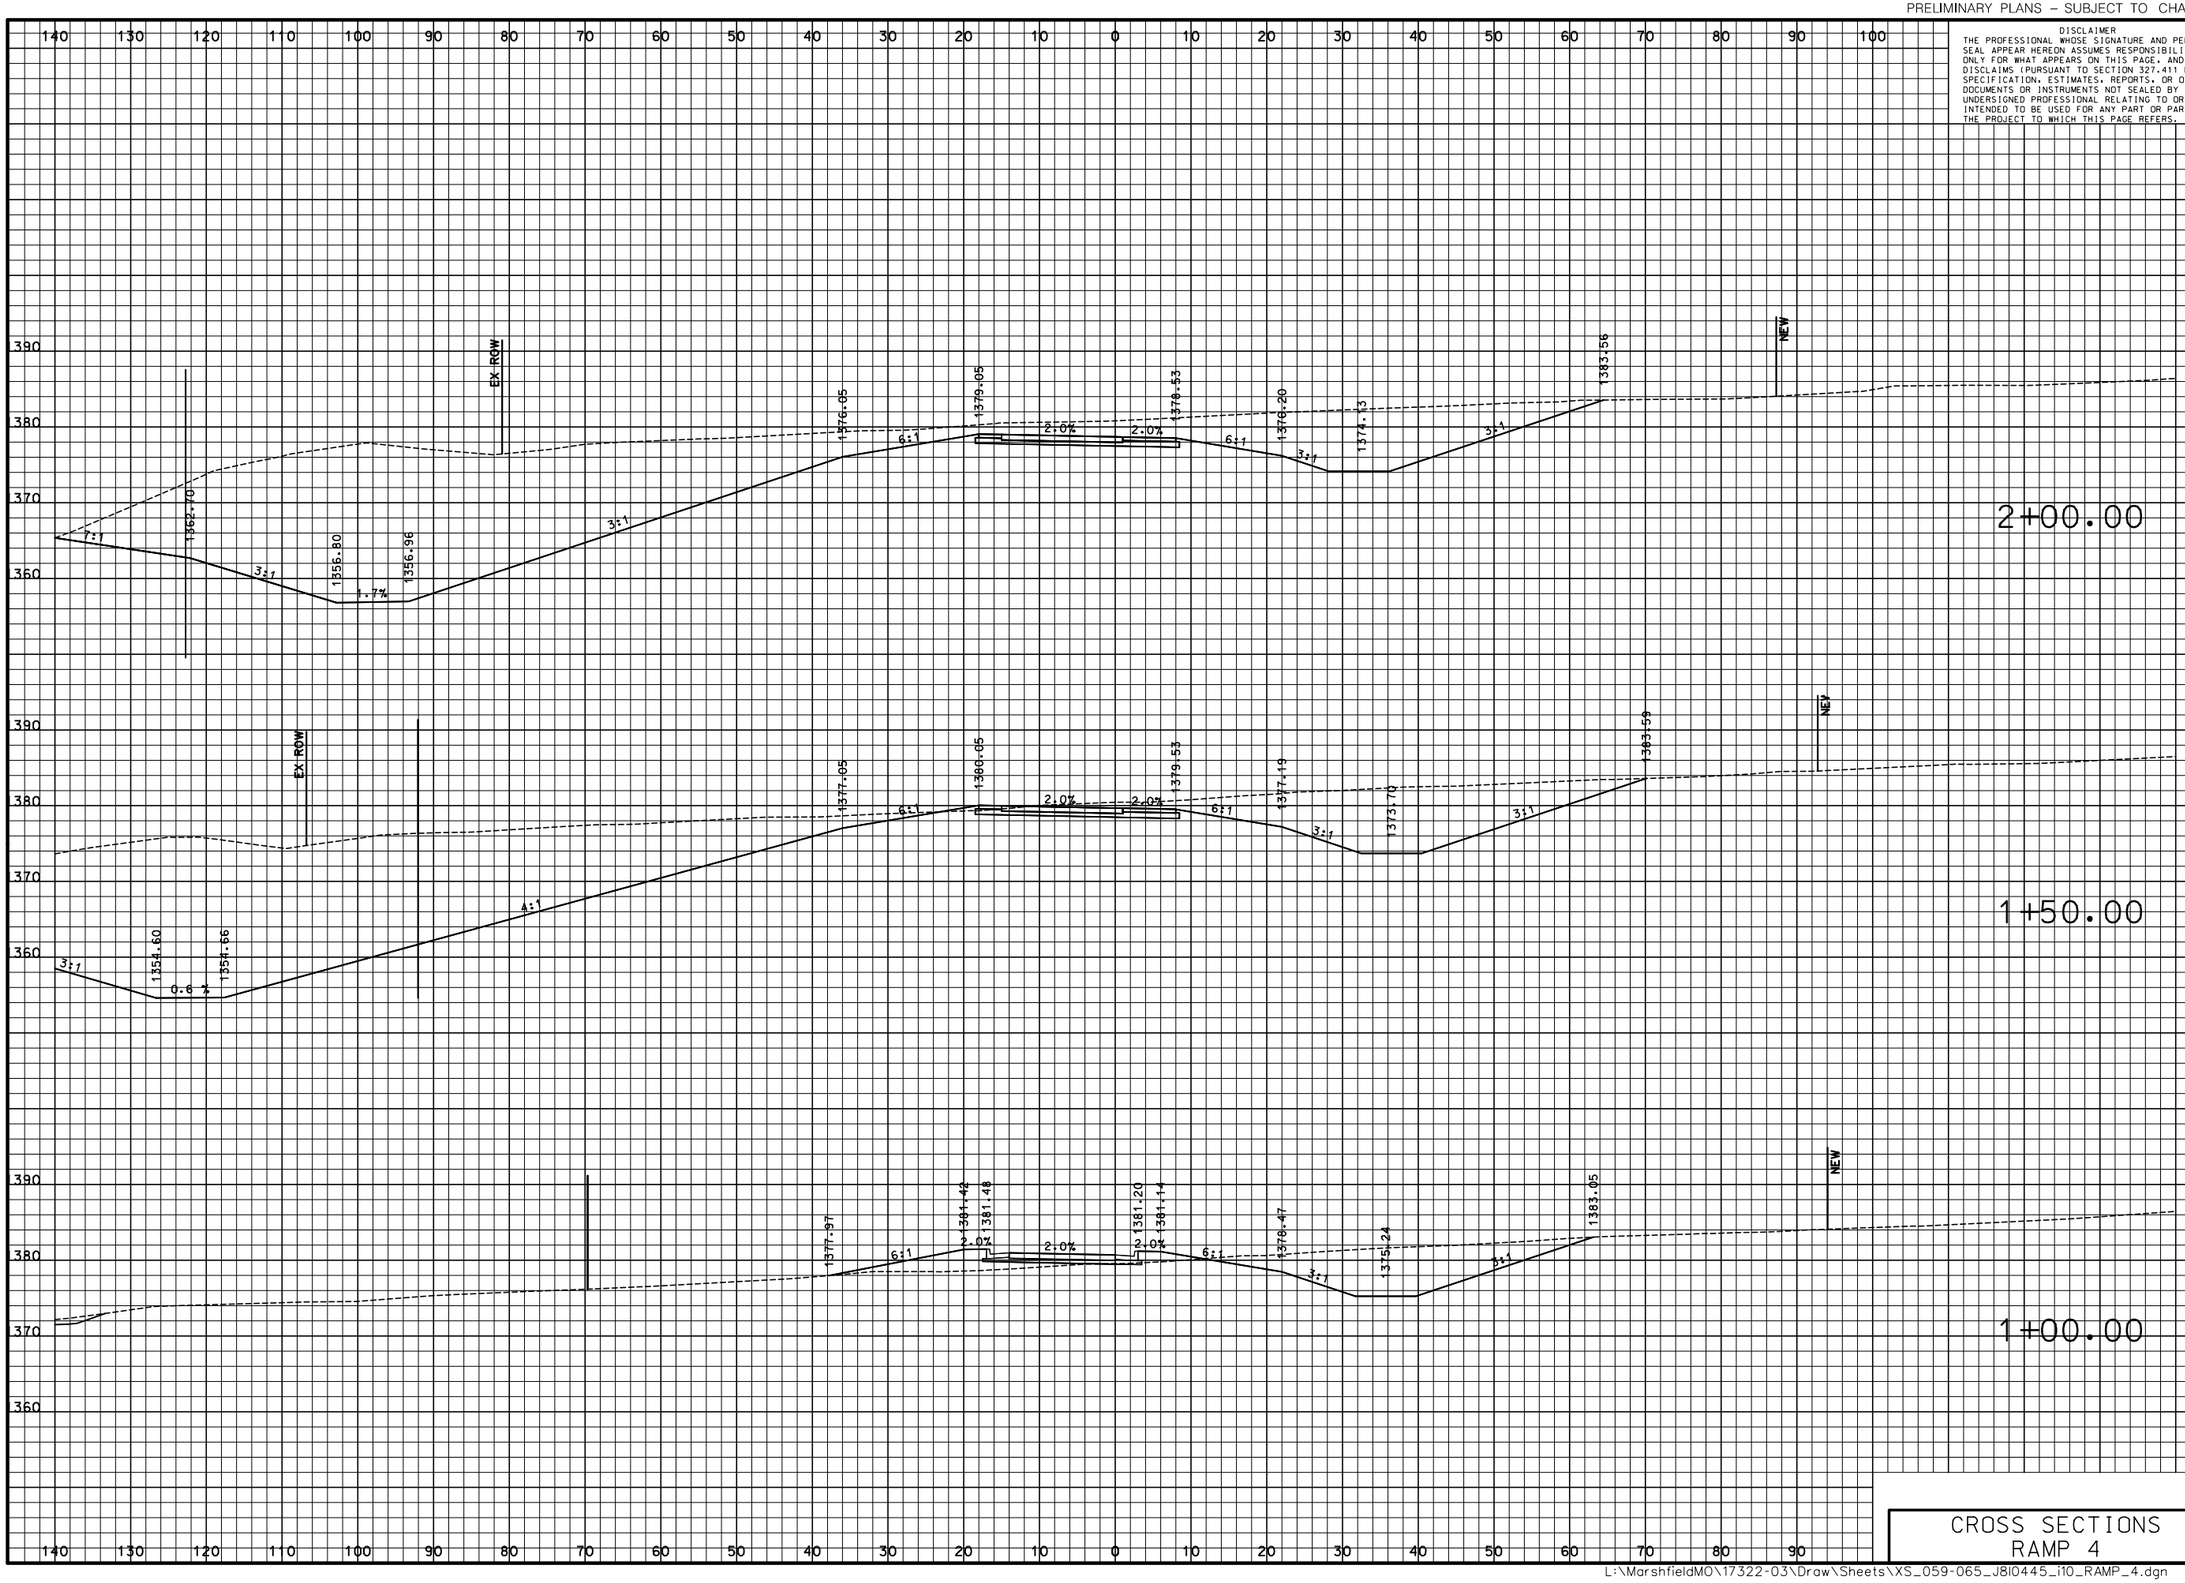

DISCLAIMER
THE PROFESSIONAL WHOSE SIGNATURE AND PERSONAL SEAL APPEAR HEREON ASSUMES RESPONSIBILITY ONLY FOR WHAT APPEARS ON THIS PAGE, AND DISCLAIMS (PURSUANT TO SECTION 327.411 RSMO) SPECIFICATION, ESTIMATES, REPORTS, OR OTHER DOCUMENTS OR INSTRUMENTS NOT SEALED BY THE UNDERSIGNED PROFESSIONAL RELATING TO OR INTENDED TO BE USED FOR ANY PART OR PARTS OF THE PROJECT TO WHICH THIS PAGE REFERS.

"THIS MEDIA SHOULD NOT BE CONSIDERED A CERTIFIED DOCUMENT."

DATE PREPARED
3/9/2018

ROUTE	STATE
I-44	MO
DISTRICT	SHEET NO.
SW	60

COUNTY
WEBSTER

JOB NO.
J8I0445

CONTRACT ID.

PROJECT NO.

BRIDGE NO.

IF A SEAL IS PRESENT ON THIS SHEET IT HAS BEEN ELECTRONICALLY SEALED AND DATED.

DESCRIPTION	DATE

MISSOURI HIGHWAYS AND TRANSPORTATION COMMISSION

105 WEST CAPITOL
JEFFERSON CITY, MO 65102
1-888-ASK-MODOT (1-888-275-6636)

©Copyright CMT, Inc.

CMT
CRAWFORD, MURPHY & TILLY, INC.
ONE MEMORIAL DRIVE, SUITE 500
ST. LOUIS, MO 63102 (314) 436-5500
ENGINEERING CORPORATION - 000631

CROSS SECTIONS
RAMP 4

PRELIMINARY PLANS – SUBJECT TO CHANGE

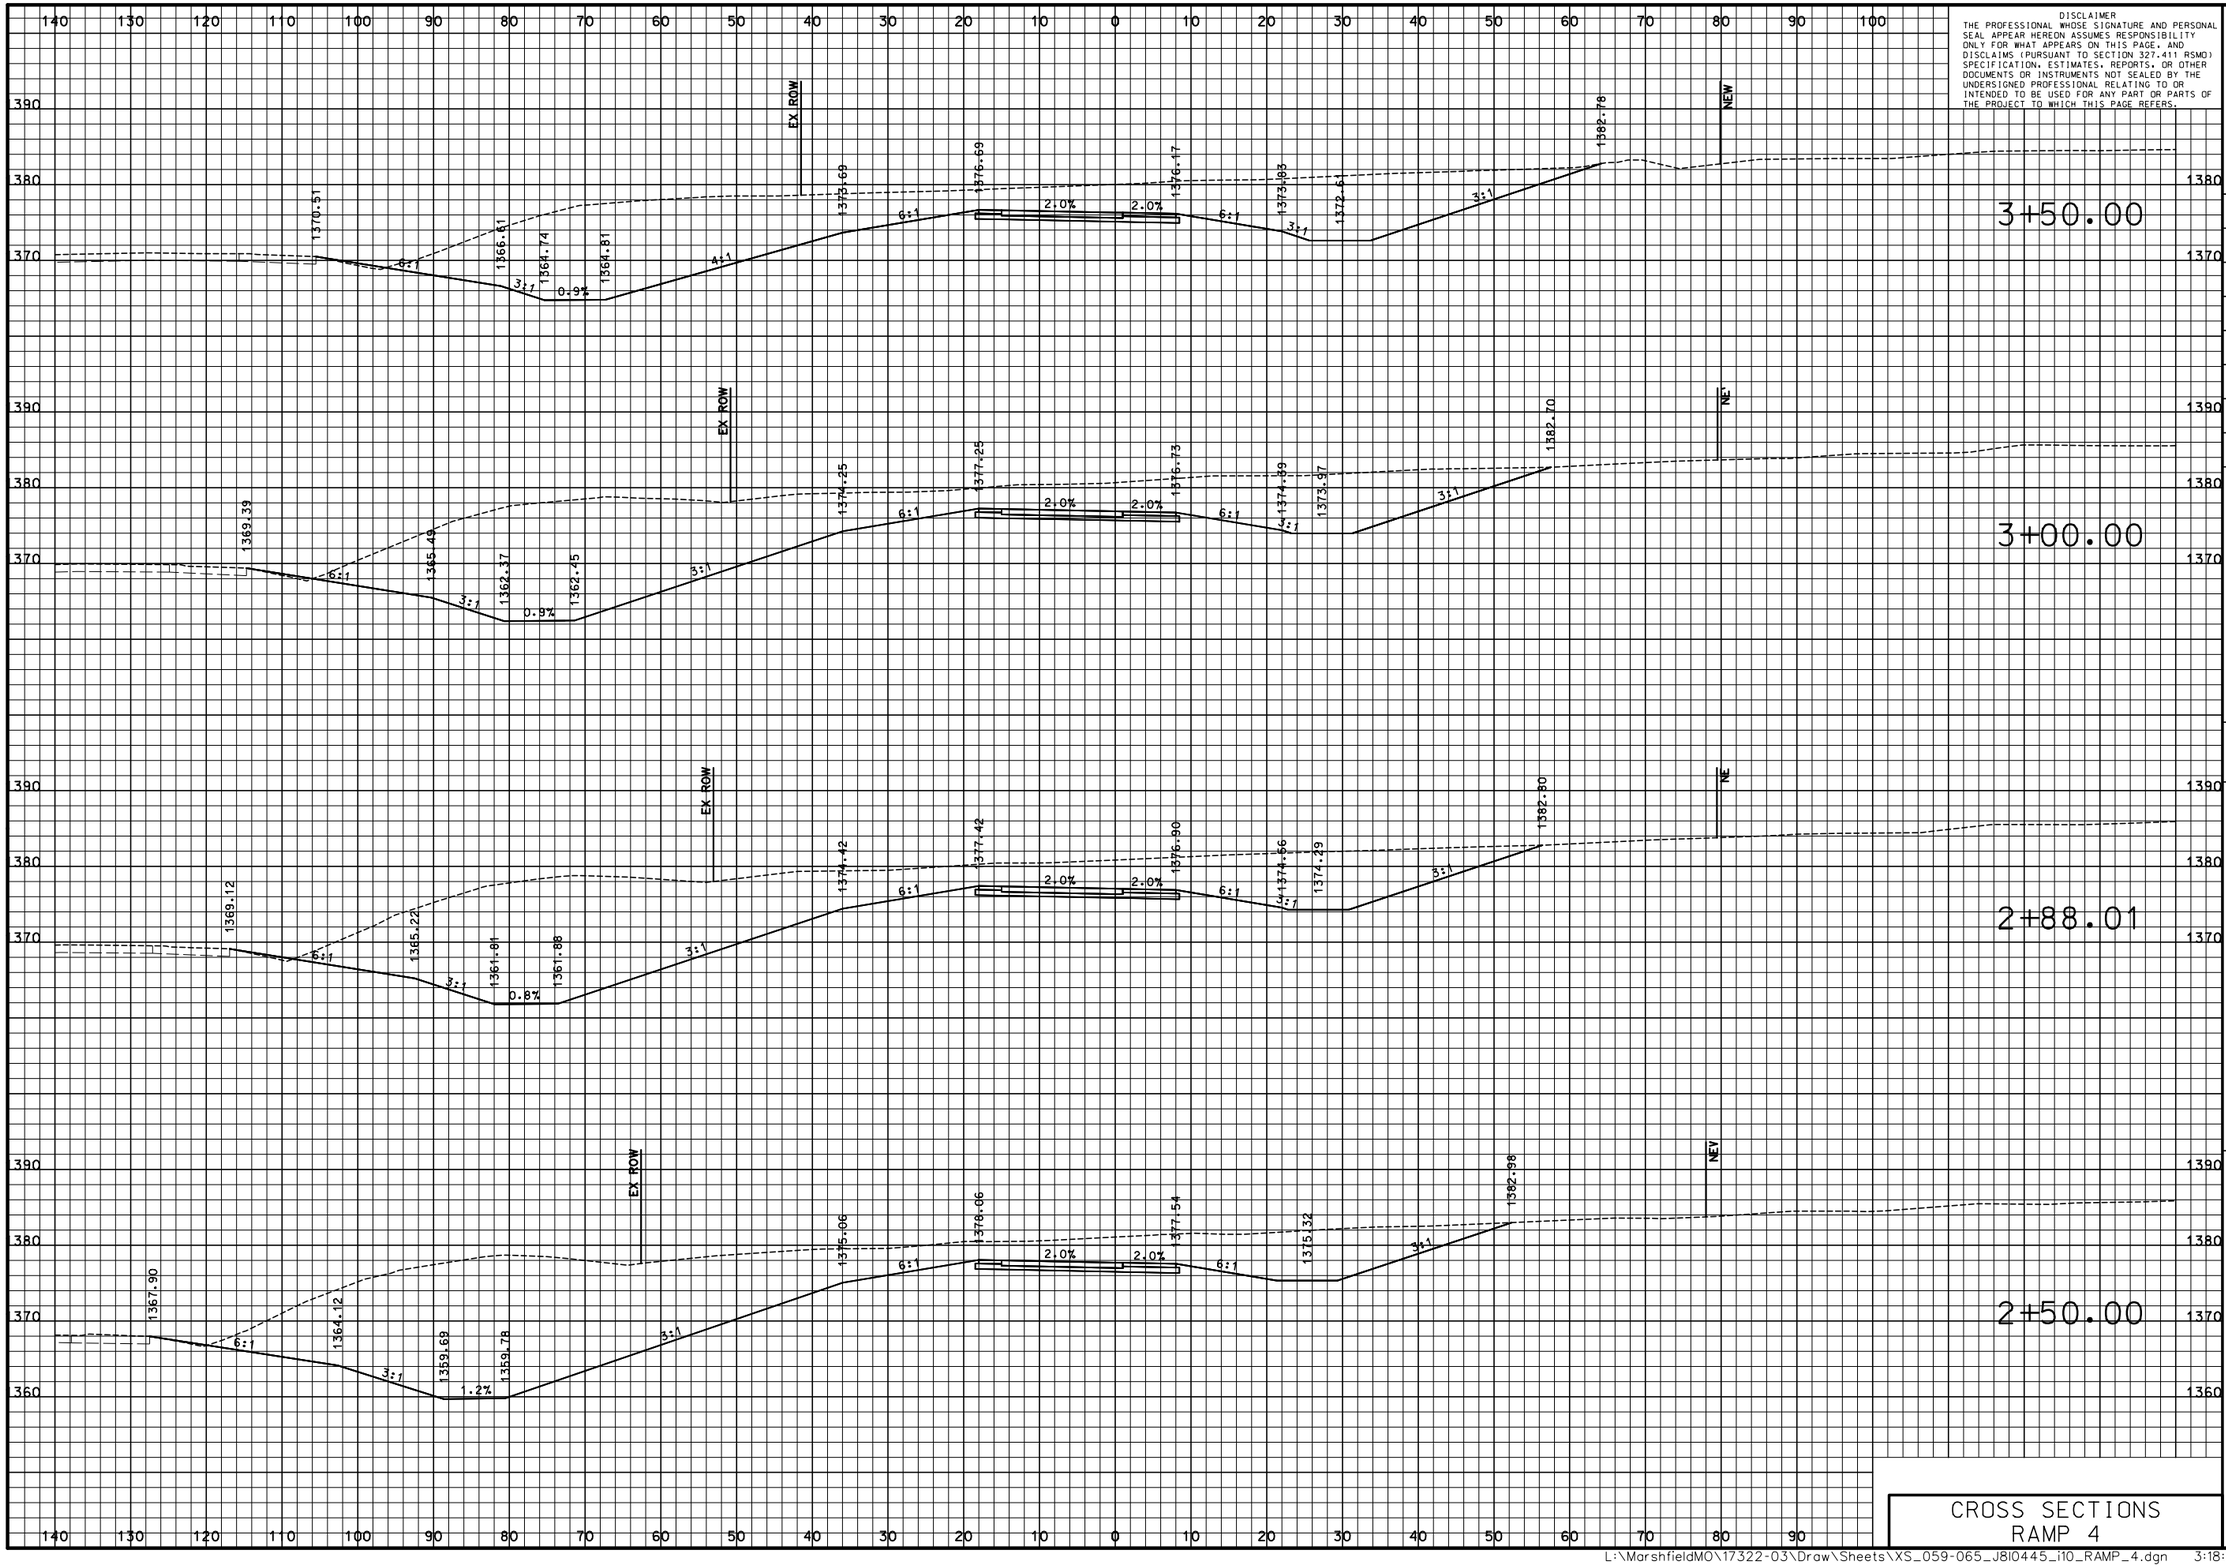

DISCLAIMER
THE PROFESSIONAL WHOSE SIGNATURE AND PERSONAL SEAL APPEAR HEREON ASSUMES RESPONSIBILITY ONLY FOR WHAT APPEARS ON THIS PAGE, AND DISCLAIMS (PURSUANT TO SECTION 327.411 RSMO) SPECIFICATION, ESTIMATES, REPORTS, OR OTHER DOCUMENTS OR INSTRUMENTS NOT SEALED BY THE UNDERSIGNED PROFESSIONAL RELATING TO OR INTENDED TO BE USED FOR ANY PART OR PARTS OF THE PROJECT TO WHICH THIS PAGE REFERS.

"THIS MEDIA SHOULD NOT BE CONSIDERED A CERTIFIED DOCUMENT."

DATE PREPARED: 3/9/2018
ROUTE: I-44 | STATE: MO
DISTRICT: SW | SHEET NO.: 61
COUNTY: WEBSTER
JOB NO.: J8I0445
CONTRACT ID.:
PROJECT NO.:
BRIDGE NO.:

IF A SEAL IS PRESENT ON THIS SHEET IT HAS BEEN ELECTRONICALLY SEALED AND DATED.

DATE	DESCRIPTION

MISSOURI HIGHWAYS AND TRANSPORTATION COMMISSION
105 WEST CAPITOL
JEFFERSON CITY, MO 65102
1-888-ASK-MODOT (1-888-275-6636)

CMT
CRAWFORD, MURPHY & TILLY, INC.
ONE MEMORIAL DRIVE, SUITE 500
ST. LOUIS, MO 63102 (314) 436-5500
ENGINEERING CORPORATION - 000631
©Copyright CMT, Inc.

CROSS SECTIONS
RAMP 4

L:\MarshfieldMO\17322-03\Draw\Sheets\XS_059-065_J8I0445_i10_RAMP_4.dgn 3:18:25 PM 3/9/2018

PRELIMINARY PLANS – SUBJECT TO CHANGE

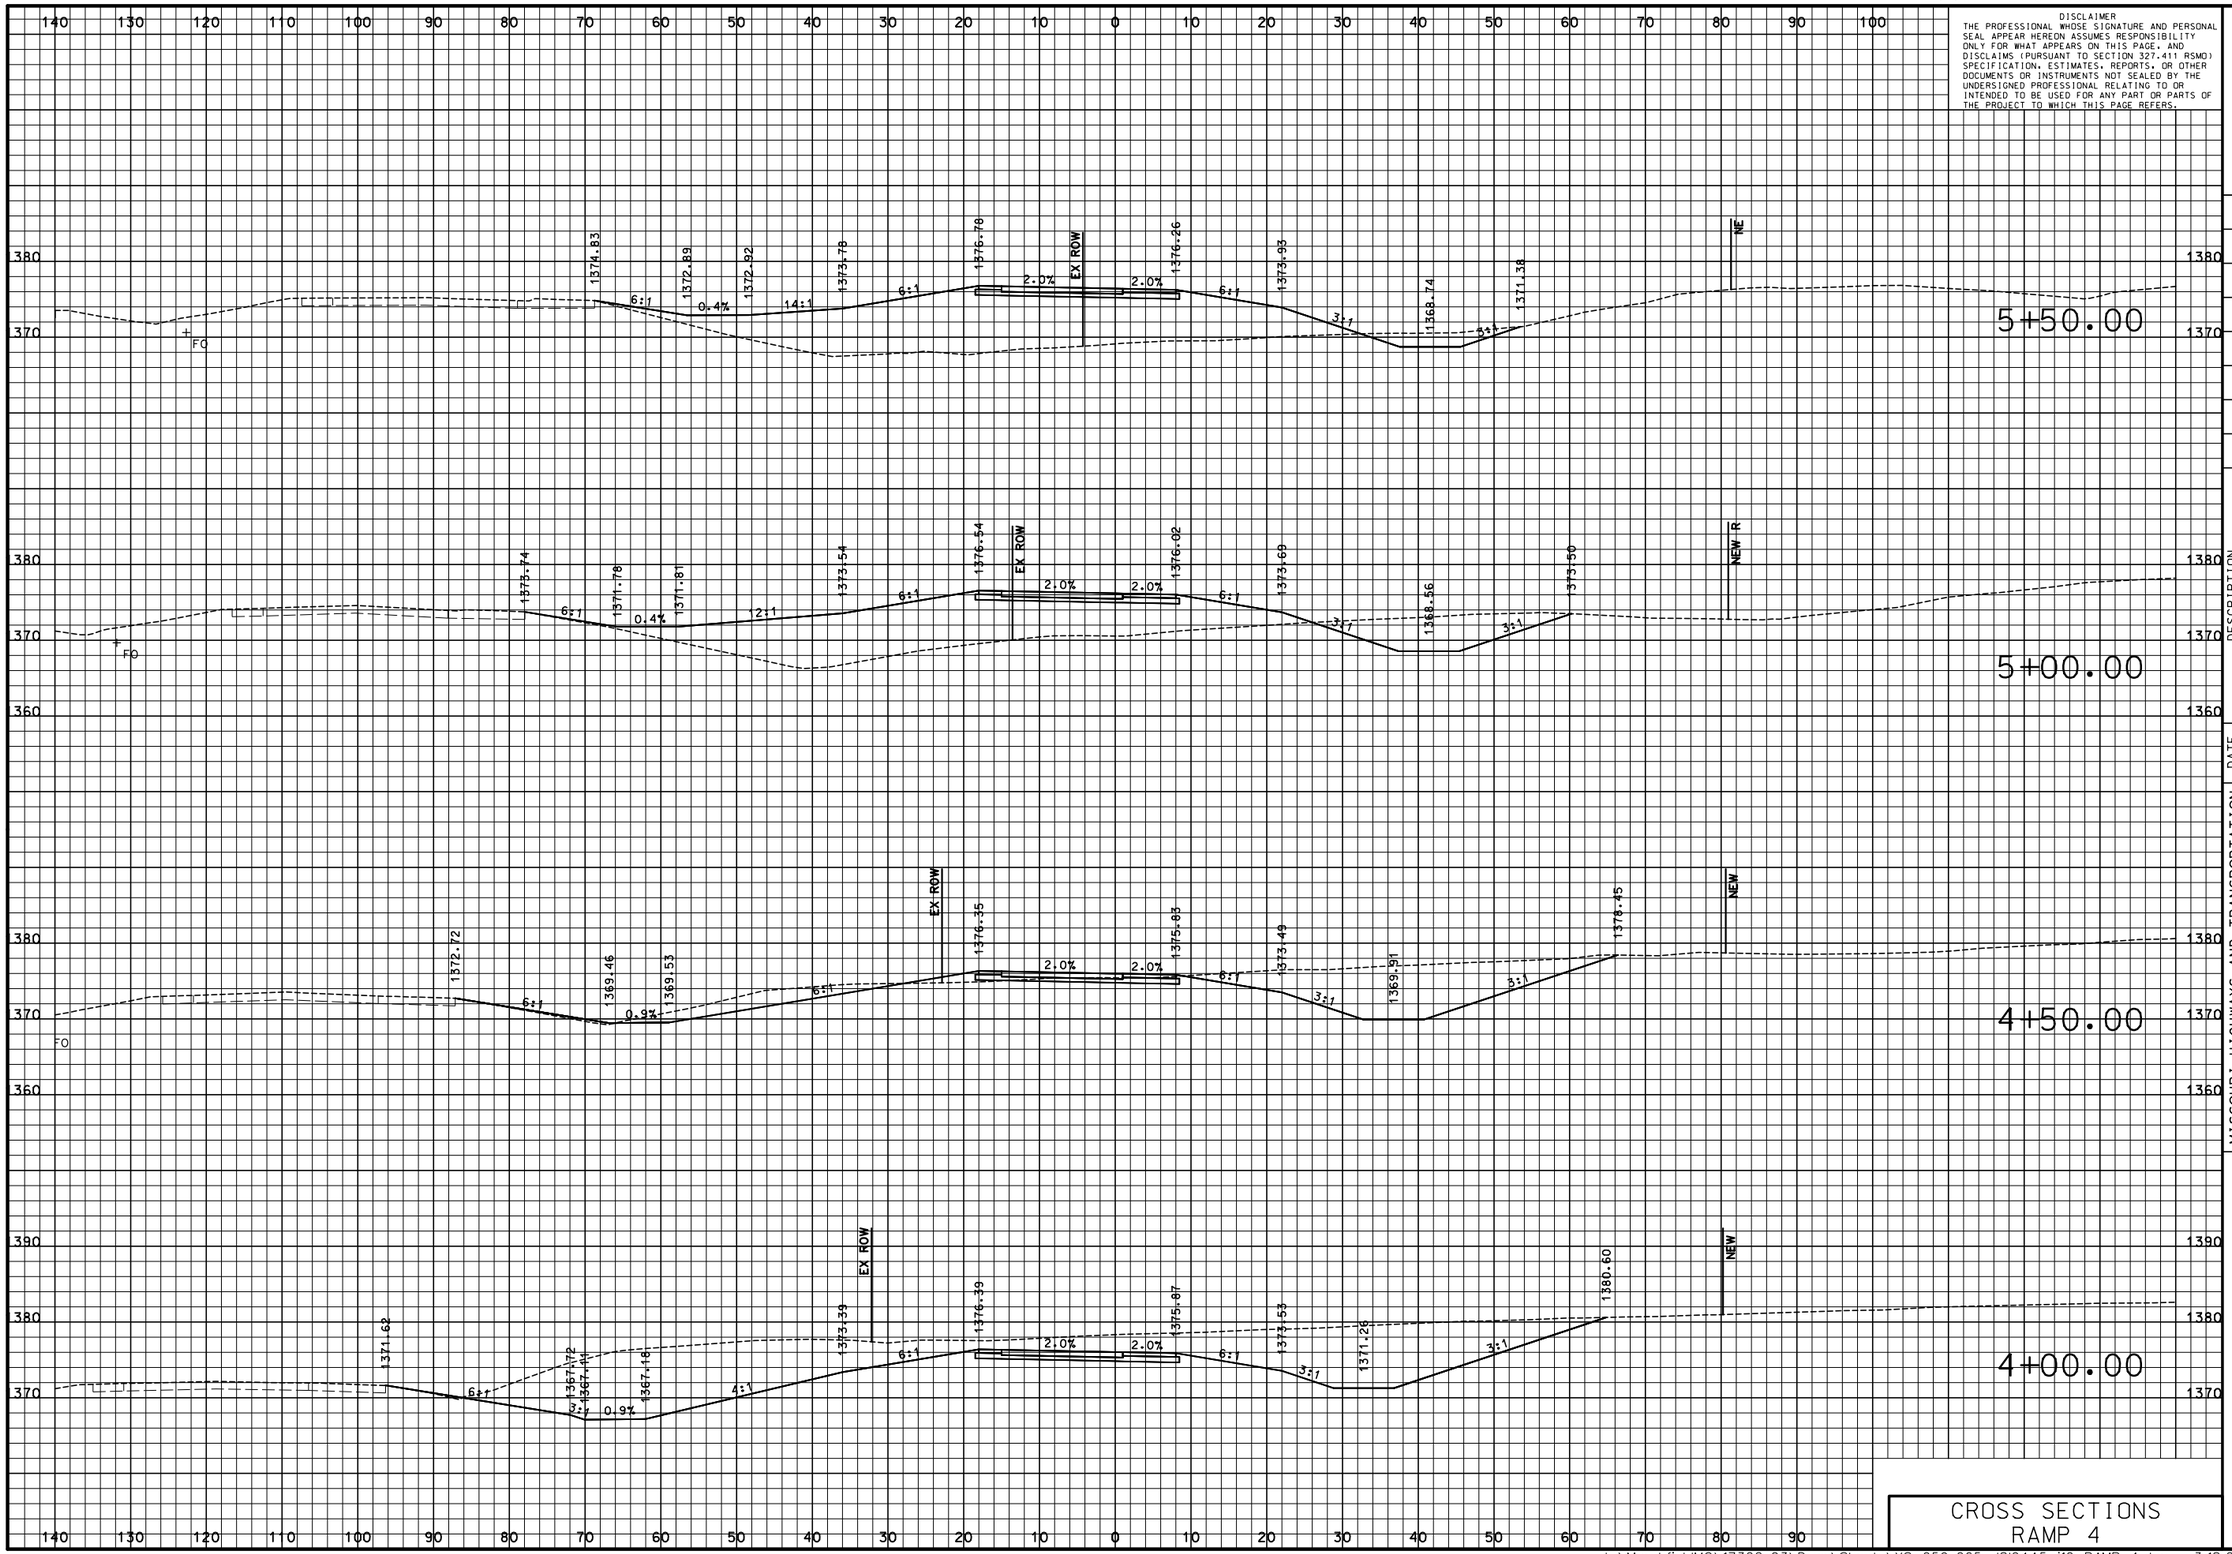

DISCLAIMER
THE PROFESSIONAL WHOSE SIGNATURE AND PERSONAL SEAL APPEAR HEREON ASSUMES RESPONSIBILITY ONLY FOR WHAT APPEARS ON THIS PAGE, AND DISCLAIMS (PURSUANT TO SECTION 327.411 RSMO) SPECIFICATION, ESTIMATES, REPORTS, OR OTHER DOCUMENTS OR INSTRUMENTS NOT SEALED BY THE UNDERSIGNED PROFESSIONAL RELATING TO OR INTENDED TO BE USED FOR ANY PART OR PARTS OF THE PROJECT TO WHICH THIS PAGE REFERS.

"THIS MEDIA SHOULD NOT BE CONSIDERED A CERTIFIED DOCUMENT."

DATE PREPARED
3/9/2018

ROUTE	STATE
I-44	MO
DISTRICT	SHEET NO.
SW	62

COUNTY
WEBSTER

JOB NO.
J8I0445

CONTRACT ID.

PROJECT NO.

BRIDGE NO.

DESCRIPTION	DATE

IF A SEAL IS PRESENT ON THIS SHEET IT HAS BEEN ELECTRONICALLY SEALED AND DATED.

MISSOURI HIGHWAYS AND TRANSPORTATION COMMISSION

MoDOT
105 WEST CAPITOL
JEFFERSON CITY, MO 65102
1-888-ASK-MODOT (1-888-275-6636)

CMT
©Copyright CMT, Inc.
CRAWFORD, MURPHY & TILLY, INC.
ONE MEMORIAL DRIVE, SUITE 500
ST. LOUIS, MO 63102 (314) 436-5500
ENGINEERING CORPORATION - 000631

CROSS SECTIONS
RAMP 4

L:\MarshfieldMO\17322-03\Draw\Sheets\XS_059-065_J8I0445_i10_RAMP_4.dgn 3:18:25 PM 3/9/2018

PRELIMINARY PLANS – SUBJECT TO CHANGE

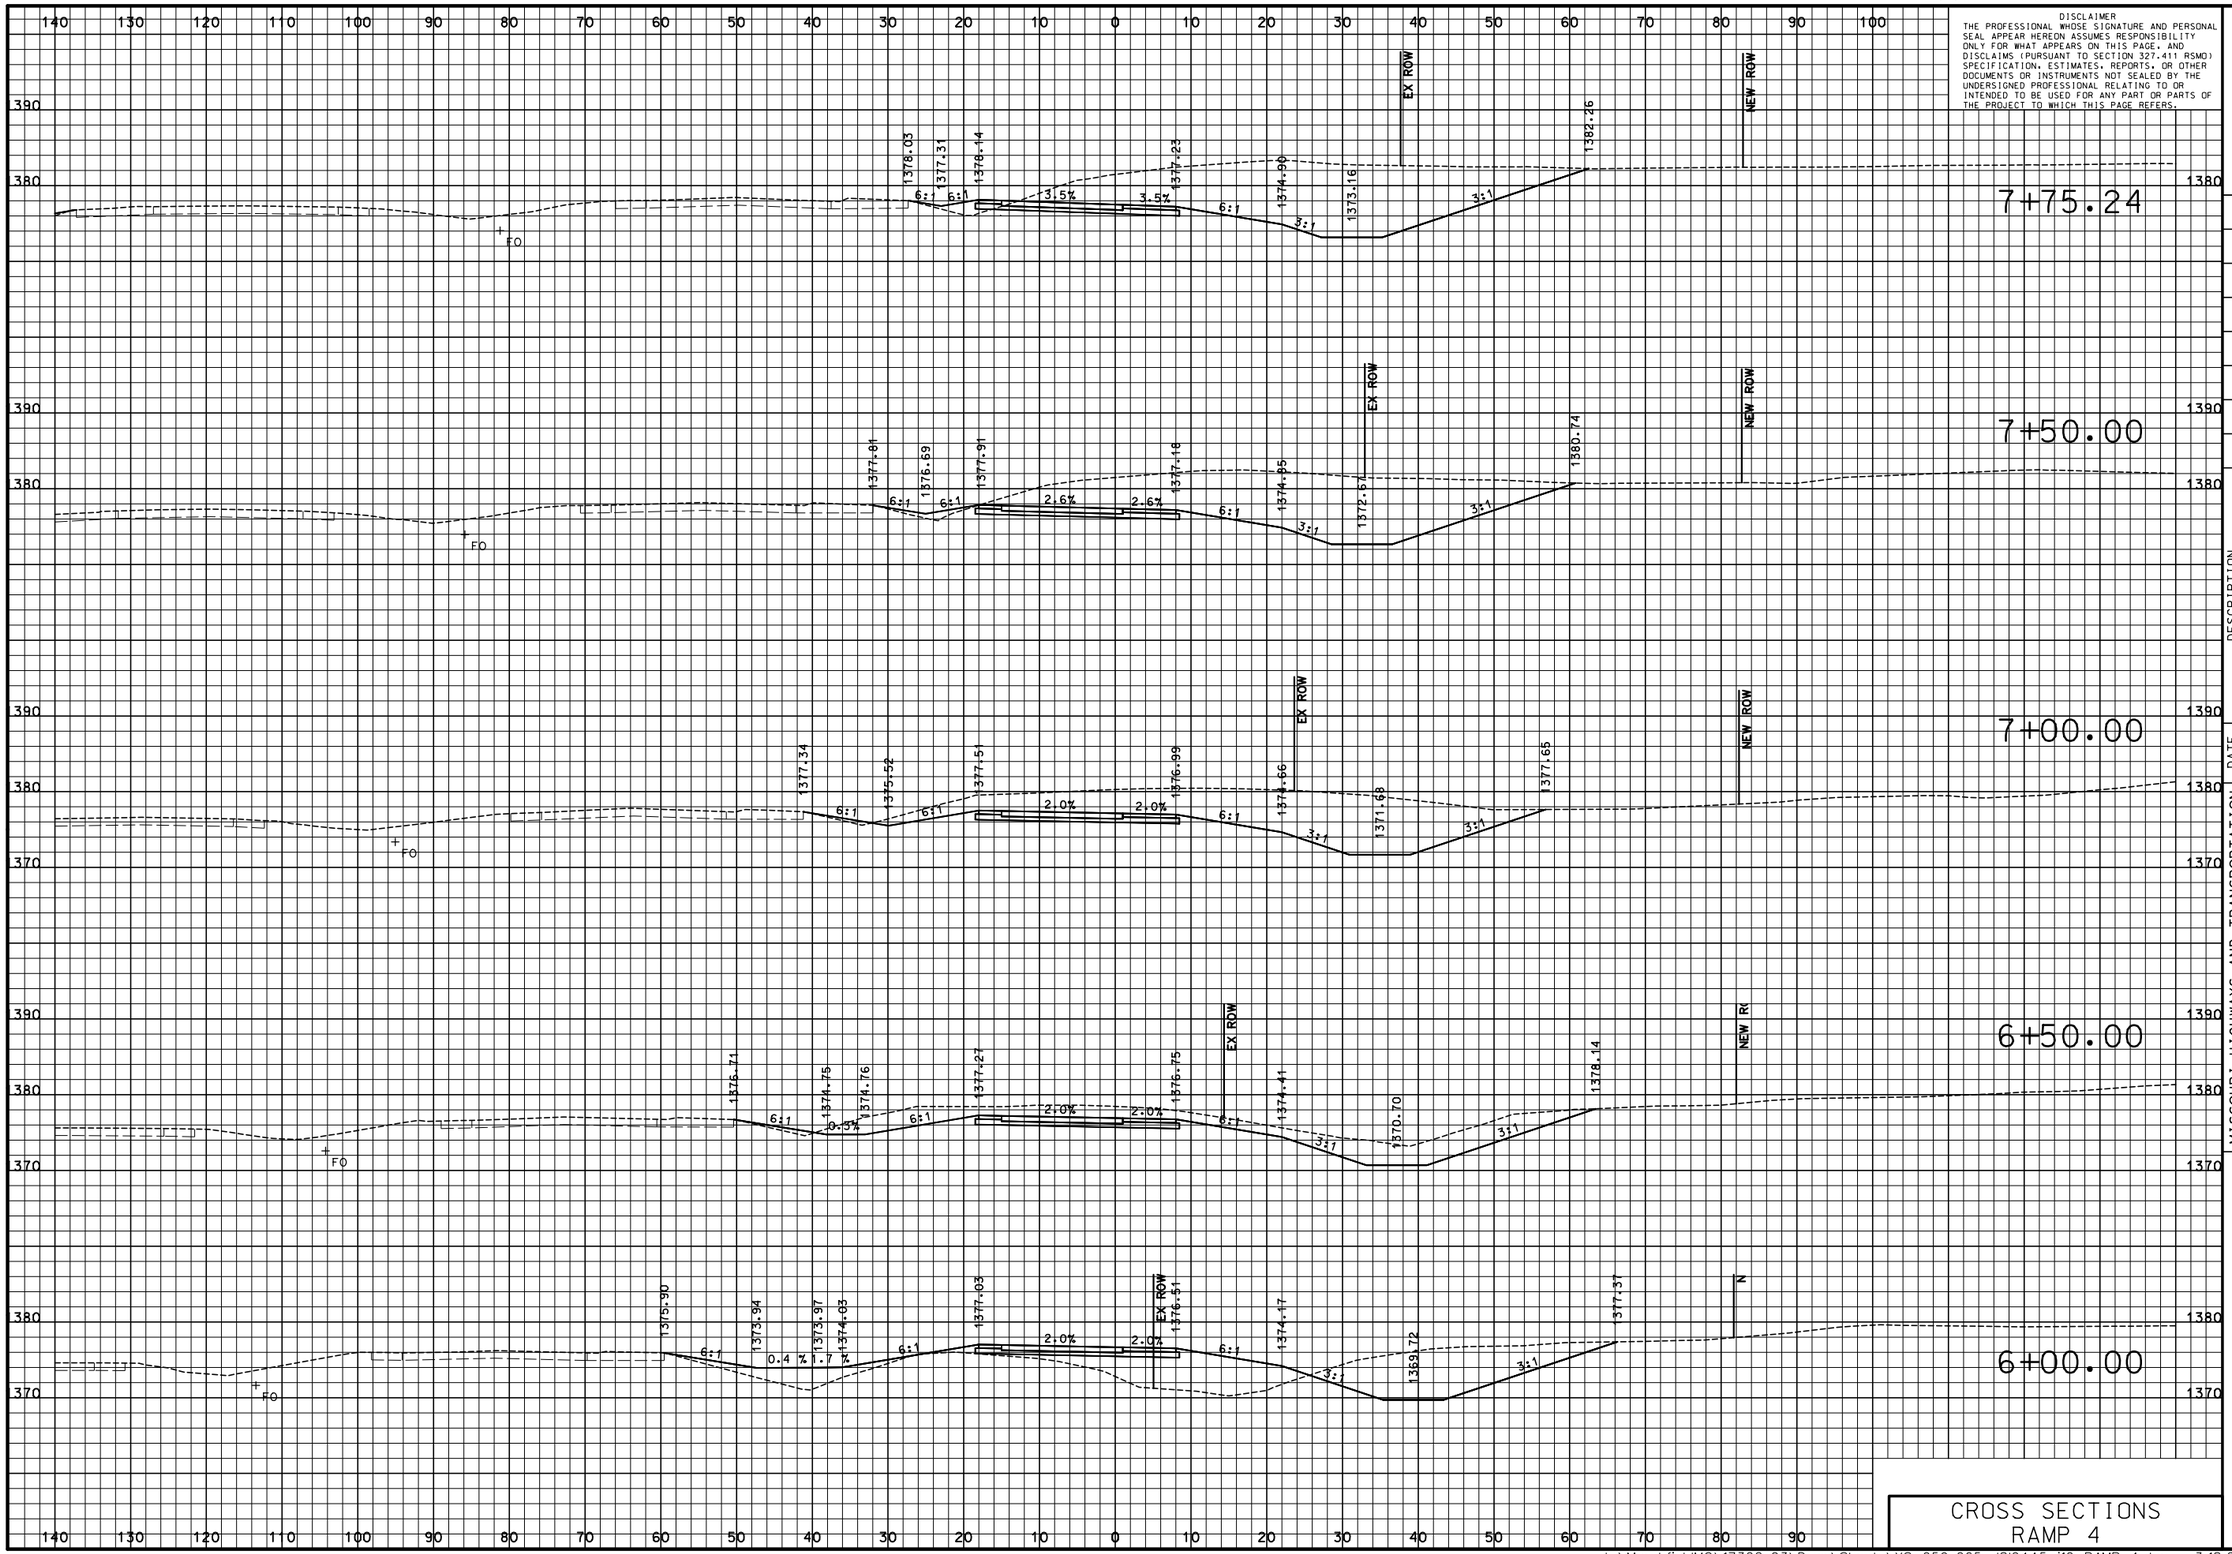

DISCLAIMER
THE PROFESSIONAL WHOSE SIGNATURE AND PERSONAL SEAL APPEAR HEREON ASSUMES RESPONSIBILITY ONLY FOR WHAT APPEARS ON THIS PAGE, AND DISCLAIMS (PURSUANT TO SECTION 327.411 RSMO) SPECIFICATION, ESTIMATES, REPORTS, OR OTHER DOCUMENTS OR INSTRUMENTS NOT SEALED BY THE UNDERSIGNED PROFESSIONAL RELATING TO OR INTENDED TO BE USED FOR ANY PART OR PARTS OF THE PROJECT TO WHICH THIS PAGE REFERS.

"THIS MEDIA SHOULD NOT BE CONSIDERED A CERTIFIED DOCUMENT."

DATE PREPARED: 3/9/2018

ROUTE	STATE
I-44	MO

DISTRICT	SHEET NO.
SW	63

COUNTY: WEBSTER

JOB NO.: J8I0445

CONTRACT ID.:

PROJECT NO.:

BRIDGE NO.:

DATE	DESCRIPTION

IF A SEAL IS PRESENT ON THIS SHEET IT HAS BEEN ELECTRONICALLY SEALED AND DATED.

MISSOURI HIGHWAYS AND TRANSPORTATION COMMISSION

105 WEST CAPITOL
JEFFERSON CITY, MO 65102
1-888-ASK-MODOT (1-888-275-6636)

CMT
©Copyright CMT, Inc.
CRAWFORD, MURPHY & TILLY, INC.
ONE MEMORIAL DRIVE, SUITE 500
ST. LOUIS, MO 63102 (314) 436-5500
ENGINEERING CORPORATION - 000631

CROSS SECTIONS
RAMP 4

L:\MarshfieldMO\17322-03\Draw\Sheets\XS_059-065_J8I0445_i10_RAMP_4.dgn 3:18:26 PM 3/9/2018

PRELIMINARY PLANS – SUBJECT TO CHANGE

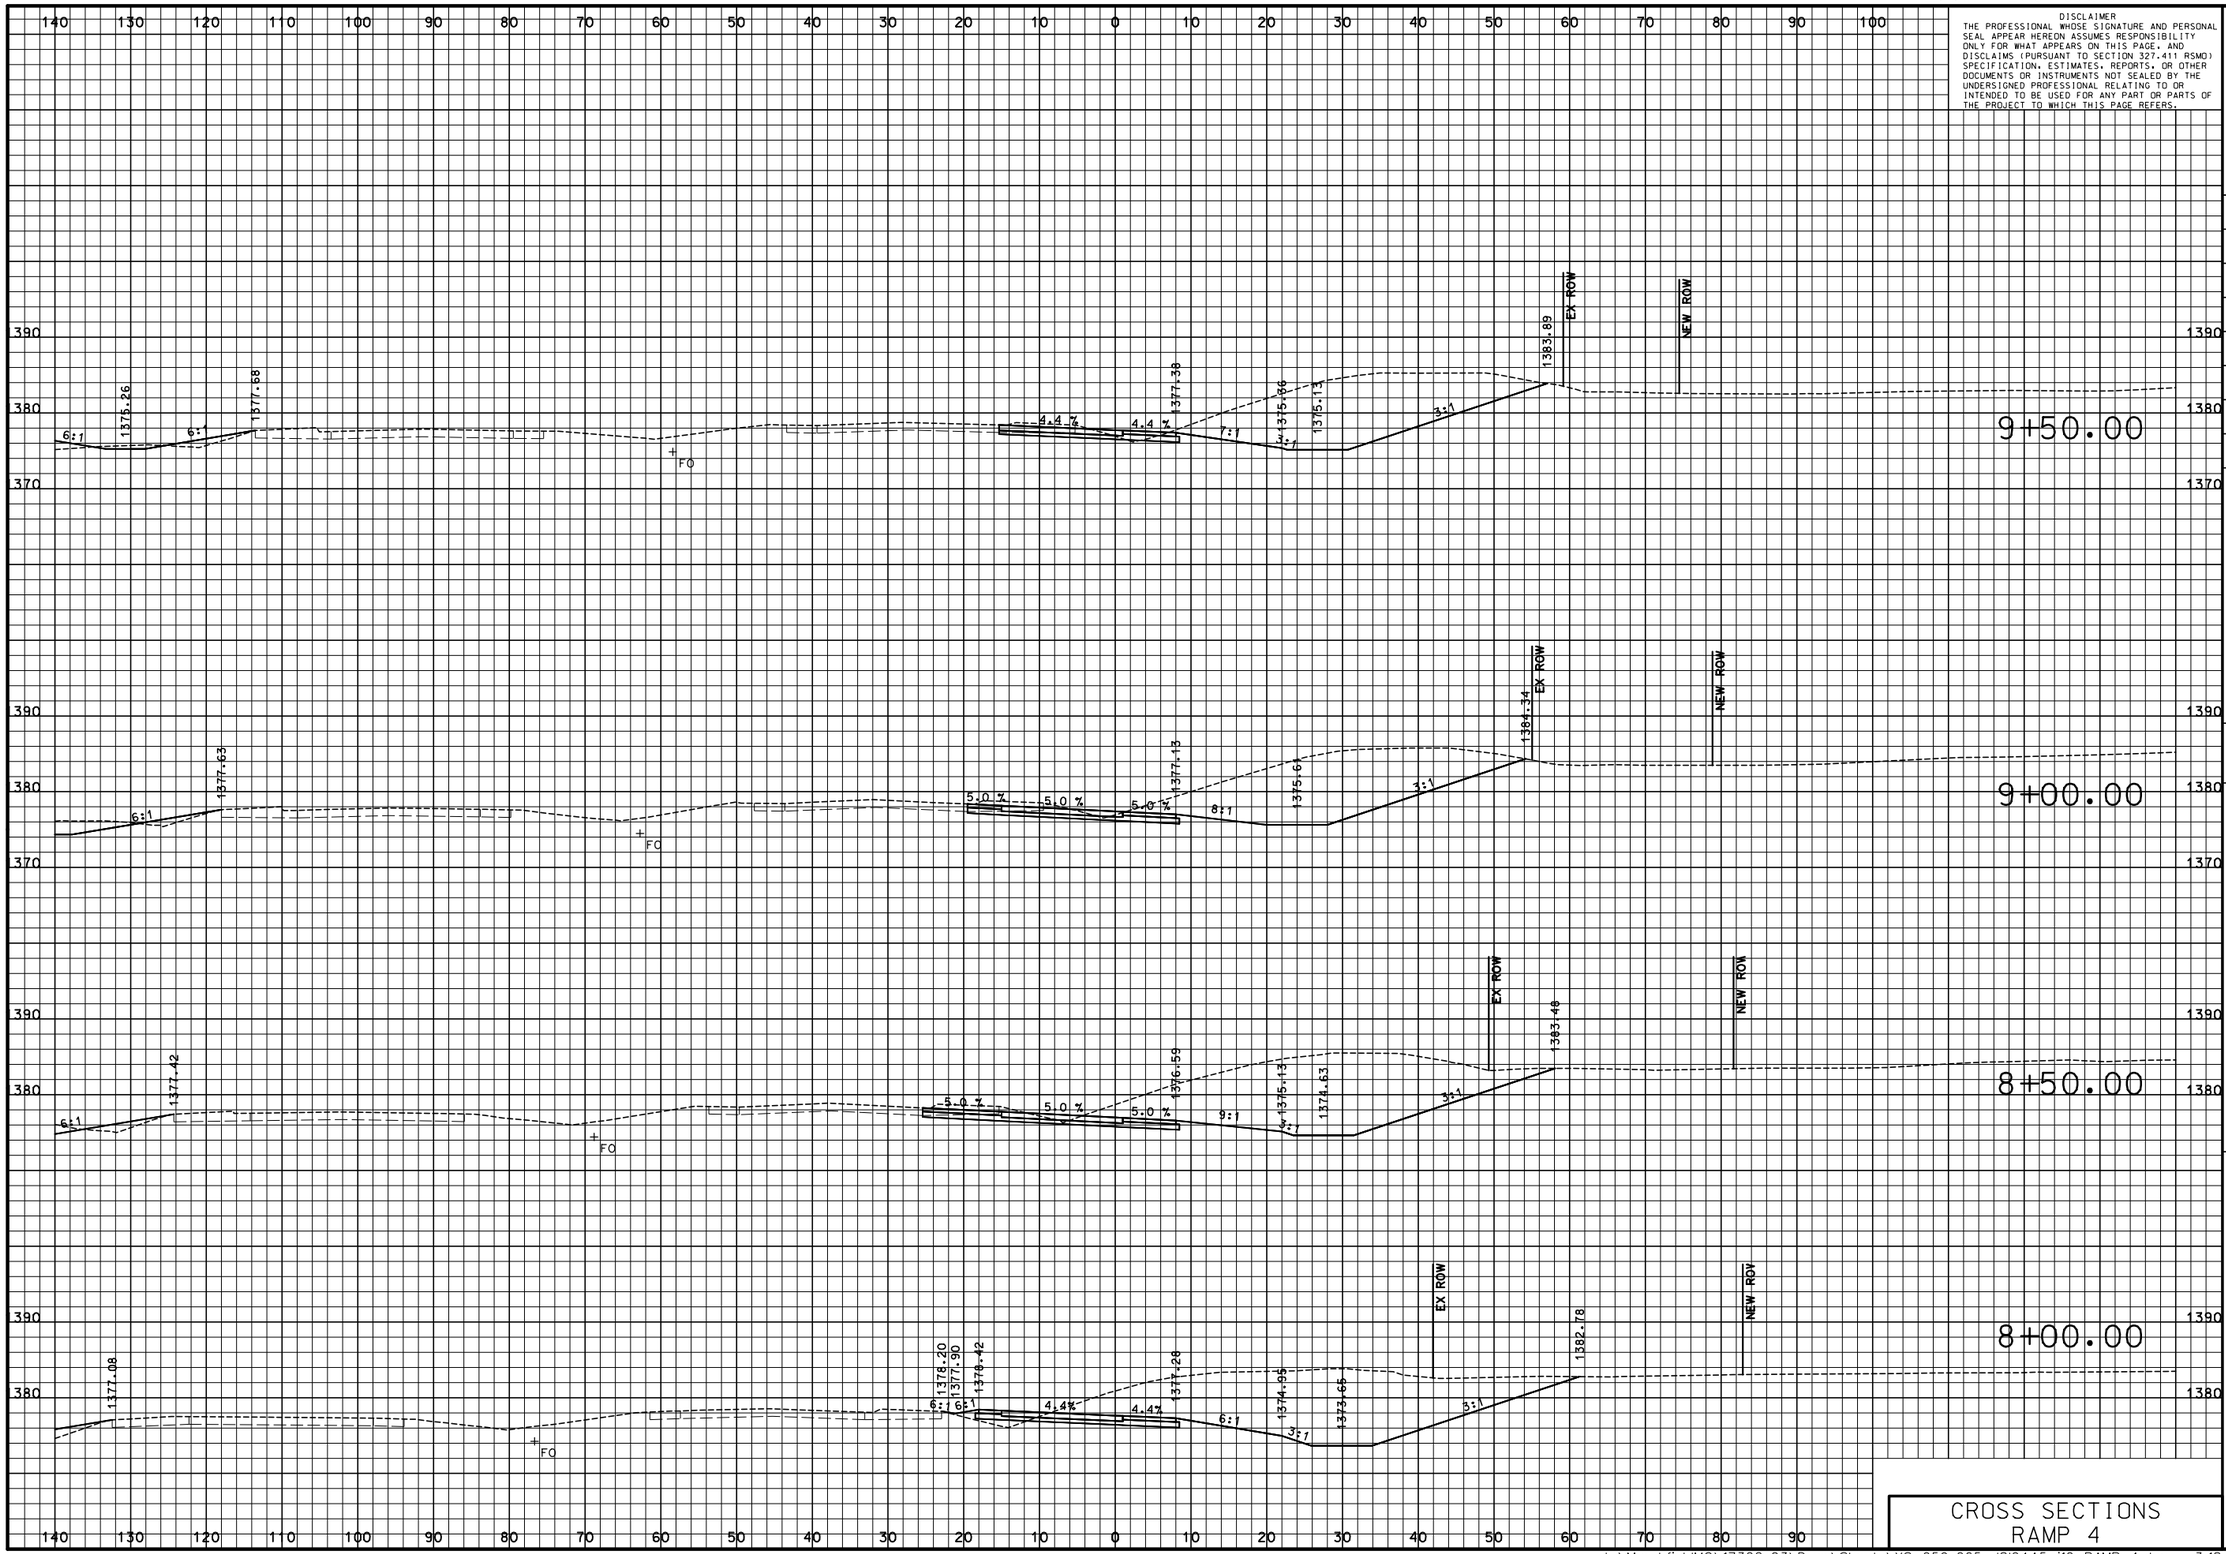

DISCLAIMER
THE PROFESSIONAL WHOSE SIGNATURE AND PERSONAL SEAL APPEAR HEREON ASSUMES RESPONSIBILITY ONLY FOR WHAT APPEARS ON THIS PAGE, AND DISCLAIMS (PURSUANT TO SECTION 327.411 RSMO) SPECIFICATION, ESTIMATES, REPORTS, OR OTHER DOCUMENTS OR INSTRUMENTS NOT SEALED BY THE UNDERSIGNED PROFESSIONAL RELATING TO OR INTENDED TO BE USED FOR ANY PART OR PARTS OF THE PROJECT TO WHICH THIS PAGE REFERS.

"THIS MEDIA SHOULD NOT BE CONSIDERED A CERTIFIED DOCUMENT."

DATE PREPARED
3/9/2018

ROUTE	STATE
I-44	MO

DISTRICT	SHEET NO.
SW	64

COUNTY
WEBSTER

JOB NO.
J8I0445

CONTRACT ID.

PROJECT NO.

BRIDGE NO.

IF A SEAL IS PRESENT ON THIS SHEET IT HAS BEEN ELECTRONICALLY SEALED AND DATED.

DESCRIPTION	DATE

MISSOURI HIGHWAYS AND TRANSPORTATION COMMISSION

105 WEST CAPITOL
JEFFERSON CITY, MO 65102
1-888-ASK-MODOT (1-888-275-6636)

CMT
©Copyright CMT, Inc.
CRAWFORD, MURPHY & TILLY, INC.
ONE MEMORIAL DRIVE, SUITE 500
ST. LOUIS, MO 63102 (314) 436-5500
ENGINEERING CORPORATION - 000631

CROSS SECTIONS
RAMP 4

PRELIMINARY PLANS – SUBJECT TO CHANGE

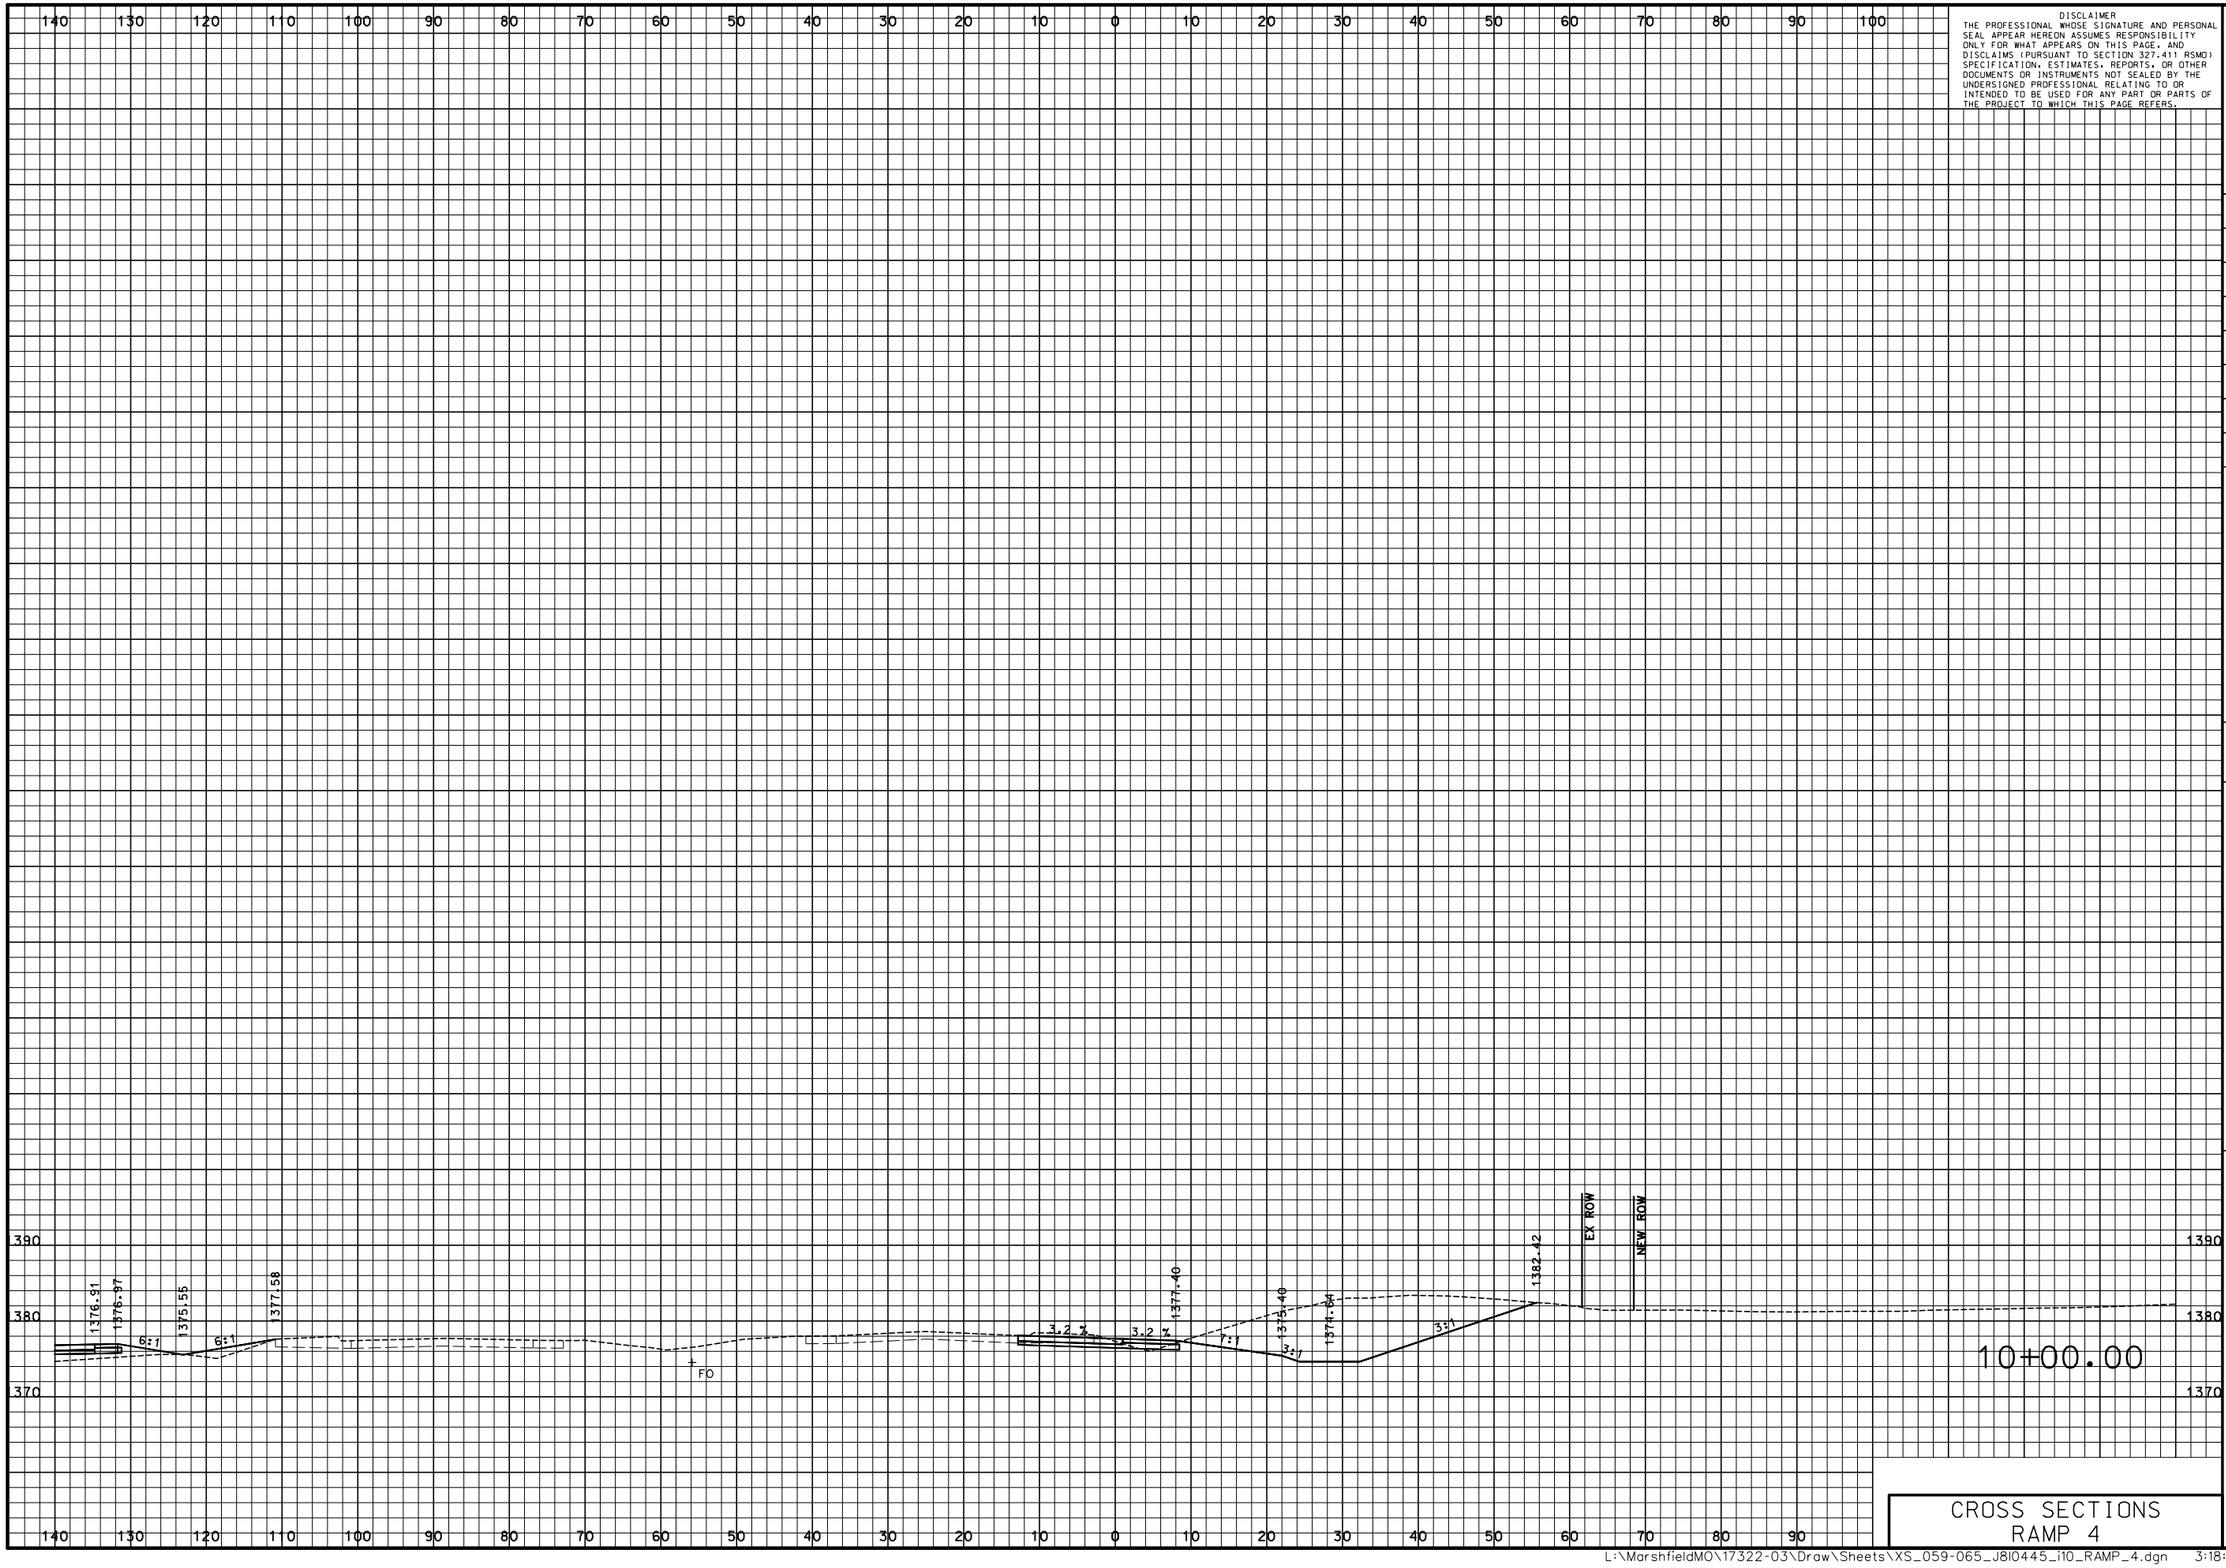

DISCLAIMER
THE PROFESSIONAL WHOSE SIGNATURE AND PERSONAL SEAL APPEAR HEREON ASSUMES RESPONSIBILITY ONLY FOR WHAT APPEARS ON THIS PAGE, AND DISCLAIMS (PURSUANT TO SECTION 327.411 RSMO) SPECIFICATION, ESTIMATES, REPORTS, OR OTHER DOCUMENTS OR INSTRUMENTS NOT SEALED BY THE UNDERSIGNED PROFESSIONAL RELATING TO OR INTENDED TO BE USED FOR ANY PART OR PARTS OF THE PROJECT TO WHICH THIS PAGE REFERS.

"THIS MEDIA SHOULD NOT BE CONSIDERED A CERTIFIED DOCUMENT."

DATE PREPARED
3/9/2018

ROUTE	STATE
I-44	MO

DISTRICT	SHEET NO.
SW	65

COUNTY
WEBSTER

JOB NO.
J8I0445

CONTRACT ID.

PROJECT NO.

BRIDGE NO.

DATE	DESCRIPTION

IF A SEAL IS PRESENT ON THIS SHEET IT HAS BEEN ELECTRONICALLY SEALED AND DATED.

MISSOURI HIGHWAYS AND TRANSPORTATION COMMISSION

MoDOT

105 WEST CAPITOL
JEFFERSON CITY, MO 65102
1-888-ASK-MODOT (1-888-275-6636)

CMT
©Copyright CMT, Inc.
CRAWFORD, MURPHY & TILLY, INC.
ONE MEMORIAL DRIVE, SUITE 500
ST. LOUIS, MO 63102 (314) 436-5500
ENGINEERING CORPORATION - 000631

CROSS SECTIONS
RAMP 4

PRELIMINARY PLANS – SUBJECT TO CHANGE

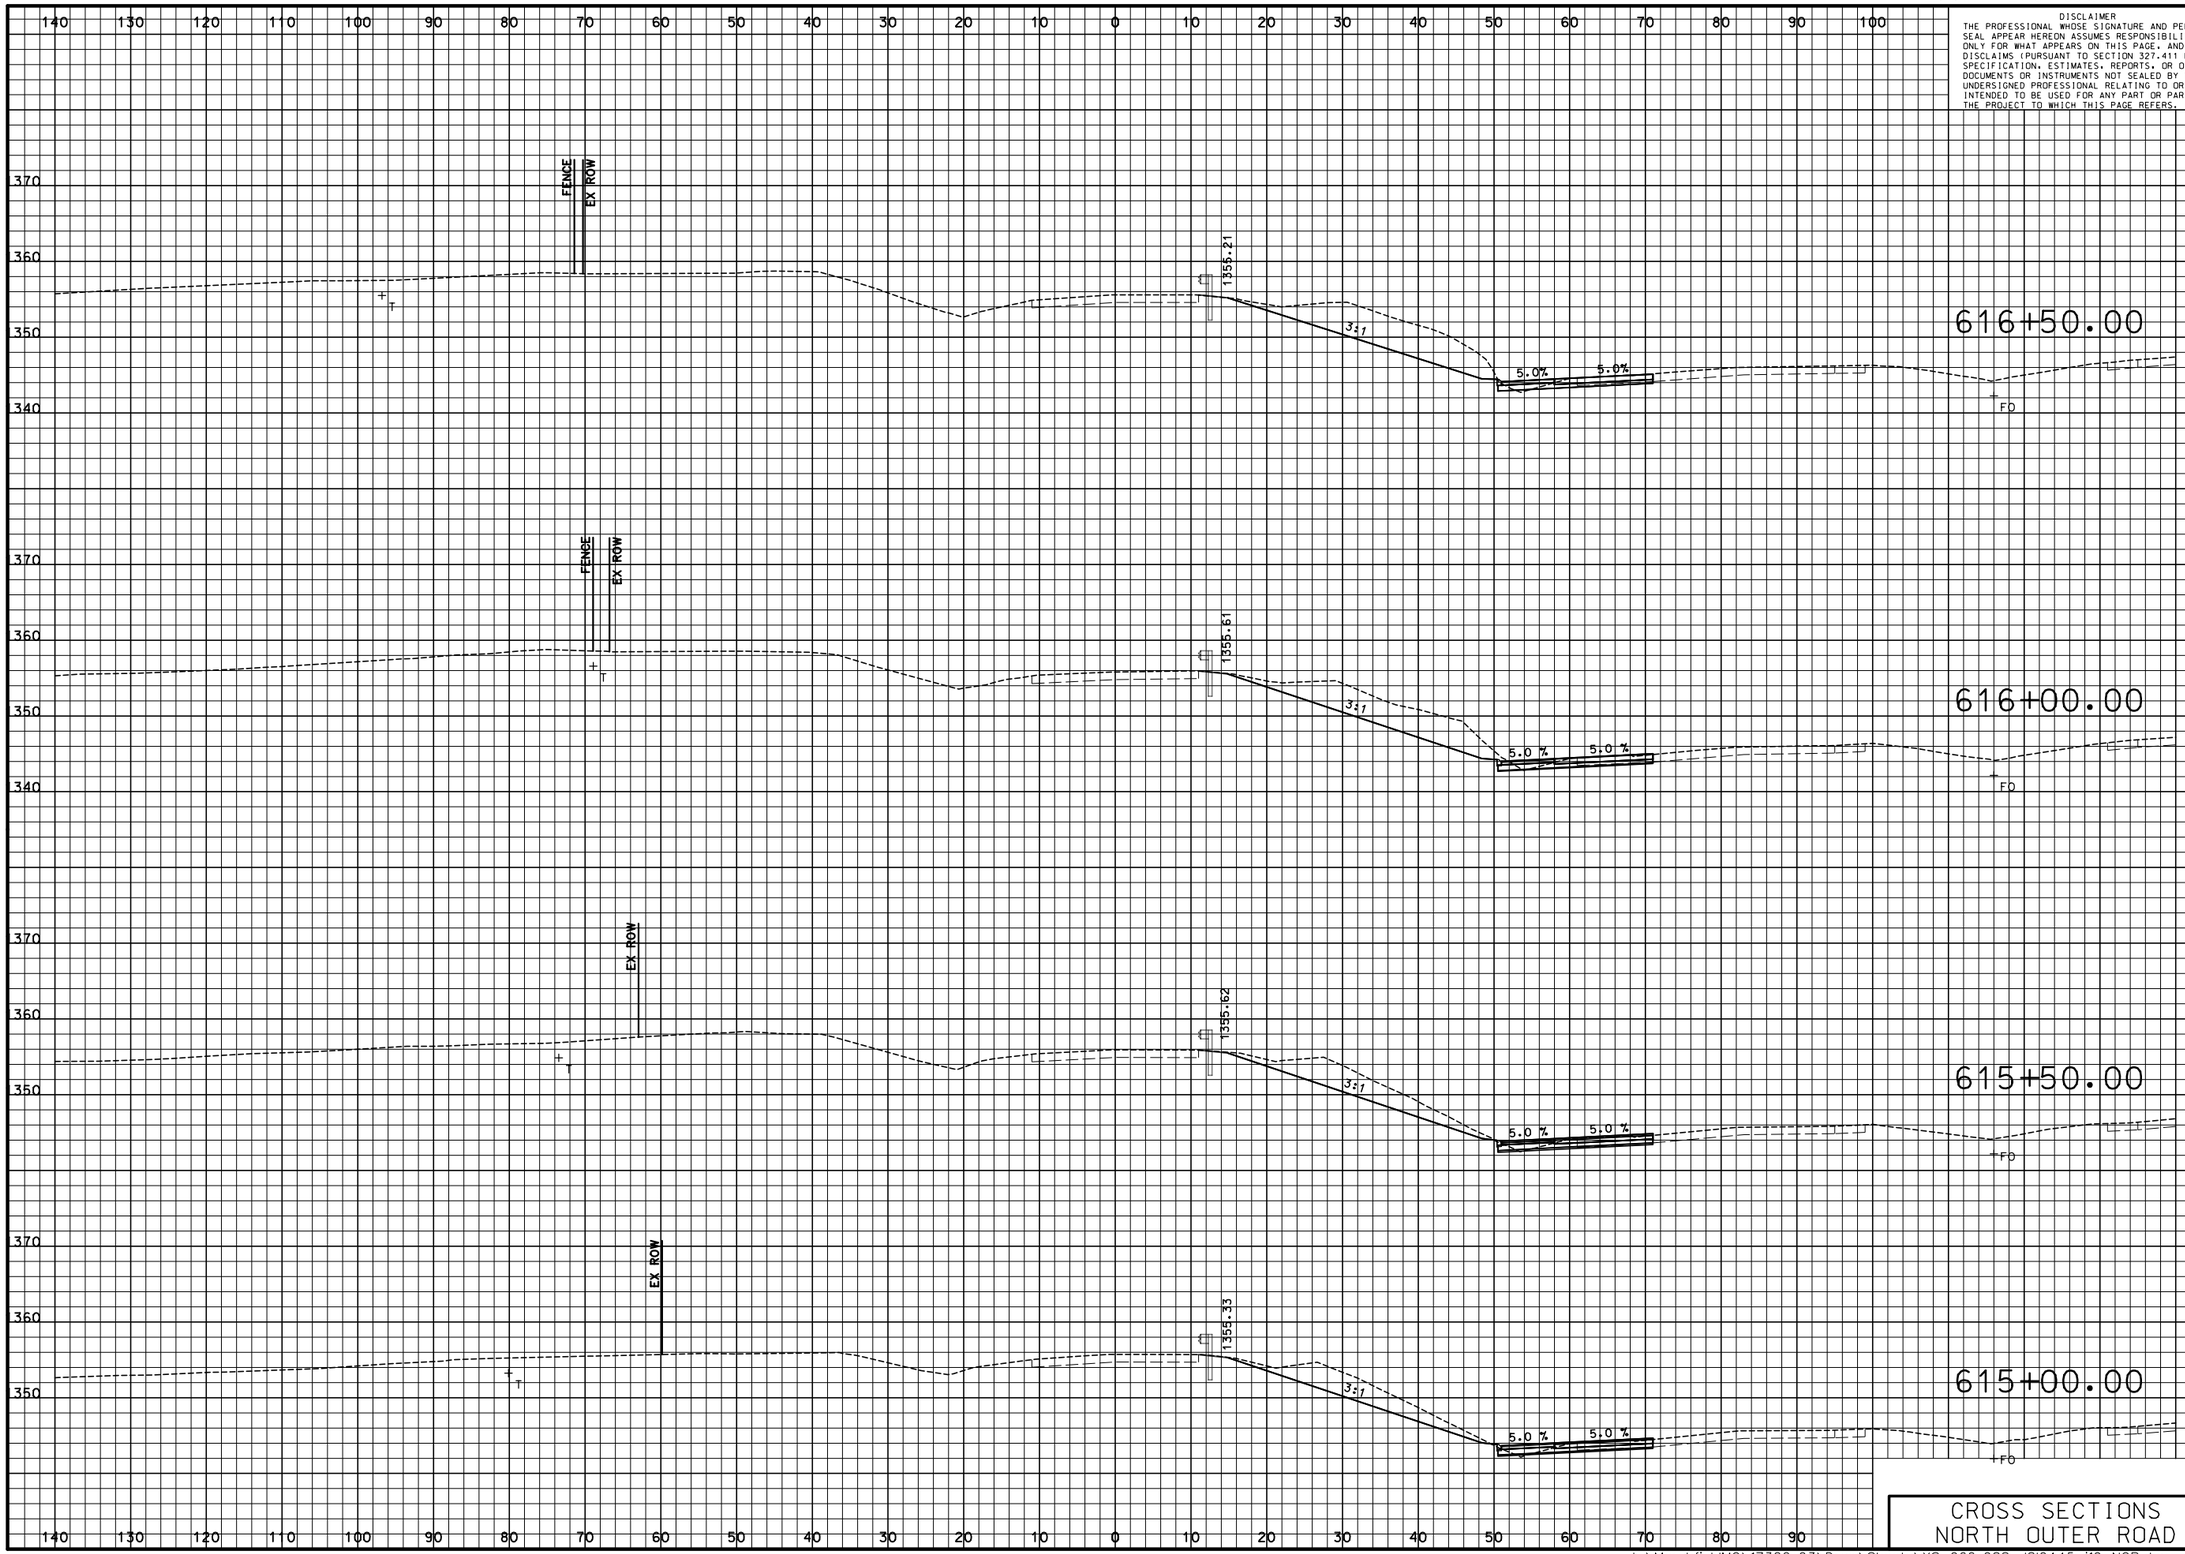

DISCLAIMER
THE PROFESSIONAL WHOSE SIGNATURE AND PERSONAL SEAL APPEAR HEREON ASSUMES RESPONSIBILITY ONLY FOR WHAT APPEARS ON THIS PAGE, AND DISCLAIMS (PURSUANT TO SECTION 327.411 RSMO) SPECIFICATION, ESTIMATES, REPORTS, OR OTHER DOCUMENTS OR INSTRUMENTS NOT SEALED BY THE UNDERSIGNED PROFESSIONAL RELATING TO OR INTENDED TO BE USED FOR ANY PART OR PARTS OF THE PROJECT TO WHICH THIS PAGE REFERS.

"THIS MEDIA SHOULD NOT BE CONSIDERED A CERTIFIED DOCUMENT."

DATE PREPARED
3/9/2018

ROUTE	STATE
I-44	MO
DISTRICT	SHEET NO.
SW	66

COUNTY
WEBSTER

JOB NO.
J8I0445

CONTRACT ID.

PROJECT NO.

BRIDGE NO.

IF A SEAL IS PRESENT ON THIS SHEET IT HAS BEEN ELECTRONICALLY SEALED AND DATED.

DESCRIPTION | DATE

MISSOURI HIGHWAYS AND TRANSPORTATION COMMISSION

105 WEST CAPITOL
JEFFERSON CITY, MO 65102
1-888-ASK-MODOT (1-888-275-6636)

CMT
©Copyright CMT, Inc.
CRAWFORD, MURPHY & TILLY, INC.
ONE MEMORIAL DRIVE, SUITE 500
ST. LOUIS, MO 63102 (314) 436-5500
ENGINEERING CORPORATION - 000631

CROSS SECTIONS NORTH OUTER ROAD

PRELIMINARY PLANS – SUBJECT TO CHANGE

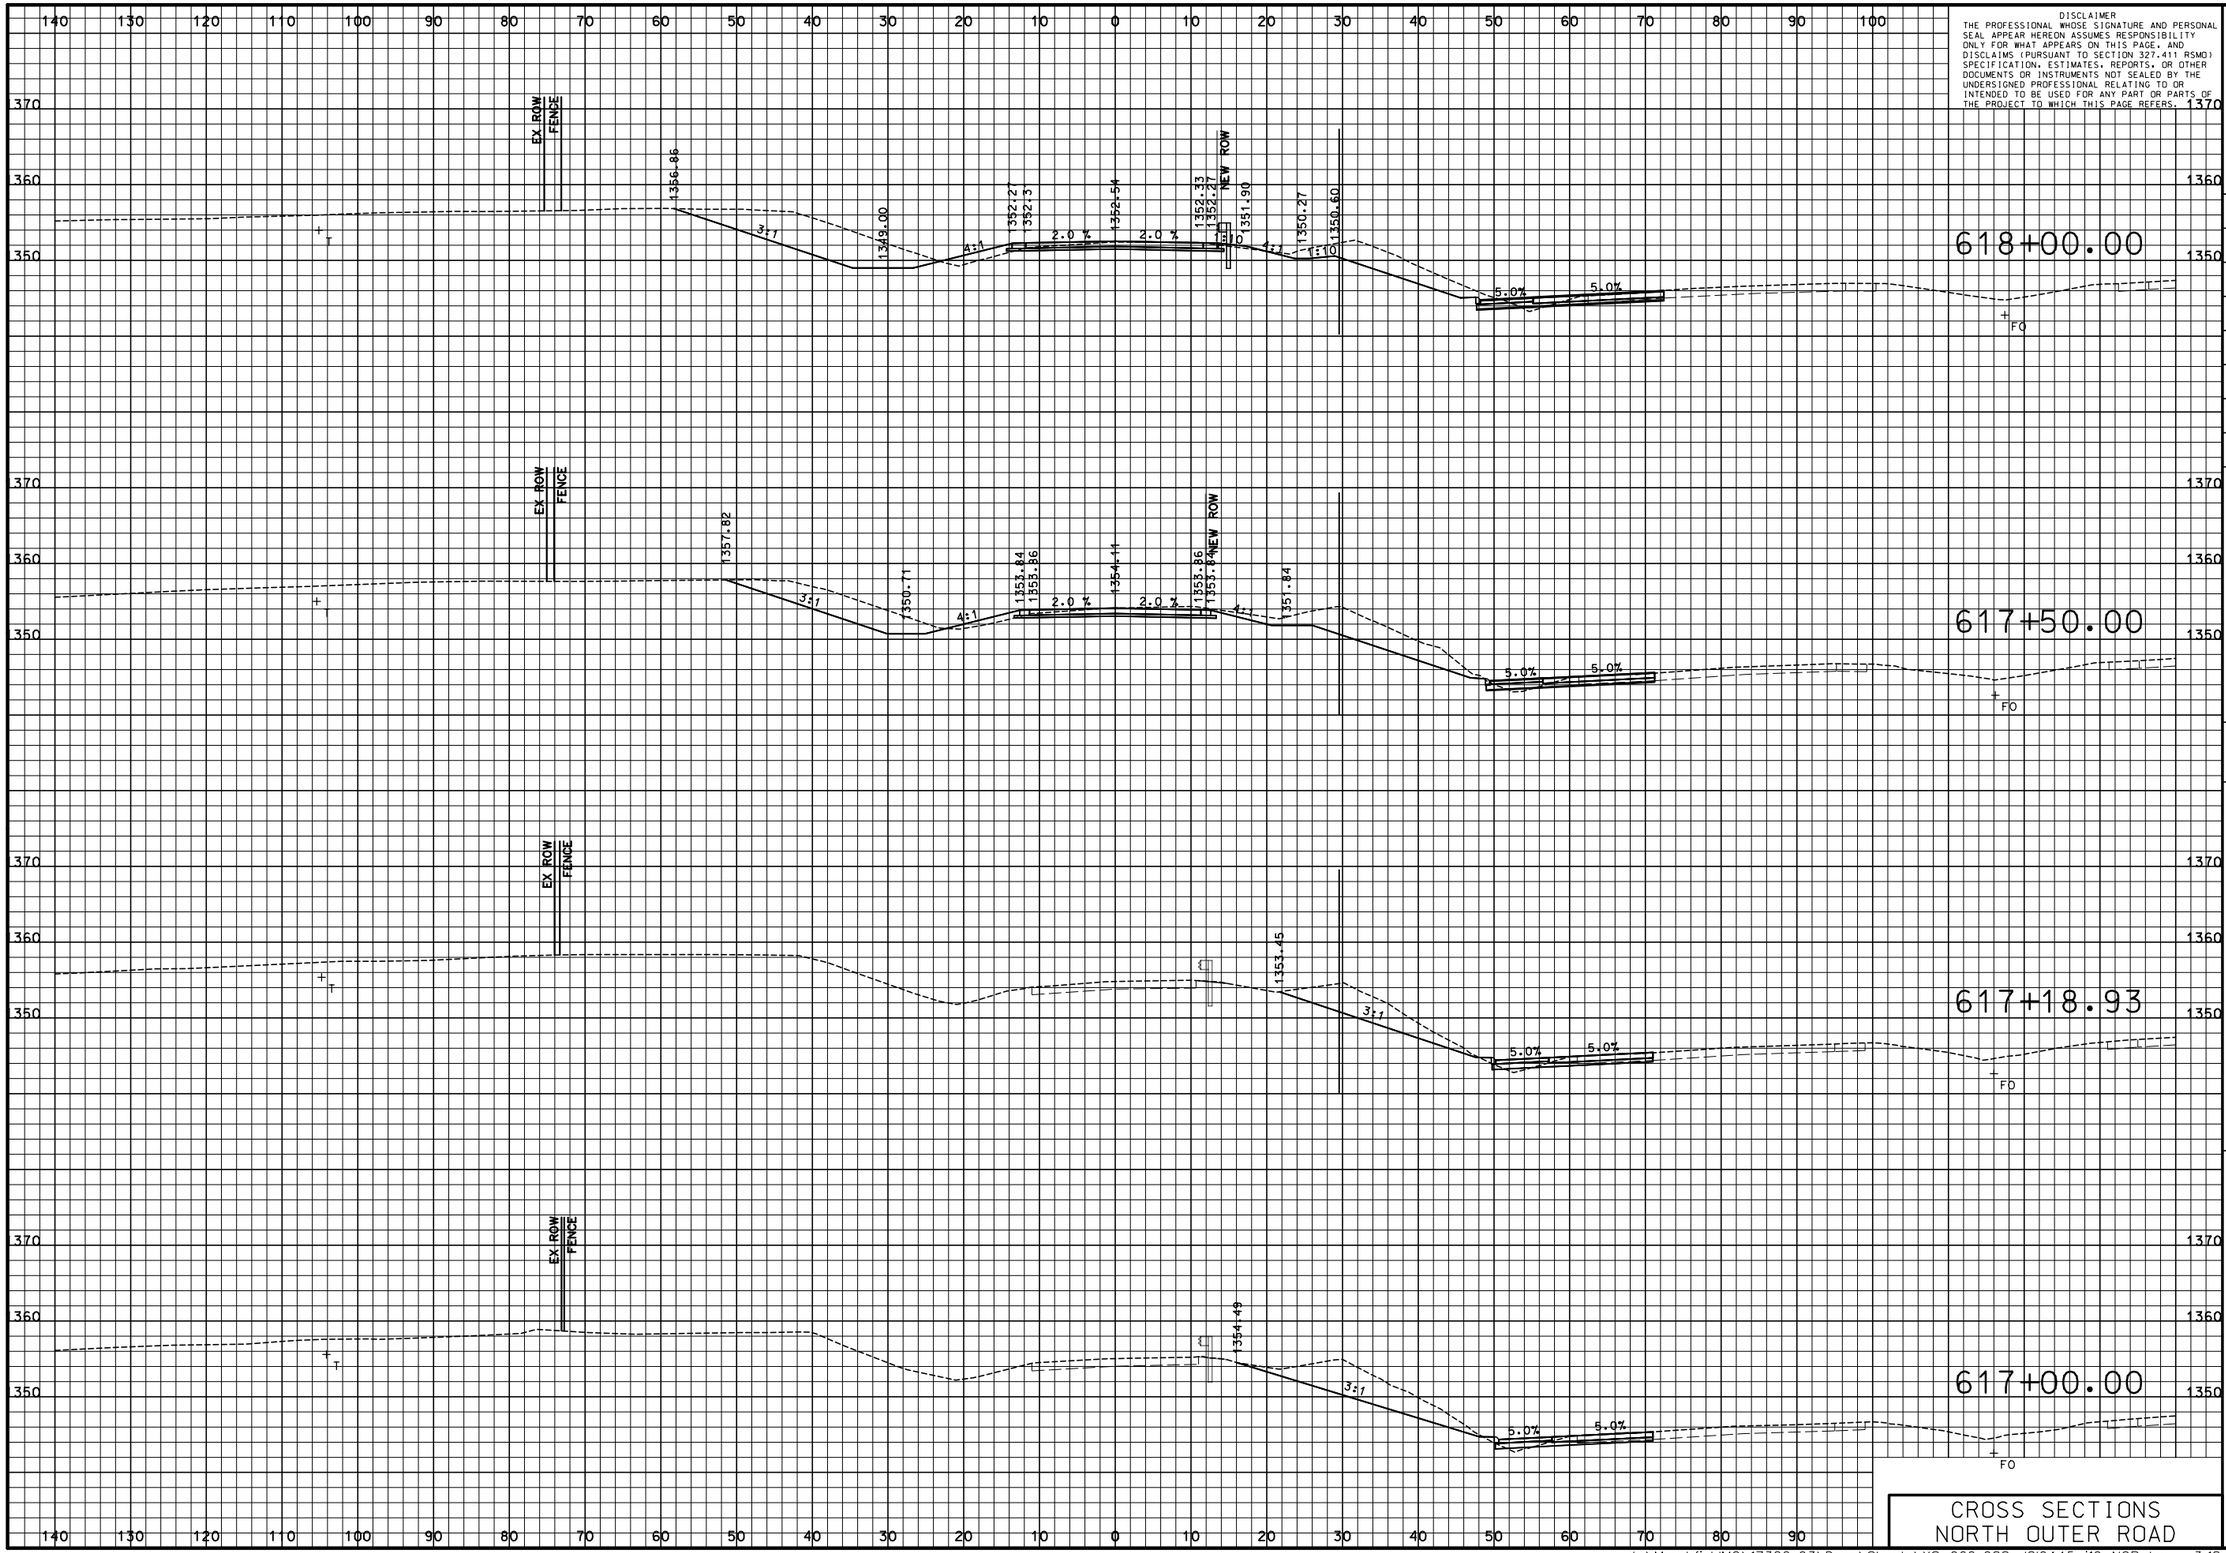

DISCLAIMER
THE PROFESSIONAL WHOSE SIGNATURE AND PERSONAL SEAL APPEAR HEREON ASSUMES RESPONSIBILITY ONLY FOR WHAT APPEARS ON THIS PAGE, AND DISCLAIMS (PURSUANT TO SECTION 327.411 RSMO) SPECIFICATION, ESTIMATES, REPORTS, OR OTHER DOCUMENTS OR INSTRUMENTS NOT SEALED BY THE UNDERSIGNED PROFESSIONAL RELATING TO OR INTENDED TO BE USED FOR ANY PART OR PARTS OF THE PROJECT TO WHICH THIS PAGE REFERS.

"THIS MEDIA SHOULD NOT BE CONSIDERED A CERTIFIED DOCUMENT."

DATE PREPARED: 3/9/2018
ROUTE: I-44 | STATE: MO
DISTRICT: SW | SHEET NO.: 67
COUNTY: WEBSTER
JOB NO.: J8I0445
CONTRACT ID.:
PROJECT NO.:
BRIDGE NO.:

DESCRIPTION | DATE

IF A SEAL IS PRESENT ON THIS SHEET IT HAS BEEN ELECTRONICALLY SEALED AND DATED.

MISSOURI HIGHWAYS AND TRANSPORTATION COMMISSION

MoDOT
105 WEST CAPITOL
JEFFERSON CITY, MO 65102
1-888-ASK-MODOT (1-888-275-6636)

CMT
©Copyright CMT, Inc.
CRAWFORD, MURPHY & TILLY, INC.
ONE MEMORIAL DRIVE, SUITE 500
ST. LOUIS, MO 63102 (314) 436-5500
ENGINEERING CORPORATION - 000631

CROSS SECTIONS
NORTH OUTER ROAD

L:\MarshfieldMO\17322-03\Draw\Sheets\XS_066-088_J8I0445_i10_NOR.dgn 3:18:28 PM 3/9/2018

PRELIMINARY PLANS – SUBJECT TO CHANGE

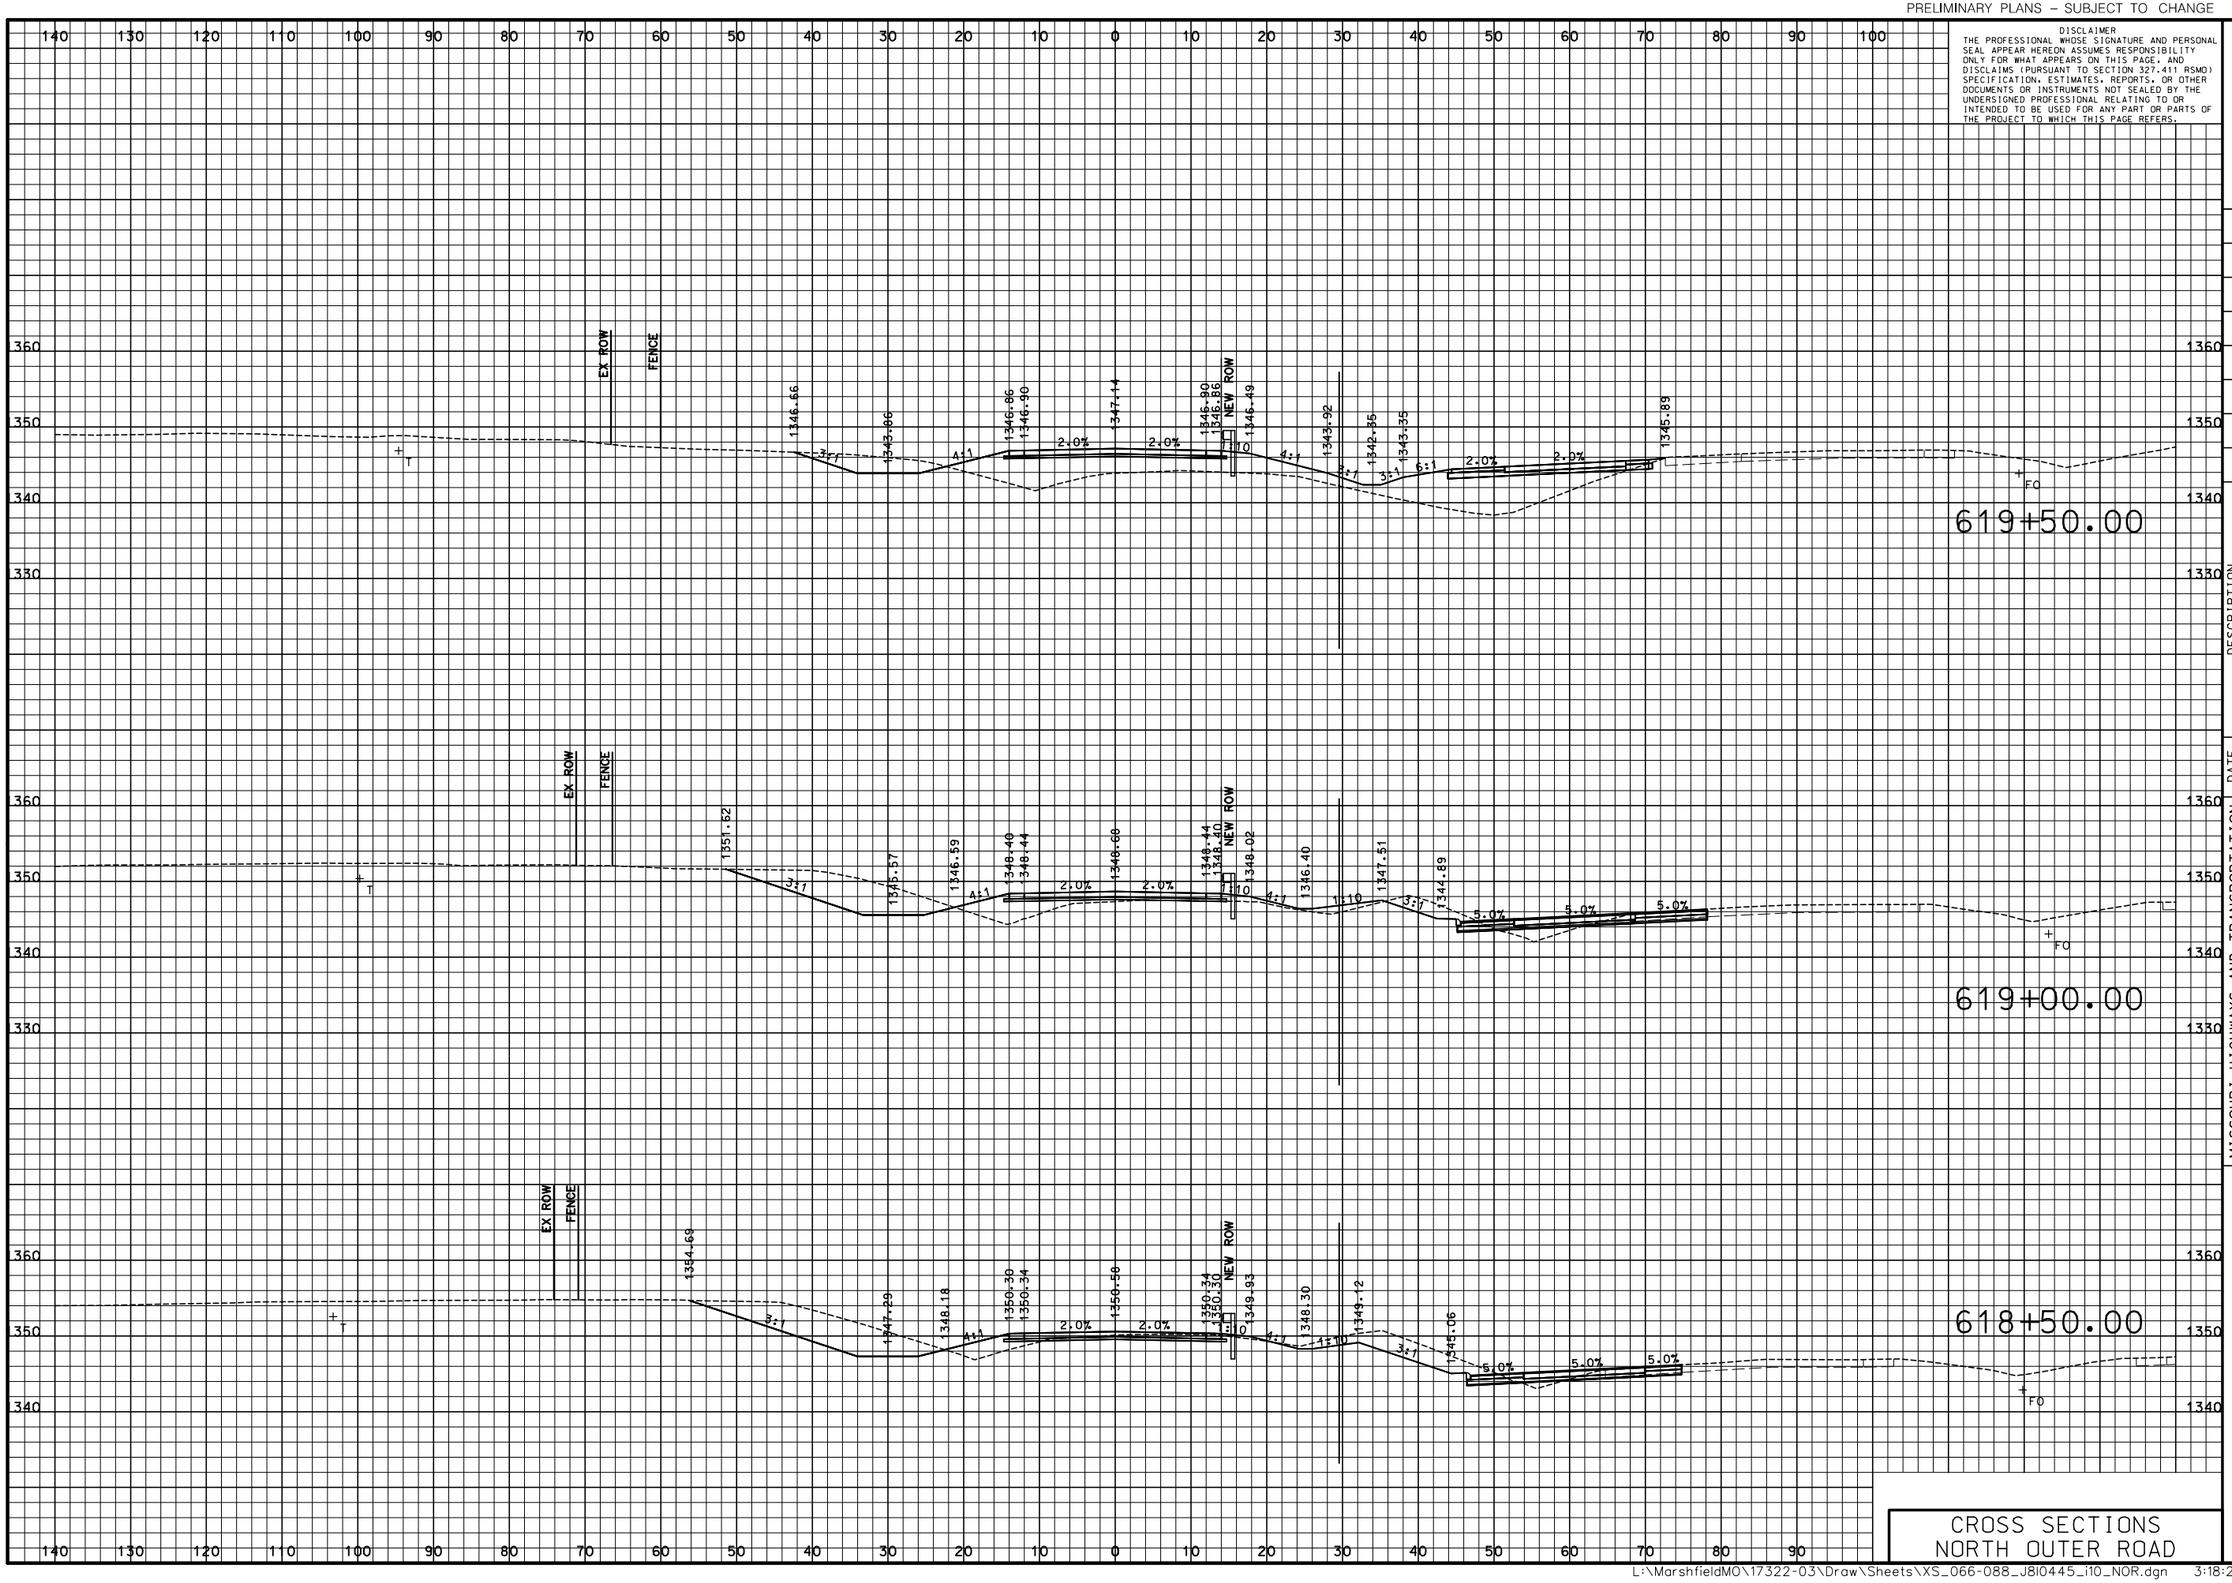

DISCLAIMER
THE PROFESSIONAL WHOSE SIGNATURE AND PERSONAL SEAL APPEAR HEREON ASSUMES RESPONSIBILITY ONLY FOR WHAT APPEARS ON THIS PAGE, AND DISCLAIMS (PURSUANT TO SECTION 327.411 RSMO) SPECIFICATION, ESTIMATES, REPORTS, OR OTHER DOCUMENTS OR INSTRUMENTS NOT SEALED BY THE UNDERSIGNED PROFESSIONAL RELATING TO OR INTENDED TO BE USED FOR ANY PART OR PARTS OF THE PROJECT TO WHICH THIS PAGE REFERS.

"THIS MEDIA SHOULD NOT BE CONSIDERED A CERTIFIED DOCUMENT."

DATE PREPARED: 3/9/2018

ROUTE	STATE
I-44	MO

DISTRICT	SHEET NO.
SW	68

COUNTY: WEBSTER

JOB NO.: J8I0445

CONTRACT ID.:

PROJECT NO.:

BRIDGE NO.:

DESCRIPTION	DATE

MISSOURI HIGHWAYS AND TRANSPORTATION COMMISSION

105 WEST CAPITOL
JEFFERSON CITY, MO 65102
1-888-ASK-MODOT (1-888-275-6636)

©Copyright CMT, Inc.

CRAWFORD, MURPHY & TILLY, INC.
ONE MEMORIAL DRIVE, SUITE 500
ST. LOUIS, MO 63102 (314) 436-5500
ENGINEERING CORPORATION - 000631

IF A SEAL IS PRESENT ON THIS SHEET IT HAS BEEN ELECTRONICALLY SEALED AND DATED.

CROSS SECTIONS NORTH OUTER ROAD

L:\MarshfieldMO\17322-03\Draw\Sheets\XS_066-088_J8I0445_i10_NOR.dgn 3:18:28 PM 3/9/2018

PRELIMINARY PLANS – SUBJECT TO CHANGE

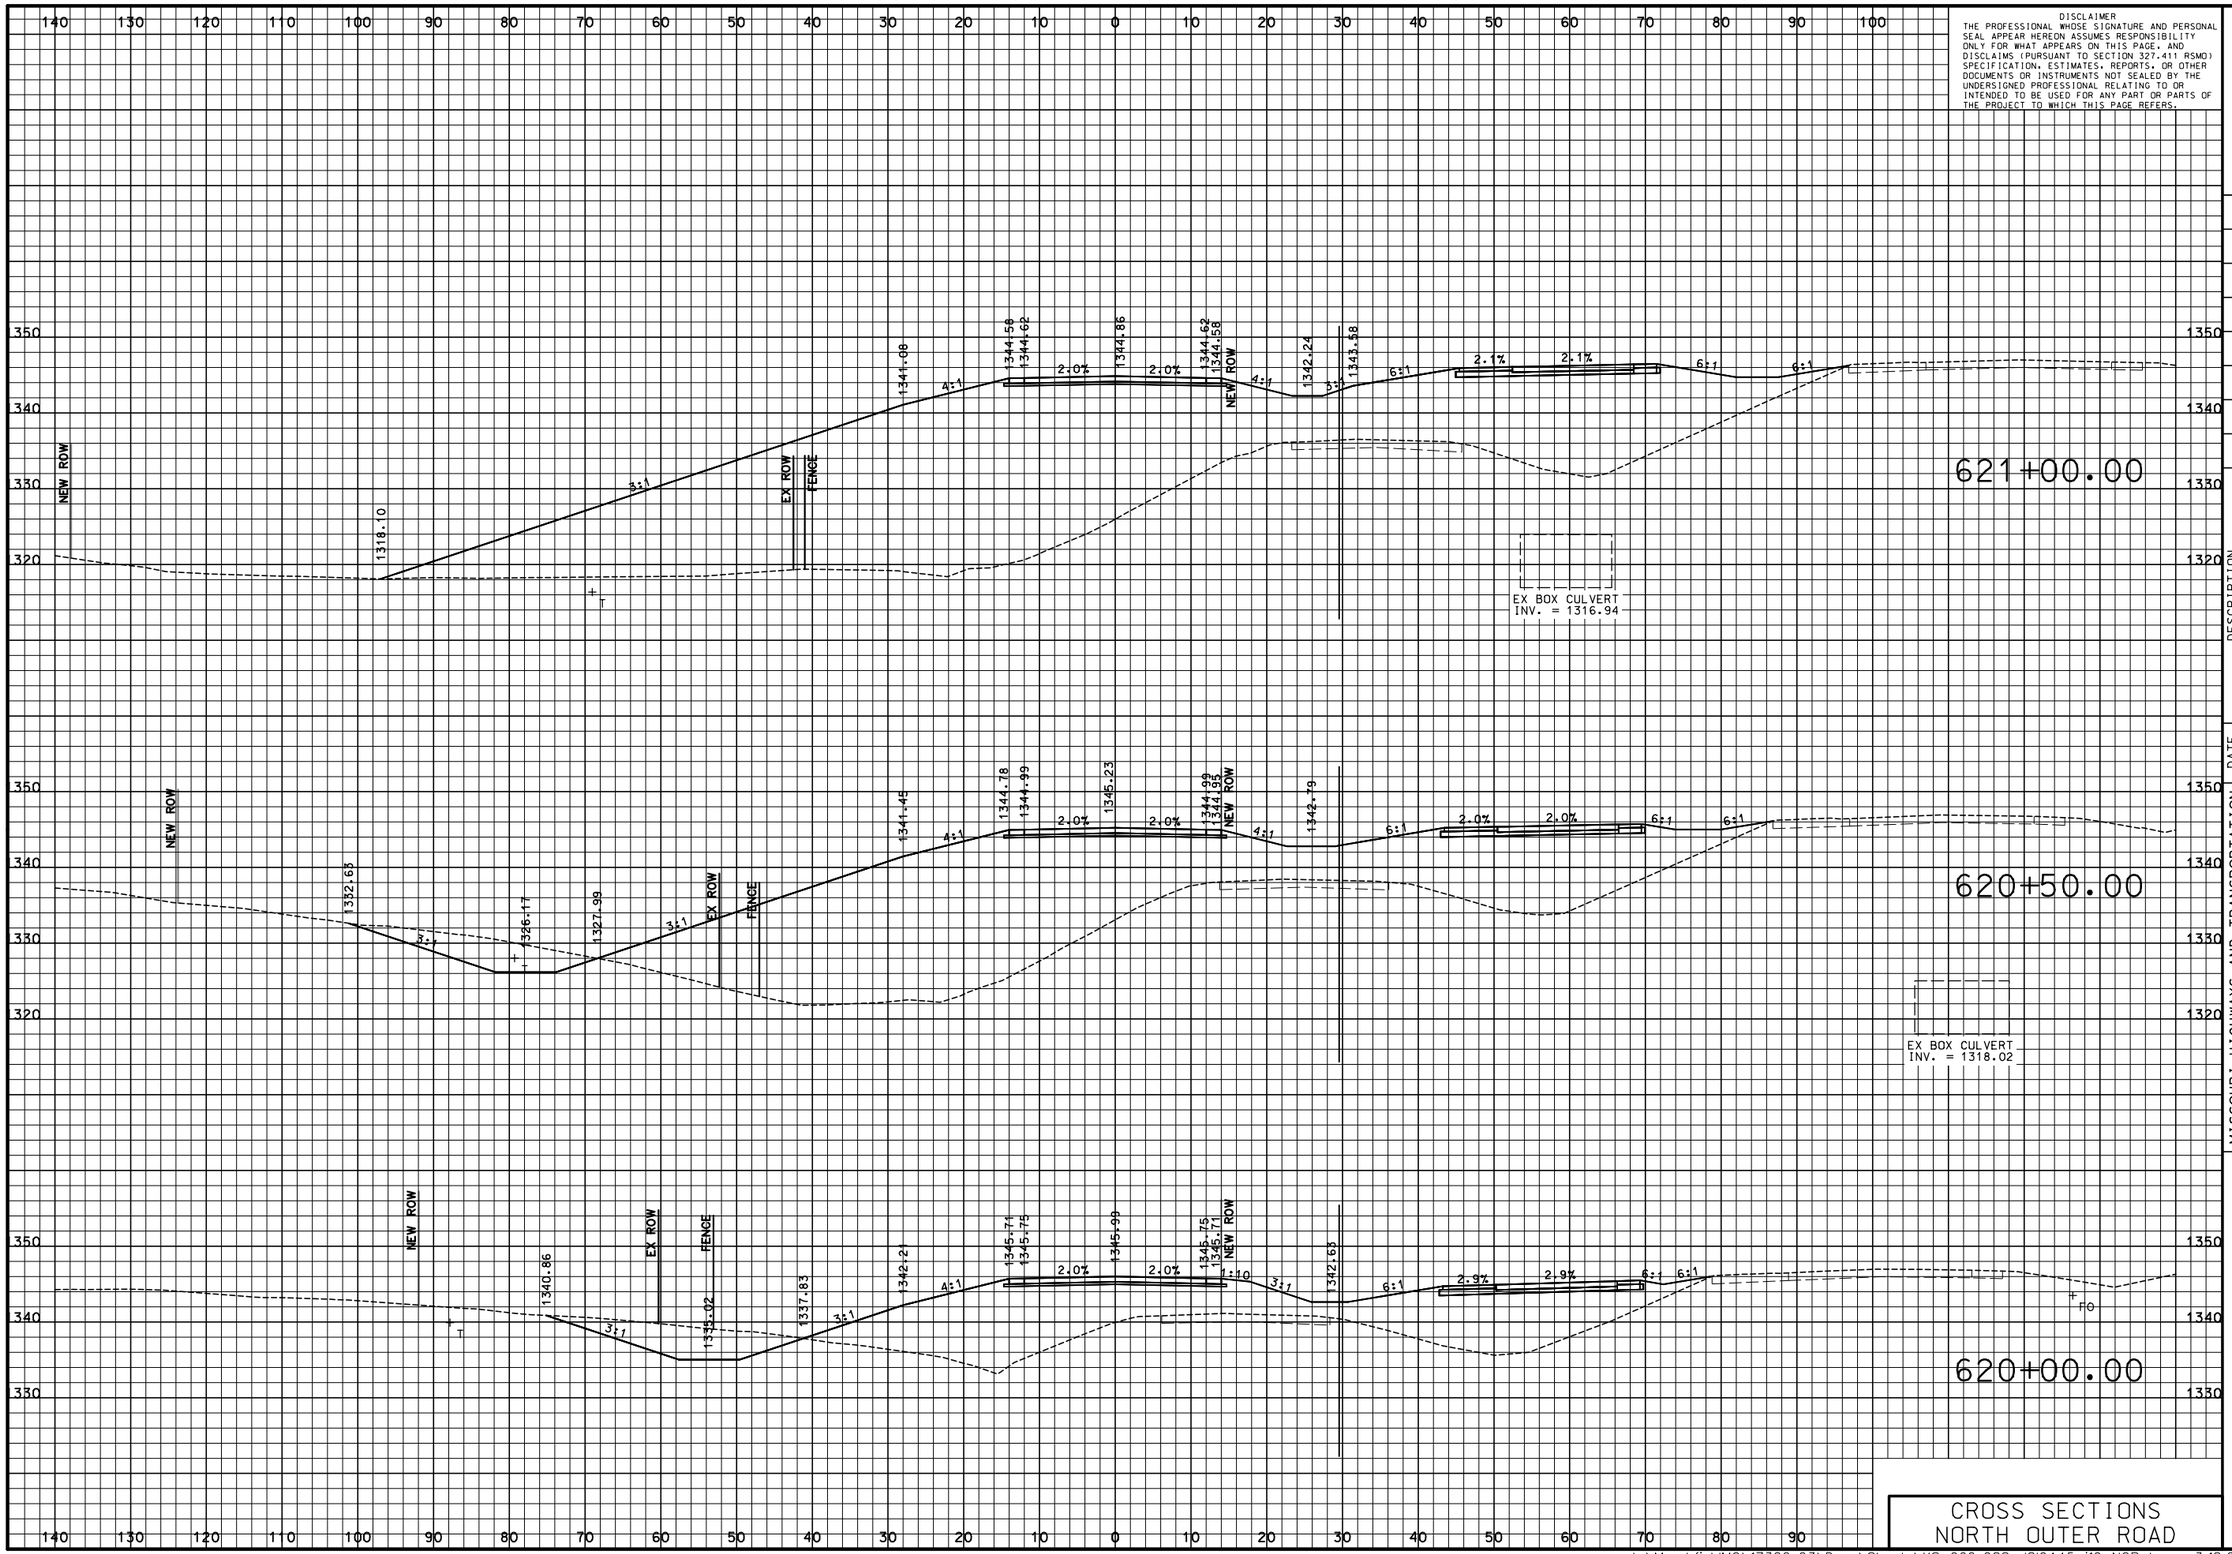

DISCLAIMER
THE PROFESSIONAL WHOSE SIGNATURE AND PERSONAL SEAL APPEAR HEREON ASSUMES RESPONSIBILITY ONLY FOR WHAT APPEARS ON THIS PAGE, AND DISCLAIMS (PURSUANT TO SECTION 327.411 RSMO) SPECIFICATION, ESTIMATES, REPORTS, OR OTHER DOCUMENTS OR INSTRUMENTS NOT SEALED BY THE UNDERSIGNED PROFESSIONAL RELATING TO OR INTENDED TO BE USED FOR ANY PART OR PARTS OF THE PROJECT TO WHICH THIS PAGE REFERS.

"THIS MEDIA SHOULD NOT BE CONSIDERED A CERTIFIED DOCUMENT."

DATE PREPARED	3/9/2018
ROUTE	I-44
STATE	MO
DISTRICT	SW
SHEET NO.	69
COUNTY	WEBSTER
JOB NO.	J8I0445
CONTRACT ID.	
PROJECT NO.	
BRIDGE NO.	

IF A SEAL IS PRESENT ON THIS SHEET IT HAS BEEN ELECTRONICALLY SEALED AND DATED.

DATE	DESCRIPTION

MISSOURI HIGHWAYS AND TRANSPORTATION COMMISSION

105 WEST CAPITOL
JEFFERSON CITY, MO 65102
1-888-ASK-MODOT (1-888-275-6636)

CMT
©Copyright CMT, Inc.
CRAWFORD, MURPHY & TILLY, INC.
ONE MEMORIAL DRIVE, SUITE 500
ST. LOUIS, MO 63102 (314) 436-5500
ENGINEERING CORPORATION - 000631

CROSS SECTIONS NORTH OUTER ROAD

L:\MarshfieldMO\17322-03\Draw\Sheets\XS_066-088_J8I0445_I10_NOR.dgn 3:18:29 PM 3/9/2018

PRELIMINARY PLANS – SUBJECT TO CHANGE

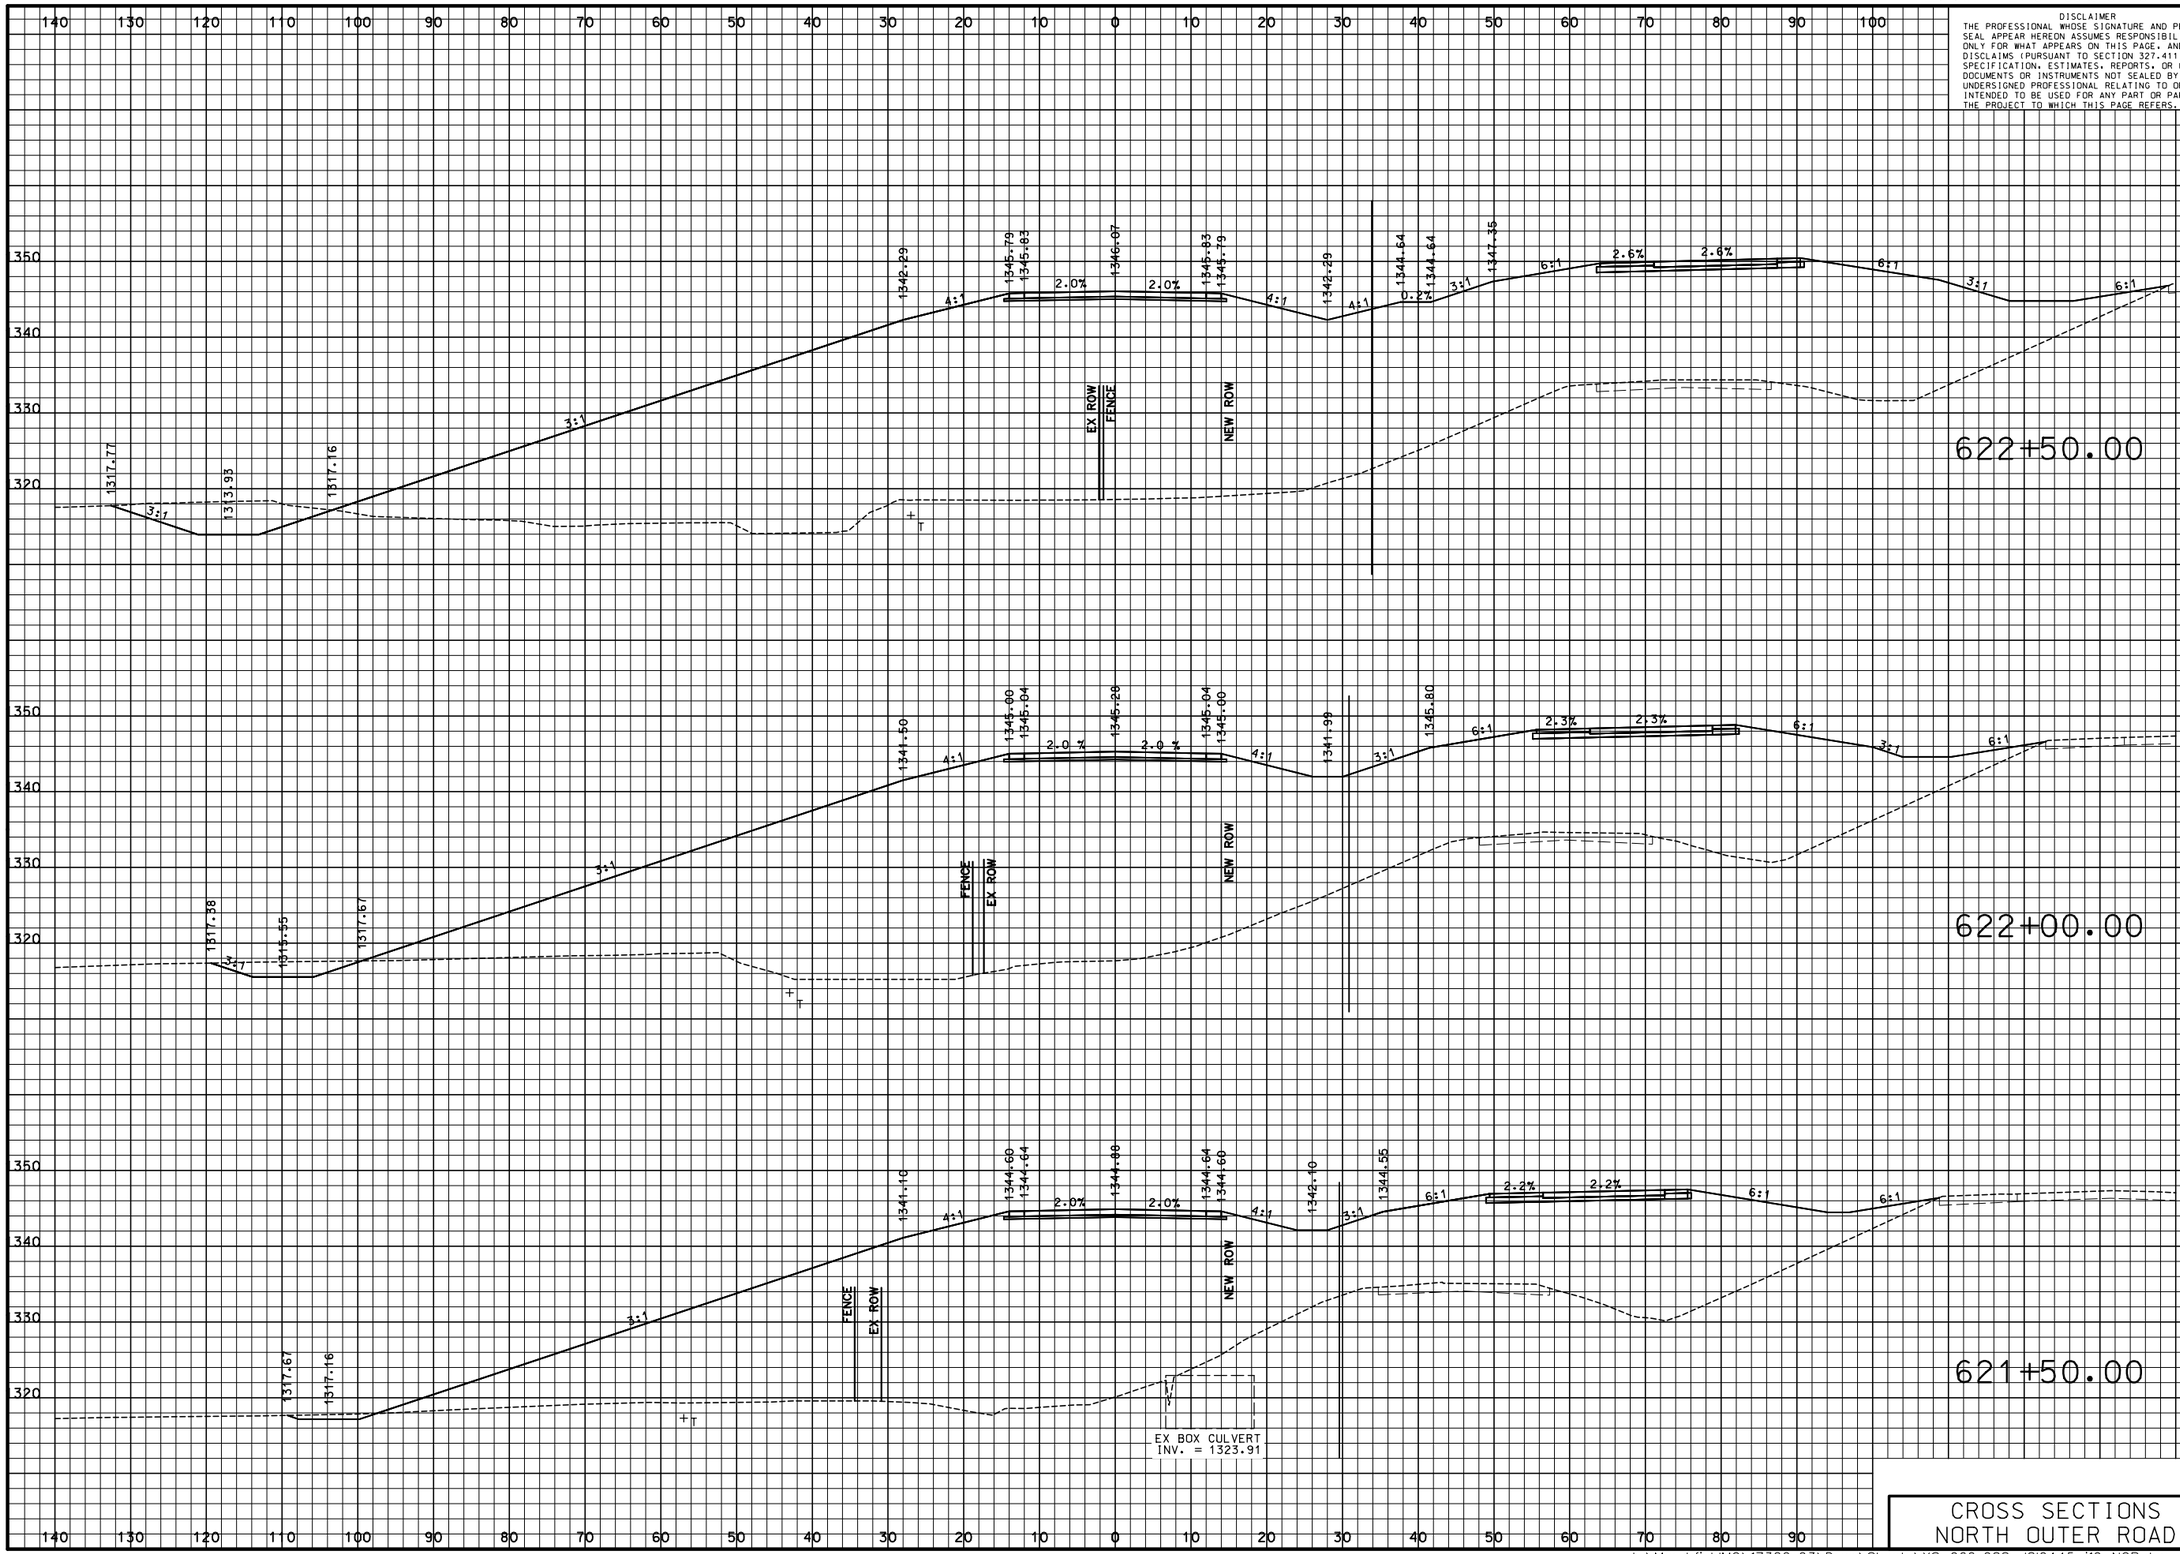

DISCLAIMER
THE PROFESSIONAL WHOSE SIGNATURE AND PERSONAL SEAL APPEAR HEREON ASSUMES RESPONSIBILITY ONLY FOR WHAT APPEARS ON THIS PAGE, AND DISCLAIMS (PURSUANT TO SECTION 327.411 RSMO) SPECIFICATION, ESTIMATES, REPORTS, OR OTHER DOCUMENTS OR INSTRUMENTS NOT SEALED BY THE UNDERSIGNED PROFESSIONAL RELATING TO OR INTENDED TO BE USED FOR ANY PART OR PARTS OF THE PROJECT TO WHICH THIS PAGE REFERS.

"THIS MEDIA SHOULD NOT BE CONSIDERED A CERTIFIED DOCUMENT."

DATE PREPARED
3/9/2018

ROUTE	STATE
I-44	MO
DISTRICT	SHEET NO.
SW	70

COUNTY
WEBSTER

JOB NO.
J8I0445

CONTRACT ID.

PROJECT NO.

BRIDGE NO.

IF A SEAL IS PRESENT ON THIS SHEET IT HAS BEEN ELECTRONICALLY SEALED AND DATED.

DESCRIPTION	DATE

MISSOURI HIGHWAYS AND TRANSPORTATION COMMISSION

105 WEST CAPITOL
JEFFERSON CITY, MO 65102
1-888-ASK-MODOT (1-888-275-6636)

CMT
© Copyright CMT, Inc.
CRAWFORD, MURPHY, & TILLY, INC.
ONE MEMORIAL DRIVE, SUITE 500
ST. LOUIS, MO 63102 (314) 436-5500
ENGINEERING CORPORATION - 000631

CROSS SECTIONS NORTH OUTER ROAD

L:\MarshfieldMO\17322-03\Draw\Sheets\XS_066-088_J8I0445_I10_NOR.dgn 3:18:29 PM 3/9/2018

PRELIMINARY PLANS – SUBJECT TO CHANGE

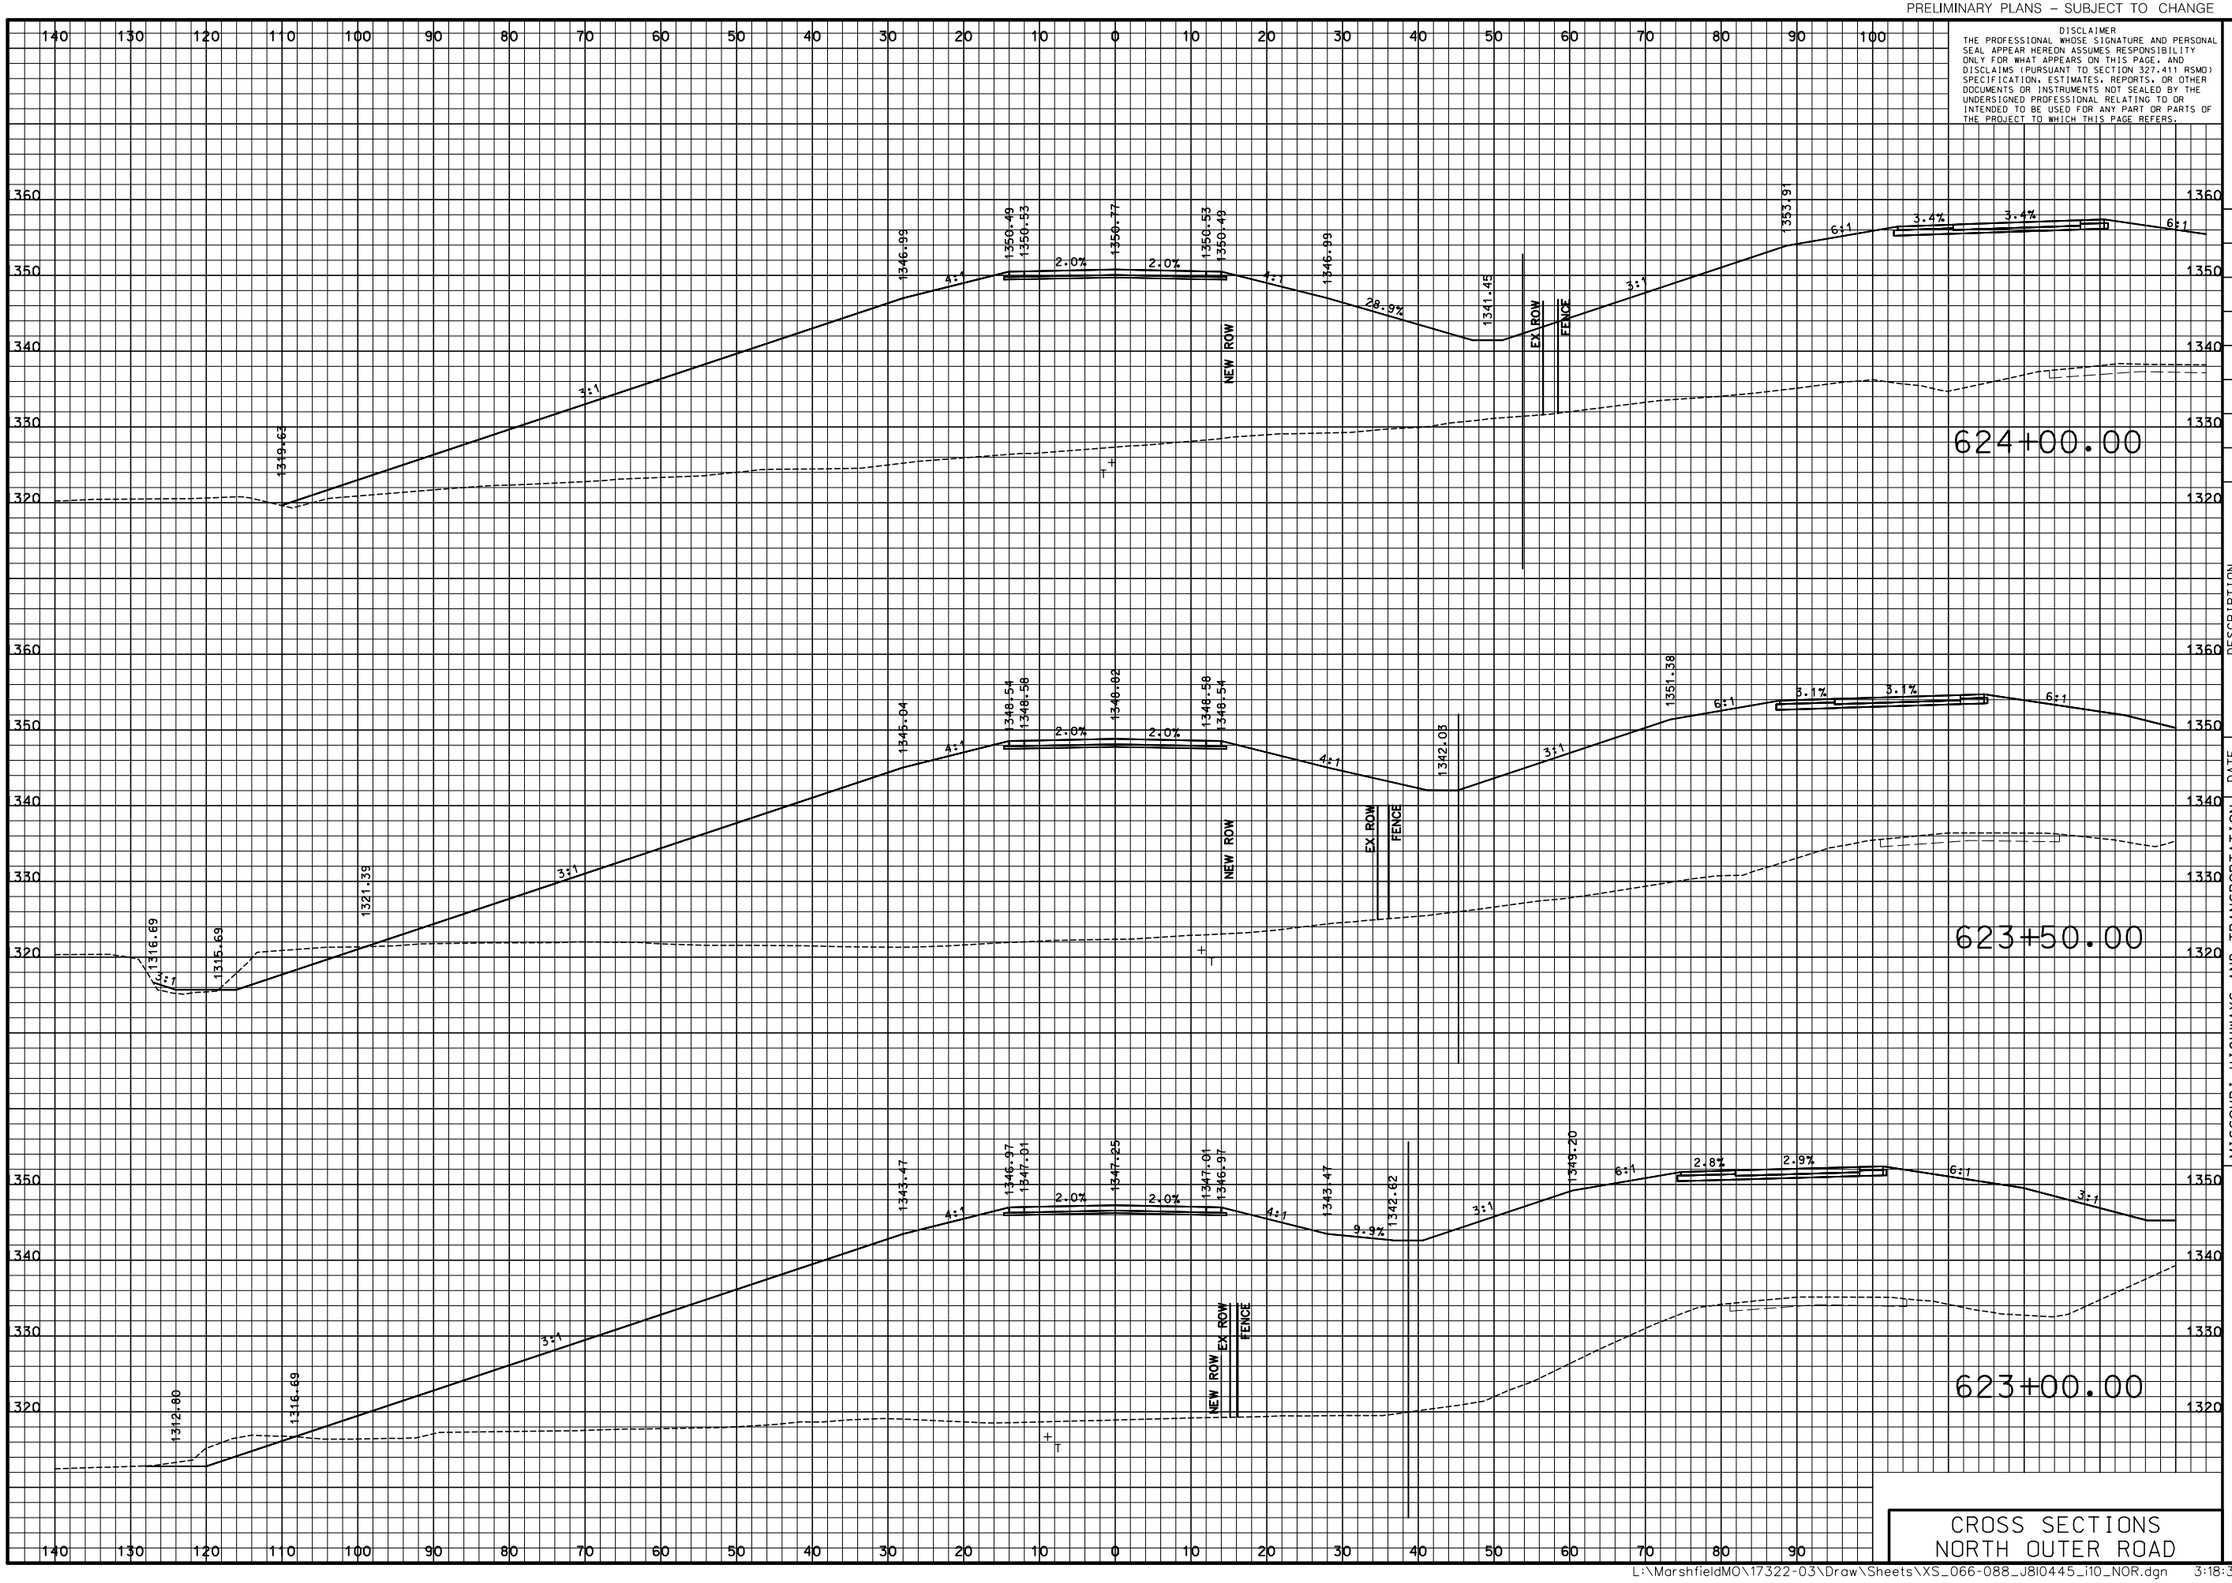

DISCLAIMER
THE PROFESSIONAL WHOSE SIGNATURE AND PERSONAL SEAL APPEAR HEREON ASSUMES RESPONSIBILITY ONLY FOR WHAT APPEARS ON THIS PAGE, AND DISCLAIMS (PURSUANT TO SECTION 327.411 RSMO) SPECIFICATION, ESTIMATES, REPORTS, OR OTHER DOCUMENTS OR INSTRUMENTS NOT SEALED BY THE UNDERSIGNED PROFESSIONAL RELATING TO OR INTENDED TO BE USED FOR ANY PART OR PARTS OF THE PROJECT TO WHICH THIS PAGE REFERS.

"THIS MEDIA SHOULD NOT BE CONSIDERED A CERTIFIED DOCUMENT."

DATE PREPARED
3/9/2018

ROUTE	STATE
I-44	MO
DISTRICT	SHEET NO.
SW	71

COUNTY
WEBSTER

JOB NO.
J8I0445

CONTRACT ID.

PROJECT NO.

BRIDGE NO.

IF A SEAL IS PRESENT ON THIS SHEET IT HAS BEEN ELECTRONICALLY SEALED AND DATED.

DESCRIPTION

DATE

MISSOURI HIGHWAYS AND TRANSPORTATION COMMISSION

105 WEST CAPITOL
JEFFERSON CITY, MO 65102
1-888-ASK-MODOT (1-888-275-6636)

CMT
CRAWFORD, MURPHY & TILLY, INC.
ONE MEMORIAL DRIVE, SUITE 500
ST. LOUIS, MO 63102 (314) 436-5500
ENGINEERING CORPORATION - 000631
©Copyright CMT, Inc.

CROSS SECTIONS NORTH OUTER ROAD

PRELIMINARY PLANS – SUBJECT TO CHANGE

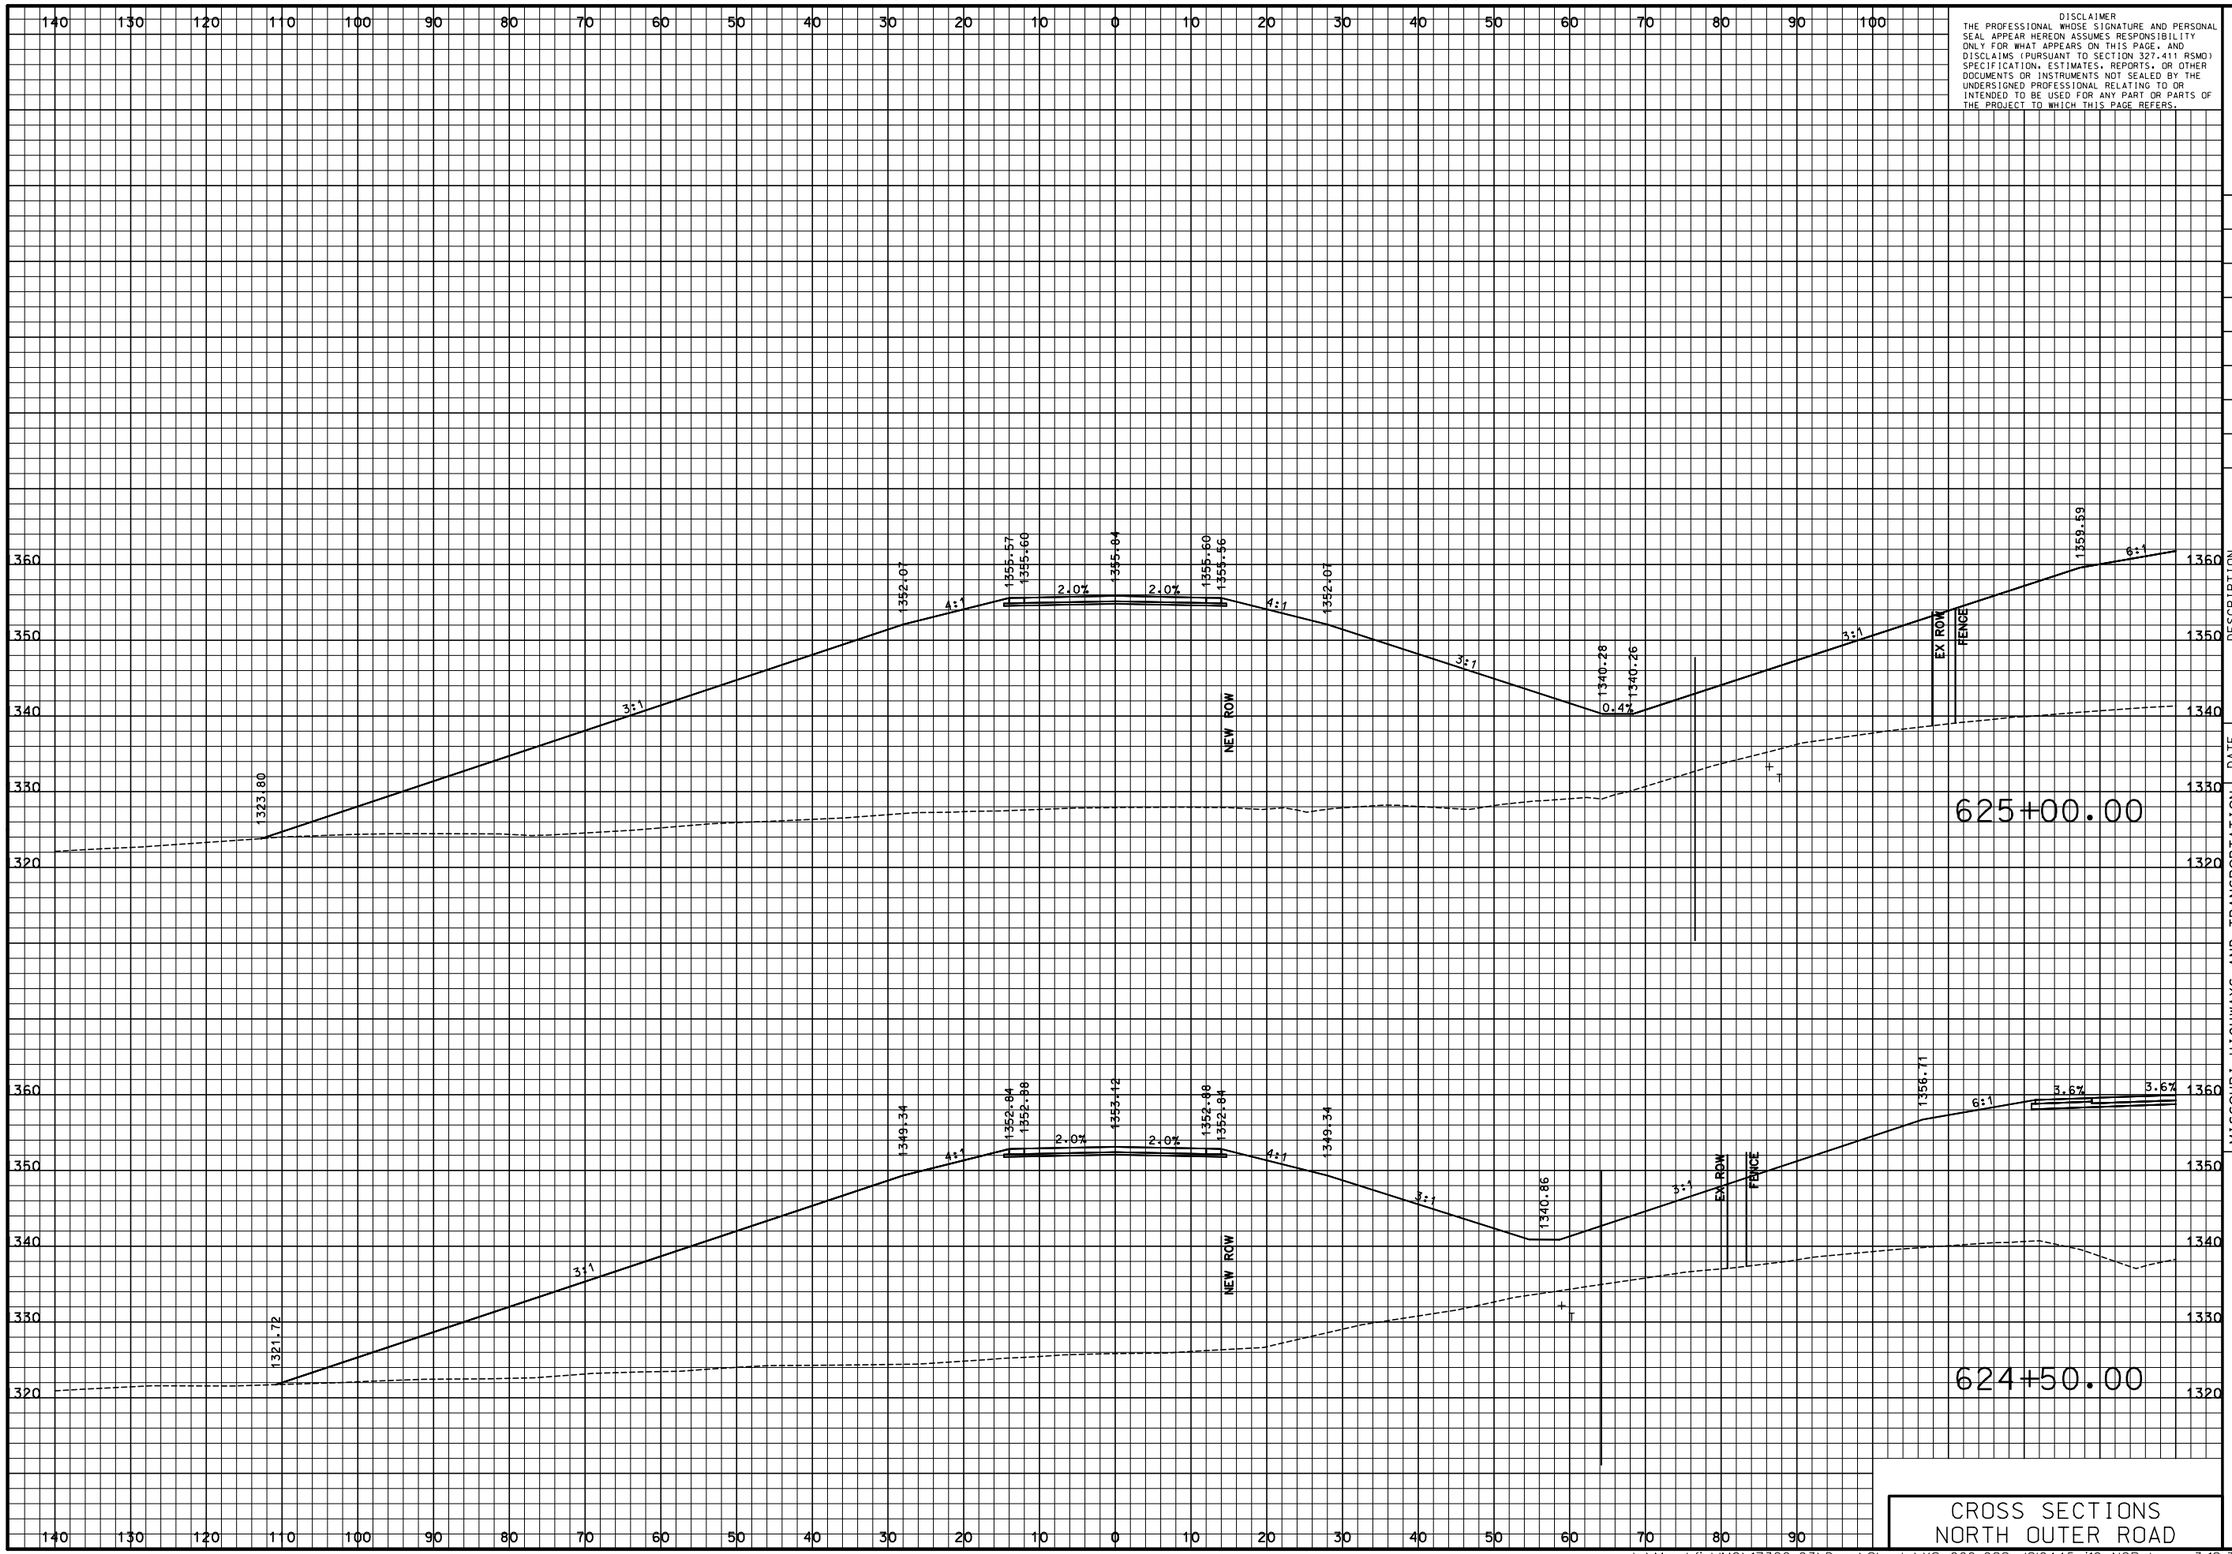

DISCLAIMER
THE PROFESSIONAL WHOSE SIGNATURE AND PERSONAL SEAL APPEAR HEREON ASSUMES RESPONSIBILITY ONLY FOR WHAT APPEARS ON THIS PAGE, AND DISCLAIMS (PURSUANT TO SECTION 327.411 RSMO) SPECIFICATION, ESTIMATES, REPORTS, OR OTHER DOCUMENTS OR INSTRUMENTS NOT SEALED BY THE UNDERSIGNED PROFESSIONAL RELATING TO OR INTENDED TO BE USED FOR ANY PART OR PARTS OF THE PROJECT TO WHICH THIS PAGE REFERS.

"THIS MEDIA SHOULD NOT BE CONSIDERED A CERTIFIED DOCUMENT."

DATE PREPARED
3/9/2018

ROUTE	STATE
I-44	MO

DISTRICT	SHEET NO.
SW	72

COUNTY
WEBSTER

JOB NO.
J8I0445

CONTRACT ID.

PROJECT NO.

BRIDGE NO.

DESCRIPTION	DATE

IF A SEAL IS PRESENT ON THIS SHEET IT HAS BEEN ELECTRONICALLY SEALED AND DATED.

MISSOURI HIGHWAYS AND TRANSPORTATION COMMISSION

105 WEST CAPITOL
JEFFERSON CITY, MO 65102
1-888-ASK-MODOT (1-888-275-6636)

CMT
©Copyright CMT, Inc.
CRAWFORD, MURPHY & TILLY, INC.
ONE MEMORIAL DRIVE, SUITE 500
ST. LOUIS, MO 63102 (314) 436-5500
ENGINEERING CORPORATION - 000631

CROSS SECTIONS NORTH OUTER ROAD

L:\MarshfieldMO\17322-03\Draw\Sheets\XS_066-088_J8I0445_i10_NOR.dgn 3:18:30 PM 3/9/2018

PRELIMINARY PLANS – SUBJECT TO CHANGE

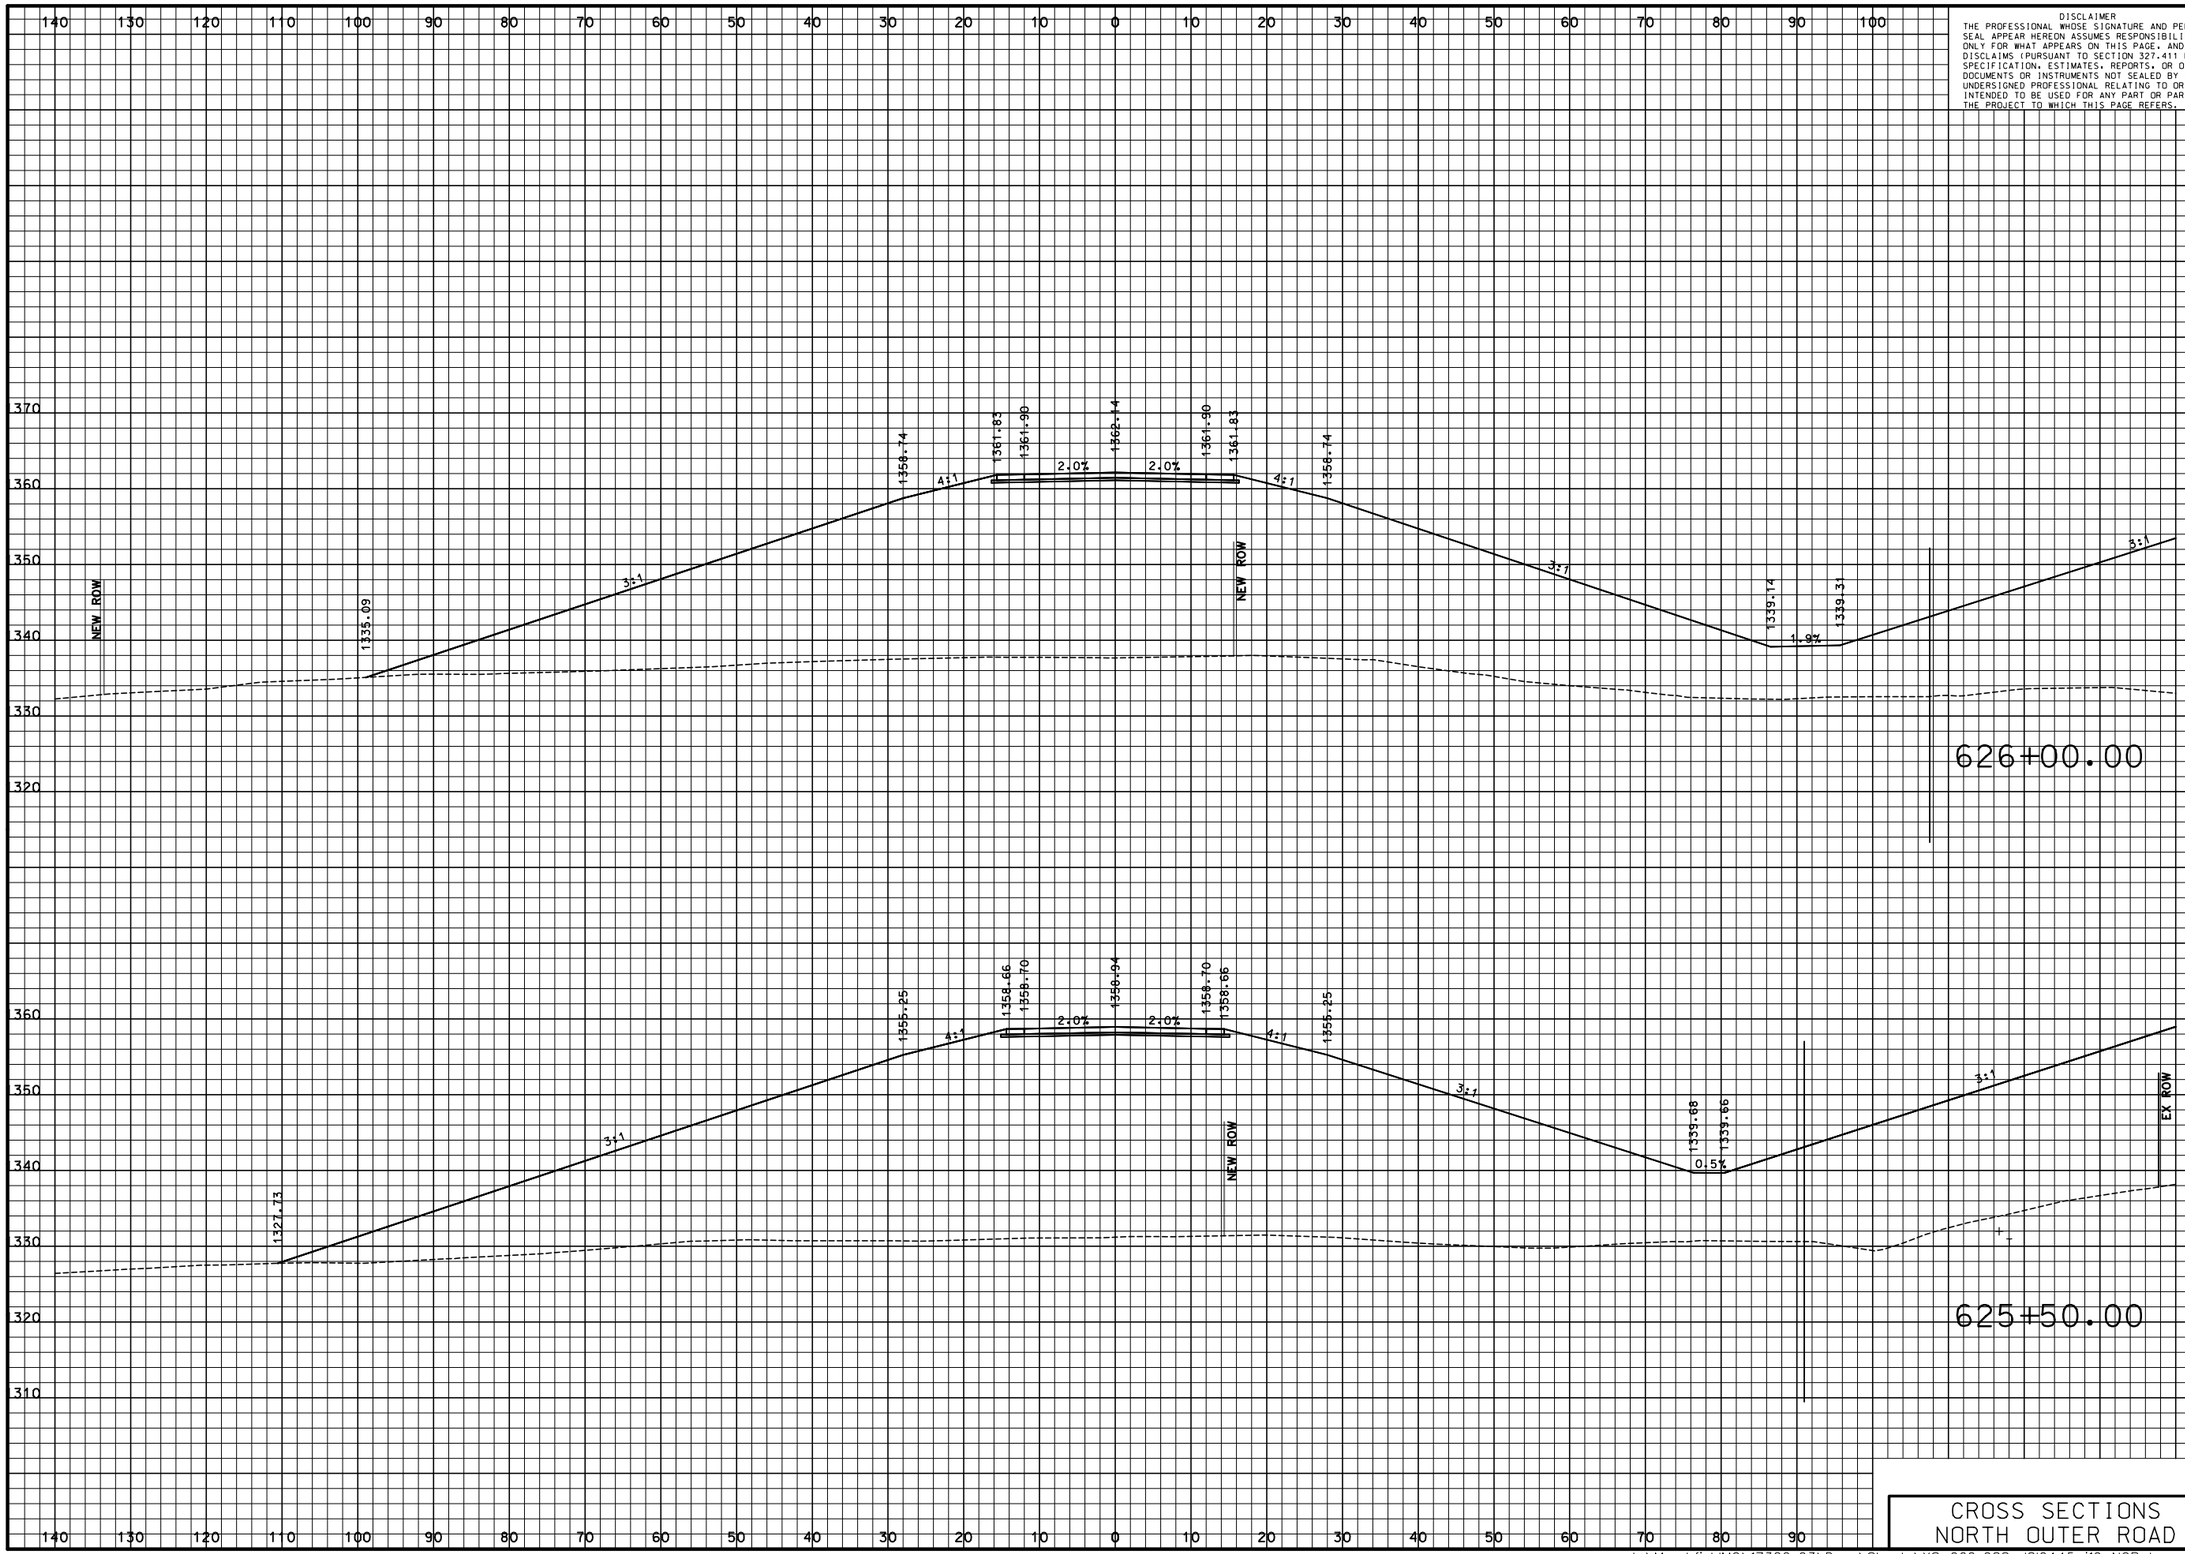

DISCLAIMER
THE PROFESSIONAL WHOSE SIGNATURE AND PERSONAL SEAL APPEAR HEREON ASSUMES RESPONSIBILITY ONLY FOR WHAT APPEARS ON THIS PAGE, AND DISCLAIMS (PURSUANT TO SECTION 327.411 RSMO) SPECIFICATION, ESTIMATES, REPORTS, OR OTHER DOCUMENTS OR INSTRUMENTS NOT SEALED BY THE UNDERSIGNED PROFESSIONAL RELATING TO OR INTENDED TO BE USED FOR ANY PART OR PARTS OF THE PROJECT TO WHICH THIS PAGE REFERS.

"THIS MEDIA SHOULD NOT BE CONSIDERED A CERTIFIED DOCUMENT."

DATE PREPARED: 3/9/2018

ROUTE	STATE
I-44	MO

DISTRICT	SHEET NO.
SW	73

COUNTY: WEBSTER

JOB NO.: J8I0445

CONTRACT ID.:

PROJECT NO.:

BRIDGE NO.:

DESCRIPTION	DATE

IF A SEAL IS PRESENT ON THIS SHEET IT HAS BEEN ELECTRONICALLY SEALED AND DATED.

MISSOURI HIGHWAYS AND TRANSPORTATION COMMISSION

MoDOT
105 WEST CAPITOL
JEFFERSON CITY, MO 65102
1-888-ASK-MODOT (1-888-275-6636)

CMT
©Copyright CMT, Inc.
CRAWFORD, MURPHY & TILLY, INC.
ONE MEMORIAL DRIVE, SUITE 500
ST. LOUIS, MO 63102 (314) 436-5500
ENGINEERING CORPORATION - 000631

CROSS SECTIONS NORTH OUTER ROAD

L:\MarshfieldMO\17322-03\Draw\Sheets\XS_066-088_J8I0445_i10_NOR.dgn 3:18:31 PM 3/9/2018

PRELIMINARY PLANS – SUBJECT TO CHANGE

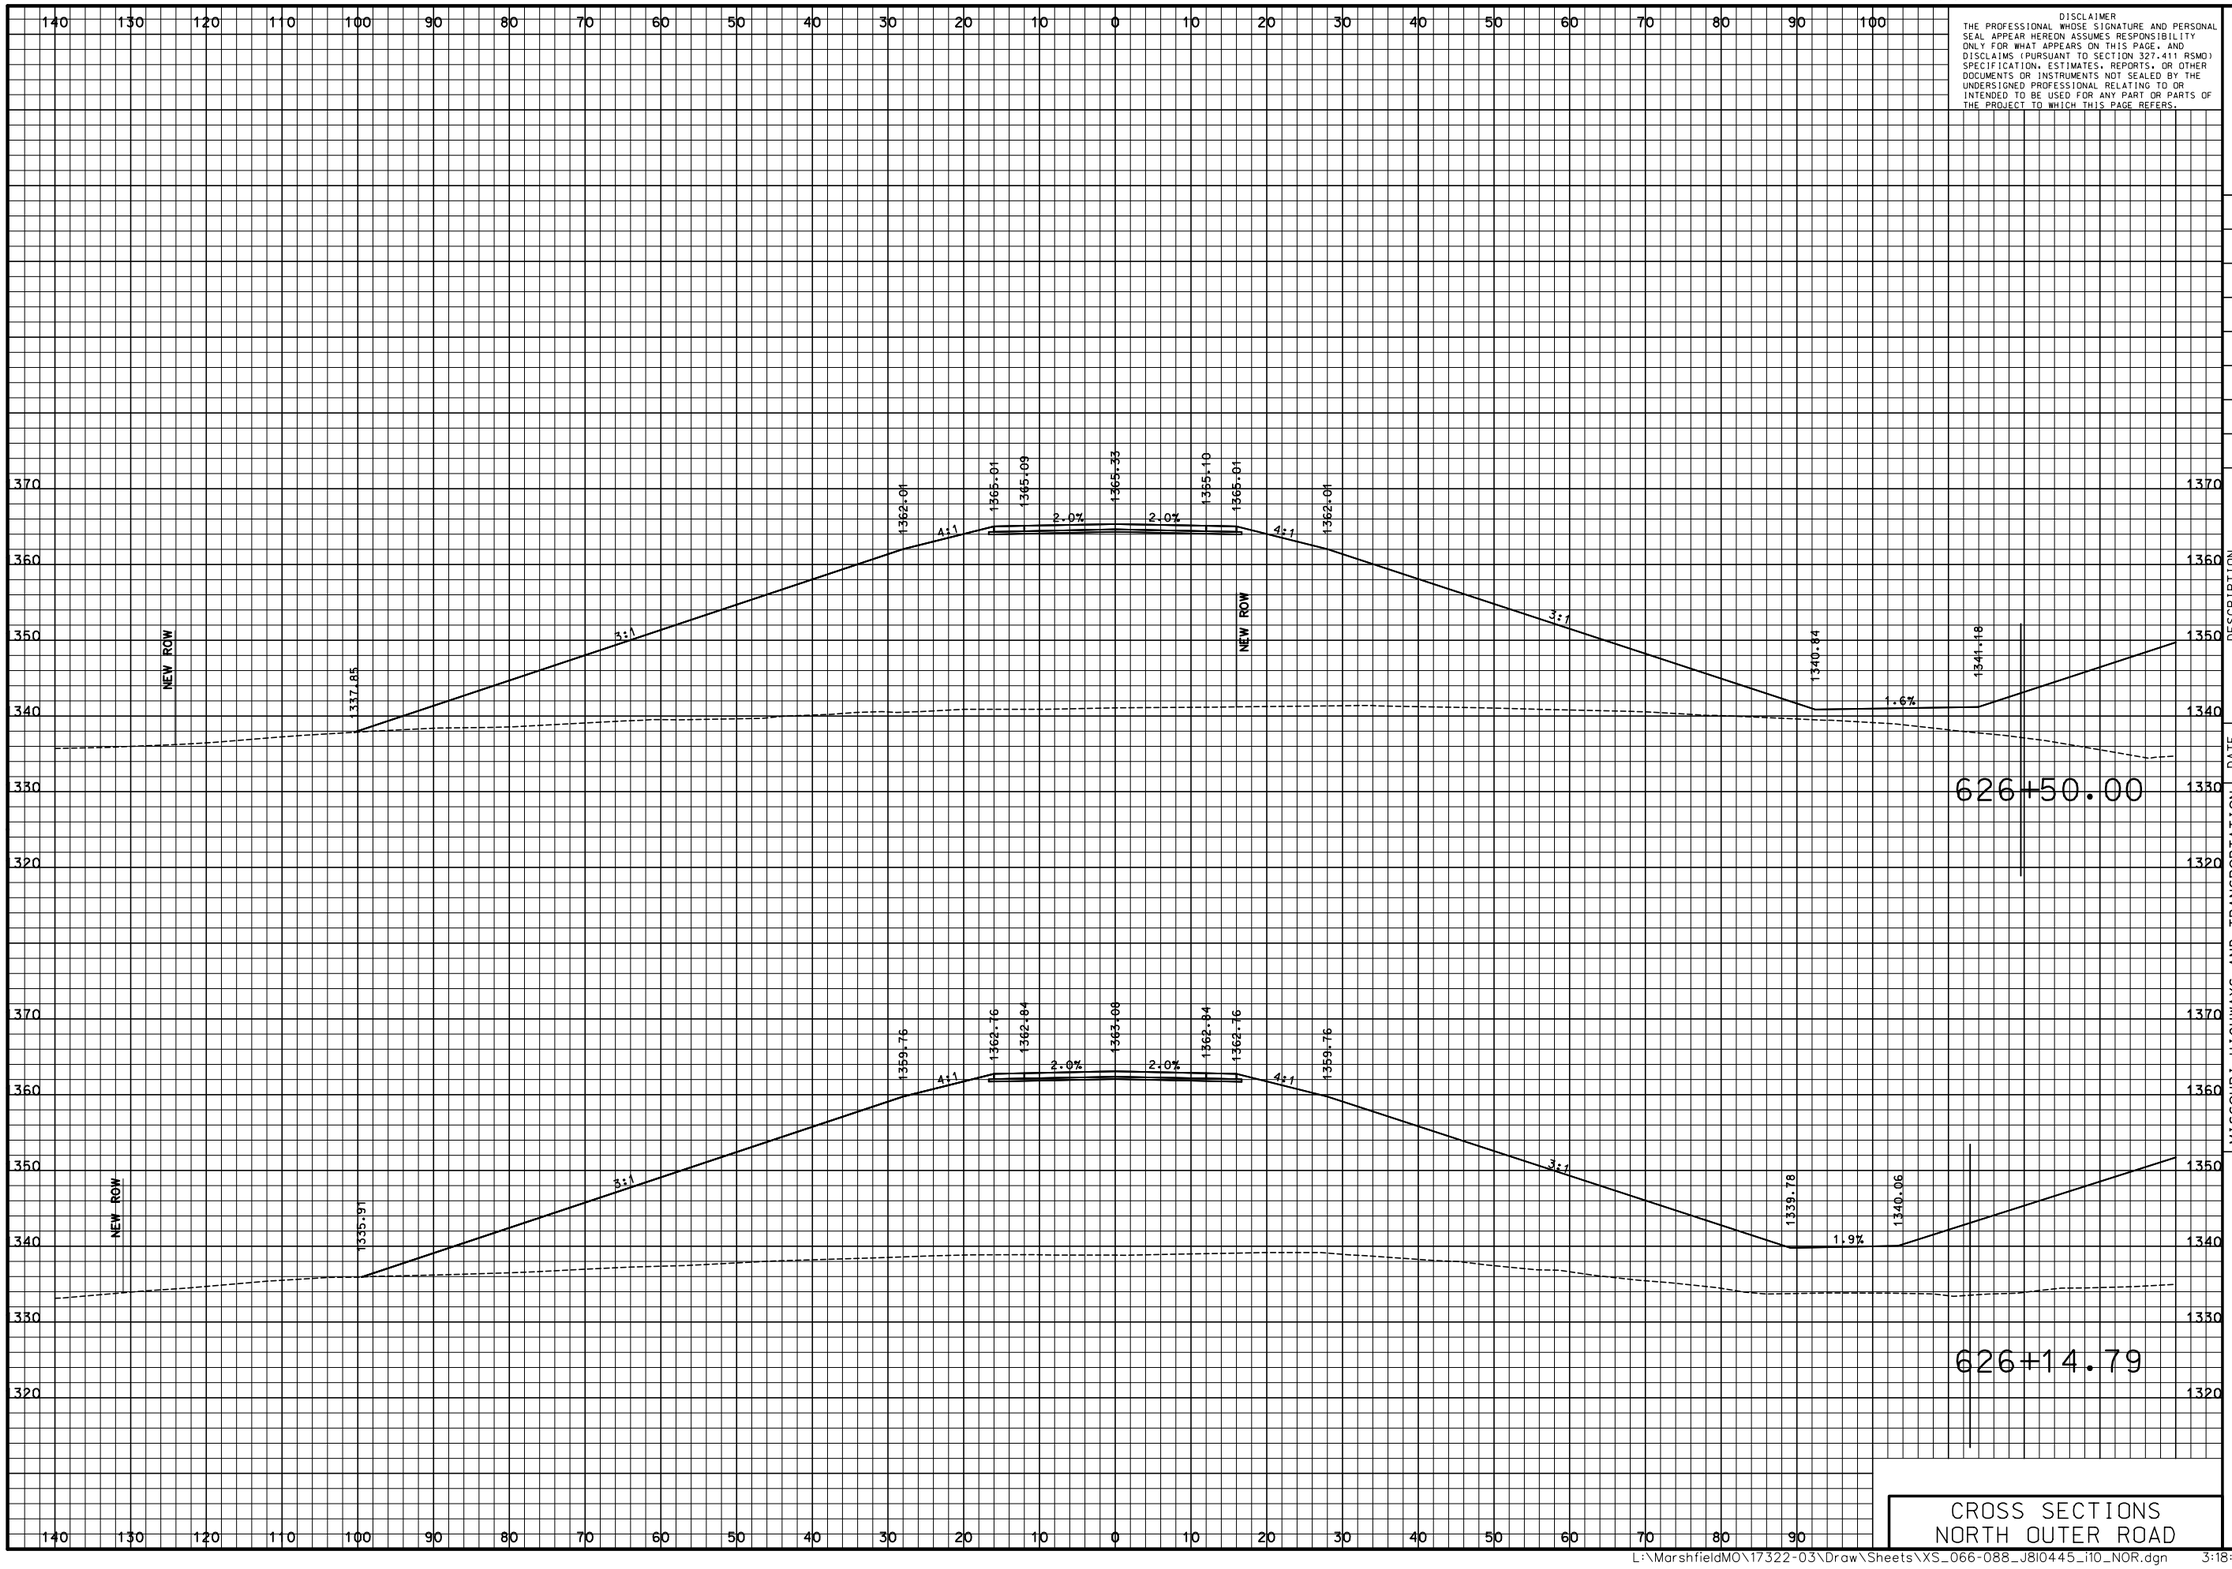

DISCLAIMER
THE PROFESSIONAL WHOSE SIGNATURE AND PERSONAL SEAL APPEAR HEREON ASSUMES RESPONSIBILITY ONLY FOR WHAT APPEARS ON THIS PAGE, AND DISCLAIMS (PURSUANT TO SECTION 327.411 RSMO) SPECIFICATION, ESTIMATES, REPORTS, OR OTHER DOCUMENTS OR INSTRUMENTS NOT SEALED BY THE UNDERSIGNED PROFESSIONAL RELATING TO OR INTENDED TO BE USED FOR ANY PART OR PARTS OF THE PROJECT TO WHICH THIS PAGE REFERS.

"THIS MEDIA SHOULD NOT BE CONSIDERED A CERTIFIED DOCUMENT."

DATE PREPARED
3/9/2018

ROUTE	STATE
I-44	MO

DISTRICT	SHEET NO.
SW	74

COUNTY
WEBSTER

JOB NO.
J8I0445

CONTRACT ID.

PROJECT NO.

BRIDGE NO.

DESCRIPTION	DATE

IF A SEAL IS PRESENT ON THIS SHEET IT HAS BEEN ELECTRONICALLY SEALED AND DATED.

MISSOURI HIGHWAYS AND TRANSPORTATION COMMISSION

MoDOT
105 WEST CAPITOL
JEFFERSON CITY, MO 65102
1-888-ASK-MODOT (1-888-275-6636)

CMT
©Copyright CMT, Inc.
CRAWFORD, MURPHY & TILLY, INC.
ONE MEMORIAL DRIVE, SUITE 500
ST. LOUIS, MO 63102 (314) 436-5500
ENGINEERING CORPORATION - 000631

CROSS SECTIONS
NORTH OUTER ROAD

L:\MarshfieldMO\17322-03\Draw\Sheets\XS_066-088_J8I0445_i10_NOR.dgn 3:18:31 PM 3/9/2018

PRELIMINARY PLANS – SUBJECT TO CHANGE

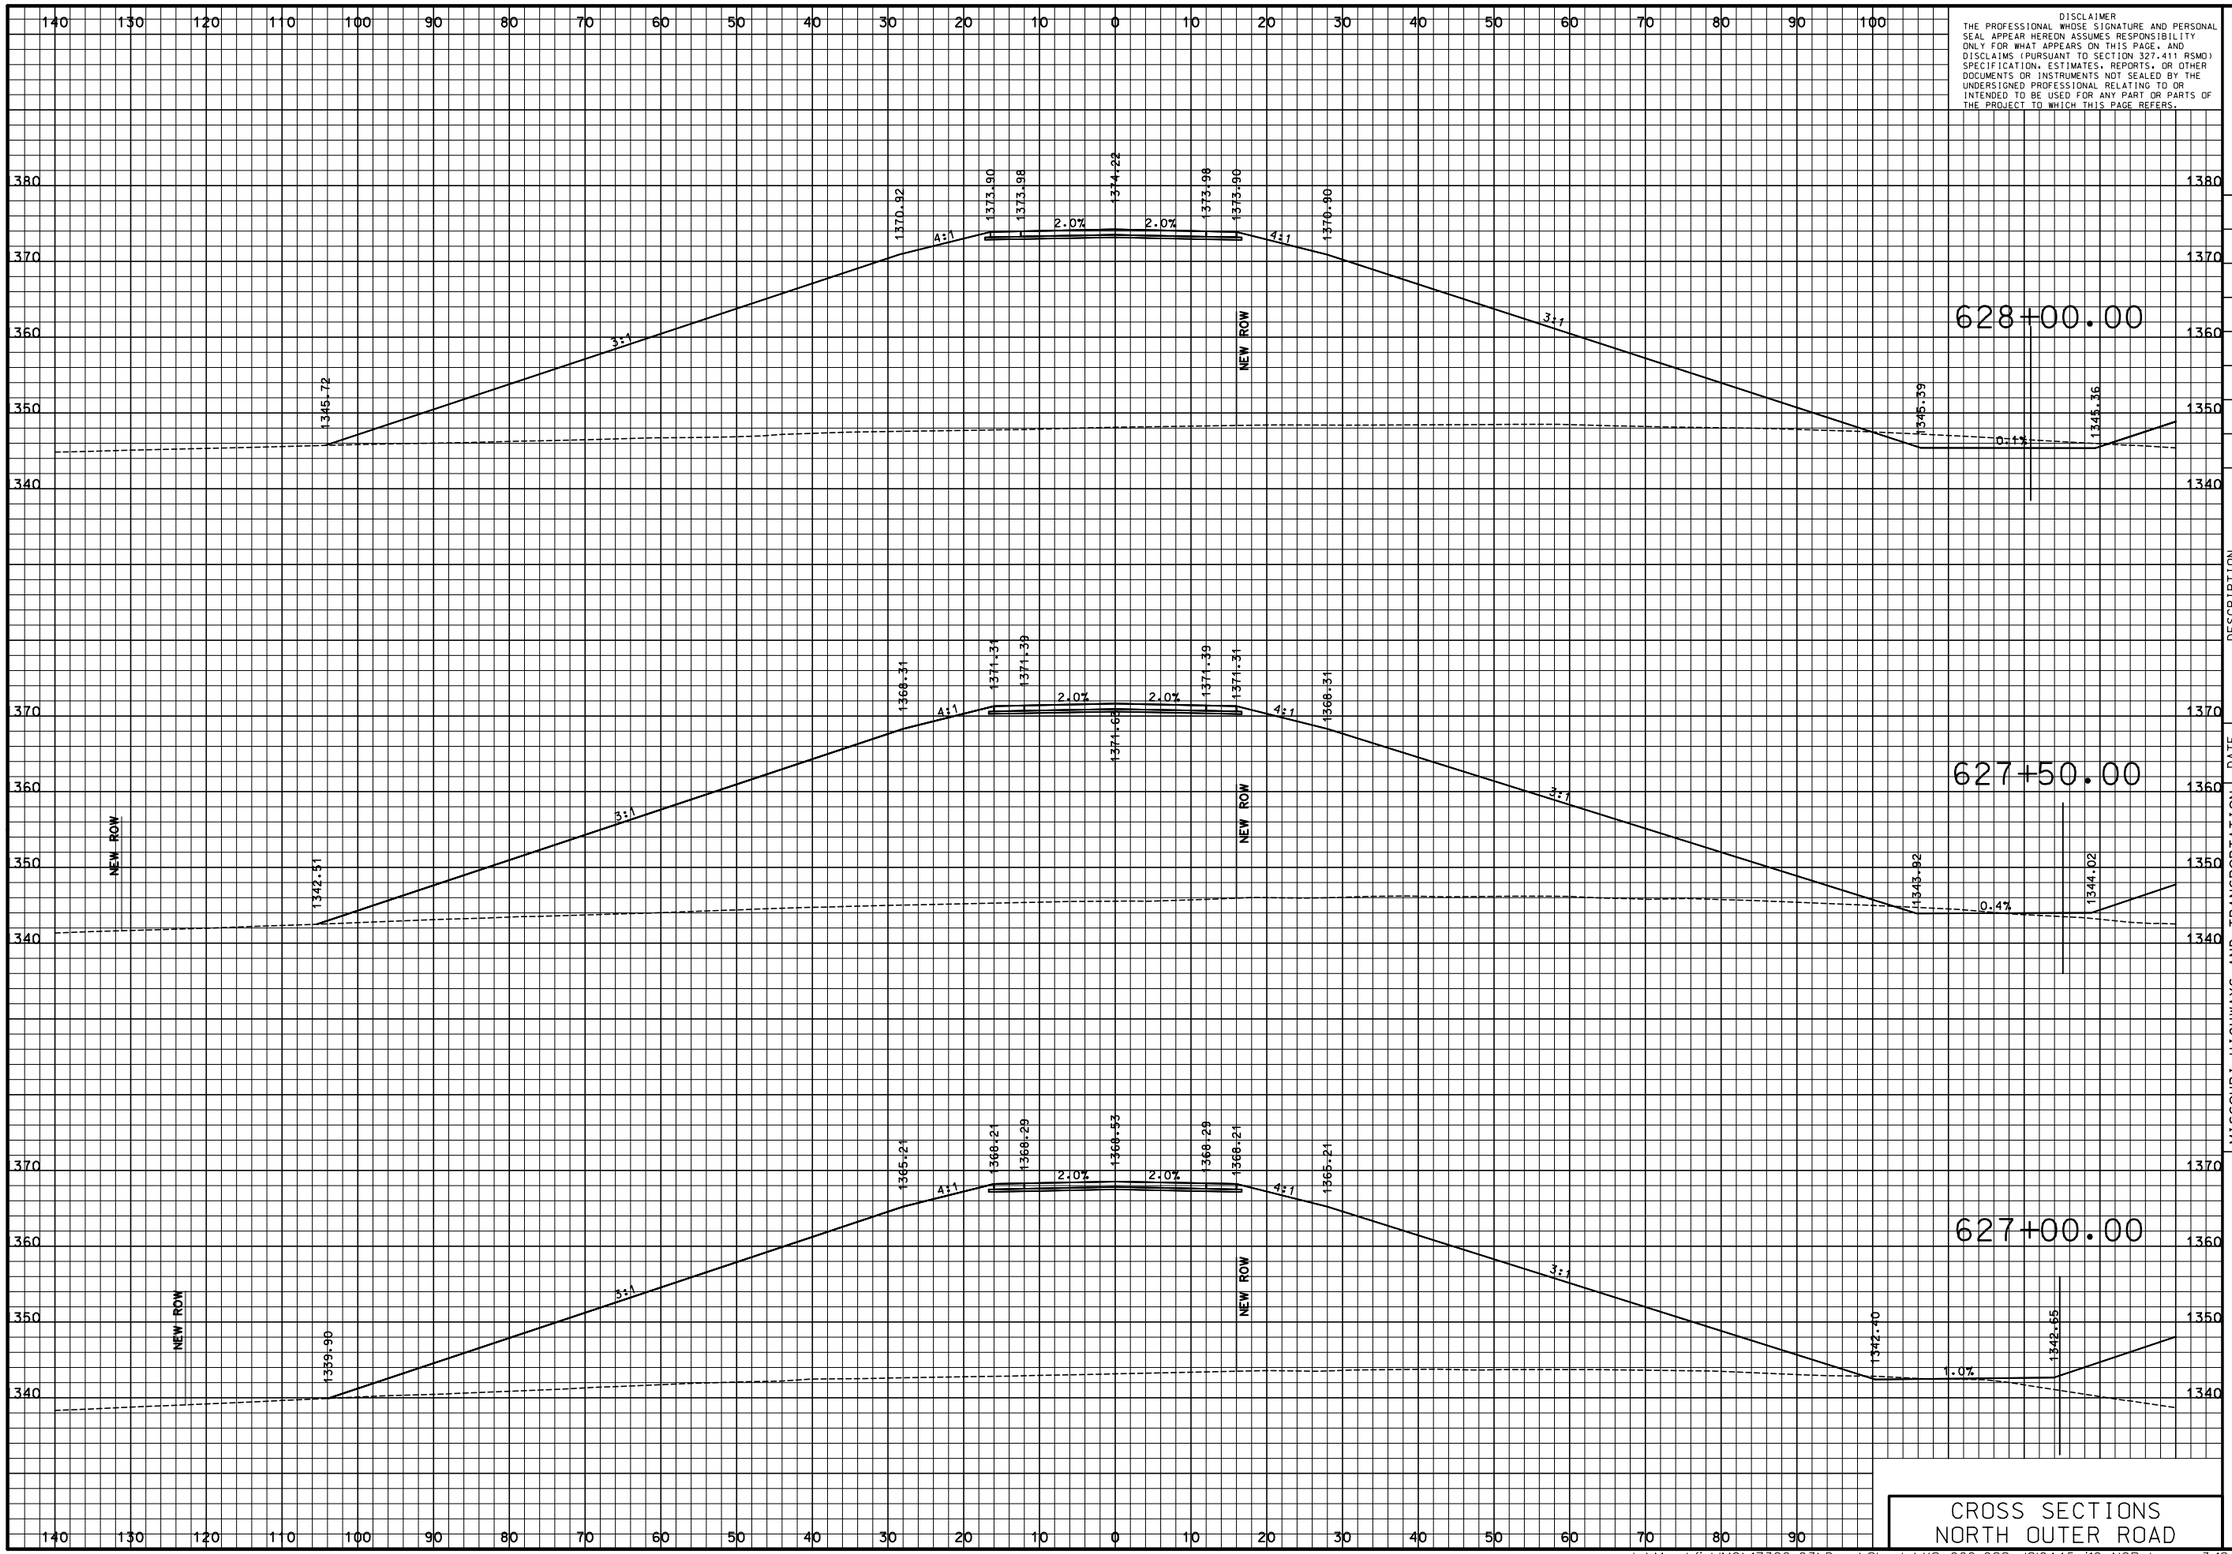

DISCLAIMER
THE PROFESSIONAL WHOSE SIGNATURE AND PERSONAL SEAL APPEAR HEREON ASSUMES RESPONSIBILITY ONLY FOR WHAT APPEARS ON THIS PAGE, AND DISCLAIMS (PURSUANT TO SECTION 327.411 RSMO) SPECIFICATION, ESTIMATES, REPORTS, OR OTHER DOCUMENTS OR INSTRUMENTS NOT SEALED BY THE UNDERSIGNED PROFESSIONAL RELATING TO OR INTENDED TO BE USED FOR ANY PART OR PARTS OF THE PROJECT TO WHICH THIS PAGE REFERS.

"THIS MEDIA SHOULD NOT BE CONSIDERED A CERTIFIED DOCUMENT."

DATE PREPARED: 3/9/2018

ROUTE	STATE
I-44	MO
DISTRICT	SHEET NO.
SW	75

COUNTY: WEBSTER

JOB NO.: J8I0445

CONTRACT ID.:

PROJECT NO.:

BRIDGE NO.:

DESCRIPTION | DATE

MISSOURI HIGHWAYS AND TRANSPORTATION COMMISSION

105 WEST CAPITOL
JEFFERSON CITY, MO 65102
1-888-ASK-MODOT (1-888-275-6636)

CMT
CRAWFORD, MURPHY & TILLY, INC.
ONE MEMORIAL DRIVE, SUITE 500
ST. LOUIS, MO 63102 (314) 436-5500
ENGINEERING CORPORATION - 000631

©Copyright CMT, Inc.

IF A SEAL IS PRESENT ON THIS SHEET IT HAS BEEN ELECTRONICALLY SEALED AND DATED.

CROSS SECTIONS NORTH OUTER ROAD

L:\MarshfieldMO\17322-03\Draw\Sheets\XS_066-088_J8I0445_i10_NOR.dgn 3:18:31 PM 3/9/2018

PRELIMINARY PLANS – SUBJECT TO CHANGE

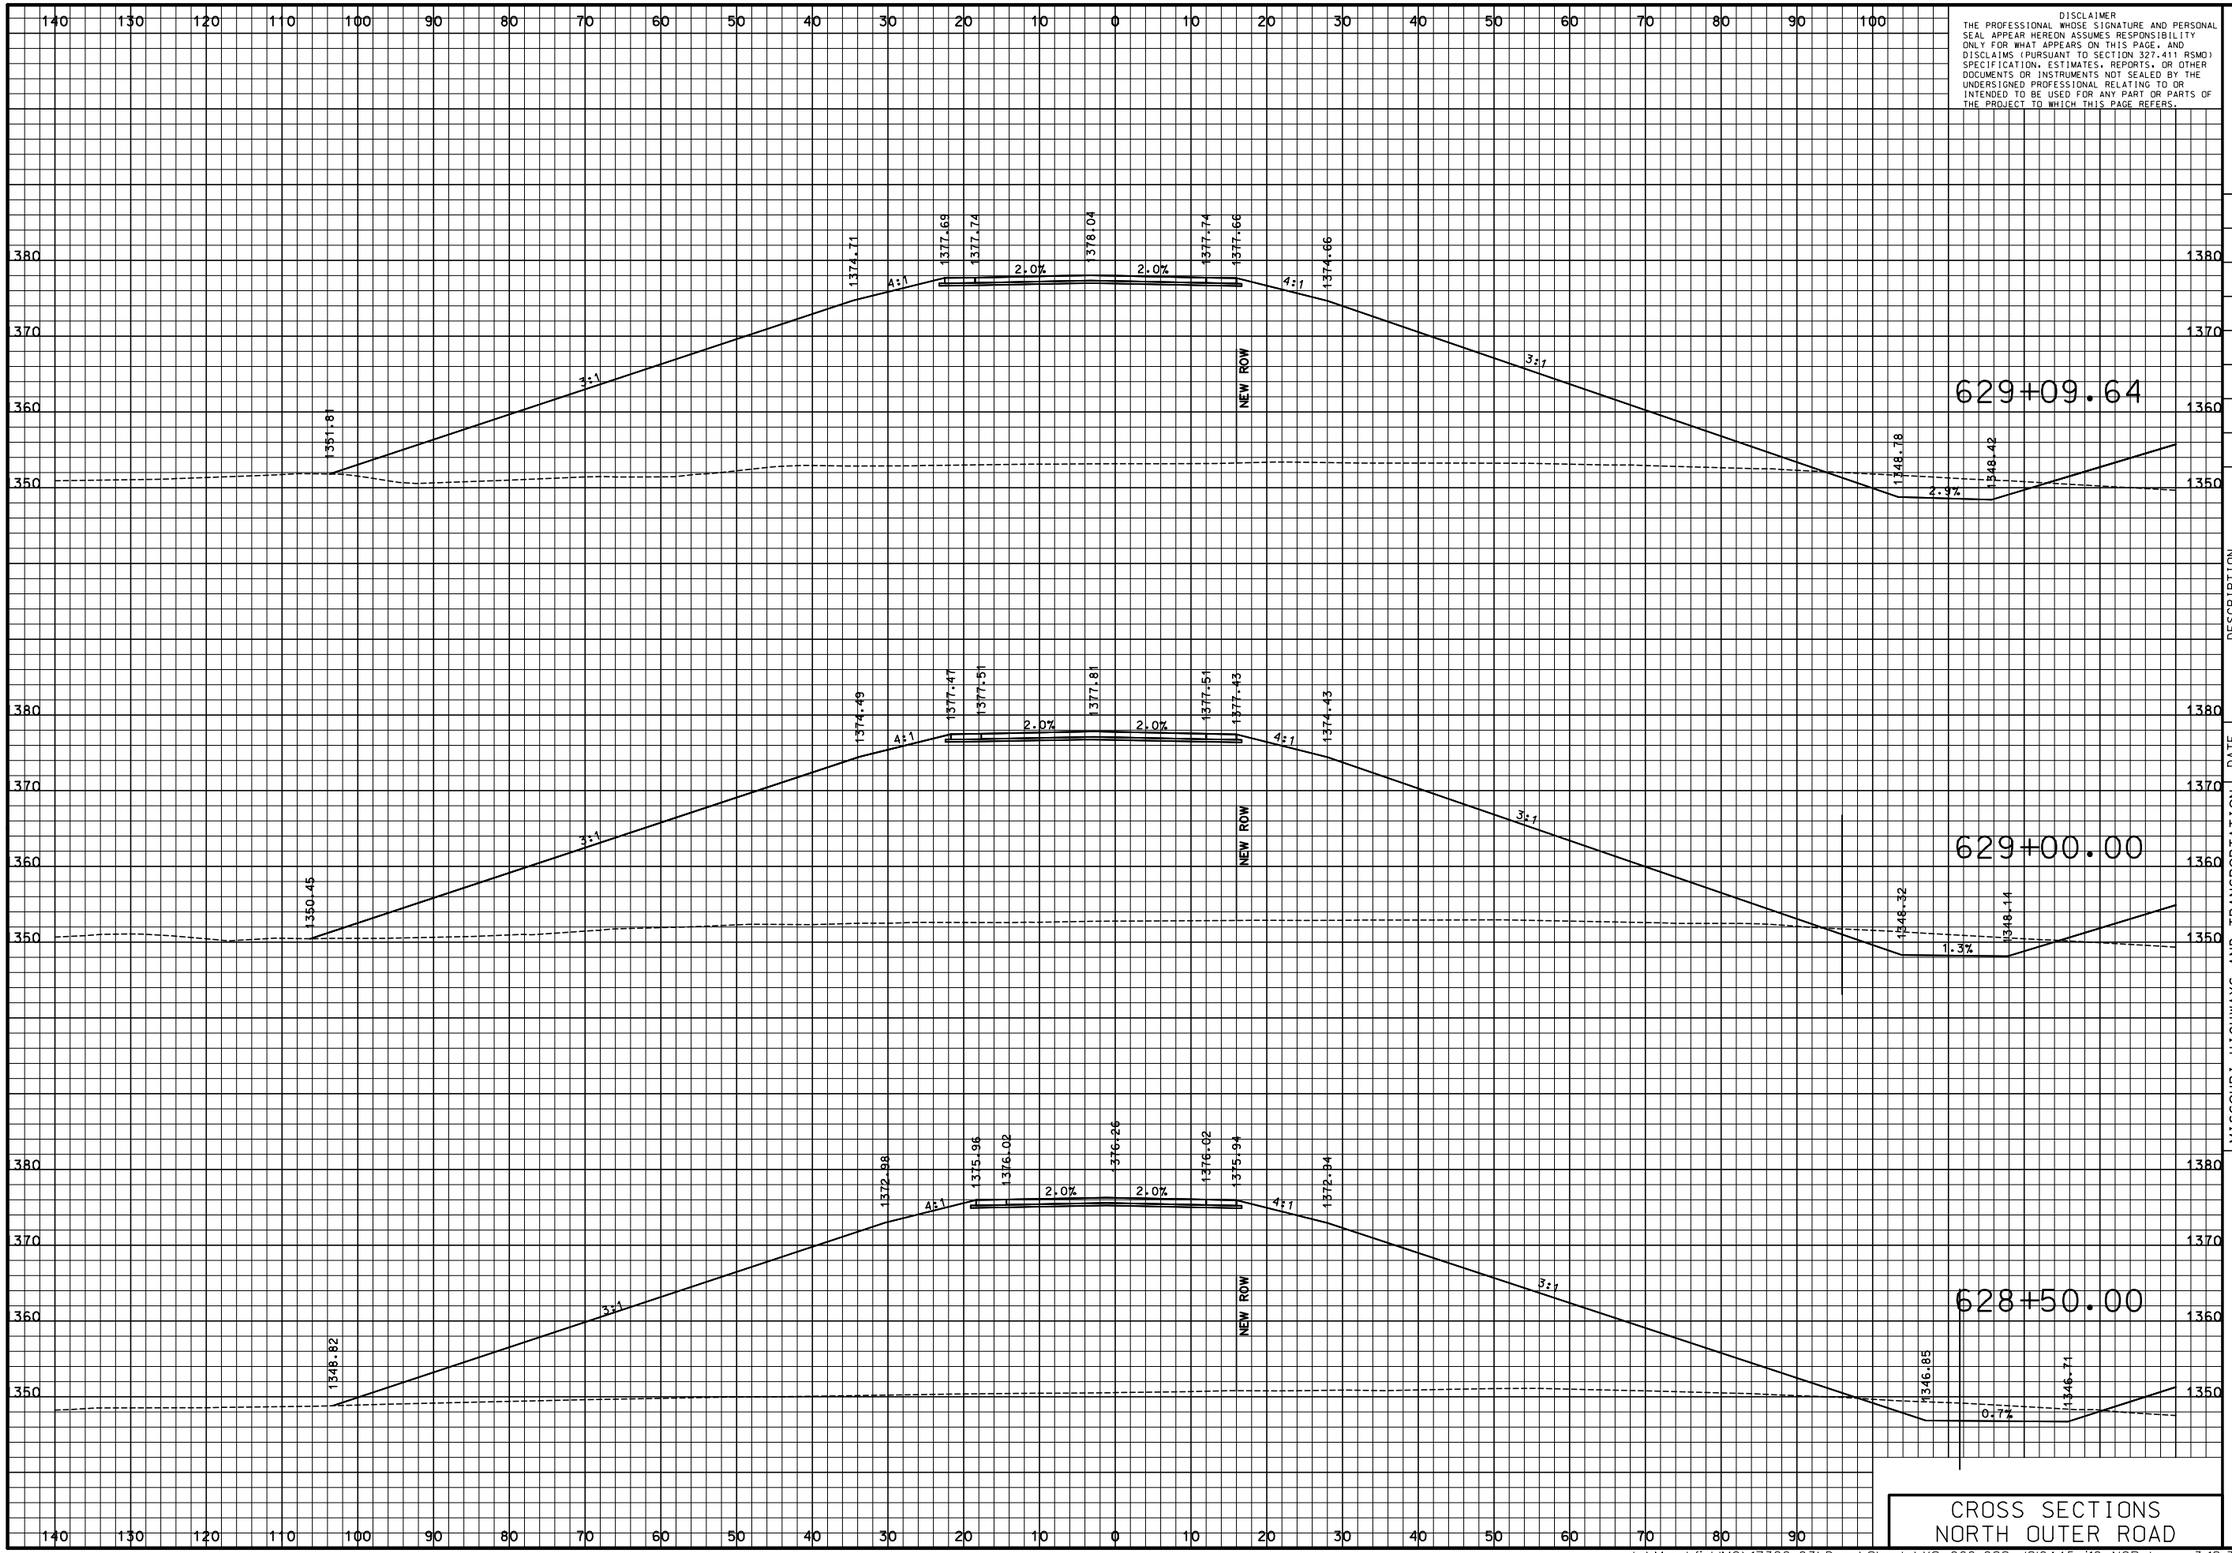

DISCLAIMER
THE PROFESSIONAL WHOSE SIGNATURE AND PERSONAL SEAL APPEAR HEREON ASSUMES RESPONSIBILITY ONLY FOR WHAT APPEARS ON THIS PAGE, AND DISCLAIMS (PURSUANT TO SECTION 327.411 RSMO) SPECIFICATION, ESTIMATES, REPORTS, OR OTHER DOCUMENTS OR INSTRUMENTS NOT SEALED BY THE UNDERSIGNED PROFESSIONAL RELATING TO OR INTENDED TO BE USED FOR ANY PART OR PARTS OF THE PROJECT TO WHICH THIS PAGE REFERS.

"THIS MEDIA SHOULD NOT BE CONSIDERED A CERTIFIED DOCUMENT."

DATE PREPARED
3/9/2018

ROUTE	STATE
I-44	MO
DISTRICT	SHEET NO.
SW	76

COUNTY
WEBSTER

JOB NO.
J8I0445

CONTRACT ID.

PROJECT NO.

BRIDGE NO.

IF A SEAL IS PRESENT ON THIS SHEET IT HAS BEEN ELECTRONICALLY SEALED AND DATED.

DESCRIPTION	DATE

MISSOURI HIGHWAYS AND TRANSPORTATION COMMISSION

MoDOT

105 WEST CAPITOL
JEFFERSON CITY, MO 65102
1-888-ASK-MODOT (1-888-275-6636)

CMT

©Copyright CMT, Inc.

CRAWFORD, MURPHY & TILLY, INC.
ONE MEMORIAL DRIVE, SUITE 500
ST. LOUIS, MO 63102 (314) 436-5500
ENGINEERING CORPORATION - 000631

CROSS SECTIONS NORTH OUTER ROAD

PRELIMINARY PLANS – SUBJECT TO CHANGE

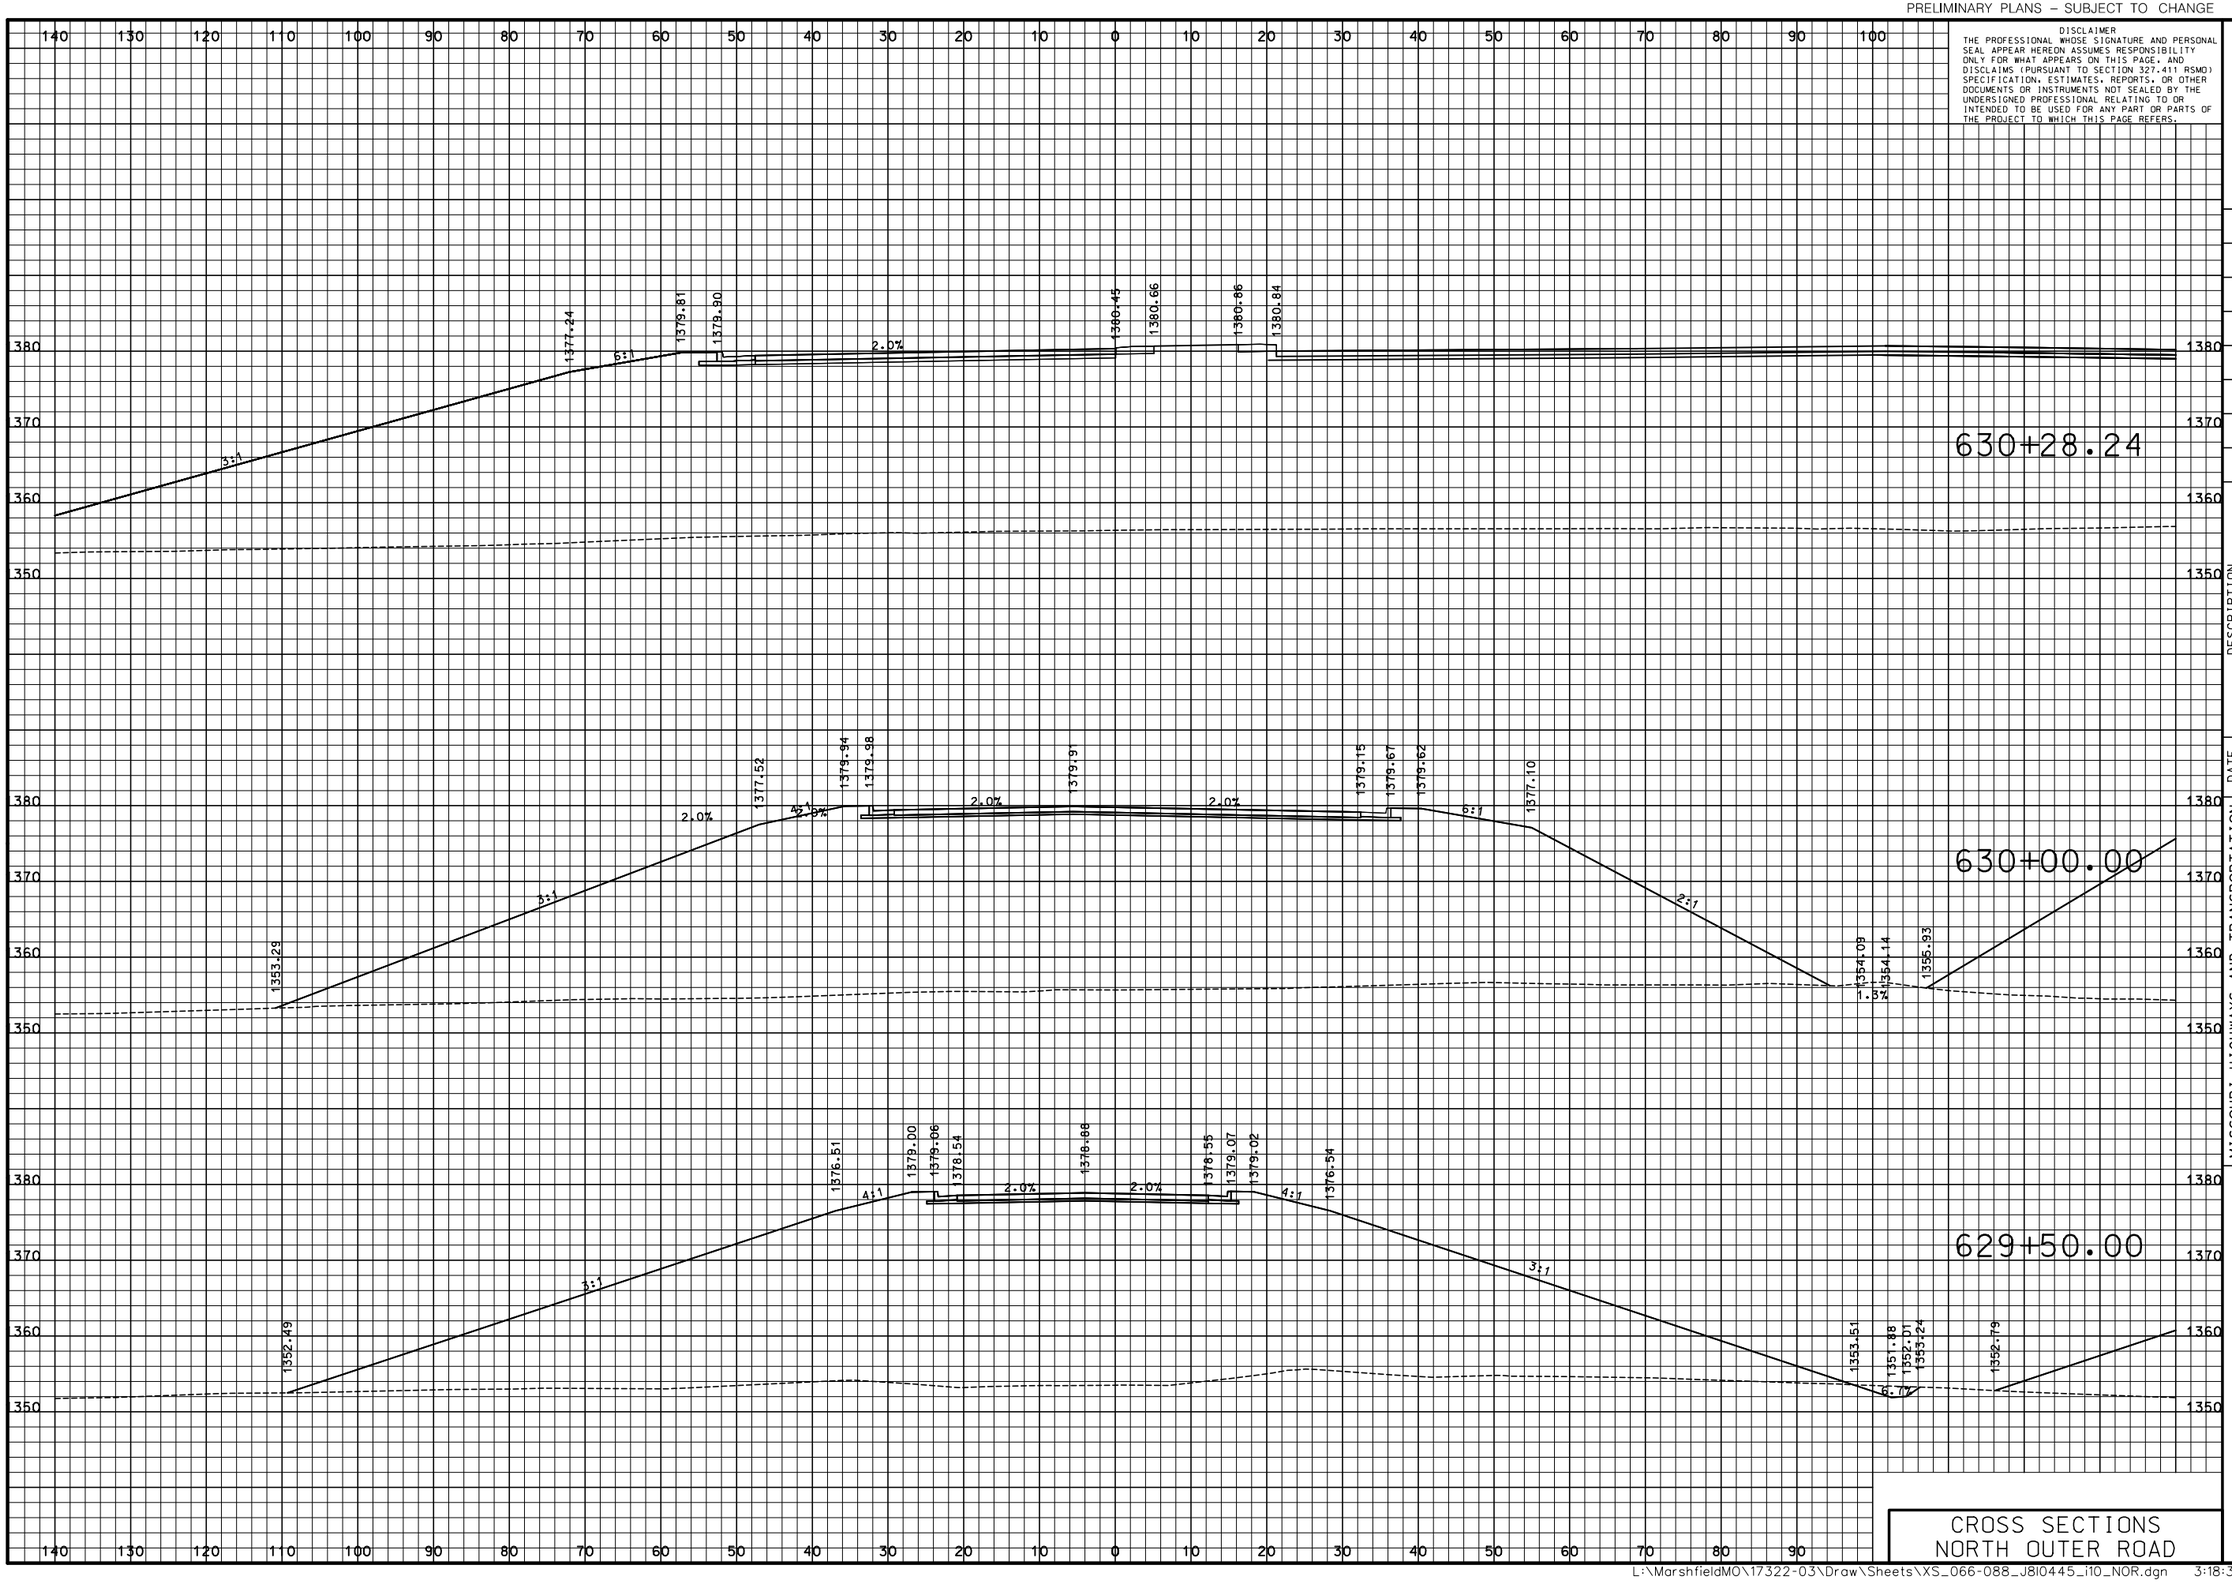

DISCLAIMER
THE PROFESSIONAL WHOSE SIGNATURE AND PERSONAL SEAL APPEAR HEREON ASSUMES RESPONSIBILITY ONLY FOR WHAT APPEARS ON THIS PAGE, AND DISCLAIMS (PURSUANT TO SECTION 327.411 RSMO) SPECIFICATION, ESTIMATES, REPORTS, OR OTHER DOCUMENTS OR INSTRUMENTS NOT SEALED BY THE UNDERSIGNED PROFESSIONAL RELATING TO OR INTENDED TO BE USED FOR ANY PART OR PARTS OF THE PROJECT TO WHICH THIS PAGE REFERS.

"THIS MEDIA SHOULD NOT BE CONSIDERED A CERTIFIED DOCUMENT."

DATE PREPARED
3/9/2018

ROUTE	STATE
I-44	MO
DISTRICT	SHEET NO.
SW	77

COUNTY
WEBSTER

JOB NO.
J8I0445

CONTRACT ID.

PROJECT NO.

BRIDGE NO.

IF A SEAL IS PRESENT ON THIS SHEET IT HAS BEEN ELECTRONICALLY SEALED AND DATED.

DESCRIPTION | DATE

MISSOURI HIGHWAYS AND TRANSPORTATION COMMISSION

105 WEST CAPITOL
JEFFERSON CITY, MO 65102
1-888-ASK-MODOT (1-888-275-6636)

CMT
CRAWFORD, MURPHY & TILLY, INC.
ONE MEMORIAL DRIVE, SUITE 500
ST. LOUIS, MO 63102 (314) 436-5500
ENGINEERING CORPORATION - 000631
©Copyright CMT, Inc.

CROSS SECTIONS NORTH OUTER ROAD

L:\MarshfieldMO\17322-03\Draw\Sheets\XS_066-088_J8I0445_i10_NOR.dgn 3:18:32 PM 3/9/2018

PRELIMINARY PLANS – SUBJECT TO CHANGE

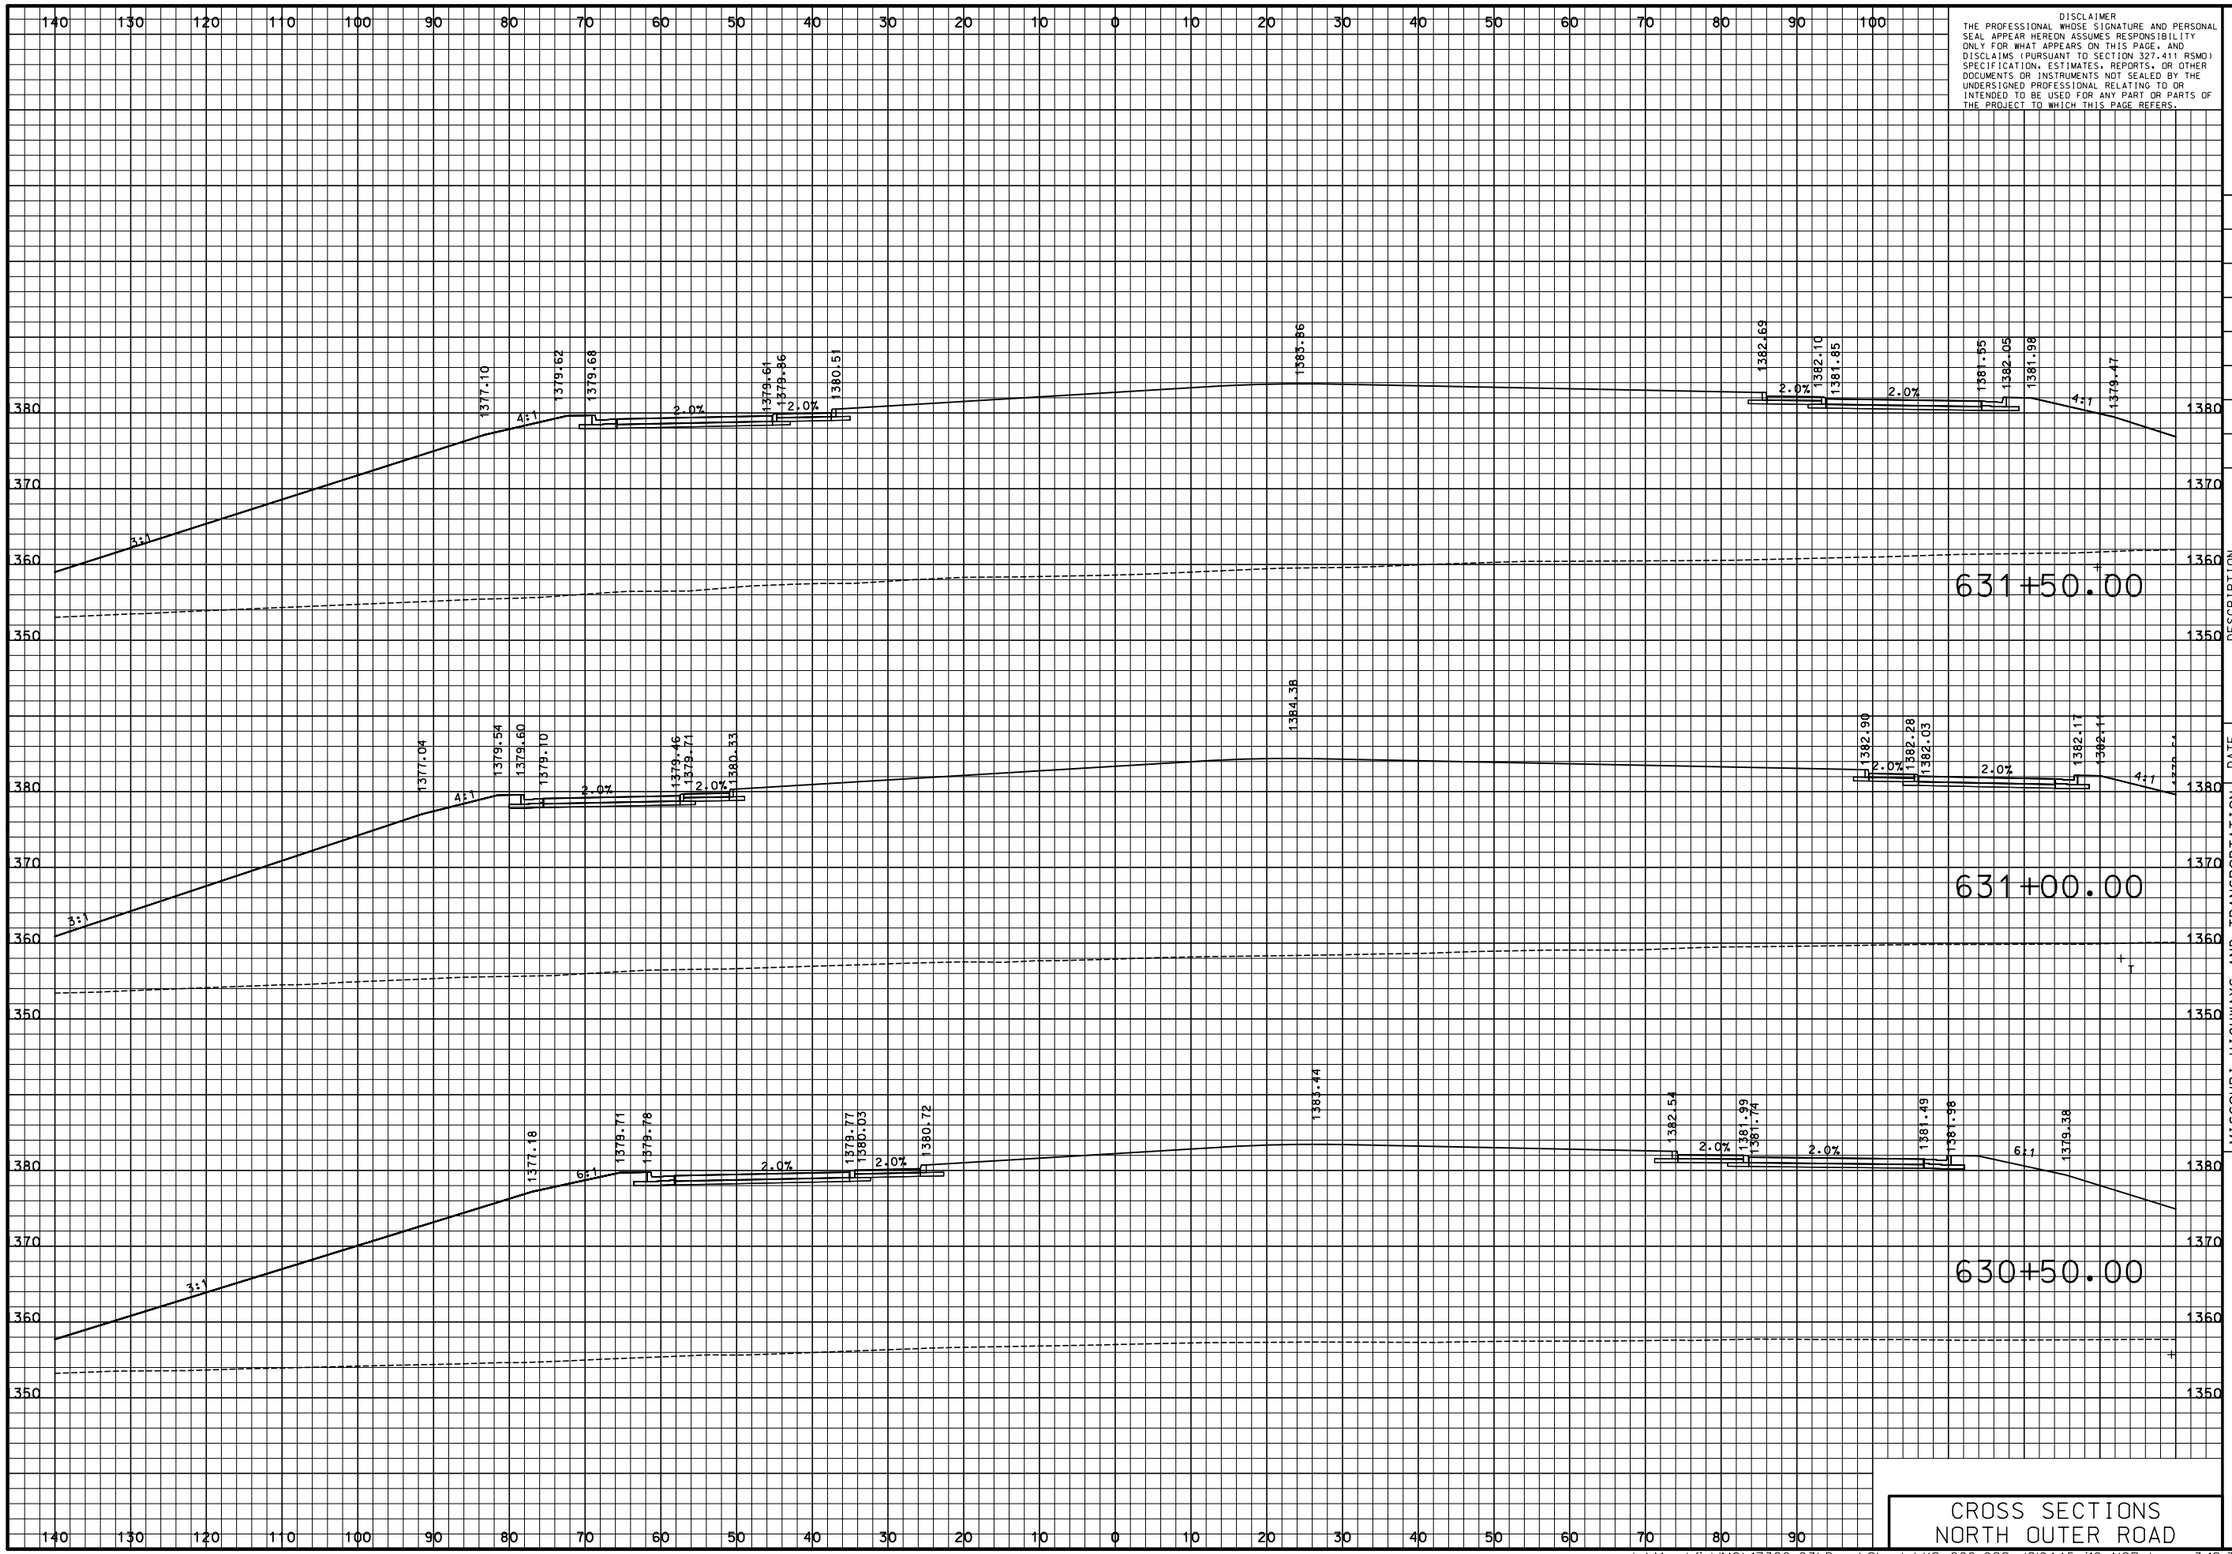

DISCLAIMER
THE PROFESSIONAL WHOSE SIGNATURE AND PERSONAL SEAL APPEAR HEREON ASSUMES RESPONSIBILITY ONLY FOR WHAT APPEARS ON THIS PAGE, AND DISCLAIMS (PURSUANT TO SECTION 327.411 RSMO) SPECIFICATION, ESTIMATES, REPORTS, OR OTHER DOCUMENTS OR INSTRUMENTS NOT SEALED BY THE UNDERSIGNED PROFESSIONAL RELATING TO OR INTENDED TO BE USED FOR ANY PART OR PARTS OF THE PROJECT TO WHICH THIS PAGE REFERS.

"THIS MEDIA SHOULD NOT BE CONSIDERED A CERTIFIED DOCUMENT."

DATE PREPARED
3/9/2018

ROUTE	STATE
I-44	MO
DISTRICT	SHEET NO.
SW	78

COUNTY
WEBSTER

JOB NO.
J8I0445

CONTRACT ID.

PROJECT NO.

BRIDGE NO.

DESCRIPTION	DATE

IF A SEAL IS PRESENT ON THIS SHEET IT HAS BEEN ELECTRONICALLY SEALED AND DATED.

MISSOURI HIGHWAYS AND TRANSPORTATION COMMISSION

105 WEST CAPITOL
JEFFERSON CITY, MO 65102
1-888-ASK-MODOT (1-888-275-6636)

CMT
©Copyright CMT, Inc.
CRAWFORD, MURPHY & TILLY, INC.
ONE MEMORIAL DRIVE, SUITE 500
ST. LOUIS, MO 63102 (314) 436-5500
ENGINEERING CORPORATION - 000631

CROSS SECTIONS
NORTH OUTER ROAD

L:\MarshfieldMO\17322-03\Draw\Sheets\XS_066-088_J8I0445_i10_NOR.dgn 3:18:33 PM 3/9/2018

PRELIMINARY PLANS – SUBJECT TO CHANGE

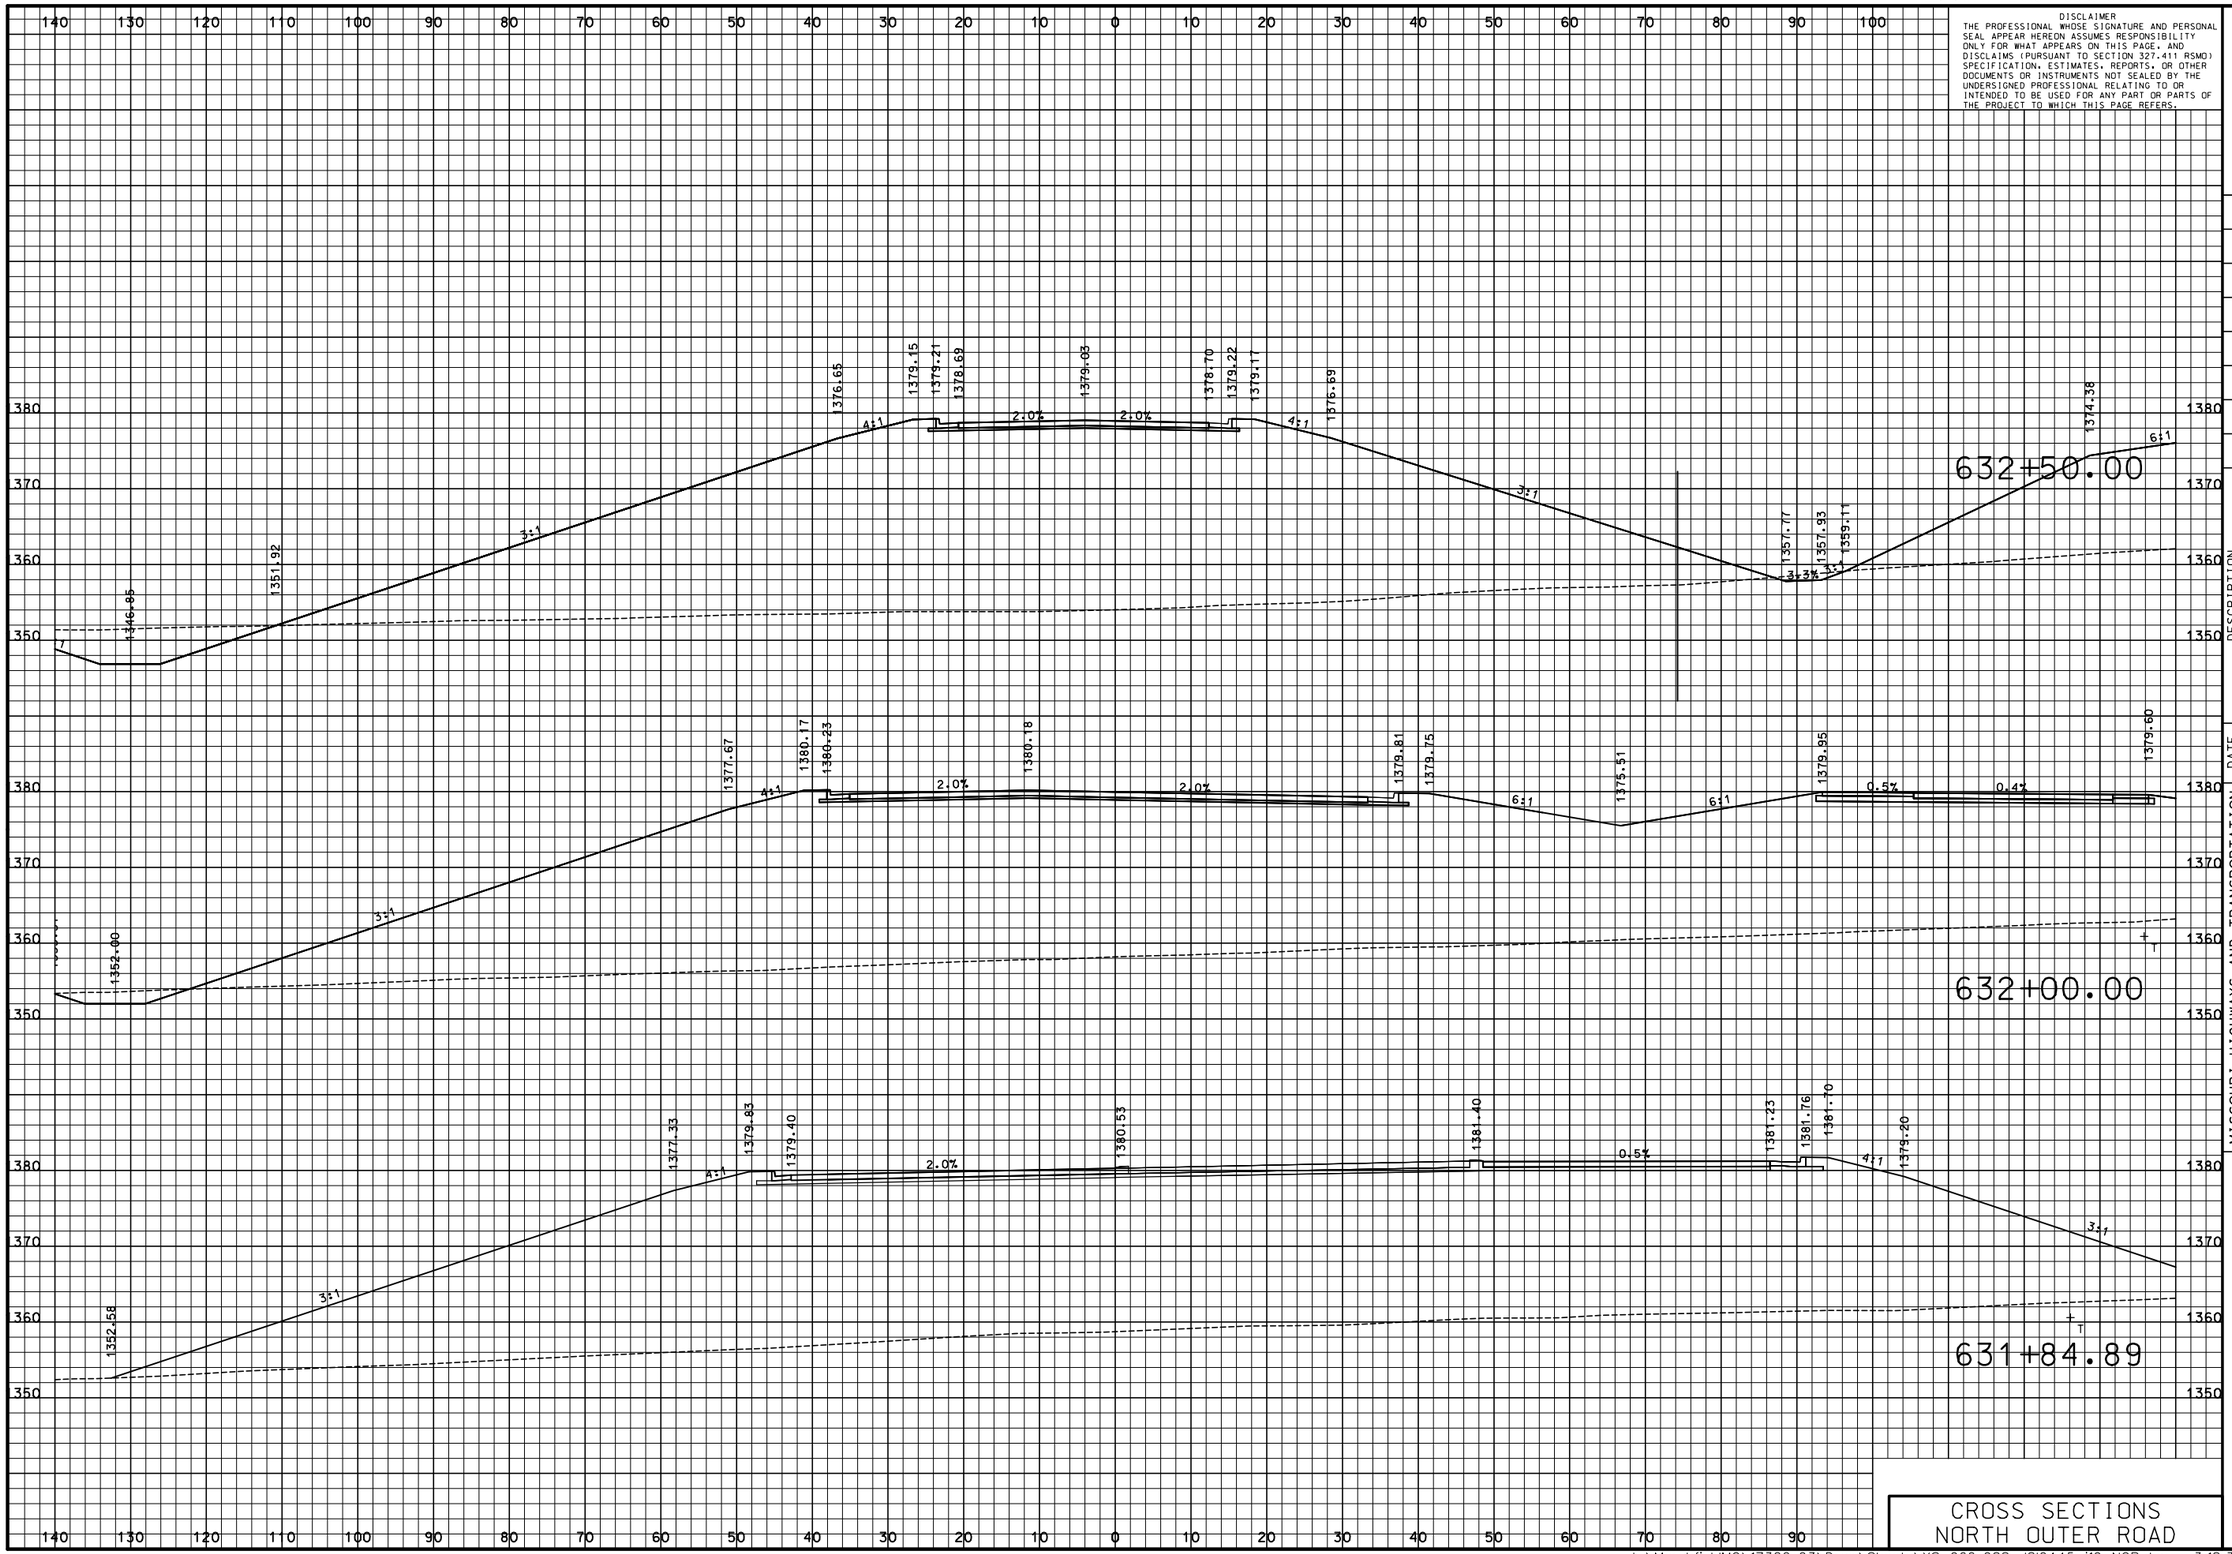

DISCLAIMER
THE PROFESSIONAL WHOSE SIGNATURE AND PERSONAL SEAL APPEAR HEREON ASSUMES RESPONSIBILITY ONLY FOR WHAT APPEARS ON THIS PAGE, AND DISCLAIMS (PURSUANT TO SECTION 327.411 RSMO) SPECIFICATION, ESTIMATES, REPORTS, OR OTHER DOCUMENTS OR INSTRUMENTS NOT SEALED BY THE UNDERSIGNED PROFESSIONAL RELATING TO OR INTENDED TO BE USED FOR ANY PART OR PARTS OF THE PROJECT TO WHICH THIS PAGE REFERS.

"THIS MEDIA SHOULD NOT BE CONSIDERED A CERTIFIED DOCUMENT."

DATE PREPARED
3/9/2018

ROUTE	STATE
I-44	MO

DISTRICT	SHEET NO.
SW	79

COUNTY
WEBSTER

JOB NO.
J8I0445

CONTRACT ID.

PROJECT NO.

BRIDGE NO.

DATE	DESCRIPTION

IF A SEAL IS PRESENT ON THIS SHEET IT HAS BEEN ELECTRONICALLY SEALED AND DATED.

MISSOURI HIGHWAYS AND TRANSPORTATION COMMISSION

105 WEST CAPITOL
JEFFERSON CITY, MO 65102
1-888-ASK-MODOT (1-888-275-6636)

CMT
CRAWFORD, MURPHY & TILLY, INC.
ONE MEMORIAL DRIVE, SUITE 500
ST. LOUIS, MO 63102 (314) 436-5500
ENGINEERING CORPORATION - 000631

©Copyright CMT, Inc.

CROSS SECTIONS NORTH OUTER ROAD

L:\MarshfieldMO\17322-03\Draw\Sheets\XS_066-088_J8I0445_i10_NOR.dgn 3:18:33 PM 3/9/2018

PRELIMINARY PLANS – SUBJECT TO CHANGE

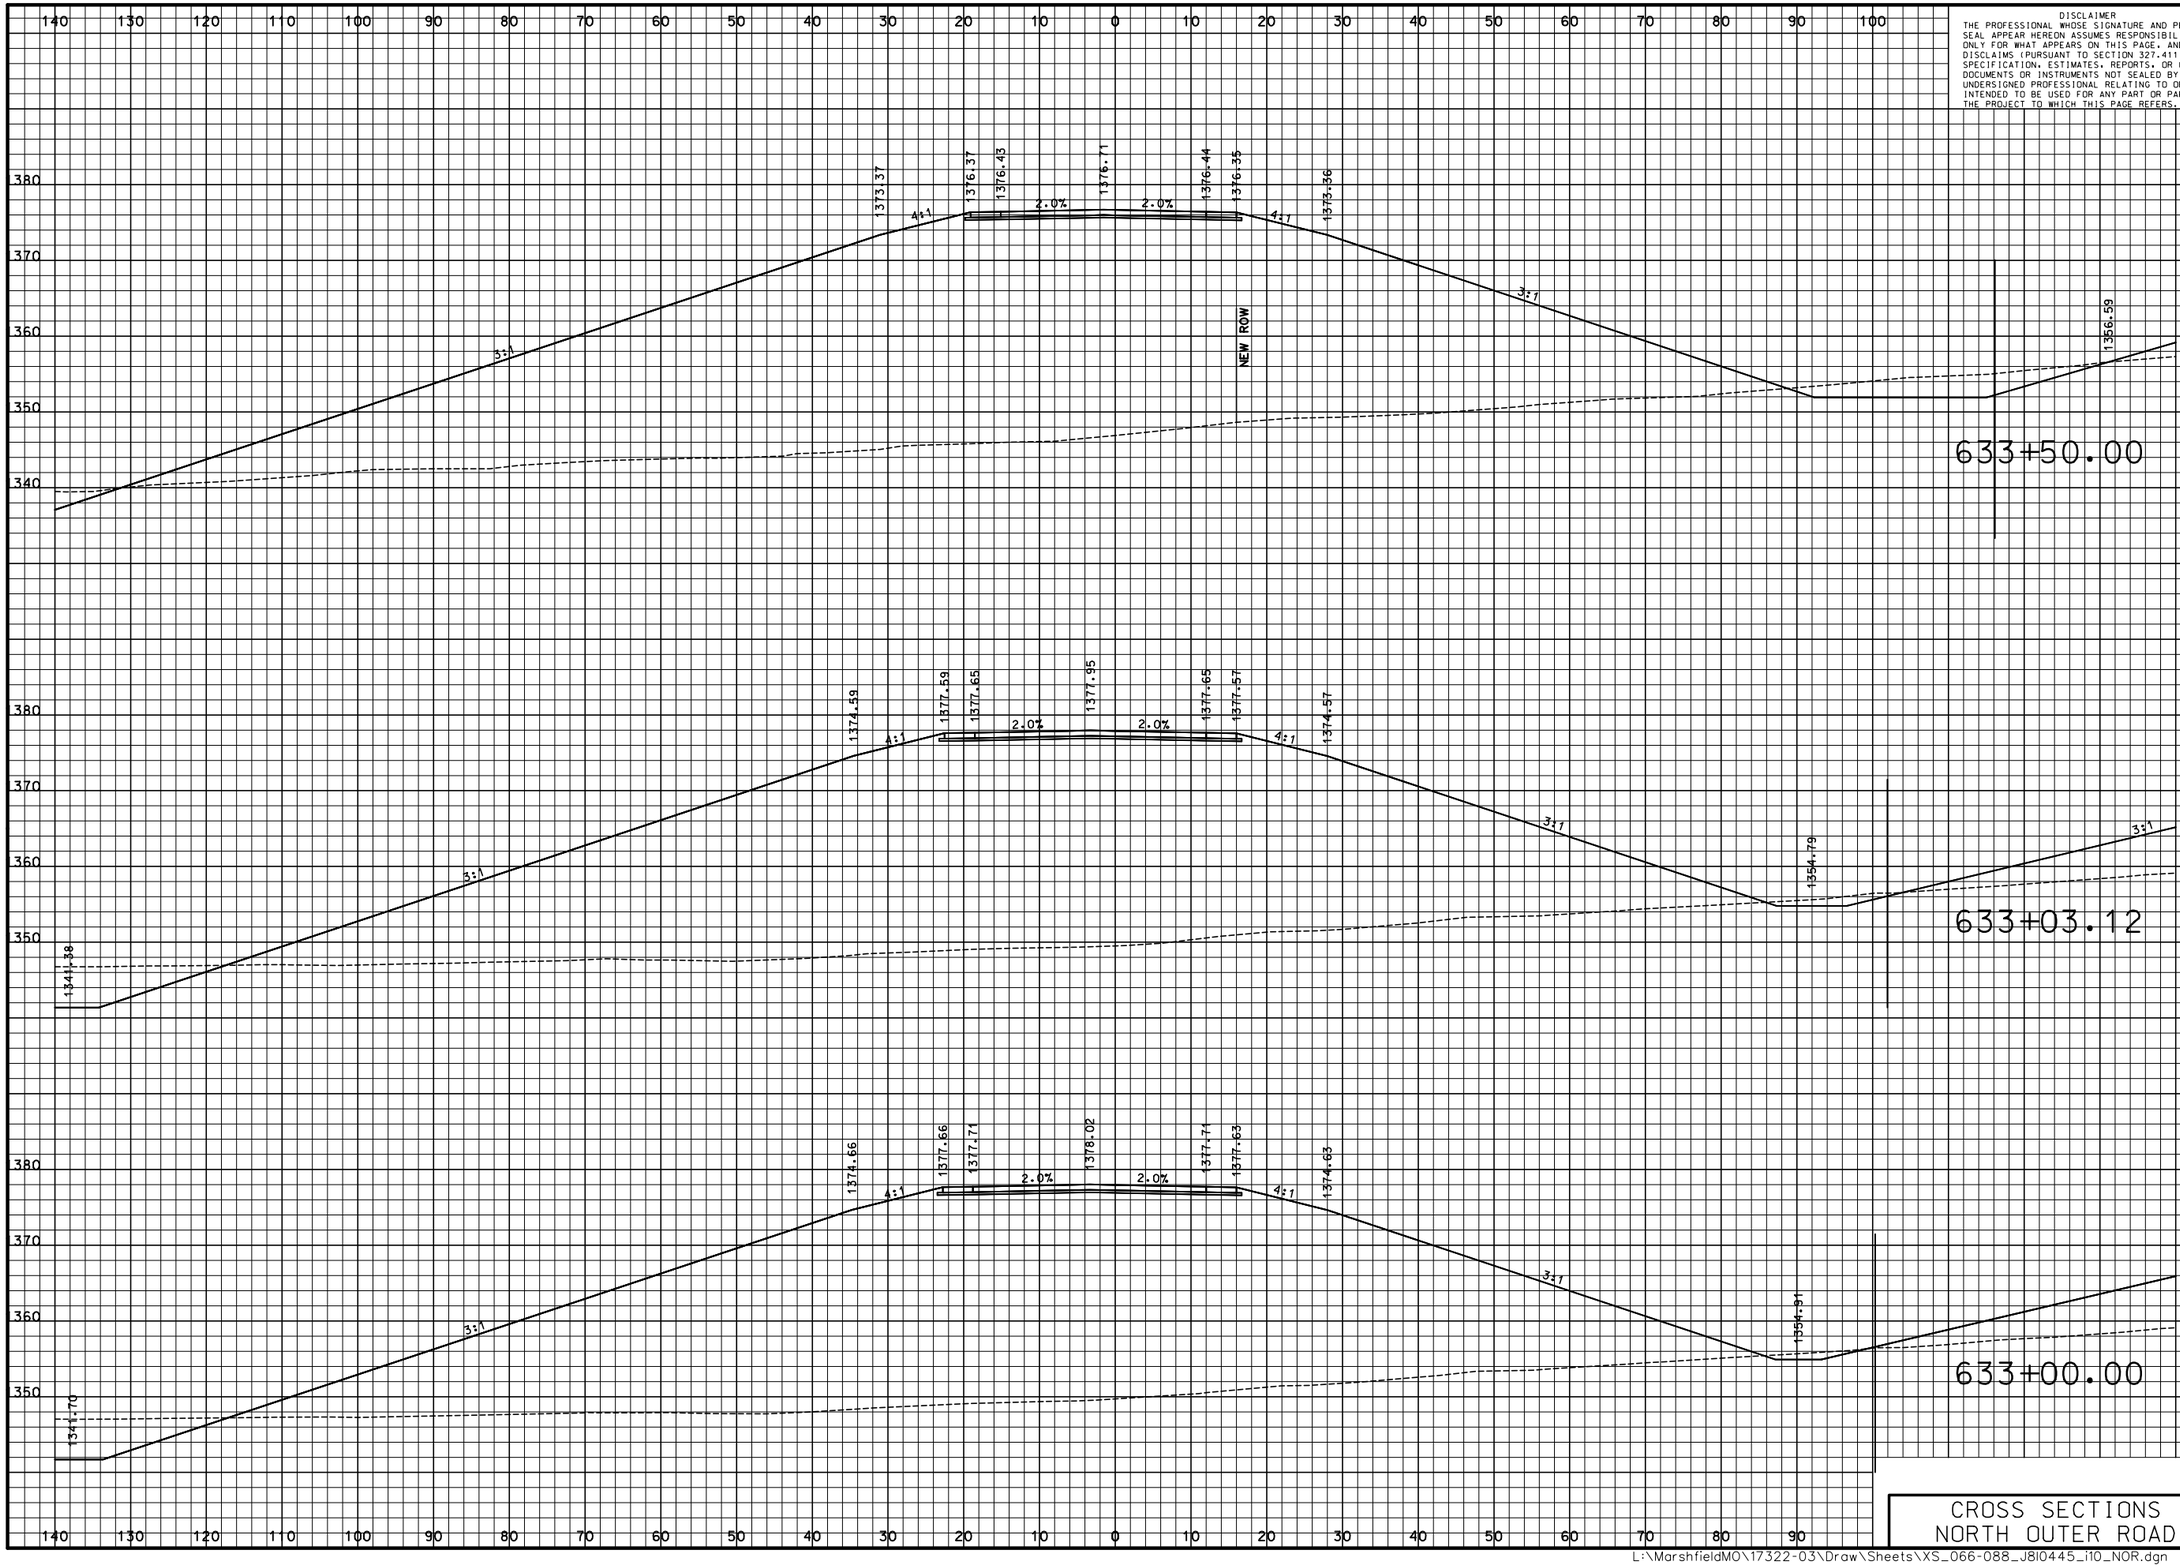

DISCLAIMER
THE PROFESSIONAL WHOSE SIGNATURE AND PERSONAL SEAL APPEAR HEREON ASSUMES RESPONSIBILITY ONLY FOR WHAT APPEARS ON THIS PAGE, AND DISCLAIMS (PURSUANT TO SECTION 327.411 RSMO) SPECIFICATION, ESTIMATES, REPORTS, OR OTHER DOCUMENTS OR INSTRUMENTS NOT SEALED BY THE UNDERSIGNED PROFESSIONAL RELATING TO OR INTENDED TO BE USED FOR ANY PART OR PARTS OF THE PROJECT TO WHICH THIS PAGE REFERS.

"THIS MEDIA SHOULD NOT BE CONSIDERED A CERTIFIED DOCUMENT."

DATE PREPARED
3/9/2018

ROUTE	STATE
I-44	MO
DISTRICT	SHEET NO.
SW	80

COUNTY
WEBSTER

JOB NO.
J8I0445

CONTRACT ID.

PROJECT NO.

BRIDGE NO.

DESCRIPTION	DATE

MISSOURI HIGHWAYS AND TRANSPORTATION COMMISSION

105 WEST CAPITOL
JEFFERSON CITY, MO 65102
1-888-ASK-MODOT (1-888-275-6636)

CMT
CRAWFORD, MURPHY & TILLY, INC.
ONE MEMORIAL DRIVE, SUITE 500
ST. LOUIS, MO 63102 (314) 436-5500
ENGINEERING CORPORATION - 000631

©Copyright CMT, Inc.

IF A SEAL IS PRESENT ON THIS SHEET IT HAS BEEN ELECTRONICALLY SEALED AND DATED.

CROSS SECTIONS NORTH OUTER ROAD

PRELIMINARY PLANS – SUBJECT TO CHANGE

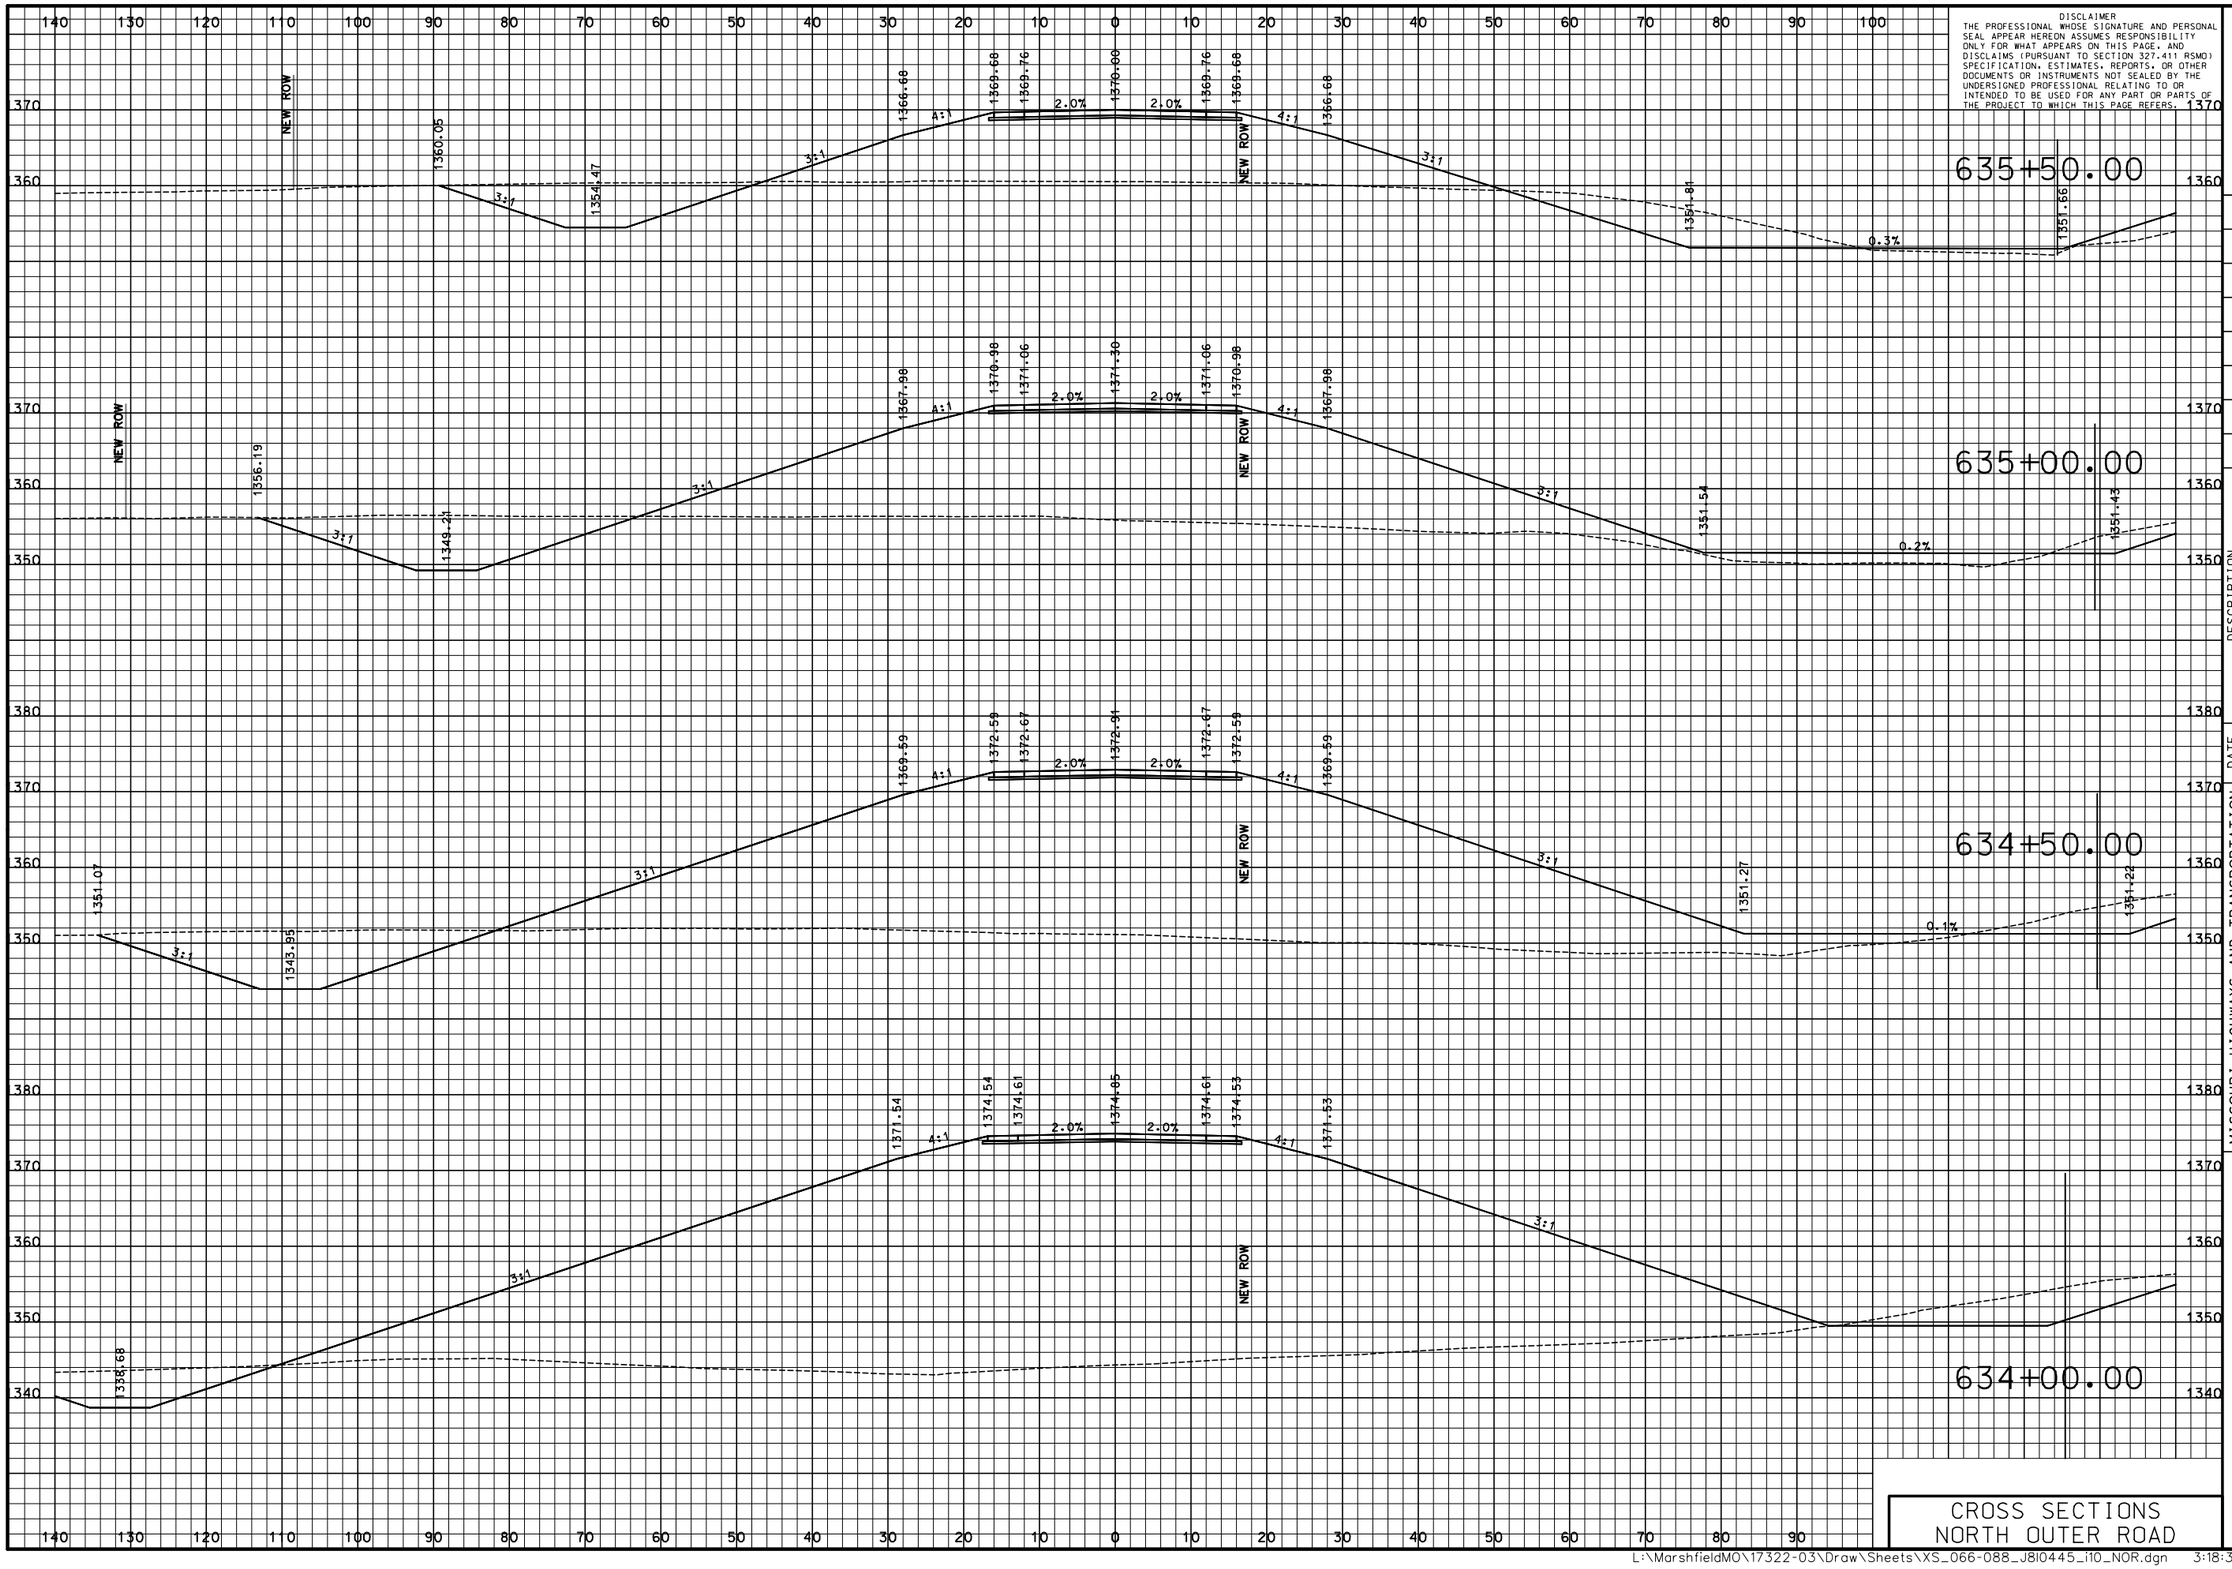

CROSS SECTIONS
NORTH OUTER ROAD

DISCLAIMER
THE PROFESSIONAL WHOSE SIGNATURE AND PERSONAL SEAL APPEAR HEREON ASSUMES RESPONSIBILITY ONLY FOR WHAT APPEARS ON THIS PAGE, AND DISCLAIMS (PURSUANT TO SECTION 327.411 RSMO) SPECIFICATION, ESTIMATES, REPORTS, OR OTHER DOCUMENTS OR INSTRUMENTS NOT SEALED BY THE UNDERSIGNED PROFESSIONAL RELATING TO OR INTENDED TO BE USED FOR ANY PART OR PARTS OF THE PROJECT TO WHICH THIS PAGE REFERS.

"THIS MEDIA SHOULD NOT BE CONSIDERED A CERTIFIED DOCUMENT."

DATE PREPARED: 3/9/2018
ROUTE: I-44 | STATE: MO
DISTRICT: SW | SHEET NO.: 81
COUNTY: WEBSTER
JOB NO.: J8I0445
CONTRACT ID.:
PROJECT NO.:
BRIDGE NO.:

DESCRIPTION | DATE

IF A SEAL IS PRESENT ON THIS SHEET IT HAS BEEN ELECTRONICALLY SEALED AND DATED.

MISSOURI HIGHWAYS AND TRANSPORTATION COMMISSION
105 WEST CAPITOL
JEFFERSON CITY, MO 65102
1-888-ASK-MODOT (1-888-275-6636)

©Copyright CMT, Inc.
CRAWFORD, MURPHY & TILLY, INC.
ONE MEMORIAL DRIVE, SUITE 500
ST. LOUIS, MO 63102 (314) 436-5500
ENGINEERING CORPORATION - 000631

PRELIMINARY PLANS – SUBJECT TO CHANGE

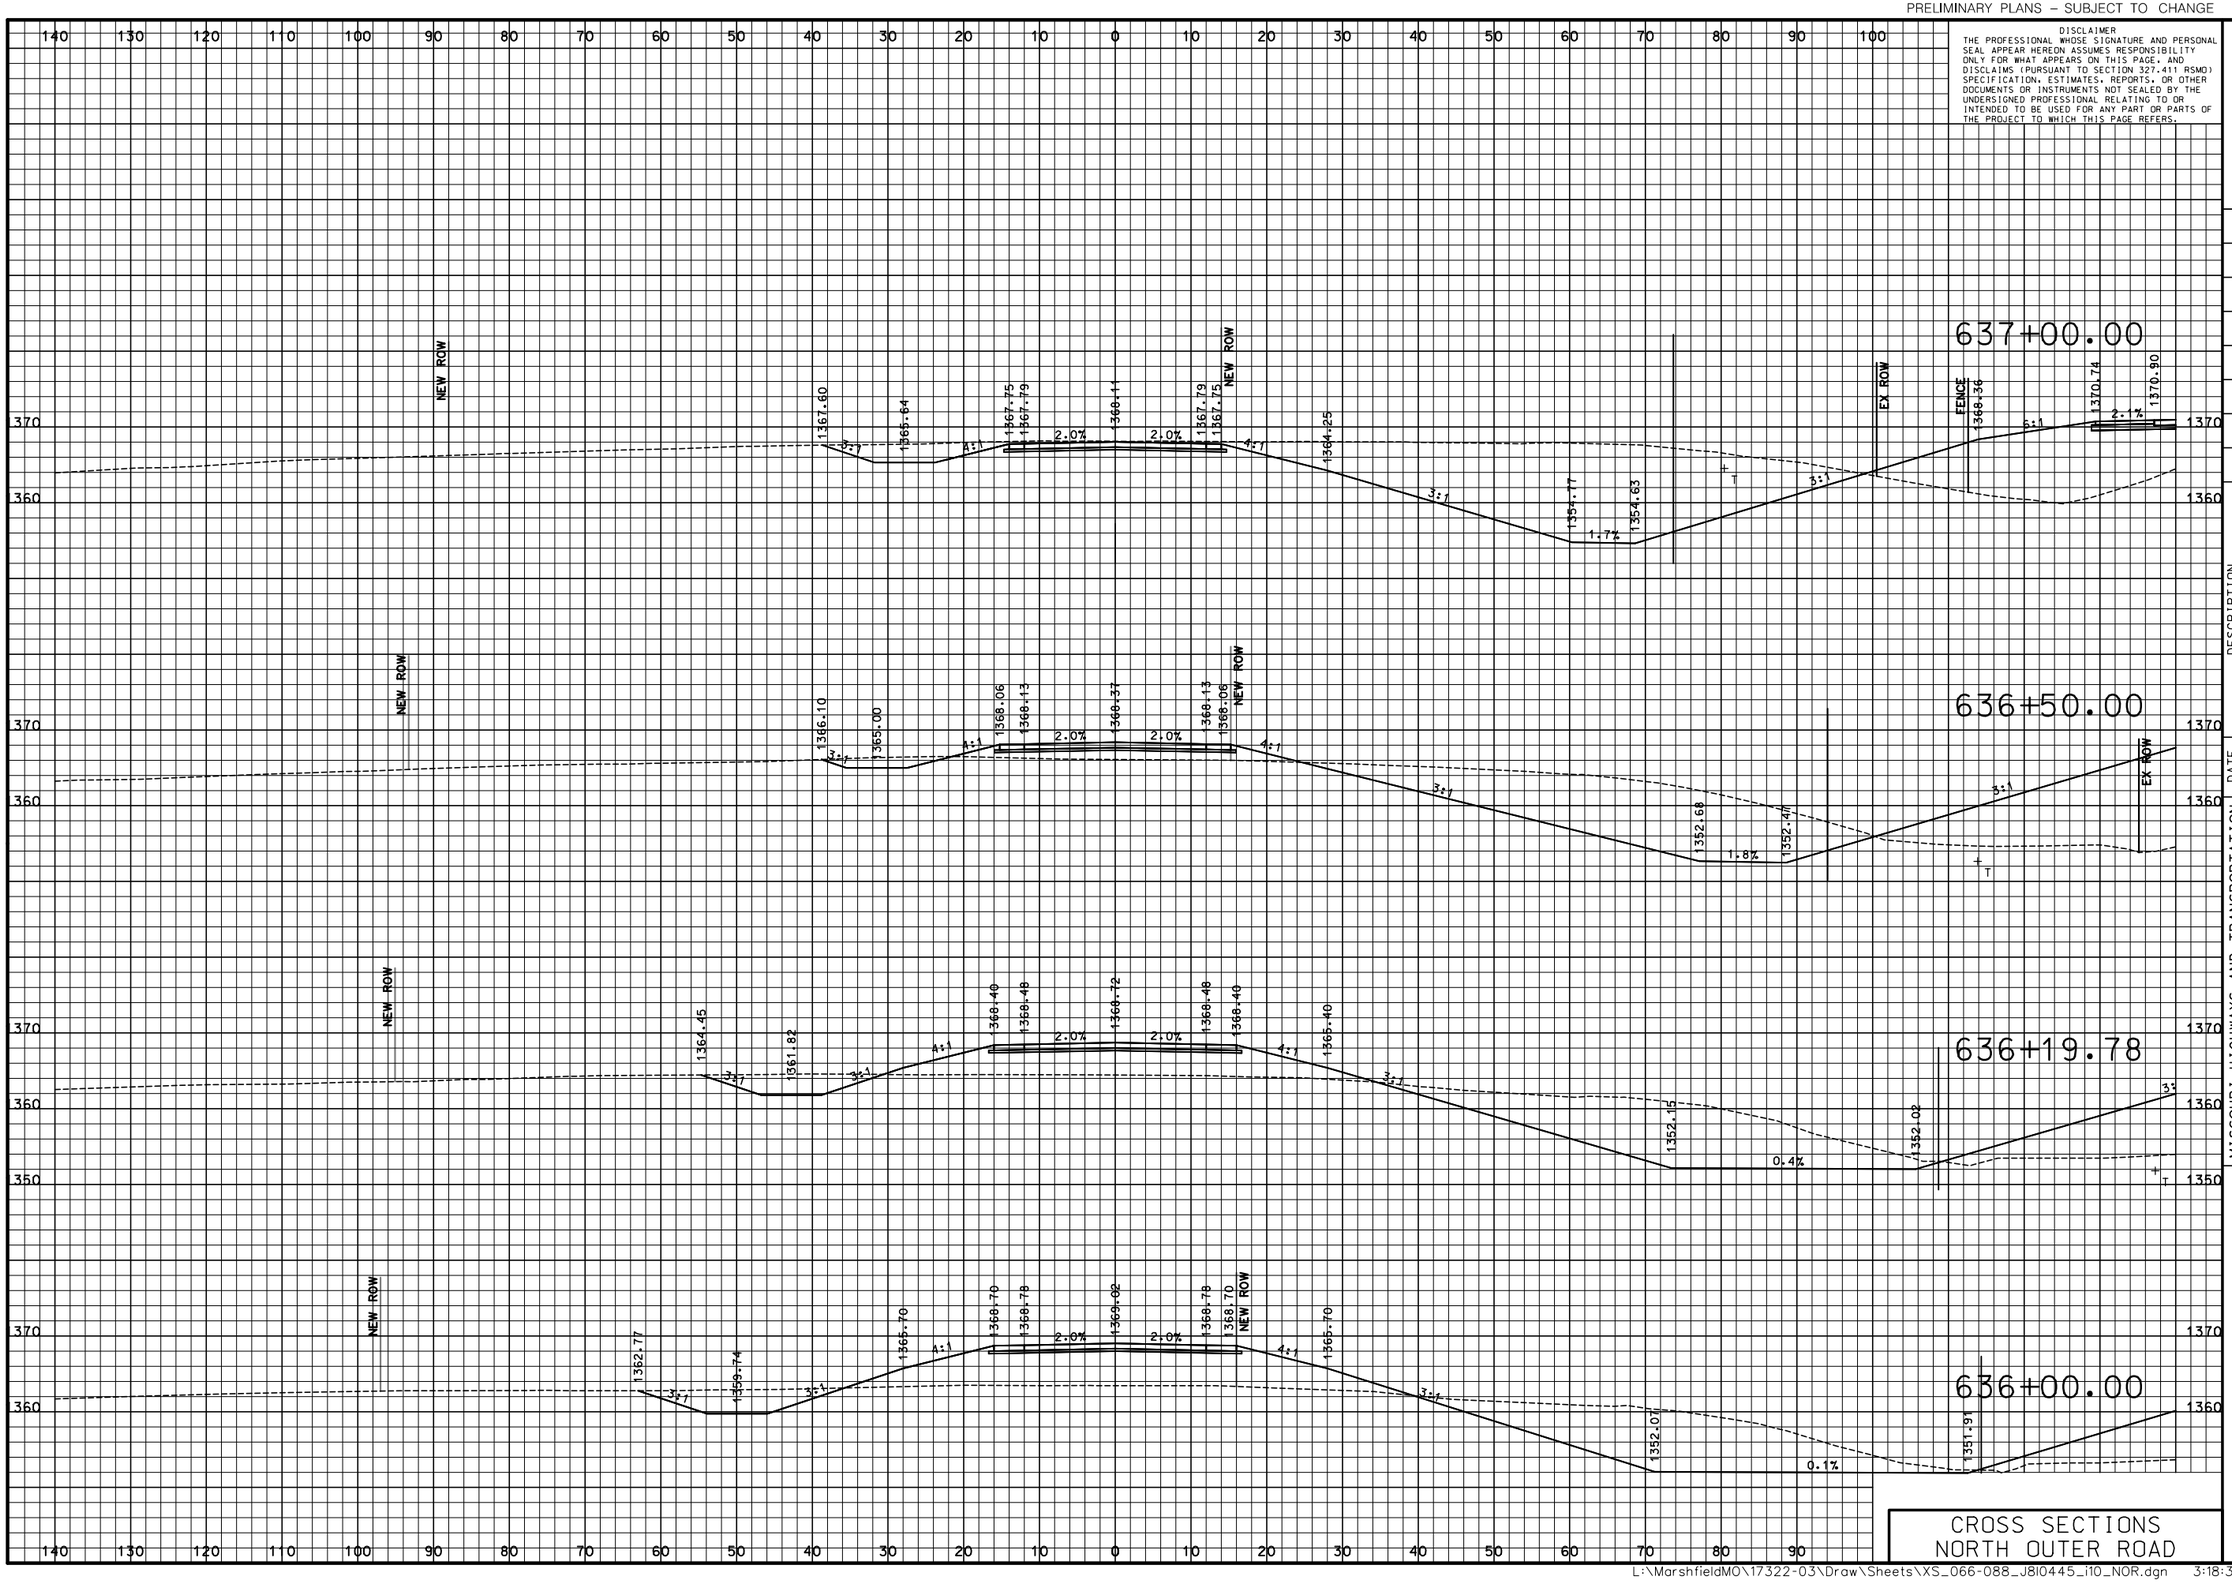

DISCLAIMER
THE PROFESSIONAL WHOSE SIGNATURE AND PERSONAL SEAL APPEAR HEREON ASSUMES RESPONSIBILITY ONLY FOR WHAT APPEARS ON THIS PAGE, AND DISCLAIMS (PURSUANT TO SECTION 327.411 RSMO) SPECIFICATION, ESTIMATES, REPORTS, OR OTHER DOCUMENTS OR INSTRUMENTS NOT SEALED BY THE UNDERSIGNED PROFESSIONAL RELATING TO OR INTENDED TO BE USED FOR ANY PART OR PARTS OF THE PROJECT TO WHICH THIS PAGE REFERS.

"THIS MEDIA SHOULD NOT BE CONSIDERED A CERTIFIED DOCUMENT."

DATE PREPARED
3/9/2018

ROUTE	STATE
I-44	MO
DISTRICT	SHEET NO.
SW	82

COUNTY
WEBSTER

JOB NO.
J8I0445

CONTRACT ID.

PROJECT NO.

BRIDGE NO.

DESCRIPTION	DATE

MISSOURI HIGHWAYS AND TRANSPORTATION COMMISSION

105 WEST CAPITOL
JEFFERSON CITY, MO 65102
1-888-ASK-MODOT (1-888-275-6636)

© Copyright CMT, Inc.

CMT
CRAWFORD, MURPHY & TILLY, INC.
ONE MEMORIAL DRIVE, SUITE 500
ST. LOUIS, MO 63102 (314) 436-5500
ENGINEERING CORPORATION - 000631

IF A SEAL IS PRESENT ON THIS SHEET IT HAS BEEN ELECTRONICALLY SEALED AND DATED.

CROSS SECTIONS NORTH OUTER ROAD

PRELIMINARY PLANS – SUBJECT TO CHANGE

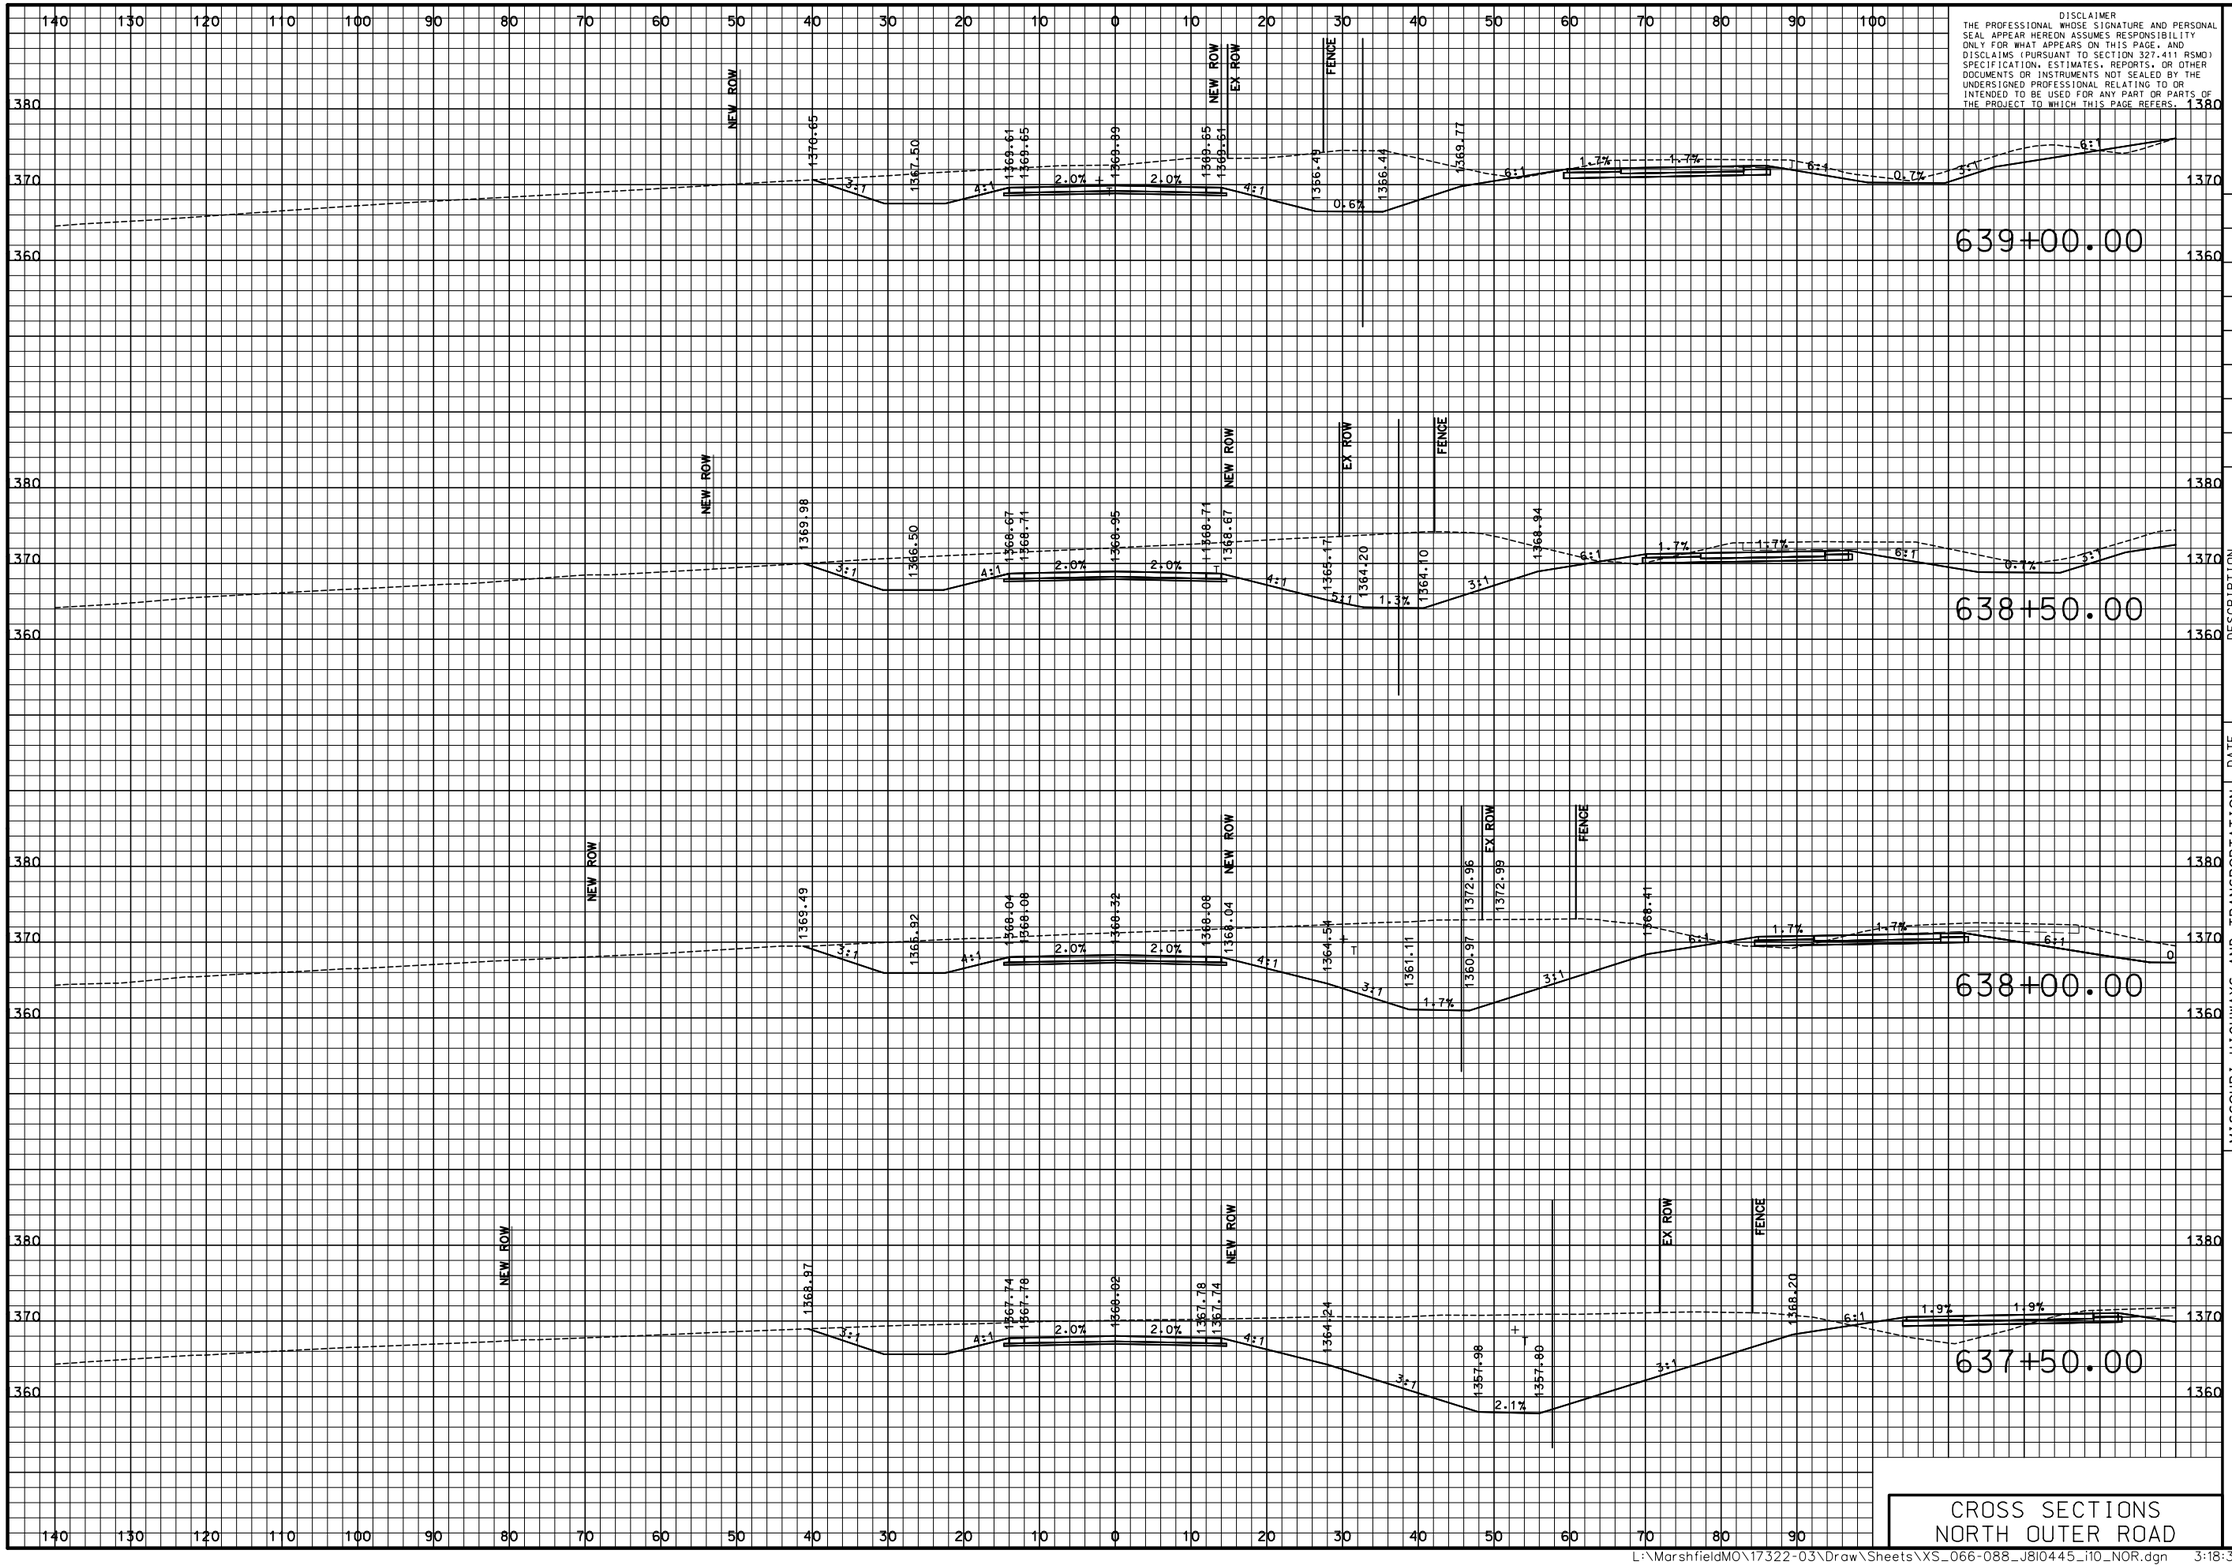

DISCLAIMER
THE PROFESSIONAL WHOSE SIGNATURE AND PERSONAL SEAL APPEAR HEREON ASSUMES RESPONSIBILITY ONLY FOR WHAT APPEARS ON THIS PAGE, AND DISCLAIMS (PURSUANT TO SECTION 327.411 RSMO) SPECIFICATION, ESTIMATES, REPORTS, OR OTHER DOCUMENTS OR INSTRUMENTS NOT SEALED BY THE UNDERSIGNED PROFESSIONAL RELATING TO OR INTENDED TO BE USED FOR ANY PART OR PARTS OF THE PROJECT TO WHICH THIS PAGE REFERS.

"THIS MEDIA SHOULD NOT BE CONSIDERED A CERTIFIED DOCUMENT."

DATE PREPARED	3/9/2018
ROUTE	I-44
STATE	MO
DISTRICT	SW
SHEET NO.	83
COUNTY	WEBSTER
JOB NO.	J8I0445
CONTRACT ID.	
PROJECT NO.	
BRIDGE NO.	

IF A SEAL IS PRESENT ON THIS SHEET IT HAS BEEN ELECTRONICALLY SEALED AND DATED.

DATE	DESCRIPTION

MISSOURI HIGHWAYS AND TRANSPORTATION COMMISSION

105 WEST CAPITOL
JEFFERSON CITY, MO 65102
1-888-ASK-MODOT (1-888-275-6636)

CMT
CRAWFORD, MURPHY & TILLY, INC.
ONE MEMORIAL DRIVE, SUITE 500
ST. LOUIS, MO 63102 (314) 436-5500
ENGINEERING CORPORATION - 000631

© Copyright CMT, Inc.

L:\MarshfieldMO\17322-03\Draw\Sheets\XS_066-088_J8I0445_I10_NOR.dgn 3:18:35 PM 3/9/2018

PRELIMINARY PLANS – SUBJECT TO CHANGE

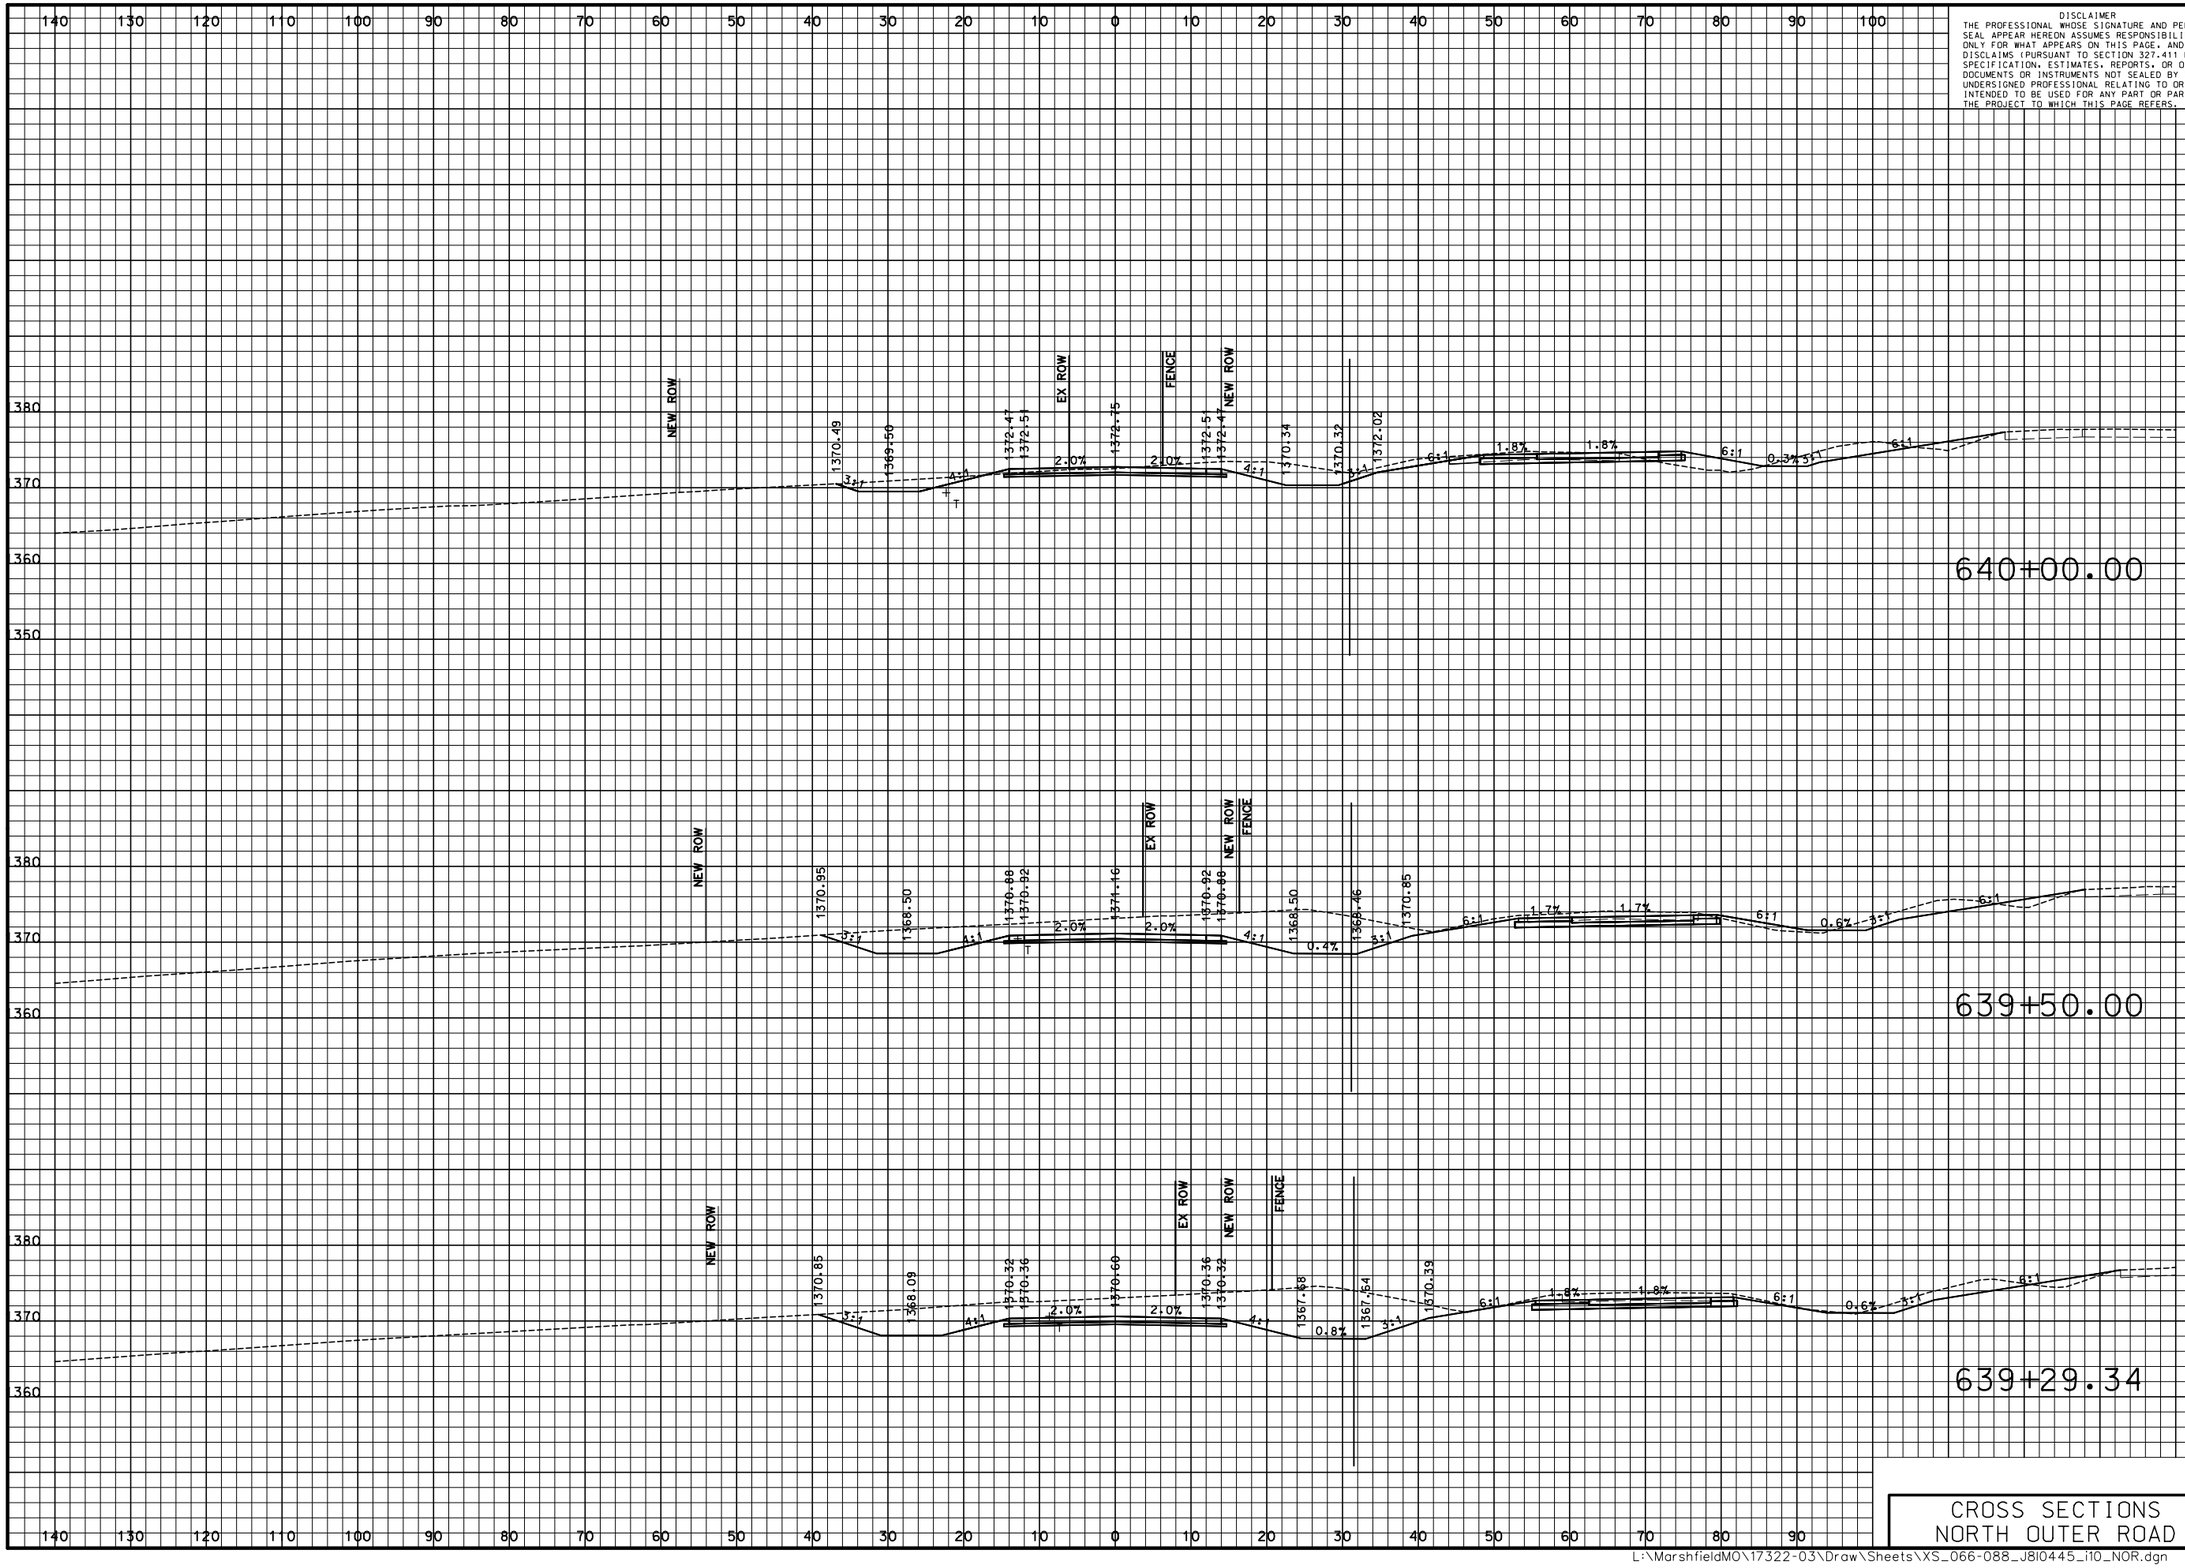

DISCLAIMER
THE PROFESSIONAL WHOSE SIGNATURE AND PERSONAL SEAL APPEAR HEREON ASSUMES RESPONSIBILITY ONLY FOR WHAT APPEARS ON THIS PAGE, AND DISCLAIMS (PURSUANT TO SECTION 327.411 RSMO) SPECIFICATION, ESTIMATES, REPORTS, OR OTHER DOCUMENTS OR INSTRUMENTS NOT SEALED BY THE UNDERSIGNED PROFESSIONAL RELATING TO OR INTENDED TO BE USED FOR ANY PART OR PARTS OF THE PROJECT TO WHICH THIS PAGE REFERS.

"THIS MEDIA SHOULD NOT BE CONSIDERED A CERTIFIED DOCUMENT."

DATE PREPARED
3/9/2018

ROUTE	STATE
I-44	MO

DISTRICT	SHEET NO.
SW	84

COUNTY
WEBSTER

JOB NO.
J8I0445

CONTRACT ID.

PROJECT NO.

BRIDGE NO.

IF A SEAL IS PRESENT ON THIS SHEET IT HAS BEEN ELECTRONICALLY SEALED AND DATED.

DATE	DESCRIPTION

MISSOURI HIGHWAYS AND TRANSPORTATION COMMISSION

105 WEST CAPITOL
JEFFERSON CITY, MO 65102
1-888-ASK-MODOT (1-888-275-6636)

CMT
CRAWFORD, MURPHY & TILLY, INC.
ONE MEMORIAL DRIVE, SUITE 500
ST. LOUIS, MO 63102 (314) 436-5500
ENGINEERING CORPORATION - 000631
©Copyright CMT, Inc.

CROSS SECTIONS
NORTH OUTER ROAD

PRELIMINARY PLANS – SUBJECT TO CHANGE

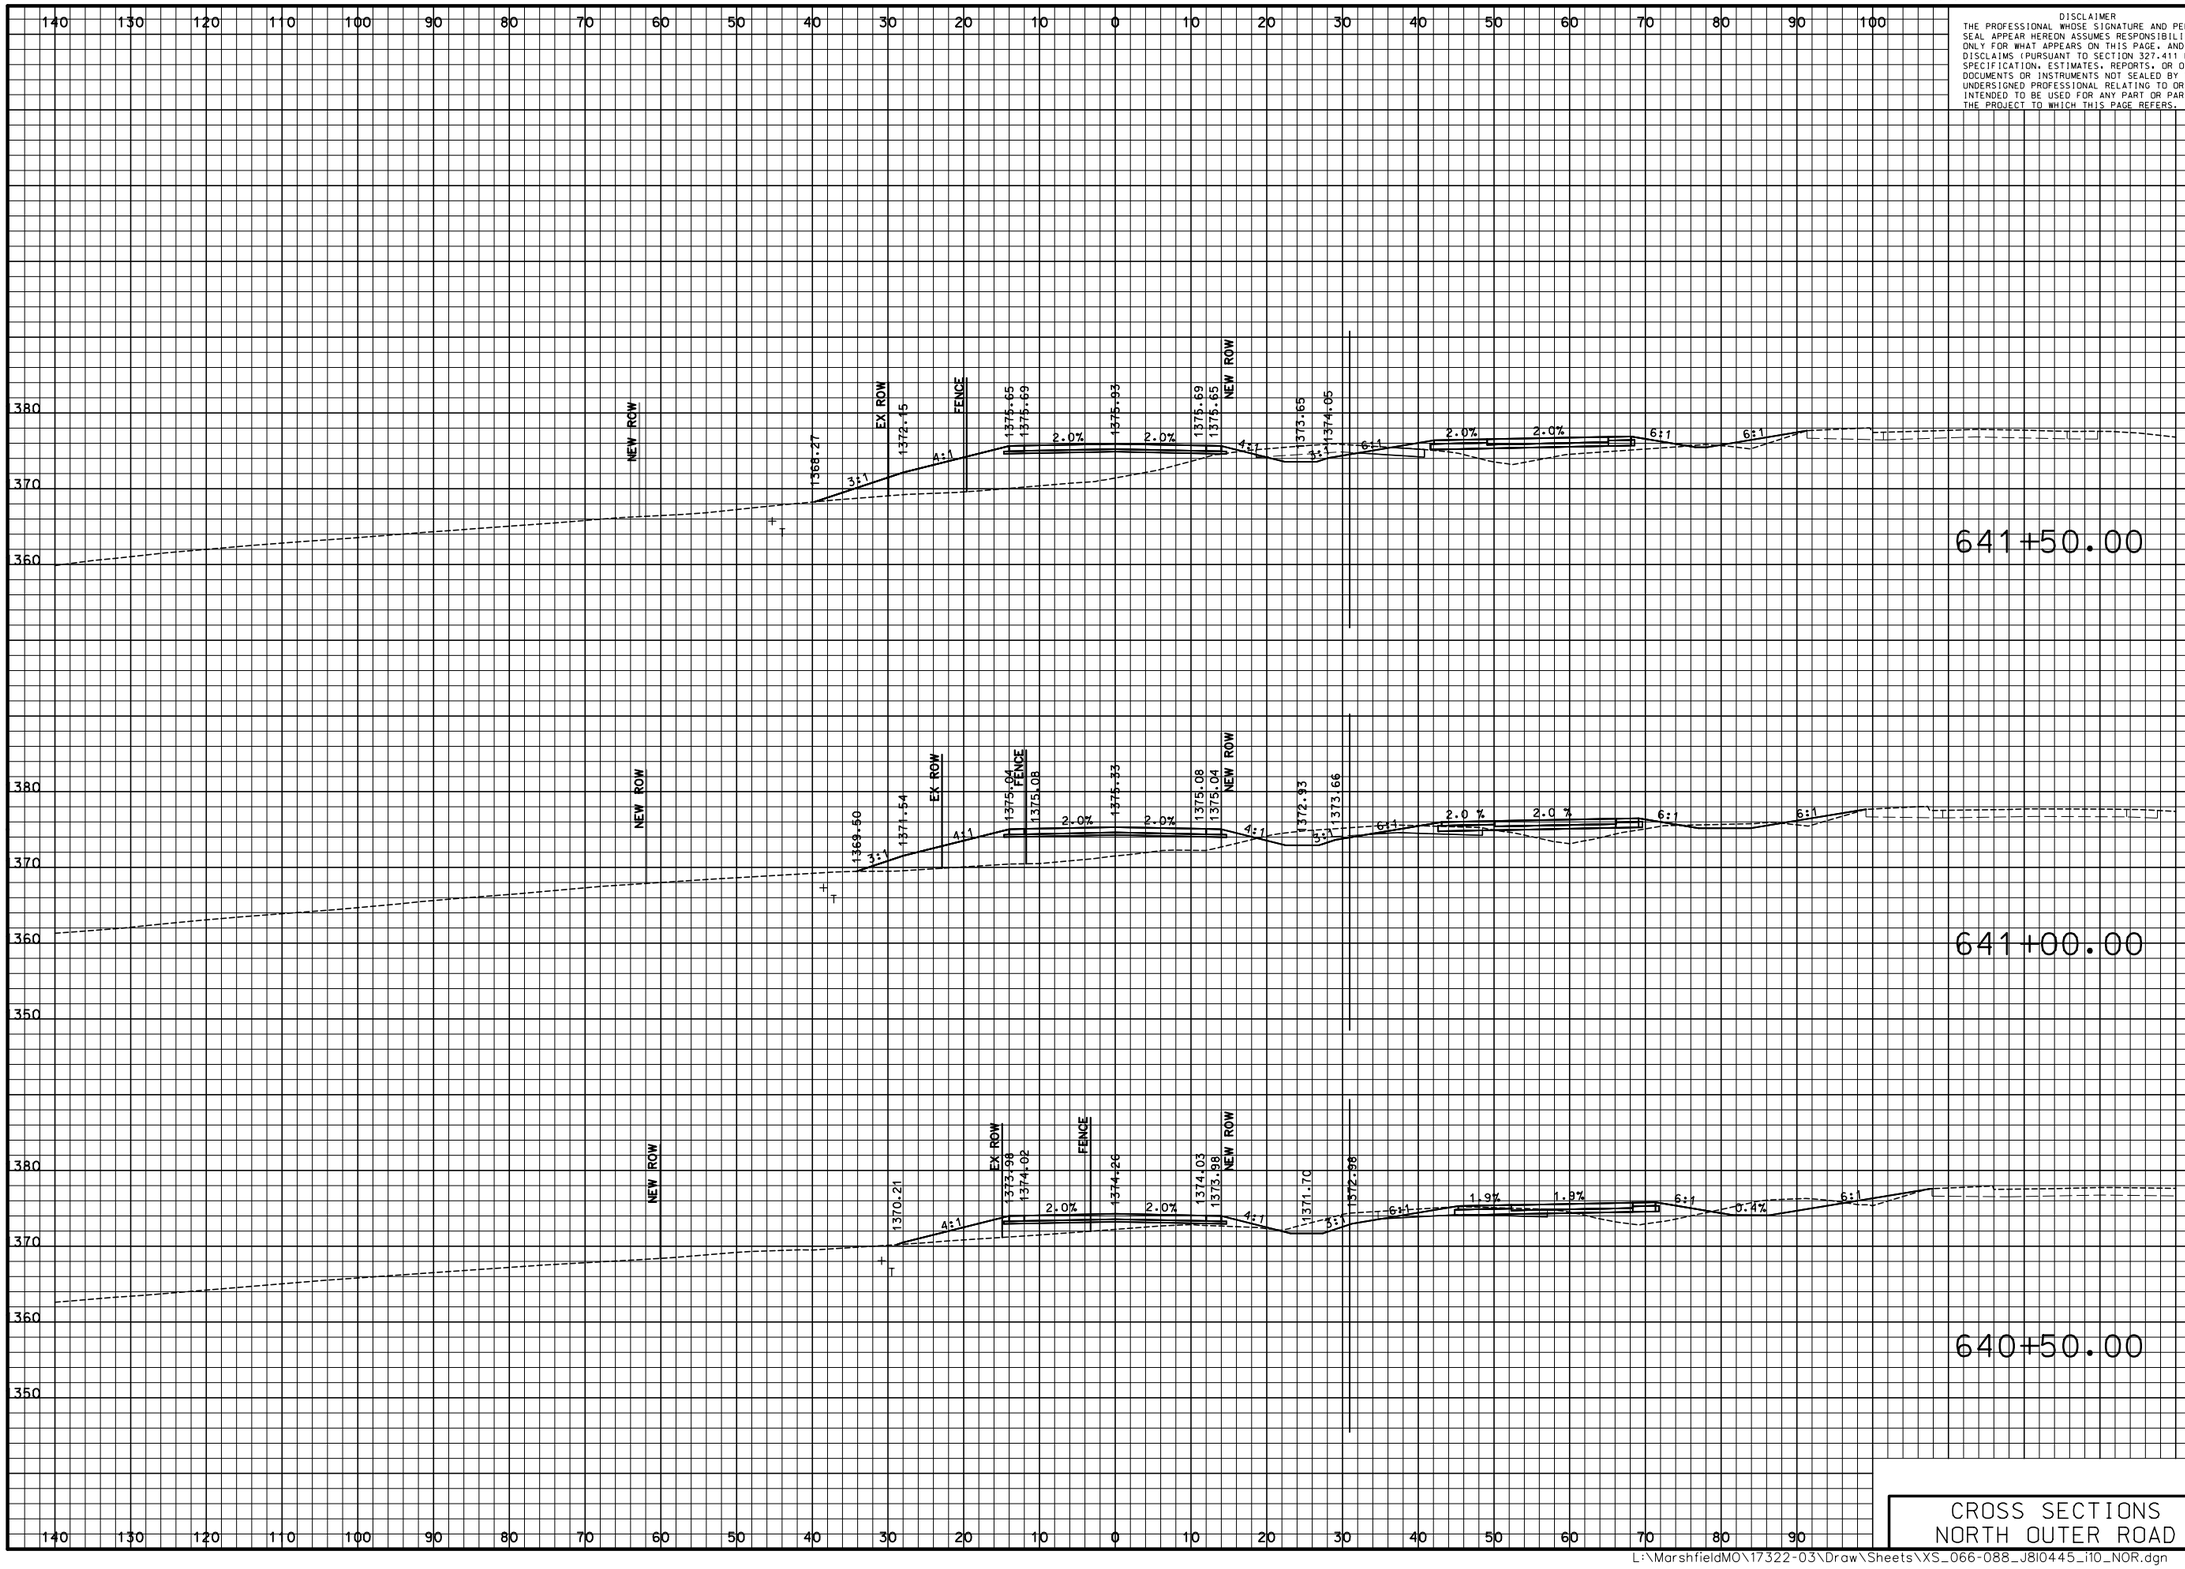

DISCLAIMER
THE PROFESSIONAL WHOSE SIGNATURE AND PERSONAL SEAL APPEAR HEREON ASSUMES RESPONSIBILITY ONLY FOR WHAT APPEARS ON THIS PAGE, AND DISCLAIMS (PURSUANT TO SECTION 327.411 RSMO) SPECIFICATION, ESTIMATES, REPORTS, OR OTHER DOCUMENTS OR INSTRUMENTS NOT SEALED BY THE UNDERSIGNED PROFESSIONAL RELATING TO OR INTENDED TO BE USED FOR ANY PART OR PARTS OF THE PROJECT TO WHICH THIS PAGE REFERS.

"THIS MEDIA SHOULD NOT BE CONSIDERED A CERTIFIED DOCUMENT."

DATE PREPARED
3/9/2018

ROUTE	STATE
I-44	MO
DISTRICT	SHEET NO.
SW	85

COUNTY
WEBSTER

JOB NO.
J8I0445

CONTRACT ID.

PROJECT NO.

BRIDGE NO.

IF A SEAL IS PRESENT ON THIS SHEET IT HAS BEEN ELECTRONICALLY SEALED AND DATED.

DESCRIPTION

DATE

MISSOURI HIGHWAYS AND TRANSPORTATION COMMISSION

105 WEST CAPITOL
JEFFERSON CITY, MO 65102
1-888-ASK-MODOT (1-888-275-6636)

CMT
©Copyright CMT, Inc.
CRAWFORD, MURPHY & TILLY, INC.
ONE MEMORIAL DRIVE, SUITE 500
ST. LOUIS, MO 63102 (314) 436-5500
ENGINEERING CORPORATION - 000631

CROSS SECTIONS NORTH OUTER ROAD

L:\MarshfieldMO\17322-03\Draw\Sheets\XS_066-088_J8I0445_i10_NOR.dgn 3:18:36 PM 3/9/2018

PRELIMINARY PLANS – SUBJECT TO CHANGE

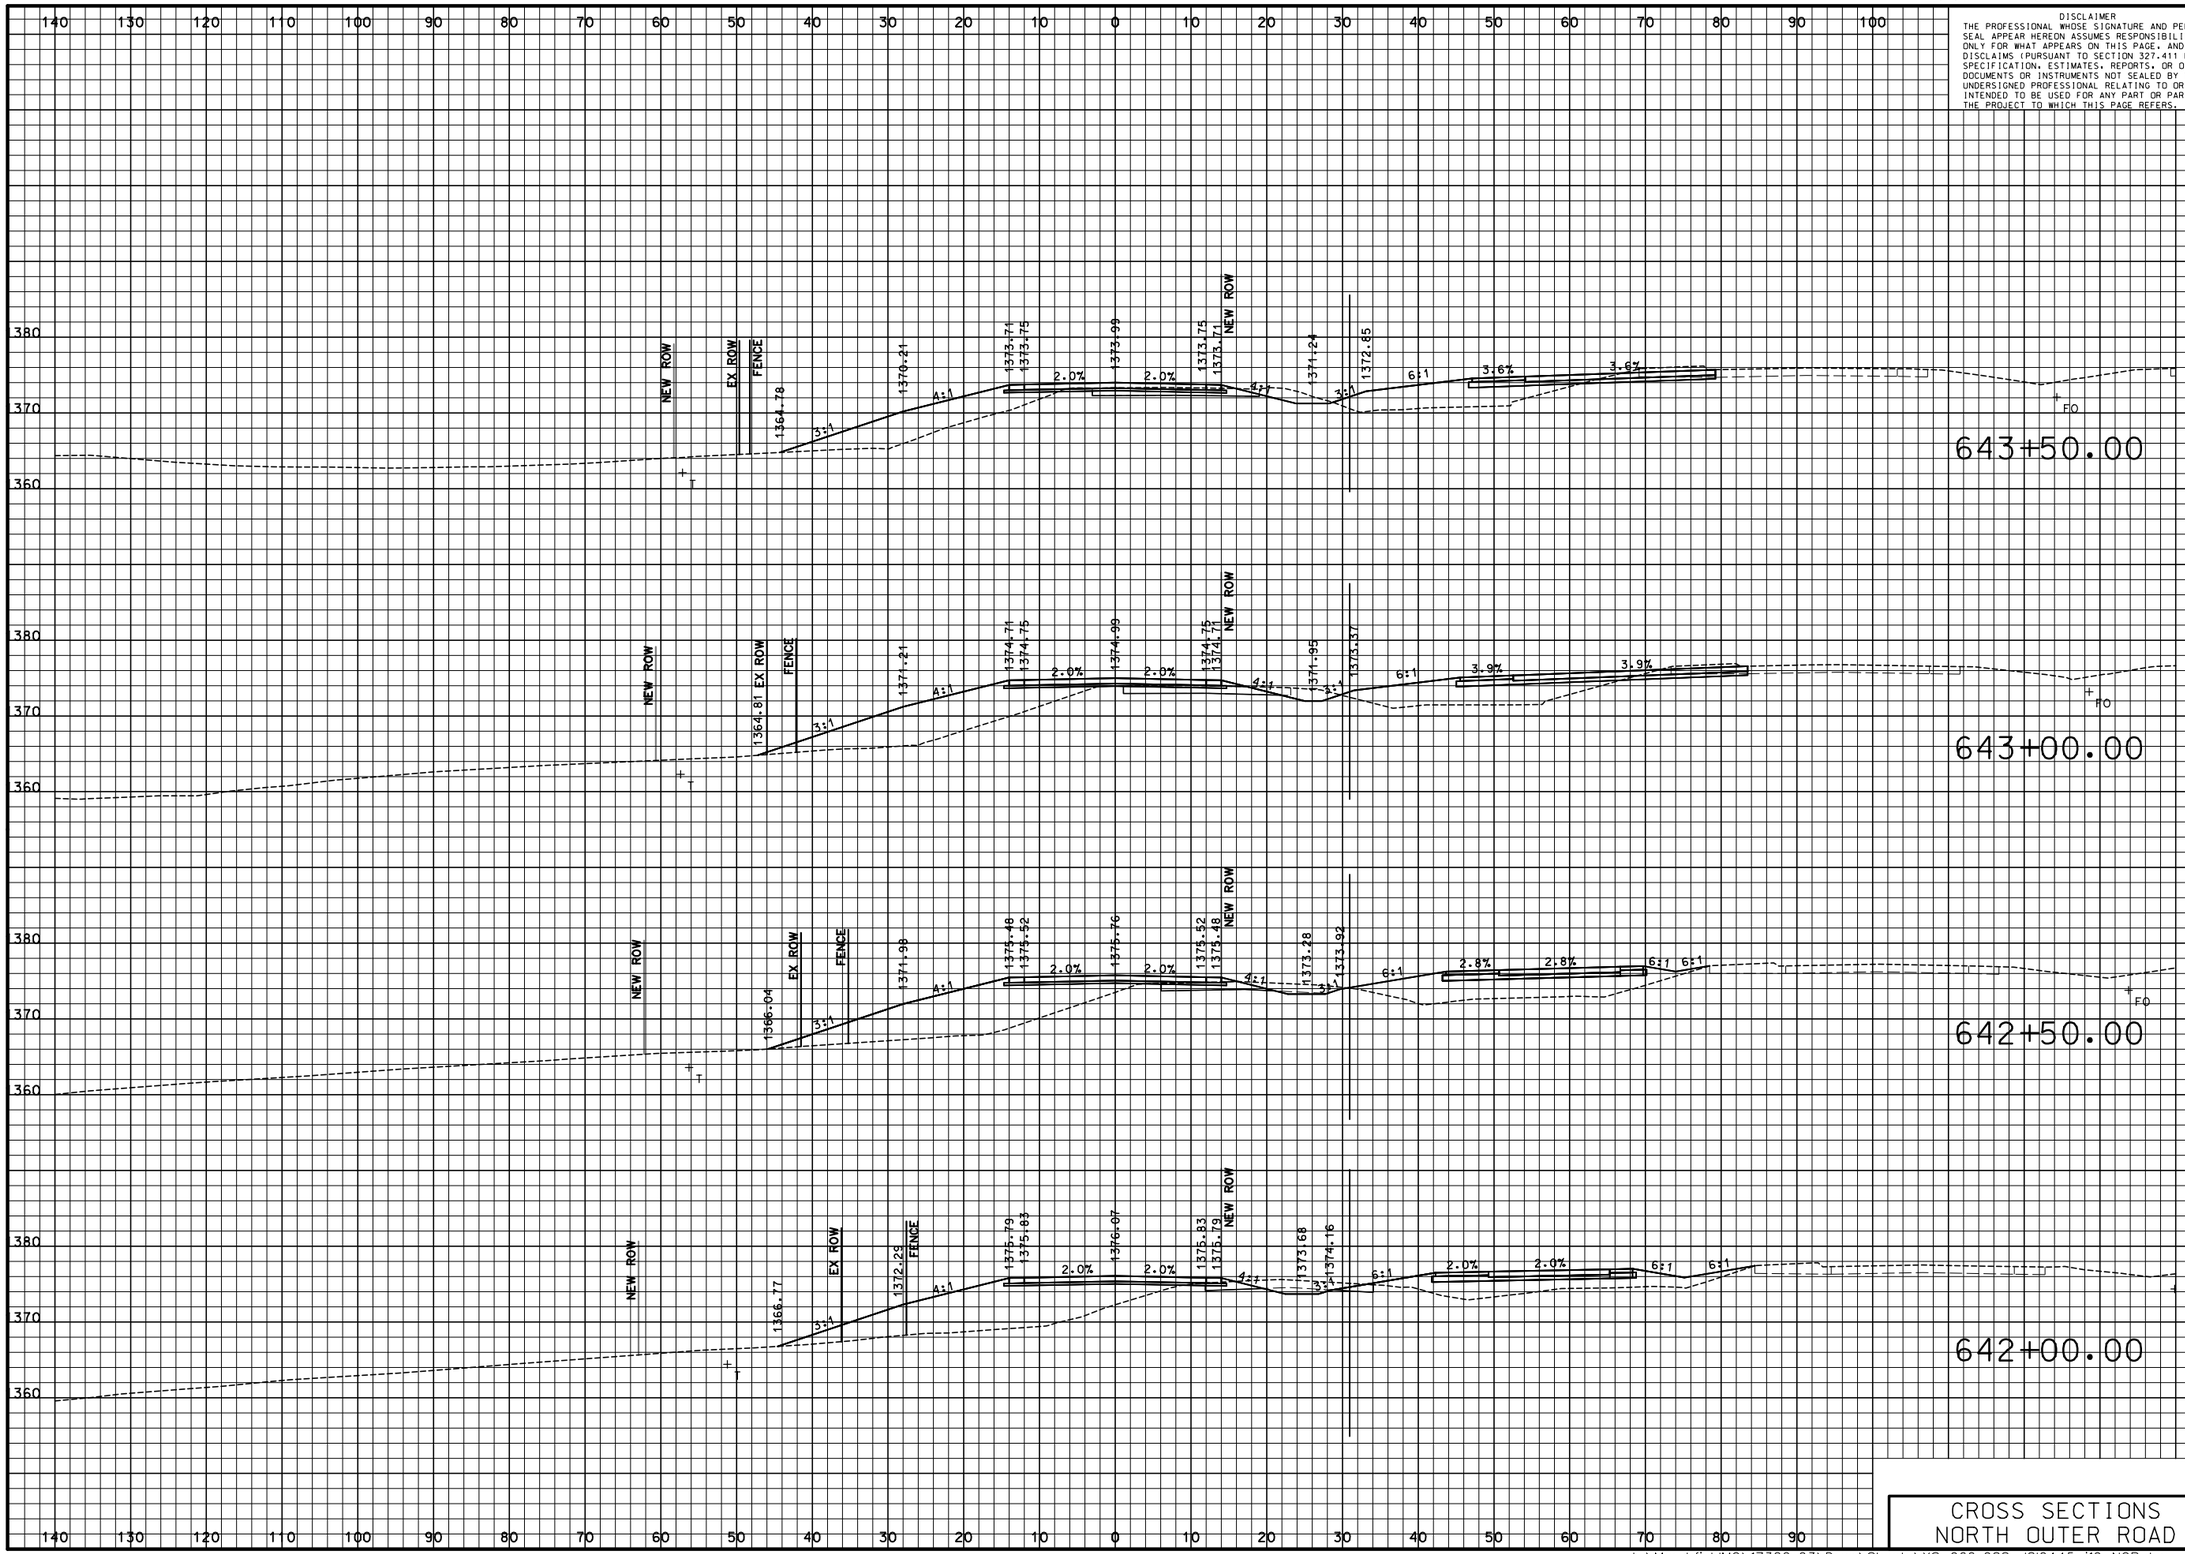

DISCLAIMER
THE PROFESSIONAL WHOSE SIGNATURE AND PERSONAL SEAL APPEAR HEREON ASSUMES RESPONSIBILITY ONLY FOR WHAT APPEARS ON THIS PAGE, AND DISCLAIMS (PURSUANT TO SECTION 327.411 RSMO) SPECIFICATION, ESTIMATES, REPORTS, OR OTHER DOCUMENTS OR INSTRUMENTS NOT SEALED BY THE UNDERSIGNED PROFESSIONAL RELATING TO OR INTENDED TO BE USED FOR ANY PART OR PARTS OF THE PROJECT TO WHICH THIS PAGE REFERS.

"THIS MEDIA SHOULD NOT BE CONSIDERED A CERTIFIED DOCUMENT."

DATE PREPARED: 3/9/2018

ROUTE	STATE
I-44	MO

DISTRICT	SHEET NO.
SW	86

COUNTY: WEBSTER

JOB NO.: J8I0445

CONTRACT ID.

PROJECT NO.

BRIDGE NO.

DESCRIPTION	DATE

IF A SEAL IS PRESENT ON THIS SHEET IT HAS BEEN ELECTRONICALLY SEALED AND DATED.

MISSOURI HIGHWAYS AND TRANSPORTATION COMMISSION

MoDOT

105 WEST CAPITOL
JEFFERSON CITY, MO 65102
1-888-ASK-MODOT (1-888-275-6636)

CMT

©Copyright CMT, Inc.

CRAWFORD, MURPHY & TILLY, INC.
ONE MEMORIAL DRIVE, SUITE 500
ST. LOUIS, MO 63102 (314) 436-5500
ENGINEERING CORPORATION - 000631

CROSS SECTIONS NORTH OUTER ROAD

PRELIMINARY PLANS – SUBJECT TO CHANGE

DISCLAIMER
THE PROFESSIONAL WHOSE SIGNATURE AND PERSONAL SEAL APPEAR HEREON ASSUMES RESPONSIBILITY ONLY FOR WHAT APPEARS ON THIS PAGE, AND DISCLAIMS (PURSUANT TO SECTION 327.411 RSMO) SPECIFICATION, ESTIMATES, REPORTS, OR OTHER DOCUMENTS OR INSTRUMENTS NOT SEALED BY THE UNDERSIGNED PROFESSIONAL RELATING TO OR INTENDED TO BE USED FOR ANY PART OR PARTS OF THE PROJECT TO WHICH THIS PAGE REFERS.

"THIS MEDIA SHOULD NOT BE CONSIDERED A CERTIFIED DOCUMENT."

DATE PREPARED
3/9/2018

ROUTE	STATE
I-44	MO
DISTRICT	SHEET NO.
SW	87

COUNTY
WEBSTER

JOB NO.
J8I0445

CONTRACT ID.

PROJECT NO.

BRIDGE NO.

IF A SEAL IS PRESENT ON THIS SHEET IT HAS BEEN ELECTRONICALLY SEALED AND DATED.

DESCRIPTION	DATE

MISSOURI HIGHWAYS AND TRANSPORTATION COMMISSION

105 WEST CAPITOL
JEFFERSON CITY, MO 65102
1-888-ASK-MODOT (1-888-275-6636)

CMT
CRAWFORD, MURPHY & TILLY, INC.
ONE MEMORIAL DRIVE, SUITE 500
ST. LOUIS, MO 63102 (314) 436-5500
ENGINEERING CORPORATION - 000631

© Copyright CMT, Inc.

CROSS SECTIONS NORTH OUTER ROAD

L:\MarshfieldMO\17322-03\Draw\Sheets\XS_066-088_J8I0445_I10_NOR.dgn 3:18:37 PM 3/9/2018

PRELIMINARY PLANS – SUBJECT TO CHANGE

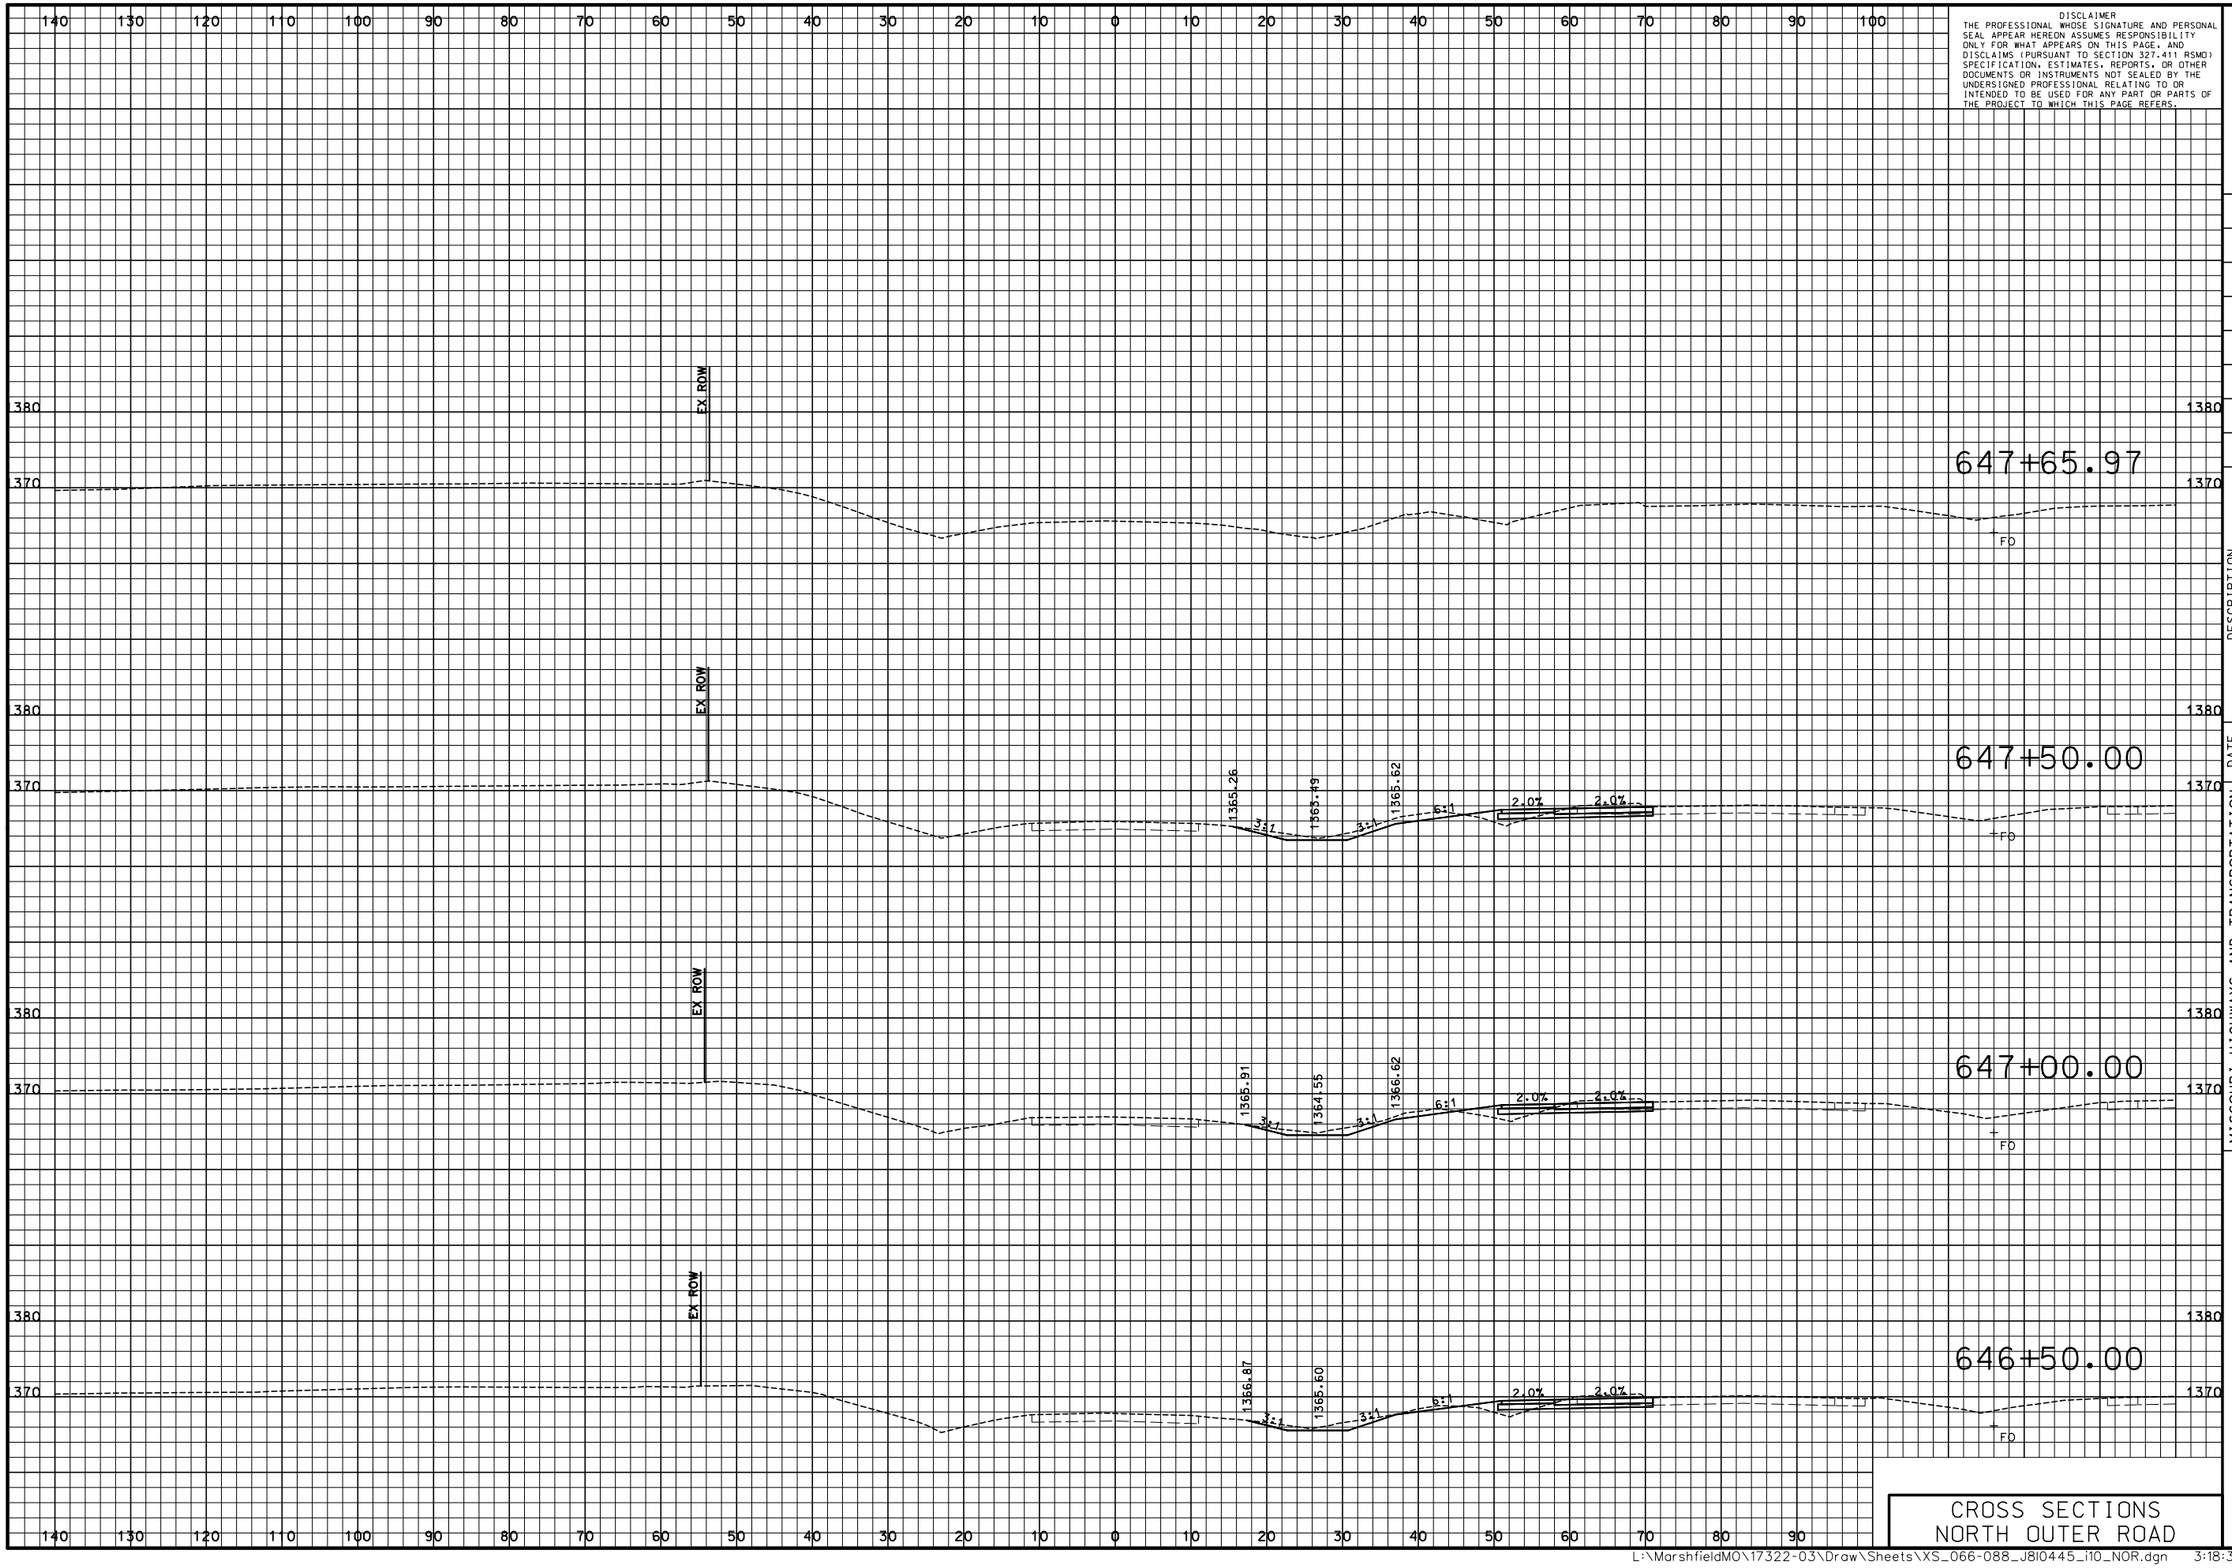

DISCLAIMER
THE PROFESSIONAL WHOSE SIGNATURE AND PERSONAL SEAL APPEAR HEREON ASSUMES RESPONSIBILITY ONLY FOR WHAT APPEARS ON THIS PAGE, AND DISCLAIMS (PURSUANT TO SECTION 327.411 RSMO) SPECIFICATION, ESTIMATES, REPORTS, OR OTHER DOCUMENTS OR INSTRUMENTS NOT SEALED BY THE UNDERSIGNED PROFESSIONAL RELATING TO OR INTENDED TO BE USED FOR ANY PART OR PARTS OF THE PROJECT TO WHICH THIS PAGE REFERS.

"THIS MEDIA SHOULD NOT BE CONSIDERED A CERTIFIED DOCUMENT."

DATE PREPARED
3/9/2018

ROUTE	STATE
I-44	MO

DISTRICT	SHEET NO.
SW	88

COUNTY
WEBSTER

JOB NO.
J8I0445

CONTRACT ID.

PROJECT NO.

BRIDGE NO.

DESCRIPTION	DATE

IF A SEAL IS PRESENT ON THIS SHEET IT HAS BEEN ELECTRONICALLY SEALED AND DATED.

MISSOURI HIGHWAYS AND TRANSPORTATION COMMISSION

MoDOT

105 WEST CAPITOL
JEFFERSON CITY, MO 65102
1-888-ASK-MODOT (1-888-275-6636)

CMT

©Copyright CMT, Inc.

CRAWFORD, MURPHY & TILLY, INC.
ONE MEMORIAL DRIVE, SUITE 500
ST. LOUIS, MO 63102 (314) 436-5500
ENGINEERING CORPORATION - 000631

CROSS SECTIONS
NORTH OUTER ROAD

PRELIMINARY PLANS – SUBJECT TO CHANGE

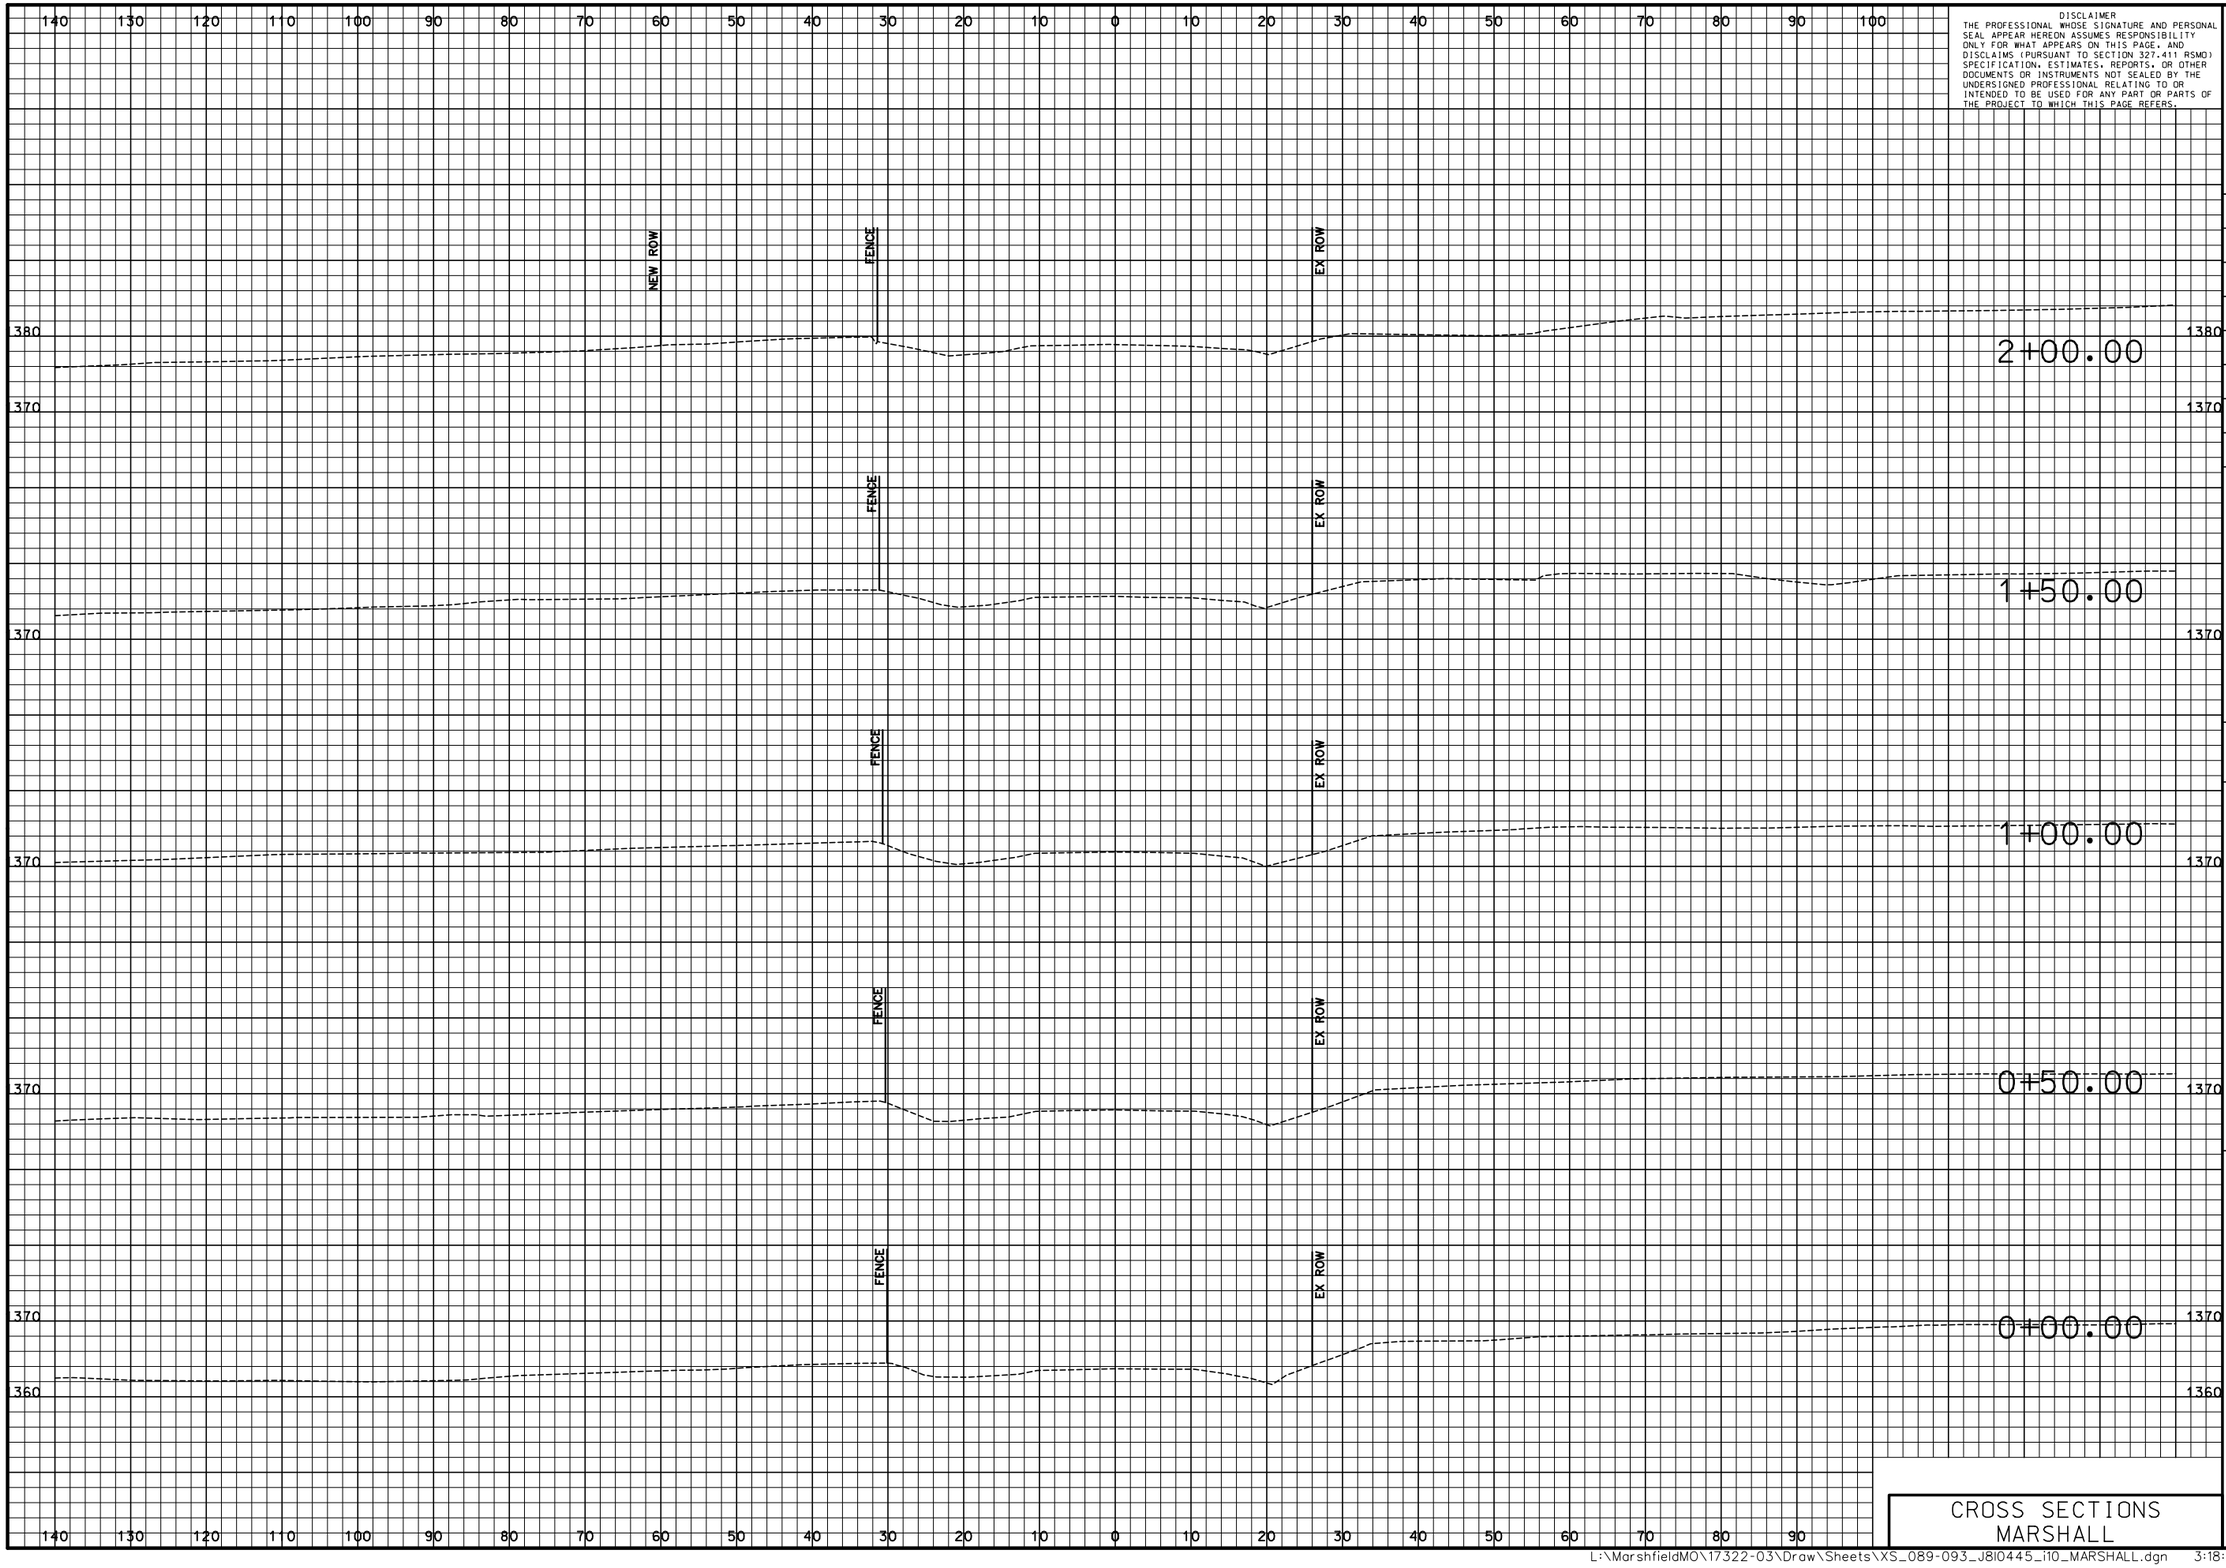

DISCLAIMER
THE PROFESSIONAL WHOSE SIGNATURE AND PERSONAL SEAL APPEAR HEREON ASSUMES RESPONSIBILITY ONLY FOR WHAT APPEARS ON THIS PAGE, AND DISCLAIMS (PURSUANT TO SECTION 327.411 RSMO) SPECIFICATION, ESTIMATES, REPORTS, OR OTHER DOCUMENTS OR INSTRUMENTS NOT SEALED BY THE UNDERSIGNED PROFESSIONAL RELATING TO OR INTENDED TO BE USED FOR ANY PART OR PARTS OF THE PROJECT TO WHICH THIS PAGE REFERS.

"THIS MEDIA SHOULD NOT BE CONSIDERED A CERTIFIED DOCUMENT."

DATE PREPARED
3/9/2018

ROUTE	STATE
I-44	MO
DISTRICT	SHEET NO.
SW	89

COUNTY
WEBSTER

JOB NO.
J8I0445

CONTRACT ID.

PROJECT NO.

BRIDGE NO.

DESCRIPTION	DATE

IF A SEAL IS PRESENT ON THIS SHEET IT HAS BEEN ELECTRONICALLY SEALED AND DATED.

MISSOURI HIGHWAYS AND TRANSPORTATION COMMISSION

105 WEST CAPITOL
JEFFERSON CITY, MO 65102
1-888-ASK-MODOT (1-888-275-6636)

CMT
©Copyright CMT, Inc.
CRAWFORD, MURPHY & TILLY, INC.
ONE MEMORIAL DRIVE, SUITE 500
ST. LOUIS, MO 63102 (314) 436-5500
ENGINEERING CORPORATION - 000631

CROSS SECTIONS MARSHALL

PRELIMINARY PLANS – SUBJECT TO CHANGE

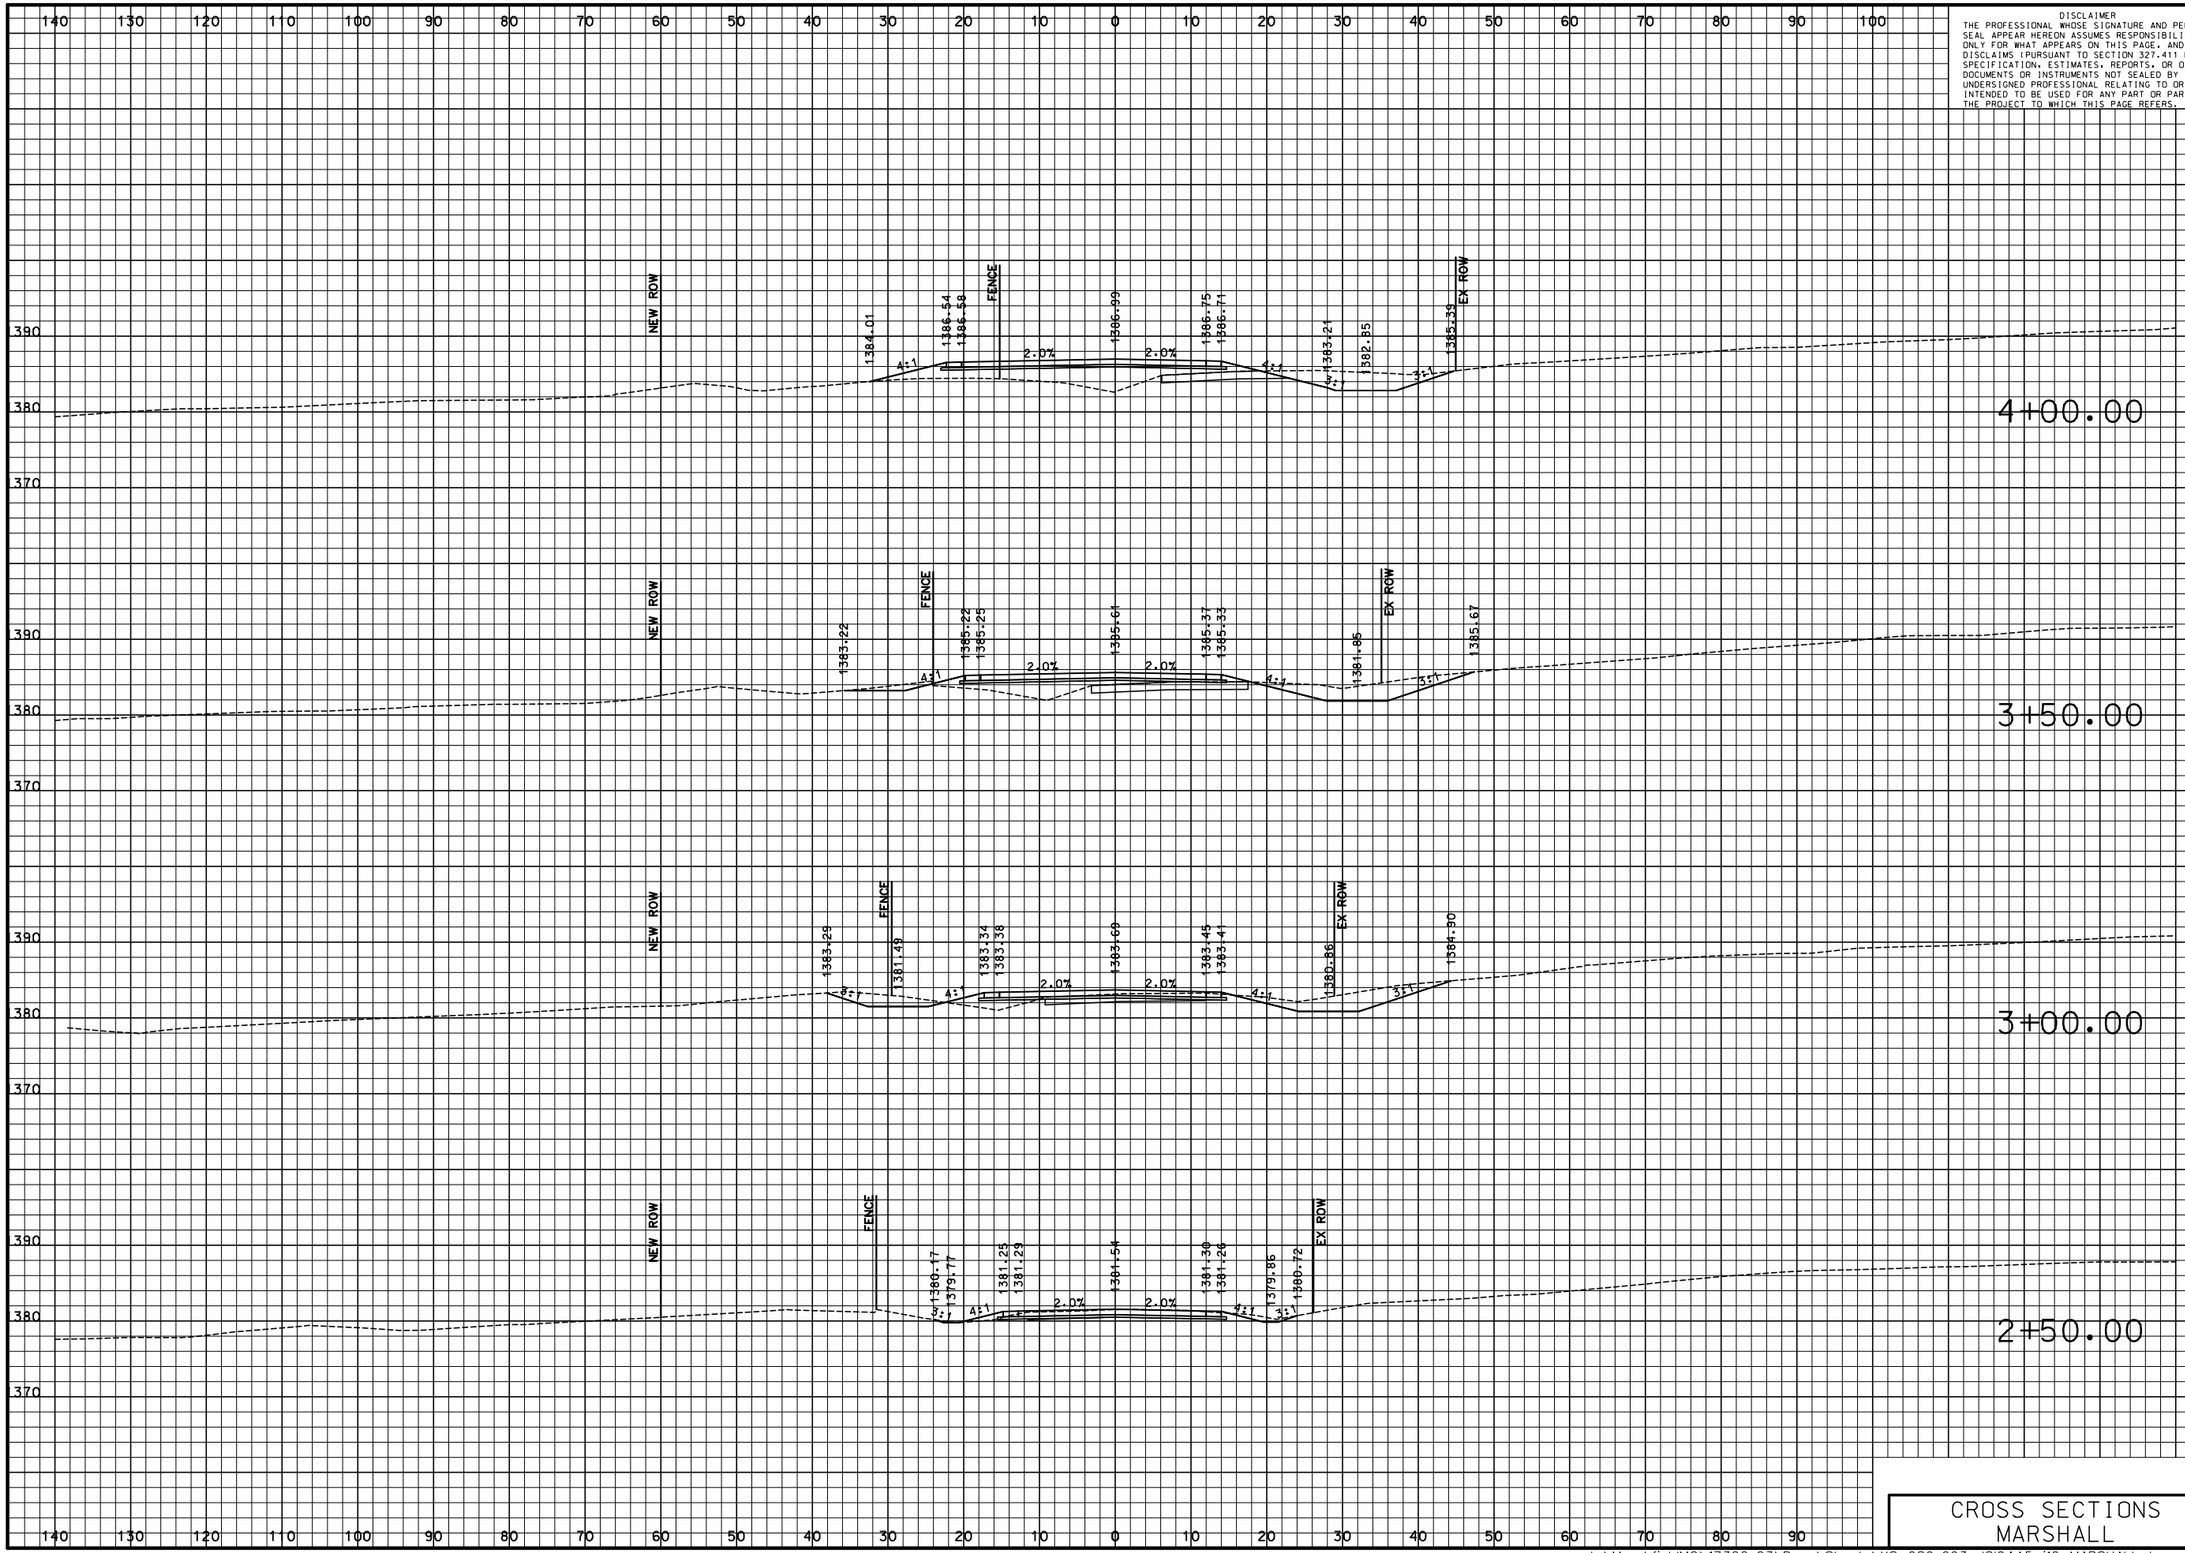

DISCLAIMER
THE PROFESSIONAL WHOSE SIGNATURE AND PERSONAL SEAL APPEAR HEREON ASSUMES RESPONSIBILITY ONLY FOR WHAT APPEARS ON THIS PAGE, AND DISCLAIMS (PURSUANT TO SECTION 327.411 RSMO) SPECIFICATION, ESTIMATES, REPORTS, OR OTHER DOCUMENTS OR INSTRUMENTS NOT SEALED BY THE UNDERSIGNED PROFESSIONAL RELATING TO OR INTENDED TO BE USED FOR ANY PART OR PARTS OF THE PROJECT TO WHICH THIS PAGE REFERS.

"THIS MEDIA SHOULD NOT BE CONSIDERED A CERTIFIED DOCUMENT."

DATE PREPARED: 3/9/2018

ROUTE	STATE
I-44	MO
DISTRICT	SHEET NO.
SW	90

COUNTY: WEBSTER

JOB NO.: J8I0445

CONTRACT ID.:

PROJECT NO.:

BRIDGE NO.:

IF A SEAL IS PRESENT ON THIS SHEET IT HAS BEEN ELECTRONICALLY SEALED AND DATED.

DESCRIPTION | DATE

MISSOURI HIGHWAYS AND TRANSPORTATION COMMISSION

MoDOT
105 WEST CAPITOL
JEFFERSON CITY, MO 65102
1-888-ASK-MODOT (1-888-275-6636)

CMT
©Copyright CMT, Inc.
CRAWFORD, MURPHY & TILLY, INC.
ONE MEMORIAL DRIVE, SUITE 500
ST. LOUIS, MO 63102 (314) 436-5500
ENGINEERING CORPORATION - 000631

CROSS SECTIONS
MARSHALL

L:\MarshfieldMO\17322-03\Draw\Sheets\XS_089-093_J8I0445_i10_MARSHALL.dgn 3:18:38 PM 3/9/2018

PRELIMINARY PLANS – SUBJECT TO CHANGE

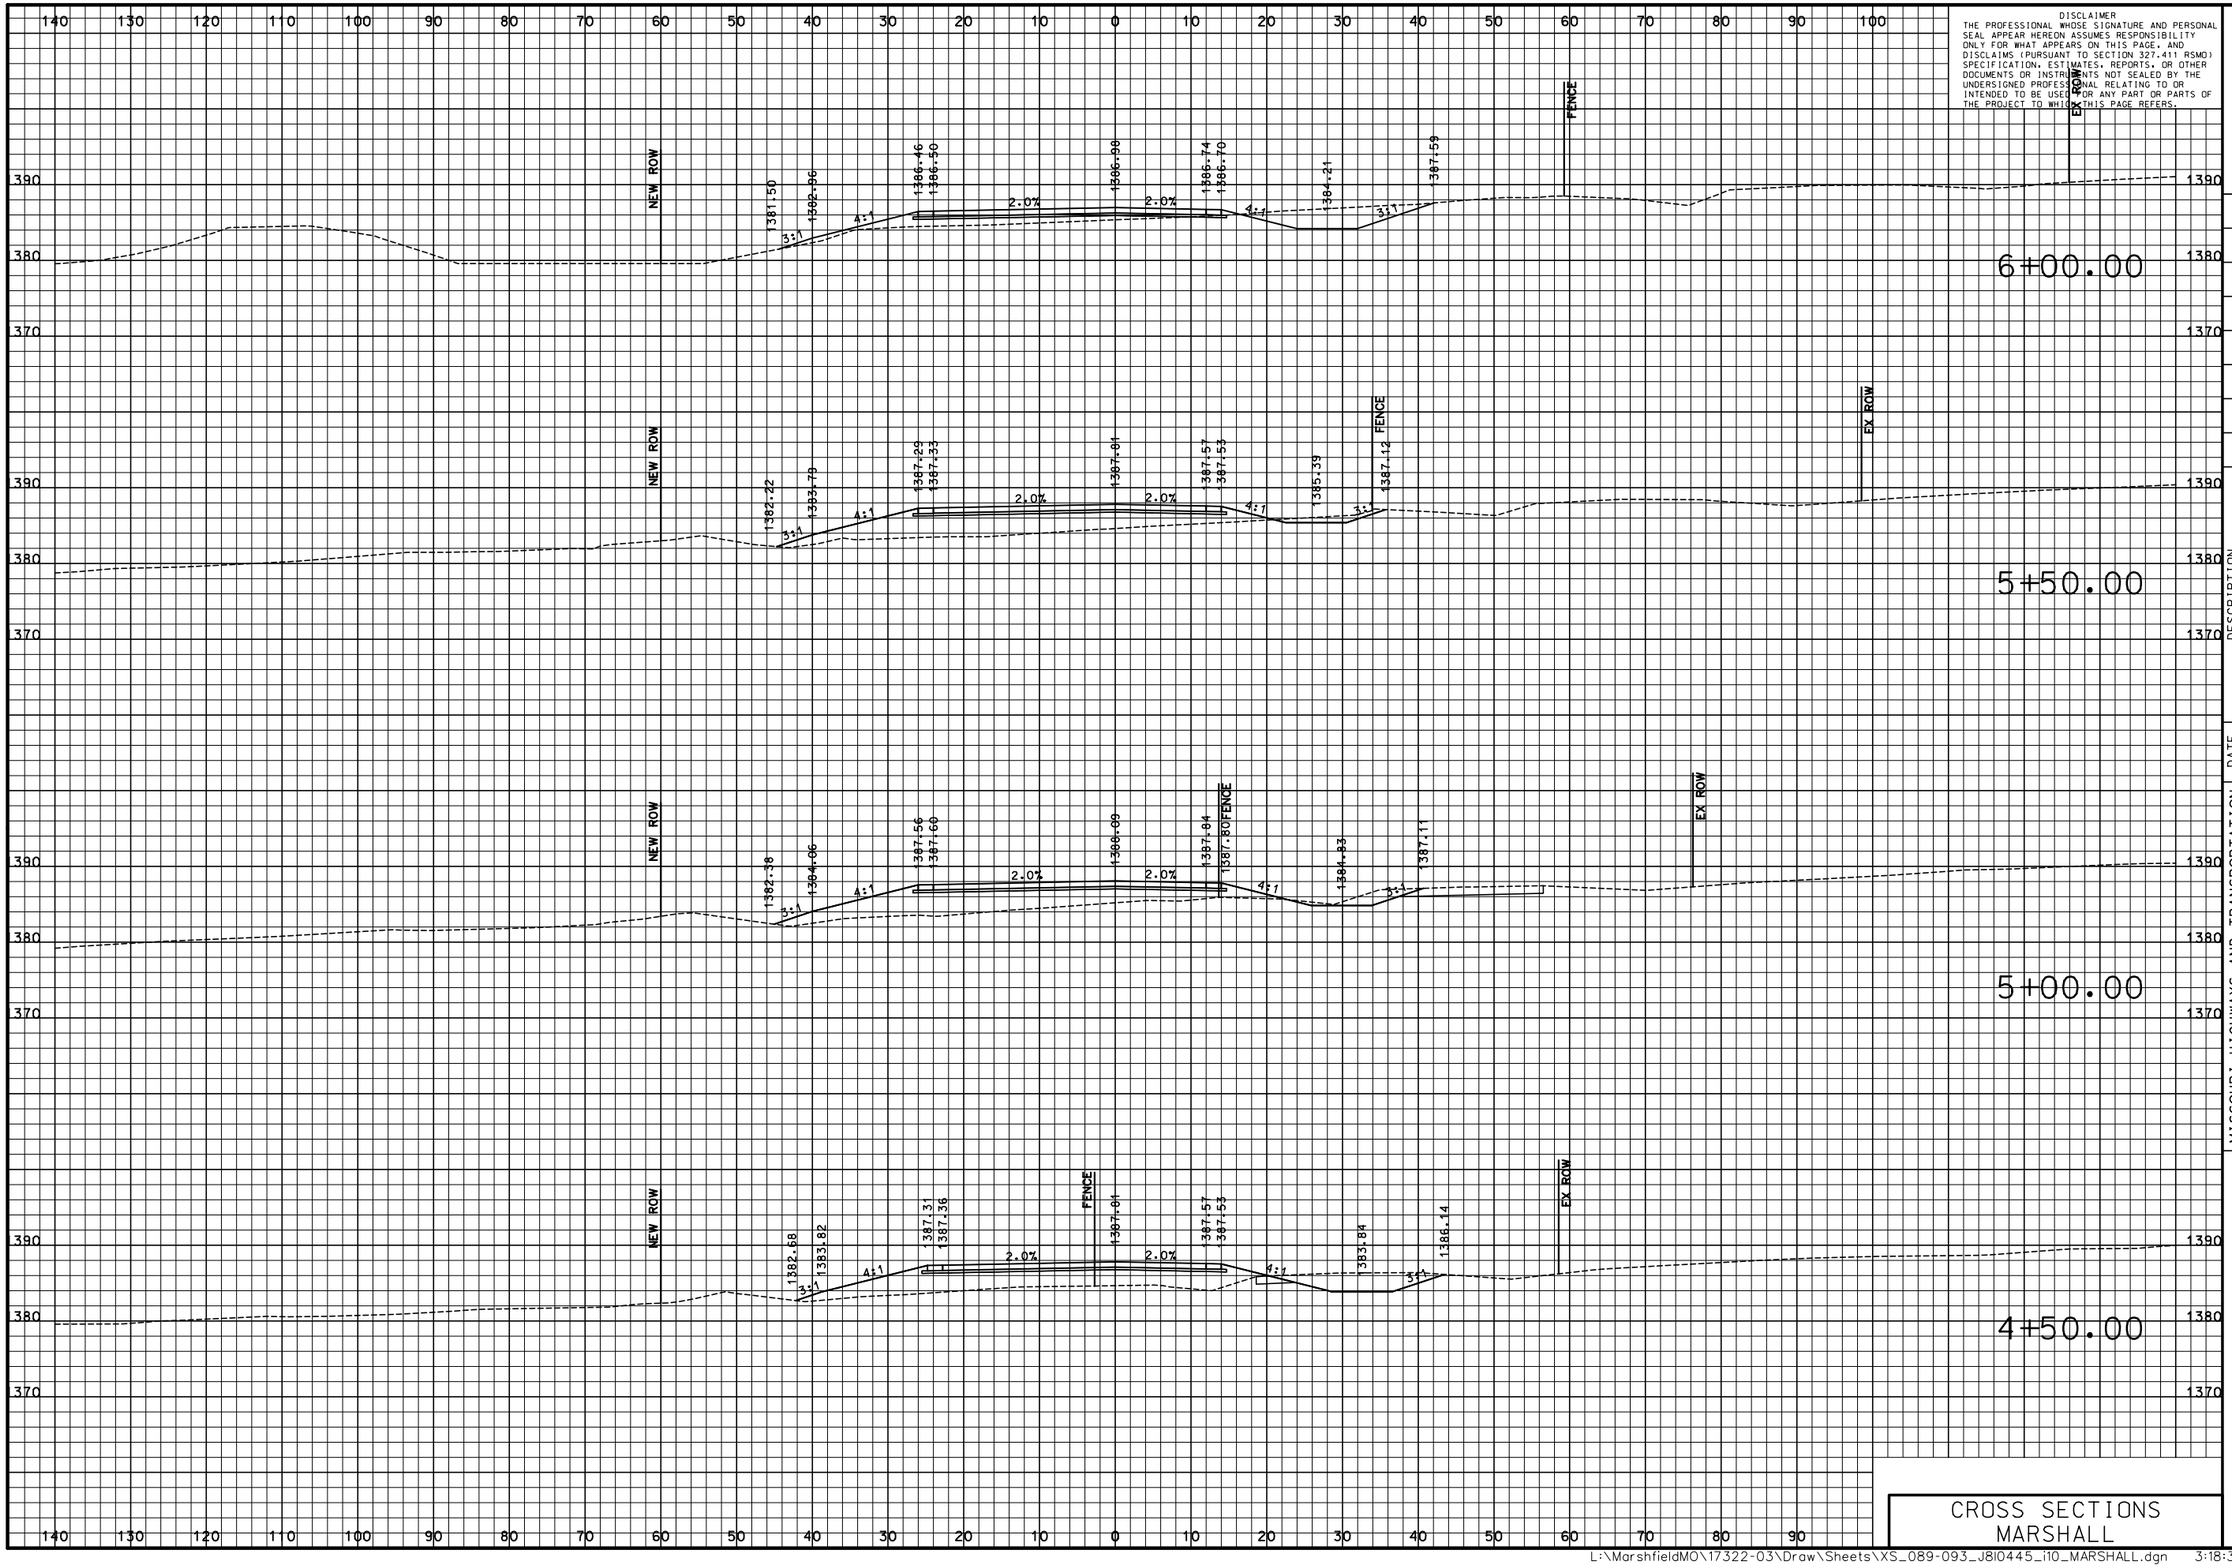

DISCLAIMER
THE PROFESSIONAL WHOSE SIGNATURE AND PERSONAL SEAL APPEAR HEREON ASSUMES RESPONSIBILITY ONLY FOR WHAT APPEARS ON THIS PAGE, AND DISCLAIMS (PURSUANT TO SECTION 327.411 RSMO) SPECIFICATION, ESTIMATES, REPORTS, OR OTHER DOCUMENTS OR INSTRUMENTS NOT SEALED BY THE UNDERSIGNED PROFESSIONAL RELATING TO OR INTENDED TO BE USED FOR ANY PART OR PARTS OF THE PROJECT TO WHICH THIS PAGE REFERS.

"THIS MEDIA SHOULD NOT BE CONSIDERED A CERTIFIED DOCUMENT."

DATE PREPARED
3/9/2018

ROUTE	STATE
I-44	MO
DISTRICT	SHEET NO.
SW	91

COUNTY
WEBSTER

JOB NO.
J8I0445

CONTRACT ID.

PROJECT NO.

BRIDGE NO.

DATE	DESCRIPTION

IF A SEAL IS PRESENT ON THIS SHEET IT HAS BEEN ELECTRONICALLY SEALED AND DATED.

MISSOURI HIGHWAYS AND TRANSPORTATION COMMISSION

105 WEST CAPITOL
JEFFERSON CITY, MO 65102
1-888-ASK-MODOT (1-888-275-6636)

CMT
©Copyright CMT, Inc.
CRAWFORD, MURPHY & TILLY, INC.
ONE MEMORIAL DRIVE, SUITE 500
ST. LOUIS, MO 63102 (314) 436-5500
ENGINEERING CORPORATION - 000631

CROSS SECTIONS
MARSHALL

L:\MarshfieldMO\17322-03\Draw\Sheets\XS_089-093_J8I0445_i10_MARSHALL.dgn 3:18:39 PM 3/9/2018

PRELIMINARY PLANS – SUBJECT TO CHANGE

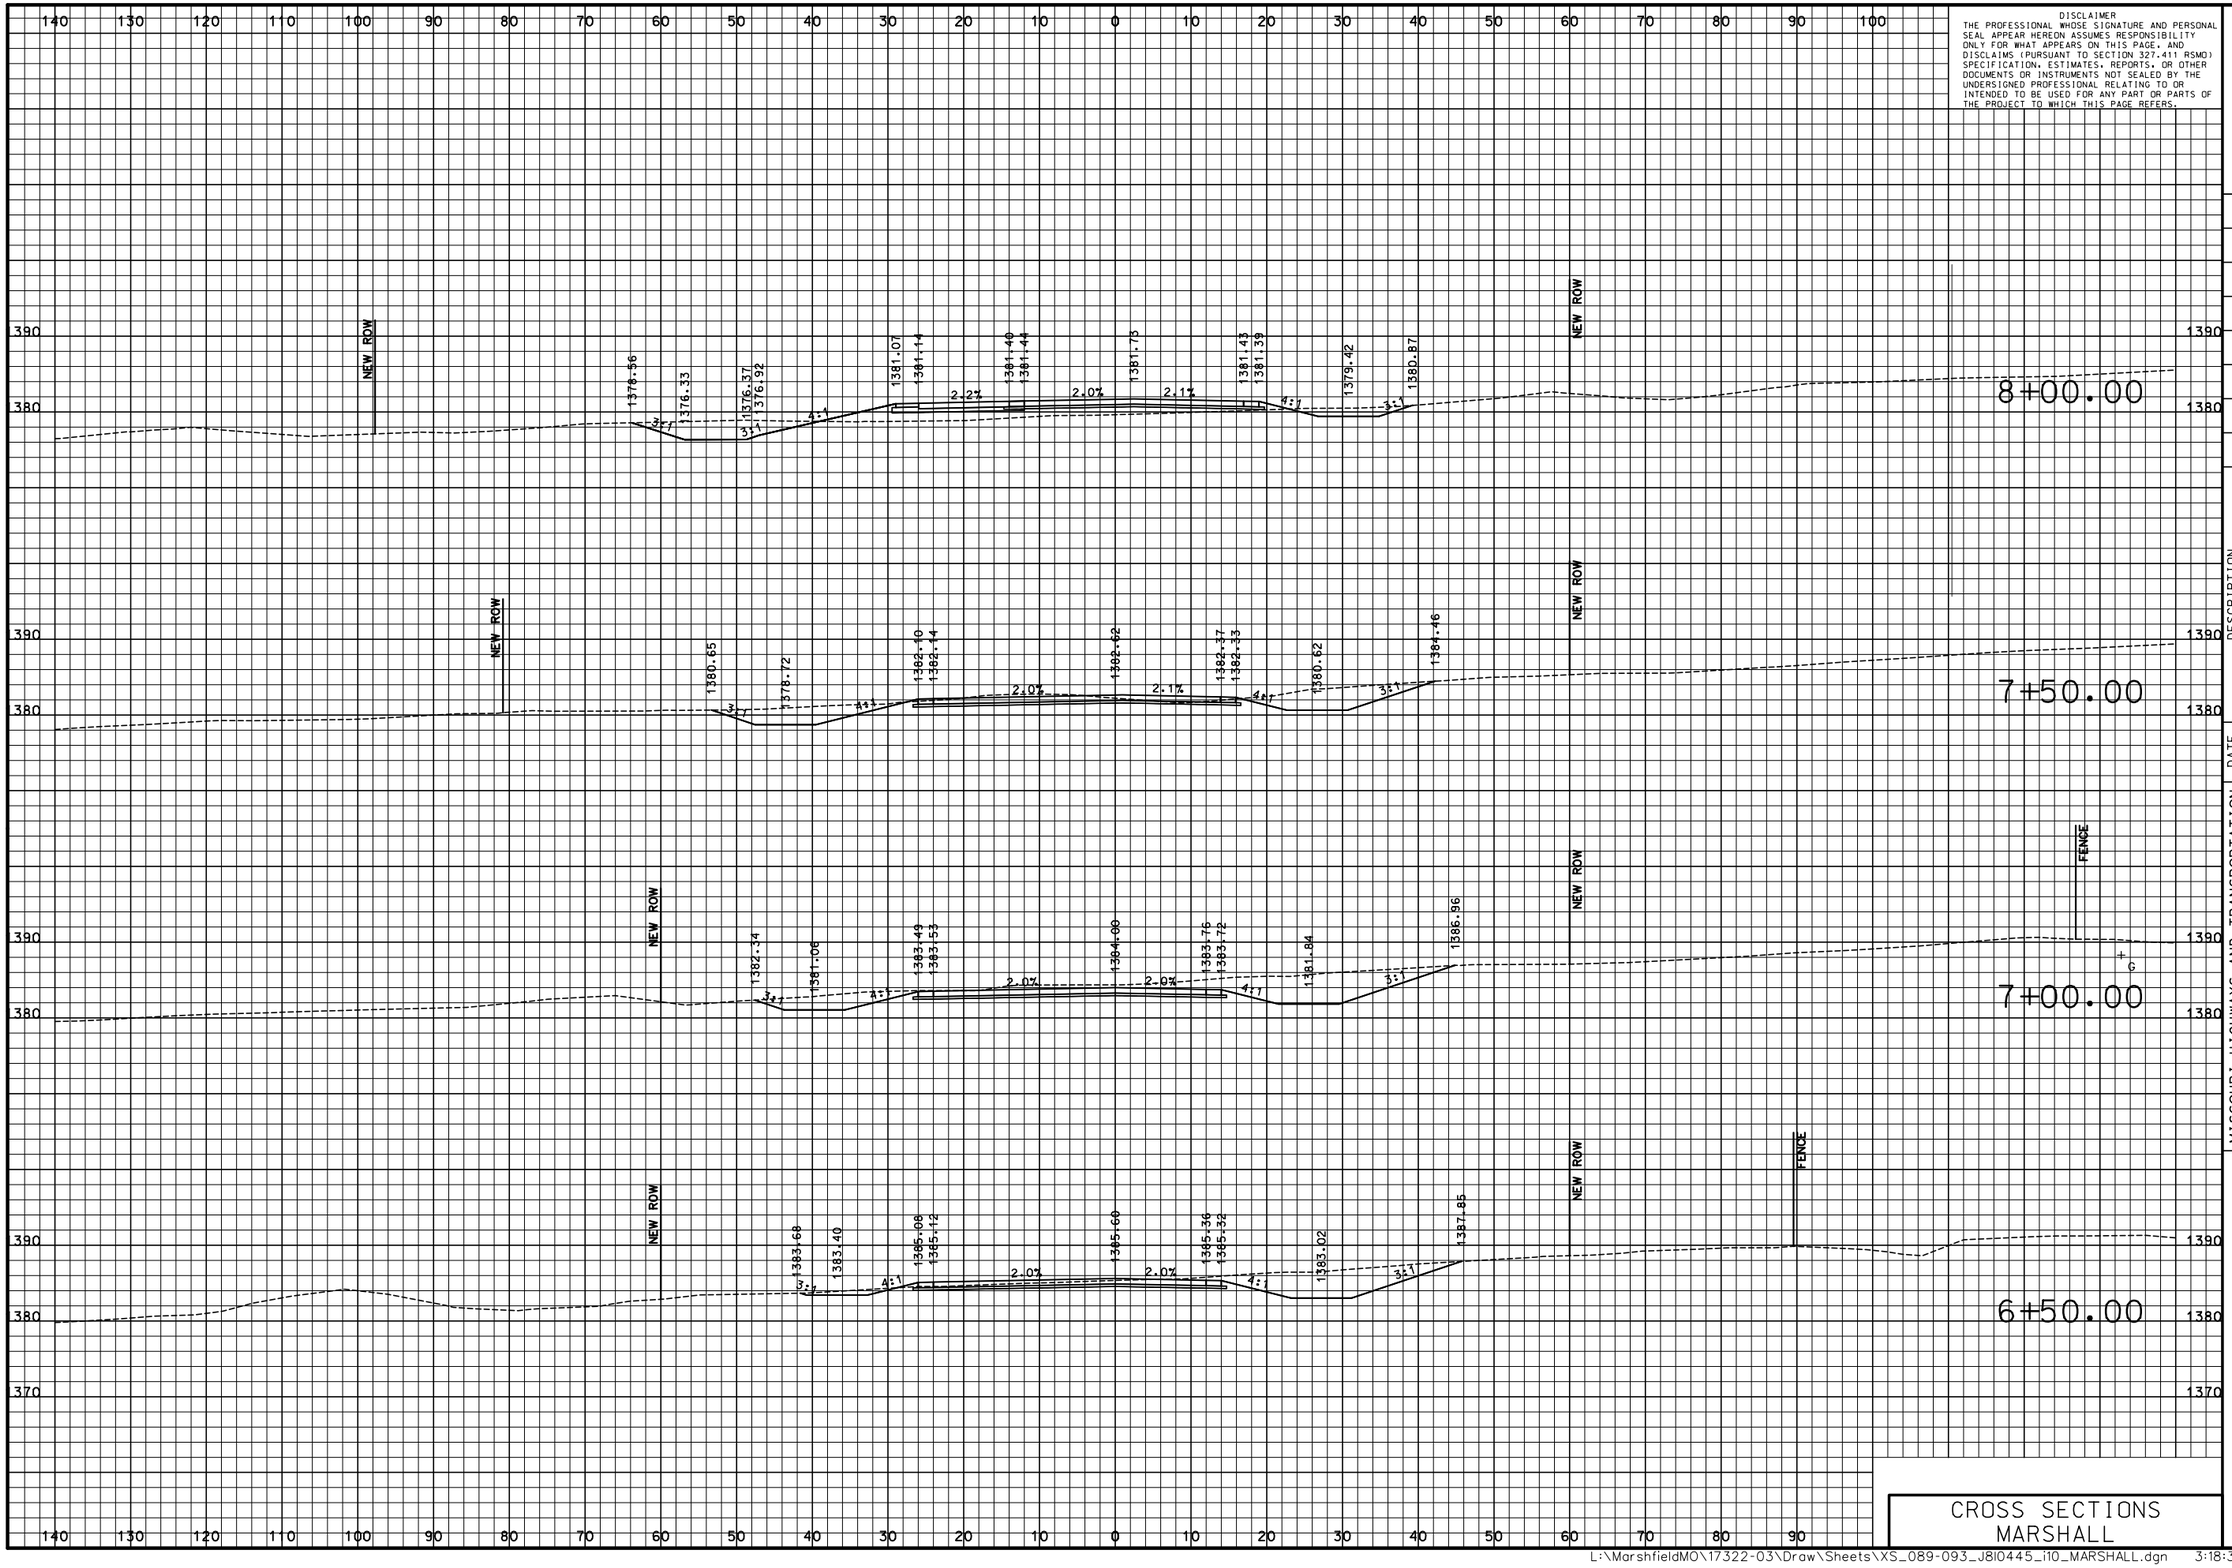

DISCLAIMER
THE PROFESSIONAL WHOSE SIGNATURE AND PERSONAL SEAL APPEAR HEREON ASSUMES RESPONSIBILITY ONLY FOR WHAT APPEARS ON THIS PAGE, AND DISCLAIMS (PURSUANT TO SECTION 327.411 RSMO) SPECIFICATION, ESTIMATES, REPORTS, OR OTHER DOCUMENTS OR INSTRUMENTS NOT SEALED BY THE UNDERSIGNED PROFESSIONAL RELATING TO OR INTENDED TO BE USED FOR ANY PART OR PARTS OF THE PROJECT TO WHICH THIS PAGE REFERS.

"THIS MEDIA SHOULD NOT BE CONSIDERED A CERTIFIED DOCUMENT."

DATE PREPARED
3/9/2018

ROUTE	STATE
I-44	MO
DISTRICT	SHEET NO.
SW	92

COUNTY
WEBSTER

JOB NO.
J8I0445

CONTRACT ID.

PROJECT NO.

BRIDGE NO.

DESCRIPTION	DATE

IF A SEAL IS PRESENT ON THIS SHEET IT HAS BEEN ELECTRONICALLY SEALED AND DATED.

MISSOURI HIGHWAYS AND TRANSPORTATION COMMISSION

105 WEST CAPITOL
JEFFERSON CITY, MO 65102
1-888-ASK-MODOT (1-888-275-6636)

CMT
© Copyright CMT, Inc.
CRAWFORD, MURPHY & TILLY, INC.
ONE MEMORIAL DRIVE, SUITE 500
ST. LOUIS, MO 63102 (314) 436-5500
ENGINEERING CORPORATION - 000631

CROSS SECTIONS MARSHALL

L:\MarshfieldMO\17322-03\Draw\Sheets\XS_089-093_J8I0445_i10_MARSHALL.dgn 3:18:39 PM 3/9/2018

PRELIMINARY PLANS – SUBJECT TO CHANGE

DISCLAIMER
THE PROFESSIONAL WHOSE SIGNATURE AND PERSONAL SEAL APPEAR HEREON ASSUMES RESPONSIBILITY ONLY FOR WHAT APPEARS ON THIS PAGE, AND DISCLAIMS (PURSUANT TO SECTION 327.411 RSMO) SPECIFICATION, ESTIMATES, REPORTS, OR OTHER DOCUMENTS OR INSTRUMENTS NOT SEALED BY THE UNDERSIGNED PROFESSIONAL RELATING TO OR INTENDED TO BE USED FOR ANY PART OR PARTS OF THE PROJECT TO WHICH THIS PAGE REFERS.

"THIS MEDIA SHOULD NOT BE CONSIDERED A CERTIFIED DOCUMENT."

DATE PREPARED
3/9/2018

ROUTE	STATE
I-44	MO

DISTRICT	SHEET NO.
SW	93

COUNTY
WEBSTER

JOB NO.
J8I0445

CONTRACT ID.

PROJECT NO.

BRIDGE NO.

DESCRIPTION	DATE

IF A SEAL IS PRESENT ON THIS SHEET IT HAS BEEN ELECTRONICALLY SEALED AND DATED.

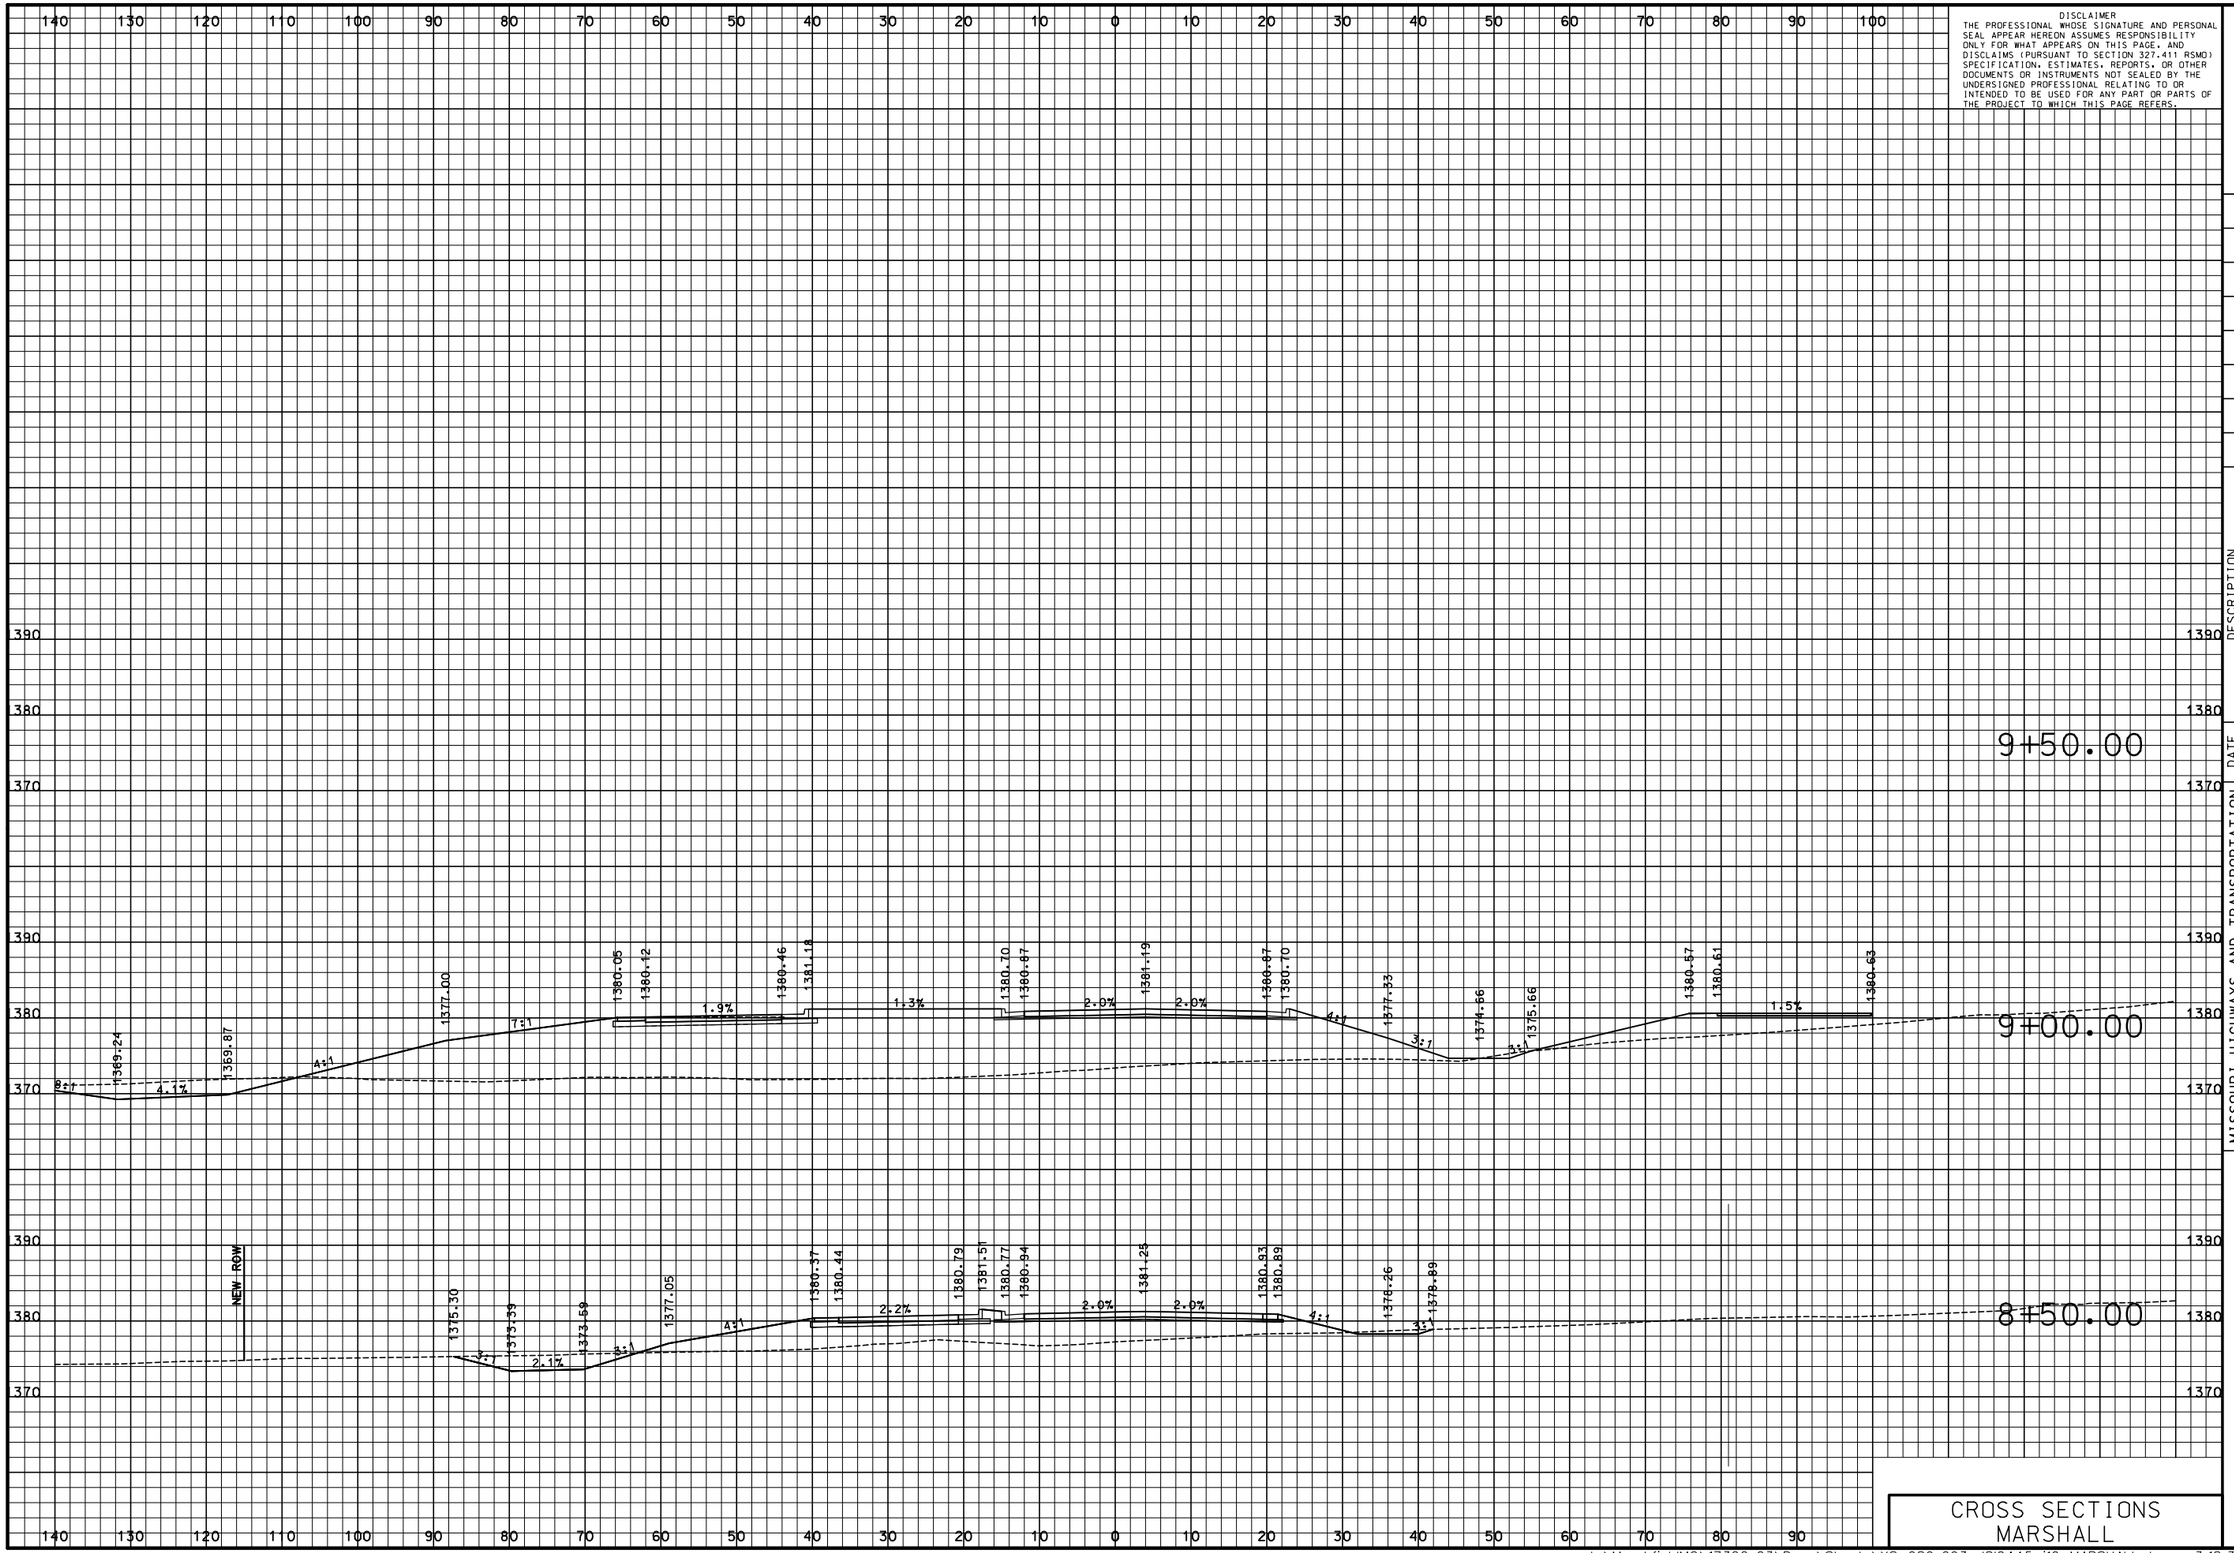

CROSS SECTIONS
MARSHALL

MISSOURI HIGHWAYS AND TRANSPORTATION COMMISSION

105 WEST CAPITOL
JEFFERSON CITY, MO 65102
1-888-ASK-MODOT (1-888-275-6636)

CMT
©Copyright CMT, Inc.
CRAWFORD, MURPHY & TILLY, INC.
ONE MEMORIAL DRIVE, SUITE 500
ST. LOUIS, MO 63102 (314) 436-5500
ENGINEERING CORPORATION - 000631

L:\MarshfieldMO\17322-03\Draw\Sheets\XS_089-093_J8I0445_i10_MARSHALL.dgn 3:18:39 PM 3/9/2018

PRELIMINARY PLANS – SUBJECT TO CHANGE

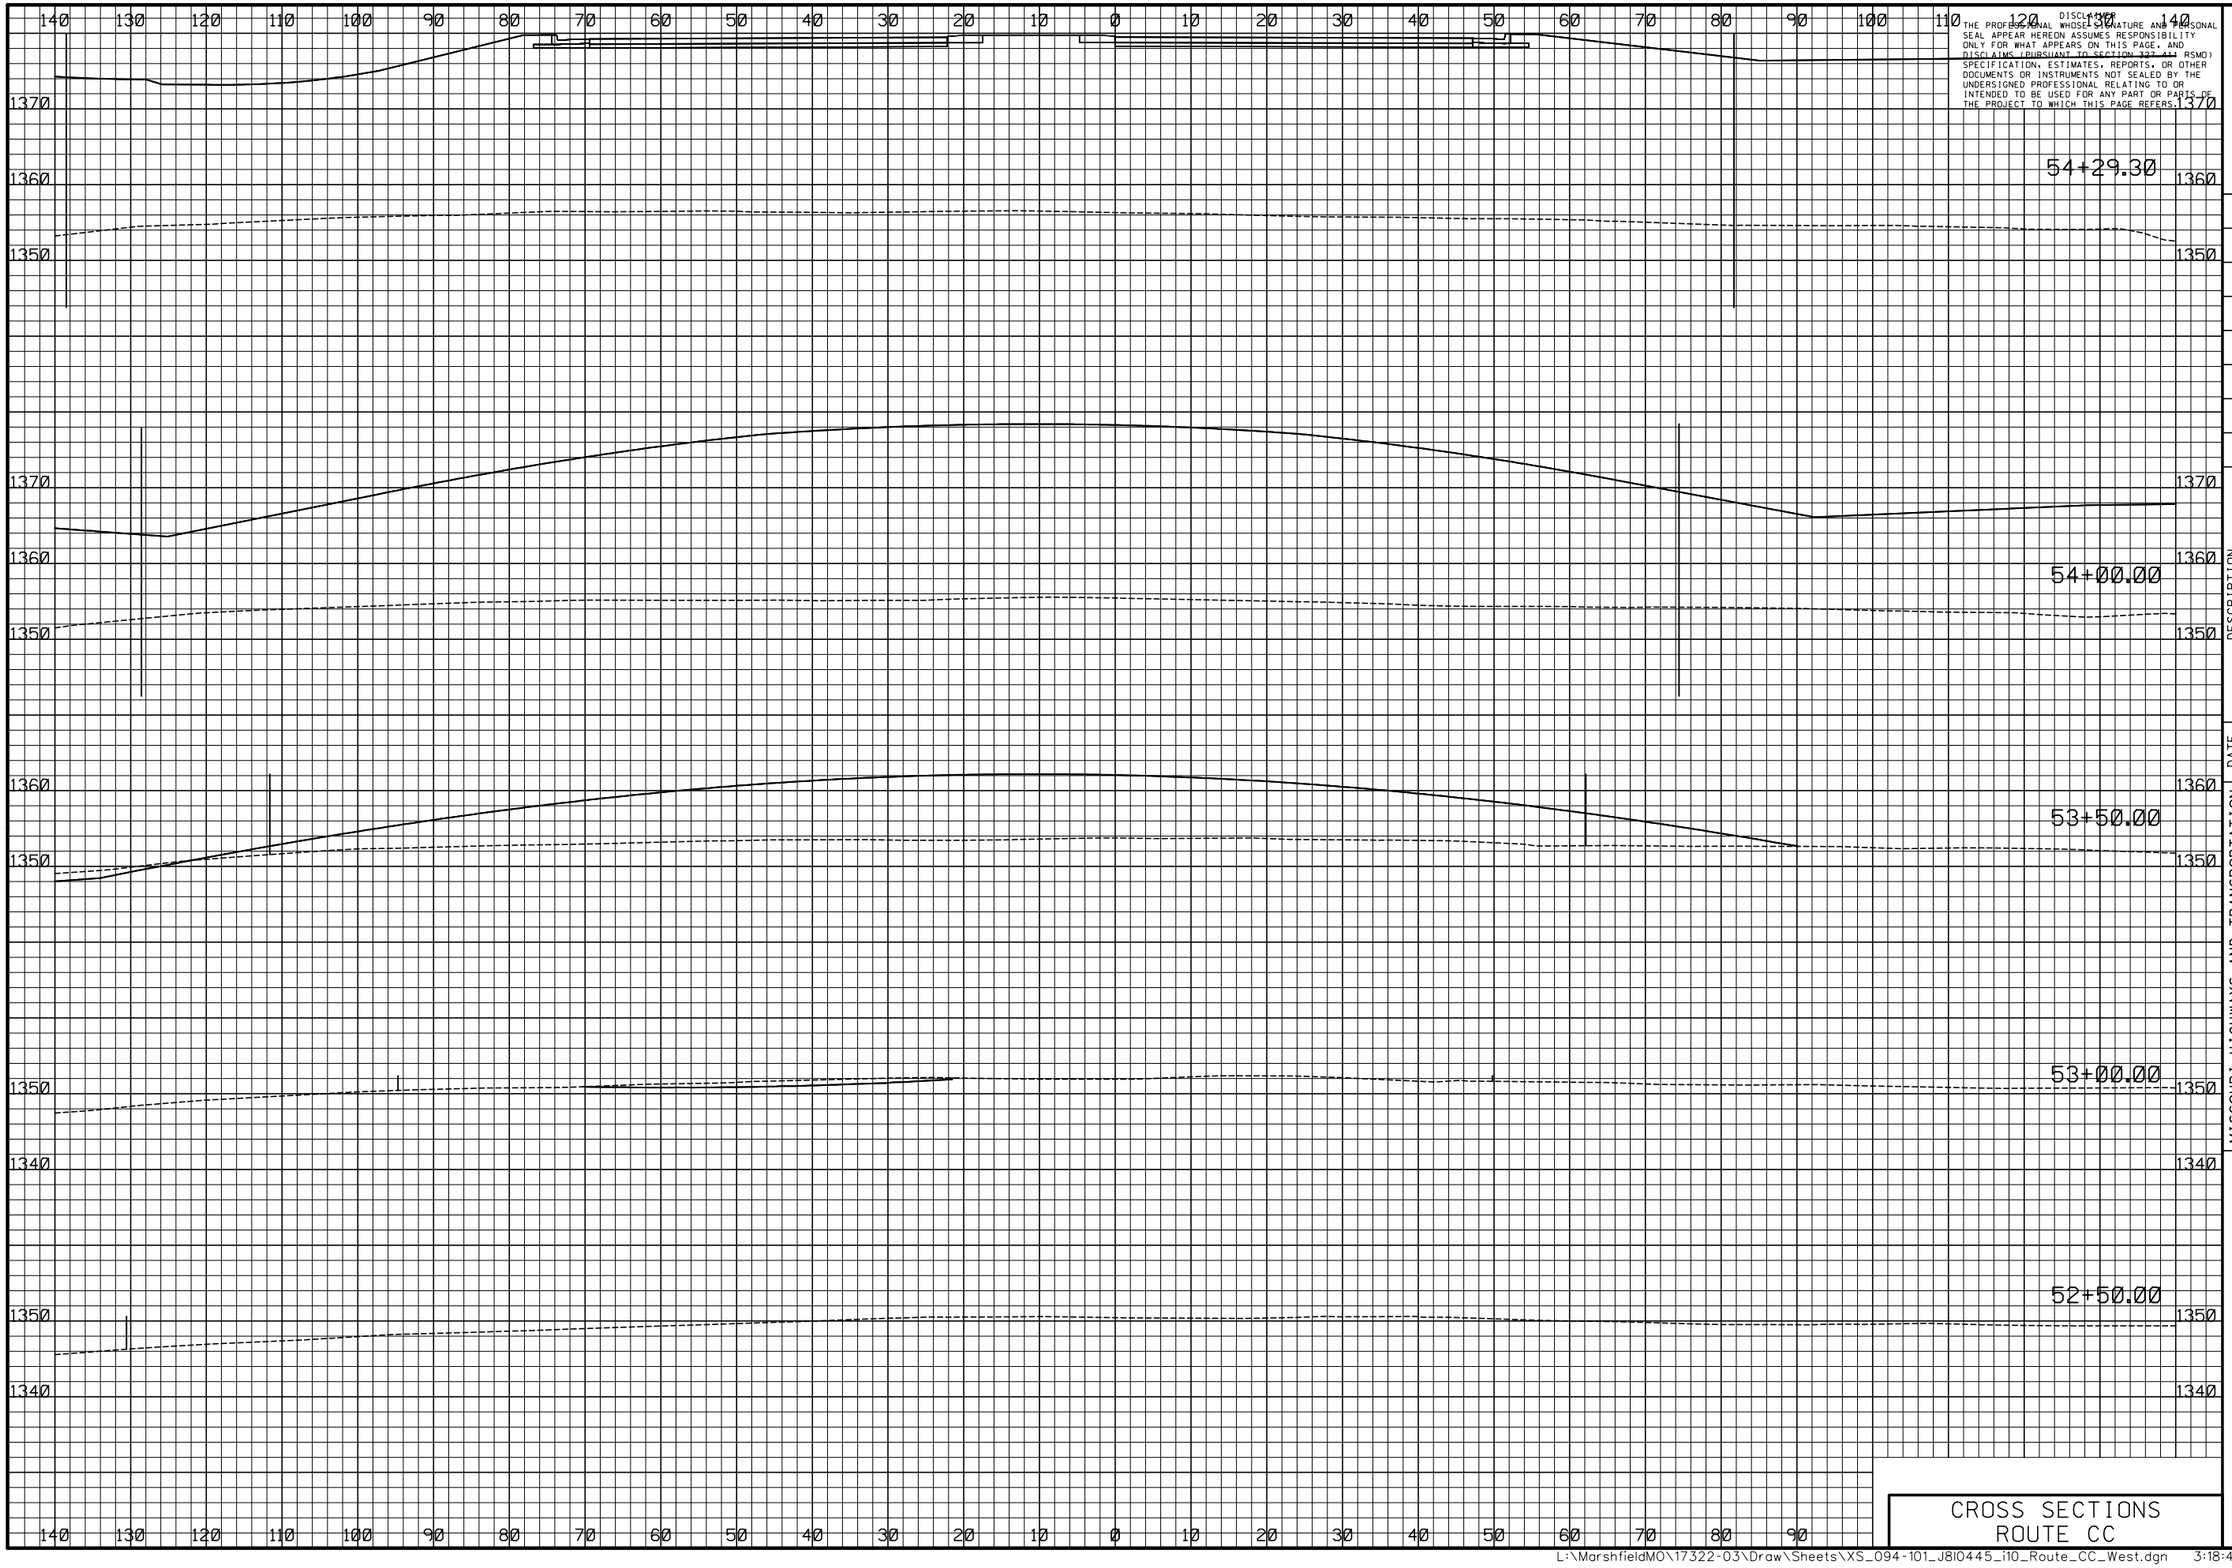

DISCLAIMER
THE PROFESSIONAL WHOSE SIGNATURE AND PERSONAL SEAL APPEAR HEREON ASSUMES RESPONSIBILITY ONLY FOR WHAT APPEARS ON THIS PAGE, AND DISCLAIMS (PURSUANT TO SECTION 327.411 RSMO) SPECIFICATION, ESTIMATES, REPORTS, OR OTHER DOCUMENTS OR INSTRUMENTS NOT SEALED BY THE UNDERSIGNED PROFESSIONAL RELATING TO OR INTENDED TO BE USED FOR ANY PART OR PARTS OF THE PROJECT TO WHICH THIS PAGE REFERS.

"THIS MEDIA SHOULD NOT BE CONSIDERED A CERTIFIED DOCUMENT."

DATE PREPARED
3/9/2018

ROUTE	STATE
I-44	MO
DISTRICT	SHEET NO.
SW	94

COUNTY
WEBSTER

JOB NO.
J8I0445

CONTRACT ID.

PROJECT NO.

BRIDGE NO.

IF A SEAL IS PRESENT ON THIS SHEET IT HAS BEEN ELECTRONICALLY SEALED AND DATED.

DATE	DESCRIPTION

MISSOURI HIGHWAYS AND TRANSPORTATION COMMISSION

105 WEST CAPITOL
JEFFERSON CITY, MO 65102
1-888-ASK-MODOT (1-888-275-6636)

CMT
©Copyright CMT, Inc.
CRAWFORD, MURPHY & TILLY, INC.
ONE MEMORIAL DRIVE, SUITE 500
ST. LOUIS, MO 63102 (314) 436-5500
ENGINEERING CORPORATION - 000631

CROSS SECTIONS ROUTE CC

PRELIMINARY PLANS – SUBJECT TO CHANGE

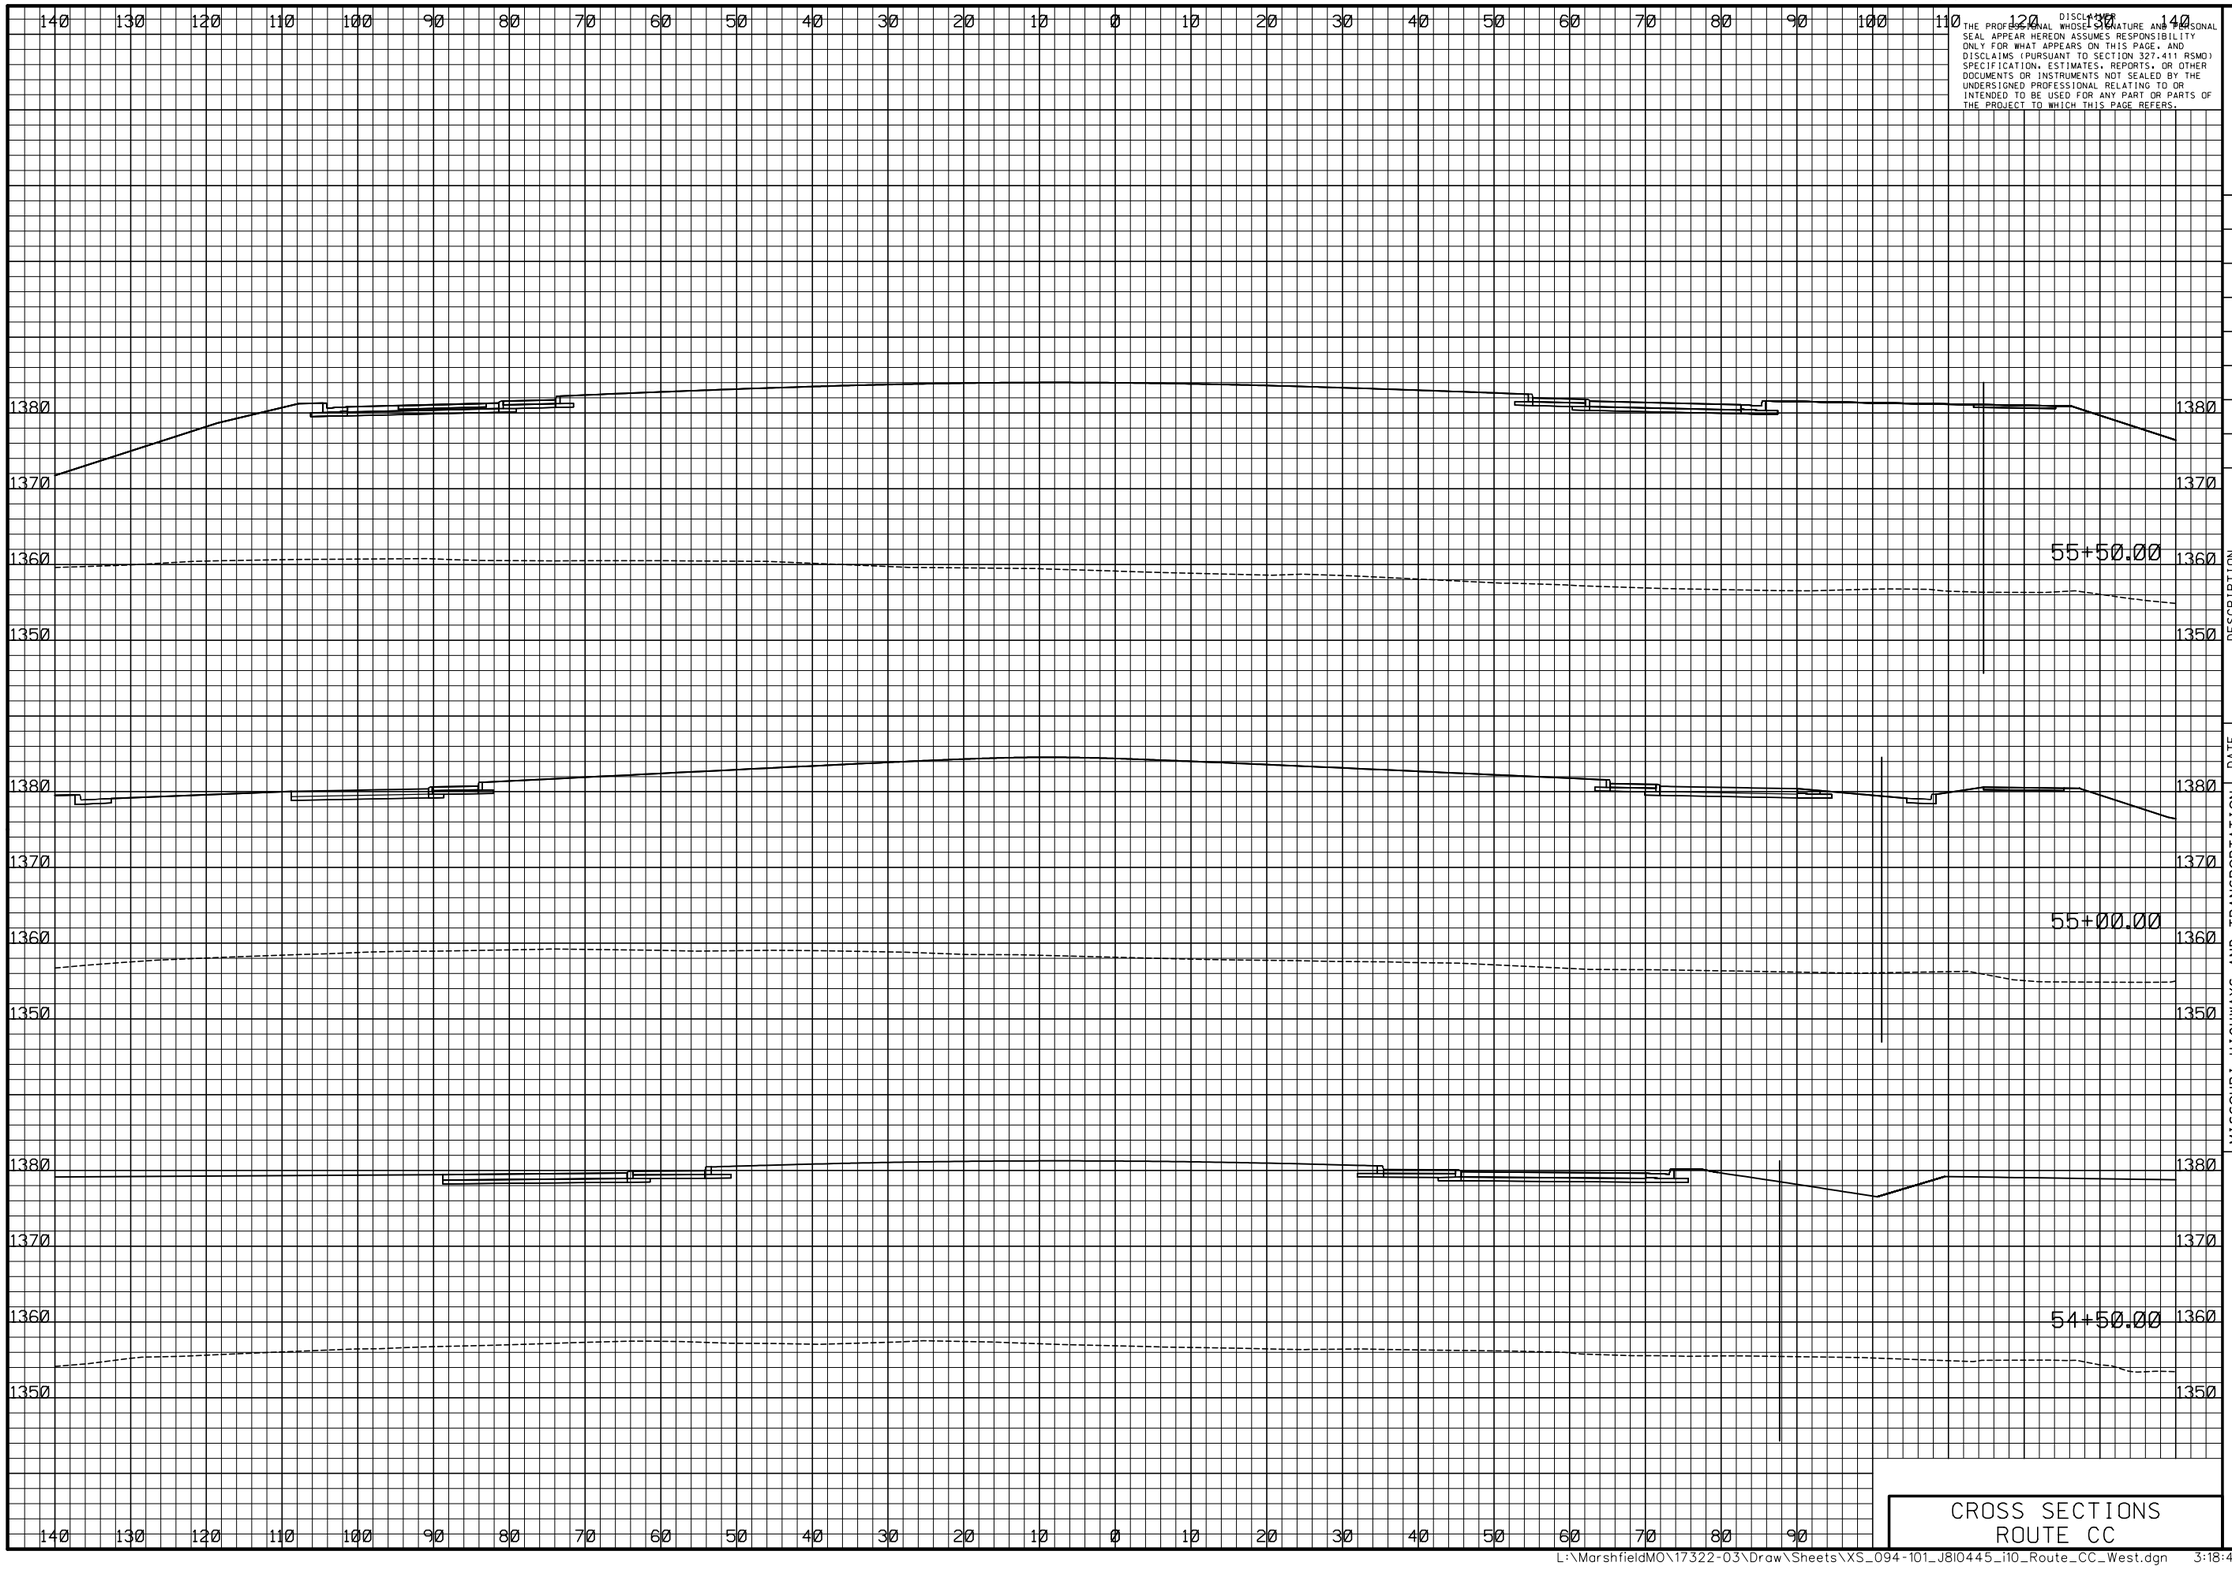

DISCLAIMER
THE PROFESSIONAL WHOSE SIGNATURE AND PROFESSIONAL SEAL APPEAR HEREON ASSUMES RESPONSIBILITY ONLY FOR WHAT APPEARS ON THIS PAGE, AND DISCLAIMS (PURSUANT TO SECTION 327.411 RSMO) SPECIFICATION, ESTIMATES, REPORTS, OR OTHER DOCUMENTS OR INSTRUMENTS NOT SEALED BY THE UNDERSIGNED PROFESSIONAL RELATING TO OR INTENDED TO BE USED FOR ANY PART OR PARTS OF THE PROJECT TO WHICH THIS PAGE REFERS.

"THIS MEDIA SHOULD NOT BE CONSIDERED A CERTIFIED DOCUMENT."

DATE PREPARED
3/9/2018

ROUTE	STATE
I-44	MO
DISTRICT	SHEET NO.
SW	95

COUNTY
WEBSTER

JOB NO.
J8I0445

CONTRACT ID.

PROJECT NO.

BRIDGE NO.

DESCRIPTION	DATE

IF A SEAL IS PRESENT ON THIS SHEET IT HAS BEEN ELECTRONICALLY SEALED AND DATED.

MISSOURI HIGHWAYS AND TRANSPORTATION COMMISSION

105 WEST CAPITOL
JEFFERSON CITY, MO 65102
1-888-ASK-MODOT (1-888-275-6636)

CMT
©Copyright CMT, Inc.
CRAWFORD, MURPHY & TILLY, INC.
ONE MEMORIAL DRIVE, SUITE 500
ST. LOUIS, MO 63102 (314) 436-5500
ENGINEERING CORPORATION - 000631

CROSS SECTIONS
ROUTE CC

L:\MarshfieldMO\17322-03\Draw\Sheets\XS_094-101_J8I0445_I10_Route_CC_West.dgn 3:18:40 PM 3/9/2018

PRELIMINARY PLANS – SUBJECT TO CHANGE

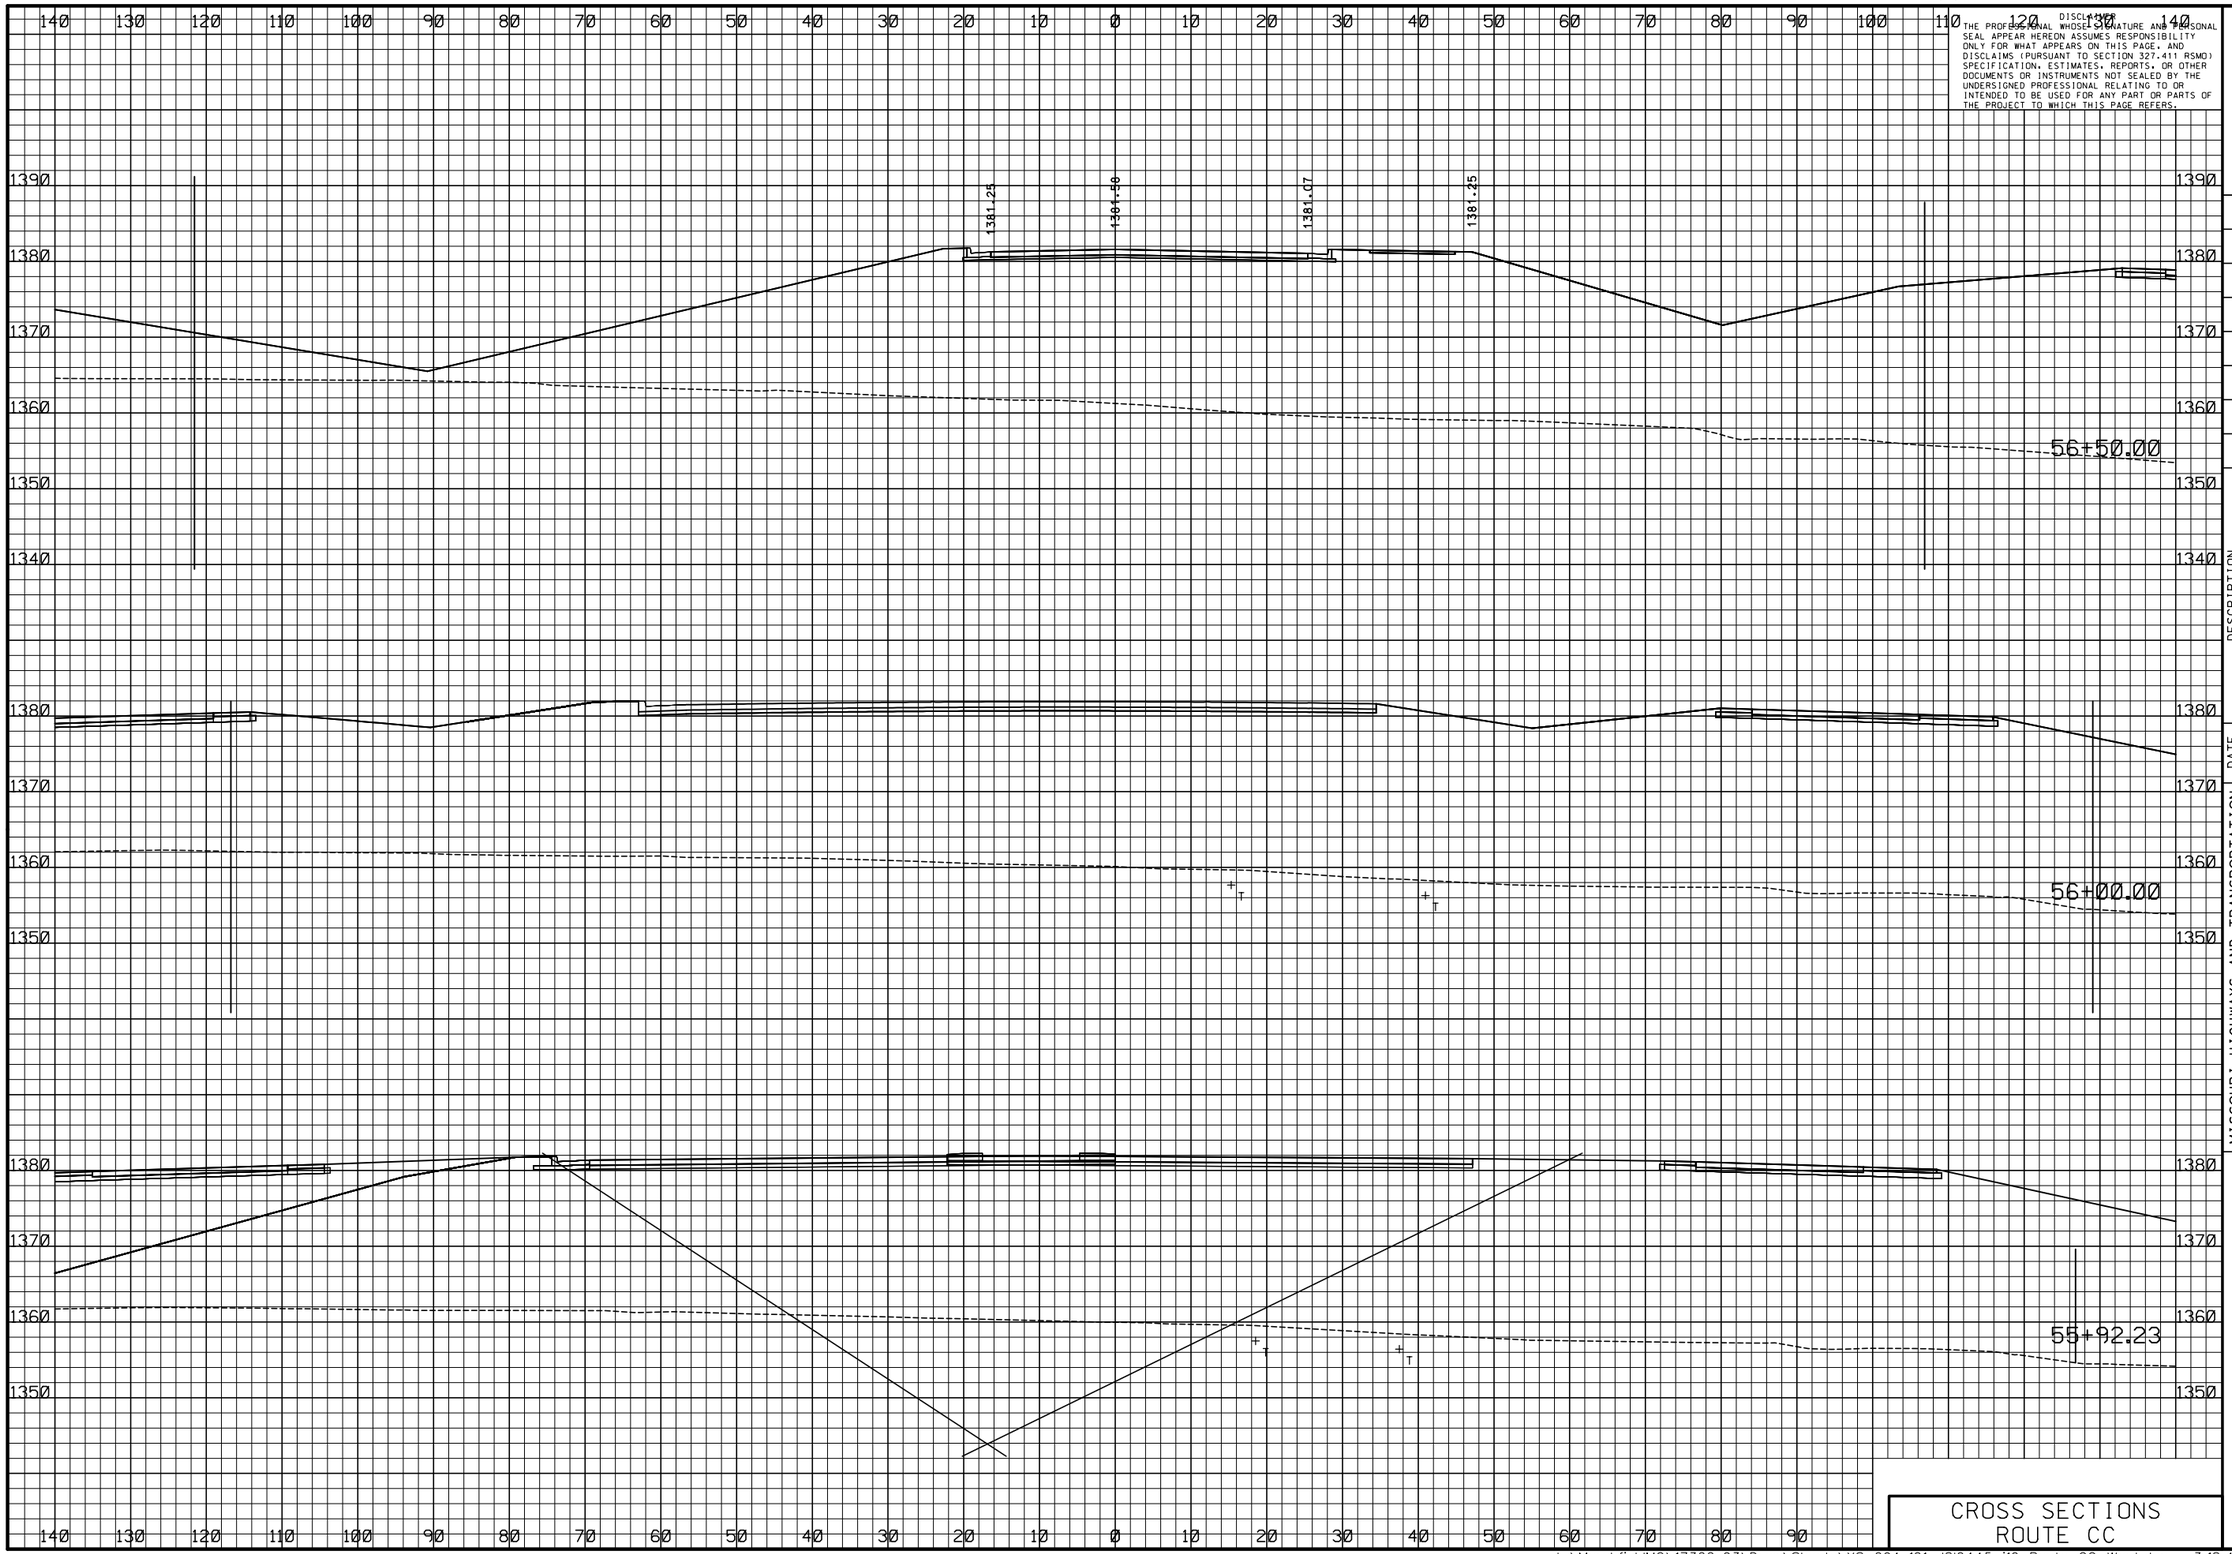

DISCLAIMER
THE PROFESSIONAL WHOSE SIGNATURE AND PERSONAL SEAL APPEAR HEREON ASSUMES RESPONSIBILITY ONLY FOR WHAT APPEARS ON THIS PAGE, AND DISCLAIMS (PURSUANT TO SECTION 327.411 RSMO) SPECIFICATION, ESTIMATES, REPORTS, OR OTHER DOCUMENTS OR INSTRUMENTS NOT SEALED BY THE UNDERSIGNED PROFESSIONAL RELATING TO OR INTENDED TO BE USED FOR ANY PART OR PARTS OF THE PROJECT TO WHICH THIS PAGE REFERS.

"THIS MEDIA SHOULD NOT BE CONSIDERED A CERTIFIED DOCUMENT."

DATE PREPARED
3/9/2018

ROUTE	STATE
I-44	MO
DISTRICT	SHEET NO.
SW	96

COUNTY
WEBSTER

JOB NO.
J8I0445

CONTRACT ID.

PROJECT NO.

BRIDGE NO.

DESCRIPTION	DATE

IF A SEAL IS PRESENT ON THIS SHEET IT HAS BEEN ELECTRONICALLY SEALED AND DATED.

MISSOURI HIGHWAYS AND TRANSPORTATION COMMISSION

105 WEST CAPITOL
JEFFERSON CITY, MO 65102
1-888-ASK-MODOT (1-888-275-6636)

CMT
©Copyright CMT, Inc.
CRAWFORD, MURPHY & TILLY, INC.
ONE MEMORIAL DRIVE, SUITE 500
ST. LOUIS, MO 63102 (314) 436-5500
ENGINEERING CORPORATION - 000631

CROSS SECTIONS ROUTE CC

L:\MarshfieldMO\17322-03\Draw\Sheets\XS_094-101_J8I0445_I10_Route_CC_West.dgn 3:18:40 PM 3/9/2018

PRELIMINARY PLANS – SUBJECT TO CHANGE

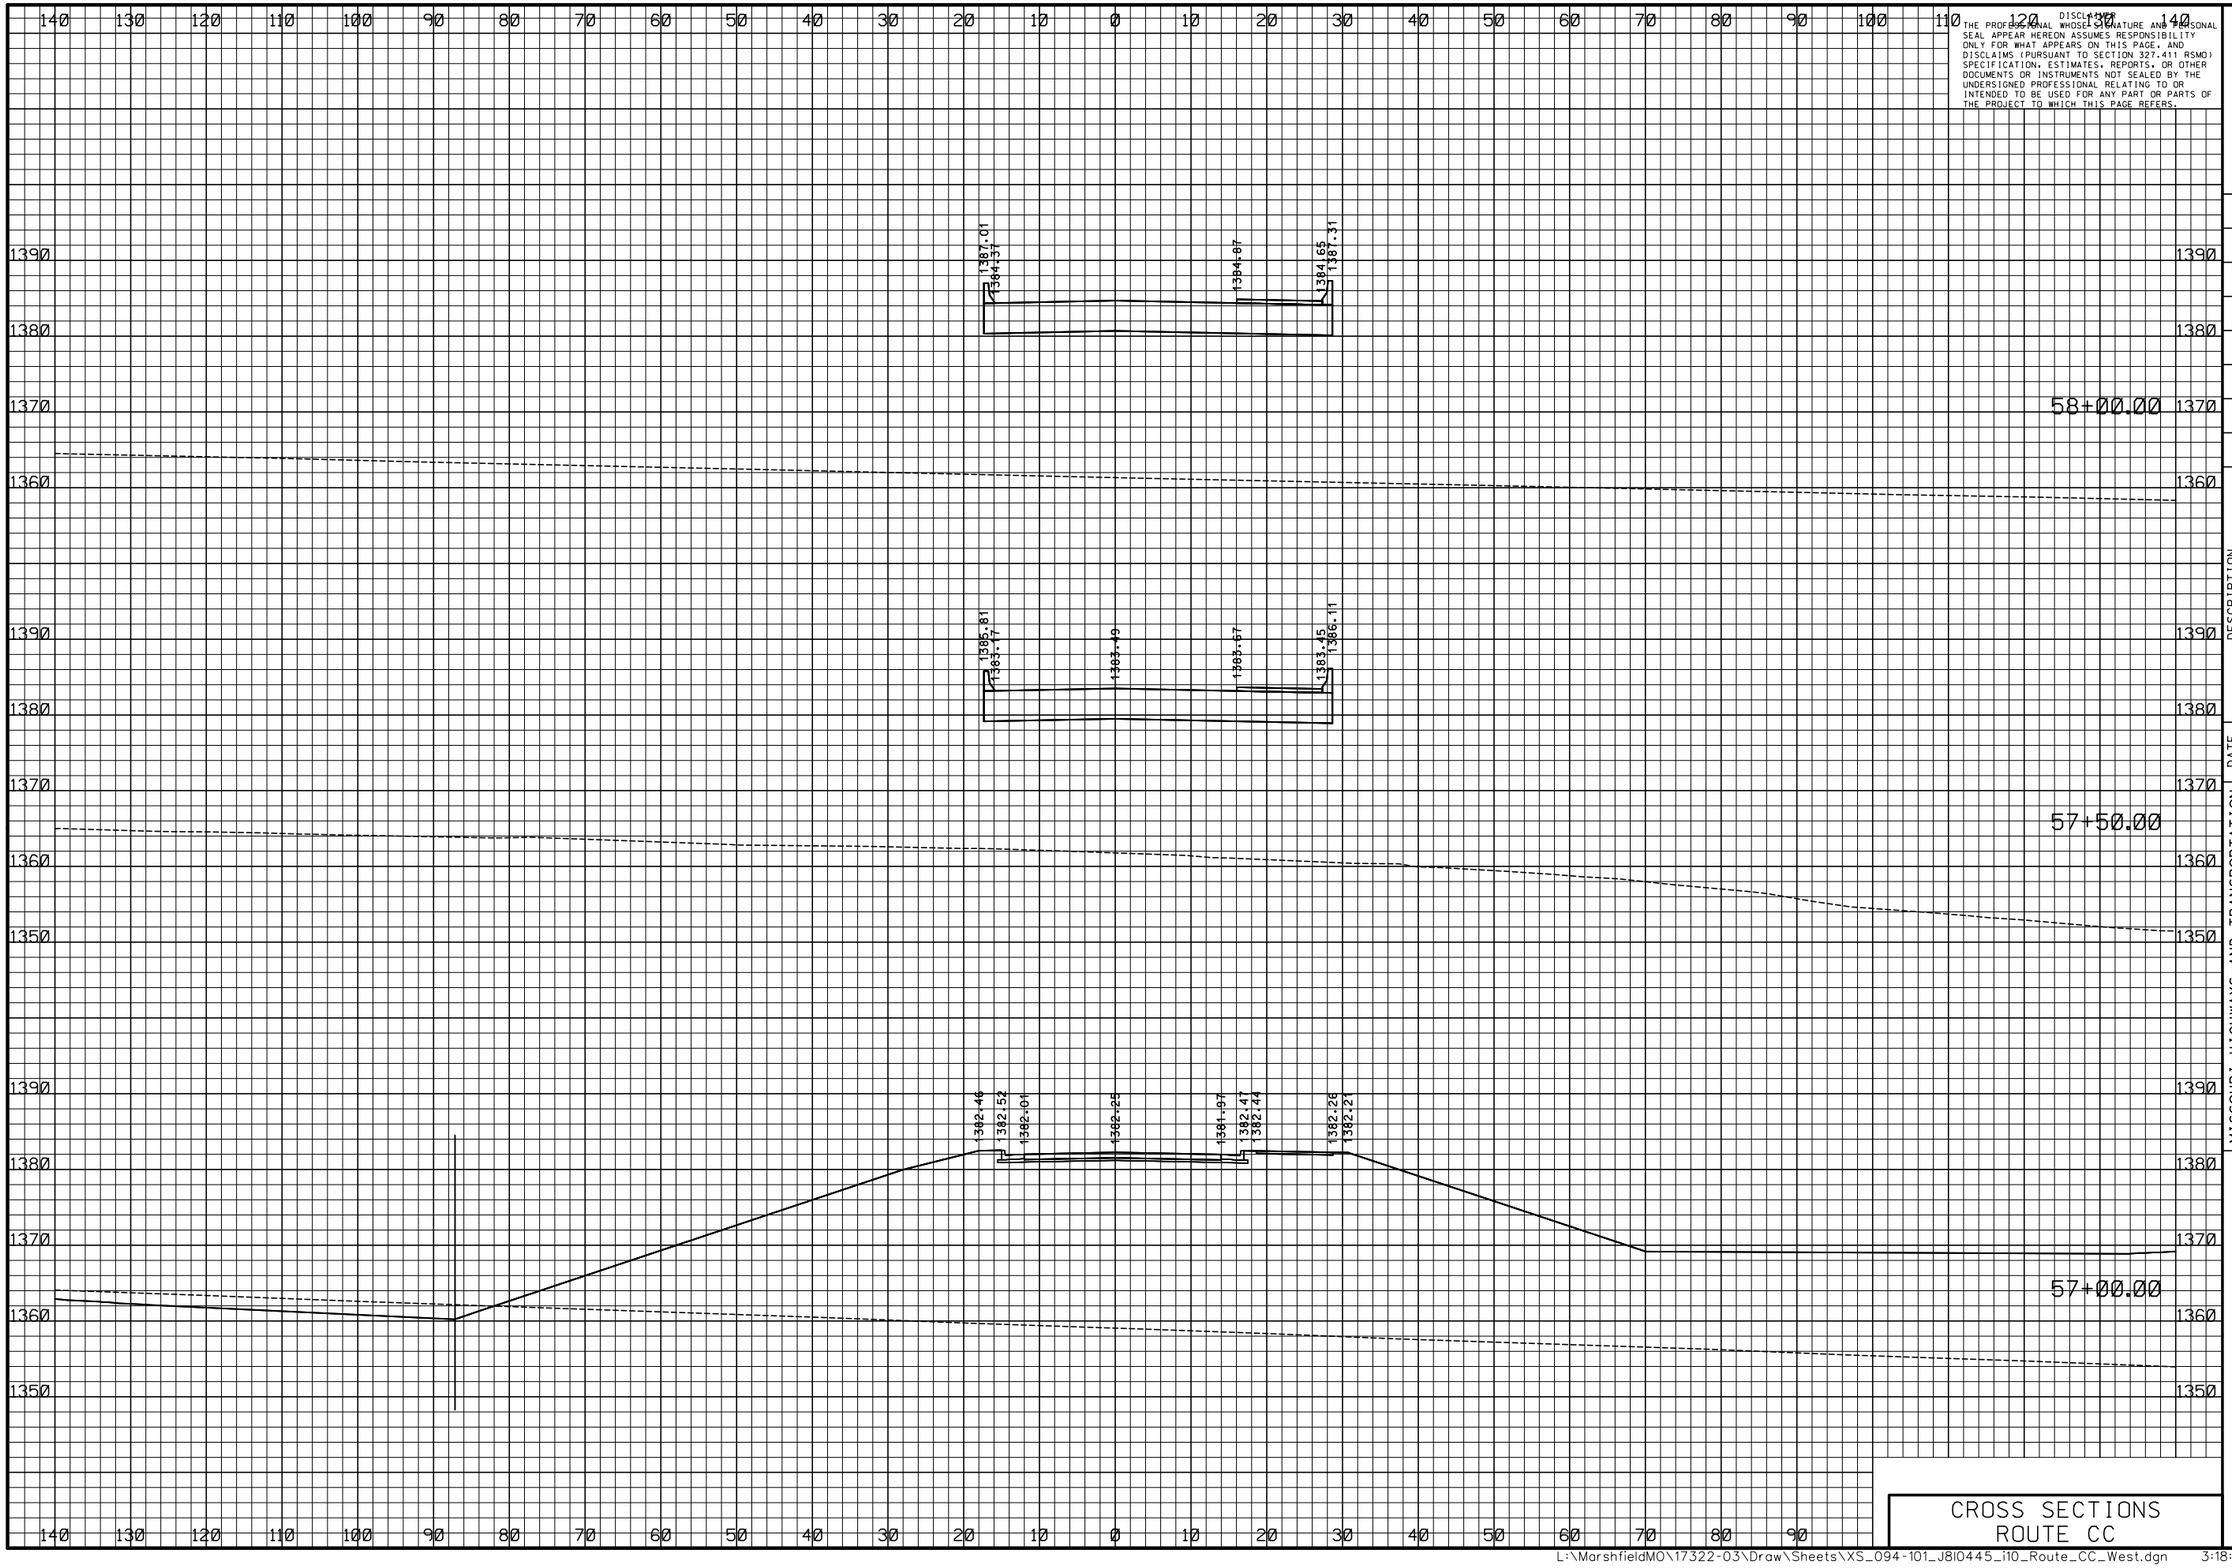

DISCLAIMER
THE PROFESSIONAL WHOSE SIGNATURE AND PERSONAL SEAL APPEAR HEREON ASSUMES RESPONSIBILITY ONLY FOR WHAT APPEARS ON THIS PAGE, AND DISCLAIMS (PURSUANT TO SECTION 327.411 RSMO) SPECIFICATION, ESTIMATES, REPORTS, OR OTHER DOCUMENTS OR INSTRUMENTS NOT SEALED BY THE UNDERSIGNED PROFESSIONAL RELATING TO OR INTENDED TO BE USED FOR ANY PART OR PARTS OF THE PROJECT TO WHICH THIS PAGE REFERS.

"THIS MEDIA SHOULD NOT BE CONSIDERED A CERTIFIED DOCUMENT."

DATE PREPARED
3/9/2018

ROUTE	STATE
I-44	MO
DISTRICT	SHEET NO.
SW	97

COUNTY
WEBSTER

JOB NO.
J8I0445

CONTRACT ID.

PROJECT NO.

BRIDGE NO.

DESCRIPTION	DATE

MISSOURI HIGHWAYS AND TRANSPORTATION COMMISSION

105 WEST CAPITOL
JEFFERSON CITY, MO 65102
1-888-ASK-MODOT (1-888-275-6636)

CMT
CRAWFORD, MURPHY & TILLY, INC.
ONE MEMORIAL DRIVE, SUITE 500
ST. LOUIS, MO 63102 (314) 436-5500
ENGINEERING CORPORATION - 000631
©Copyright CMT, Inc.

IF A SEAL IS PRESENT ON THIS SHEET IT HAS BEEN ELECTRONICALLY SEALED AND DATED.

CROSS SECTIONS
ROUTE CC

PRELIMINARY PLANS – SUBJECT TO CHANGE

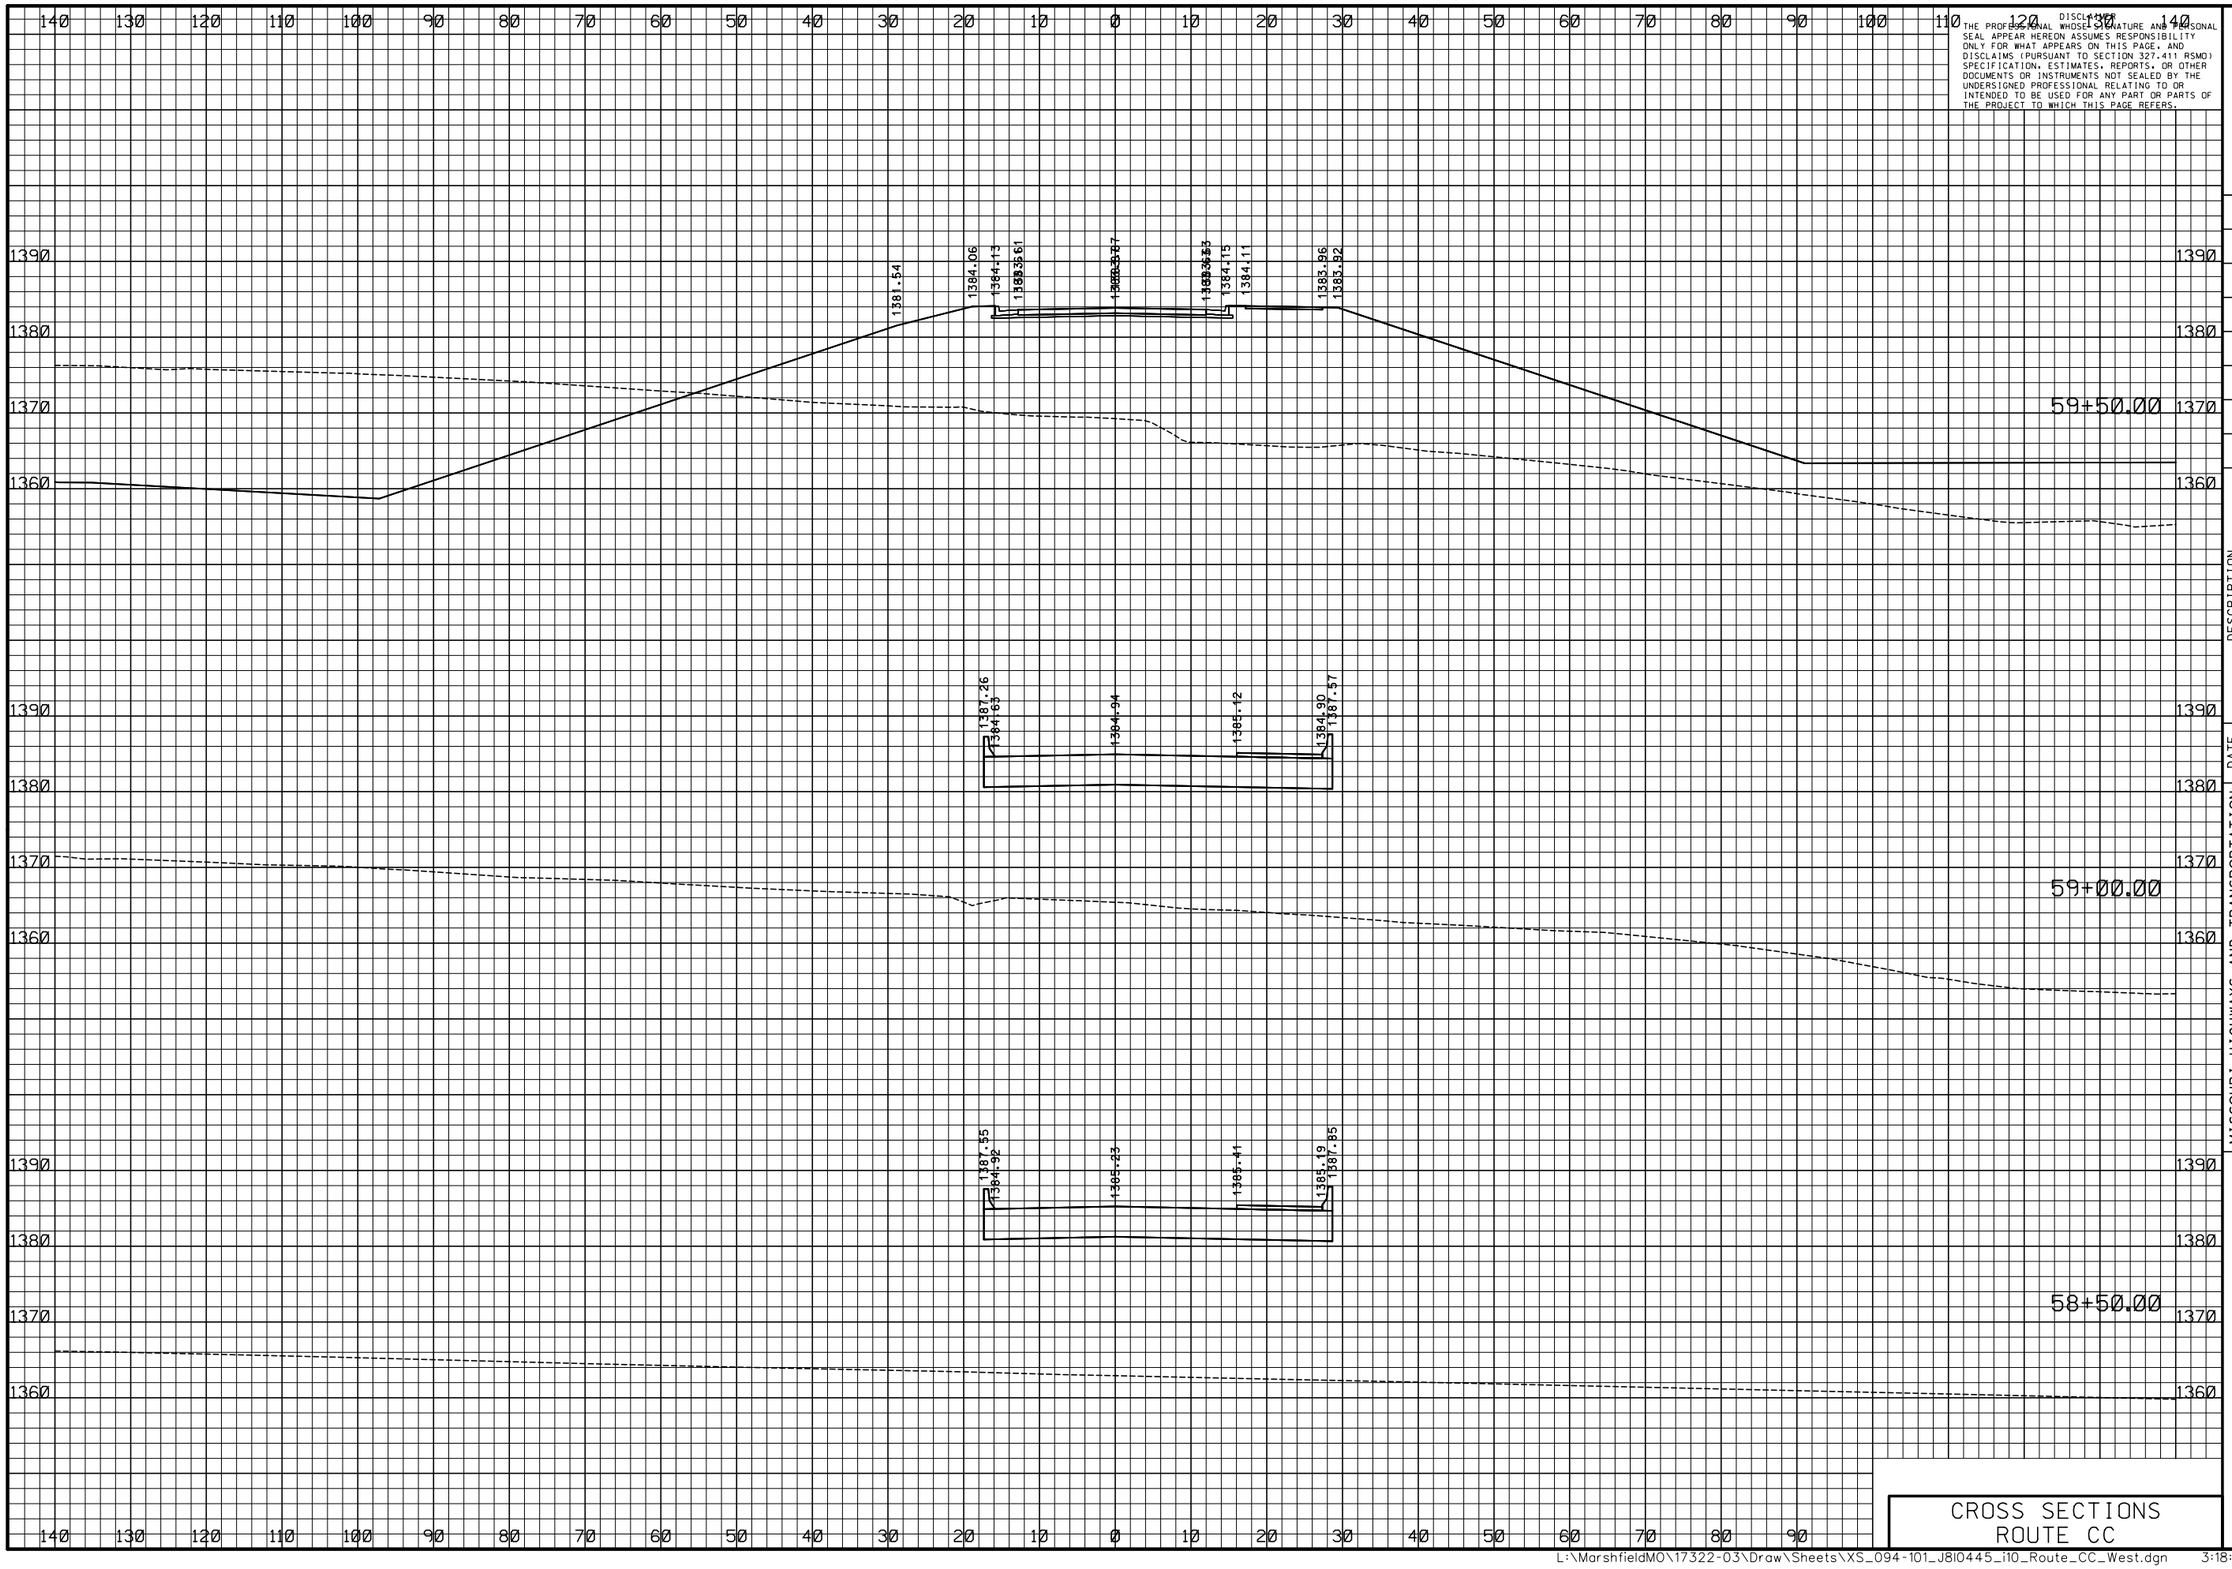

DISCLAIMER
THE PROFESSIONAL WHOSE SIGNATURE AND PERSONAL SEAL APPEAR HEREON ASSUMES RESPONSIBILITY ONLY FOR WHAT APPEARS ON THIS PAGE, AND DISCLAIMS (PURSUANT TO SECTION 327.411 RSMO) SPECIFICATION, ESTIMATES, REPORTS, OR OTHER DOCUMENTS OR INSTRUMENTS NOT SEALED BY THE UNDERSIGNED PROFESSIONAL RELATING TO OR INTENDED TO BE USED FOR ANY PART OR PARTS OF THE PROJECT TO WHICH THIS PAGE REFERS.

"THIS MEDIA SHOULD NOT BE CONSIDERED A CERTIFIED DOCUMENT."

DATE PREPARED
3/9/2018

ROUTE	STATE
I-44	MO
DISTRICT	SHEET NO.
SW	98

COUNTY
WEBSTER

JOB NO.
J8I0445

CONTRACT ID.

PROJECT NO.

BRIDGE NO.

DESCRIPTION	DATE

IF A SEAL IS PRESENT ON THIS SHEET IT HAS BEEN ELECTRONICALLY SEALED AND DATED.

MISSOURI HIGHWAYS AND TRANSPORTATION COMMISSION

MoDOT

105 WEST CAPITOL
JEFFERSON CITY, MO 65102
1-888-ASK-MODOT (1-888-275-6636)

CMT

©Copyright CMT, Inc.

CRAWFORD, MURPHY & TILLY, INC.
ONE MEMORIAL DRIVE, SUITE 500
ST. LOUIS, MO 63102 (314) 436-5500
ENGINEERING CORPORATION - 000631

CROSS SECTIONS
ROUTE CC

PRELIMINARY PLANS – SUBJECT TO CHANGE

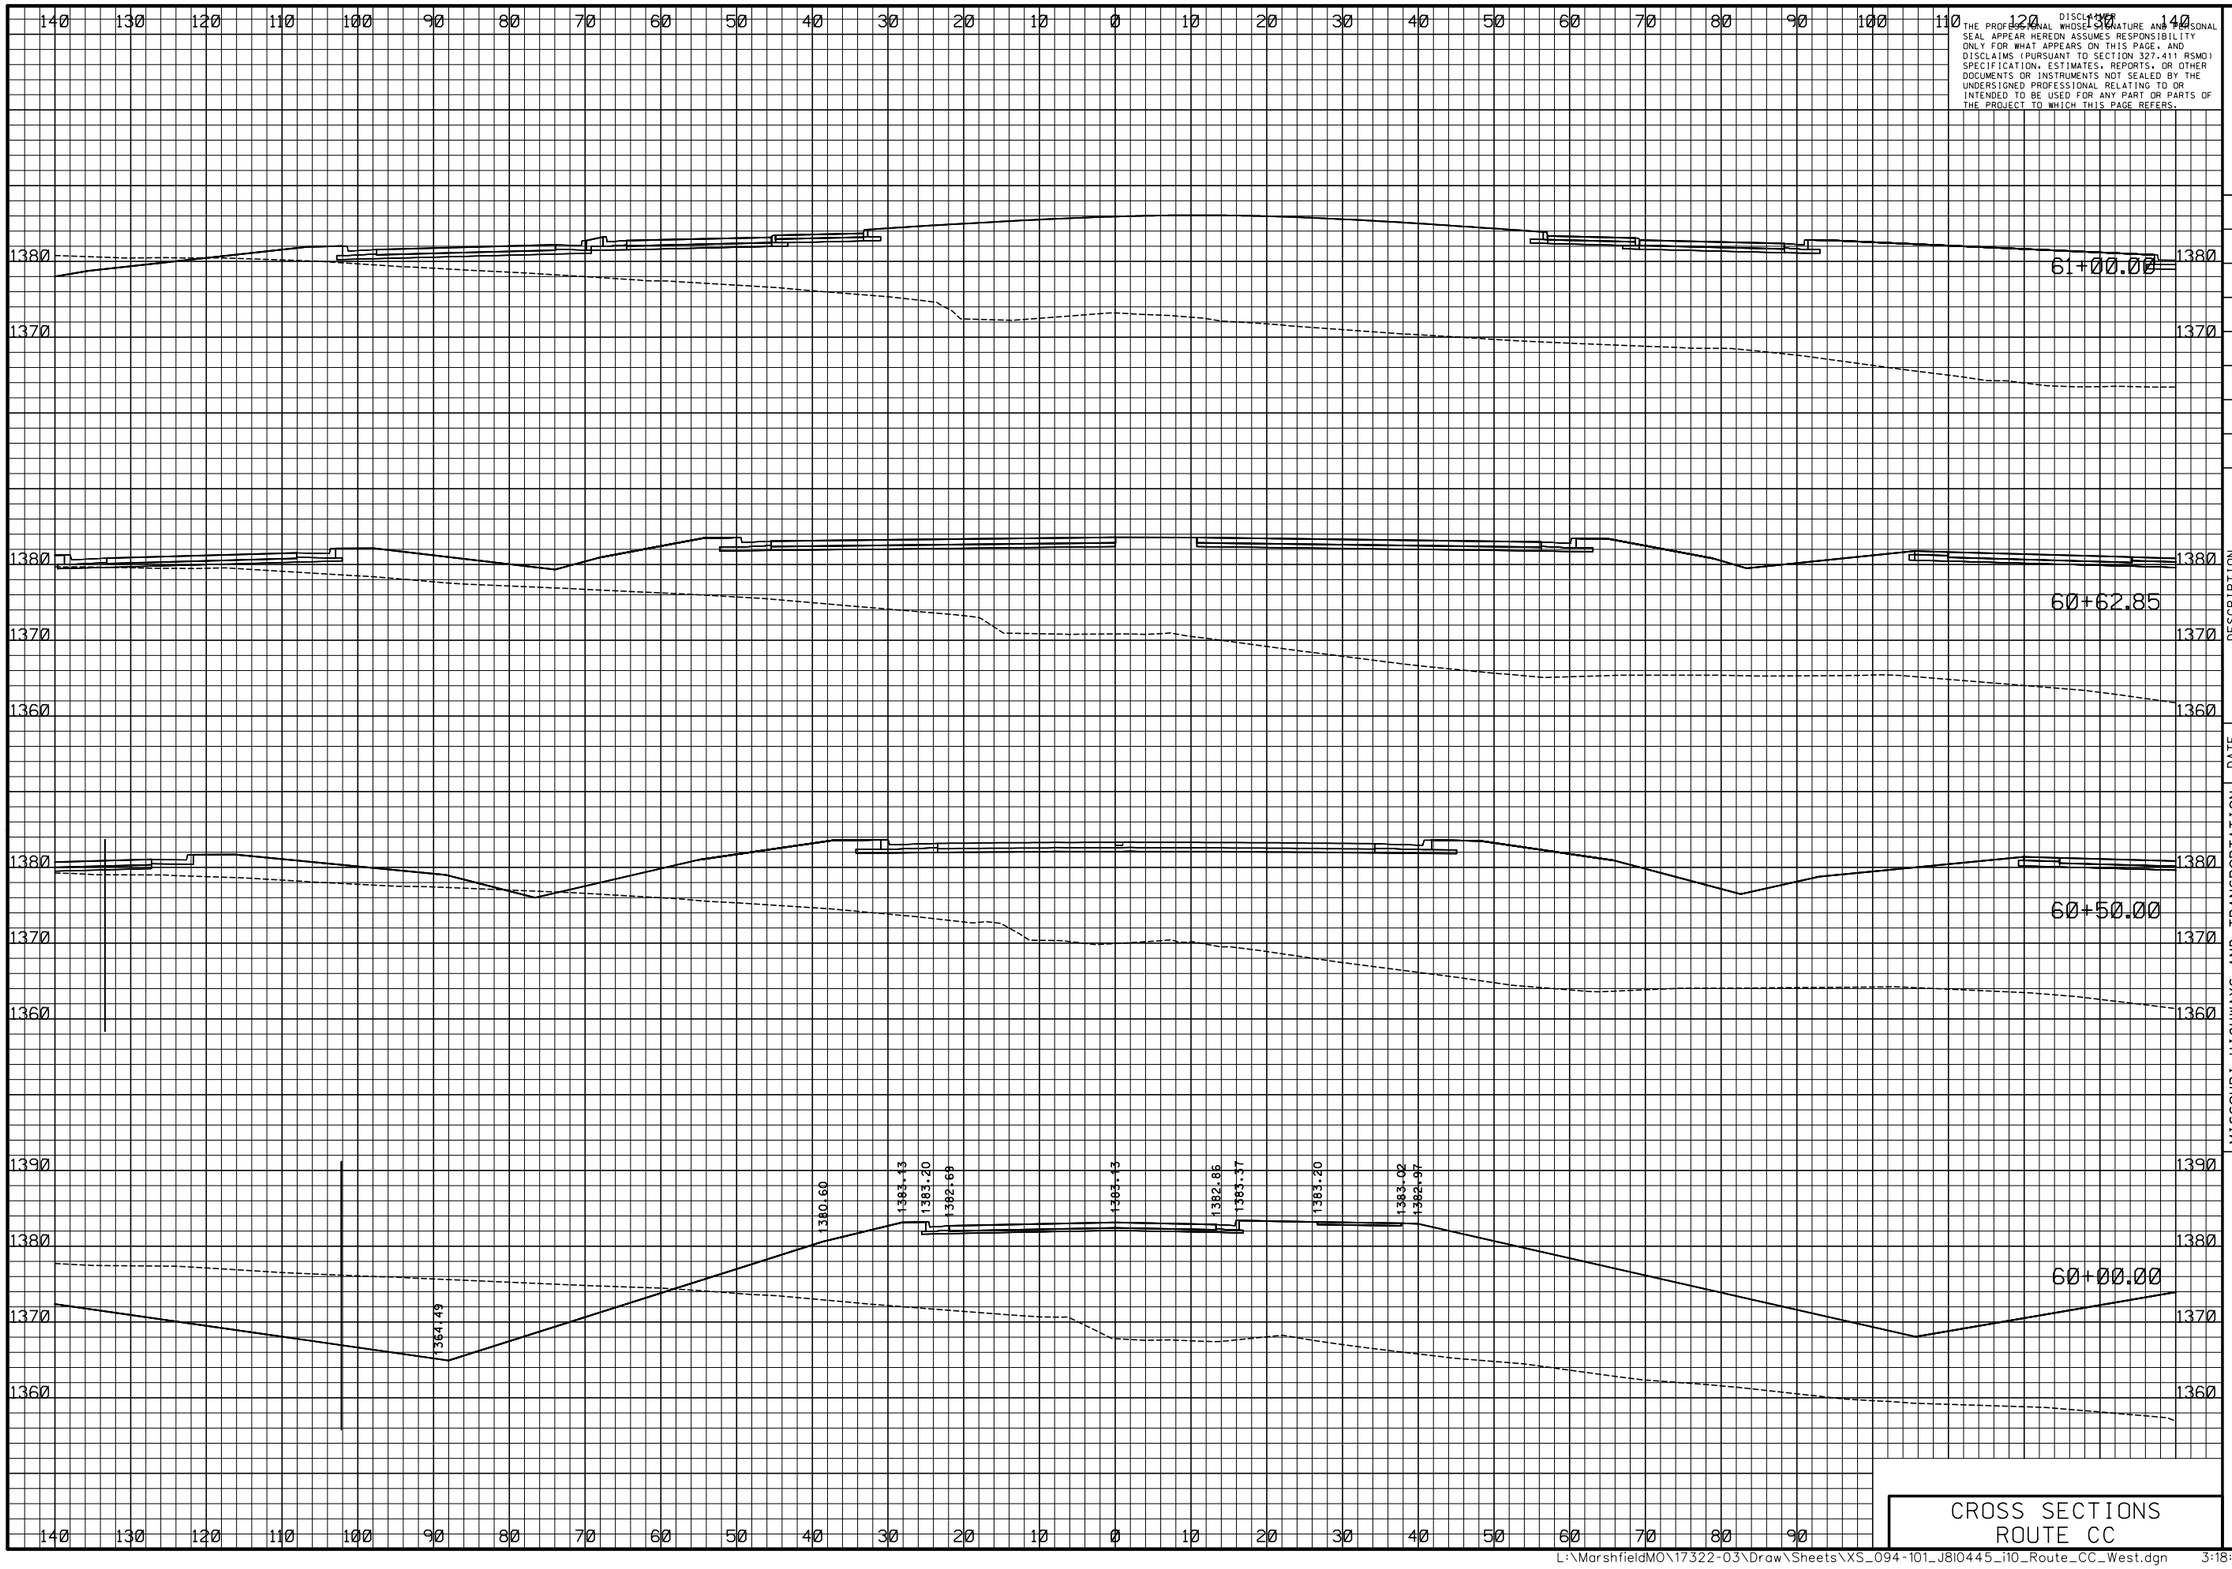

DISCLAIMER
THE PROFESSIONAL WHOSE SIGNATURE AND PROFESSIONAL SEAL APPEAR HEREON ASSUMES RESPONSIBILITY ONLY FOR WHAT APPEARS ON THIS PAGE, AND DISCLAIMS (PURSUANT TO SECTION 327.411 RSMO) SPECIFICATION, ESTIMATES, REPORTS, OR OTHER DOCUMENTS OR INSTRUMENTS NOT SEALED BY THE UNDERSIGNED PROFESSIONAL RELATING TO OR INTENDED TO BE USED FOR ANY PART OR PARTS OF THE PROJECT TO WHICH THIS PAGE REFERS.

"THIS MEDIA SHOULD NOT BE CONSIDERED A CERTIFIED DOCUMENT."

DATE PREPARED
3/9/2018

ROUTE	STATE
I-44	MO
DISTRICT	SHEET NO.
SW	99

COUNTY
WEBSTER

JOB NO.
J8I0445

CONTRACT ID.

PROJECT NO.

BRIDGE NO.

DESCRIPTION	DATE

IF A SEAL IS PRESENT ON THIS SHEET IT HAS BEEN ELECTRONICALLY SEALED AND DATED.

MISSOURI HIGHWAYS AND TRANSPORTATION COMMISSION

105 WEST CAPITOL
JEFFERSON CITY, MO 65102
1-888-ASK-MODOT (1-888-275-6636)

©Copyright CMT, Inc.

CMT
CRAWFORD, MURPHY & TILLY, INC.
ONE MEMORIAL DRIVE, SUITE 500
ST. LOUIS, MO 63102 (314) 436-5500
ENGINEERING CORPORATION - 000631

CROSS SECTIONS ROUTE CC

PRELIMINARY PLANS – SUBJECT TO CHANGE

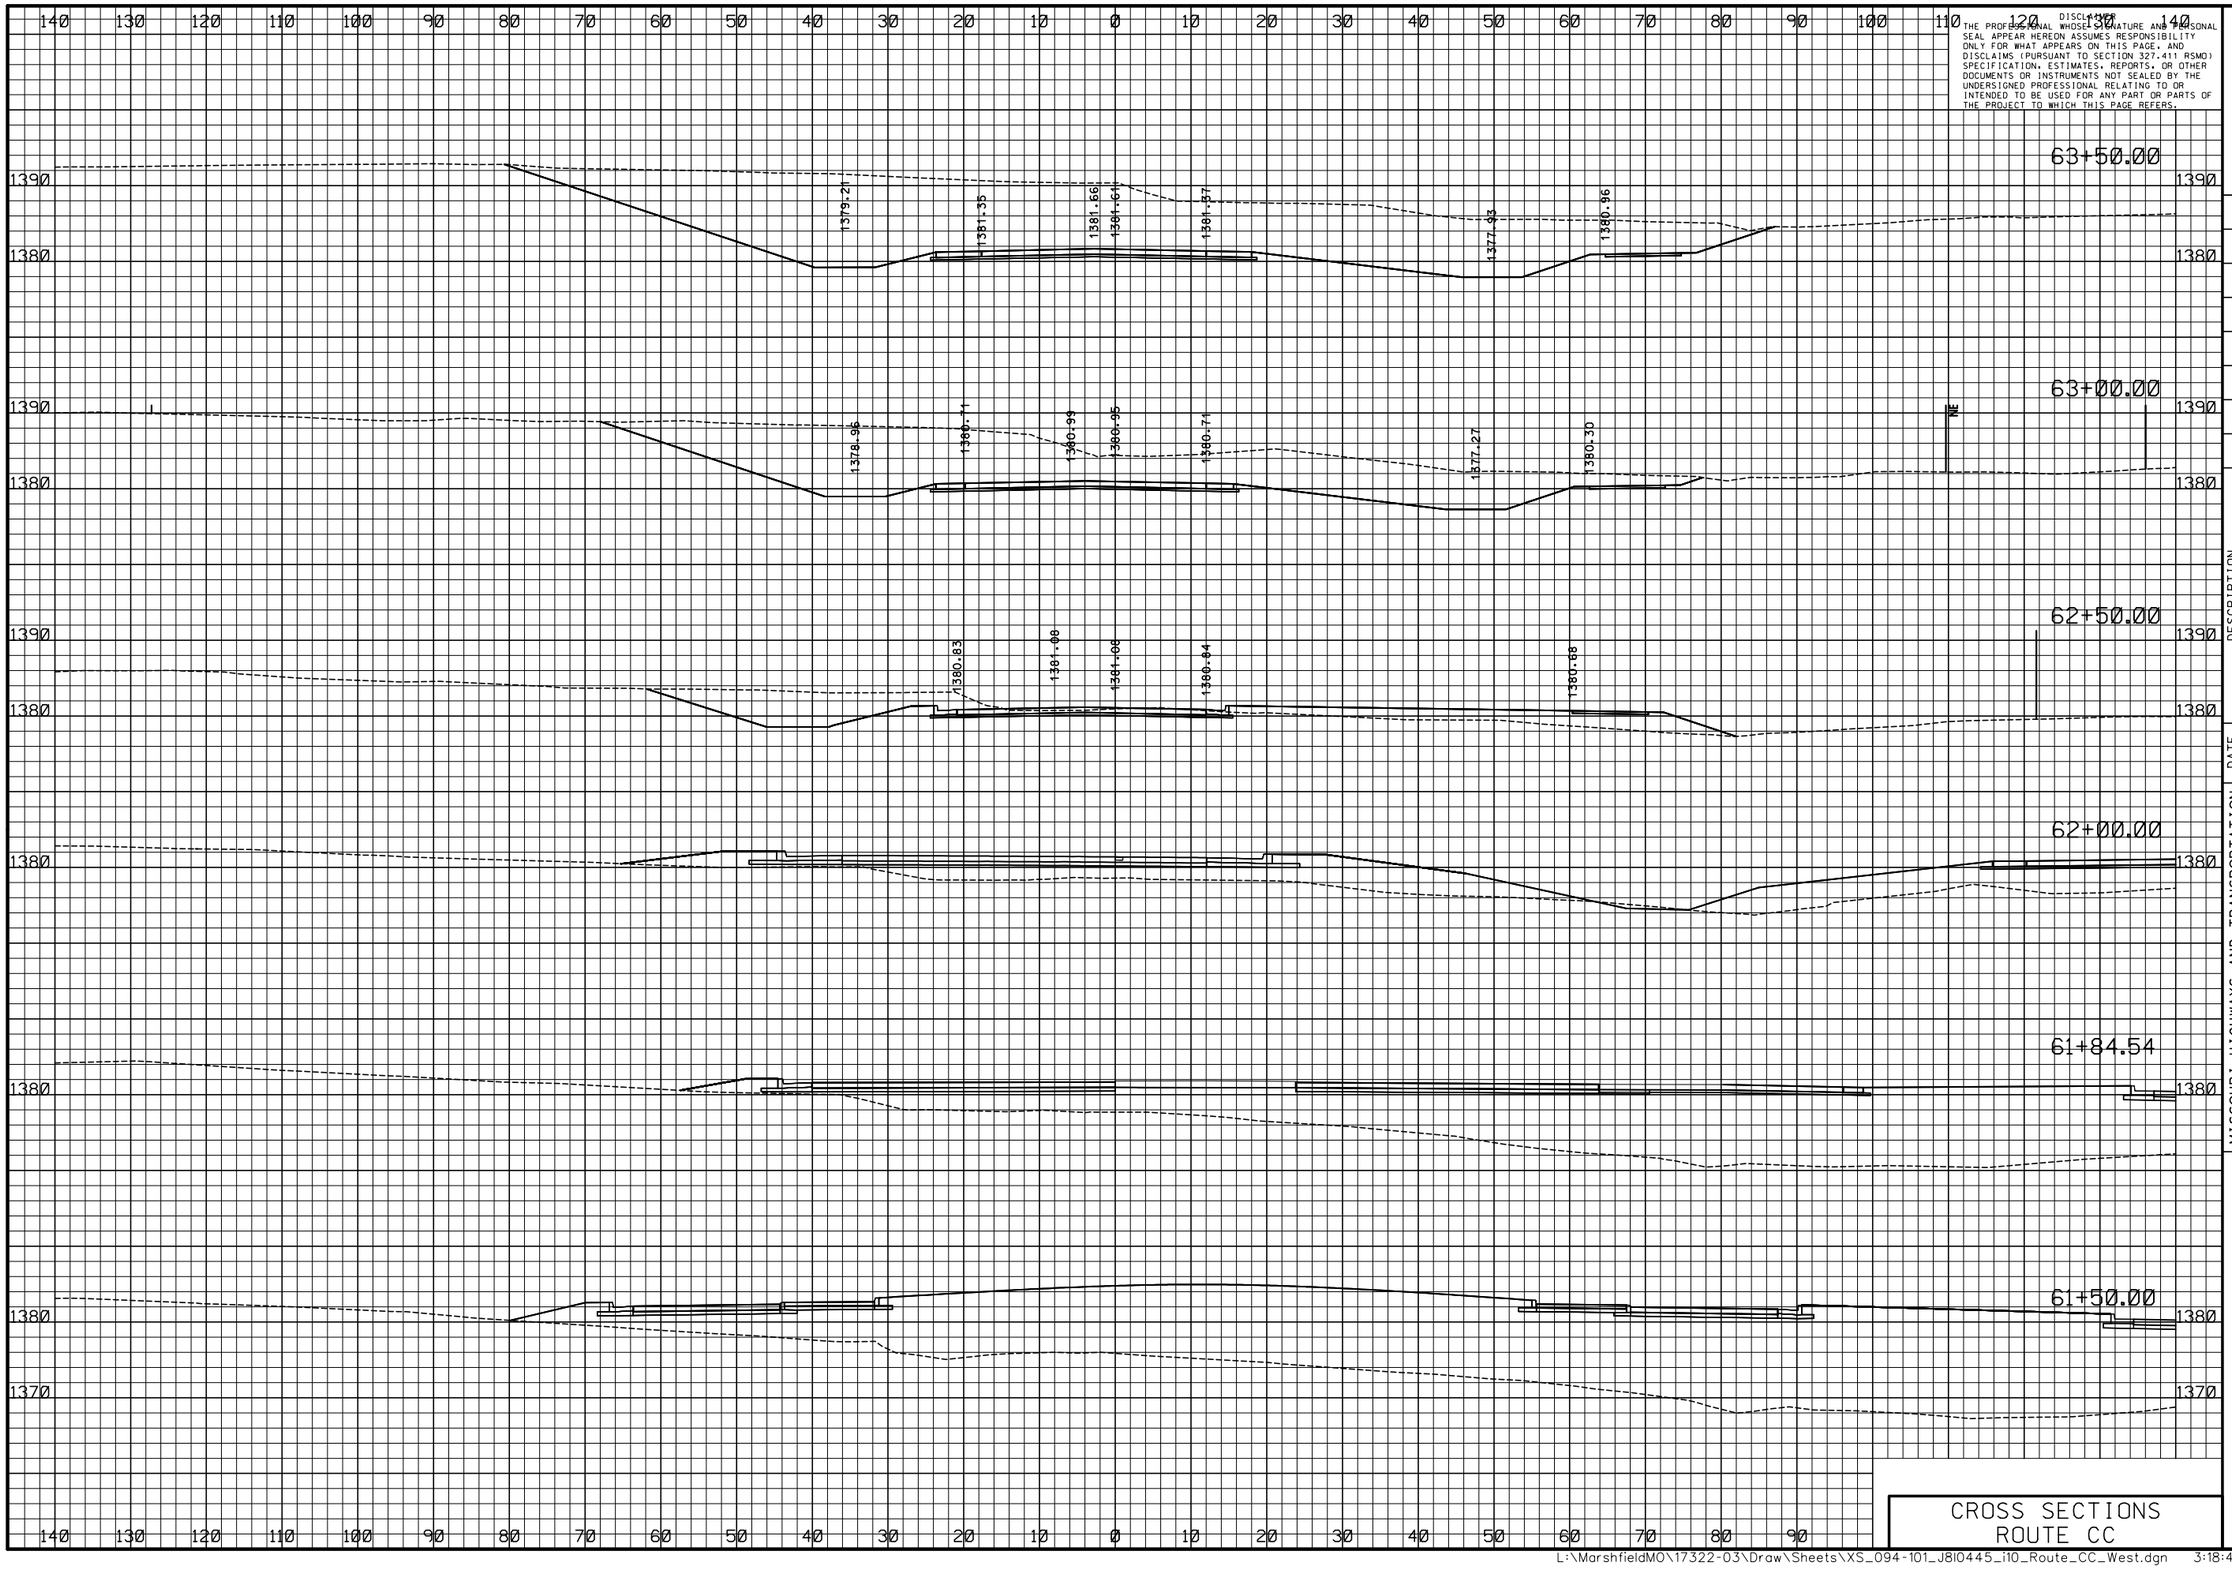

DISCLAIMER
THE PROFESSIONAL WHOSE SIGNATURE AND PERSONAL SEAL APPEAR HEREON ASSUMES RESPONSIBILITY ONLY FOR WHAT APPEARS ON THIS PAGE, AND DISCLAIMS (PURSUANT TO SECTION 327.411 RSMO) SPECIFICATION, ESTIMATES, REPORTS, OR OTHER DOCUMENTS OR INSTRUMENTS NOT SEALED BY THE UNDERSIGNED PROFESSIONAL RELATING TO OR INTENDED TO BE USED FOR ANY PART OR PARTS OF THE PROJECT TO WHICH THIS PAGE REFERS.

"THIS MEDIA SHOULD NOT BE CONSIDERED A CERTIFIED DOCUMENT."

DATE PREPARED	3/9/2018
ROUTE	STATE
I-44	MO
DISTRICT	SHEET NO.
SW	100
COUNTY	WEBSTER
JOB NO.	J8I0445
CONTRACT ID.	
PROJECT NO.	
BRIDGE NO.	

DESCRIPTION

DATE

IF A SEAL IS PRESENT ON THIS SHEET IT HAS BEEN ELECTRONICALLY SEALED AND DATED.

MISSOURI HIGHWAYS AND TRANSPORTATION COMMISSION

MoDOT

105 WEST CAPITOL
JEFFERSON CITY, MO 65102
1-888-ASK-MODOT (1-888-275-6636)

CMT
©Copyright CMT, Inc.
CRAWFORD, MURPHY & TILLY, INC.
ONE MEMORIAL DRIVE, SUITE 500
ST. LOUIS, MO 63102 (314) 436-5500
ENGINEERING CORPORATION - 000631

CROSS SECTIONS
ROUTE CC

PRELIMINARY PLANS – SUBJECT TO CHANGE

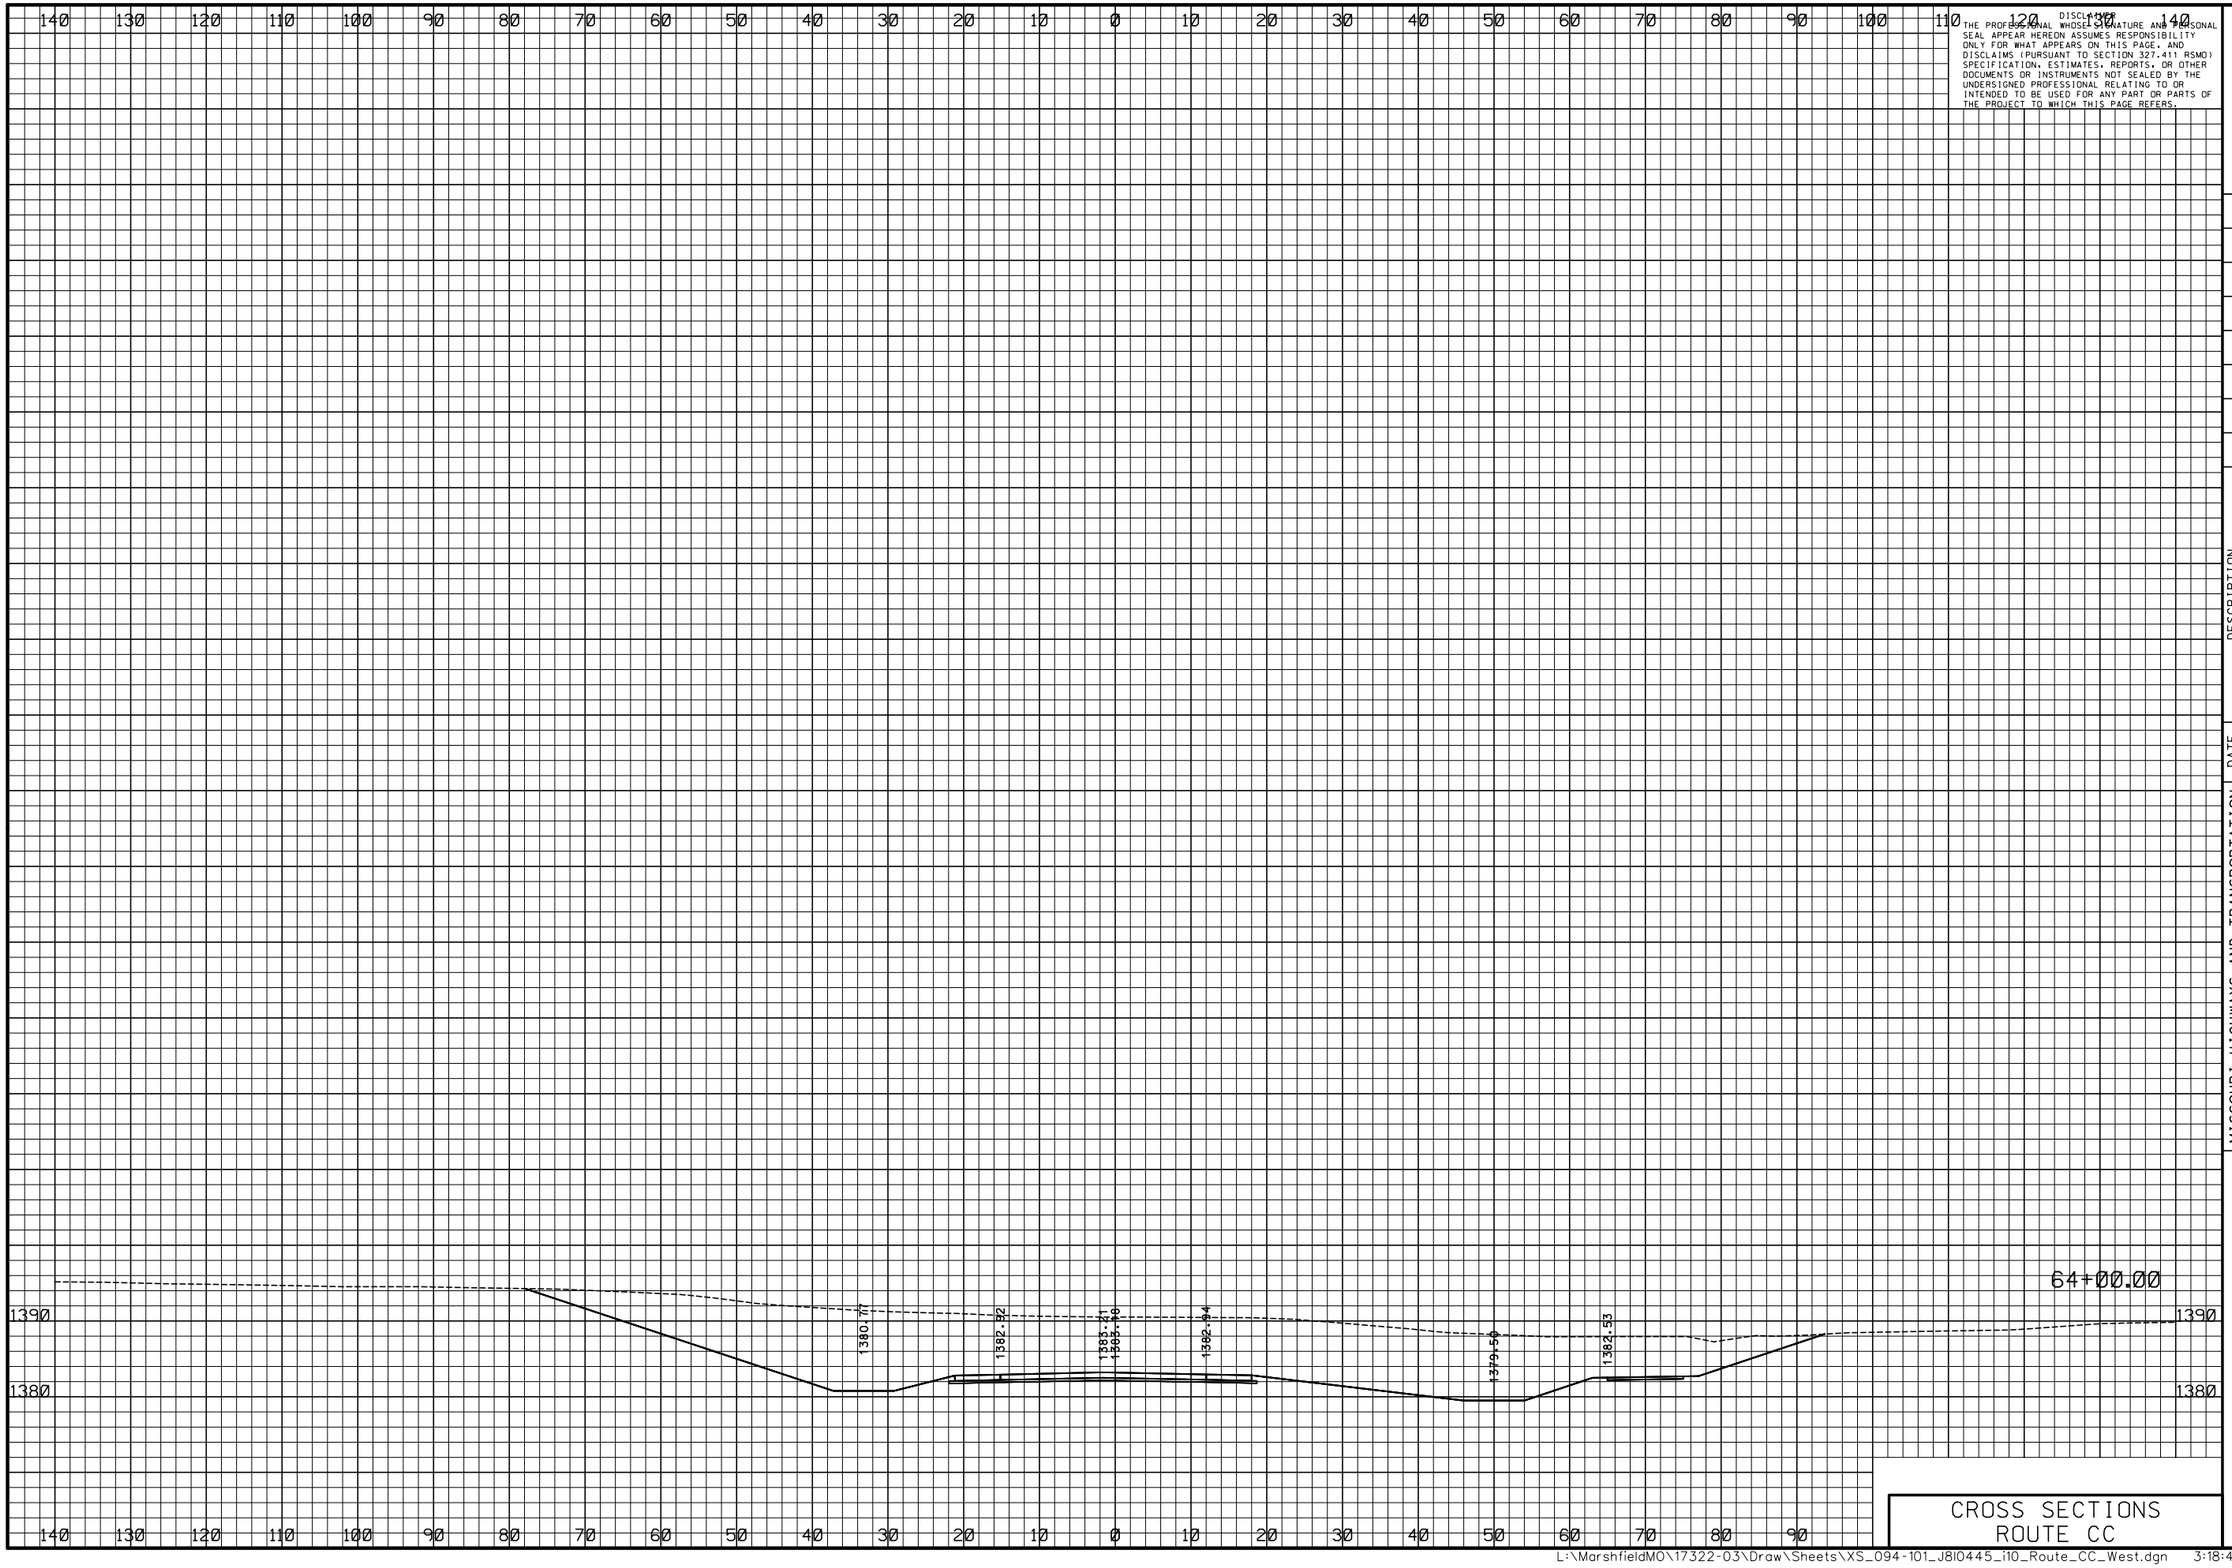

CROSS SECTIONS
ROUTE CC

DISCLAIMER
THE PROFESSIONAL WHOSE SIGNATURE AND PROFESSIONAL SEAL APPEAR HEREON ASSUMES RESPONSIBILITY ONLY FOR WHAT APPEARS ON THIS PAGE, AND DISCLAIMS (PURSUANT TO SECTION 327.411 RSMO) SPECIFICATION, ESTIMATES, REPORTS, OR OTHER DOCUMENTS OR INSTRUMENTS NOT SEALED BY THE UNDERSIGNED PROFESSIONAL RELATING TO OR INTENDED TO BE USED FOR ANY PART OR PARTS OF THE PROJECT TO WHICH THIS PAGE REFERS.

"THIS MEDIA SHOULD NOT BE CONSIDERED A CERTIFIED DOCUMENT."

DATE PREPARED
3/9/2018

ROUTE	STATE
I-44	MO

DISTRICT	SHEET NO.
SW	101

COUNTY
WEBSTER

JOB NO.
J8I0445

CONTRACT ID.

PROJECT NO.

BRIDGE NO.

DATE	DESCRIPTION

IF A SEAL IS PRESENT ON THIS SHEET IT HAS BEEN ELECTRONICALLY SEALED AND DATED.

MISSOURI HIGHWAYS AND TRANSPORTATION COMMISSION

MoDOT
105 WEST CAPITOL
JEFFERSON CITY, MO 65102
1-888-ASK-MODOT (1-888-275-6636)

CMT
©Copyright CMT, Inc.
CRAWFORD, MURPHY & TILLY, INC.
ONE MEMORIAL DRIVE, SUITE 500
ST. LOUIS, MO 63102 (314) 436-5500
ENGINEERING CORPORATION - 000631

PRELIMINARY PLANS – SUBJECT TO CHANGE

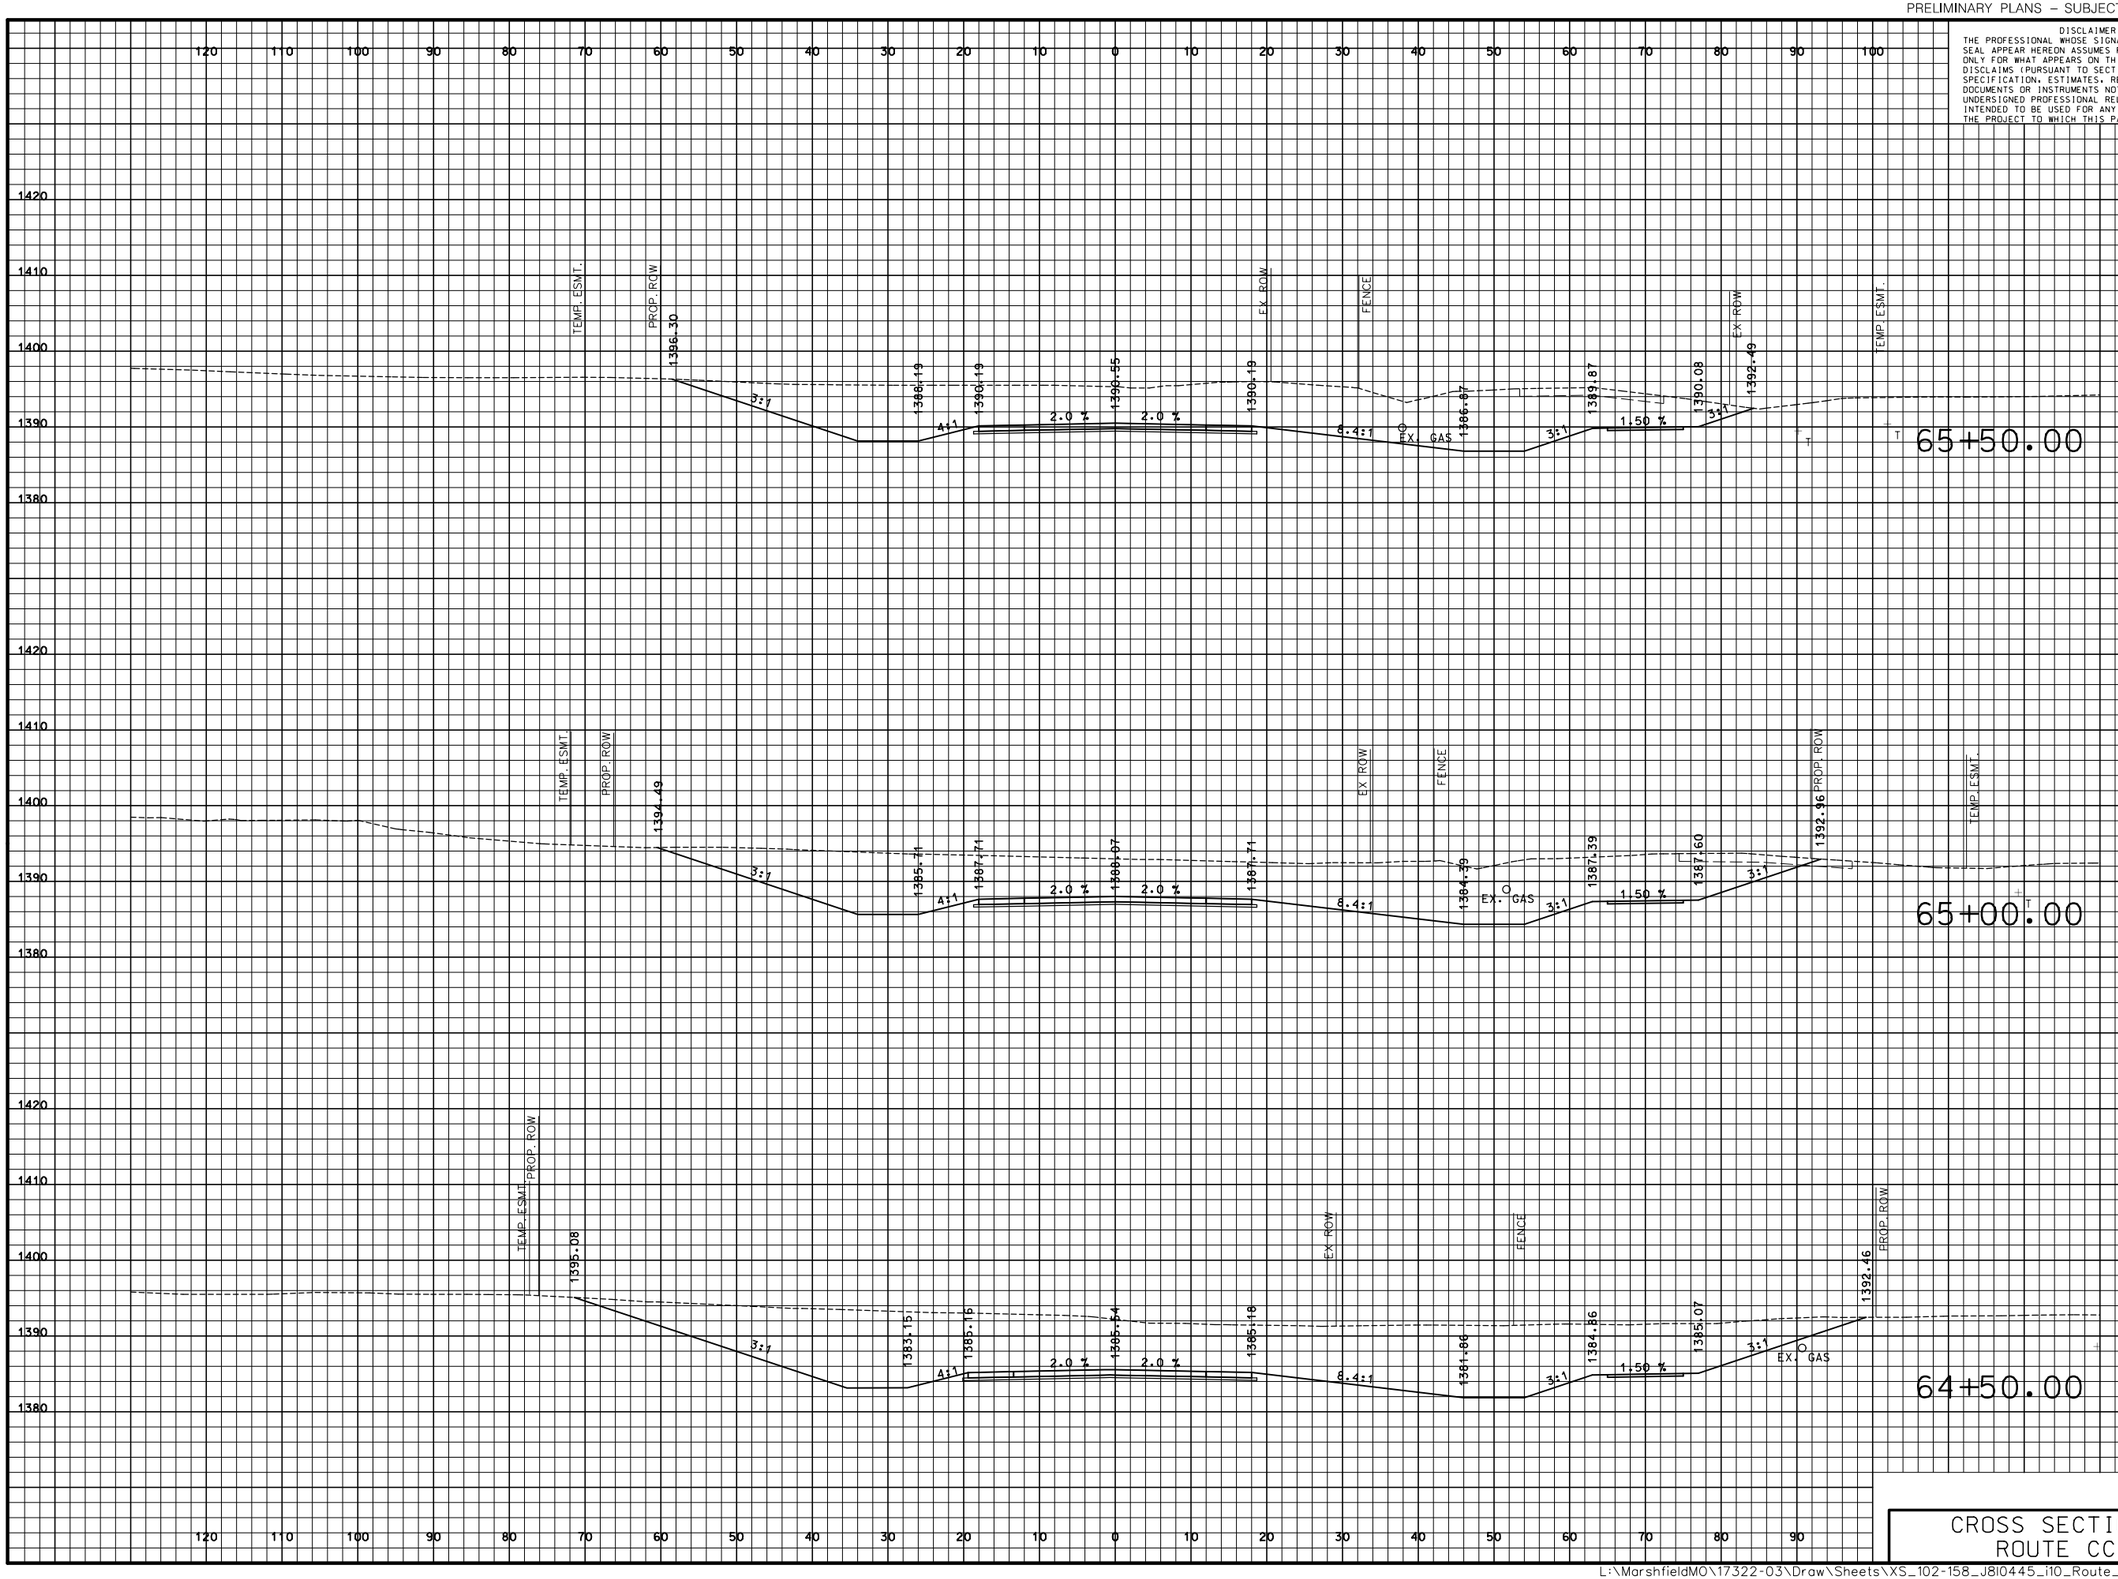

CROSS SECTIONS
ROUTE CC

DISCLAIMER
THE PROFESSIONAL WHOSE SIGNATURE AND PERSONAL SEAL APPEAR HEREON ASSUMES RESPONSIBILITY ONLY FOR WHAT APPEARS ON THIS PAGE, AND DISCLAIMS (PURSUANT TO SECTION 327.411 RSMO) SPECIFICATION, ESTIMATES, REPORTS, OR OTHER DOCUMENTS OR INSTRUMENTS NOT SEALED BY THE UNDERSIGNED PROFESSIONAL RELATING TO OR INTENDED TO BE USED FOR ANY PART OR PARTS OF THE PROJECT TO WHICH THIS PAGE REFERS.

"THIS MEDIA SHOULD NOT BE CONSIDERED A CERTIFIED DOCUMENT."

DATE PREPARED: 3/9/2018
ROUTE: I-44 | STATE: MO
DISTRICT: SW | SHEET NO.: 102
COUNTY: WEBSTER
JOB NO.: J8I0445
CONTRACT ID.
PROJECT NO.
BRIDGE NO.

DESCRIPTION	DATE

MISSOURI HIGHWAYS AND TRANSPORTATION COMMISSION
105 WEST CAPITOL
JEFFERSON CITY, MO 65102
1-888-ASK-MODOT (1-888-275-6636)

CMT
©Copyright CMT, Inc.
CRAWFORD, MURPHY & TILLY, INC.
ONE MEMORIAL DRIVE, SUITE 500
ST. LOUIS, MO 63102 (314) 436-5500
ENGINEERING CORPORATION - 000631

IF A SEAL IS PRESENT ON THIS SHEET IT HAS BEEN ELECTRONICALLY SEALED AND DATED.

PRELIMINARY PLANS – SUBJECT TO CHANGE

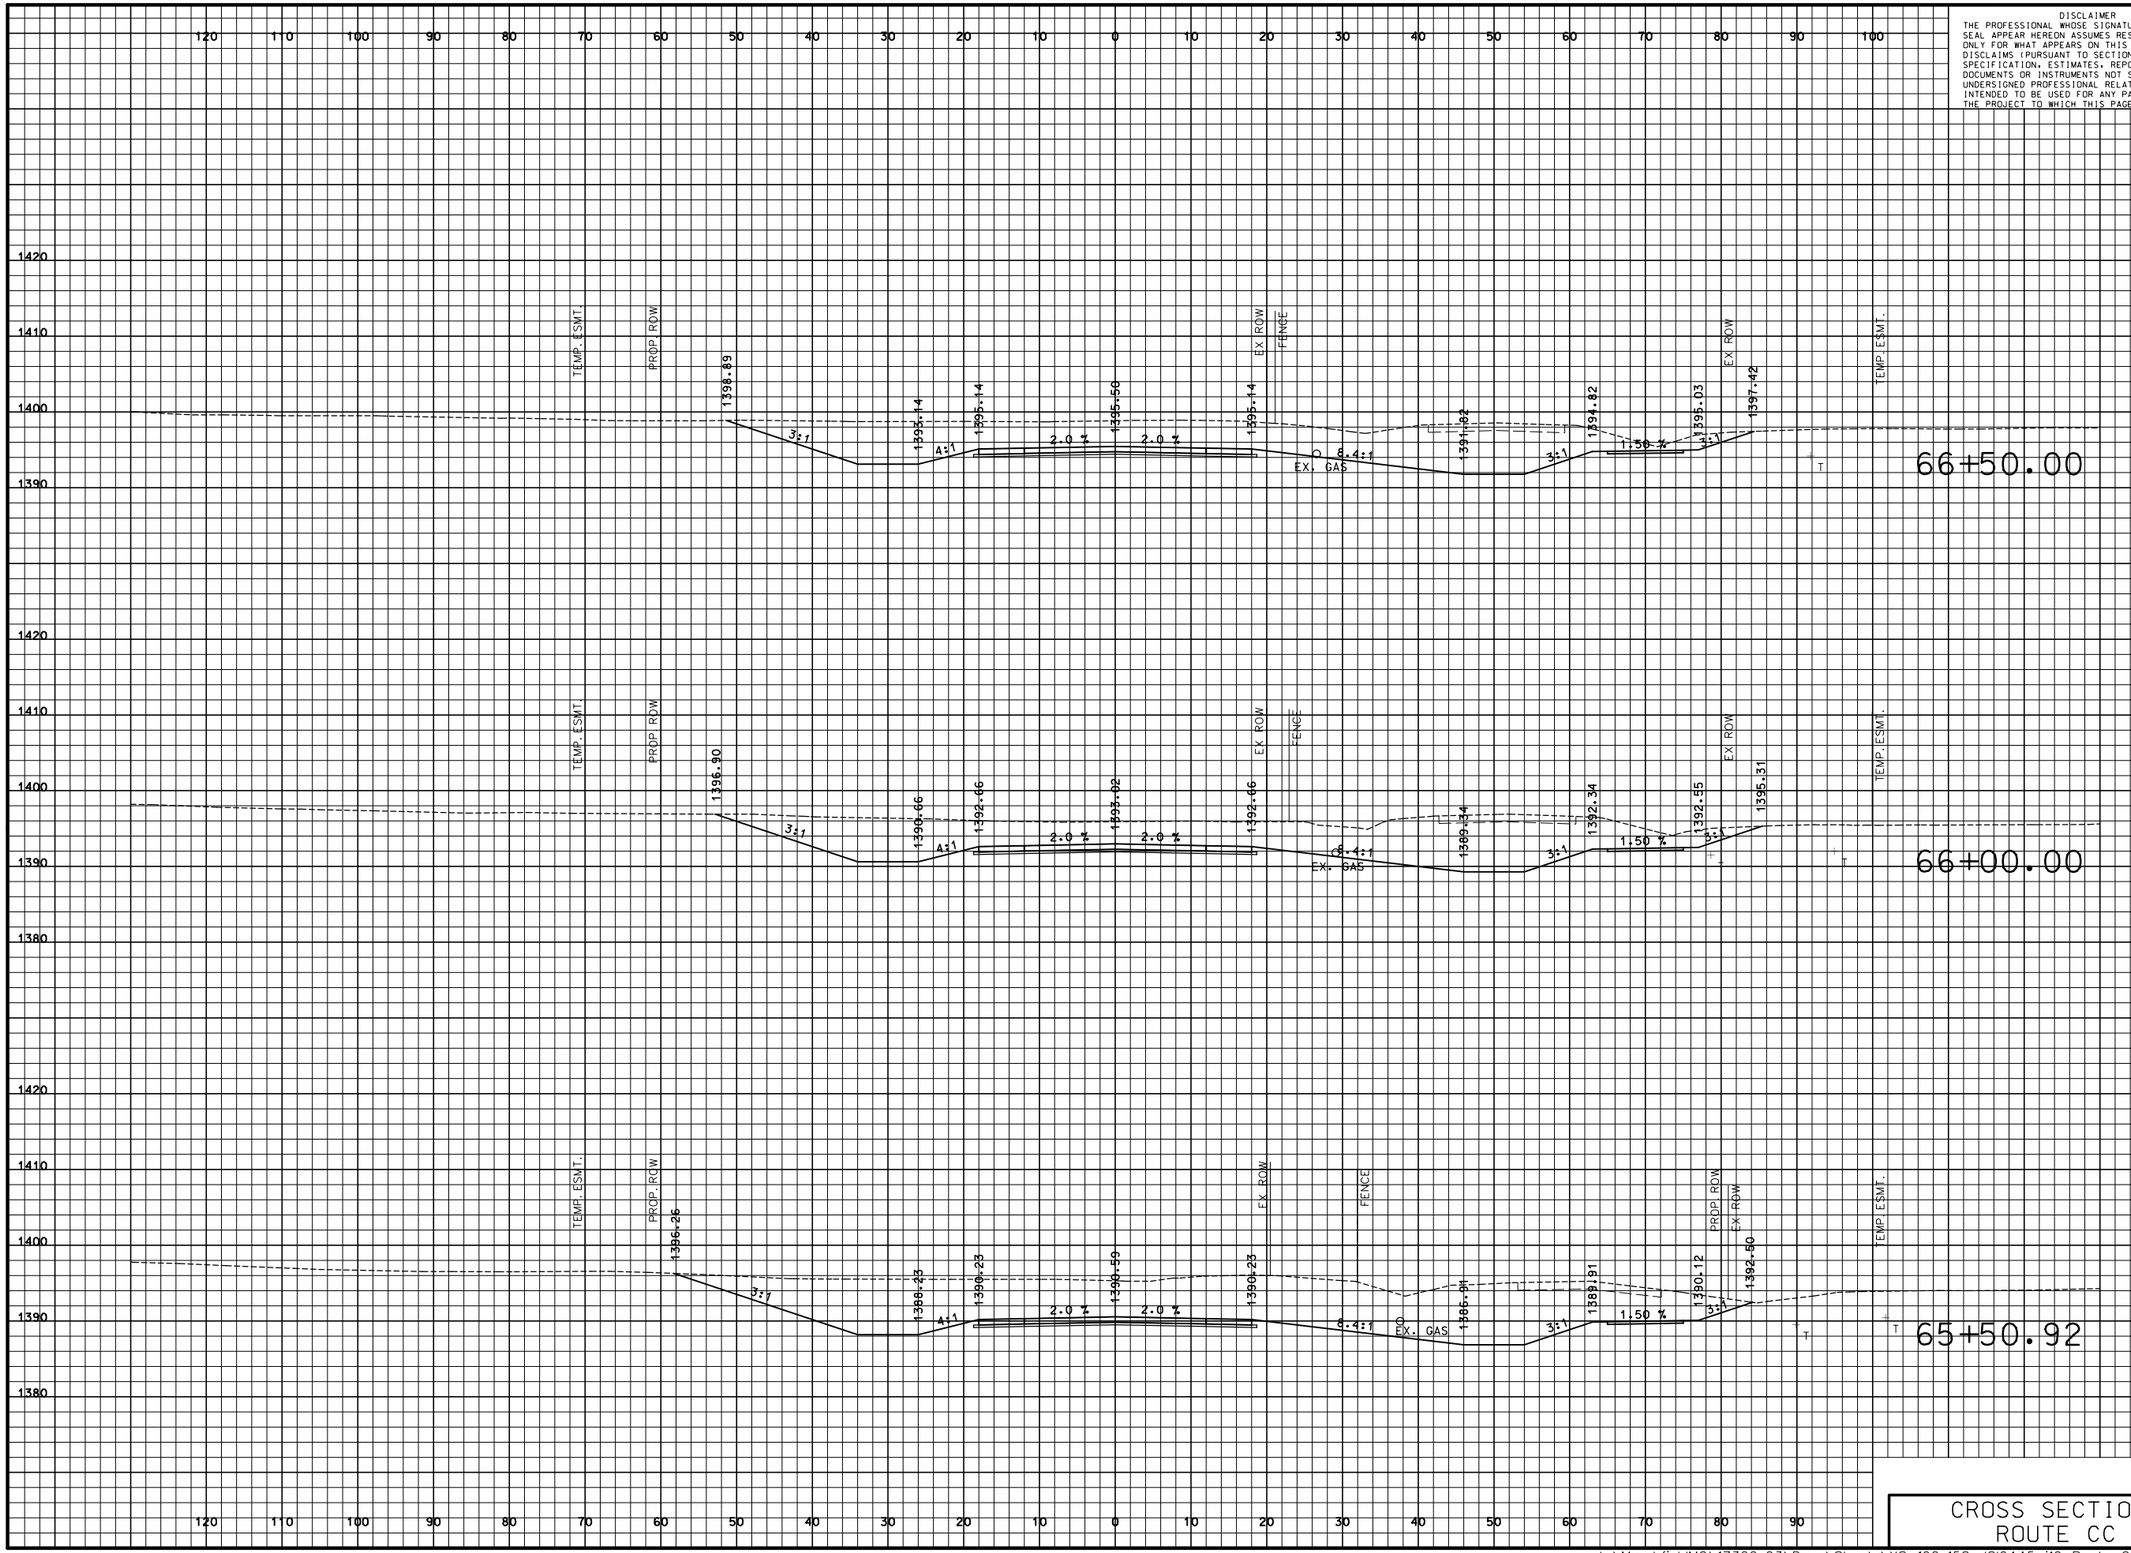

DISCLAIMER
THE PROFESSIONAL WHOSE SIGNATURE AND PERSONAL SEAL APPEAR HEREON ASSUMES RESPONSIBILITY ONLY FOR WHAT APPEARS ON THIS PAGE, AND DISCLAIMS (PURSUANT TO SECTION 327.411 RSMO) SPECIFICATION, ESTIMATES, REPORTS, OR OTHER DOCUMENTS OR INSTRUMENTS NOT SEALED BY THE UNDERSIGNED PROFESSIONAL RELATING TO OR INTENDED TO BE USED FOR ANY PART OR PARTS OF THE PROJECT TO WHICH THIS PAGE REFERS.

"THIS MEDIA SHOULD NOT BE CONSIDERED A CERTIFIED DOCUMENT."

DATE PREPARED
3/9/2018

ROUTE	STATE
I-44	MO
DISTRICT	SHEET NO.
SW	103

COUNTY
WEBSTER

JOB NO.
J8I0445

CONTRACT ID.

PROJECT NO.

BRIDGE NO.

IF A SEAL IS PRESENT ON THIS SHEET IT HAS BEEN ELECTRONICALLY SEALED AND DATED.

DESCRIPTION	DATE

MISSOURI HIGHWAYS AND TRANSPORTATION COMMISSION

105 WEST CAPITOL
JEFFERSON CITY, MO 65102
1-888-ASK-MODOT (1-888-275-6636)

CRAWFORD, MURPHY & TILLY, INC.
ONE MEMORIAL DRIVE, SUITE 500
ST. LOUIS, MO 63102 (314) 436-5500
ENGINEERING CORPORATION - 000631

© Copyright CMT, Inc.

CROSS SECTIONS
ROUTE CC

PRELIMINARY PLANS – SUBJECT TO CHANGE

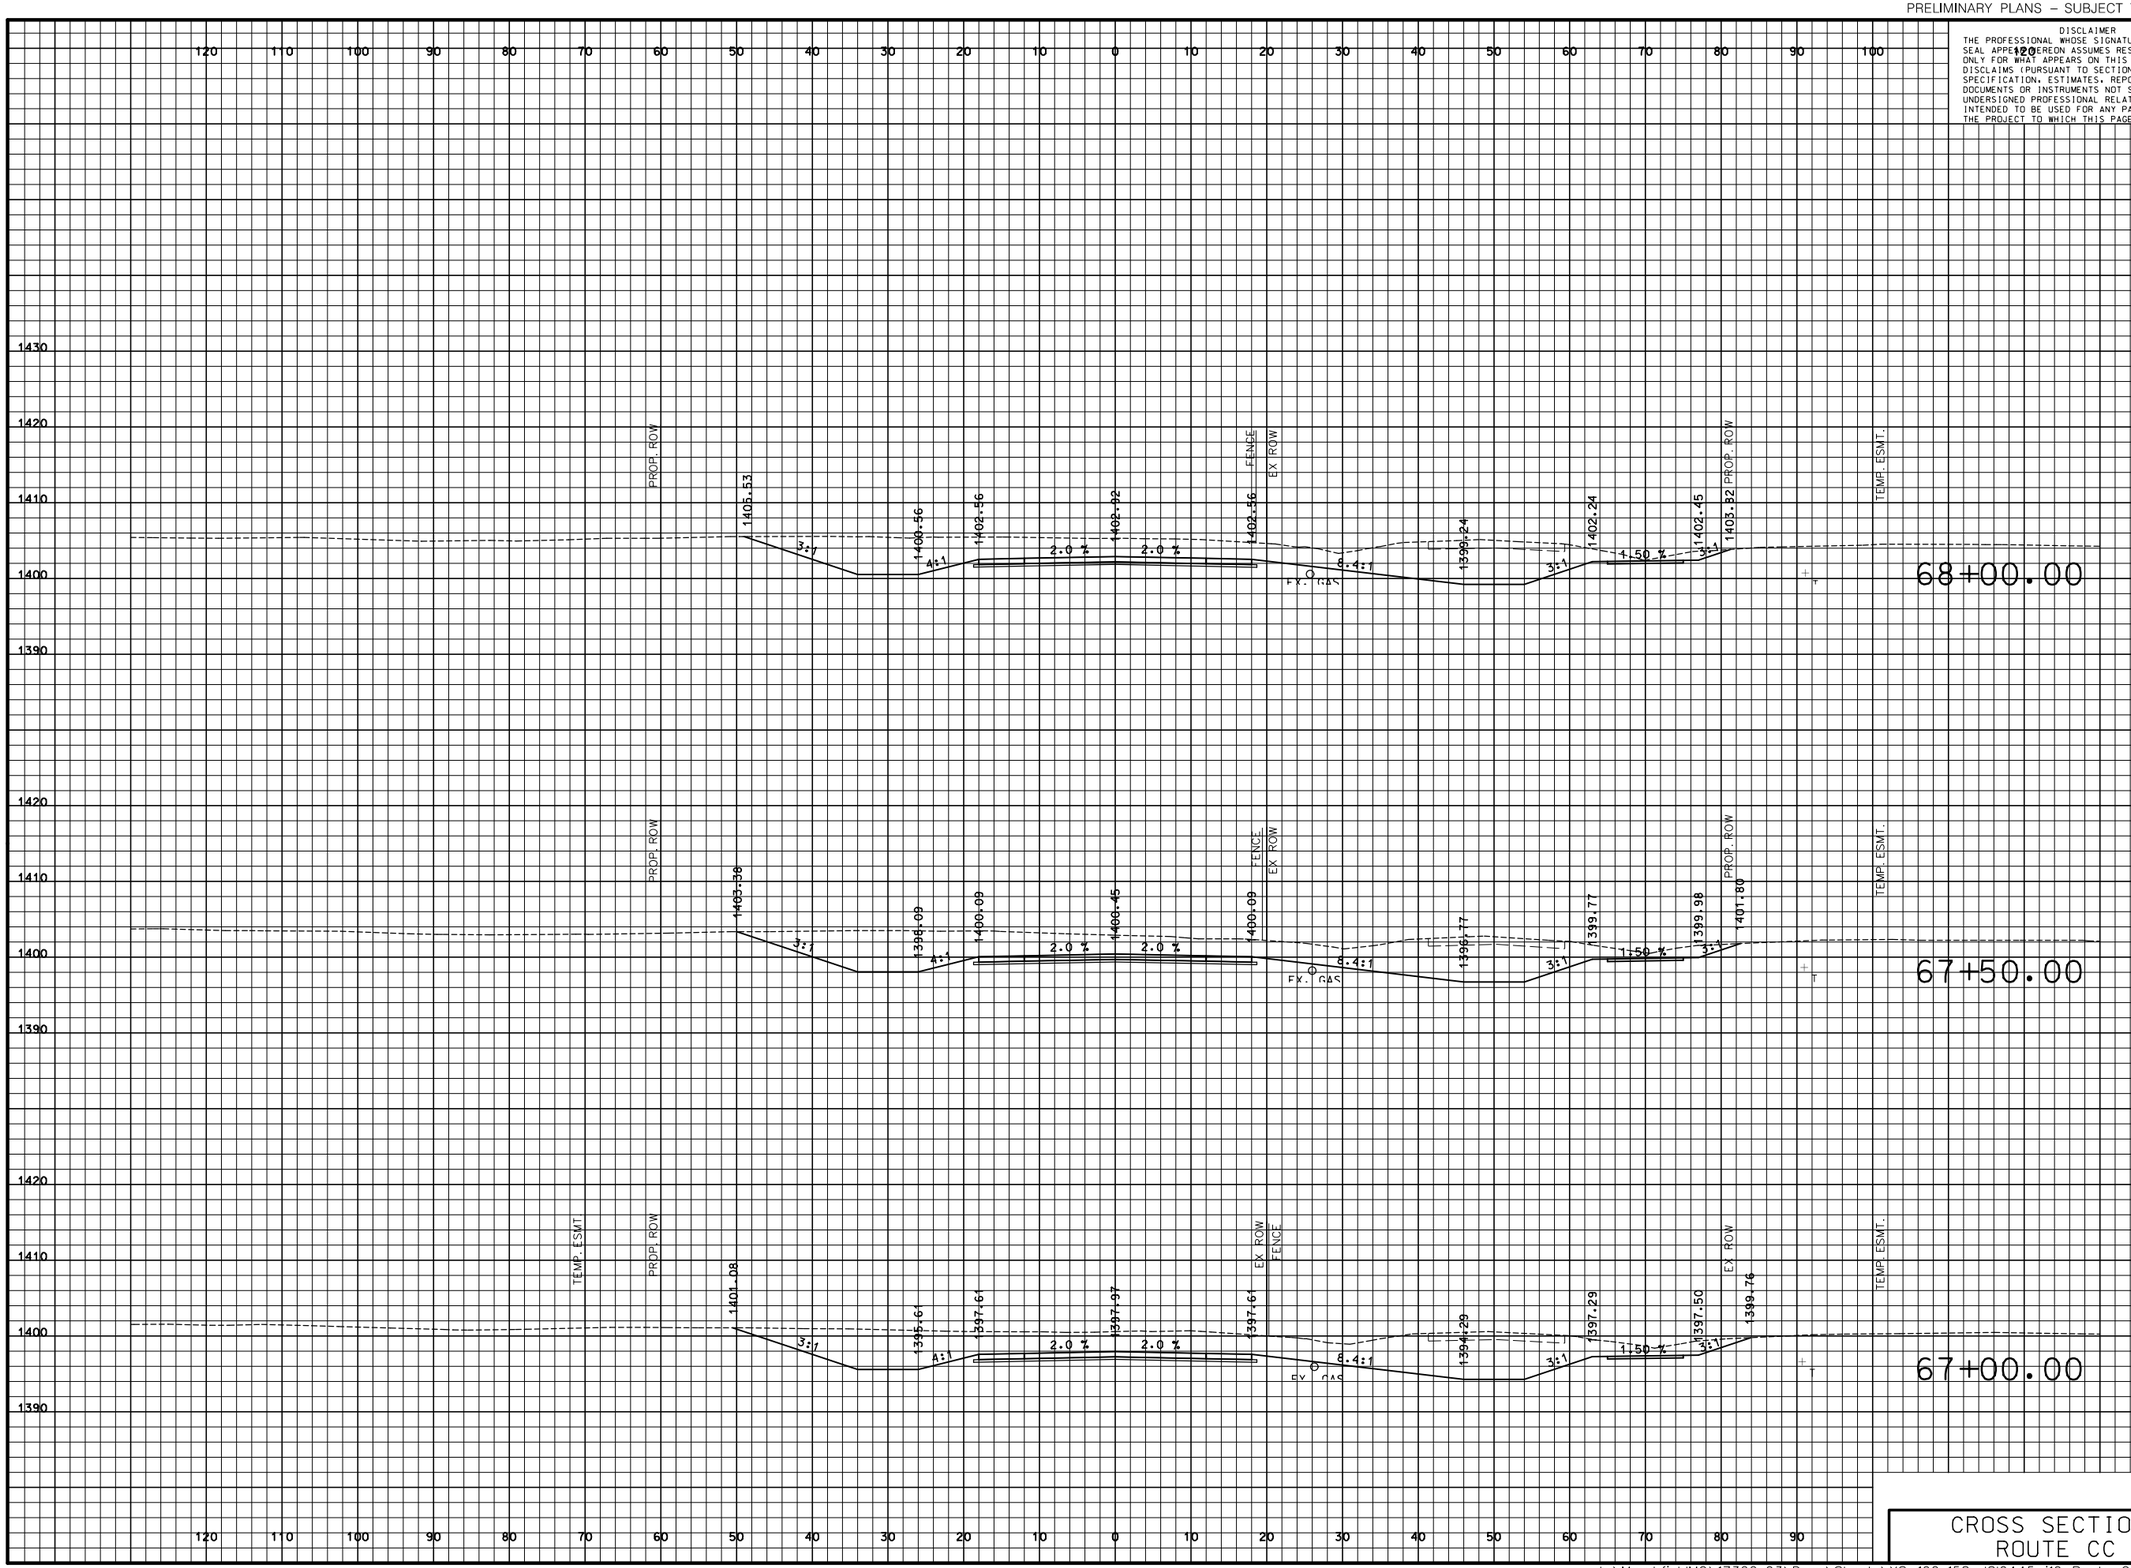

DISCLAIMER
THE PROFESSIONAL WHOSE SIGNATURE AND PERSONAL SEAL APPEARS HEREON ASSUMES RESPONSIBILITY ONLY FOR WHAT APPEARS ON THIS PAGE, AND DISCLAIMS (PURSUANT TO SECTION 327.411 RSMO) SPECIFICATION, ESTIMATES, REPORTS, OR OTHER DOCUMENTS OR INSTRUMENTS NOT SEALED BY THE UNDERSIGNED PROFESSIONAL RELATING TO OR INTENDED TO BE USED FOR ANY PART OR PARTS OF THE PROJECT TO WHICH THIS PAGE REFERS.

"THIS MEDIA SHOULD NOT BE CONSIDERED A CERTIFIED DOCUMENT."

DATE PREPARED
3/9/2018

ROUTE	STATE
I-44	MO

DISTRICT	SHEET NO.
SW	104

COUNTY
WEBSTER

JOB NO.
J8I0445

CONTRACT ID.

PROJECT NO.

BRIDGE NO.

DATE	DESCRIPTION

IF A SEAL IS PRESENT ON THIS SHEET IT HAS BEEN ELECTRONICALLY SEALED AND DATED.

MISSOURI HIGHWAYS AND TRANSPORTATION COMMISSION

105 WEST CAPITOL
JEFFERSON CITY, MO 65102
1-888-ASK-MODOT (1-888-275-6636)

©Copyright CMT, Inc.

CRAWFORD, MURPHY & TILLY, INC.
ONE MEMORIAL DRIVE, SUITE 500
ST. LOUIS, MO 63102 (314) 436-5500
ENGINEERING CORPORATION - 000631

CROSS SECTIONS
ROUTE CC

PRELIMINARY PLANS – SUBJECT TO CHANGE

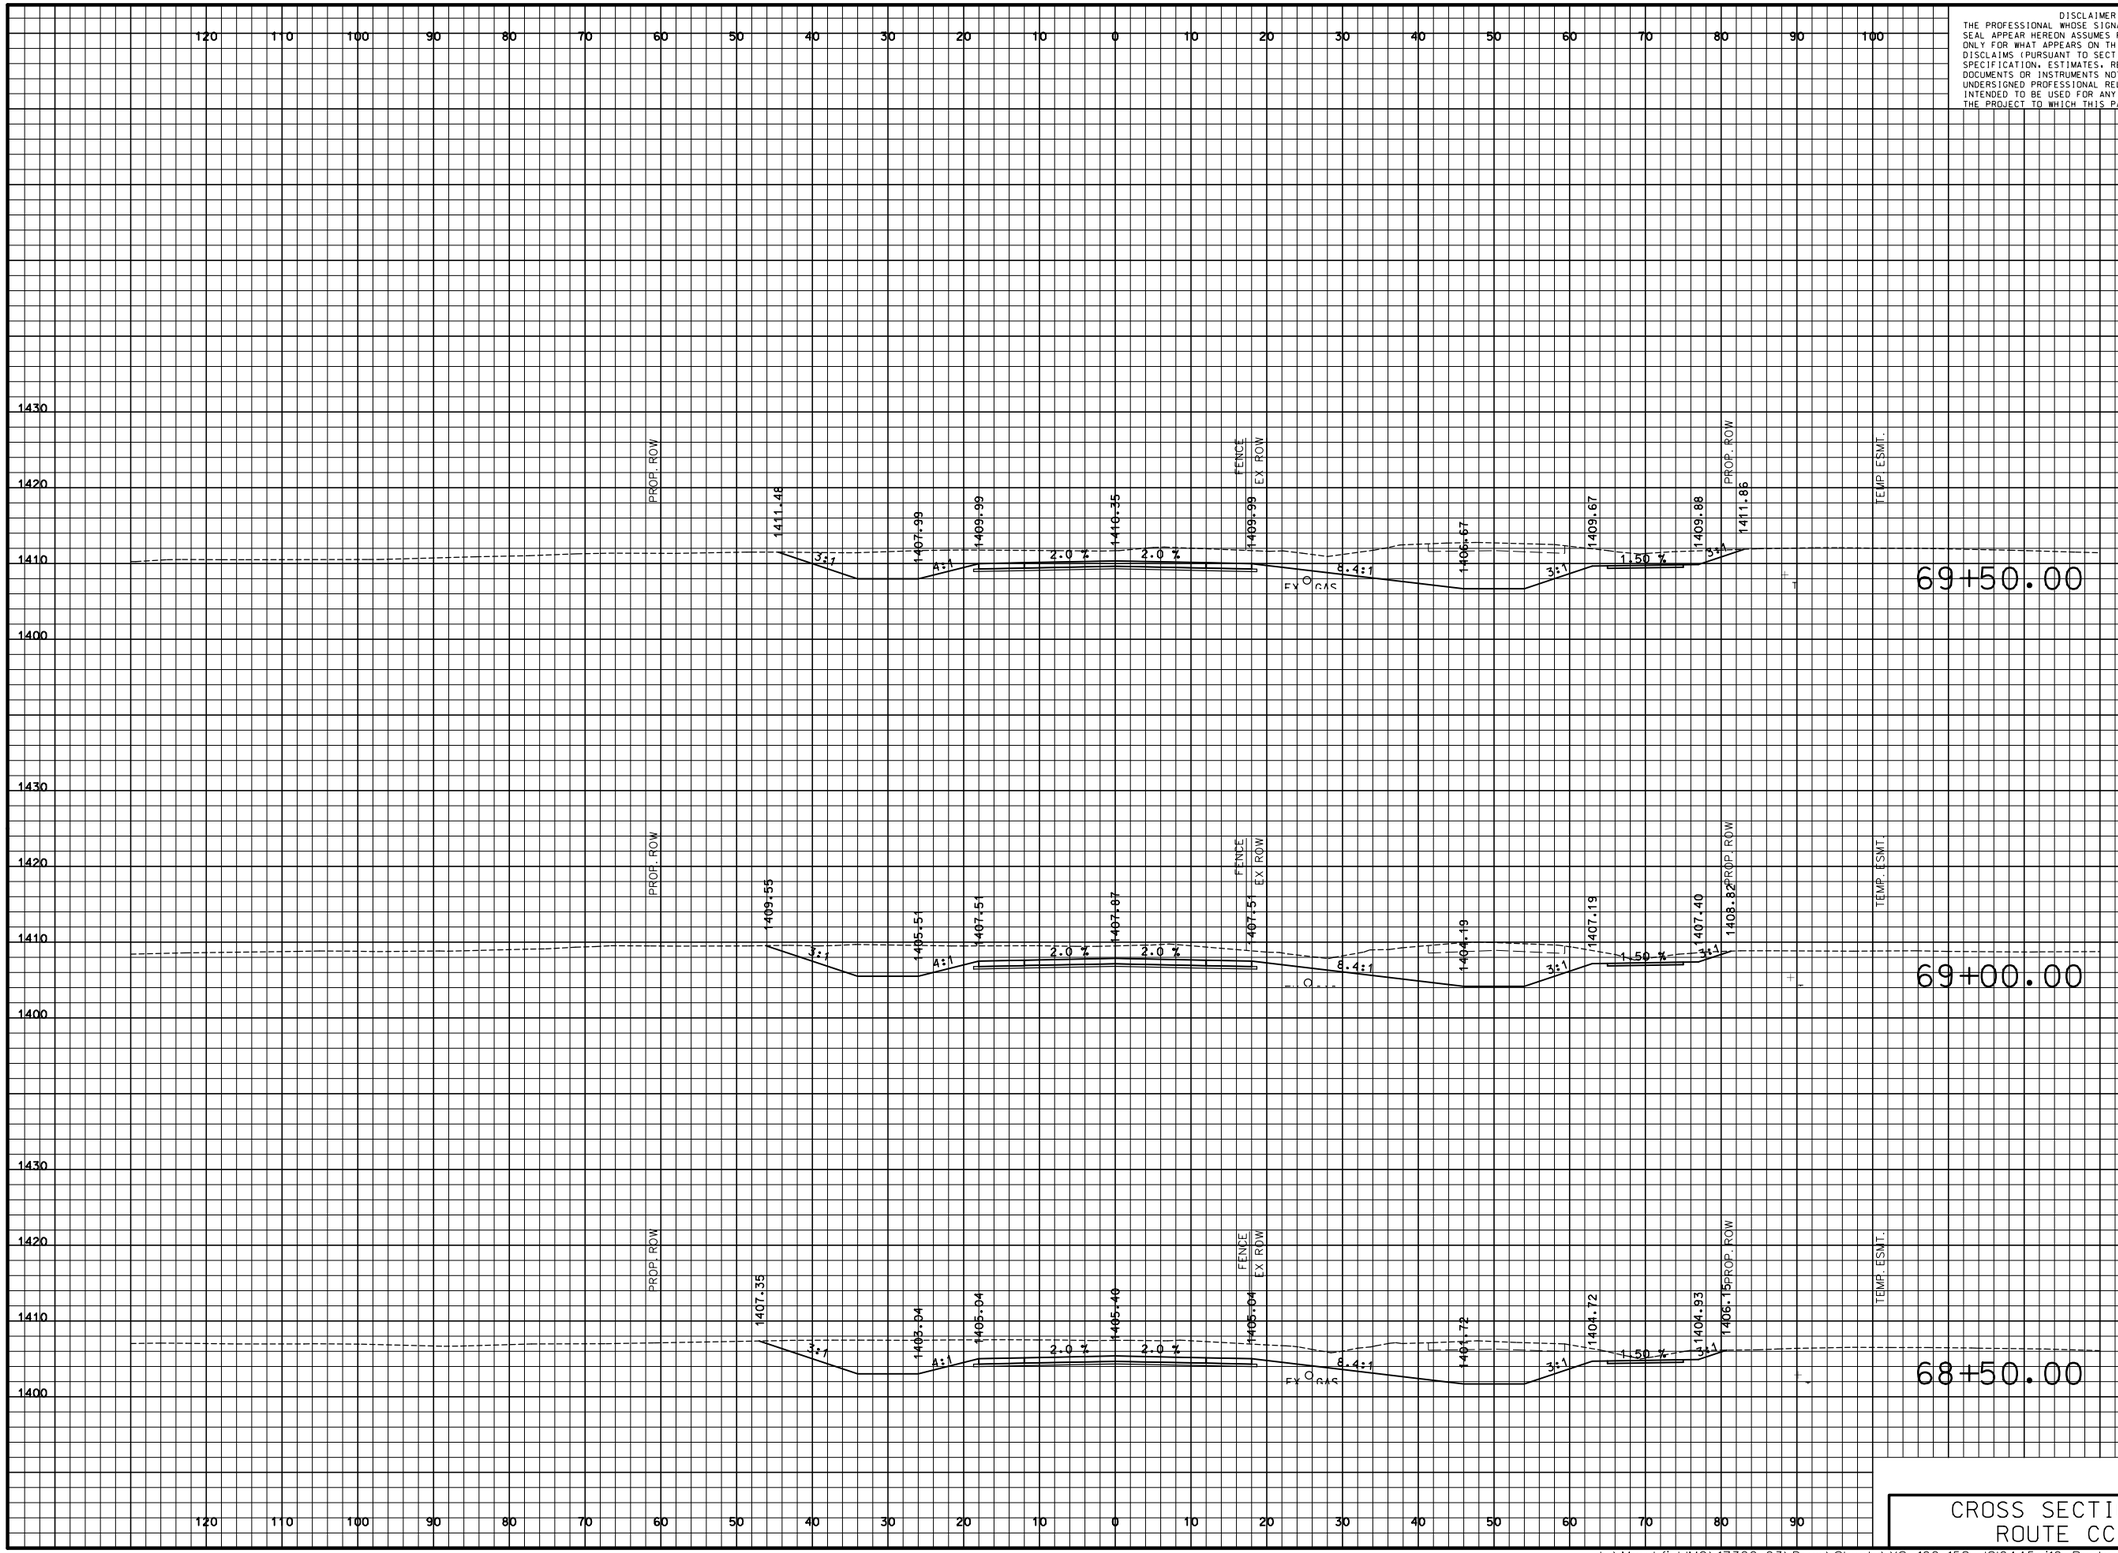

DISCLAIMER
THE PROFESSIONAL WHOSE SIGNATURE AND PERSONAL SEAL APPEAR HEREON ASSUMES RESPONSIBILITY ONLY FOR WHAT APPEARS ON THIS PAGE, AND DISCLAIMS (PURSUANT TO SECTION 327.411 RSMO) SPECIFICATION, ESTIMATES, REPORTS, OR OTHER DOCUMENTS OR INSTRUMENTS NOT SEALED BY THE UNDERSIGNED PROFESSIONAL RELATING TO OR INTENDED TO BE USED FOR ANY PART OR PARTS OF THE PROJECT TO WHICH THIS PAGE REFERS.

"THIS MEDIA SHOULD NOT BE CONSIDERED A CERTIFIED DOCUMENT."

DATE PREPARED
3/9/2018

ROUTE	STATE
I-44	MO
DISTRICT	SHEET NO.
SW	105

COUNTY
WEBSTER

JOB NO.
J8I0445

CONTRACT ID.

PROJECT NO.

BRIDGE NO.

DESCRIPTION	DATE

IF A SEAL IS PRESENT ON THIS SHEET IT HAS BEEN ELECTRONICALLY SEALED AND DATED.

MISSOURI HIGHWAYS AND TRANSPORTATION COMMISSION

105 WEST CAPITOL
JEFFERSON CITY, MO 65102
1-888-ASK-MODOT (1-888-275-6636)

CMT
CRAWFORD, MURPHY & TILLY, INC.
ONE MEMORIAL DRIVE, SUITE 500
ST. LOUIS, MO 63102 (314) 436-5500
ENGINEERING CORPORATION - 000631

© Copyright CMT, Inc.

CROSS SECTIONS
ROUTE CC

L:\MarshfieldMO\17322-03\Draw\Sheets\XS_102-158_J8I0445_I10_Route_CC.dgn 4:34:11 PM 3/9/2018

PRELIMINARY PLANS – SUBJECT TO CHANGE

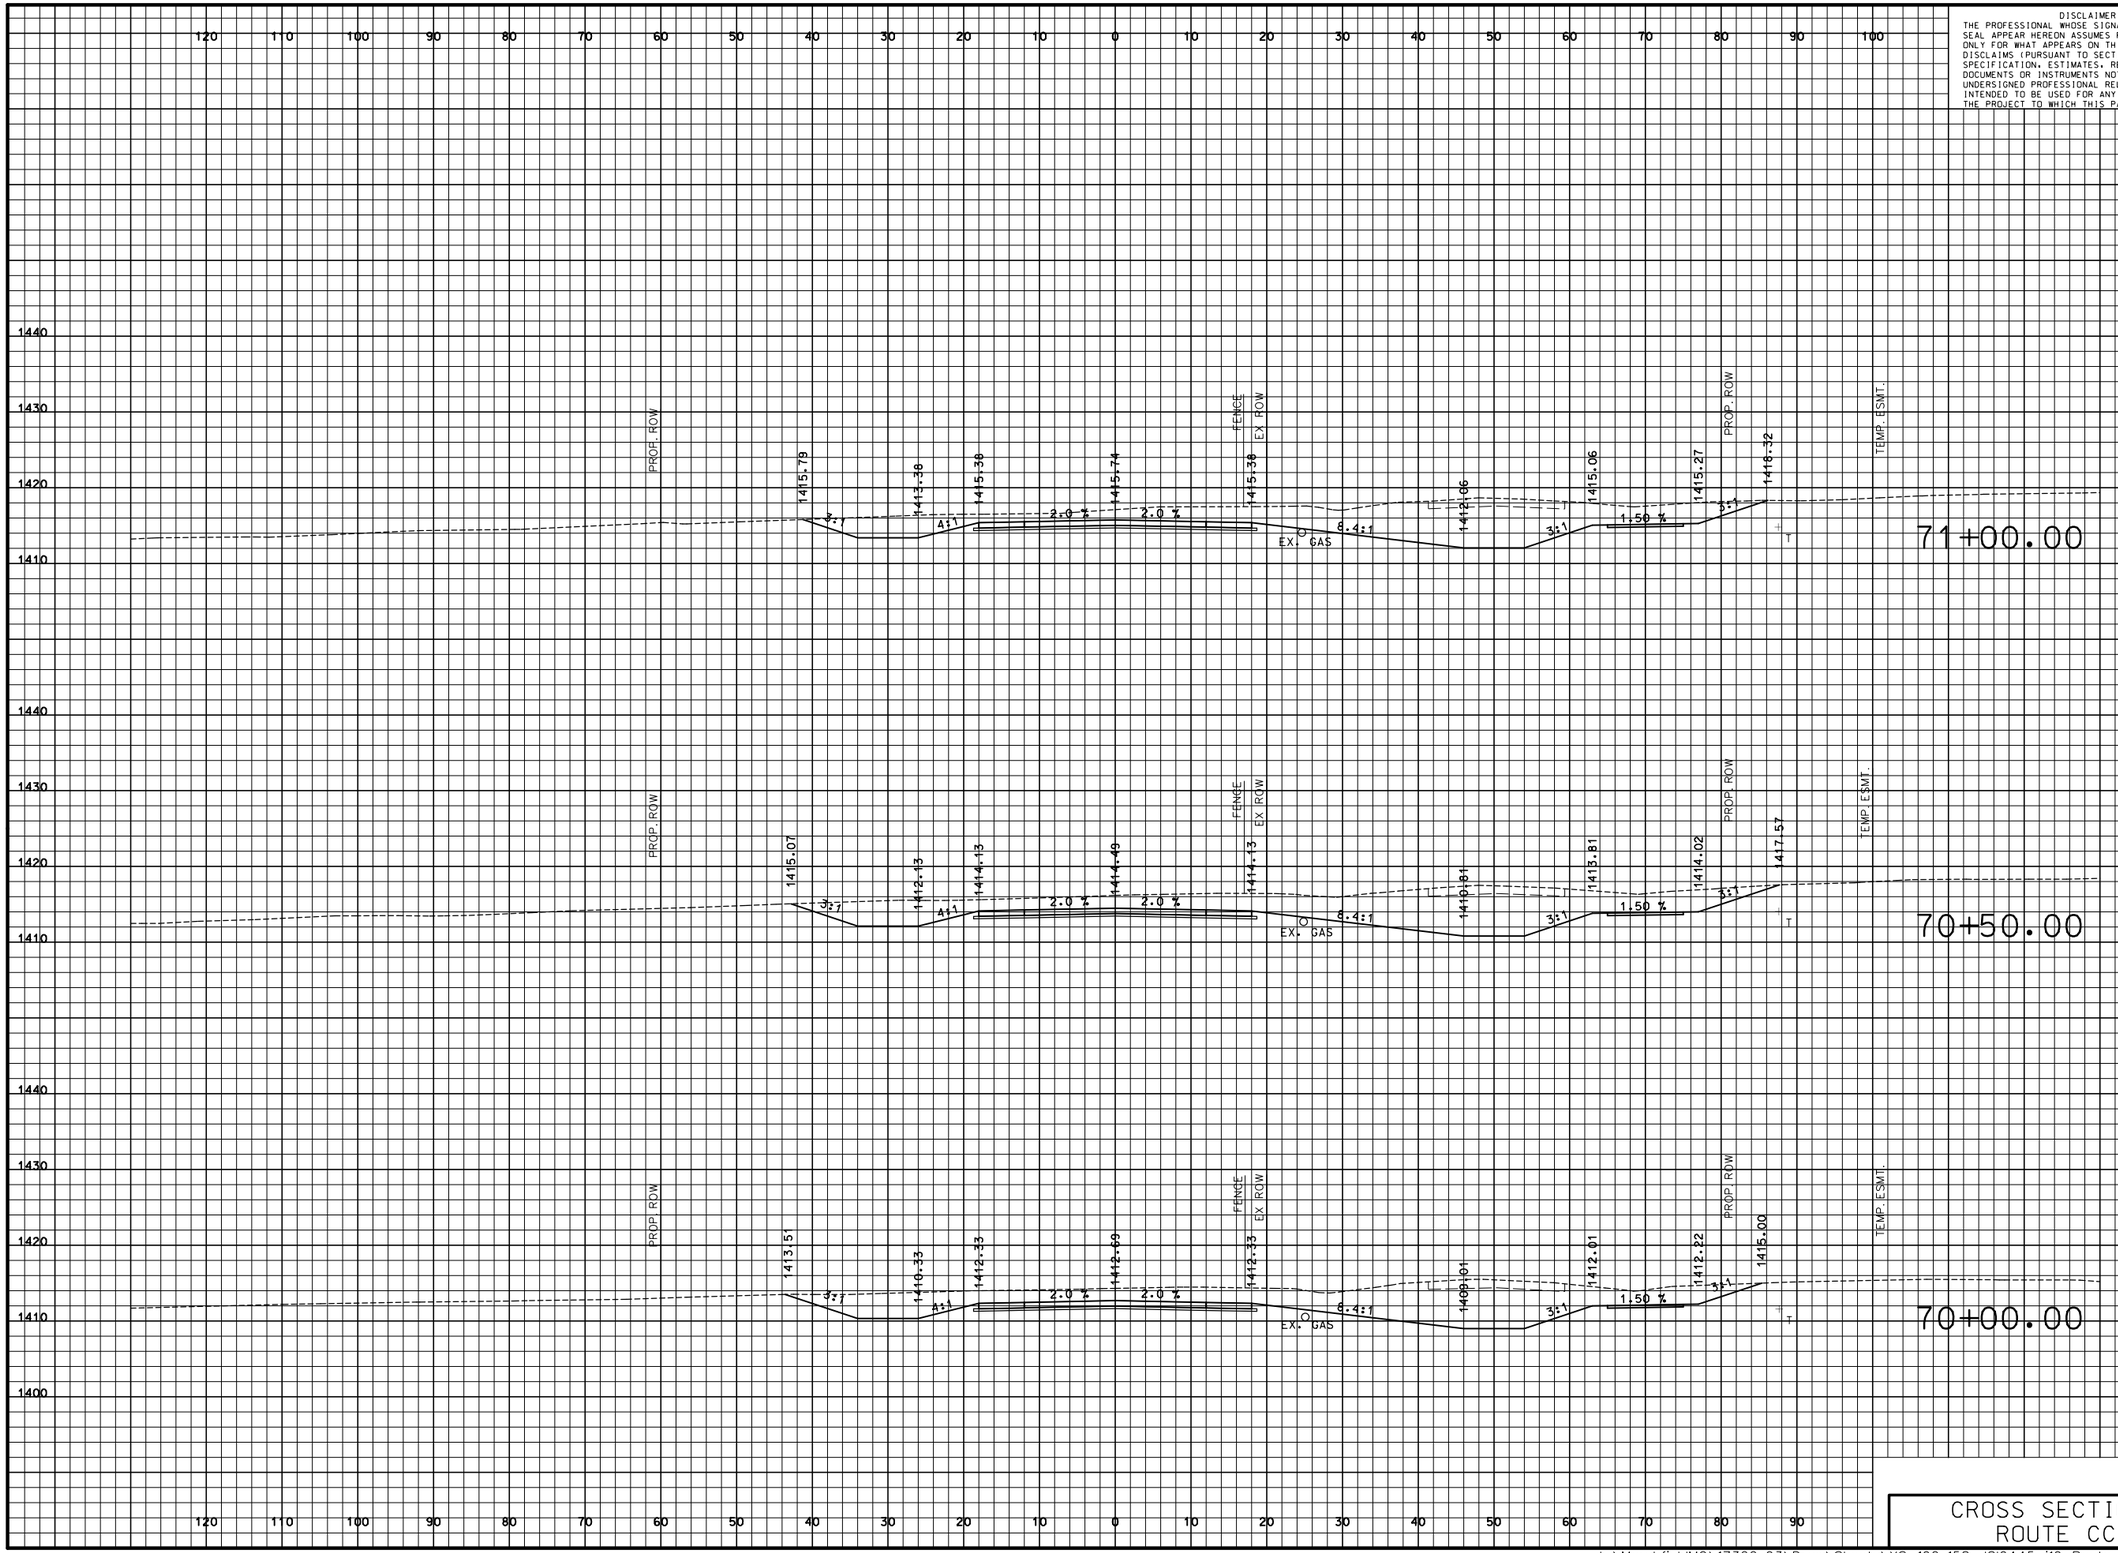

DISCLAIMER
THE PROFESSIONAL WHOSE SIGNATURE AND PERSONAL SEAL APPEAR HEREON ASSUMES RESPONSIBILITY ONLY FOR WHAT APPEARS ON THIS PAGE, AND DISCLAIMS (PURSUANT TO SECTION 327.411 RSMO) SPECIFICATION, ESTIMATES, REPORTS, OR OTHER DOCUMENTS OR INSTRUMENTS NOT SEALED BY THE UNDERSIGNED PROFESSIONAL RELATING TO OR INTENDED TO BE USED FOR ANY PART OR PARTS OF THE PROJECT TO WHICH THIS PAGE REFERS.

"THIS MEDIA SHOULD NOT BE CONSIDERED A CERTIFIED DOCUMENT."

DATE PREPARED: 3/9/2018

ROUTE	STATE
I-44	MO
DISTRICT	SHEET NO.
SW	106

COUNTY: WEBSTER

JOB NO.: J8I0445

CONTRACT ID.:

PROJECT NO.:

BRIDGE NO.:

DESCRIPTION	DATE

IF A SEAL IS PRESENT ON THIS SHEET IT HAS BEEN ELECTRONICALLY SEALED AND DATED.

MISSOURI HIGHWAYS AND TRANSPORTATION COMMISSION

105 WEST CAPITOL
JEFFERSON CITY, MO 65102
1-888-ASK-MODOT (1-888-275-6636)

CMT
© Copyright CMT, Inc.
CRAWFORD, MURPHY & TILLY, INC.
ONE MEMORIAL DRIVE, SUITE 500
ST. LOUIS, MO 63102 (314) 436-5500
ENGINEERING CORPORATION - 000631

CROSS SECTIONS
ROUTE CC

PRELIMINARY PLANS – SUBJECT TO CHANGE

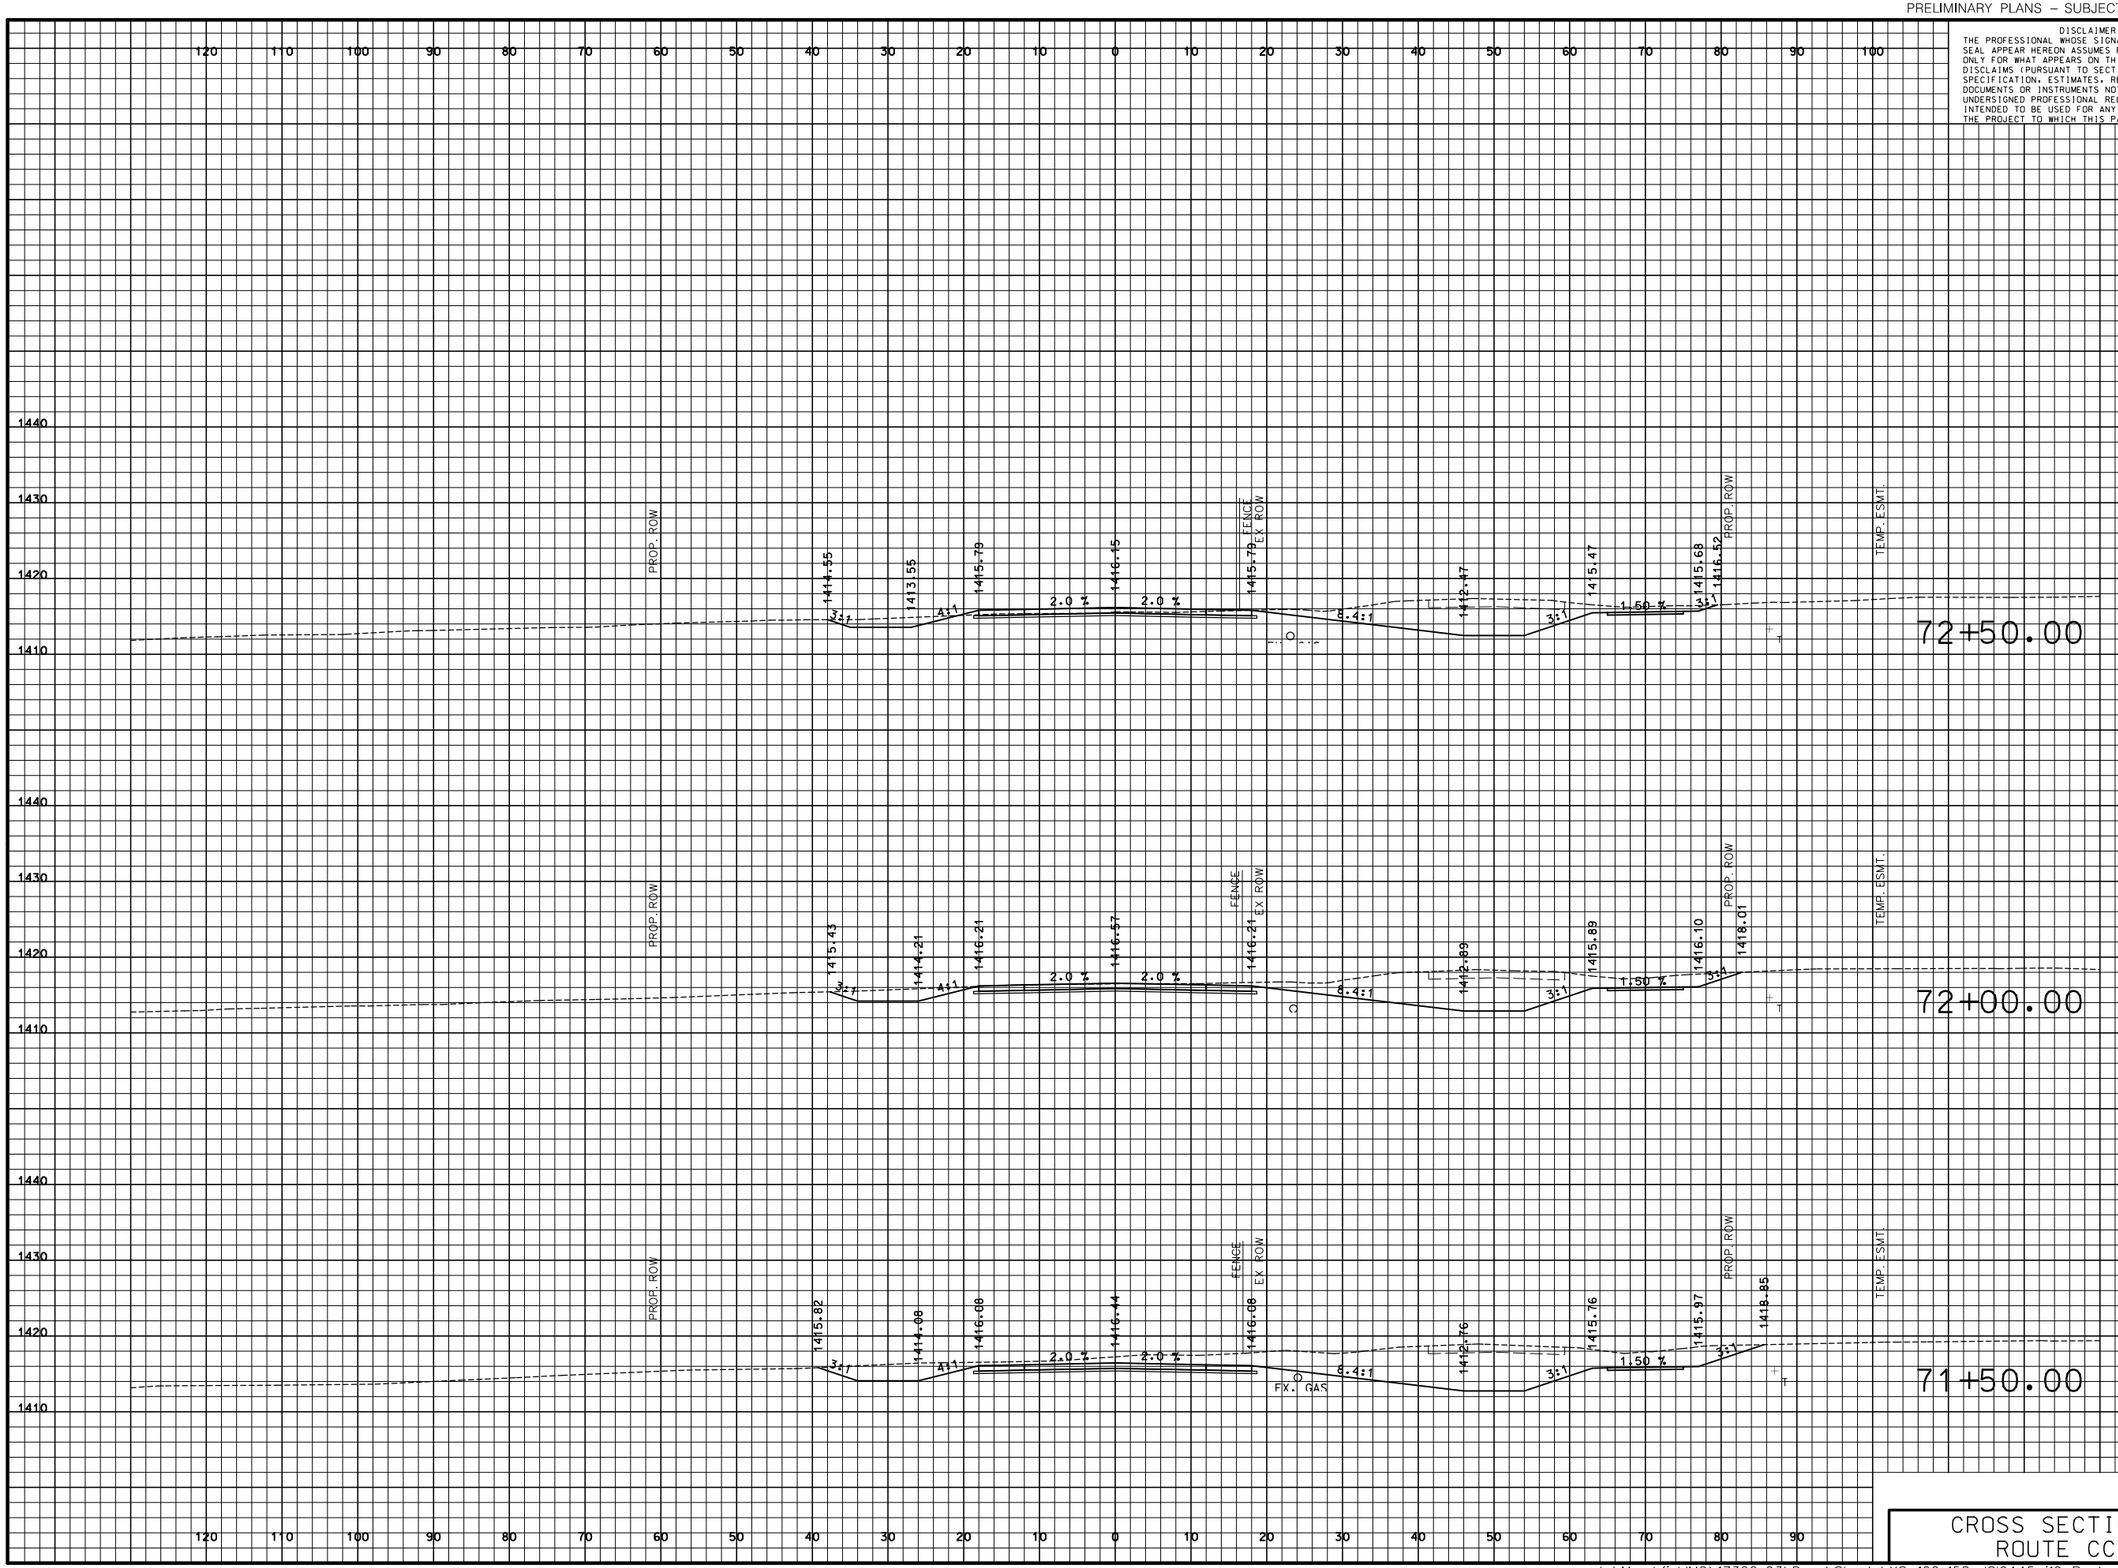

DISCLAIMER
THE PROFESSIONAL WHOSE SIGNATURE AND PERSONAL SEAL APPEAR HEREON ASSUMES RESPONSIBILITY ONLY FOR WHAT APPEARS ON THIS PAGE, AND DISCLAIMS (PURSUANT TO SECTION 327.411 RSMO) SPECIFICATION, ESTIMATES, REPORTS, OR OTHER DOCUMENTS OR INSTRUMENTS NOT SEALED BY THE UNDERSIGNED PROFESSIONAL RELATING TO OR INTENDED TO BE USED FOR ANY PART OR PARTS OF THE PROJECT TO WHICH THIS PAGE REFERS.

"THIS MEDIA SHOULD NOT BE CONSIDERED A CERTIFIED DOCUMENT."

DATE PREPARED
3/9/2018

ROUTE	STATE
I-44	MO
DISTRICT	SHEET NO.
SW	107

COUNTY
WEBSTER

JOB NO.
J8I0445

CONTRACT ID.

PROJECT NO.

BRIDGE NO.

DESCRIPTION	DATE

IF A SEAL IS PRESENT ON THIS SHEET IT HAS BEEN ELECTRONICALLY SEALED AND DATED.

MISSOURI HIGHWAYS AND TRANSPORTATION COMMISSION

MoDOT

105 WEST CAPITOL
JEFFERSON CITY, MO 65102
1-888-ASK-MODOT (1-888-275-6636)

CMT

©Copyright CMT, Inc.

CRAWFORD, MURPHY & TILLY, INC.
ONE MEMORIAL DRIVE, SUITE 500
ST. LOUIS, MO 63102 (314) 436-5500
ENGINEERING CORPORATION - 000631

CROSS SECTIONS
ROUTE CC

PRELIMINARY PLANS – SUBJECT TO CHANGE

CROSS SECTIONS
ROUTE CC

DISCLAIMER
THE PROFESSIONAL WHOSE SIGNATURE AND PERSONAL SEAL APPEAR HEREON ASSUMES RESPONSIBILITY ONLY FOR WHAT APPEARS ON THIS PAGE, AND DISCLAIMS (PURSUANT TO SECTION 327.411 RSMO) SPECIFICATION, ESTIMATES, REPORTS, OR OTHER DOCUMENTS OR INSTRUMENTS NOT SEALED BY THE UNDERSIGNED PROFESSIONAL RELATING TO OR INTENDED TO BE USED FOR ANY PART OR PARTS OF THE PROJECT TO WHICH THIS PAGE REFERS.

"THIS MEDIA SHOULD NOT BE CONSIDERED A CERTIFIED DOCUMENT."

DATE PREPARED
3/9/2018

ROUTE	STATE
I-44	MO
DISTRICT	SHEET NO.
SW	108

COUNTY
WEBSTER

JOB NO.
J8I0445

CONTRACT ID.

PROJECT NO.

BRIDGE NO.

IF A SEAL IS PRESENT ON THIS SHEET IT HAS BEEN ELECTRONICALLY SEALED AND DATED.

DESCRIPTION	DATE

MISSOURI HIGHWAYS AND TRANSPORTATION COMMISSION
105 WEST CAPITOL
JEFFERSON CITY, MO 65102
1-888-ASK-MODOT (1-888-275-6636)

CMT

© Copyright CMT, Inc.

CRAWFORD, MURPHY & TILLY, INC.
ONE MEMORIAL DRIVE, SUITE 500
ST. LOUIS, MO 63102 (314) 436-5500
ENGINEERING CORPORATION - 000631

PRELIMINARY PLANS – SUBJECT TO CHANGE

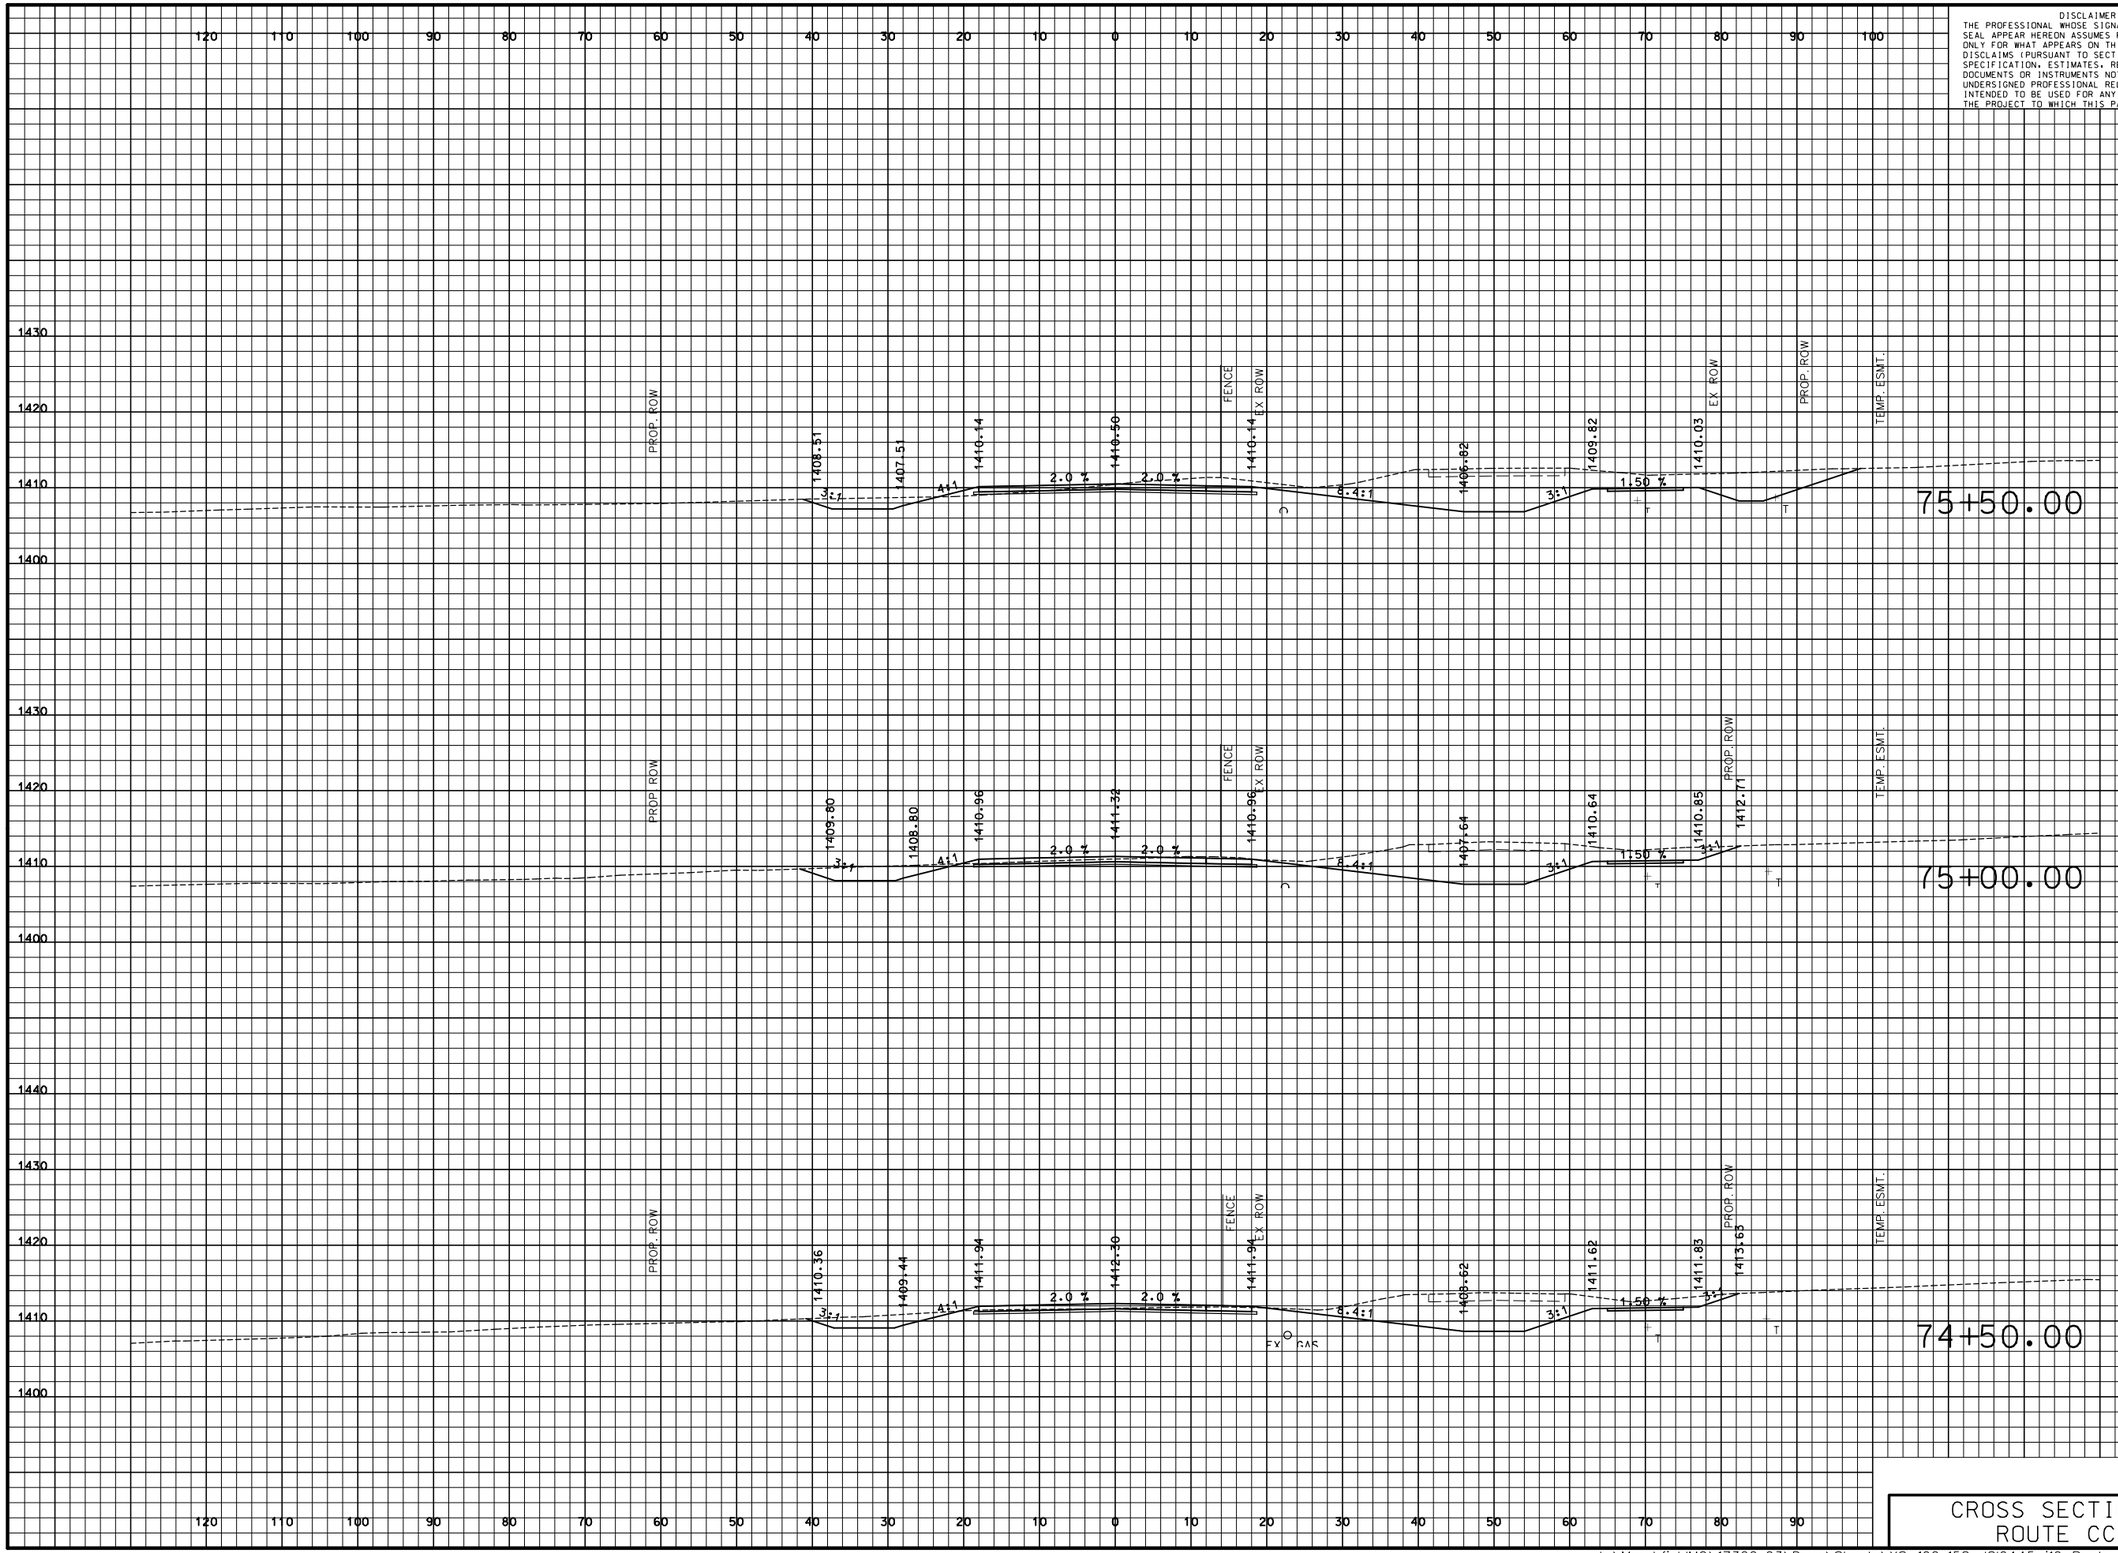

CROSS SECTIONS
ROUTE CC

DISCLAIMER
THE PROFESSIONAL WHOSE SIGNATURE AND PERSONAL SEAL APPEAR HEREON ASSUMES RESPONSIBILITY ONLY FOR WHAT APPEARS ON THIS PAGE, AND DISCLAIMS (PURSUANT TO SECTION 327.411 RSMO) SPECIFICATION, ESTIMATES, REPORTS, OR OTHER DOCUMENTS OR INSTRUMENTS NOT SEALED BY THE UNDERSIGNED PROFESSIONAL RELATING TO OR INTENDED TO BE USED FOR ANY PART OR PARTS OF THE PROJECT TO WHICH THIS PAGE REFERS.

"THIS MEDIA SHOULD NOT BE CONSIDERED A CERTIFIED DOCUMENT."

DATE PREPARED
3/9/2018

ROUTE	STATE
I-44	MO
DISTRICT	SHEET NO.
SW	109

COUNTY
WEBSTER

JOB NO.
J8I0445

CONTRACT ID.

PROJECT NO.

BRIDGE NO.

DESCRIPTION	DATE
ADDENDUM 01	02/06/2019

IF A SEAL IS PRESENT ON THIS SHEET IT HAS BEEN ELECTRONICALLY SEALED AND DATED.

MISSOURI HIGHWAYS AND TRANSPORTATION COMMISSION

105 WEST CAPITOL
JEFFERSON CITY, MO 65102
1-888-ASK-MODOT (1-888-275-6636)

CMT
CRAWFORD, MURPHY & TILLY, INC.
ONE MEMORIAL DRIVE, SUITE 500
ST. LOUIS, MO 63102 (314) 436-5500
ENGINEERING CORPORATION - 000631

© Copyright CMT, Inc.

L:\MarshfieldMO\17322-03\Draw\Sheets\XS_102-158_J8I0445_I10_Route_CC.dgn 4:34:31 PM 3/9/2018

PRELIMINARY PLANS – SUBJECT TO CHANGE

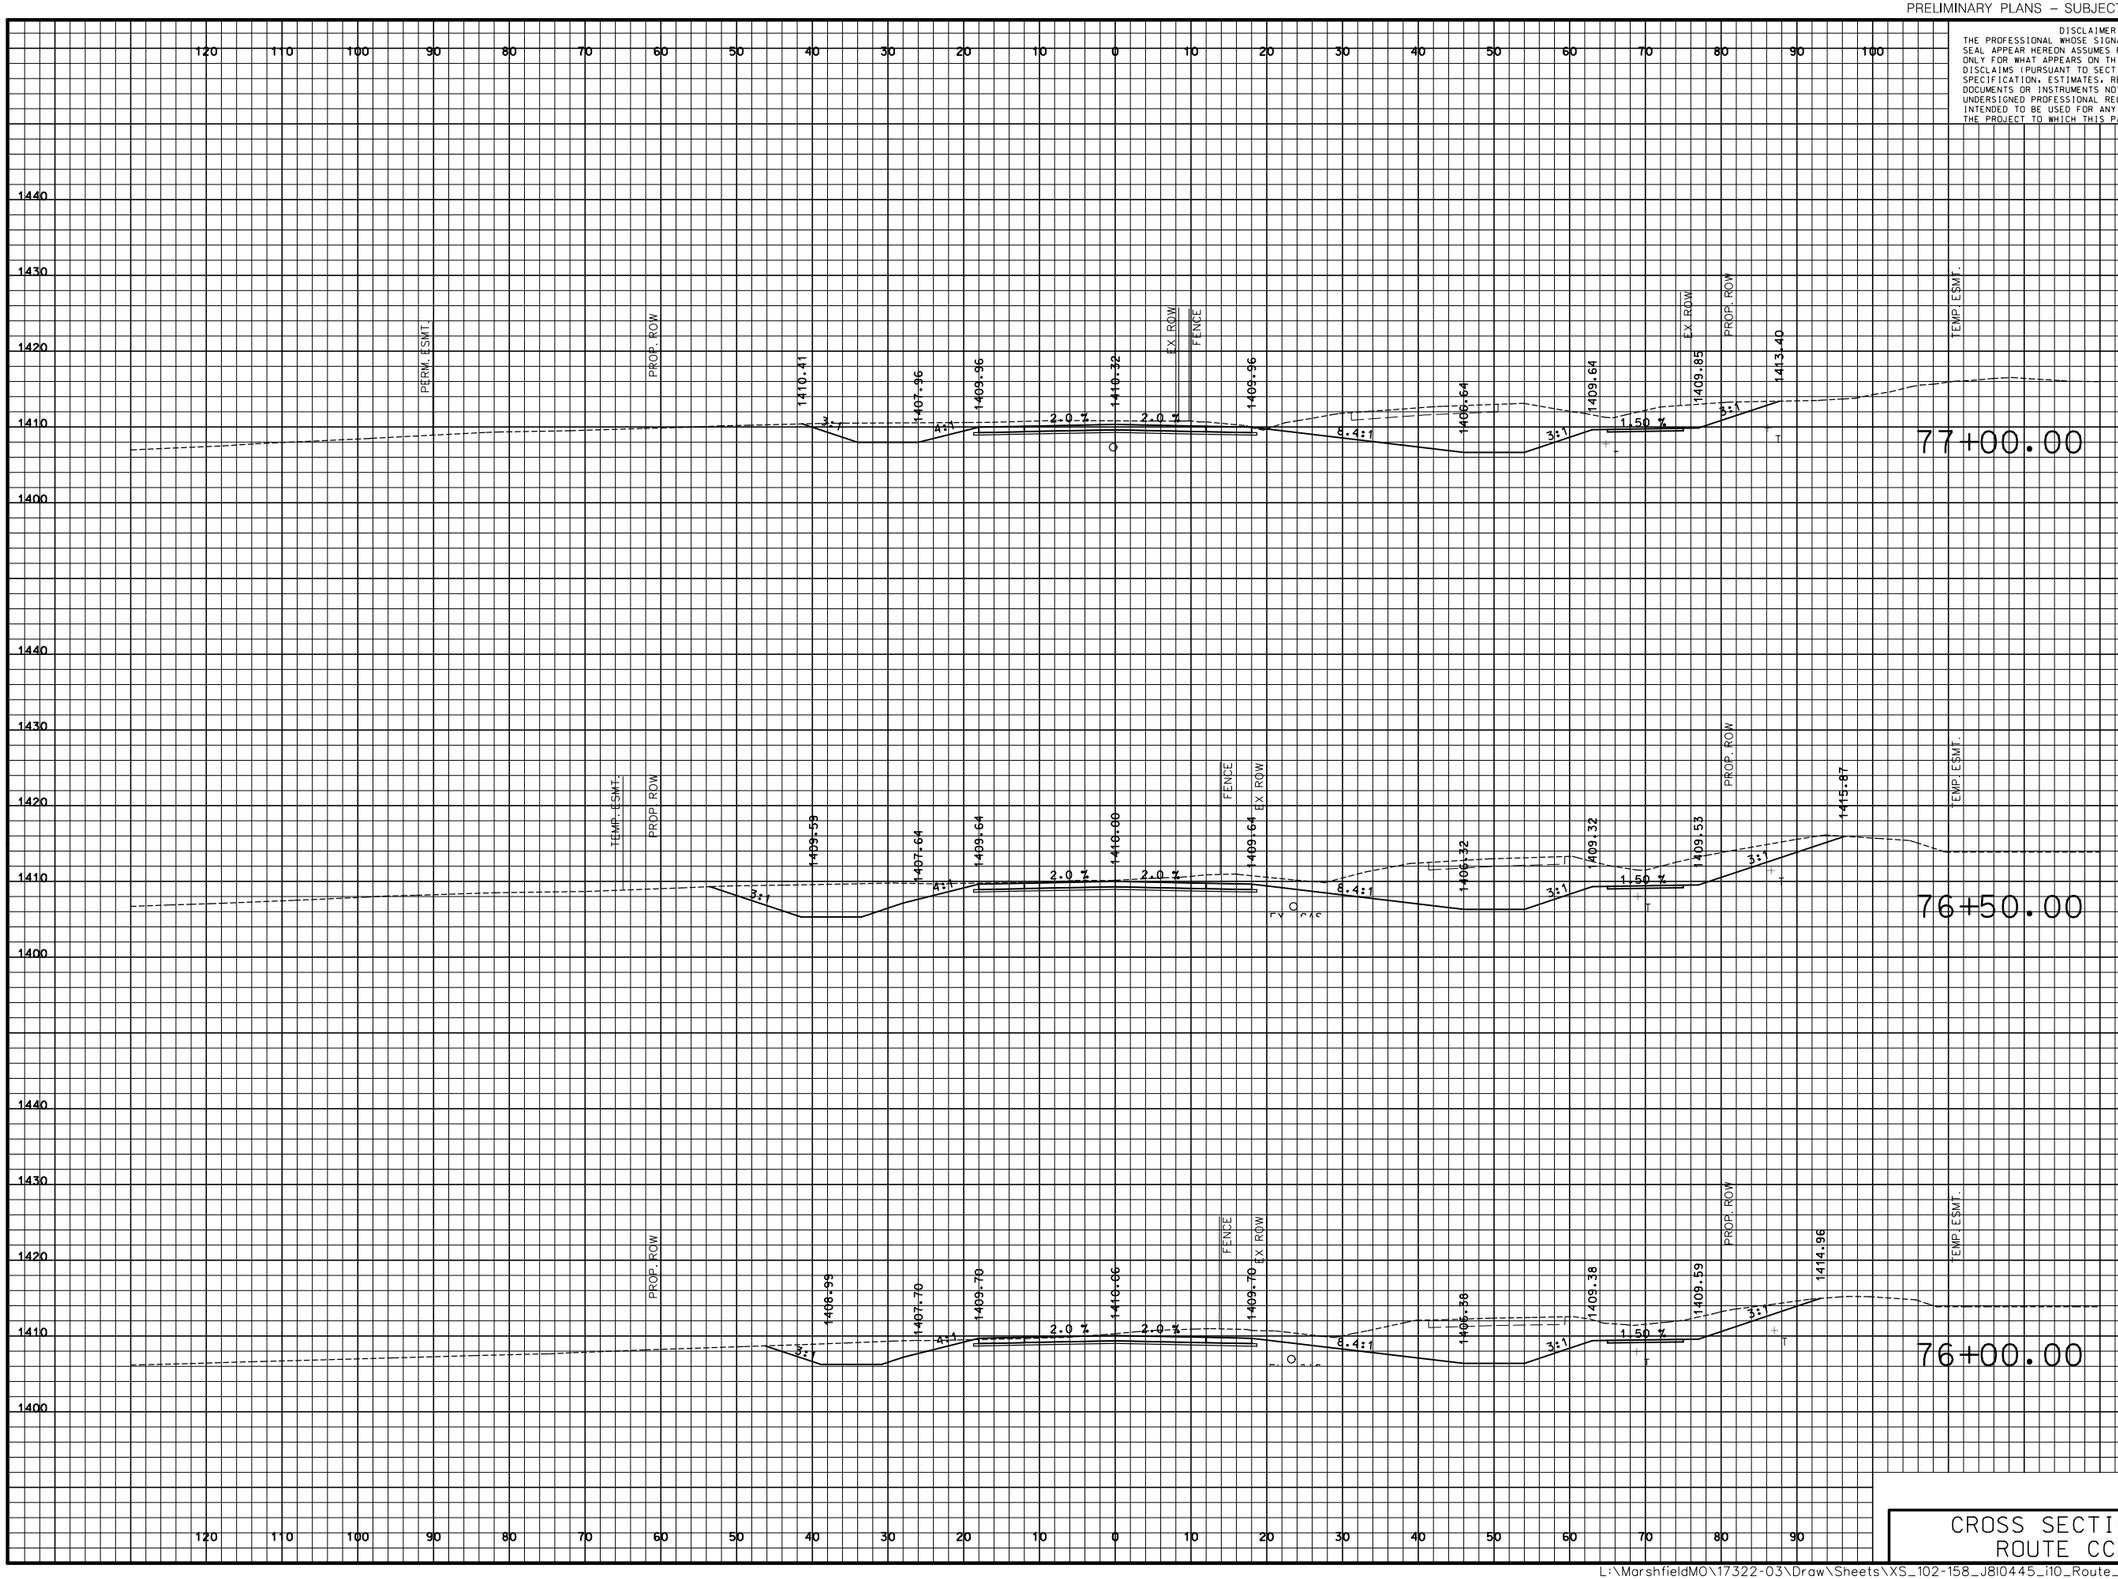

DISCLAIMER
THE PROFESSIONAL WHOSE SIGNATURE AND PERSONAL SEAL APPEAR HEREON ASSUMES RESPONSIBILITY ONLY FOR WHAT APPEARS ON THIS PAGE, AND DISCLAIMS (PURSUANT TO SECTION 327.411 RSMO) SPECIFICATION, ESTIMATES, REPORTS, OR OTHER DOCUMENTS OR INSTRUMENTS NOT SEALED BY THE UNDERSIGNED PROFESSIONAL RELATING TO OR INTENDED TO BE USED FOR ANY PART OR PARTS OF THE PROJECT TO WHICH THIS PAGE REFERS.

"THIS MEDIA SHOULD NOT BE CONSIDERED A CERTIFIED DOCUMENT."

DATE PREPARED
3/9/2018

ROUTE	STATE
I-44	MO
DISTRICT	SHEET NO.
SW	110

COUNTY
WEBSTER

JOB NO.
J8I0445

CONTRACT ID.

PROJECT NO.

BRIDGE NO.

DESCRIPTION	DATE

IF A SEAL IS PRESENT ON THIS SHEET IT HAS BEEN ELECTRONICALLY SEALED AND DATED.

MISSOURI HIGHWAYS AND TRANSPORTATION COMMISSION

105 WEST CAPITOL
JEFFERSON CITY, MO 65102
1-888-ASK-MODOT (1-888-275-6636)

CMT
©Copyright CMT, Inc.
CRAWFORD, MURPHY & TILLY, INC.
ONE MEMORIAL DRIVE, SUITE 500
ST. LOUIS, MO 63102 (314) 436-5500
ENGINEERING CORPORATION - 000631

CROSS SECTIONS
ROUTE CC

L:\MarshfieldMO\17322-03\Draw\Sheets\XS_102-158_J8I0445_I10_Route_CC.dgn 4:34:32 PM 3/9/2018

PRELIMINARY PLANS – SUBJECT TO CHANGE

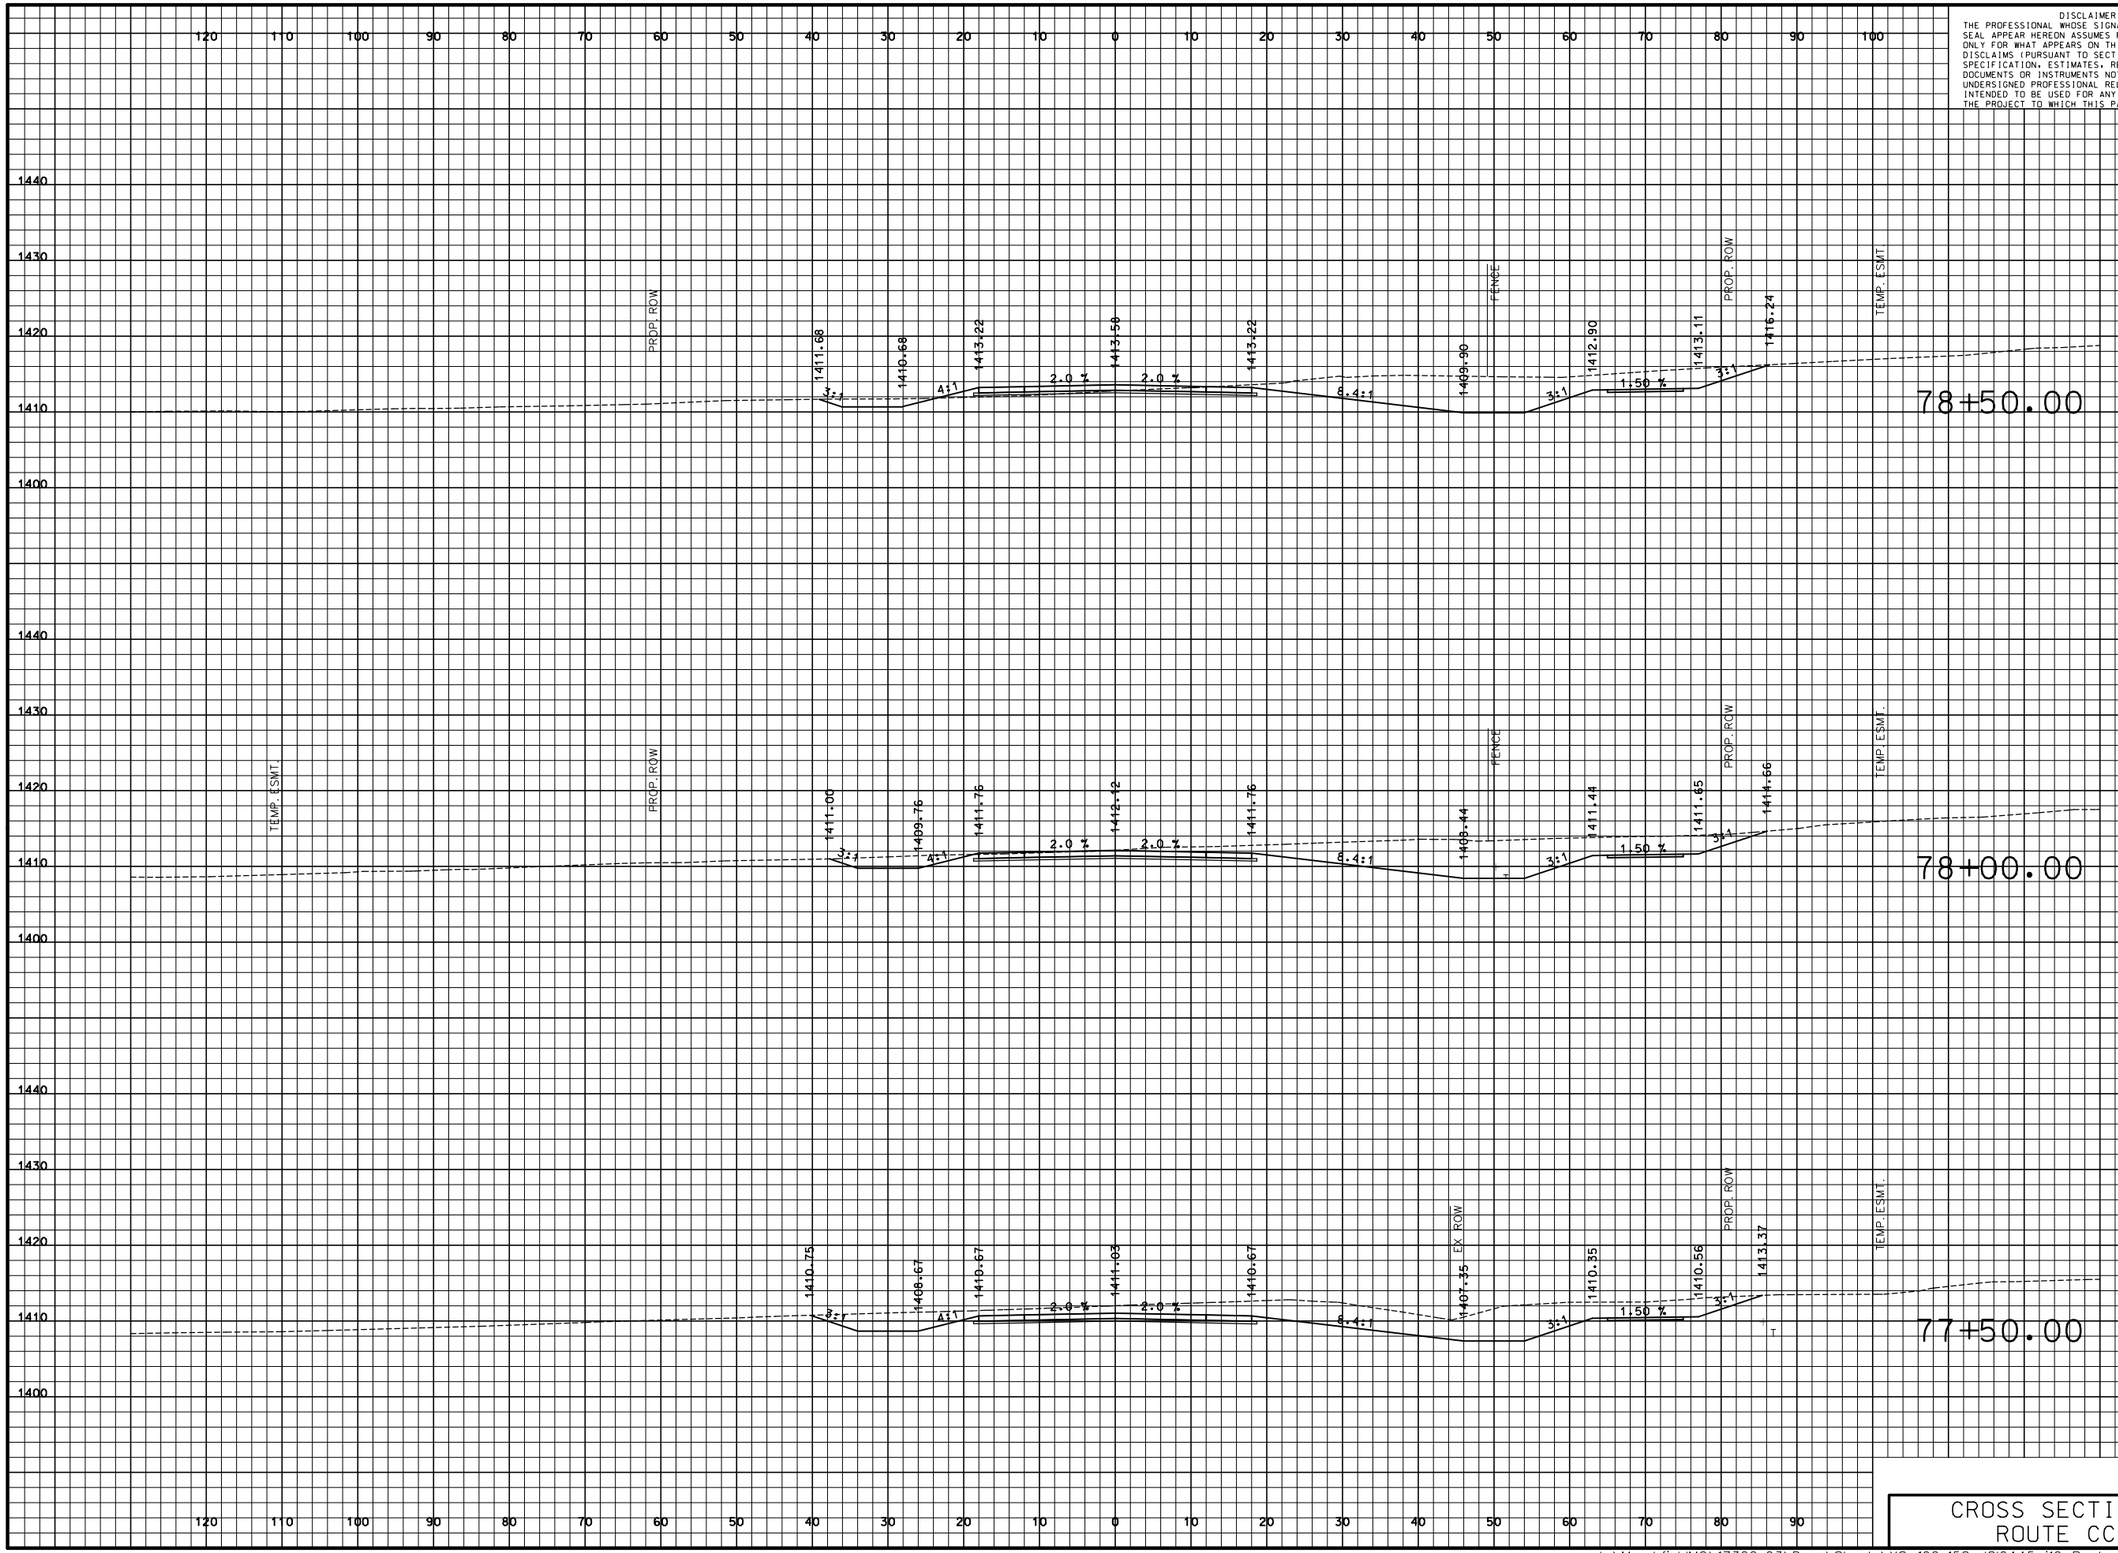

DISCLAIMER
THE PROFESSIONAL WHOSE SIGNATURE AND PERSONAL SEAL APPEAR HEREON ASSUMES RESPONSIBILITY ONLY FOR WHAT APPEARS ON THIS PAGE, AND DISCLAIMS (PURSUANT TO SECTION 327.411 RSMO) SPECIFICATION, ESTIMATES, REPORTS, OR OTHER DOCUMENTS OR INSTRUMENTS NOT SEALED BY THE UNDERSIGNED PROFESSIONAL RELATING TO OR INTENDED TO BE USED FOR ANY PART OR PARTS OF THE PROJECT TO WHICH THIS PAGE REFERS.

"THIS MEDIA SHOULD NOT BE CONSIDERED A CERTIFIED DOCUMENT."

DATE PREPARED
3/9/2018

ROUTE	STATE
I-44	MO

DISTRICT	SHEET NO.
SW	111

COUNTY
WEBSTER

JOB NO.
J8I0445

CONTRACT ID.

PROJECT NO.

BRIDGE NO.

DESCRIPTION	DATE

IF A SEAL IS PRESENT ON THIS SHEET IT HAS BEEN ELECTRONICALLY SEALED AND DATED.

MISSOURI HIGHWAYS AND TRANSPORTATION COMMISSION

105 WEST CAPITOL
JEFFERSON CITY, MO 65102
1-888-ASK-MODOT (1-888-275-6636)

CRAWFORD, MURPHY & TILLY, INC.
ONE MEMORIAL DRIVE, SUITE 500
ST. LOUIS, MO 63102 (314) 436-5500
ENGINEERING CORPORATION - 000631

© Copyright CMT, Inc.

CROSS SECTIONS
ROUTE CC

L:\MarshfieldMO\17322-03\Draw\Sheets\XS_102-158_J8I0445_i10_Route_CC.dgn 4:34:32 PM 3/9/2018

PRELIMINARY PLANS – SUBJECT TO CHANGE

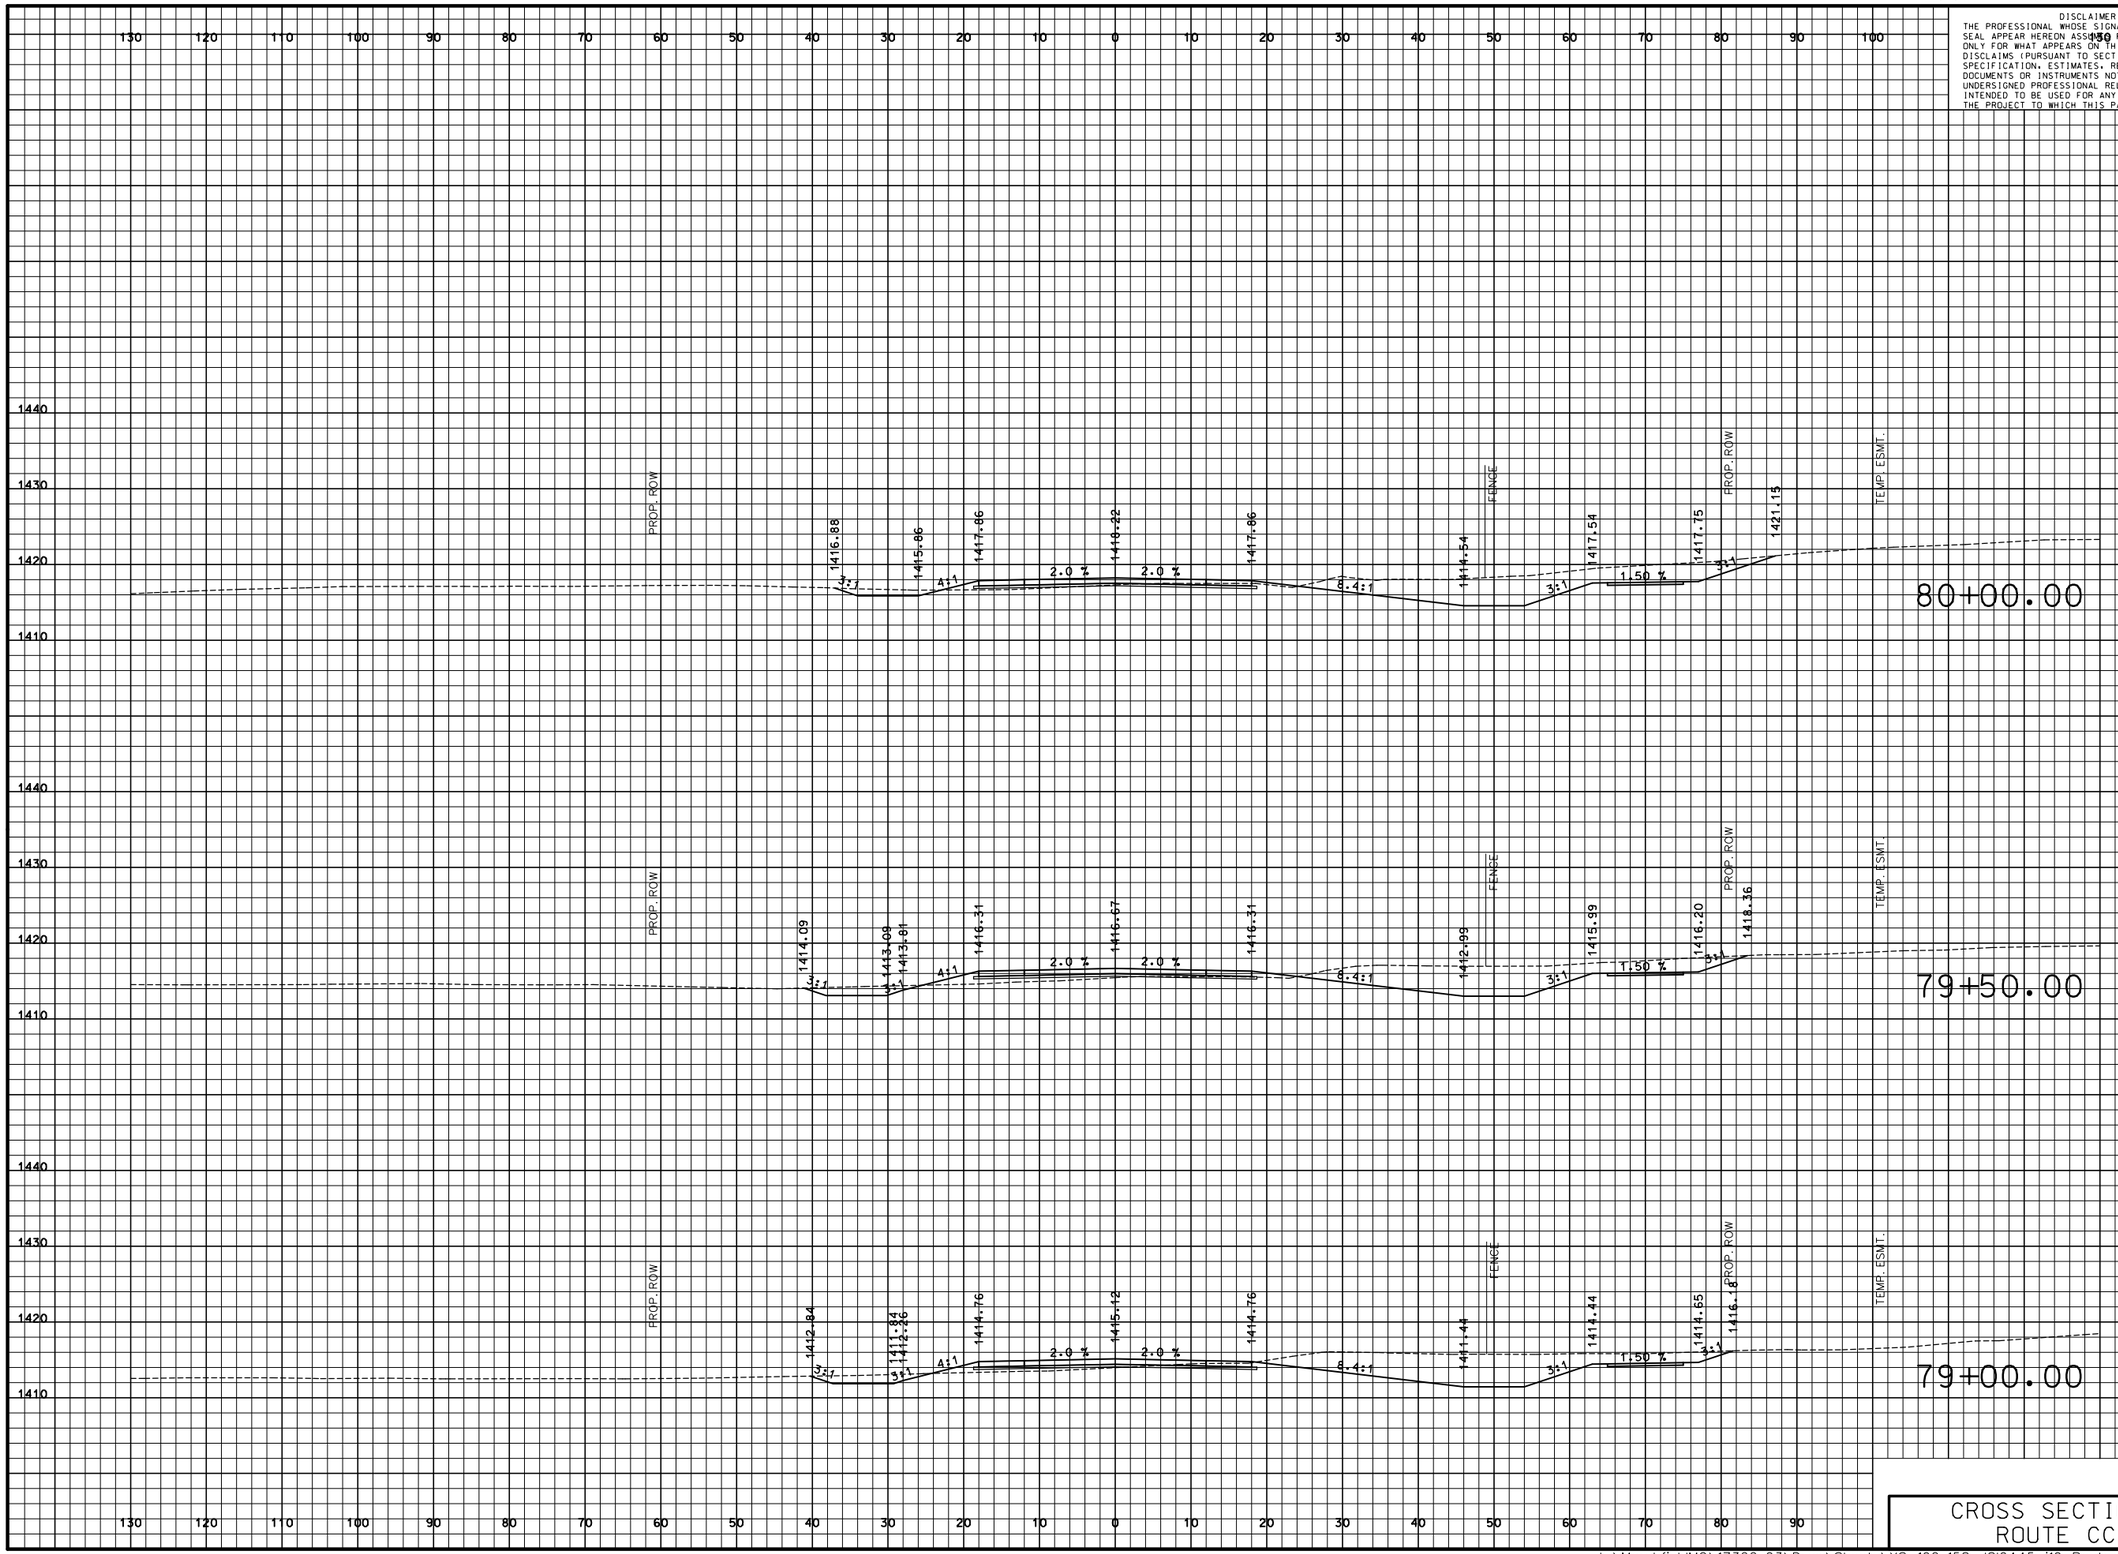

DISCLAIMER
THE PROFESSIONAL WHOSE SIGNATURE AND PERSONAL SEAL APPEAR HEREON ASSUMES RESPONSIBILITY ONLY FOR WHAT APPEARS ON THIS PAGE, AND DISCLAIMS (PURSUANT TO SECTION 327.411 RSMO) SPECIFICATION, ESTIMATES, REPORTS, OR OTHER DOCUMENTS OR INSTRUMENTS NOT SEALED BY THE UNDERSIGNED PROFESSIONAL RELATING TO OR INTENDED TO BE USED FOR ANY PART OR PARTS OF THE PROJECT TO WHICH THIS PAGE REFERS.

"THIS MEDIA SHOULD NOT BE CONSIDERED A CERTIFIED DOCUMENT."

DATE PREPARED	3/9/2018
ROUTE	I-44
STATE	MO
DISTRICT	SW
SHEET NO.	112
COUNTY	WEBSTER
JOB NO.	J8I0445
CONTRACT ID.	
PROJECT NO.	
BRIDGE NO.	

IF A SEAL IS PRESENT ON THIS SHEET IT HAS BEEN ELECTRONICALLY SEALED AND DATED.

DESCRIPTION	DATE

MISSOURI HIGHWAYS AND TRANSPORTATION COMMISSION

105 WEST CAPITOL
JEFFERSON CITY, MO 65102
1-888-ASK-MODOT (1-888-275-6636)

CMT
©Copyright CMT, Inc.
CRAWFORD, MURPHY & TILLY, INC.
ONE MEMORIAL DRIVE, SUITE 500
ST. LOUIS, MO 63102 (314) 436-5500
ENGINEERING CORPORATION - 000631

CROSS SECTIONS
ROUTE CC

PRELIMINARY PLANS – SUBJECT TO CHANGE

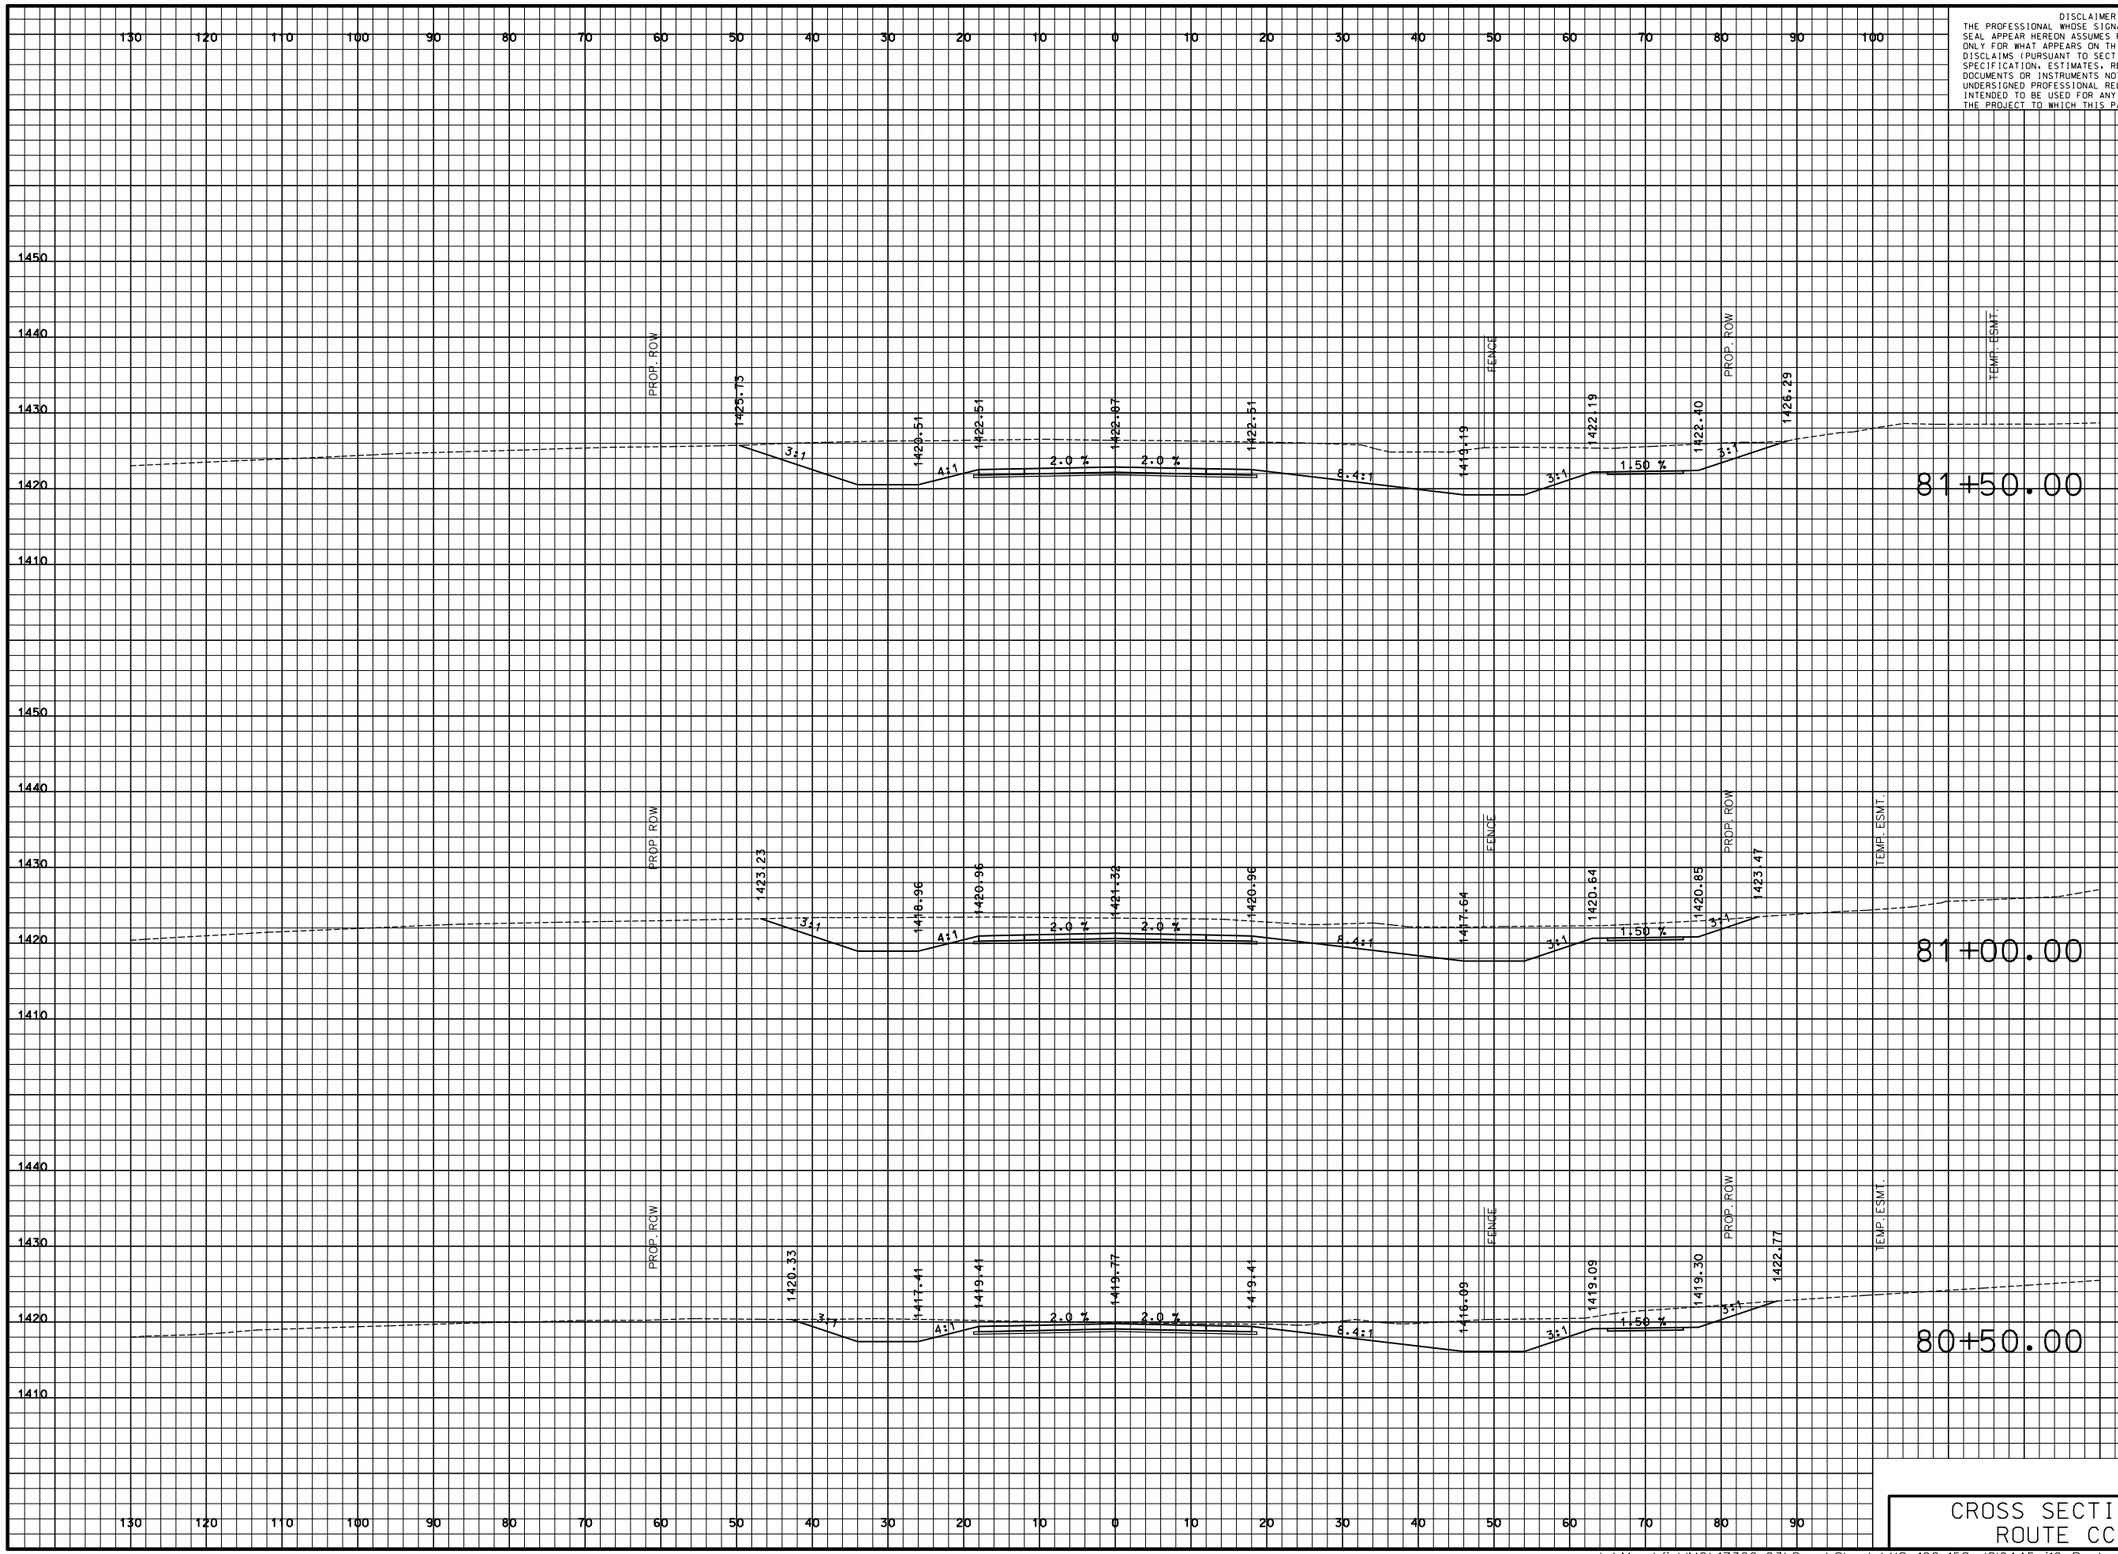

CROSS SECTIONS
ROUTE CC

DISCLAIMER
THE PROFESSIONAL WHOSE SIGNATURE AND PERSONAL SEAL APPEAR HEREON ASSUMES RESPONSIBILITY ONLY FOR WHAT APPEARS ON THIS PAGE, AND DISCLAIMS (PURSUANT TO SECTION 327.411 RSMO) SPECIFICATION, ESTIMATES, REPORTS, OR OTHER DOCUMENTS OR INSTRUMENTS NOT SEALED BY THE UNDERSIGNED PROFESSIONAL RELATING TO OR INTENDED TO BE USED FOR ANY PART OR PARTS OF THE PROJECT TO WHICH THIS PAGE REFERS.

"THIS MEDIA SHOULD NOT BE CONSIDERED A CERTIFIED DOCUMENT."

DATE PREPARED
3/9/2018

ROUTE	STATE
I-44	MO
DISTRICT	SHEET NO.
SW	113

COUNTY
WEBSTER

JOB NO.
J8I0445

CONTRACT ID.

PROJECT NO.

BRIDGE NO.

DESCRIPTION	DATE

IF A SEAL IS PRESENT ON THIS SHEET IT HAS BEEN ELECTRONICALLY SEALED AND DATED.

MISSOURI HIGHWAYS AND TRANSPORTATION COMMISSION
105 WEST CAPITOL
JEFFERSON CITY, MO 65102
1-888-ASK-MODOT (1-888-275-6636)

CMT
©Copyright CMT, Inc.
CRAWFORD, MURPHY & TILLY, INC.
ONE MEMORIAL DRIVE, SUITE 500
ST. LOUIS, MO 63102 (314) 436-5500
ENGINEERING CORPORATION - 000631

L:\MarshfieldMO\17322-03\Draw\Sheets\XS_102-158_J8I0445_i10_Route_CC.dgn 4:34:33 PM 3/9/2018

PRELIMINARY PLANS – SUBJECT TO CHANGE

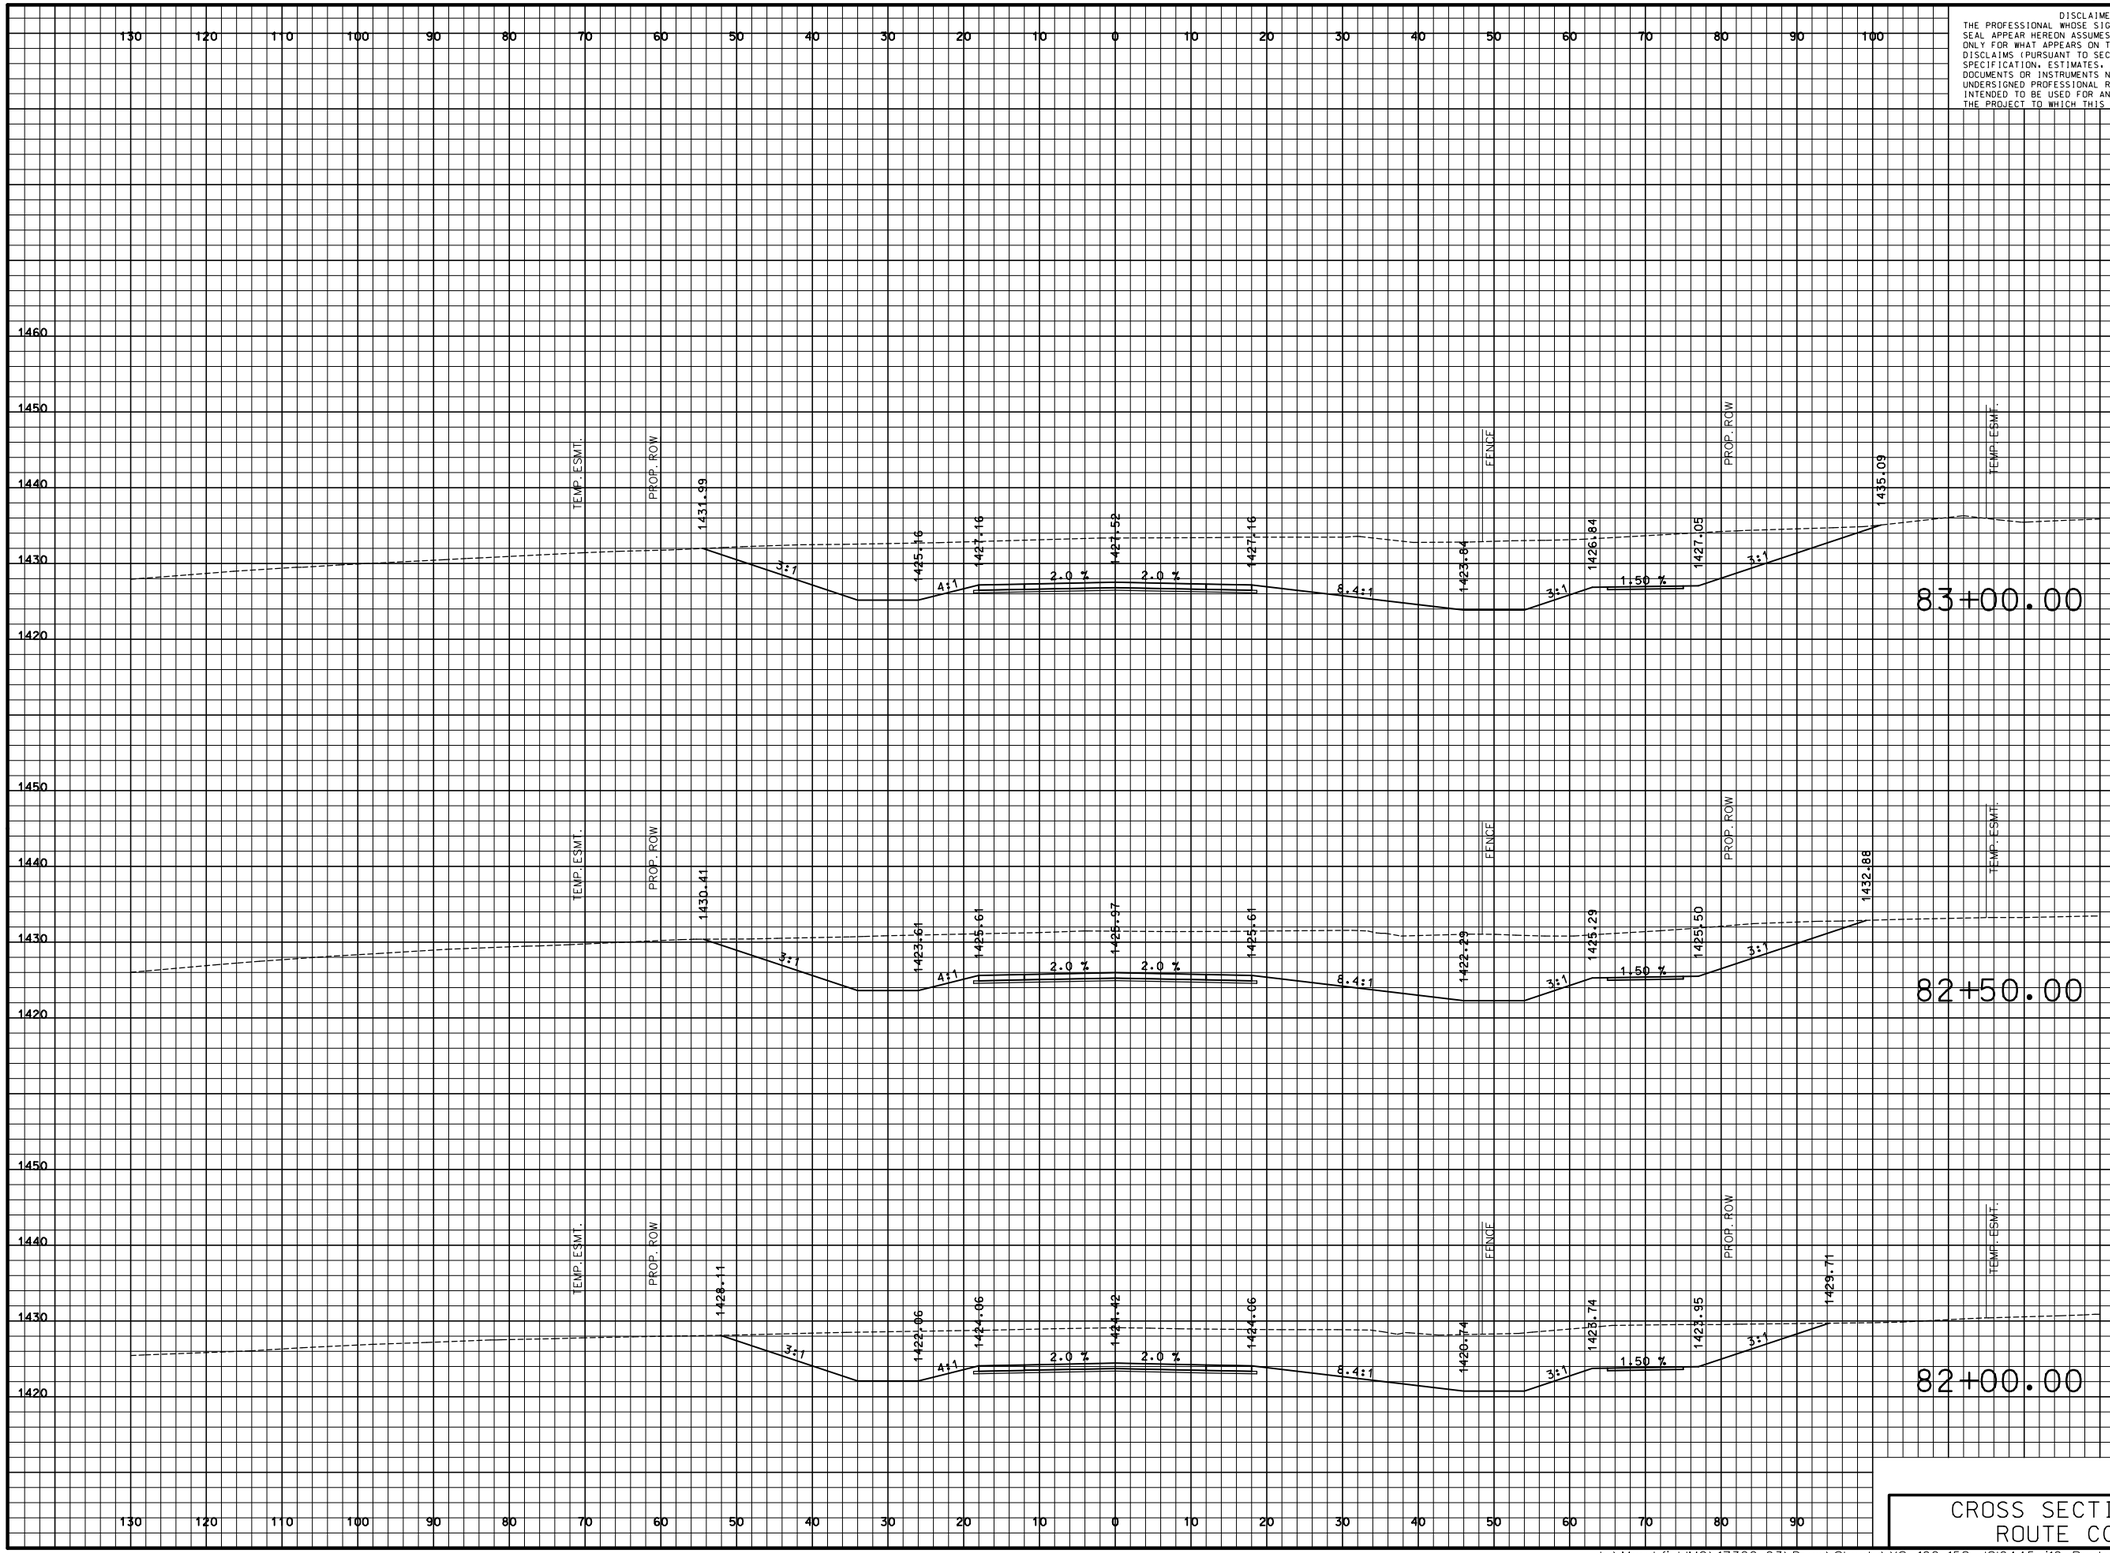

CROSS SECTIONS
ROUTE CC

DISCLAIMER
THE PROFESSIONAL WHOSE SIGNATURE AND PERSONAL SEAL APPEAR HEREON ASSUMES RESPONSIBILITY ONLY FOR WHAT APPEARS ON THIS PAGE, AND DISCLAIMS (PURSUANT TO SECTION 327.411 RSMO) SPECIFICATION, ESTIMATES, REPORTS, OR OTHER DOCUMENTS OR INSTRUMENTS NOT SEALED BY THE UNDERSIGNED PROFESSIONAL RELATING TO OR INTENDED TO BE USED FOR ANY PART OR PARTS OF THE PROJECT TO WHICH THIS PAGE REFERS.

"THIS MEDIA SHOULD NOT BE CONSIDERED A CERTIFIED DOCUMENT."

DATE PREPARED: 3/9/2018

ROUTE	STATE
I-44	MO

DISTRICT	SHEET NO.
SW	114

COUNTY: WEBSTER

JOB NO.: J8I0445

CONTRACT ID.:

PROJECT NO.:

BRIDGE NO.:

DESCRIPTION	DATE

IF A SEAL IS PRESENT ON THIS SHEET IT HAS BEEN ELECTRONICALLY SEALED AND DATED.

MISSOURI HIGHWAYS AND TRANSPORTATION COMMISSION

105 WEST CAPITOL
JEFFERSON CITY, MO 65102
1-888-ASK-MODOT (1-888-275-6636)

CMT
© Copyright CMT, Inc.
CRAWFORD, MURPHY & TILLY, INC.
ONE MEMORIAL DRIVE, SUITE 500
ST. LOUIS, MO 63102 (314) 436-5500
ENGINEERING CORPORATION - 000631

PRELIMINARY PLANS – SUBJECT TO CHANGE

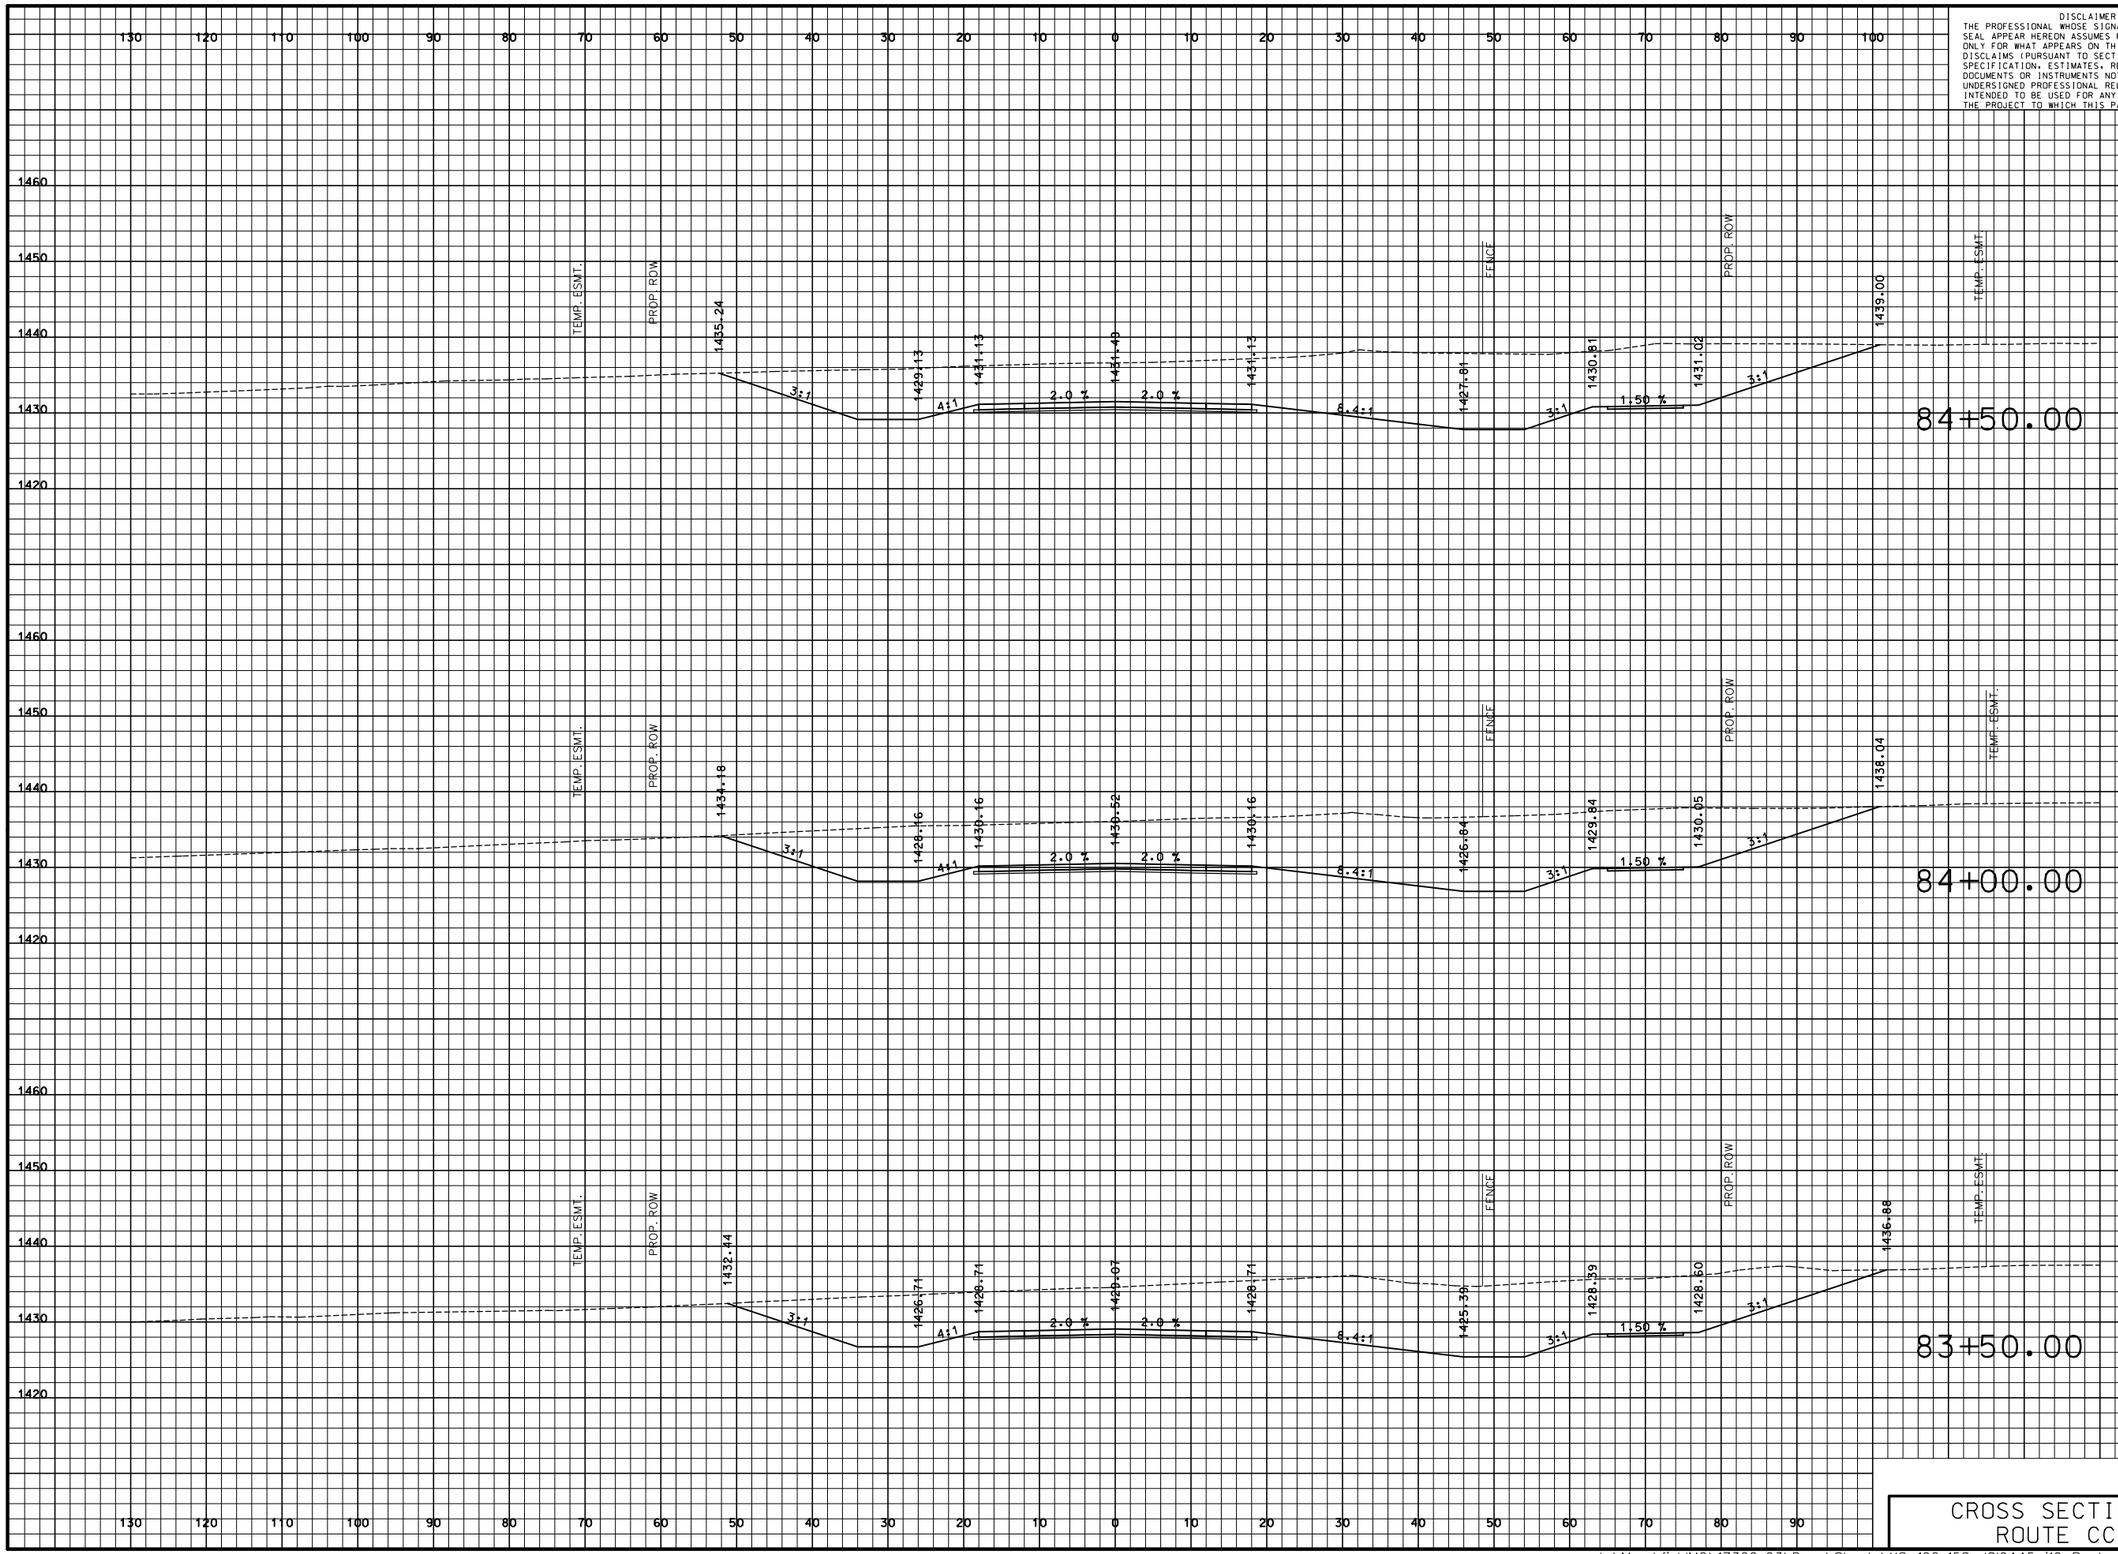

DISCLAIMER
THE PROFESSIONAL WHOSE SIGNATURE AND PERSONAL SEAL APPEAR HEREON ASSUMES RESPONSIBILITY ONLY FOR WHAT APPEARS ON THIS PAGE, AND DISCLAIMS (PURSUANT TO SECTION 327.411 RSMO) SPECIFICATION, ESTIMATES, REPORTS, OR OTHER DOCUMENTS OR INSTRUMENTS NOT SEALED BY THE UNDERSIGNED PROFESSIONAL RELATING TO OR INTENDED TO BE USED FOR ANY PART OR PARTS OF THE PROJECT TO WHICH THIS PAGE REFERS.

"THIS MEDIA SHOULD NOT BE CONSIDERED A CERTIFIED DOCUMENT."

DATE PREPARED
3/9/2018

ROUTE	STATE
I-44	MO
DISTRICT	SHEET NO.
SW	115

COUNTY
WEBSTER

JOB NO.
J8I0445

CONTRACT ID.

PROJECT NO.

BRIDGE NO.

DESCRIPTION	DATE

MISSOURI HIGHWAYS AND TRANSPORTATION COMMISSION

105 WEST CAPITOL
JEFFERSON CITY, MO 65102
1-888-ASK-MODOT (1-888-275-6636)

CMT
© Copyright CMT, Inc.
CRAWFORD, MURPHY, & TILLY, INC.
ONE MEMORIAL DRIVE, SUITE 500
ST. LOUIS, MO 63102 (314) 436-5500
ENGINEERING CORPORATION - 000631

IF A SEAL IS PRESENT ON THIS SHEET IT HAS BEEN ELECTRONICALLY SEALED AND DATED.

CROSS SECTIONS
ROUTE CC

L:\MarshfieldMO\17322-03\Draw\Sheets\XS_102-158_J8I0445_i10_Route_CC.dgn 4:34:34 PM 3/9/2018

PRELIMINARY PLANS – SUBJECT TO CHANGE

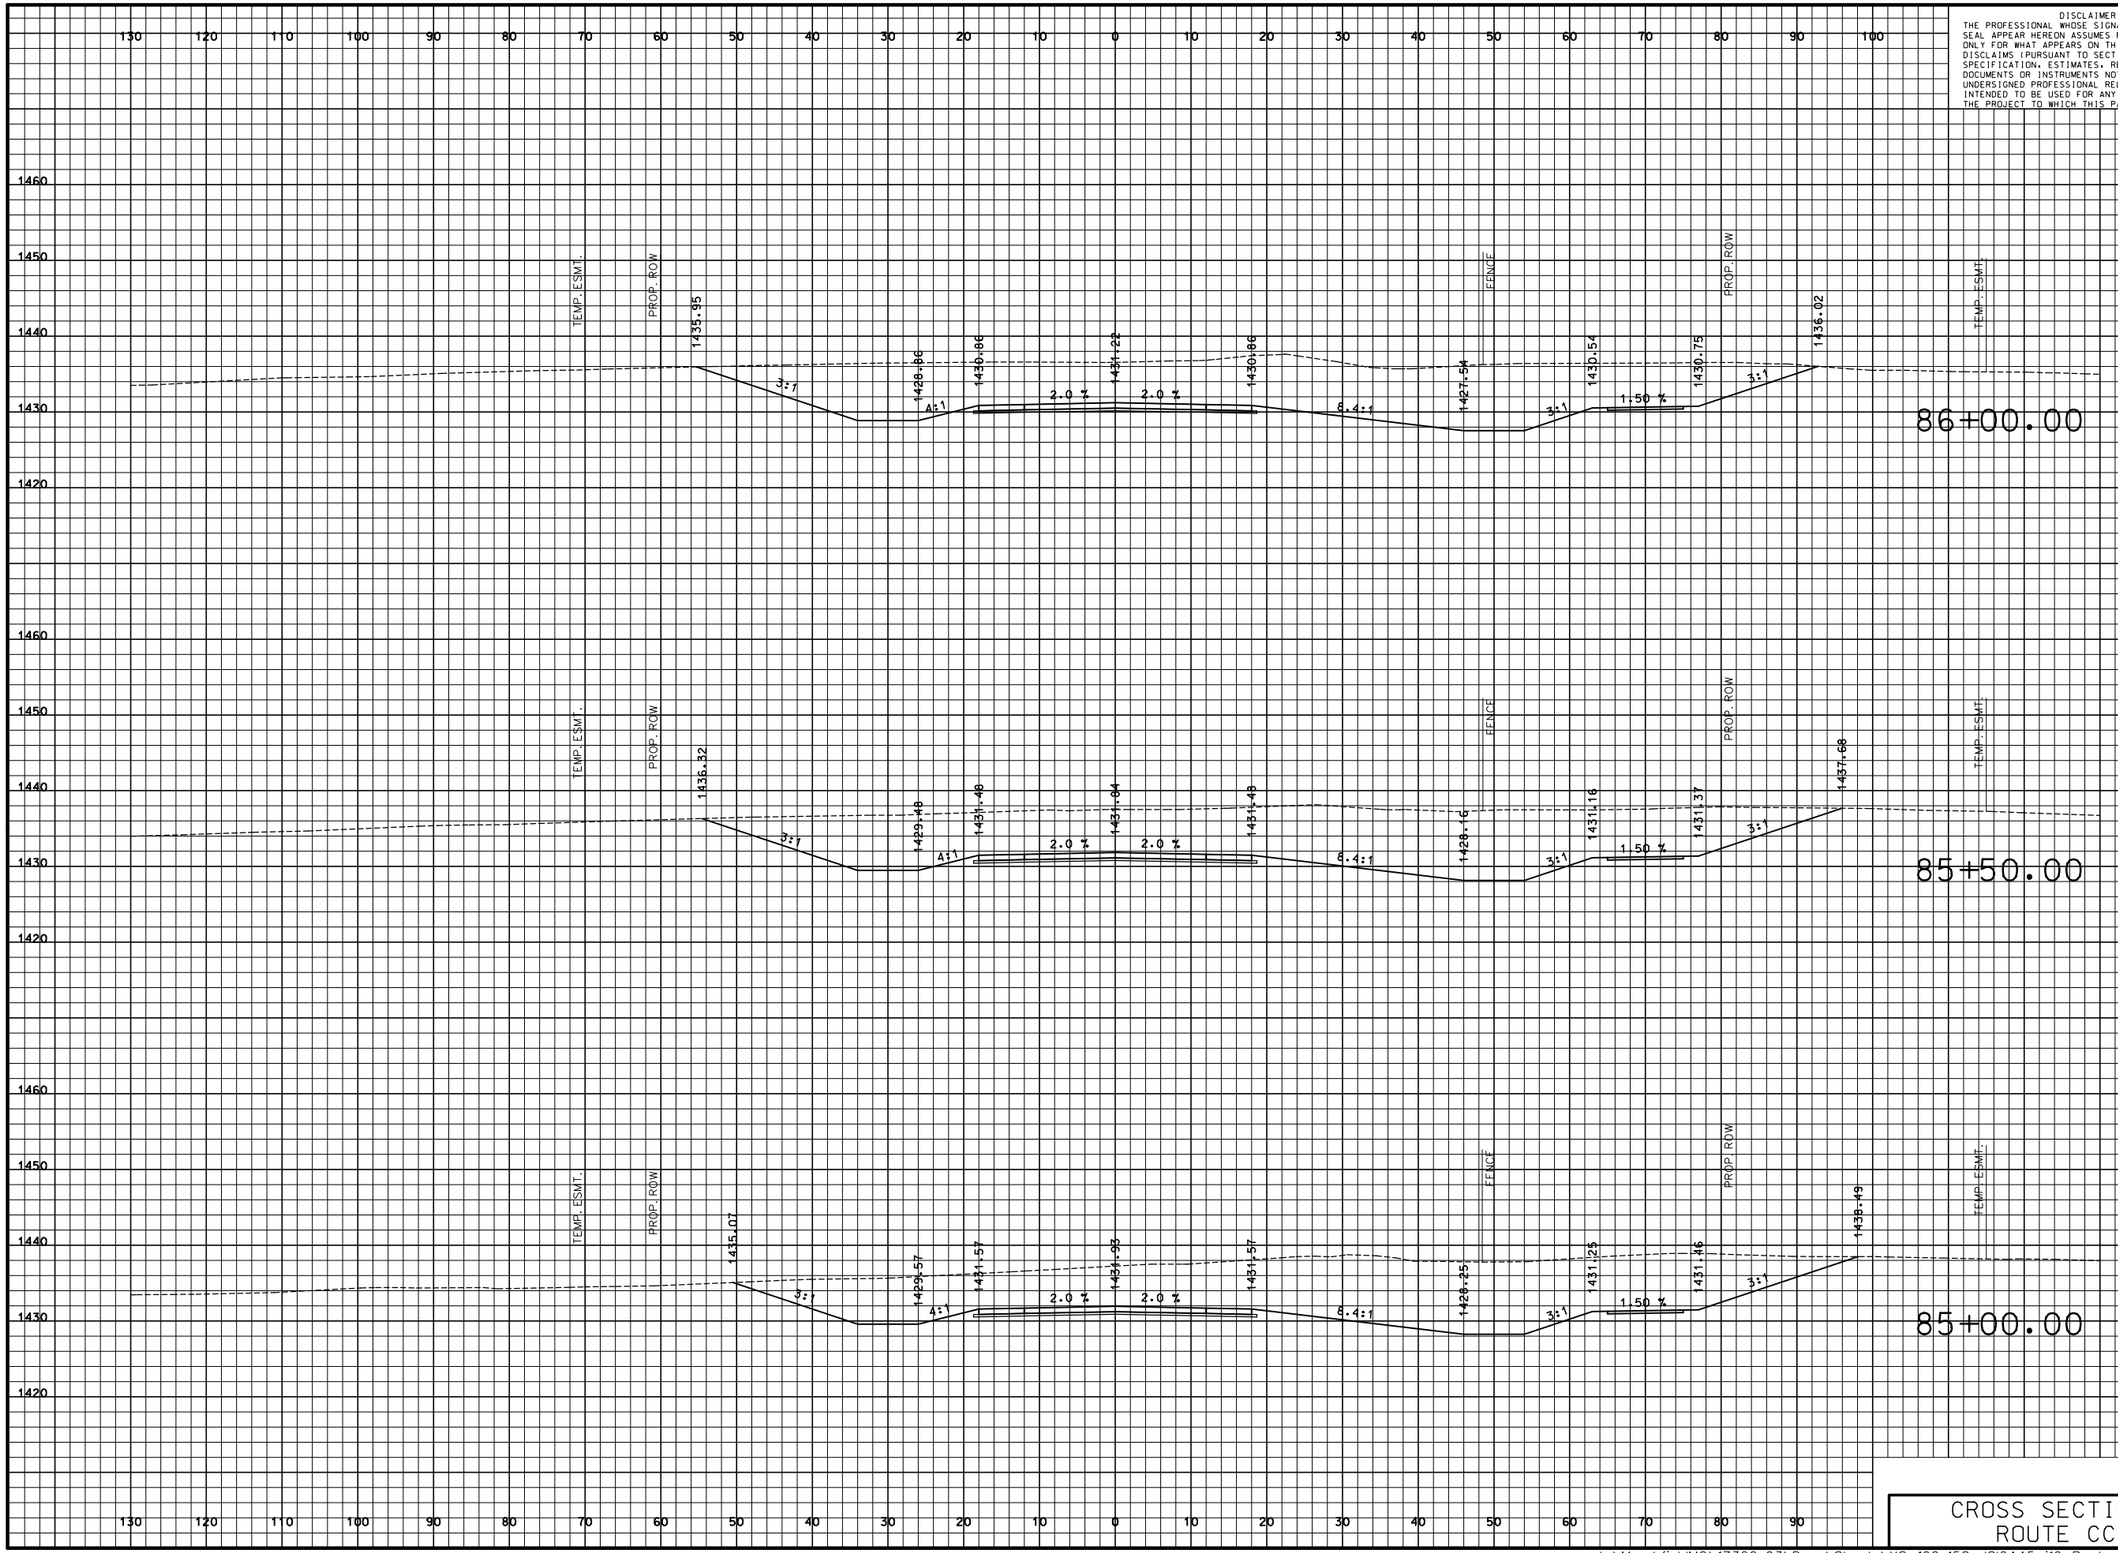

DISCLAIMER
THE PROFESSIONAL WHOSE SIGNATURE AND PERSONAL SEAL APPEAR HEREON ASSUMES RESPONSIBILITY ONLY FOR WHAT APPEARS ON THIS PAGE, AND DISCLAIMS (PURSUANT TO SECTION 327.411 RSMO) SPECIFICATION, ESTIMATES, REPORTS, OR OTHER DOCUMENTS OR INSTRUMENTS NOT SEALED BY THE UNDERSIGNED PROFESSIONAL RELATING TO OR INTENDED TO BE USED FOR ANY PART OR PARTS OF THE PROJECT TO WHICH THIS PAGE REFERS.

"THIS MEDIA SHOULD NOT BE CONSIDERED A CERTIFIED DOCUMENT."

DATE PREPARED
3/9/2018

ROUTE	STATE
I-44	MO
DISTRICT	SHEET NO.
SW	116

COUNTY
WEBSTER

JOB NO.
J8I0445

CONTRACT ID.

PROJECT NO.

BRIDGE NO.

DESCRIPTION	DATE

IF A SEAL IS PRESENT ON THIS SHEET IT HAS BEEN ELECTRONICALLY SEALED AND DATED.

MISSOURI HIGHWAYS AND TRANSPORTATION COMMISSION

105 WEST CAPITOL
JEFFERSON CITY, MO 65102
1-888-ASK-MODOT (1-888-275-6636)

CRAWFORD, MURPHY & TILLY, INC.
ONE MEMORIAL DRIVE, SUITE 500
ST. LOUIS, MO 63102 (314) 436-5500
ENGINEERING CORPORATION - 000631

© Copyright CMT, Inc.

CROSS SECTIONS
ROUTE CC

L:\MarshfieldMO\17322-03\Draw\Sheets\XS_102-158_J8I0445_i10_Route_CC.dgn 4:34:35 PM 3/9/2018

PRELIMINARY PLANS – SUBJECT TO CHANGE

DISCLAIMER
THE PROFESSIONAL WHOSE SIGNATURE AND PERSONAL SEAL APPEAR HEREON ASSUMES RESPONSIBILITY ONLY FOR WHAT APPEARS ON THIS PAGE, AND DISCLAIMS (PURSUANT TO SECTION 327.411 RSMO) SPECIFICATION, ESTIMATES, REPORTS, OR OTHER DOCUMENTS OR INSTRUMENTS NOT SEALED BY THE UNDERSIGNED PROFESSIONAL RELATING TO OR INTENDED TO BE USED FOR ANY PART OR PARTS OF THE PROJECT TO WHICH THIS PAGE REFERS.

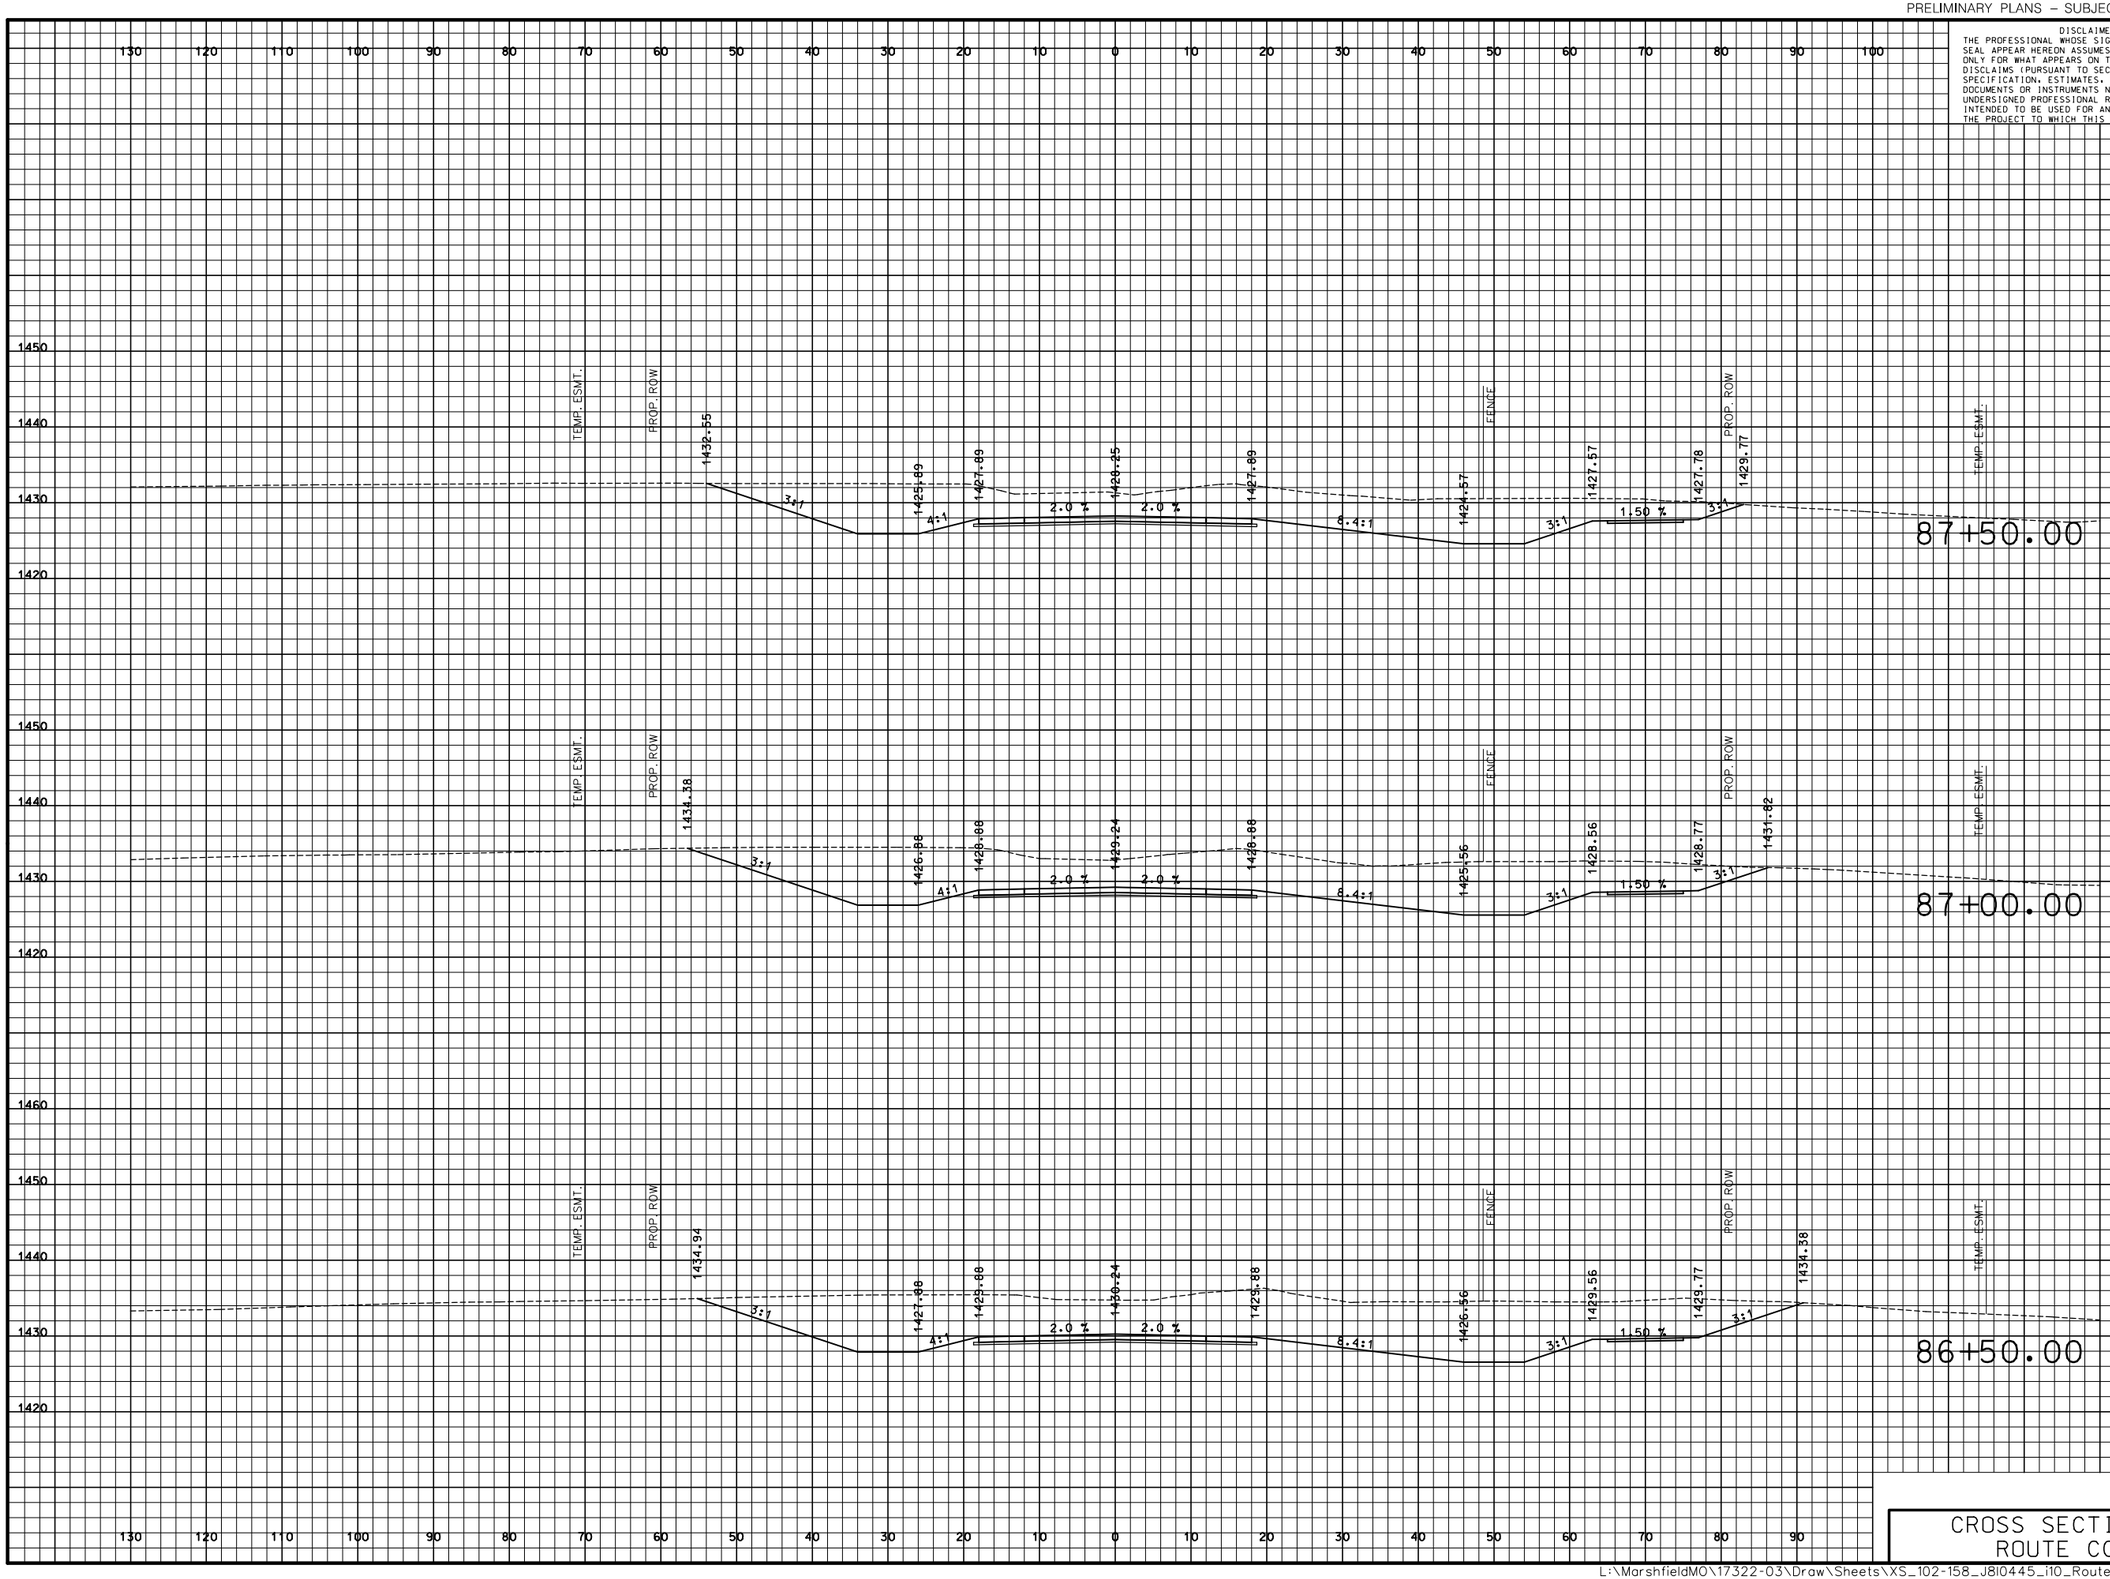

CROSS SECTIONS
ROUTE CC

"THIS MEDIA SHOULD NOT BE CONSIDERED A CERTIFIED DOCUMENT."

DATE PREPARED
3/9/2018

ROUTE	STATE
I-44	MO
DISTRICT	SHEET NO.
SW	117

COUNTY
WEBSTER

JOB NO.
J8I0445

CONTRACT ID.

PROJECT NO.

BRIDGE NO.

IF A SEAL IS PRESENT ON THIS SHEET IT HAS BEEN ELECTRONICALLY SEALED AND DATED.

DESCRIPTION	DATE

MISSOURI HIGHWAYS AND TRANSPORTATION COMMISSION
105 WEST CAPITOL
JEFFERSON CITY, MO 65102
1-888-ASK-MODOT (1-888-275-6636)

CMT
©Copyright CMT, Inc.
CRAWFORD, MURPHY & TILLY, INC.
ONE MEMORIAL DRIVE, SUITE 500
ST. LOUIS, MO 63102 (314) 436-5500
ENGINEERING CORPORATION - 000631

L:\MarshfieldMO\17322-03\Draw\Sheets\XS_102-158_J8I0445_i10_Route_CC.dgn 4:34:36 PM 3/9/2018

PRELIMINARY PLANS – SUBJECT TO CHANGE

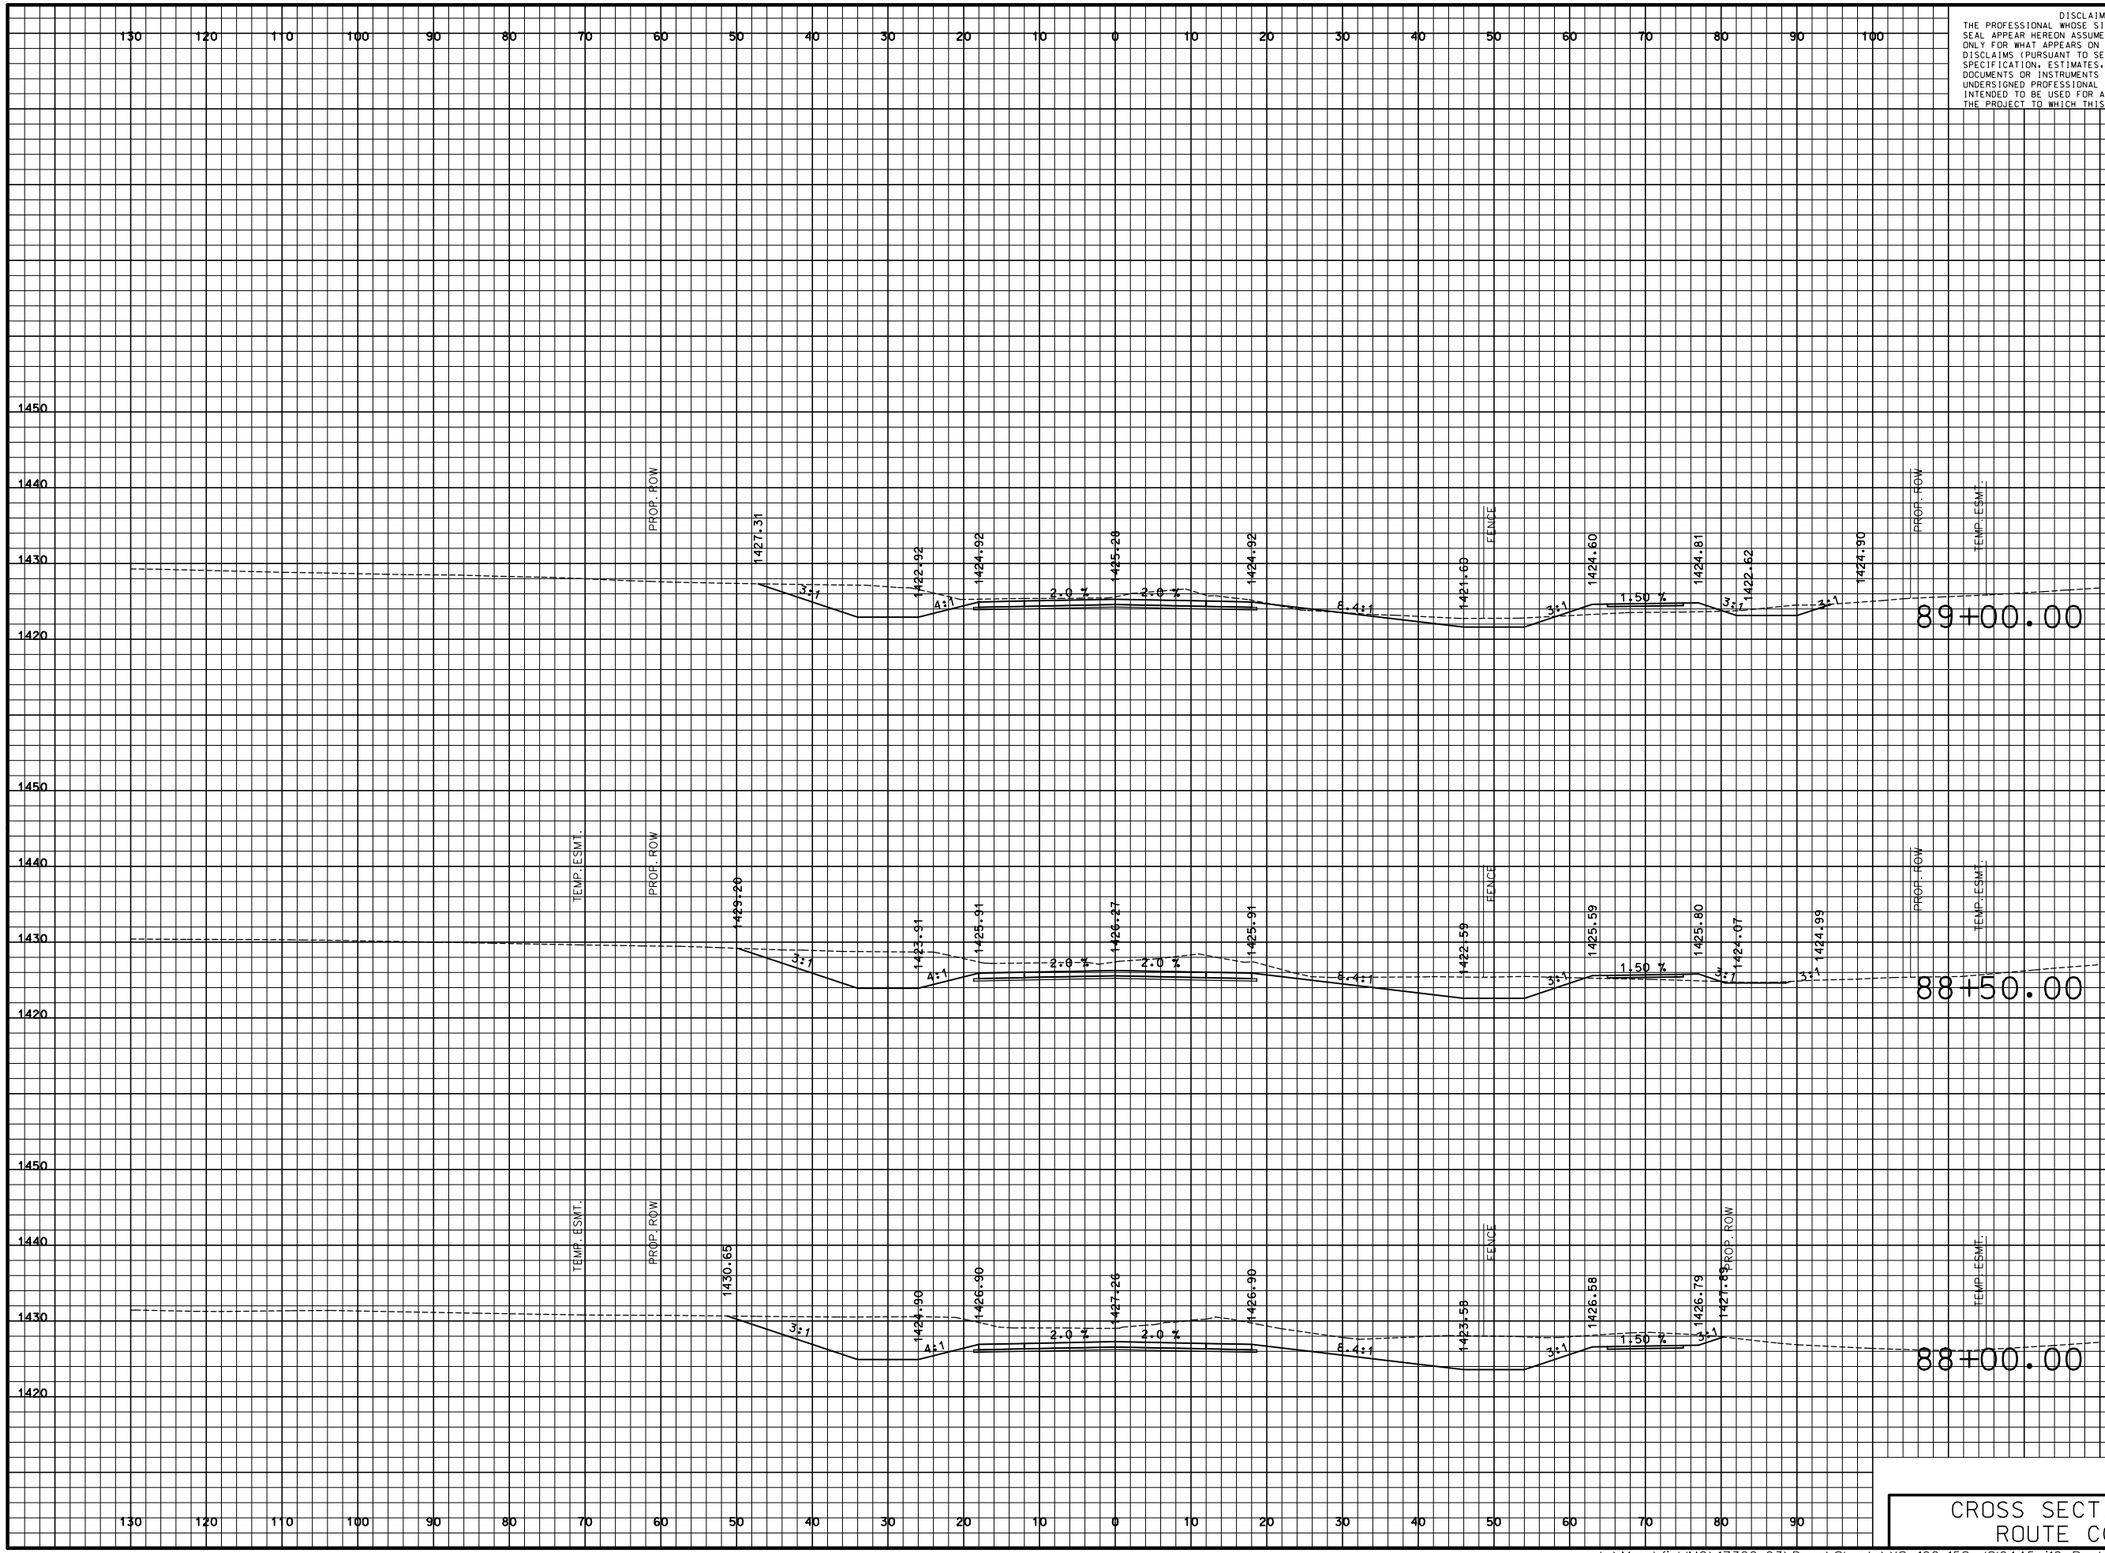

DISCLAIMER
THE PROFESSIONAL WHOSE SIGNATURE AND PERSONAL SEAL APPEAR HEREON ASSUMES RESPONSIBILITY ONLY FOR WHAT APPEARS ON THIS PAGE, AND DISCLAIMS (PURSUANT TO SECTION 327.411 RSMO) SPECIFICATION, ESTIMATES, REPORTS, OR OTHER DOCUMENTS OR INSTRUMENTS NOT SEALED BY THE UNDERSIGNED PROFESSIONAL RELATING TO OR INTENDED TO BE USED FOR ANY PART OR PARTS OF THE PROJECT TO WHICH THIS PAGE REFERS.

"THIS MEDIA SHOULD NOT BE CONSIDERED A CERTIFIED DOCUMENT."

DATE PREPARED
3/9/2018

ROUTE	STATE
I-44	MO
DISTRICT	SHEET NO.
SW	118

COUNTY
WEBSTER

JOB NO.
J8I0445

CONTRACT ID.

PROJECT NO.

BRIDGE NO.

DESCRIPTION	DATE

IF A SEAL IS PRESENT ON THIS SHEET IT HAS BEEN ELECTRONICALLY SEALED AND DATED.

MISSOURI HIGHWAYS AND TRANSPORTATION COMMISSION

105 WEST CAPITOL
JEFFERSON CITY, MO 65102
1-888-ASK-MODOT (1-888-275-6636)

CMT
CRAWFORD, MURPHY & TILLY, INC.
ONE MEMORIAL DRIVE, SUITE 500
ST. LOUIS, MO 63102 (314) 436-5500
ENGINEERING CORPORATION - 000631
© Copyright CMT, Inc.

CROSS SECTIONS
ROUTE CC

L:\MarshfieldMO\17322-03\Draw\Sheets\XS_102-158_J8I0445_I10_Route_CC.dgn 4:34:36 PM 3/9/2018

PRELIMINARY PLANS – SUBJECT TO CHANGE

CROSS SECTIONS
ROUTE CC

DISCLAIMER
THE PROFESSIONAL WHOSE SIGNATURE AND PERSONAL SEAL APPEAR HEREON ASSUMES RESPONSIBILITY ONLY FOR WHAT APPEARS ON THIS PAGE, AND DISCLAIMS (PURSUANT TO SECTION 327.411 RSMO) SPECIFICATION, ESTIMATES, REPORTS, OR OTHER DOCUMENTS OR INSTRUMENTS NOT SEALED BY THE UNDERSIGNED PROFESSIONAL RELATING TO OR INTENDED TO BE USED FOR ANY PART OR PARTS OF THE PROJECT TO WHICH THIS PAGE REFERS.

"THIS MEDIA SHOULD NOT BE CONSIDERED A CERTIFIED DOCUMENT."

DATE PREPARED
3/9/2018

ROUTE	STATE
I-44	MO
DISTRICT	SHEET NO.
SW	119

COUNTY
WEBSTER

JOB NO.
J8I0445

CONTRACT ID.

PROJECT NO.

BRIDGE NO.

DESCRIPTION	DATE

IF A SEAL IS PRESENT ON THIS SHEET IT HAS BEEN ELECTRONICALLY SEALED AND DATED.

MISSOURI HIGHWAYS AND TRANSPORTATION COMMISSION
105 WEST CAPITOL
JEFFERSON CITY, MO 65102
1-888-ASK-MODOT (1-888-275-6636)

CMT
CRAWFORD, MURPHY & TILLY, INC.
ONE MEMORIAL DRIVE, SUITE 500
ST. LOUIS, MO 63102 (314) 436-5500
ENGINEERING CORPORATION - 000631
©Copyright CMT, Inc.

L:\MarshfieldMO\17322-03\Draw\Sheets\XS_102-158_J8I0445_I10_Route_CC.dgn 4:34:37 PM 3/9/2018

PRELIMINARY PLANS – SUBJECT TO CHANGE

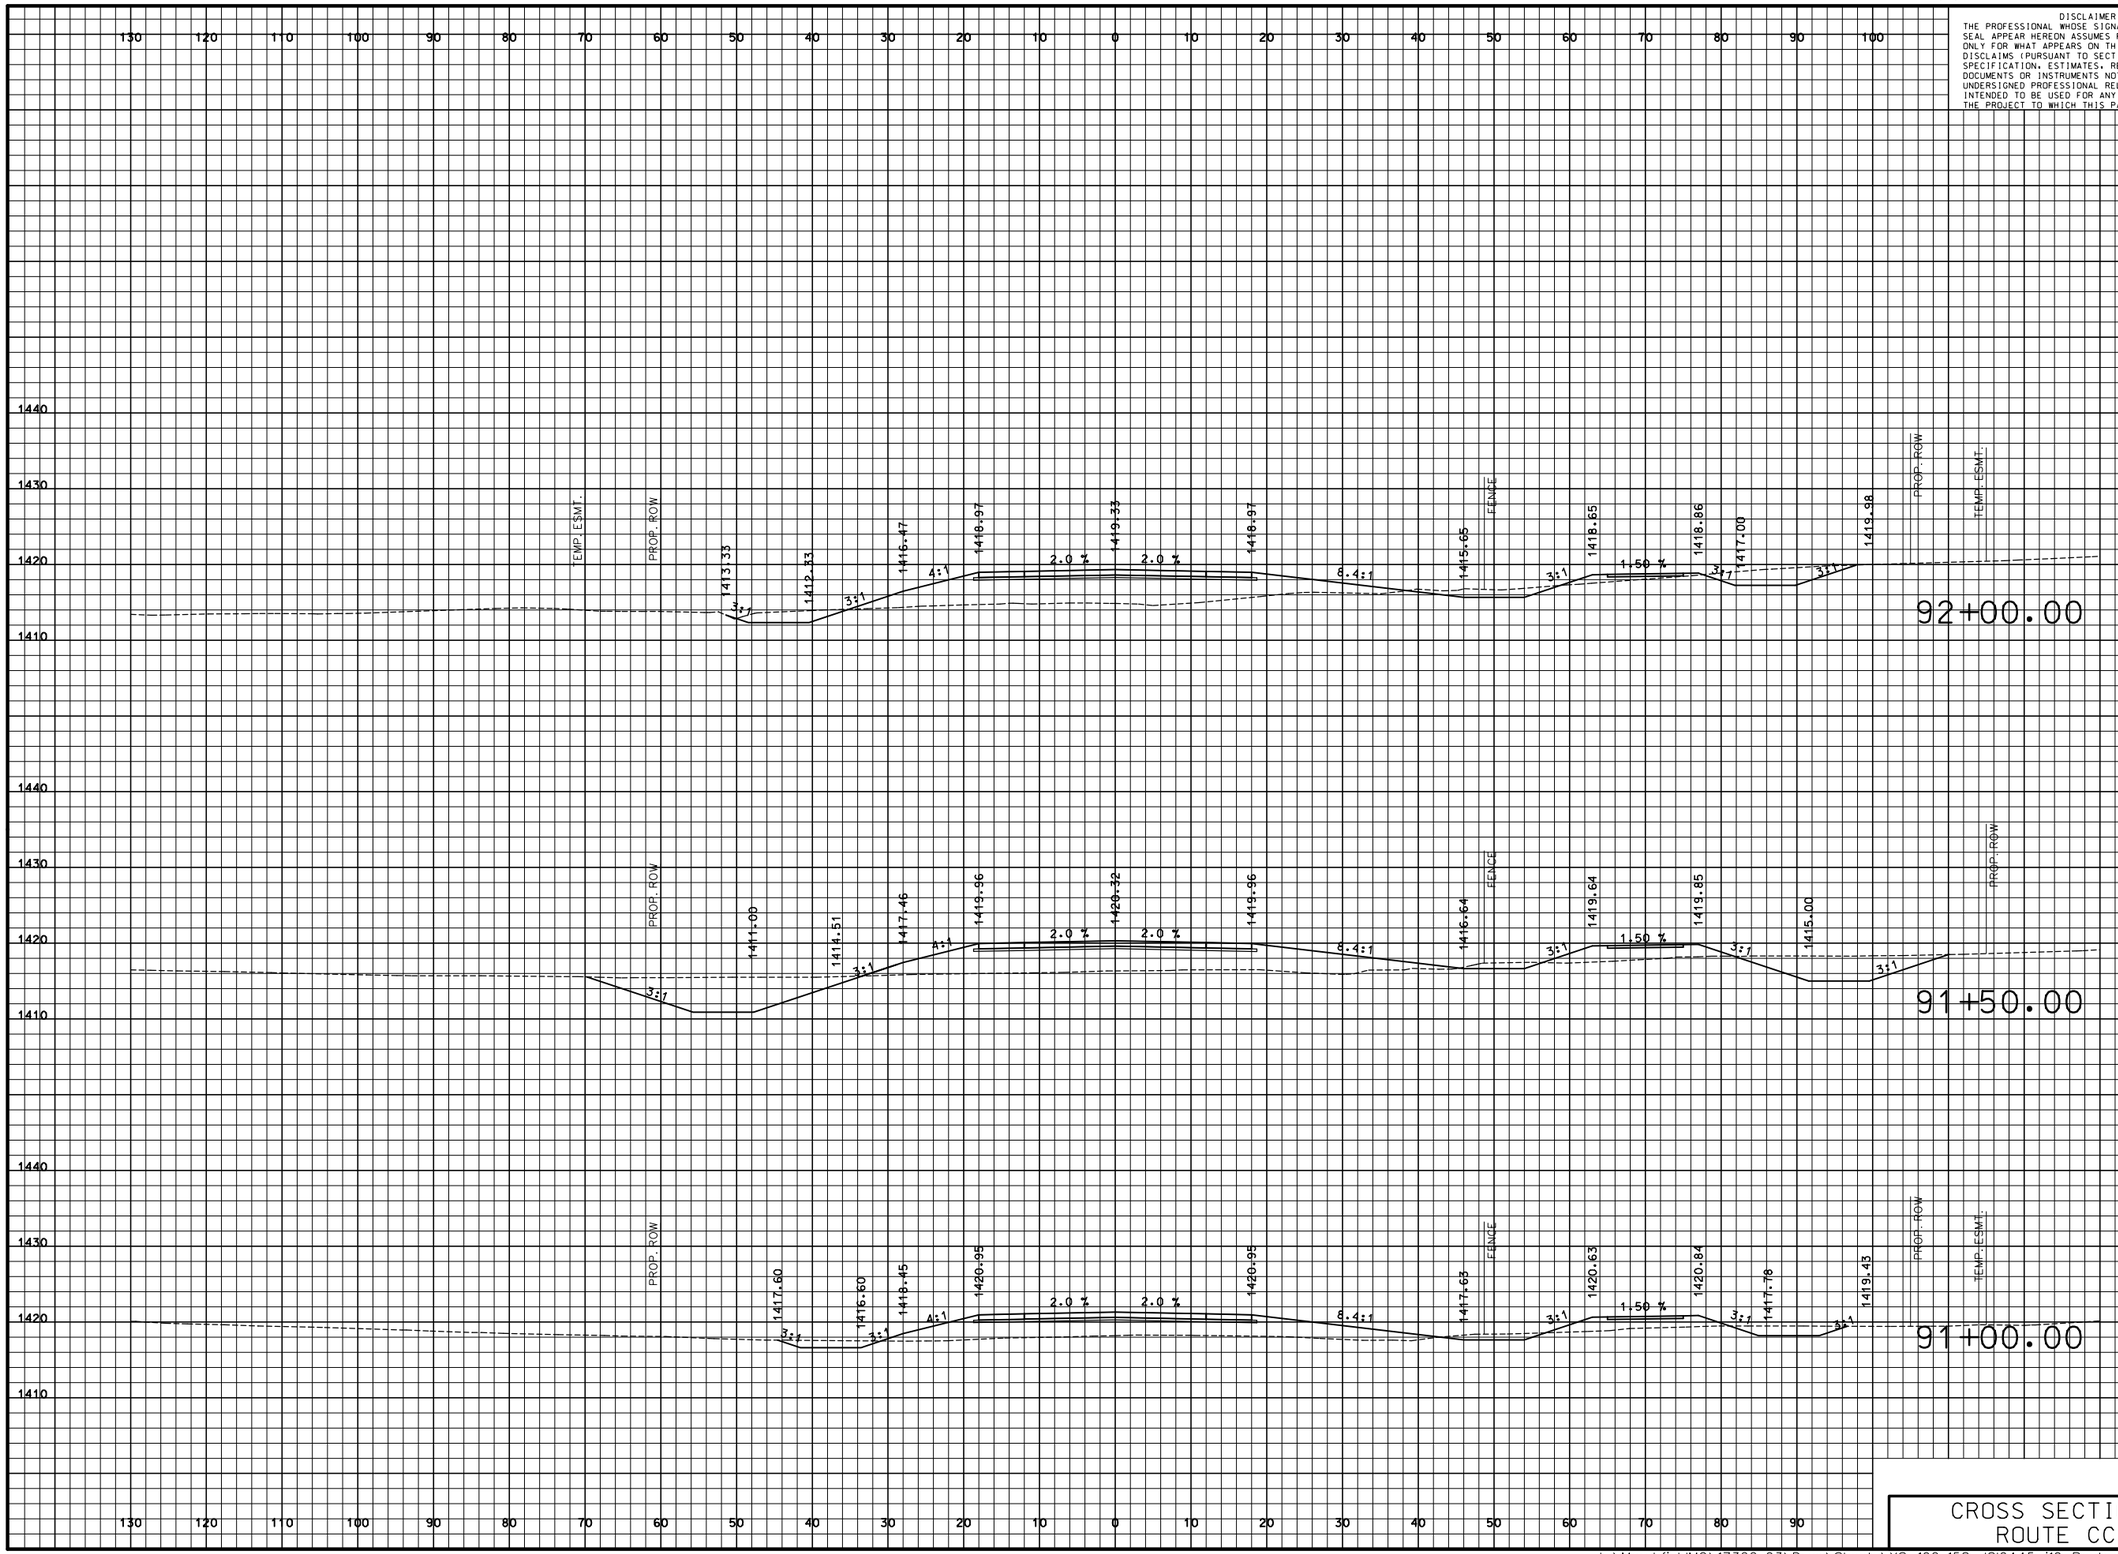

DISCLAIMER
THE PROFESSIONAL WHOSE SIGNATURE AND PERSONAL SEAL APPEAR HEREON ASSUMES RESPONSIBILITY ONLY FOR WHAT APPEARS ON THIS PAGE, AND DISCLAIMS (PURSUANT TO SECTION 327.411 RSMO) SPECIFICATION, ESTIMATES, REPORTS, OR OTHER DOCUMENTS OR INSTRUMENTS NOT SEALED BY THE UNDERSIGNED PROFESSIONAL RELATING TO OR INTENDED TO BE USED FOR ANY PART OR PARTS OF THE PROJECT TO WHICH THIS PAGE REFERS.

"THIS MEDIA SHOULD NOT BE CONSIDERED A CERTIFIED DOCUMENT."

DATE PREPARED
3/9/2018

ROUTE	STATE
I-44	MO
DISTRICT	SHEET NO.
SW	120

COUNTY
WEBSTER

JOB NO.
J8I0445

CONTRACT ID.

PROJECT NO.

BRIDGE NO.

DATE	DESCRIPTION

IF A SEAL IS PRESENT ON THIS SHEET IT HAS BEEN ELECTRONICALLY SEALED AND DATED.

MISSOURI HIGHWAYS AND TRANSPORTATION COMMISSION

105 WEST CAPITOL
JEFFERSON CITY, MO 65102
1-888-ASK-MODOT (1-888-275-6636)

CMT
CRAWFORD, MURPHY & TILLY, INC.
ONE MEMORIAL DRIVE, SUITE 500
ST. LOUIS, MO 63102 (314) 436-5500
ENGINEERING CORPORATION - 000631

©Copyright CMT, Inc.

CROSS SECTIONS
ROUTE CC

L:\MarshfieldMO\17322-03\Draw\Sheets\XS_102-158_J8I0445_i10_Route_CC.dgn 4:34:37 PM 3/9/2018

PRELIMINARY PLANS – SUBJECT TO CHANGE

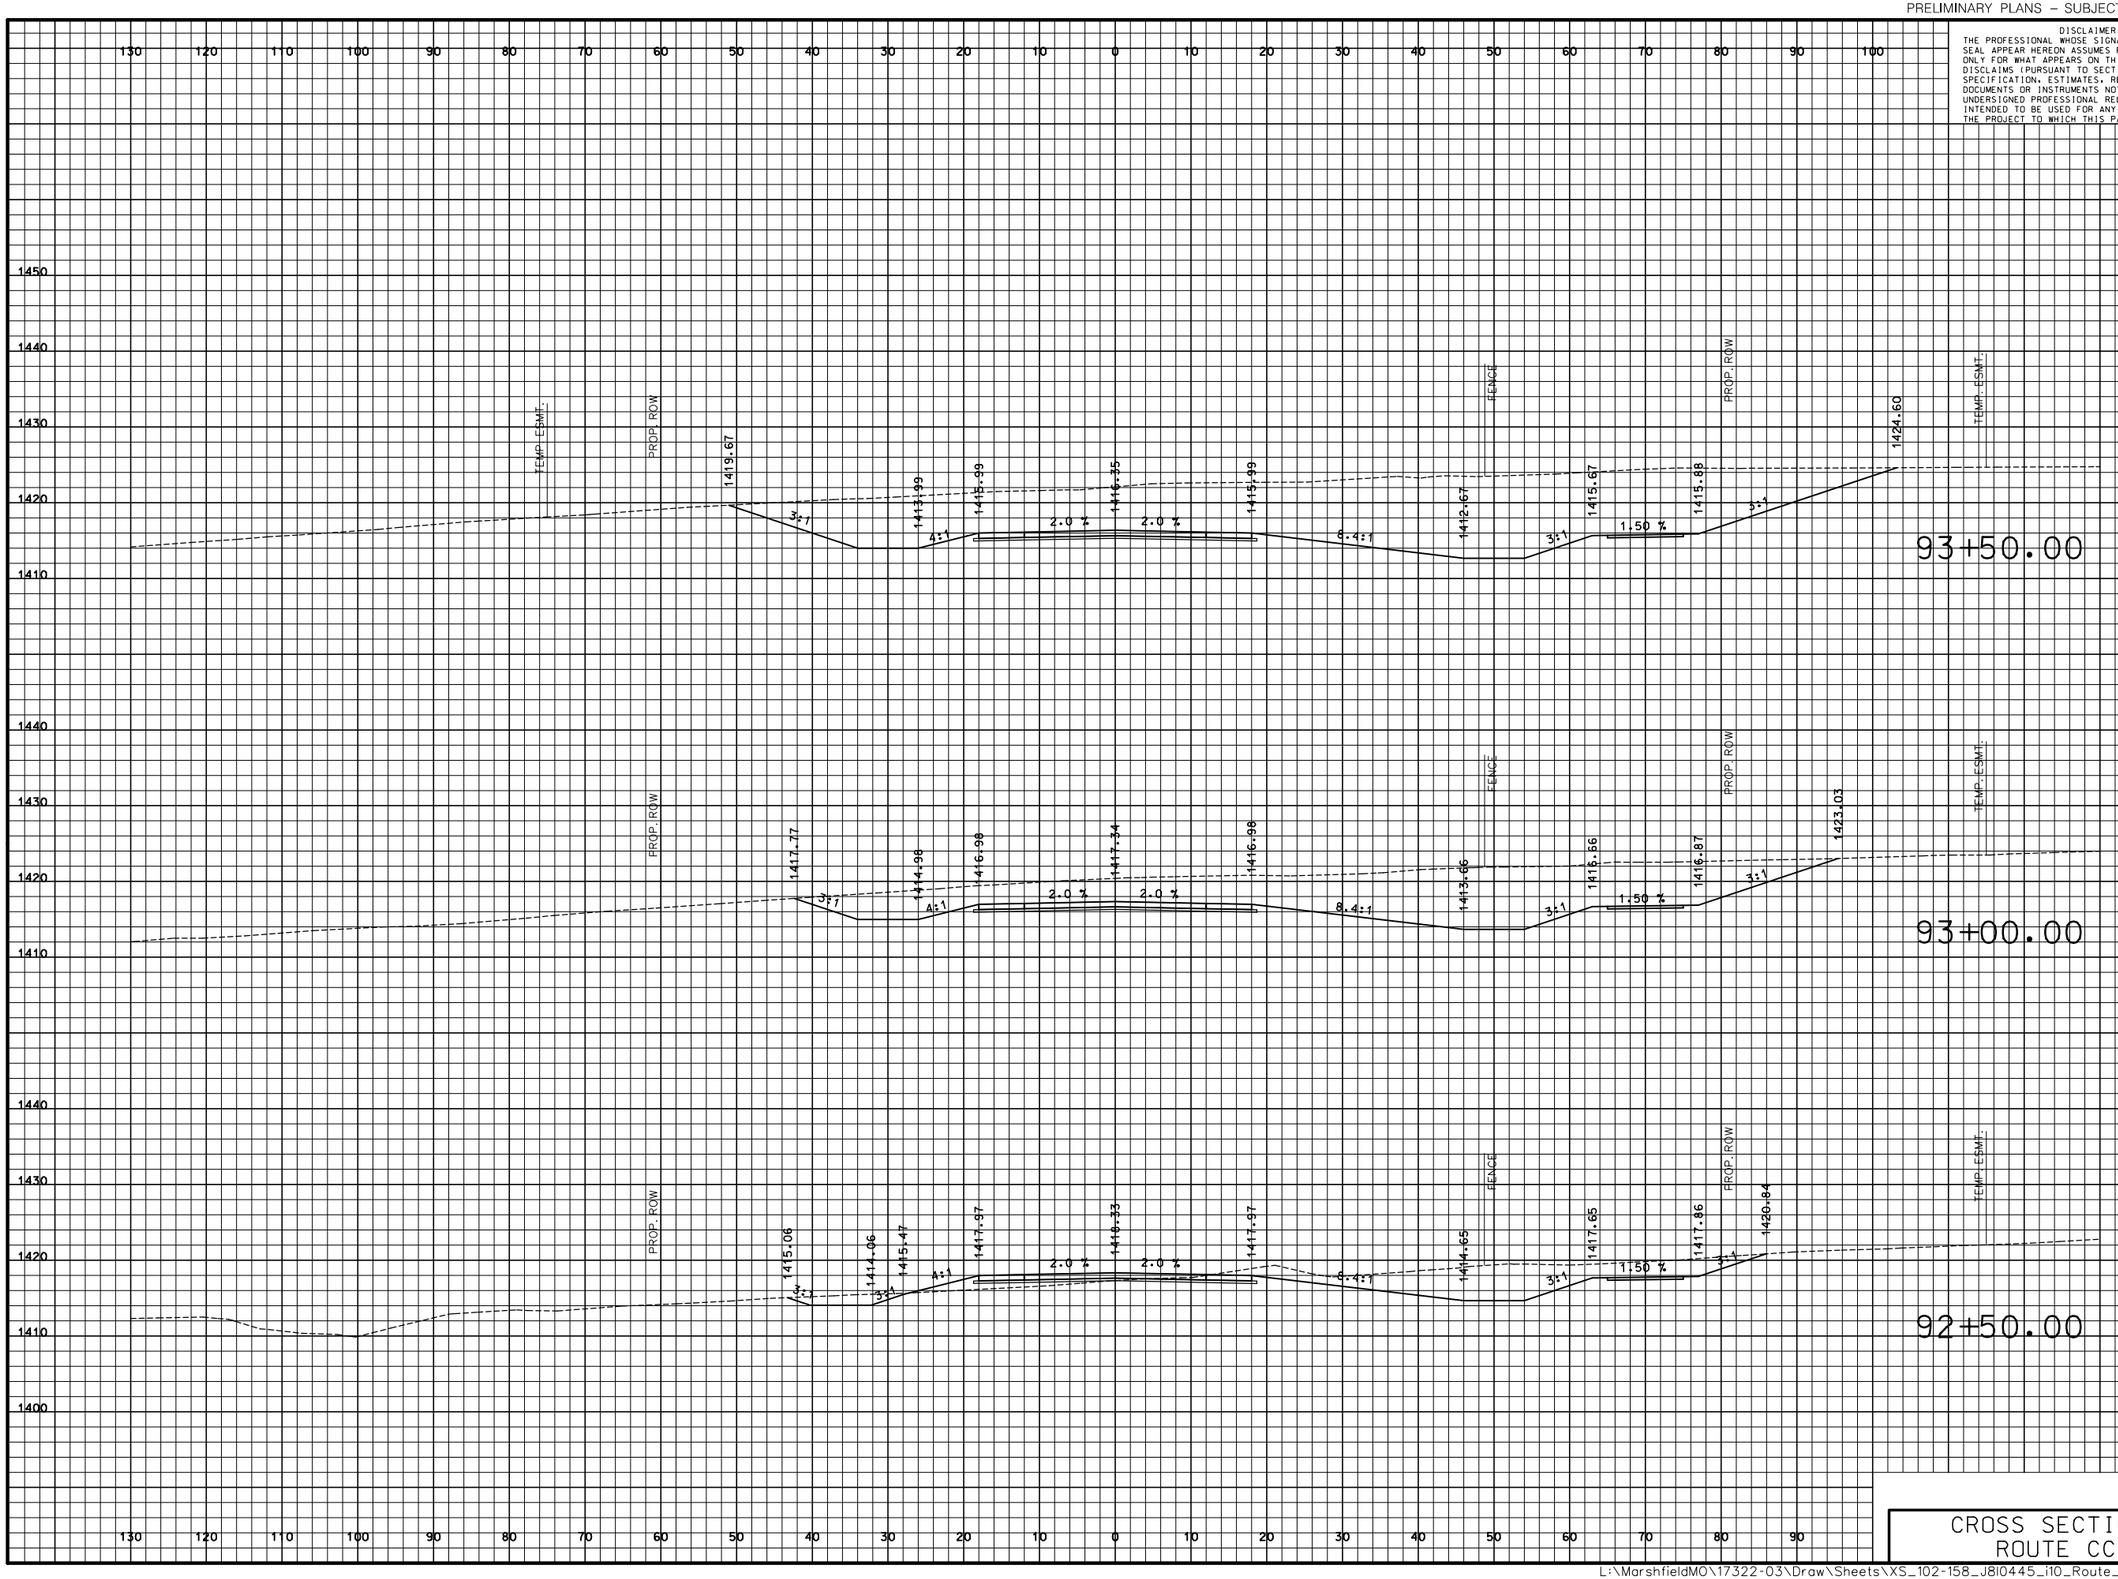

DISCLAIMER
THE PROFESSIONAL WHOSE SIGNATURE AND PERSONAL SEAL APPEAR HEREON ASSUMES RESPONSIBILITY ONLY FOR WHAT APPEARS ON THIS PAGE, AND DISCLAIMS (PURSUANT TO SECTION 327.411 RSMO) SPECIFICATION, ESTIMATES, REPORTS, OR OTHER DOCUMENTS OR INSTRUMENTS NOT SEALED BY THE UNDERSIGNED PROFESSIONAL RELATING TO OR INTENDED TO BE USED FOR ANY PART OR PARTS OF THE PROJECT TO WHICH THIS PAGE REFERS.

"THIS MEDIA SHOULD NOT BE CONSIDERED A CERTIFIED DOCUMENT."

DATE PREPARED
3/9/2018

ROUTE	STATE
I-44	MO

DISTRICT	SHEET NO.
SW	121

COUNTY
WEBSTER

JOB NO.
J8I0445

CONTRACT ID.

PROJECT NO.

BRIDGE NO.

DESCRIPTION	DATE

IF A SEAL IS PRESENT ON THIS SHEET IT HAS BEEN ELECTRONICALLY SEALED AND DATED.

MISSOURI HIGHWAYS AND TRANSPORTATION COMMISSION

105 WEST CAPITOL
JEFFERSON CITY, MO 65102
1-888-ASK-MODOT (1-888-275-6636)

CMT
©Copyright CMT, Inc.
CRAWFORD, MURPHY & TILLY, INC.
ONE MEMORIAL DRIVE, SUITE 500
ST. LOUIS, MO 63102 (314) 436-5500
ENGINEERING CORPORATION - 000631

CROSS SECTIONS
ROUTE CC

PRELIMINARY PLANS – SUBJECT TO CHANGE

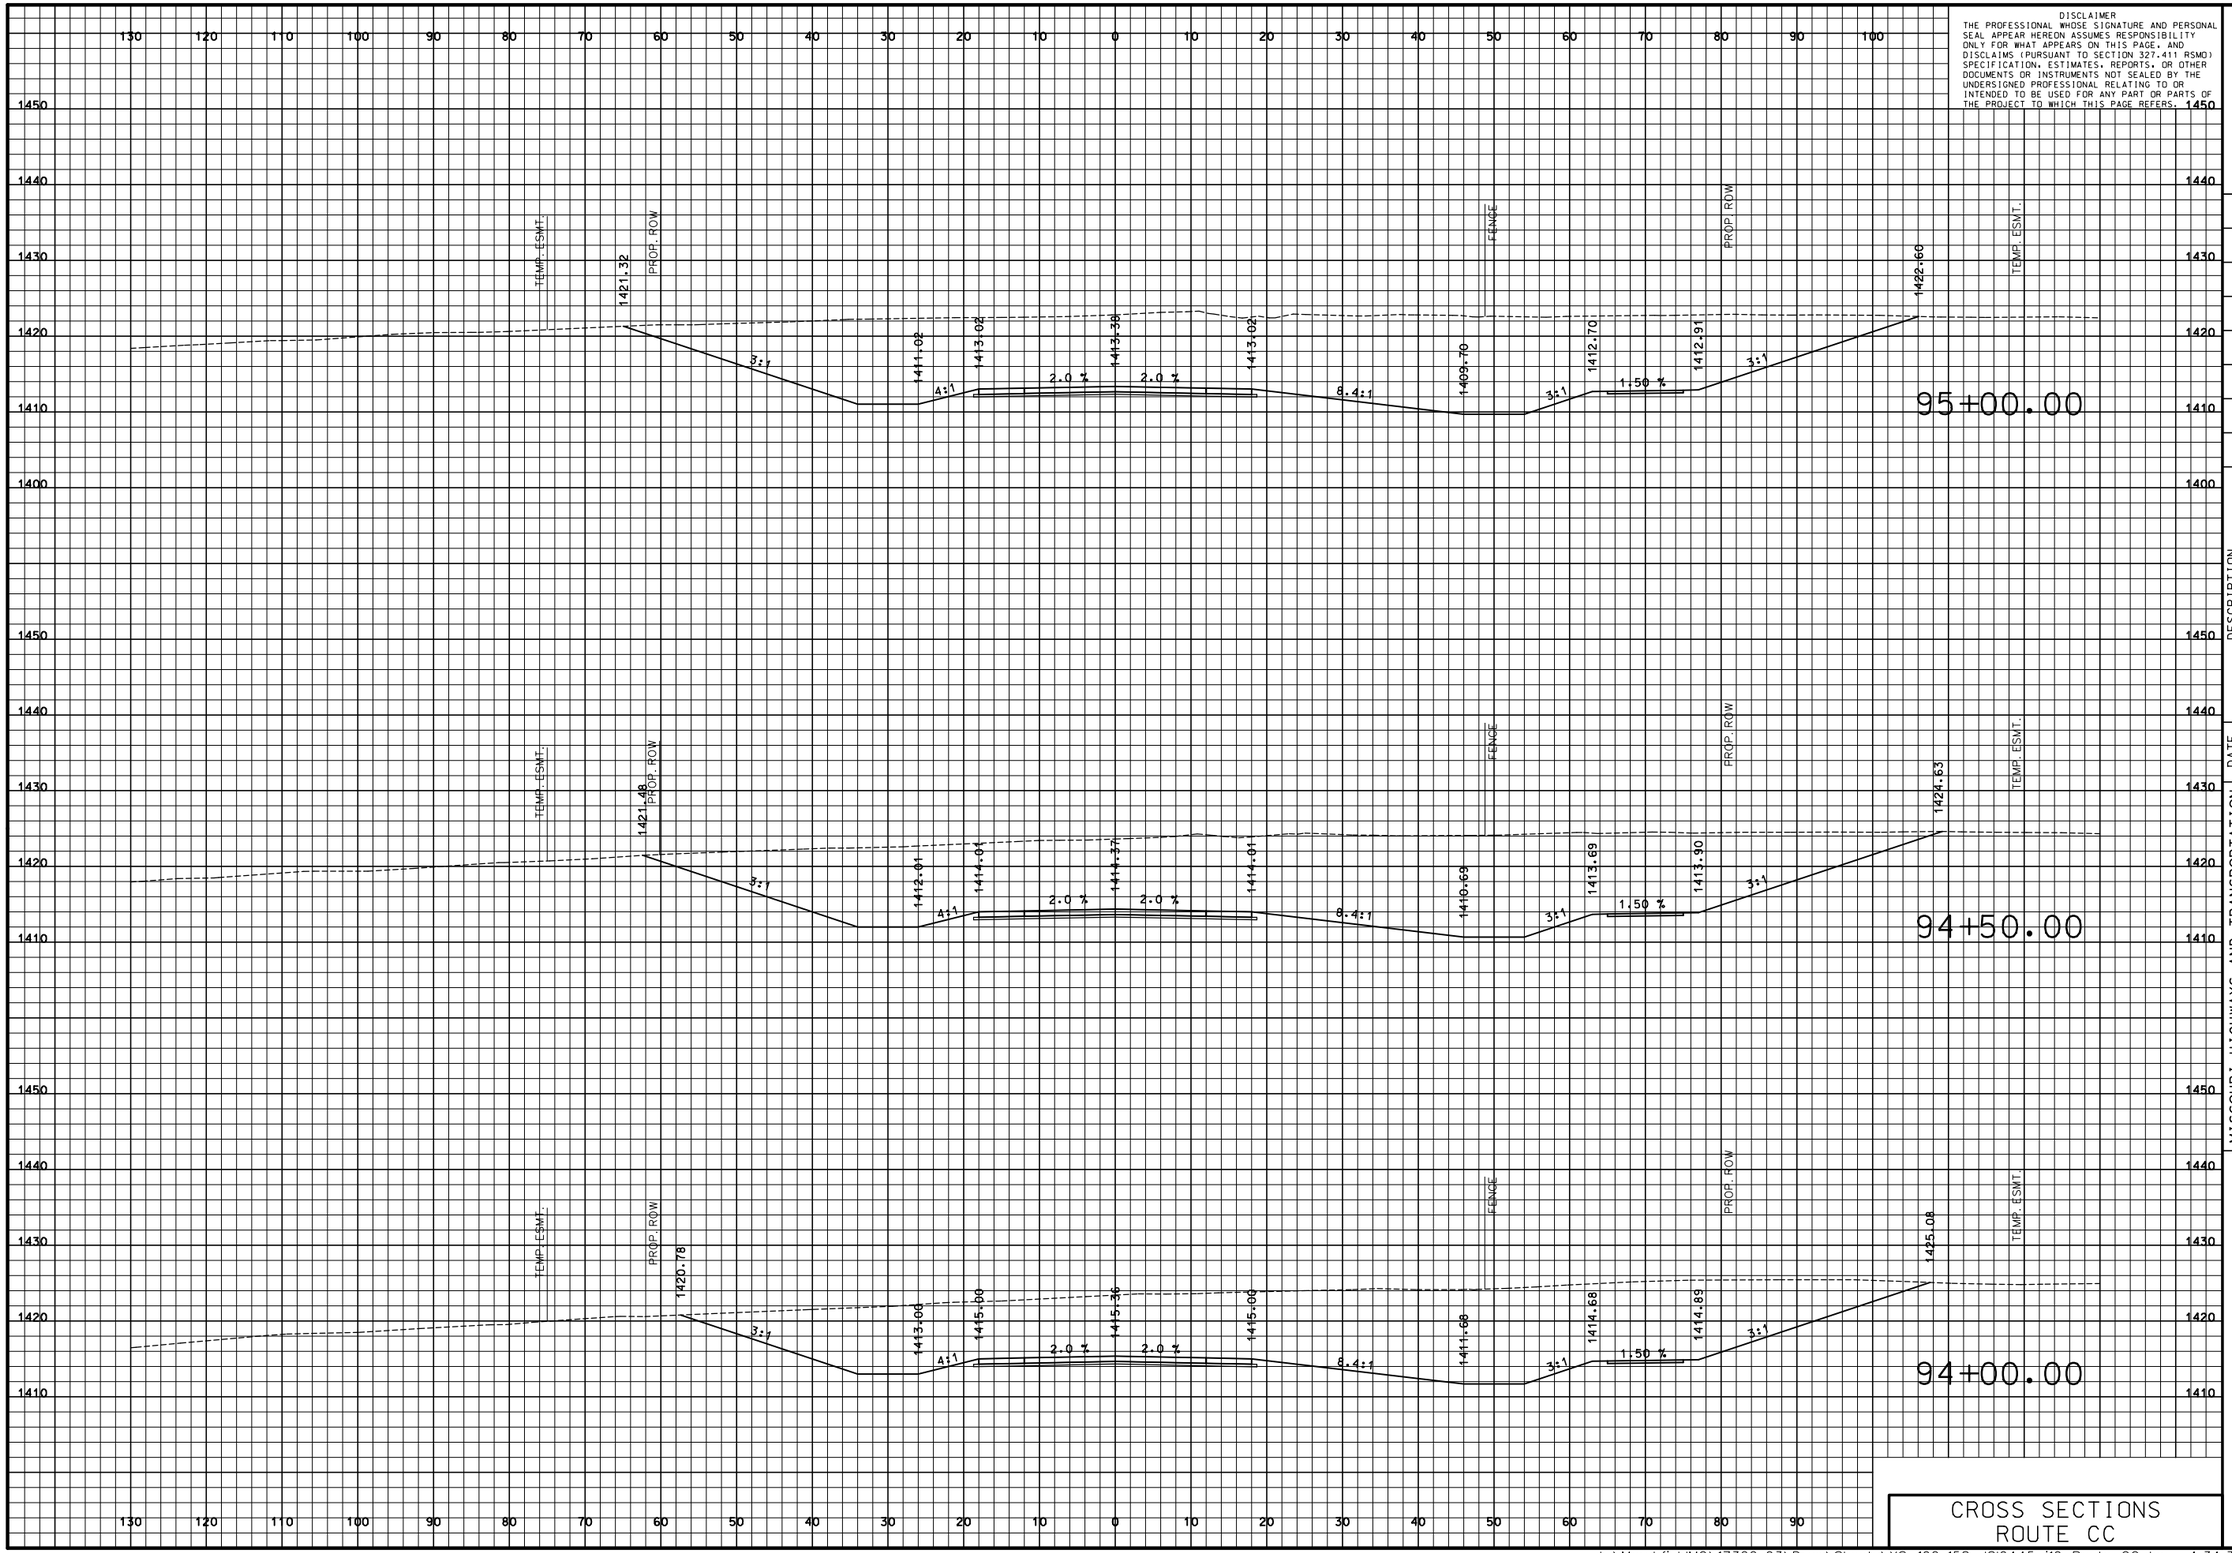

DISCLAIMER
THE PROFESSIONAL WHOSE SIGNATURE AND PERSONAL SEAL APPEAR HEREON ASSUMES RESPONSIBILITY ONLY FOR WHAT APPEARS ON THIS PAGE, AND DISCLAIMS (PURSUANT TO SECTION 327.411 RSMO) SPECIFICATION, ESTIMATES, REPORTS, OR OTHER DOCUMENTS OR INSTRUMENTS NOT SEALED BY THE UNDERSIGNED PROFESSIONAL RELATING TO OR INTENDED TO BE USED FOR ANY PART OR PARTS OF THE PROJECT TO WHICH THIS PAGE REFERS.

"THIS MEDIA SHOULD NOT BE CONSIDERED A CERTIFIED DOCUMENT."

DATE PREPARED
3/9/2018

ROUTE	STATE
I-44	MO
DISTRICT	SHEET NO.
SW	122

COUNTY
WEBSTER

JOB NO.
J8I0445

CONTRACT ID.

PROJECT NO.

BRIDGE NO.

NO.	DESCRIPTION	DATE
1	ADDENDUM NO. 1	02/06/18

MISSOURI HIGHWAYS AND TRANSPORTATION COMMISSION

MoDOT

105 WEST CAPITOL
JEFFERSON CITY, MO 65102
1-888-ASK-MODOT (1-888-275-6636)

CMT

© Copyright CMT, Inc.

CRAWFORD, MURPHY & TILLY, INC.
ONE MEMORIAL DRIVE, SUITE 500
ST. LOUIS, MO 63102 (314) 436-5500
ENGINEERING CORPORATION - 000631

IF A SEAL IS PRESENT ON THIS SHEET IT HAS BEEN ELECTRONICALLY SEALED AND DATED.

CROSS SECTIONS
ROUTE CC

L:\MarshfieldMO\17322-03\Draw\Sheets\XS_102-158_J8I0445_i10_Route_CC.dgn 4:34:38 PM 3/9/2018

PRELIMINARY PLANS – SUBJECT TO CHANGE

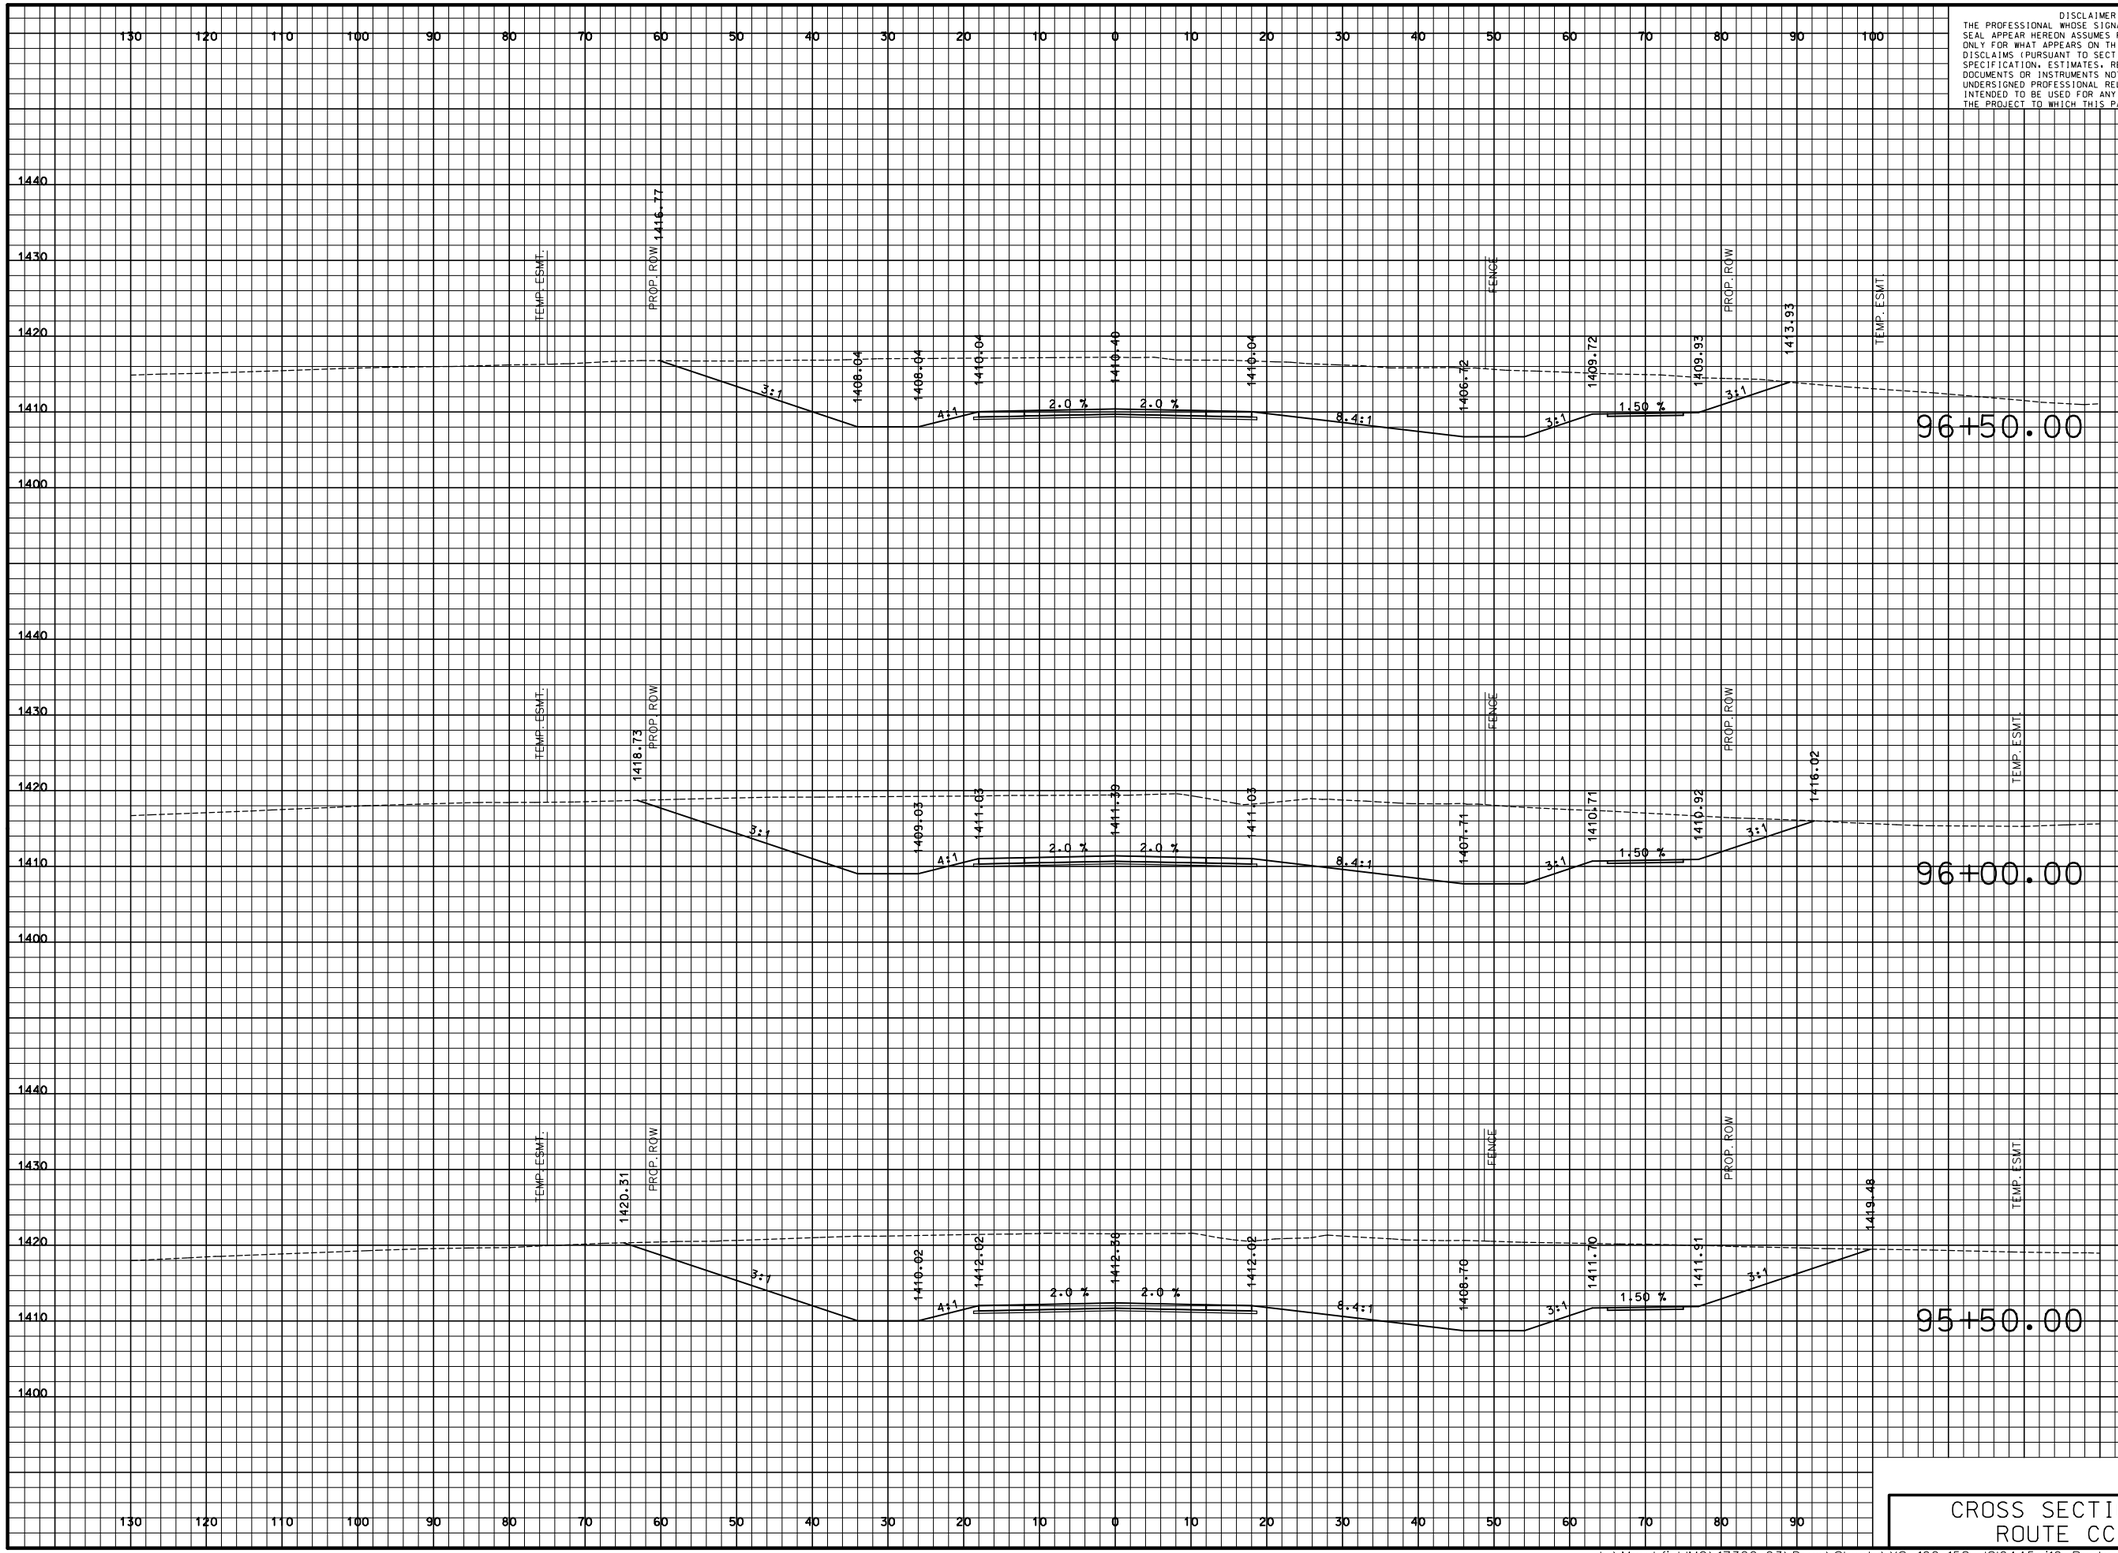

DISCLAIMER
THE PROFESSIONAL WHOSE SIGNATURE AND PERSONAL SEAL APPEAR HEREON ASSUMES RESPONSIBILITY ONLY FOR WHAT APPEARS ON THIS PAGE, AND DISCLAIMS (PURSUANT TO SECTION 327.411 RSMO) SPECIFICATION, ESTIMATES, REPORTS, OR OTHER DOCUMENTS OR INSTRUMENTS NOT SEALED BY THE UNDERSIGNED PROFESSIONAL RELATING TO OR INTENDED TO BE USED FOR ANY PART OR PARTS OF THE PROJECT TO WHICH THIS PAGE REFERS.

"THIS MEDIA SHOULD NOT BE CONSIDERED A CERTIFIED DOCUMENT."

DATE PREPARED
3/9/2018

ROUTE	STATE
I-44	MO
DISTRICT	SHEET NO.
SW	123

COUNTY
WEBSTER

JOB NO.
J8I0445

CONTRACT ID.

PROJECT NO.

BRIDGE NO.

NO.	DESCRIPTION	DATE

MISSOURI HIGHWAYS AND TRANSPORTATION COMMISSION

105 WEST CAPITOL
JEFFERSON CITY, MO 65102
1-888-ASK-MODOT (1-888-275-6636)

CMT
CRAWFORD, MURPHY & TILLY, INC.
ONE MEMORIAL DRIVE, SUITE 500
ST. LOUIS, MO 63102 (314) 436-5500
ENGINEERING CORPORATION - 000631

©Copyright CMT, Inc.

IF A SEAL IS PRESENT ON THIS SHEET IT HAS BEEN ELECTRONICALLY SEALED AND DATED.

CROSS SECTIONS
ROUTE CC

L:\MarshfieldMO\17322-03\Draw\Sheets\XS_102-158_J8I0445_i10_Route_CC.dgn 4:34:39 PM 3/9/2018

PRELIMINARY PLANS – SUBJECT TO CHANGE

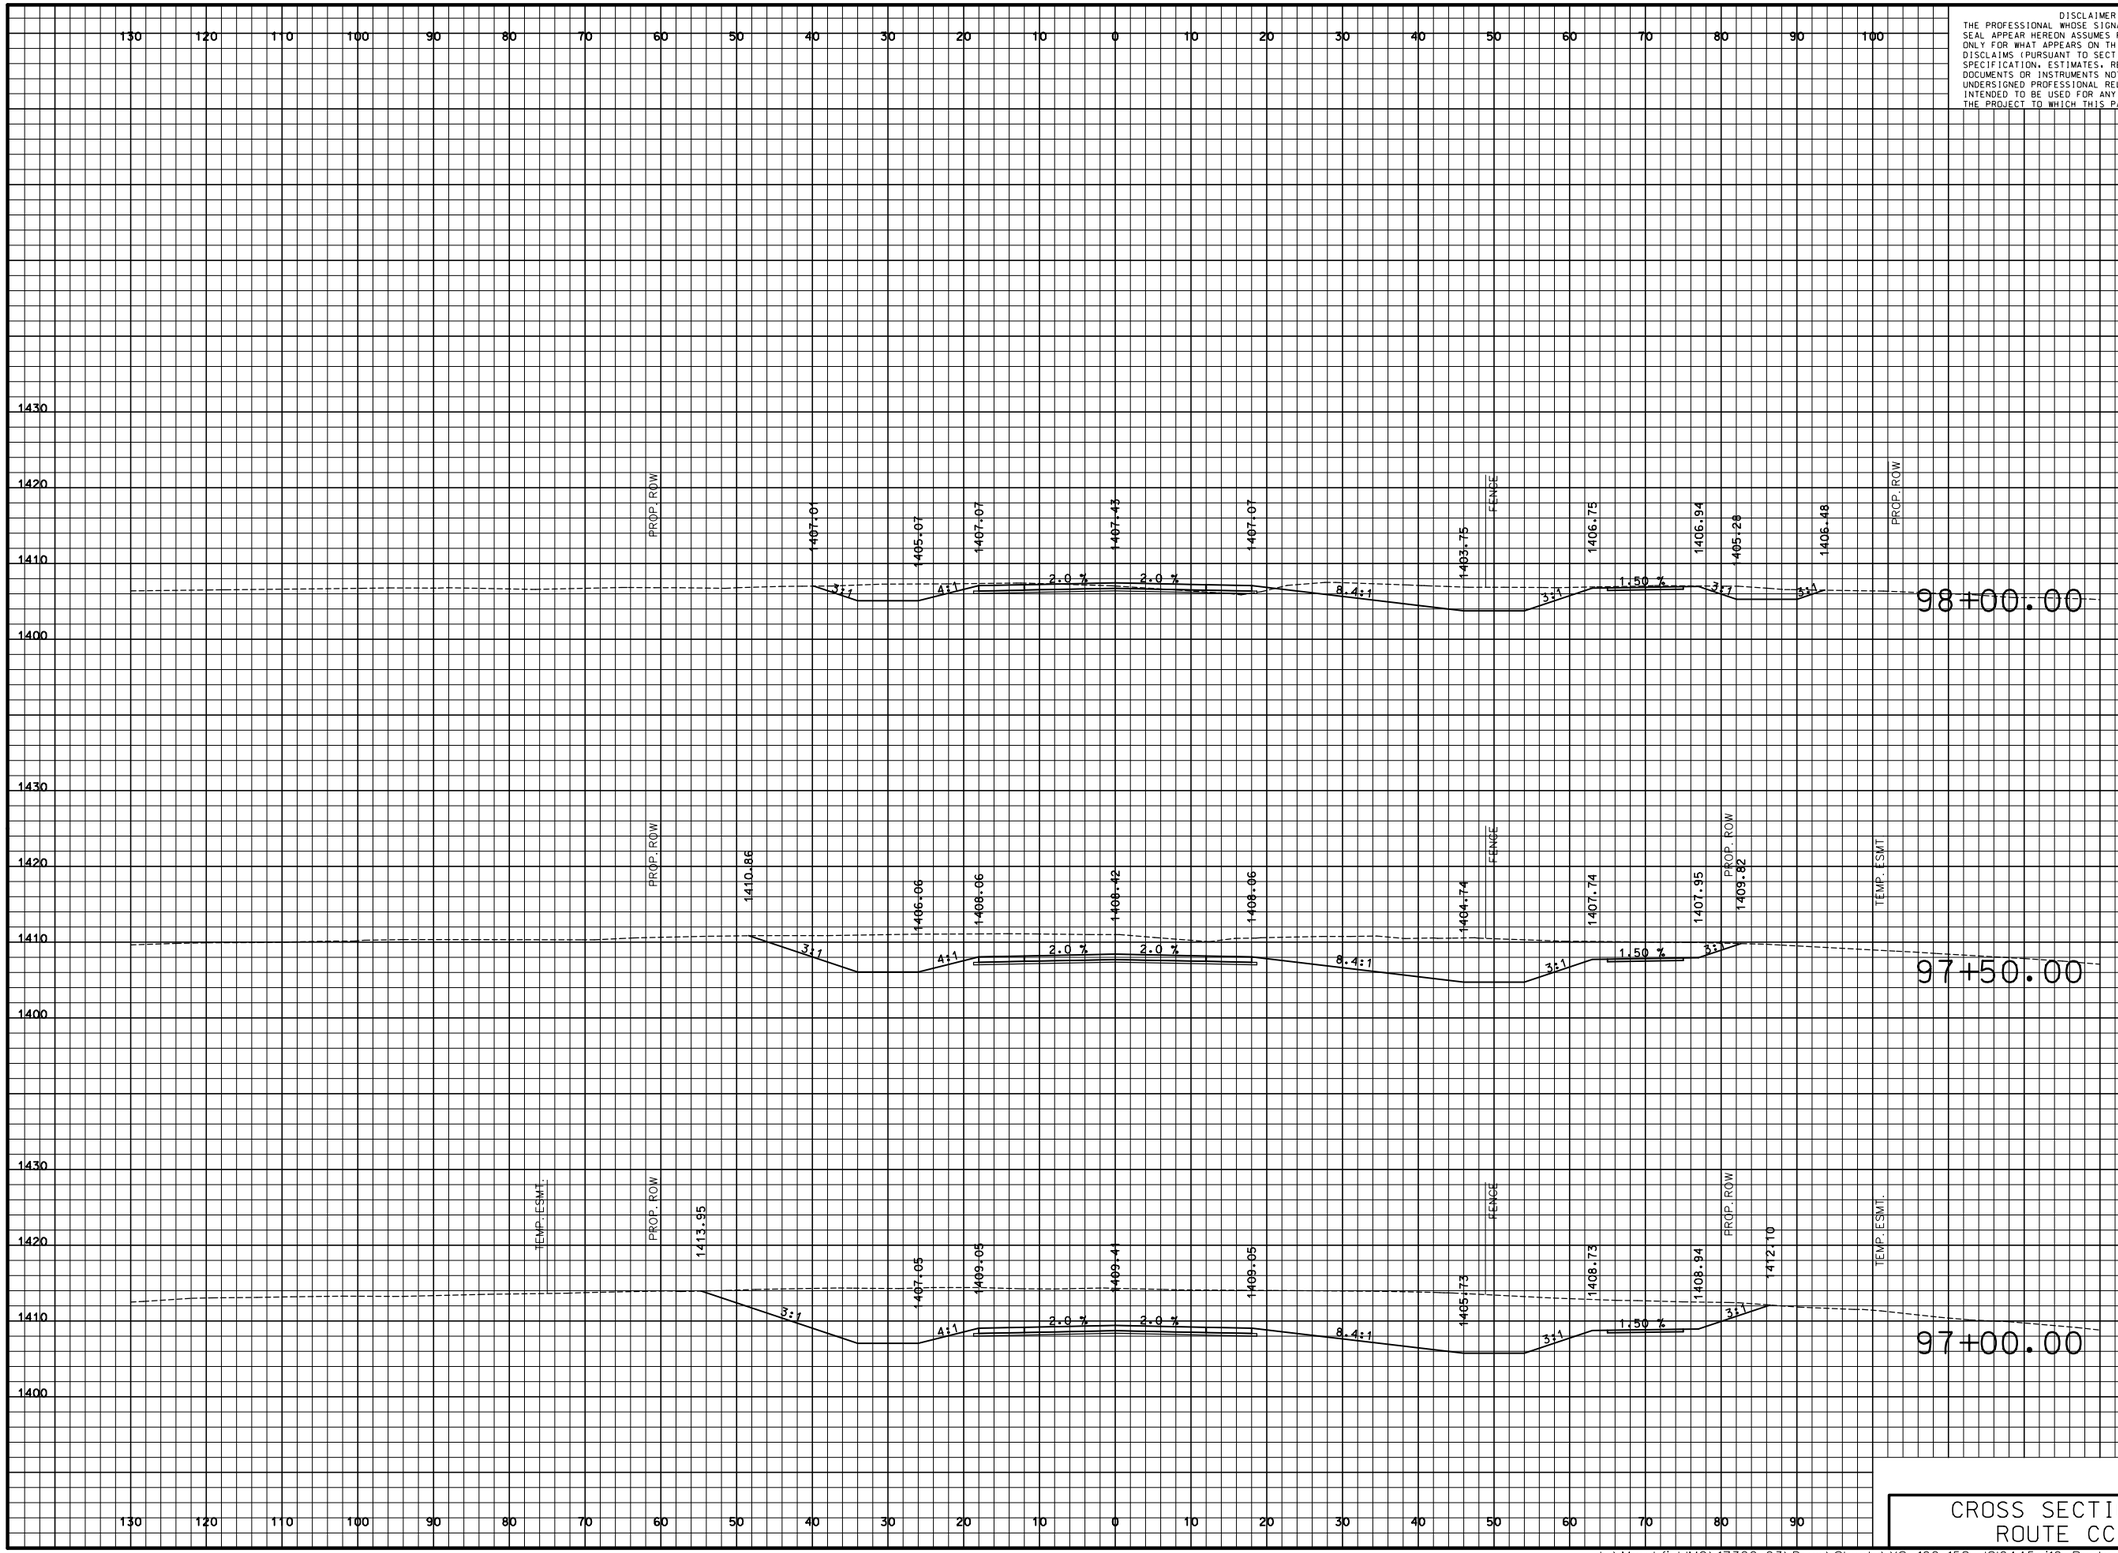

DISCLAIMER
THE PROFESSIONAL WHOSE SIGNATURE AND PERSONAL SEAL APPEAR HEREON ASSUMES RESPONSIBILITY ONLY FOR WHAT APPEARS ON THIS PAGE, AND DISCLAIMS (PURSUANT TO SECTION 327.411 RSMO) SPECIFICATION, ESTIMATES, REPORTS, OR OTHER DOCUMENTS OR INSTRUMENTS NOT SEALED BY THE UNDERSIGNED PROFESSIONAL RELATING TO OR INTENDED TO BE USED FOR ANY PART OR PARTS OF THE PROJECT TO WHICH THIS PAGE REFERS.

"THIS MEDIA SHOULD NOT BE CONSIDERED A CERTIFIED DOCUMENT."

DATE PREPARED
3/9/2018

ROUTE	STATE
I-44	MO
DISTRICT	SHEET NO.
SW	124

COUNTY
WEBSTER

JOB NO.
J8I0445

CONTRACT ID.

PROJECT NO.

BRIDGE NO.

DESCRIPTION	DATE

IF A SEAL IS PRESENT ON THIS SHEET IT HAS BEEN ELECTRONICALLY SEALED AND DATED.

MISSOURI HIGHWAYS AND TRANSPORTATION COMMISSION

MoDOT

105 WEST CAPITOL
JEFFERSON CITY, MO 65102
1-888-ASK-MODOT (1-888-275-6636)

CMT
© Copyright CMT, Inc.
CRAWFORD, MURPHY & TILLY, INC.
ONE MEMORIAL DRIVE, SUITE 500
ST. LOUIS, MO 63102 (314) 436-5500
ENGINEERING CORPORATION - 000631

CROSS SECTIONS ROUTE CC

L:\MarshfieldMO\17322-03\Draw\Sheets\XS_102-158_J8I0445_i10_Route_CC.dgn 4:34:39 PM 3/9/2018

PRELIMINARY PLANS – SUBJECT TO CHANGE

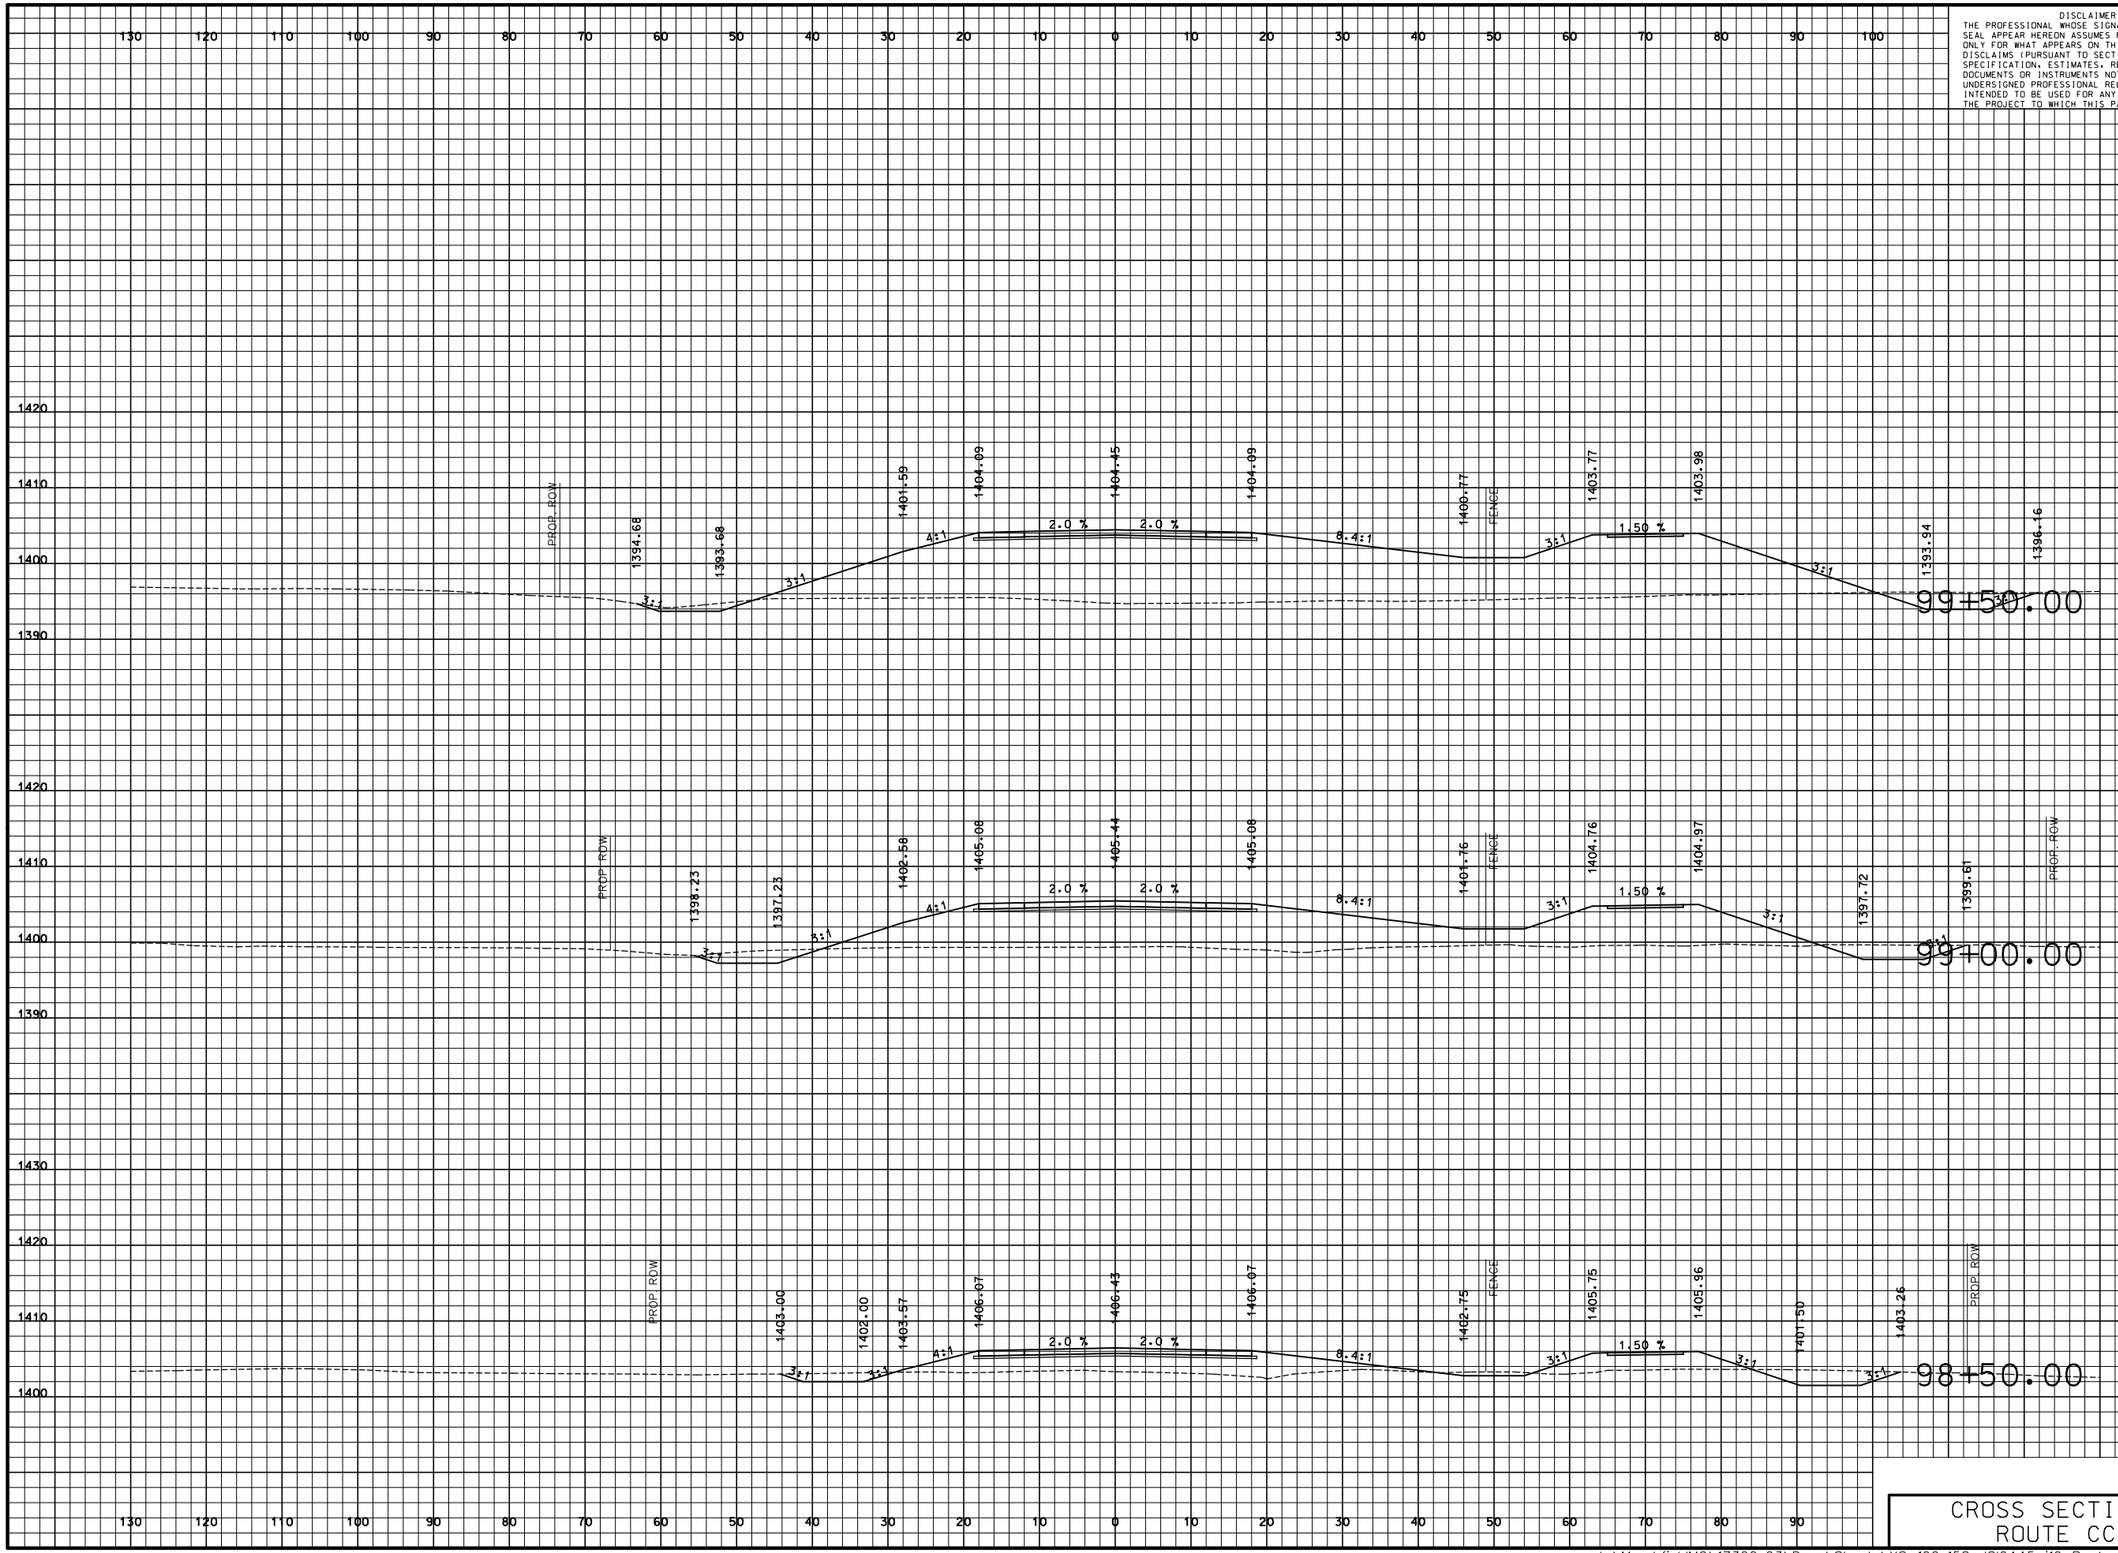

DISCLAIMER
THE PROFESSIONAL WHOSE SIGNATURE AND PERSONAL SEAL APPEAR HEREON ASSUMES RESPONSIBILITY ONLY FOR WHAT APPEARS ON THIS PAGE, AND DISCLAIMS (PURSUANT TO SECTION 327.411 RSMO) SPECIFICATION, ESTIMATES, REPORTS, OR OTHER DOCUMENTS OR INSTRUMENTS NOT SEALED BY THE UNDERSIGNED PROFESSIONAL RELATING TO OR INTENDED TO BE USED FOR ANY PART OR PARTS OF THE PROJECT TO WHICH THIS PAGE REFERS.

"THIS MEDIA SHOULD NOT BE CONSIDERED A CERTIFIED DOCUMENT."

DATE PREPARED
3/9/2018

ROUTE	STATE
I-44	MO
DISTRICT	SHEET NO.
SW	125

COUNTY
WEBSTER

JOB NO.
J8I0445

CONTRACT ID.

PROJECT NO.

BRIDGE NO.

IF A SEAL IS PRESENT ON THIS SHEET IT HAS BEEN ELECTRONICALLY SEALED AND DATED.

DESCRIPTION	DATE

MISSOURI HIGHWAYS AND TRANSPORTATION COMMISSION

105 WEST CAPITOL
JEFFERSON CITY, MO 65102
1-888-ASK-MODOT (1-888-275-6636)

CMT
CRAWFORD, MURPHY & TILLY, INC.
ONE MEMORIAL DRIVE, SUITE 500
ST. LOUIS, MO 63102 (314) 436-5500
ENGINEERING CORPORATION - 000631
© Copyright CMT, Inc.

CROSS SECTIONS
ROUTE CC

L:\MarshfieldMO\17322-03\Draw\Sheets\XS_102-158_J8I0445_i10_Route_CC.dgn 4:34:40 PM 3/9/2018

PRELIMINARY PLANS – SUBJECT TO CHANGE

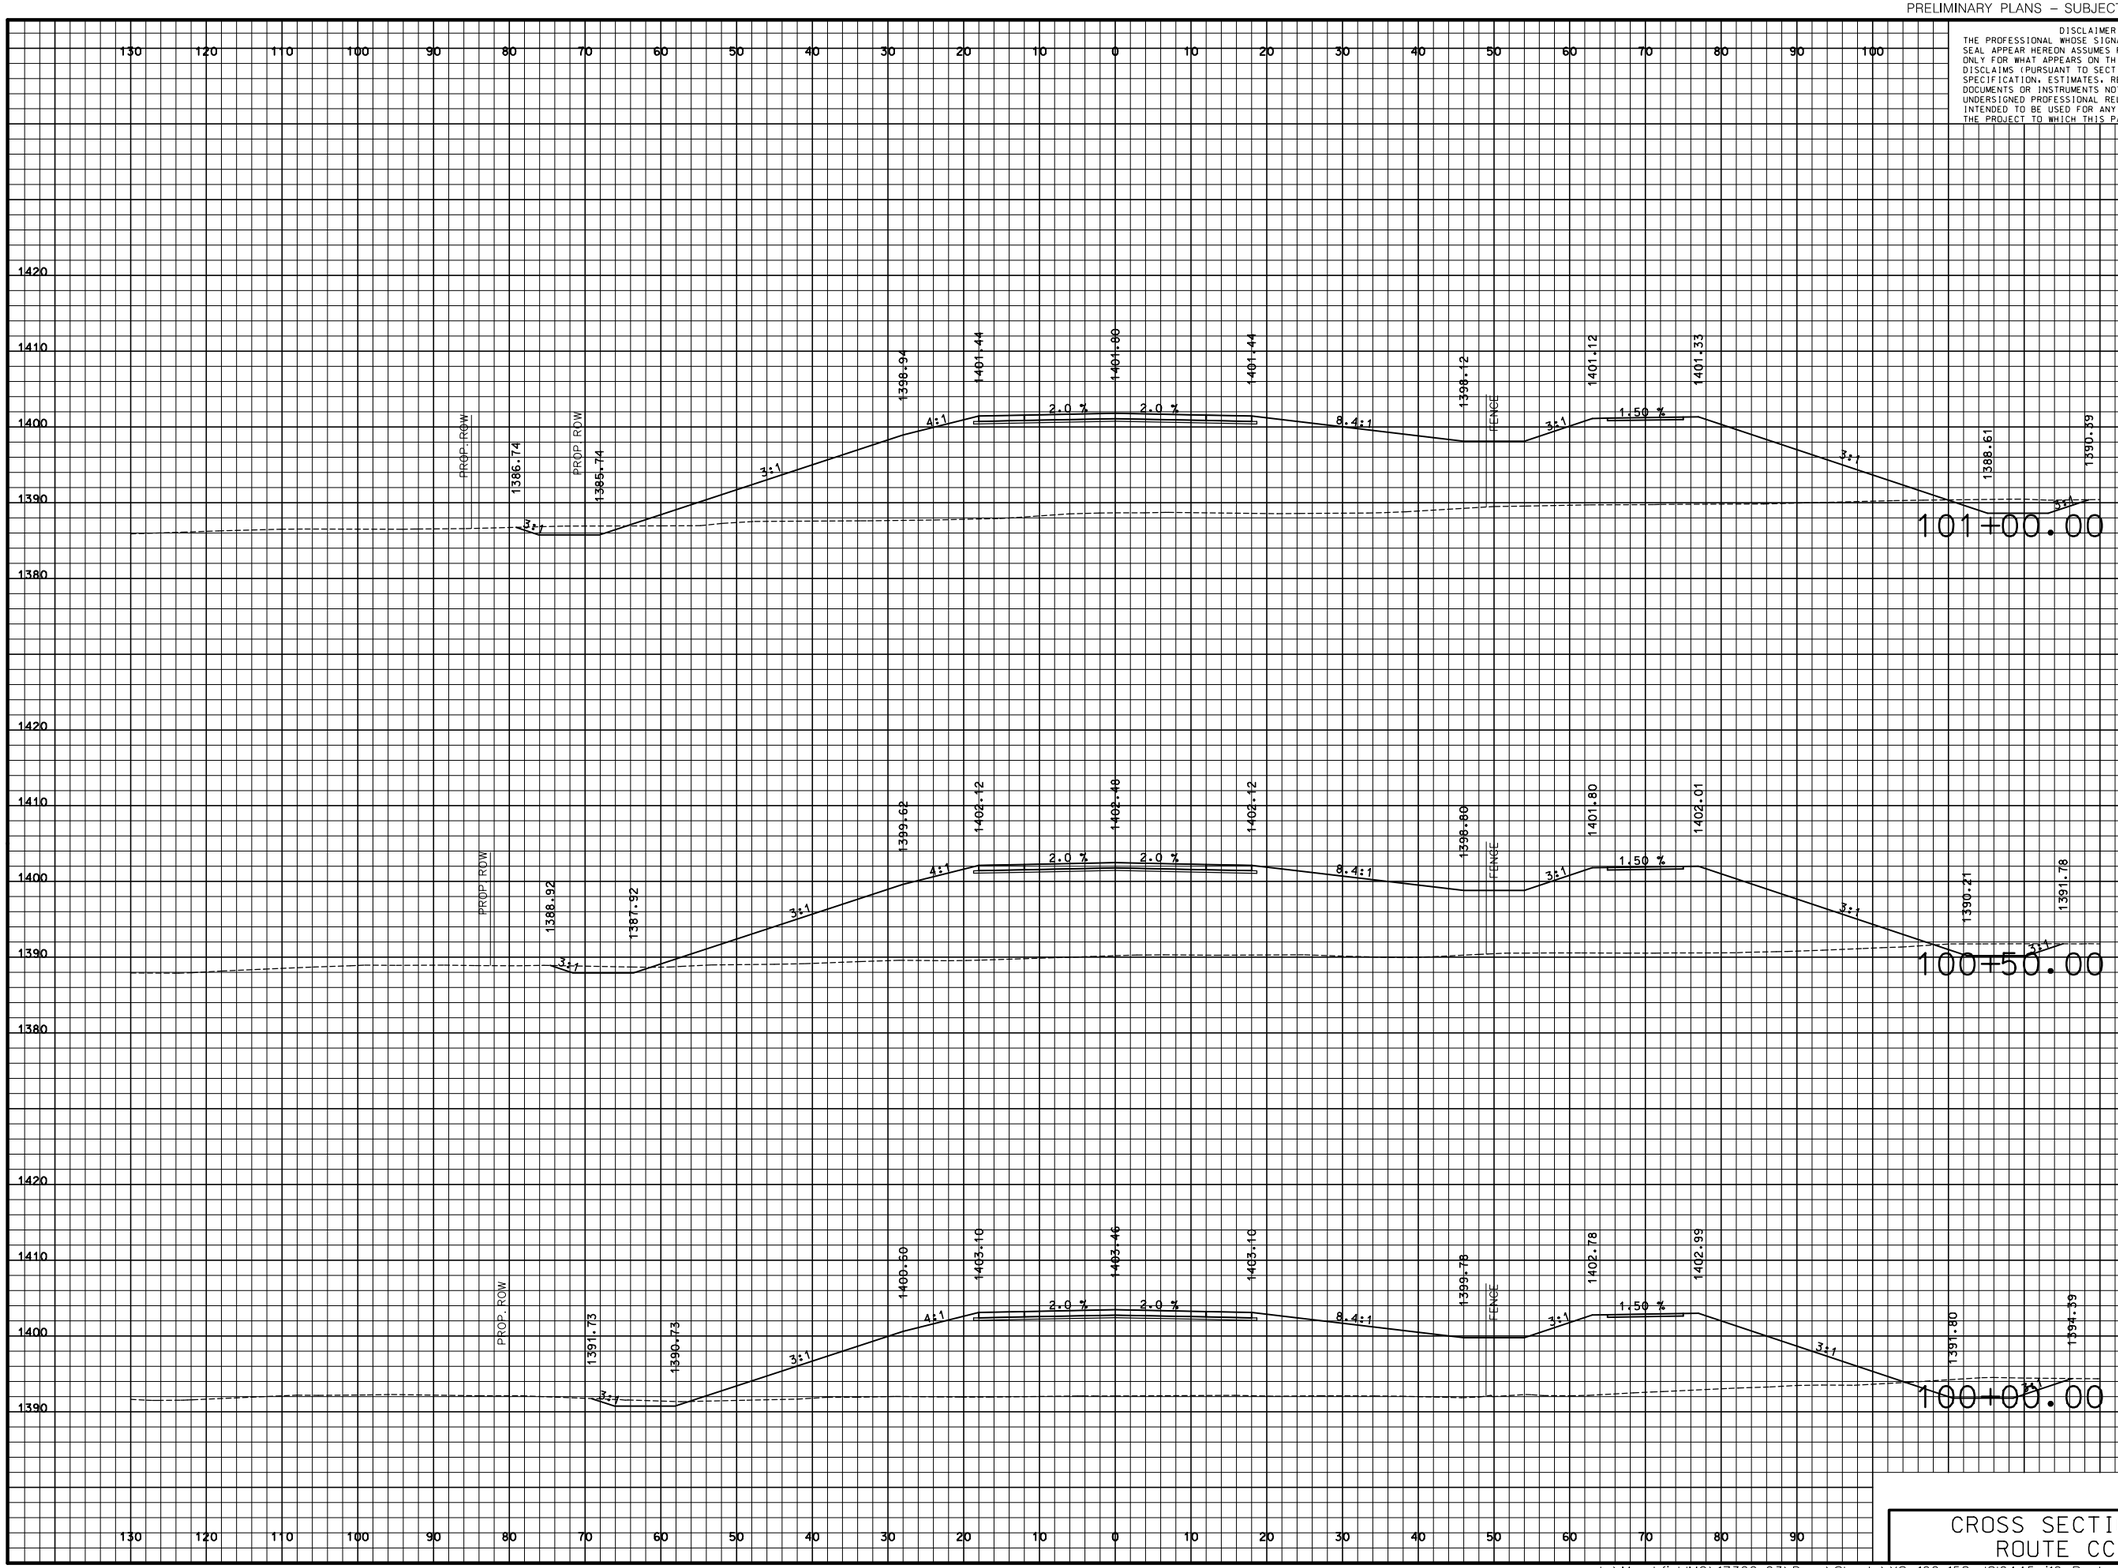

DISCLAIMER
THE PROFESSIONAL WHOSE SIGNATURE AND PERSONAL SEAL APPEAR HEREON ASSUMES RESPONSIBILITY ONLY FOR WHAT APPEARS ON THIS PAGE, AND DISCLAIMS (PURSUANT TO SECTION 327.411 RSMO) SPECIFICATION, ESTIMATES, REPORTS, OR OTHER DOCUMENTS OR INSTRUMENTS NOT SEALED BY THE UNDERSIGNED PROFESSIONAL RELATING TO OR INTENDED TO BE USED FOR ANY PART OR PARTS OF THE PROJECT TO WHICH THIS PAGE REFERS.

"THIS MEDIA SHOULD NOT BE CONSIDERED A CERTIFIED DOCUMENT."

DATE PREPARED
3/9/2018

ROUTE	STATE
I-44	MO

DISTRICT	SHEET NO.
SW	126

COUNTY
WEBSTER

JOB NO.
J8I0445

CONTRACT ID.

PROJECT NO.

BRIDGE NO.

DESCRIPTION	DATE

IF A SEAL IS PRESENT ON THIS SHEET IT HAS BEEN ELECTRONICALLY SEALED AND DATED.

MISSOURI HIGHWAYS AND TRANSPORTATION COMMISSION

105 WEST CAPITOL
JEFFERSON CITY, MO 65102
1-888-ASK-MODOT (1-888-275-6636)

CMT
©Copyright CMT, Inc.
CRAWFORD, MURPHY & TILLY, INC.
ONE MEMORIAL DRIVE, SUITE 500
ST. LOUIS, MO 63102 (314) 436-5500
ENGINEERING CORPORATION - 000631

CROSS SECTIONS
ROUTE CC

PRELIMINARY PLANS – SUBJECT TO CHANGE

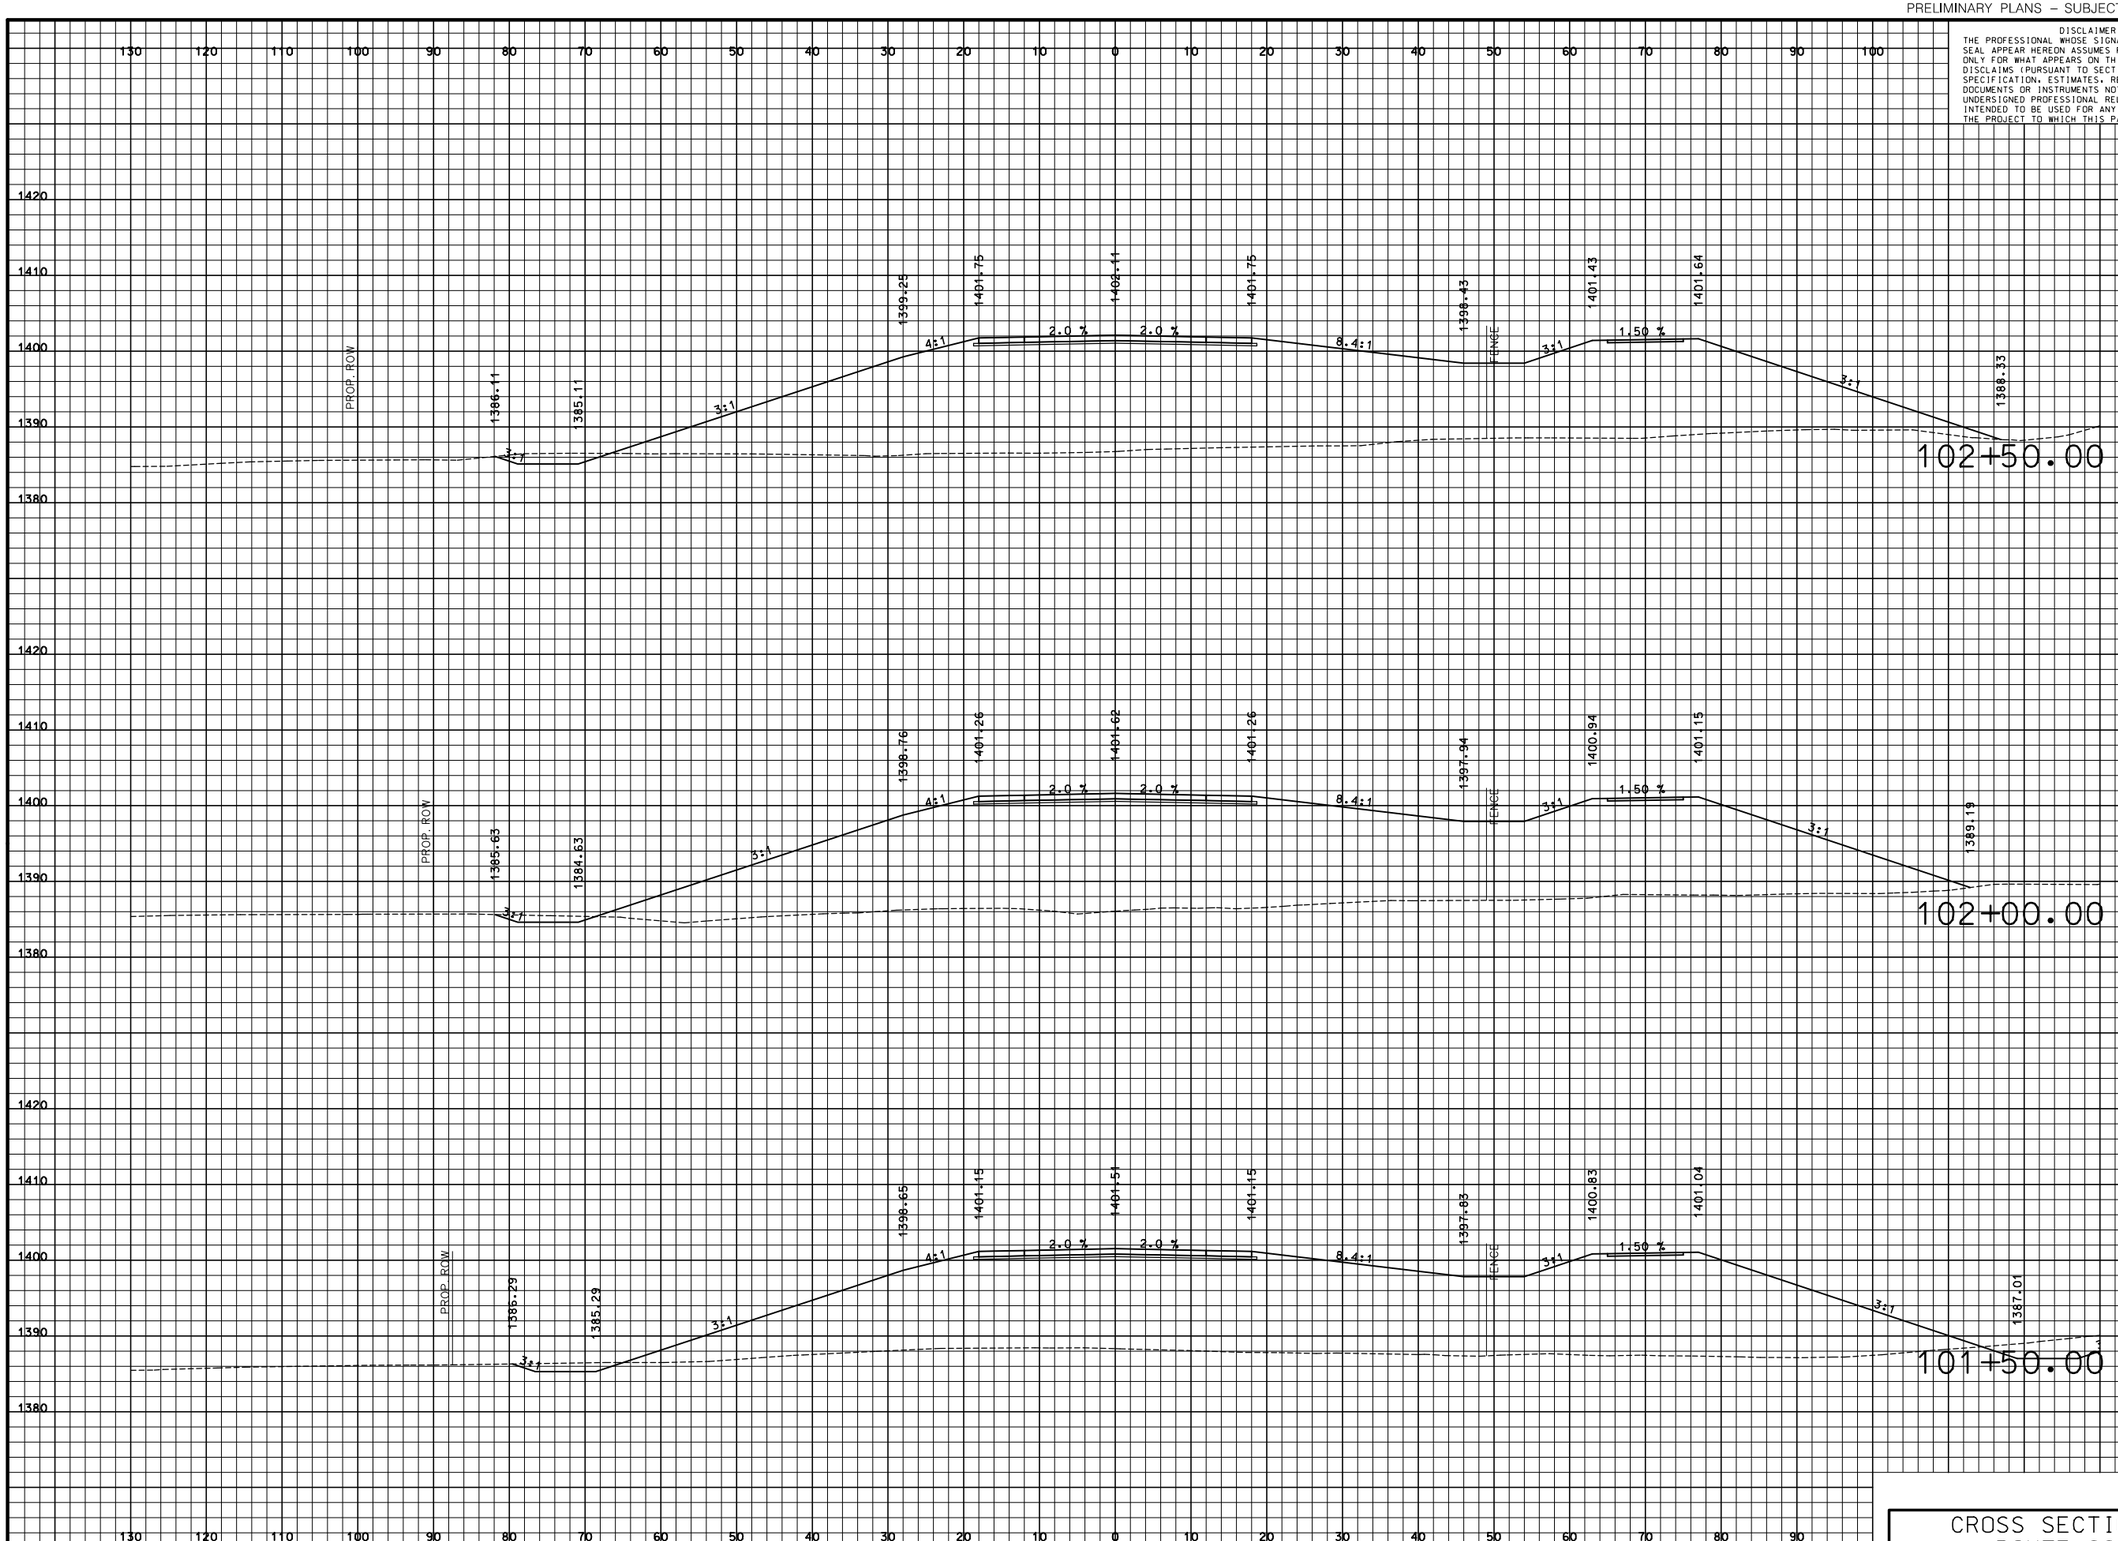

DISCLAIMER
THE PROFESSIONAL WHOSE SIGNATURE AND PERSONAL SEAL APPEAR HEREON ASSUMES RESPONSIBILITY ONLY FOR WHAT APPEARS ON THIS PAGE, AND DISCLAIMS (PURSUANT TO SECTION 327.411 RSMO) SPECIFICATION, ESTIMATES, REPORTS, OR OTHER DOCUMENTS OR INSTRUMENTS NOT SEALED BY THE UNDERSIGNED PROFESSIONAL RELATING TO OR INTENDED TO BE USED FOR ANY PART OR PARTS OF THE PROJECT TO WHICH THIS PAGE REFERS.

"THIS MEDIA SHOULD NOT BE CONSIDERED A CERTIFIED DOCUMENT."

DATE PREPARED
3/9/2018

ROUTE	STATE
I-44	MO
DISTRICT	SHEET NO.
SW	127

COUNTY
WEBSTER

JOB NO.
J8I0445

CONTRACT ID.

PROJECT NO.

BRIDGE NO.

IF A SEAL IS PRESENT ON THIS SHEET IT HAS BEEN ELECTRONICALLY SEALED AND DATED.

DESCRIPTION	DATE

MISSOURI HIGHWAYS AND TRANSPORTATION COMMISSION

105 WEST CAPITOL
JEFFERSON CITY, MO 65102
1-888-ASK-MODOT (1-888-275-6636)

©Copyright CMT, Inc.

CMT
CRAWFORD, MURPHY & TILLY, INC.
ONE MEMORIAL DRIVE, SUITE 500
ST. LOUIS, MO 63102 (314) 436-5500
ENGINEERING CORPORATION - 000631

CROSS SECTIONS
ROUTE CC

L:\MarshfieldMO\17322-03\Draw\Sheets\XS_102-158_J8I0445_i10_Route_CC.dgn 4:34:41 PM 3/9/2018

PRELIMINARY PLANS – SUBJECT TO CHANGE

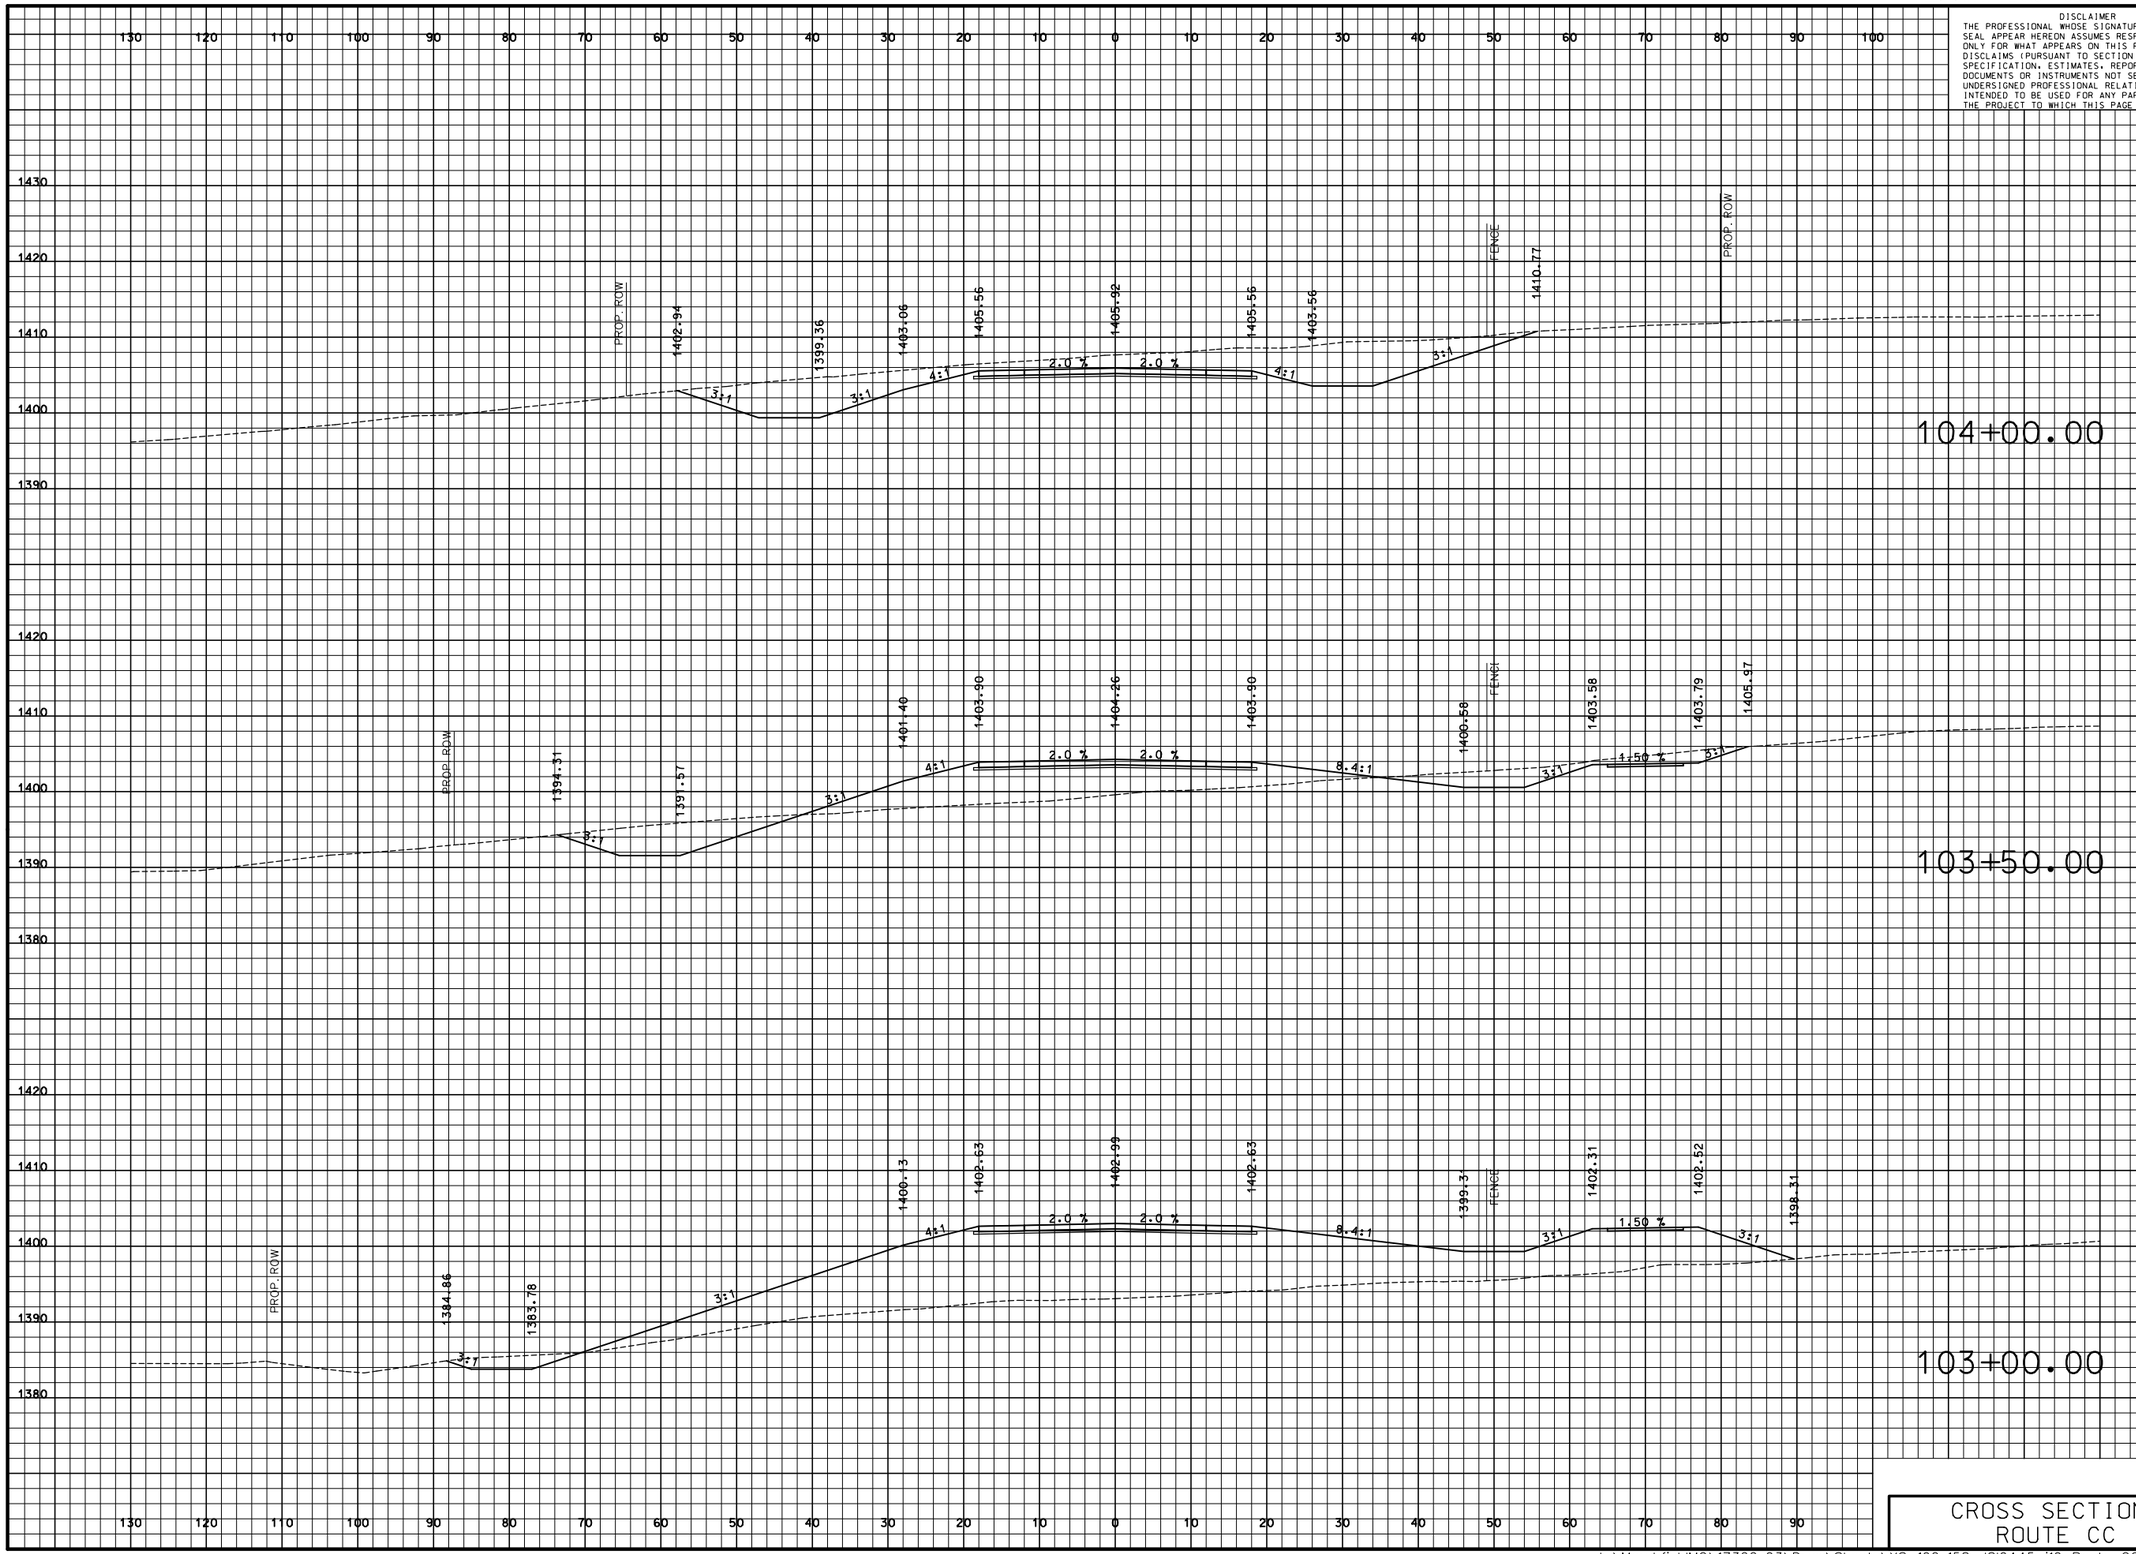

DISCLAIMER
THE PROFESSIONAL WHOSE SIGNATURE AND PERSONAL SEAL APPEAR HEREON ASSUMES RESPONSIBILITY ONLY FOR WHAT APPEARS ON THIS PAGE, AND DISCLAIMS (PURSUANT TO SECTION 327.411 RSMO) SPECIFICATION, ESTIMATES, REPORTS, OR OTHER DOCUMENTS OR INSTRUMENTS NOT SEALED BY THE UNDERSIGNED PROFESSIONAL RELATING TO OR INTENDED TO BE USED FOR ANY PART OR PARTS OF THE PROJECT TO WHICH THIS PAGE REFERS.

"THIS MEDIA SHOULD NOT BE CONSIDERED A CERTIFIED DOCUMENT."

DATE PREPARED	3/9/2018
ROUTE	I-44
STATE	MO
DISTRICT	SW
SHEET NO.	128
COUNTY	WEBSTER
JOB NO.	J8I0445
CONTRACT ID.	
PROJECT NO.	
BRIDGE NO.	

IF A SEAL IS PRESENT ON THIS SHEET IT HAS BEEN ELECTRONICALLY SEALED AND DATED.

DESCRIPTION	DATE

MISSOURI HIGHWAYS AND TRANSPORTATION COMMISSION

105 WEST CAPITOL
JEFFERSON CITY, MO 65102
1-888-ASK-MODOT (1-888-275-6636)

CMT
CRAWFORD, MURPHY & TILLY, INC.
ONE MEMORIAL DRIVE, SUITE 500
ST. LOUIS, MO 63102 (314) 436-5500
ENGINEERING CORPORATION - 000631

©Copyright CMT, Inc.

CROSS SECTIONS
ROUTE CC

L:\MarshfieldMO\17322-03\Draw\Sheets\XS_102-158_J8I0445_i10_Route_CC.dgn 4:34:42 PM 3/9/2018

PRELIMINARY PLANS – SUBJECT TO CHANGE

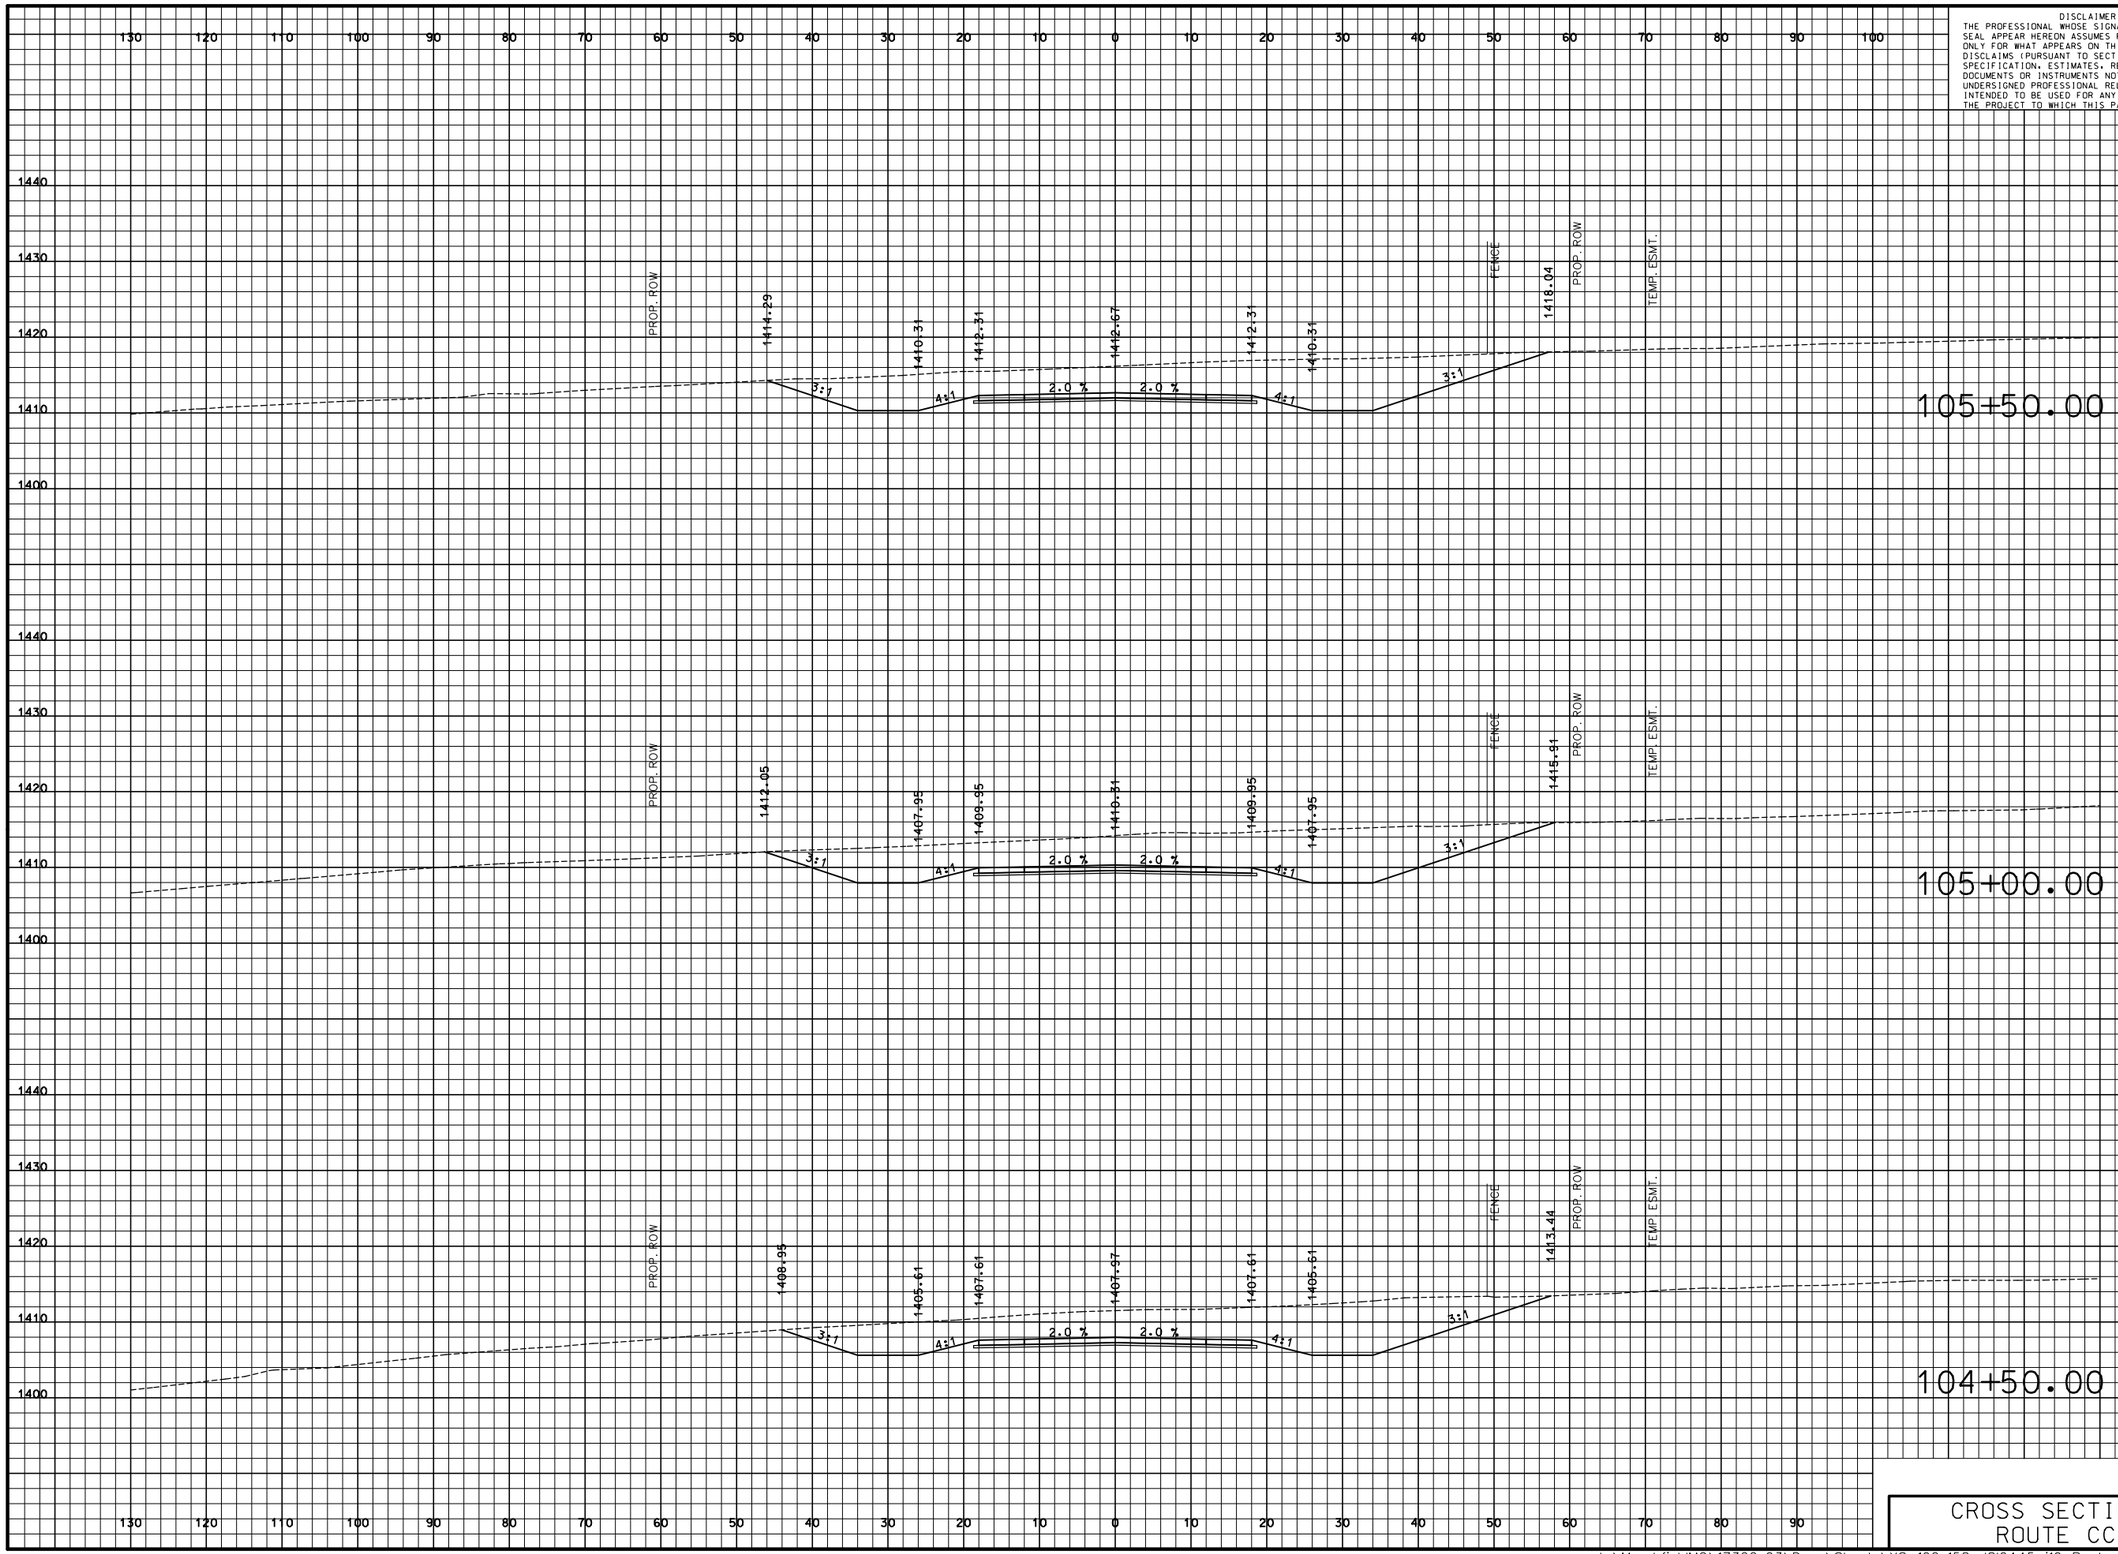

DISCLAIMER
THE PROFESSIONAL WHOSE SIGNATURE AND PERSONAL SEAL APPEAR HEREON ASSUMES RESPONSIBILITY ONLY FOR WHAT APPEARS ON THIS PAGE, AND DISCLAIMS (PURSUANT TO SECTION 327.411 RSMO) SPECIFICATION, ESTIMATES, REPORTS, OR OTHER DOCUMENTS OR INSTRUMENTS NOT SEALED BY THE UNDERSIGNED PROFESSIONAL RELATING TO OR INTENDED TO BE USED FOR ANY PART OR PARTS OF THE PROJECT TO WHICH THIS PAGE REFERS.

"THIS MEDIA SHOULD NOT BE CONSIDERED A CERTIFIED DOCUMENT."

DATE PREPARED
3/9/2018

ROUTE	STATE
I-44	MO
DISTRICT	SHEET NO.
SW	129

COUNTY
WEBSTER

JOB NO.
J8I0445

CONTRACT ID.

PROJECT NO.

BRIDGE NO.

DESCRIPTION	DATE

IF A SEAL IS PRESENT ON THIS SHEET IT HAS BEEN ELECTRONICALLY SEALED AND DATED.

MISSOURI HIGHWAYS AND TRANSPORTATION COMMISSION

105 WEST CAPITOL
JEFFERSON CITY, MO 65102
1-888-ASK-MODOT (1-888-275-6636)

CMT
©Copyright CMT, Inc.
CRAWFORD, MURPHY & TILLY, INC.
ONE MEMORIAL DRIVE, SUITE 500
ST. LOUIS, MO 63102 (314) 436-5500
ENGINEERING CORPORATION - 000631

CROSS SECTIONS
ROUTE CC

PRELIMINARY PLANS – SUBJECT TO CHANGE

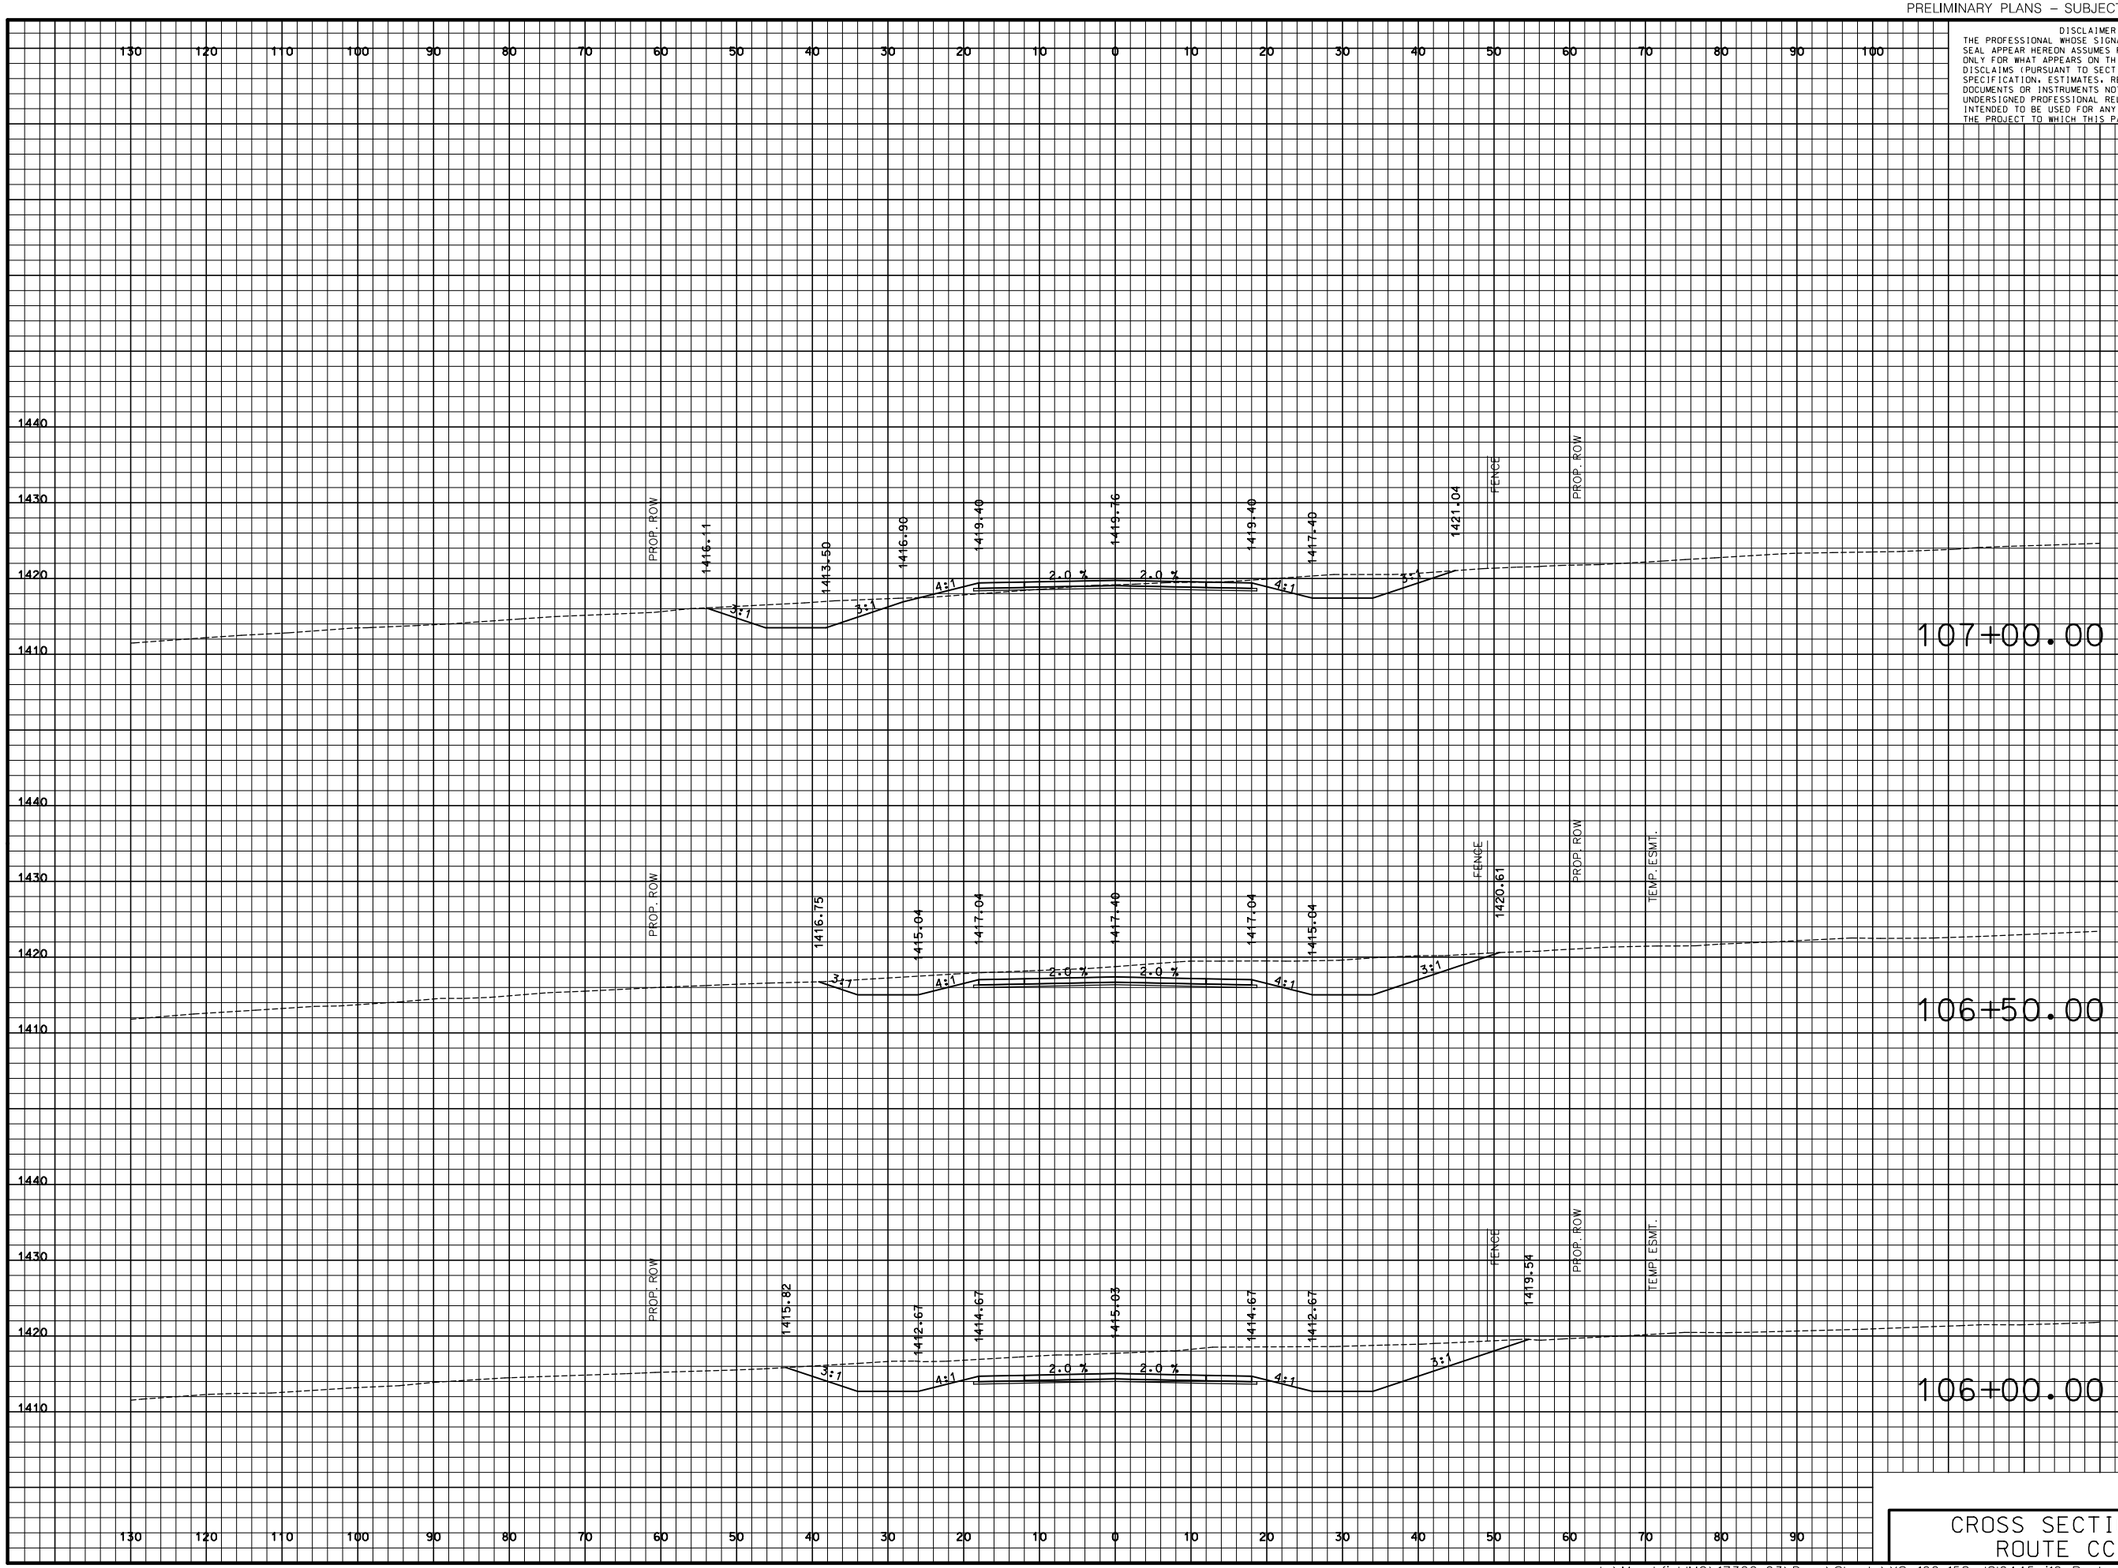

DISCLAIMER
THE PROFESSIONAL WHOSE SIGNATURE AND PERSONAL SEAL APPEAR HEREON ASSUMES RESPONSIBILITY ONLY FOR WHAT APPEARS ON THIS PAGE, AND DISCLAIMS (PURSUANT TO SECTION 327.411 RSMO) SPECIFICATION, ESTIMATES, REPORTS, OR OTHER DOCUMENTS OR INSTRUMENTS NOT SEALED BY THE UNDERSIGNED PROFESSIONAL RELATING TO OR INTENDED TO BE USED FOR ANY PART OR PARTS OF THE PROJECT TO WHICH THIS PAGE REFERS.

"THIS MEDIA SHOULD NOT BE CONSIDERED A CERTIFIED DOCUMENT."

DATE PREPARED
3/9/2018

ROUTE	STATE
I-44	MO
DISTRICT	SHEET NO.
SW	130

COUNTY
WEBSTER

JOB NO.
J8I0445

CONTRACT ID.

PROJECT NO.

BRIDGE NO.

DATE	DESCRIPTION

IF A SEAL IS PRESENT ON THIS SHEET IT HAS BEEN ELECTRONICALLY SEALED AND DATED.

MISSOURI HIGHWAYS AND TRANSPORTATION COMMISSION

MoDOT

105 WEST CAPITOL
JEFFERSON CITY, MO 65102
1-888-ASK-MODOT (1-888-275-6636)

CMT
© Copyright CMT, Inc.
CRAWFORD, MURPHY & TILLY, INC.
ONE MEMORIAL DRIVE, SUITE 500
ST. LOUIS, MO 63102 (314) 436-5500
ENGINEERING CORPORATION - 000631

CROSS SECTIONS
ROUTE CC

L:\MarshfieldMO\17322-03\Draw\Sheets\XS_102-158_J8I0445_i10_Route_CC.dgn 4:34:43 PM 3/9/2018

PRELIMINARY PLANS – SUBJECT TO CHANGE

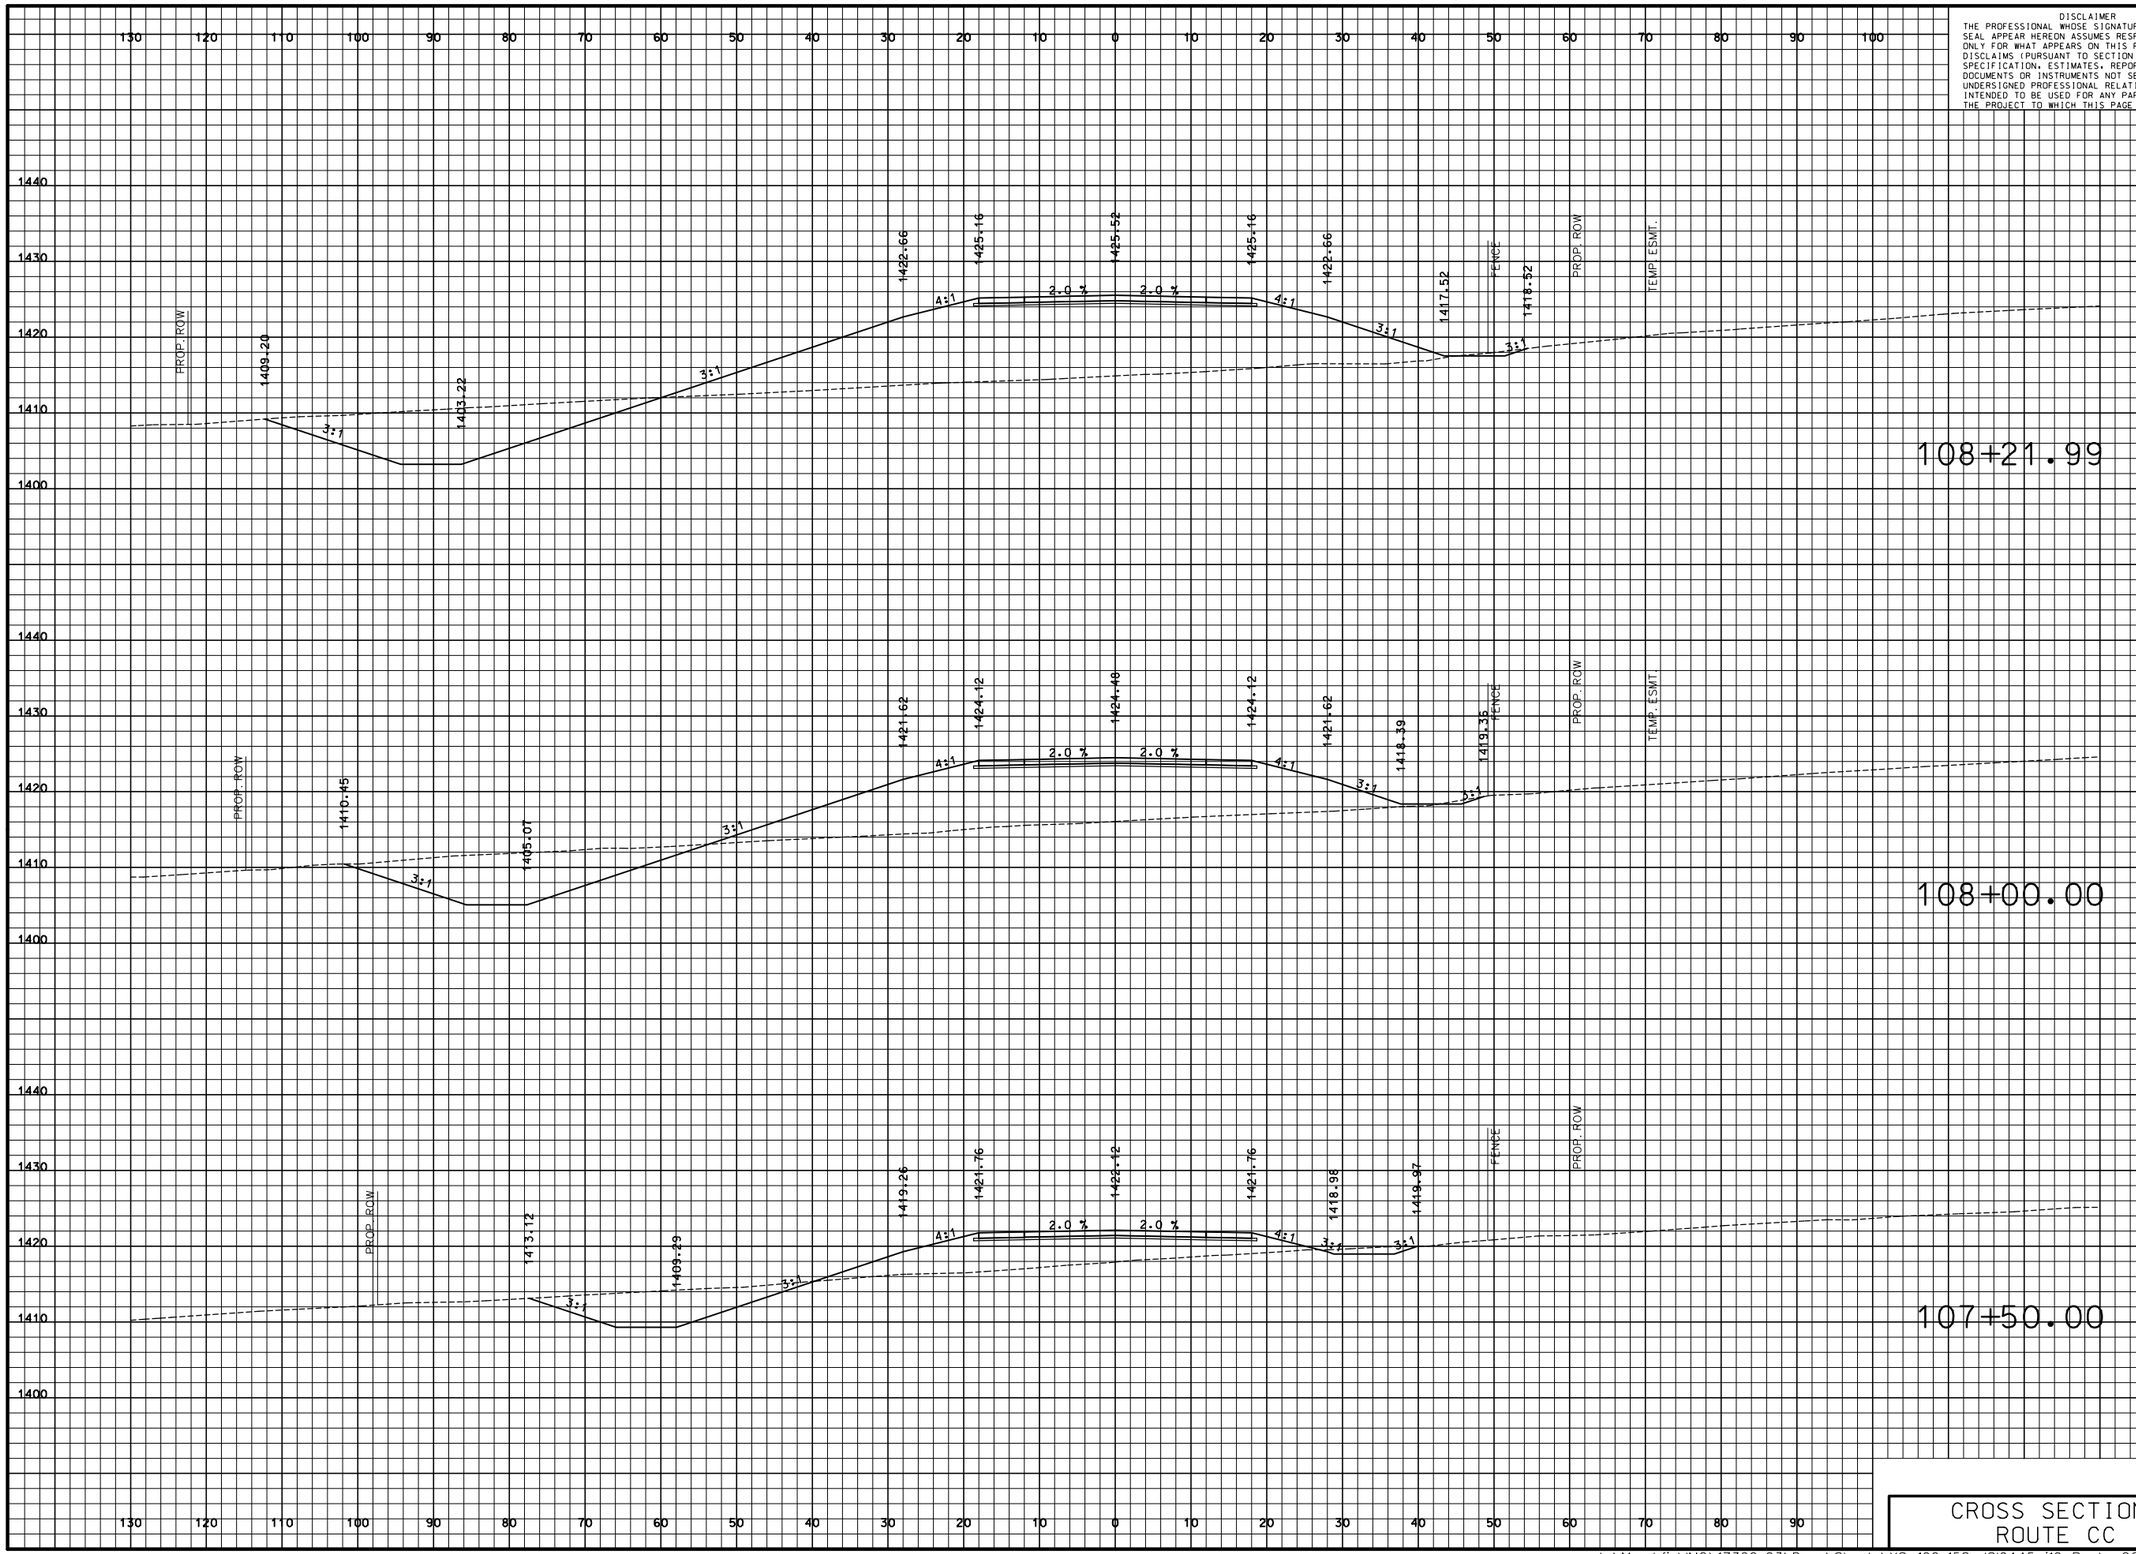

DISCLAIMER
THE PROFESSIONAL WHOSE SIGNATURE AND PERSONAL SEAL APPEAR HEREON ASSUMES RESPONSIBILITY ONLY FOR WHAT APPEARS ON THIS PAGE, AND DISCLAIMS (PURSUANT TO SECTION 327.411 RSMO) SPECIFICATION, ESTIMATES, REPORTS, OR OTHER DOCUMENTS OR INSTRUMENTS NOT SEALED BY THE UNDERSIGNED PROFESSIONAL RELATING TO OR INTENDED TO BE USED FOR ANY PART OR PARTS OF THE PROJECT TO WHICH THIS PAGE REFERS.

"THIS MEDIA SHOULD NOT BE CONSIDERED A CERTIFIED DOCUMENT."

DATE PREPARED
3/9/2018

ROUTE	STATE
I-44	MO
DISTRICT	SHEET NO.
SW	131

COUNTY
WEBSTER

JOB NO.
J8I0445

CONTRACT ID.

PROJECT NO.

BRIDGE NO.

IF A SEAL IS PRESENT ON THIS SHEET IT HAS BEEN ELECTRONICALLY SEALED AND DATED.

DATE	DESCRIPTION

MISSOURI HIGHWAYS AND TRANSPORTATION COMMISSION

105 WEST CAPITOL
JEFFERSON CITY, MO 65102
1-888-ASK-MODOT (1-888-275-6636)

CMT
©Copyright CMT, Inc.
CRAWFORD, MURPHY & TILLY, INC.
ONE MEMORIAL DRIVE, SUITE 500
ST. LOUIS, MO 63102 (314) 436-5500
ENGINEERING CORPORATION - 000631

CROSS SECTIONS
ROUTE CC

L:\MarshfieldMO\17322-03\Draw\Sheets\XS_102-158_J8I0445_i10_Route_CC.dgn 4:34:43 PM 3/9/2018

PRELIMINARY PLANS – SUBJECT TO CHANGE

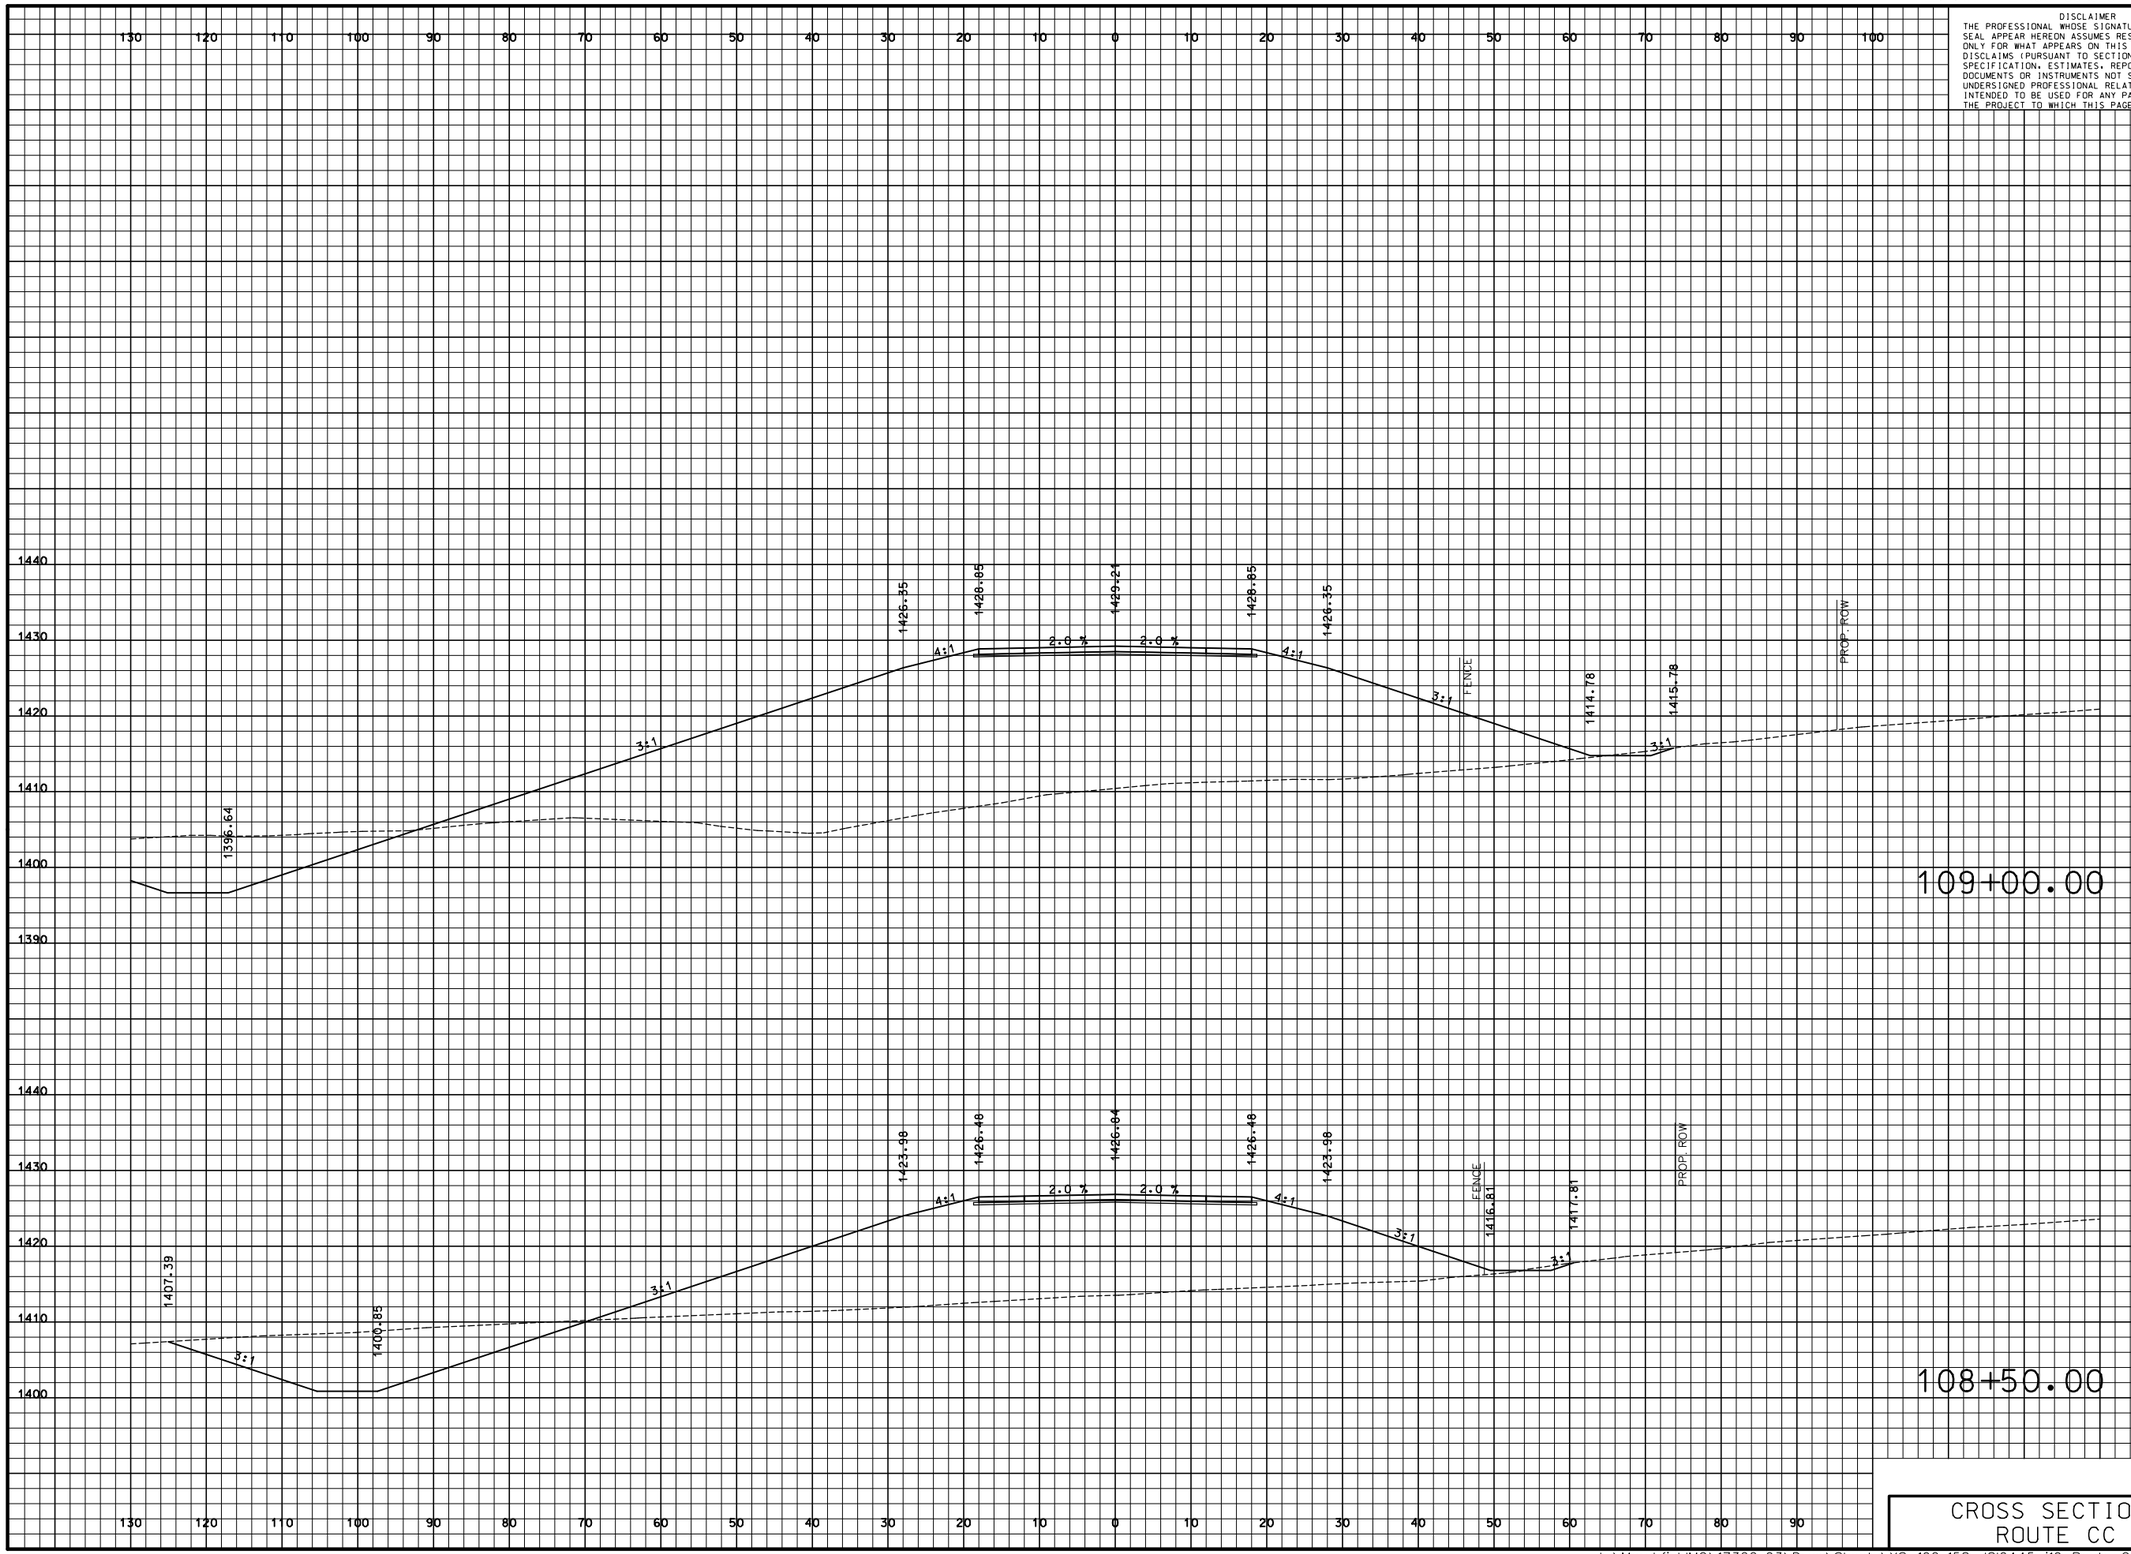

DISCLAIMER
THE PROFESSIONAL WHOSE SIGNATURE AND PERSONAL SEAL APPEAR HEREON ASSUMES RESPONSIBILITY ONLY FOR WHAT APPEARS ON THIS PAGE, AND DISCLAIMS (PURSUANT TO SECTION 327.411 RSMO) SPECIFICATION, ESTIMATES, REPORTS, OR OTHER DOCUMENTS OR INSTRUMENTS NOT SEALED BY THE UNDERSIGNED PROFESSIONAL RELATING TO OR INTENDED TO BE USED FOR ANY PART OR PARTS OF THE PROJECT TO WHICH THIS PAGE REFERS.

"THIS MEDIA SHOULD NOT BE CONSIDERED A CERTIFIED DOCUMENT."

DATE PREPARED
3/9/2018

ROUTE	STATE
I-44	MO
DISTRICT	SHEET NO.
SW	132

COUNTY
WEBSTER

JOB NO.
J8I0445

CONTRACT ID.

PROJECT NO.

BRIDGE NO.

DESCRIPTION	DATE

IF A SEAL IS PRESENT ON THIS SHEET IT HAS BEEN ELECTRONICALLY SEALED AND DATED.

MISSOURI HIGHWAYS AND TRANSPORTATION COMMISSION

105 WEST CAPITOL
JEFFERSON CITY, MO 65102
1-888-ASK-MODOT (1-888-275-6636)

CMT
©Copyright CMT, Inc.
CRAWFORD, MURPHY & TILLY, INC.
ONE MEMORIAL DRIVE, SUITE 500
ST. LOUIS, MO 63102 (314) 436-5500
ENGINEERING CORPORATION - 000631

CROSS SECTIONS
ROUTE CC

PRELIMINARY PLANS – SUBJECT TO CHANGE

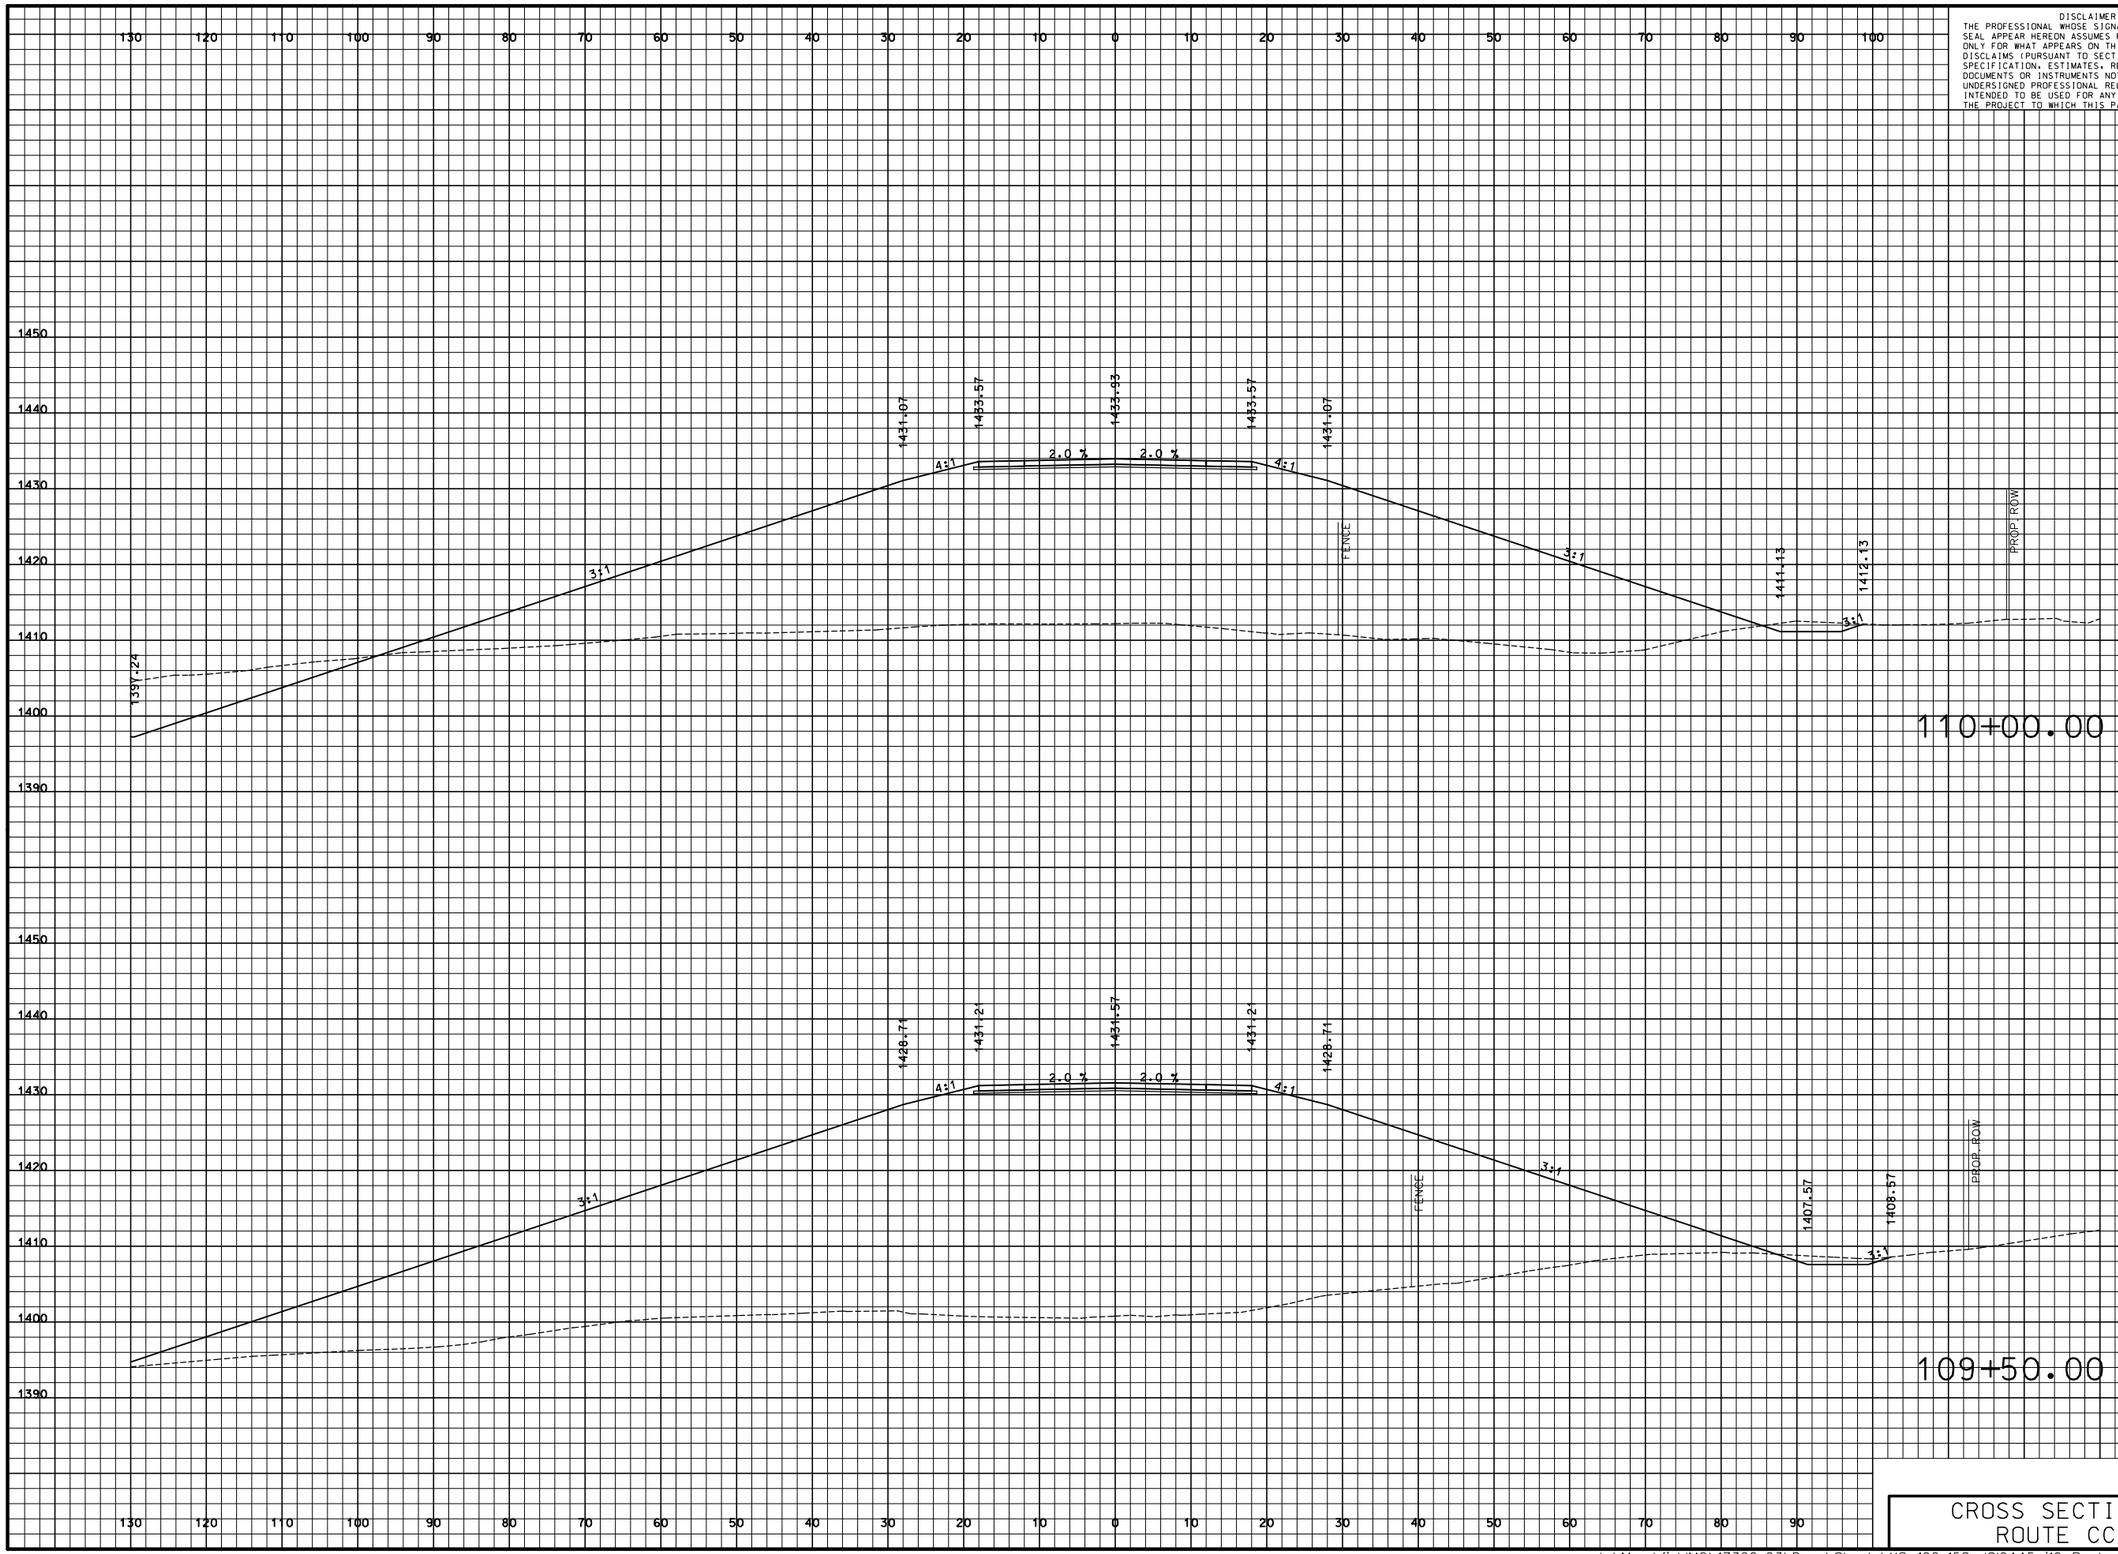

DISCLAIMER
THE PROFESSIONAL WHOSE SIGNATURE AND PERSONAL SEAL APPEAR HEREON ASSUMES RESPONSIBILITY ONLY FOR WHAT APPEARS ON THIS PAGE, AND DISCLAIMS (PURSUANT TO SECTION 327.411 RSMO) SPECIFICATION, ESTIMATES, REPORTS, OR OTHER DOCUMENTS OR INSTRUMENTS NOT SEALED BY THE UNDERSIGNED PROFESSIONAL RELATING TO OR INTENDED TO BE USED FOR ANY PART OR PARTS OF THE PROJECT TO WHICH THIS PAGE REFERS.

"THIS MEDIA SHOULD NOT BE CONSIDERED A CERTIFIED DOCUMENT."

DATE PREPARED
3/9/2018

ROUTE	STATE
I-44	MO

DISTRICT	SHEET NO.
SW	133

COUNTY
WEBSTER

JOB NO.
J8I0445

CONTRACT ID.

PROJECT NO.

BRIDGE NO.

DATE	DESCRIPTION

IF A SEAL IS PRESENT ON THIS SHEET IT HAS BEEN ELECTRONICALLY SEALED AND DATED.

MISSOURI HIGHWAYS AND TRANSPORTATION COMMISSION

105 WEST CAPITOL
JEFFERSON CITY, MO 65102
1-888-ASK-MODOT (1-888-275-6636)

CMT
CRAWFORD, MURPHY & TILLY, INC.
ONE MEMORIAL DRIVE, SUITE 500
ST. LOUIS, MO 63102 (314) 436-5500
ENGINEERING CORPORATION - 000631

©Copyright CMT, Inc.

CROSS SECTIONS
ROUTE CC

L:\MarshfieldMO\17322-03\Draw\Sheets\XS_102-158_J8I0445_i10_Route_CC.dgn 4:34:45 PM 3/9/2018

PRELIMINARY PLANS – SUBJECT TO CHANGE

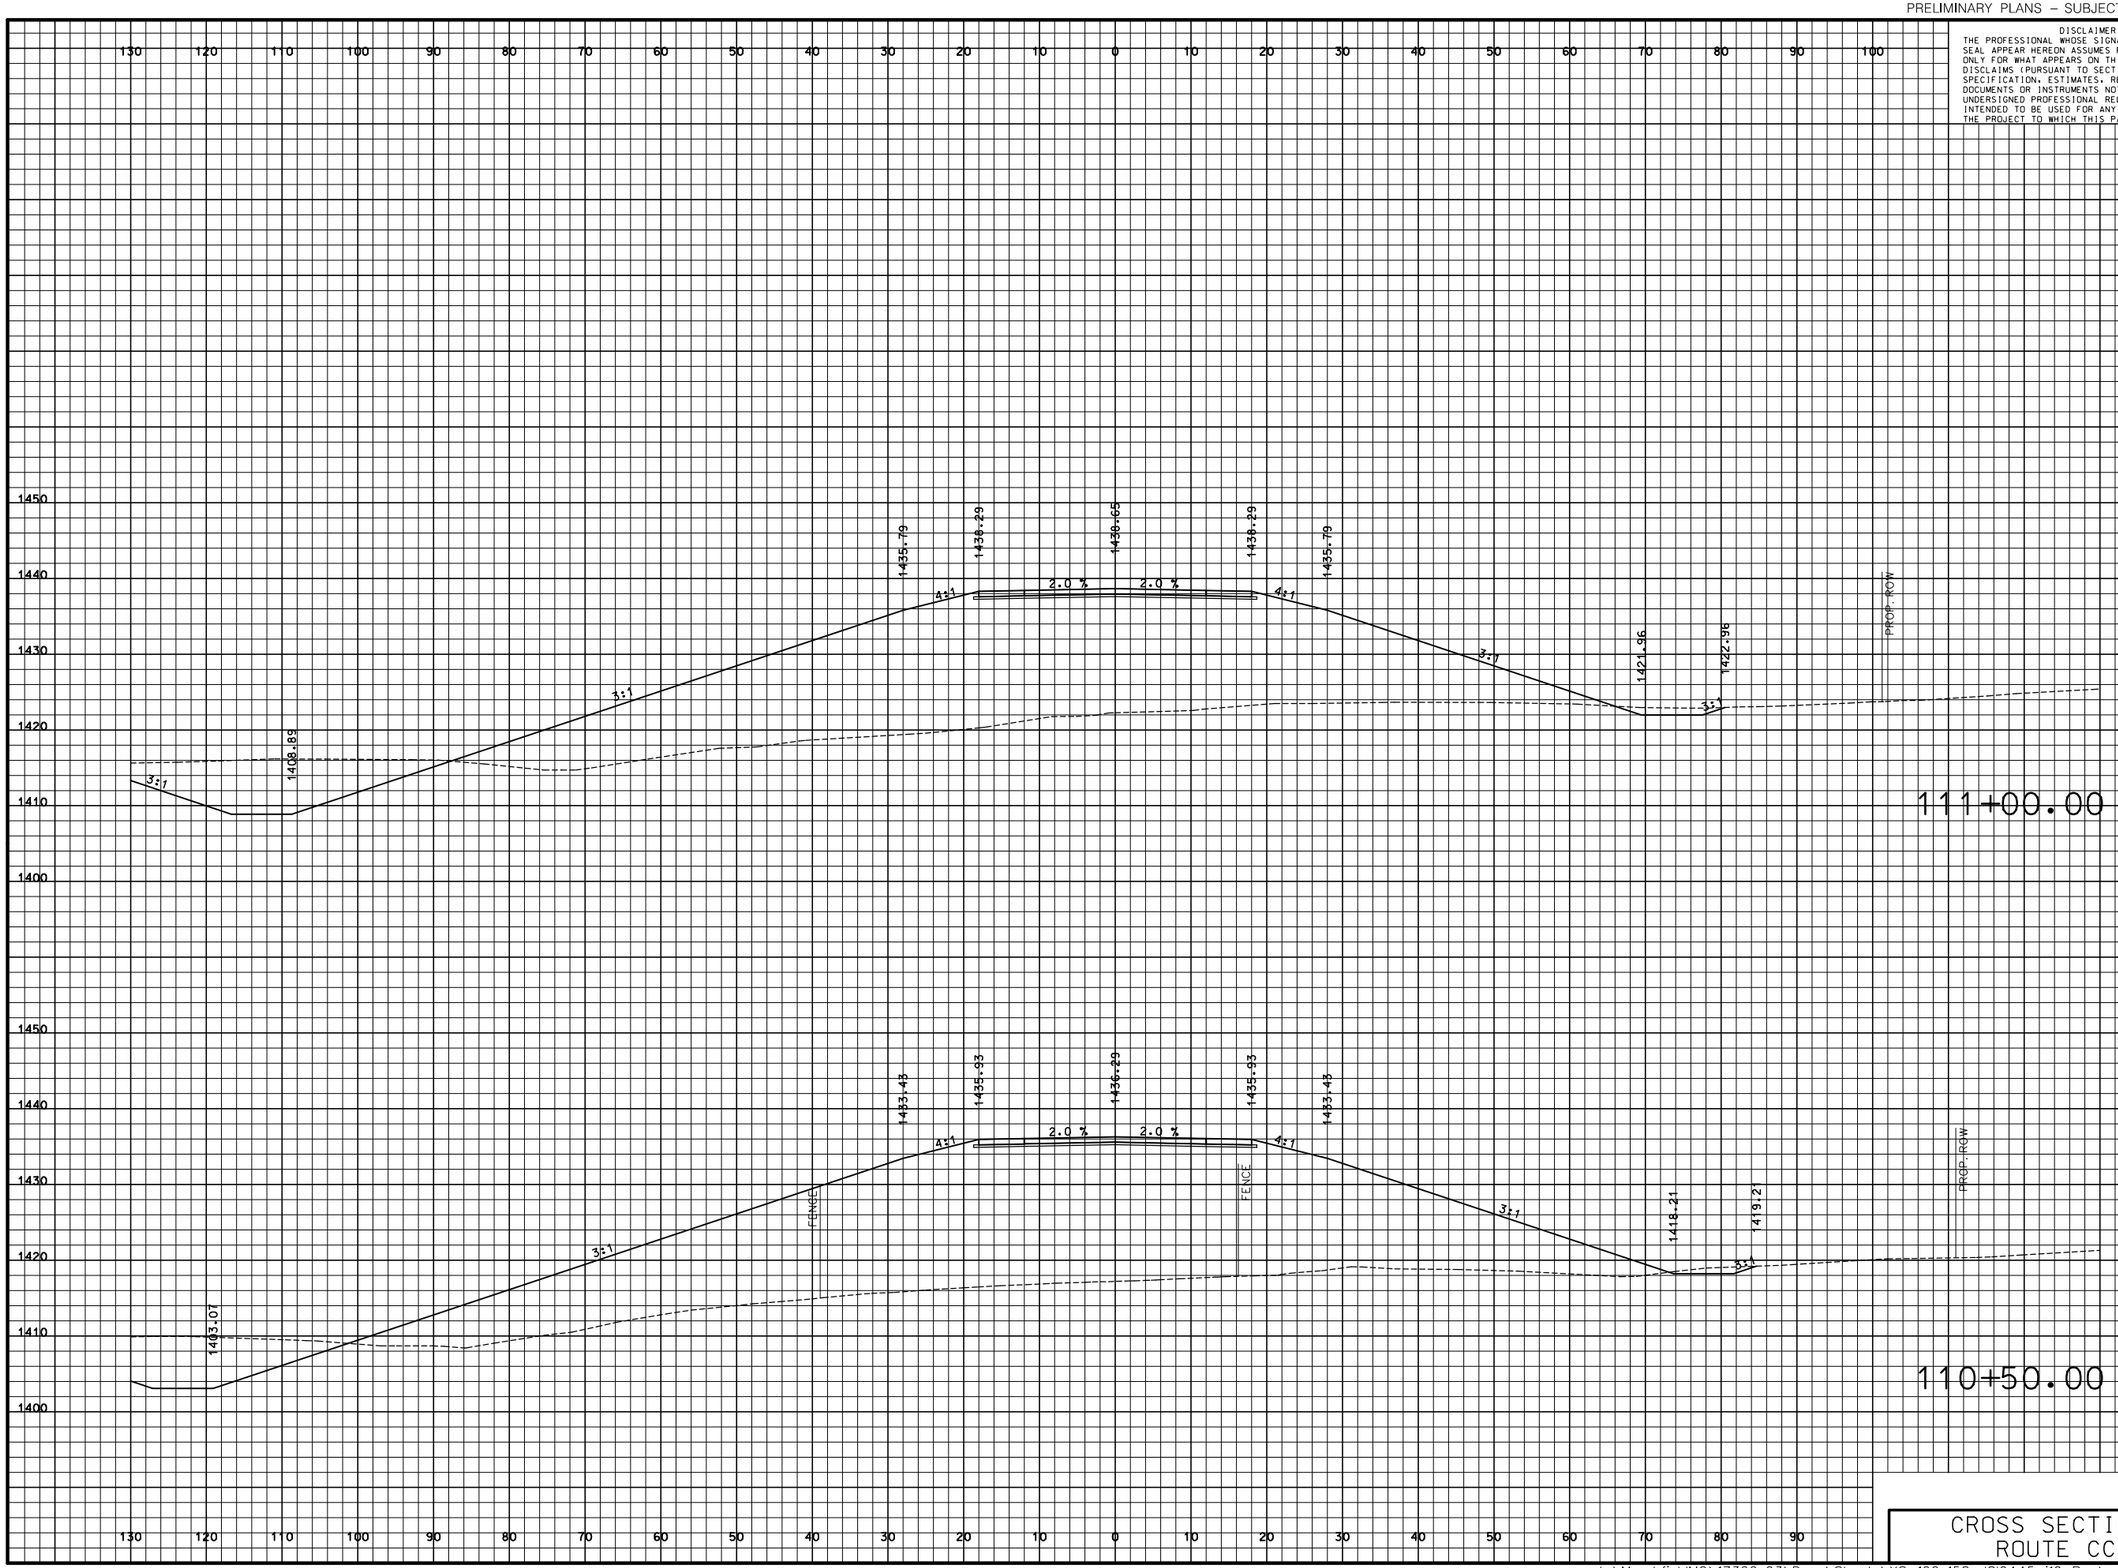

CROSS SECTIONS
ROUTE CC

DISCLAIMER
THE PROFESSIONAL WHOSE SIGNATURE AND PERSONAL SEAL APPEAR HEREON ASSUMES RESPONSIBILITY ONLY FOR WHAT APPEARS ON THIS PAGE, AND DISCLAIMS (PURSUANT TO SECTION 327.411 RSMO) SPECIFICATION, ESTIMATES, REPORTS, OR OTHER DOCUMENTS OR INSTRUMENTS NOT SEALED BY THE UNDERSIGNED PROFESSIONAL RELATING TO OR INTENDED TO BE USED FOR ANY PART OR PARTS OF THE PROJECT TO WHICH THIS PAGE REFERS.

"THIS MEDIA SHOULD NOT BE CONSIDERED A CERTIFIED DOCUMENT."

DATE PREPARED
3/9/2018

ROUTE	STATE
I-44	MO
DISTRICT	SHEET NO.
SW	134

COUNTY
WEBSTER

JOB NO.
J8I0445

CONTRACT ID.

PROJECT NO.

BRIDGE NO.

DESCRIPTION	DATE

IF A SEAL IS PRESENT ON THIS SHEET IT HAS BEEN ELECTRONICALLY SEALED AND DATED.

MISSOURI HIGHWAYS AND TRANSPORTATION COMMISSION

MoDOT

105 WEST CAPITOL
JEFFERSON CITY, MO 65102
1-888-ASK-MODOT (1-888-275-6636)

CMT

©Copyright CMT, Inc.

CRAWFORD, MURPHY & TILLY, INC.
ONE MEMORIAL DRIVE, SUITE 500
ST. LOUIS, MO 63102 (314) 436-5500
ENGINEERING CORPORATION - 000631

L:\MarshfieldMO\17322-03\Draw\Sheets\XS_102-158_J8I0445_i10_Route_CC.dgn 4:34:45 PM 3/9/2018

PRELIMINARY PLANS – SUBJECT TO CHANGE

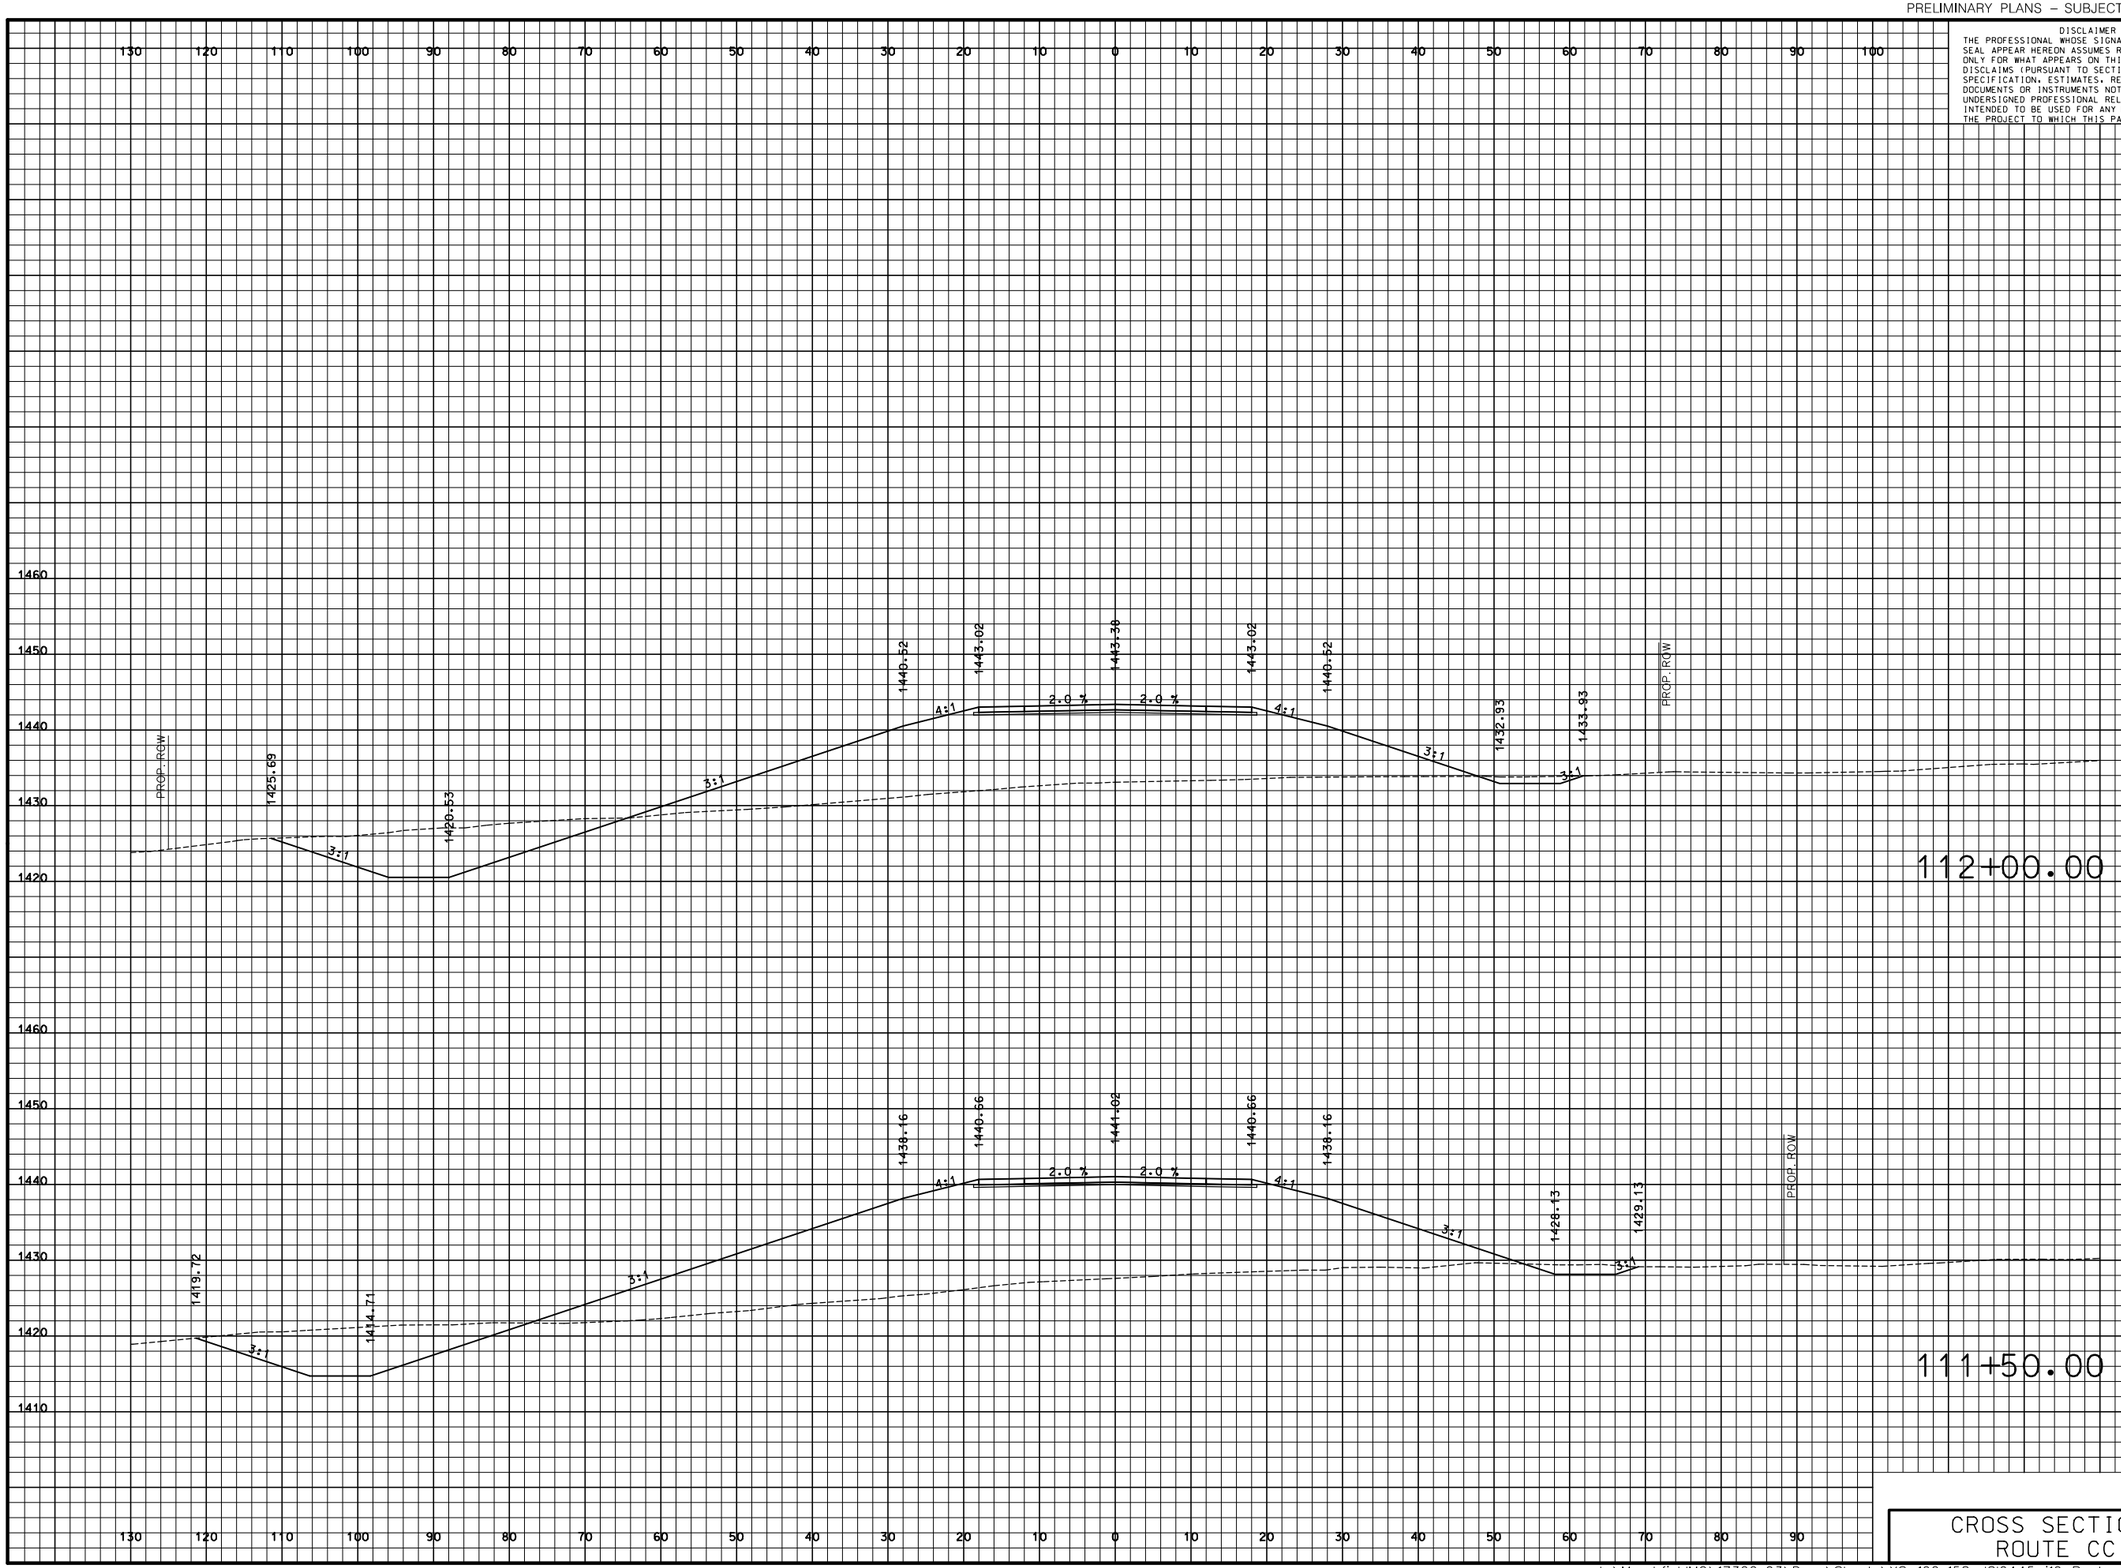

DISCLAIMER
THE PROFESSIONAL WHOSE SIGNATURE AND PERSONAL SEAL APPEAR HEREON ASSUMES RESPONSIBILITY ONLY FOR WHAT APPEARS ON THIS PAGE, AND DISCLAIMS (PURSUANT TO SECTION 327.411 RSMO) SPECIFICATION, ESTIMATES, REPORTS, OR OTHER DOCUMENTS OR INSTRUMENTS NOT SEALED BY THE UNDERSIGNED PROFESSIONAL RELATING TO OR INTENDED TO BE USED FOR ANY PART OR PARTS OF THE PROJECT TO WHICH THIS PAGE REFERS.

"THIS MEDIA SHOULD NOT BE CONSIDERED A CERTIFIED DOCUMENT."

DATE PREPARED
3/9/2018

ROUTE	STATE
I-44	MO

DISTRICT	SHEET NO.
SW	135

COUNTY
WEBSTER

JOB NO.
J8I0445

CONTRACT ID.

PROJECT NO.

BRIDGE NO.

DESCRIPTION	DATE

IF A SEAL IS PRESENT ON THIS SHEET IT HAS BEEN ELECTRONICALLY SEALED AND DATED.

MISSOURI HIGHWAYS AND TRANSPORTATION COMMISSION

105 WEST CAPITOL
JEFFERSON CITY, MO 65102
1-888-ASK-MODOT (1-888-275-6636)

CMT
©Copyright CMT, Inc.
CRAWFORD, MURPHY & TILLY, INC.
ONE MEMORIAL DRIVE, SUITE 500
ST. LOUIS, MO 63102 (314) 436-5500
ENGINEERING CORPORATION - 000631

CROSS SECTIONS
ROUTE CC

PRELIMINARY PLANS – SUBJECT TO CHANGE

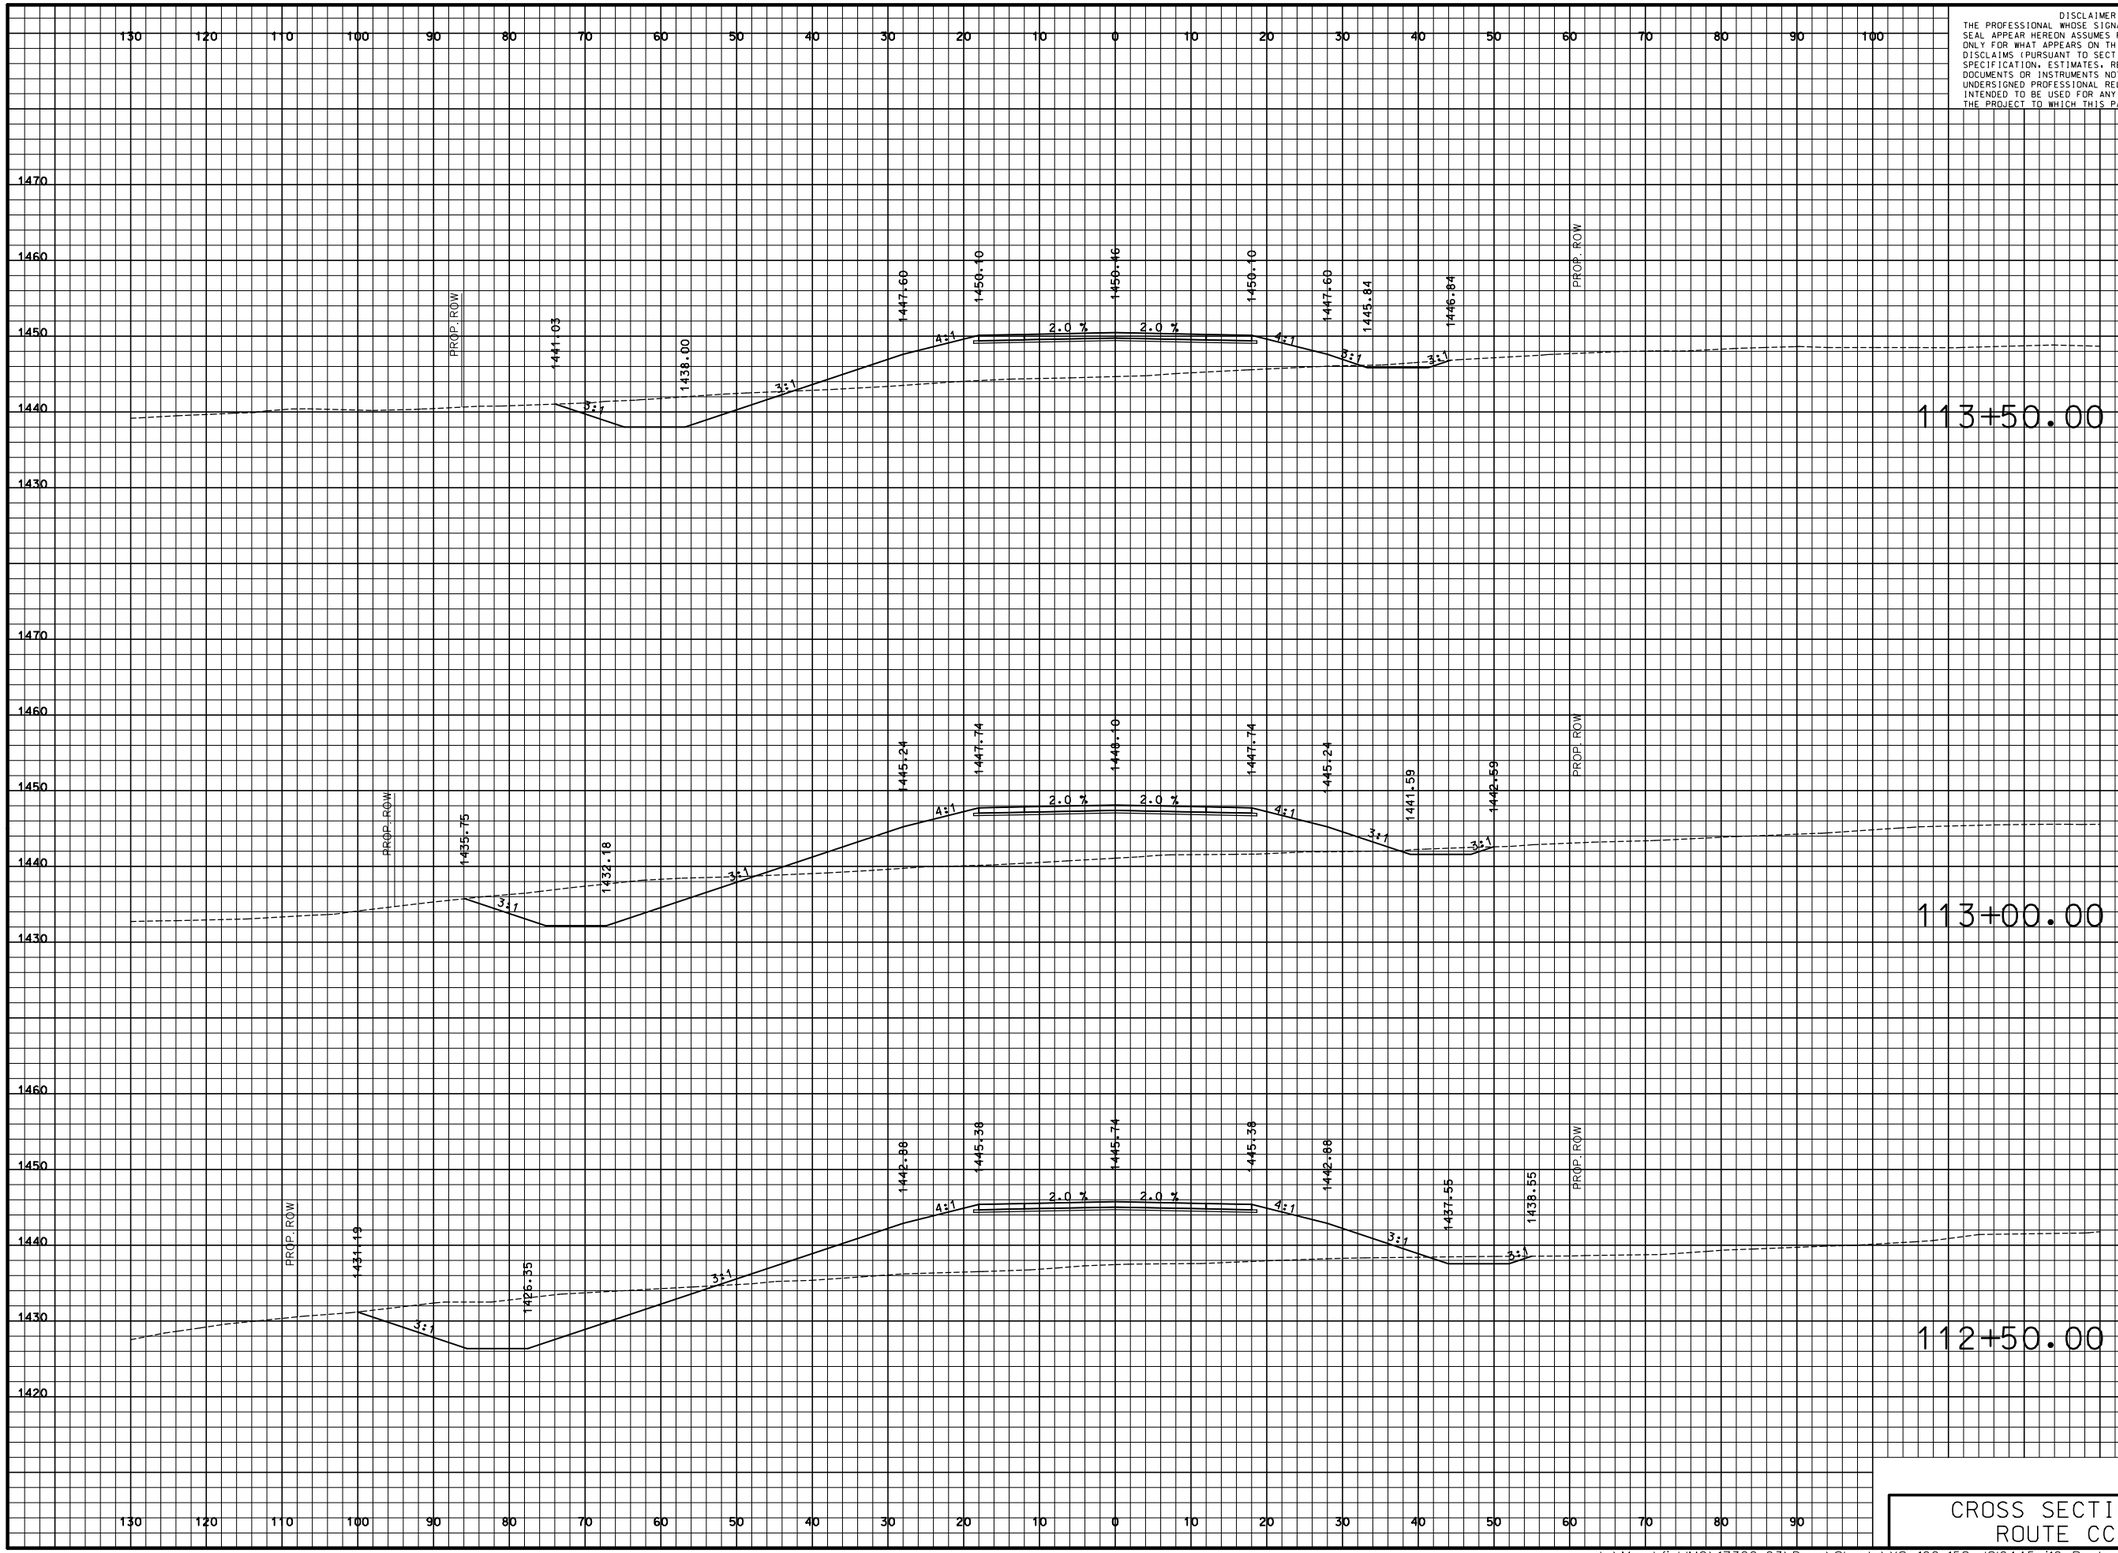

DISCLAIMER
THE PROFESSIONAL WHOSE SIGNATURE AND PERSONAL SEAL APPEAR HEREON ASSUMES RESPONSIBILITY ONLY FOR WHAT APPEARS ON THIS PAGE, AND DISCLAIMS (PURSUANT TO SECTION 327.411 RSMO) SPECIFICATION, ESTIMATES, REPORTS, OR OTHER DOCUMENTS OR INSTRUMENTS NOT SEALED BY THE UNDERSIGNED PROFESSIONAL RELATING TO OR INTENDED TO BE USED FOR ANY PART OR PARTS OF THE PROJECT TO WHICH THIS PAGE REFERS.

"THIS MEDIA SHOULD NOT BE CONSIDERED A CERTIFIED DOCUMENT."

DATE PREPARED
3/9/2018

ROUTE	STATE
I-44	MO
DISTRICT	SHEET NO.
SW	136

COUNTY
WEBSTER

JOB NO.
J8I0445

CONTRACT ID.

PROJECT NO.

BRIDGE NO.

DESCRIPTION	DATE

IF A SEAL IS PRESENT ON THIS SHEET IT HAS BEEN ELECTRONICALLY SEALED AND DATED.

MISSOURI HIGHWAYS AND TRANSPORTATION COMMISSION

105 WEST CAPITOL
JEFFERSON CITY, MO 65102
1-888-ASK-MODOT (1-888-275-6636)

CMT
© Copyright CMT, Inc.
CRAWFORD, MURPHY & TILLY, INC.
ONE MEMORIAL DRIVE, SUITE 500
ST. LOUIS, MO 63102 (314) 436-5500
ENGINEERING CORPORATION - 000631

CROSS SECTIONS
ROUTE CC

PRELIMINARY PLANS – SUBJECT TO CHANGE

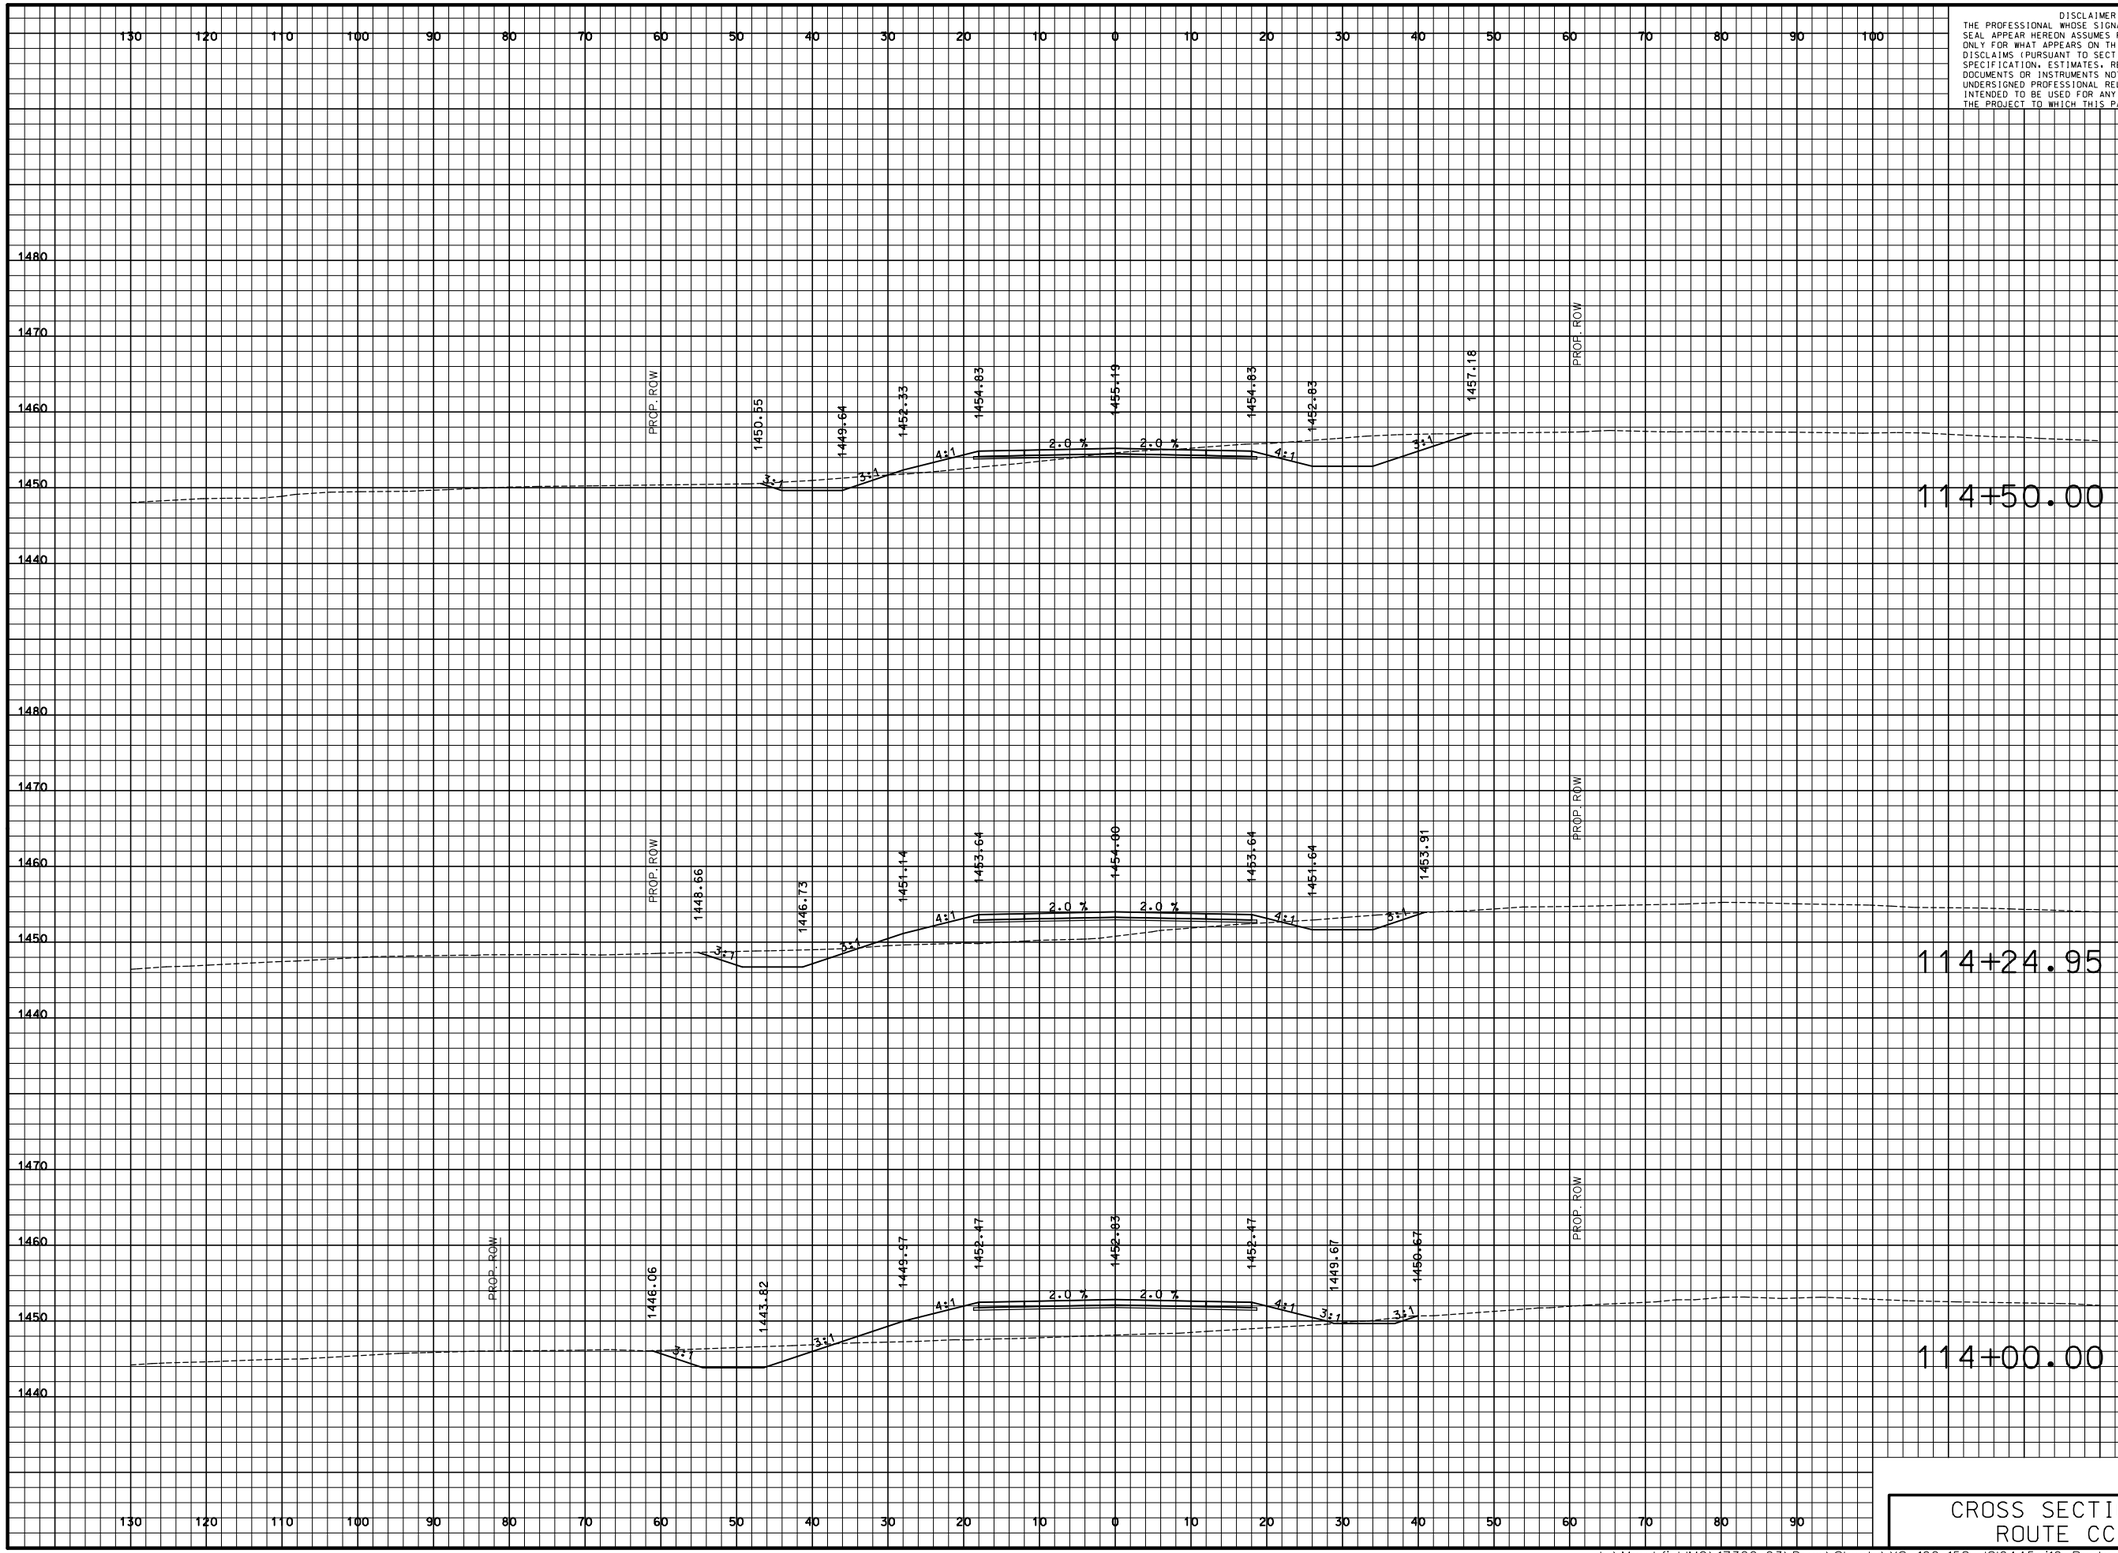

DISCLAIMER
THE PROFESSIONAL WHOSE SIGNATURE AND PERSONAL SEAL APPEAR HEREON ASSUMES RESPONSIBILITY ONLY FOR WHAT APPEARS ON THIS PAGE, AND DISCLAIMS (PURSUANT TO SECTION 327.411 RSMO) SPECIFICATION, ESTIMATES, REPORTS, OR OTHER DOCUMENTS OR INSTRUMENTS NOT SEALED BY THE UNDERSIGNED PROFESSIONAL RELATING TO OR INTENDED TO BE USED FOR ANY PART OR PARTS OF THE PROJECT TO WHICH THIS PAGE REFERS.

"THIS MEDIA SHOULD NOT BE CONSIDERED A CERTIFIED DOCUMENT."

DATE PREPARED
3/9/2018

ROUTE	STATE
I-44	MO
DISTRICT	SHEET NO.
SW	137

COUNTY
WEBSTER

JOB NO.
J8I0445

CONTRACT ID.

PROJECT NO.

BRIDGE NO.

IF A SEAL IS PRESENT ON THIS SHEET IT HAS BEEN ELECTRONICALLY SEALED AND DATED.

DESCRIPTION	DATE

MISSOURI HIGHWAYS AND TRANSPORTATION COMMISSION

MoDOT

105 WEST CAPITOL
JEFFERSON CITY, MO 65102
1-888-ASK-MODOT (1-888-275-6636)

CMT
© Copyright CMT, Inc.
CRAWFORD, MURPHY & TILLY, INC.
ONE MEMORIAL DRIVE, SUITE 500
ST. LOUIS, MO 63102 (314) 436-5500
ENGINEERING CORPORATION - 000631

CROSS SECTIONS
ROUTE CC

L:\MarshfieldMO\17322-03\Draw\Sheets\XS_102-158_J8I0445_i10_Route_CC.dgn 4:34:47 PM 3/9/2018

PRELIMINARY PLANS – SUBJECT TO CHANGE

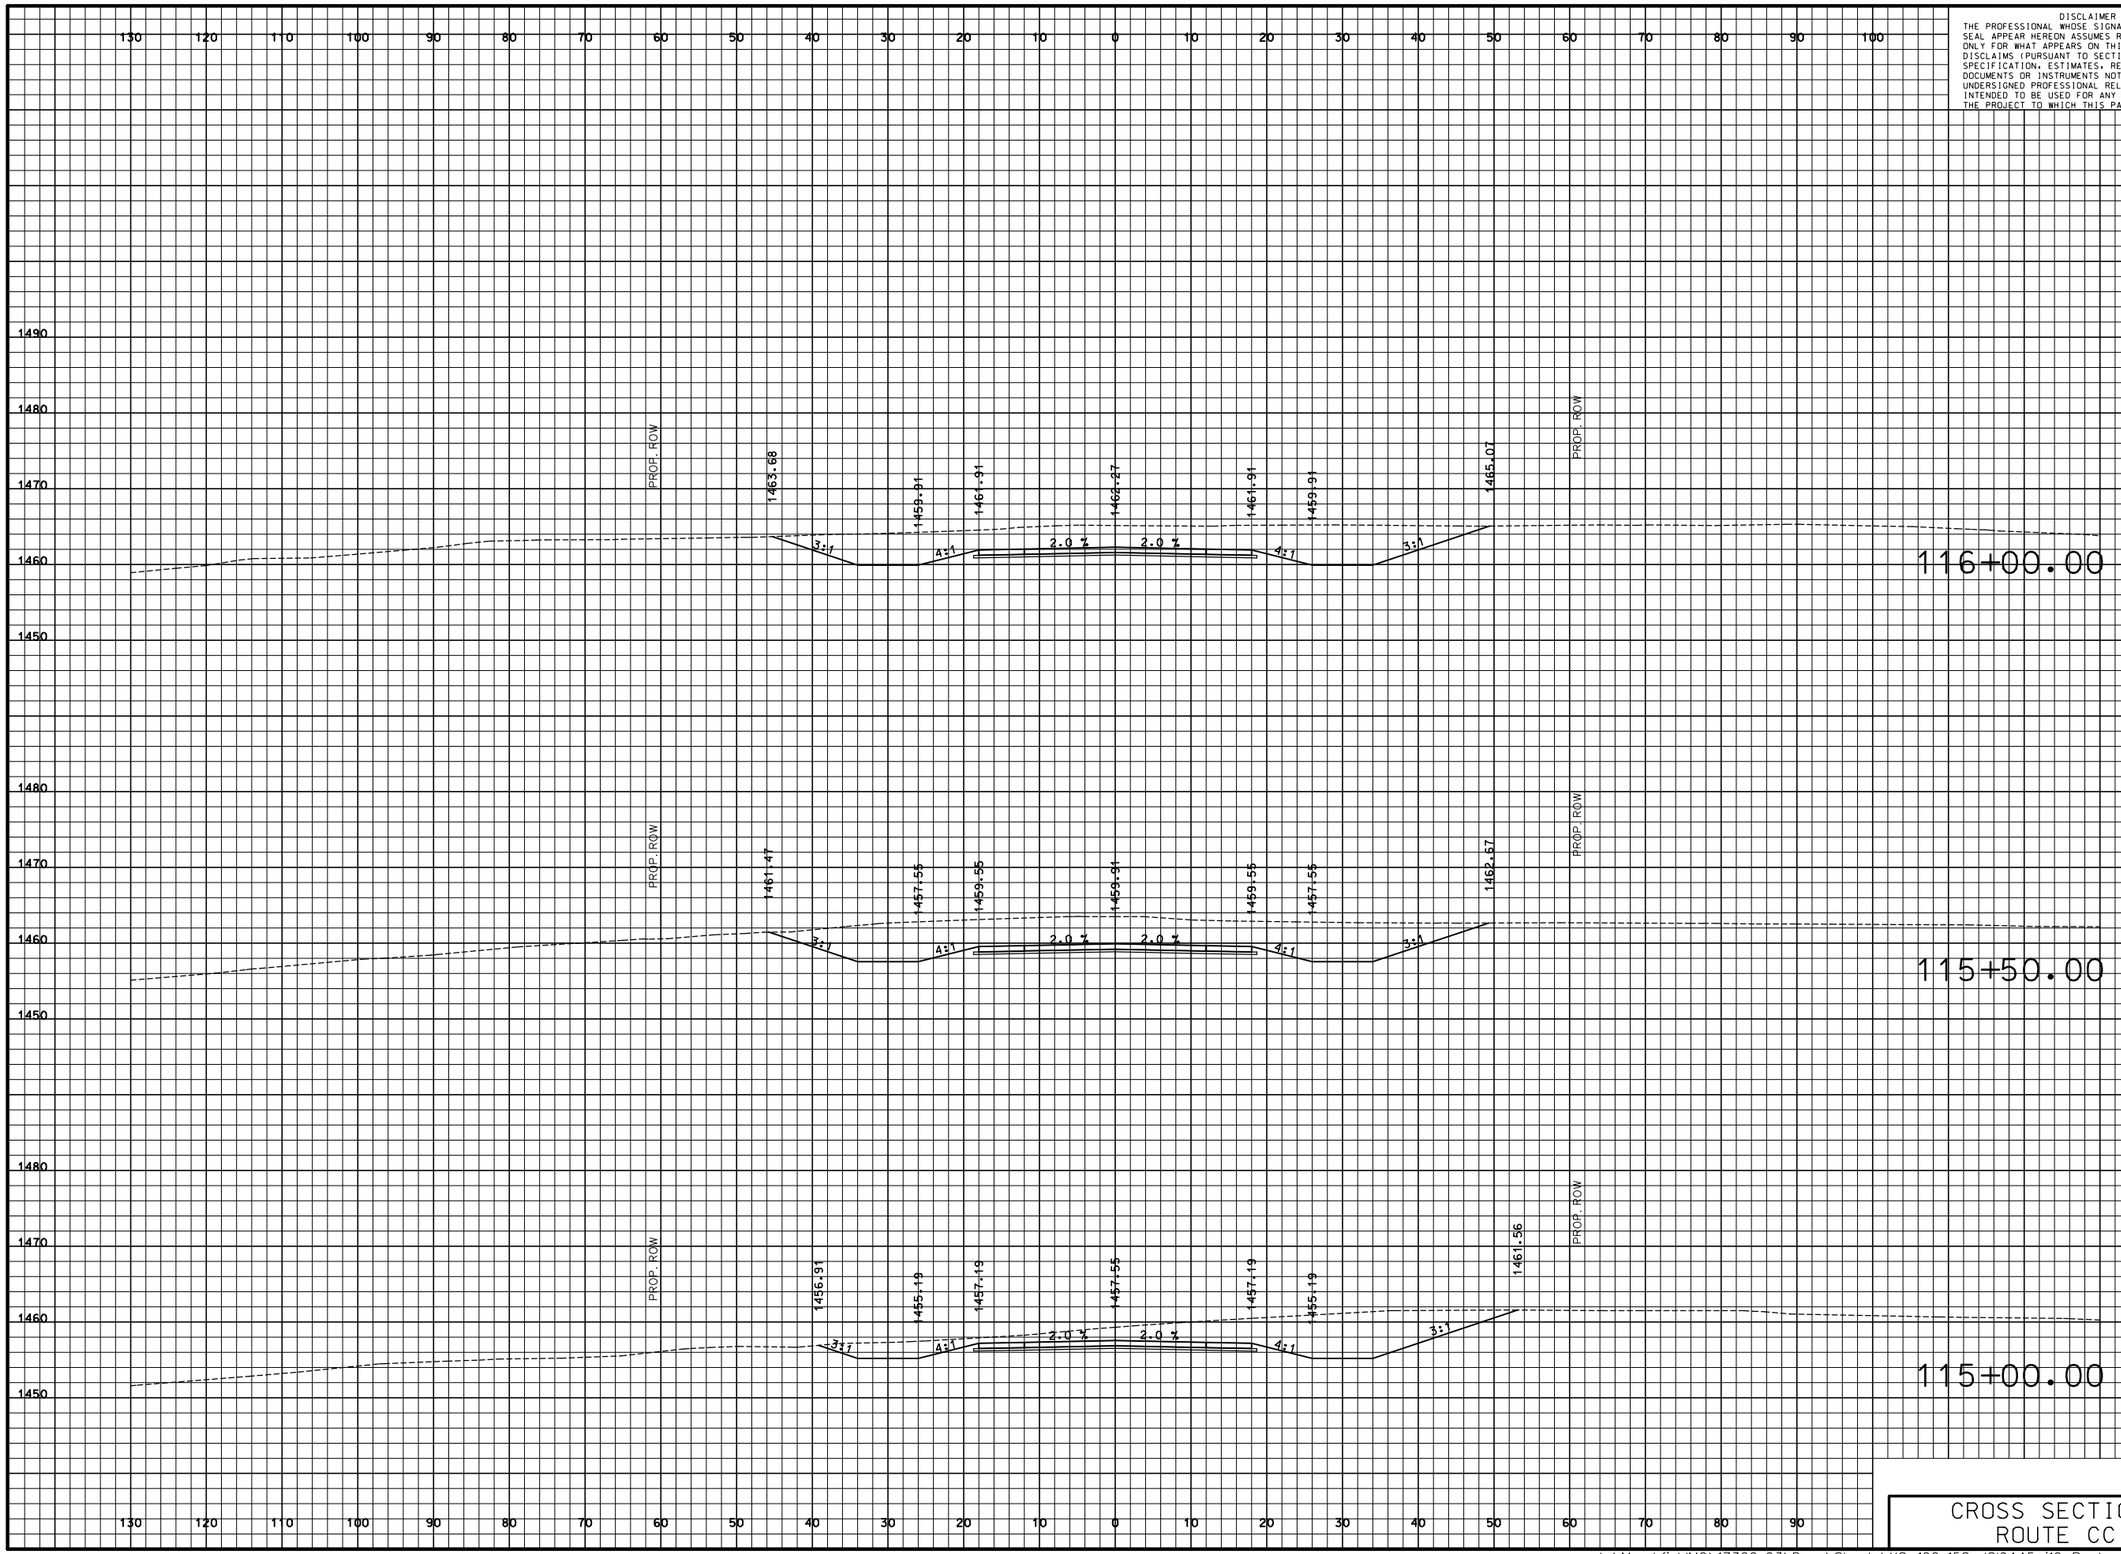

DISCLAIMER
THE PROFESSIONAL WHOSE SIGNATURE AND PERSONAL SEAL APPEAR HEREON ASSUMES RESPONSIBILITY ONLY FOR WHAT APPEARS ON THIS PAGE, AND DISCLAIMS (PURSUANT TO SECTION 327.411 RSMO) SPECIFICATION, ESTIMATES, REPORTS, OR OTHER DOCUMENTS OR INSTRUMENTS NOT SEALED BY THE UNDERSIGNED PROFESSIONAL RELATING TO OR INTENDED TO BE USED FOR ANY PART OR PARTS OF THE PROJECT TO WHICH THIS PAGE REFERS.

"THIS MEDIA SHOULD NOT BE CONSIDERED A CERTIFIED DOCUMENT."

DATE PREPARED
3/9/2018

ROUTE	STATE
I-44	MO
DISTRICT	SHEET NO.
SW	138

COUNTY
WEBSTER

JOB NO.
J8I0445

CONTRACT ID.

PROJECT NO.

BRIDGE NO.

IF A SEAL IS PRESENT ON THIS SHEET IT HAS BEEN ELECTRONICALLY SEALED AND DATED.

DESCRIPTION

DATE

MISSOURI HIGHWAYS AND TRANSPORTATION COMMISSION

105 WEST CAPITOL
JEFFERSON CITY, MO 65102
1-888-ASK-MODOT (1-888-275-6636)

CMT
CRAWFORD, MURPHY & TILLY, INC.
ONE MEMORIAL DRIVE, SUITE 500
ST. LOUIS, MO 63102 (314) 436-5500
ENGINEERING CORPORATION - 000631
©Copyright CMT, Inc.

CROSS SECTIONS
ROUTE CC

L:\MarshfieldMO\17322-03\Draw\Sheets\XS_102-158_J8I0445_i10_Route_CC.dgn 4:34:47 PM 3/9/2018

PRELIMINARY PLANS – SUBJECT TO CHANGE

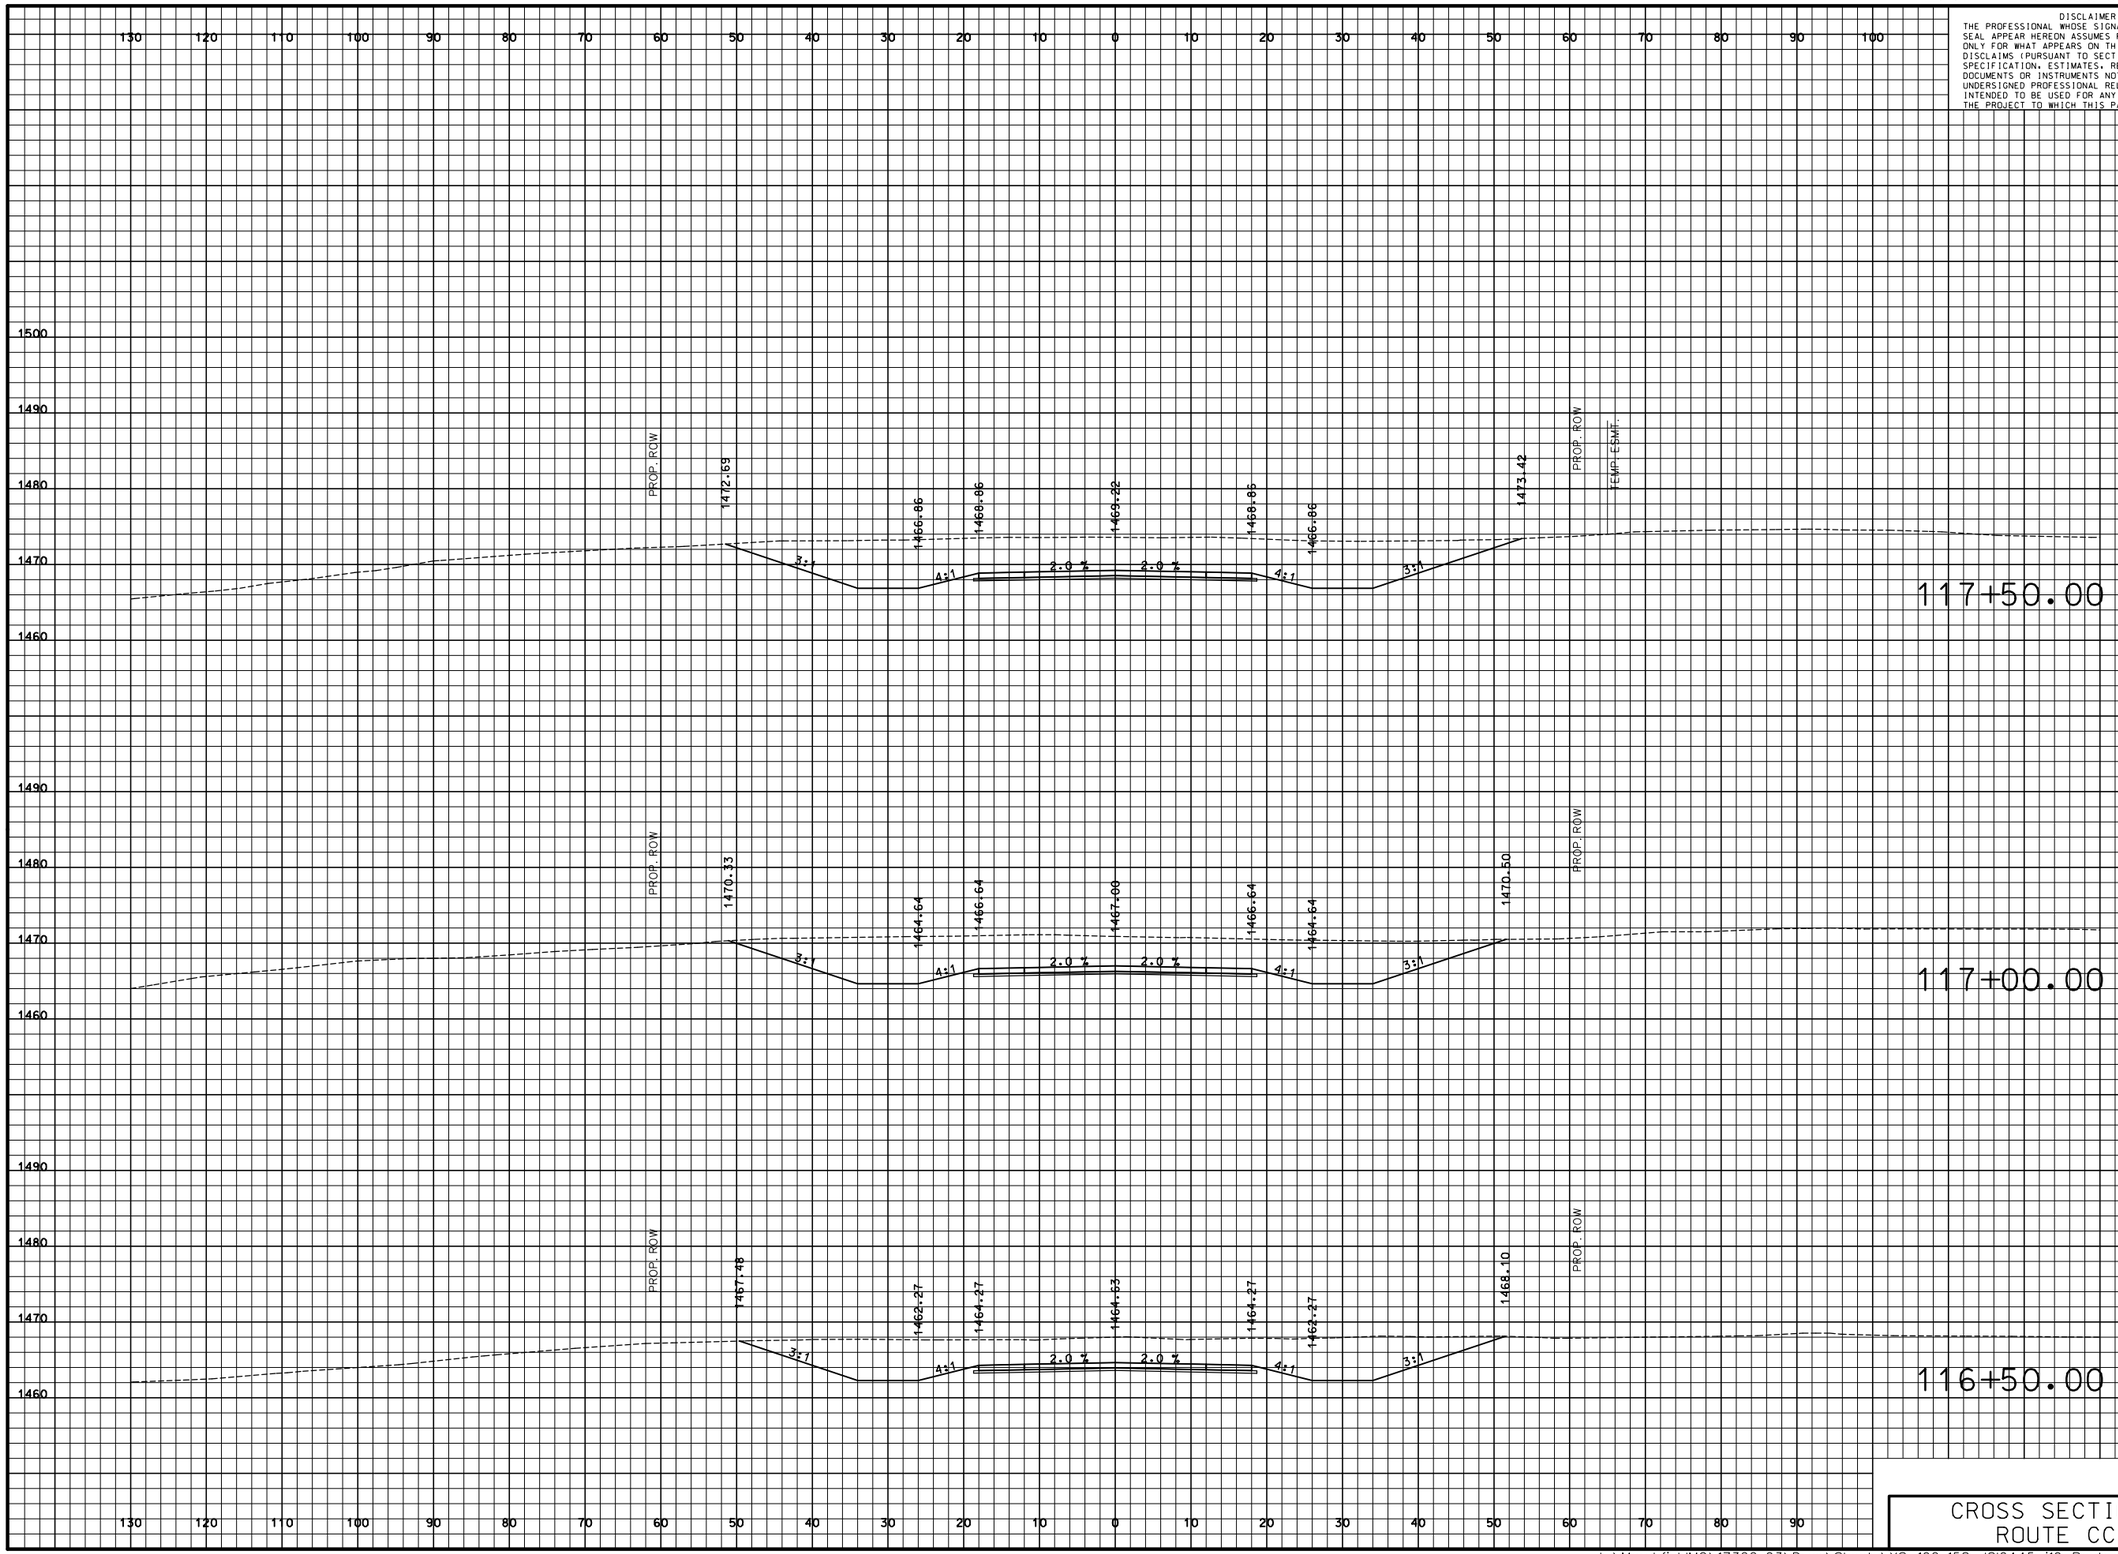

DISCLAIMER
THE PROFESSIONAL WHOSE SIGNATURE AND PERSONAL SEAL APPEAR HEREON ASSUMES RESPONSIBILITY ONLY FOR WHAT APPEARS ON THIS PAGE, AND DISCLAIMS (PURSUANT TO SECTION 327.411 RSMO) SPECIFICATION, ESTIMATES, REPORTS, OR OTHER DOCUMENTS OR INSTRUMENTS NOT SEALED BY THE UNDERSIGNED PROFESSIONAL RELATING TO OR INTENDED TO BE USED FOR ANY PART OR PARTS OF THE PROJECT TO WHICH THIS PAGE REFERS.

"THIS MEDIA SHOULD NOT BE CONSIDERED A CERTIFIED DOCUMENT."

DATE PREPARED
3/9/2018

ROUTE	STATE
I-44	MO
DISTRICT	SHEET NO.
SW	139

COUNTY
WEBSTER

JOB NO.
J8I0445

CONTRACT ID.

PROJECT NO.

BRIDGE NO.

DESCRIPTION	DATE

IF A SEAL IS PRESENT ON THIS SHEET IT HAS BEEN ELECTRONICALLY SEALED AND DATED.

MISSOURI HIGHWAYS AND TRANSPORTATION COMMISSION
105 WEST CAPITOL
JEFFERSON CITY, MO 65102
1-888-ASK-MODOT (1-888-275-6636)

CMT
©Copyright CMT, Inc.
CRAWFORD, MURPHY & TILLY, INC.
ONE MEMORIAL DRIVE, SUITE 500
ST. LOUIS, MO 63102 (314) 436-5500
ENGINEERING CORPORATION - 000631

CROSS SECTIONS
ROUTE CC

L:\MarshfieldMO\17322-03\Draw\Sheets\XS_102-158_J8I0445_i10_Route_CC.dgn 4:34:48 PM 3/9/2018

PRELIMINARY PLANS – SUBJECT TO CHANGE

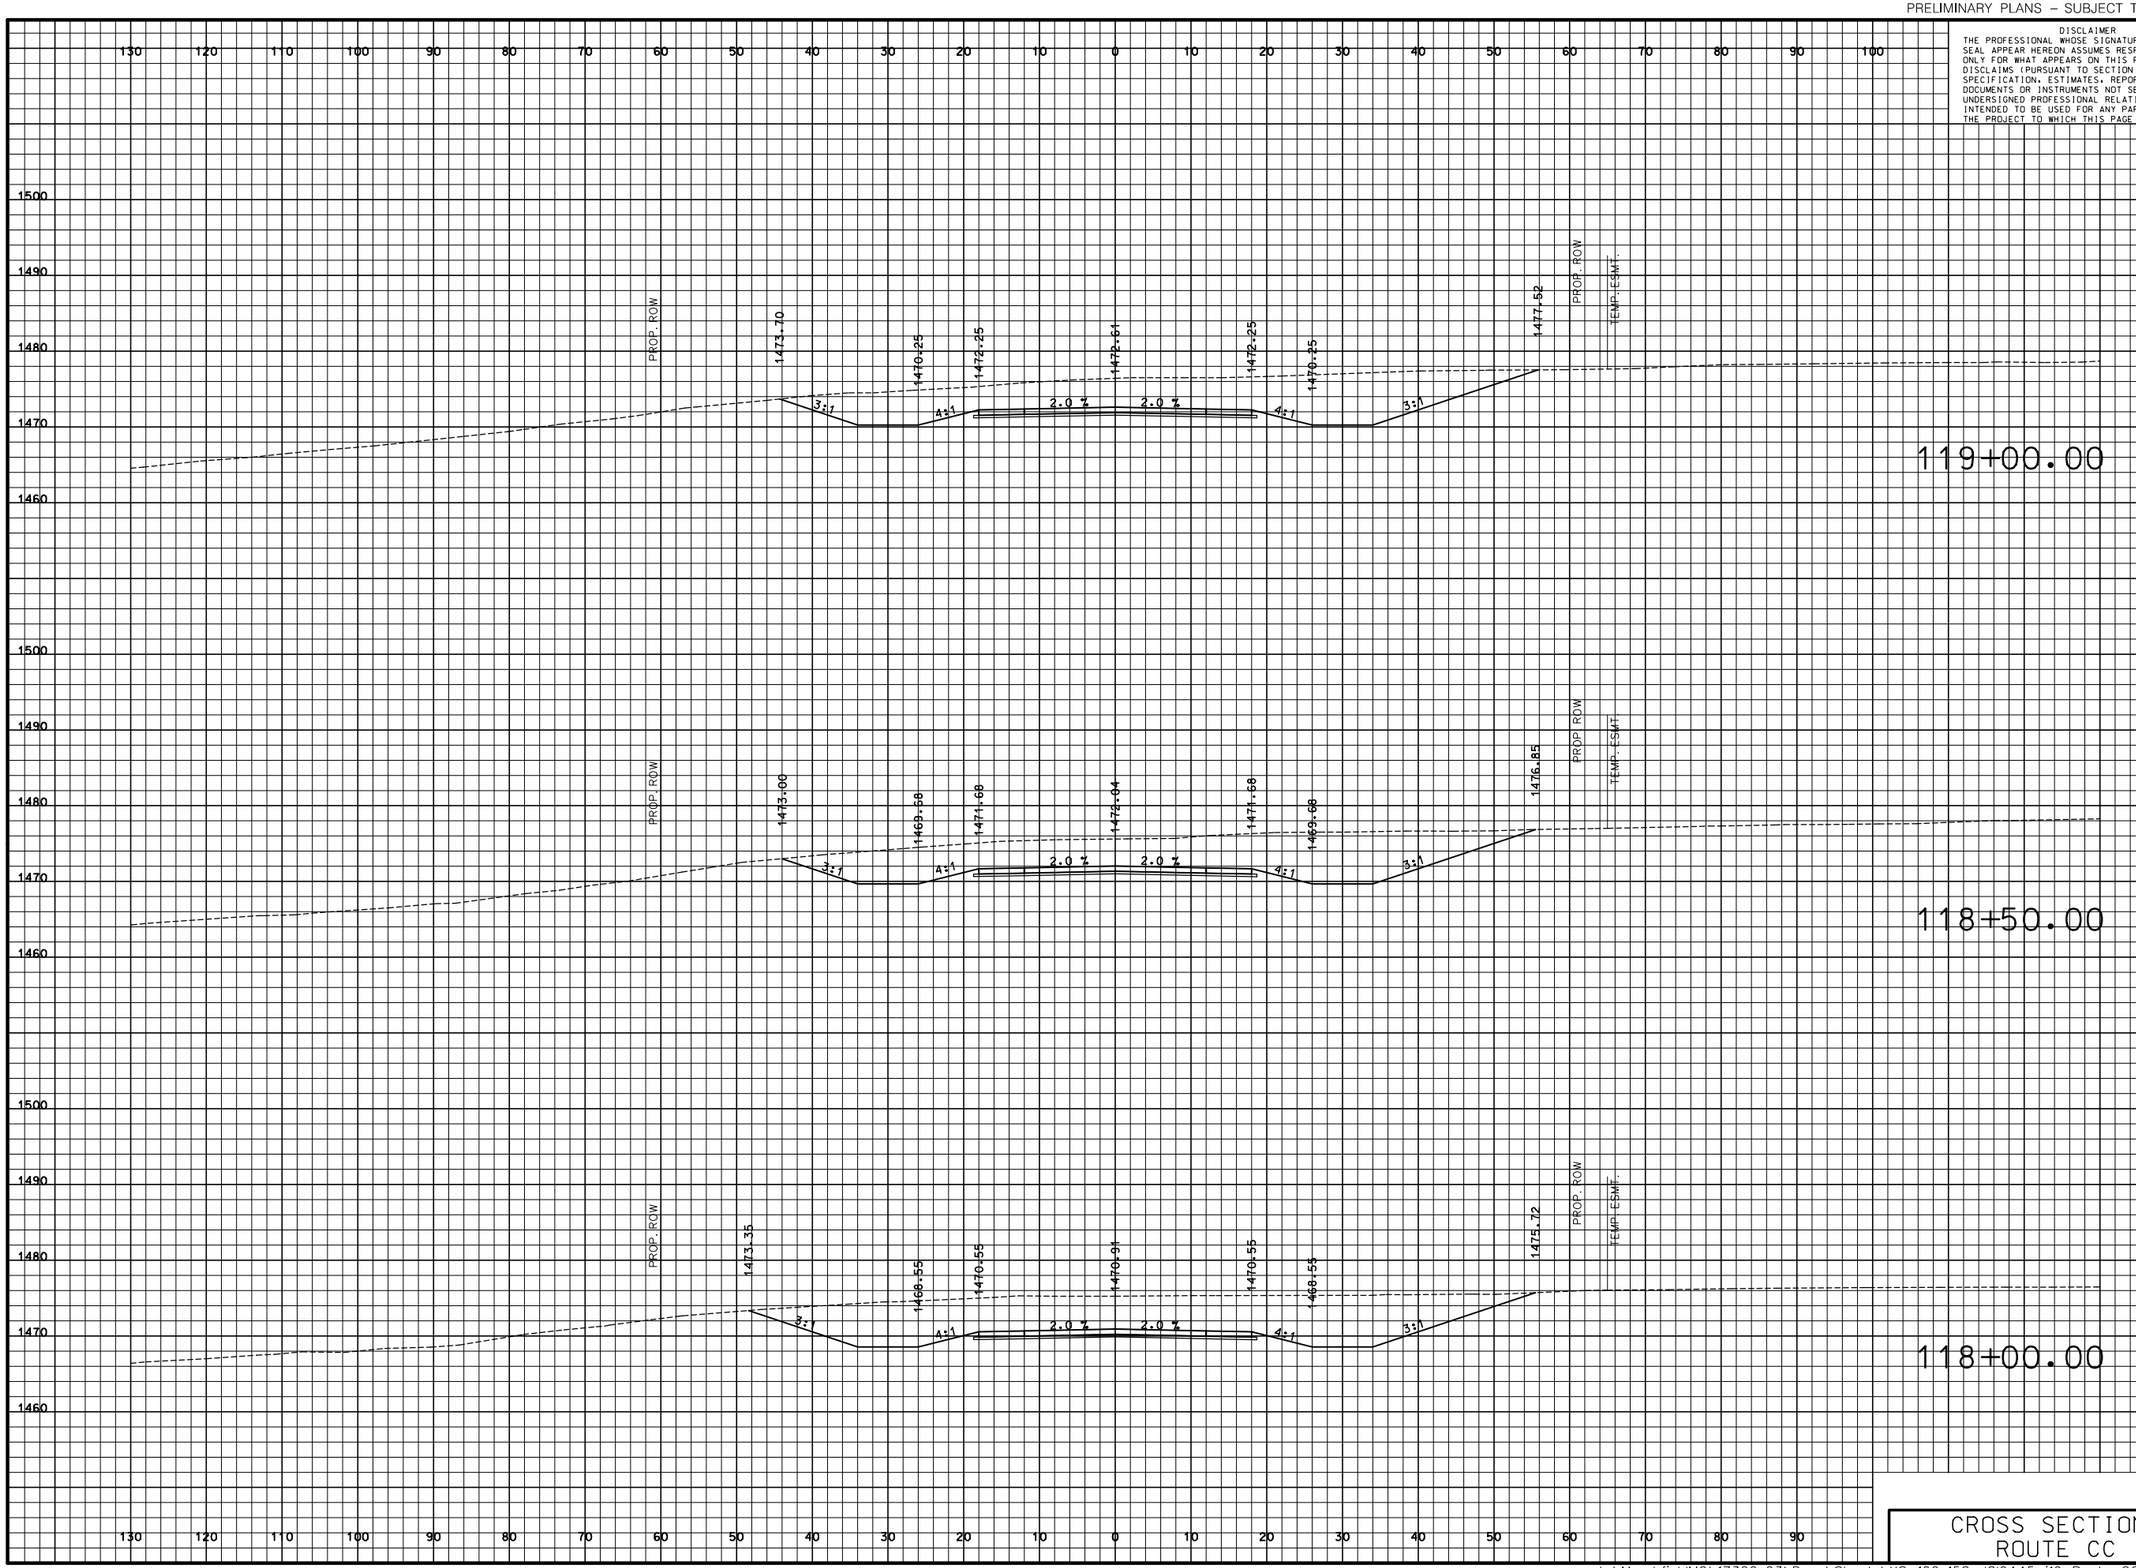

DISCLAIMER
THE PROFESSIONAL WHOSE SIGNATURE AND PERSONAL SEAL APPEAR HEREON ASSUMES RESPONSIBILITY ONLY FOR WHAT APPEARS ON THIS PAGE, AND DISCLAIMS (PURSUANT TO SECTION 327.411 RSMO) SPECIFICATION, ESTIMATES, REPORTS, OR OTHER DOCUMENTS OR INSTRUMENTS NOT SEALED BY THE UNDERSIGNED PROFESSIONAL RELATING TO OR INTENDED TO BE USED FOR ANY PART OR PARTS OF THE PROJECT TO WHICH THIS PAGE REFERS.

"THIS MEDIA SHOULD NOT BE CONSIDERED A CERTIFIED DOCUMENT."

DATE PREPARED
3/9/2018

ROUTE	STATE
I-44	MO
DISTRICT	SHEET NO.
SW	140

COUNTY
WEBSTER

JOB NO.
J8I0445

CONTRACT ID.

PROJECT NO.

BRIDGE NO.

DESCRIPTION	DATE

IF A SEAL IS PRESENT ON THIS SHEET IT HAS BEEN ELECTRONICALLY SEALED AND DATED.

MISSOURI HIGHWAYS AND TRANSPORTATION COMMISSION

105 WEST CAPITOL
JEFFERSON CITY, MO 65102
1-888-ASK-MODOT (1-888-275-6636)

CMT

©Copyright CMT, Inc.

CRAWFORD, MURPHY & TILLY, INC.
ONE MEMORIAL DRIVE, SUITE 500
ST. LOUIS, MO 63102 (314) 436-5500
ENGINEERING CORPORATION - 000631

CROSS SECTIONS ROUTE CC

PRELIMINARY PLANS – SUBJECT TO CHANGE

DISCLAIMER
THE PROFESSIONAL WHOSE SIGNATURE AND PERSONAL SEAL APPEAR HEREON ASSUMES RESPONSIBILITY ONLY FOR WHAT APPEARS ON THIS PAGE, AND DISCLAIMS (PURSUANT TO SECTION 327.411 RSMO) SPECIFICATION, ESTIMATES, REPORTS, OR OTHER DOCUMENTS OR INSTRUMENTS NOT SEALED BY THE UNDERSIGNED PROFESSIONAL RELATING TO OR INTENDED TO BE USED FOR ANY PART OR PARTS OF THE PROJECT TO WHICH THIS PAGE REFERS.

"THIS MEDIA SHOULD NOT BE CONSIDERED A CERTIFIED DOCUMENT."

DATE PREPARED	3/9/2018
ROUTE	I-44
STATE	MO
DISTRICT	SW
SHEET NO.	141
COUNTY	WEBSTER
JOB NO.	J8I0445
CONTRACT ID.	
PROJECT NO.	
BRIDGE NO.	

DESCRIPTION | DATE

MISSOURI HIGHWAYS AND TRANSPORTATION COMMISSION

105 WEST CAPITOL
JEFFERSON CITY, MO 65102
1-888-ASK-MODOT (1-888-275-6636)

CMT
©Copyright CMT, Inc.
CRAWFORD, MURPHY & TILLY, INC.
ONE MEMORIAL DRIVE, SUITE 500
ST. LOUIS, MO 63102 (314) 436-5500
ENGINEERING CORPORATION - 000631

IF A SEAL IS PRESENT ON THIS SHEET IT HAS BEEN ELECTRONICALLY SEALED AND DATED.

CROSS SECTIONS
ROUTE CC

PRELIMINARY PLANS – SUBJECT TO CHANGE

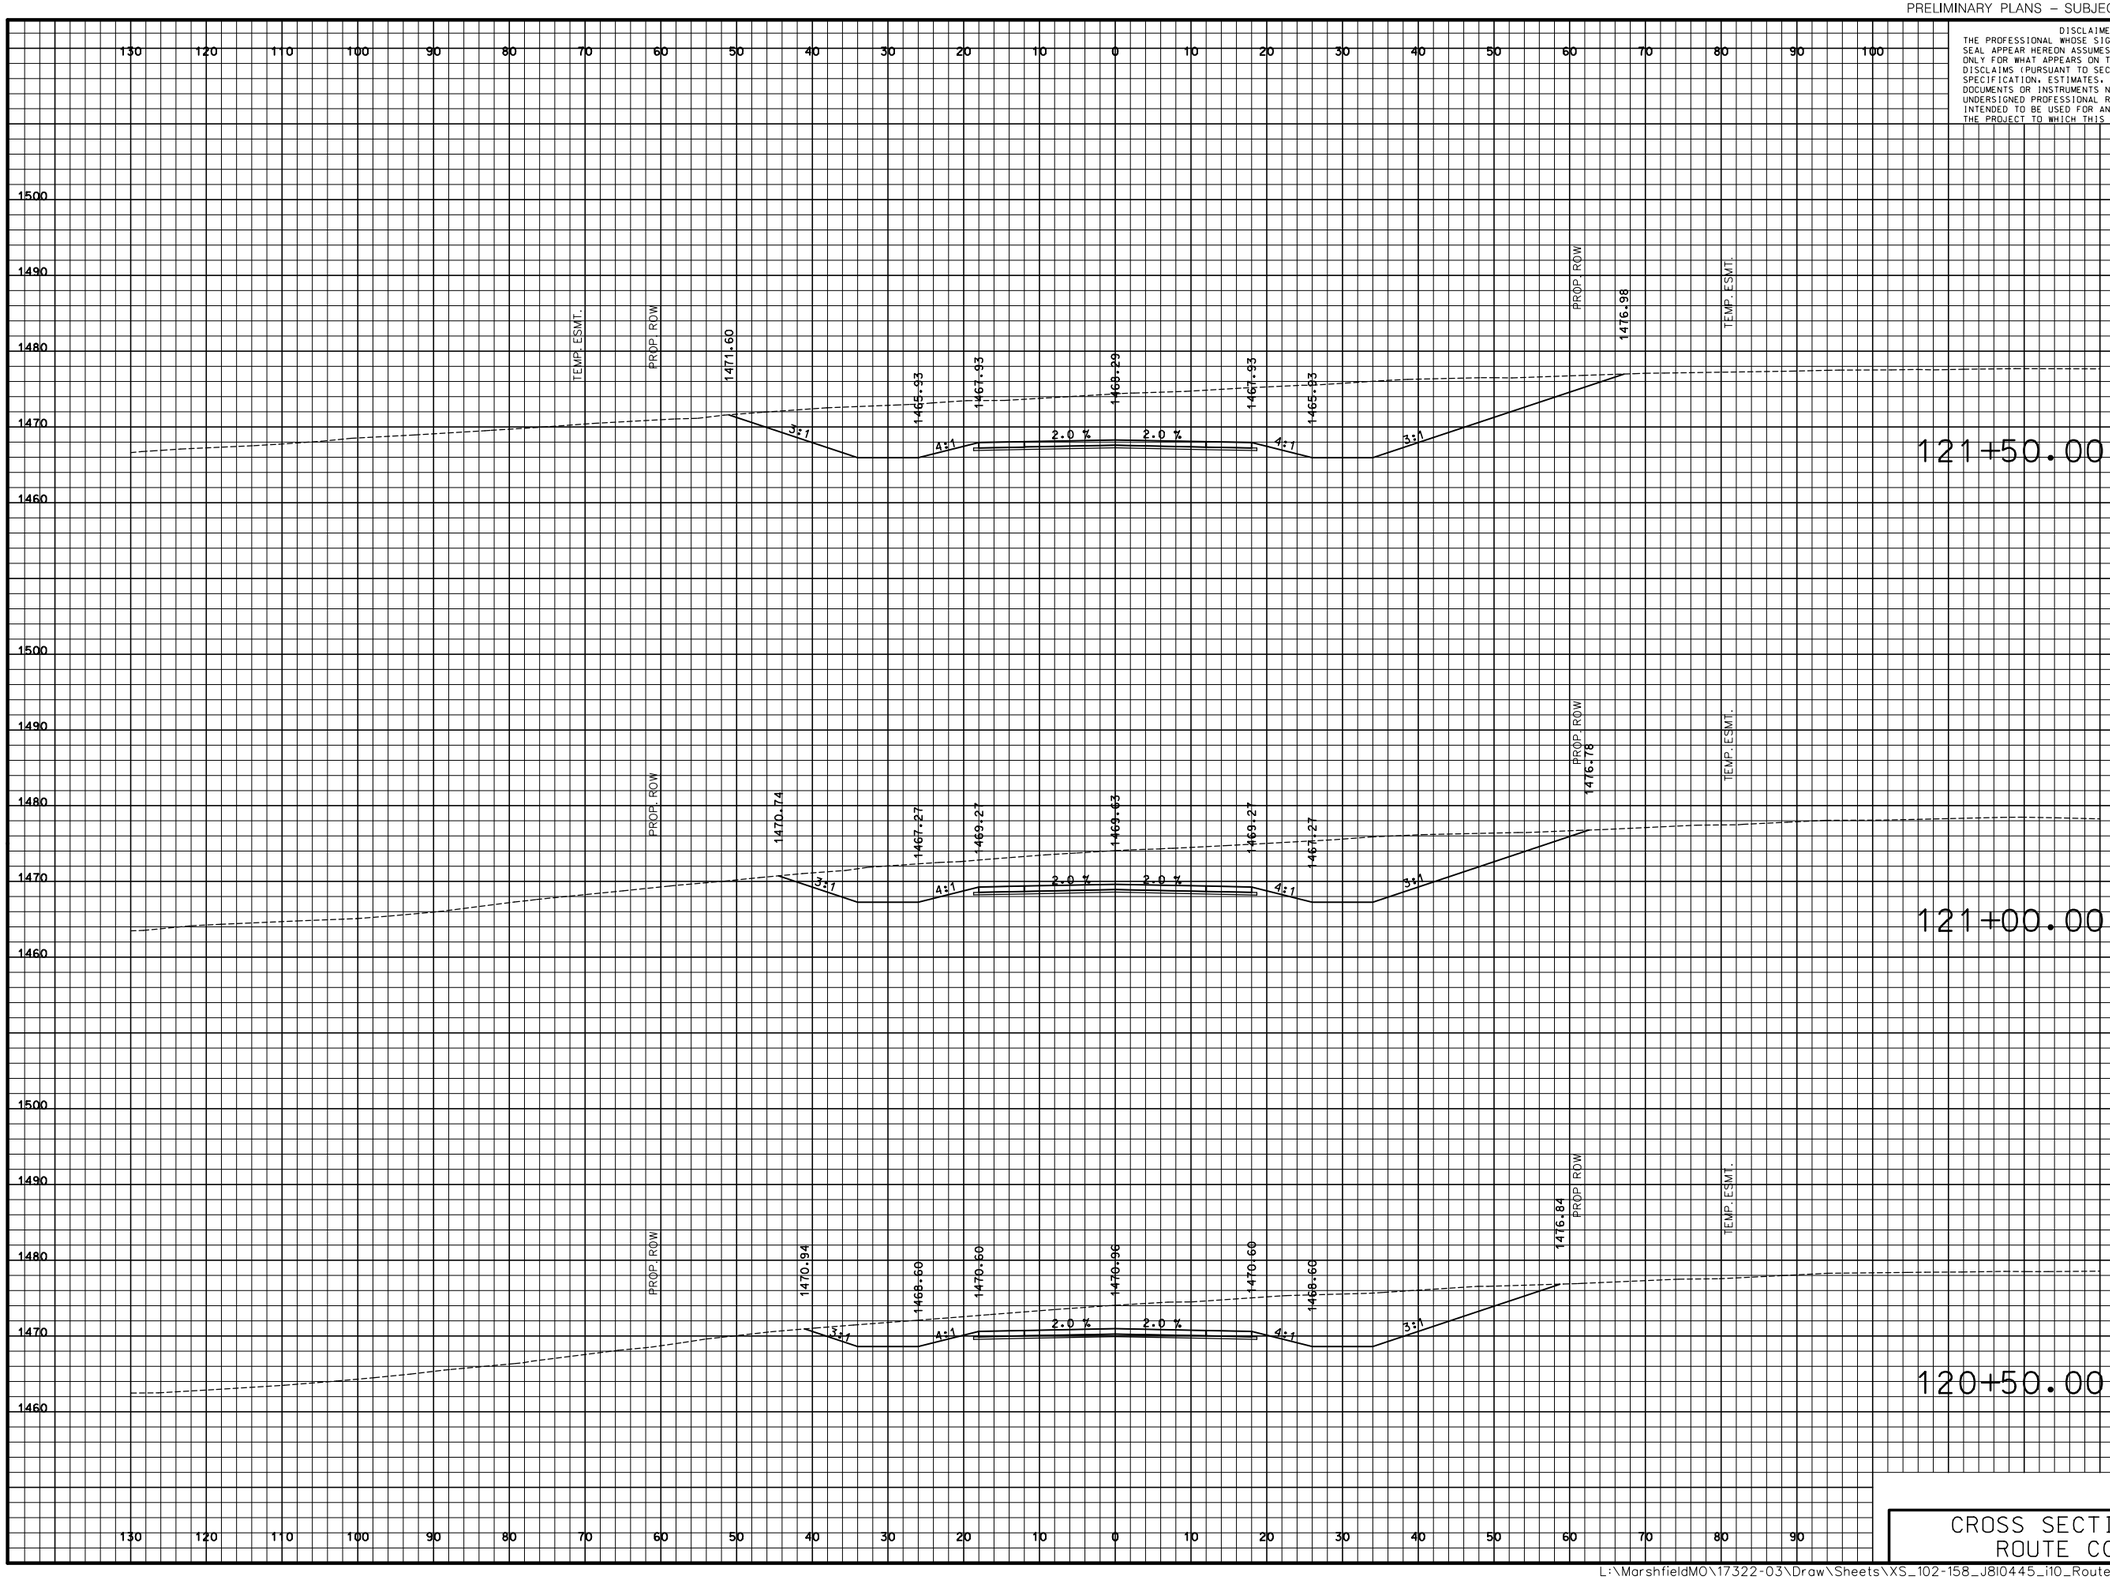

CROSS SECTIONS
ROUTE CC

DISCLAIMER
THE PROFESSIONAL WHOSE SIGNATURE AND PERSONAL SEAL APPEAR HEREON ASSUMES RESPONSIBILITY ONLY FOR WHAT APPEARS ON THIS PAGE, AND DISCLAIMS (PURSUANT TO SECTION 327.411 RSMO) SPECIFICATION, ESTIMATES, REPORTS, OR OTHER DOCUMENTS OR INSTRUMENTS NOT SEALED BY THE UNDERSIGNED PROFESSIONAL RELATING TO OR INTENDED TO BE USED FOR ANY PART OR PARTS OF THE PROJECT TO WHICH THIS PAGE REFERS.

"THIS MEDIA SHOULD NOT BE CONSIDERED A CERTIFIED DOCUMENT."

DATE PREPARED: 3/9/2018

ROUTE	STATE
I-44	MO
DISTRICT	SHEET NO.
SW	142

COUNTY: WEBSTER

JOB NO.: J8I0445

CONTRACT ID.:

PROJECT NO.:

BRIDGE NO.:

IF A SEAL IS PRESENT ON THIS SHEET IT HAS BEEN ELECTRONICALLY SEALED AND DATED.

DESCRIPTION	DATE

MISSOURI HIGHWAYS AND TRANSPORTATION COMMISSION

105 WEST CAPITOL
JEFFERSON CITY, MO 65102
1-888-ASK-MODOT (1-888-275-6636)

CMT
CRAWFORD, MURPHY & TILLY, INC.
ONE MEMORIAL DRIVE, SUITE 500
ST. LOUIS, MO 63102 (314) 436-5500
ENGINEERING CORPORATION - 000631

©Copyright CMT, Inc.

L:\MarshfieldMO\17322-03\Draw\Sheets\XS_102-158_J8I0445_i10_Route_CC.dgn 4:34:50 PM 3/9/2018

PRELIMINARY PLANS – SUBJECT TO CHANGE

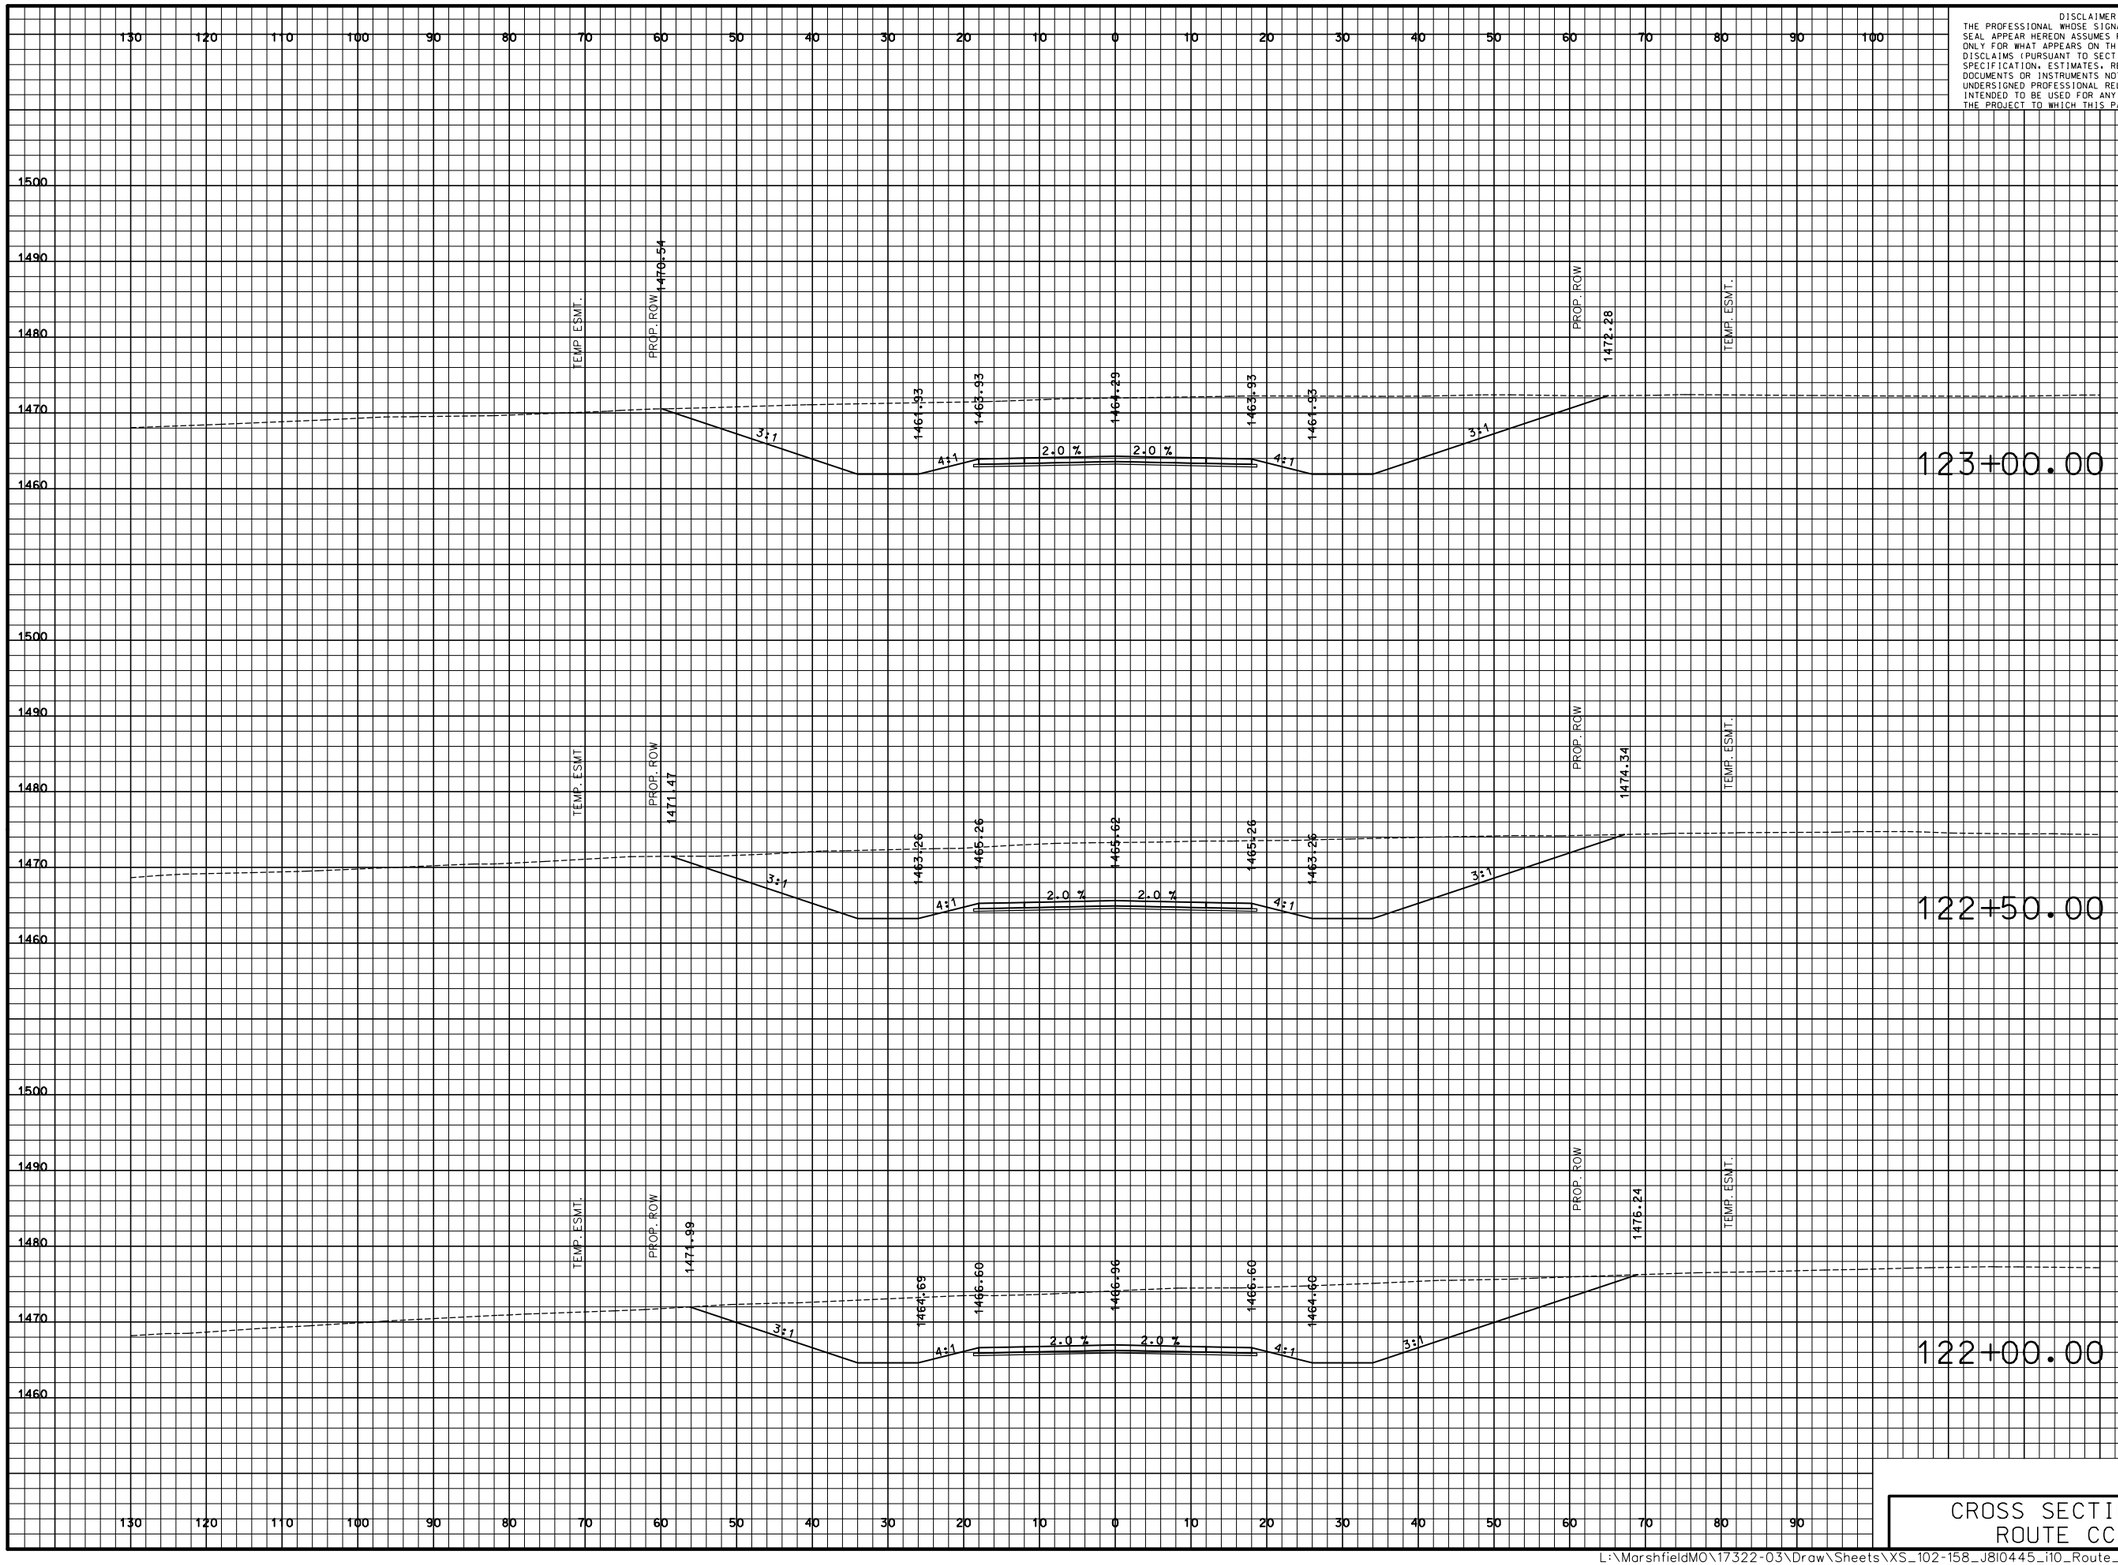

DISCLAIMER
THE PROFESSIONAL WHOSE SIGNATURE AND PERSONAL SEAL APPEAR HEREON ASSUMES RESPONSIBILITY ONLY FOR WHAT APPEARS ON THIS PAGE, AND DISCLAIMS (PURSUANT TO SECTION 327.411 RSMO) SPECIFICATION, ESTIMATES, REPORTS, OR OTHER DOCUMENTS OR INSTRUMENTS NOT SEALED BY THE UNDERSIGNED PROFESSIONAL RELATING TO OR INTENDED TO BE USED FOR ANY PART OR PARTS OF THE PROJECT TO WHICH THIS PAGE REFERS.

"THIS MEDIA SHOULD NOT BE CONSIDERED A CERTIFIED DOCUMENT."

DATE PREPARED
3/9/2018

ROUTE	STATE
I-44	MO
DISTRICT	SHEET NO.
SW	143

COUNTY
WEBSTER

JOB NO.
J8I0445

CONTRACT ID.

PROJECT NO.

BRIDGE NO.

IF A SEAL IS PRESENT ON THIS SHEET IT HAS BEEN ELECTRONICALLY SEALED AND DATED.

DESCRIPTION	DATE

MISSOURI HIGHWAYS AND TRANSPORTATION COMMISSION

105 WEST CAPITOL
JEFFERSON CITY, MO 65102
1-888-ASK-MODOT (1-888-275-6636)

CMT
©Copyright CMT, Inc.
CRAWFORD, MURPHY & TILLY, INC.
ONE MEMORIAL DRIVE, SUITE 500
ST. LOUIS, MO 63102 (314) 436-5500
ENGINEERING CORPORATION - 000631

CROSS SECTIONS
ROUTE CC

L:\MarshfieldMO\17322-03\Draw\Sheets\XS_102-158_J8I0445_i10_Route_CC.dgn 4:34:50 PM 3/9/2018

PRELIMINARY PLANS – SUBJECT TO CHANGE

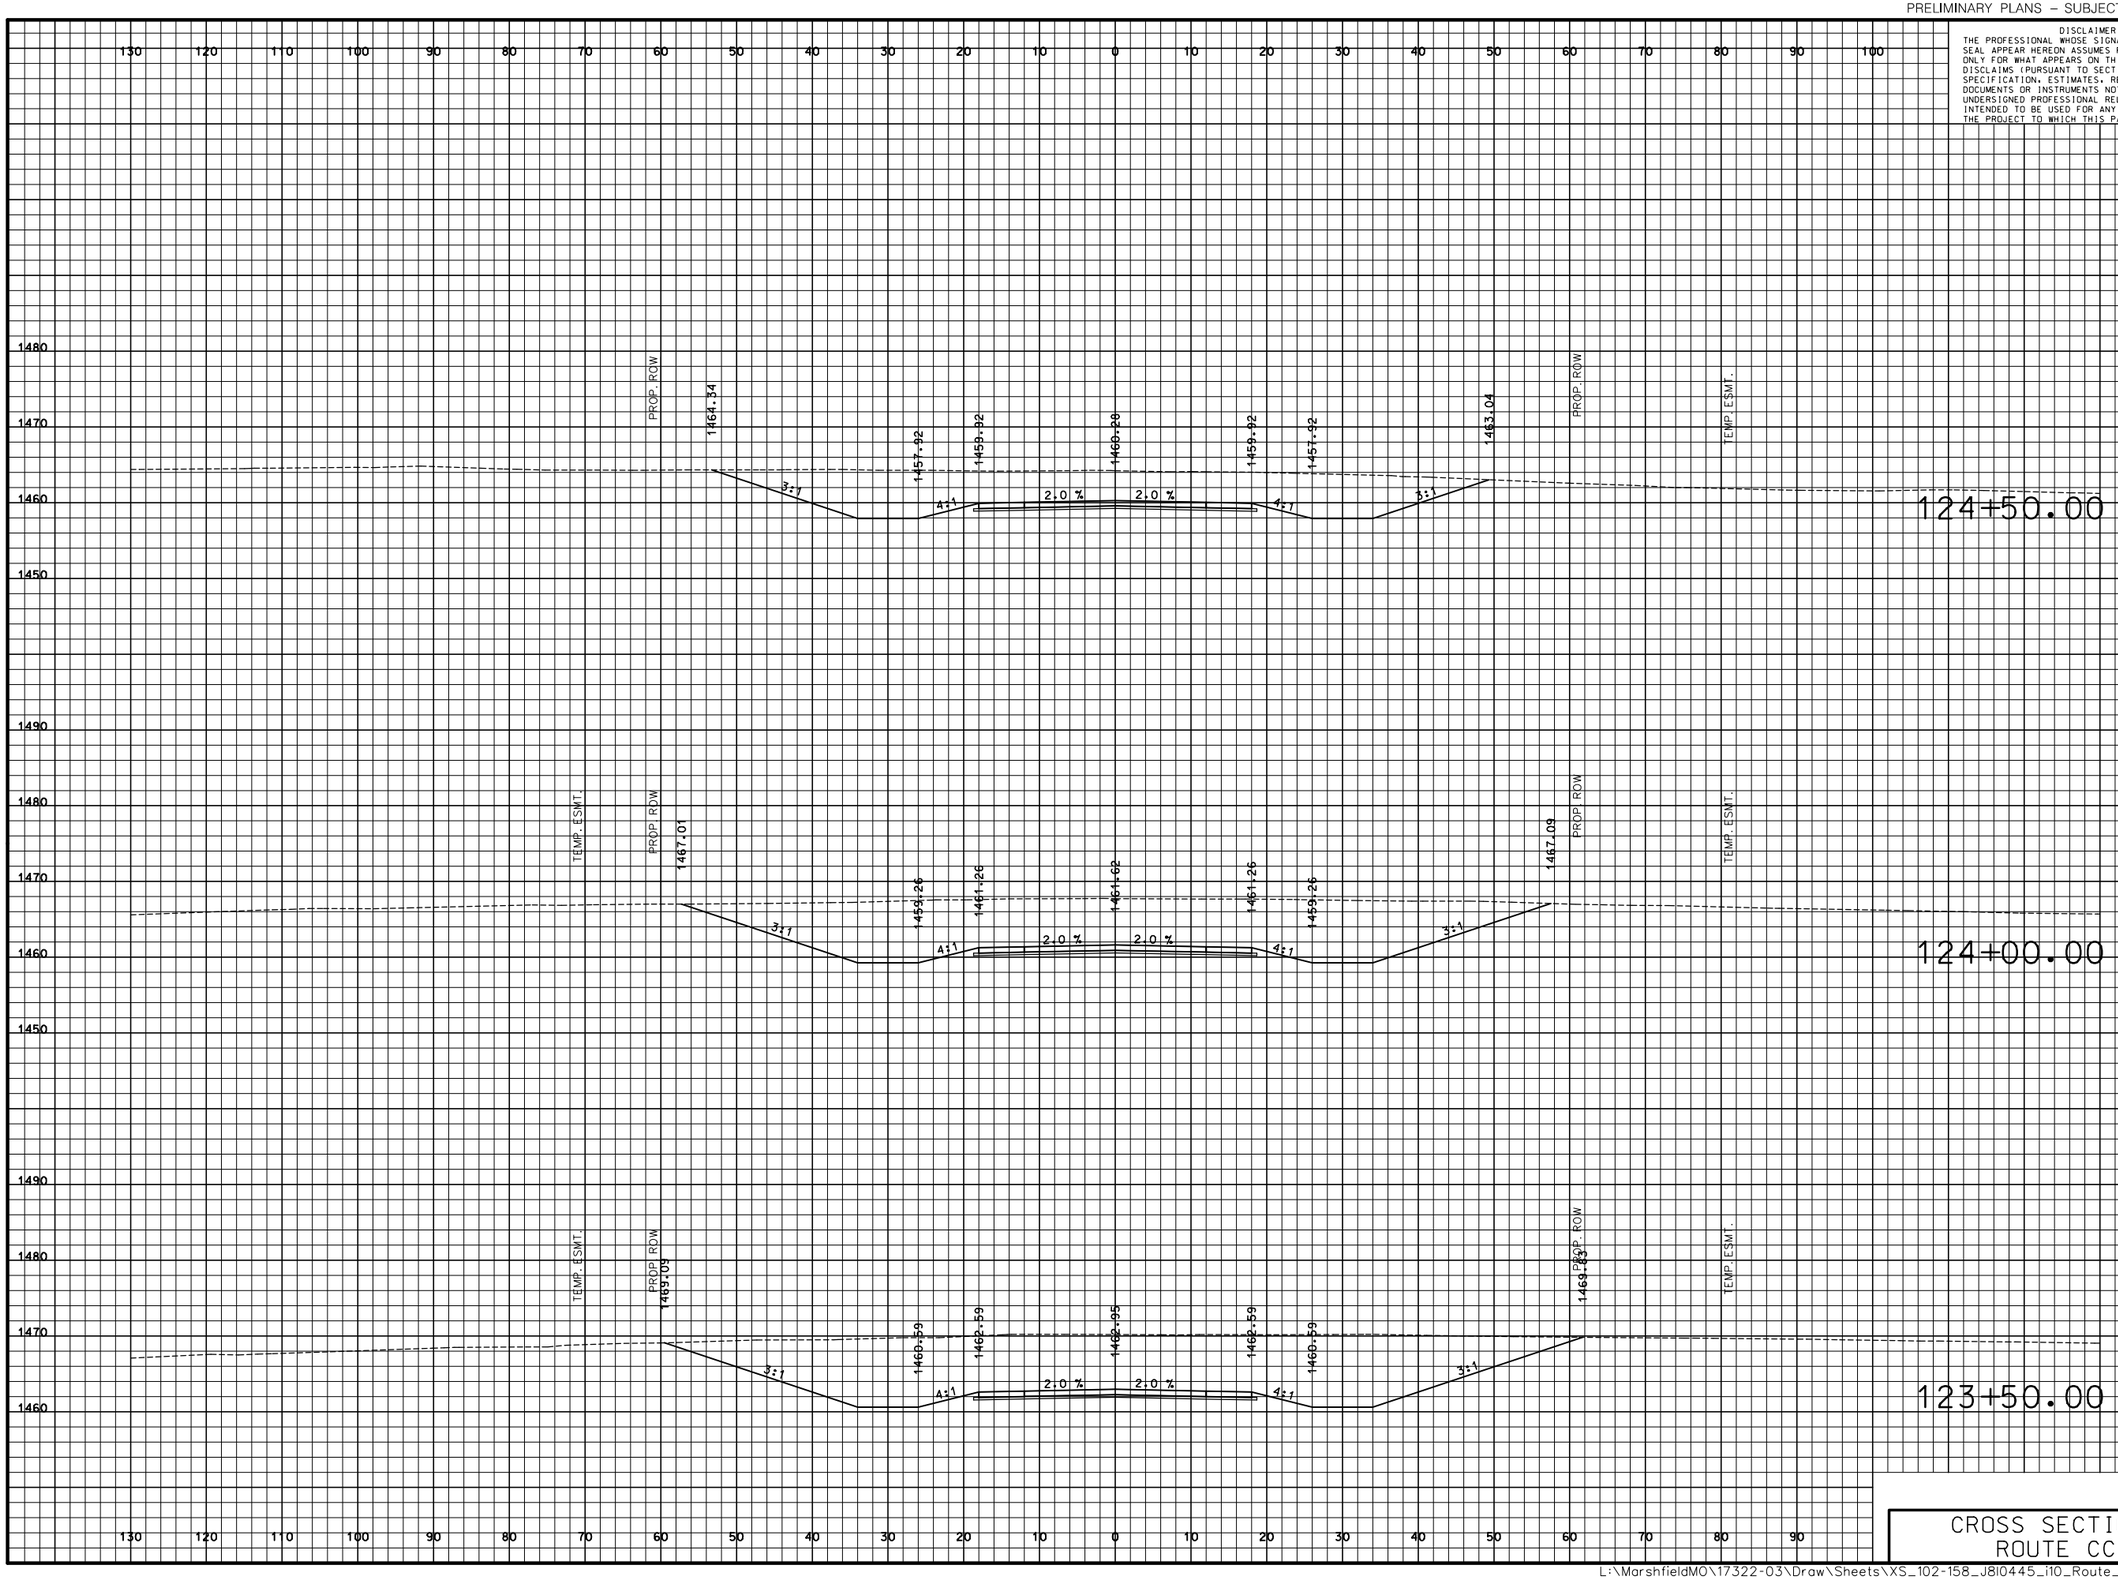

DISCLAIMER
THE PROFESSIONAL WHOSE SIGNATURE AND PERSONAL SEAL APPEAR HEREON ASSUMES RESPONSIBILITY ONLY FOR WHAT APPEARS ON THIS PAGE, AND DISCLAIMS (PURSUANT TO SECTION 327.411 RSMO) SPECIFICATION, ESTIMATES, REPORTS, OR OTHER DOCUMENTS OR INSTRUMENTS NOT SEALED BY THE UNDERSIGNED PROFESSIONAL RELATING TO OR INTENDED TO BE USED FOR ANY PART OR PARTS OF THE PROJECT TO WHICH THIS PAGE REFERS.

"THIS MEDIA SHOULD NOT BE CONSIDERED A CERTIFIED DOCUMENT."

DATE PREPARED
3/9/2018

ROUTE	STATE
I-44	MO
DISTRICT	SHEET NO.
SW	144

COUNTY
WEBSTER

JOB NO.
J8I0445

CONTRACT ID.

PROJECT NO.

BRIDGE NO.

IF A SEAL IS PRESENT ON THIS SHEET IT HAS BEEN ELECTRONICALLY SEALED AND DATED.

DESCRIPTION	DATE

MISSOURI HIGHWAYS AND TRANSPORTATION COMMISSION
105 WEST CAPITOL
JEFFERSON CITY, MO 65102
1-888-ASK-MODOT (1-888-275-6636)

CMT
©Copyright CMT, Inc.
CRAWFORD, MURPHY & TILLY, INC.
ONE MEMORIAL DRIVE, SUITE 500
ST. LOUIS, MO 63102 (314) 436-5500
ENGINEERING CORPORATION - 000631

CROSS SECTIONS
ROUTE CC

PRELIMINARY PLANS – SUBJECT TO CHANGE

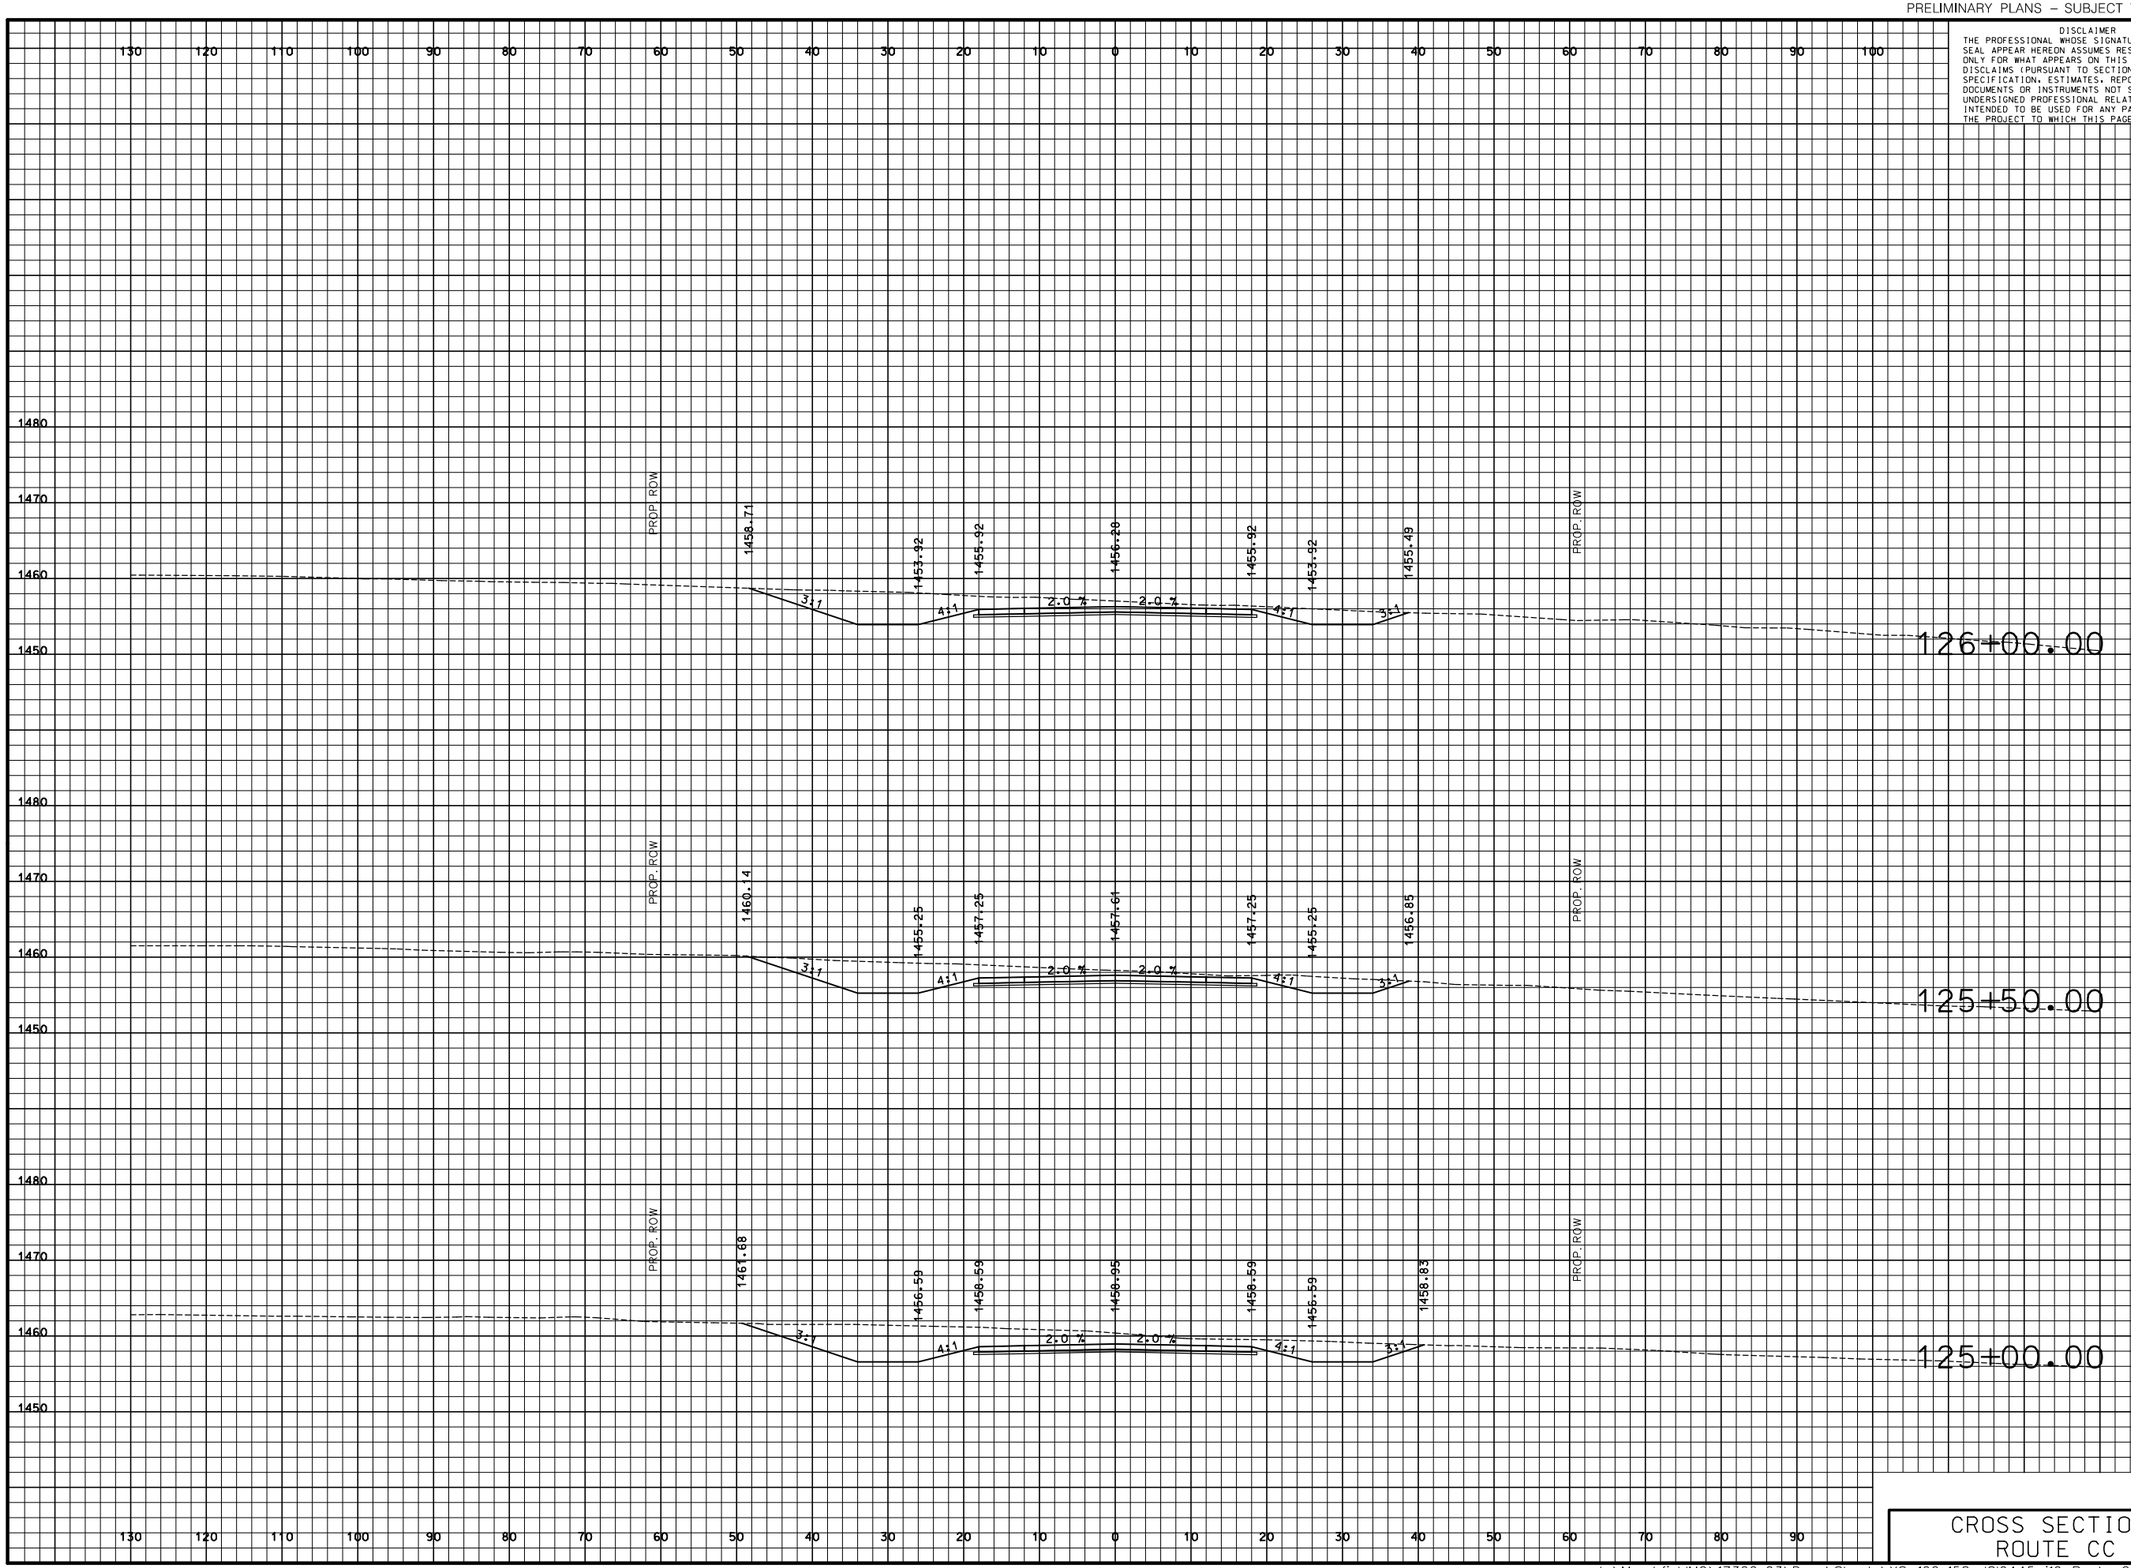

DISCLAIMER
THE PROFESSIONAL WHOSE SIGNATURE AND PERSONAL SEAL APPEAR HEREON ASSUMES RESPONSIBILITY ONLY FOR WHAT APPEARS ON THIS PAGE, AND DISCLAIMS (PURSUANT TO SECTION 327.411 RSMO) SPECIFICATION, ESTIMATES, REPORTS, OR OTHER DOCUMENTS OR INSTRUMENTS NOT SEALED BY THE UNDERSIGNED PROFESSIONAL RELATING TO OR INTENDED TO BE USED FOR ANY PART OR PARTS OF THE PROJECT TO WHICH THIS PAGE REFERS.

"THIS MEDIA SHOULD NOT BE CONSIDERED A CERTIFIED DOCUMENT."

DATE PREPARED
3/9/2018

ROUTE	STATE
I-44	MO
DISTRICT	SHEET NO.
SW	145

COUNTY
WEBSTER

JOB NO.
J8I0445

CONTRACT ID.

PROJECT NO.

BRIDGE NO.

DESCRIPTION	DATE

IF A SEAL IS PRESENT ON THIS SHEET IT HAS BEEN ELECTRONICALLY SEALED AND DATED.

MISSOURI HIGHWAYS AND TRANSPORTATION COMMISSION

105 WEST CAPITOL
JEFFERSON CITY, MO 65102
1-888-ASK-MODOT (1-888-275-6636)

CMT
©Copyright CMT, Inc.
CRAWFORD, MURPHY & TILLY, INC.
ONE MEMORIAL DRIVE, SUITE 500
ST. LOUIS, MO 63102 (314) 436-5500
ENGINEERING CORPORATION - 000631

CROSS SECTIONS
ROUTE CC

L:\MarshfieldMO\17322-03\Draw\Sheets\XS_102-158_J8I0445_i10_Route_CC.dgn 4:34:51 PM 3/9/2018

PRELIMINARY PLANS – SUBJECT TO CHANGE

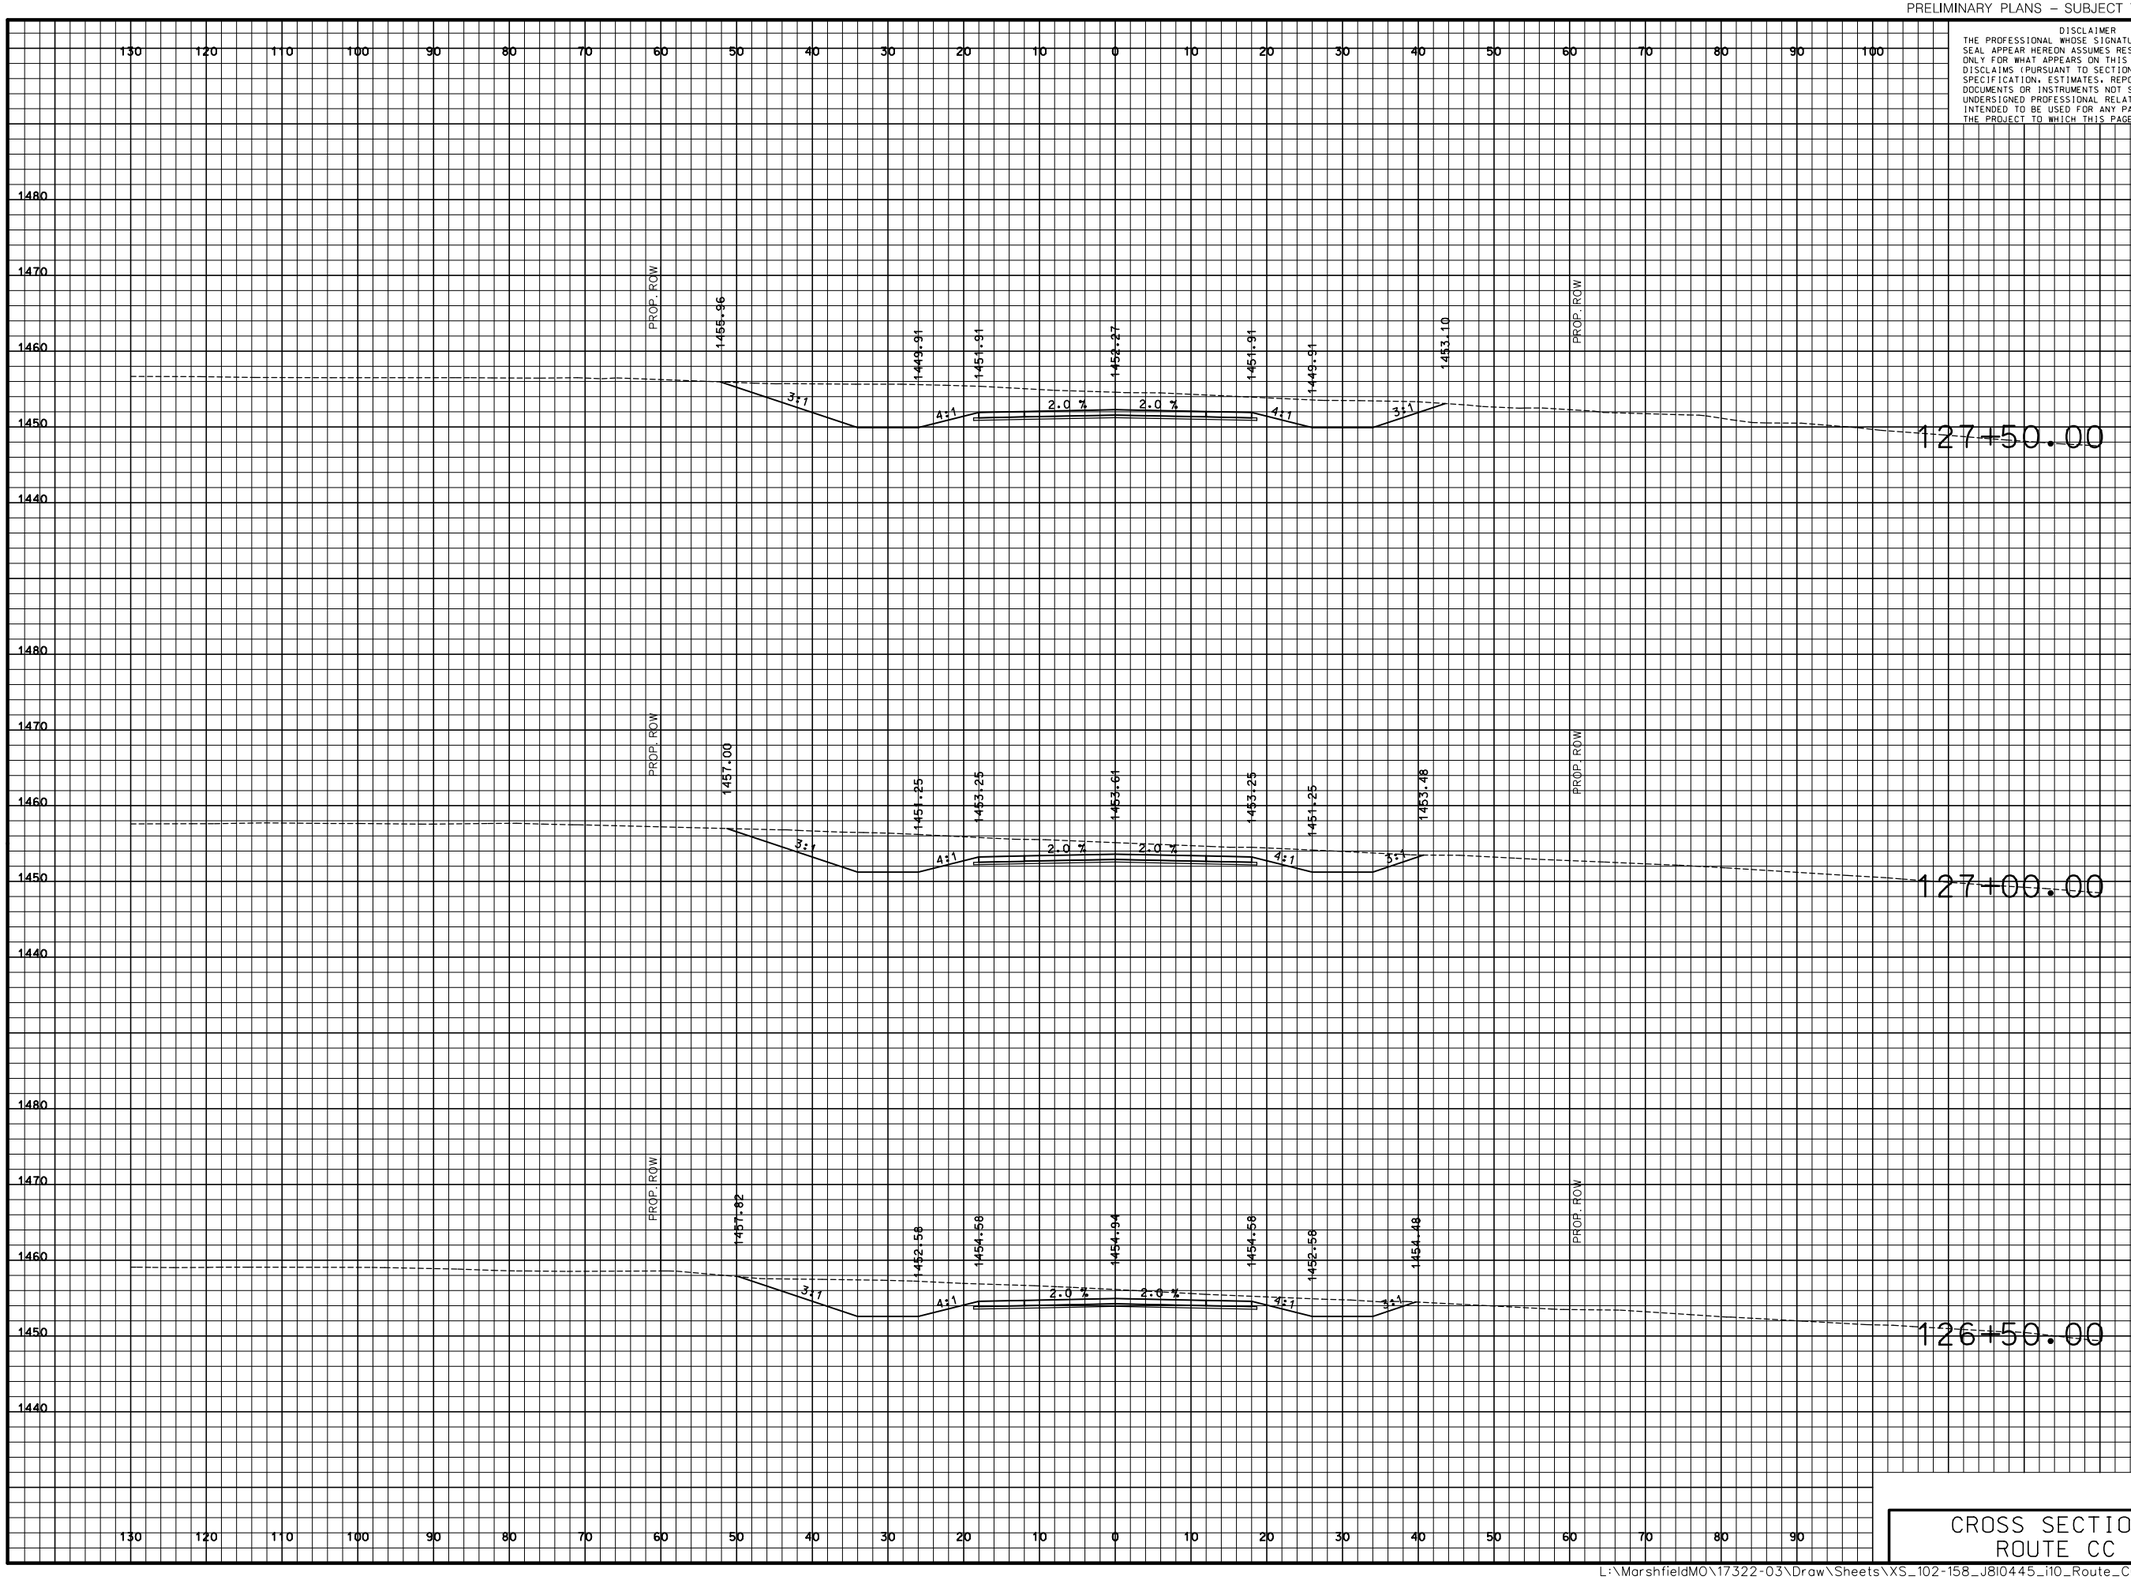

DISCLAIMER
THE PROFESSIONAL WHOSE SIGNATURE AND PERSONAL SEAL APPEAR HEREON ASSUMES RESPONSIBILITY ONLY FOR WHAT APPEARS ON THIS PAGE, AND DISCLAIMS (PURSUANT TO SECTION 327.411 RSMO) SPECIFICATION, ESTIMATES, REPORTS, OR OTHER DOCUMENTS OR INSTRUMENTS NOT SEALED BY THE UNDERSIGNED PROFESSIONAL RELATING TO OR INTENDED TO BE USED FOR ANY PART OR PARTS OF THE PROJECT TO WHICH THIS PAGE REFERS.

"THIS MEDIA SHOULD NOT BE CONSIDERED A CERTIFIED DOCUMENT."

DATE PREPARED
3/9/2018

ROUTE	STATE
I-44	MO
DISTRICT	SHEET NO.
SW	146

COUNTY
WEBSTER

JOB NO.
J8I0445

CONTRACT ID.

PROJECT NO.

BRIDGE NO.

IF A SEAL IS PRESENT ON THIS SHEET IT HAS BEEN ELECTRONICALLY SEALED AND DATED.

DESCRIPTION

DATE

MISSOURI HIGHWAYS AND TRANSPORTATION COMMISSION

105 WEST CAPITOL
JEFFERSON CITY, MO 65102
1-888-ASK-MODOT (1-888-275-6636)

CMT
©Copyright CMT, Inc.
CRAWFORD, MURPHY & TILLY, INC.
ONE MEMORIAL DRIVE, SUITE 500
ST. LOUIS, MO 63102 (314) 436-5500
ENGINEERING CORPORATION - 000631

CROSS SECTIONS ROUTE CC

PRELIMINARY PLANS – SUBJECT TO CHANGE

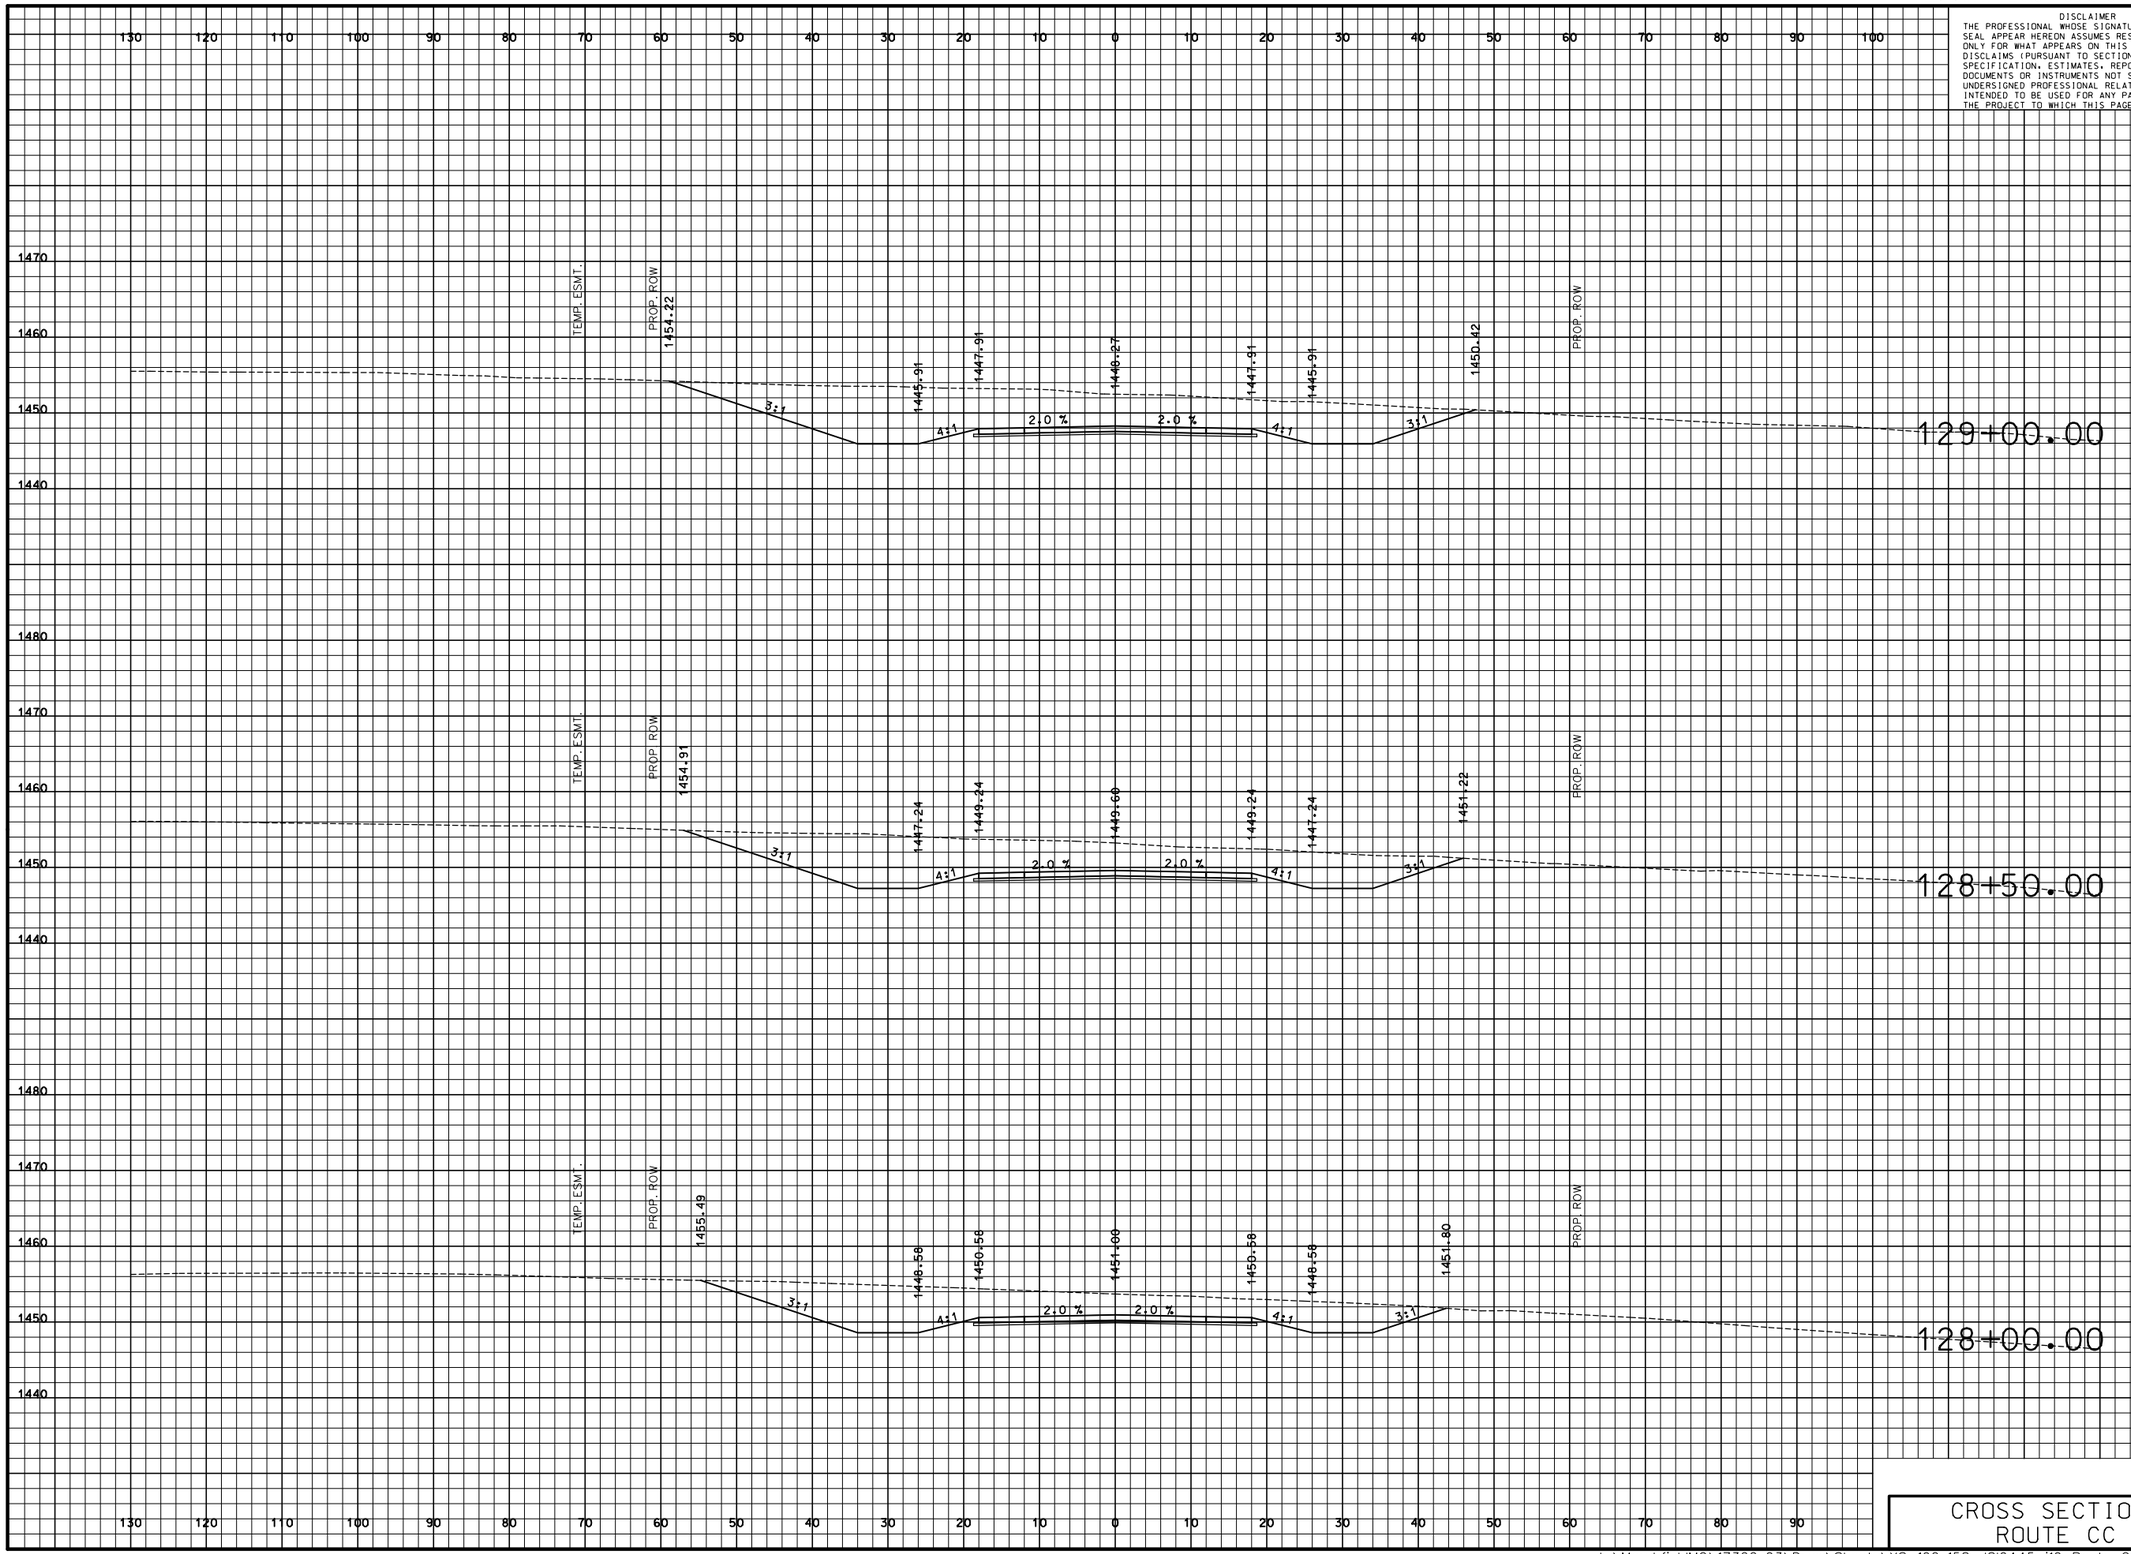

DISCLAIMER
THE PROFESSIONAL WHOSE SIGNATURE AND PERSONAL SEAL APPEAR HEREON ASSUMES RESPONSIBILITY ONLY FOR WHAT APPEARS ON THIS PAGE, AND DISCLAIMS (PURSUANT TO SECTION 327.411 RSMO) SPECIFICATION, ESTIMATES, REPORTS, OR OTHER DOCUMENTS OR INSTRUMENTS NOT SEALED BY THE UNDERSIGNED PROFESSIONAL RELATING TO OR INTENDED TO BE USED FOR ANY PART OR PARTS OF THE PROJECT TO WHICH THIS PAGE REFERS.

"THIS MEDIA SHOULD NOT BE CONSIDERED A CERTIFIED DOCUMENT."

DATE PREPARED
3/9/2018

ROUTE	STATE
I-44	MO
DISTRICT	SHEET NO.
SW	147

COUNTY
WEBSTER

JOB NO.
J8I0445

CONTRACT ID.

PROJECT NO.

BRIDGE NO.

IF A SEAL IS PRESENT ON THIS SHEET IT HAS BEEN ELECTRONICALLY SEALED AND DATED.

DESCRIPTION

DATE

MISSOURI HIGHWAYS AND TRANSPORTATION COMMISSION

105 WEST CAPITOL
JEFFERSON CITY, MO 65102
1-888-ASK-MODOT (1-888-275-6636)

CMT
©Copyright CMT, Inc.
CRAWFORD, MURPHY & TILLY, INC.
ONE MEMORIAL DRIVE, SUITE 500
ST. LOUIS, MO 63102 (314) 436-5500
ENGINEERING CORPORATION - 000631

CROSS SECTIONS
ROUTE CC

L:\MarshfieldMO\17322-03\Draw\Sheets\XS_102-158_J8I0445_i10_Route_CC.dgn 4:34:52 PM 3/9/2018

PRELIMINARY PLANS – SUBJECT TO CHANGE

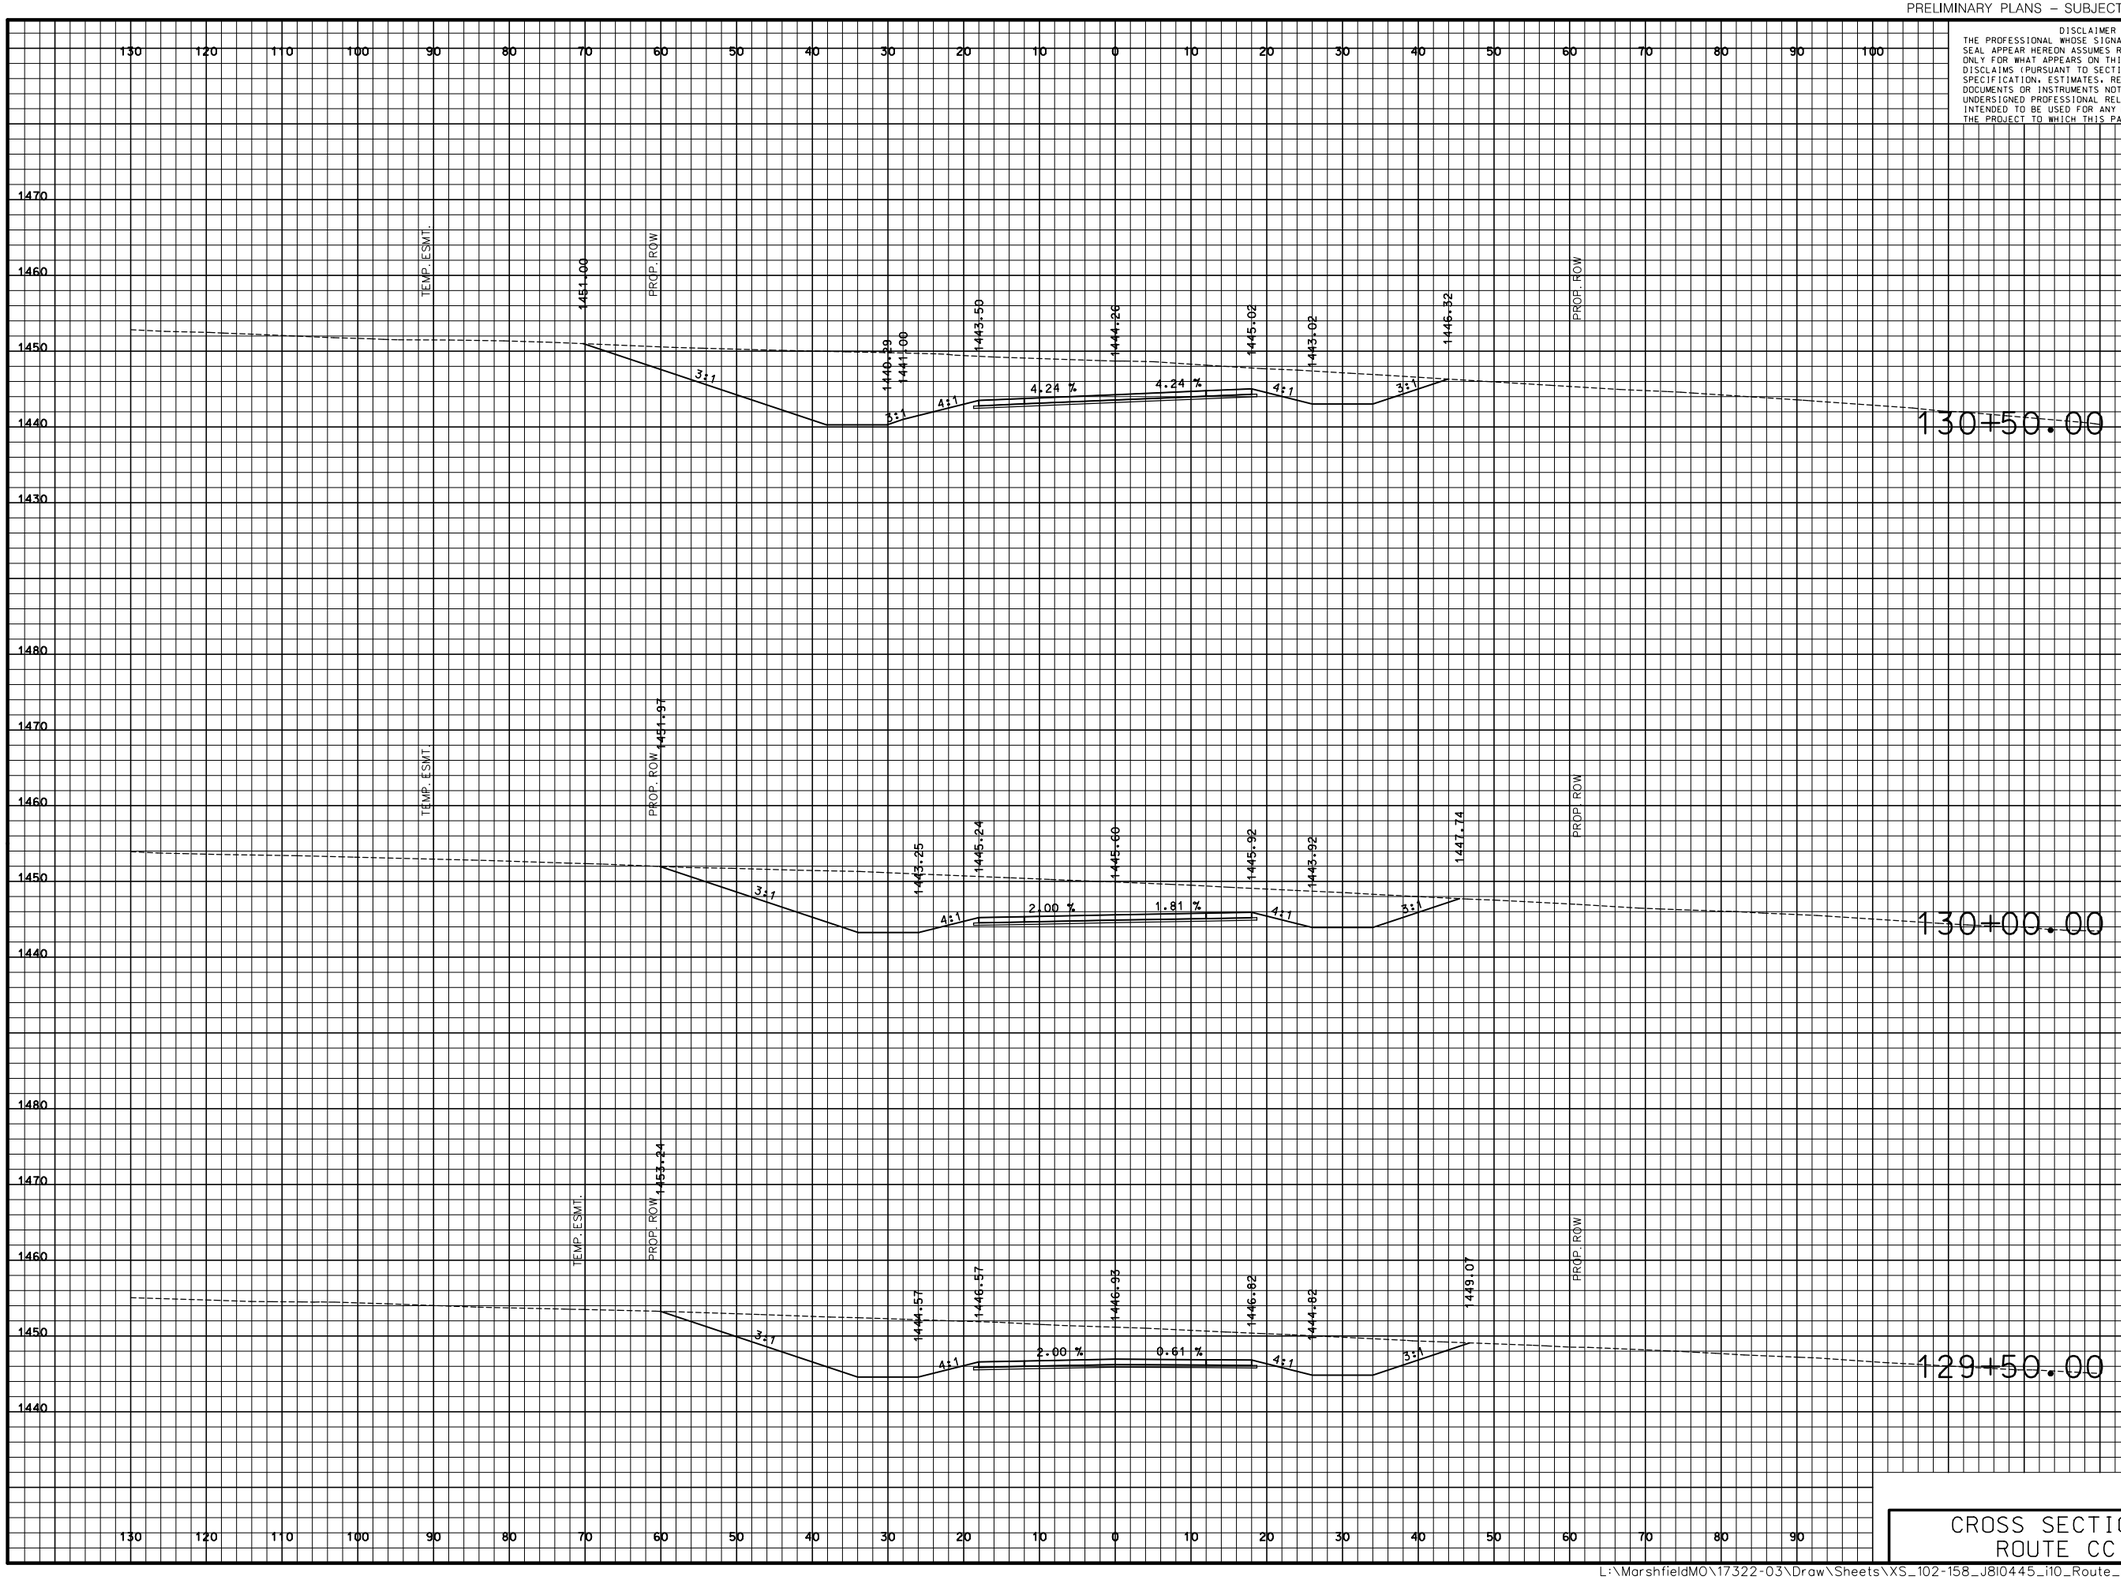

DISCLAIMER
THE PROFESSIONAL WHOSE SIGNATURE AND PERSONAL SEAL APPEAR HEREON ASSUMES RESPONSIBILITY ONLY FOR WHAT APPEARS ON THIS PAGE, AND DISCLAIMS (PURSUANT TO SECTION 327.411 RSMO) SPECIFICATION, ESTIMATES, REPORTS, OR OTHER DOCUMENTS OR INSTRUMENTS NOT SEALED BY THE UNDERSIGNED PROFESSIONAL RELATING TO OR INTENDED TO BE USED FOR ANY PART OR PARTS OF THE PROJECT TO WHICH THIS PAGE REFERS.

"THIS MEDIA SHOULD NOT BE CONSIDERED A CERTIFIED DOCUMENT."

DATE PREPARED
3/9/2018

ROUTE	STATE
I-44	MO
DISTRICT	SHEET NO.
SW	148

COUNTY
WEBSTER

JOB NO.
J8I0445

CONTRACT ID.

PROJECT NO.

BRIDGE NO.

DESCRIPTION	DATE

MISSOURI HIGHWAYS AND TRANSPORTATION COMMISSION
105 WEST CAPITOL
JEFFERSON CITY, MO 65102
1-888-ASK-MODOT (1-888-275-6636)

CMT
©Copyright CMT, Inc.
CRAWFORD, MURPHY & TILLY, INC.
ONE MEMORIAL DRIVE, SUITE 500
ST. LOUIS, MO 63102 (314) 436-5500
ENGINEERING CORPORATION - 000631

IF A SEAL IS PRESENT ON THIS SHEET IT HAS BEEN ELECTRONICALLY SEALED AND DATED.

CROSS SECTIONS
ROUTE CC

L:\MarshfieldMO\17322-03\Draw\Sheets\XS_102-158_J8I0445_i10_Route_CC.dgn 4:34:53 PM 3/9/2018

PRELIMINARY PLANS – SUBJECT TO CHANGE

DISCLAIMER
THE PROFESSIONAL WHOSE SIGNATURE AND PERSONAL SEAL APPEAR HEREON ASSUMES RESPONSIBILITY ONLY FOR WHAT APPEARS ON THIS PAGE, AND DISCLAIMS (PURSUANT TO SECTION 327.411 RSMO) SPECIFICATION, ESTIMATES, REPORTS, OR OTHER DOCUMENTS OR INSTRUMENTS NOT SEALED BY THE UNDERSIGNED PROFESSIONAL RELATING TO OR INTENDED TO BE USED FOR ANY PART OR PARTS OF THE PROJECT TO WHICH THIS PAGE REFERS.

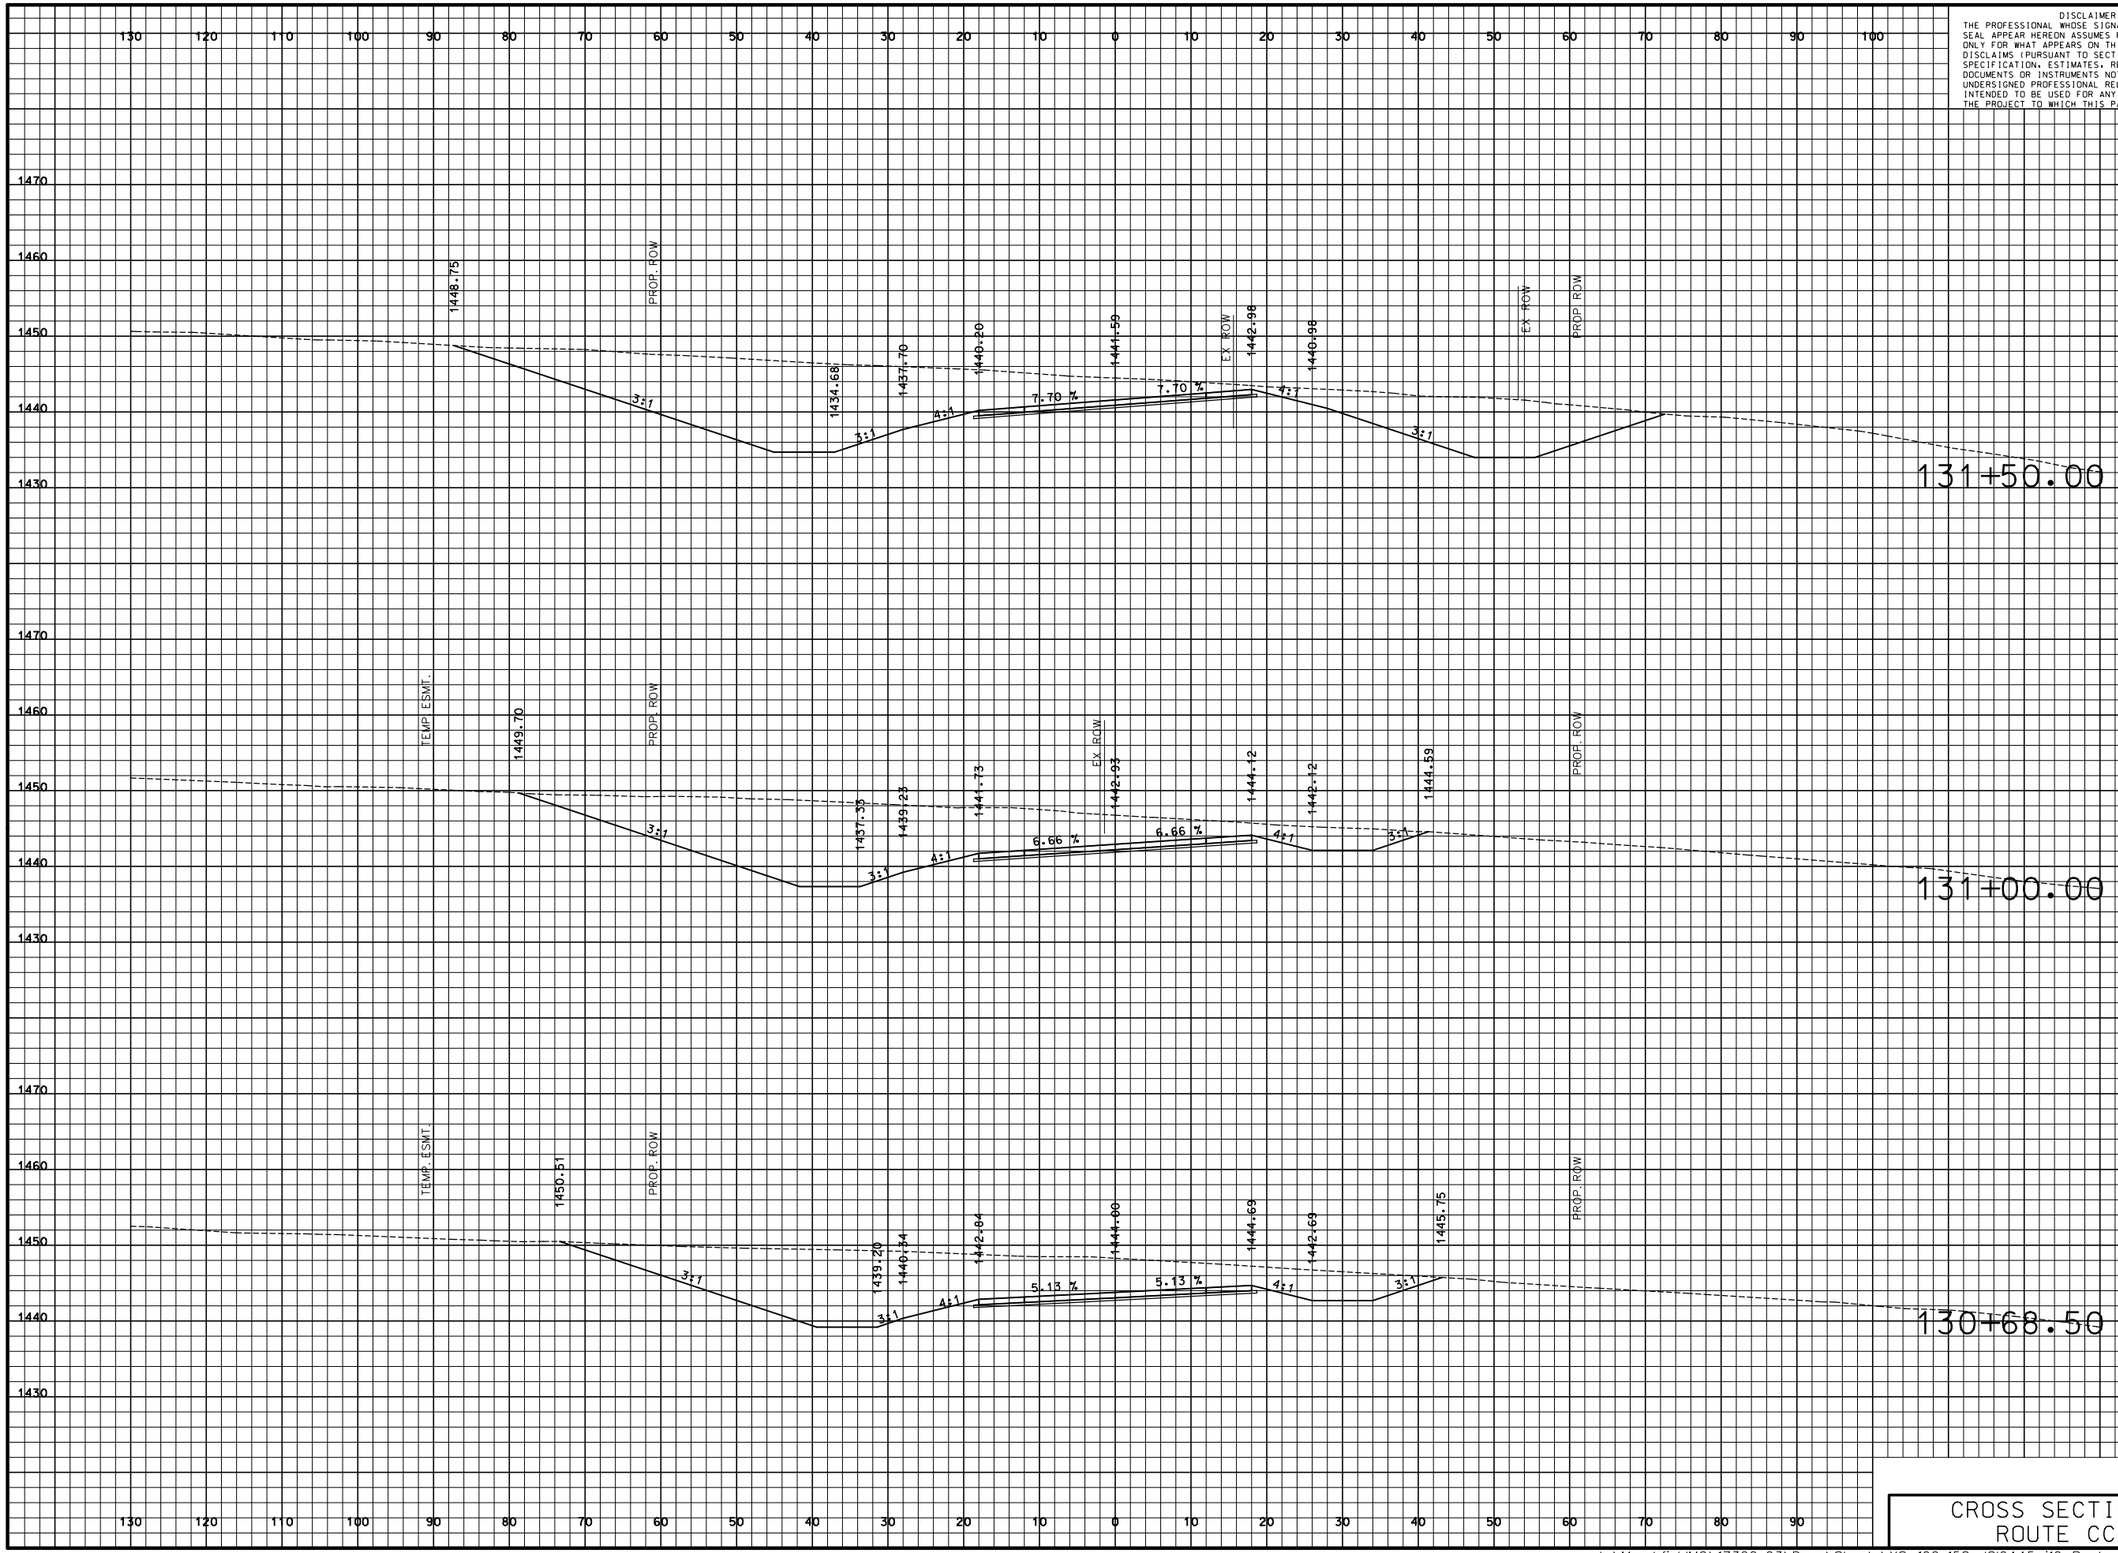

"THIS MEDIA SHOULD NOT BE CONSIDERED A CERTIFIED DOCUMENT."

DATE PREPARED: 3/9/2018

ROUTE	STATE
I-44	MO

DISTRICT	SHEET NO.
SW	149

COUNTY: WEBSTER

JOB NO.: J8I0445

CONTRACT ID.

PROJECT NO.

BRIDGE NO.

IF A SEAL IS PRESENT ON THIS SHEET IT HAS BEEN ELECTRONICALLY SEALED AND DATED.

NO.	DESCRIPTION	DATE

MISSOURI HIGHWAYS AND TRANSPORTATION COMMISSION

105 WEST CAPITOL
JEFFERSON CITY, MO 65102
1-888-ASK-MODOT (1-888-275-6636)

CMT
© Copyright CMT, Inc.
CRAWFORD, MURPHY & TILLY, INC.
ONE MEMORIAL DRIVE, SUITE 500
ST. LOUIS, MO 63102 (314) 436-5500
ENGINEERING CORPORATION - 000631

CROSS SECTIONS
ROUTE CC

PRELIMINARY PLANS – SUBJECT TO CHANGE

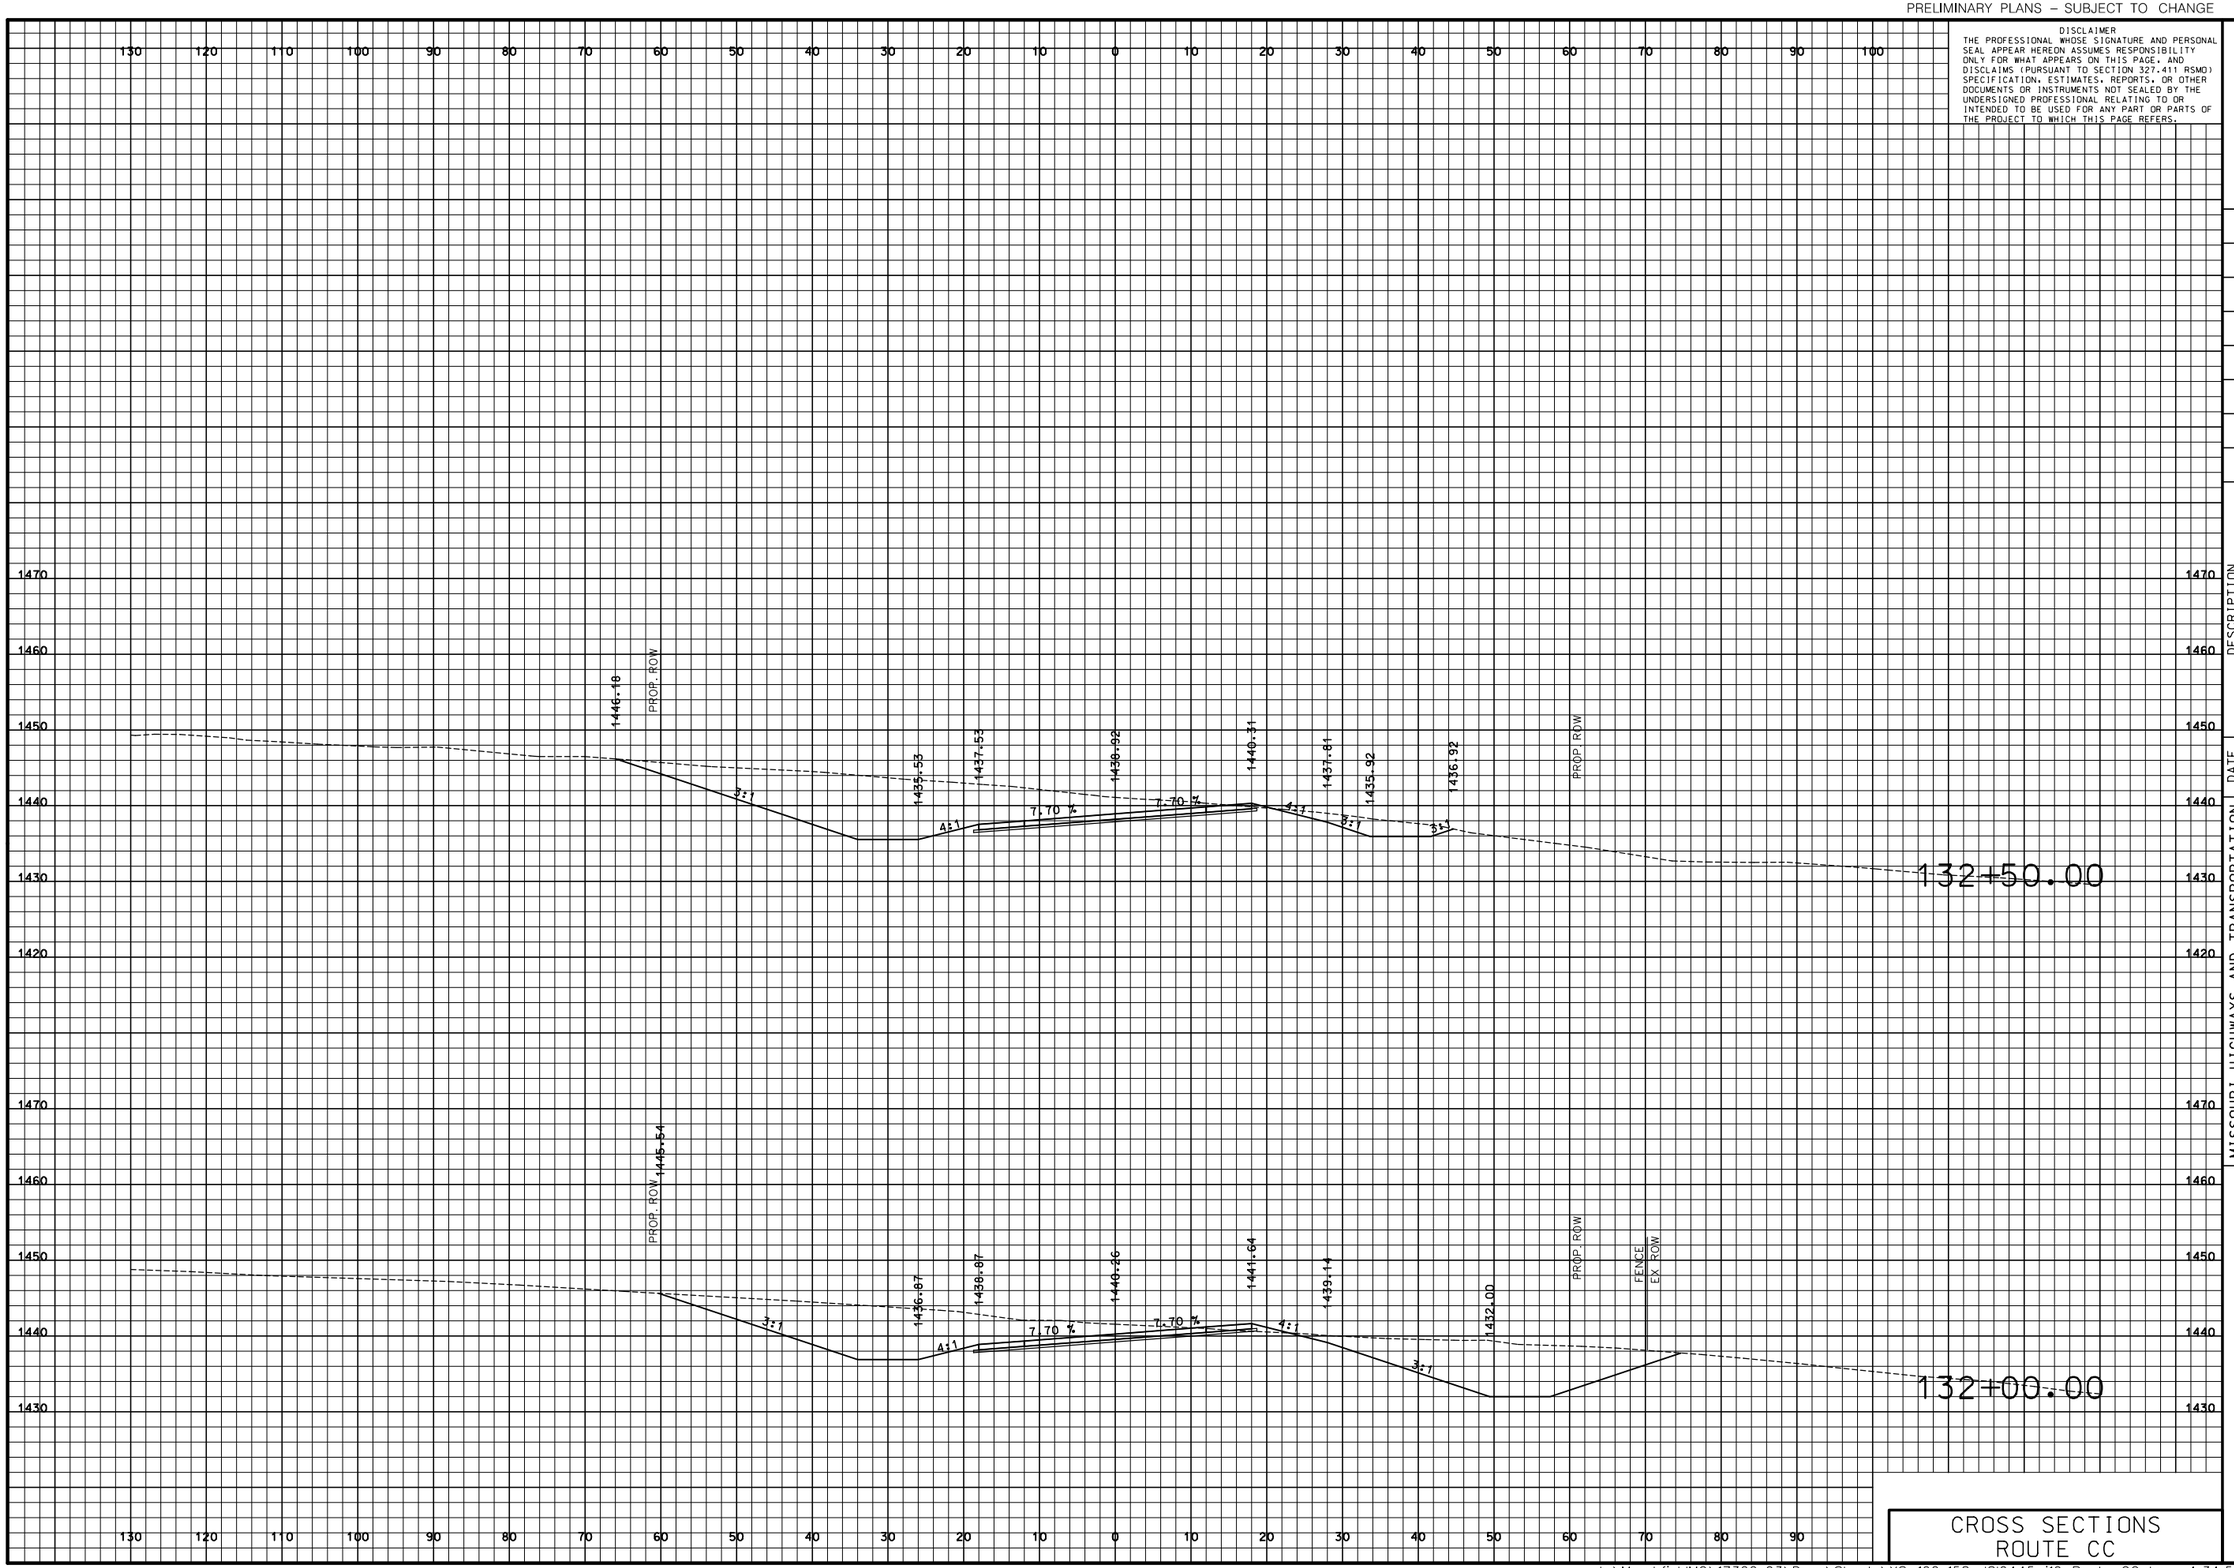

DISCLAIMER
THE PROFESSIONAL WHOSE SIGNATURE AND PERSONAL SEAL APPEAR HEREON ASSUMES RESPONSIBILITY ONLY FOR WHAT APPEARS ON THIS PAGE, AND DISCLAIMS (PURSUANT TO SECTION 327.411 RSMO) SPECIFICATION, ESTIMATES, REPORTS, OR OTHER DOCUMENTS OR INSTRUMENTS NOT SEALED BY THE UNDERSIGNED PROFESSIONAL RELATING TO OR INTENDED TO BE USED FOR ANY PART OR PARTS OF THE PROJECT TO WHICH THIS PAGE REFERS.

"THIS MEDIA SHOULD NOT BE CONSIDERED A CERTIFIED DOCUMENT."

DATE PREPARED
3/9/2018

ROUTE	STATE
I-44	MO

DISTRICT	SHEET NO.
SW	150

COUNTY
WEBSTER

JOB NO.
J8I0445

CONTRACT ID.

PROJECT NO.

BRIDGE NO.

DESCRIPTION	DATE

IF A SEAL IS PRESENT ON THIS SHEET IT HAS BEEN ELECTRONICALLY SEALED AND DATED.

MISSOURI HIGHWAYS AND TRANSPORTATION COMMISSION

105 WEST CAPITOL
JEFFERSON CITY, MO 65102
1-888-ASK-MODOT (1-888-275-6636)

CMT
©Copyright CMT, Inc.
CRAWFORD, MURPHY & TILLY, INC.
ONE MEMORIAL DRIVE, SUITE 500
ST. LOUIS, MO 63102 (314) 436-5500
ENGINEERING CORPORATION - 000631

CROSS SECTIONS
ROUTE CC

L:\MarshfieldMO\17322-03\Draw\Sheets\XS_102-158_J8I0445_i10_Route_CC.dgn 4:34:54 PM 3/9/2018

PRELIMINARY PLANS – SUBJECT TO CHANGE

DISCLAIMER
THE PROFESSIONAL WHOSE SIGNATURE AND PERSONAL SEAL APPEAR HEREON ASSUMES RESPONSIBILITY ONLY FOR WHAT APPEARS ON THIS PAGE, AND DISCLAIMS (PURSUANT TO SECTION 327.411 RSMO) SPECIFICATION, ESTIMATES, REPORTS, OR OTHER DOCUMENTS OR INSTRUMENTS NOT SEALED BY THE UNDERSIGNED PROFESSIONAL RELATING TO OR INTENDED TO BE USED FOR ANY PART OR PARTS OF THE PROJECT TO WHICH THIS PAGE REFERS.

"THIS MEDIA SHOULD NOT BE CONSIDERED A CERTIFIED DOCUMENT."

DATE PREPARED
3/9/2018

ROUTE	STATE
I-44	MO
DISTRICT	SHEET NO.
SW	151

COUNTY
WEBSTER

JOB NO.
J8I0445

CONTRACT ID.

PROJECT NO.

BRIDGE NO.

DESCRIPTION	DATE

IF A SEAL IS PRESENT ON THIS SHEET IT HAS BEEN ELECTRONICALLY SEALED AND DATED.

MISSOURI HIGHWAYS AND TRANSPORTATION COMMISSION

105 WEST CAPITOL
JEFFERSON CITY, MO 65102
1-888-ASK-MODOT (1-888-275-6636)

CMT
©Copyright CMT, Inc.
CRAWFORD, MURPHY & TILLY, INC.
ONE MEMORIAL DRIVE, SUITE 500
ST. LOUIS, MO 63102 (314) 436-5500
ENGINEERING CORPORATION - 000631

CROSS SECTIONS ROUTE CC

L:\MarshfieldMO\17322-03\Draw\Sheets\XS_102-158_J8I0445_I10_Route_CC.dgn 4:34:55 PM 3/9/2018

PRELIMINARY PLANS – SUBJECT TO CHANGE

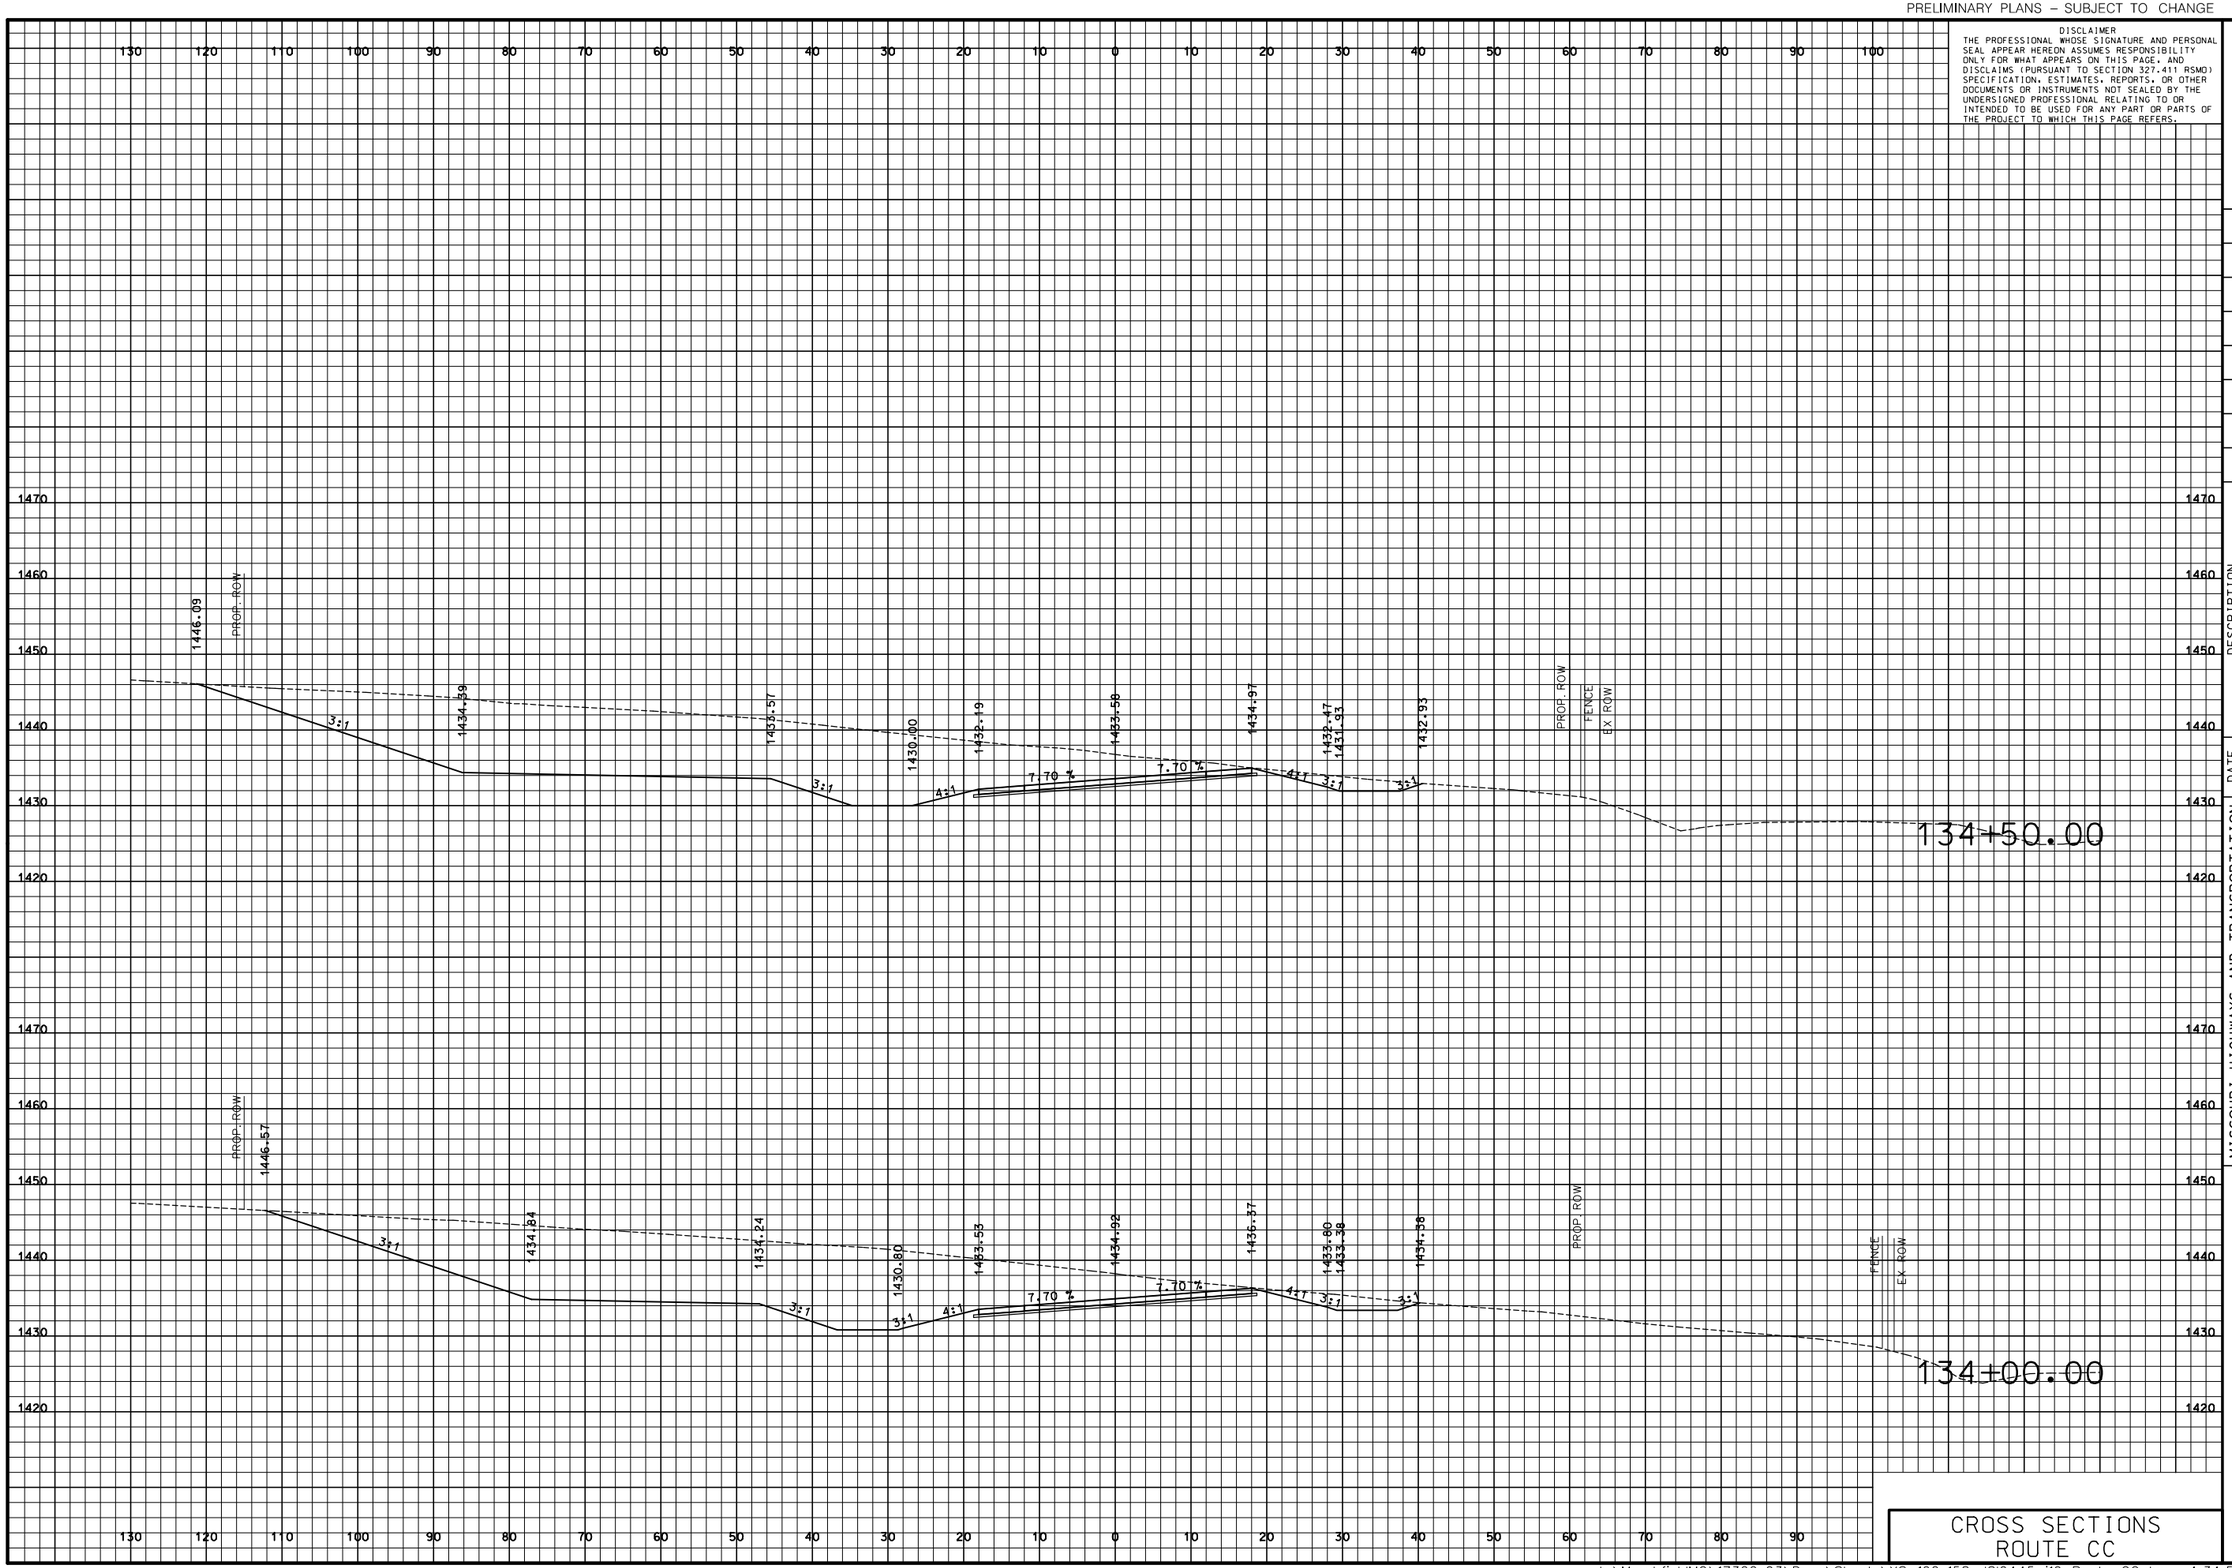

DISCLAIMER
THE PROFESSIONAL WHOSE SIGNATURE AND PERSONAL SEAL APPEAR HEREON ASSUMES RESPONSIBILITY ONLY FOR WHAT APPEARS ON THIS PAGE, AND DISCLAIMS (PURSUANT TO SECTION 327.411 RSMO) SPECIFICATION, ESTIMATES, REPORTS, OR OTHER DOCUMENTS OR INSTRUMENTS NOT SEALED BY THE UNDERSIGNED PROFESSIONAL RELATING TO OR INTENDED TO BE USED FOR ANY PART OR PARTS OF THE PROJECT TO WHICH THIS PAGE REFERS.

"THIS MEDIA SHOULD NOT BE CONSIDERED A CERTIFIED DOCUMENT."

DATE PREPARED: 3/9/2018

ROUTE	STATE
I-44	MO

DISTRICT	SHEET NO.
SW	152

COUNTY: WEBSTER

JOB NO.: J8I0445

CONTRACT ID.:

PROJECT NO.:

BRIDGE NO.:

DESCRIPTION	DATE

IF A SEAL IS PRESENT ON THIS SHEET IT HAS BEEN ELECTRONICALLY SEALED AND DATED.

MISSOURI HIGHWAYS AND TRANSPORTATION COMMISSION

105 WEST CAPITOL
JEFFERSON CITY, MO 65102
1-888-ASK-MODOT (1-888-275-6636)

CMT
©Copyright CMT, Inc.
CRAWFORD, MURPHY & TILLY, INC.
ONE MEMORIAL DRIVE, SUITE 500
ST. LOUIS, MO 63102 (314) 436-5500
ENGINEERING CORPORATION - 000631

CROSS SECTIONS
ROUTE CC

L:\MarshfieldMO\17322-03\Draw\Sheets\XS_102-158_J8I0445_i10_Route_CC.dgn 4:34:55 PM 3/9/2018

PRELIMINARY PLANS – SUBJECT TO CHANGE

DISCLAIMER
THE PROFESSIONAL WHOSE SIGNATURE AND PERSONAL SEAL APPEAR HEREON ASSUMES RESPONSIBILITY ONLY FOR WHAT APPEARS ON THIS PAGE, AND DISCLAIMS (PURSUANT TO SECTION 327.411 RSMO) SPECIFICATION, ESTIMATES, REPORTS, OR OTHER DOCUMENTS OR INSTRUMENTS NOT SEALED BY THE UNDERSIGNED PROFESSIONAL RELATING TO OR INTENDED TO BE USED FOR ANY PART OR PARTS OF THE PROJECT TO WHICH THIS PAGE REFERS.

"THIS MEDIA SHOULD NOT BE CONSIDERED A CERTIFIED DOCUMENT."

DATE PREPARED
3/9/2018

ROUTE	STATE
I-44	MO

DISTRICT	SHEET NO.
SW	153

COUNTY
WEBSTER

JOB NO.
J8I0445

CONTRACT ID.

PROJECT NO.

BRIDGE NO.

IF A SEAL IS PRESENT ON THIS SHEET IT HAS BEEN ELECTRONICALLY SEALED AND DATED.

DESCRIPTION	DATE

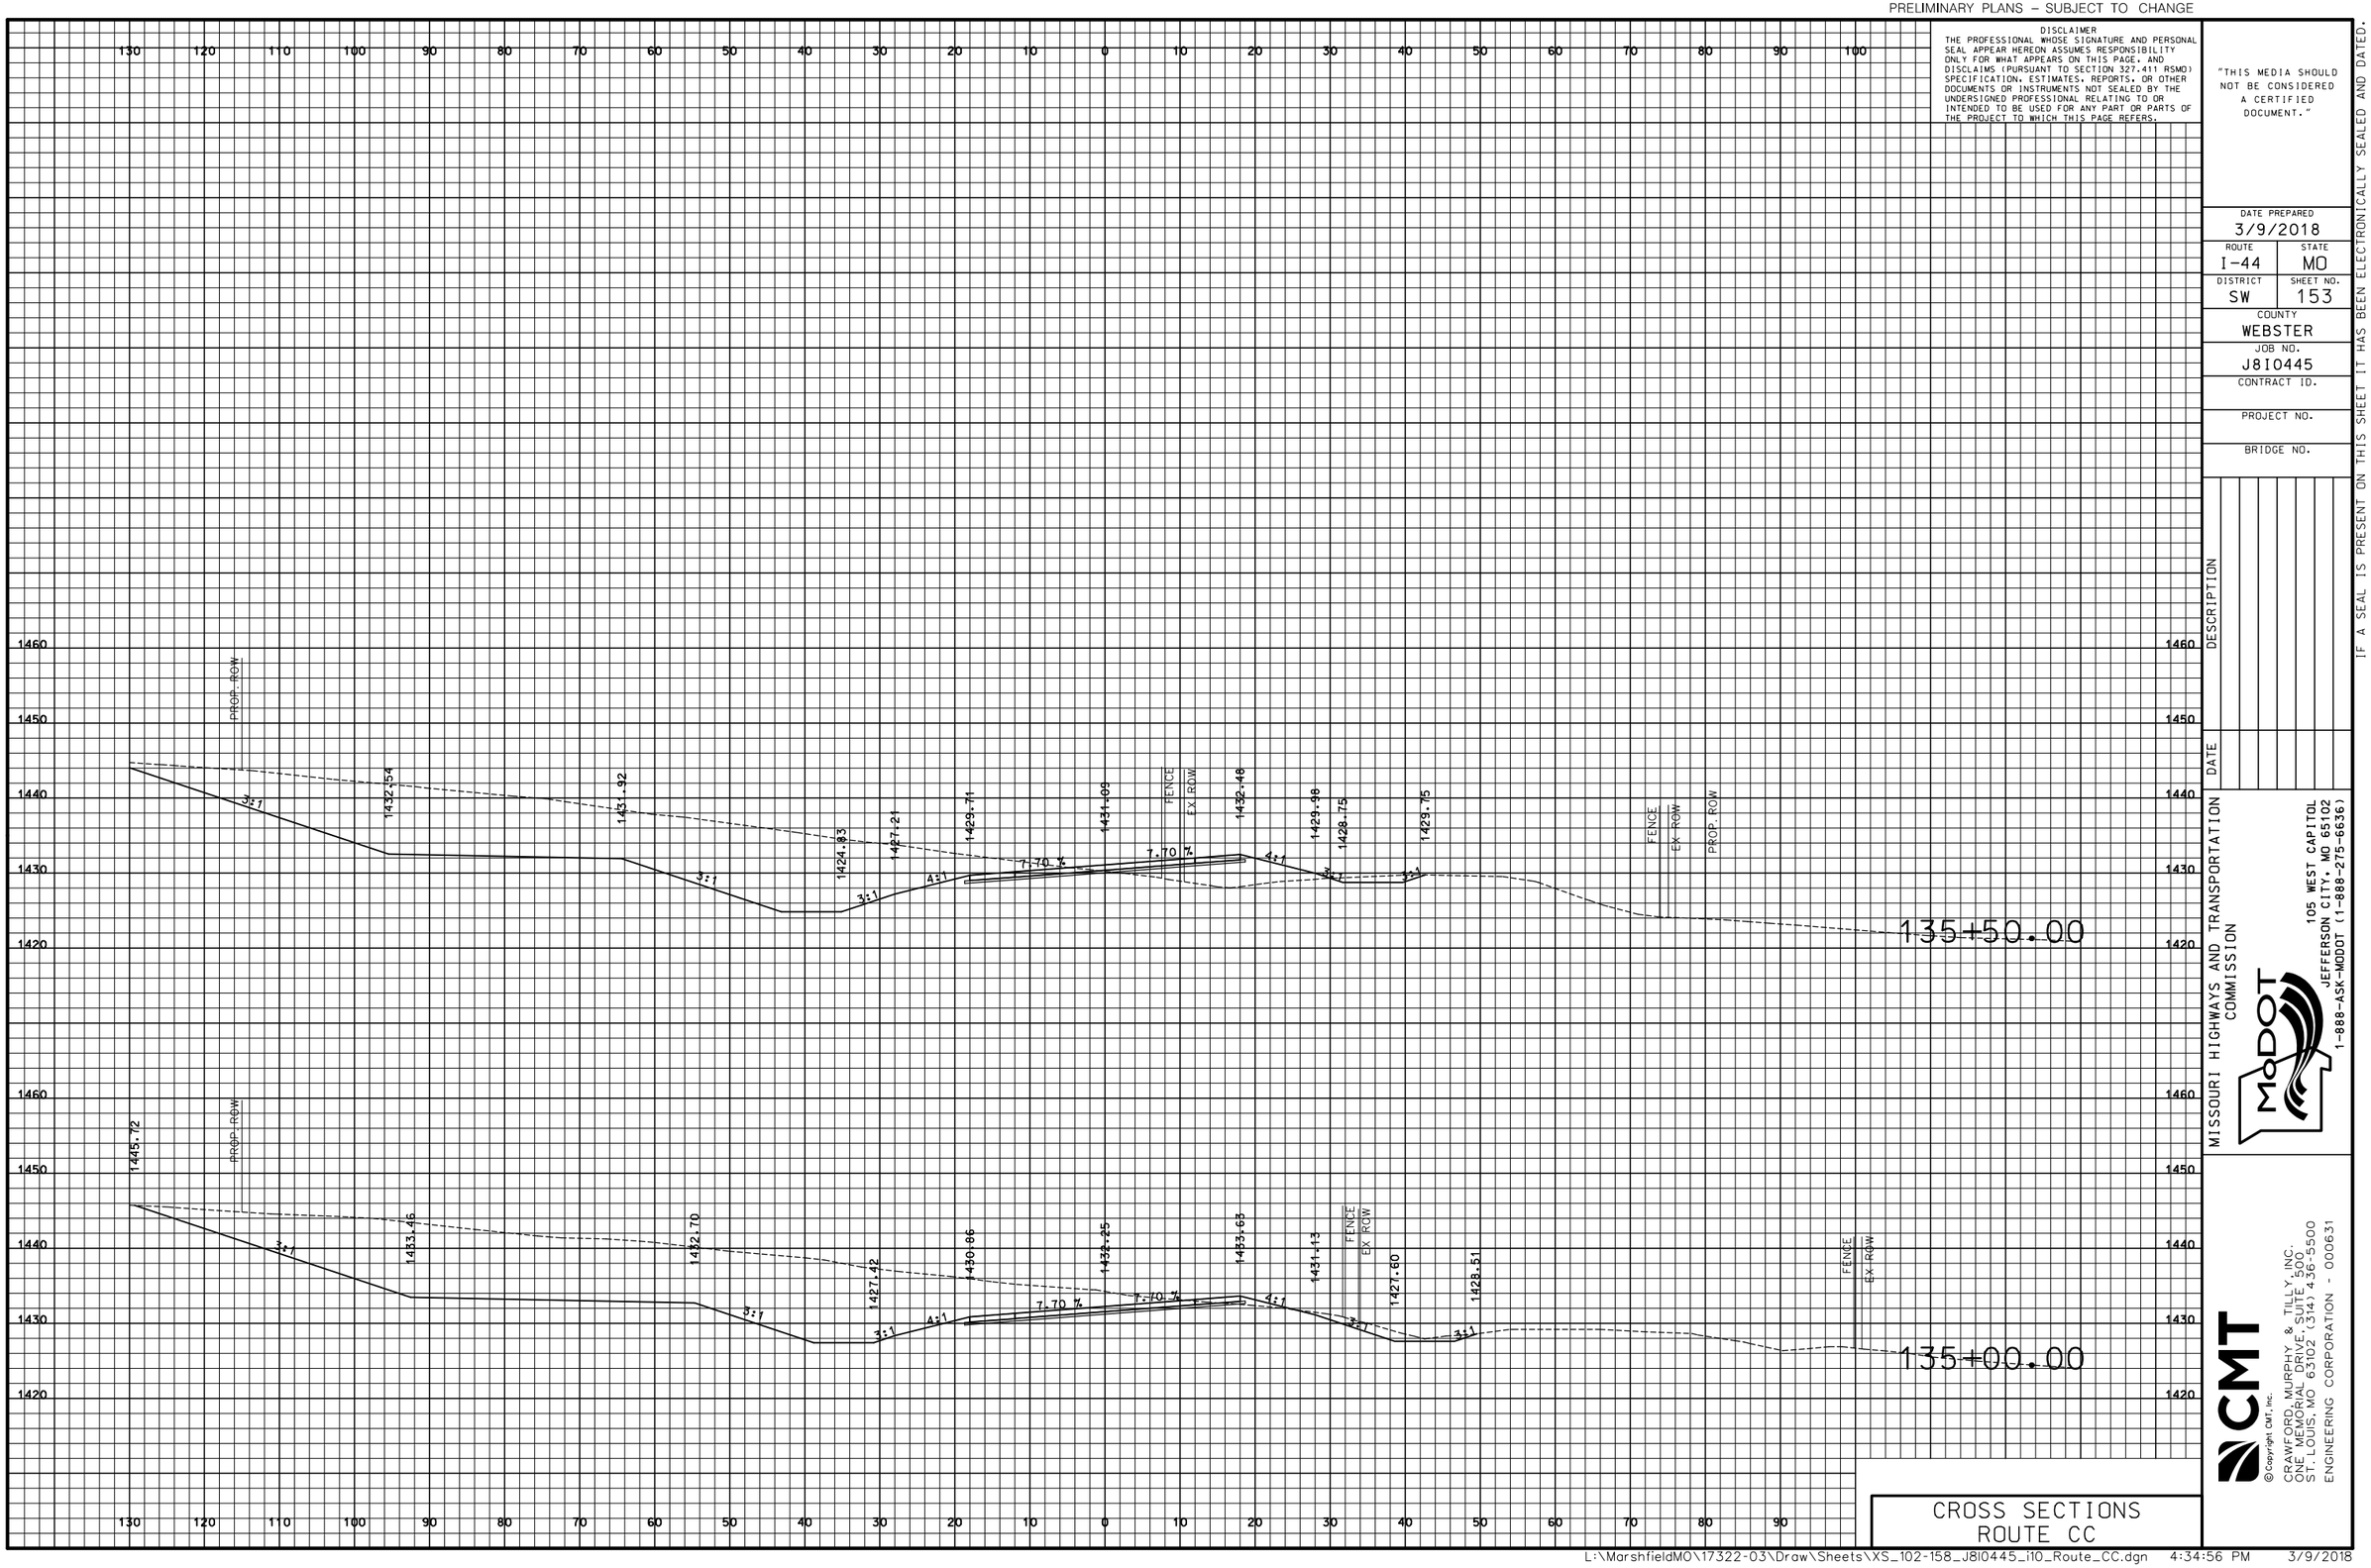

MISSOURI HIGHWAYS AND TRANSPORTATION COMMISSION
105 WEST CAPITOL
JEFFERSON CITY, MO 65102
1-888-ASK-MODOT (1-888-275-6636)

CMT
©Copyright CMT, Inc.
CRAWFORD, MURPHY & TILLY, INC.
ONE MEMORIAL DRIVE, SUITE 500
ST. LOUIS, MO 63102 (314) 436-5500
ENGINEERING CORPORATION - 000631

CROSS SECTIONS ROUTE CC

PRELIMINARY PLANS – SUBJECT TO CHANGE

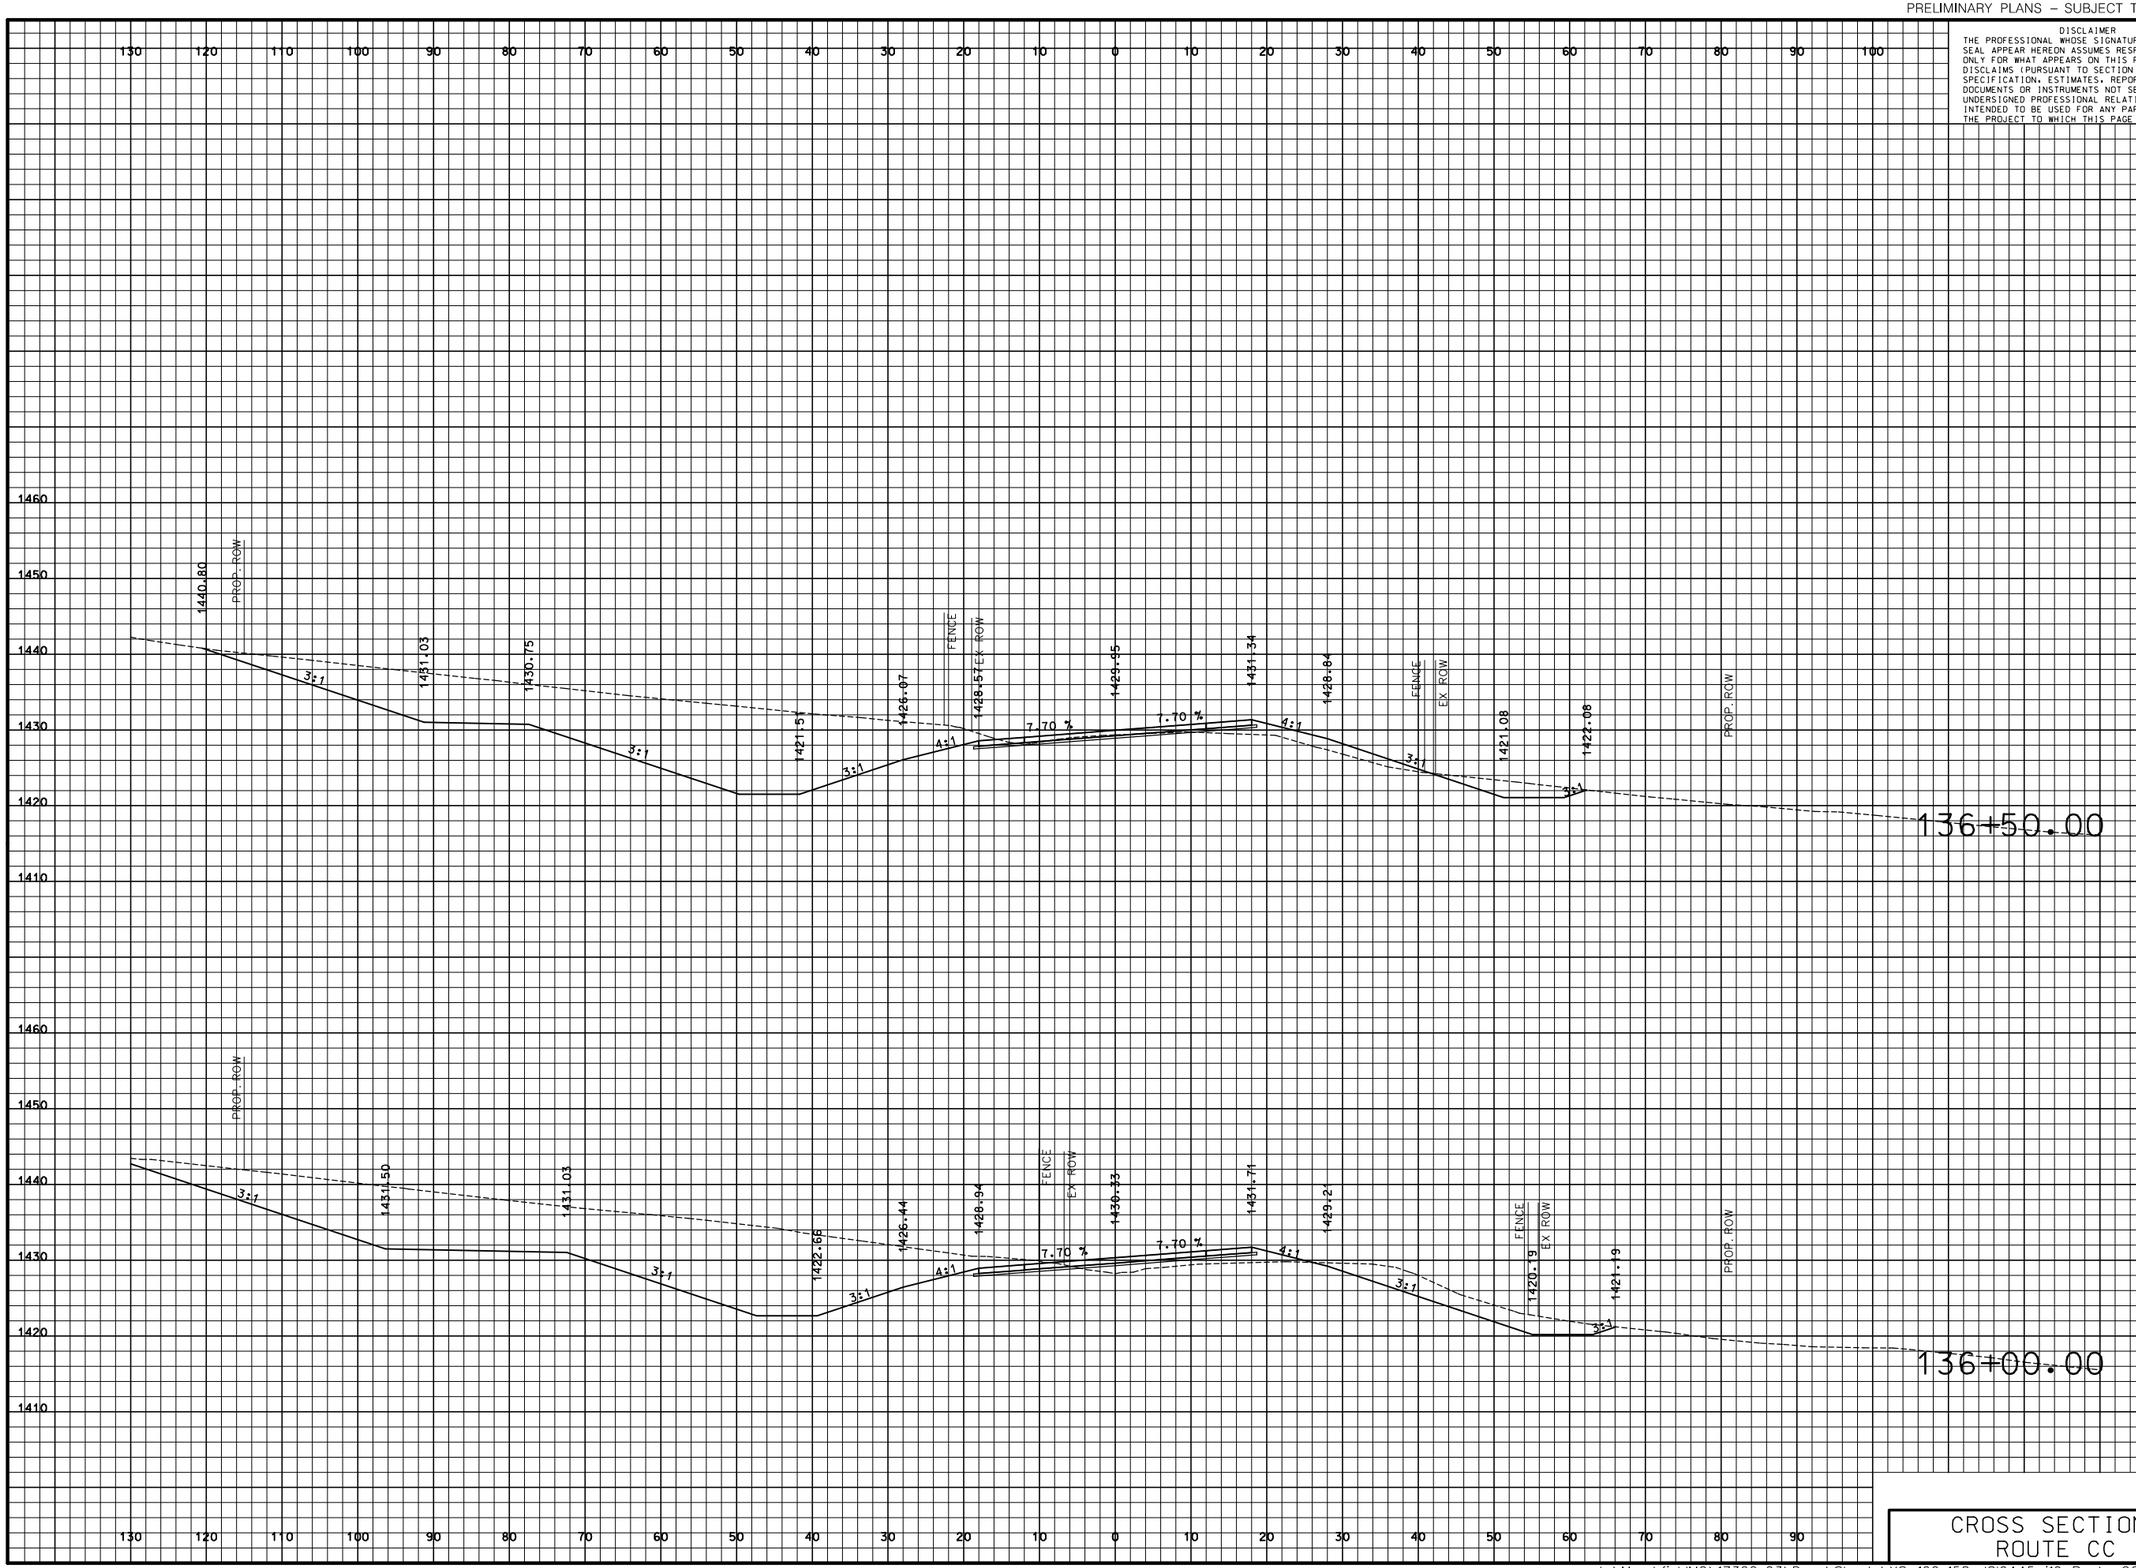

CROSS SECTIONS
ROUTE CC

DISCLAIMER
THE PROFESSIONAL WHOSE SIGNATURE AND PERSONAL SEAL APPEAR HEREON ASSUMES RESPONSIBILITY ONLY FOR WHAT APPEARS ON THIS PAGE, AND DISCLAIMS (PURSUANT TO SECTION 327.411 RSMO) SPECIFICATION, ESTIMATES, REPORTS, OR OTHER DOCUMENTS OR INSTRUMENTS NOT SEALED BY THE UNDERSIGNED PROFESSIONAL RELATING TO OR INTENDED TO BE USED FOR ANY PART OR PARTS OF THE PROJECT TO WHICH THIS PAGE REFERS.

"THIS MEDIA SHOULD NOT BE CONSIDERED A CERTIFIED DOCUMENT."

DATE PREPARED
3/9/2018

ROUTE	STATE
I-44	MO

DISTRICT	SHEET NO.
SW	154

COUNTY
WEBSTER

JOB NO.
J8I0445

CONTRACT ID.

PROJECT NO.

BRIDGE NO.

DESCRIPTION	DATE

IF A SEAL IS PRESENT ON THIS SHEET IT HAS BEEN ELECTRONICALLY SEALED AND DATED.

MISSOURI HIGHWAYS AND TRANSPORTATION COMMISSION

MoDOT

105 WEST CAPITOL
JEFFERSON CITY, MO 65102
1-888-ASK-MODOT (1-888-275-6636)

CMT

©Copyright CMT, Inc.

CRAWFORD, MURPHY & TILLY, INC.
ONE MEMORIAL DRIVE, SUITE 500
ST. LOUIS, MO 63102 (314) 436-5500
ENGINEERING CORPORATION - 000631

PRELIMINARY PLANS – SUBJECT TO CHANGE

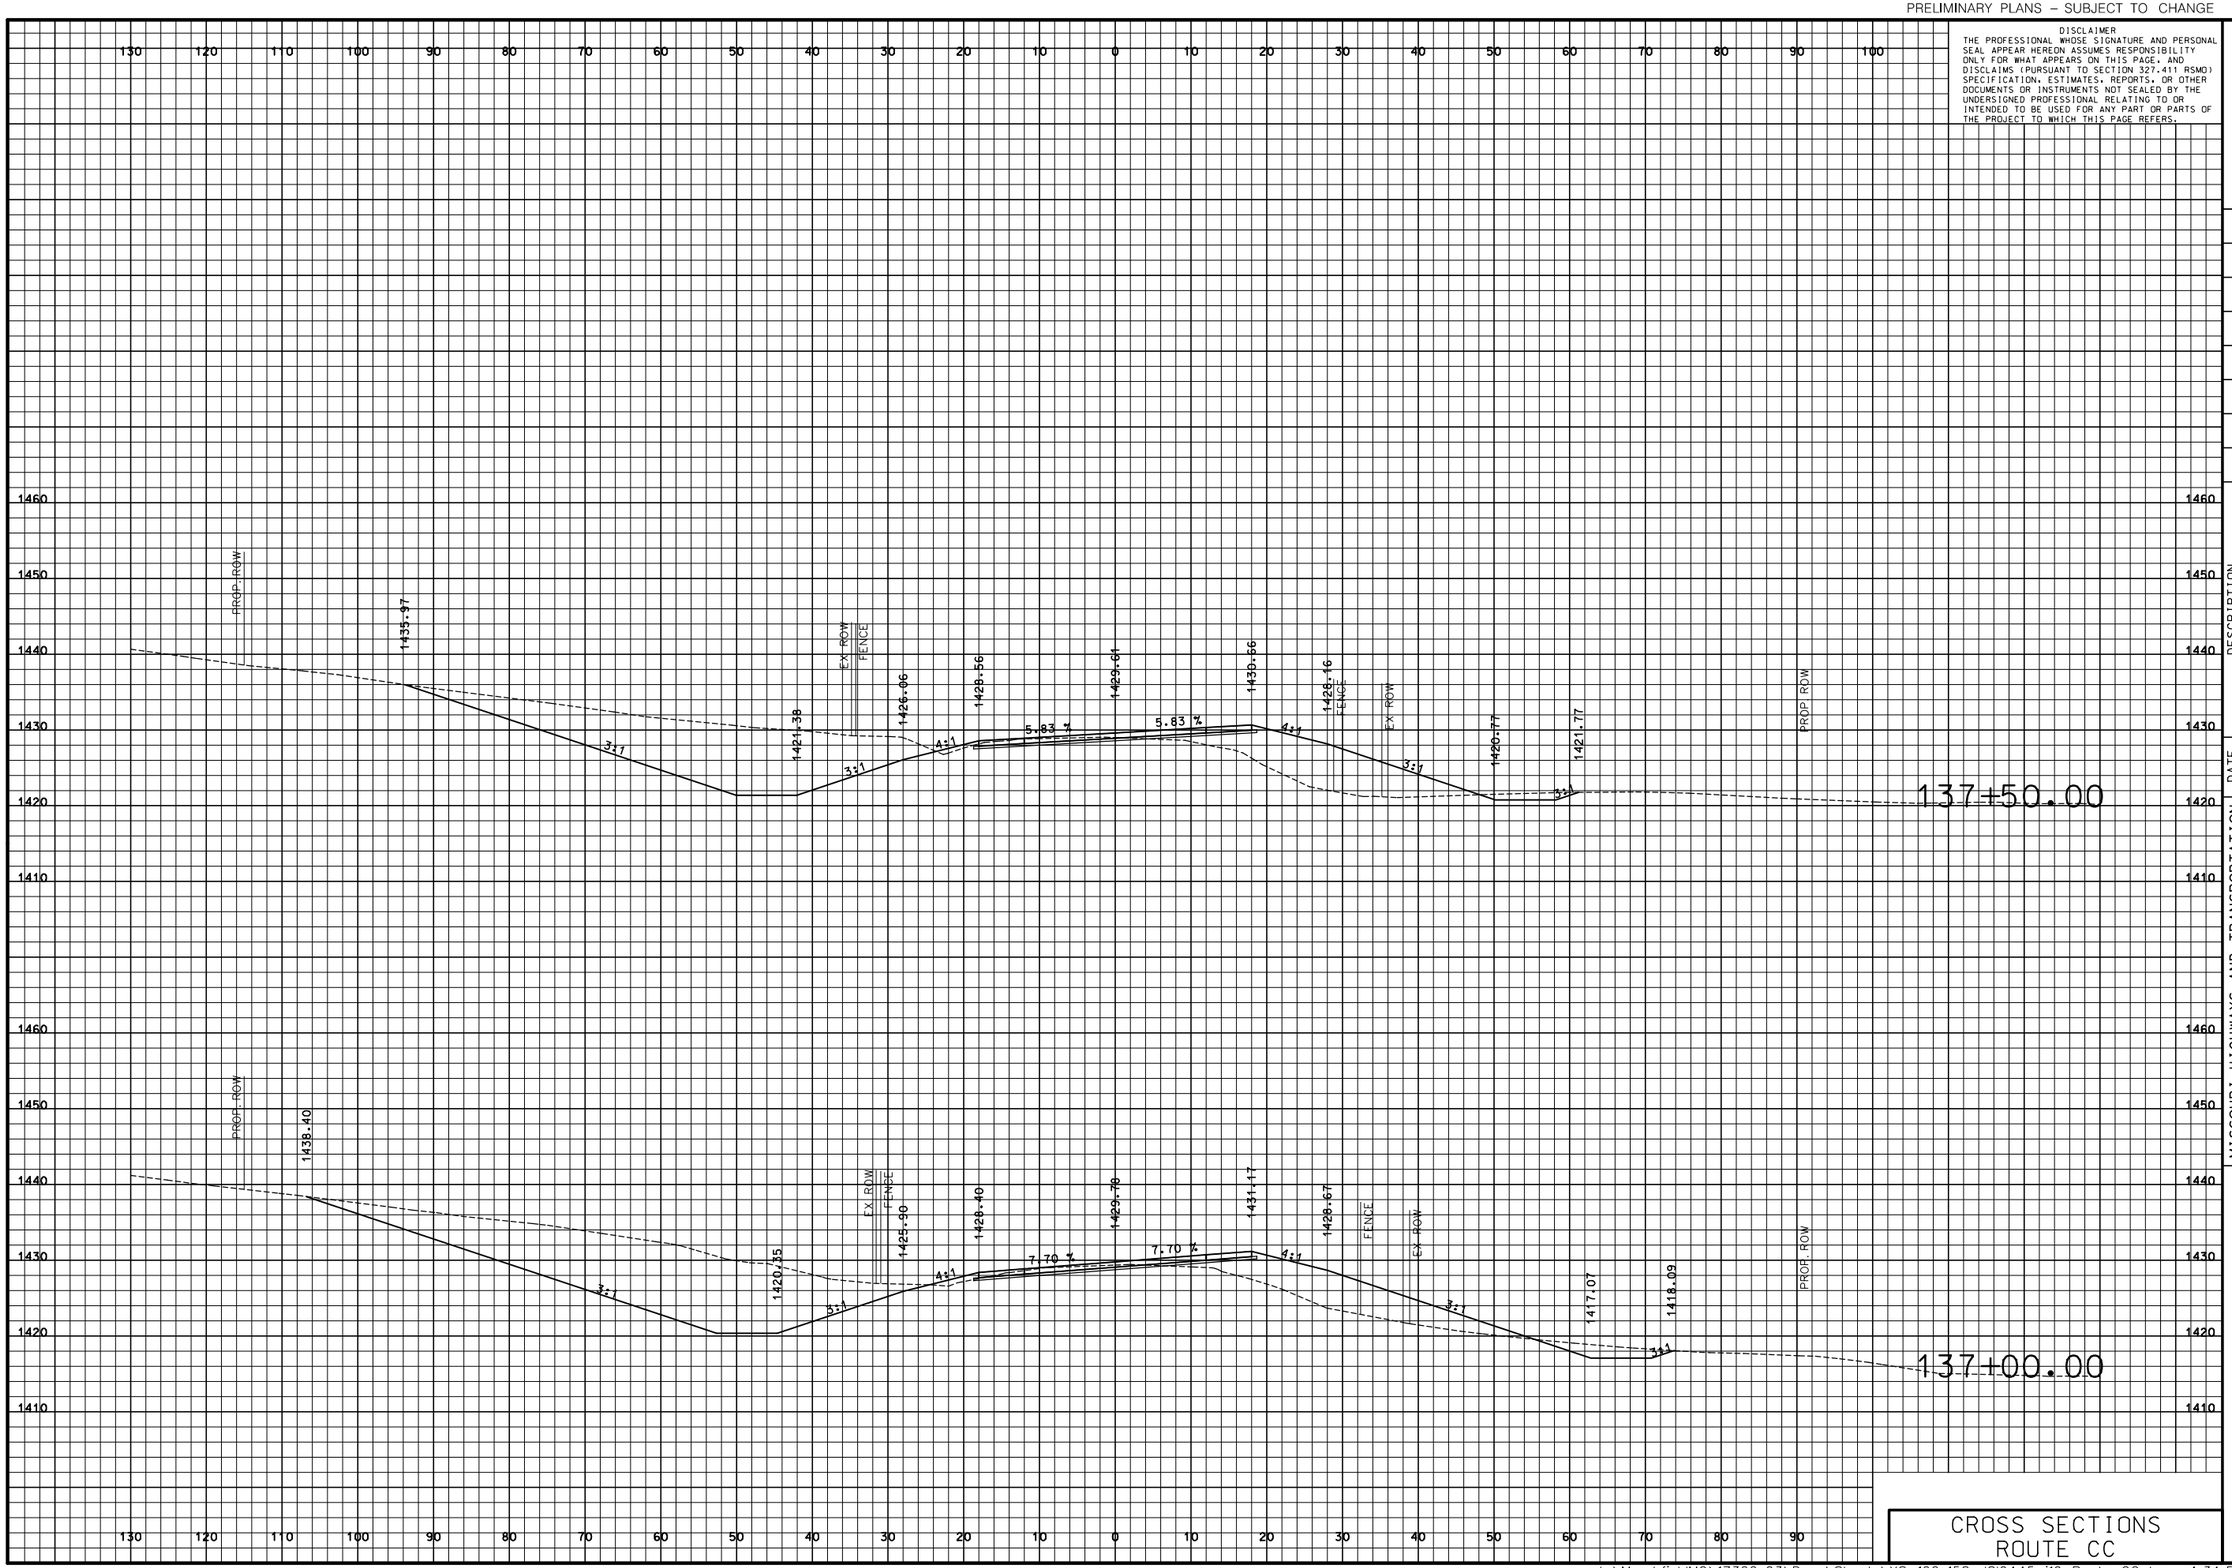

CROSS SECTIONS
ROUTE CC

DISCLAIMER
THE PROFESSIONAL WHOSE SIGNATURE AND PERSONAL SEAL APPEAR HEREON ASSUMES RESPONSIBILITY ONLY FOR WHAT APPEARS ON THIS PAGE, AND DISCLAIMS (PURSUANT TO SECTION 327.411 RSMO) SPECIFICATION, ESTIMATES, REPORTS, OR OTHER DOCUMENTS OR INSTRUMENTS NOT SEALED BY THE UNDERSIGNED PROFESSIONAL RELATING TO OR INTENDED TO BE USED FOR ANY PART OR PARTS OF THE PROJECT TO WHICH THIS PAGE REFERS.

"THIS MEDIA SHOULD NOT BE CONSIDERED A CERTIFIED DOCUMENT."

DATE PREPARED
3/9/2018

ROUTE	STATE
I-44	MO
DISTRICT	SHEET NO.
SW	155

COUNTY
WEBSTER

JOB NO.
J8I0445

CONTRACT ID.

PROJECT NO.

BRIDGE NO.

DESCRIPTION	DATE

IF A SEAL IS PRESENT ON THIS SHEET IT HAS BEEN ELECTRONICALLY SEALED AND DATED.

MISSOURI HIGHWAYS AND TRANSPORTATION COMMISSION

105 WEST CAPITOL
JEFFERSON CITY, MO 65102
1-888-ASK-MODOT (1-888-275-6636)

CMT
CRAWFORD, MURPHY & TILLY, INC.
ONE MEMORIAL DRIVE, SUITE 500
ST. LOUIS, MO 63102 (314) 436-5500
ENGINEERING CORPORATION - 000631

©Copyright CMT, Inc.

L:\MarshfieldMO\17322-03\Draw\Sheets\XS_102-158_J8I0445_I10_Route_CC.dgn 4:34:57 PM 3/9/2018

PRELIMINARY PLANS – SUBJECT TO CHANGE

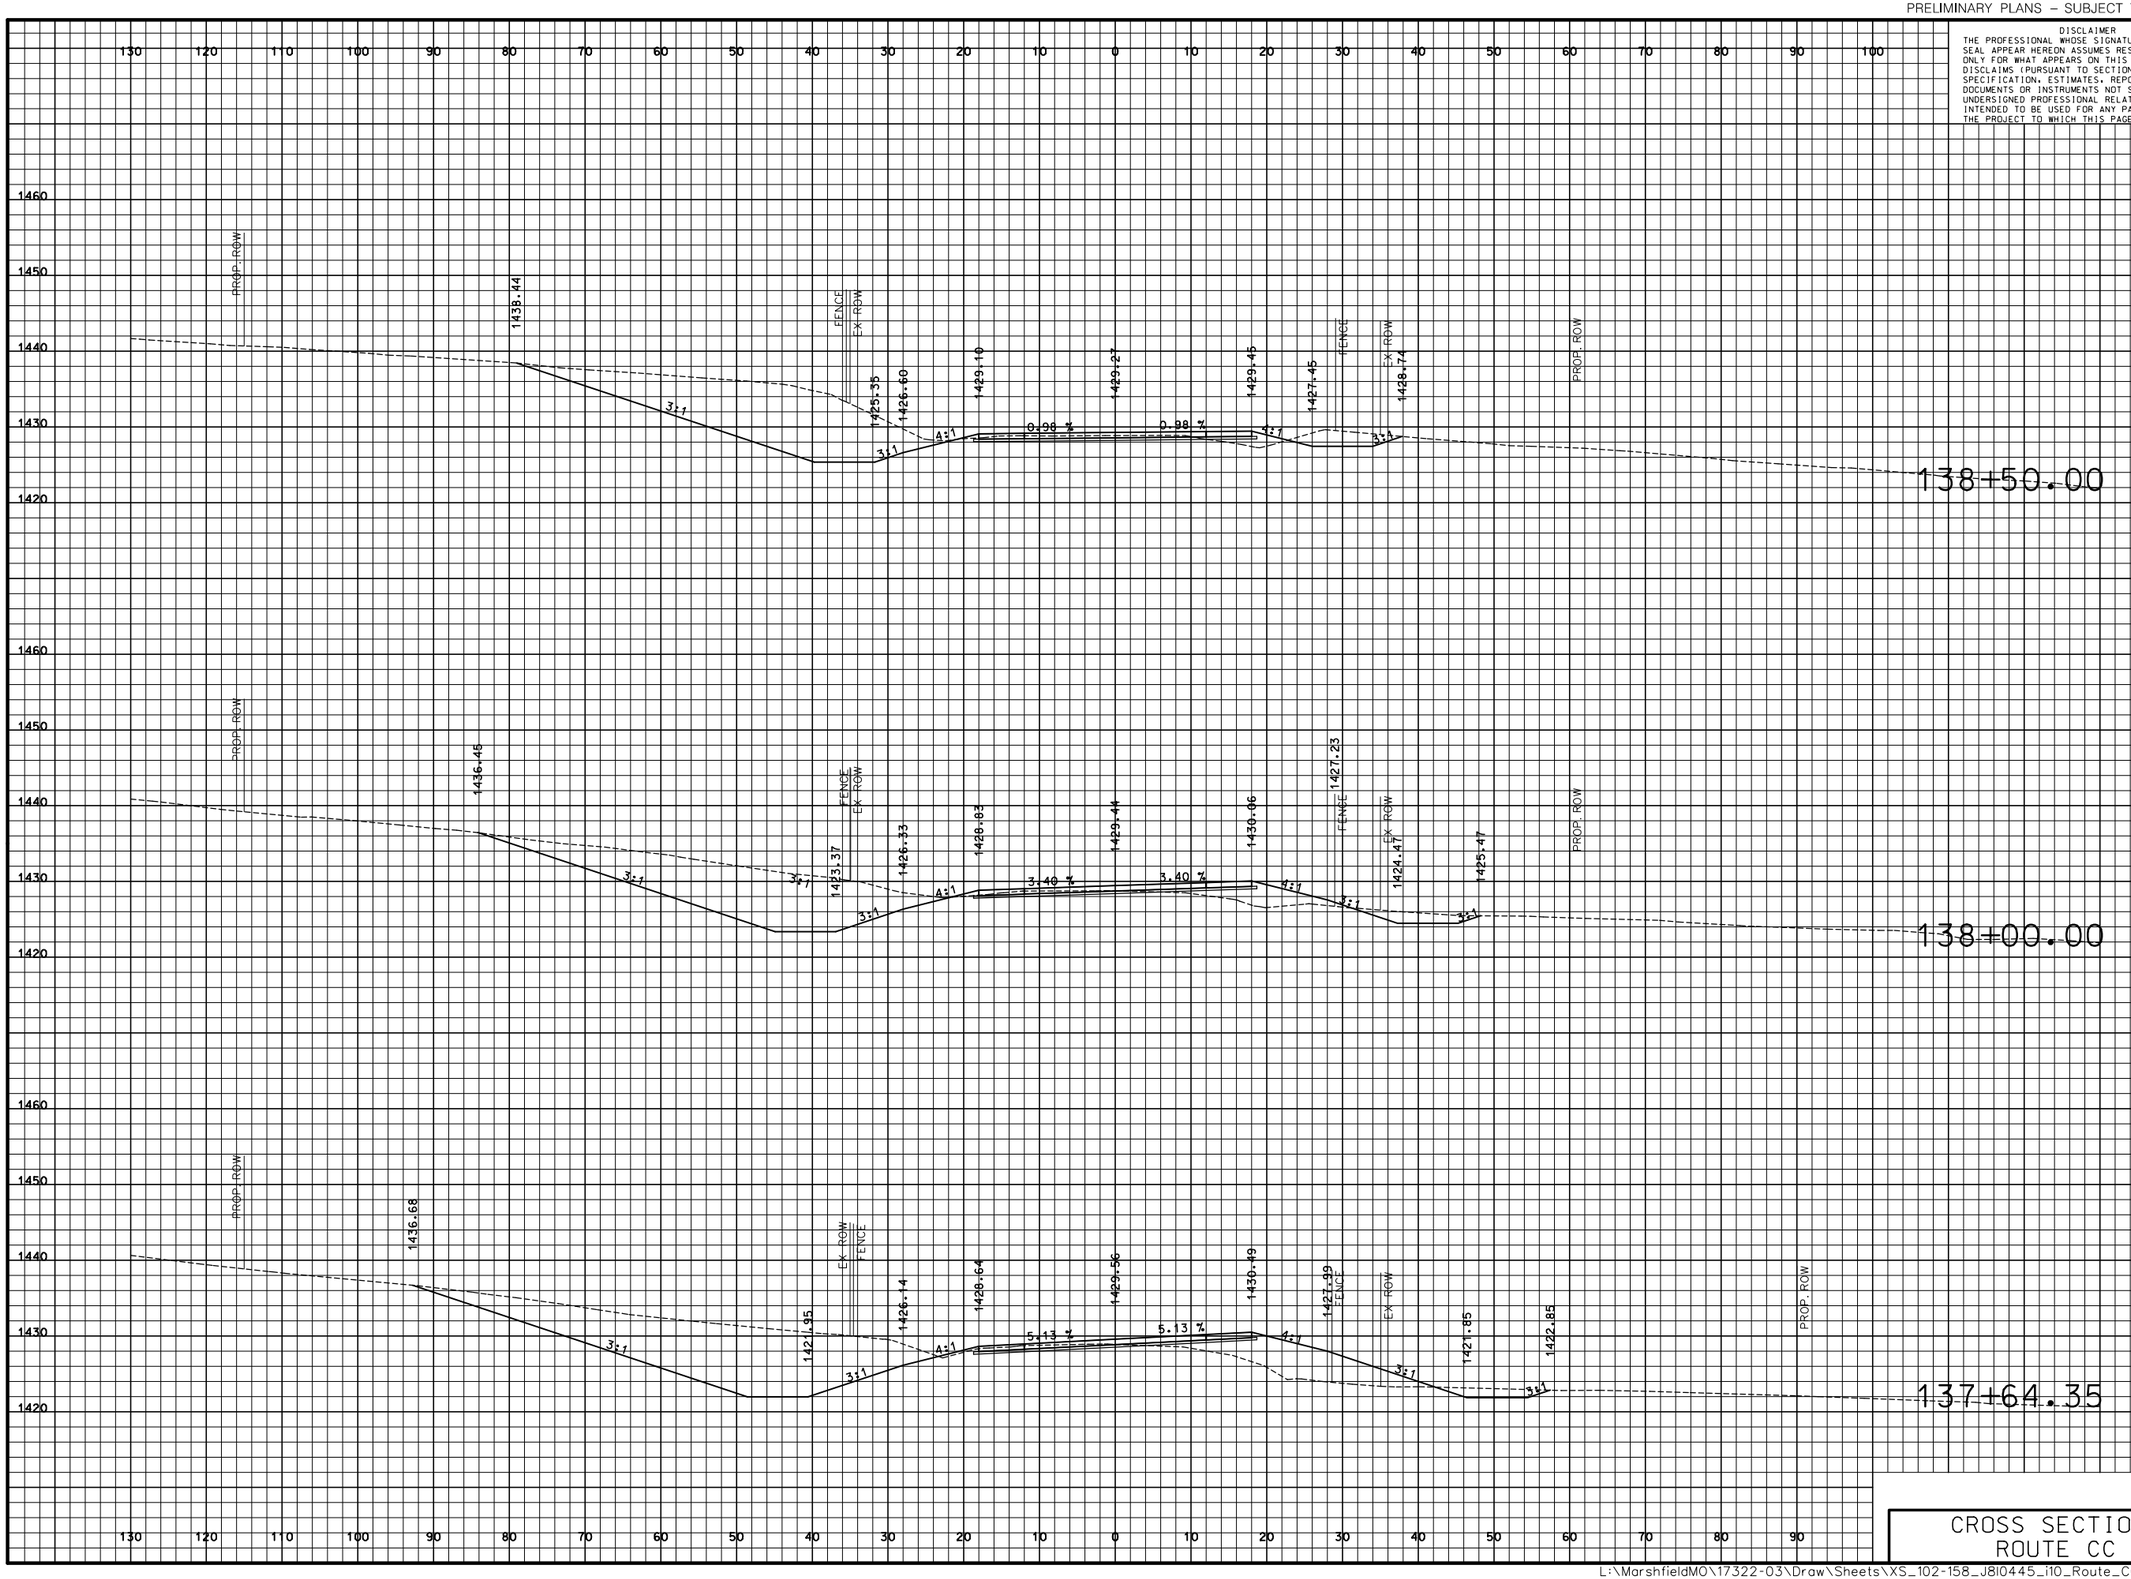

DISCLAIMER
THE PROFESSIONAL WHOSE SIGNATURE AND PERSONAL SEAL APPEAR HEREON ASSUMES RESPONSIBILITY ONLY FOR WHAT APPEARS ON THIS PAGE, AND DISCLAIMS (PURSUANT TO SECTION 327.411 RSMO) SPECIFICATION, ESTIMATES, REPORTS, OR OTHER DOCUMENTS OR INSTRUMENTS NOT SEALED BY THE UNDERSIGNED PROFESSIONAL RELATING TO OR INTENDED TO BE USED FOR ANY PART OR PARTS OF THE PROJECT TO WHICH THIS PAGE REFERS.

"THIS MEDIA SHOULD NOT BE CONSIDERED A CERTIFIED DOCUMENT."

DATE PREPARED
3/9/2018

ROUTE	STATE
I-44	MO

DISTRICT	SHEET NO.
SW	156

COUNTY
WEBSTER

JOB NO.
J8I0445

CONTRACT ID.

PROJECT NO.

BRIDGE NO.

DESCRIPTION	DATE

MISSOURI HIGHWAYS AND TRANSPORTATION COMMISSION

105 WEST CAPITOL
JEFFERSON CITY, MO 65102
1-888-ASK-MODOT (1-888-275-6636)

©Copyright CMT, Inc.

CMT
CRAWFORD, MURPHY & TILLY, INC.
ONE MEMORIAL DRIVE, SUITE 500
ST. LOUIS, MO 63102 (314) 436-5500
ENGINEERING CORPORATION - 000631

IF A SEAL IS PRESENT ON THIS SHEET IT HAS BEEN ELECTRONICALLY SEALED AND DATED.

CROSS SECTIONS
ROUTE CC

PRELIMINARY PLANS – SUBJECT TO CHANGE

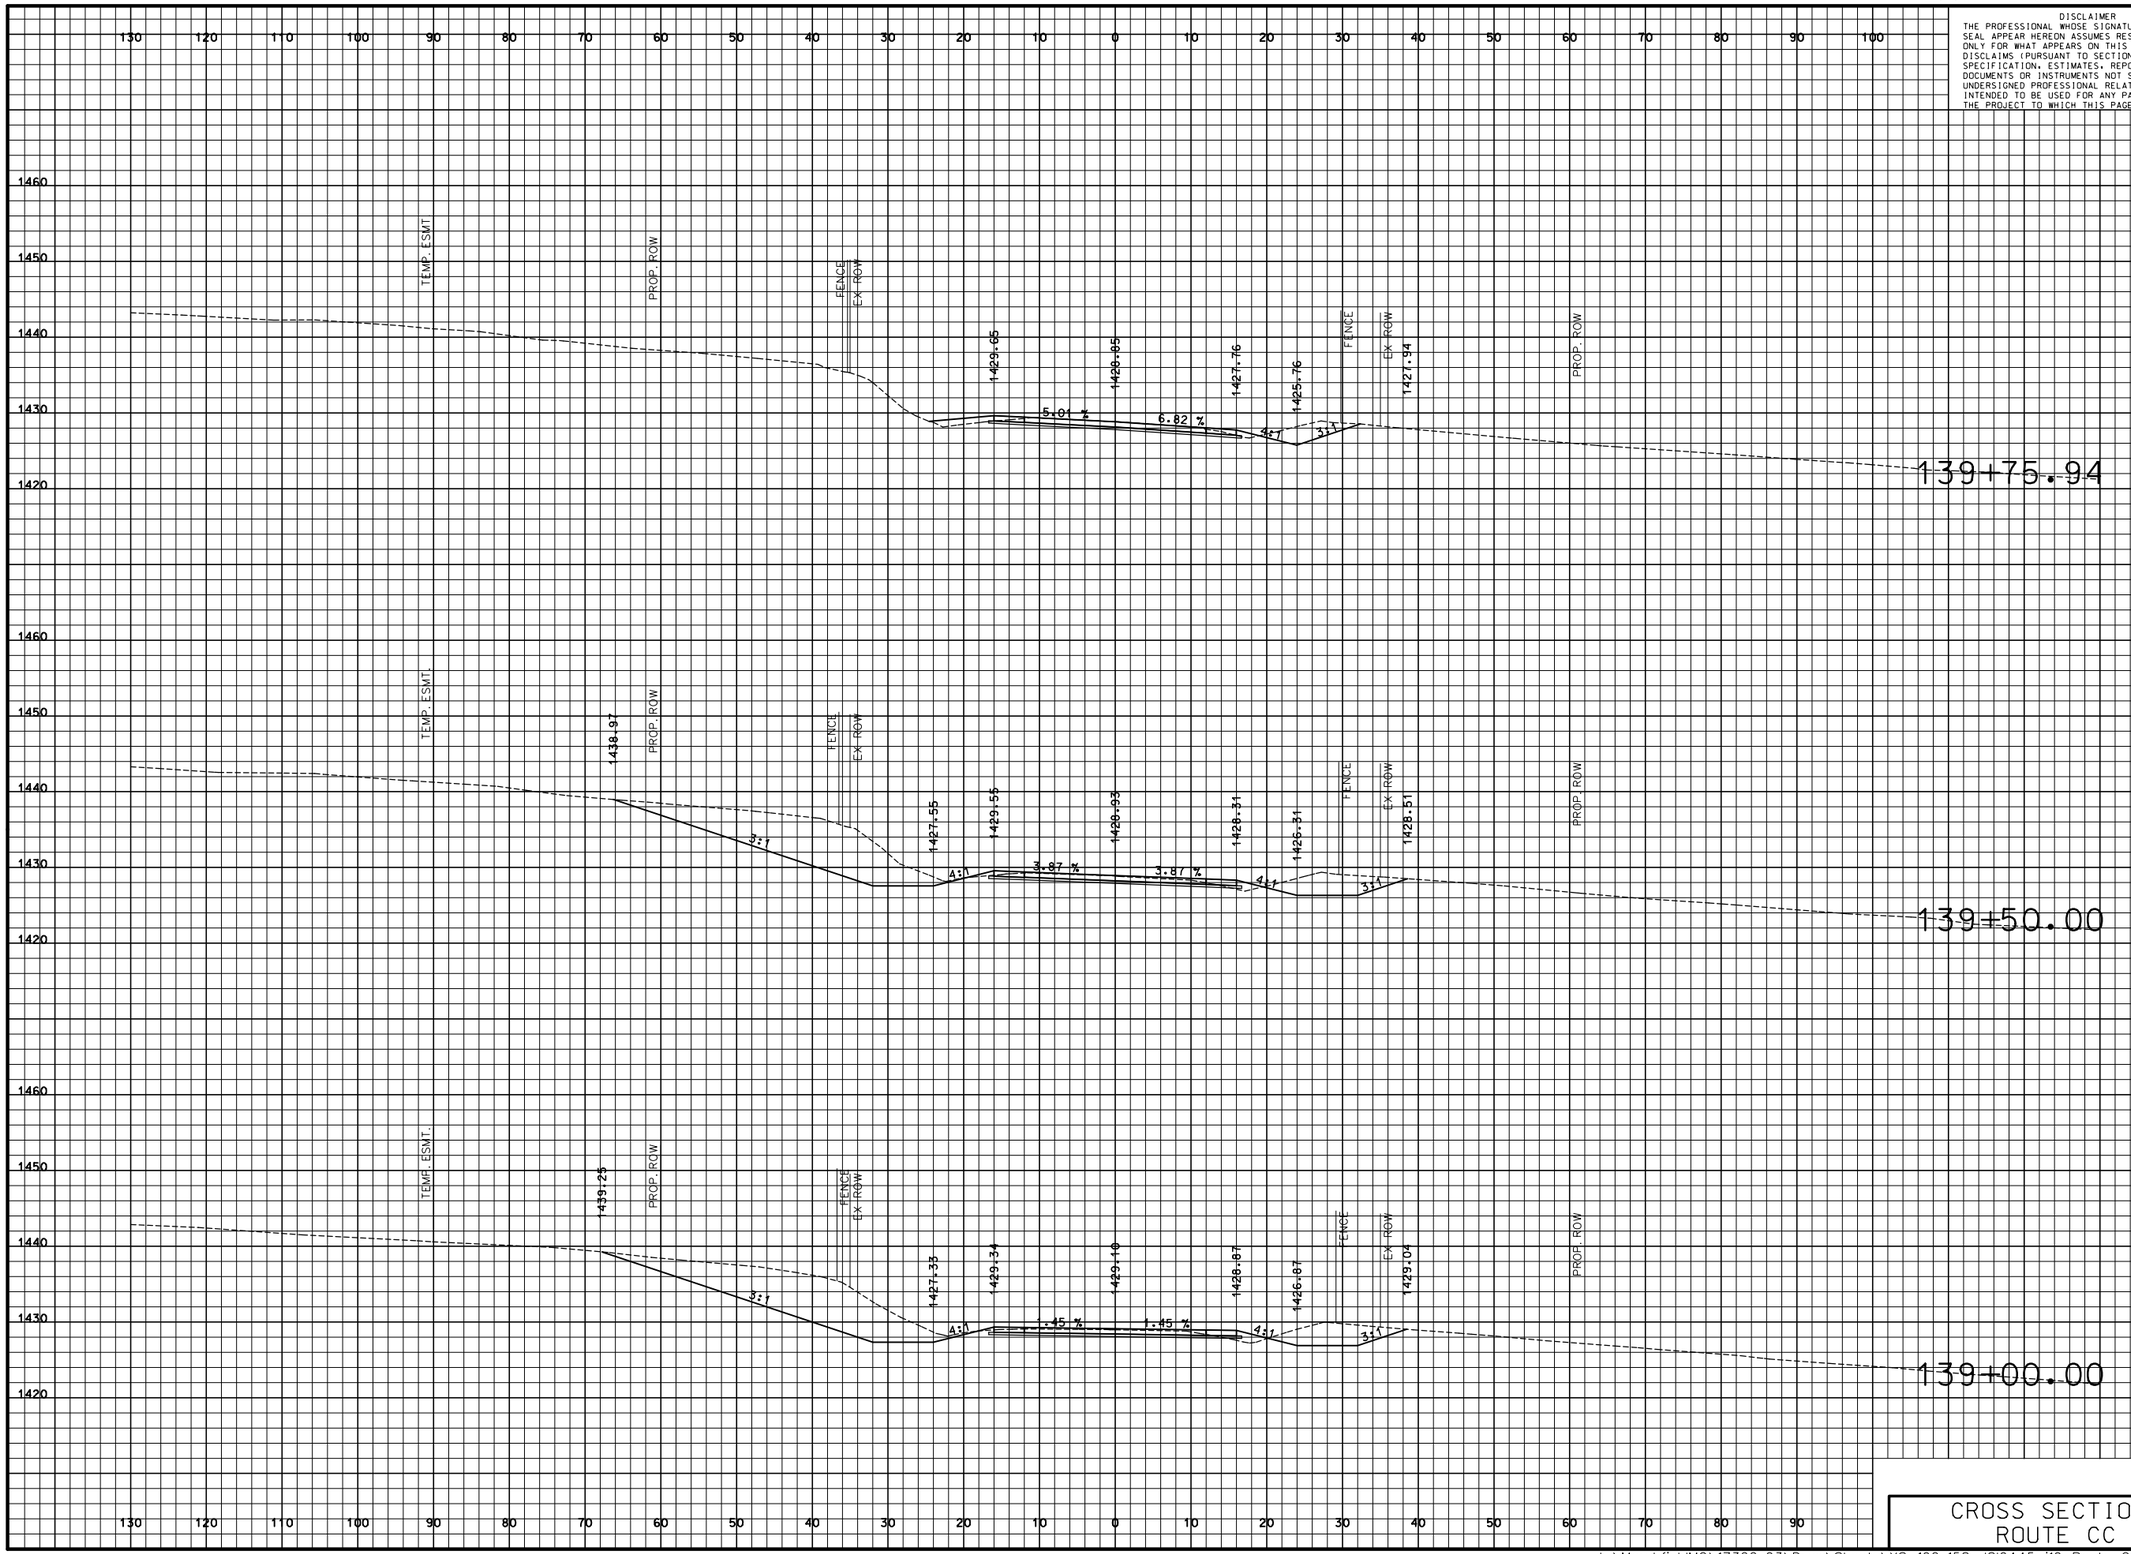

CROSS SECTIONS
ROUTE CC

DISCLAIMER
THE PROFESSIONAL WHOSE SIGNATURE AND PERSONAL SEAL APPEAR HEREON ASSUMES RESPONSIBILITY ONLY FOR WHAT APPEARS ON THIS PAGE, AND DISCLAIMS (PURSUANT TO SECTION 327.411 RSMO) SPECIFICATION, ESTIMATES, REPORTS, OR OTHER DOCUMENTS OR INSTRUMENTS NOT SEALED BY THE UNDERSIGNED PROFESSIONAL RELATING TO OR INTENDED TO BE USED FOR ANY PART OR PARTS OF THE PROJECT TO WHICH THIS PAGE REFERS.

"THIS MEDIA SHOULD NOT BE CONSIDERED A CERTIFIED DOCUMENT."

DATE PREPARED
3/9/2018

ROUTE	STATE
I-44	MO
DISTRICT	SHEET NO.
SW	157

COUNTY
WEBSTER

JOB NO.
J8I0445

CONTRACT ID.

PROJECT NO.

BRIDGE NO.

DATE	DESCRIPTION

IF A SEAL IS PRESENT ON THIS SHEET IT HAS BEEN ELECTRONICALLY SEALED AND DATED.

MISSOURI HIGHWAYS AND TRANSPORTATION COMMISSION

105 WEST CAPITOL
JEFFERSON CITY, MO 65102
1-888-ASK-MODOT (1-888-275-6636)

CMT
©Copyright CMT, Inc.
CRAWFORD, MURPHY & TILLY, INC.
ONE MEMORIAL DRIVE, SUITE 500
ST. LOUIS, MO 63102 (314) 436-5500
ENGINEERING CORPORATION - 000631

PRELIMINARY PLANS – SUBJECT TO CHANGE

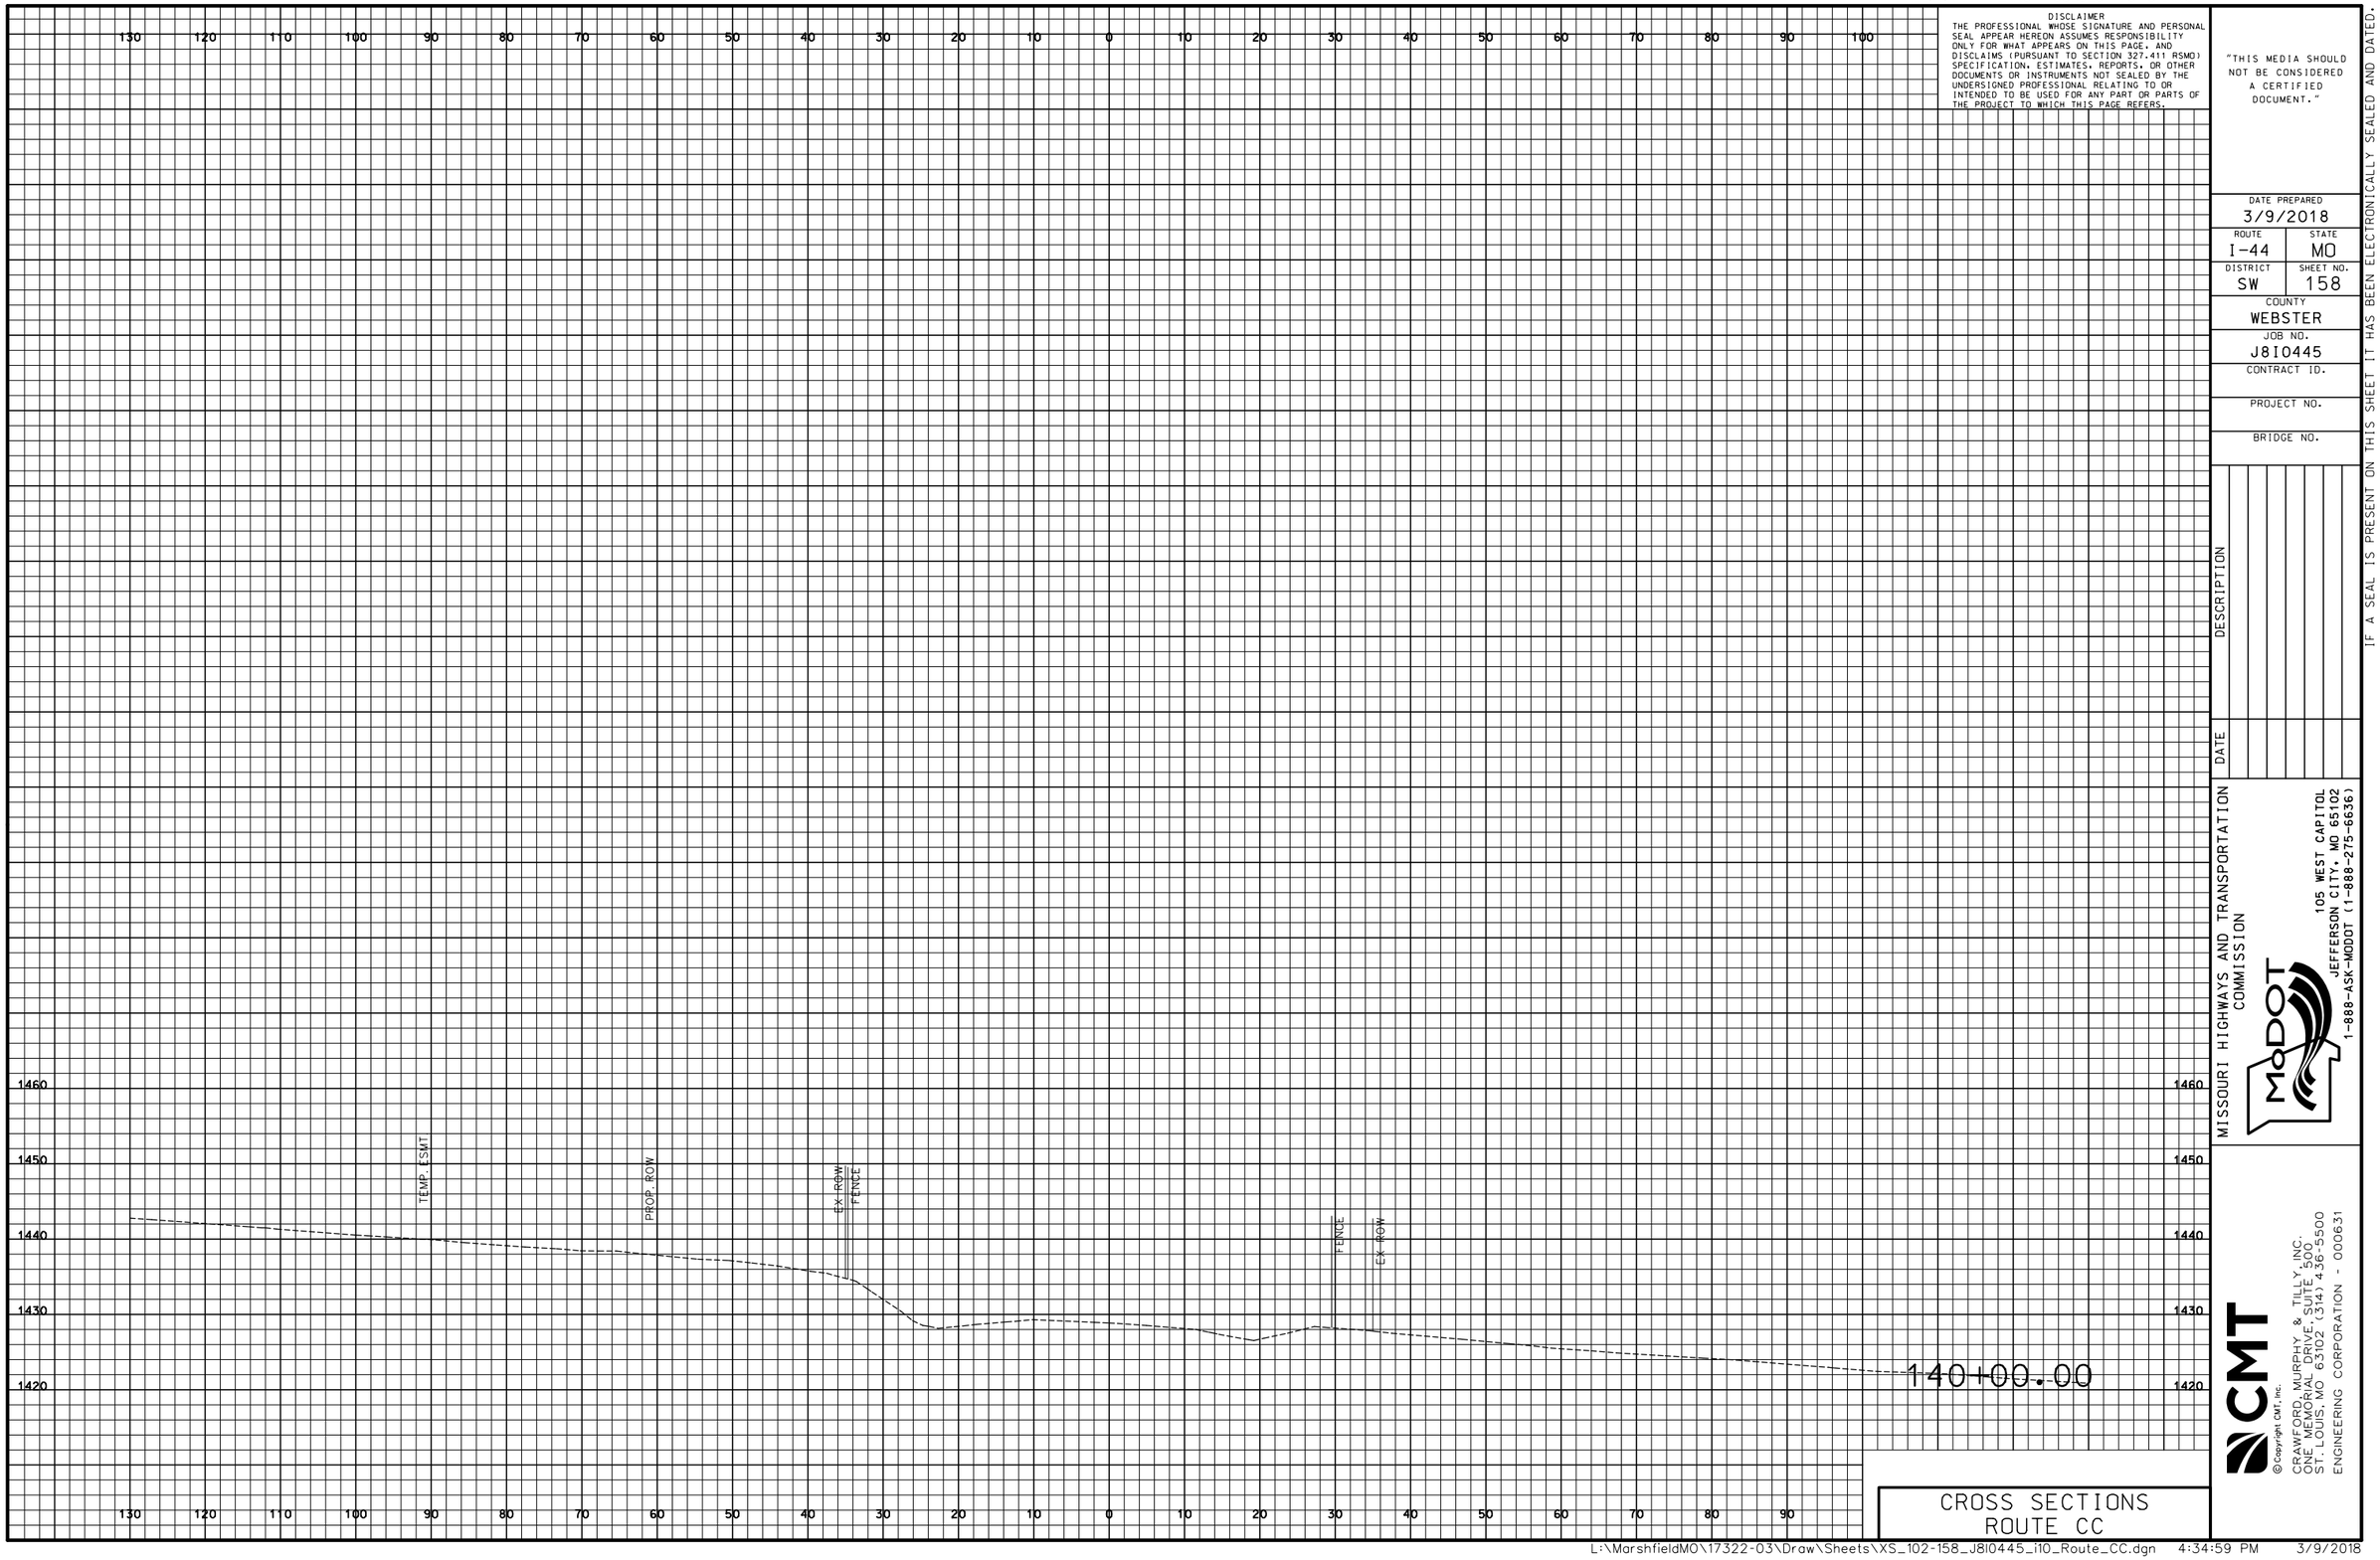

DISCLAIMER
THE PROFESSIONAL WHOSE SIGNATURE AND PERSONAL SEAL APPEAR HEREON ASSUMES RESPONSIBILITY ONLY FOR WHAT APPEARS ON THIS PAGE, AND DISCLAIMS (PURSUANT TO SECTION 327.411 RSMO) SPECIFICATION, ESTIMATES, REPORTS, OR OTHER DOCUMENTS OR INSTRUMENTS NOT SEALED BY THE UNDERSIGNED PROFESSIONAL RELATING TO OR INTENDED TO BE USED FOR ANY PART OR PARTS OF THE PROJECT TO WHICH THIS PAGE REFERS.

"THIS MEDIA SHOULD NOT BE CONSIDERED A CERTIFIED DOCUMENT."

DATE PREPARED
3/9/2018

ROUTE	STATE
I-44	MO

DISTRICT	SHEET NO.
SW	158

COUNTY
WEBSTER

JOB NO.
J8I0445

CONTRACT ID.

PROJECT NO.

BRIDGE NO.

DATE	DESCRIPTION

IF A SEAL IS PRESENT ON THIS SHEET IT HAS BEEN ELECTRONICALLY SEALED AND DATED.

MISSOURI HIGHWAYS AND TRANSPORTATION COMMISSION

MoDOT
105 WEST CAPITOL
JEFFERSON CITY, MO 65102
1-888-ASK-MODOT (1-888-275-6636)

CMT
©Copyright CMT, Inc.
CRAWFORD, MURPHY & TILLY, INC.
ONE MEMORIAL DRIVE, SUITE 500
ST. LOUIS, MO 63102 (314) 436-5500
ENGINEERING CORPORATION - 000631

CROSS SECTIONS
ROUTE CC

L:\MarshfieldMO\17322-03\Draw\Sheets\XS_102-158_J8I0445_i10_Route_CC.dgn 4:34:59 PM 3/9/2018

PRELIMINARY PLANS – SUBJECT TO CHANGE

DISCLAIMER
THE PROFESSIONAL WHOSE SIGNATURE AND PERSONAL SEAL APPEAR HEREON ASSUMES RESPONSIBILITY ONLY FOR WHAT APPEARS ON THIS PAGE, AND DISCLAIMS (PURSUANT TO SECTION 327.411 RSMO) SPECIFICATION, ESTIMATES, REPORTS, OR OTHER DOCUMENTS OR INSTRUMENTS NOT SEALED BY THE UNDERSIGNED PROFESSIONAL RELATING TO OR INTENDED TO BE USED FOR ANY PART OR PARTS OF THE PROJECT TO WHICH THIS PAGE REFERS.

"THIS MEDIA SHOULD NOT BE CONSIDERED A CERTIFIED DOCUMENT."

DATE PREPARED: 3/9/2018

ROUTE	STATE
I-44	MO

DISTRICT	SHEET NO.
SW	159

COUNTY: WEBSTER

JOB NO.: J8I0445

CONTRACT ID.:

PROJECT NO.:

BRIDGE NO.:

DATE	DESCRIPTION

IF A SEAL IS PRESENT ON THIS SHEET IT HAS BEEN ELECTRONICALLY SEALED AND DATED.

MISSOURI HIGHWAYS AND TRANSPORTATION COMMISSION
105 WEST CAPITOL
JEFFERSON CITY, MO 65102
1-888-ASK-MODOT (1-888-275-6636)

CMT
©Copyright CMT, Inc.
CRAWFORD, MURPHY & TILLY, INC.
ONE MEMORIAL DRIVE, SUITE 500
ST. LOUIS, MO 63102 (314) 436-5500
ENGINEERING CORPORATION - 000631

CROSS SECTIONS MARSHALL NORTH

PRELIMINARY PLANS – SUBJECT TO CHANGE

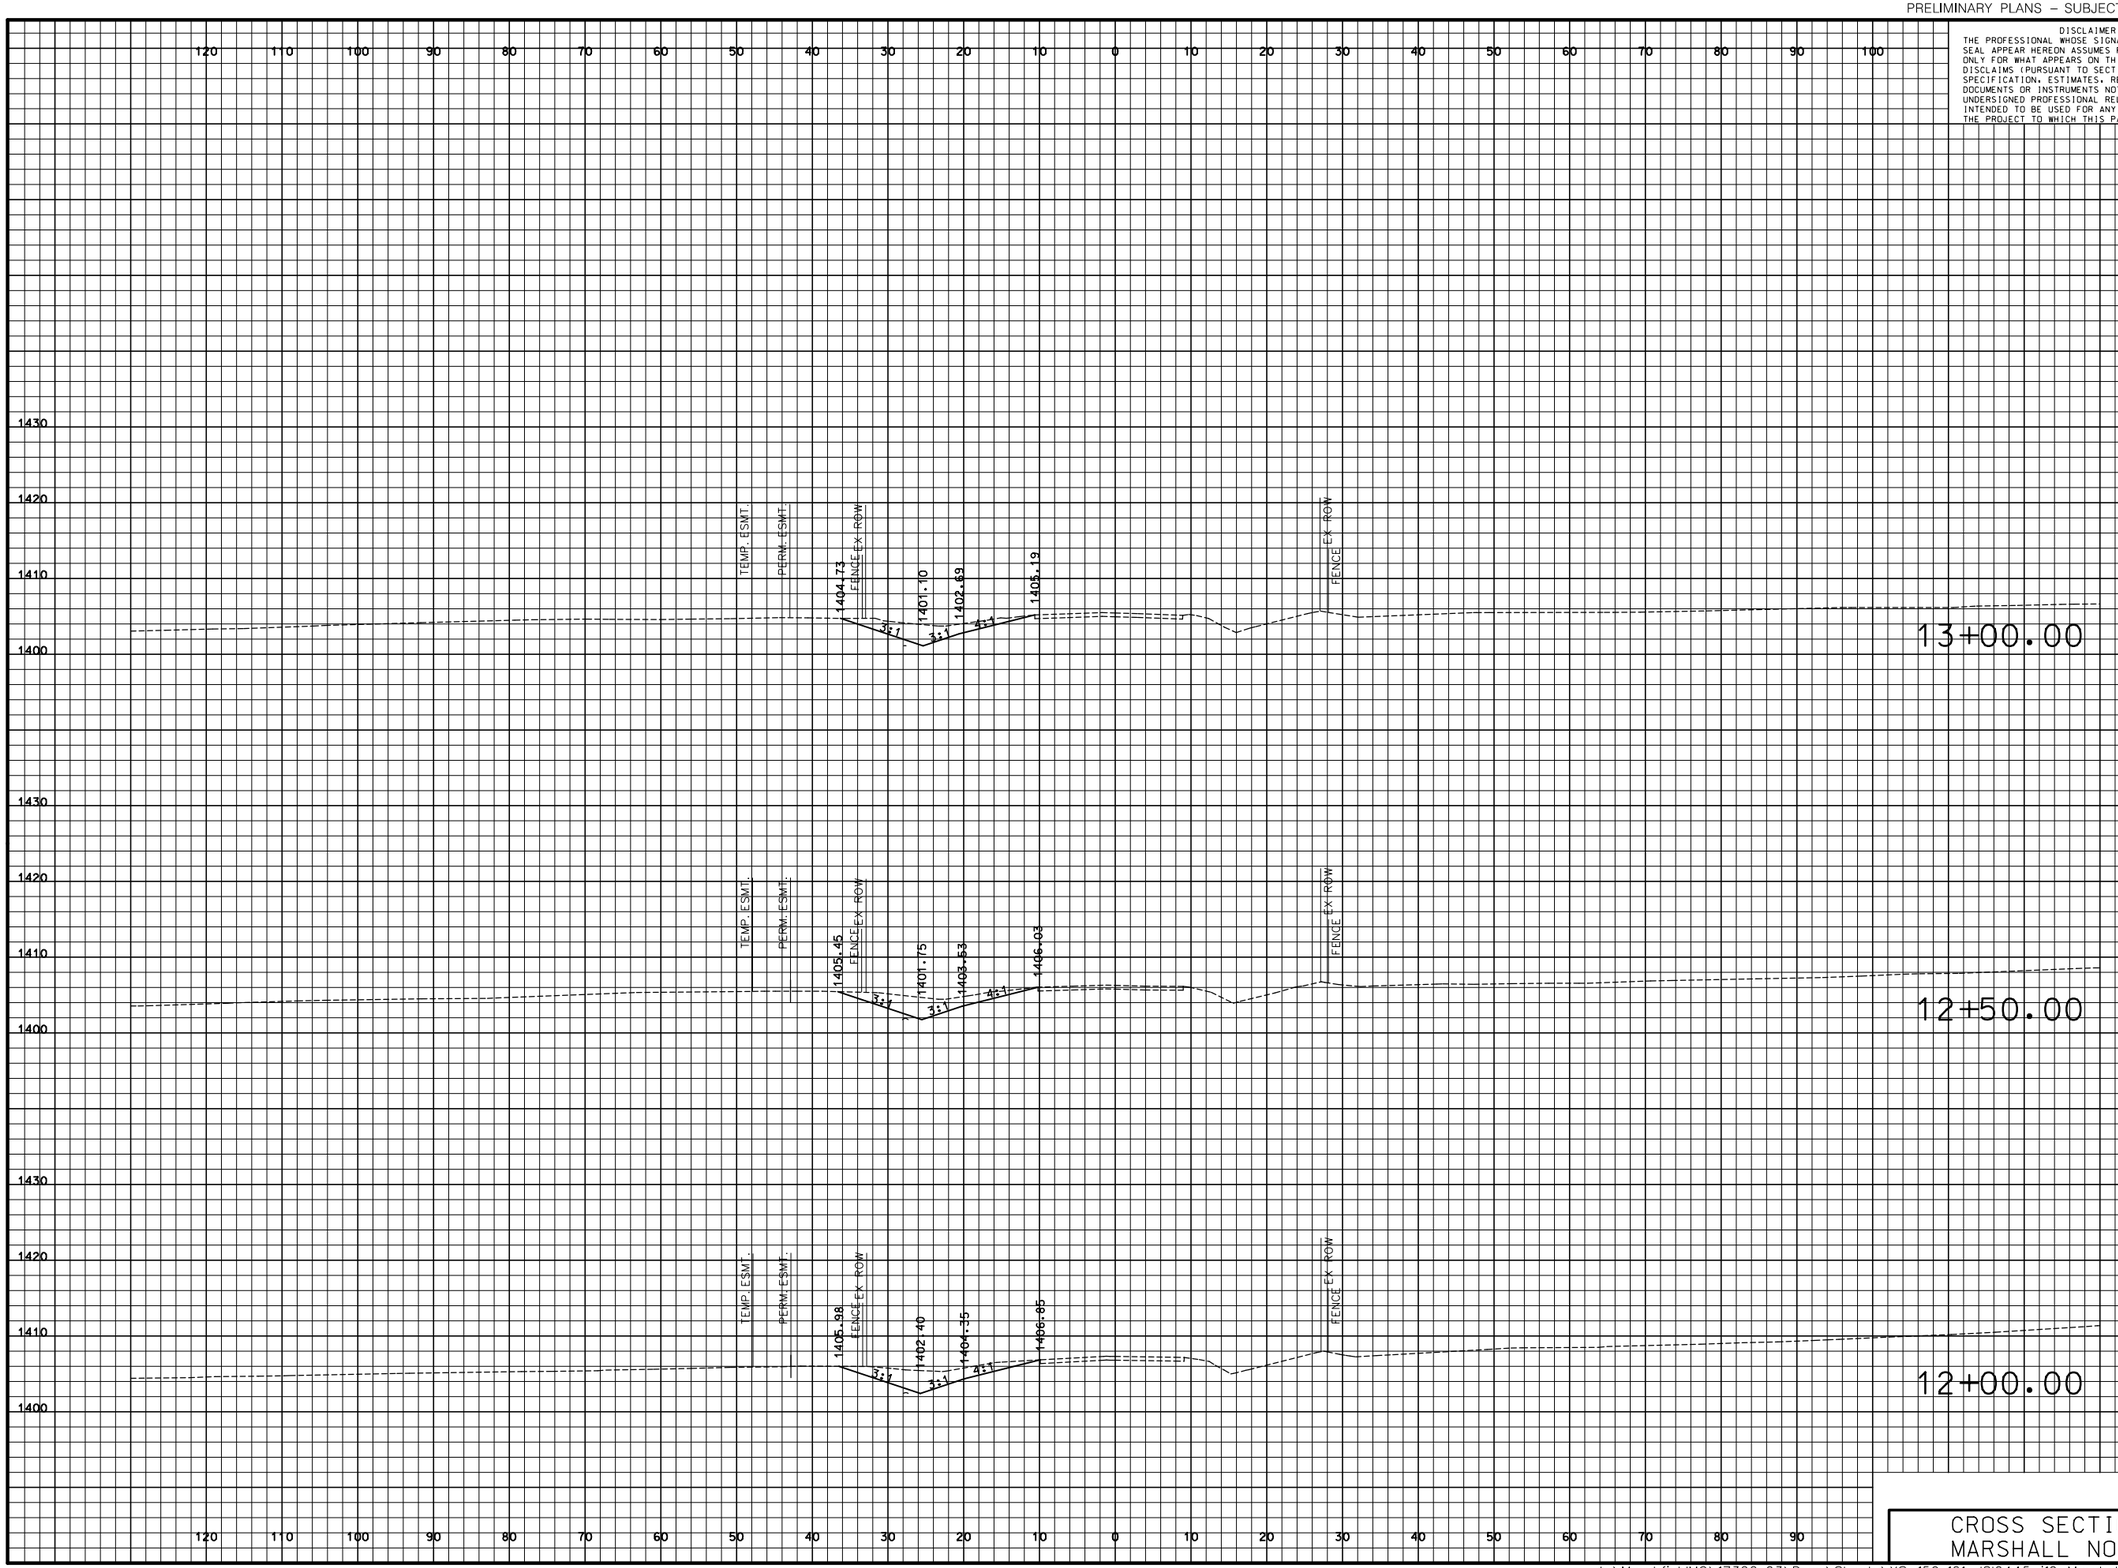

DISCLAIMER
THE PROFESSIONAL WHOSE SIGNATURE AND PERSONAL SEAL APPEAR HEREON ASSUMES RESPONSIBILITY ONLY FOR WHAT APPEARS ON THIS PAGE, AND DISCLAIMS (PURSUANT TO SECTION 327.411 RSMO) SPECIFICATION, ESTIMATES, REPORTS, OR OTHER DOCUMENTS OR INSTRUMENTS NOT SEALED BY THE UNDERSIGNED PROFESSIONAL RELATING TO OR INTENDED TO BE USED FOR ANY PART OR PARTS OF THE PROJECT TO WHICH THIS PAGE REFERS.

"THIS MEDIA SHOULD NOT BE CONSIDERED A CERTIFIED DOCUMENT."

DATE PREPARED
3/9/2018

ROUTE	STATE
I-44	MO

DISTRICT	SHEET NO.
SW	160

COUNTY
WEBSTER

JOB NO.
J8I0445

CONTRACT ID.

PROJECT NO.

BRIDGE NO.

DATE	DESCRIPTION

IF A SEAL IS PRESENT ON THIS SHEET IT HAS BEEN ELECTRONICALLY SEALED AND DATED.

MISSOURI HIGHWAYS AND TRANSPORTATION COMMISSION

105 WEST CAPITOL
JEFFERSON CITY, MO 65102
1-888-ASK-MODOT (1-888-275-6636)

CMT
CRAWFORD, MURPHY & TILLY, INC.
ONE MEMORIAL DRIVE, SUITE 500
ST. LOUIS, MO 63102 (314) 436-5500
ENGINEERING CORPORATION - 000631
©Copyright CMT, Inc.

CROSS SECTIONS MARSHALL NORTH

PRELIMINARY PLANS – SUBJECT TO CHANGE

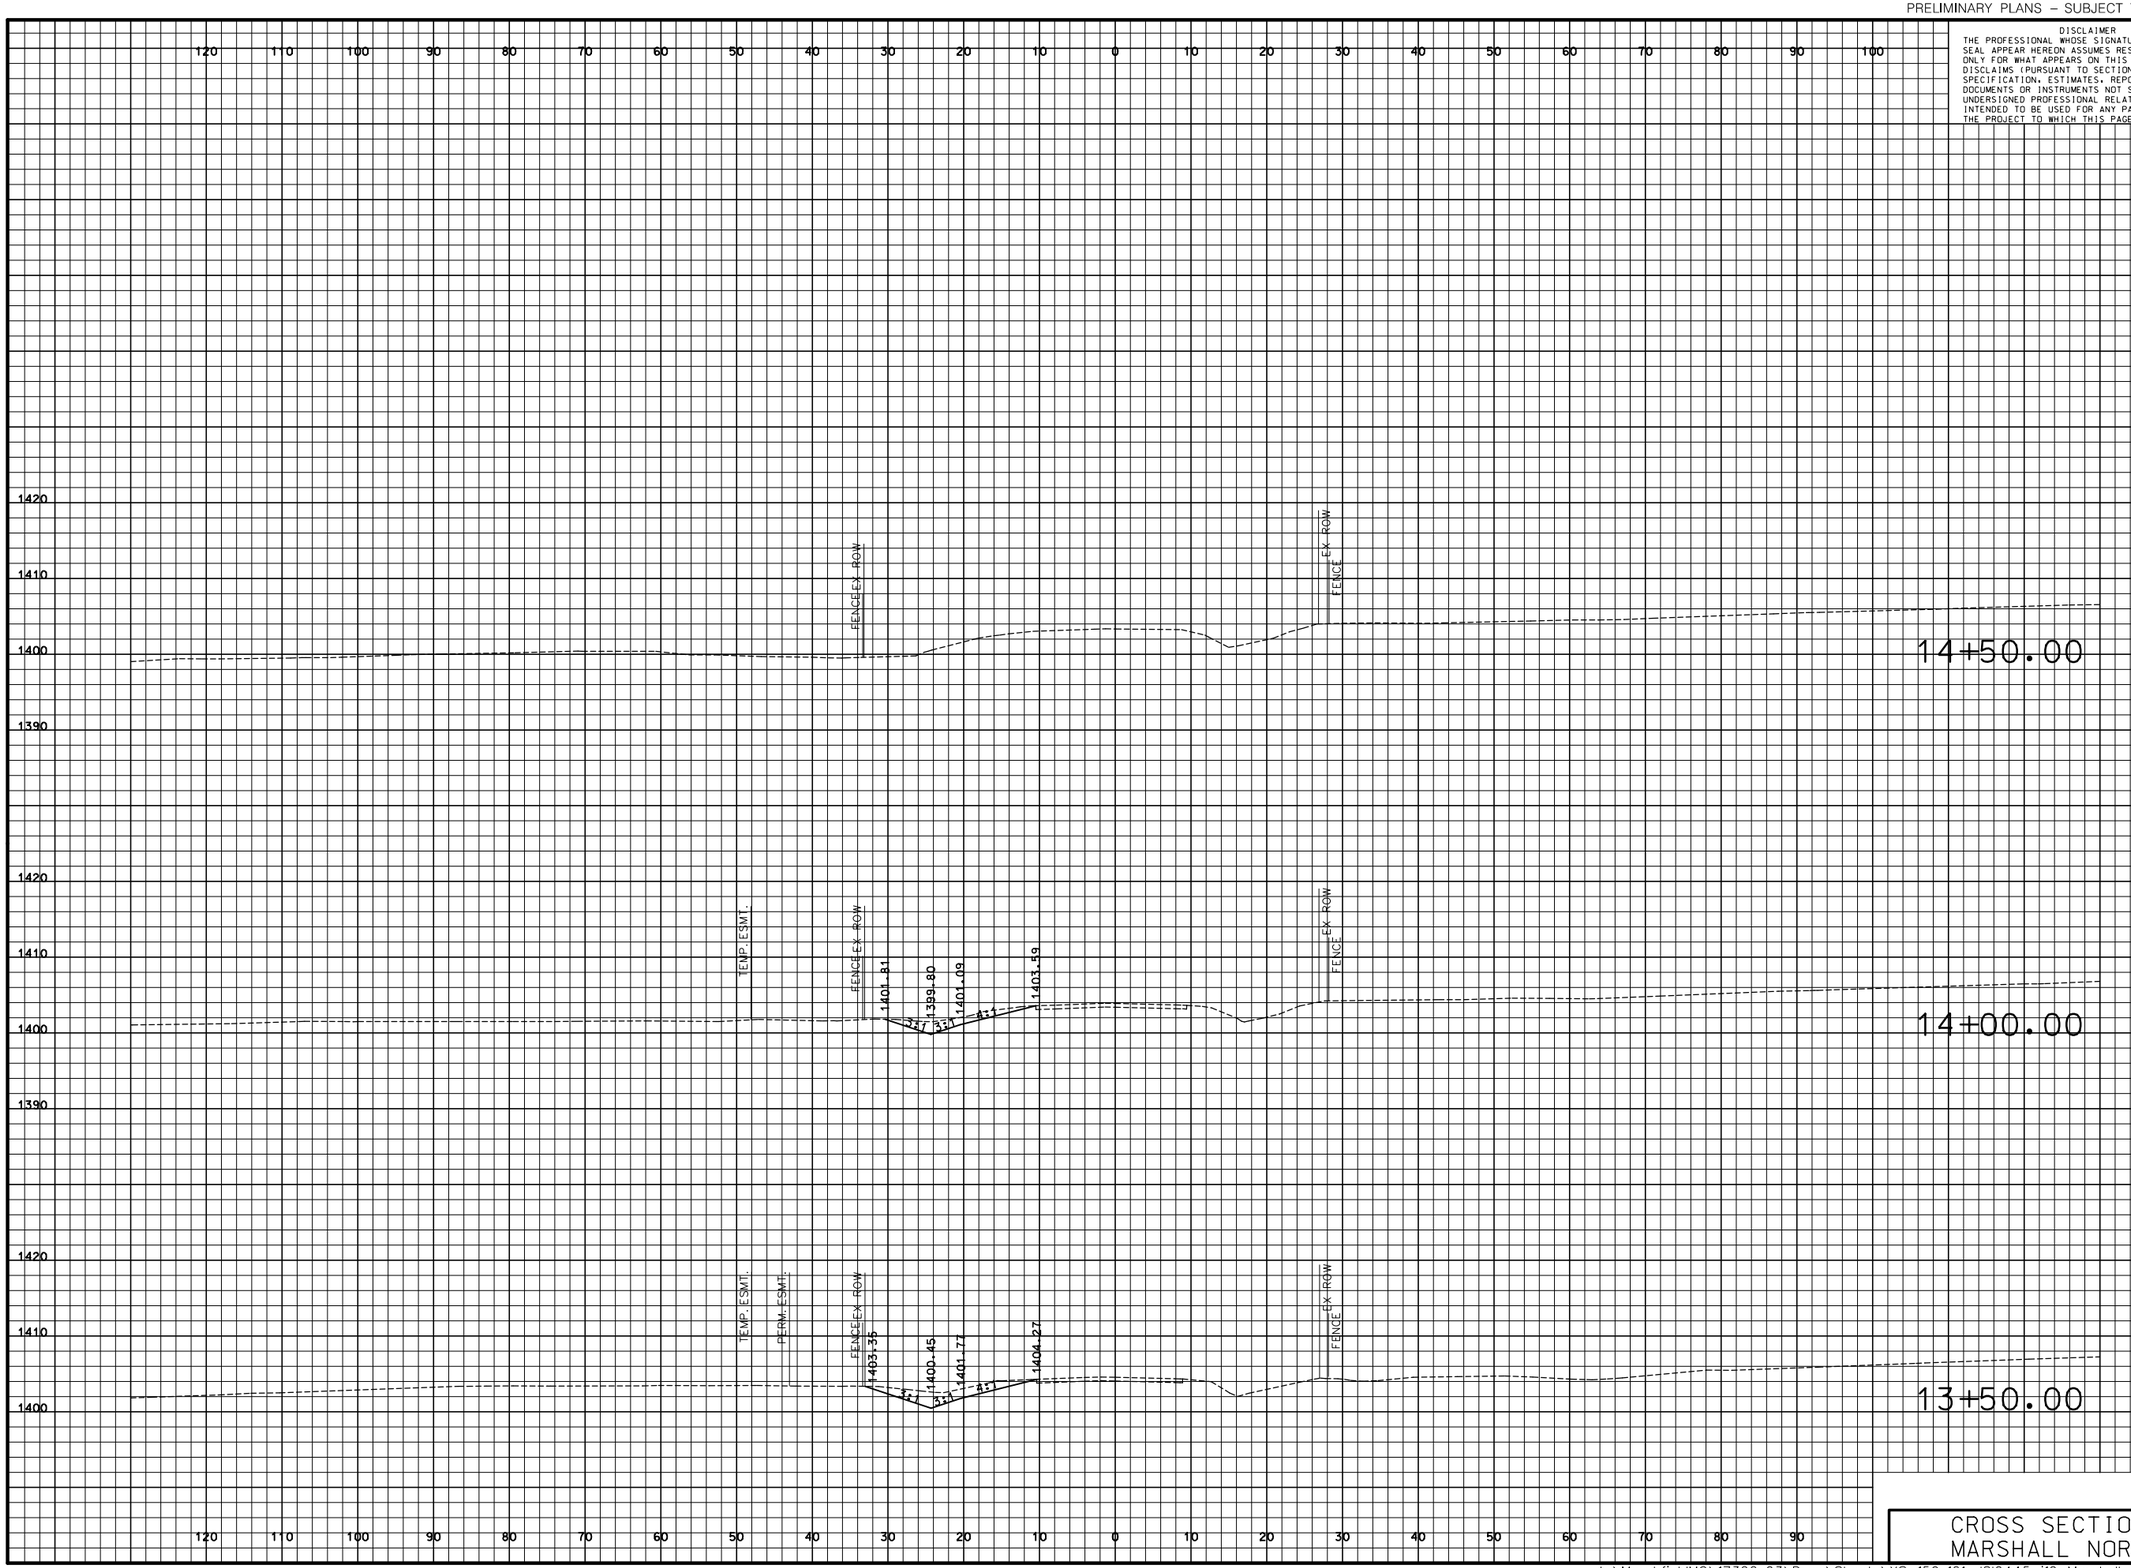

DISCLAIMER
THE PROFESSIONAL WHOSE SIGNATURE AND PERSONAL SEAL APPEAR HEREON ASSUMES RESPONSIBILITY ONLY FOR WHAT APPEARS ON THIS PAGE, AND DISCLAIMS (PURSUANT TO SECTION 327.411 RSMO) SPECIFICATION, ESTIMATES, REPORTS, OR OTHER DOCUMENTS OR INSTRUMENTS NOT SEALED BY THE UNDERSIGNED PROFESSIONAL RELATING TO OR INTENDED TO BE USED FOR ANY PART OR PARTS OF THE PROJECT TO WHICH THIS PAGE REFERS.

"THIS MEDIA SHOULD NOT BE CONSIDERED A CERTIFIED DOCUMENT."

DATE PREPARED
3/9/2018

ROUTE	STATE
I-44	MO

DISTRICT	SHEET NO.
SW	161

COUNTY
WEBSTER

JOB NO.
J8I0445

CONTRACT ID.

PROJECT NO.

BRIDGE NO.

DATE	DESCRIPTION

IF A SEAL IS PRESENT ON THIS SHEET IT HAS BEEN ELECTRONICALLY SEALED AND DATED.

MISSOURI HIGHWAYS AND TRANSPORTATION COMMISSION

MoDOT

105 WEST CAPITOL
JEFFERSON CITY, MO 65102
1-888-ASK-MODOT (1-888-275-6636)

CMT

©Copyright CMT, Inc.

CRAWFORD, MURPHY & TILLY, INC.
ONE MEMORIAL DRIVE, SUITE 500
ST. LOUIS, MO 63102 (314) 436-5500
ENGINEERING CORPORATION - 000631

CROSS SECTIONS MARSHALL NORTH

L:\MarshfieldMO\17322-03\Draw\Sheets\XS_159-161_J8I0445_i10_Marshall_N.dgn 4:35:00 PM 3/9/2018

PRELIMINARY PLANS – SUBJECT TO CHANGE

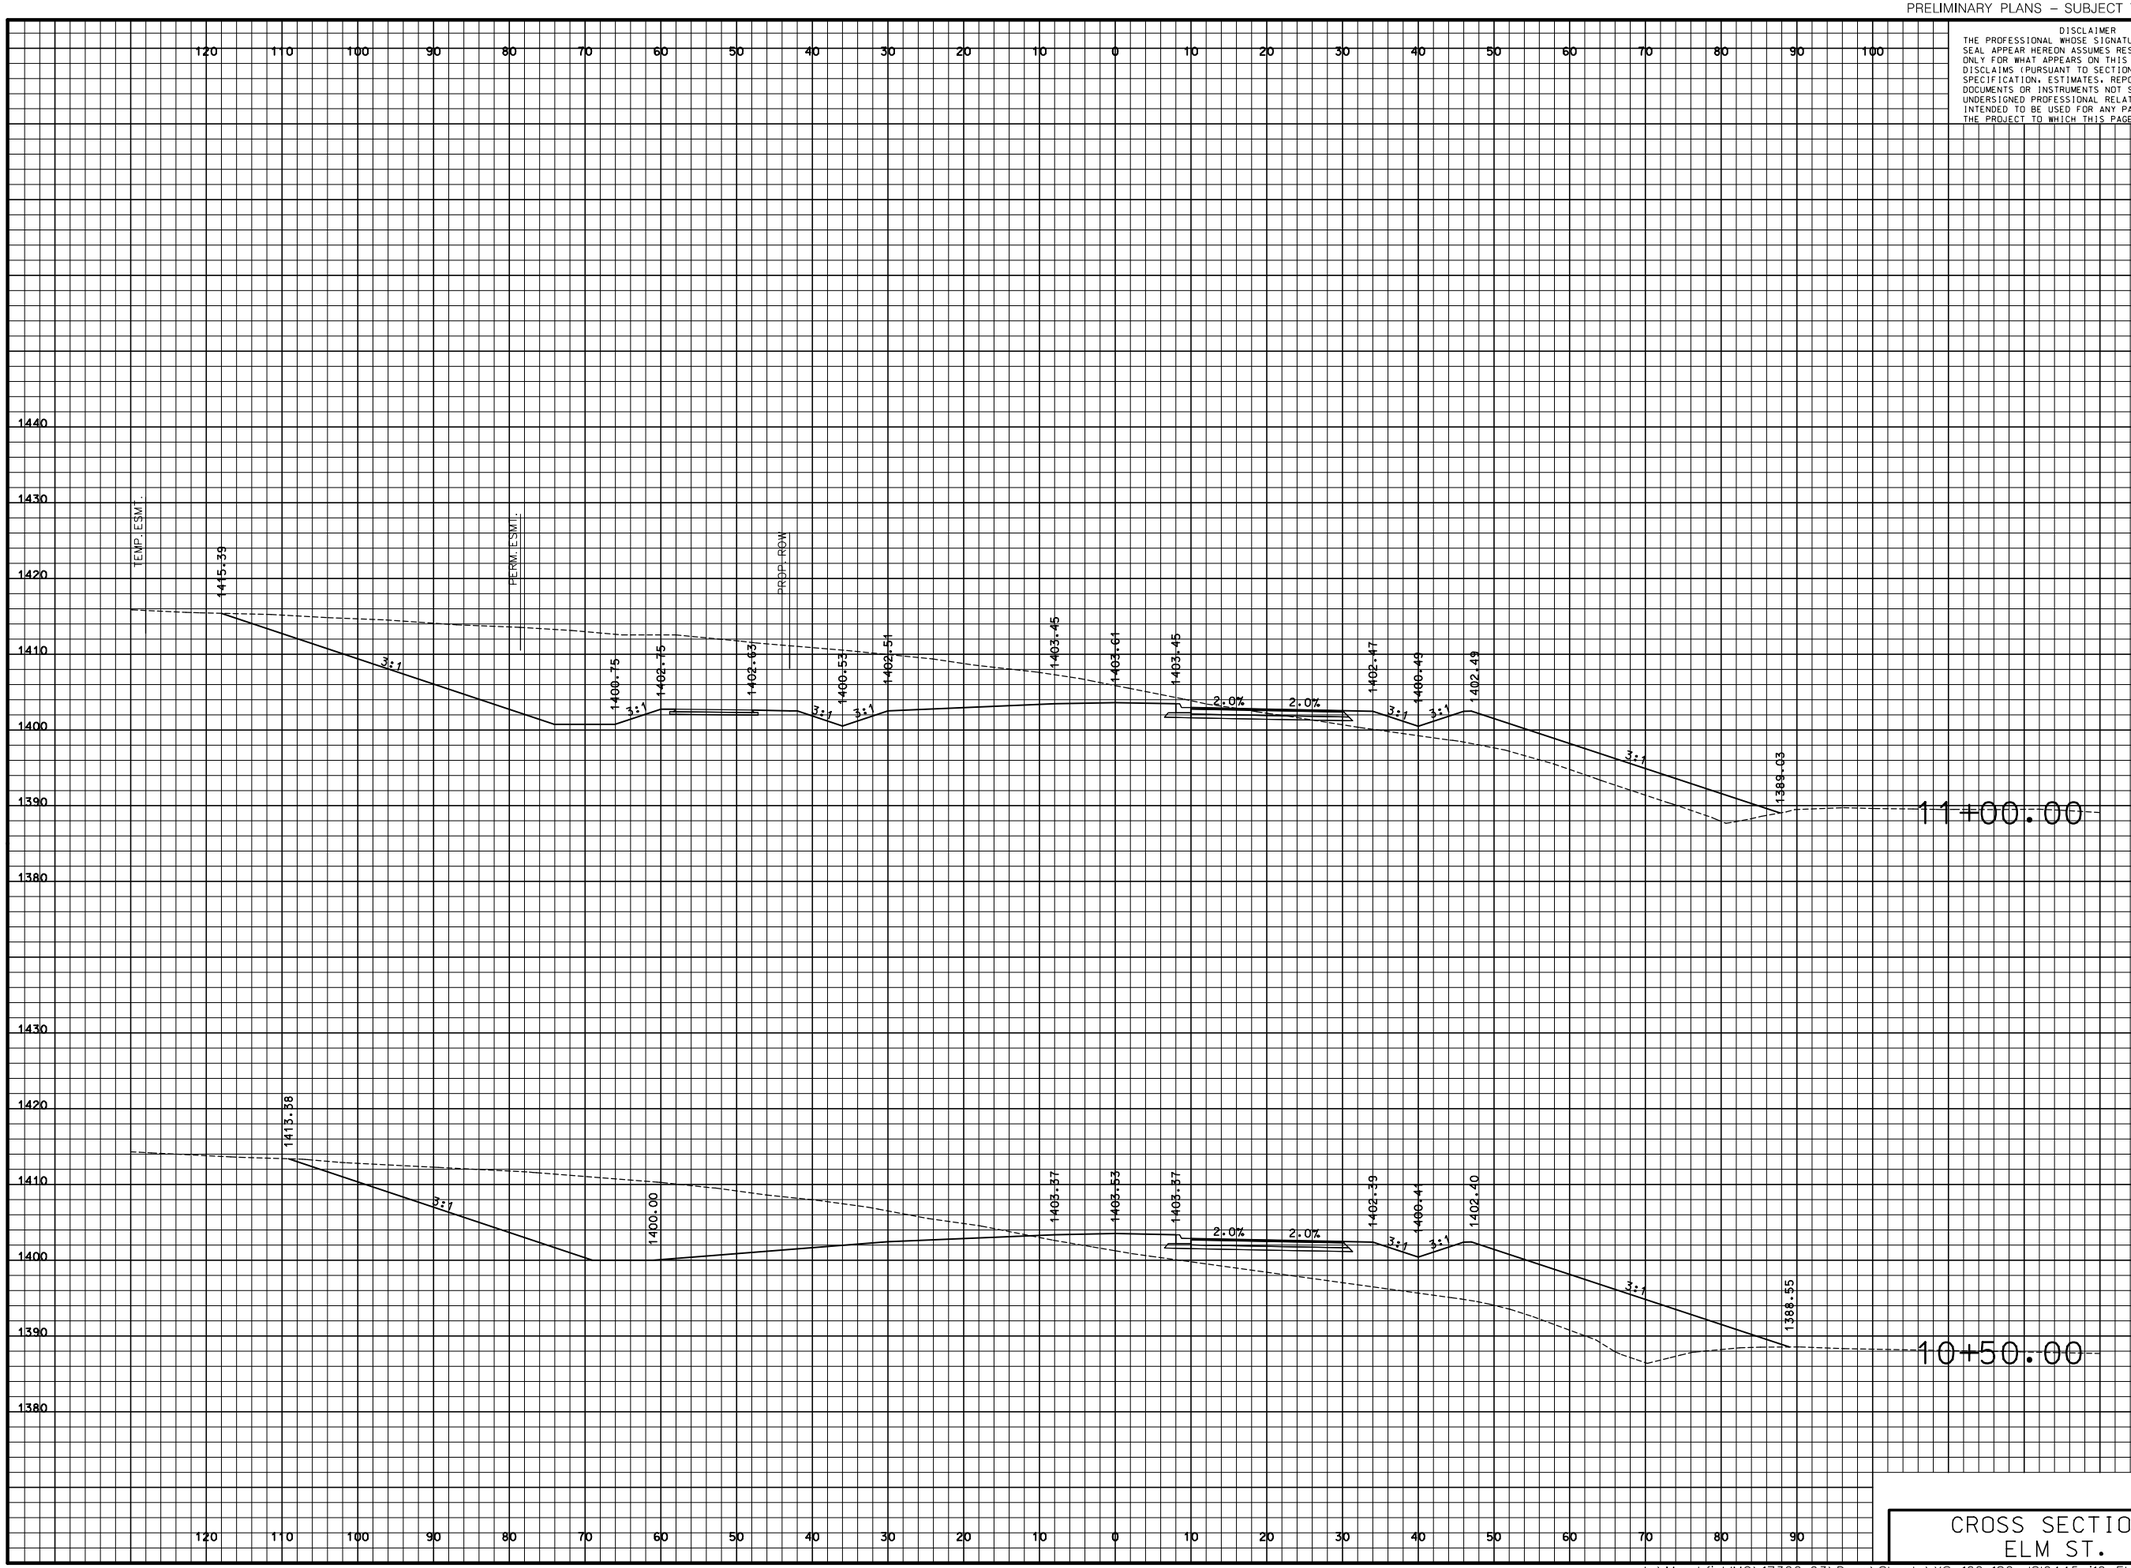

DISCLAIMER
THE PROFESSIONAL WHOSE SIGNATURE AND PERSONAL SEAL APPEAR HEREON ASSUMES RESPONSIBILITY ONLY FOR WHAT APPEARS ON THIS PAGE, AND DISCLAIMS (PURSUANT TO SECTION 327.411 RSMO) SPECIFICATION, ESTIMATES, REPORTS, OR OTHER DOCUMENTS OR INSTRUMENTS NOT SEALED BY THE UNDERSIGNED PROFESSIONAL RELATING TO OR INTENDED TO BE USED FOR ANY PART OR PARTS OF THE PROJECT TO WHICH THIS PAGE REFERS.

"THIS MEDIA SHOULD NOT BE CONSIDERED A CERTIFIED DOCUMENT."

DATE PREPARED
3/9/2018

ROUTE	STATE
I-44	MO
DISTRICT	SHEET NO.
SW	162

COUNTY
WEBSTER

JOB NO.
J8I0445

CONTRACT ID.

PROJECT NO.

BRIDGE NO.

IF A SEAL IS PRESENT ON THIS SHEET IT HAS BEEN ELECTRONICALLY SEALED AND DATED.

DATE	DESCRIPTION

MISSOURI HIGHWAYS AND TRANSPORTATION COMMISSION

105 WEST CAPITOL
JEFFERSON CITY, MO 65102
1-888-ASK-MODOT (1-888-275-6636)

CMT
© Copyright CMT, Inc.
CRAWFORD, MURPHY & TILLY, INC.
ONE MEMORIAL DRIVE, SUITE 500
ST. LOUIS, MO 63102 (314) 436-5500
ENGINEERING CORPORATION - 000631

CROSS SECTIONS
ELM ST.

L:\MarshfieldMO\17322-03\Draw\Sheets\XS_162-182_J8I0445_i10_Elm.dgn 4:35:01 PM 3/9/2018

PRELIMINARY PLANS – SUBJECT TO CHANGE

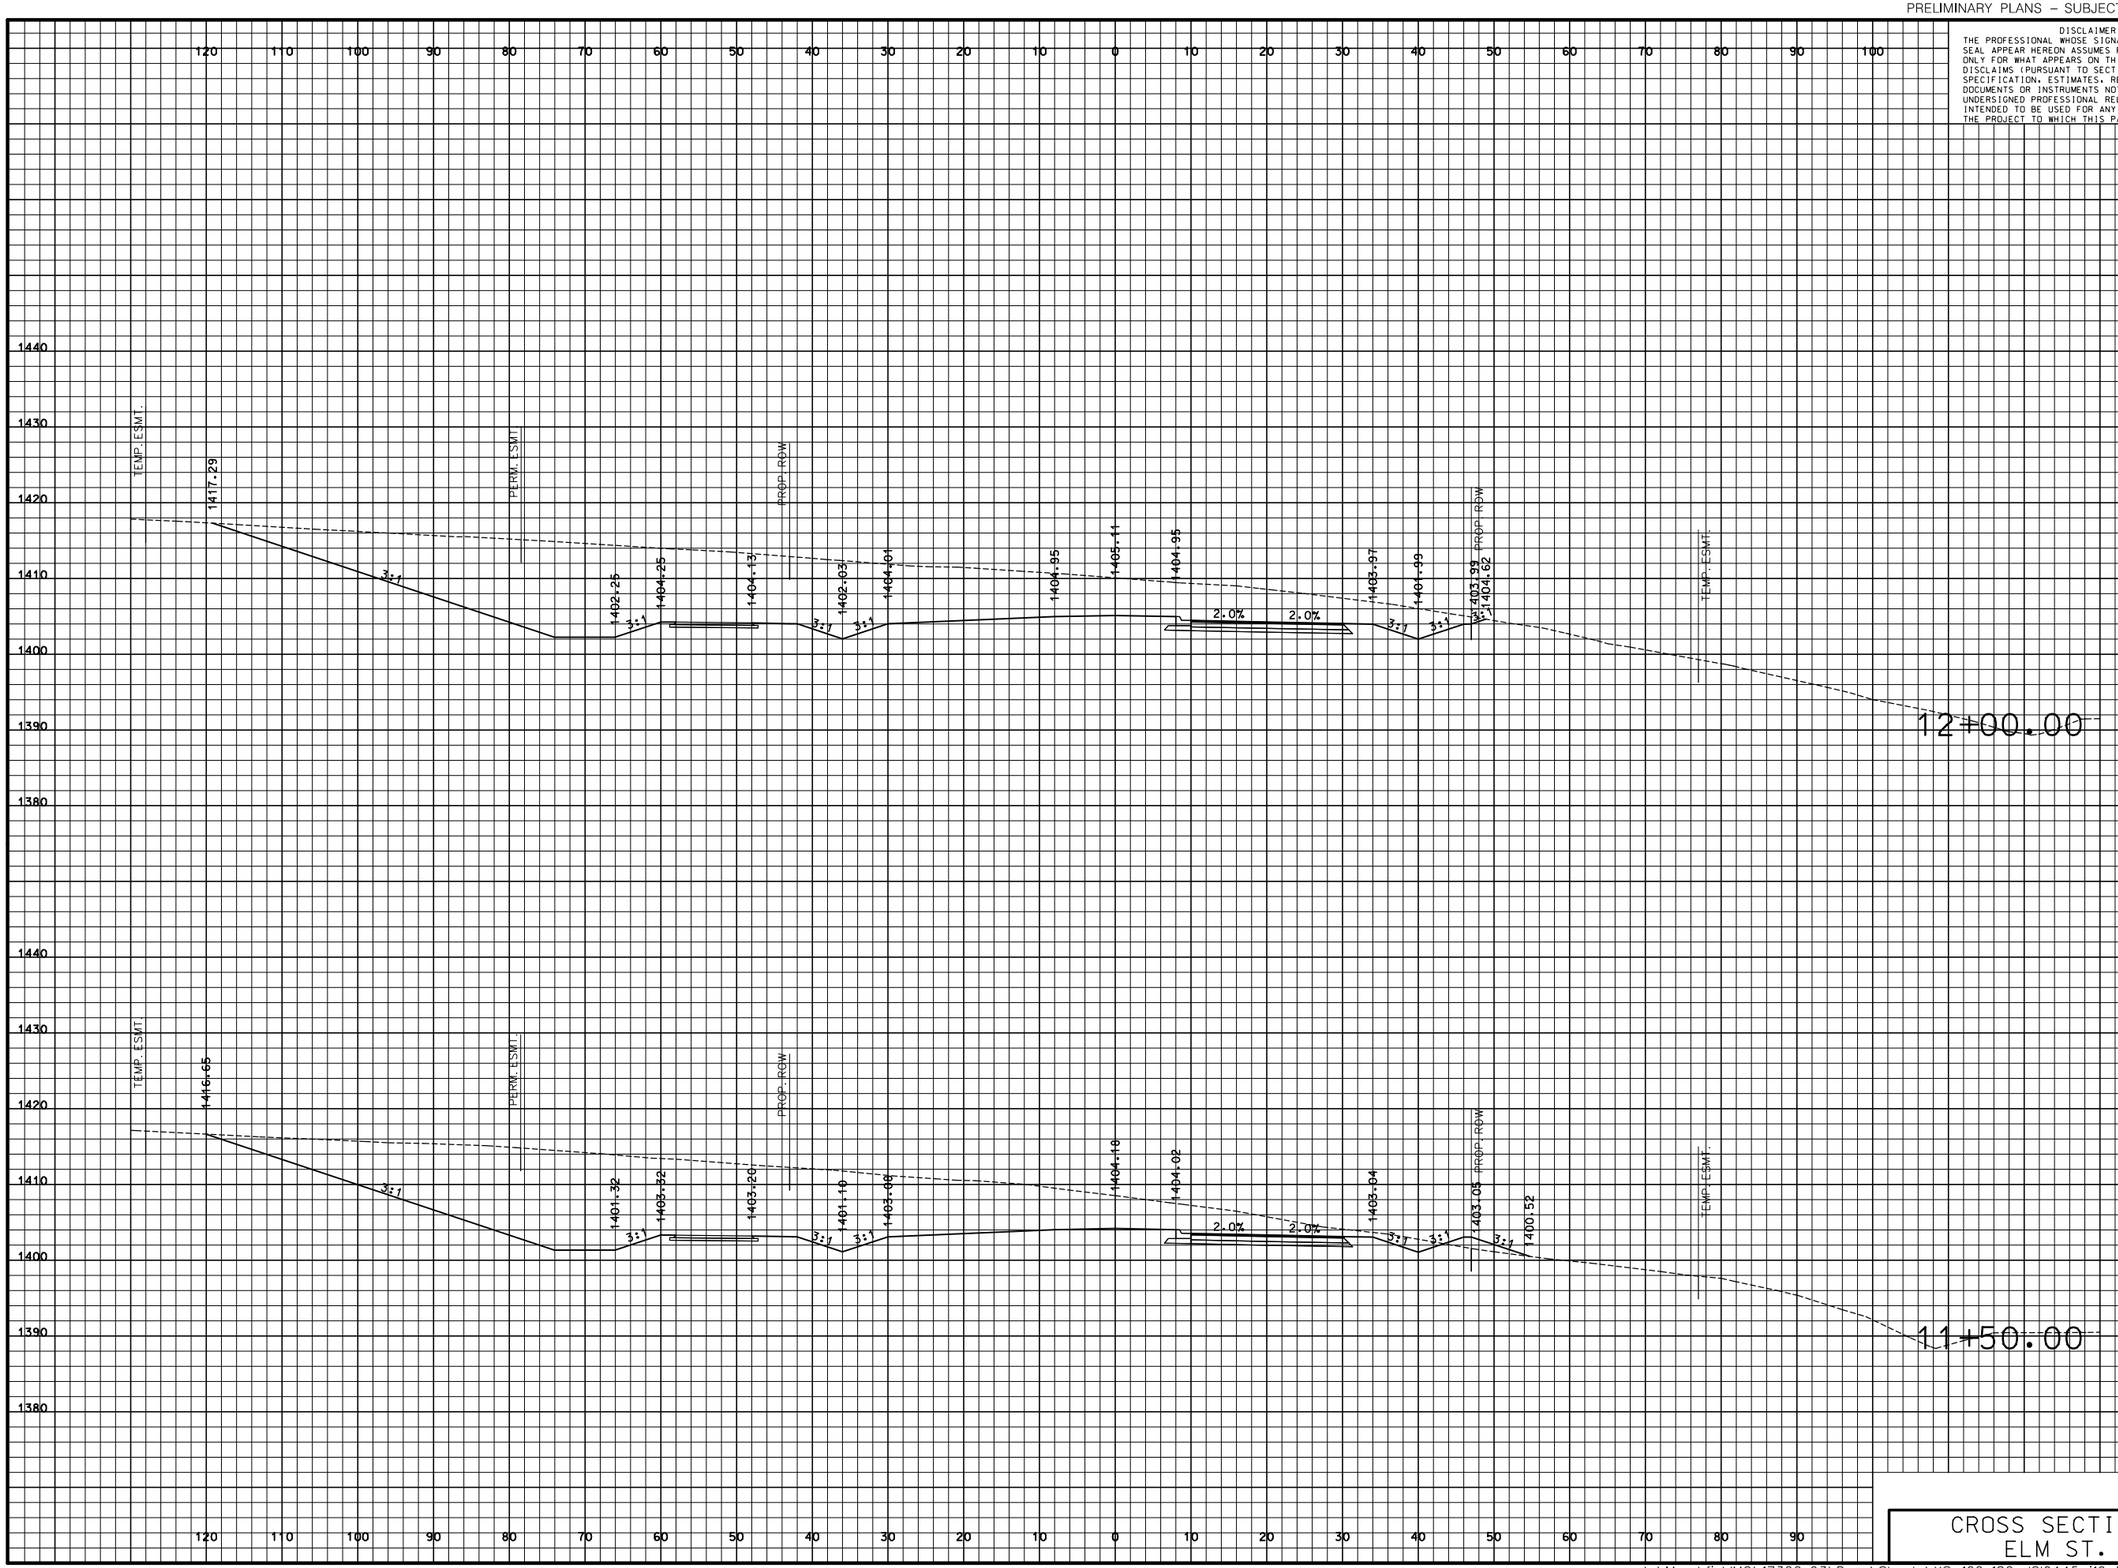

DISCLAIMER
THE PROFESSIONAL WHOSE SIGNATURE AND PERSONAL SEAL APPEAR HEREON ASSUMES RESPONSIBILITY ONLY FOR WHAT APPEARS ON THIS PAGE, AND DISCLAIMS (PURSUANT TO SECTION 327.411 RSMO) SPECIFICATION, ESTIMATES, REPORTS, OR OTHER DOCUMENTS OR INSTRUMENTS NOT SEALED BY THE UNDERSIGNED PROFESSIONAL RELATING TO OR INTENDED TO BE USED FOR ANY PART OR PARTS OF THE PROJECT TO WHICH THIS PAGE REFERS.

"THIS MEDIA SHOULD NOT BE CONSIDERED A CERTIFIED DOCUMENT."

DATE PREPARED
3/9/2018

ROUTE	STATE
I-44	MO
DISTRICT	SHEET NO.
SW	163

COUNTY
WEBSTER

JOB NO.
J8I0445

CONTRACT ID.

PROJECT NO.

BRIDGE NO.

DATE	DESCRIPTION

IF A SEAL IS PRESENT ON THIS SHEET IT HAS BEEN ELECTRONICALLY SEALED AND DATED.

MISSOURI HIGHWAYS AND TRANSPORTATION COMMISSION

105 WEST CAPITOL
JEFFERSON CITY, MO 65102
1-888-ASK-MODOT (1-888-275-6636)

CMT
CRAWFORD, MURPHY & TILLY, INC.
ONE MEMORIAL DRIVE, SUITE 500
ST. LOUIS, MO 63102 (314) 436-5500
ENGINEERING CORPORATION - 000631

©Copyright CMT, Inc.

CROSS SECTIONS
ELM ST.

J8I0445

L:\MarshfieldMO\17322-03\Draw\Sheets\XS_162-182_J8I0445_I10_Elm.dgn 4:35:01 PM 3/9/2018

PRELIMINARY PLANS – SUBJECT TO CHANGE

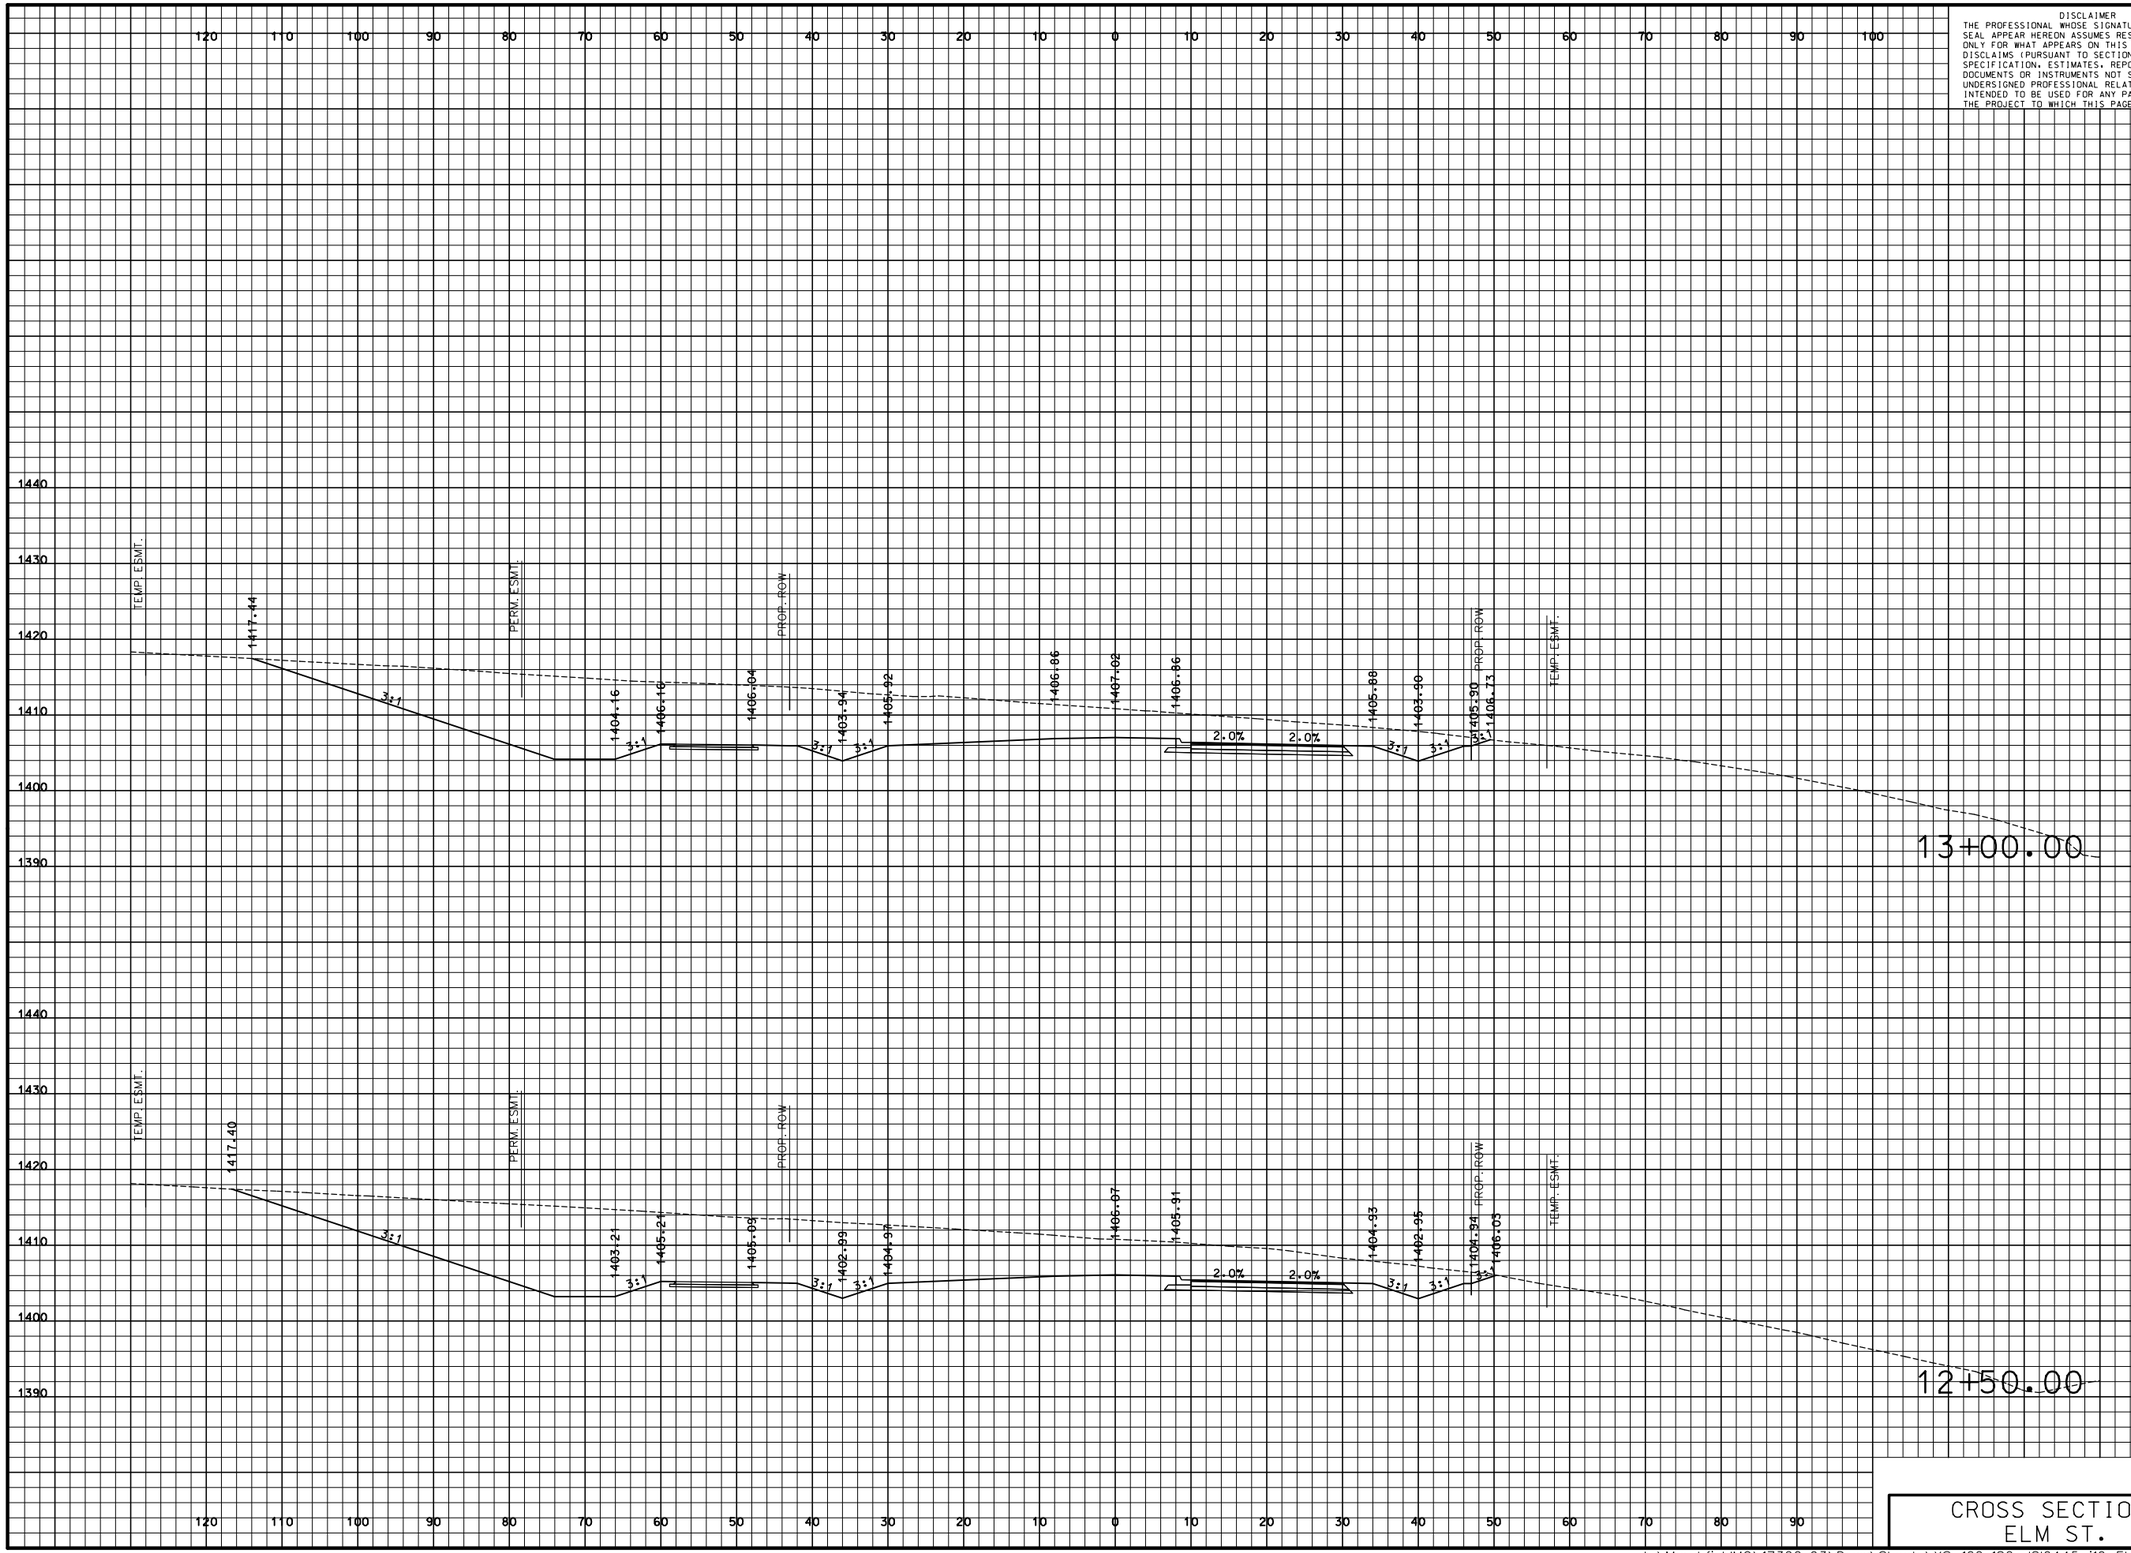

DISCLAIMER
THE PROFESSIONAL WHOSE SIGNATURE AND PERSONAL SEAL APPEAR HEREON ASSUMES RESPONSIBILITY ONLY FOR WHAT APPEARS ON THIS PAGE, AND DISCLAIMS (PURSUANT TO SECTION 327.411 RSMO) SPECIFICATION, ESTIMATES, REPORTS, OR OTHER DOCUMENTS OR INSTRUMENTS NOT SEALED BY THE UNDERSIGNED PROFESSIONAL RELATING TO OR INTENDED TO BE USED FOR ANY PART OR PARTS OF THE PROJECT TO WHICH THIS PAGE REFERS.

"THIS MEDIA SHOULD NOT BE CONSIDERED A CERTIFIED DOCUMENT."

DATE PREPARED
3/9/2018

ROUTE	STATE
I-44	MO
DISTRICT	SHEET NO.
SW	164

COUNTY
WEBSTER

JOB NO.
J8I0445

CONTRACT ID.

PROJECT NO.

BRIDGE NO.

IF A SEAL IS PRESENT ON THIS SHEET IT HAS BEEN ELECTRONICALLY SEALED AND DATED.

DESCRIPTION	DATE

MISSOURI HIGHWAYS AND TRANSPORTATION COMMISSION

105 WEST CAPITOL
JEFFERSON CITY, MO 65102
1-888-ASK-MODOT (1-888-275-6636)

CRAWFORD, MURPHY & TILLY, INC.
ONE MEMORIAL DRIVE, SUITE 500
ST. LOUIS, MO 63102 (314) 436-5500
ENGINEERING CORPORATION - 000631

© Copyright CMT, Inc.

CROSS SECTIONS
ELM ST.

L:\MarshfieldMO\17322-03\Draw\Sheets\XS_162-182_J8I0445_I10_Elm.dgn 4:35:01 PM 3/9/2018

PRELIMINARY PLANS – SUBJECT TO CHANGE

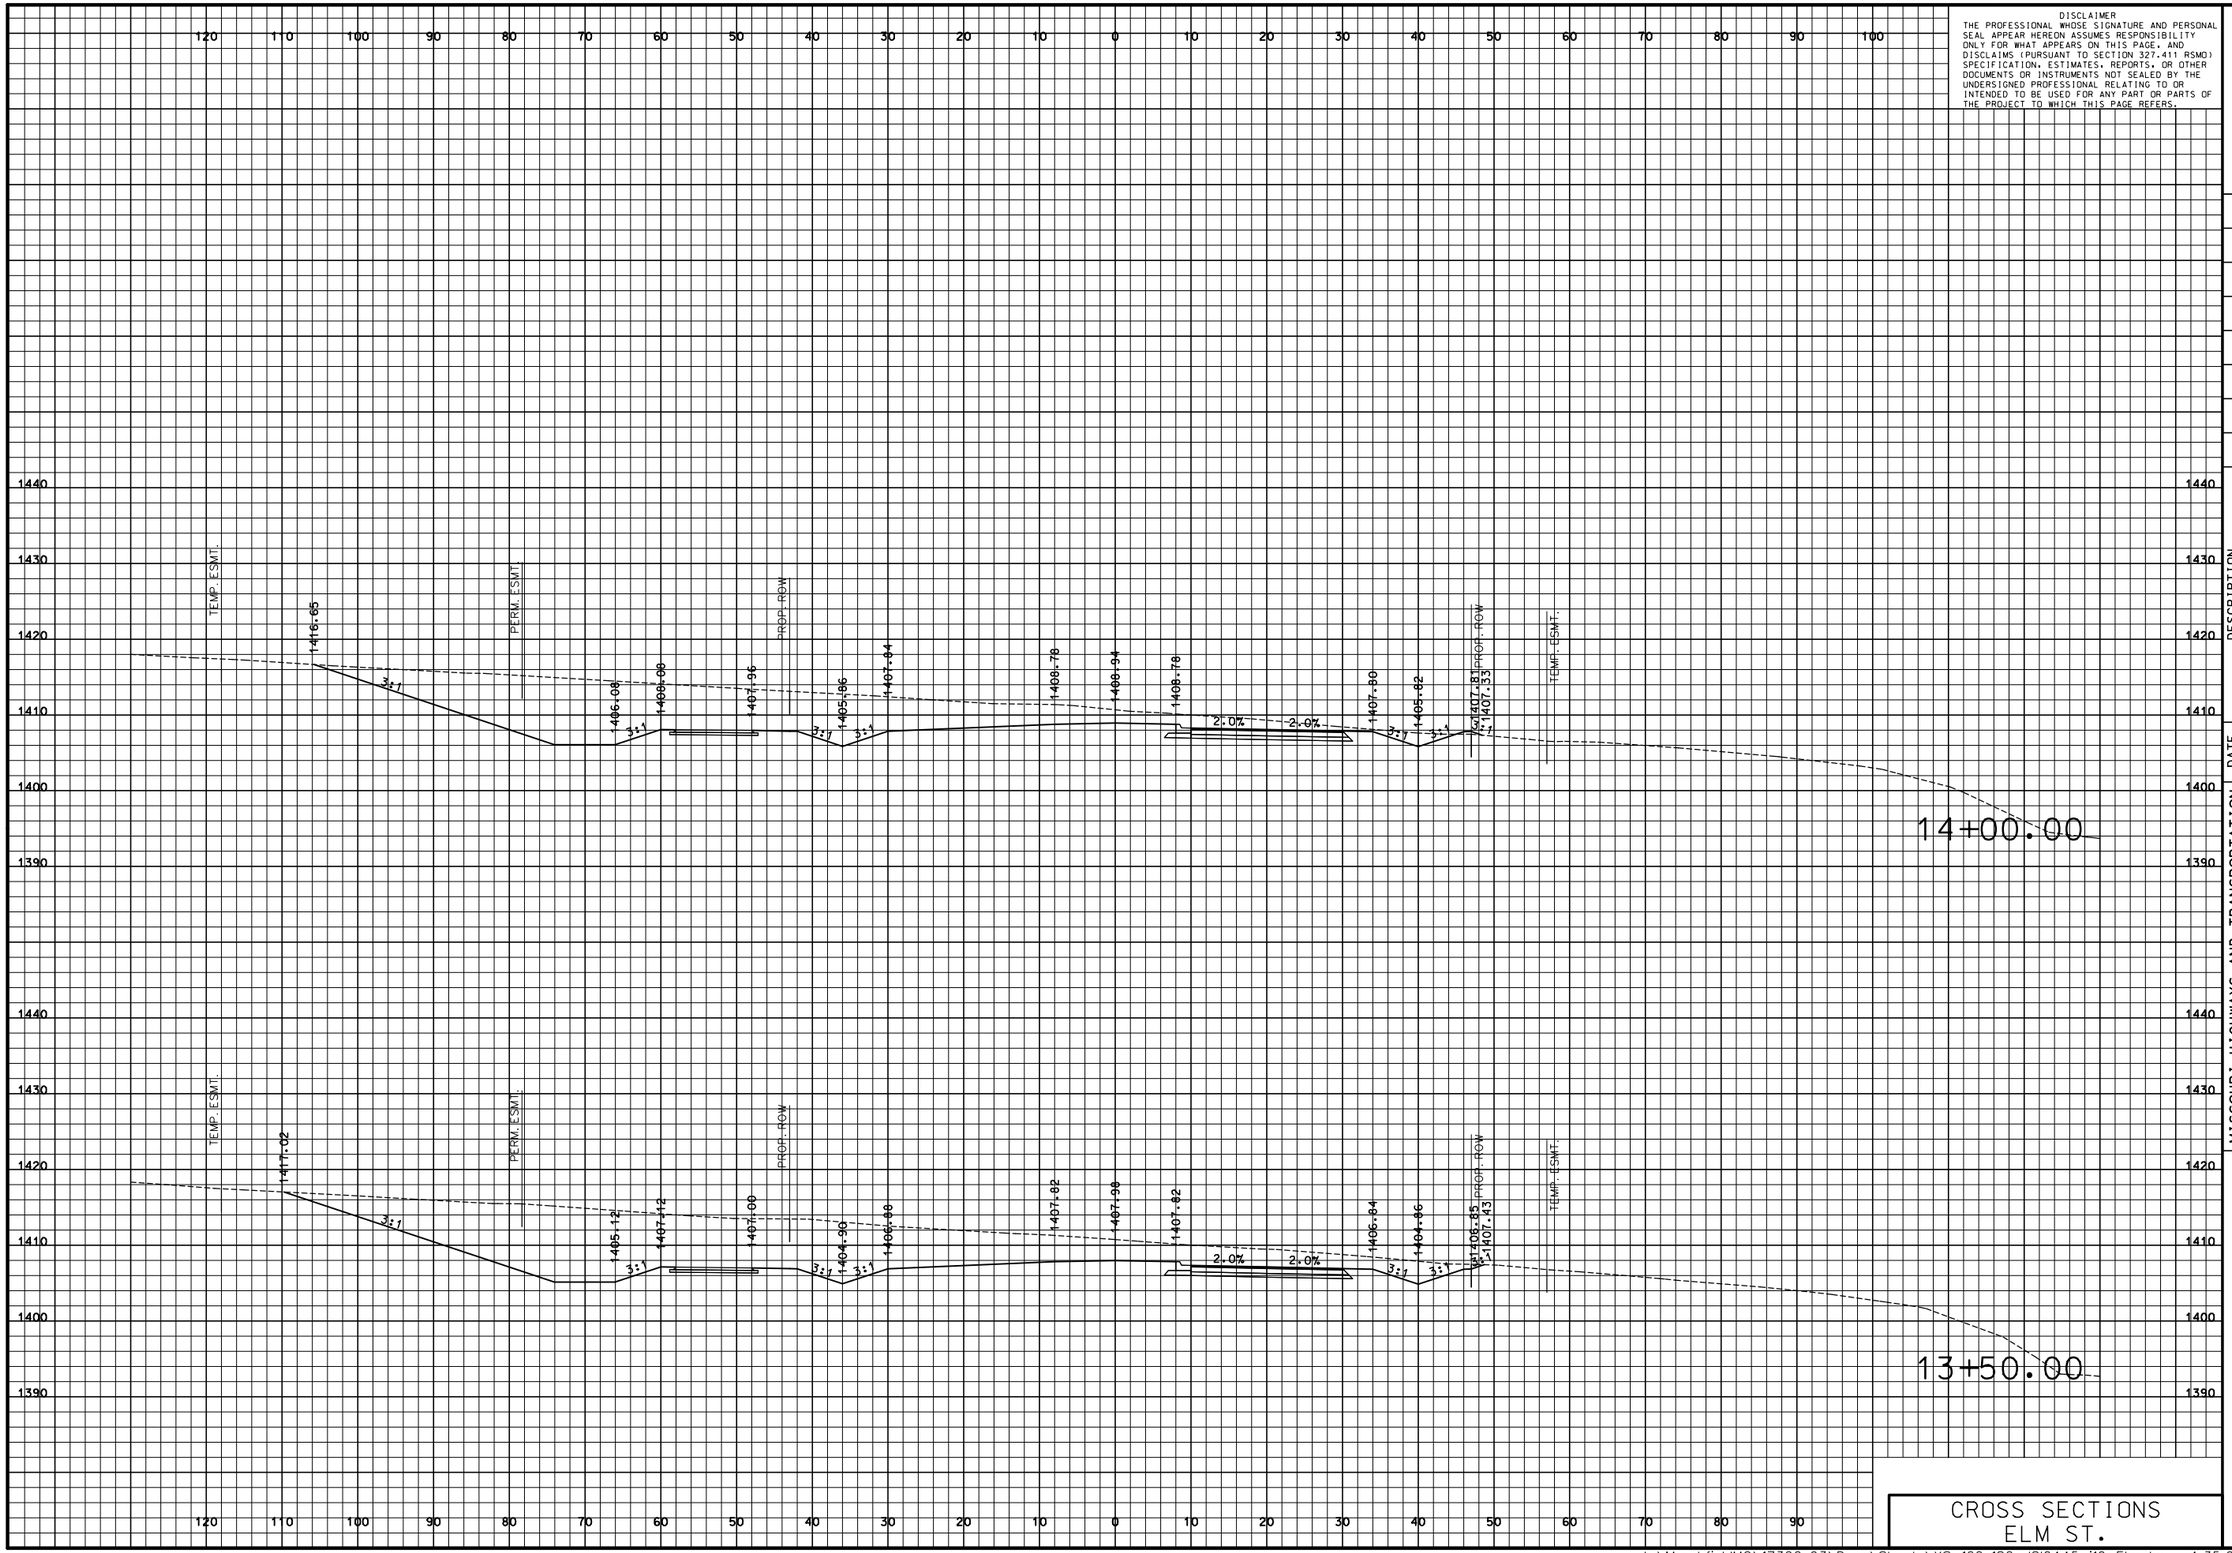

DISCLAIMER
THE PROFESSIONAL WHOSE SIGNATURE AND PERSONAL SEAL APPEAR HEREON ASSUMES RESPONSIBILITY ONLY FOR WHAT APPEARS ON THIS PAGE, AND DISCLAIMS (PURSUANT TO SECTION 327.411 RSMO) SPECIFICATION, ESTIMATES, REPORTS, OR OTHER DOCUMENTS OR INSTRUMENTS NOT SEALED BY THE UNDERSIGNED PROFESSIONAL RELATING TO OR INTENDED TO BE USED FOR ANY PART OR PARTS OF THE PROJECT TO WHICH THIS PAGE REFERS.

"THIS MEDIA SHOULD NOT BE CONSIDERED A CERTIFIED DOCUMENT."

DATE PREPARED
3/9/2018

ROUTE	STATE
I-44	MO
DISTRICT	SHEET NO.
SW	165

COUNTY
WEBSTER

JOB NO.
J8I0445

CONTRACT ID.

PROJECT NO.

BRIDGE NO.

NO.	DESCRIPTION	DATE

MISSOURI HIGHWAYS AND TRANSPORTATION COMMISSION

105 WEST CAPITOL
JEFFERSON CITY, MO 65102
1-888-ASK-MODOT (1-888-275-6636)

CMT
CRAWFORD, MURPHY & TILLY, INC.
ONE MEMORIAL DRIVE, SUITE 500
ST. LOUIS, MO 63102 (314) 436-5500
ENGINEERING CORPORATION - 000631

©Copyright CMT, Inc.

IF A SEAL IS PRESENT ON THIS SHEET IT HAS BEEN ELECTRONICALLY SEALED AND DATED.

CROSS SECTIONS
ELM ST.

L:\MarshfieldMO\17322-03\Draw\Sheets\XS_162-182_J8I0445_i10_Elm.dgn 4:35:02 PM 3/9/2018

PRELIMINARY PLANS – SUBJECT TO CHANGE

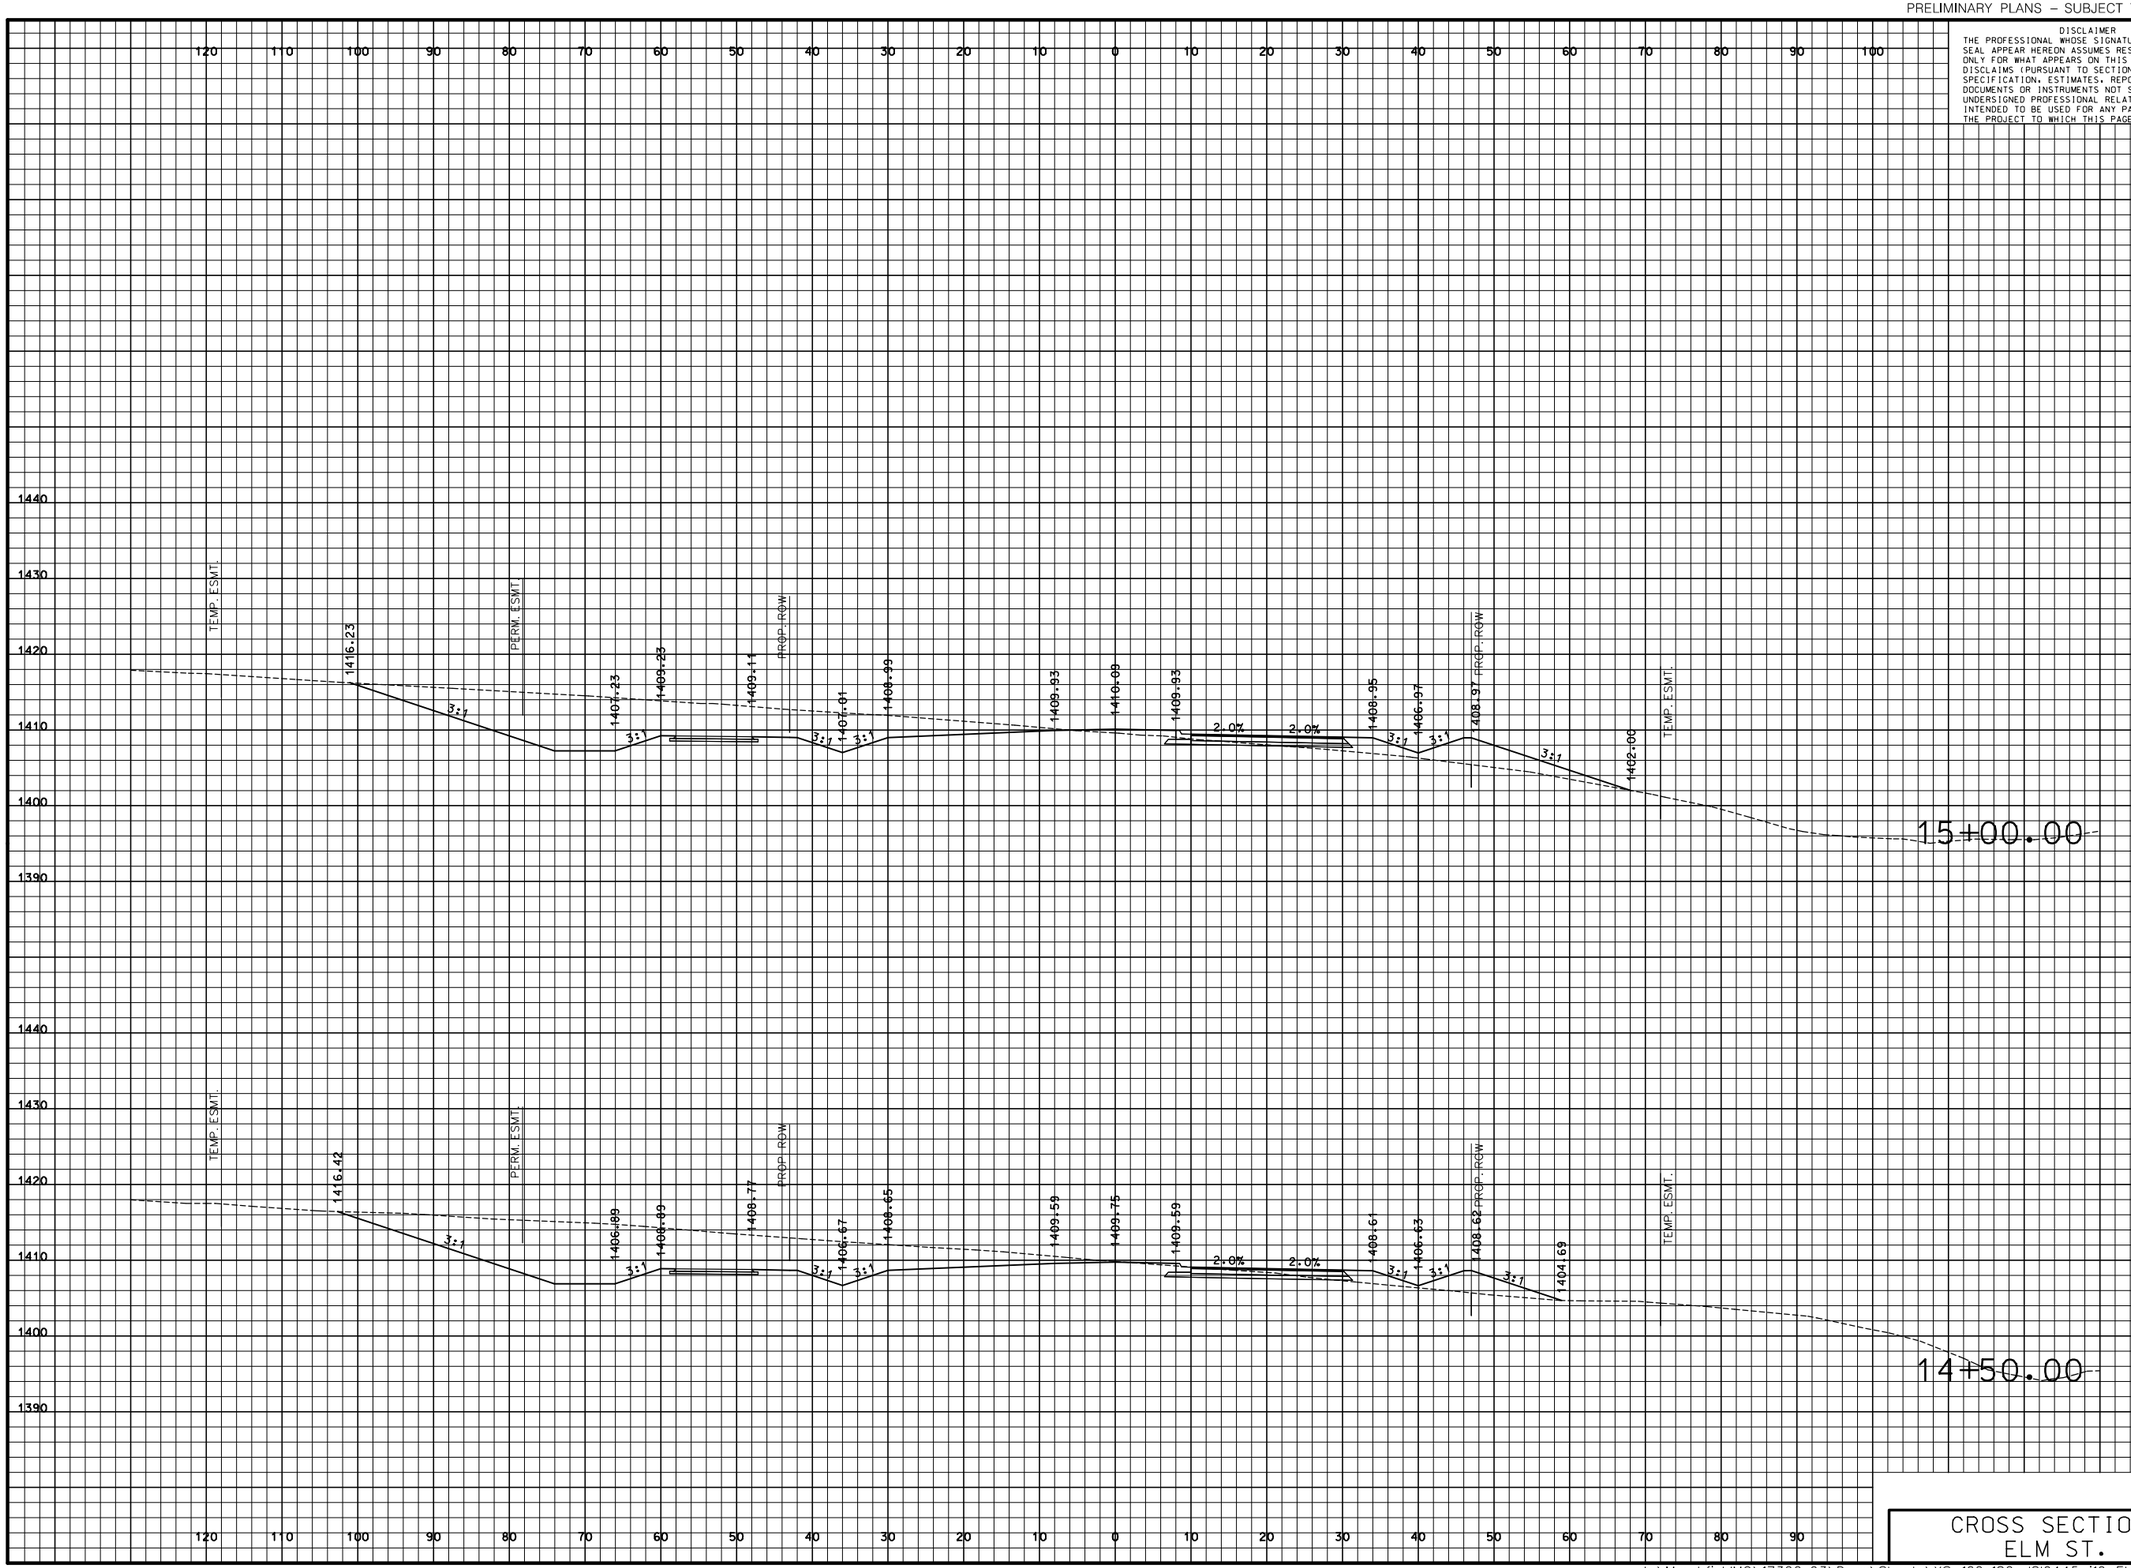

DISCLAIMER
THE PROFESSIONAL WHOSE SIGNATURE AND PERSONAL SEAL APPEAR HEREON ASSUMES RESPONSIBILITY ONLY FOR WHAT APPEARS ON THIS PAGE, AND DISCLAIMS (PURSUANT TO SECTION 327.411 RSMO) SPECIFICATION, ESTIMATES, REPORTS, OR OTHER DOCUMENTS OR INSTRUMENTS NOT SEALED BY THE UNDERSIGNED PROFESSIONAL RELATING TO OR INTENDED TO BE USED FOR ANY PART OR PARTS OF THE PROJECT TO WHICH THIS PAGE REFERS.

"THIS MEDIA SHOULD NOT BE CONSIDERED A CERTIFIED DOCUMENT."

DATE PREPARED
3/9/2018

ROUTE	STATE
I-44	MO
DISTRICT	SHEET NO.
SW	166

COUNTY
WEBSTER

JOB NO.
J8I0445

CONTRACT ID.

PROJECT NO.

BRIDGE NO.

DATE	DESCRIPTION

IF A SEAL IS PRESENT ON THIS SHEET IT HAS BEEN ELECTRONICALLY SEALED AND DATED.

MISSOURI HIGHWAYS AND TRANSPORTATION COMMISSION

105 WEST CAPITOL
JEFFERSON CITY, MO 65102
1-888-ASK-MODOT (1-888-275-6636)

CMT
©Copyright CMT, Inc.
CRAWFORD, MURPHY & TILLY, INC.
ONE MEMORIAL DRIVE, SUITE 500
ST. LOUIS, MO 63102 (314) 436-5500
ENGINEERING CORPORATION - 000631

CROSS SECTIONS ELM ST.

PRELIMINARY PLANS – SUBJECT TO CHANGE

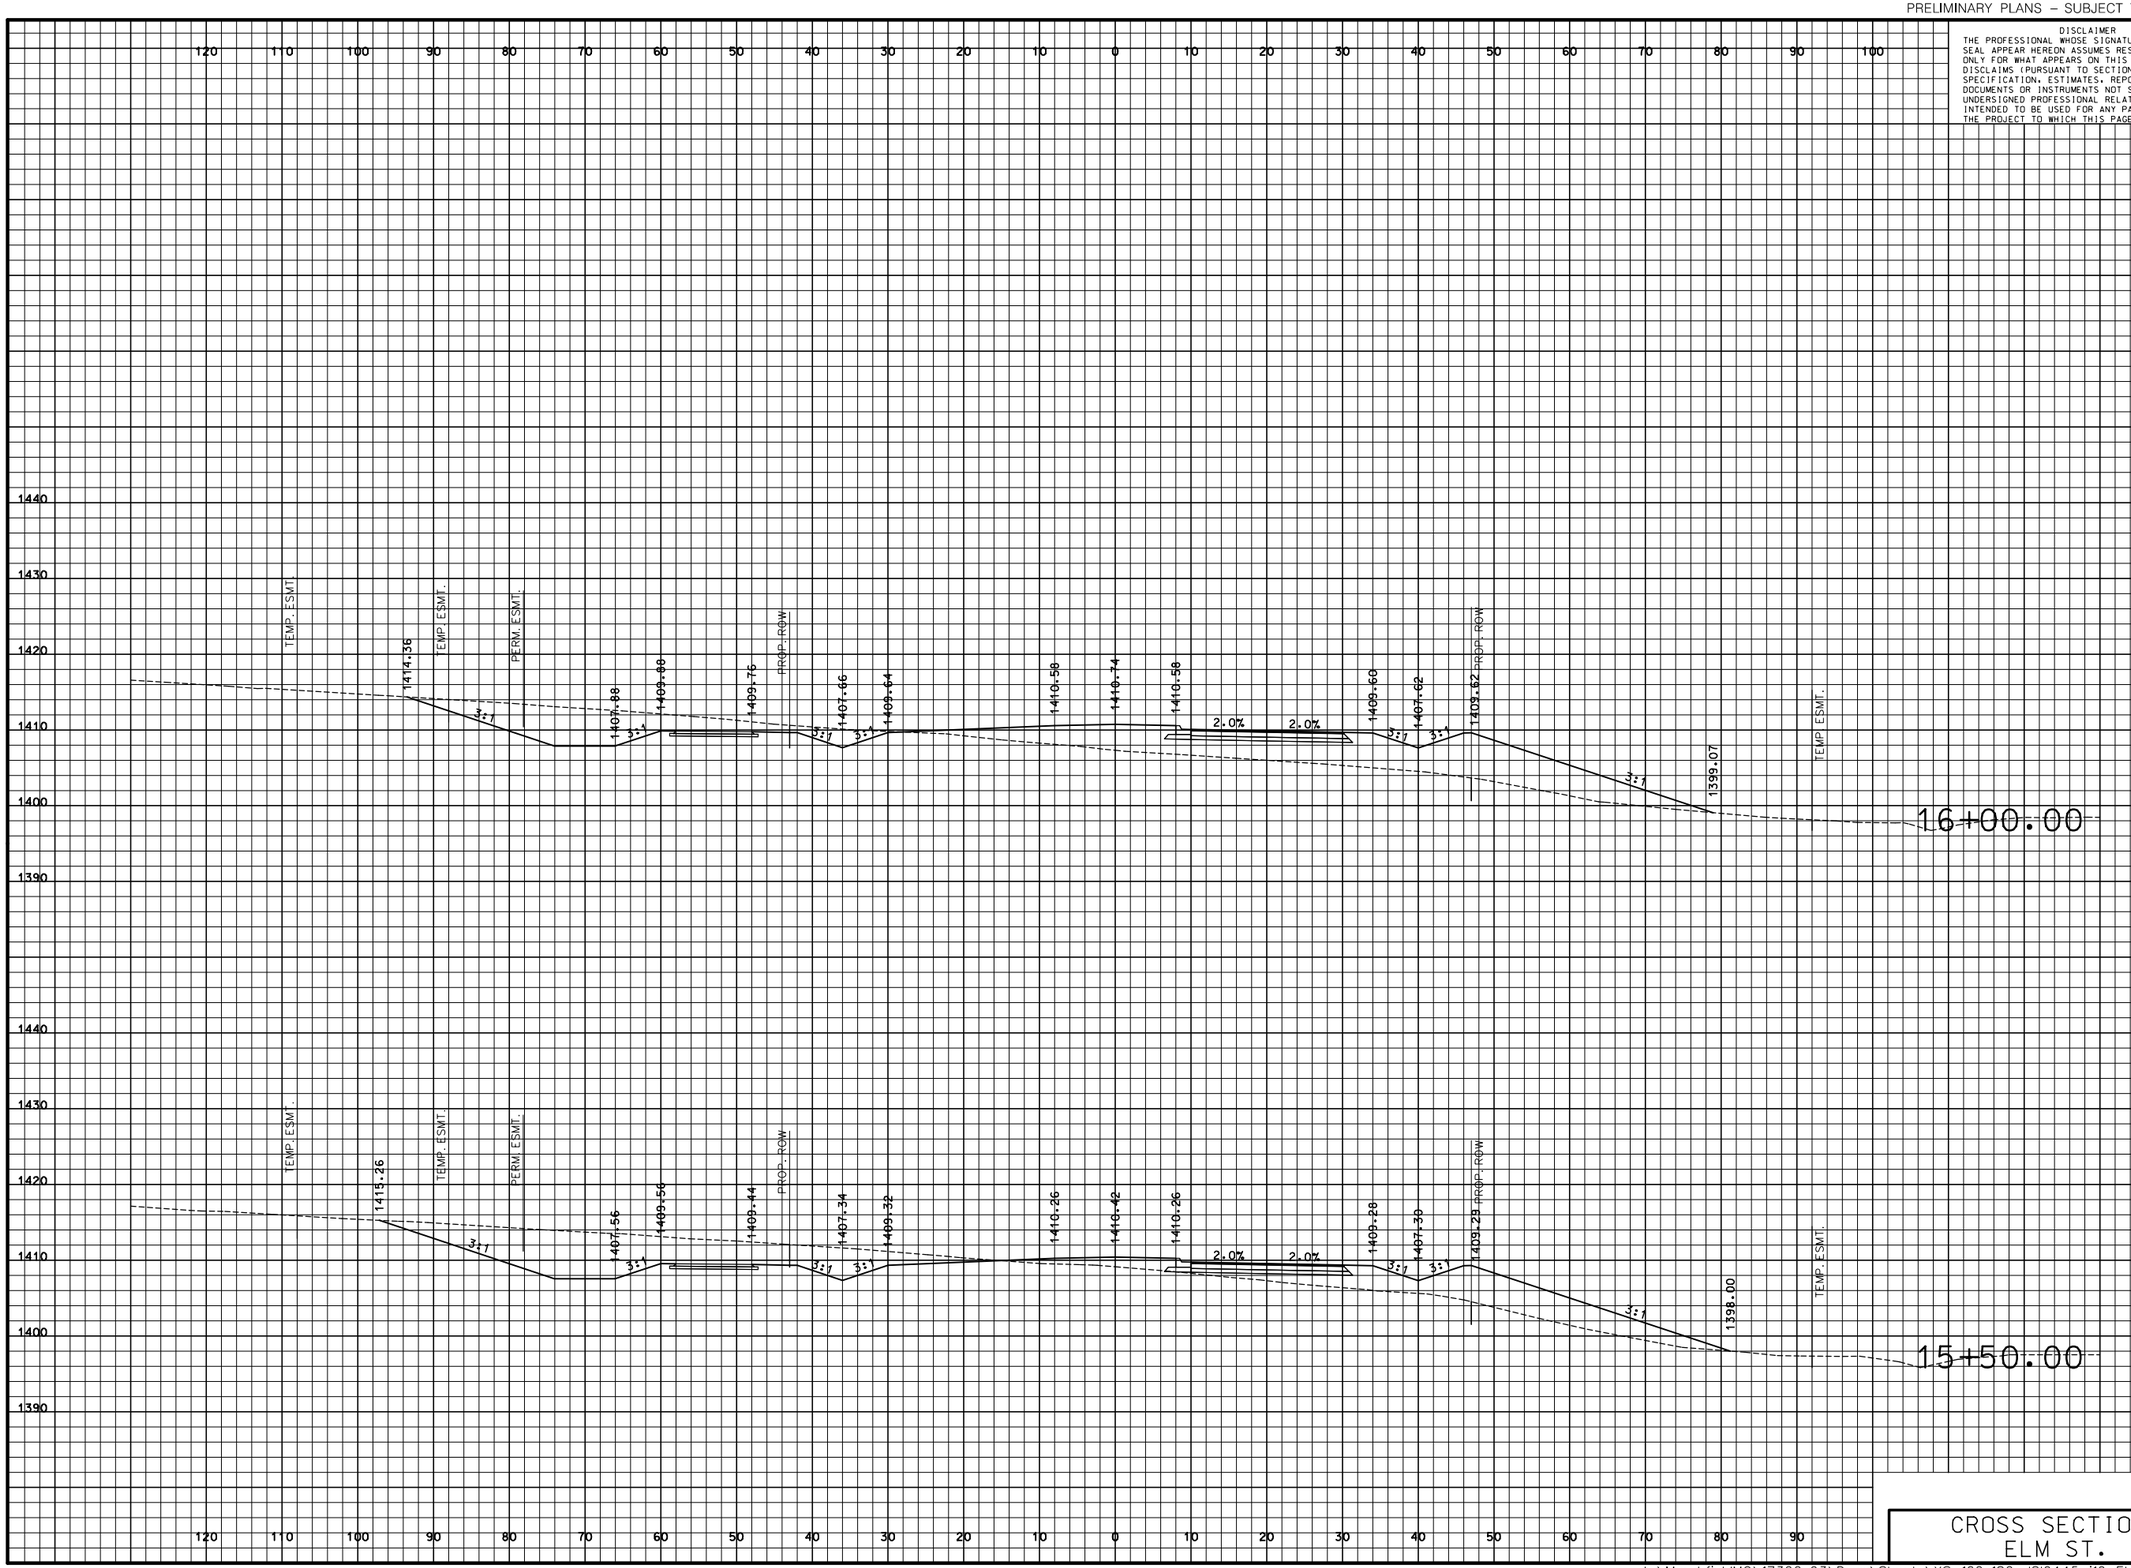

DISCLAIMER
THE PROFESSIONAL WHOSE SIGNATURE AND PERSONAL SEAL APPEAR HEREON ASSUMES RESPONSIBILITY ONLY FOR WHAT APPEARS ON THIS PAGE, AND DISCLAIMS (PURSUANT TO SECTION 327.411 RSMO) SPECIFICATION, ESTIMATES, REPORTS, OR OTHER DOCUMENTS OR INSTRUMENTS NOT SEALED BY THE UNDERSIGNED PROFESSIONAL RELATING TO OR INTENDED TO BE USED FOR ANY PART OR PARTS OF THE PROJECT TO WHICH THIS PAGE REFERS.

"THIS MEDIA SHOULD NOT BE CONSIDERED A CERTIFIED DOCUMENT."

DATE PREPARED
3/9/2018

ROUTE	STATE
I-44	MO
DISTRICT	SHEET NO.
SW	167

COUNTY
WEBSTER

JOB NO.
J8I0445

CONTRACT ID.

PROJECT NO.

BRIDGE NO.

IF A SEAL IS PRESENT ON THIS SHEET IT HAS BEEN ELECTRONICALLY SEALED AND DATED.

DATE	DESCRIPTION

MISSOURI HIGHWAYS AND TRANSPORTATION COMMISSION

105 WEST CAPITOL
JEFFERSON CITY, MO 65102
1-888-ASK-MODOT (1-888-275-6636)

CMT
© Copyright CMT, Inc.
CRAWFORD, MURPHY & TILLY, INC.
ONE MEMORIAL DRIVE, SUITE 500
ST. LOUIS, MO 63102 (314) 436-5500
ENGINEERING CORPORATION - 000631

CROSS SECTIONS
ELM ST.

PRELIMINARY PLANS – SUBJECT TO CHANGE

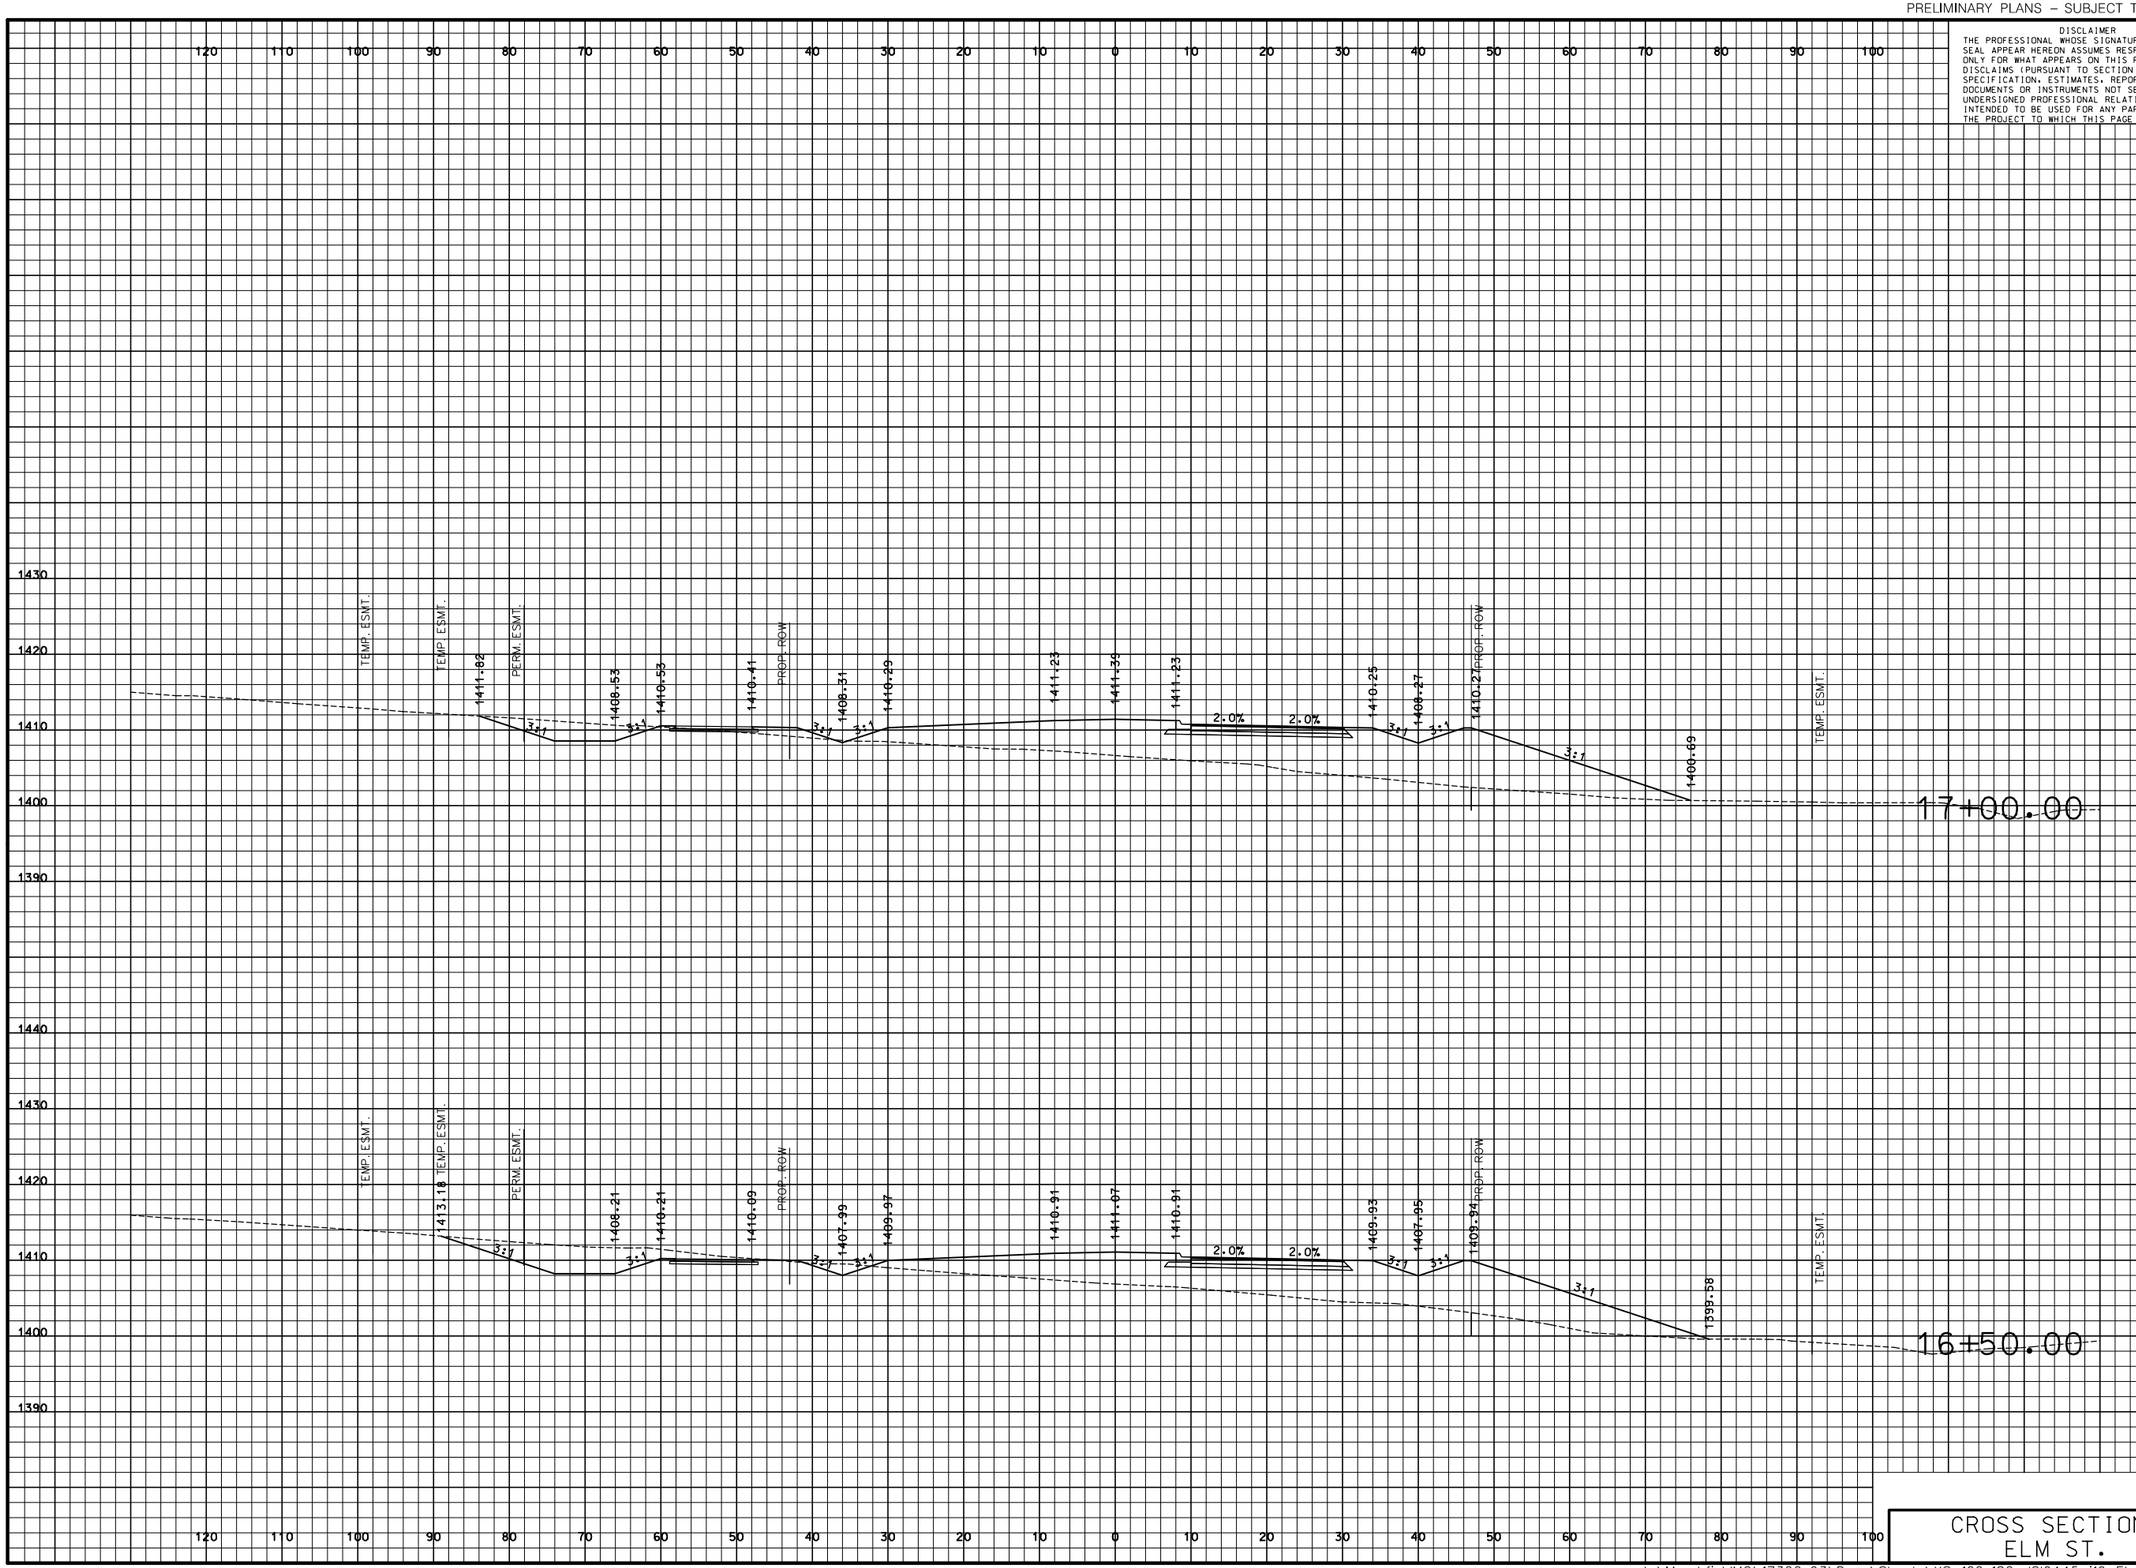

DISCLAIMER
THE PROFESSIONAL WHOSE SIGNATURE AND PERSONAL SEAL APPEAR HEREON ASSUMES RESPONSIBILITY ONLY FOR WHAT APPEARS ON THIS PAGE, AND DISCLAIMS (PURSUANT TO SECTION 327.411 RSMO) SPECIFICATION, ESTIMATES, REPORTS, OR OTHER DOCUMENTS OR INSTRUMENTS NOT SEALED BY THE UNDERSIGNED PROFESSIONAL RELATING TO OR INTENDED TO BE USED FOR ANY PART OR PARTS OF THE PROJECT TO WHICH THIS PAGE REFERS.

"THIS MEDIA SHOULD NOT BE CONSIDERED A CERTIFIED DOCUMENT."

DATE PREPARED
3/9/2018

ROUTE	STATE
I-44	MO

DISTRICT	SHEET NO.
SW	168

COUNTY
WEBSTER

JOB NO.
J8I0445

CONTRACT ID.

PROJECT NO.

BRIDGE NO.

DESCRIPTION	DATE

IF A SEAL IS PRESENT ON THIS SHEET IT HAS BEEN ELECTRONICALLY SEALED AND DATED.

MISSOURI HIGHWAYS AND TRANSPORTATION COMMISSION

MoDOT

105 WEST CAPITOL
JEFFERSON CITY, MO 65102
1-888-ASK-MODOT (1-888-275-6636)

CMT

©Copyright CMT, Inc.

CRAWFORD, MURPHY & TILLY, INC.
ONE MEMORIAL DRIVE, SUITE 500
ST. LOUIS, MO 63102 (314) 436-5500
ENGINEERING CORPORATION - 000631

CROSS SECTIONS
ELM ST.

PRELIMINARY PLANS – SUBJECT TO CHANGE

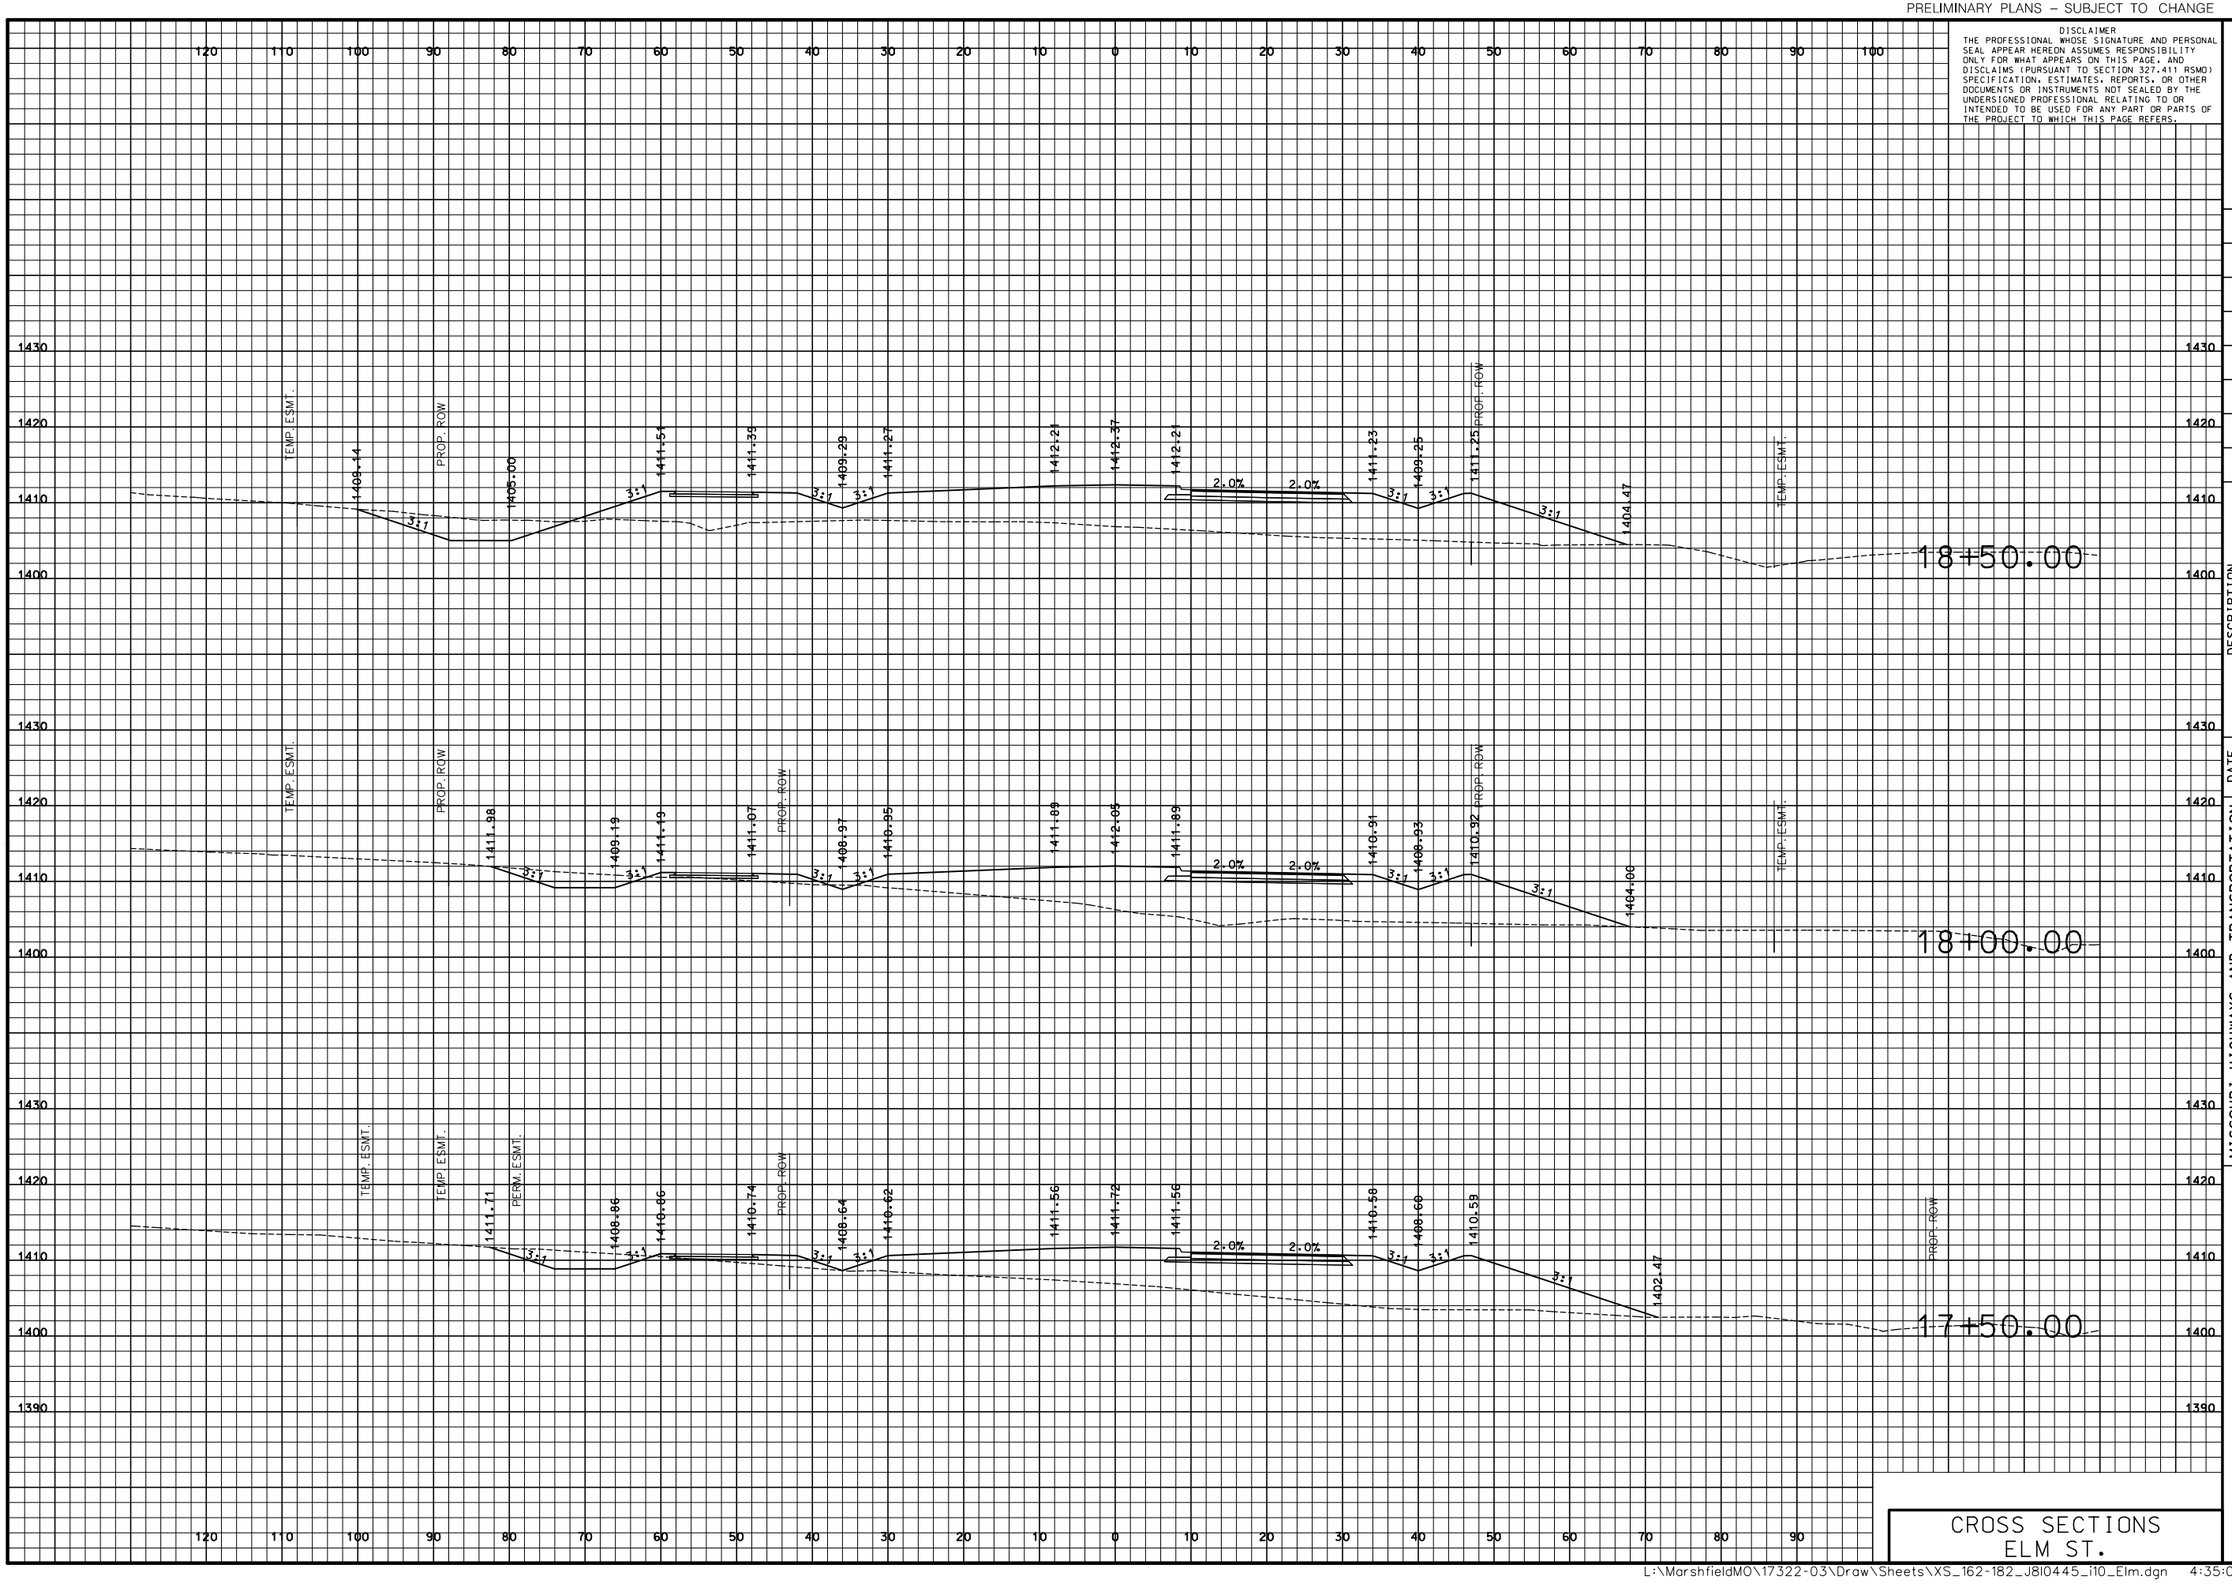

DISCLAIMER
THE PROFESSIONAL WHOSE SIGNATURE AND PERSONAL SEAL APPEAR HEREON ASSUMES RESPONSIBILITY ONLY FOR WHAT APPEARS ON THIS PAGE, AND DISCLAIMS (PURSUANT TO SECTION 327.411 RSMO) SPECIFICATION, ESTIMATES, REPORTS, OR OTHER DOCUMENTS OR INSTRUMENTS NOT SEALED BY THE UNDERSIGNED PROFESSIONAL RELATING TO OR INTENDED TO BE USED FOR ANY PART OR PARTS OF THE PROJECT TO WHICH THIS PAGE REFERS.

"THIS MEDIA SHOULD NOT BE CONSIDERED A CERTIFIED DOCUMENT."

DATE PREPARED
3/9/2018

ROUTE	STATE
I-44	MO
DISTRICT	SHEET NO.
SW	169

COUNTY
WEBSTER

JOB NO.
J8I0445

CONTRACT ID.

PROJECT NO.

BRIDGE NO.

IF A SEAL IS PRESENT ON THIS SHEET IT HAS BEEN ELECTRONICALLY SEALED AND DATED.

DESCRIPTION	DATE

MISSOURI HIGHWAYS AND TRANSPORTATION COMMISSION

105 WEST CAPITOL
JEFFERSON CITY, MO 65102
1-888-ASK-MODOT (1-888-275-6636)

CMT
©Copyright CMT, Inc.
CRAWFORD, MURPHY & TILLY, INC.
ONE MEMORIAL DRIVE, SUITE 500
ST. LOUIS, MO 63102 (314) 436-5500
ENGINEERING CORPORATION - 000631

CROSS SECTIONS
ELM ST.

L:\MarshfieldMO\17322-03\Draw\Sheets\XS_162-182_J8I0445_I10_Elm.dgn 4:35:03 PM 3/9/2018

PRELIMINARY PLANS – SUBJECT TO CHANGE

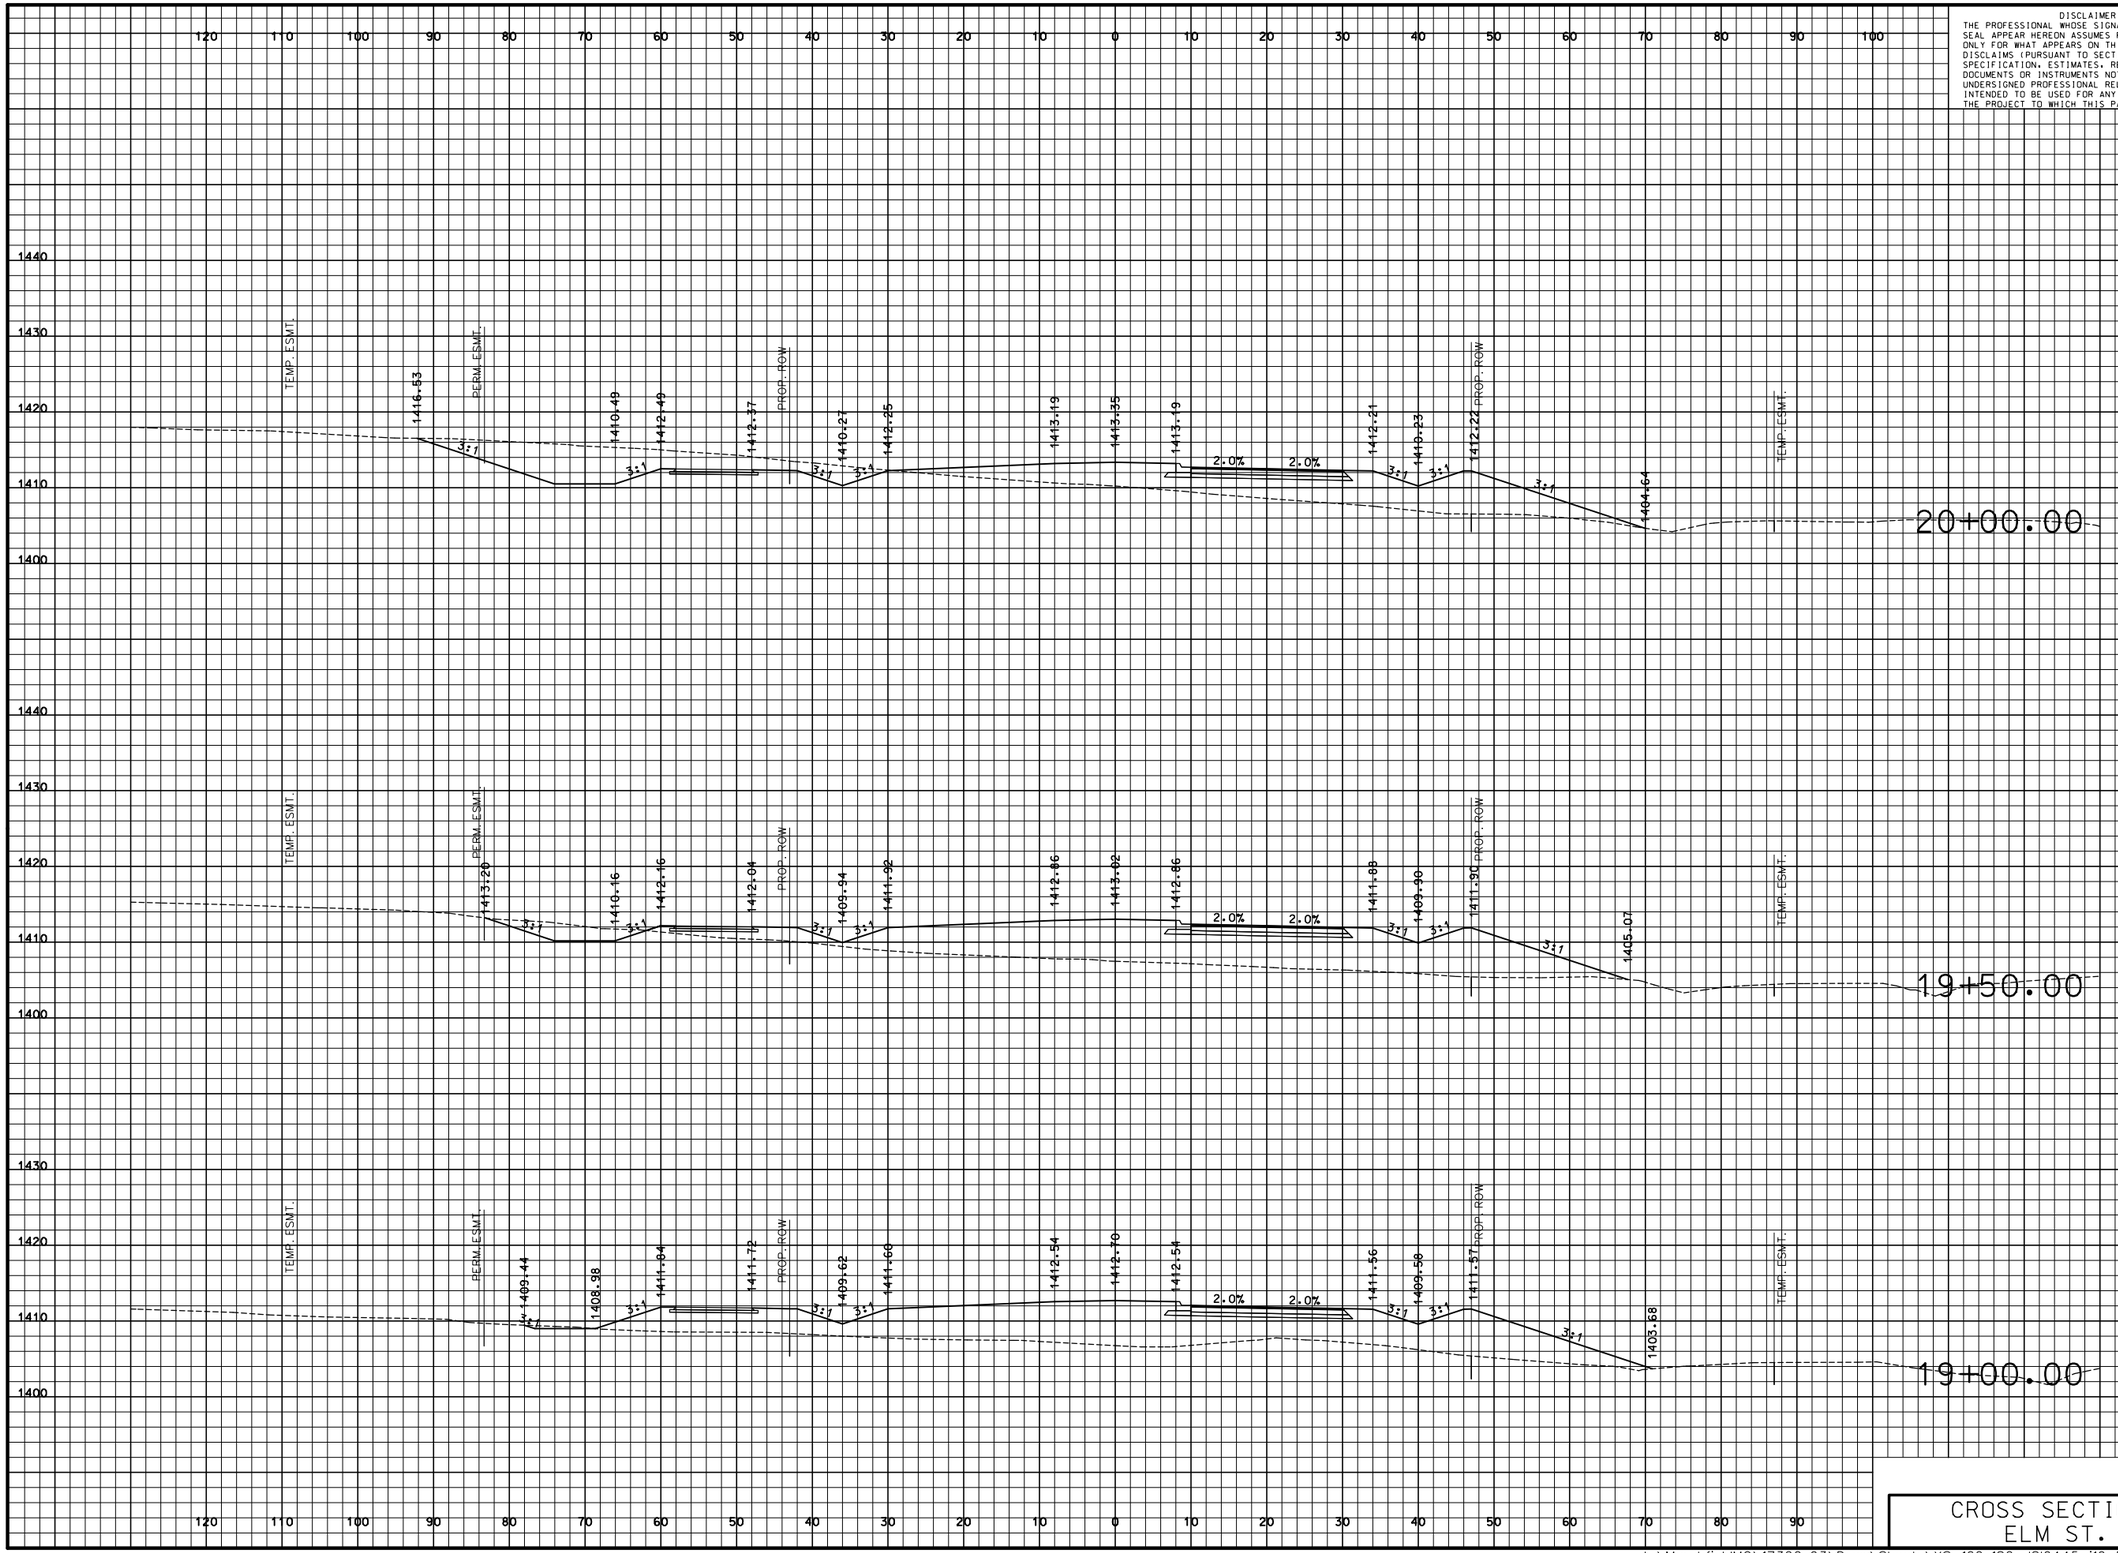

DISCLAIMER
THE PROFESSIONAL WHOSE SIGNATURE AND PERSONAL SEAL APPEAR HEREON ASSUMES RESPONSIBILITY ONLY FOR WHAT APPEARS ON THIS PAGE, AND DISCLAIMS (PURSUANT TO SECTION 327.411 RSMO) SPECIFICATION, ESTIMATES, REPORTS, OR OTHER DOCUMENTS OR INSTRUMENTS NOT SEALED BY THE UNDERSIGNED PROFESSIONAL RELATING TO OR INTENDED TO BE USED FOR ANY PART OR PARTS OF THE PROJECT TO WHICH THIS PAGE REFERS.

"THIS MEDIA SHOULD NOT BE CONSIDERED A CERTIFIED DOCUMENT."

DATE PREPARED
3/9/2018

ROUTE	STATE
I-44	MO
DISTRICT	SHEET NO.
SW	170

COUNTY
WEBSTER

JOB NO.
J8I0445

CONTRACT ID.

PROJECT NO.

BRIDGE NO.

DESCRIPTION	DATE

MISSOURI HIGHWAYS AND TRANSPORTATION COMMISSION

105 WEST CAPITOL
JEFFERSON CITY, MO 65102
1-888-ASK-MODOT (1-888-275-6636)

CMT
CRAWFORD, MURPHY & TILLY, INC.
ONE MEMORIAL DRIVE, SUITE 500
ST. LOUIS, MO 63102 (314) 436-5500
ENGINEERING CORPORATION - 000631

©Copyright CMT, Inc.

IF A SEAL IS PRESENT ON THIS SHEET IT HAS BEEN ELECTRONICALLY SEALED AND DATED.

CROSS SECTIONS
ELM ST.

PRELIMINARY PLANS – SUBJECT TO CHANGE

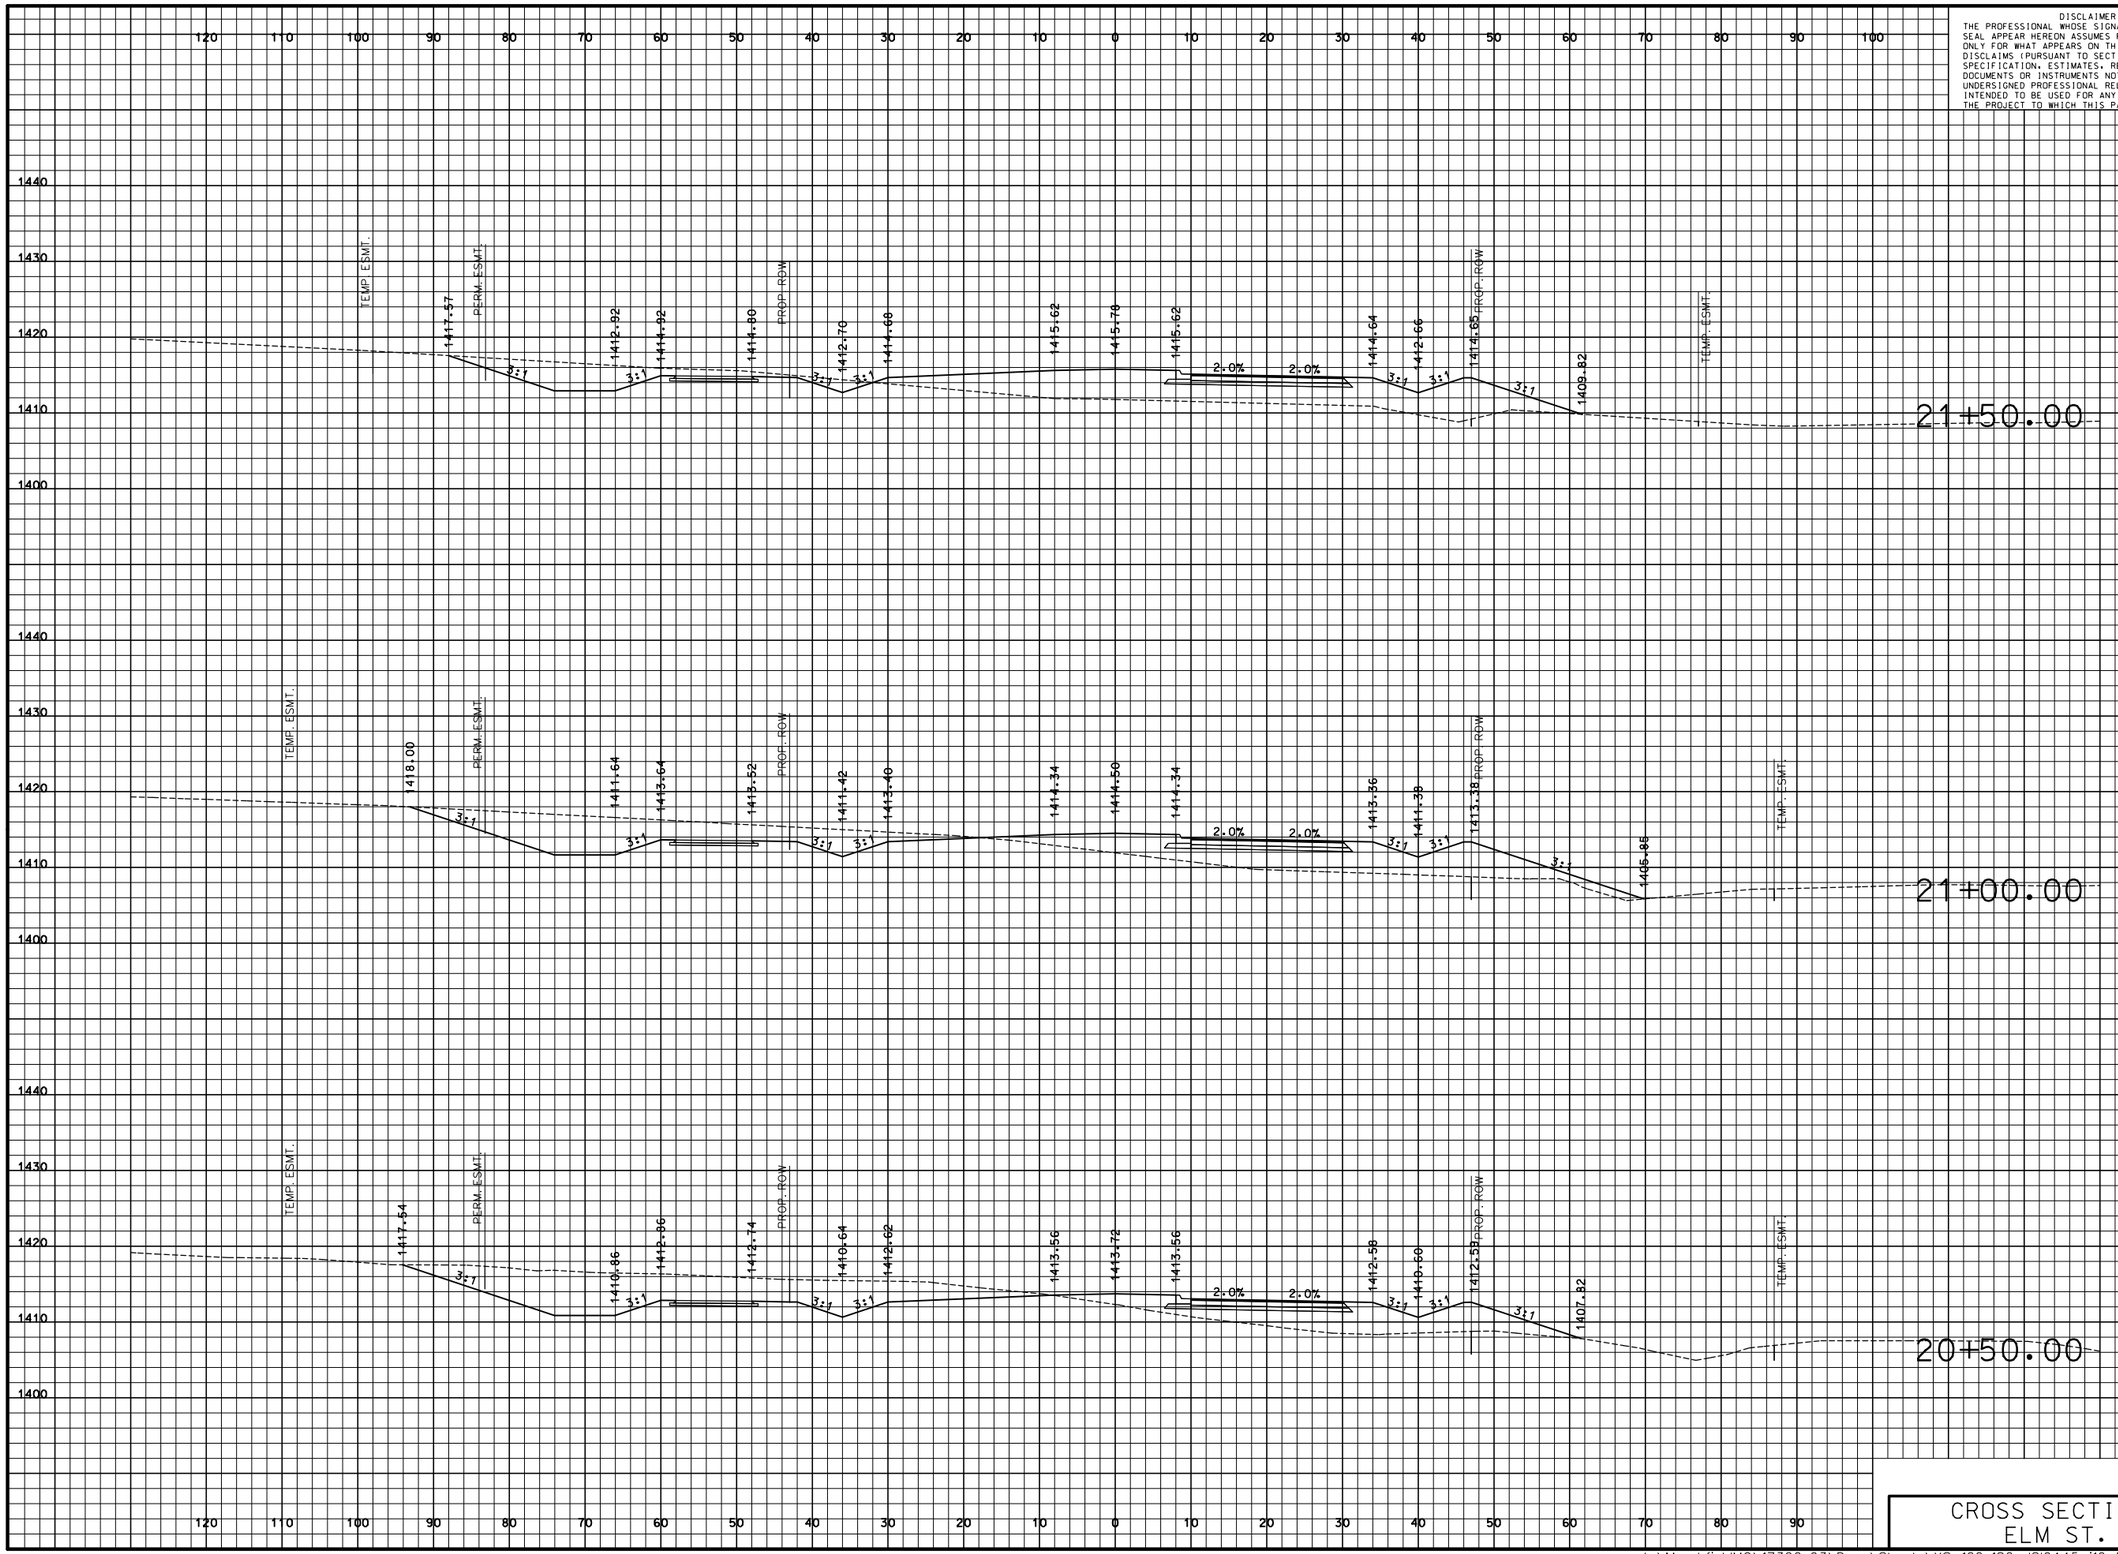

CROSS SECTIONS
ELM ST.

DISCLAIMER
THE PROFESSIONAL WHOSE SIGNATURE AND PERSONAL SEAL APPEAR HEREON ASSUMES RESPONSIBILITY ONLY FOR WHAT APPEARS ON THIS PAGE, AND DISCLAIMS (PURSUANT TO SECTION 327.411 RSMO) SPECIFICATION, ESTIMATES, REPORTS, OR OTHER DOCUMENTS OR INSTRUMENTS NOT SEALED BY THE UNDERSIGNED PROFESSIONAL RELATING TO OR INTENDED TO BE USED FOR ANY PART OR PARTS OF THE PROJECT TO WHICH THIS PAGE REFERS.

"THIS MEDIA SHOULD NOT BE CONSIDERED A CERTIFIED DOCUMENT."

DATE PREPARED
3/9/2018

ROUTE	STATE
I-44	MO
DISTRICT	SHEET NO.
SW	171

COUNTY
WEBSTER

JOB NO.
J8I0445

CONTRACT ID.

PROJECT NO.

BRIDGE NO.

DESCRIPTION	DATE

IF A SEAL IS PRESENT ON THIS SHEET IT HAS BEEN ELECTRONICALLY SEALED AND DATED.

MISSOURI HIGHWAYS AND TRANSPORTATION COMMISSION

105 WEST CAPITOL
JEFFERSON CITY, MO 65102
1-888-ASK-MODOT (1-888-275-6636)

CMT
CRAWFORD, MURPHY & TILLY, INC.
ONE MEMORIAL DRIVE, SUITE 500
ST. LOUIS, MO 63102 (314) 436-5500
ENGINEERING CORPORATION - 000631

©Copyright CMT, Inc.

PRELIMINARY PLANS – SUBJECT TO CHANGE

DISCLAIMER
THE PROFESSIONAL WHOSE SIGNATURE AND PERSONAL SEAL APPEAR HEREON ASSUMES RESPONSIBILITY ONLY FOR WHAT APPEARS ON THIS PAGE, AND DISCLAIMS (PURSUANT TO SECTION 327.411 RSMO) SPECIFICATION, ESTIMATES, REPORTS, OR OTHER DOCUMENTS OR INSTRUMENTS NOT SEALED BY THE UNDERSIGNED PROFESSIONAL RELATING TO OR INTENDED TO BE USED FOR ANY PART OR PARTS OF THE PROJECT TO WHICH THIS PAGE REFERS.

"THIS MEDIA SHOULD NOT BE CONSIDERED A CERTIFIED DOCUMENT."

DATE PREPARED
3/9/2018

ROUTE	STATE
I-44	MO
DISTRICT	SHEET NO.
SW	172

COUNTY
WEBSTER

JOB NO.
J8I0445

CONTRACT ID.

PROJECT NO.

BRIDGE NO.

DESCRIPTION	DATE

MISSOURI HIGHWAYS AND TRANSPORTATION COMMISSION

105 WEST CAPITOL
JEFFERSON CITY, MO 65102
1-888-ASK-MODOT (1-888-275-6636)

CMT
CRAWFORD, MURPHY & TILLY, INC.
ONE MEMORIAL DRIVE, SUITE 500
ST. LOUIS, MO 63102 (314) 436-5500
ENGINEERING CORPORATION - 000631

©Copyright CMT, Inc.

IF A SEAL IS PRESENT ON THIS SHEET IT HAS BEEN ELECTRONICALLY SEALED AND DATED.

CROSS SECTIONS
ELM ST.

PRELIMINARY PLANS – SUBJECT TO CHANGE

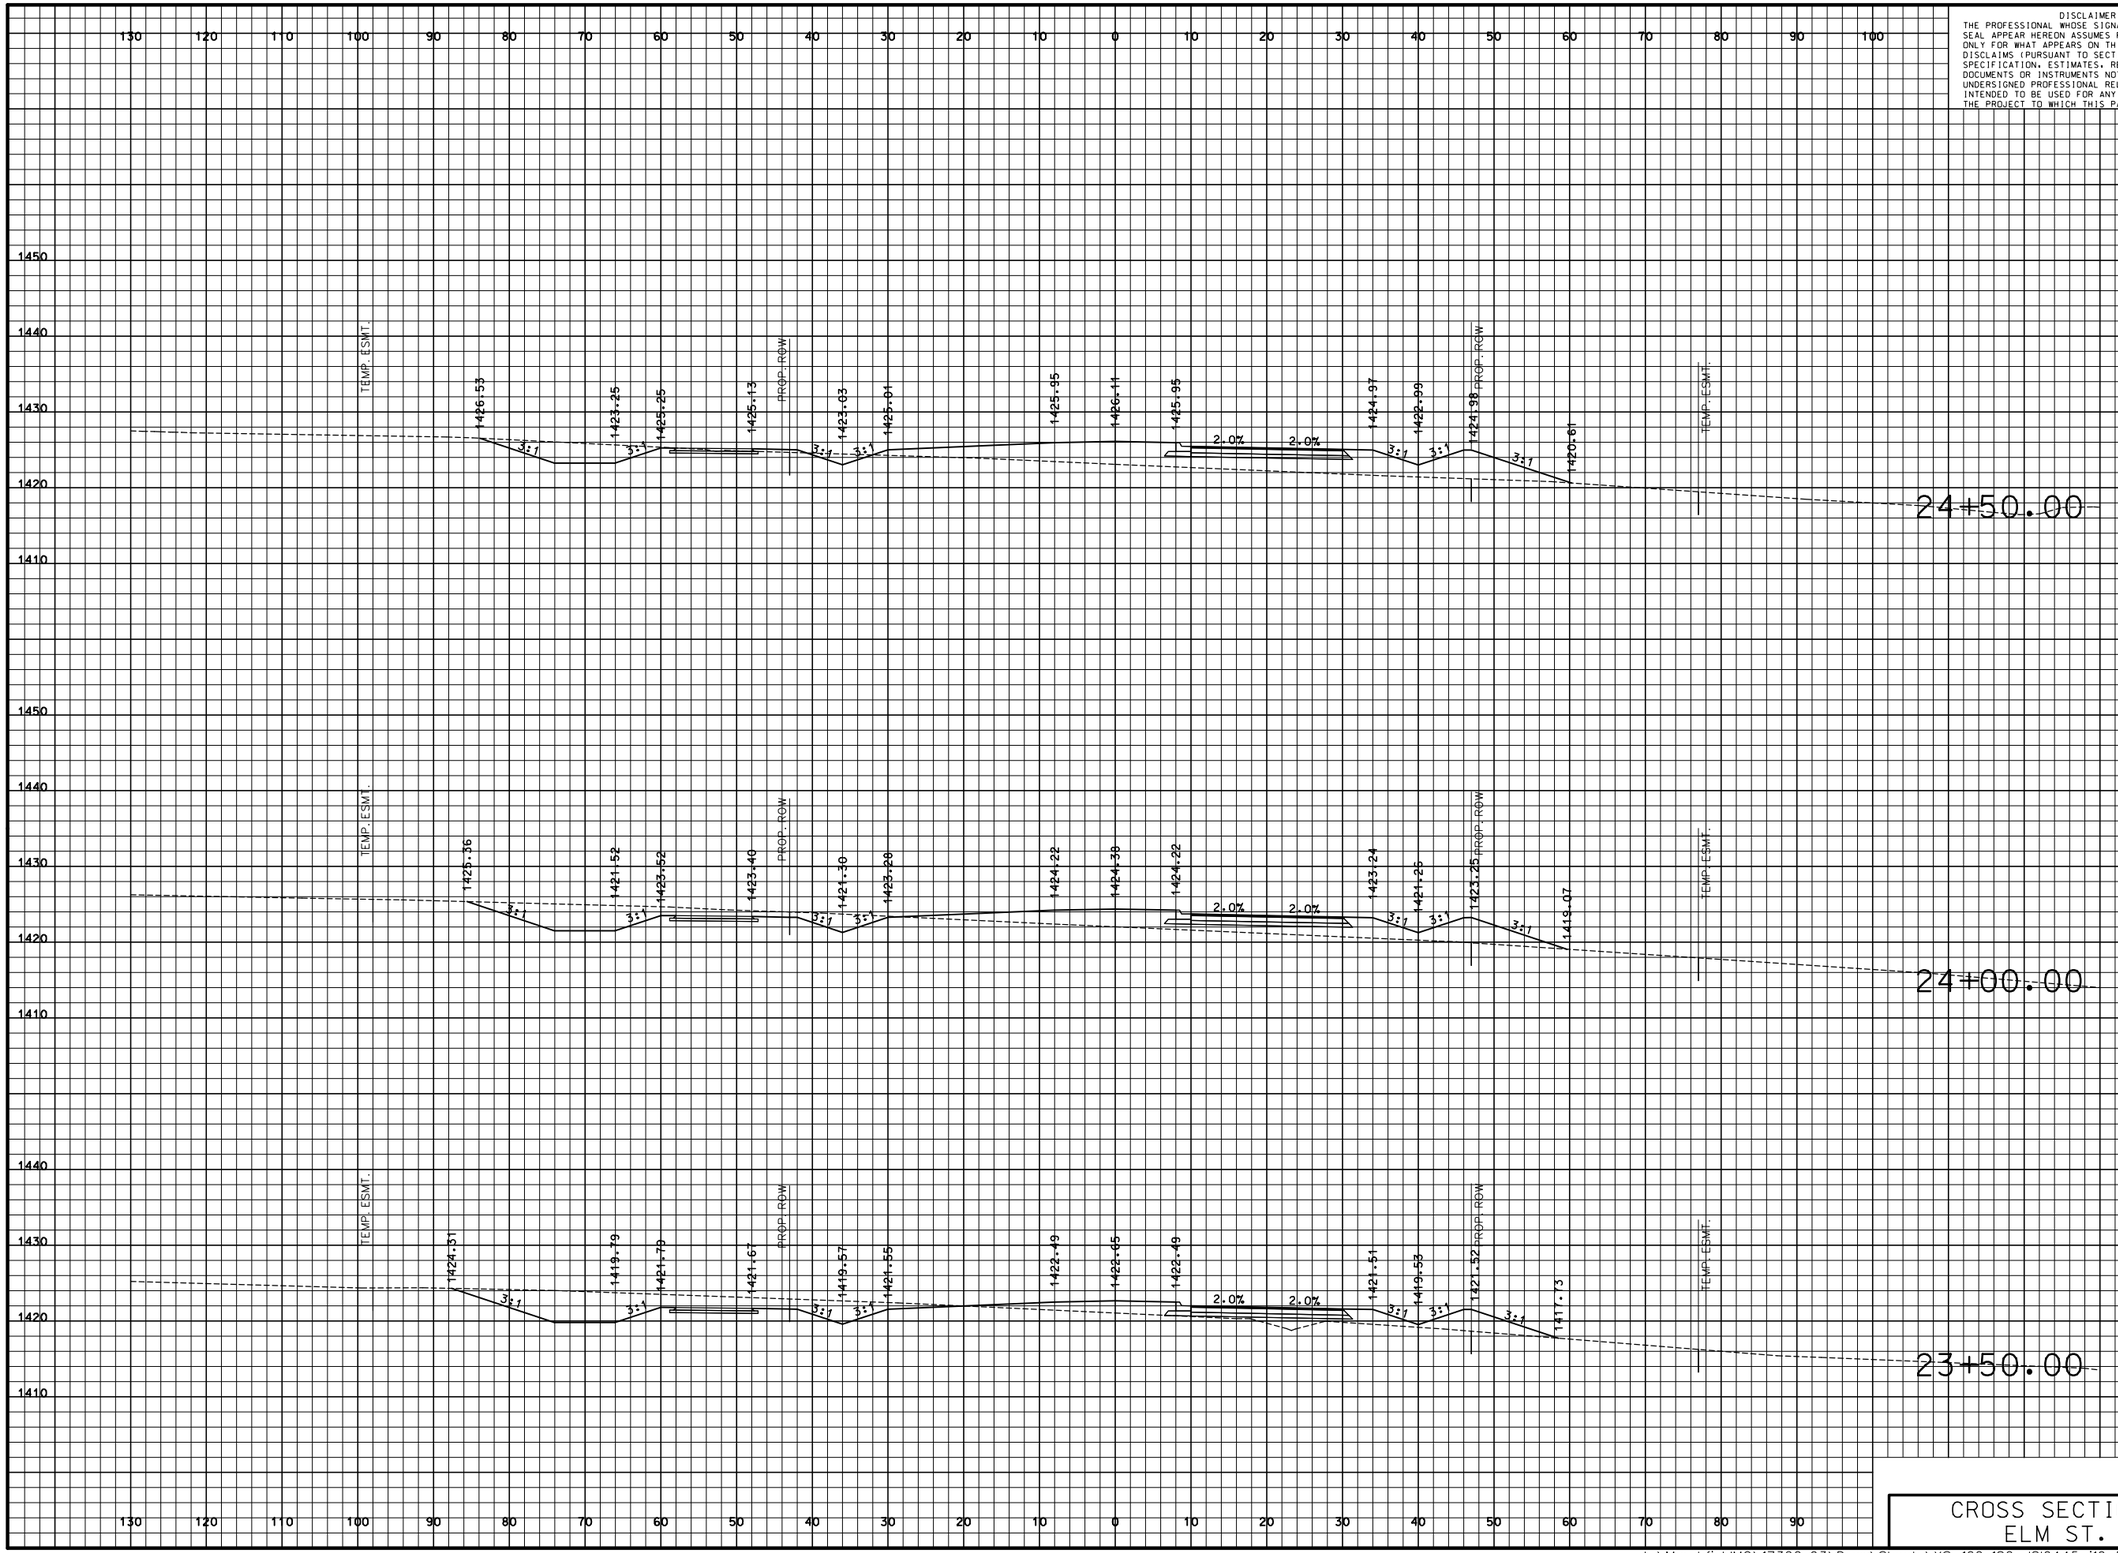

DISCLAIMER
THE PROFESSIONAL WHOSE SIGNATURE AND PERSONAL SEAL APPEAR HEREON ASSUMES RESPONSIBILITY ONLY FOR WHAT APPEARS ON THIS PAGE, AND DISCLAIMS (PURSUANT TO SECTION 327.411 RSMO) SPECIFICATION, ESTIMATES, REPORTS, OR OTHER DOCUMENTS OR INSTRUMENTS NOT SEALED BY THE UNDERSIGNED PROFESSIONAL RELATING TO OR INTENDED TO BE USED FOR ANY PART OR PARTS OF THE PROJECT TO WHICH THIS PAGE REFERS.

"THIS MEDIA SHOULD NOT BE CONSIDERED A CERTIFIED DOCUMENT."

DATE PREPARED
3/9/2018

ROUTE	STATE
I-44	MO
DISTRICT	SHEET NO.
SW	173

COUNTY
WEBSTER

JOB NO.
J8I0445

CONTRACT ID.

PROJECT NO.

BRIDGE NO.

IF A SEAL IS PRESENT ON THIS SHEET IT HAS BEEN ELECTRONICALLY SEALED AND DATED.

DESCRIPTION	DATE

MISSOURI HIGHWAYS AND TRANSPORTATION COMMISSION
105 WEST CAPITOL
JEFFERSON CITY, MO 65102
1-888-ASK-MODOT (1-888-275-6636)

CMT
© Copyright CMT, Inc.
CRAWFORD, MURPHY & TILLY, INC.
ONE MEMORIAL DRIVE, SUITE 500
ST. LOUIS, MO 63102 (314) 436-5500
ENGINEERING CORPORATION - 000631

CROSS SECTIONS
ELM ST.

PRELIMINARY PLANS – SUBJECT TO CHANGE

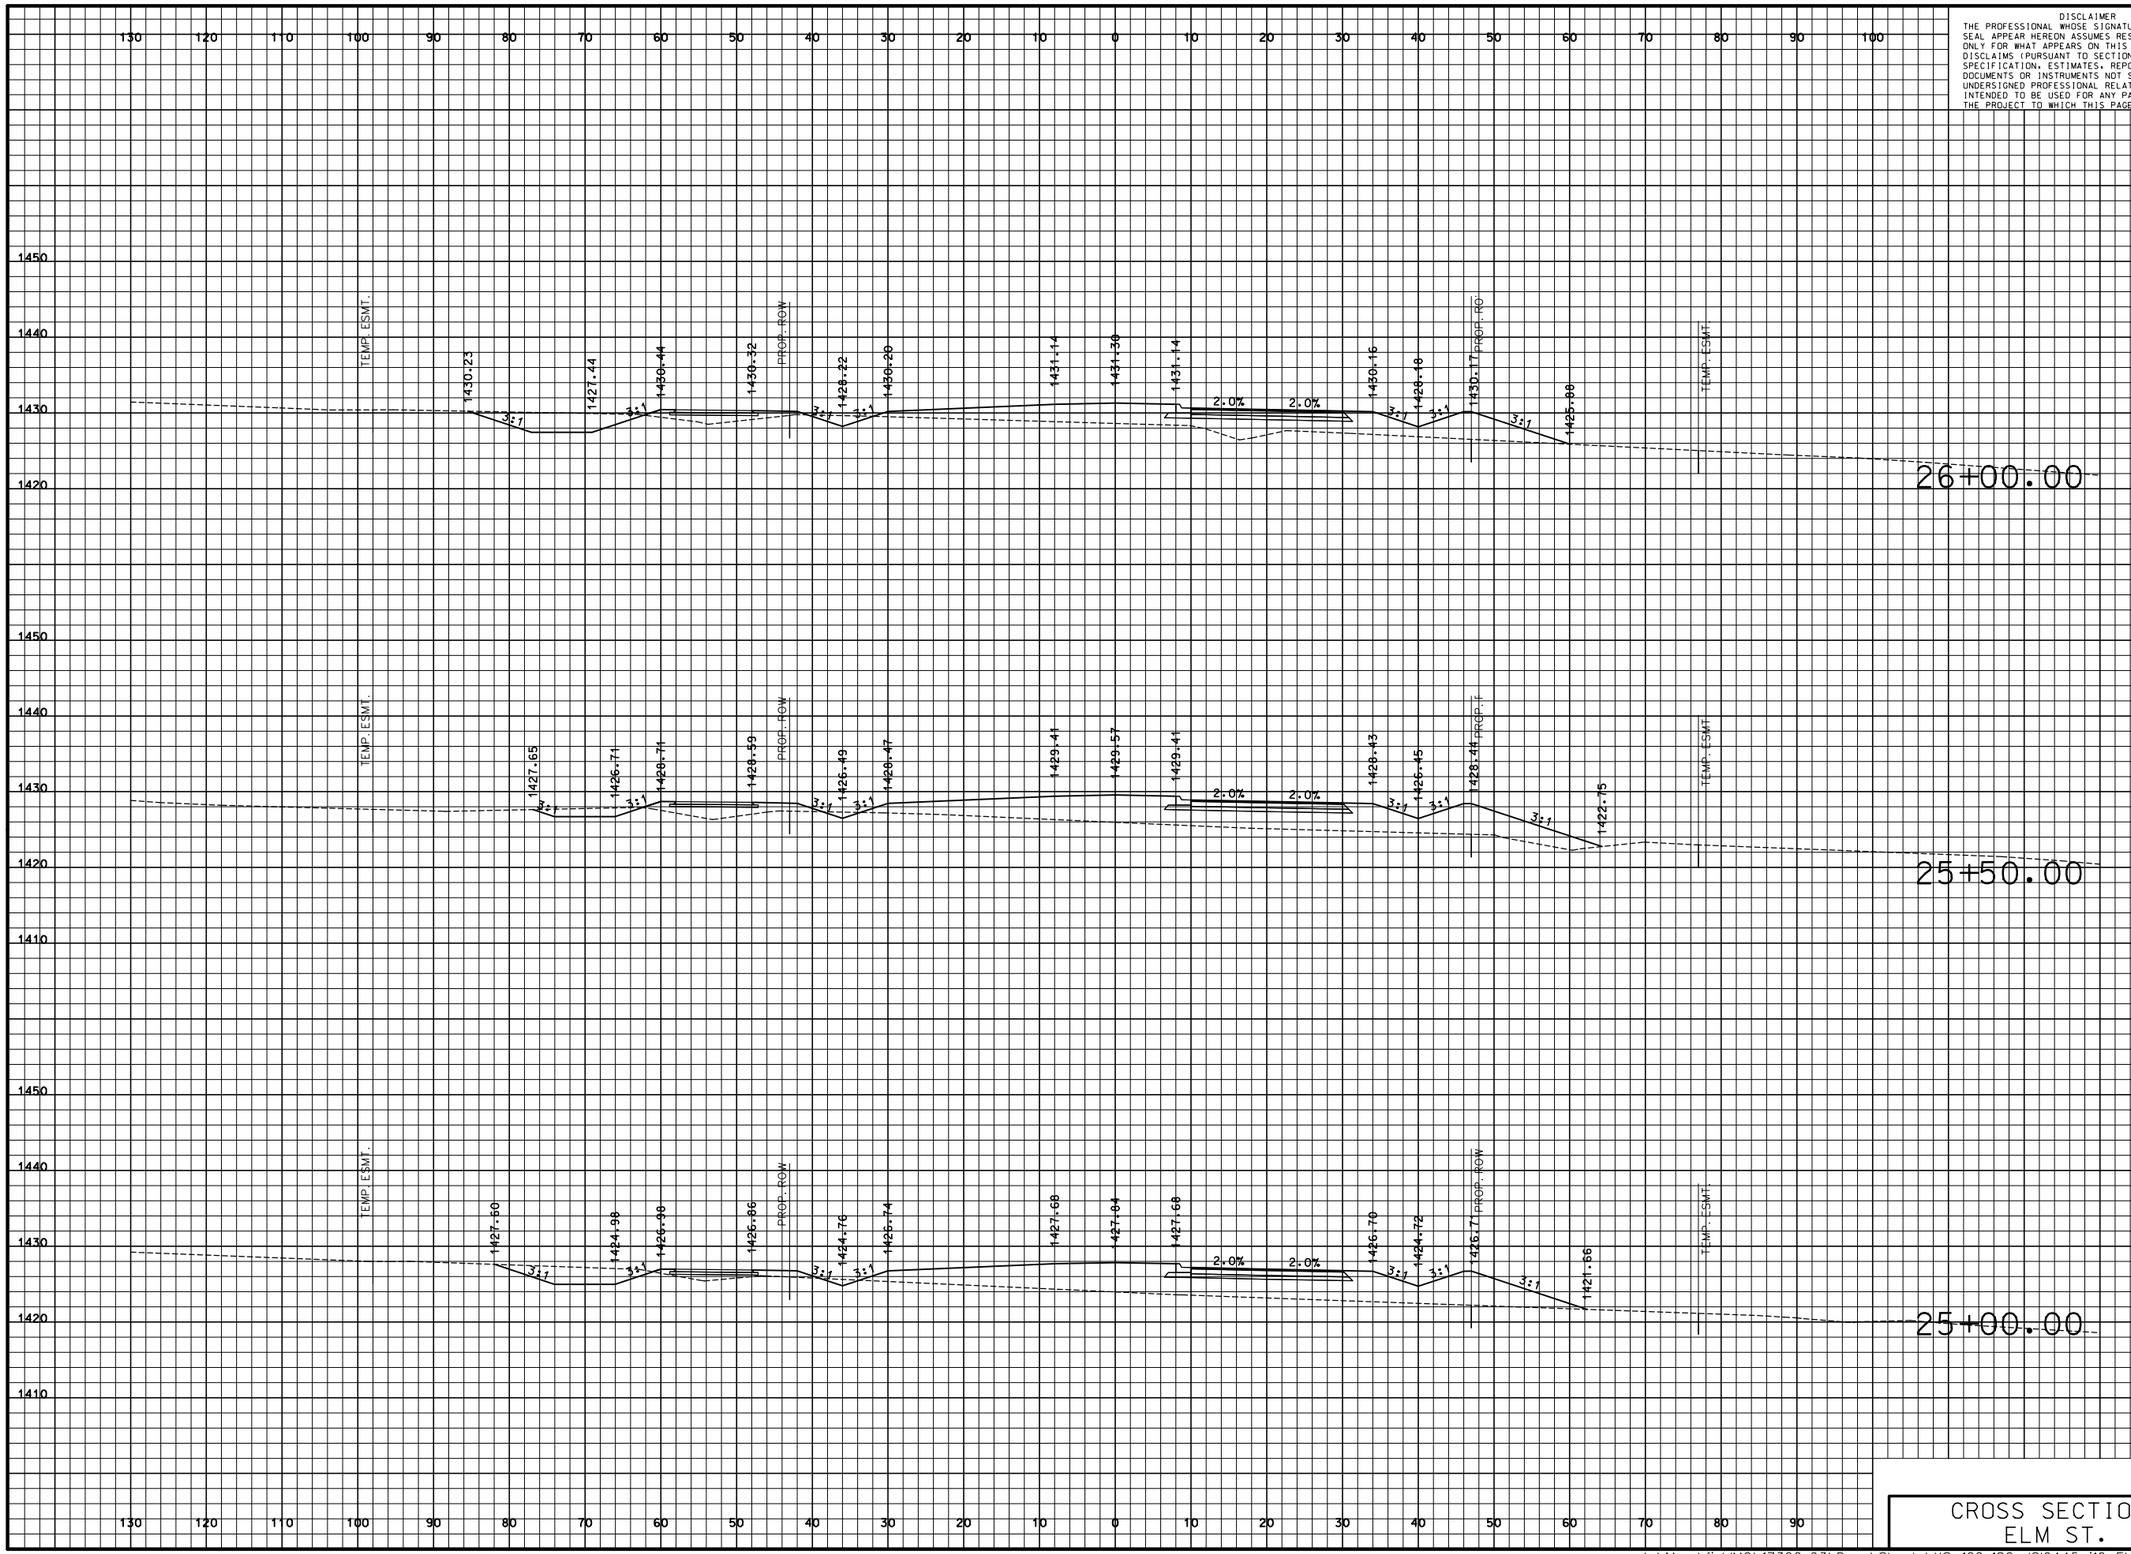

DISCLAIMER
THE PROFESSIONAL WHOSE SIGNATURE AND PERSONAL SEAL APPEAR HEREON ASSUMES RESPONSIBILITY ONLY FOR WHAT APPEARS ON THIS PAGE, AND DISCLAIMS (PURSUANT TO SECTION 327.411 RSMO) SPECIFICATION, ESTIMATES, REPORTS, OR OTHER DOCUMENTS OR INSTRUMENTS NOT SEALED BY THE UNDERSIGNED PROFESSIONAL RELATING TO OR INTENDED TO BE USED FOR ANY PART OR PARTS OF THE PROJECT TO WHICH THIS PAGE REFERS.

"THIS MEDIA SHOULD NOT BE CONSIDERED A CERTIFIED DOCUMENT."

DATE PREPARED
3/9/2018

ROUTE	STATE
I-44	MO
DISTRICT	SHEET NO.
SW	174

COUNTY
WEBSTER

JOB NO.
J8I0445

CONTRACT ID.

PROJECT NO.

BRIDGE NO.

DESCRIPTION	DATE

IF A SEAL IS PRESENT ON THIS SHEET IT HAS BEEN ELECTRONICALLY SEALED AND DATED.

MISSOURI HIGHWAYS AND TRANSPORTATION COMMISSION

105 WEST CAPITOL
JEFFERSON CITY, MO 65102
1-888-ASK-MODOT (1-888-275-6636)

CMT
©Copyright CMT, Inc.
CRAWFORD, MURPHY & TILLY, INC.
ONE MEMORIAL DRIVE, SUITE 500
ST. LOUIS, MO 63102 (314) 436-5500
ENGINEERING CORPORATION - 000631

CROSS SECTIONS
ELM ST.

PRELIMINARY PLANS – SUBJECT TO CHANGE

DISCLAIMER
THE PROFESSIONAL WHOSE SIGNATURE AND PERSONAL SEAL APPEAR HEREON ASSUMES RESPONSIBILITY ONLY FOR WHAT APPEARS ON THIS PAGE, AND DISCLAIMS (PURSUANT TO SECTION 327.411 RSMO) SPECIFICATION, ESTIMATES, REPORTS, OR OTHER DOCUMENTS OR INSTRUMENTS NOT SEALED BY THE UNDERSIGNED PROFESSIONAL RELATING TO OR INTENDED TO BE USED FOR ANY PART OR PARTS OF THE PROJECT TO WHICH THIS PAGE REFERS.

"THIS MEDIA SHOULD NOT BE CONSIDERED A CERTIFIED DOCUMENT."

DATE PREPARED
3/9/2018

ROUTE	STATE
I-44	MO
DISTRICT	SHEET NO.
SW	175

COUNTY
WEBSTER

JOB NO.
J8I0445

CONTRACT ID.

PROJECT NO.

BRIDGE NO.

DATE	DESCRIPTION

IF A SEAL IS PRESENT ON THIS SHEET IT HAS BEEN ELECTRONICALLY SEALED AND DATED.

MISSOURI HIGHWAYS AND TRANSPORTATION COMMISSION
105 WEST CAPITOL
JEFFERSON CITY, MO 65102
1-888-ASK-MODOT (1-888-275-6636)

CMT
©Copyright CMT, Inc.
CRAWFORD, MURPHY & TILLY, INC.
ONE MEMORIAL DRIVE, SUITE 500
ST. LOUIS, MO 63102 (314) 436-5500
ENGINEERING CORPORATION - 000631

CROSS SECTIONS
ELM ST.

PRELIMINARY PLANS – SUBJECT TO CHANGE

DISCLAIMER
THE PROFESSIONAL WHOSE SIGNATURE AND PERSONAL SEAL APPEAR HEREON ASSUMES RESPONSIBILITY ONLY FOR WHAT APPEARS ON THIS PAGE, AND DISCLAIMS (PURSUANT TO SECTION 327.411 RSMO) SPECIFICATION, ESTIMATES, REPORTS, OR OTHER DOCUMENTS OR INSTRUMENTS NOT SEALED BY THE UNDERSIGNED PROFESSIONAL RELATING TO OR INTENDED TO BE USED FOR ANY PART OR PARTS OF THE PROJECT TO WHICH THIS PAGE REFERS.

"THIS MEDIA SHOULD NOT BE CONSIDERED A CERTIFIED DOCUMENT."

DATE PREPARED
3/9/2018

ROUTE	STATE
I-44	MO
DISTRICT	SHEET NO.
SW	176

COUNTY
WEBSTER

JOB NO.
J8I0445

CONTRACT ID.

PROJECT NO.

BRIDGE NO.

IF A SEAL IS PRESENT ON THIS SHEET IT HAS BEEN ELECTRONICALLY SEALED AND DATED.

DESCRIPTION	DATE

MISSOURI HIGHWAYS AND TRANSPORTATION COMMISSION
105 WEST CAPITOL
JEFFERSON CITY, MO 65102
1-888-ASK-MODOT (1-888-275-6636)

CMT
©Copyright CMT, Inc.
CRAWFORD, MURPHY & TILLY, INC.
ONE MEMORIAL DRIVE, SUITE 500
ST. LOUIS, MO 63102 (314) 436-5500
ENGINEERING CORPORATION - 000631

CROSS SECTIONS
ELM ST.

PRELIMINARY PLANS – SUBJECT TO CHANGE

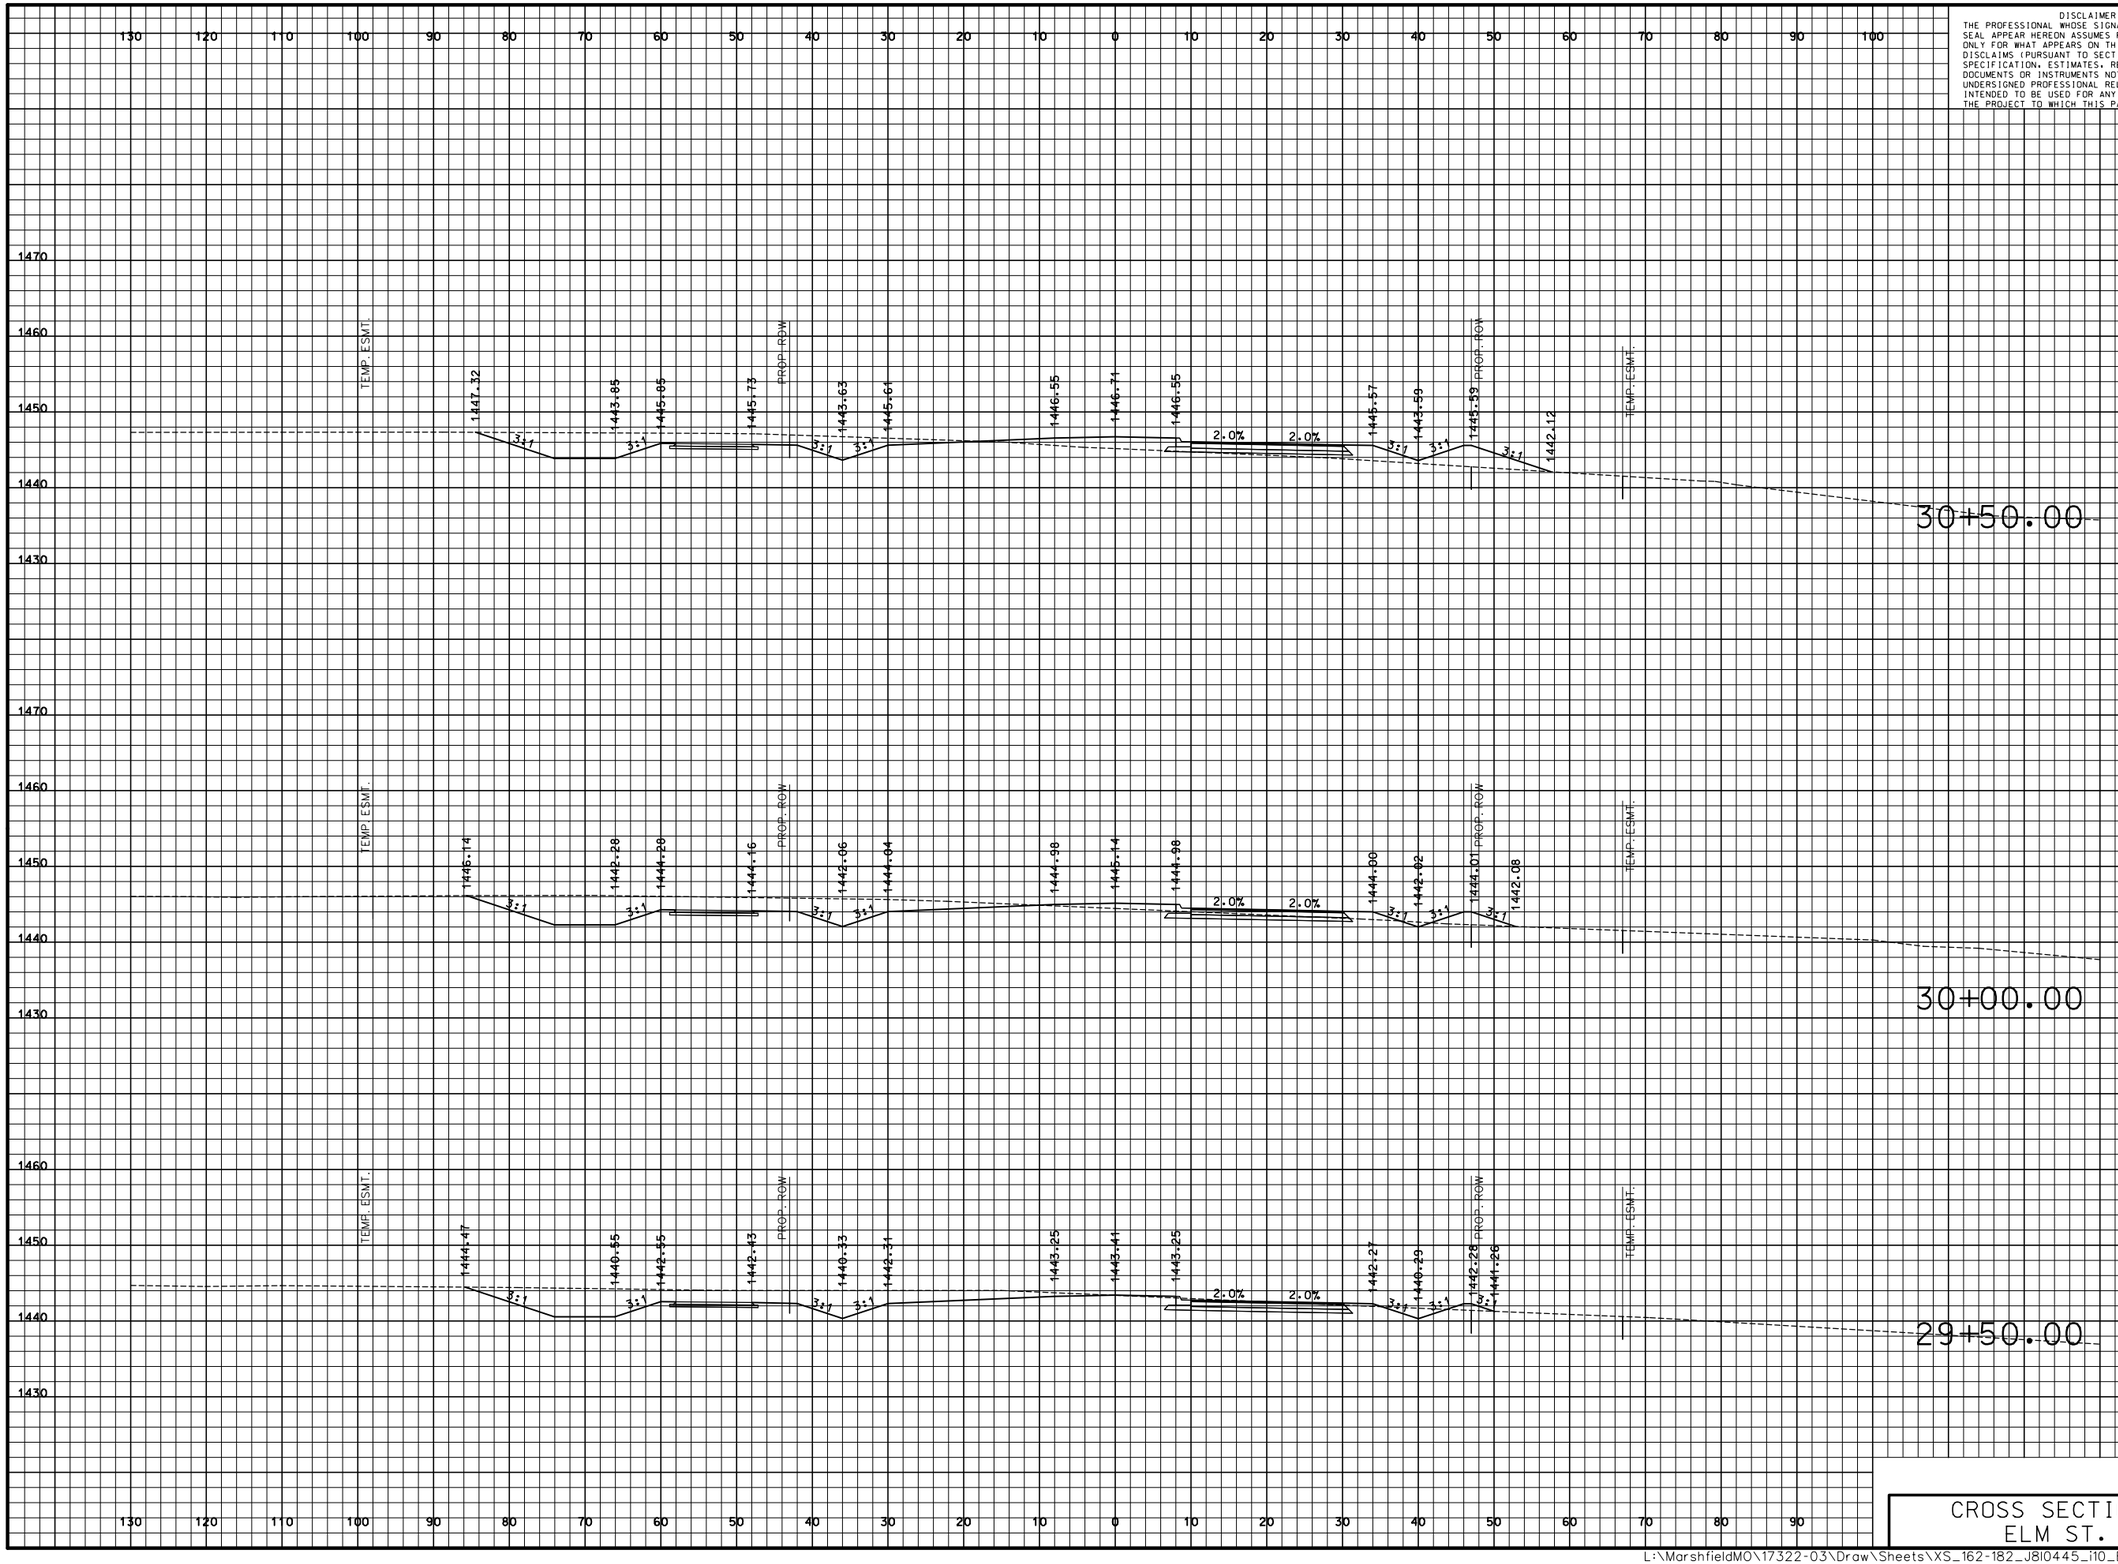

DISCLAIMER
THE PROFESSIONAL WHOSE SIGNATURE AND PERSONAL SEAL APPEAR HEREON ASSUMES RESPONSIBILITY ONLY FOR WHAT APPEARS ON THIS PAGE, AND DISCLAIMS (PURSUANT TO SECTION 327.411 RSMO) SPECIFICATION, ESTIMATES, REPORTS, OR OTHER DOCUMENTS OR INSTRUMENTS NOT SEALED BY THE UNDERSIGNED PROFESSIONAL RELATING TO OR INTENDED TO BE USED FOR ANY PART OR PARTS OF THE PROJECT TO WHICH THIS PAGE REFERS.

"THIS MEDIA SHOULD NOT BE CONSIDERED A CERTIFIED DOCUMENT."

DATE PREPARED
3/9/2018

ROUTE	STATE
I-44	MO
DISTRICT	SHEET NO.
SW	177

COUNTY
WEBSTER

JOB NO.
J8I0445

CONTRACT ID.

PROJECT NO.

BRIDGE NO.

IF A SEAL IS PRESENT ON THIS SHEET IT HAS BEEN ELECTRONICALLY SEALED AND DATED.

DESCRIPTION	DATE

MISSOURI HIGHWAYS AND TRANSPORTATION COMMISSION
105 WEST CAPITOL
JEFFERSON CITY, MO 65102
1-888-ASK-MODOT (1-888-275-6636)

CMT
CRAWFORD, MURPHY & TILLY, INC.
ONE MEMORIAL DRIVE, SUITE 500
ST. LOUIS, MO 63102 (314) 436-5500
ENGINEERING CORPORATION - 000631

© Copyright CMT, Inc.

CROSS SECTIONS
ELM ST.

L:\MarshfieldMO\17322-03\Draw\Sheets\XS_162-182_J8I0445_I10_Elm.dgn 4:35:06 PM 3/9/2018

PRELIMINARY PLANS – SUBJECT TO CHANGE

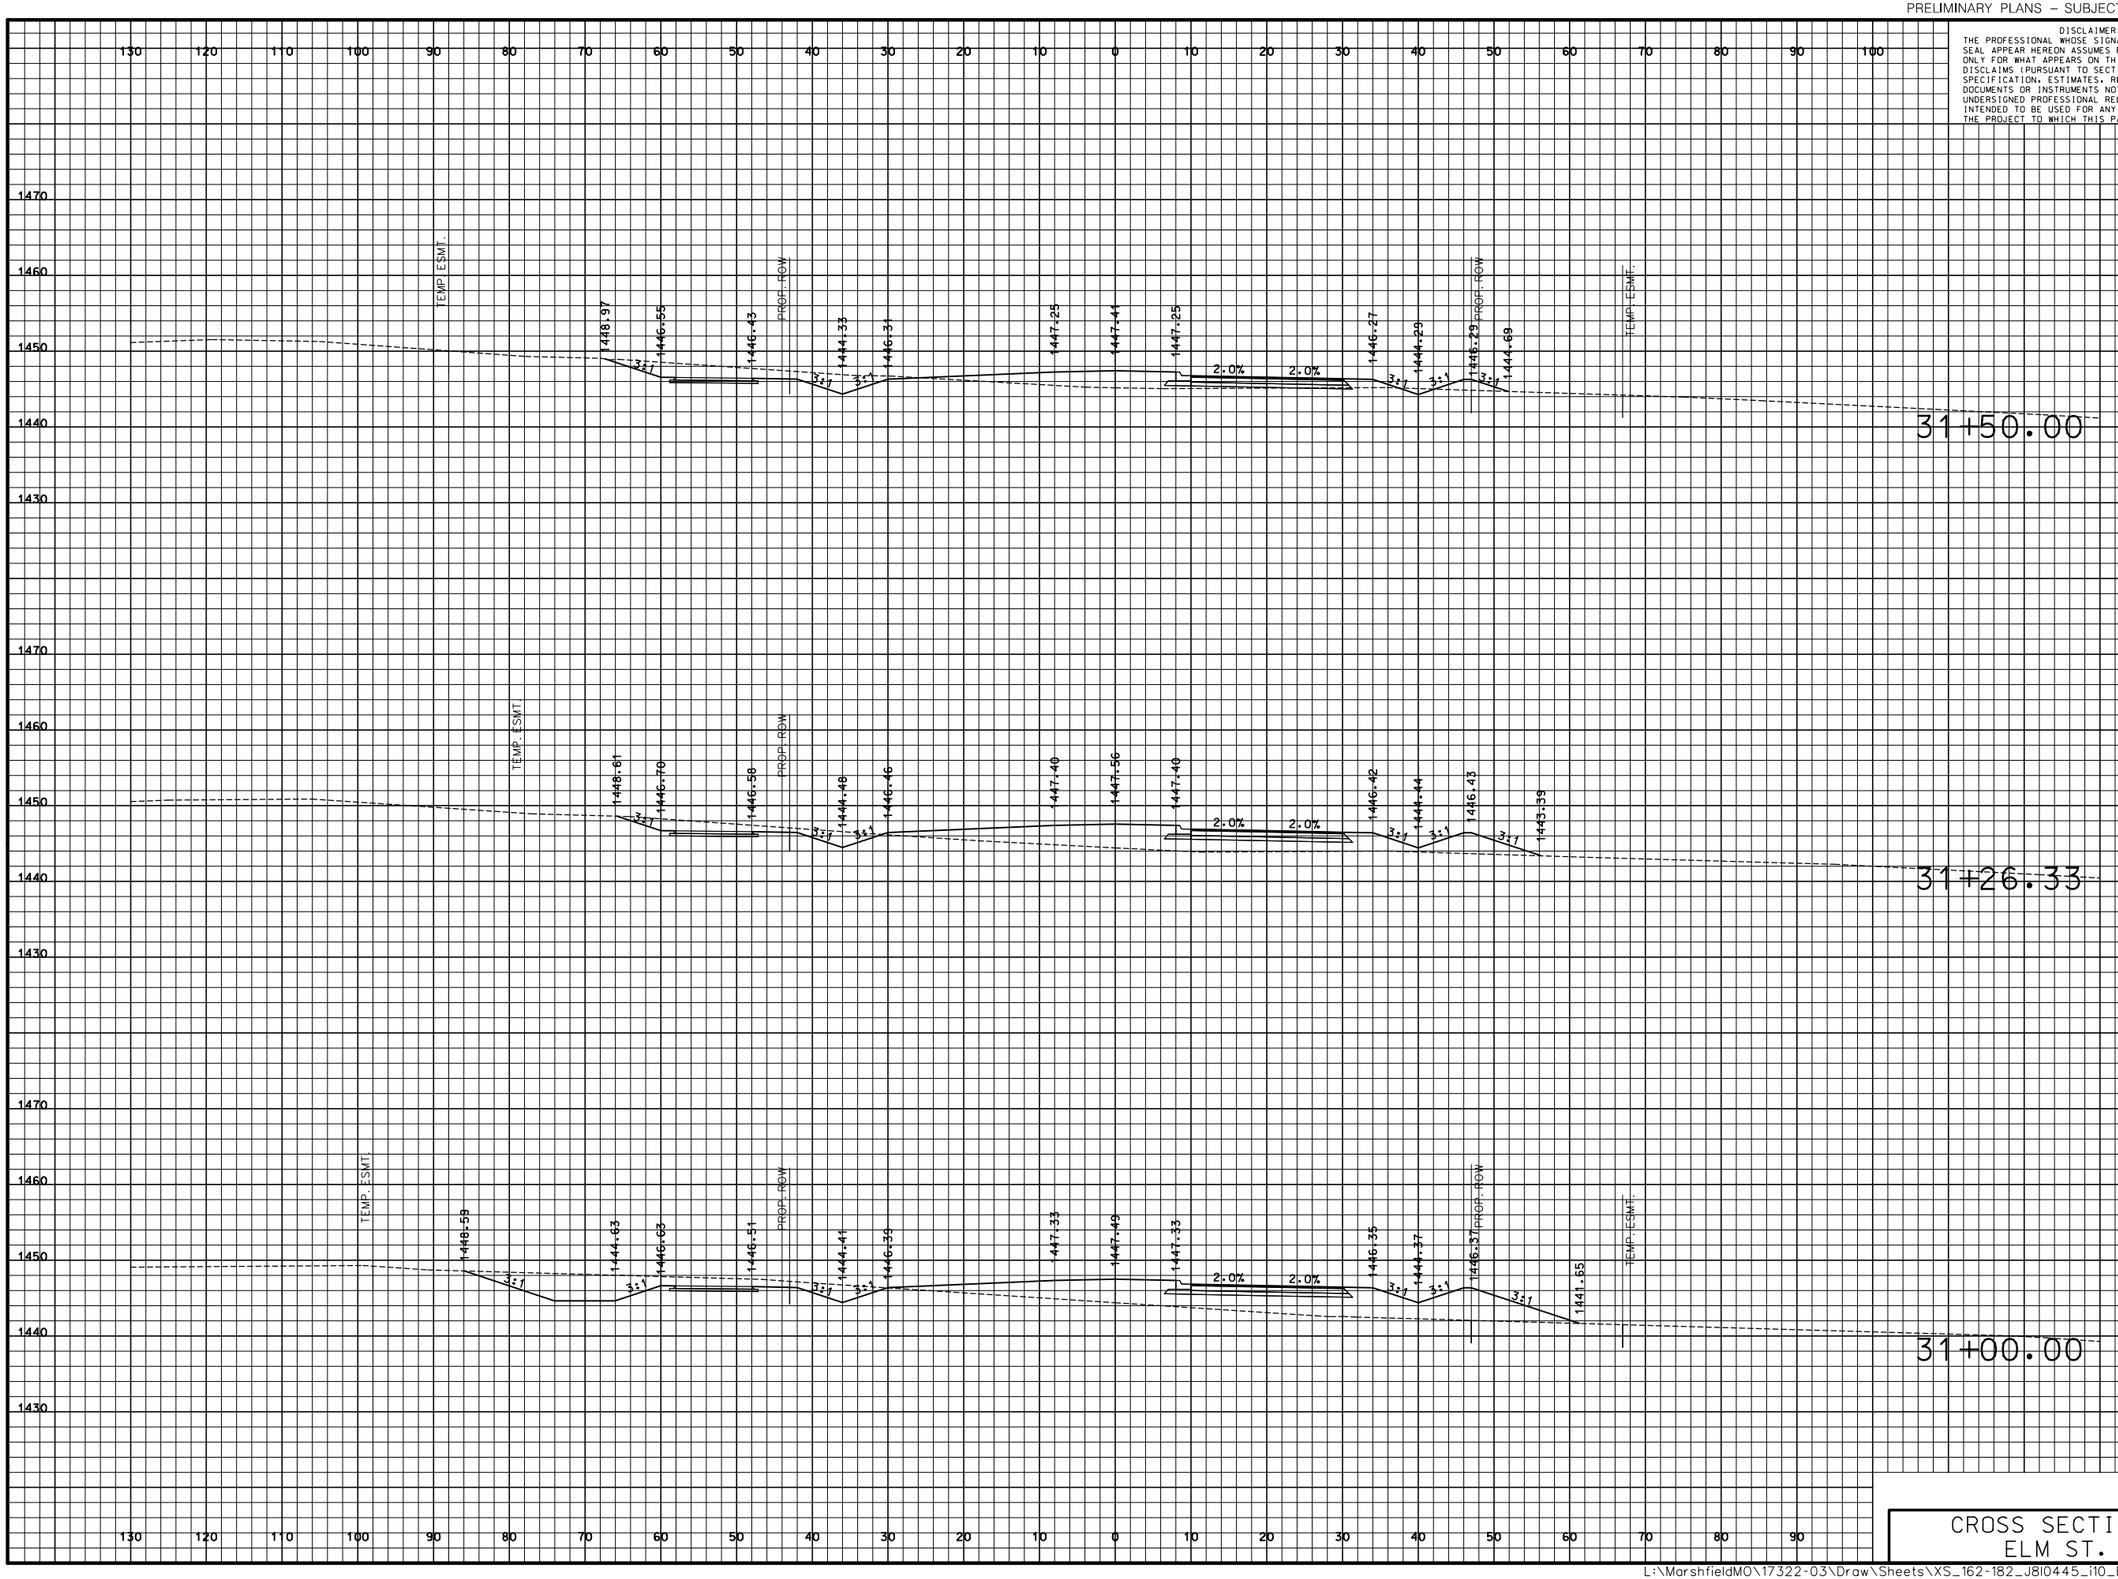

DISCLAIMER
THE PROFESSIONAL WHOSE SIGNATURE AND PERSONAL SEAL APPEAR HEREON ASSUMES RESPONSIBILITY ONLY FOR WHAT APPEARS ON THIS PAGE, AND DISCLAIMS (PURSUANT TO SECTION 327.411 RSMO) SPECIFICATION, ESTIMATES, REPORTS, OR OTHER DOCUMENTS OR INSTRUMENTS NOT SEALED BY THE UNDERSIGNED PROFESSIONAL RELATING TO OR INTENDED TO BE USED FOR ANY PART OR PARTS OF THE PROJECT TO WHICH THIS PAGE REFERS.

"THIS MEDIA SHOULD NOT BE CONSIDERED A CERTIFIED DOCUMENT."

DATE PREPARED
3/9/2018

ROUTE	STATE
I-44	MO
DISTRICT	SHEET NO.
SW	178

COUNTY
WEBSTER

JOB NO.
J8I0445

CONTRACT ID.

PROJECT NO.

BRIDGE NO.

IF A SEAL IS PRESENT ON THIS SHEET IT HAS BEEN ELECTRONICALLY SEALED AND DATED.

DESCRIPTION	DATE

MISSOURI HIGHWAYS AND TRANSPORTATION COMMISSION

105 WEST CAPITOL
JEFFERSON CITY, MO 65102
1-888-ASK-MODOT (1-888-275-6636)

CMT
©Copyright CMT, Inc.
CRAWFORD, MURPHY & TILLY, INC.
ONE MEMORIAL DRIVE, SUITE 500
ST. LOUIS, MO 63102 (314) 436-5500
ENGINEERING CORPORATION - 000631

CROSS SECTIONS
ELM ST.

PRELIMINARY PLANS – SUBJECT TO CHANGE

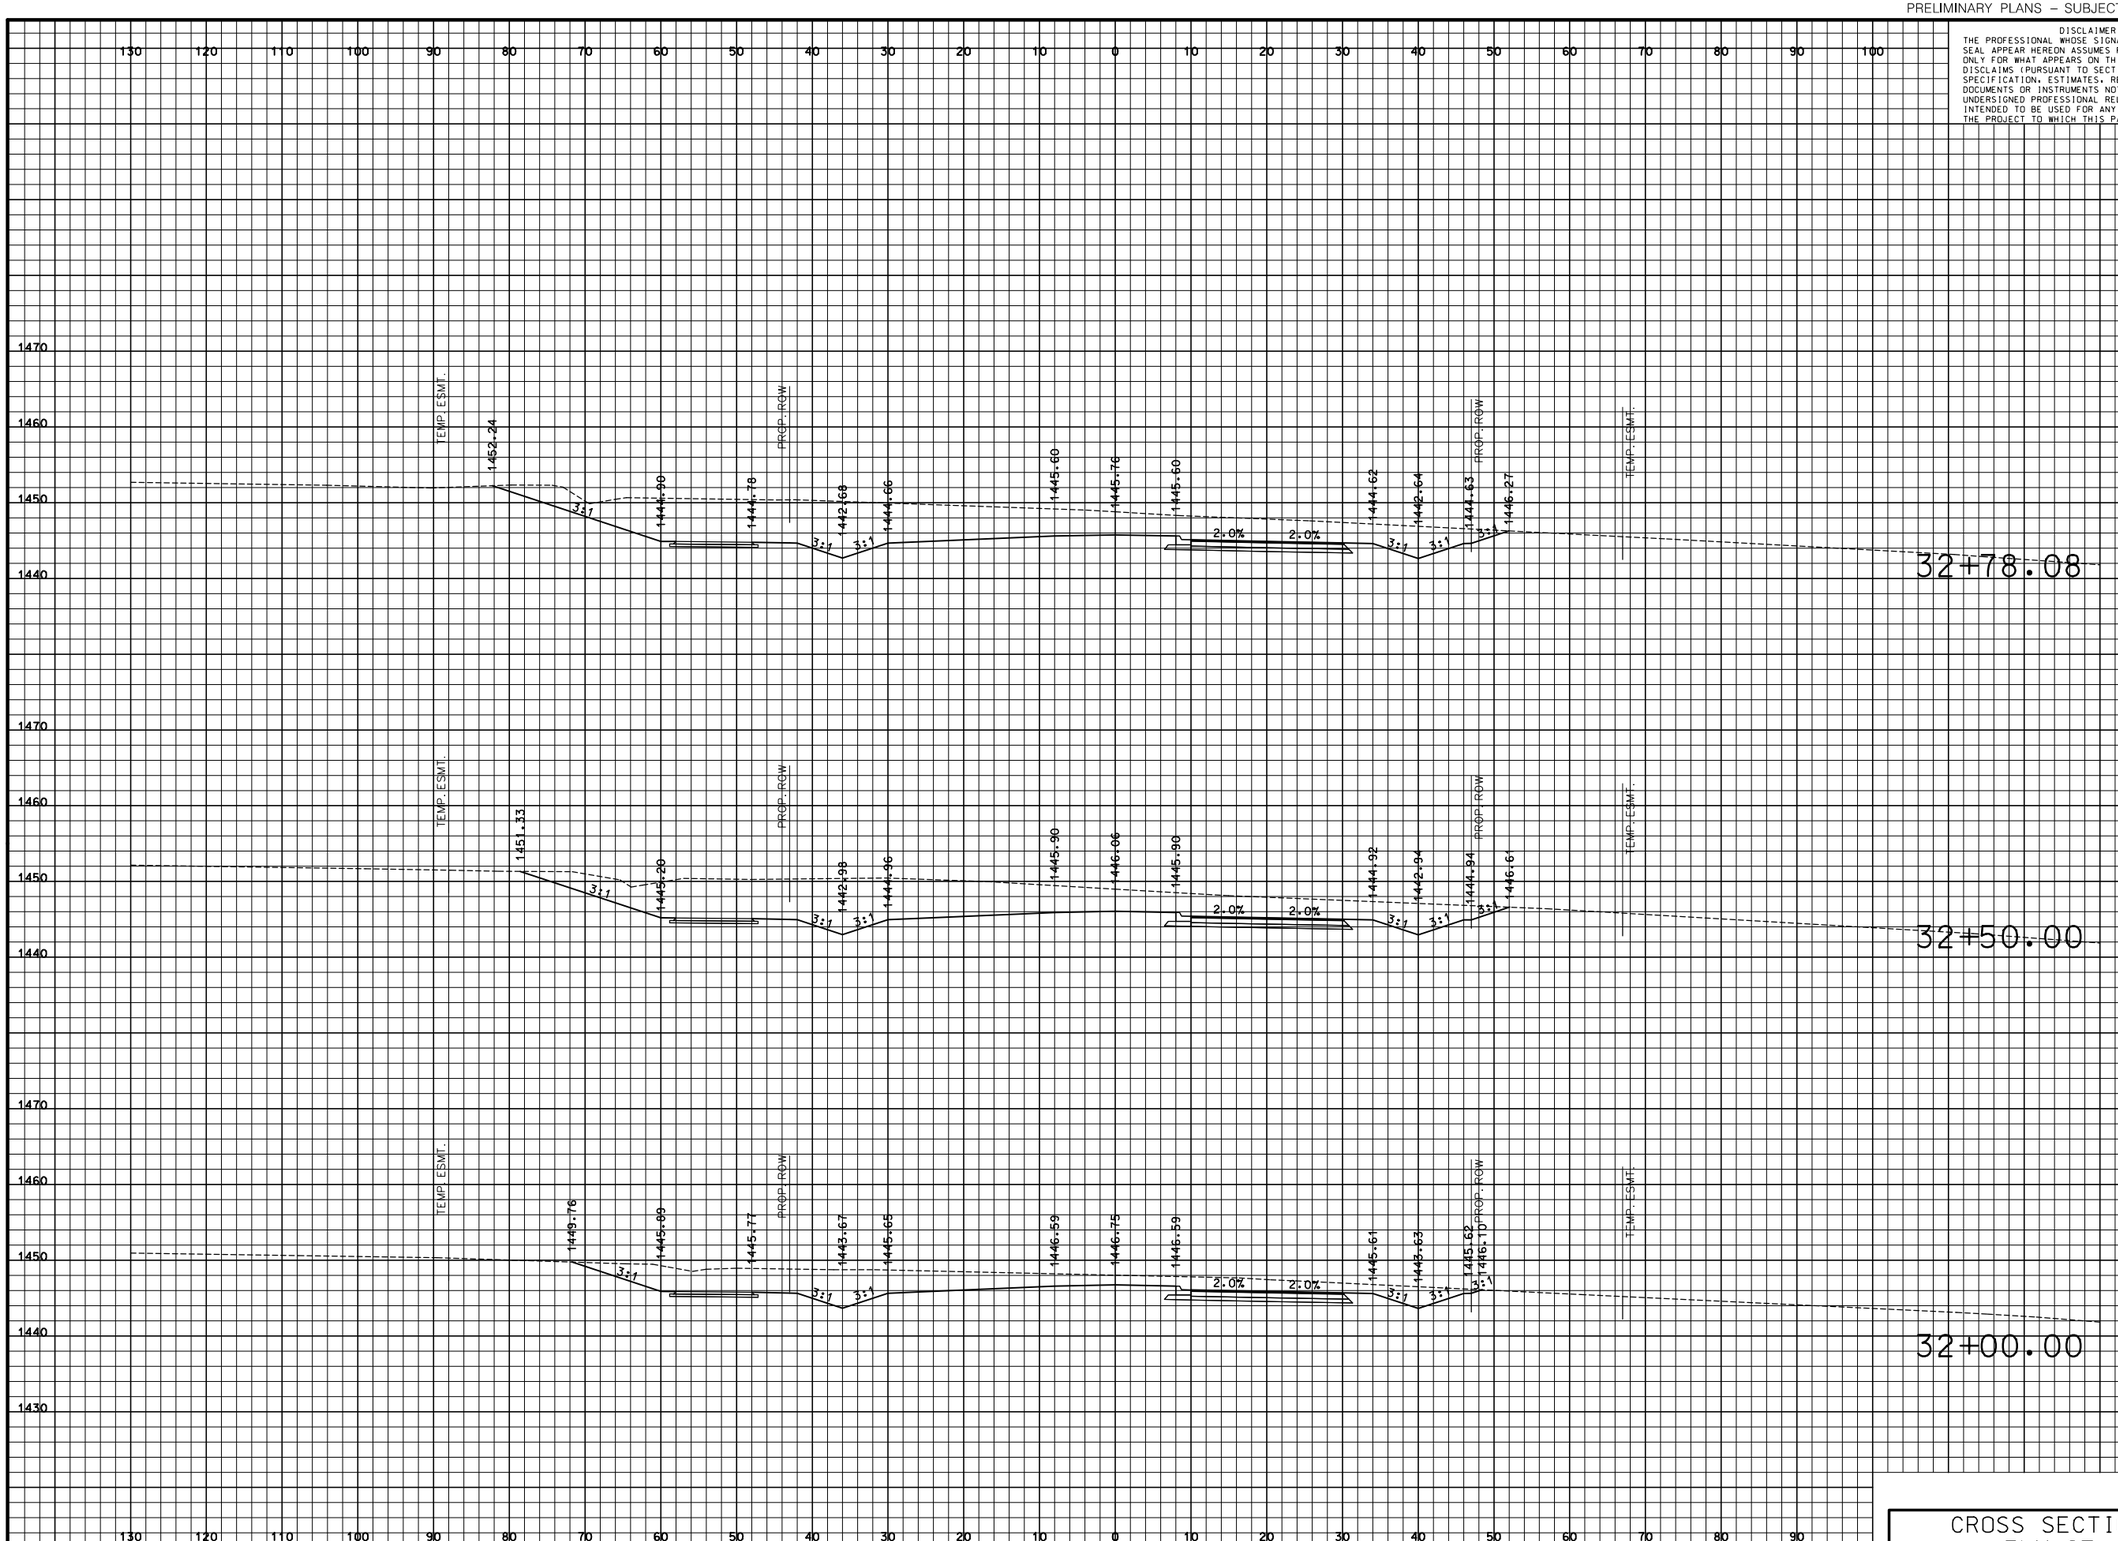

DISCLAIMER
THE PROFESSIONAL WHOSE SIGNATURE AND PERSONAL SEAL APPEAR HEREON ASSUMES RESPONSIBILITY ONLY FOR WHAT APPEARS ON THIS PAGE, AND DISCLAIMS (PURSUANT TO SECTION 327.411 RSMO) SPECIFICATION, ESTIMATES, REPORTS, OR OTHER DOCUMENTS OR INSTRUMENTS NOT SEALED BY THE UNDERSIGNED PROFESSIONAL RELATING TO OR INTENDED TO BE USED FOR ANY PART OR PARTS OF THE PROJECT TO WHICH THIS PAGE REFERS.

"THIS MEDIA SHOULD NOT BE CONSIDERED A CERTIFIED DOCUMENT."

DATE PREPARED
3/9/2018

ROUTE	STATE
I-44	MO

DISTRICT	SHEET NO.
SW	179

COUNTY
WEBSTER

JOB NO.
J8I0445

CONTRACT ID.

PROJECT NO.

BRIDGE NO.

IF A SEAL IS PRESENT ON THIS SHEET IT HAS BEEN ELECTRONICALLY SEALED AND DATED.

DESCRIPTION	DATE

MISSOURI HIGHWAYS AND TRANSPORTATION COMMISSION

105 WEST CAPITOL
JEFFERSON CITY, MO 65102
1-888-ASK-MODOT (1-888-275-6636)

CMT
CRAWFORD, MURPHY & TILLY, INC.
ONE MEMORIAL DRIVE, SUITE 500
ST. LOUIS, MO 63102 (314) 436-5500
ENGINEERING CORPORATION - 000631

©Copyright CMT, Inc.

CROSS SECTIONS
ELM ST.

L:\MarshfieldMO\17322-03\Draw\Sheets\XS_162-182_J8I0445_I10_Elm.dgn 4:35:07 PM 3/9/2018

PRELIMINARY PLANS – SUBJECT TO CHANGE

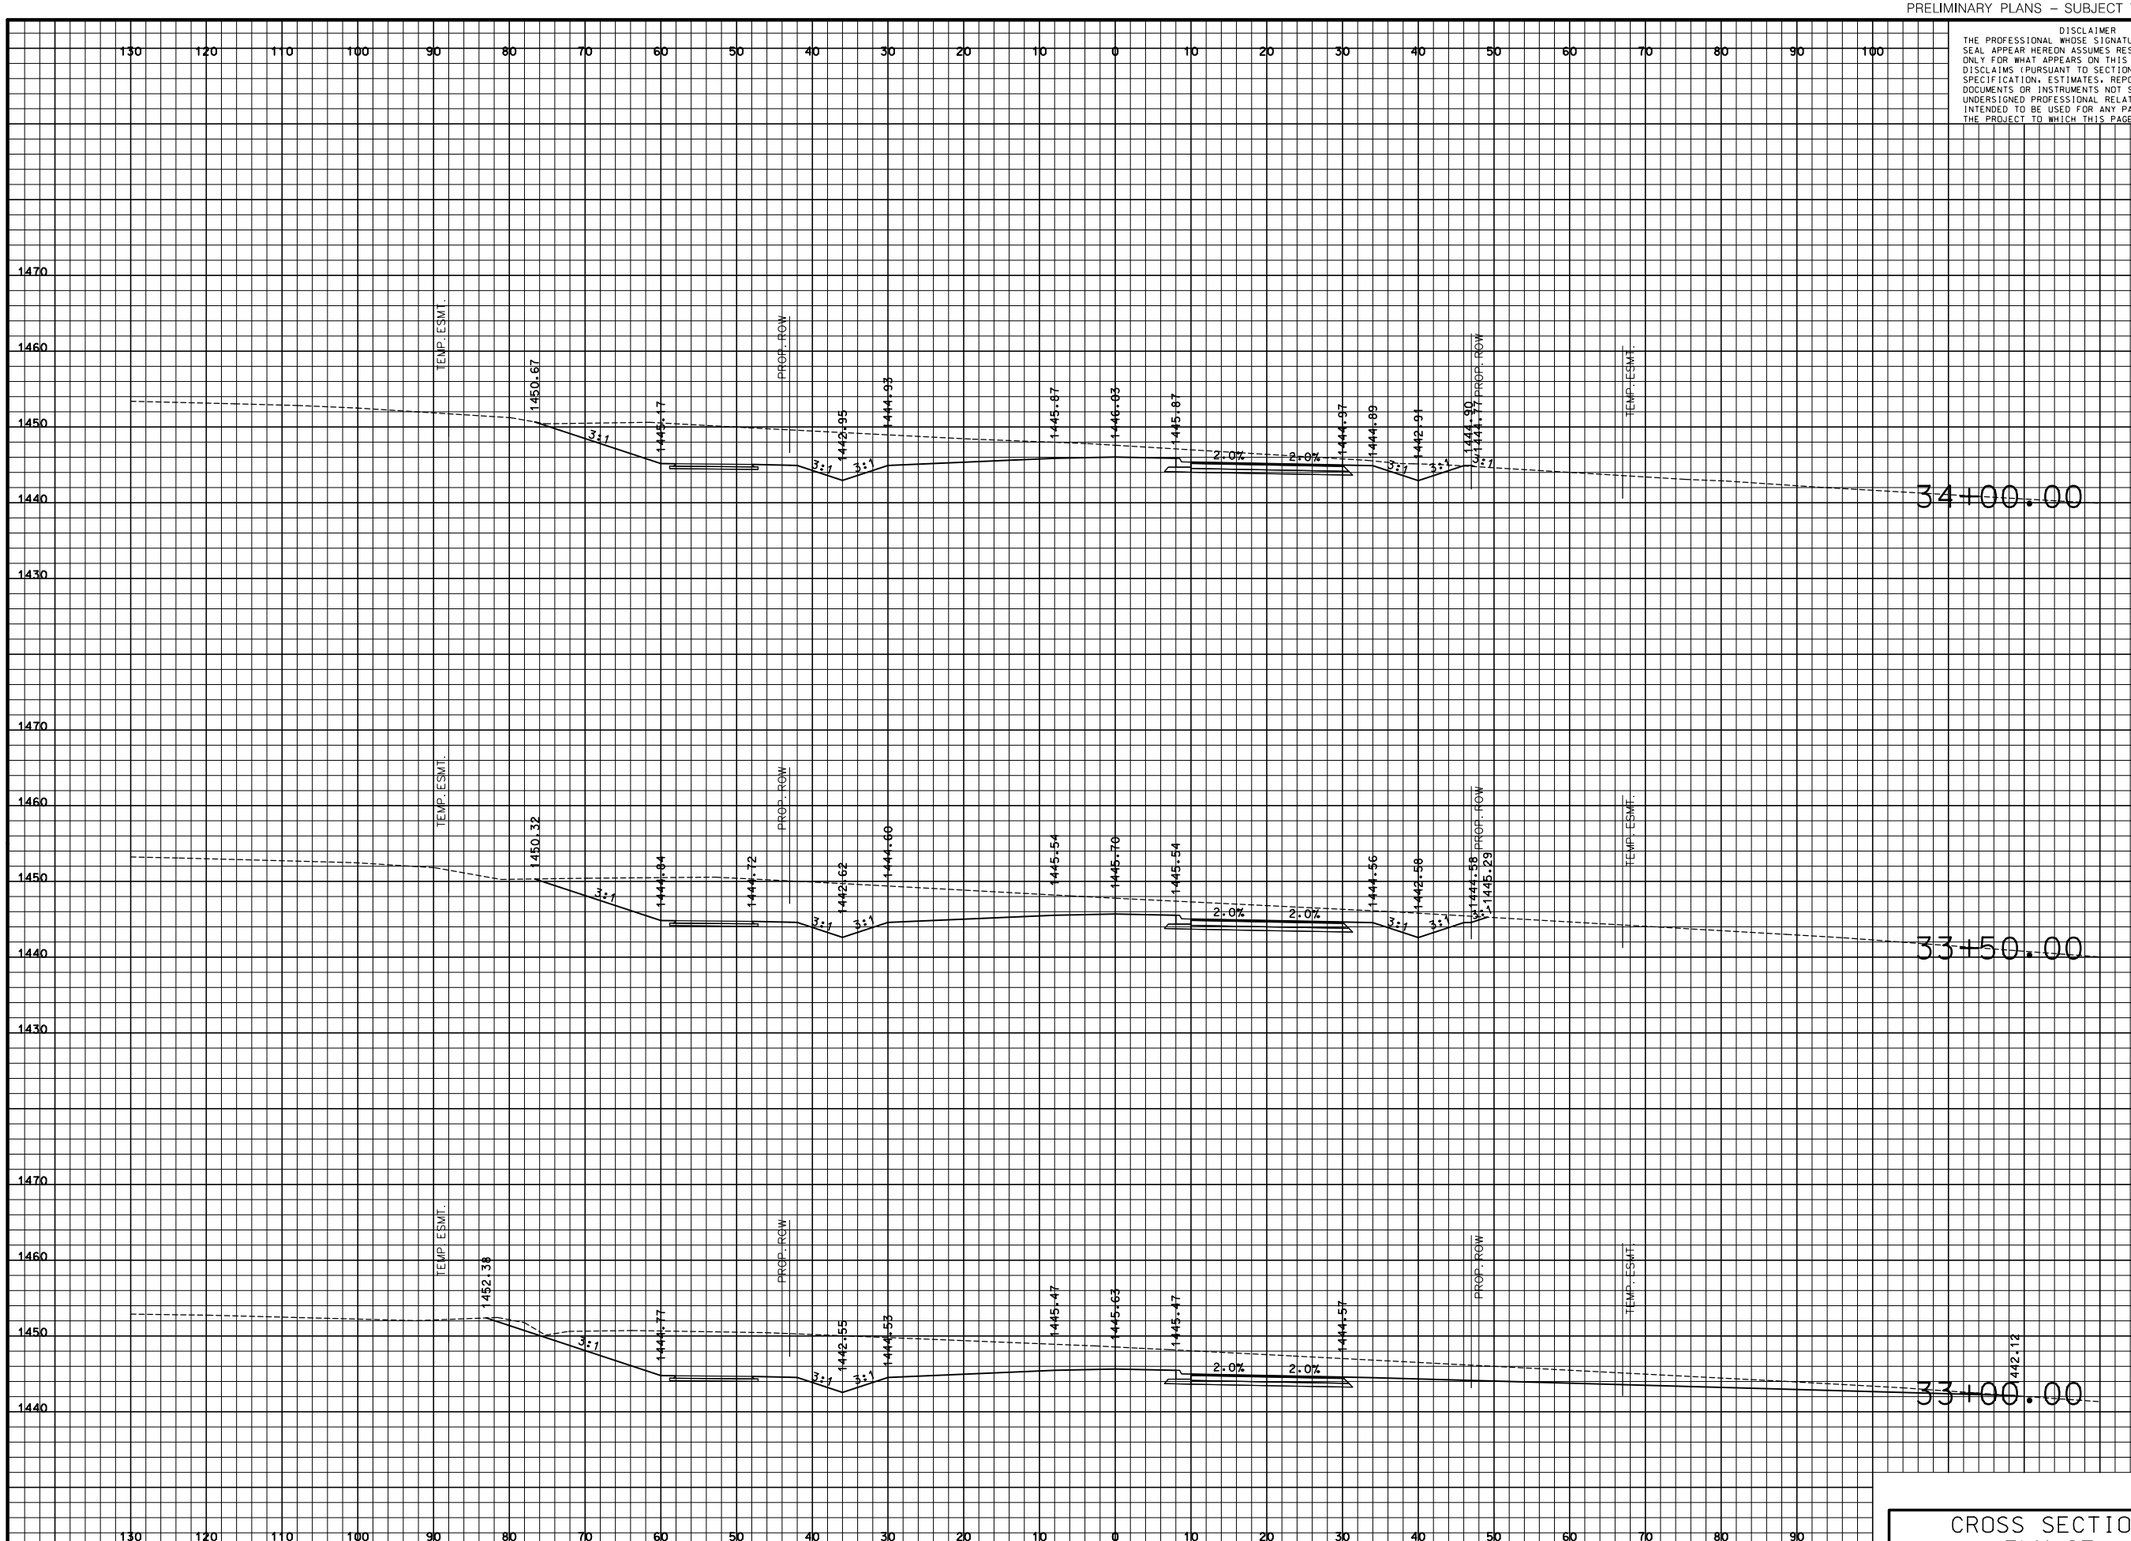

DISCLAIMER
THE PROFESSIONAL WHOSE SIGNATURE AND PERSONAL SEAL APPEAR HEREON ASSUMES RESPONSIBILITY ONLY FOR WHAT APPEARS ON THIS PAGE, AND DISCLAIMS (PURSUANT TO SECTION 327.411 RSMO) SPECIFICATION, ESTIMATES, REPORTS, OR OTHER DOCUMENTS OR INSTRUMENTS NOT SEALED BY THE UNDERSIGNED PROFESSIONAL RELATING TO OR INTENDED TO BE USED FOR ANY PART OR PARTS OF THE PROJECT TO WHICH THIS PAGE REFERS.

"THIS MEDIA SHOULD NOT BE CONSIDERED A CERTIFIED DOCUMENT."

DATE PREPARED
3/9/2018

ROUTE	STATE
I-44	MO

DISTRICT	SHEET NO.
SW	180

COUNTY
WEBSTER

JOB NO.
J8I0445

CONTRACT ID.

PROJECT NO.

BRIDGE NO.

DESCRIPTION	DATE

MISSOURI HIGHWAYS AND TRANSPORTATION COMMISSION
105 WEST CAPITOL
JEFFERSON CITY, MO 65102
1-888-ASK-MODOT (1-888-275-6636)

CMT
CRAWFORD, MURPHY & TILLY, INC.
ONE MEMORIAL DRIVE, SUITE 500
ST. LOUIS, MO 63102 (314) 436-5500
ENGINEERING CORPORATION - 000631
©Copyright CMT, Inc.

IF A SEAL IS PRESENT ON THIS SHEET IT HAS BEEN ELECTRONICALLY SEALED AND DATED.

CROSS SECTIONS
ELM ST.

L:\MarshfieldMO\17322-03\Draw\Sheets\XS_162-182_J8I0445_I10_Elm.dgn 4:35:07 PM 3/9/2018

PRELIMINARY PLANS – SUBJECT TO CHANGE

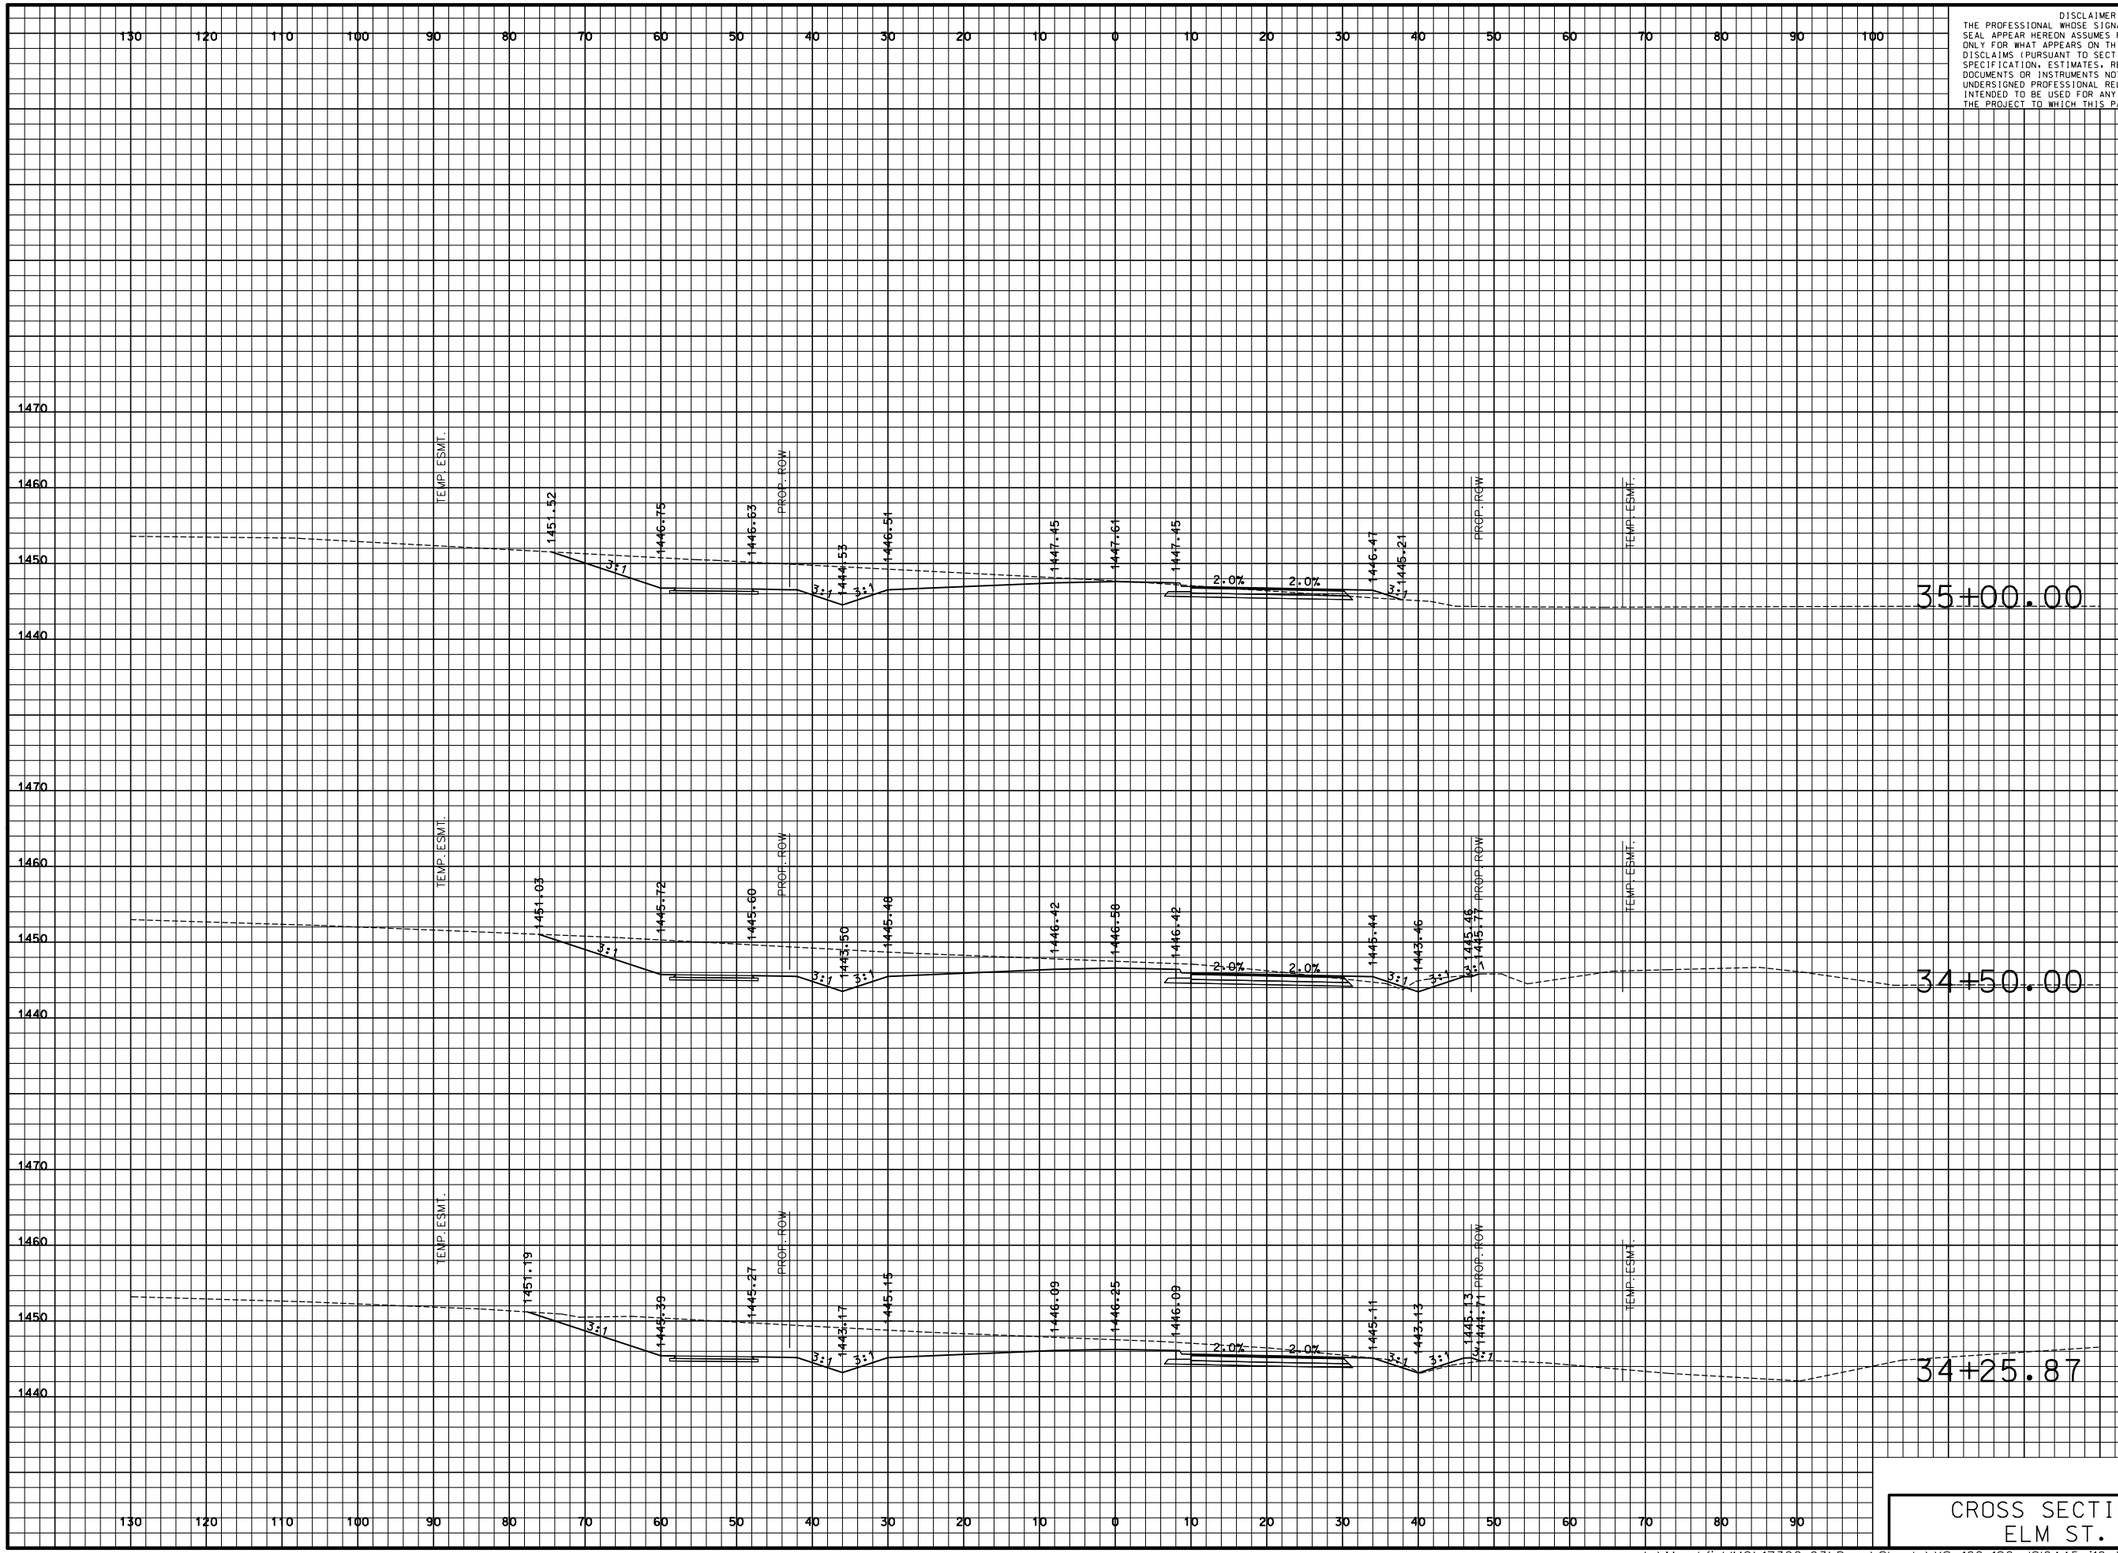

DISCLAIMER
THE PROFESSIONAL WHOSE SIGNATURE AND PERSONAL SEAL APPEAR HEREON ASSUMES RESPONSIBILITY ONLY FOR WHAT APPEARS ON THIS PAGE, AND DISCLAIMS (PURSUANT TO SECTION 327.411 RSMO) SPECIFICATION, ESTIMATES, REPORTS, OR OTHER DOCUMENTS OR INSTRUMENTS NOT SEALED BY THE UNDERSIGNED PROFESSIONAL RELATING TO OR INTENDED TO BE USED FOR ANY PART OR PARTS OF THE PROJECT TO WHICH THIS PAGE REFERS.

"THIS MEDIA SHOULD NOT BE CONSIDERED A CERTIFIED DOCUMENT."

DATE PREPARED
3/9/2018

ROUTE	STATE
I-44	MO

DISTRICT	SHEET NO.
SW	181

COUNTY
WEBSTER

JOB NO.
J8I0445

CONTRACT ID.

PROJECT NO.

BRIDGE NO.

DESCRIPTION	DATE

MISSOURI HIGHWAYS AND TRANSPORTATION COMMISSION

105 WEST CAPITOL
JEFFERSON CITY, MO 65102
1-888-ASK-MODOT (1-888-275-6636)

CMT
CRAWFORD, MURPHY & TILLY, INC.
ONE MEMORIAL DRIVE, SUITE 500
ST. LOUIS, MO 63102 (314) 436-5500
ENGINEERING CORPORATION - 000631

© Copyright CMT, Inc.

IF A SEAL IS PRESENT ON THIS SHEET IT HAS BEEN ELECTRONICALLY SEALED AND DATED.

CROSS SECTIONS
ELM ST.

PRELIMINARY PLANS – SUBJECT TO CHANGE

DISCLAIMER
THE PROFESSIONAL WHOSE SIGNATURE AND PERSONAL SEAL APPEAR HEREON ASSUMES RESPONSIBILITY ONLY FOR WHAT APPEARS ON THIS PAGE, AND DISCLAIMS (PURSUANT TO SECTION 327.411 RSMO) SPECIFICATION, ESTIMATES, REPORTS, OR OTHER DOCUMENTS OR INSTRUMENTS NOT SEALED BY THE UNDERSIGNED PROFESSIONAL RELATING TO OR INTENDED TO BE USED FOR ANY PART OR PARTS OF THE PROJECT TO WHICH THIS PAGE REFERS.

"THIS MEDIA SHOULD NOT BE CONSIDERED A CERTIFIED DOCUMENT."

DATE PREPARED
3/9/2018

ROUTE	STATE
I-44	MO

DISTRICT	SHEET NO.
SW	182

COUNTY
WEBSTER

JOB NO.
J8I0445

CONTRACT ID.

PROJECT NO.

BRIDGE NO.

DATE	DESCRIPTION

IF A SEAL IS PRESENT ON THIS SHEET IT HAS BEEN ELECTRONICALLY SEALED AND DATED.

MISSOURI HIGHWAYS AND TRANSPORTATION COMMISSION

MoDOT
105 WEST CAPITOL
JEFFERSON CITY, MO 65102
1-888-ASK-MODOT (1-888-275-6636)

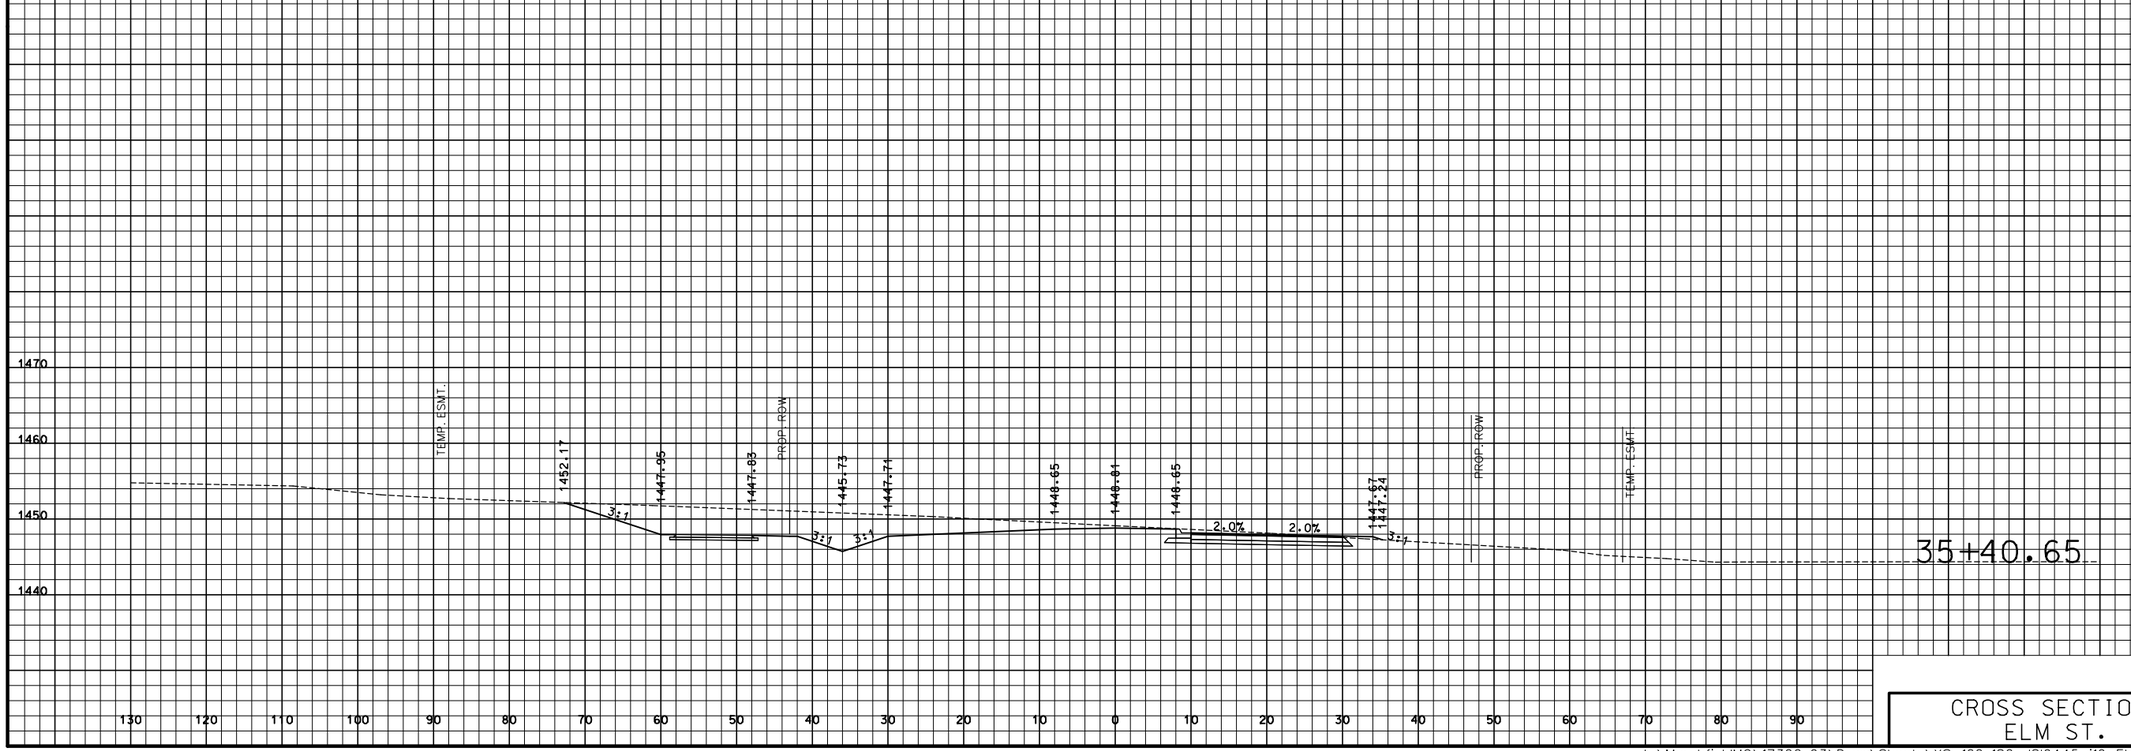

©Copyright CMT, Inc.

CMT
CRAWFORD, MURPHY & TILLY, INC.
ONE MEMORIAL DRIVE, SUITE 500
ST. LOUIS, MO 63102 (314) 436-5500
ENGINEERING CORPORATION - 000631

CROSS SECTIONS
ELM ST.

L:\MarshfieldMO\17322-03\Draw\Sheets\XS_162-182_J8I0445_I10_Elm.dgn 4:35:08 PM 3/9/2018

PRELIMINARY PLANS – SUBJECT TO CHANGE

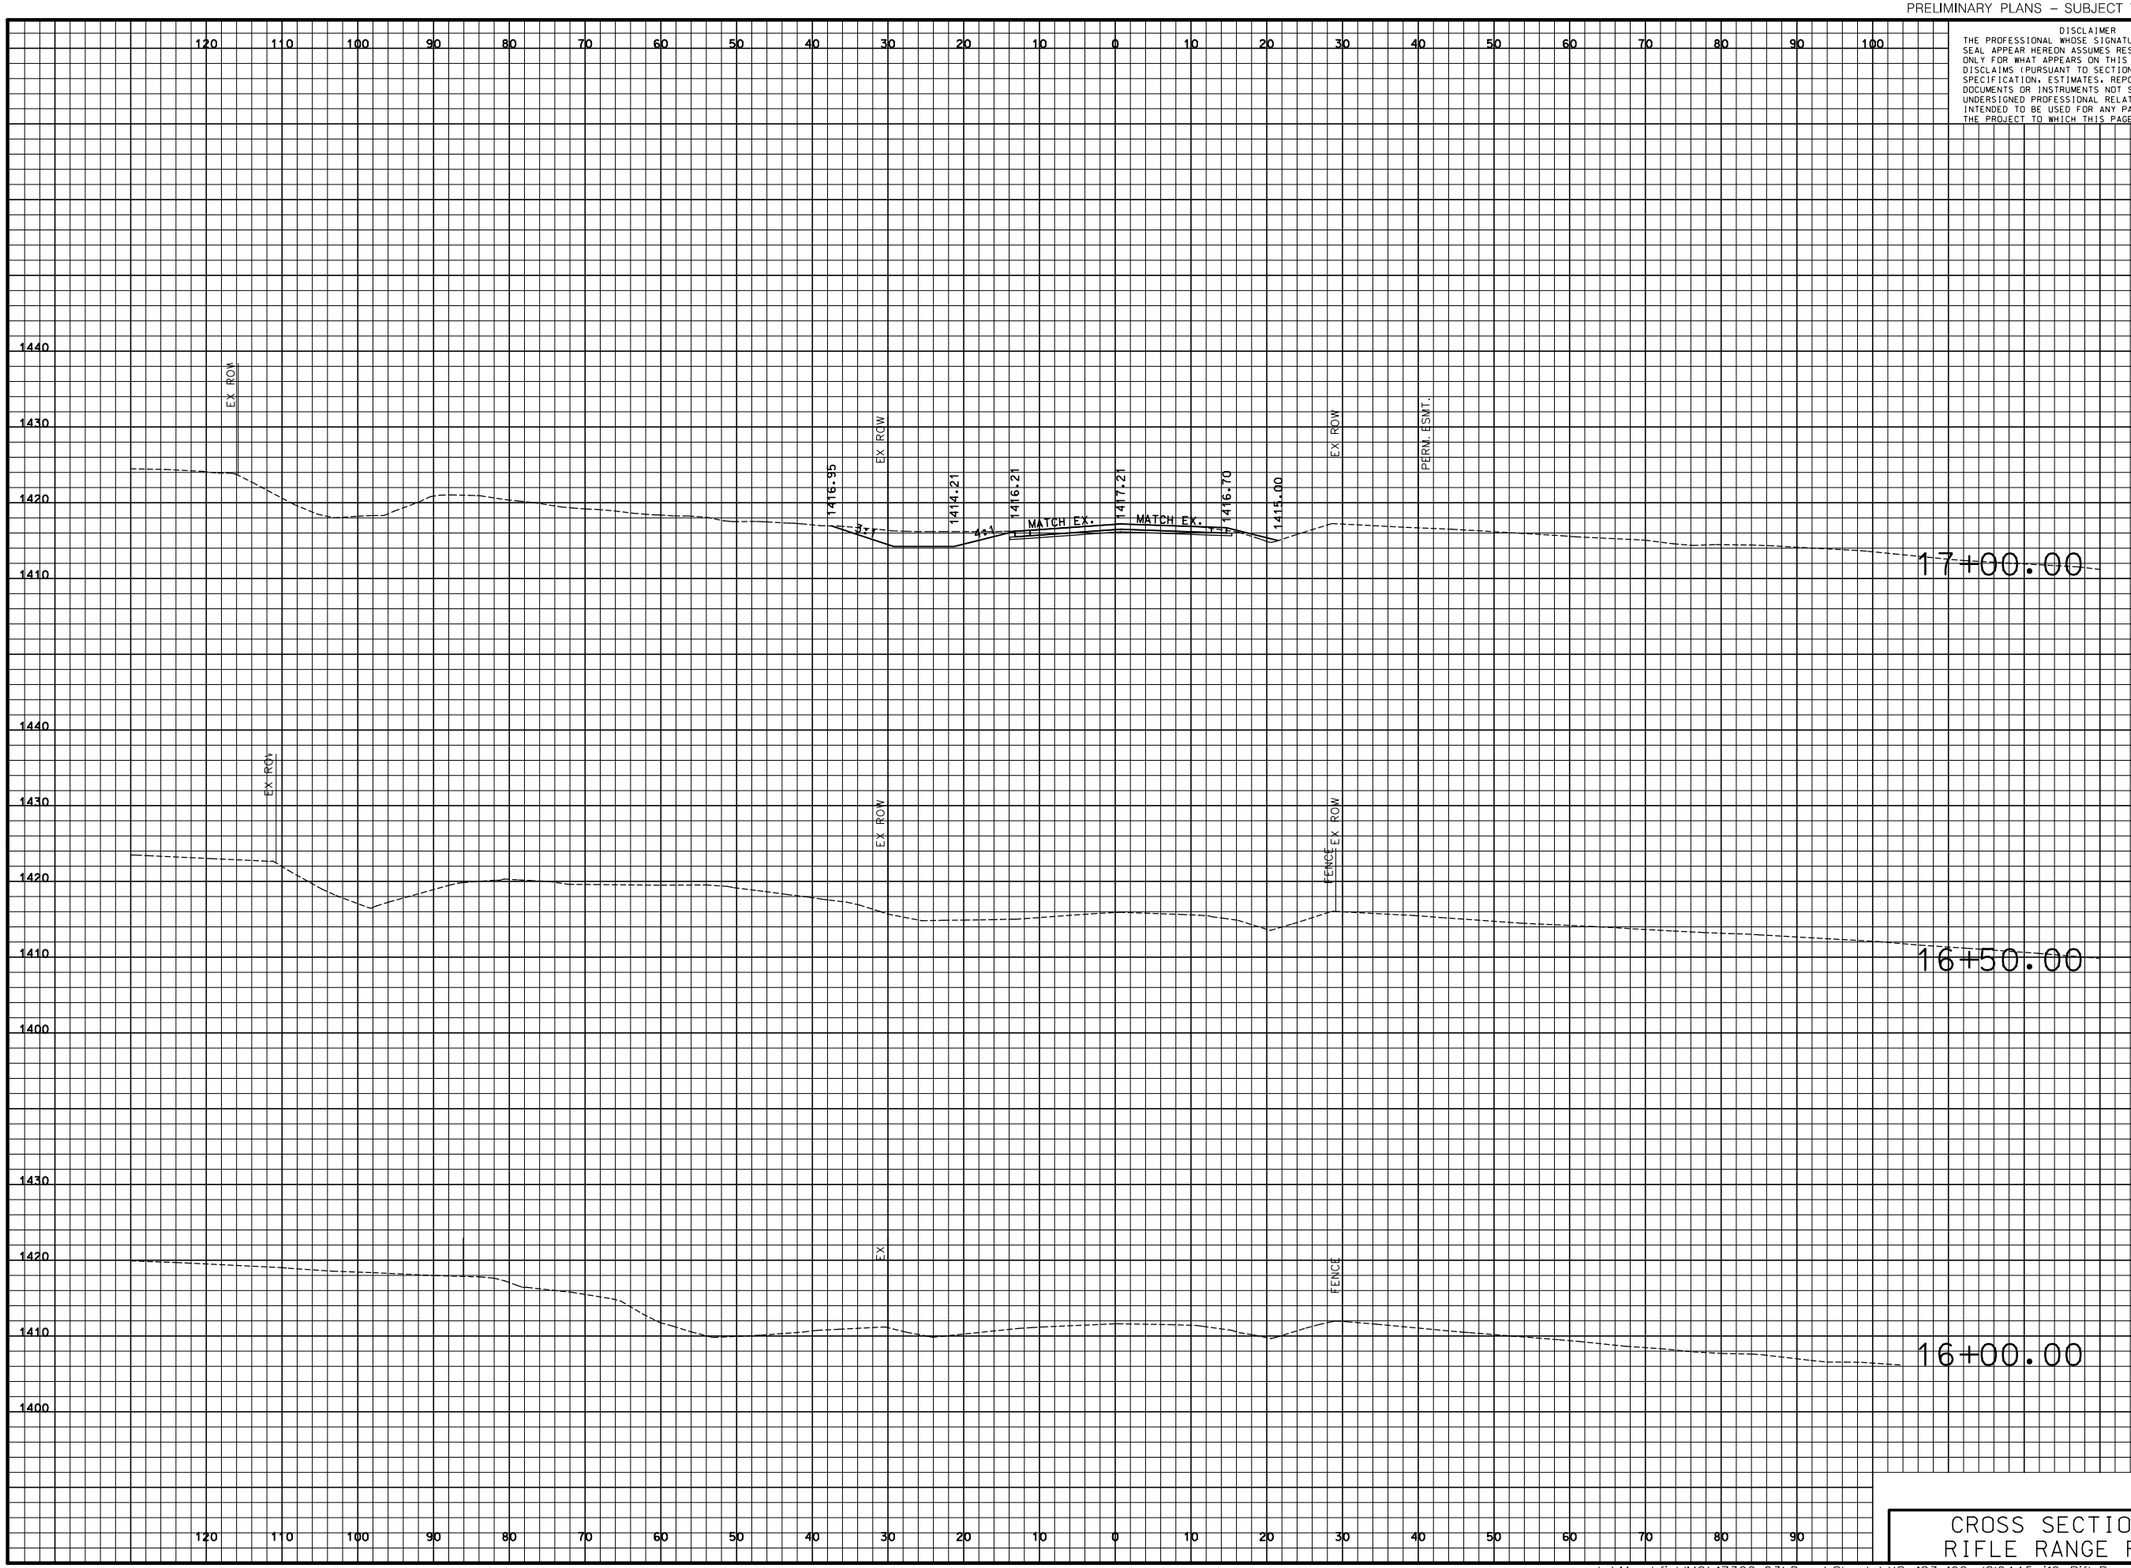

DISCLAIMER
THE PROFESSIONAL WHOSE SIGNATURE AND PERSONAL SEAL APPEAR HEREON ASSUMES RESPONSIBILITY ONLY FOR WHAT APPEARS ON THIS PAGE, AND DISCLAIMS (PURSUANT TO SECTION 327.411 RSMO) SPECIFICATION, ESTIMATES, REPORTS, OR OTHER DOCUMENTS OR INSTRUMENTS NOT SEALED BY THE UNDERSIGNED PROFESSIONAL RELATING TO OR INTENDED TO BE USED FOR ANY PART OR PARTS OF THE PROJECT TO WHICH THIS PAGE REFERS.

"THIS MEDIA SHOULD NOT BE CONSIDERED A CERTIFIED DOCUMENT."

DATE PREPARED
3/9/2018

ROUTE	STATE
I-44	MO

DISTRICT	SHEET NO.
SW	183

COUNTY
WEBSTER

JOB NO.
J8I0445

CONTRACT ID.

PROJECT NO.

BRIDGE NO.

DESCRIPTION	DATE

IF A SEAL IS PRESENT ON THIS SHEET IT HAS BEEN ELECTRONICALLY SEALED AND DATED.

MISSOURI HIGHWAYS AND TRANSPORTATION COMMISSION

105 WEST CAPITOL
JEFFERSON CITY, MO 65102
1-888-ASK-MODOT (1-888-275-6636)

CMT
©Copyright CMT, Inc.
CRAWFORD, MURPHY & TILLY, INC.
ONE MEMORIAL DRIVE, SUITE 500
ST. LOUIS, MO 63102 (314) 436-5500
ENGINEERING CORPORATION - 000631

CROSS SECTIONS RIFLE RANGE RD.

PRELIMINARY PLANS – SUBJECT TO CHANGE

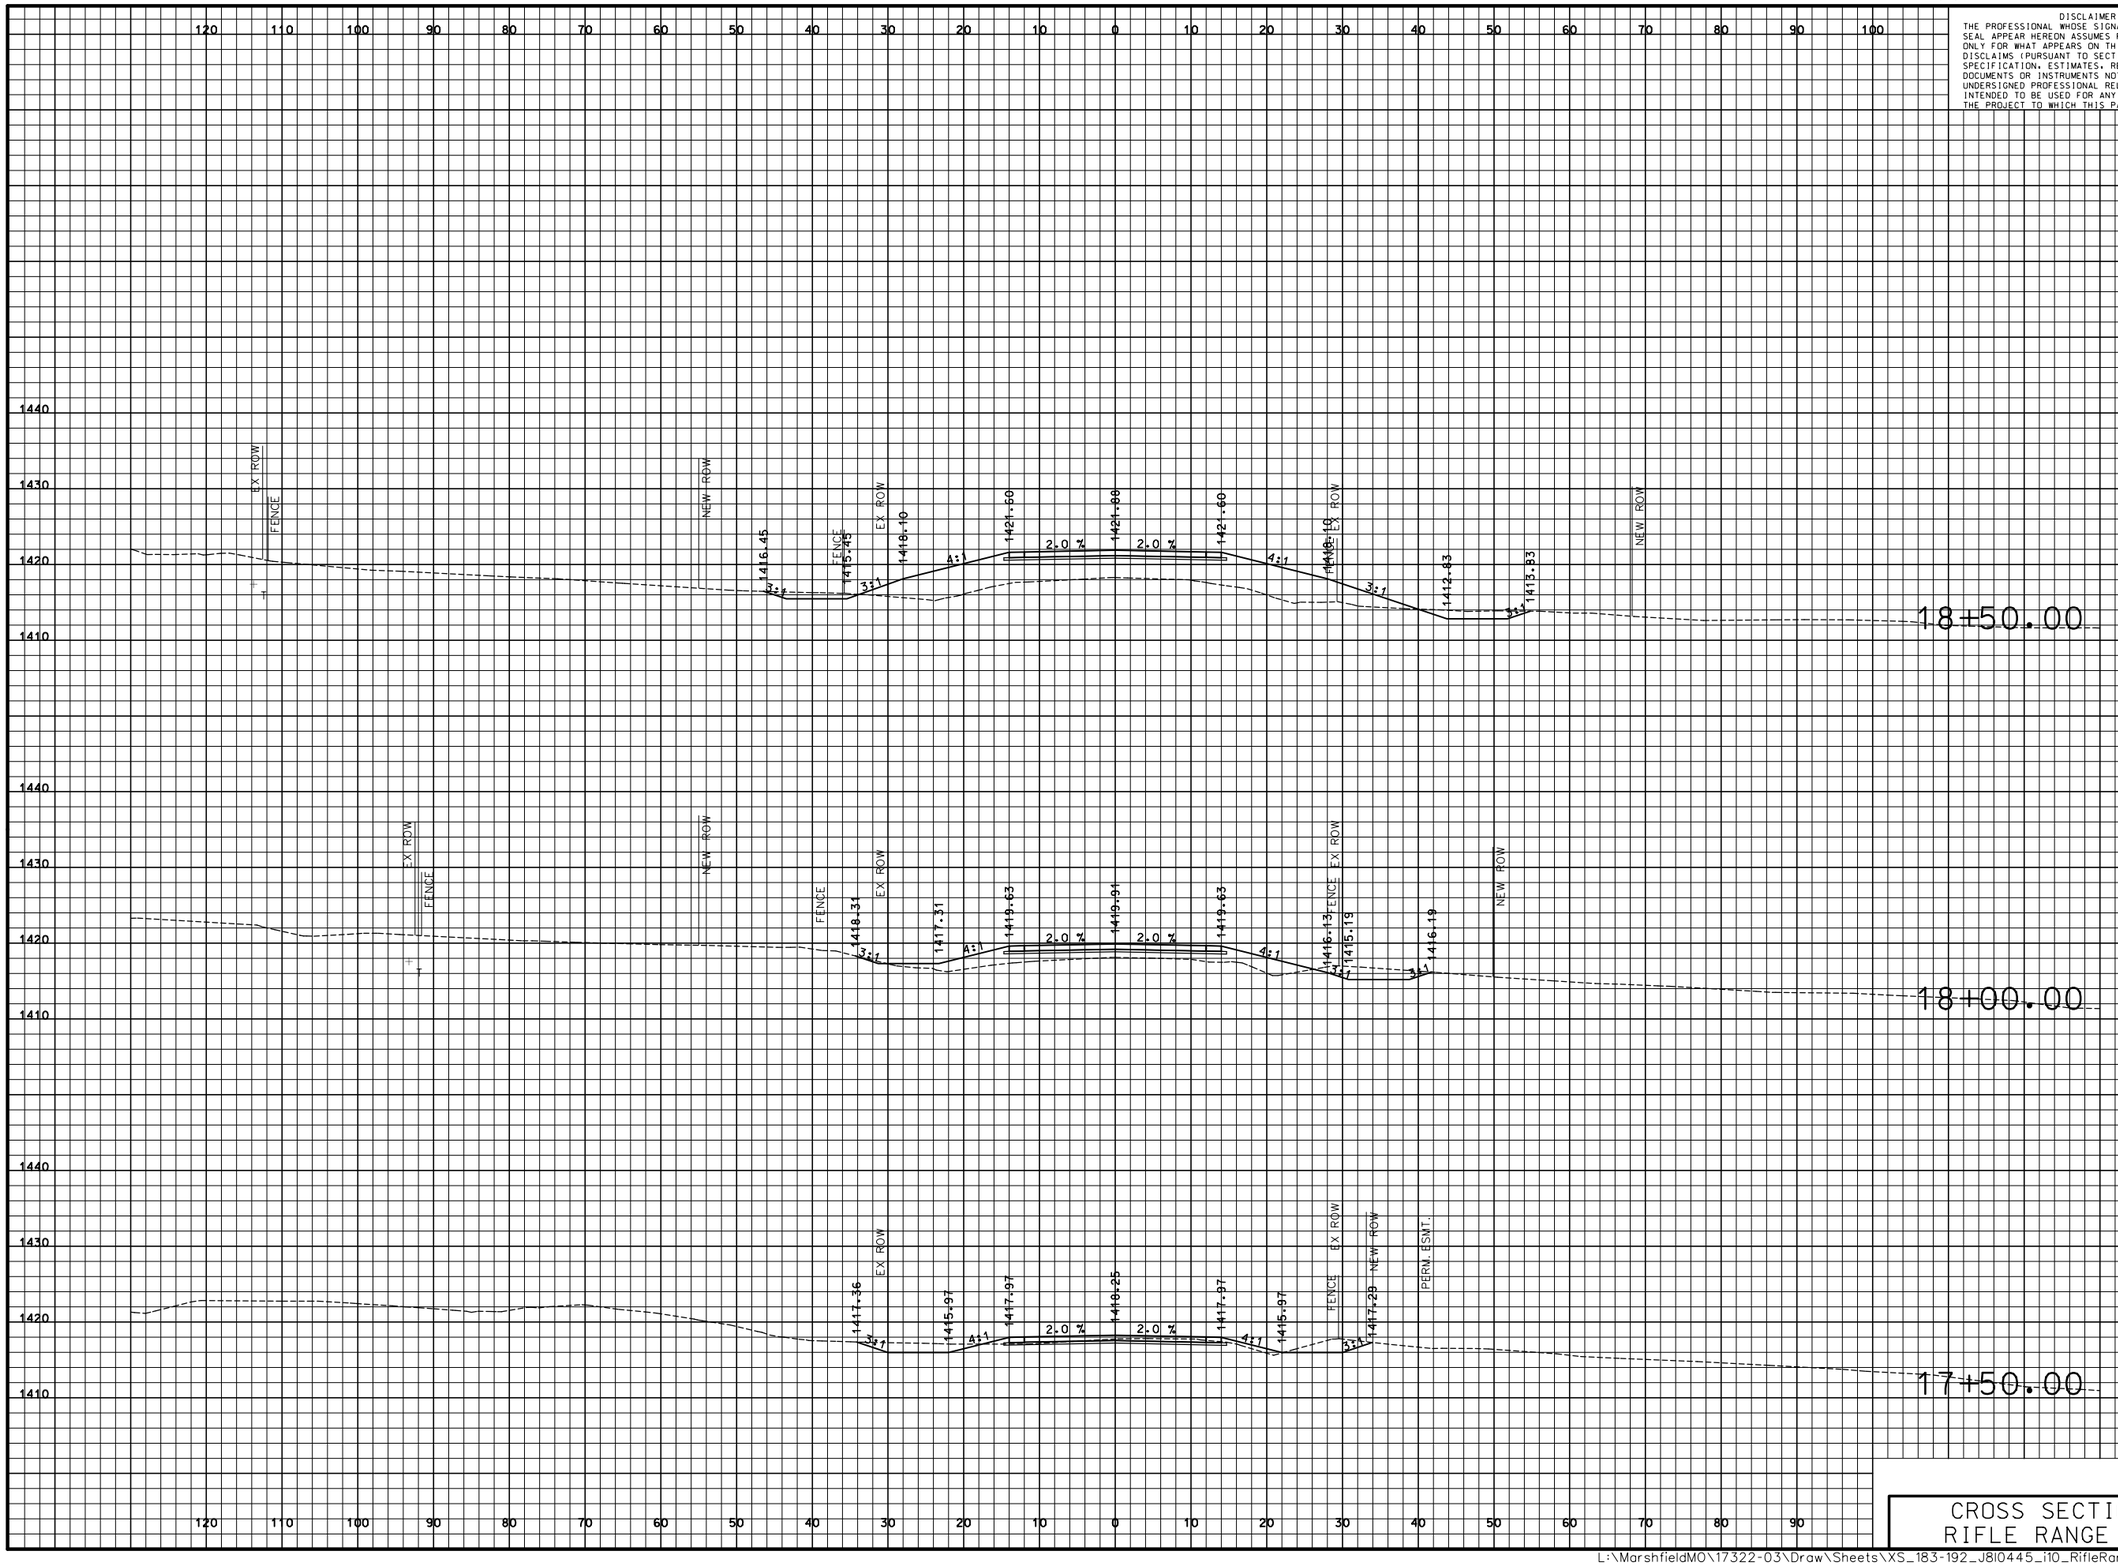

CROSS SECTIONS
RIFLE RANGE RD.

DISCLAIMER
THE PROFESSIONAL WHOSE SIGNATURE AND PERSONAL SEAL APPEAR HEREON ASSUMES RESPONSIBILITY ONLY FOR WHAT APPEARS ON THIS PAGE, AND DISCLAIMS (PURSUANT TO SECTION 327.411 RSMO) SPECIFICATION, ESTIMATES, REPORTS, OR OTHER DOCUMENTS OR INSTRUMENTS NOT SEALED BY THE UNDERSIGNED PROFESSIONAL RELATING TO OR INTENDED TO BE USED FOR ANY PART OR PARTS OF THE PROJECT TO WHICH THIS PAGE REFERS.

"THIS MEDIA SHOULD NOT BE CONSIDERED A CERTIFIED DOCUMENT."

DATE PREPARED
3/9/2018

ROUTE	STATE
I-44	MO
DISTRICT	SHEET NO.
SW	184

COUNTY
WEBSTER

JOB NO.
J8I0445

CONTRACT ID.

PROJECT NO.

BRIDGE NO.

DATE	DESCRIPTION

IF A SEAL IS PRESENT ON THIS SHEET IT HAS BEEN ELECTRONICALLY SEALED AND DATED.

MISSOURI HIGHWAYS AND TRANSPORTATION COMMISSION

MoDOT

105 WEST CAPITOL
JEFFERSON CITY, MO 65102
1-888-ASK-MODOT (1-888-275-6636)

CMT

©Copyright CMT, Inc.

CRAWFORD, MURPHY & TILLY, INC.
ONE MEMORIAL DRIVE, SUITE 500
ST. LOUIS, MO 63102 (314) 436-5500
ENGINEERING CORPORATION - 000631

L:\MarshfieldMO\17322-03\Draw\Sheets\XS_183-192_J8I0445_i10_RifleRange.dgn 4:35:09 PM 3/9/2018

PRELIMINARY PLANS – SUBJECT TO CHANGE

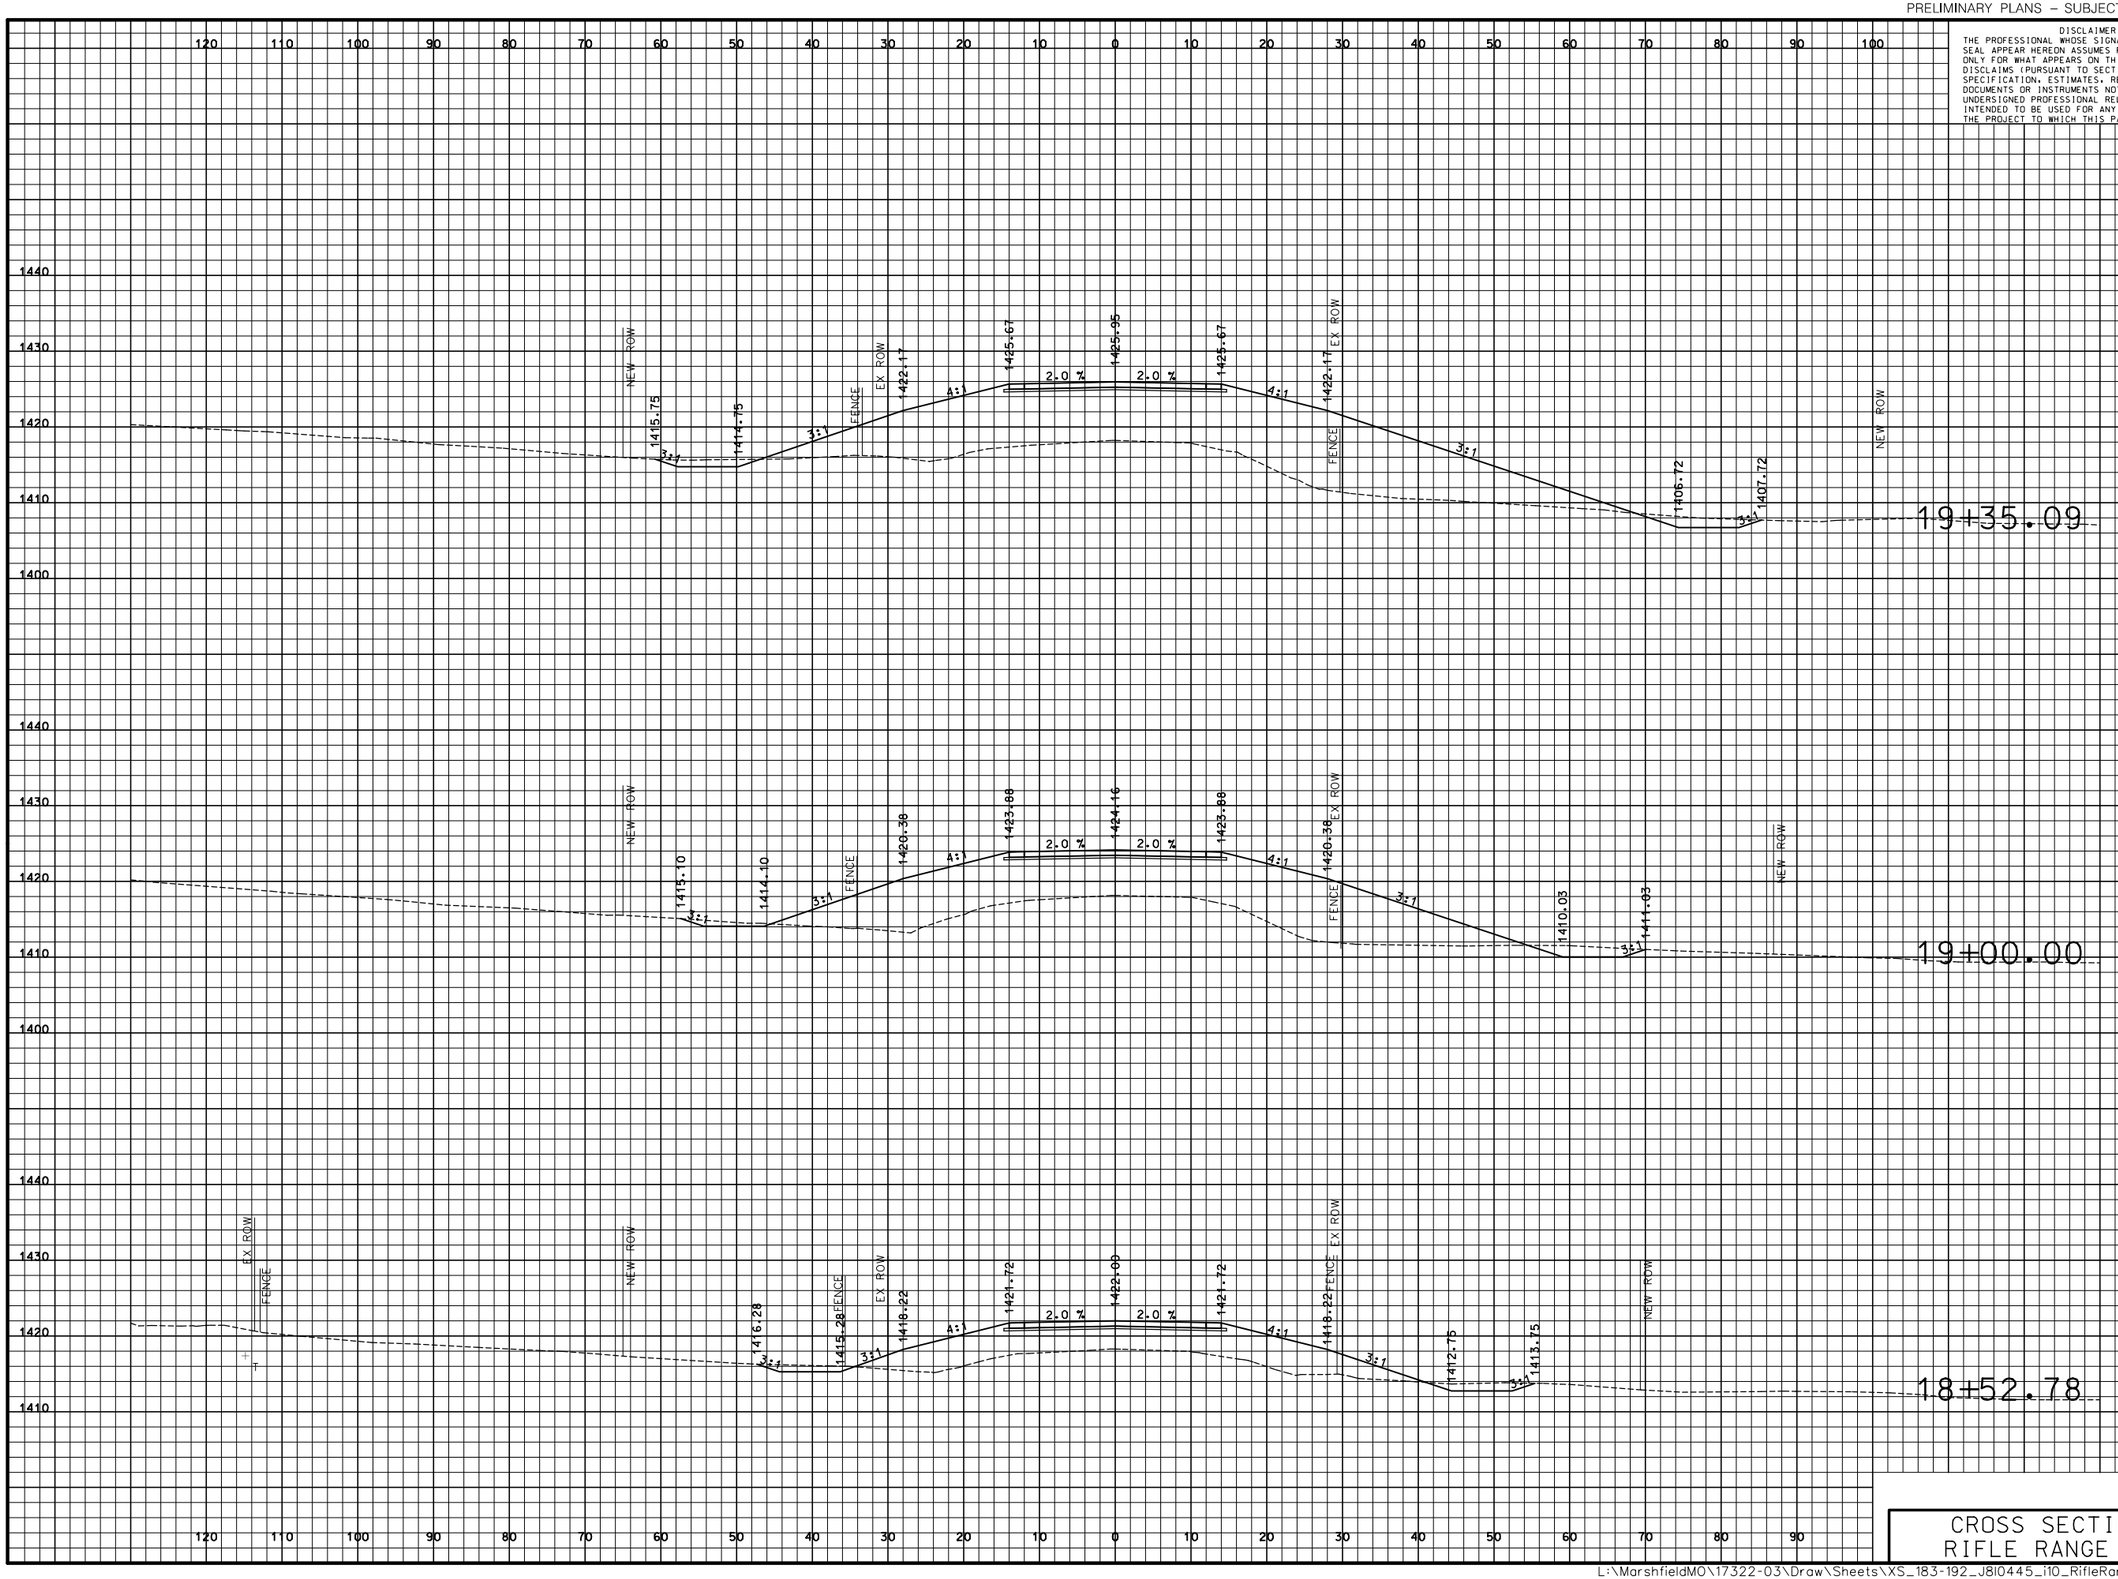

DISCLAIMER
THE PROFESSIONAL WHOSE SIGNATURE AND PERSONAL SEAL APPEAR HEREON ASSUMES RESPONSIBILITY ONLY FOR WHAT APPEARS ON THIS PAGE, AND DISCLAIMS (PURSUANT TO SECTION 327.411 RSMO) SPECIFICATION, ESTIMATES, REPORTS, OR OTHER DOCUMENTS OR INSTRUMENTS NOT SEALED BY THE UNDERSIGNED PROFESSIONAL RELATING TO OR INTENDED TO BE USED FOR ANY PART OR PARTS OF THE PROJECT TO WHICH THIS PAGE REFERS.

"THIS MEDIA SHOULD NOT BE CONSIDERED A CERTIFIED DOCUMENT."

DATE PREPARED
3/9/2018

ROUTE	STATE
I-44	MO
DISTRICT	SHEET NO.
SW	185

COUNTY
WEBSTER

JOB NO.
J8I0445

CONTRACT ID.

PROJECT NO.

BRIDGE NO.

IF A SEAL IS PRESENT ON THIS SHEET IT HAS BEEN ELECTRONICALLY SEALED AND DATED.

DESCRIPTION	DATE

MISSOURI HIGHWAYS AND TRANSPORTATION COMMISSION

105 WEST CAPITOL
JEFFERSON CITY, MO 65102
1-888-ASK-MODOT (1-888-275-6636)

©Copyright CMT, Inc.

CMT
CRAWFORD, MURPHY & TILLY, INC.
ONE MEMORIAL DRIVE, SUITE 500
ST. LOUIS, MO 63102 (314) 436-5500
ENGINEERING CORPORATION - 000631

CROSS SECTIONS
RIFLE RANGE RD.

L:\MarshfieldMO\17322-03\Draw\Sheets\XS_183-192_J8I0445_i10_RifleRange.dgn 4:35:09 PM 3/9/2018

PRELIMINARY PLANS – SUBJECT TO CHANGE

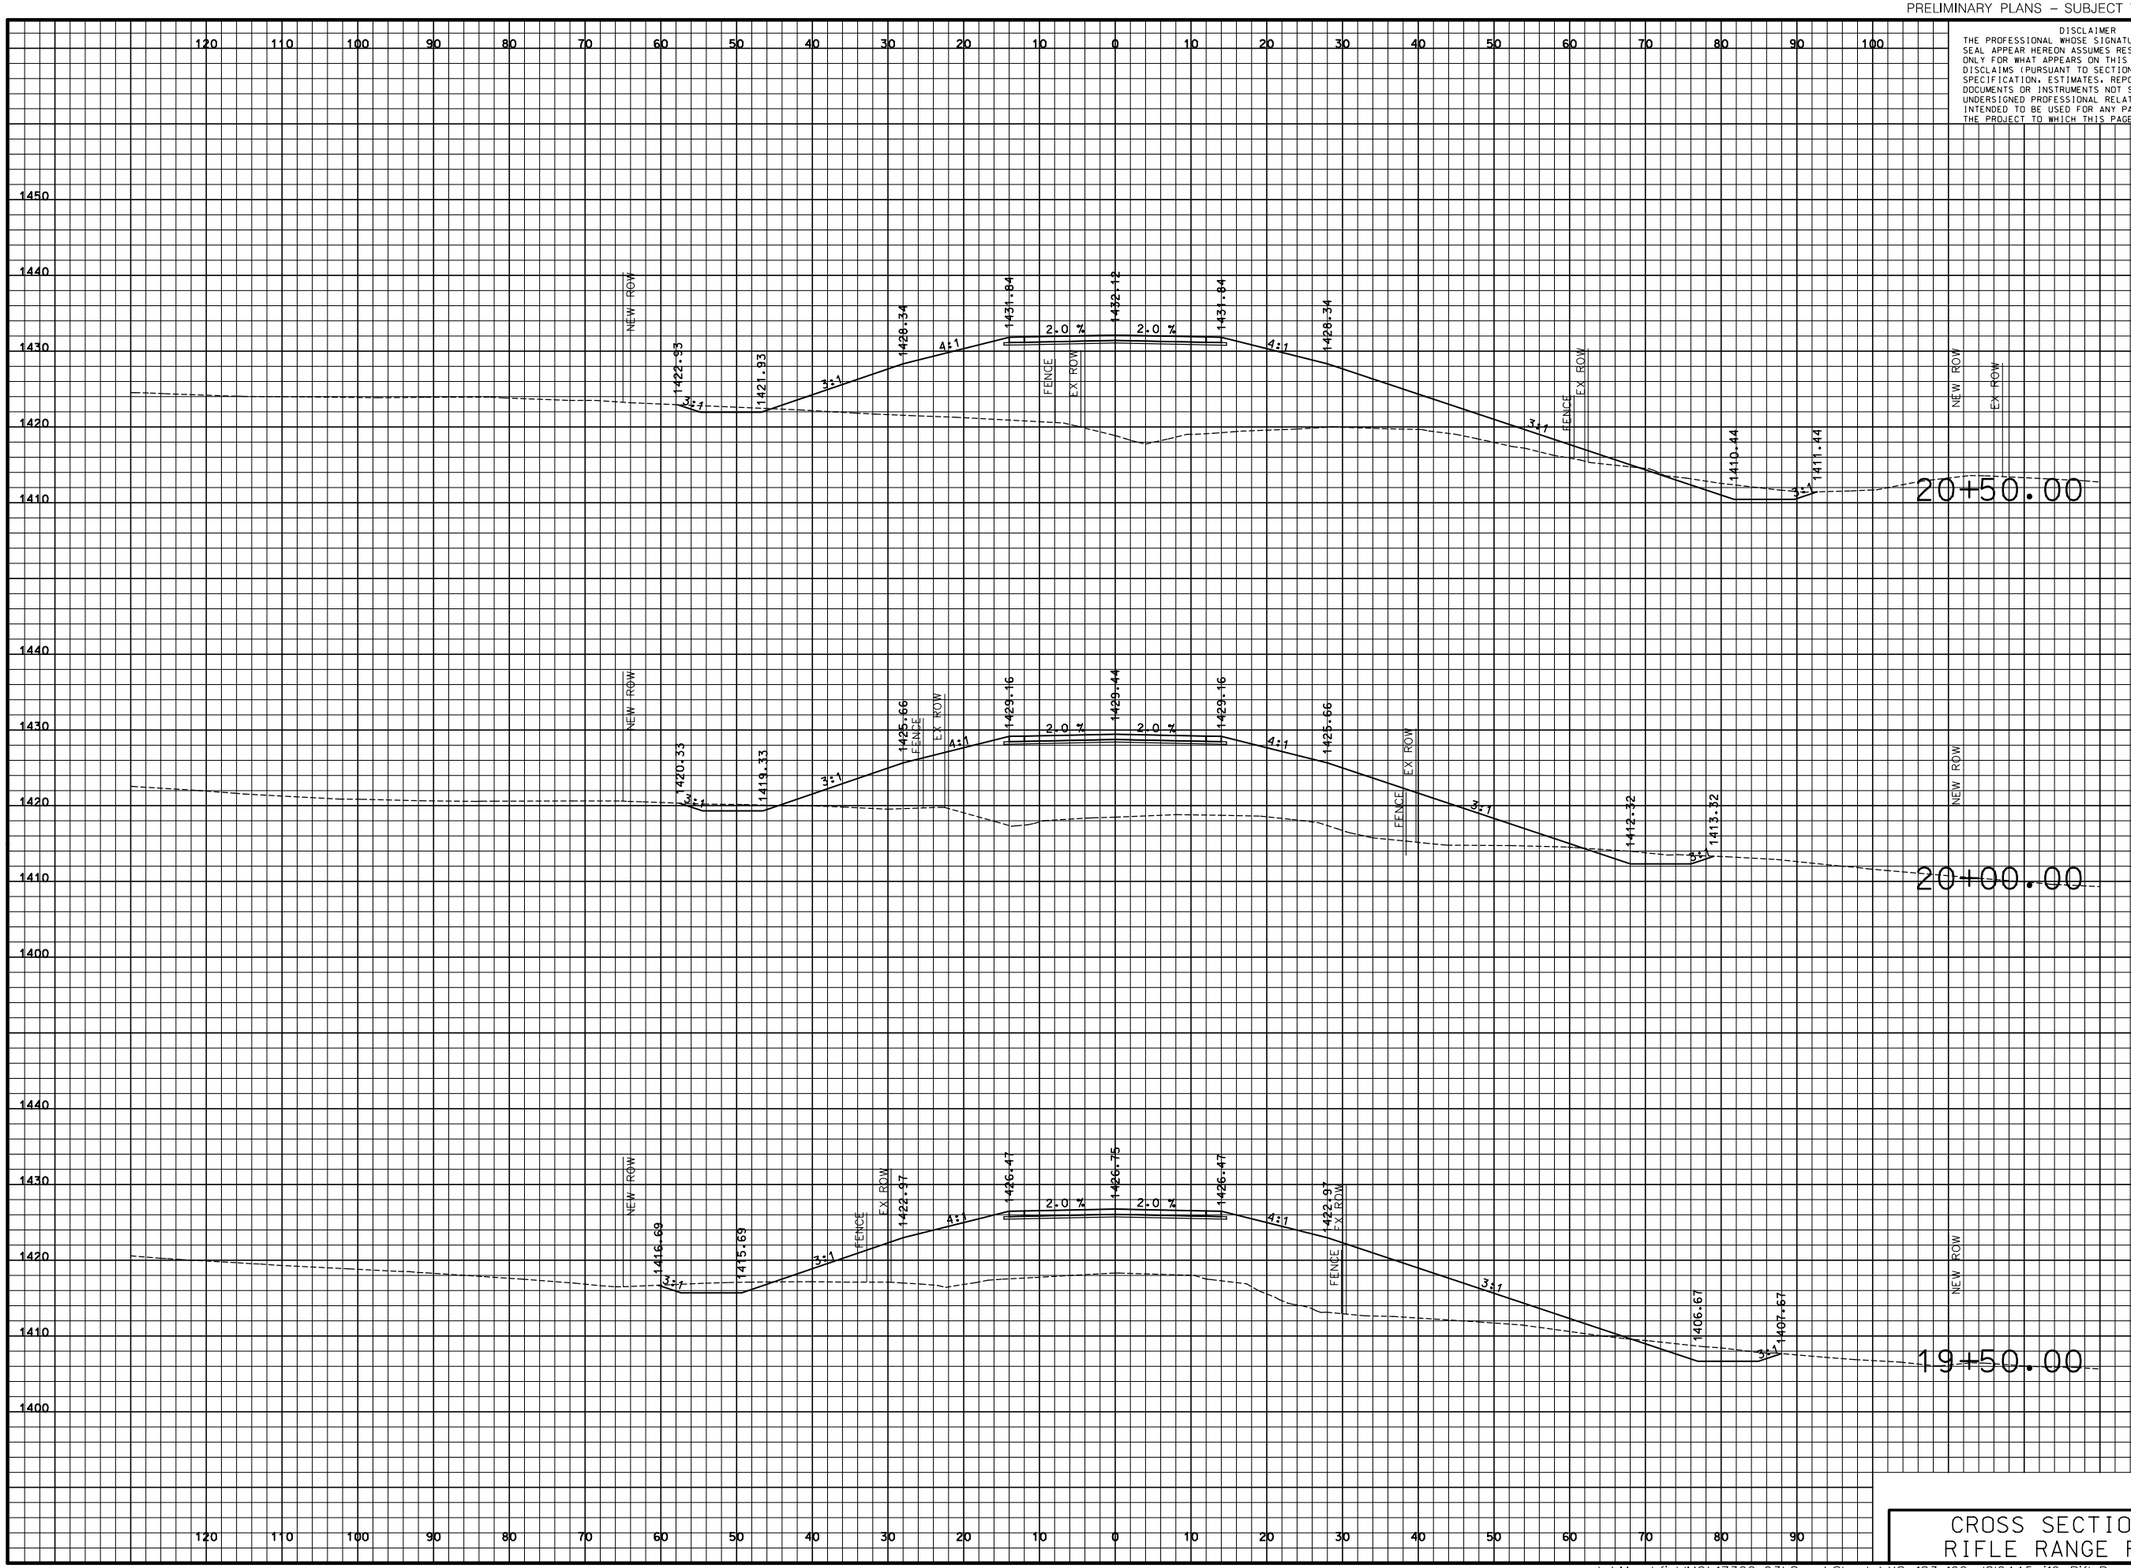

CROSS SECTIONS
RIFLE RANGE RD.

DISCLAIMER
THE PROFESSIONAL WHOSE SIGNATURE AND PERSONAL SEAL APPEAR HEREON ASSUMES RESPONSIBILITY ONLY FOR WHAT APPEARS ON THIS PAGE, AND DISCLAIMS (PURSUANT TO SECTION 327.411 RSMO) SPECIFICATION, ESTIMATES, REPORTS, OR OTHER DOCUMENTS OR INSTRUMENTS NOT SEALED BY THE UNDERSIGNED PROFESSIONAL RELATING TO OR INTENDED TO BE USED FOR ANY PART OR PARTS OF THE PROJECT TO WHICH THIS PAGE REFERS.

"THIS MEDIA SHOULD NOT BE CONSIDERED A CERTIFIED DOCUMENT."

DATE PREPARED 3/9/2018

ROUTE	STATE
I-44	MO
DISTRICT	SHEET NO.
SW	186

COUNTY: WEBSTER
JOB NO.: J8I0445
CONTRACT ID.:
PROJECT NO.:
BRIDGE NO.:

IF A SEAL IS PRESENT ON THIS SHEET IT HAS BEEN ELECTRONICALLY SEALED AND DATED.

DESCRIPTION | DATE

MISSOURI HIGHWAYS AND TRANSPORTATION COMMISSION
105 WEST CAPITOL
JEFFERSON CITY, MO 65102
1-888-ASK-MODOT (1-888-275-6636)

CMT
CRAWFORD, MURPHY & TILLY, INC.
ONE MEMORIAL DRIVE, SUITE 500
ST. LOUIS, MO 63102 (314) 436-5500
ENGINEERING CORPORATION - 000631

©Copyright CMT, Inc.

L:\MarshfieldMO\17322-03\Draw\Sheets\XS_183-192_J8I0445_i10_RifleRange.dgn 4:35:09 PM 3/9/2018

PRELIMINARY PLANS – SUBJECT TO CHANGE

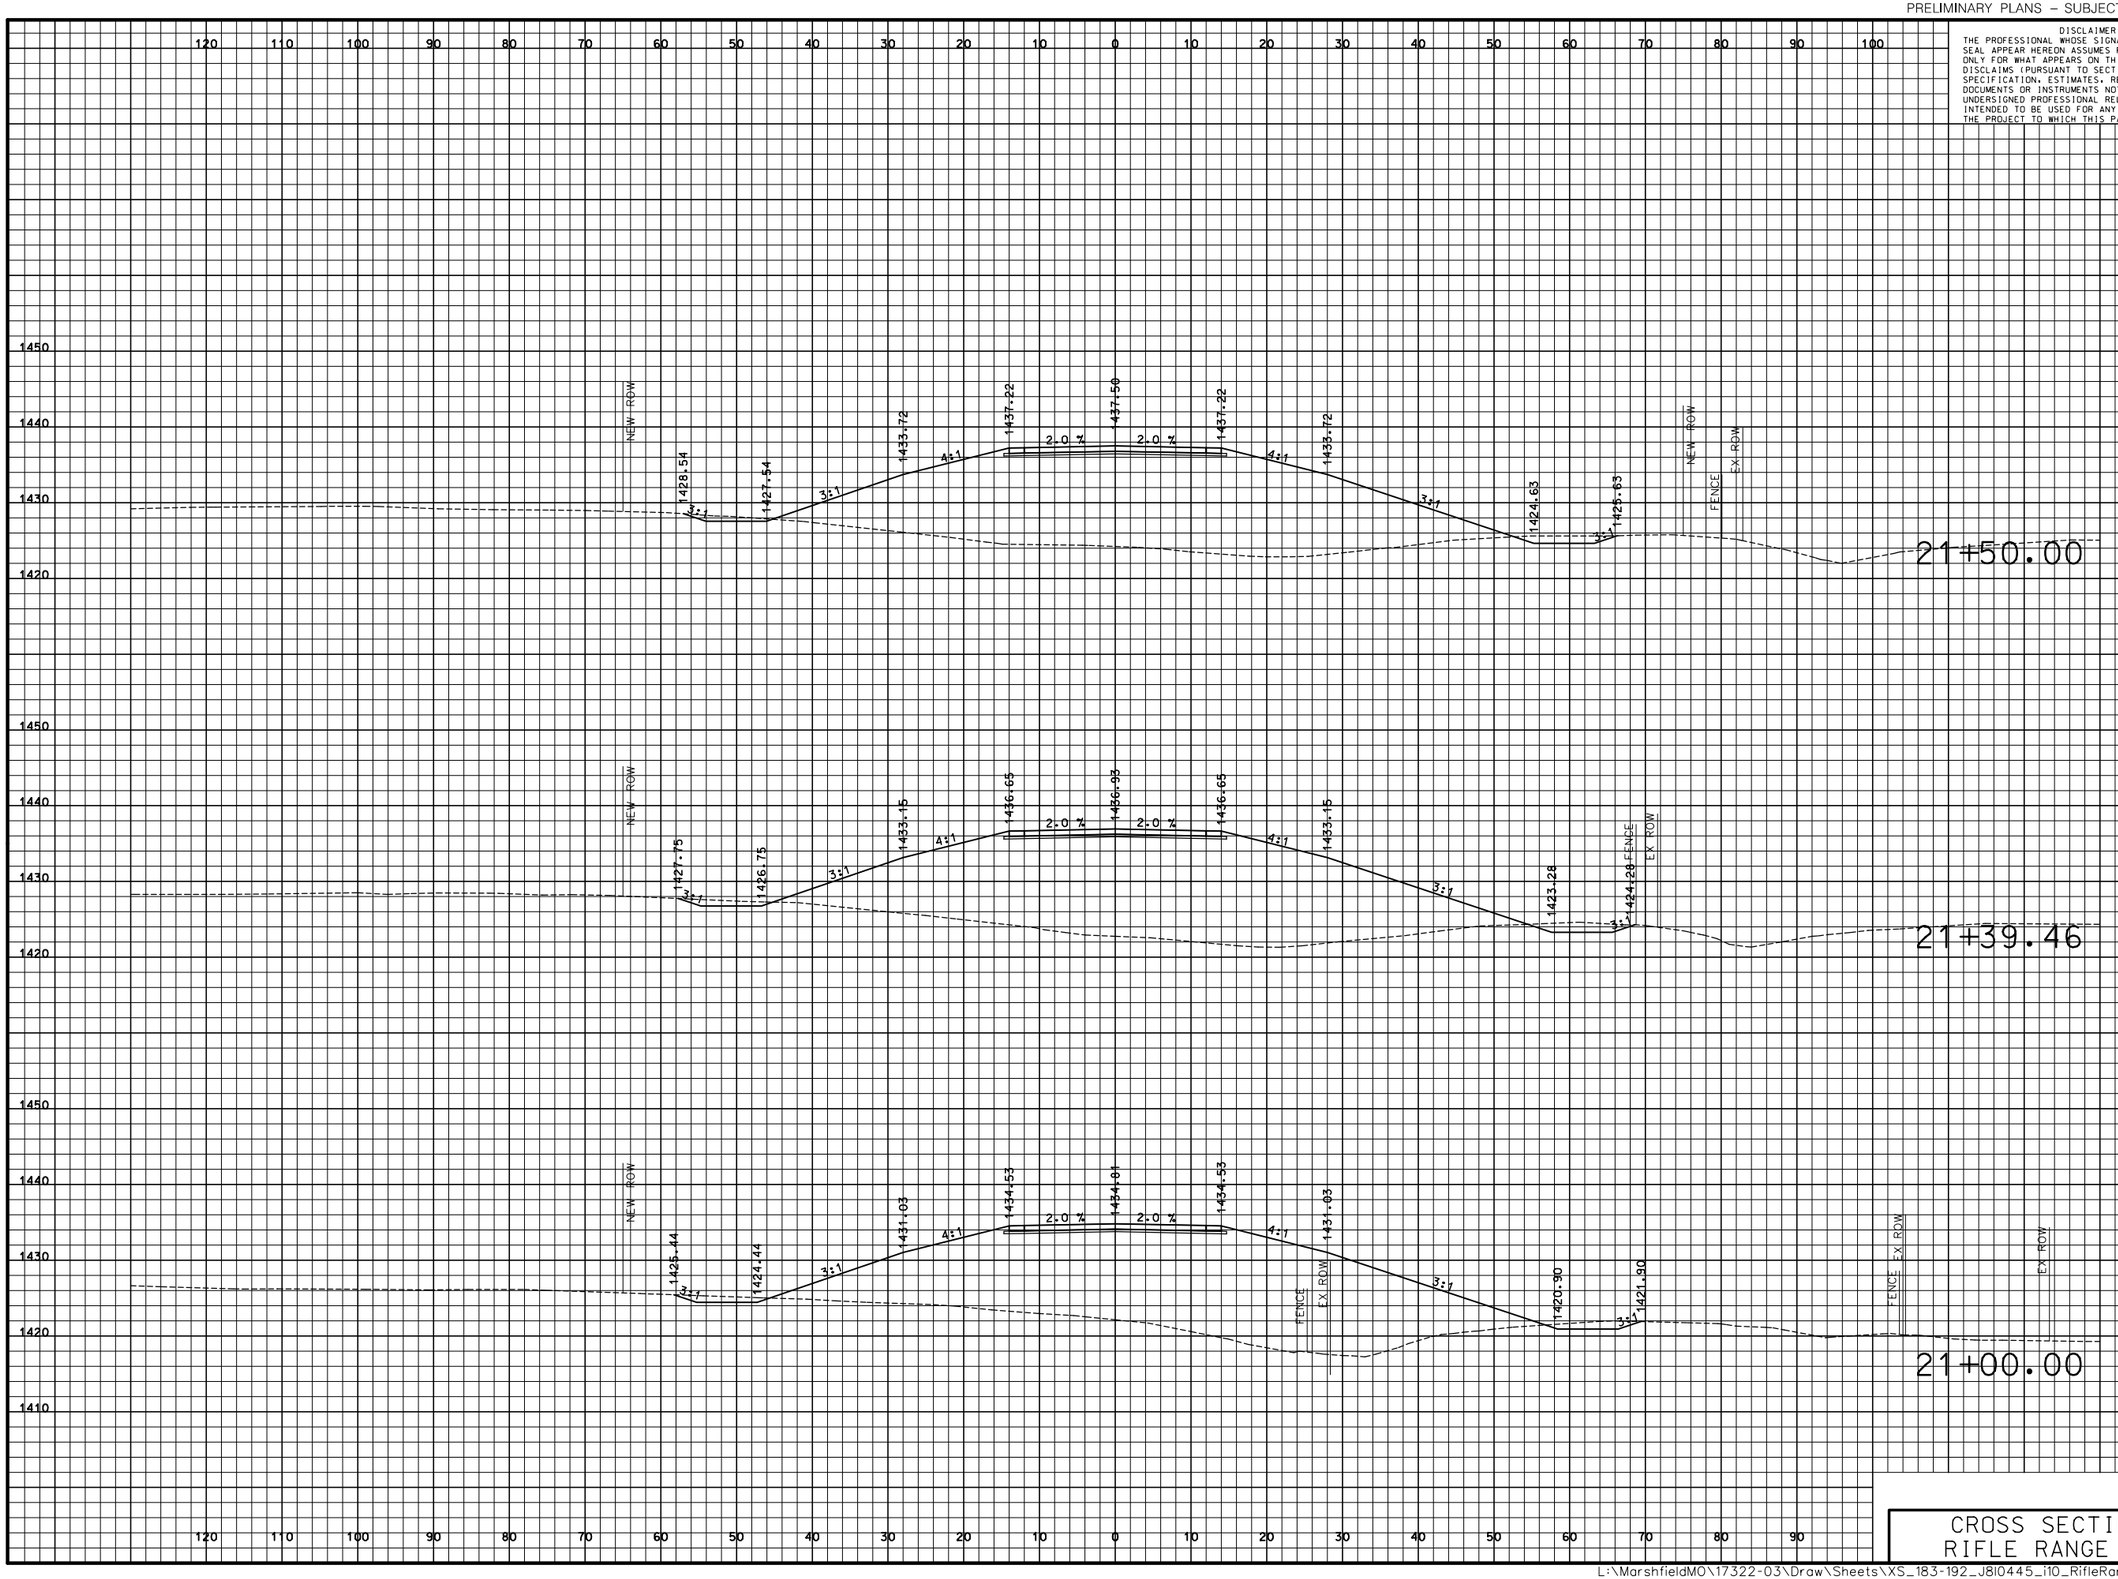

CROSS SECTIONS
RIFLE RANGE RD.

DISCLAIMER
THE PROFESSIONAL WHOSE SIGNATURE AND PERSONAL SEAL APPEAR HEREON ASSUMES RESPONSIBILITY ONLY FOR WHAT APPEARS ON THIS PAGE, AND DISCLAIMS (PURSUANT TO SECTION 327.411 RSMO) SPECIFICATION, ESTIMATES, REPORTS, OR OTHER DOCUMENTS OR INSTRUMENTS NOT SEALED BY THE UNDERSIGNED PROFESSIONAL RELATING TO OR INTENDED TO BE USED FOR ANY PART OR PARTS OF THE PROJECT TO WHICH THIS PAGE REFERS.

"THIS MEDIA SHOULD NOT BE CONSIDERED A CERTIFIED DOCUMENT."

DATE PREPARED: 3/9/2018

ROUTE	STATE
I-44	MO

DISTRICT	SHEET NO.
SW	187

COUNTY: WEBSTER

JOB NO.: J8I0445

CONTRACT ID.:

PROJECT NO.:

BRIDGE NO.:

IF A SEAL IS PRESENT ON THIS SHEET IT HAS BEEN ELECTRONICALLY SEALED AND DATED.

DESCRIPTION	DATE

MISSOURI HIGHWAYS AND TRANSPORTATION COMMISSION

105 WEST CAPITOL
JEFFERSON CITY, MO 65102
1-888-ASK-MODOT (1-888-275-6636)

CMT
©Copyright CMT, Inc.
CRAWFORD, MURPHY & TILLY, INC.
ONE MEMORIAL DRIVE, SUITE 500
ST. LOUIS, MO 63102 (314) 436-5500
ENGINEERING CORPORATION - 000631

L:\MarshfieldMO\17322-03\Draw\Sheets\XS_183-192_J8I0445_i10_RifleRange.dgn 4:35:10 PM 3/9/2018

PRELIMINARY PLANS – SUBJECT TO CHANGE

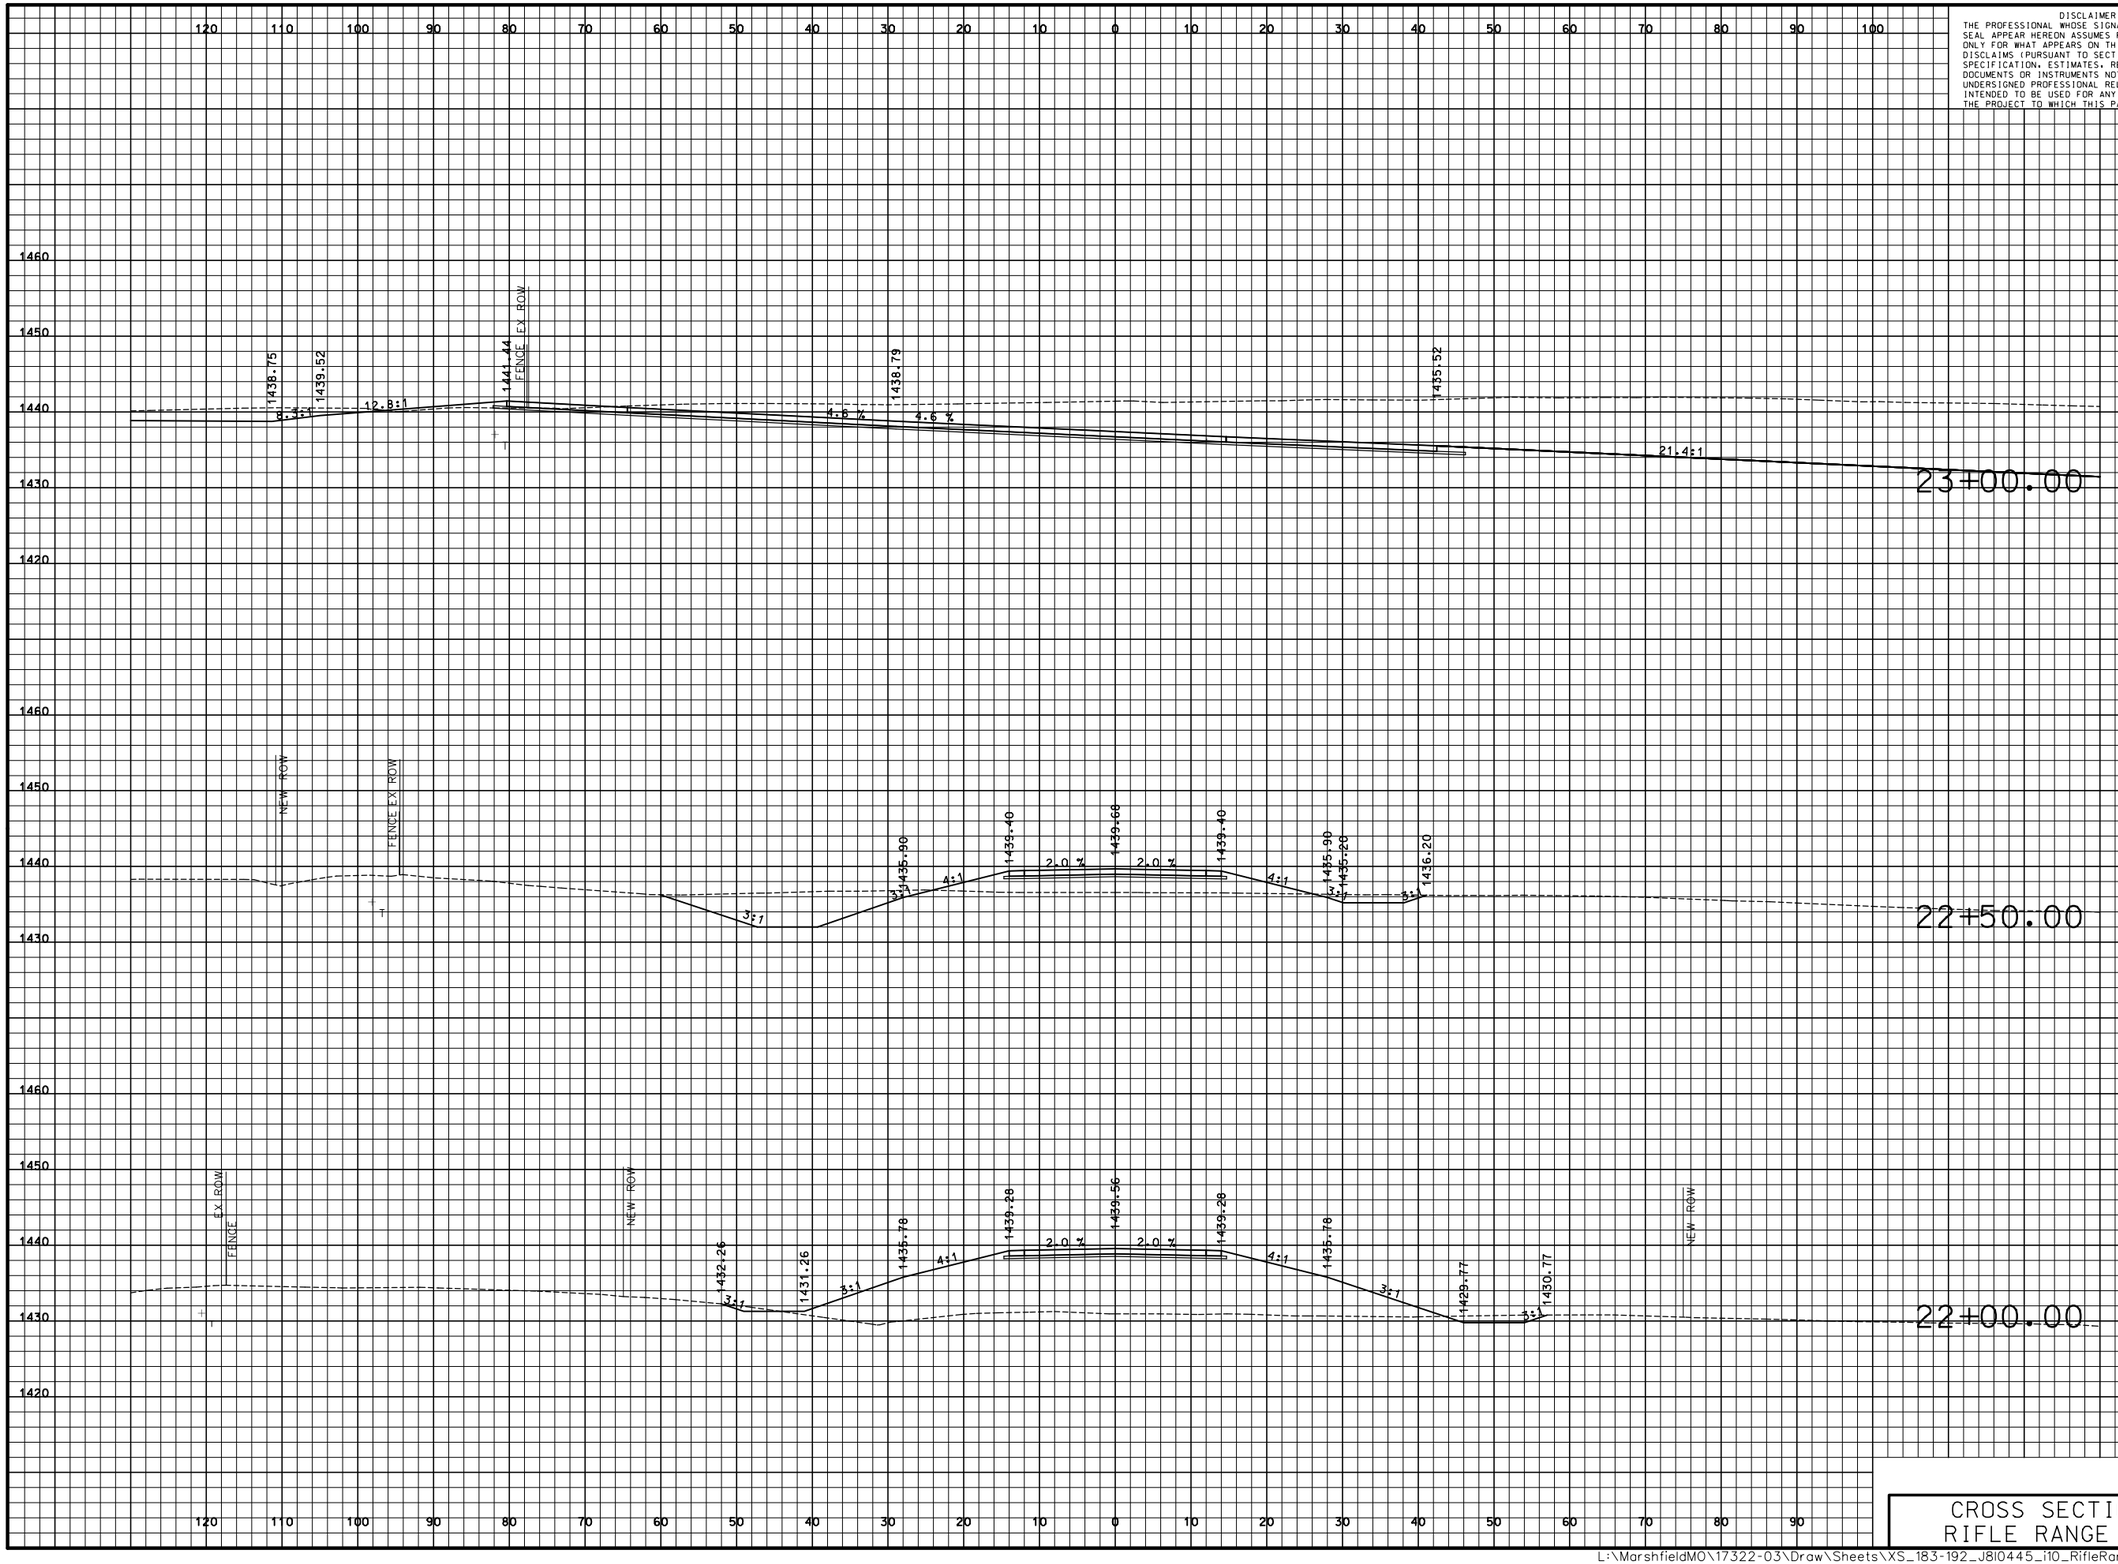

DISCLAIMER
THE PROFESSIONAL WHOSE SIGNATURE AND PERSONAL SEAL APPEAR HEREON ASSUMES RESPONSIBILITY ONLY FOR WHAT APPEARS ON THIS PAGE, AND DISCLAIMS (PURSUANT TO SECTION 327.411 RSMO) SPECIFICATION, ESTIMATES, REPORTS, OR OTHER DOCUMENTS OR INSTRUMENTS NOT SEALED BY THE UNDERSIGNED PROFESSIONAL RELATING TO OR INTENDED TO BE USED FOR ANY PART OR PARTS OF THE PROJECT TO WHICH THIS PAGE REFERS.

"THIS MEDIA SHOULD NOT BE CONSIDERED A CERTIFIED DOCUMENT."

DATE PREPARED
3/9/2018

ROUTE	STATE
I-44	MO
DISTRICT	SHEET NO.
SW	188

COUNTY
WEBSTER

JOB NO.
J8I0445

CONTRACT ID.

PROJECT NO.

BRIDGE NO.

IF A SEAL IS PRESENT ON THIS SHEET IT HAS BEEN ELECTRONICALLY SEALED AND DATED.

DESCRIPTION	DATE

MISSOURI HIGHWAYS AND TRANSPORTATION COMMISSION

105 WEST CAPITOL
JEFFERSON CITY, MO 65102
1-888-ASK-MODOT (1-888-275-6636)

CMT
CRAWFORD, MURPHY & TILLY, INC.
ONE MEMORIAL DRIVE, SUITE 500
ST. LOUIS, MO 63102 (314) 436-5500
ENGINEERING CORPORATION - 000631

© Copyright CMT, Inc.

CROSS SECTIONS
RIFLE RANGE RD.

L:\MarshfieldMO\17322-03\Draw\Sheets\XS_183-192_J8I0445_I10_RifleRange.dgn 4:35:10 PM 3/9/2018

PRELIMINARY PLANS – SUBJECT TO CHANGE

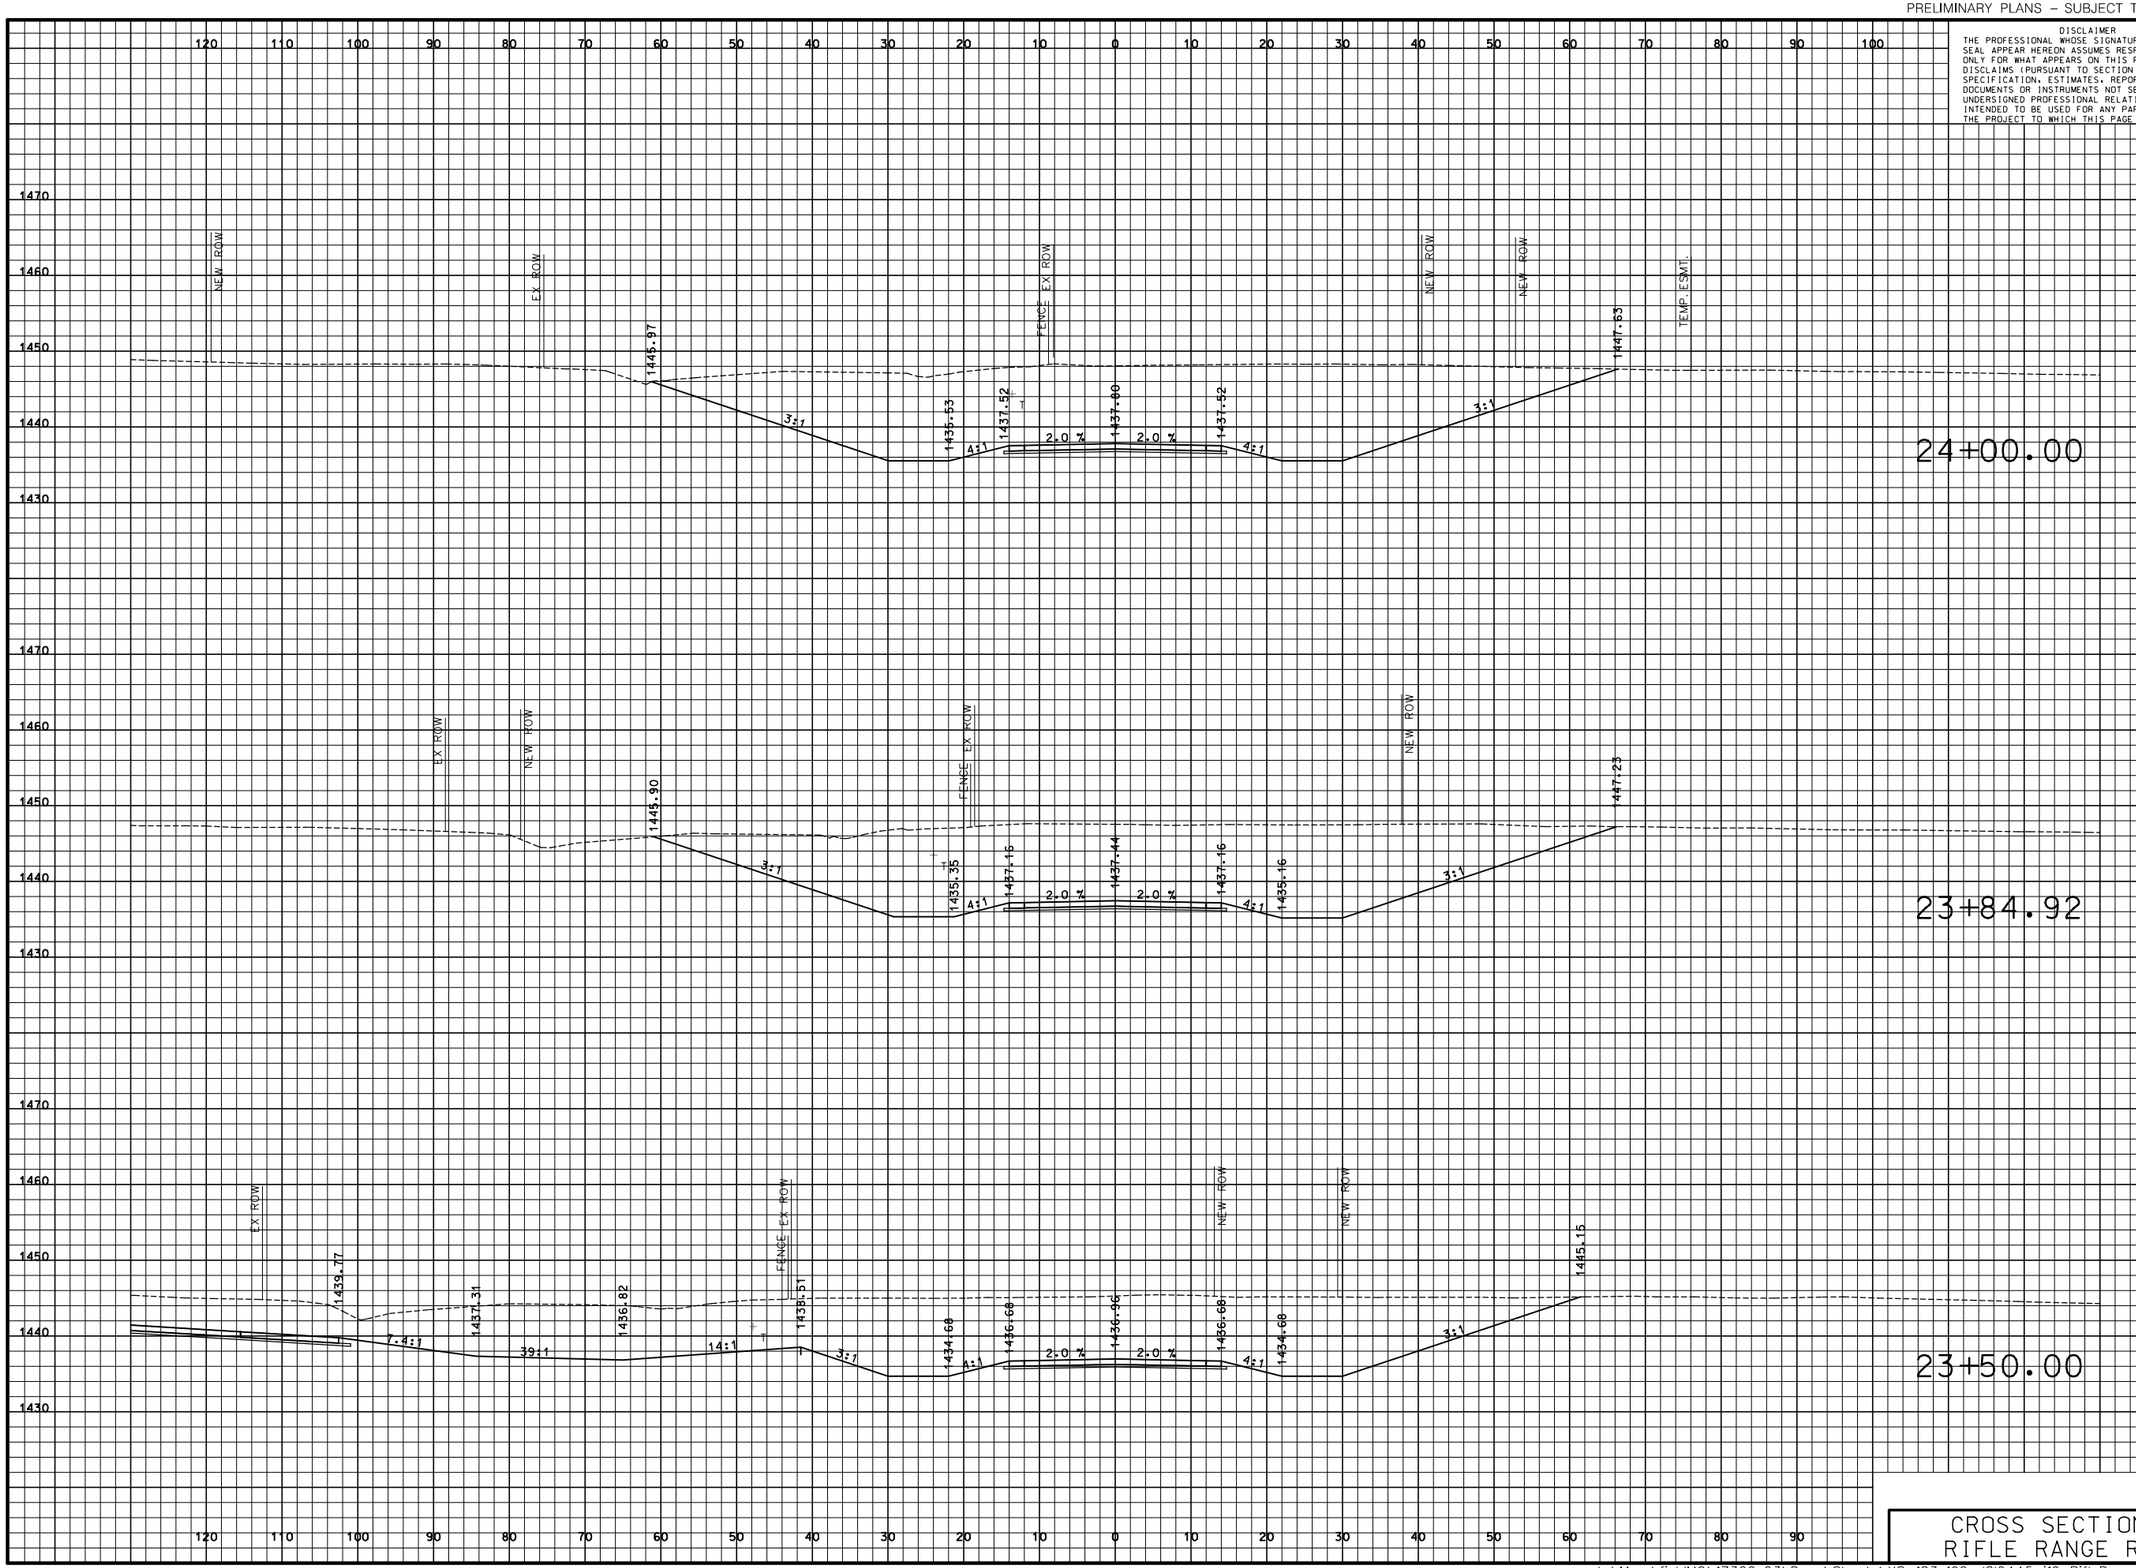

DISCLAIMER
THE PROFESSIONAL WHOSE SIGNATURE AND PERSONAL SEAL APPEAR HEREON ASSUMES RESPONSIBILITY ONLY FOR WHAT APPEARS ON THIS PAGE, AND DISCLAIMS (PURSUANT TO SECTION 327.411 RSMO) SPECIFICATION, ESTIMATES, REPORTS, OR OTHER DOCUMENTS OR INSTRUMENTS NOT SEALED BY THE UNDERSIGNED PROFESSIONAL RELATING TO OR INTENDED TO BE USED FOR ANY PART OR PARTS OF THE PROJECT TO WHICH THIS PAGE REFERS.

"THIS MEDIA SHOULD NOT BE CONSIDERED A CERTIFIED DOCUMENT."

DATE PREPARED: 3/9/2018
ROUTE: I-44 | STATE: MO
DISTRICT: SW | SHEET NO.: 189
COUNTY: WEBSTER
JOB NO.: J8I0445
CONTRACT ID.:
PROJECT NO.:
BRIDGE NO.:

DESCRIPTION | DATE

IF A SEAL IS PRESENT ON THIS SHEET IT HAS BEEN ELECTRONICALLY SEALED AND DATED.

MISSOURI HIGHWAYS AND TRANSPORTATION COMMISSION

MoDOT
105 WEST CAPITOL
JEFFERSON CITY, MO 65102
1-888-ASK-MODOT (1-888-275-6636)

CMT
©Copyright CMT, Inc.
CRAWFORD, MURPHY & TILLY, INC.
ONE MEMORIAL DRIVE, SUITE 500
ST. LOUIS, MO 63102 (314) 436-5500
ENGINEERING CORPORATION - 000631

CROSS SECTIONS RIFLE RANGE RD.

L:\MarshfieldMO\17322-03\Draw\Sheets\XS_183-192_J8I0445_i10_RifleRange.dgn 4:35:10 PM 3/9/2018

PRELIMINARY PLANS – SUBJECT TO CHANGE

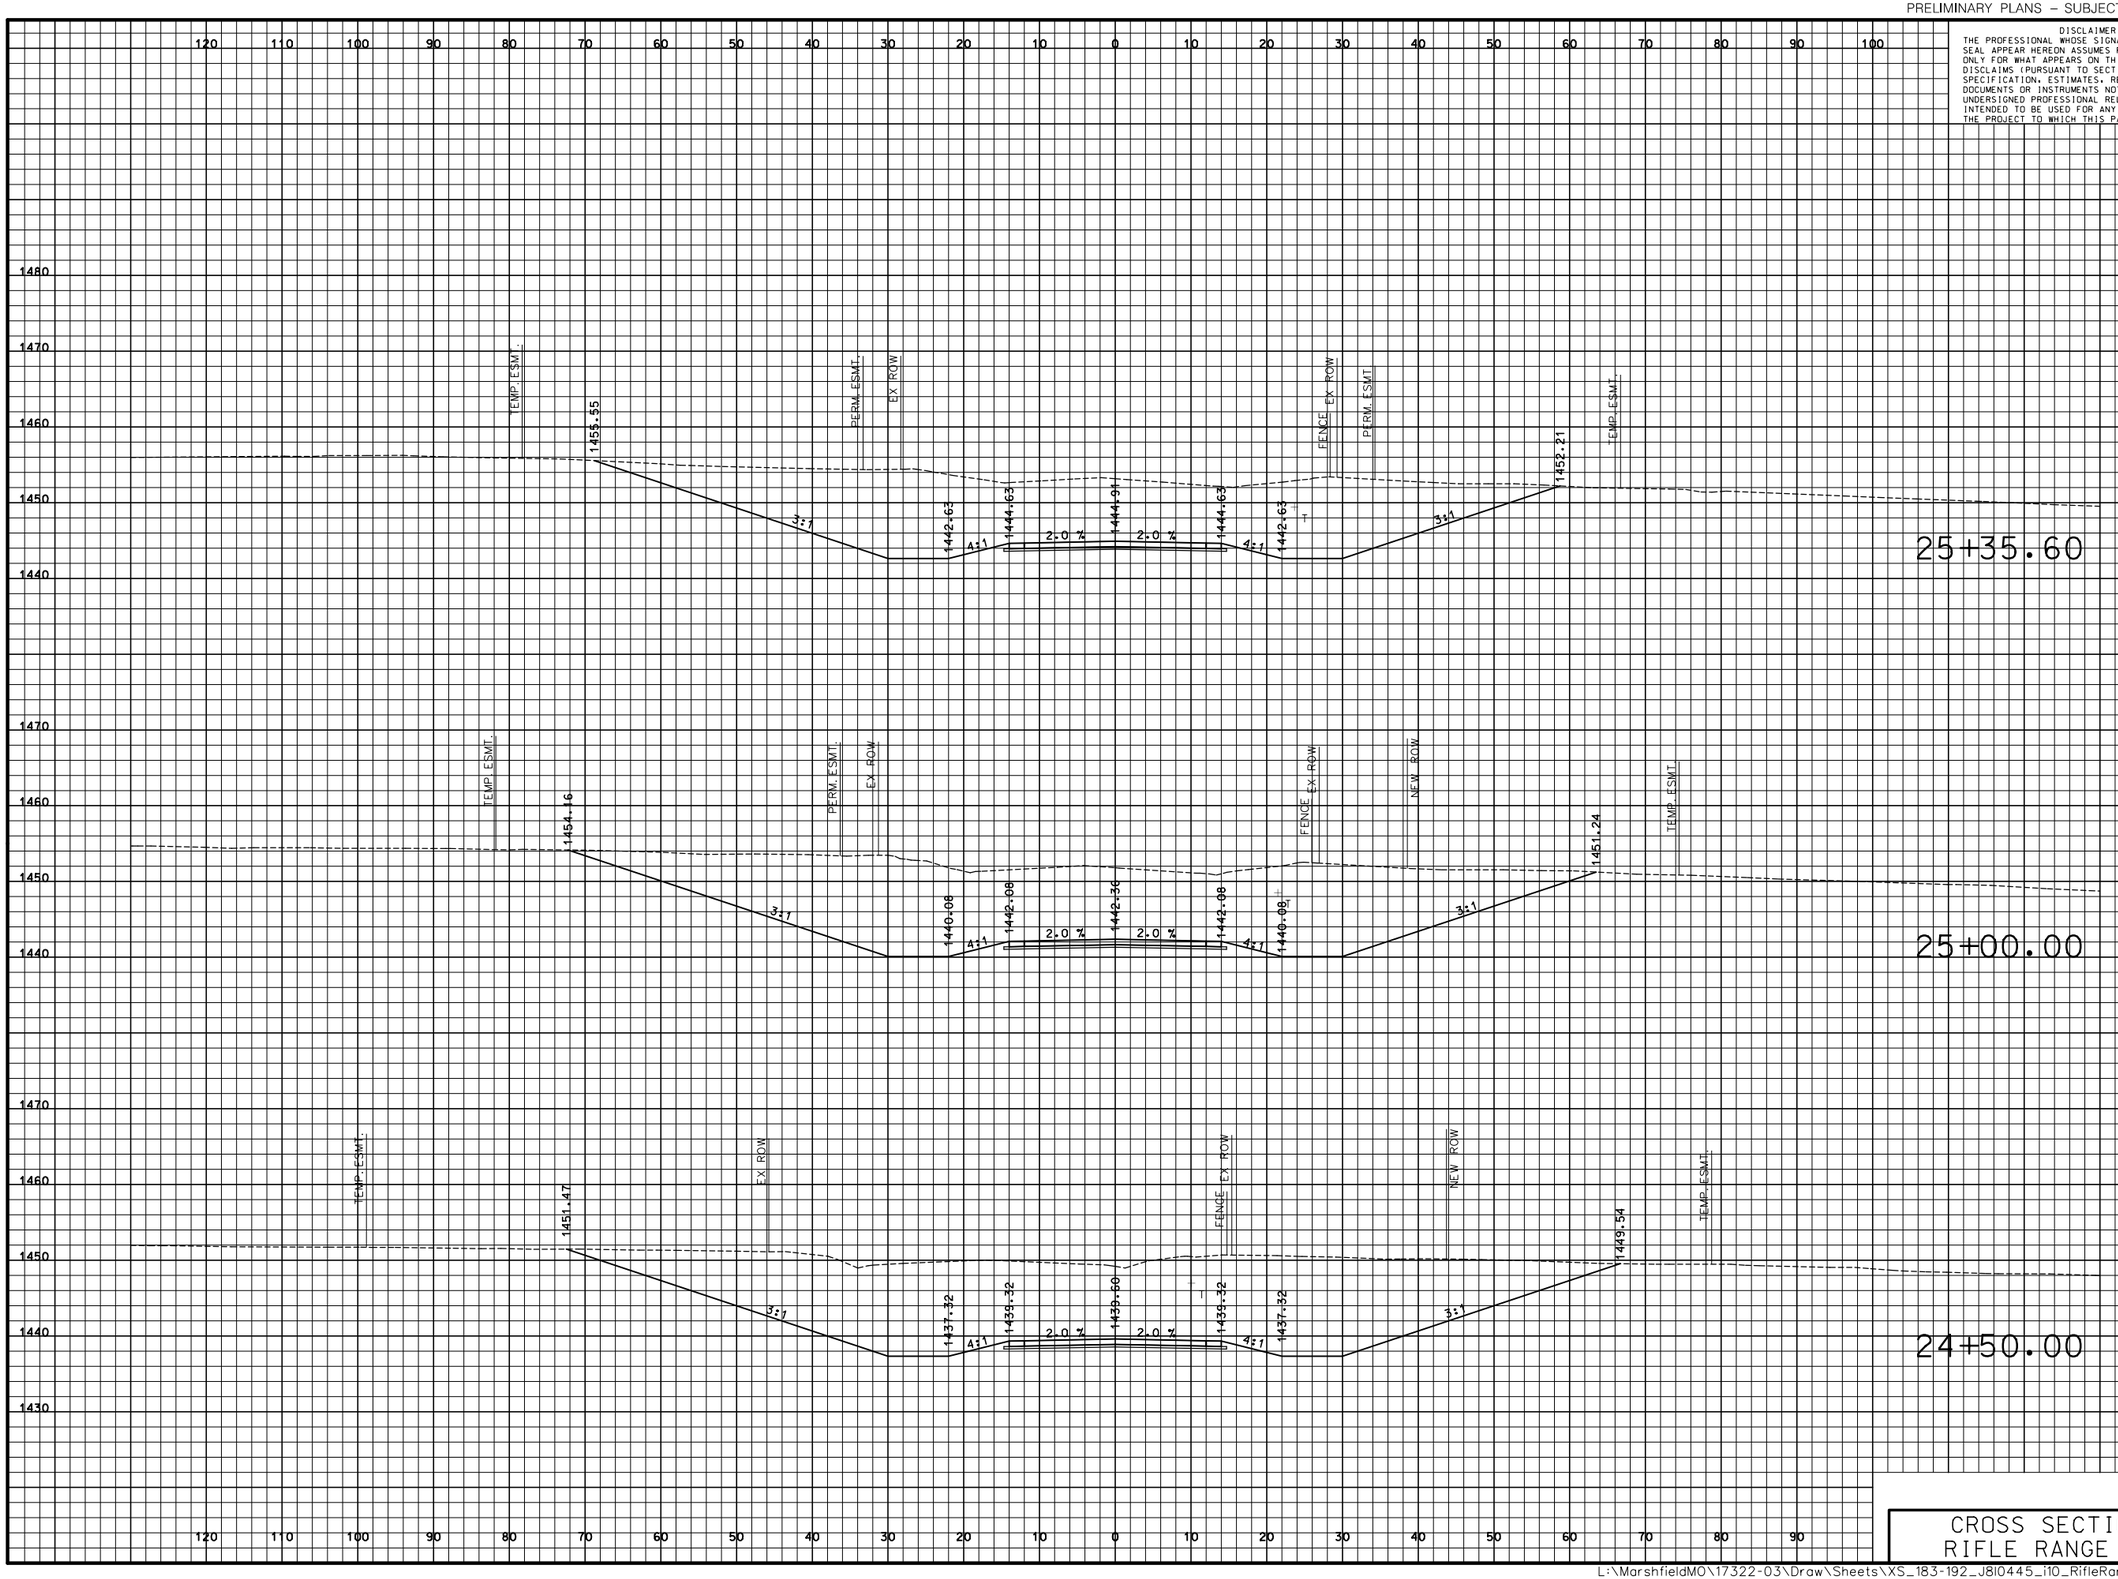

DISCLAIMER
THE PROFESSIONAL WHOSE SIGNATURE AND PERSONAL SEAL APPEAR HEREON ASSUMES RESPONSIBILITY ONLY FOR WHAT APPEARS ON THIS PAGE, AND DISCLAIMS (PURSUANT TO SECTION 327.411 RSMO) SPECIFICATION, ESTIMATES, REPORTS, OR OTHER DOCUMENTS OR INSTRUMENTS NOT SEALED BY THE UNDERSIGNED PROFESSIONAL RELATING TO OR INTENDED TO BE USED FOR ANY PART OR PARTS OF THE PROJECT TO WHICH THIS PAGE REFERS.

"THIS MEDIA SHOULD NOT BE CONSIDERED A CERTIFIED DOCUMENT."

DATE PREPARED
3/9/2018

ROUTE	STATE
I-44	MO
DISTRICT	SHEET NO.
SW	190

COUNTY
WEBSTER

JOB NO.
J8I0445

CONTRACT ID.

PROJECT NO.

BRIDGE NO.

IF A SEAL IS PRESENT ON THIS SHEET IT HAS BEEN ELECTRONICALLY SEALED AND DATED.

DESCRIPTION	DATE

MISSOURI HIGHWAYS AND TRANSPORTATION COMMISSION
105 WEST CAPITOL
JEFFERSON CITY, MO 65102
1-888-ASK-MODOT (1-888-275-6636)

CMT
©Copyright CMT, Inc.
CRAWFORD, MURPHY & TILLY, INC.
ONE MEMORIAL DRIVE, SUITE 500
ST. LOUIS, MO 63102 (314) 436-5500
ENGINEERING CORPORATION - 000631

CROSS SECTIONS RIFLE RANGE RD.

L:\MarshfieldMO\17322-03\Draw\Sheets\XS_183-192_J8I0445_I10_RifleRange.dgn 4:35:11 PM 3/9/2018

PRELIMINARY PLANS – SUBJECT TO CHANGE

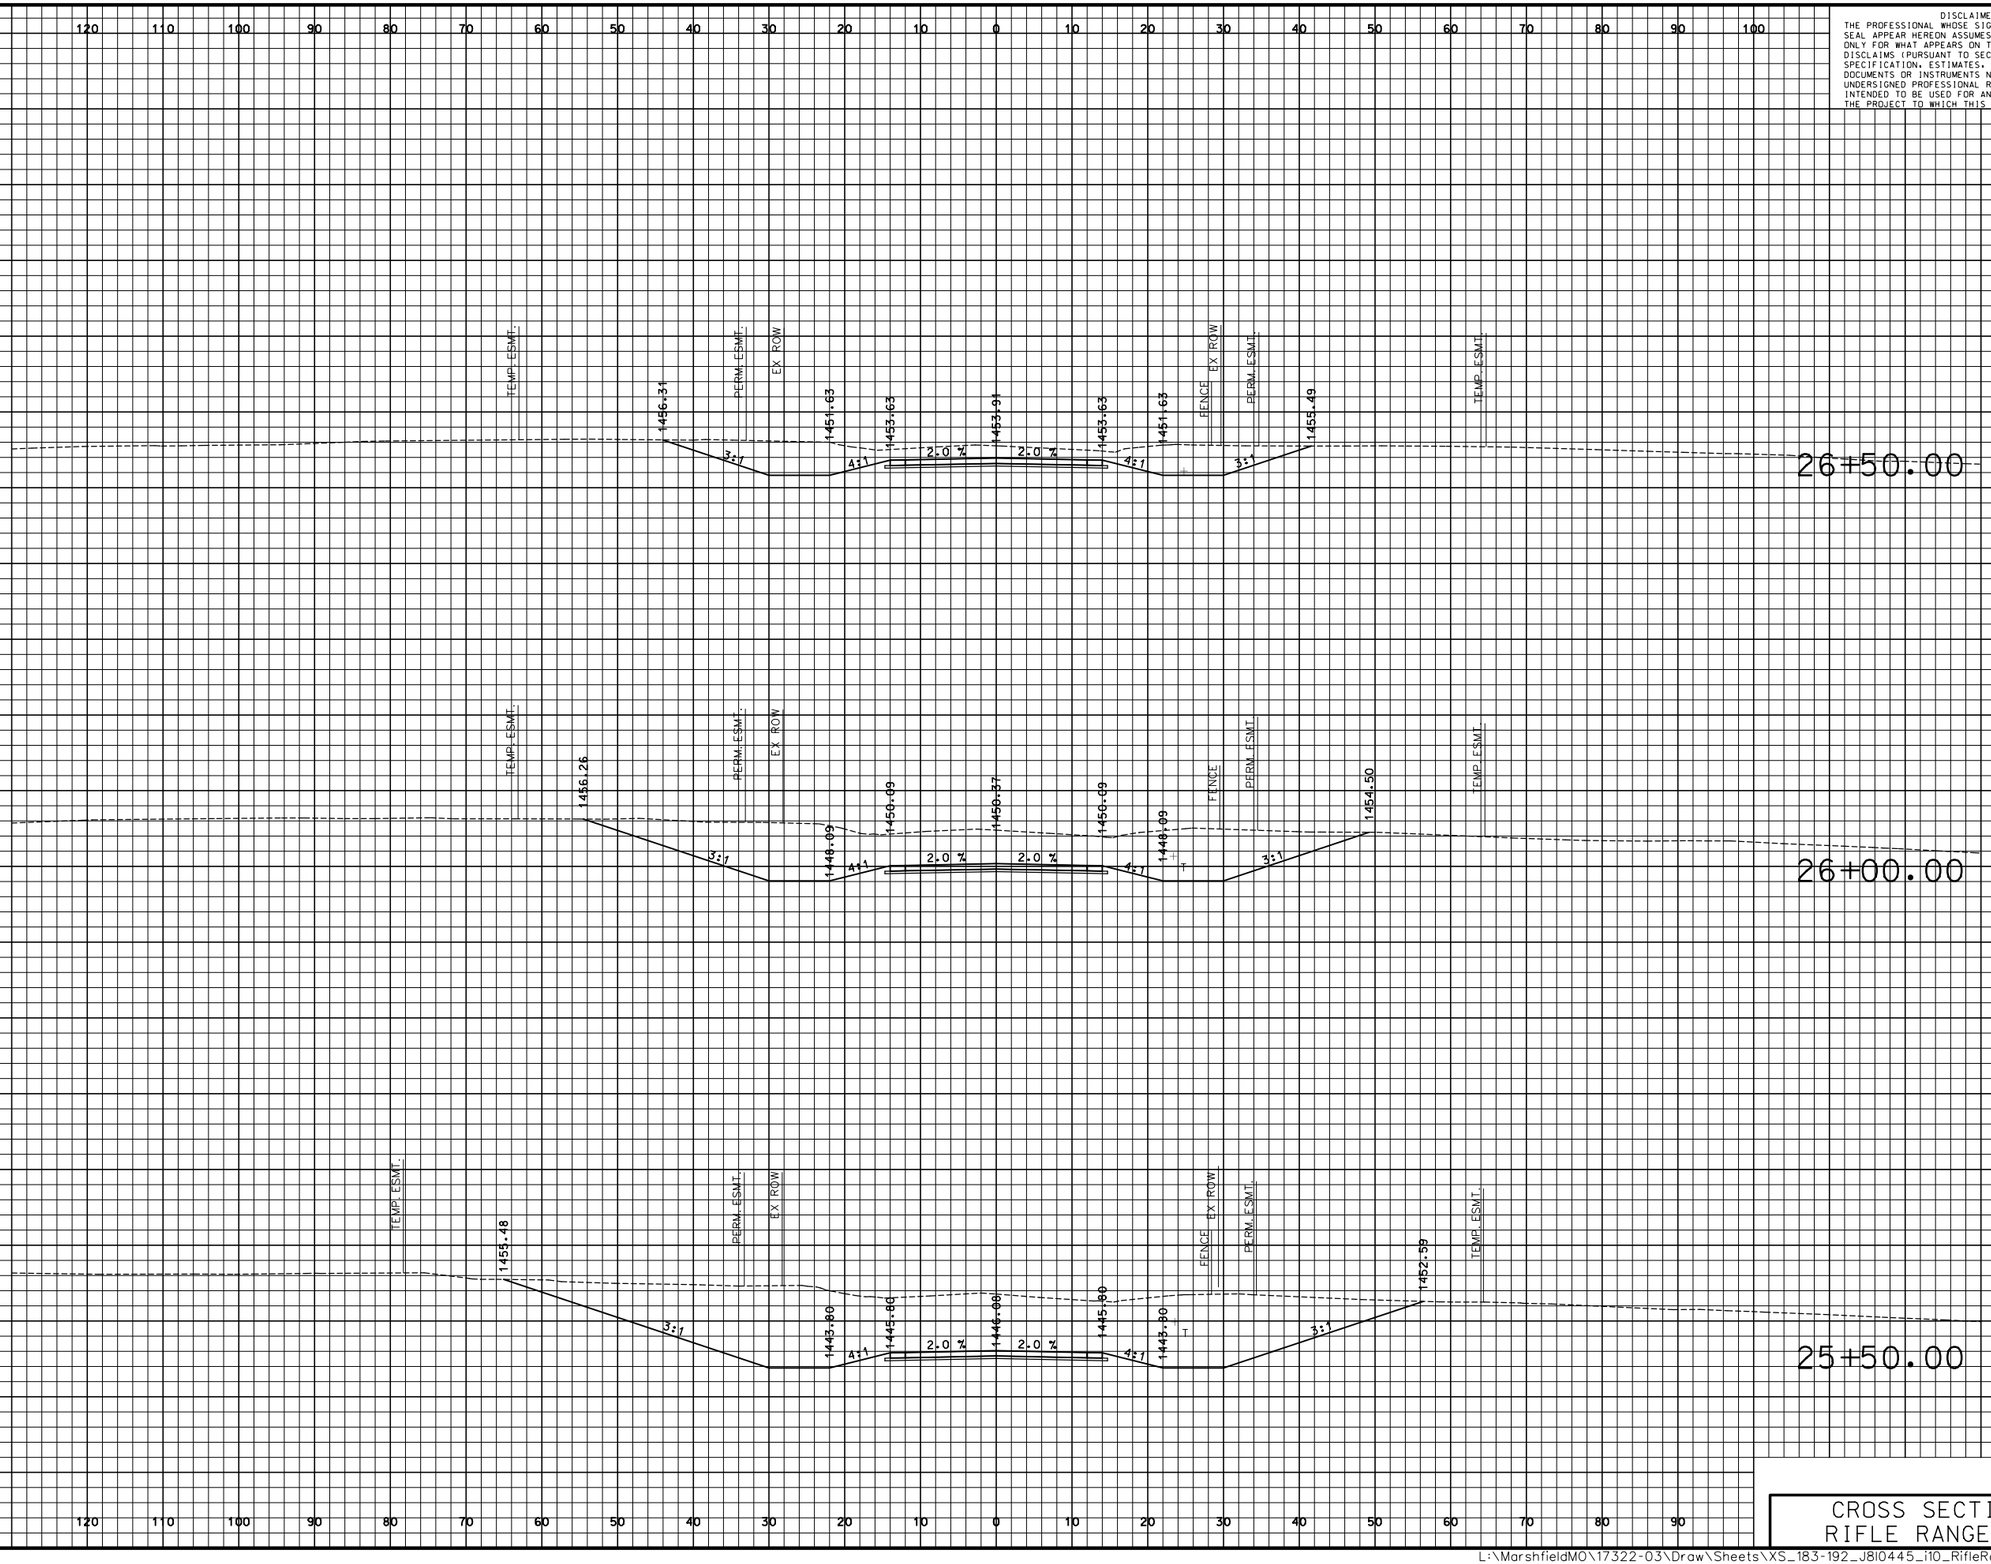

DISCLAIMER
THE PROFESSIONAL WHOSE SIGNATURE AND PERSONAL SEAL APPEAR HEREON ASSUMES RESPONSIBILITY ONLY FOR WHAT APPEARS ON THIS PAGE, AND DISCLAIMS (PURSUANT TO SECTION 327.411 RSMO) SPECIFICATION, ESTIMATES, REPORTS, OR OTHER DOCUMENTS OR INSTRUMENTS NOT SEALED BY THE UNDERSIGNED PROFESSIONAL RELATING TO OR INTENDED TO BE USED FOR ANY PART OR PARTS OF THE PROJECT TO WHICH THIS PAGE REFERS.

"THIS MEDIA SHOULD NOT BE CONSIDERED A CERTIFIED DOCUMENT."

DATE PREPARED: 3/9/2018
ROUTE: I-44 | STATE: MO
DISTRICT: SW | SHEET NO.: 191
COUNTY: WEBSTER
JOB NO.: J8I0445
CONTRACT ID.:
PROJECT NO.:
BRIDGE NO.:

IF A SEAL IS PRESENT ON THIS SHEET IT HAS BEEN ELECTRONICALLY SEALED AND DATED.

DESCRIPTION | DATE

MISSOURI HIGHWAYS AND TRANSPORTATION COMMISSION
105 WEST CAPITOL
JEFFERSON CITY, MO 65102
1-888-ASK-MODOT (1-888-275-6636)

CMT
©Copyright CMT, Inc.
CRAWFORD, MURPHY & TILLY, INC.
ONE MEMORIAL DRIVE, SUITE 500
ST. LOUIS, MO 63102 (314) 436-5500
ENGINEERING CORPORATION - 000631

CROSS SECTIONS RIFLE RANGE RD.

L:\MarshfieldMO\17322-03\Draw\Sheets\XS_183-192_J8I0445_I10_RifleRange.dgn 4:35:11 PM 3/9/2018

PRELIMINARY PLANS – SUBJECT TO CHANGE

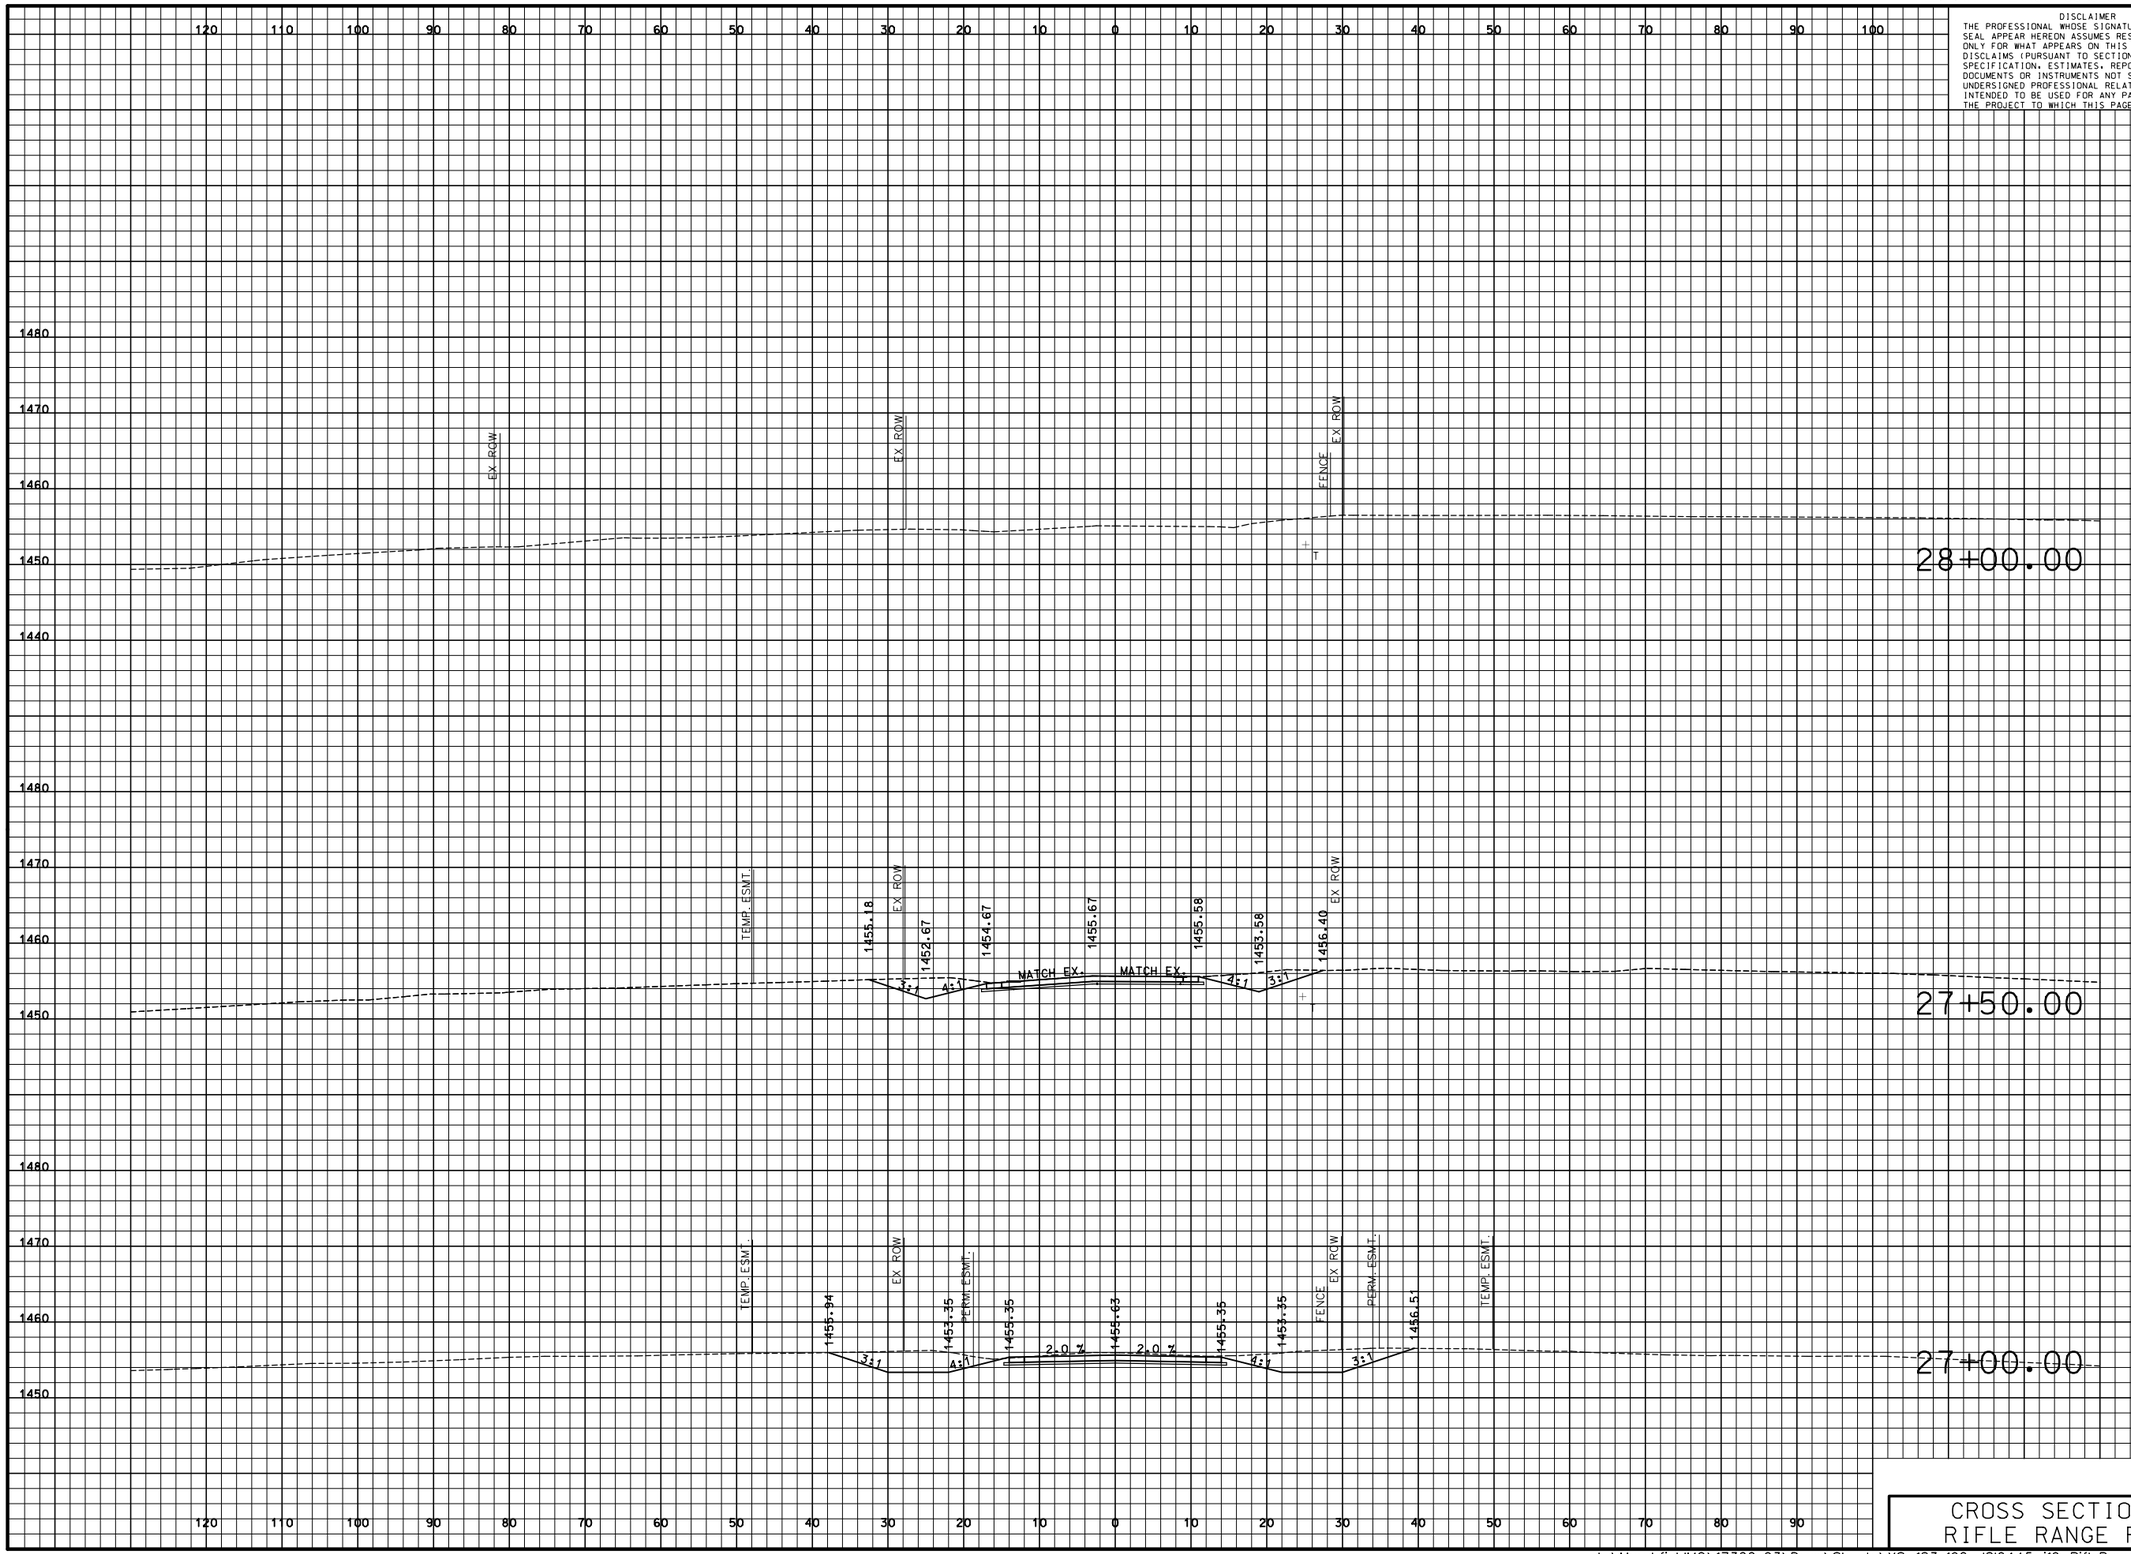

DISCLAIMER
THE PROFESSIONAL WHOSE SIGNATURE AND PERSONAL SEAL APPEAR HEREON ASSUMES RESPONSIBILITY ONLY FOR WHAT APPEARS ON THIS PAGE, AND DISCLAIMS (PURSUANT TO SECTION 327.411 RSMO) SPECIFICATION, ESTIMATES, REPORTS, OR OTHER DOCUMENTS OR INSTRUMENTS NOT SEALED BY THE UNDERSIGNED PROFESSIONAL RELATING TO OR INTENDED TO BE USED FOR ANY PART OR PARTS OF THE PROJECT TO WHICH THIS PAGE REFERS.

"THIS MEDIA SHOULD NOT BE CONSIDERED A CERTIFIED DOCUMENT."

DATE PREPARED
3/9/2018

ROUTE	STATE
I-44	MO
DISTRICT	SHEET NO.
SW	192

COUNTY
WEBSTER

JOB NO.
J8I0445

CONTRACT ID.

PROJECT NO.

BRIDGE NO.

DESCRIPTION	DATE

IF A SEAL IS PRESENT ON THIS SHEET IT HAS BEEN ELECTRONICALLY SEALED AND DATED.

MISSOURI HIGHWAYS AND TRANSPORTATION COMMISSION

MoDOT

105 WEST CAPITOL
JEFFERSON CITY, MO 65102
1-888-ASK-MODOT (1-888-275-6636)

CMT

©Copyright CMT, Inc.

CRAWFORD, MURPHY & TILLY, INC.
ONE MEMORIAL DRIVE, SUITE 500
ST. LOUIS, MO 63102 (314) 436-5500
ENGINEERING CORPORATION - 000631

CROSS SECTIONS RIFLE RANGE RD.