EXHIBIT II

NOTES:

1. 3/4" - 8' GROUND ROD AT EVERY BASE.
2. 2" CONDUIT WITH #6 BARE GROUND FROM GROUND ROD TO LUG IN EVERY BASE.
3. POST CAPS ON ALL 4 1/2" POSTS.
4. EXACT LOCATIONS TO BE DETERMINED IN THE FIELD.
5. WARNING SIGN - 48" X 48" BLACK ON YELLOW DIAMOND WITH TEXT "WATCH FOR APPROACHING TRAFFIC."

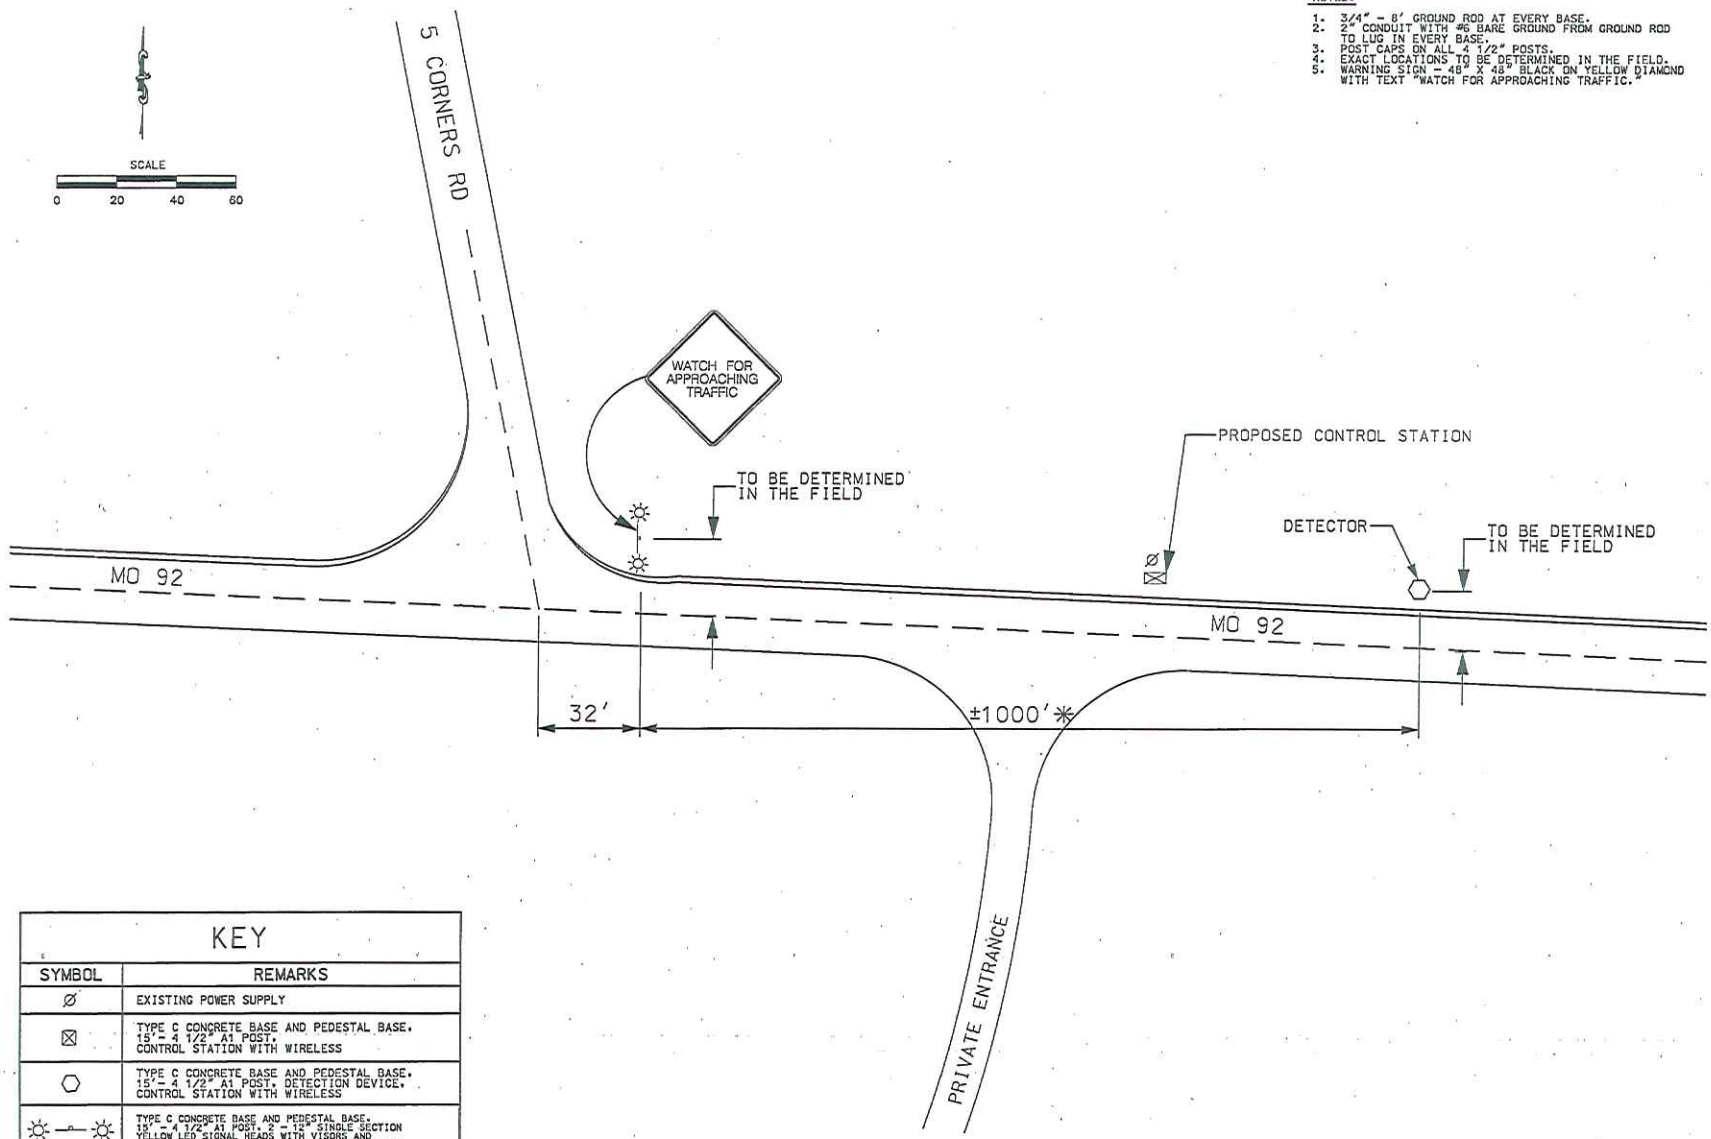

KEY	
SYMBOL	REMARKS
Ø	EXISTING POWER SUPPLY
⊠	TYPE C CONCRETE BASE AND PEDESTAL BASE. 15'- 4 1/2" A1 POST. CONTROL STATION WITH WIRELESS
⬡	TYPE C CONCRETE BASE AND PEDESTAL BASE. 15'- 4 1/2" A1 POST. DETECTION DEVICE. CONTROL STATION WITH WIRELESS
☼—▫—☼	TYPE C CONCRETE BASE AND PEDESTAL BASE. 15' - 4 1/2" A1 POST. 2 - 12" SINGLE SECTION YELLOW LED SIGNAL HEADS WITH VISORS AND BACKPLATES. WARNING SIGN. SOLAR AND WIRELESS.

* - FINAL DIMENSION TO BE DETERMINED IN THE FIELD

"THIS MEDIA SHOULD NOT BE CONSIDERED A CERTIFIED DOCUMENT."

DATE PREPARED	5/2/2013
ROUTE	92
STATE	MO
DISTRICT	KC
SHEET NO.	2
COUNTY	CLAY
JOB NO.	
CONTRACT ID.	
PROJECT NO.	
BRIDGE NO.	

DATE	DESCRIPTION

IF A SEAL IS PRESENT ON THIS SHEET IT HAS BEEN ELECTRONICALLY SEALED AND DATED.

MISSOURI HIGHWAYS AND TRANSPORTATION COMMISSION

MoDOT

105 WEST CAPITOL
JEFFERSON CITY, MO 65102
1-888-ASK-MODOT (1-888-215-6368)

EXHIBIT II