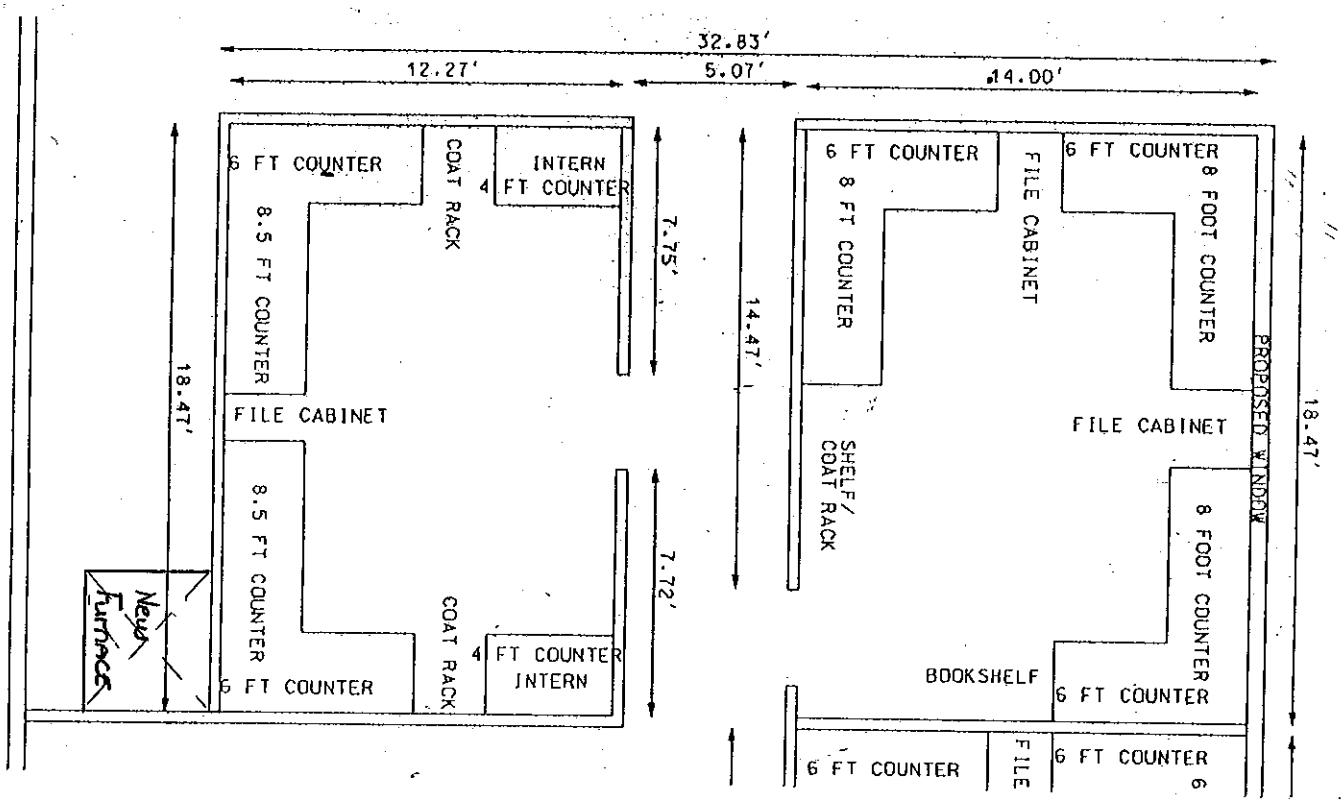

Area Needing New Heat and A/C
is 33' x 18'-6" 8' Ceiling

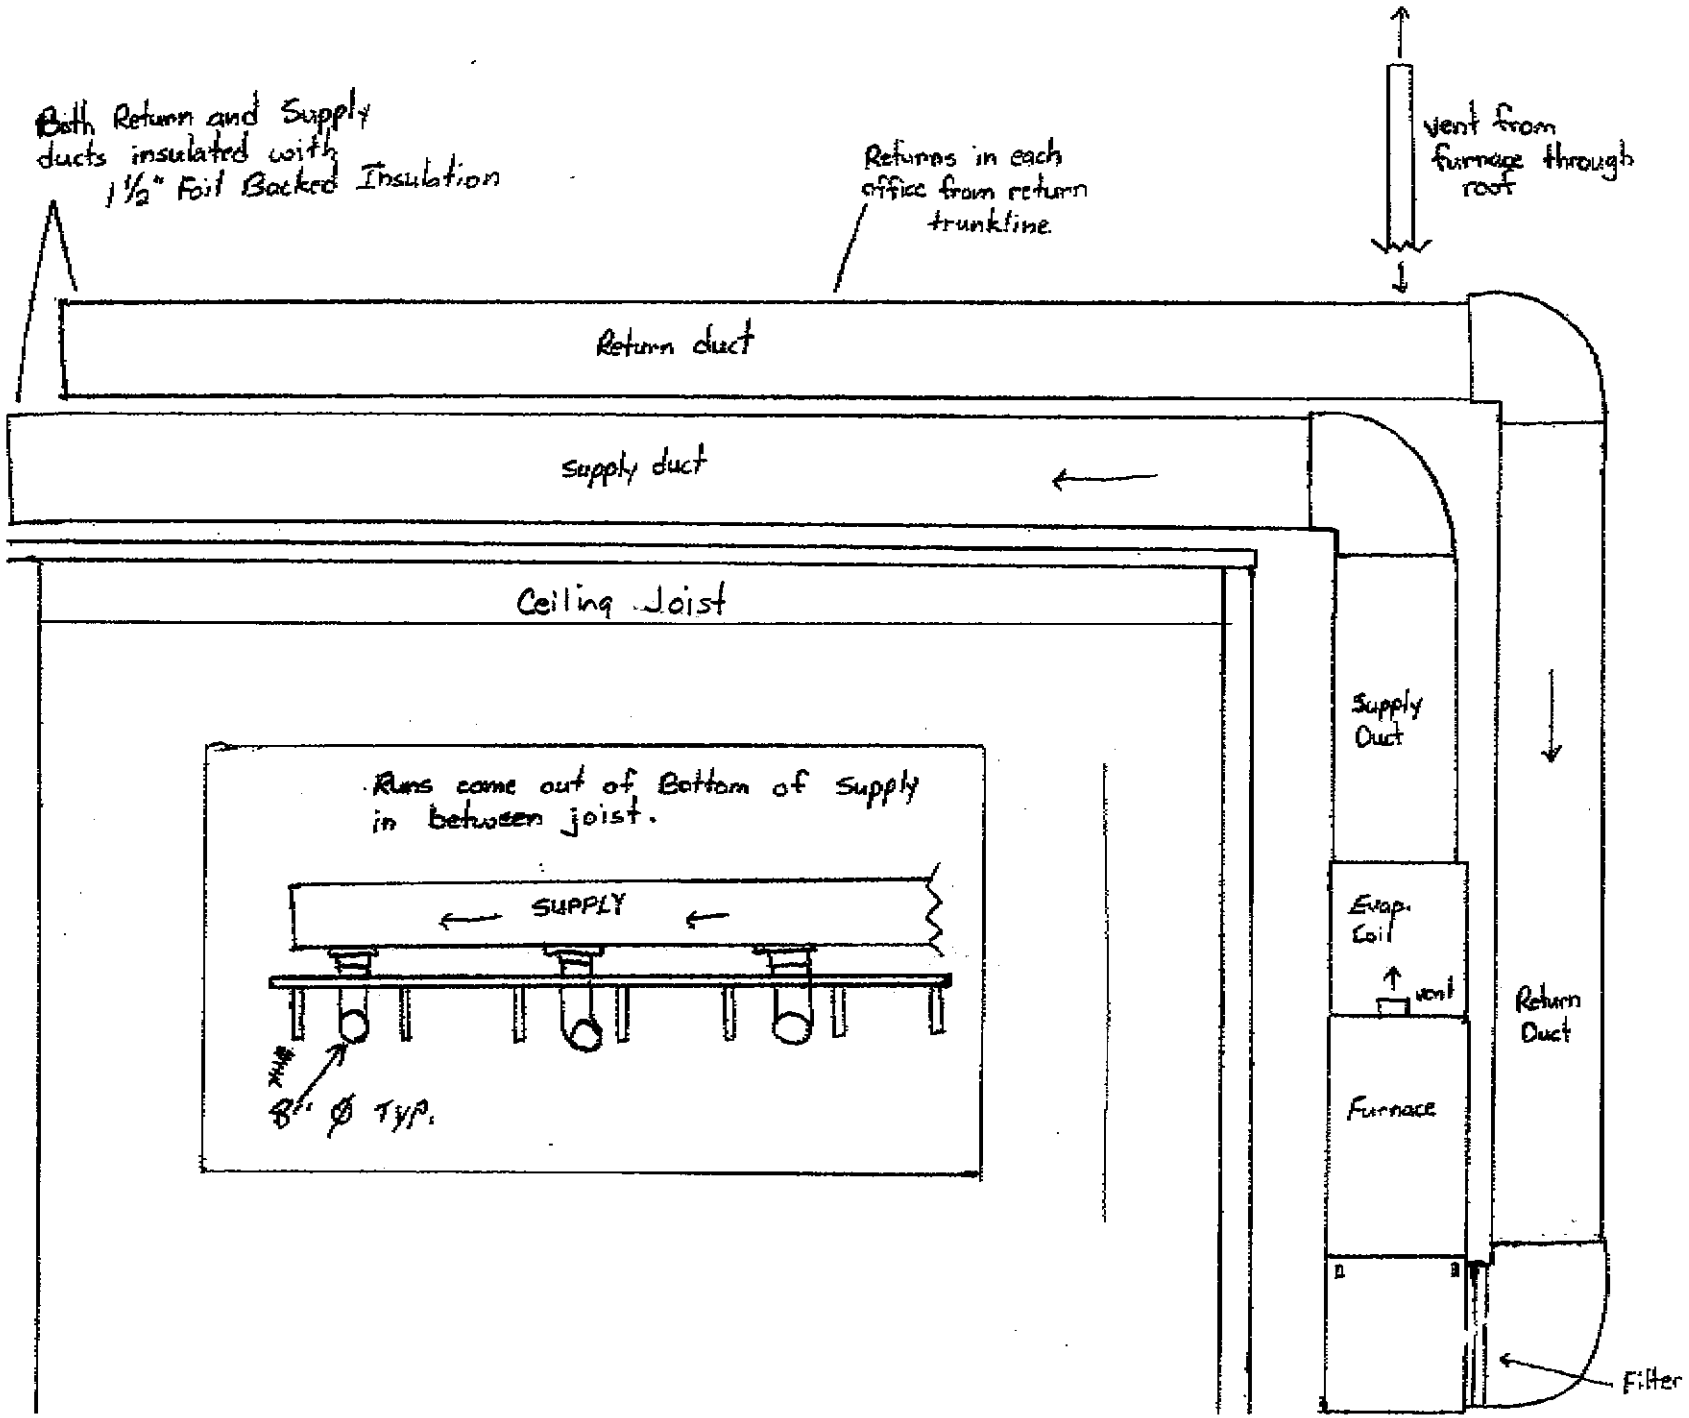
Both Return and Supply ducts insulated with 1½" Foil Backed Insulation
Returns in each office from return trunkline
vent from furnace through roof
Return duct
supply duct
Ceiling Joist
Supply Duct
Runs come out of Bottom of supply in between joist.
SUPPLY
8" Ø Typ.
Evap. Coil
vent
Furnace
Return Duct
Filter