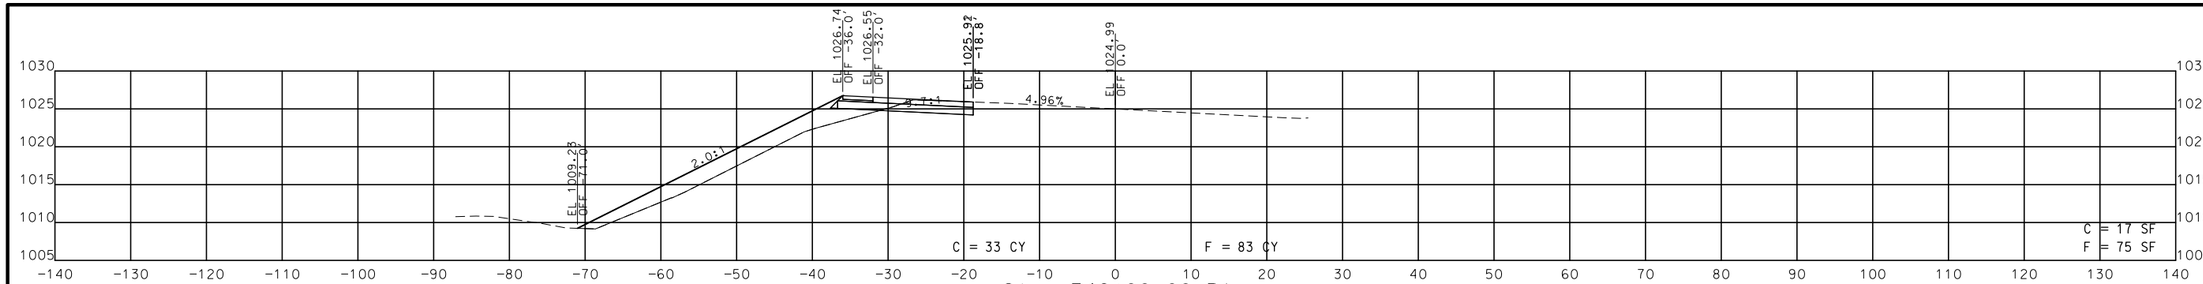

Sta. 746+00.00 R1

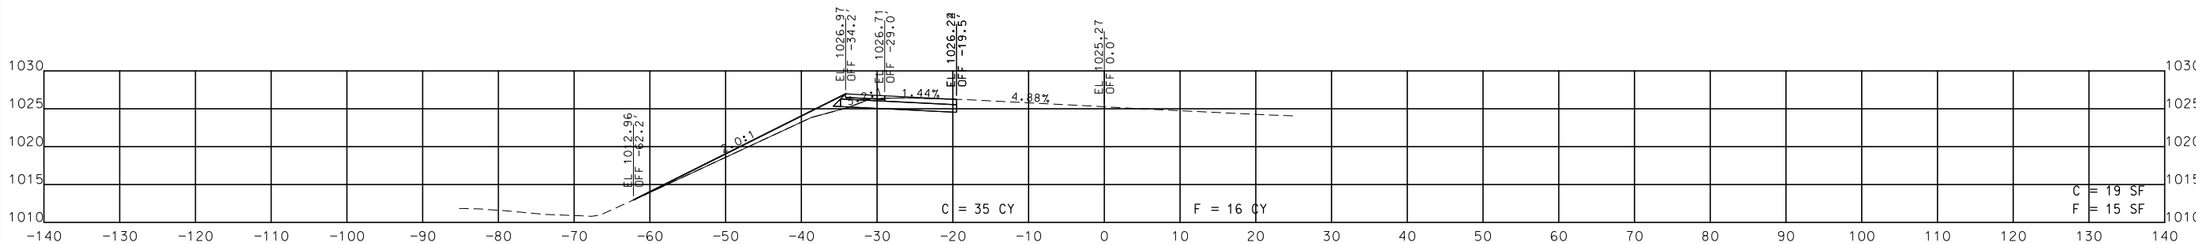

Sta. 745+50.00 R1

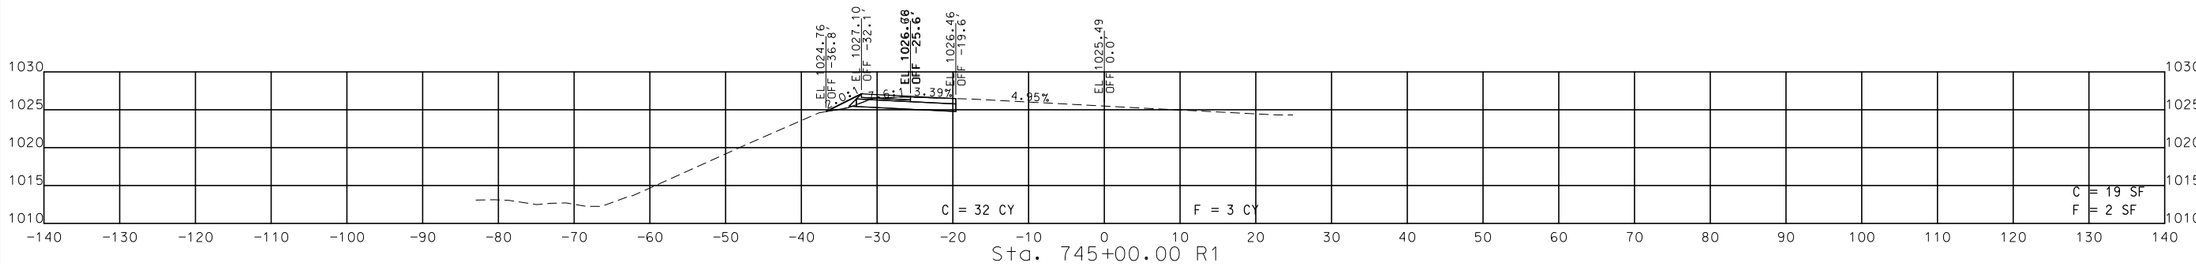

Sta. 745+00.00 R1

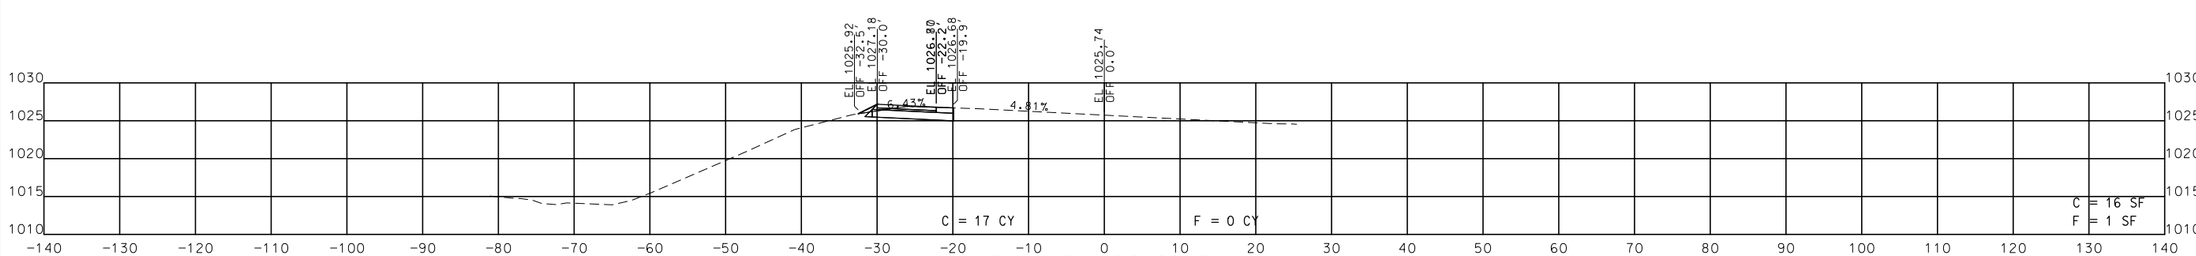

Sta. 744+50.00 R1

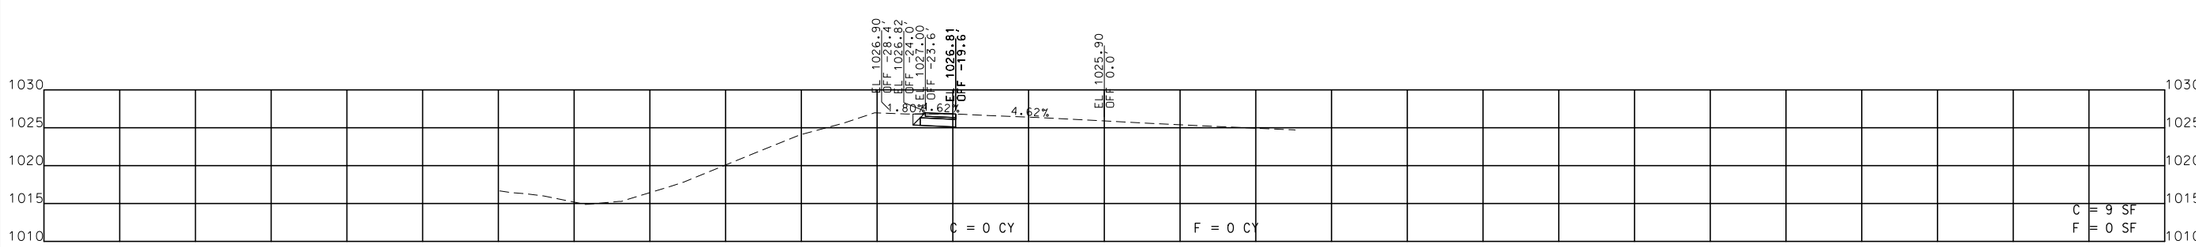

Sta. 744+12.44 R1

NB I-29 AT 72ND ST STA. 744+12.44 R1 TO STA. 746+00.00 R1

STATE OF MISSOURI
MARK C. FISHER
NUMBER PE-27971
PROFESSIONAL ENGINEER

THIS SHEET HAS BEEN SIGNED, SEALED AND DATED ELECTRONICALLY.

DATE PREPARED	10/31/2016
ROUTE	I-29
STATE	MO
DISTRICT	KC
SHEET NO.	65
COUNTY	PLATTE
JOB NO.	J4I3105
CONTRACT ID.	
PROJECT NO.	
BRIDGE NO.	

DESCRIPTION	DATE

MISSOURI HIGHWAYS AND TRANSPORTATION COMMISSION

105 WEST CAPITOL
JEFFERSON CITY, MO 65102
1-888-ASK-MODOT (1-888-275-6636)

SHEET 1 OF 3

IF A SEAL IS PRESENT ON THIS SHEET IT HAS BEEN ELECTRONICALLY SEALED AND DATED.

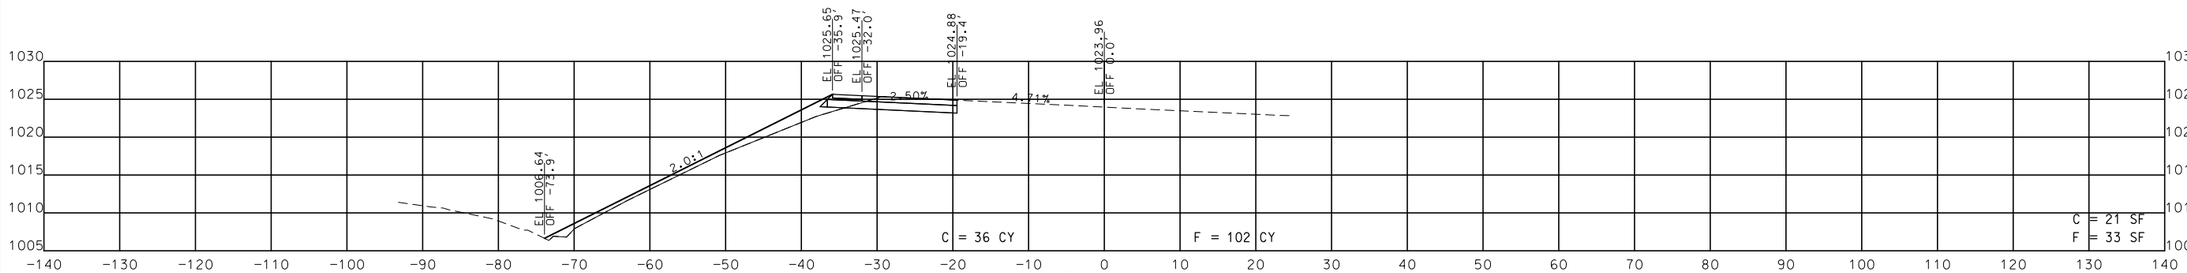

Sta. 748+00.00 R1

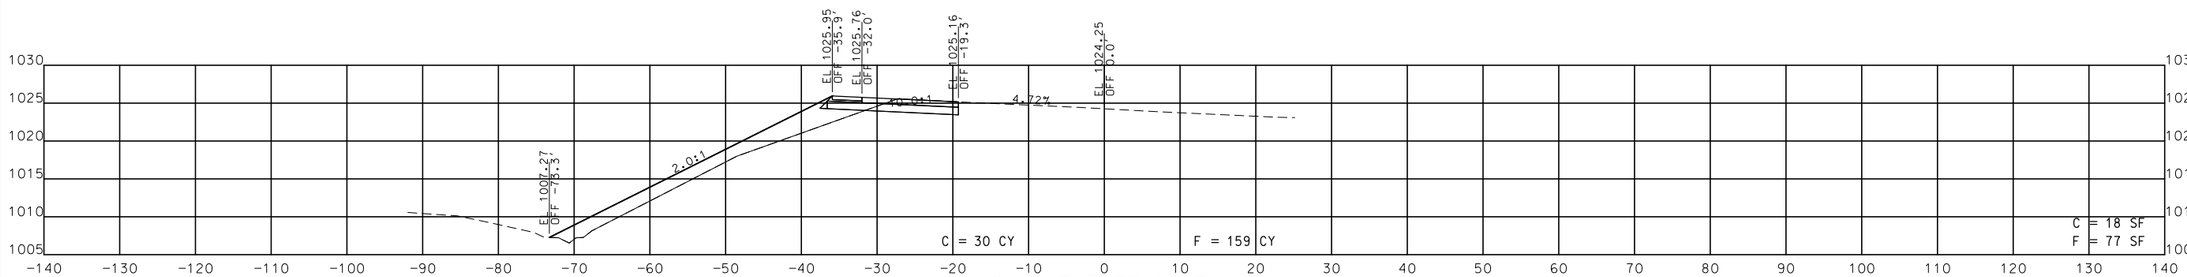

Sta. 747+50.00 R1

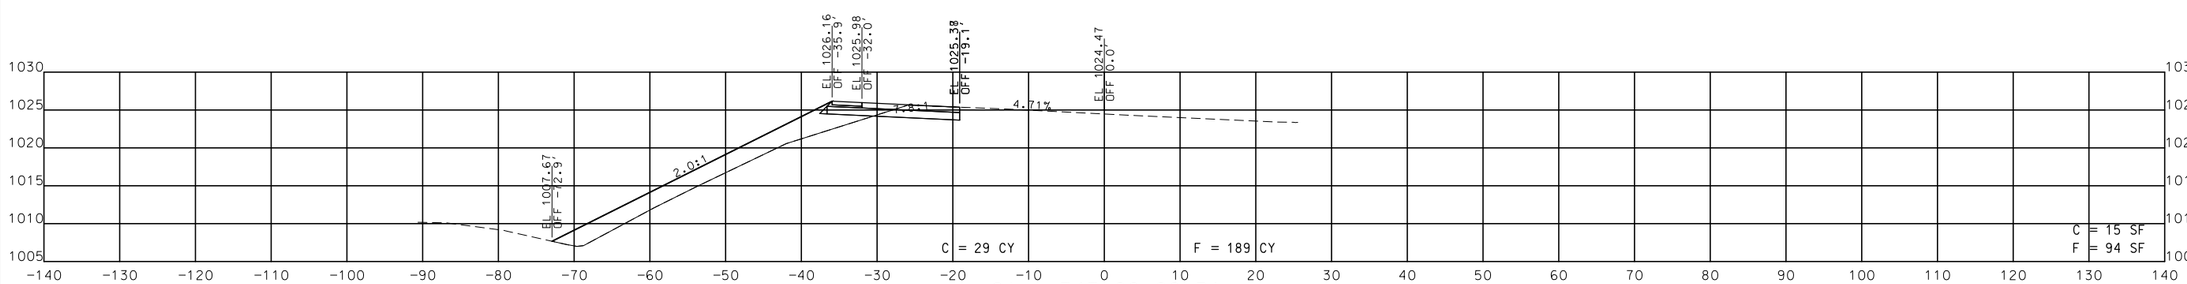

Sta. 747+00.00 R1

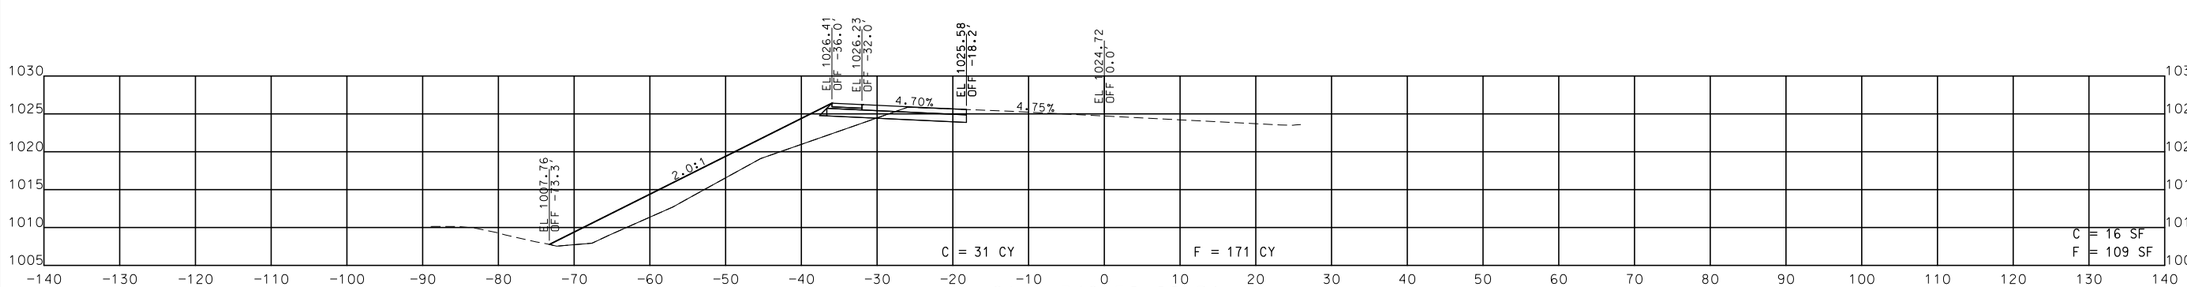

Sta. 746+50.00 R1

NB I-29 AT 72ND ST STA. 746+50.00 R1 TO STA. 748+00.00 R1

STATE OF MISSOURI
MARK C. FISHER
NUMBER PE-27971
PROFESSIONAL ENGINEER

THIS SHEET HAS BEEN SIGNED, SEALED AND DATED ELECTRONICALLY.

DATE PREPARED	10/31/2016
ROUTE	I-29
STATE	MO
DISTRICT	KC
SHEET NO.	66
COUNTY	PLATTE
JOB NO.	J4I3105
CONTRACT ID.	
PROJECT NO.	
BRIDGE NO.	

DATE	DESCRIPTION

IF A SEAL IS PRESENT ON THIS SHEET IT HAS BEEN ELECTRONICALLY SEALED AND DATED.

MISSOURI HIGHWAYS AND TRANSPORTATION COMMISSION

105 WEST CAPITOL
JEFFERSON CITY, MO 65102
1-888-ASK-MODOT (1-888-275-6636)

SHEET 2 OF 3

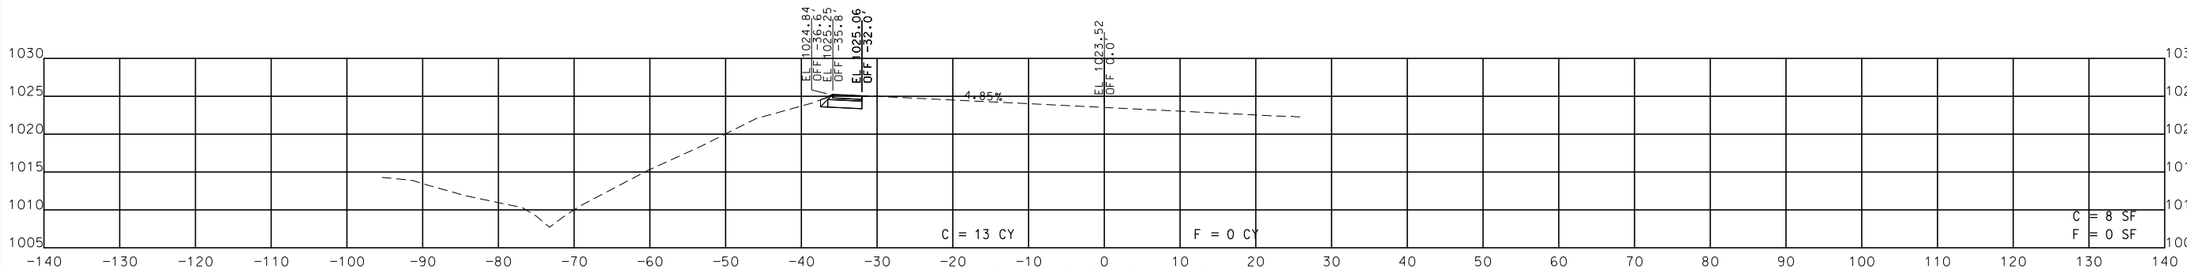

Sta. 748+93.44 R1

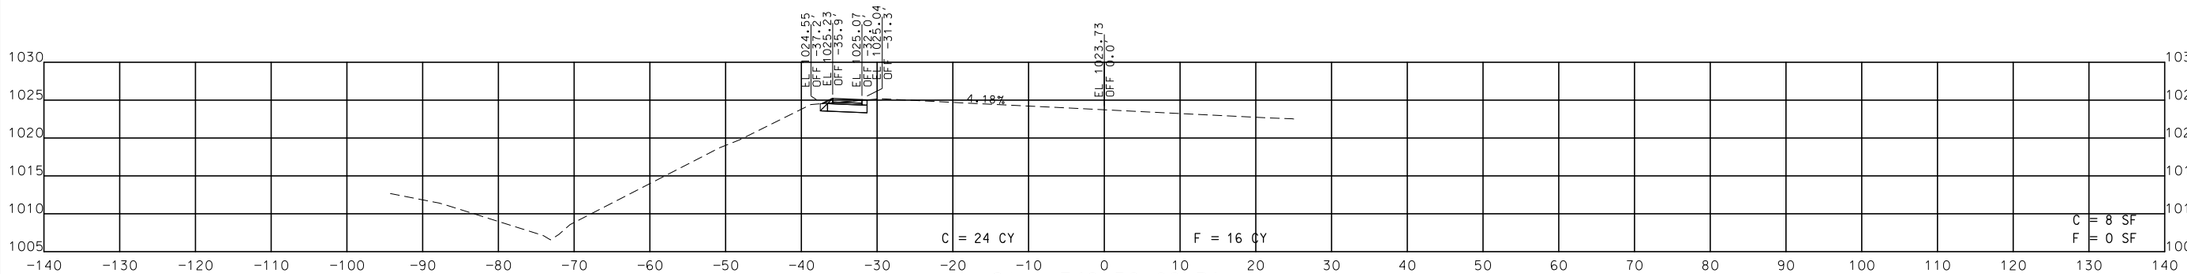

Sta. 748+50.00 R1

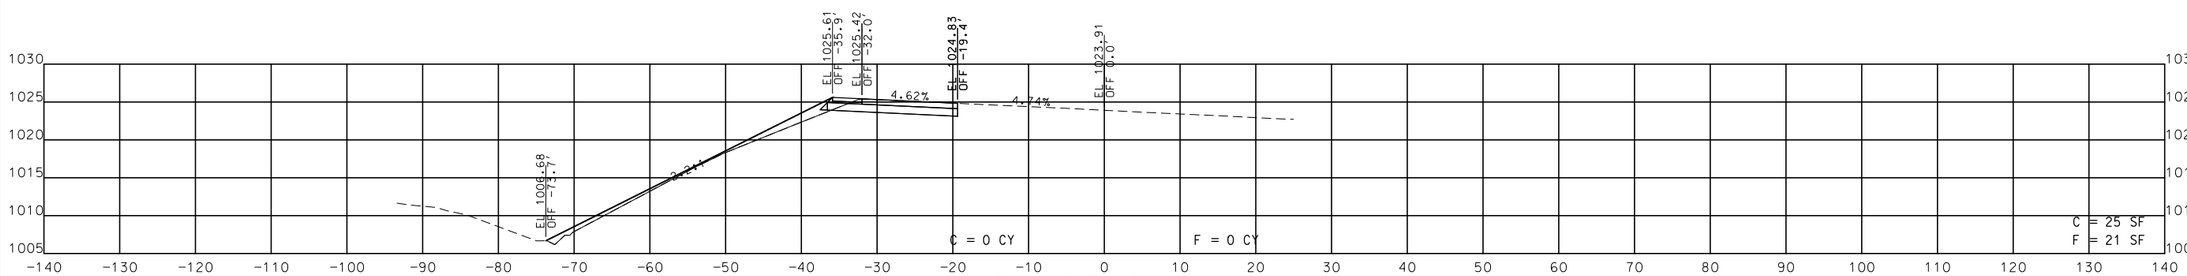

Sta. 748+10.32 R1

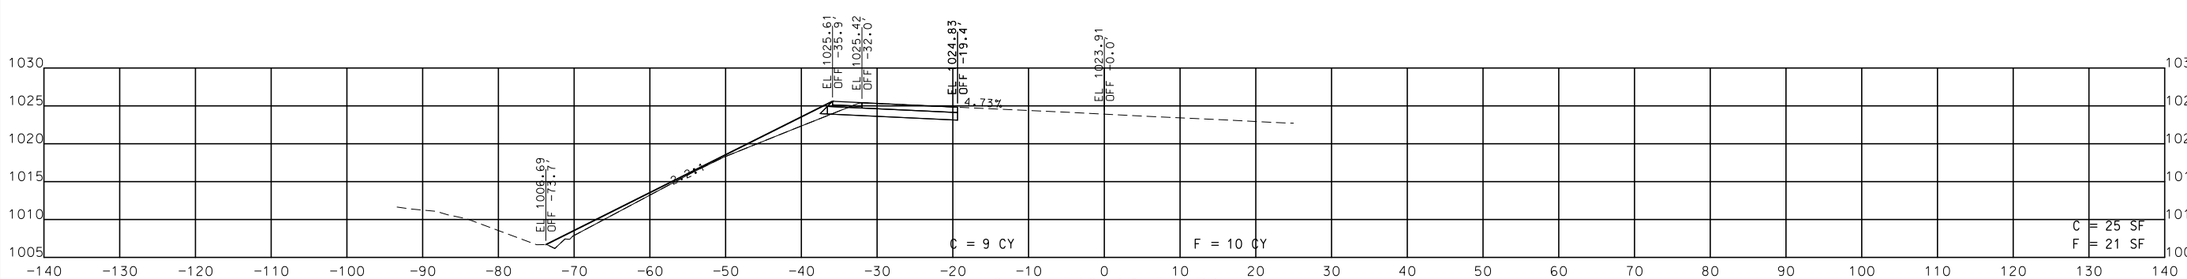

Sta. 748+10.30 R1

NB I-29 AT 72ND ST STA. 748+10.30 R1 TO STA. 748+93.44 R1

STATE OF MISSOURI
MARK C. FISHER
NUMBER PE-27971
PROFESSIONAL ENGINEER

THIS SHEET HAS BEEN SIGNED, SEALED AND DATED ELECTRONICALLY.

DATE PREPARED	10/31/2016
ROUTE	I-29
STATE	MO
DISTRICT	KC
SHEET NO.	67
COUNTY	PLATTE
JOB NO.	J4I3105
CONTRACT ID.	
PROJECT NO.	
BRIDGE NO.	

DATE	DESCRIPTION

IF A SEAL IS PRESENT ON THIS SHEET IT HAS BEEN ELECTRONICALLY SEALED AND DATED.

MISSOURI HIGHWAYS AND TRANSPORTATION COMMISSION

105 WEST CAPITOL
JEFFERSON CITY, MO 65102
1-888-ASK-MODOT (1-888-275-6636)

SHEET 3 OF 3

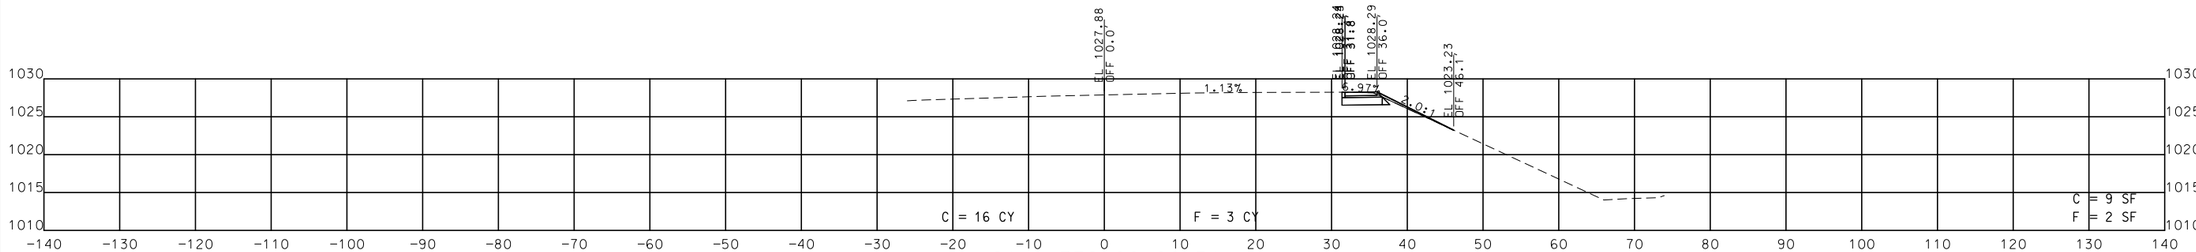

Sta. 778+00.00 R1

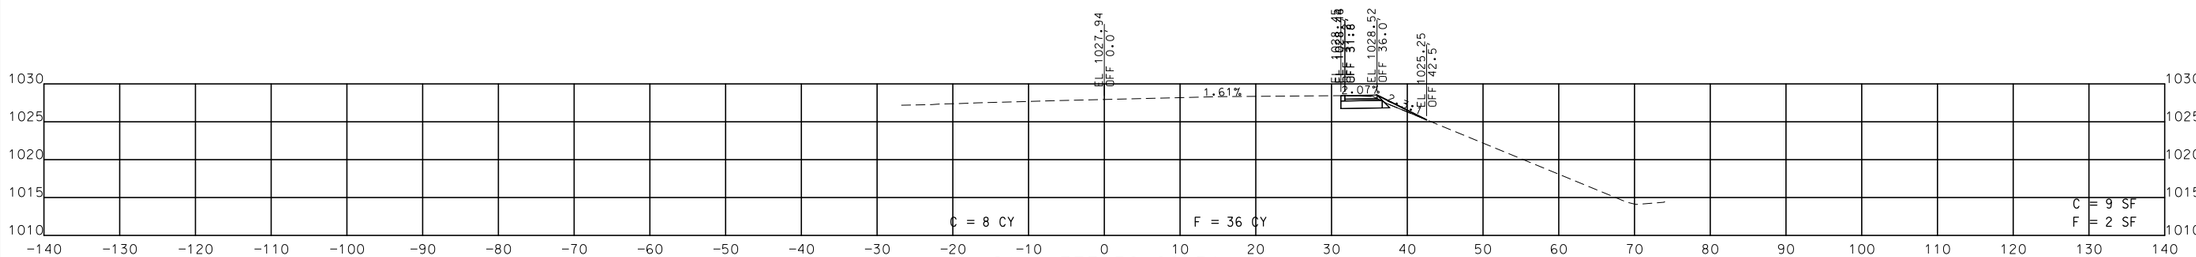

Sta. 777+50.00 R1

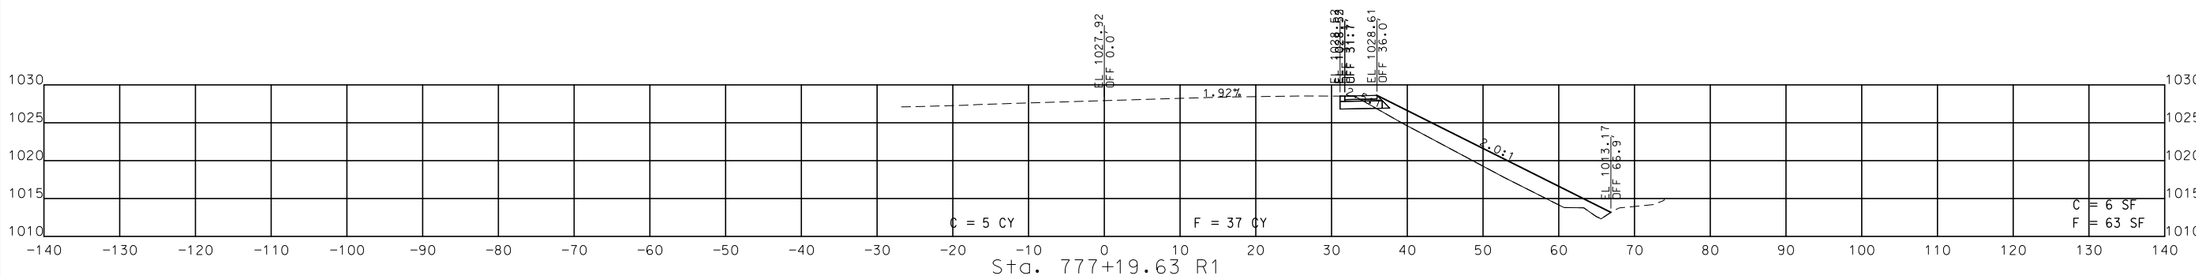

Sta. 777+19.63 R1

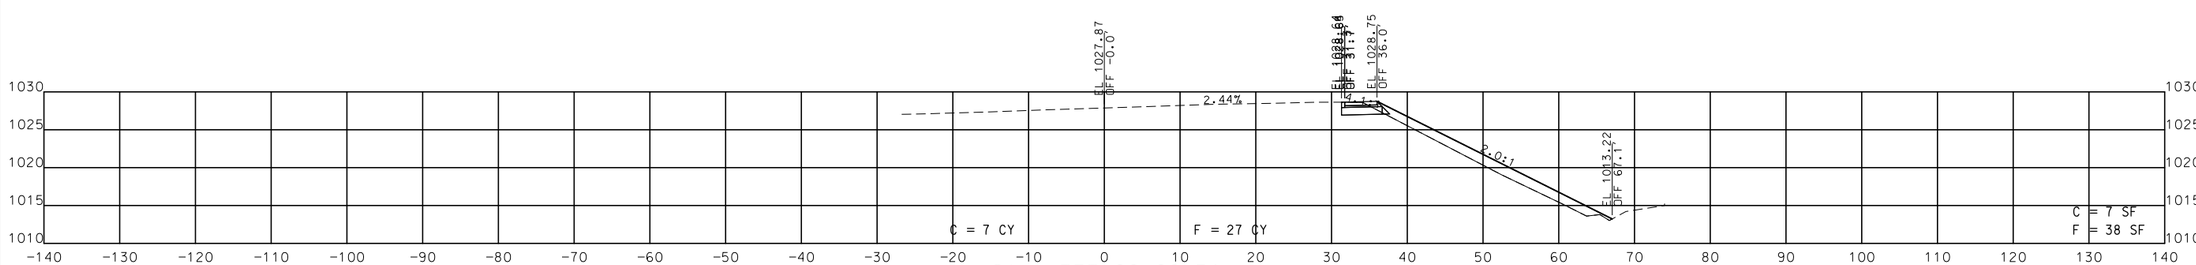

Sta. 777+00.00 R1

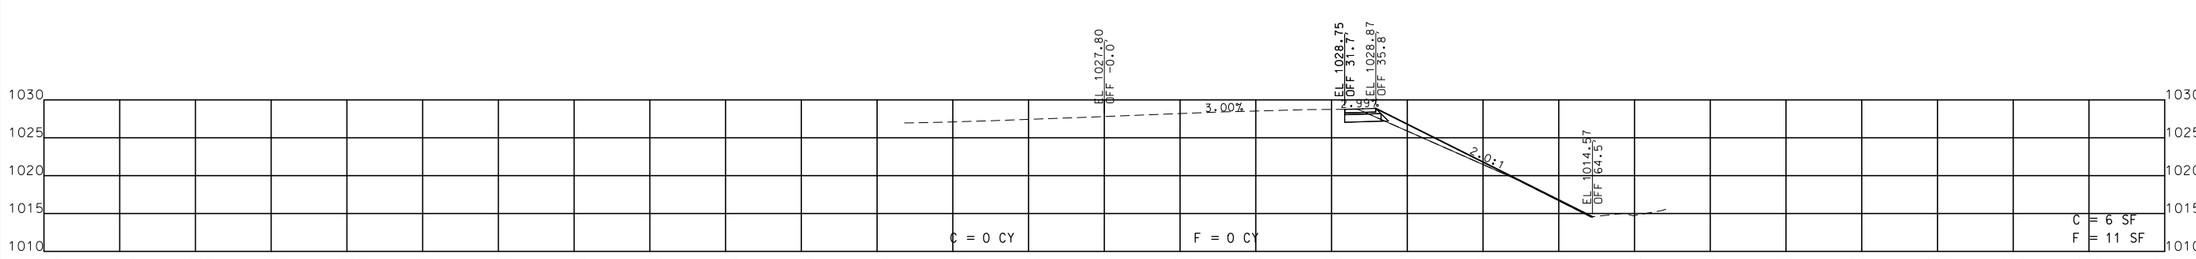

Sta. 776+70.27 R1

SB I-29 AT 72ND ST STA. 776+70.27 R1 TO STA. 778+00.00 R1

STATE OF MISSOURI
MARK C. FISHER
NUMBER PE-27971
PROFESSIONAL ENGINEER

THIS SHEET HAS BEEN SIGNED, SEALED AND DATED ELECTRONICALLY.

DATE PREPARED	10/31/2016
ROUTE	I-29
STATE	MO
DISTRICT	KC
SHEET NO.	68
COUNTY	PLATTE
JOB NO.	J4I3105
CONTRACT ID.	
PROJECT NO.	
BRIDGE NO.	

DESCRIPTION	DATE

MISSOURI HIGHWAYS AND TRANSPORTATION COMMISSION

105 WEST CAPITOL
JEFFERSON CITY, MO 65102
1-888-ASK-MODOT (1-888-275-6636)

SHEET 1 OF 4

IF A SEAL IS PRESENT ON THIS SHEET IT HAS BEEN ELECTRONICALLY SEALED AND DATED.

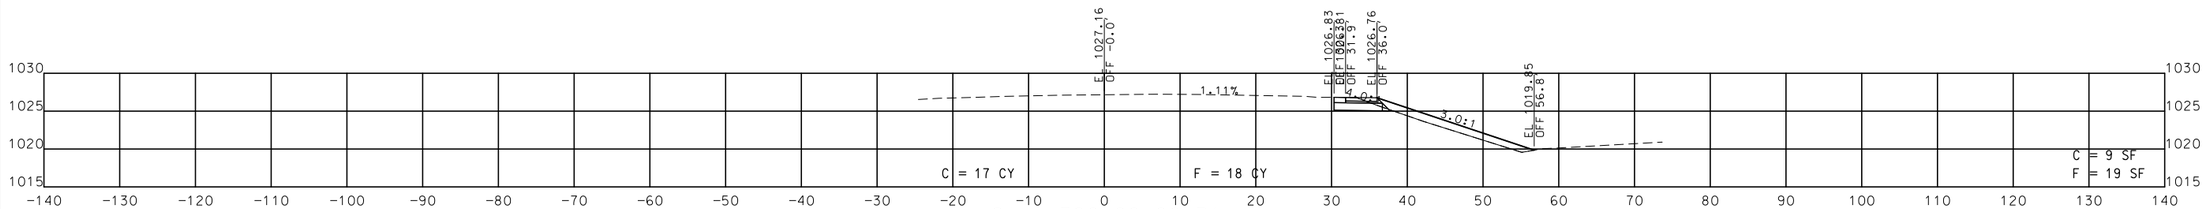

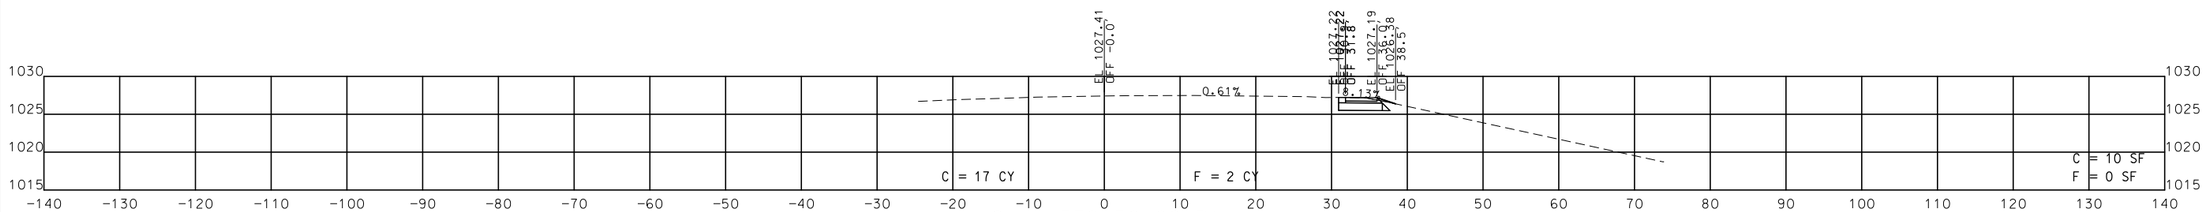

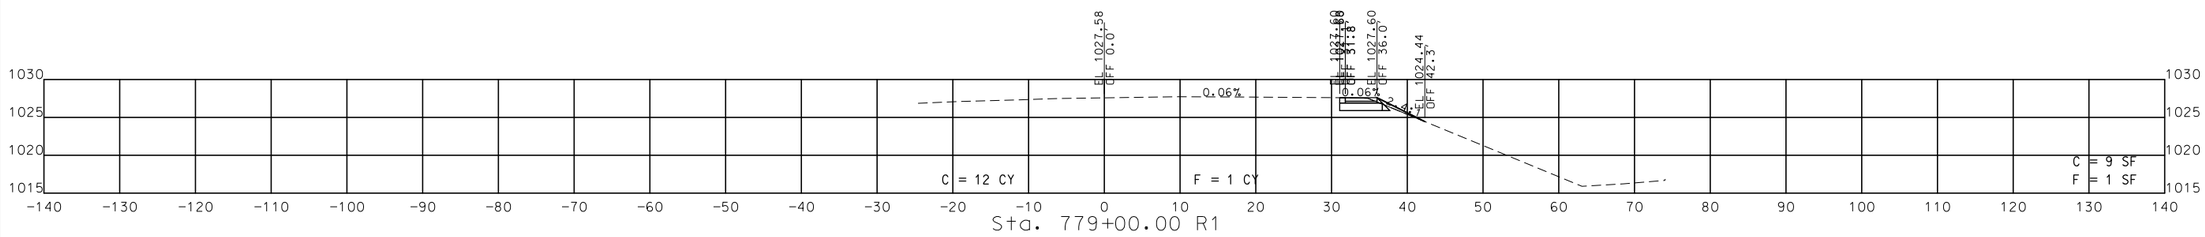

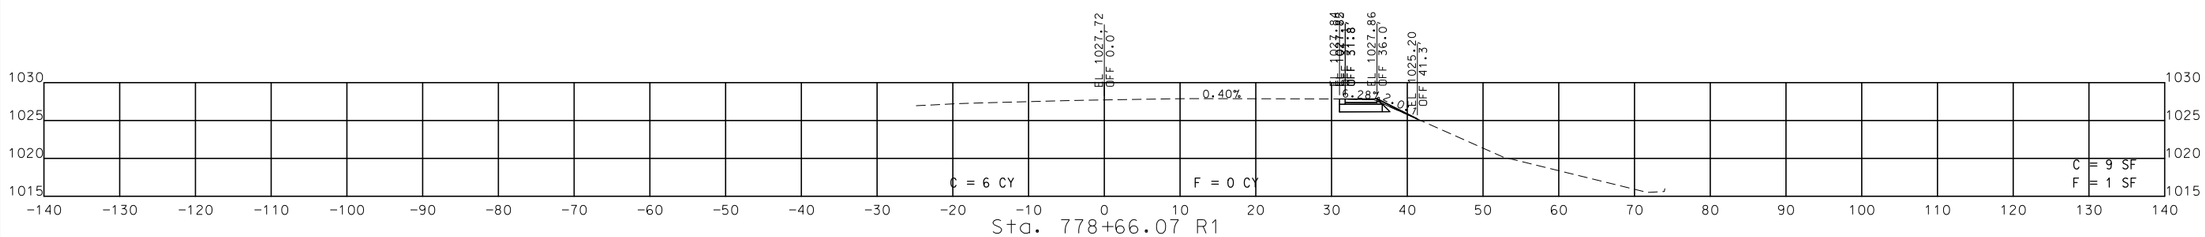

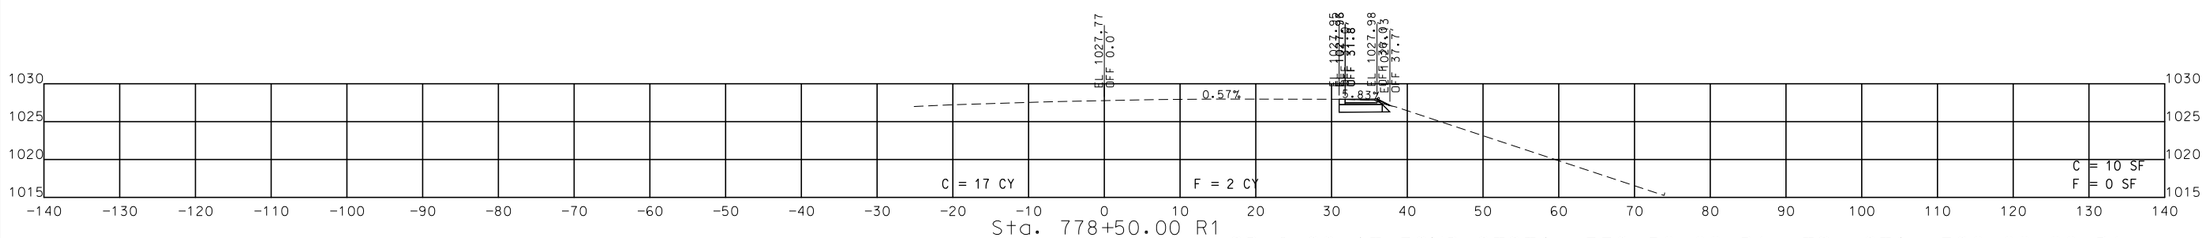

SB I-29 AT 72ND STSTA. 778+50.00 R1 TO STA. 780+00.00 R1

STATE OF MISSOURI
MARK C. FISHER
NUMBER PE-27971
PROFESSIONAL ENGINEER

THIS SHEET HAS BEEN SIGNED, SEALED AND DATED ELECTRONICALLY.

DATE PREPARED	10/31/2016
ROUTE	I-29
STATE	MO
DISTRICT	KC
SHEET NO.	69
COUNTY	PLATTE
JOB NO.	J4I3105
CONTRACT ID.	
PROJECT NO.	
BRIDGE NO.	

DATE	DESCRIPTION

MISSOURI HIGHWAYS AND TRANSPORTATION COMMISSION

105 WEST CAPITOL
JEFFERSON CITY, MO 65102
1-888-ASK-MODOT (1-888-275-6636)

SHEET 2 OF 4

IF A SEAL IS PRESENT ON THIS SHEET IT HAS BEEN ELECTRONICALLY SEALED AND DATED.

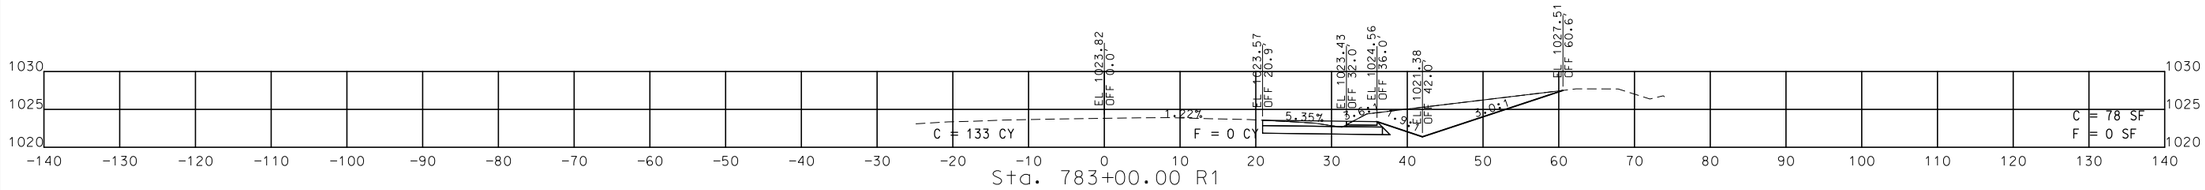

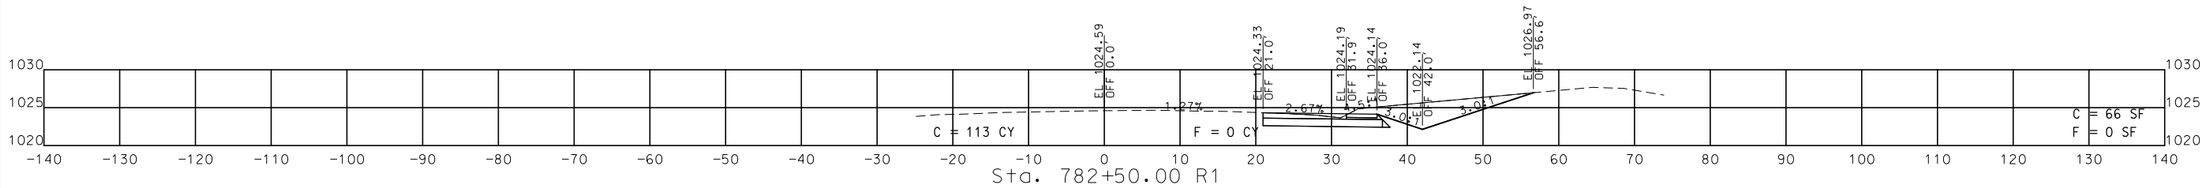

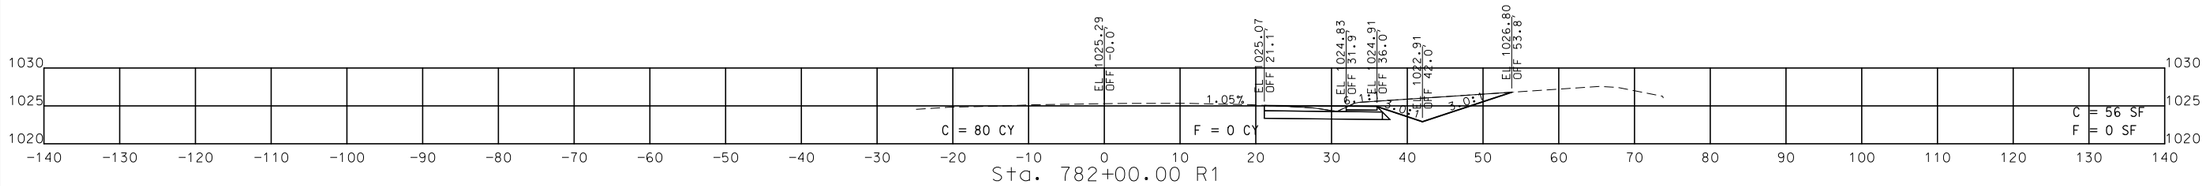

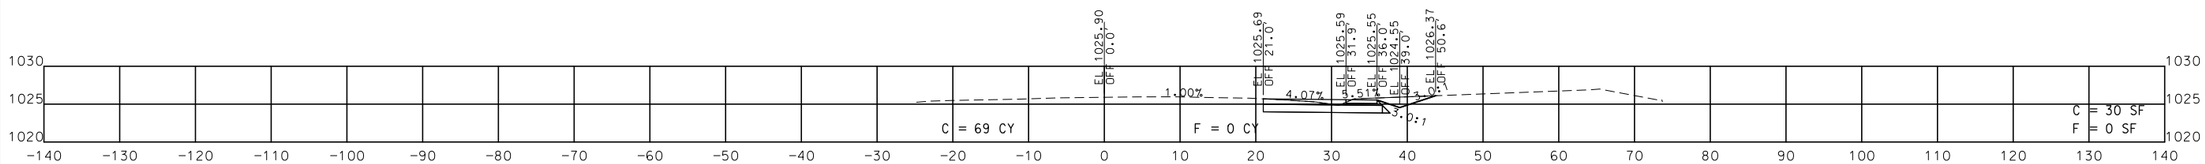

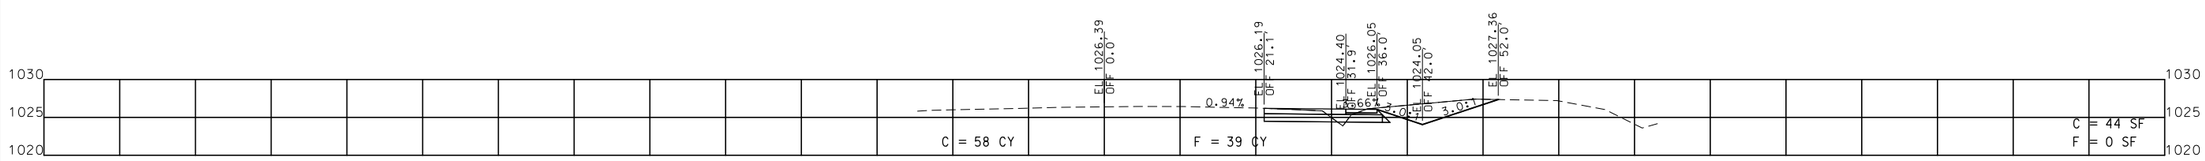

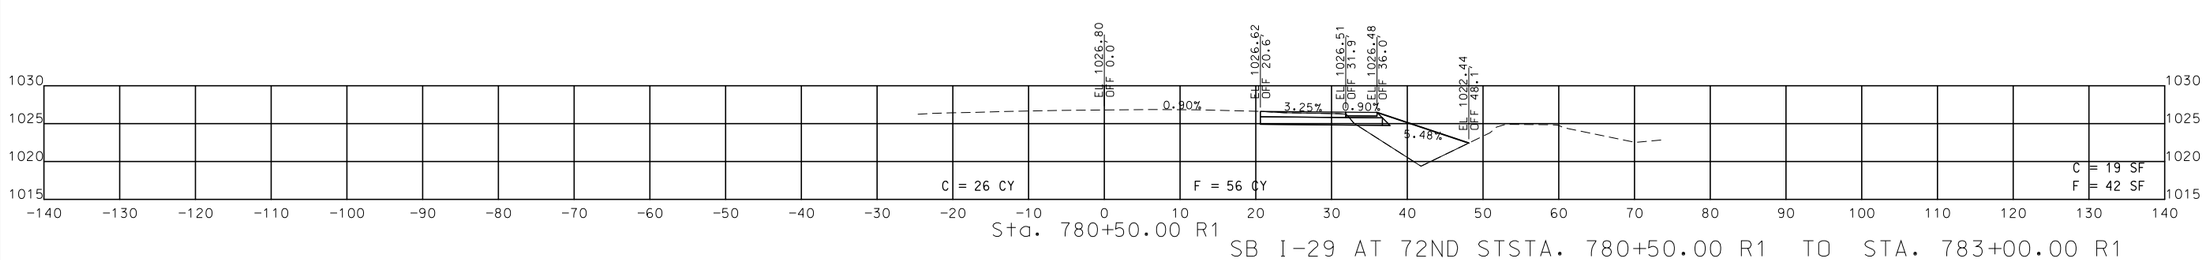

SB I-29 AT 72ND STSTA. 780+50.00 R1 TO STA. 783+00.00 R1

STATE OF MISSOURI
MARK C. FISHER
NUMBER PE-27971
PROFESSIONAL ENGINEER

THIS SHEET HAS BEEN SIGNED, SEALED AND DATED ELECTRONICALLY.

DATE PREPARED	
10/31/2016	
ROUTE	STATE
I-29	MO
DISTRICT	SHEET NO.
KC	70
COUNTY	
PLATTE	
JOB NO.	
J4I3105	
CONTRACT ID.	
PROJECT NO.	
BRIDGE NO.	

DATE	DESCRIPTION

IF A SEAL IS PRESENT ON THIS SHEET IT HAS BEEN ELECTRONICALLY SEALED AND DATED.

MISSOURI HIGHWAYS AND TRANSPORTATION COMMISSION

105 WEST CAPITOL
JEFFERSON CITY, MO 65102
1-888-ASK-MODOT (1-888-275-6636)

SHEET 3 OF 4

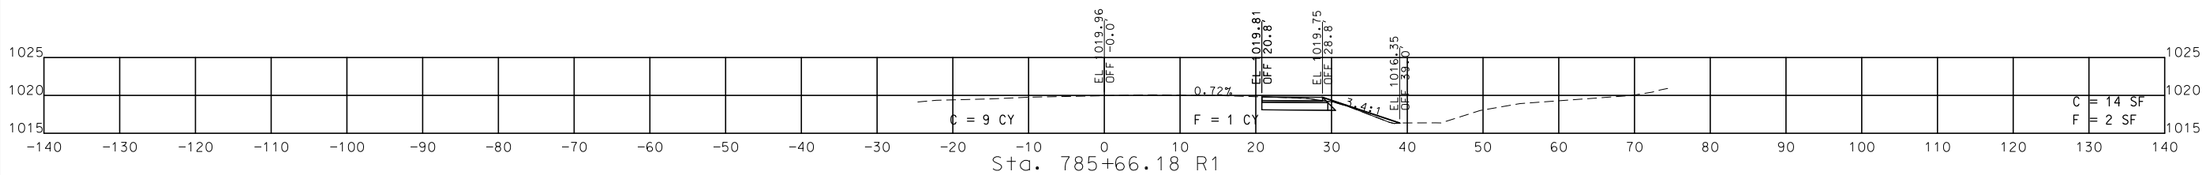

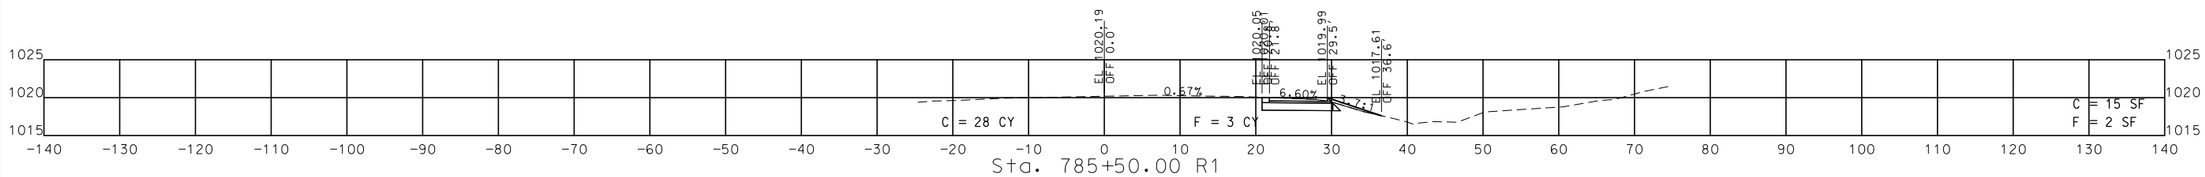

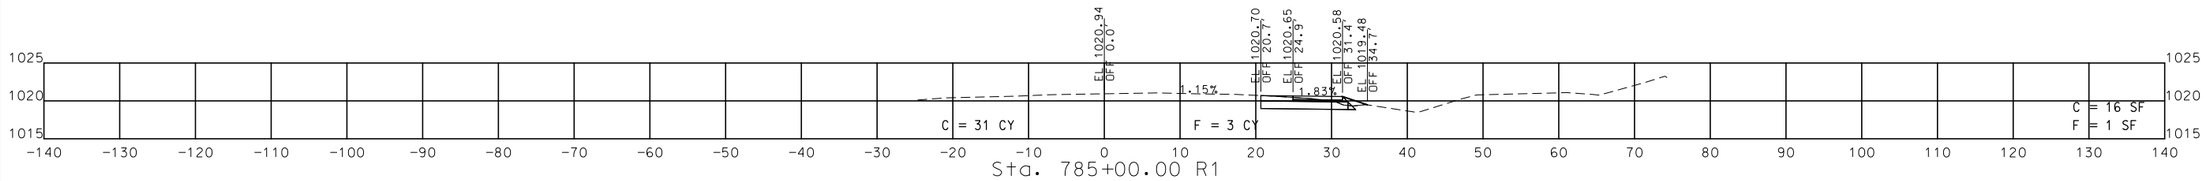

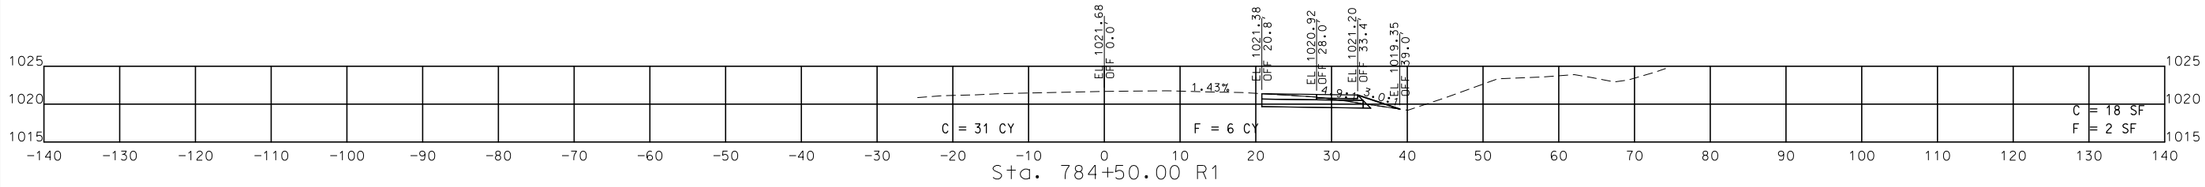

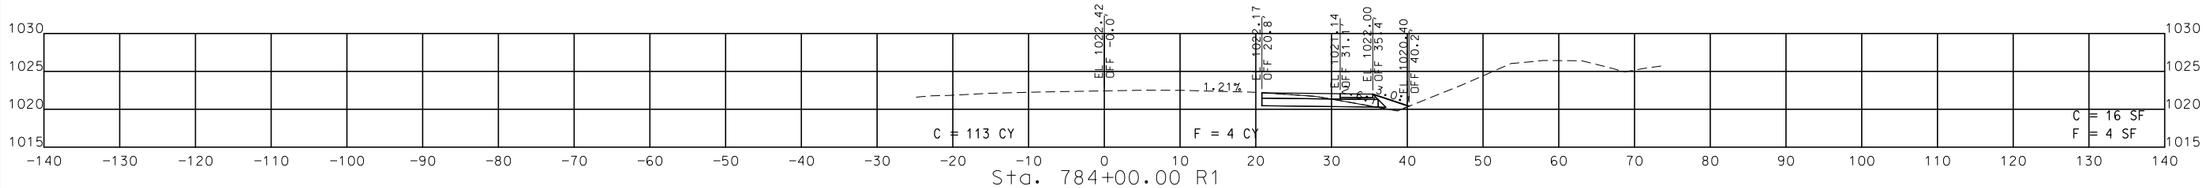

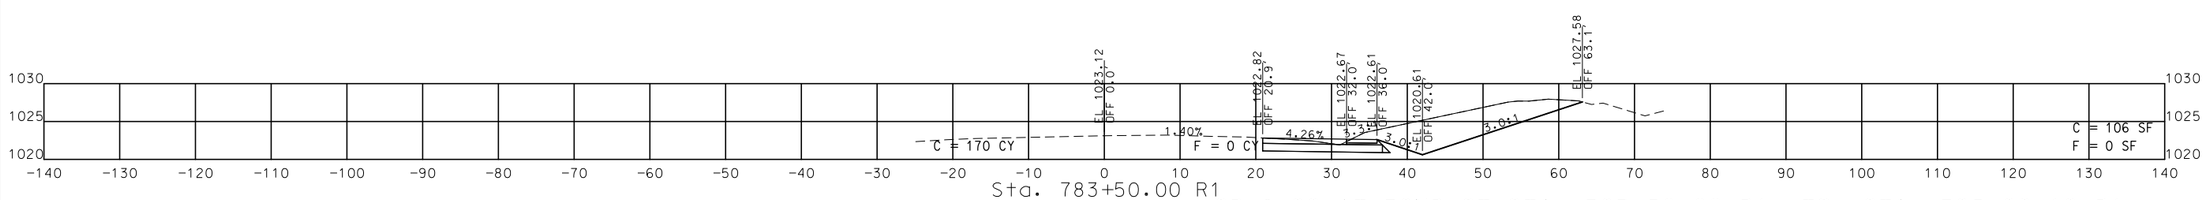

SB I-29 AT 72ND ST STA. 783+50.00 R1 TO STA. 785+66.18 R1

STATE OF MISSOURI
MARK C. FISHER
NUMBER PE-27971
PROFESSIONAL ENGINEER

THIS SHEET HAS BEEN SIGNED, SEALED AND DATED ELECTRONICALLY.

DATE PREPARED	10/31/2016
ROUTE	I-29
STATE	MO
DISTRICT	KC
SHEET NO.	71
COUNTY	PLATTE
JOB NO.	J4I3105
CONTRACT ID.	
PROJECT NO.	
BRIDGE NO.	

DATE	DESCRIPTION

MISSOURI HIGHWAYS AND TRANSPORTATION COMMISSION

105 WEST CAPITOL
JEFFERSON CITY, MO 65102
1-888-ASK-MODOT (1-888-275-6636)

SHEET 4 OF 4

IF A SEAL IS PRESENT ON THIS SHEET IT HAS BEEN ELECTRONICALLY SEALED AND DATED.

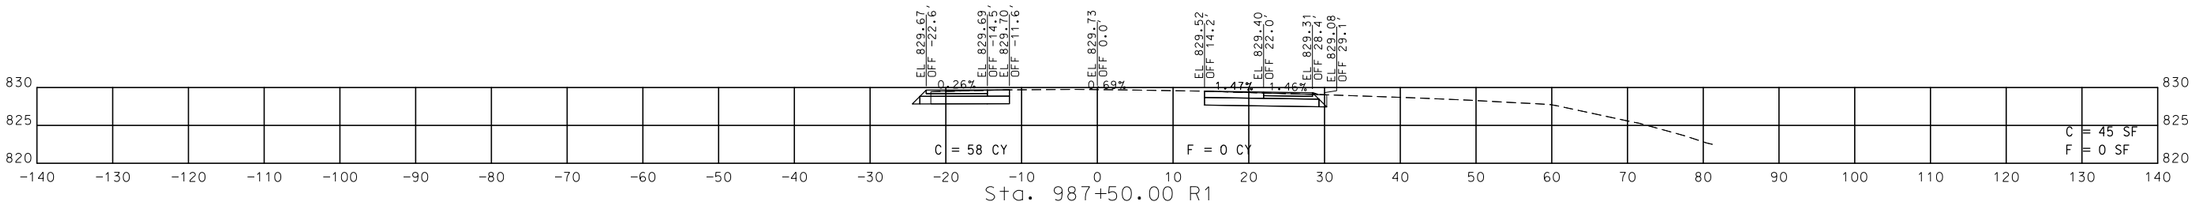

Sta. 987+50.00 R1

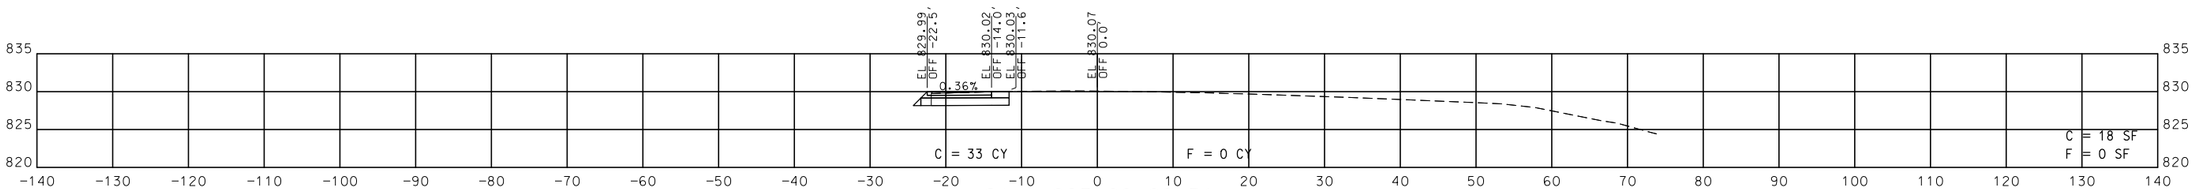

Sta. 987+00.00 R1

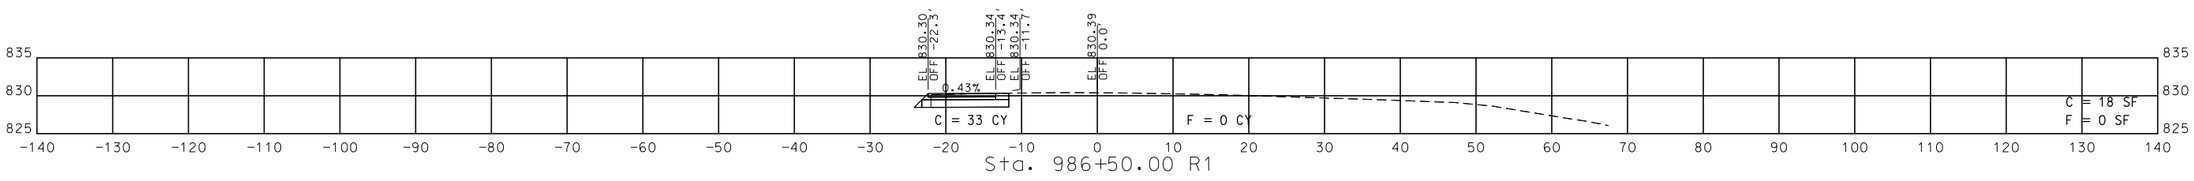

Sta. 986+50.00 R1

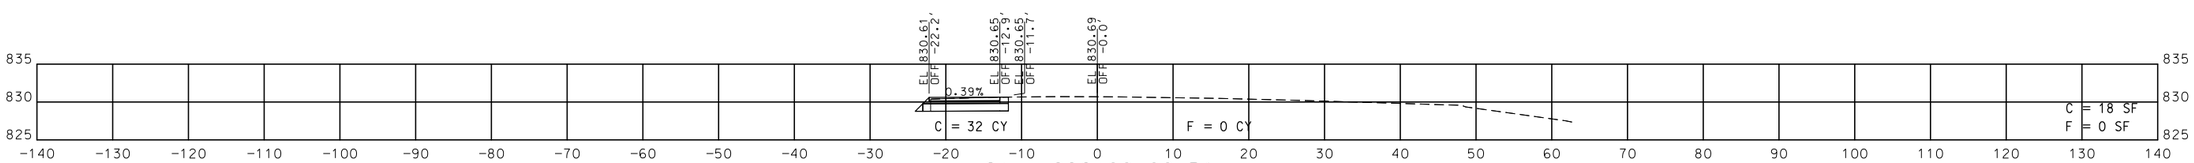

Sta. 986+00.00 R1

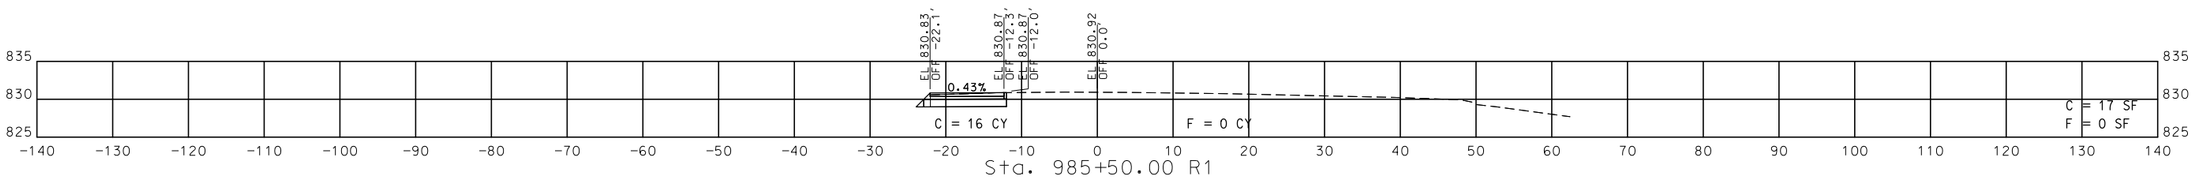

Sta. 985+50.00 R1

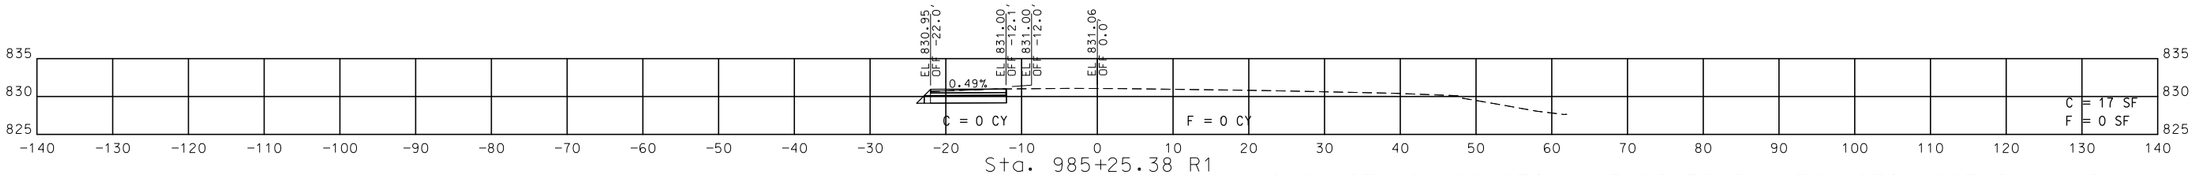

Sta. 985+25.38 R1

I-29 AT US 169 STA. 985+25.38 R1 TO STA. 987+50.00 R1

STATE OF MISSOURI
MARK C. FISHER
NUMBER PE-27971
PROFESSIONAL ENGINEER

THIS SHEET HAS BEEN SIGNED, SEALED AND DATED ELECTRONICALLY.

DATE PREPARED	10/31/2016
ROUTE	I-29
STATE	MO
DISTRICT	KC
SHEET NO.	72
COUNTY	PLATTE
JOB NO.	J4I3105
CONTRACT ID.	
PROJECT NO.	
BRIDGE NO.	

DATE	DESCRIPTION

MISSOURI HIGHWAYS AND TRANSPORTATION COMMISSION

105 WEST CAPITOL
JEFFERSON CITY, MO 65102
1-888-ASK-MODOT (1-888-275-6636)

SHEET 1 OF 12

IF A SEAL IS PRESENT ON THIS SHEET IT HAS BEEN ELECTRONICALLY SEALED AND DATED.

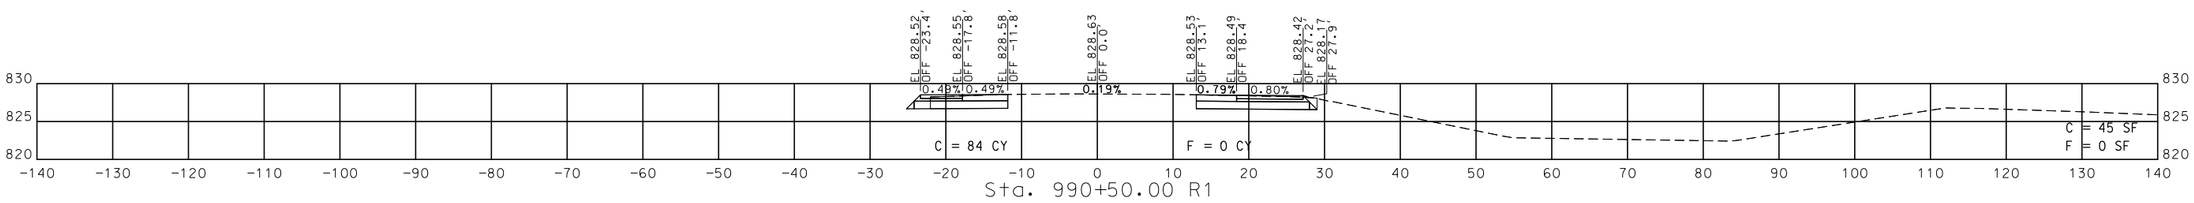

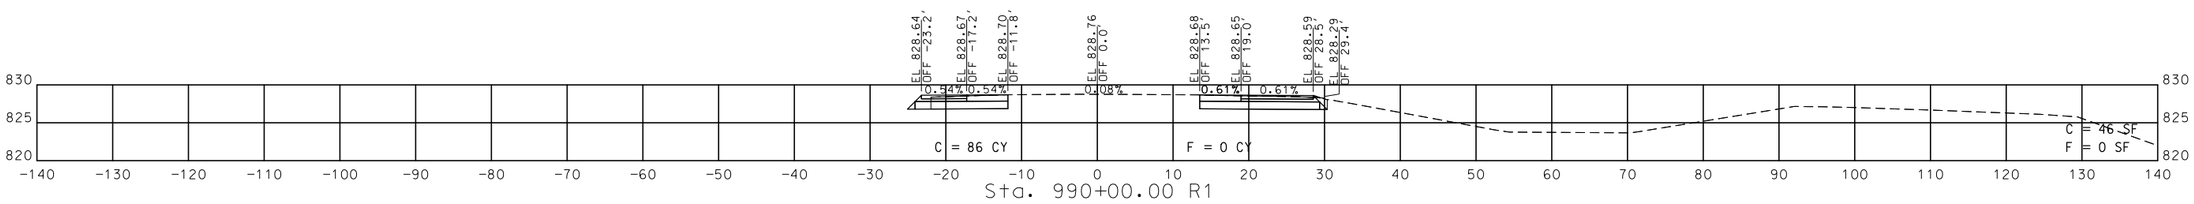

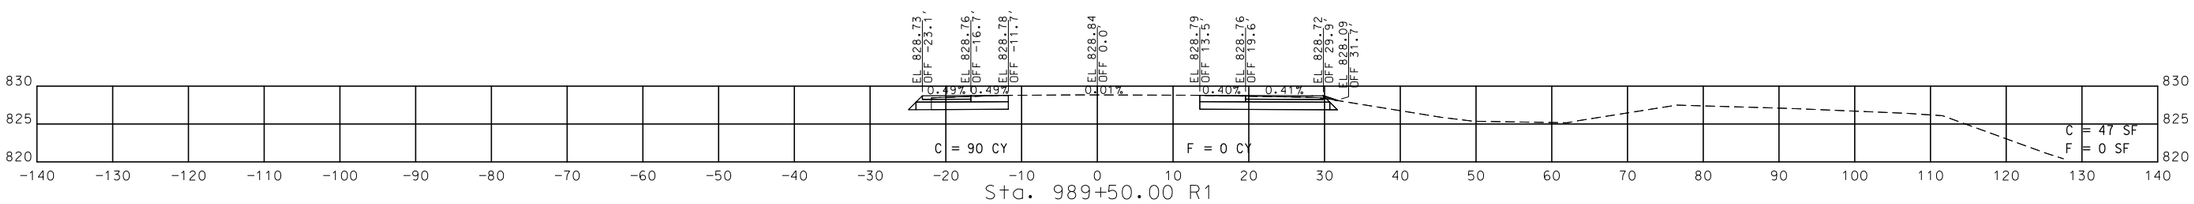

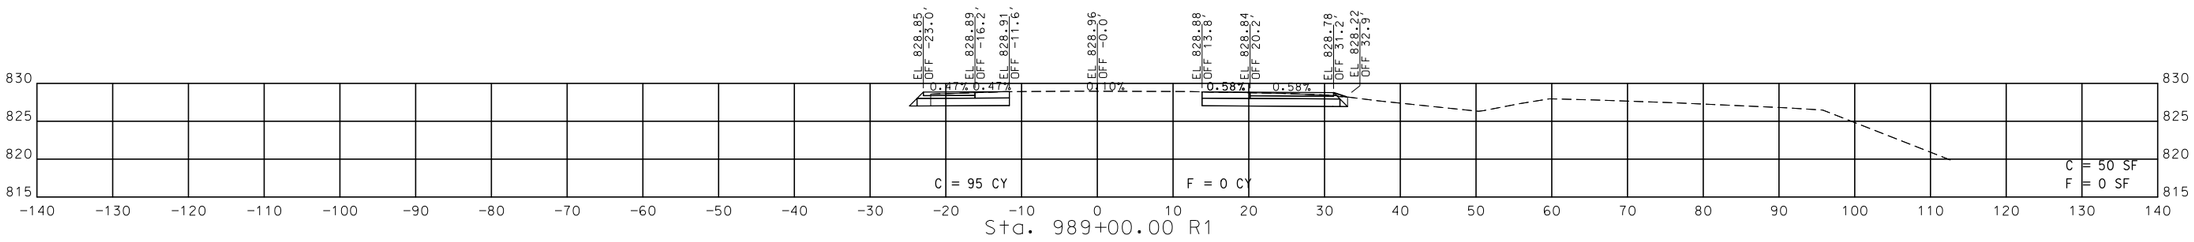

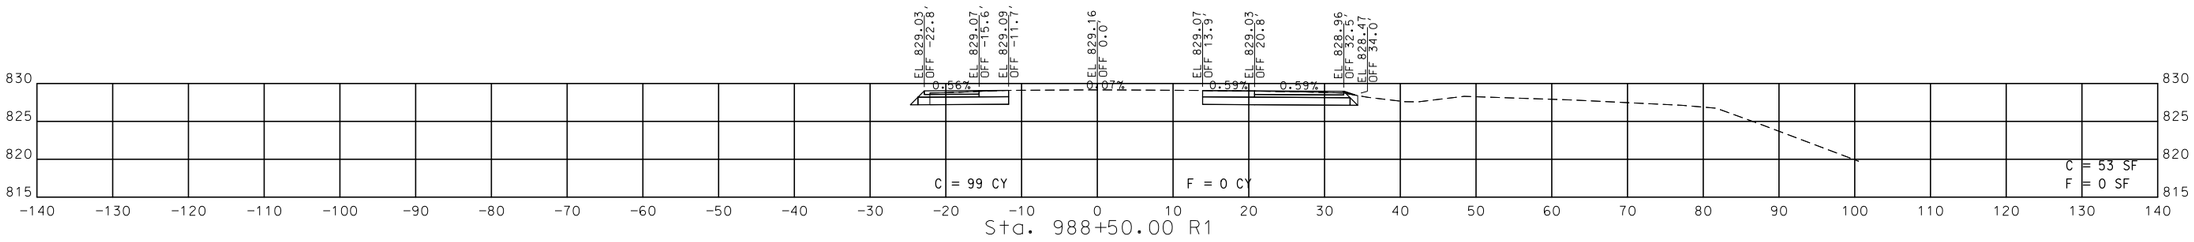

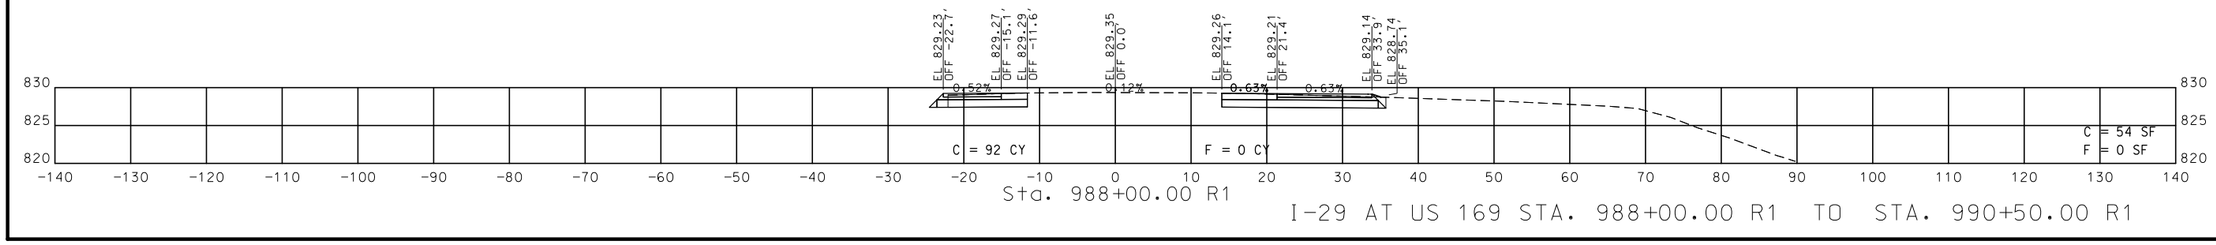

I-29 AT US 169 STA. 988+00.00 R1 TO STA. 990+50.00 R1

STATE OF MISSOURI
MARK C. FISHER
NUMBER PE-27971
PROFESSIONAL ENGINEER

THIS SHEET HAS BEEN SIGNED, SEALED AND DATED ELECTRONICALLY.

DATE PREPARED	10/31/2016
ROUTE	I-29
STATE	MO
DISTRICT	KC
SHEET NO.	73
COUNTY	PLATTE
JOB NO.	J4I3105
CONTRACT ID.	
PROJECT NO.	
BRIDGE NO.	

DATE	DESCRIPTION

MISSOURI HIGHWAYS AND TRANSPORTATION COMMISSION

105 WEST CAPITOL
JEFFERSON CITY, MO 65102
1-888-ASK-MODOT (1-888-275-6636)

SHEET 2 OF 12

IF A SEAL IS PRESENT ON THIS SHEET IT HAS BEEN ELECTRONICALLY SEALED AND DATED.

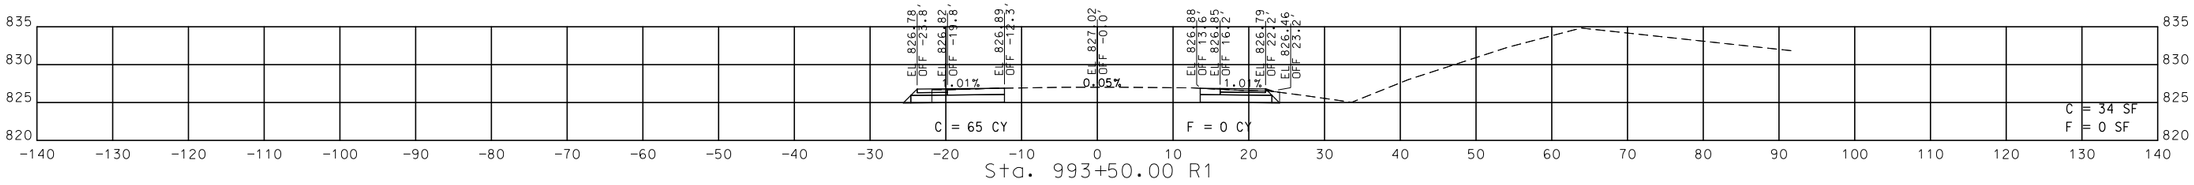

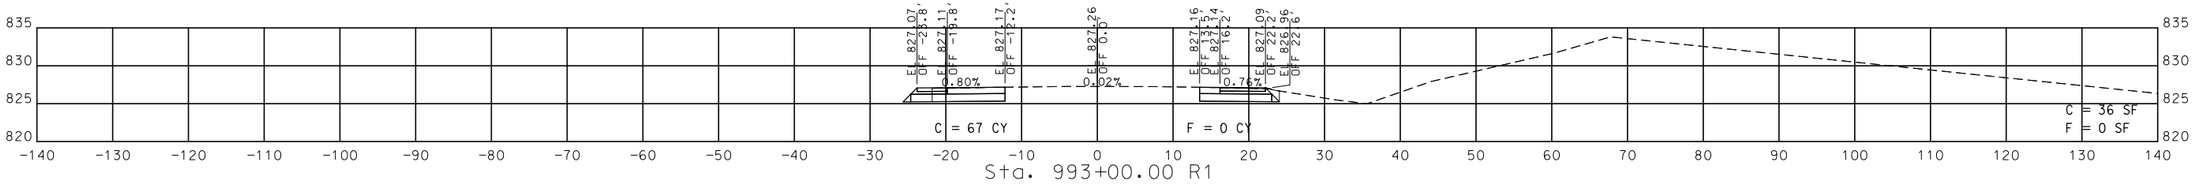

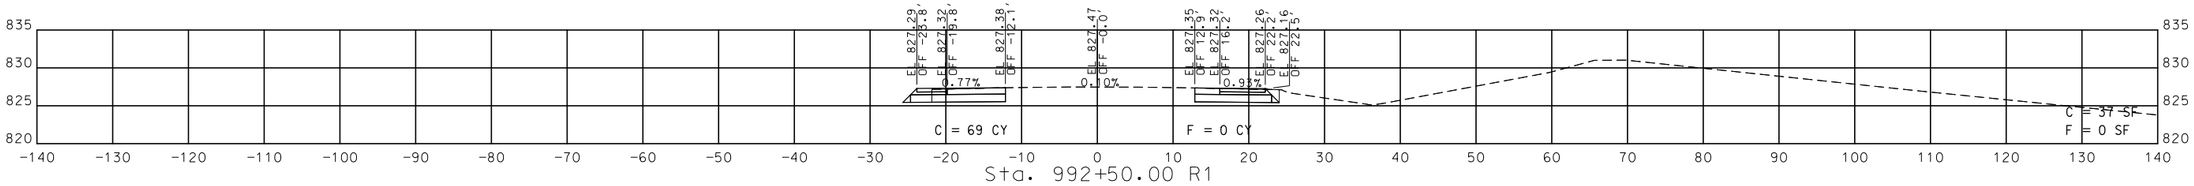

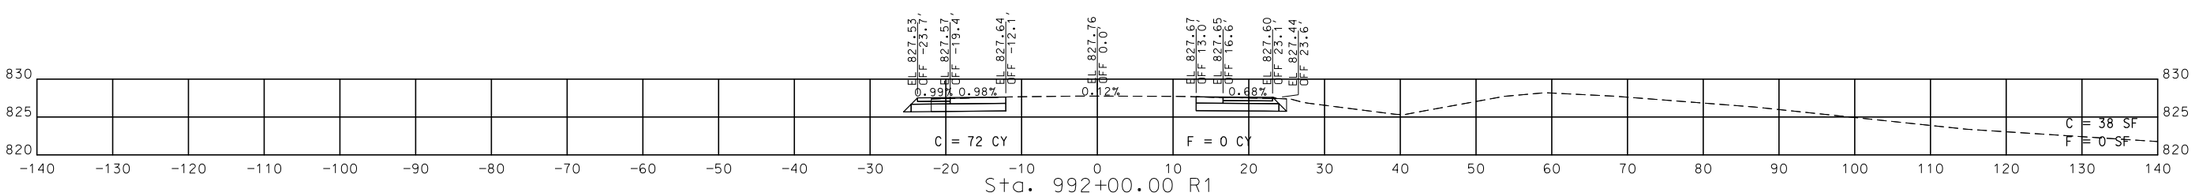

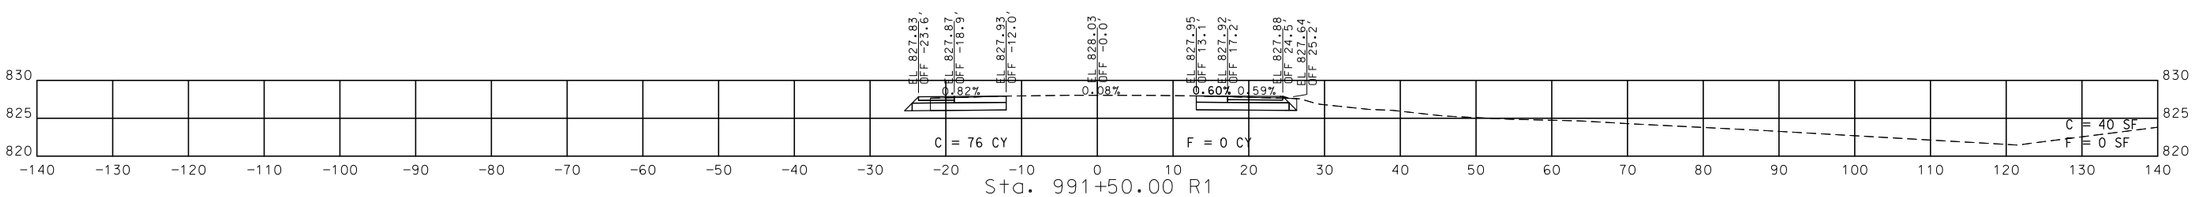

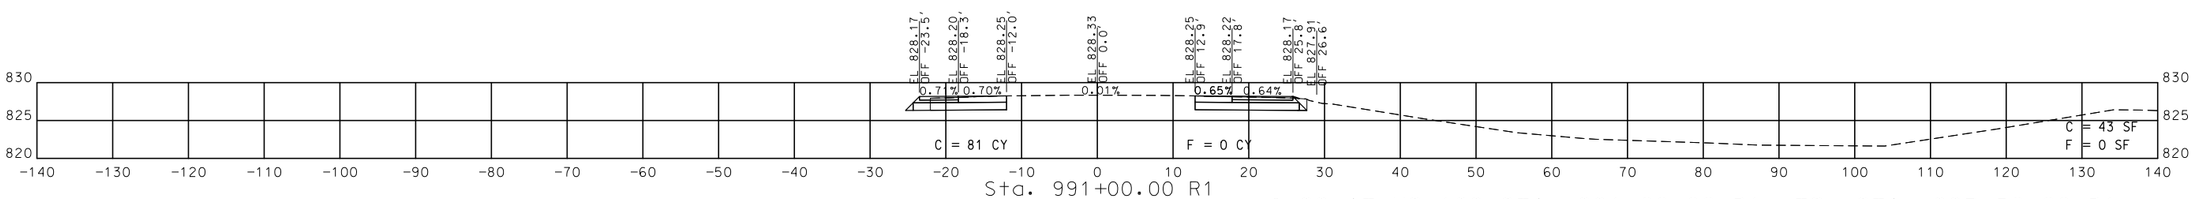

I-29 AT US 169 STA. 991+00.00 R1 TO STA. 993+50.00 R1

STATE OF MISSOURI
MARK C. FISHER
NUMBER PE-27971
PROFESSIONAL ENGINEER

THIS SHEET HAS BEEN SIGNED, SEALED AND DATED ELECTRONICALLY.

DATE PREPARED	10/31/2016
ROUTE	I-29
STATE	MO
DISTRICT	KC
SHEET NO.	74
COUNTY	PLATTE
JOB NO.	J4I3105
CONTRACT ID.	
PROJECT NO.	
BRIDGE NO.	

DATE	DESCRIPTION

IF A SEAL IS PRESENT ON THIS SHEET IT HAS BEEN ELECTRONICALLY SEALED AND DATED.

MISSOURI HIGHWAYS AND TRANSPORTATION COMMISSION

105 WEST CAPITOL
JEFFERSON CITY, MO 65102
1-888-ASK-MODOT (1-888-275-6636)

SHEET 3 OF 12

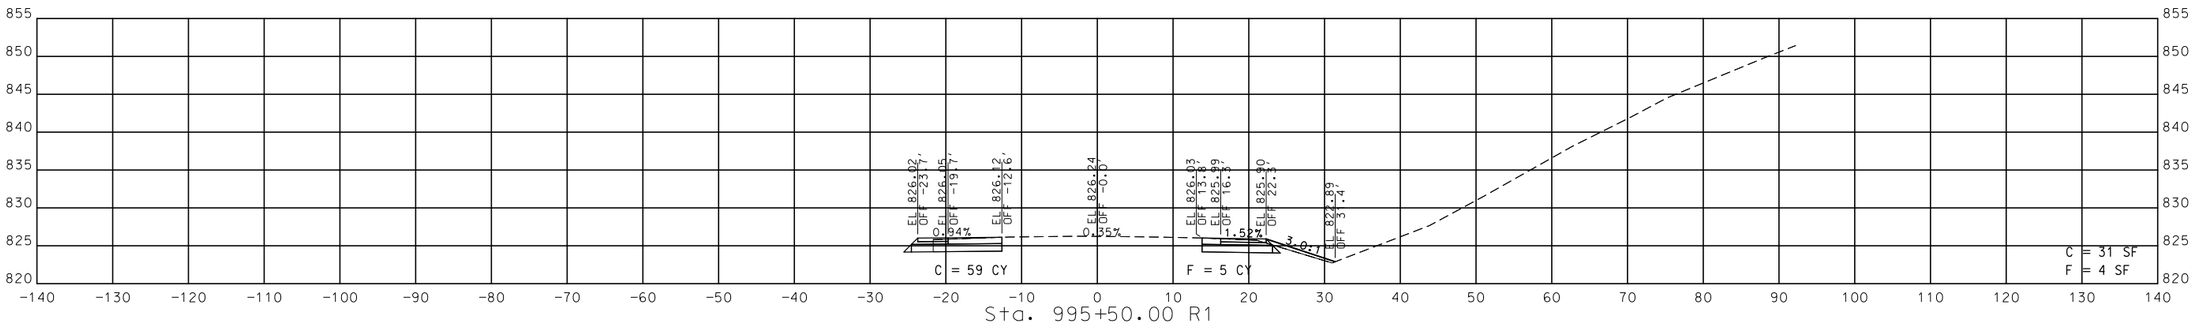

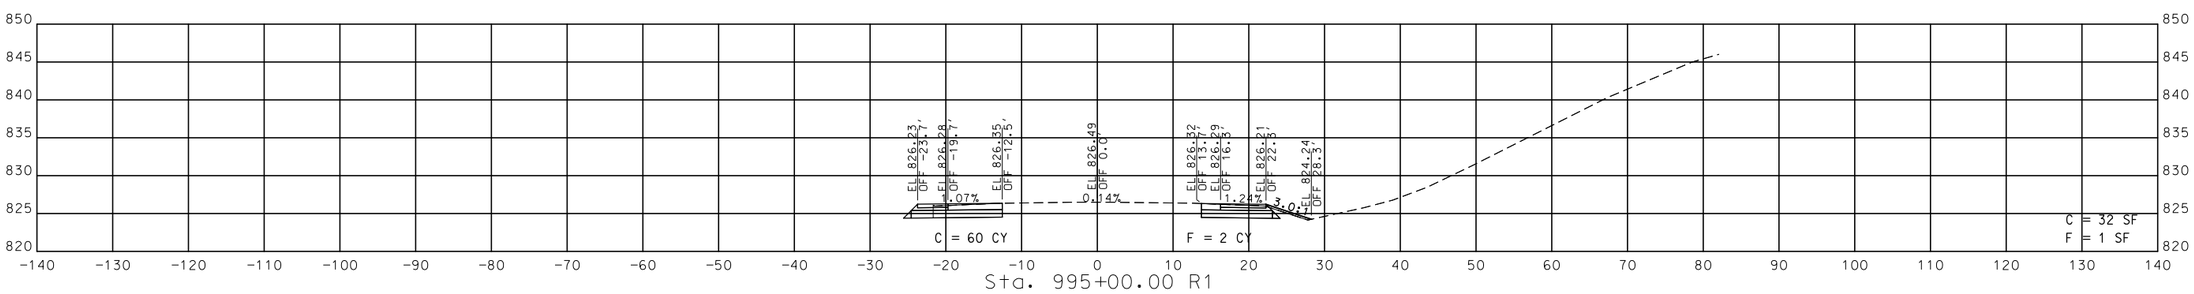

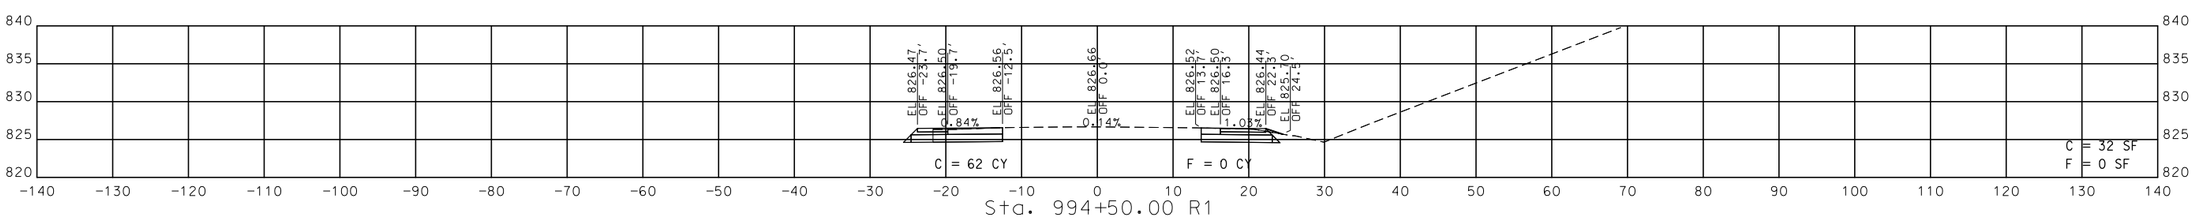

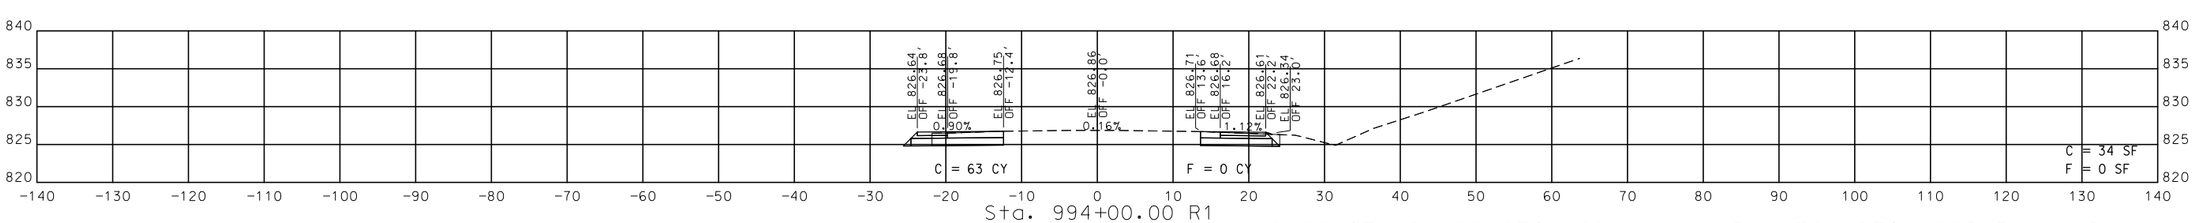

I-29 AT US 169 STA. 994+00.00 R1 TO STA. 995+50.00 R1

STATE OF MISSOURI
MARK C. FISHER
NUMBER PE-27971
PROFESSIONAL ENGINEER

THIS SHEET HAS BEEN SIGNED, SEALED AND DATED ELECTRONICALLY.

DATE PREPARED	10/31/2016
ROUTE	I-29
STATE	MO
DISTRICT	KC
SHEET NO.	75
COUNTY	PLATTE
JOB NO.	J4I3105
CONTRACT ID.	
PROJECT NO.	
BRIDGE NO.	

DESCRIPTION	DATE

MISSOURI HIGHWAYS AND TRANSPORTATION COMMISSION

105 WEST CAPITOL
JEFFERSON CITY, MO 65102
1-888-ASK-MODOT (1-888-275-6636)

SHEET 4 OF 12

IF A SEAL IS PRESENT ON THIS SHEET IT HAS BEEN ELECTRONICALLY SEALED AND DATED.

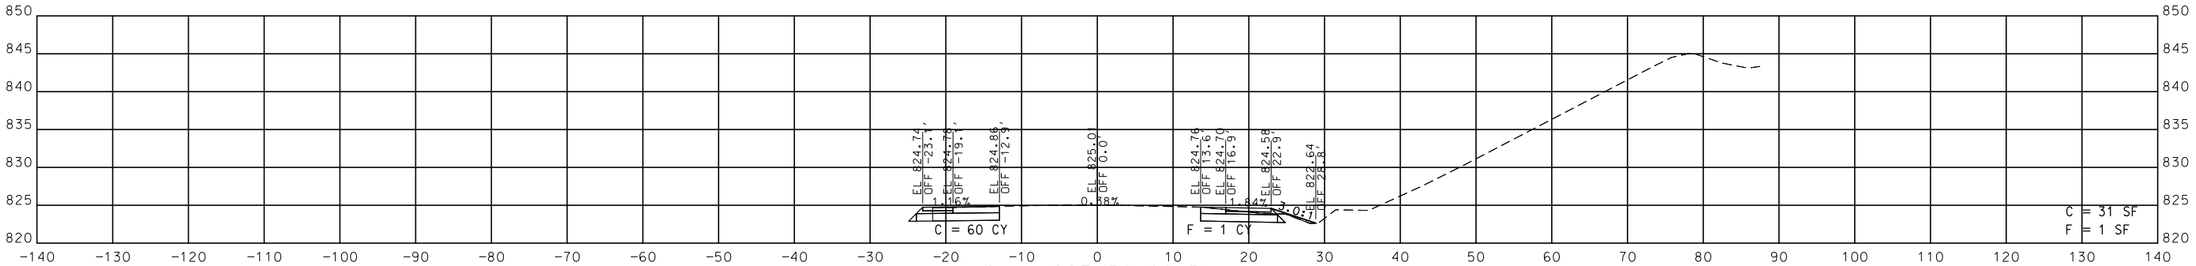

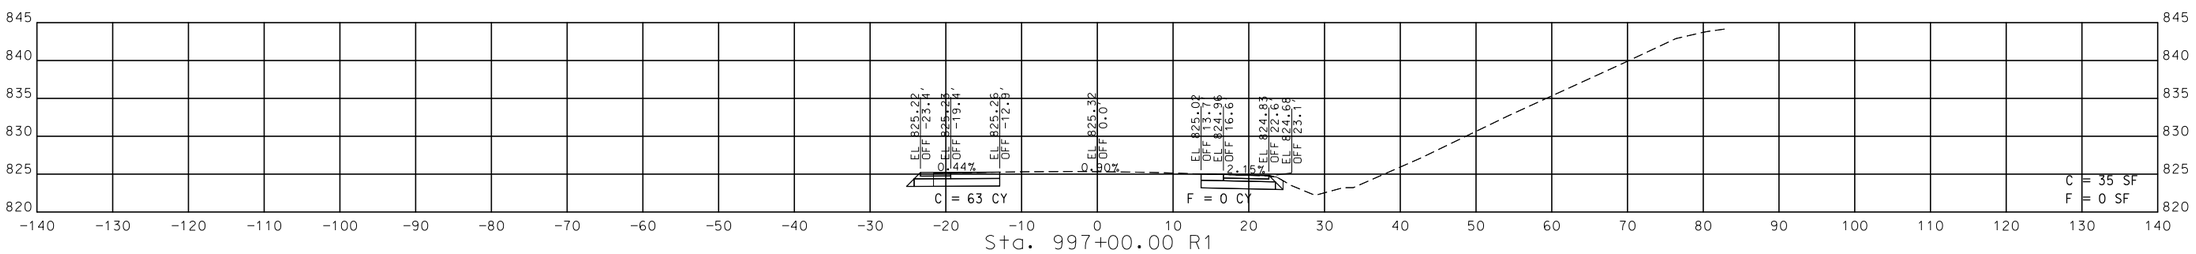

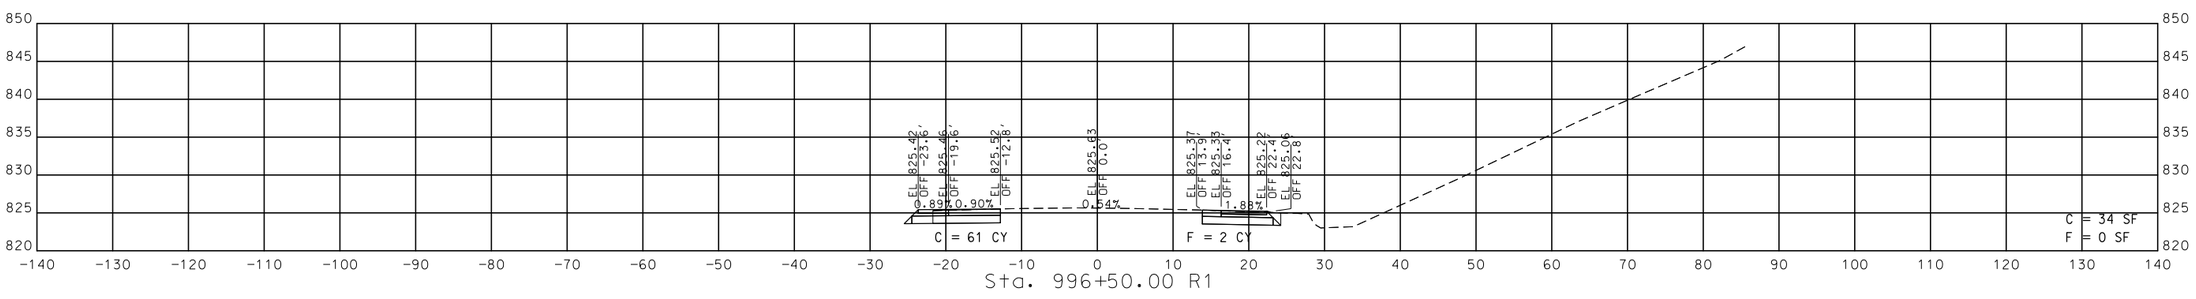

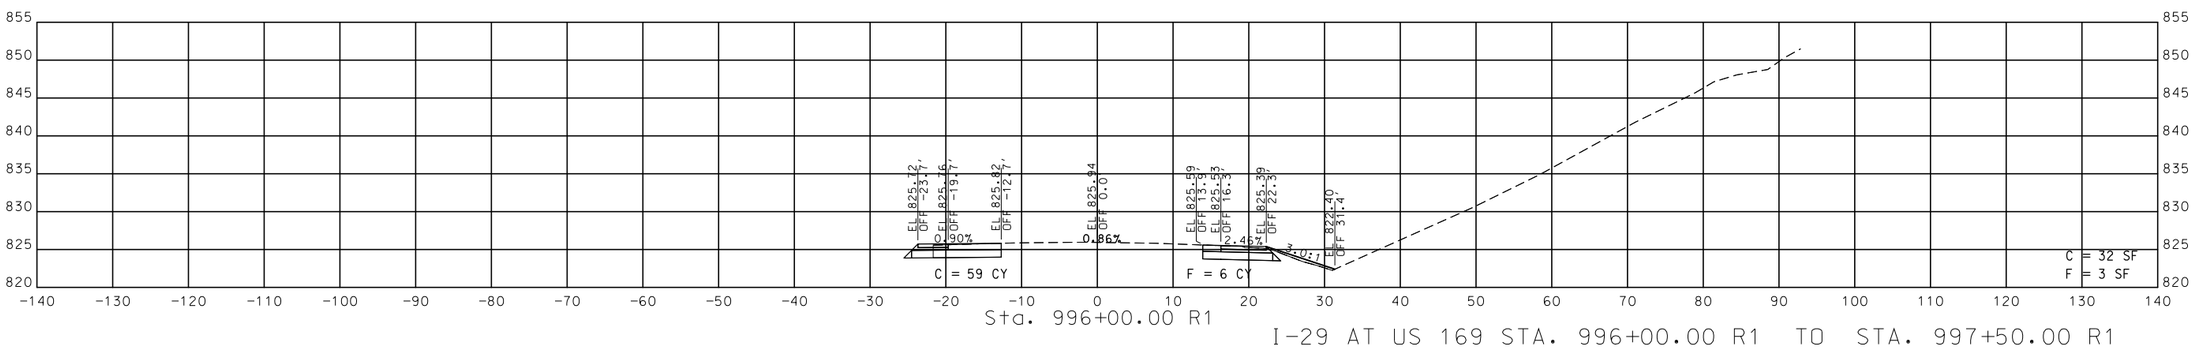

I-29 AT US 169 STA. 996+00.00 R1 TO STA. 997+50.00 R1

STATE OF MISSOURI
MARK C. FISHER
NUMBER PE-27971
PROFESSIONAL ENGINEER

THIS SHEET HAS BEEN SIGNED, SEALED AND DATED ELECTRONICALLY.

DATE PREPARED	10/31/2016
ROUTE	I-29
STATE	MO
DISTRICT	KC
SHEET NO.	76
COUNTY	PLATTE
JOB NO.	J4I3105
CONTRACT ID.	
PROJECT NO.	
BRIDGE NO.	

DATE	DESCRIPTION

MISSOURI HIGHWAYS AND TRANSPORTATION COMMISSION

105 WEST CAPITOL
JEFFERSON CITY, MO 65102
1-888-ASK-MODOT (1-888-275-6636)

SHEET 5 OF 12

IF A SEAL IS PRESENT ON THIS SHEET IT HAS BEEN ELECTRONICALLY SEALED AND DATED.

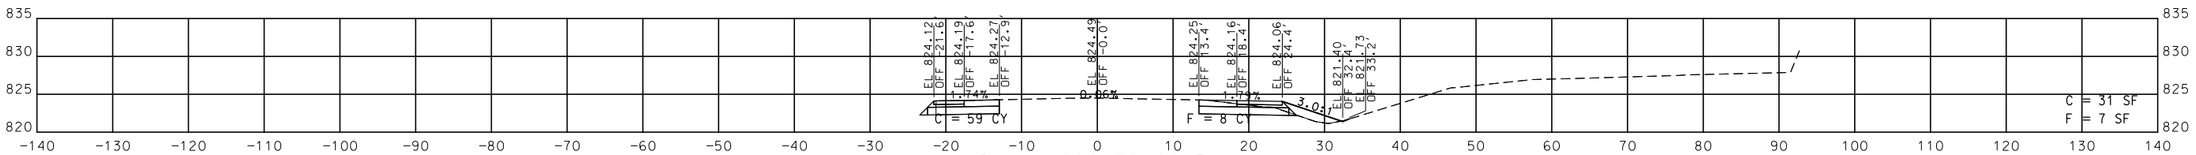

Sta. 1000+00.00 R1

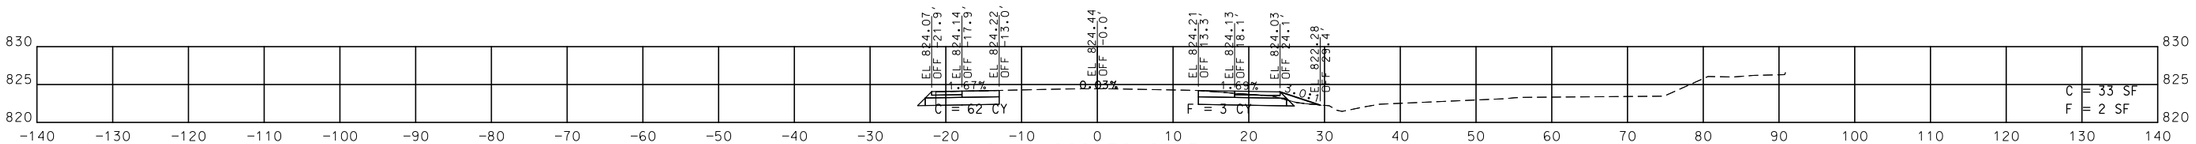

Sta. 999+50.00 R1

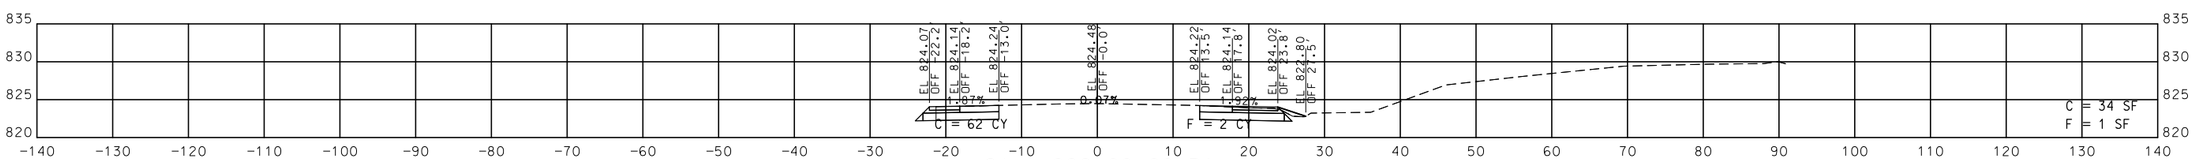

Sta. 999+00.00 R1

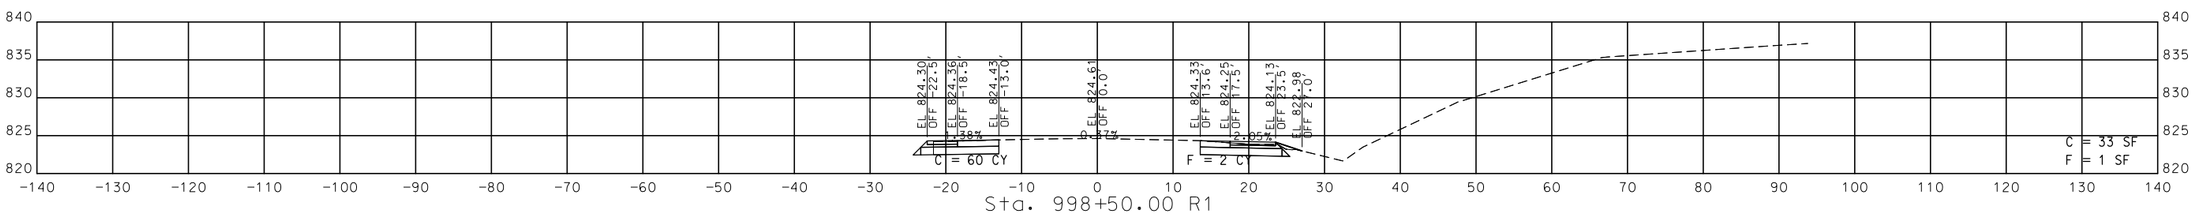

Sta. 998+50.00 R1

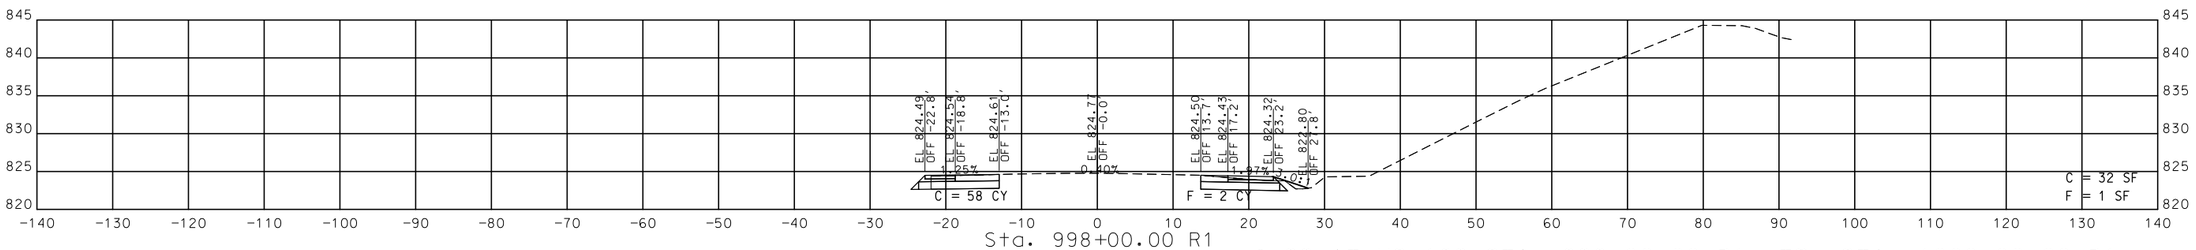

Sta. 998+00.00 R1

I-29 AT US 169 STA. 998+00.00 R1 TO STA. 1000+00.00 R1

STATE OF MISSOURI
MARK C. FISHER
NUMBER PE-27971
PROFESSIONAL ENGINEER

THIS SHEET HAS BEEN SIGNED, SEALED AND DATED ELECTRONICALLY.

DATE PREPARED	
10/31/2016	
ROUTE	STATE
I-29	MO
DISTRICT	SHEET NO.
KC	77
COUNTY	
PLATTE	
JOB NO.	
J4I3105	
CONTRACT ID.	
PROJECT NO.	
BRIDGE NO.	

DATE	DESCRIPTION

IF A SEAL IS PRESENT ON THIS SHEET IT HAS BEEN ELECTRONICALLY SEALED AND DATED.

MISSOURI HIGHWAYS AND TRANSPORTATION COMMISSION

105 WEST CAPITOL
JEFFERSON CITY, MO 65102
1-888-ASK-MODOT (1-888-275-6636)

SHEET 6 OF 12

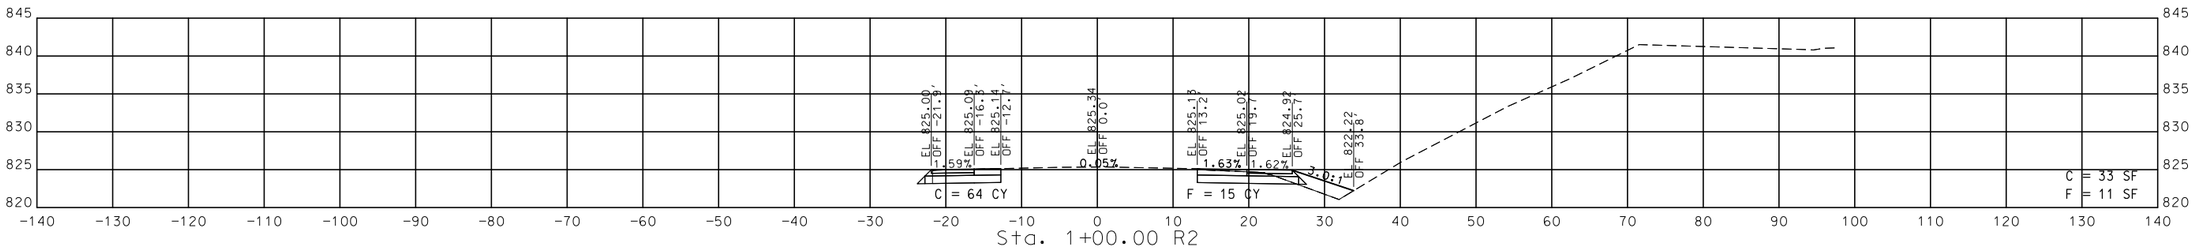

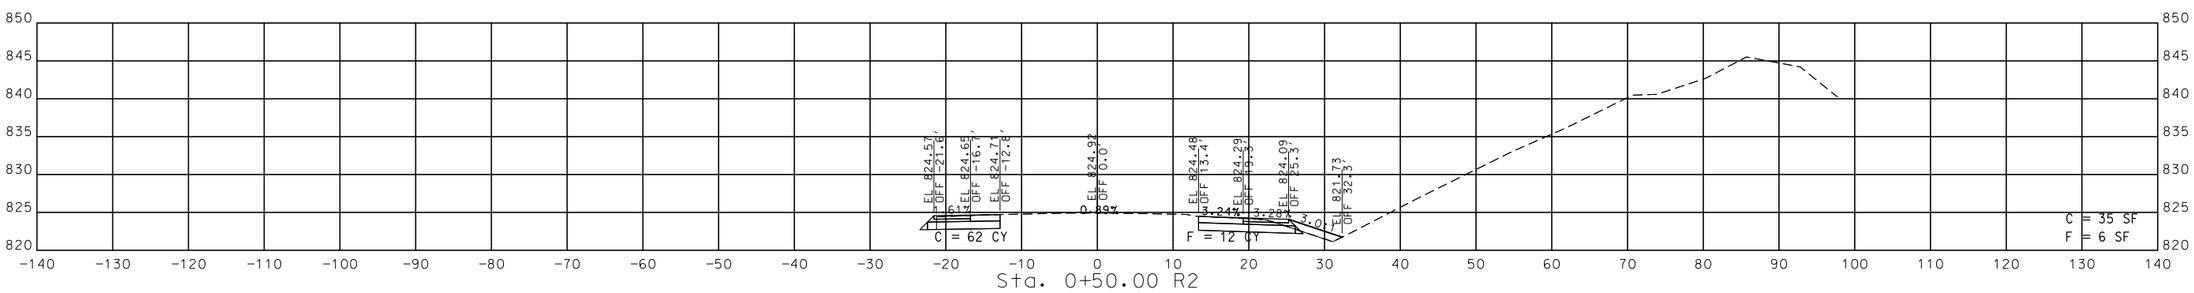

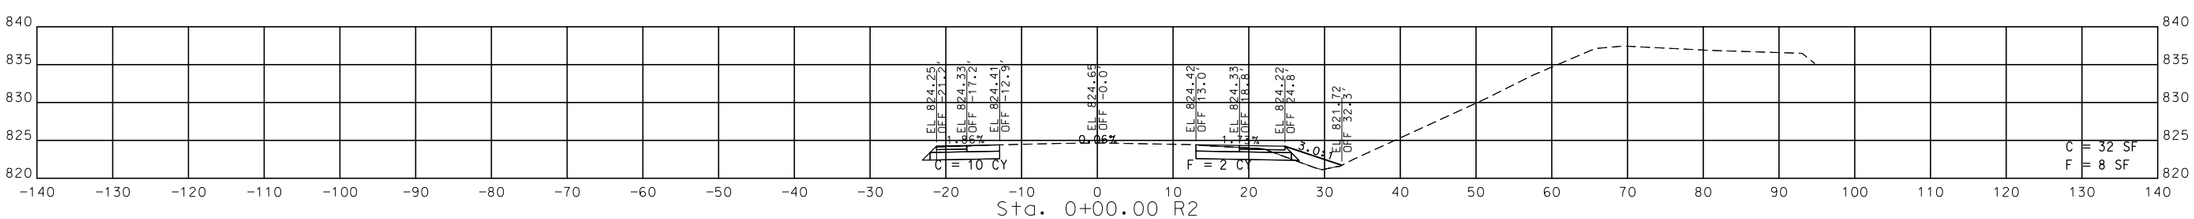

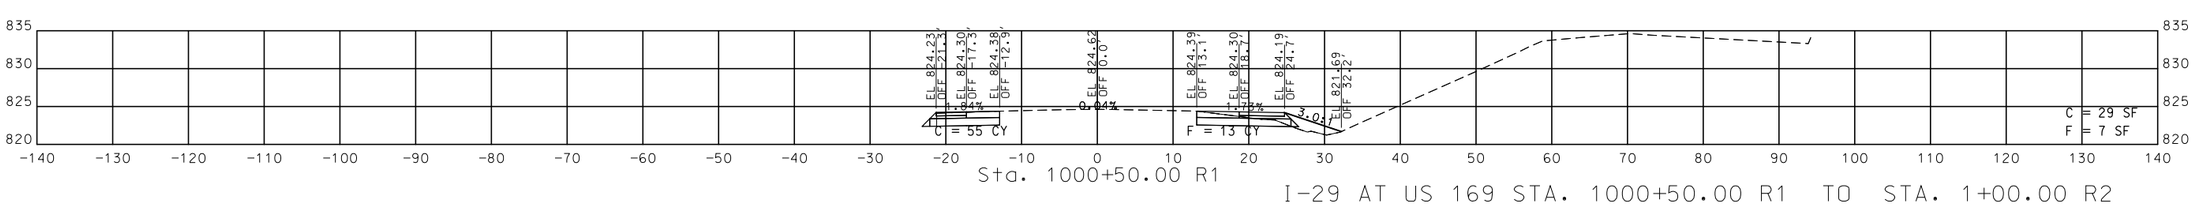

I-29 AT US 169 STA. 1000+50.00 R1 TO STA. 1+00.00 R2

STATE OF MISSOURI
MARK C. FISHER
NUMBER PE-27971
PROFESSIONAL ENGINEER

THIS SHEET HAS BEEN SIGNED, SEALED AND DATED ELECTRONICALLY.

DATE PREPARED	
10/31/2016	
ROUTE	STATE
I-29	MO
DISTRICT	SHEET NO.
KC	78
COUNTY	
PLATTE	
JOB NO.	
J4I3105	
CONTRACT ID.	
PROJECT NO.	
BRIDGE NO.	

DATE	DESCRIPTION

MISSOURI HIGHWAYS AND TRANSPORTATION COMMISSION

105 WEST CAPITOL
JEFFERSON CITY, MO 65102
1-888-ASK-MODOT (1-888-275-6636)

SHEET 7 OF 12

IF A SEAL IS PRESENT ON THIS SHEET IT HAS BEEN ELECTRONICALLY SEALED AND DATED.

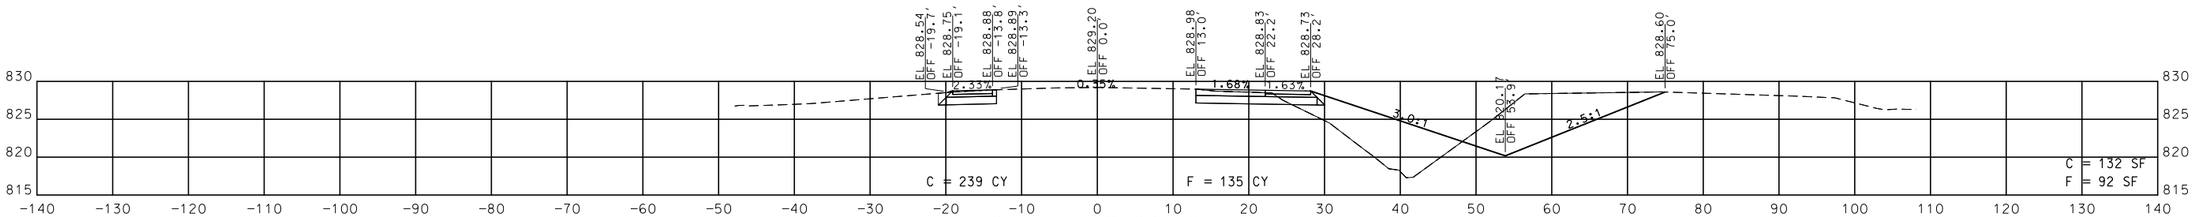

Sta. 3+50.00 R2

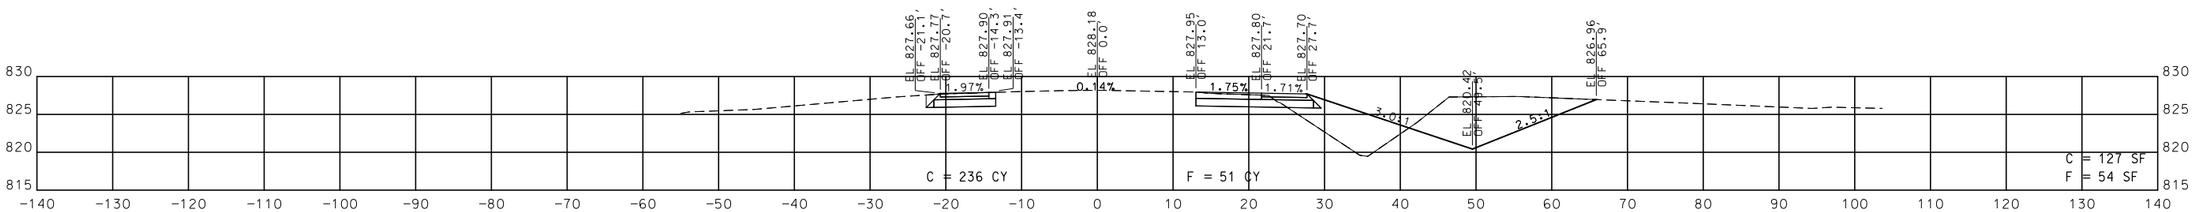

Sta. 3+00.00 R2

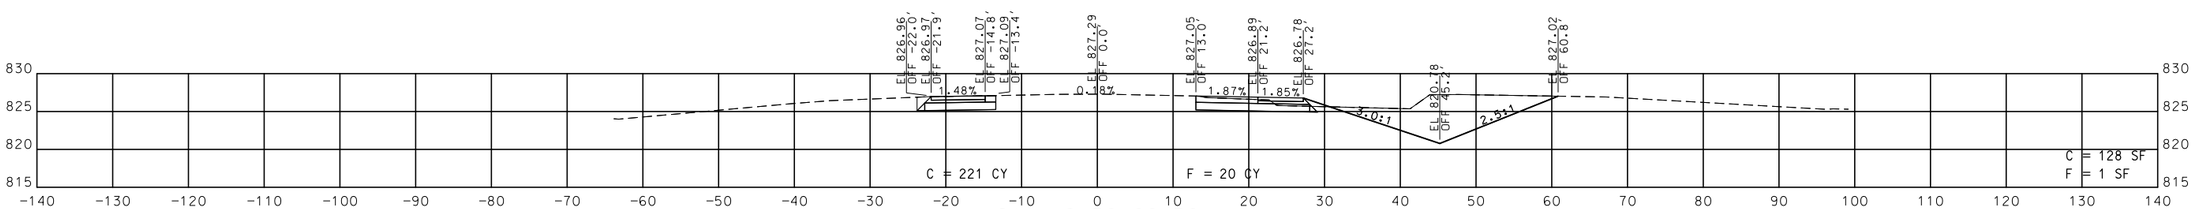

Sta. 2+50.00 R2

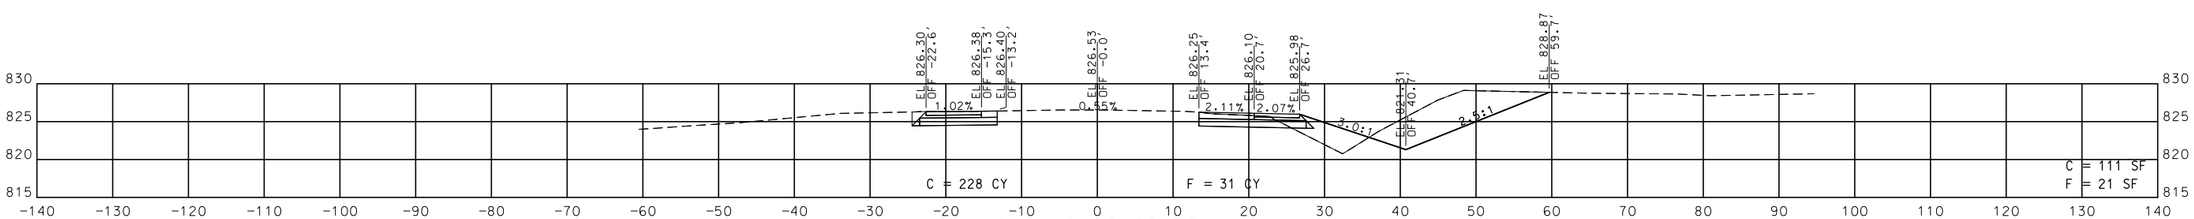

Sta. 2+00.00 R2

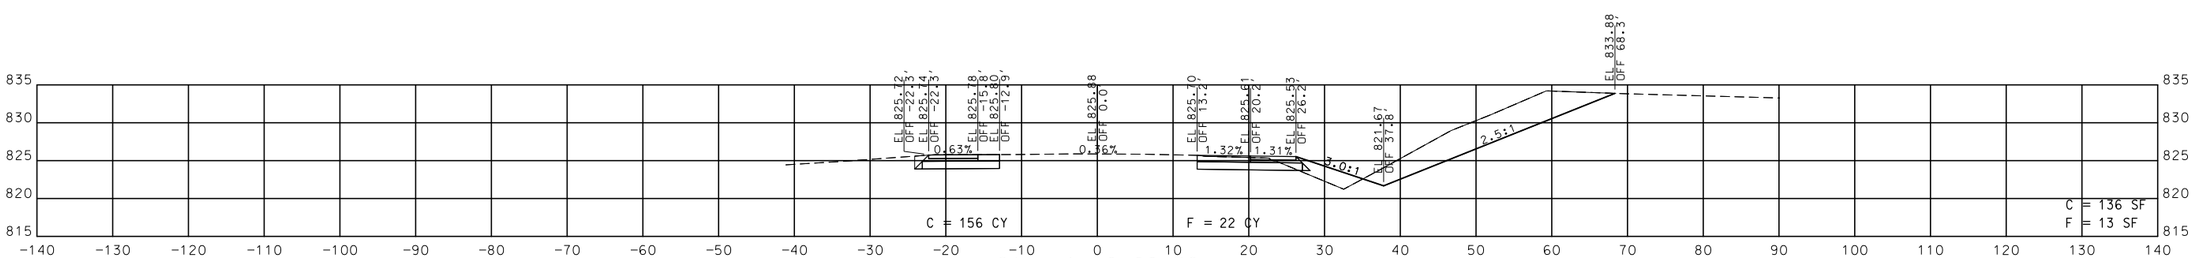

Sta. 1+50.00 R2

I-29 AT US 169 STA. 1+50.00 R2 TO STA. 3+50.00 R2

STATE OF MISSOURI
MARK C. FISHER
NUMBER PE-27971
PROFESSIONAL ENGINEER

THIS SHEET HAS BEEN SIGNED, SEALED AND DATED ELECTRONICALLY.

DATE PREPARED	
10/31/2016	
ROUTE	STATE
I-29	MO
DISTRICT	SHEET NO.
KC	79
COUNTY	
PLATTE	
JOB NO.	
J4I3105	
CONTRACT ID.	
PROJECT NO.	
BRIDGE NO.	

DESCRIPTION	DATE

MISSOURI HIGHWAYS AND TRANSPORTATION COMMISSION
105 WEST CAPITOL
JEFFERSON CITY, MO 65102
1-888-ASK-MODOT (1-888-275-6636)

SHEET 8 OF 12

IF A SEAL IS PRESENT ON THIS SHEET IT HAS BEEN ELECTRONICALLY SEALED AND DATED.

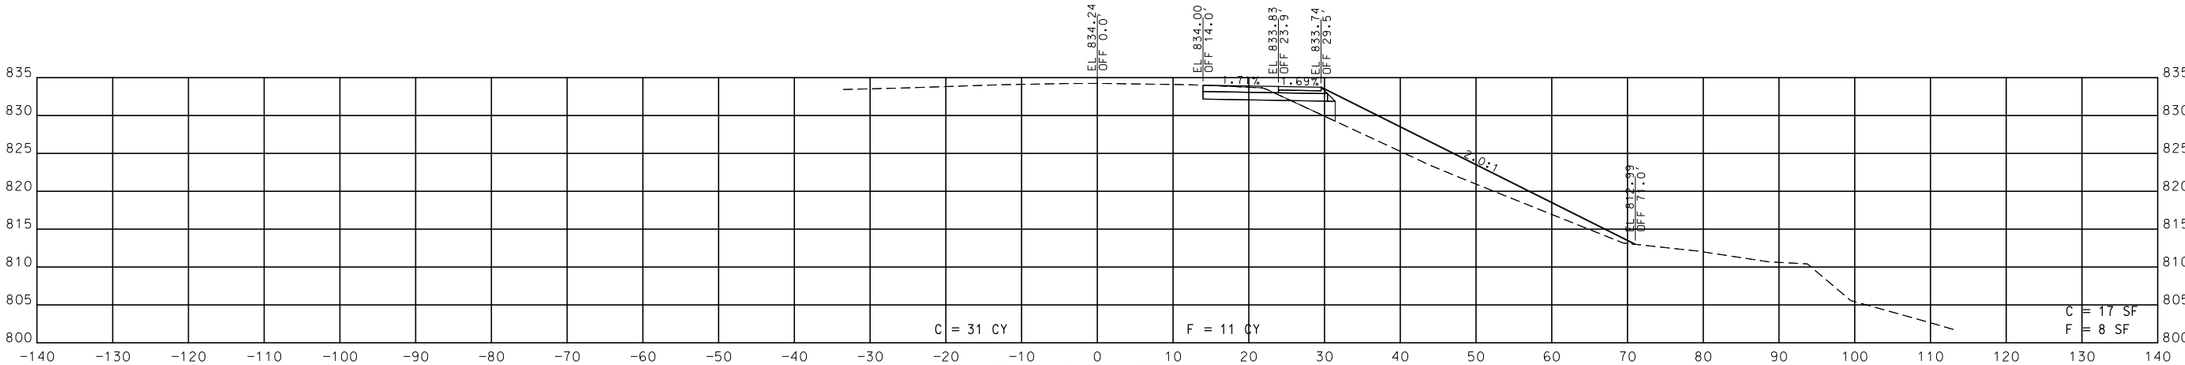

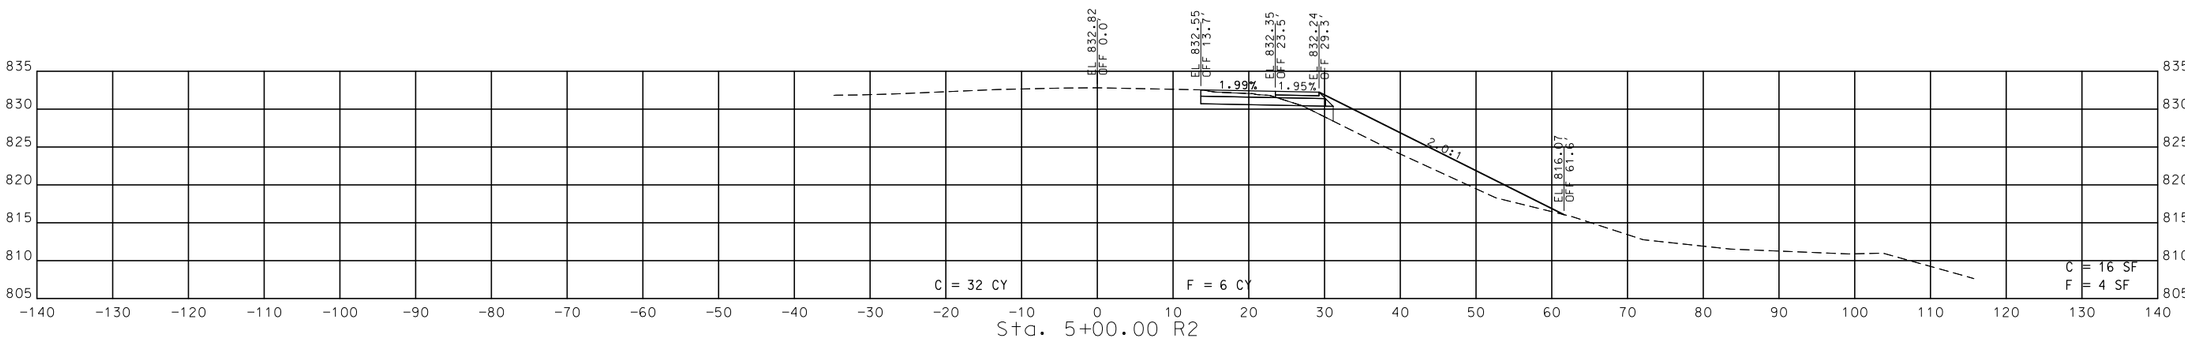

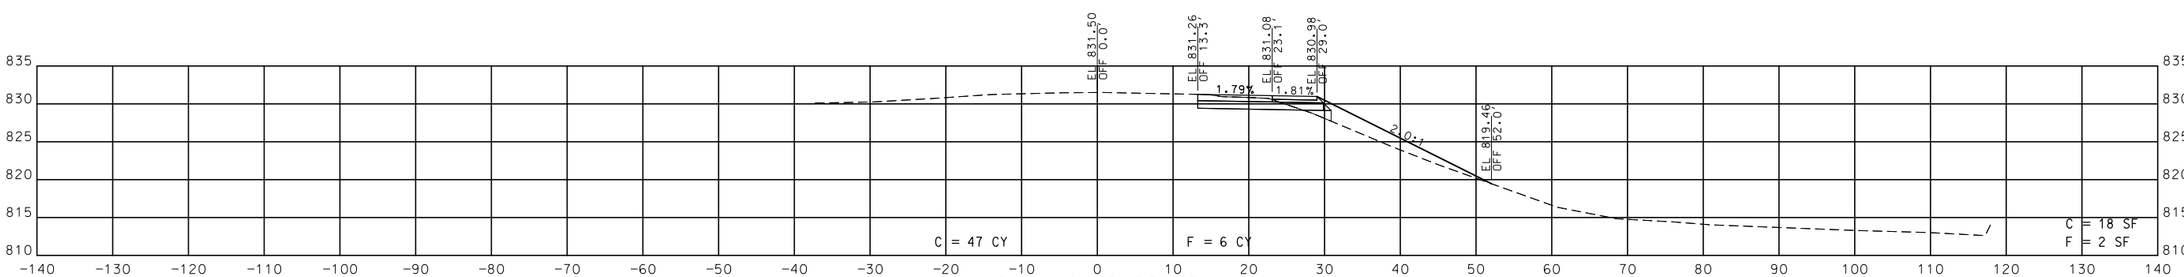

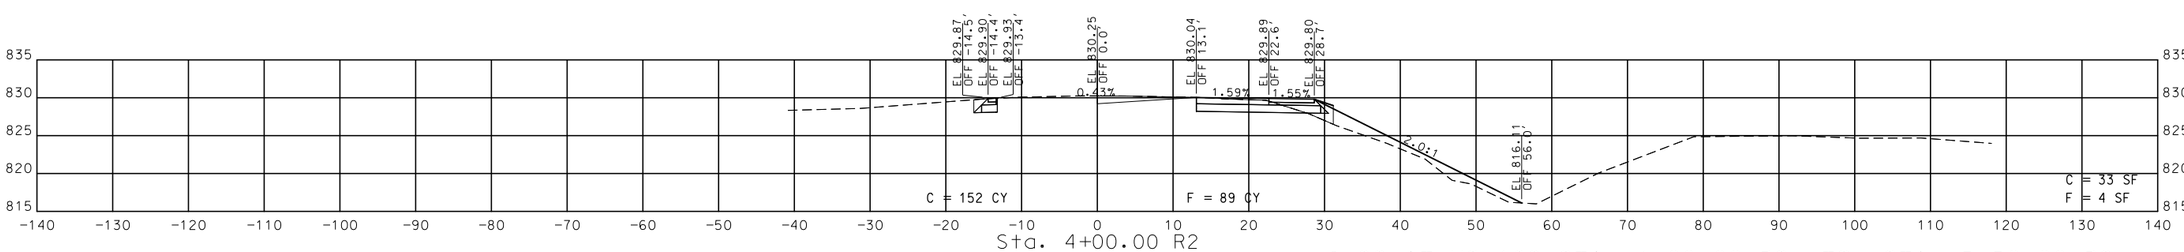

I-29 AT US 169 STA. 4+00.00 R2 TO STA. 5+50.00 R2

STATE OF MISSOURI
MARK C. FISHER
NUMBER PE-27971
PROFESSIONAL ENGINEER

THIS SHEET HAS BEEN SIGNED, SEALED AND DATED ELECTRONICALLY.

DATE PREPARED	10/31/2016
ROUTE	I-29
STATE	MO
DISTRICT	KC
SHEET NO.	80
COUNTY	PLATTE
JOB NO.	J4I3105
CONTRACT ID.	
PROJECT NO.	
BRIDGE NO.	

DATE	DESCRIPTION

IF A SEAL IS PRESENT ON THIS SHEET IT HAS BEEN ELECTRONICALLY SEALED AND DATED.

MISSOURI HIGHWAYS AND TRANSPORTATION COMMISSION

105 WEST CAPITOL
JEFFERSON CITY, MO 65102
1-888-ASK-MODOT (1-888-275-6636)

SHEET 9 OF 12

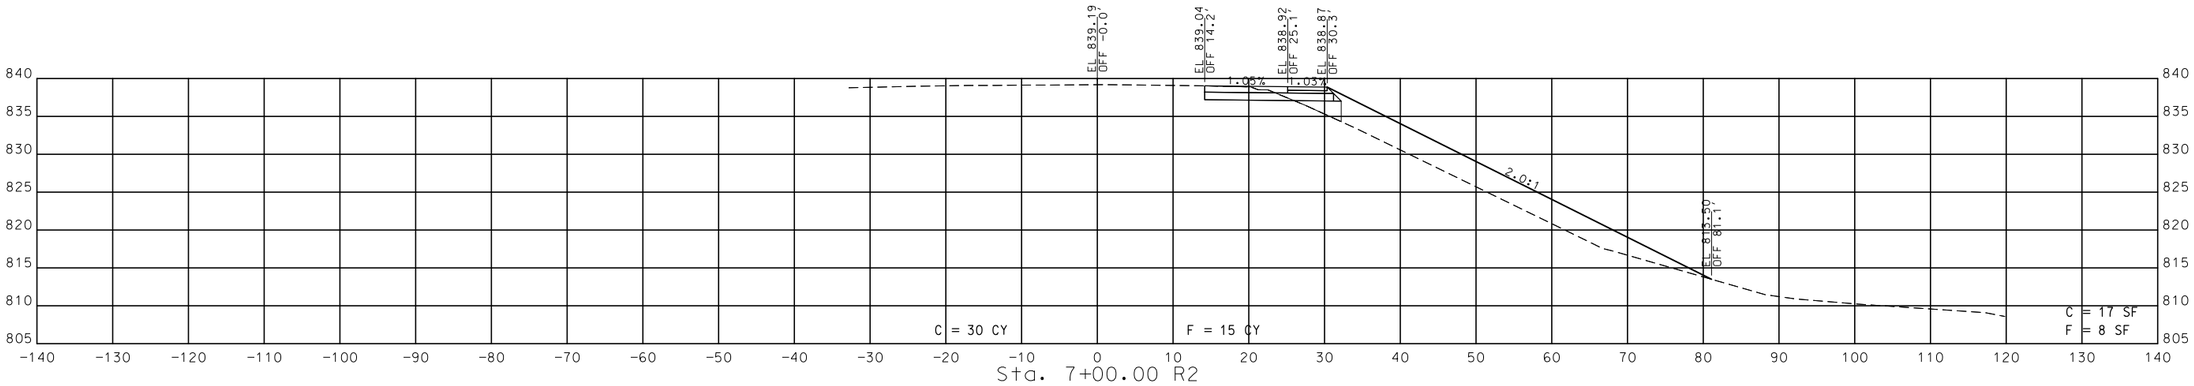

Sta. 7+00.00 R2

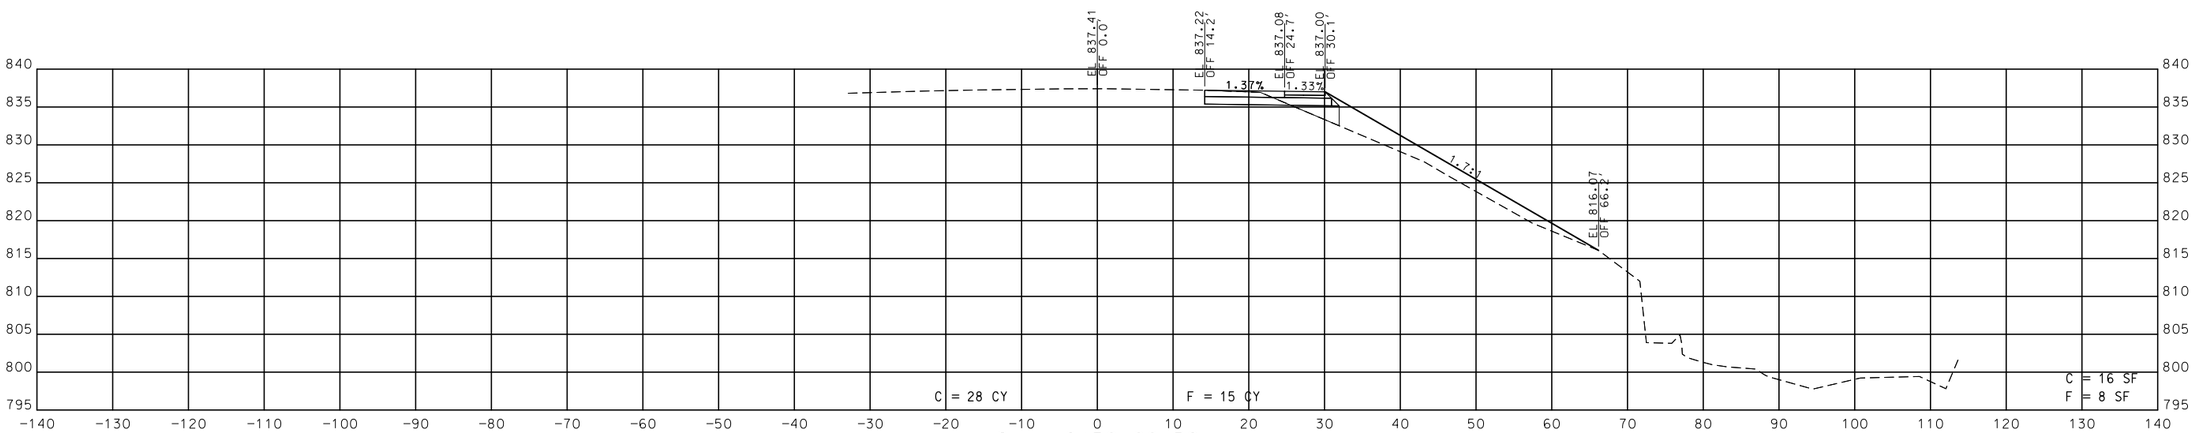

Sta. 6+50.00 R2

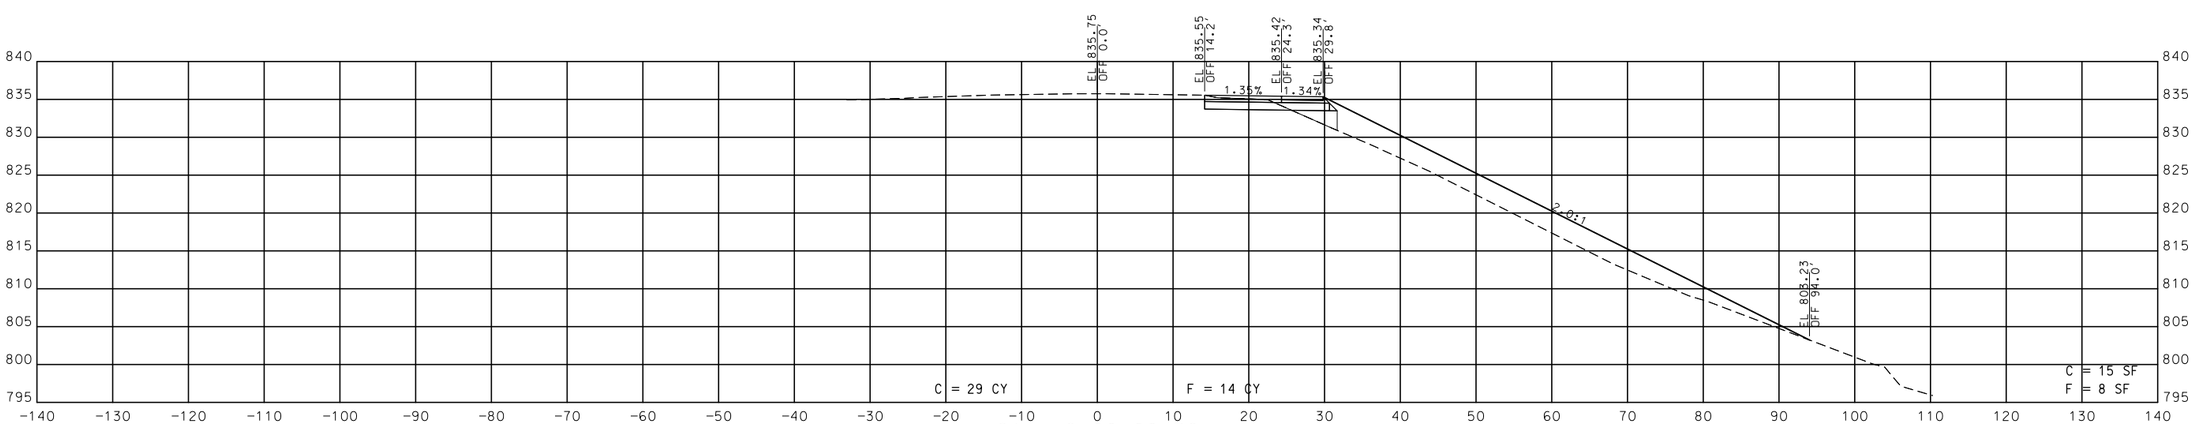

Sta. 6+00.00 R2

I-29 AT US 169 STA. 6+00.00 R2 TO STA. 7+00.00 R2

STATE OF MISSOURI
MARK C. FISHER
NUMBER PE-27971
PROFESSIONAL ENGINEER

THIS SHEET HAS BEEN SIGNED, SEALED AND DATED ELECTRONICALLY.

DATE PREPARED	10/31/2016
ROUTE	I-29
STATE	MO
DISTRICT	KC
SHEET NO.	81
COUNTY	PLATTE
JOB NO.	J4I3105
CONTRACT ID.	
PROJECT NO.	
BRIDGE NO.	

DATE	DESCRIPTION

MISSOURI HIGHWAYS AND TRANSPORTATION COMMISSION

105 WEST CAPITOL
JEFFERSON CITY, MO 65102
1-888-ASK-MODOT (1-888-275-6636)

SHEET 10 OF 12

IF A SEAL IS PRESENT ON THIS SHEET IT HAS BEEN ELECTRONICALLY SEALED AND DATED.

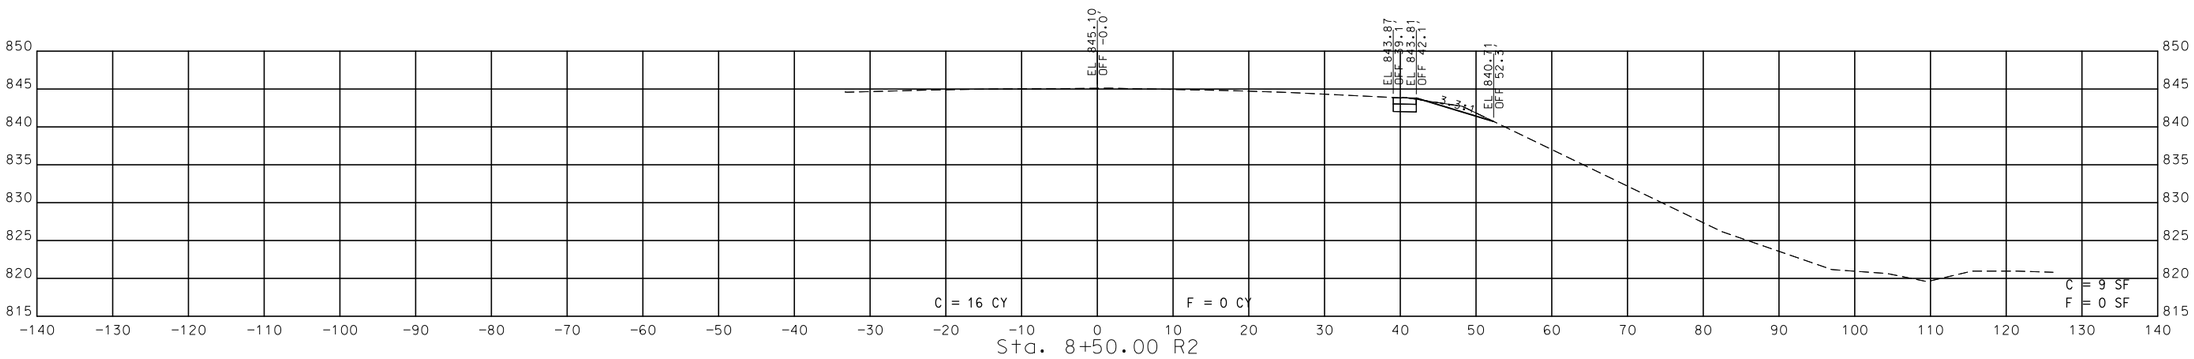

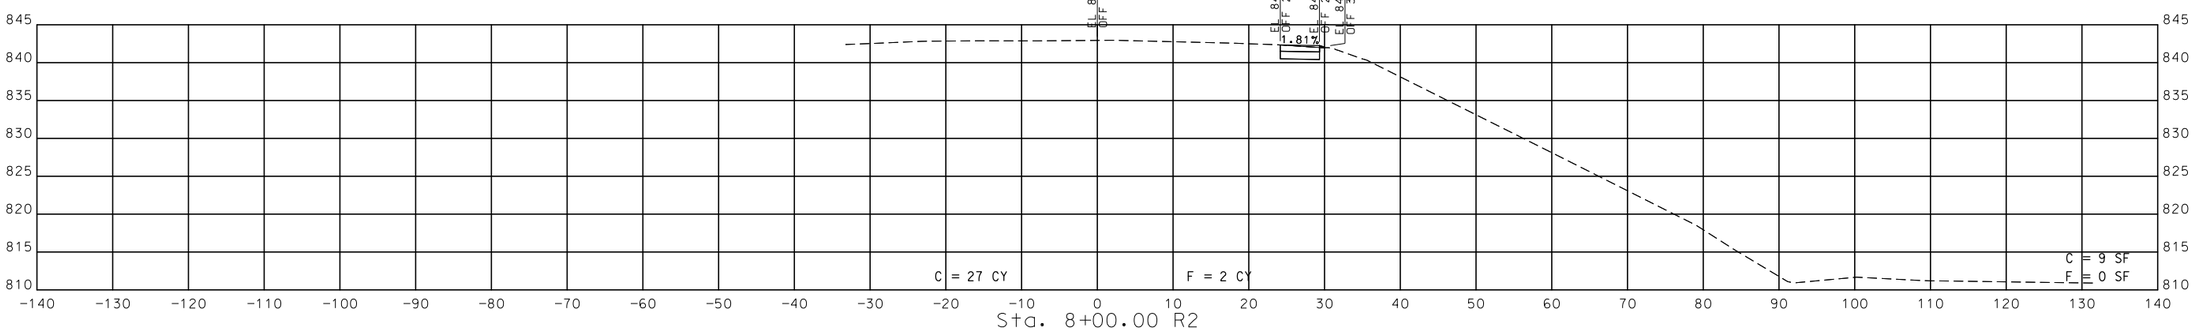

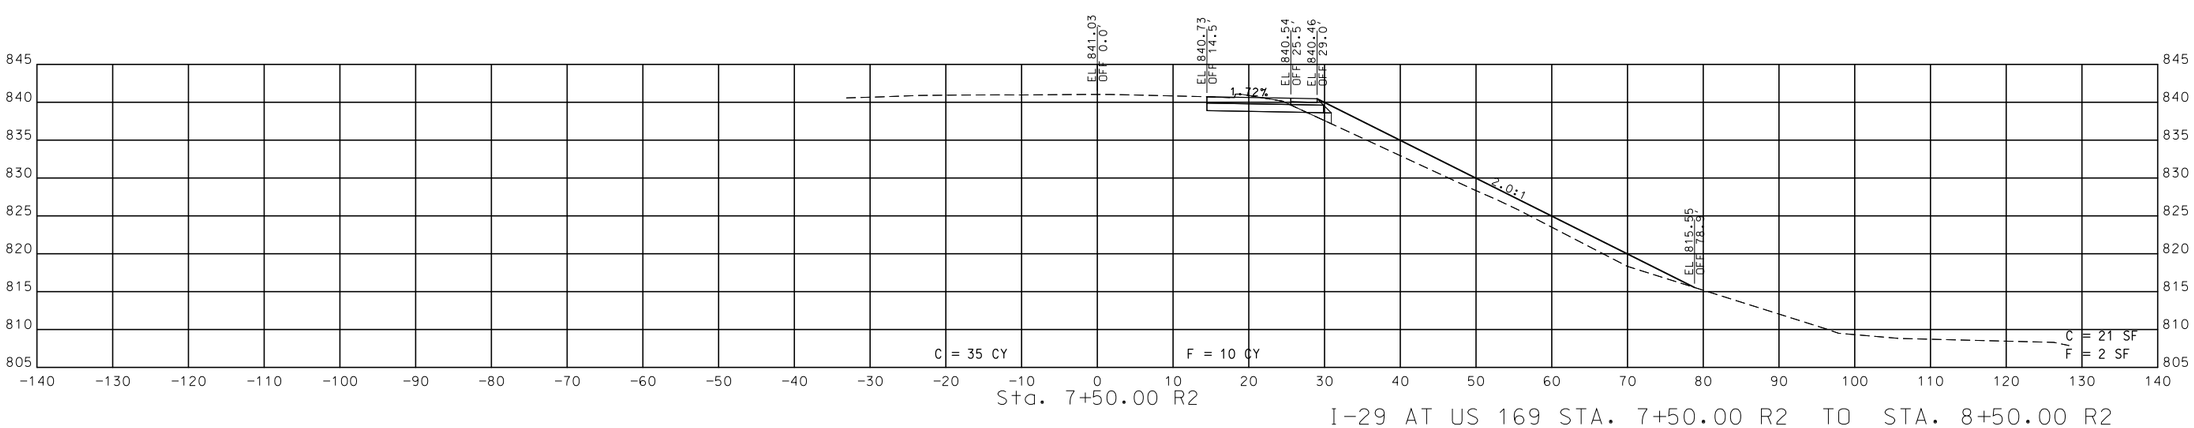

I-29 AT US 169 STA. 7+50.00 R2 TO STA. 8+50.00 R2

STATE OF MISSOURI
MARK C. FISHER
NUMBER PE-27971
PROFESSIONAL ENGINEER

THIS SHEET HAS BEEN SIGNED, SEALED AND DATED ELECTRONICALLY.

DATE PREPARED	10/31/2016
ROUTE	I-29
STATE	MO
DISTRICT	KC
SHEET NO.	82
COUNTY	PLATTE
JOB NO.	J4I3105
CONTRACT ID.	
PROJECT NO.	
BRIDGE NO.	

DESCRIPTION	DATE

MISSOURI HIGHWAYS AND TRANSPORTATION COMMISSION

105 WEST CAPITOL
JEFFERSON CITY, MO 65102
1-888-ASK-MODOT (1-888-275-6636)

SHEET 11 OF 12

IF A SEAL IS PRESENT ON THIS SHEET IT HAS BEEN ELECTRONICALLY SEALED AND DATED.

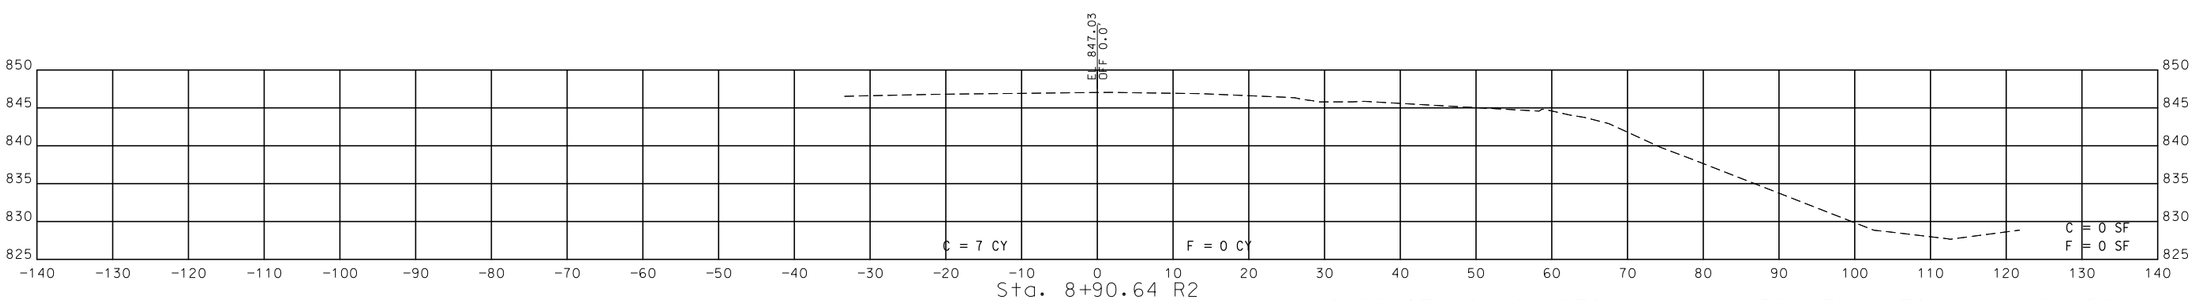

I-29 AT US 169 STA. 8+90.64 R2 TO STA. 8+90.64 R2

STATE OF MISSOURI
MARK C. FISHER
NUMBER PE-27971
PROFESSIONAL ENGINEER

THIS SHEET HAS BEEN SIGNED, SEALED AND DATED ELECTRONICALLY.

DATE PREPARED	10/31/2016
ROUTE	I-29
STATE	MO
DISTRICT	KC
SHEET NO.	83
COUNTY	PLATTE
JOB NO.	J4I3105
CONTRACT ID.	
PROJECT NO.	
BRIDGE NO.	

DATE	DESCRIPTION

MISSOURI HIGHWAYS AND TRANSPORTATION COMMISSION

105 WEST CAPITOL
JEFFERSON CITY, MO 65102
1-888-ASK-MODOT (1-888-275-6636)

SHEET 12 OF 12

IF A SEAL IS PRESENT ON THIS SHEET IT HAS BEEN ELECTRONICALLY SEALED AND DATED.