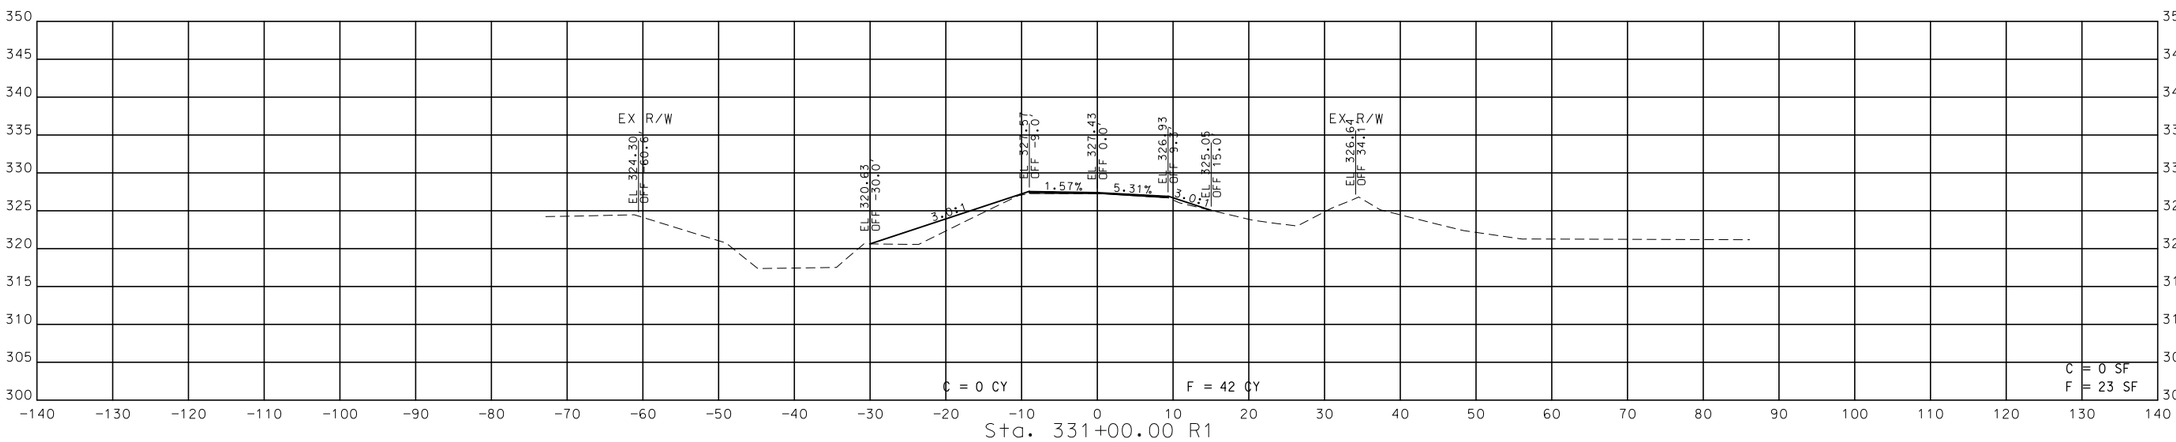

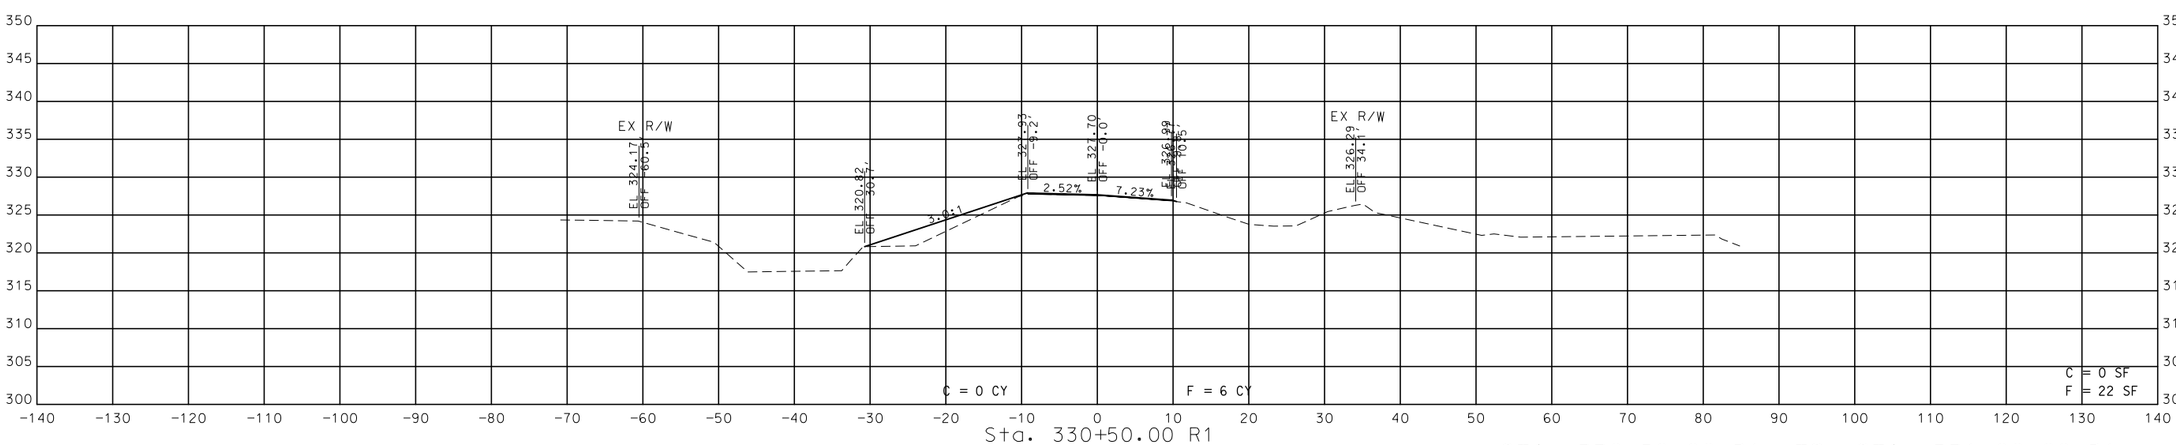

STA. 330+50.00 R1 TO STA. 331+00.00 R1

STATE OF MISSOURI
ERIC KRAPF
NUMBER E-30103
PROFESSIONAL ENGINEER

THIS SHEET HAS BEEN SIGNED, SEALED AND DATED ELECTRONICALLY.

DATE PREPARED	
10/3/2016	
ROUTE	STATE
ZZ	MO
DISTRICT	SHEET NO.
SE	1
COUNTY	
STODDARD	
JOB NO.	
J9S3164	
CONTRACT ID.	
PROJECT NO.	
BRIDGE NO.	

DATE	DESCRIPTION

IF A SEAL IS PRESENT ON THIS SHEET IT HAS BEEN ELECTRONICALLY SEALED AND DATED.

MISSOURI HIGHWAYS AND TRANSPORTATION COMMISSION

105 WEST CAPITOL
JEFFERSON CITY, MO 65102
1-888-ASK-MODOT (1-888-275-6636)

SHEET 1 OF 16

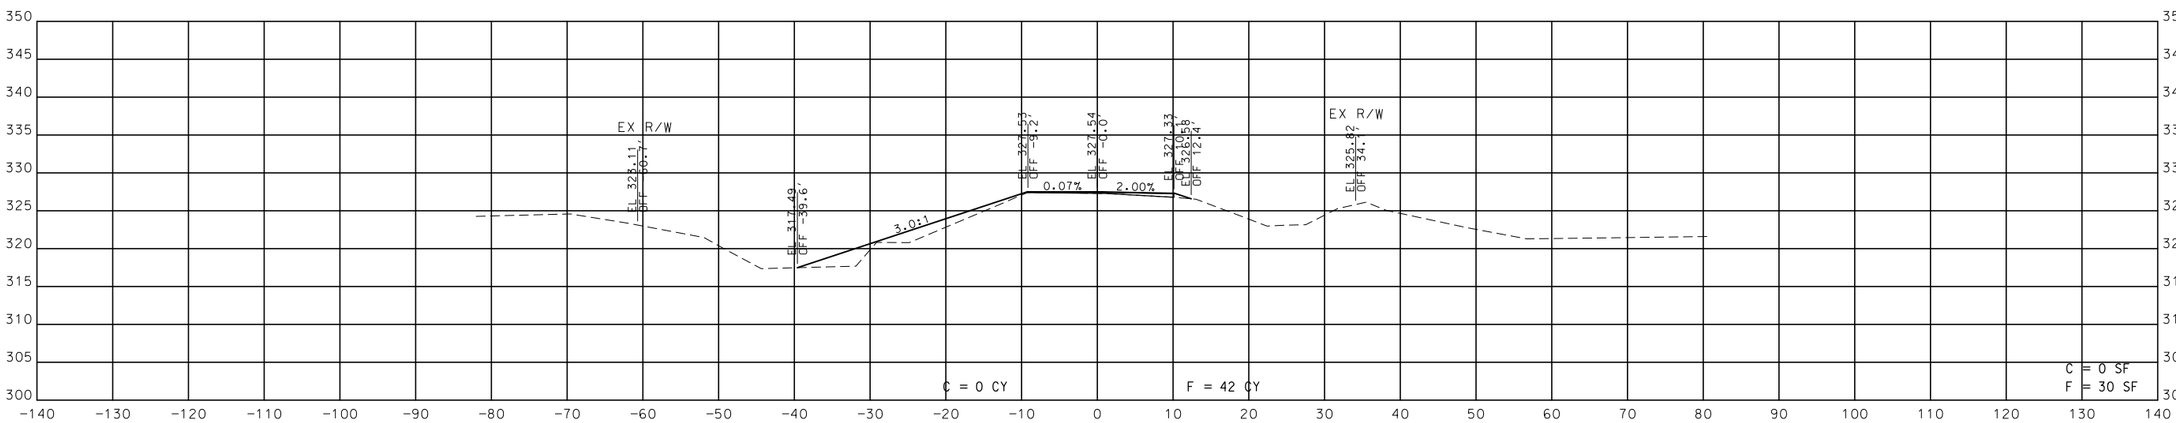

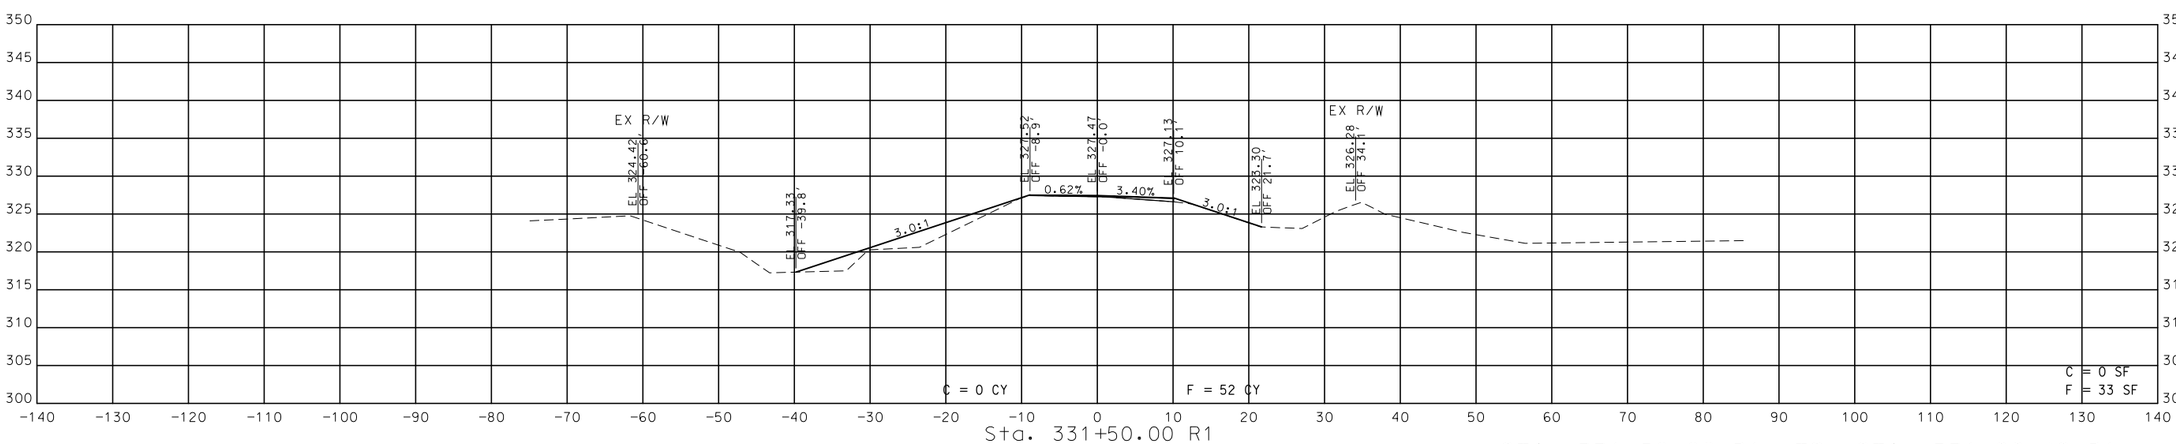

STA. 331+50.00 R1 TO STA. 331+86.49 R1

STATE OF MISSOURI
ERIC KRAPF
NUMBER E-30103
PROFESSIONAL ENGINEER

THIS SHEET HAS BEEN SIGNED, SEALED AND DATED ELECTRONICALLY.

DATE PREPARED	10/3/2016
ROUTE	ZZ
STATE	MO
DISTRICT	SE
SHEET NO.	2
COUNTY	STODDARD
JOB NO.	J9S3164
CONTRACT ID.	
PROJECT NO.	
BRIDGE NO.	

DATE	DESCRIPTION

IF A SEAL IS PRESENT ON THIS SHEET IT HAS BEEN ELECTRONICALLY SEALED AND DATED.

MISSOURI HIGHWAYS AND TRANSPORTATION COMMISSION

105 WEST CAPITOL
JEFFERSON CITY, MO 65102
1-888-ASK-MODOT (1-888-275-6636)

SHEET 2 OF 16

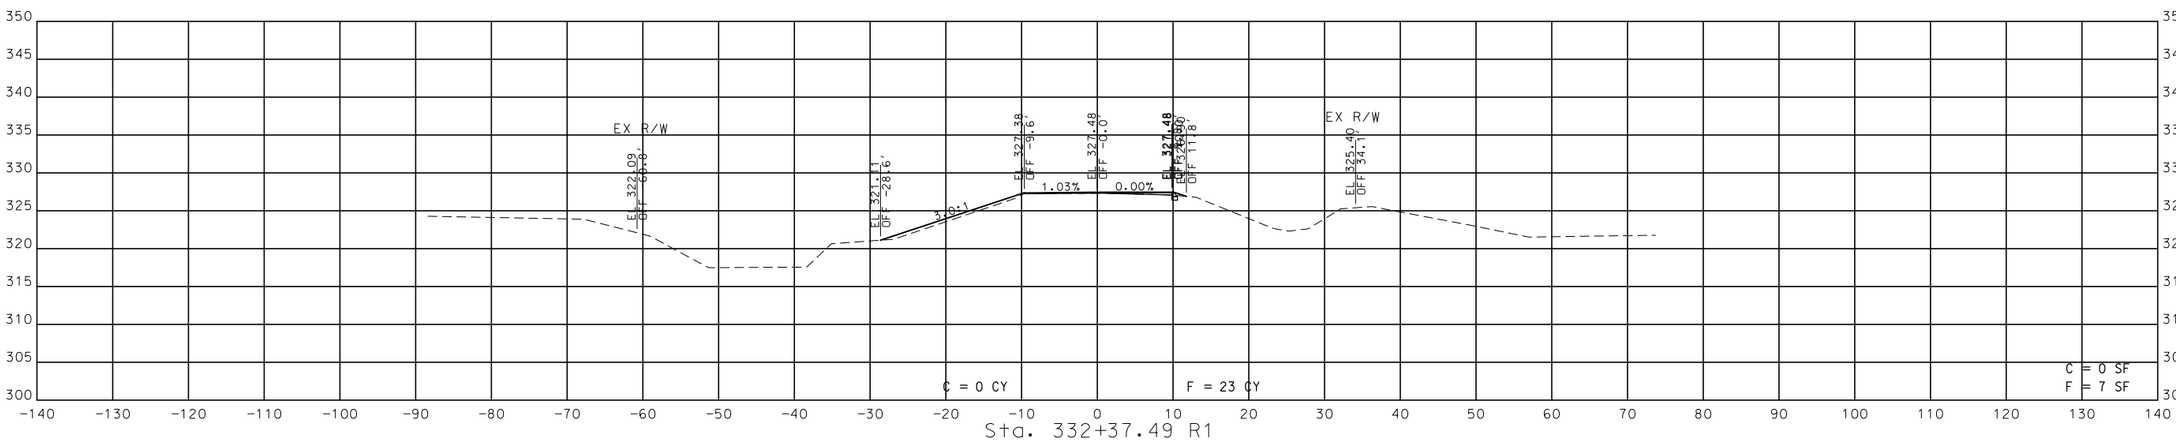

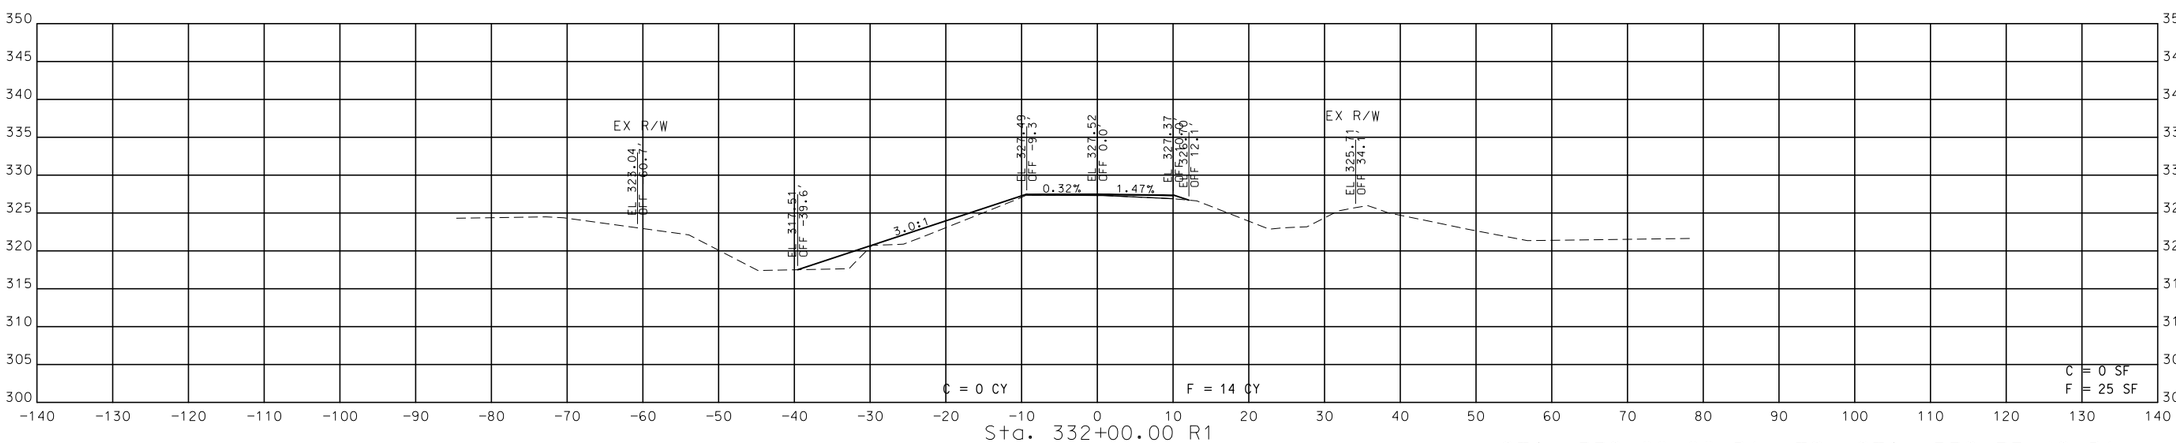

STA. 332+00.00 R1 TO STA. 332+37.49 R1

STATE OF MISSOURI
ERIC KRAPF
NUMBER E-30103
PROFESSIONAL ENGINEER

THIS SHEET HAS BEEN SIGNED, SEALED AND DATED ELECTRONICALLY.

DATE PREPARED	10/3/2016
ROUTE	ZZ
STATE	MO
DISTRICT	SE
SHEET NO.	3
COUNTY	STODDARD
JOB NO.	J9S3164
CONTRACT ID.	
PROJECT NO.	
BRIDGE NO.	

DATE	DESCRIPTION

IF A SEAL IS PRESENT ON THIS SHEET IT HAS BEEN ELECTRONICALLY SEALED AND DATED.

MISSOURI HIGHWAYS AND TRANSPORTATION COMMISSION

105 WEST CAPITOL
JEFFERSON CITY, MO 65102
1-888-ASK-MODOT (1-888-275-6636)

SHEET 3 OF 16

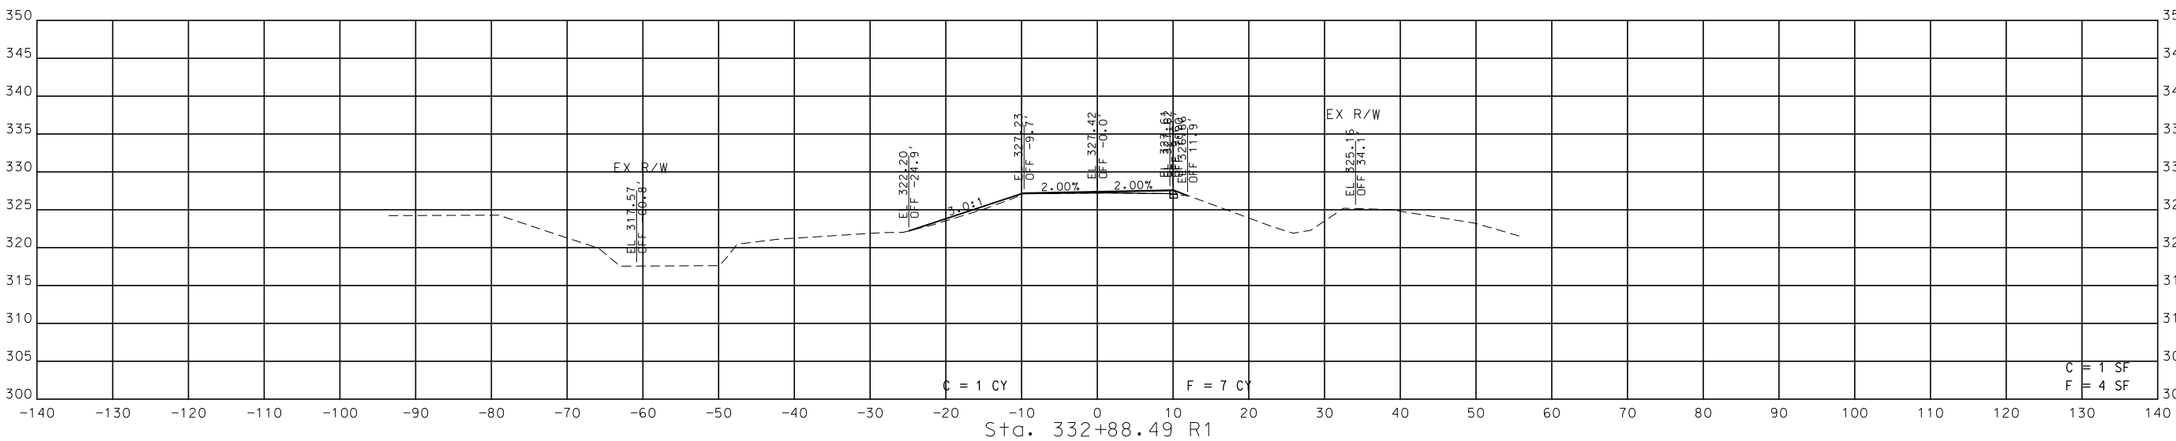

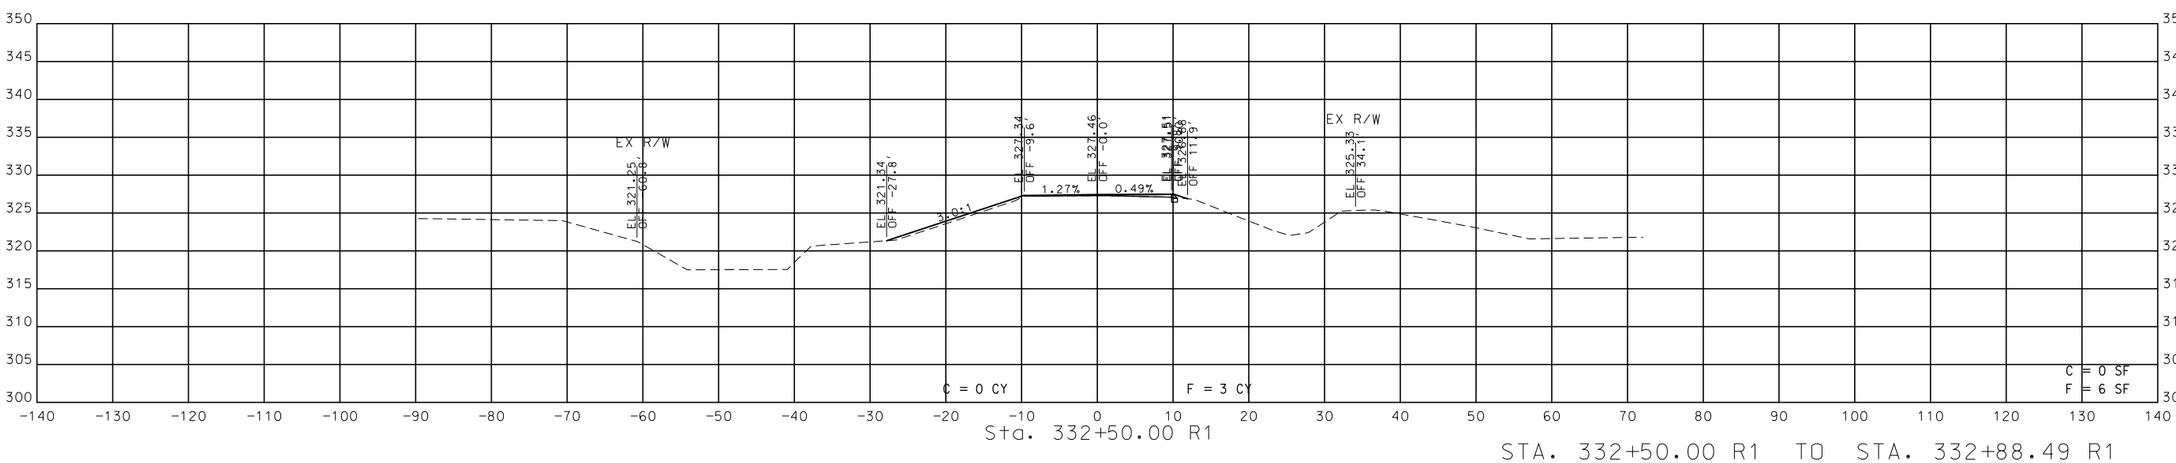

STA. 332+50.00 R1 TO STA. 332+88.49 R1

STATE OF MISSOURI
ERIC KRAPF
NUMBER E-30103
PROFESSIONAL ENGINEER

THIS SHEET HAS BEEN SIGNED, SEALED AND DATED ELECTRONICALLY.

DATE PREPARED	10/3/2016
ROUTE	ZZ
STATE	MO
DISTRICT	SE
SHEET NO.	4
COUNTY	STODDARD
JOB NO.	J9S3164
CONTRACT ID.	
PROJECT NO.	
BRIDGE NO.	

DATE	DESCRIPTION

IF A SEAL IS PRESENT ON THIS SHEET IT HAS BEEN ELECTRONICALLY SEALED AND DATED.

MISSOURI HIGHWAYS AND TRANSPORTATION COMMISSION

105 WEST CAPITOL
JEFFERSON CITY, MO 65102
1-888-ASK-MODOT (1-888-275-6636)

SHEET 4 OF 16

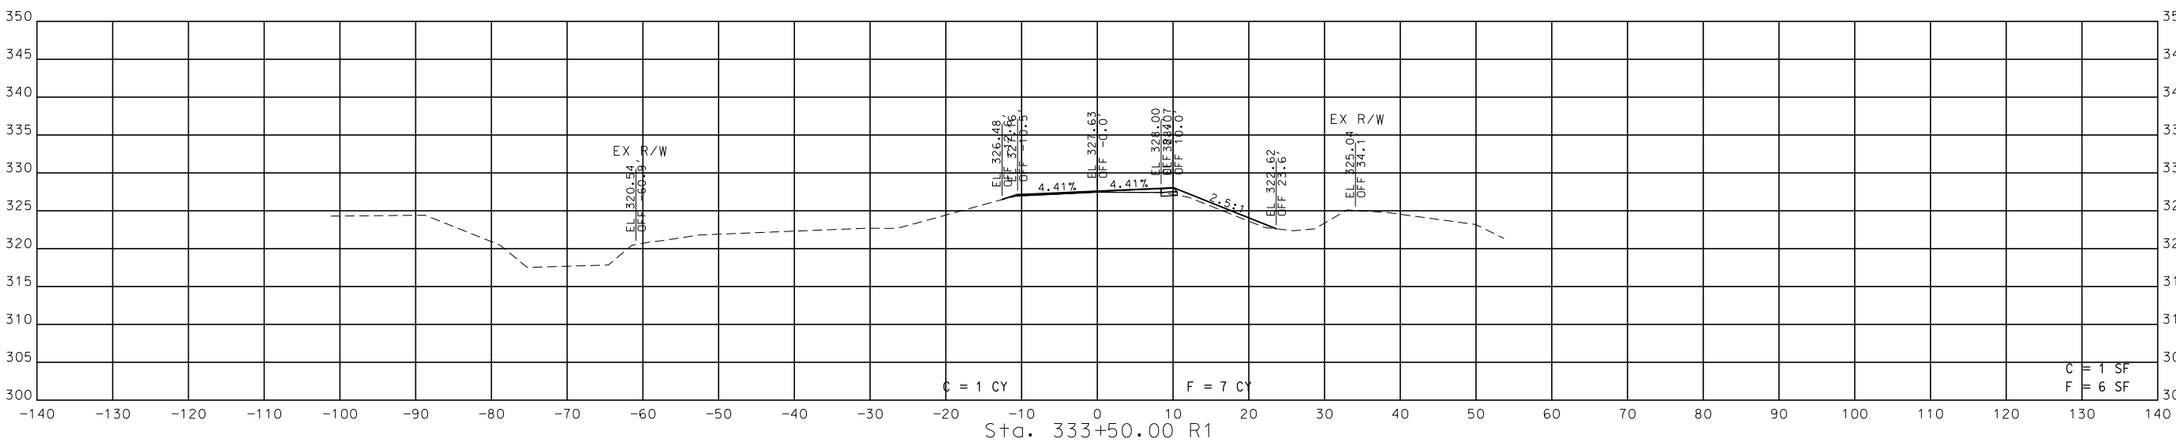

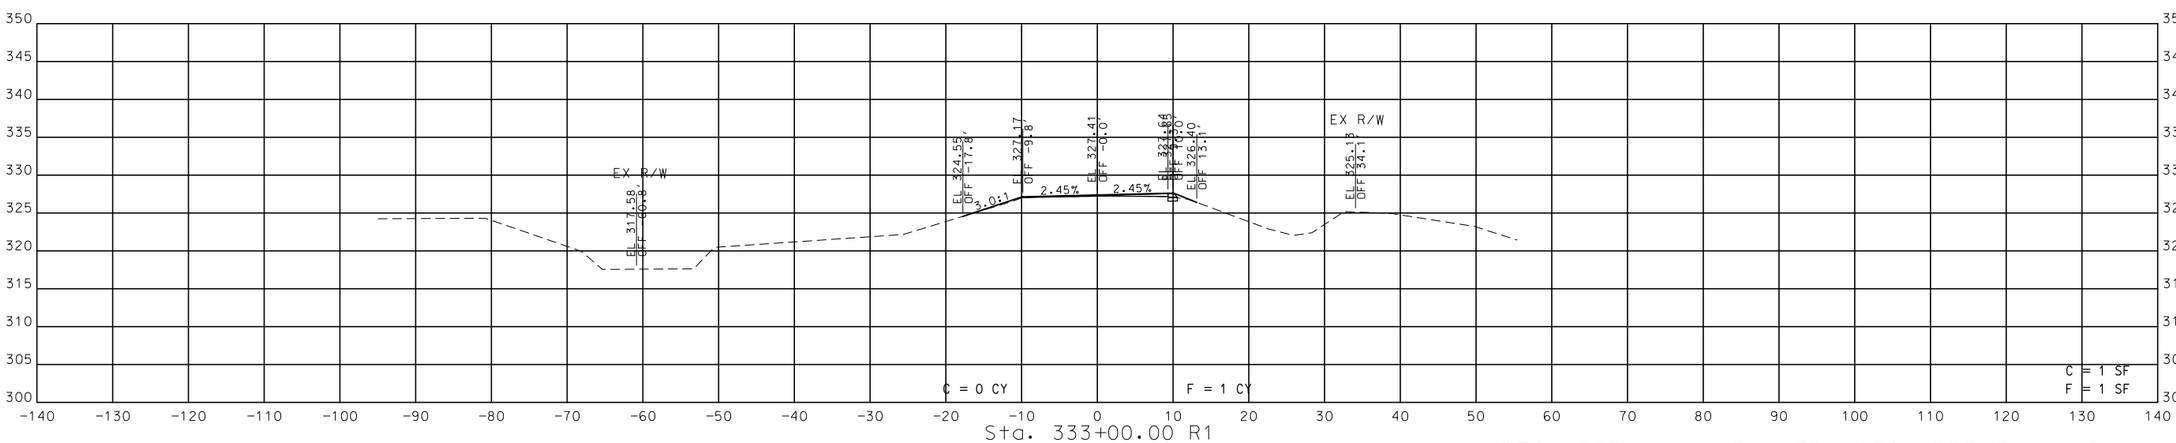

STA. 333+00.00 R1 TO STA. 333+50.00 R1

STATE OF MISSOURI
ERIC KRAPF
NUMBER E-30103
PROFESSIONAL ENGINEER

THIS SHEET HAS BEEN SIGNED, SEALED AND DATED ELECTRONICALLY.

DATE PREPARED	10/3/2016
ROUTE	ZZ
STATE	MO
DISTRICT	SE
SHEET NO.	5
COUNTY	STODDARD
JOB NO.	J9S3164
CONTRACT ID.	
PROJECT NO.	
BRIDGE NO.	

DATE	DESCRIPTION

IF A SEAL IS PRESENT ON THIS SHEET IT HAS BEEN ELECTRONICALLY SEALED AND DATED.

MISSOURI HIGHWAYS AND TRANSPORTATION COMMISSION

105 WEST CAPITOL
JEFFERSON CITY, MO 65102
1-888-ASK-MODOT (1-888-275-6636)

SHEET 5 OF 16

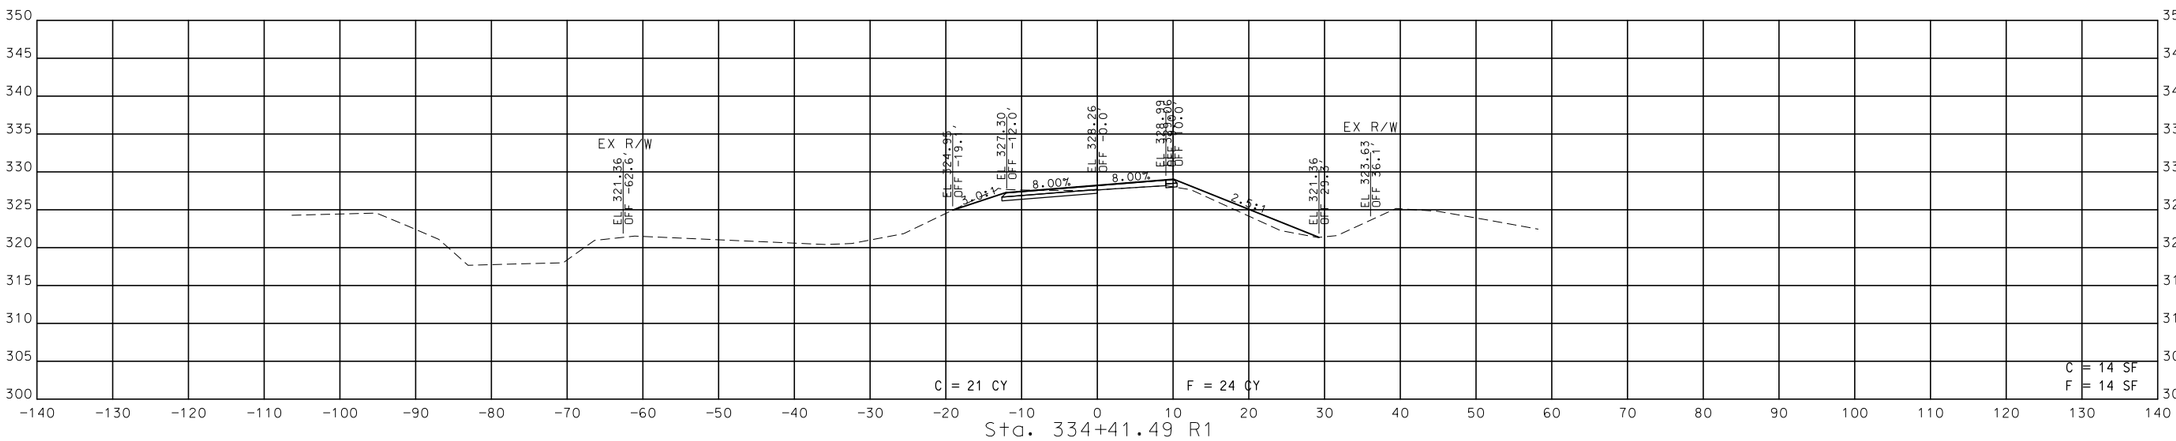

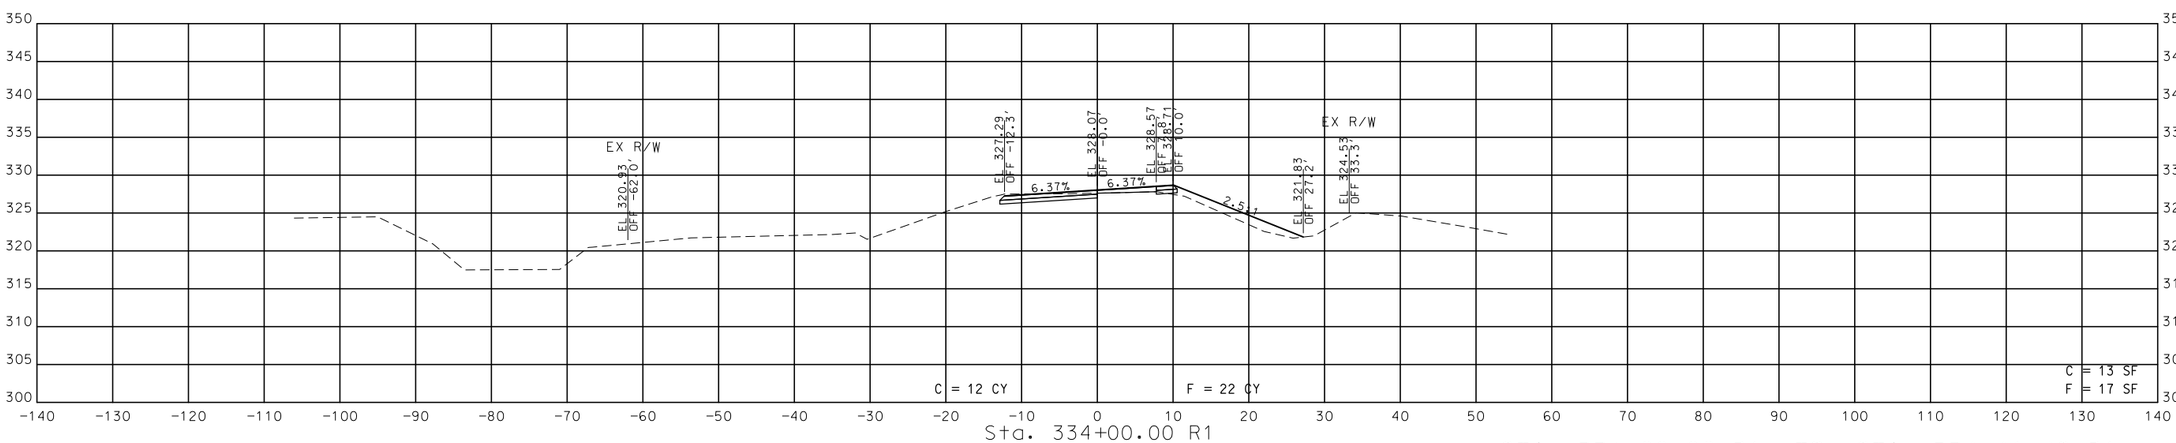

STA. 334+00.00 R1 TO STA. 334+41.49 R1

STATE OF MISSOURI
ERIC KRAPF
NUMBER E-30103
PROFESSIONAL ENGINEER

THIS SHEET HAS BEEN SIGNED, SEALED AND DATED ELECTRONICALLY.

DATE PREPARED	10/3/2016
ROUTE	ZZ
STATE	MO
DISTRICT	SE
SHEET NO.	6
COUNTY	STODDARD
JOB NO.	J9S3164
CONTRACT ID.	
PROJECT NO.	
BRIDGE NO.	

DATE	DESCRIPTION

IF A SEAL IS PRESENT ON THIS SHEET IT HAS BEEN ELECTRONICALLY SEALED AND DATED.

MISSOURI HIGHWAYS AND TRANSPORTATION COMMISSION

105 WEST CAPITOL
JEFFERSON CITY, MO 65102
1-888-ASK-MODOT (1-888-275-6636)

SHEET 6 OF 16

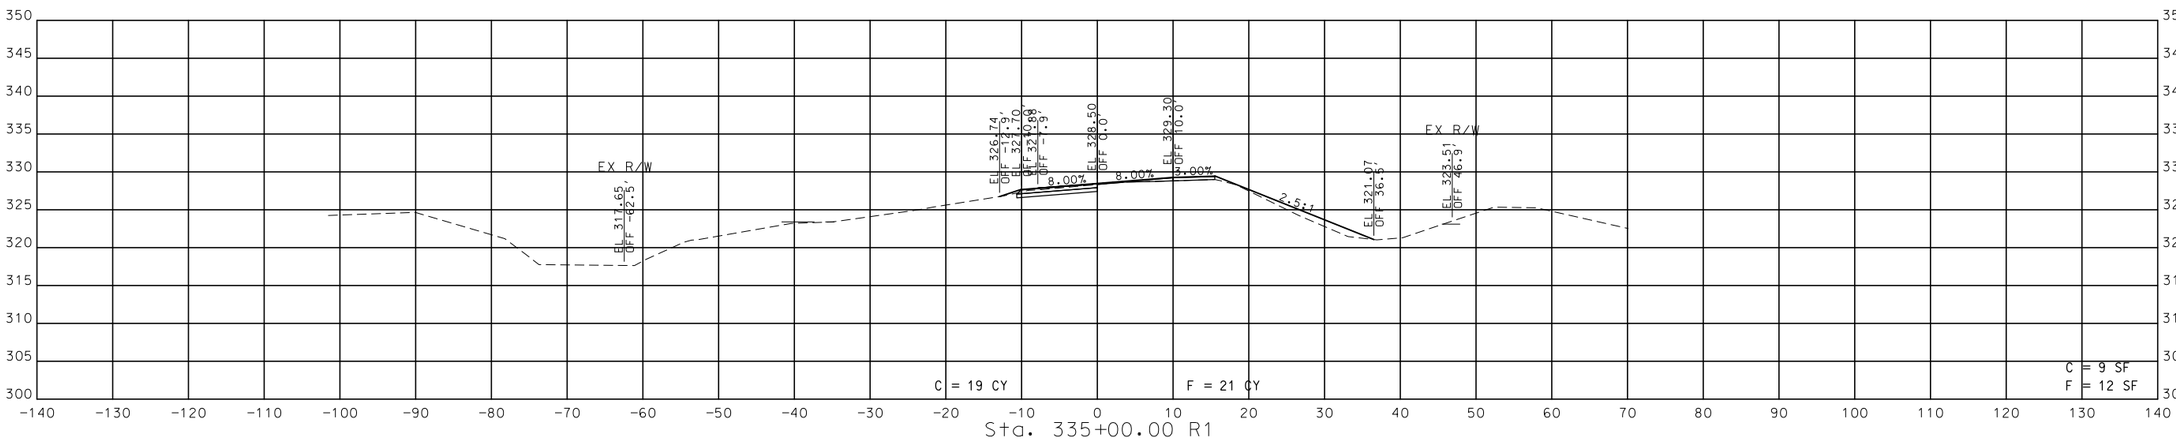

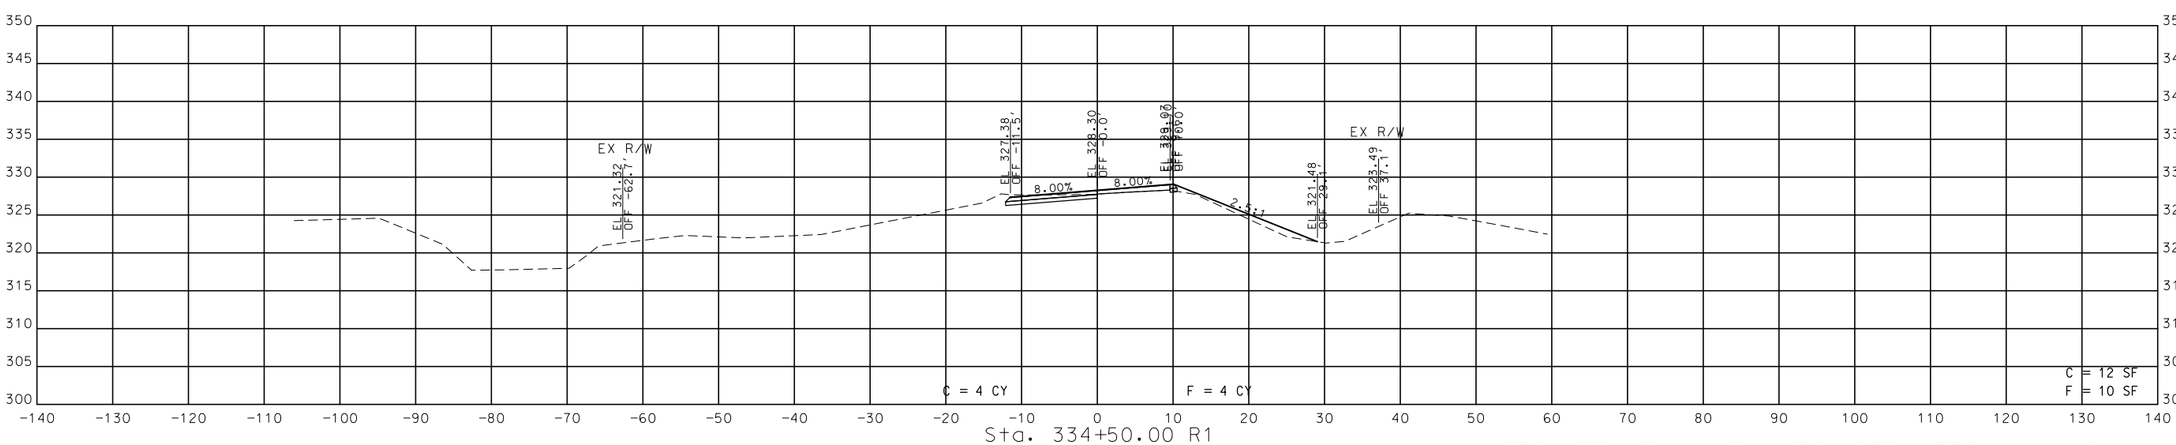

STA. 334+50.00 R1 TO STA. 335+00.00 R1

STATE OF MISSOURI
ERIC KRAPF
NUMBER E-30103
PROFESSIONAL ENGINEER

THIS SHEET HAS BEEN SIGNED, SEALED AND DATED ELECTRONICALLY.

DATE PREPARED	10/3/2016
ROUTE	ZZ
STATE	MO
DISTRICT	SE
SHEET NO.	7
COUNTY	STODDARD
JOB NO.	J9S3164
CONTRACT ID.	
PROJECT NO.	
BRIDGE NO.	

DATE	DESCRIPTION

MISSOURI HIGHWAYS AND TRANSPORTATION COMMISSION

105 WEST CAPITOL
JEFFERSON CITY, MO 65102
1-888-ASK-MODOT (1-888-275-6636)

SHEET 7 OF 16

IF A SEAL IS PRESENT ON THIS SHEET IT HAS BEEN ELECTRONICALLY SEALED AND DATED.

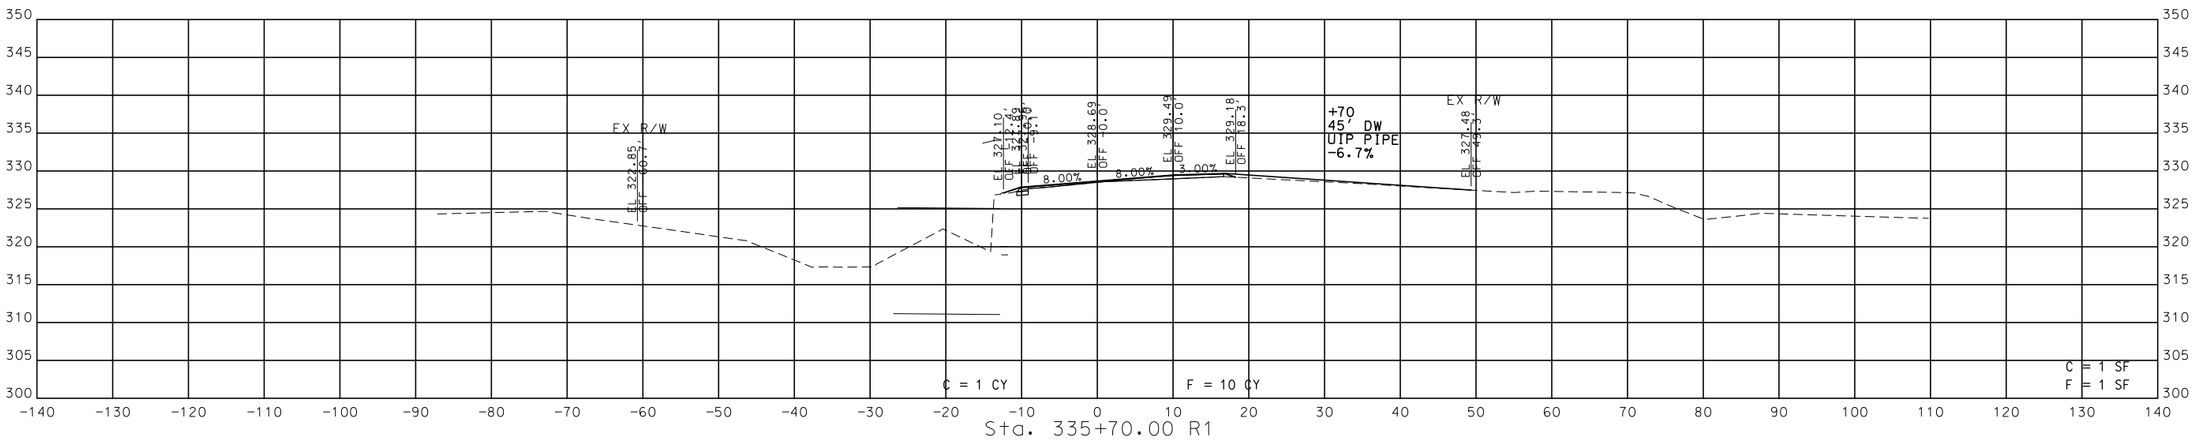

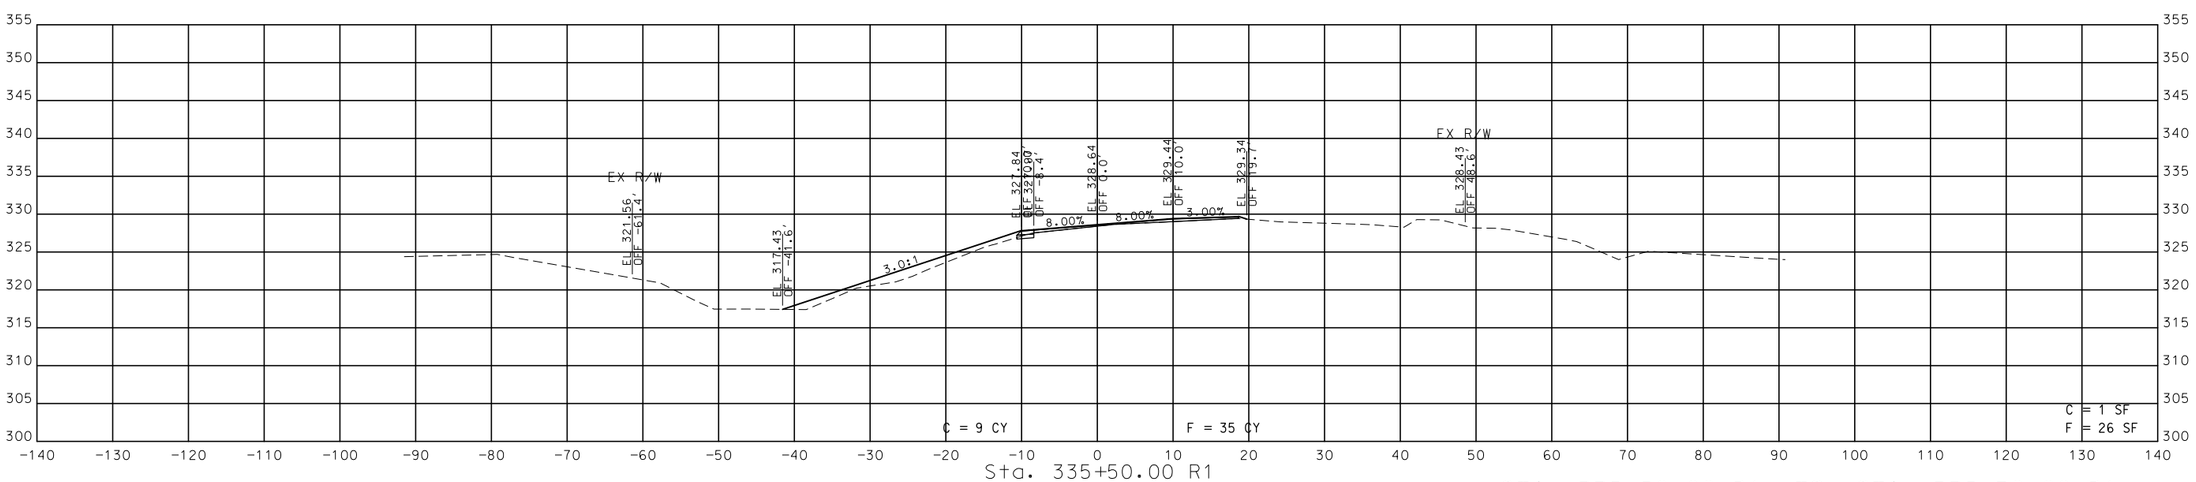

STA. 335+50.00 R1 TO STA. 335+70.00 R1

STATE OF MISSOURI
ERIC KRAPF
NUMBER E-30103
PROFESSIONAL ENGINEER

THIS SHEET HAS BEEN SIGNED, SEALED AND DATED ELECTRONICALLY.

DATE PREPARED	10/3/2016
ROUTE	ZZ
STATE	MO
DISTRICT	SE
SHEET NO.	8
COUNTY	STODDARD
JOB NO.	J9S3164
CONTRACT ID.	
PROJECT NO.	
BRIDGE NO.	

DATE	DESCRIPTION

MISSOURI HIGHWAYS AND TRANSPORTATION COMMISSION

105 WEST CAPITOL
JEFFERSON CITY, MO 65102
1-888-ASK-MODOT (1-888-275-6636)

SHEET 8 OF 16

IF A SEAL IS PRESENT ON THIS SHEET IT HAS BEEN ELECTRONICALLY SEALED AND DATED.

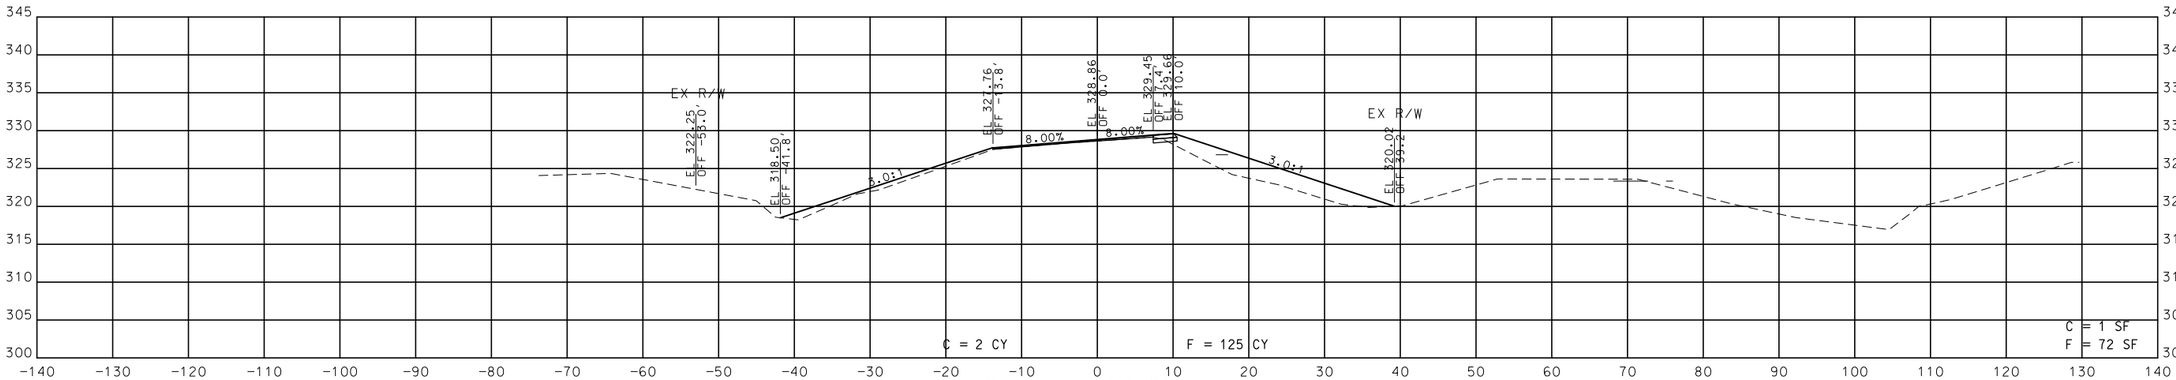

Sta. 337+00.00 R1

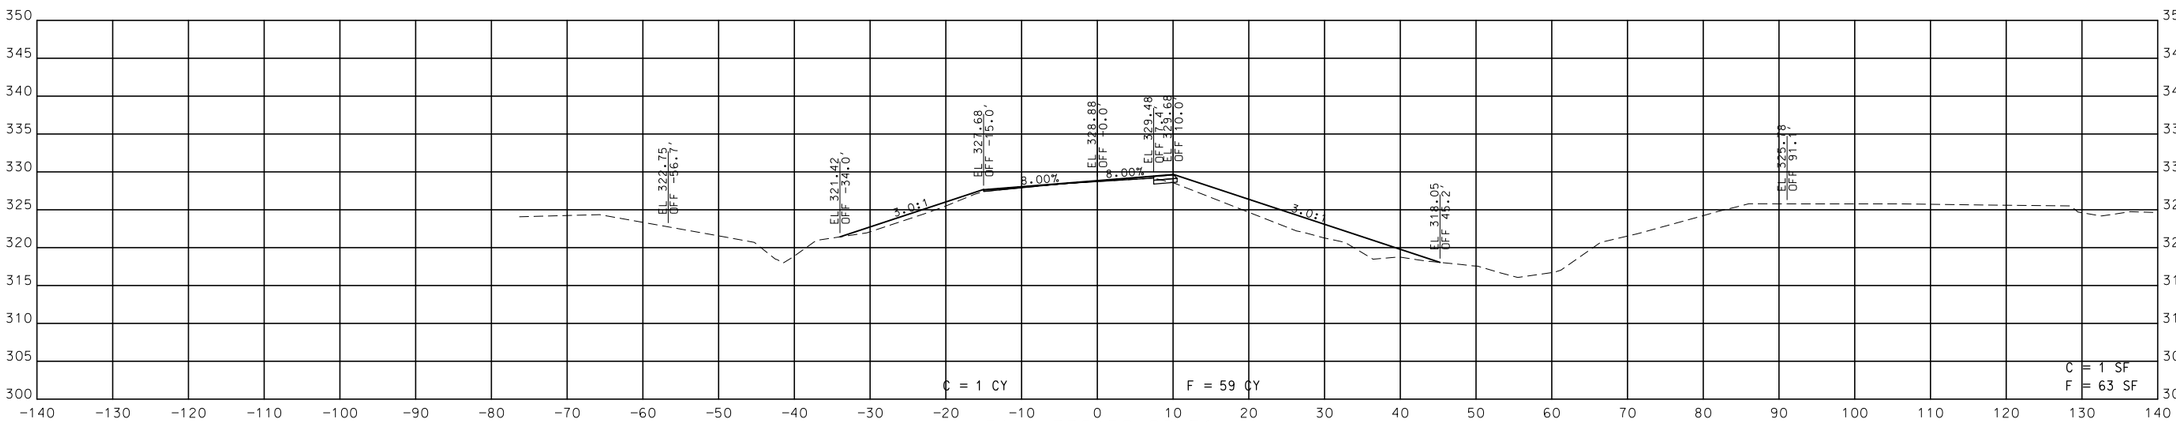

Sta. 336+50.00 R1

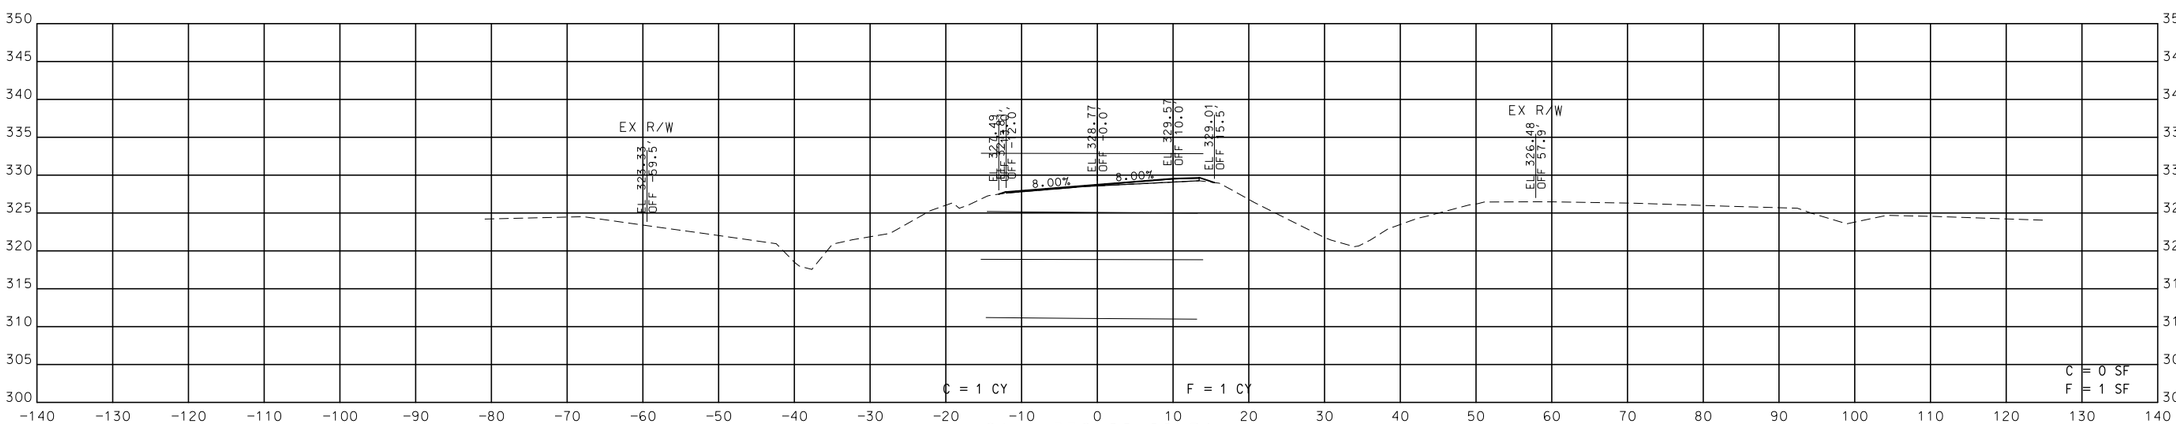

Sta. 336+00.00 R1

STA. 336+00.00 R1 TO STA. 337+00.00 R1

STATE OF MISSOURI
ERIC KRAPF
NUMBER E-30103
PROFESSIONAL ENGINEER

THIS SHEET HAS BEEN SIGNED, SEALED AND DATED ELECTRONICALLY.

DATE PREPARED	10/3/2016
ROUTE	ZZ
STATE	MO
DISTRICT	SE
SHEET NO.	9
COUNTY	STODDARD
JOB NO.	J9S3164
CONTRACT ID.	
PROJECT NO.	
BRIDGE NO.	

DATE	DESCRIPTION

IF A SEAL IS PRESENT ON THIS SHEET IT HAS BEEN ELECTRONICALLY SEALED AND DATED.

MISSOURI HIGHWAYS AND TRANSPORTATION COMMISSION

105 WEST CAPITOL
JEFFERSON CITY, MO 65102
1-888-ASK-MODOT (1-888-275-6636)

SHEET 9 OF 16

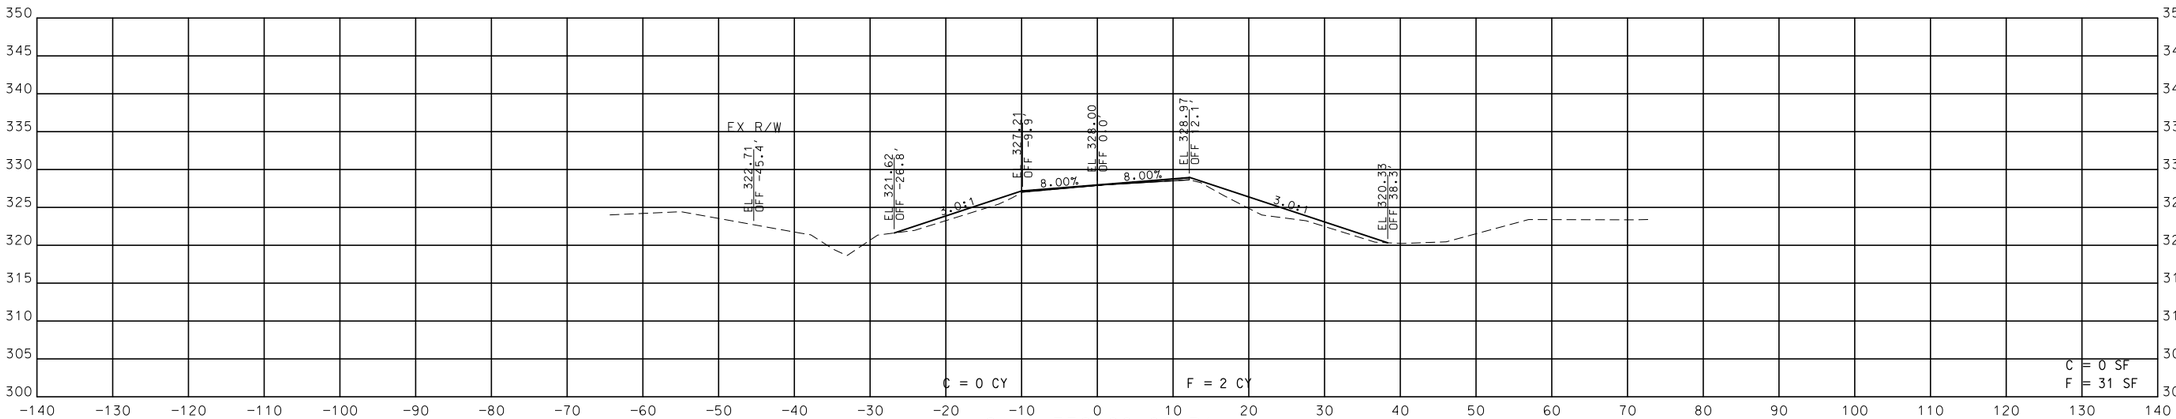

Sta. 338+00.00 R1

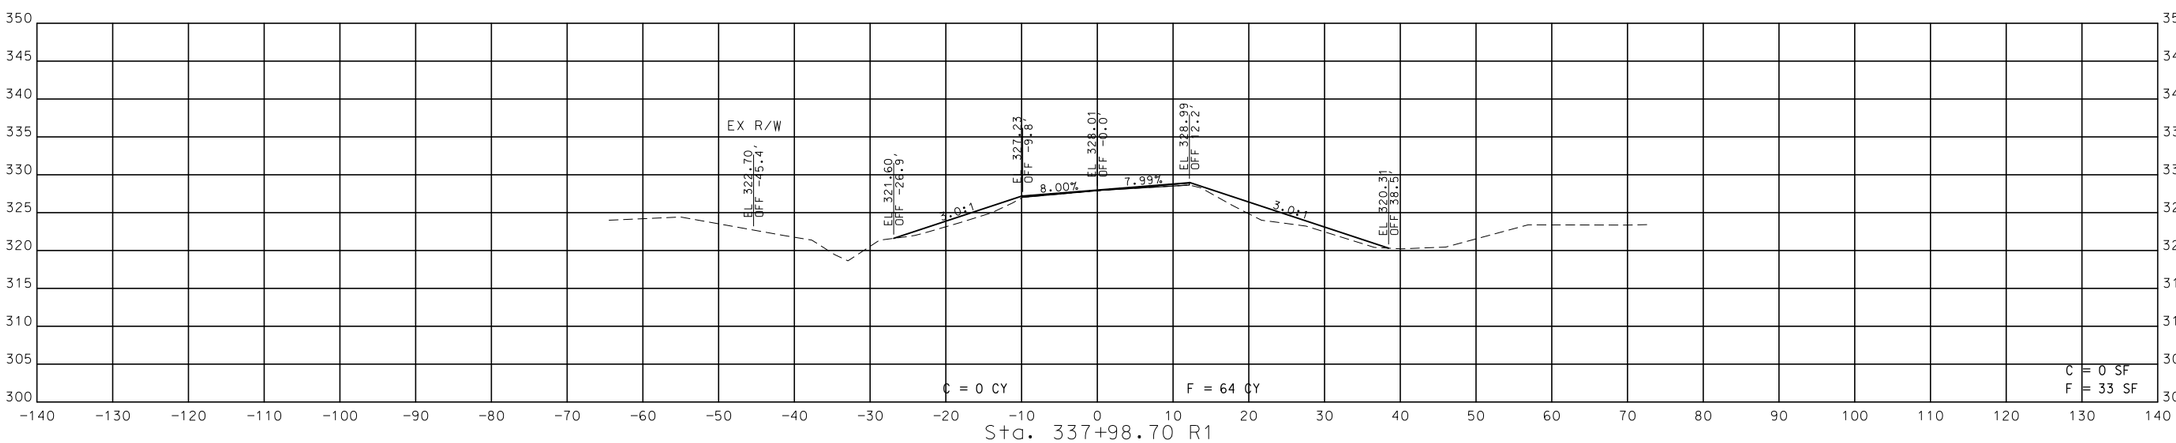

Sta. 337+98.70 R1

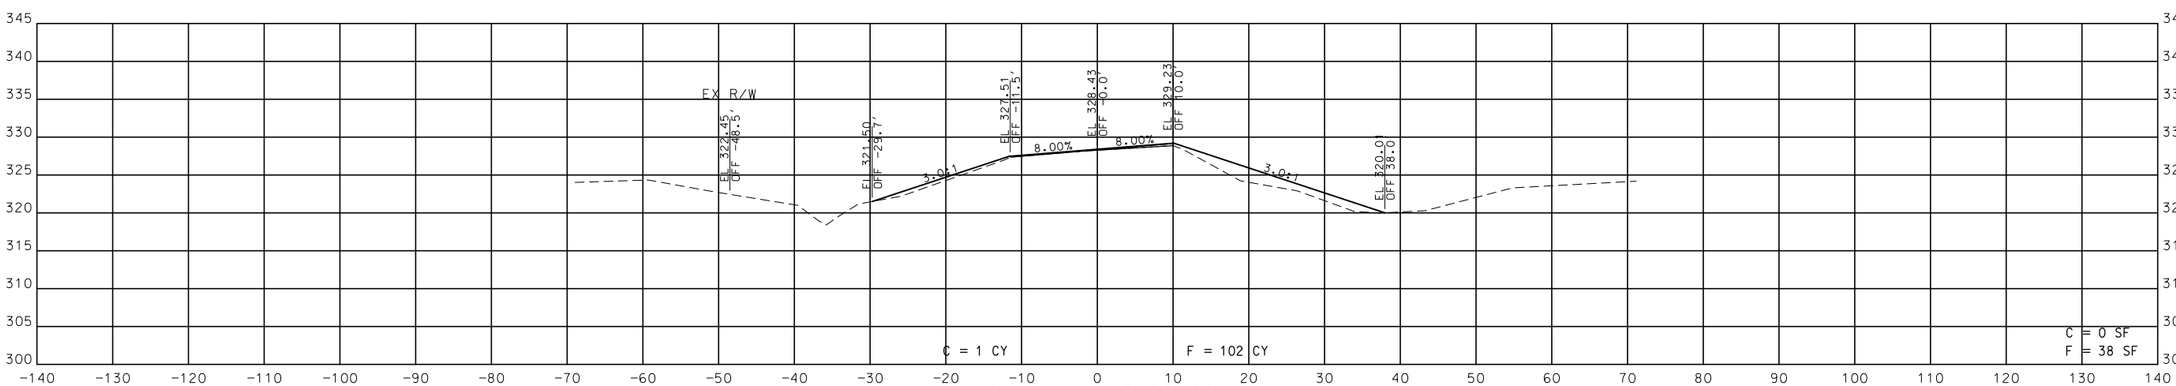

Sta. 337+50.00 R1

STA. 337+50.00 R1 TO STA. 338+00.00 R1

STATE OF MISSOURI
ERIC KRAPF
NUMBER E-30103
PROFESSIONAL ENGINEER

THIS SHEET HAS BEEN SIGNED, SEALED AND DATED ELECTRONICALLY.

DATE PREPARED	10/3/2016
ROUTE	ZZ
STATE	MO
DISTRICT	SE
SHEET NO.	10
COUNTY	STODDARD
JOB NO.	J9S3164
CONTRACT ID.	
PROJECT NO.	
BRIDGE NO.	

DATE	DESCRIPTION

MISSOURI HIGHWAYS AND TRANSPORTATION COMMISSION

105 WEST CAPITOL
JEFFERSON CITY, MO 65102
1-888-ASK-MODOT (1-888-275-6636)

SHEET 10 OF 16

IF A SEAL IS PRESENT ON THIS SHEET IT HAS BEEN ELECTRONICALLY SEALED AND DATED.

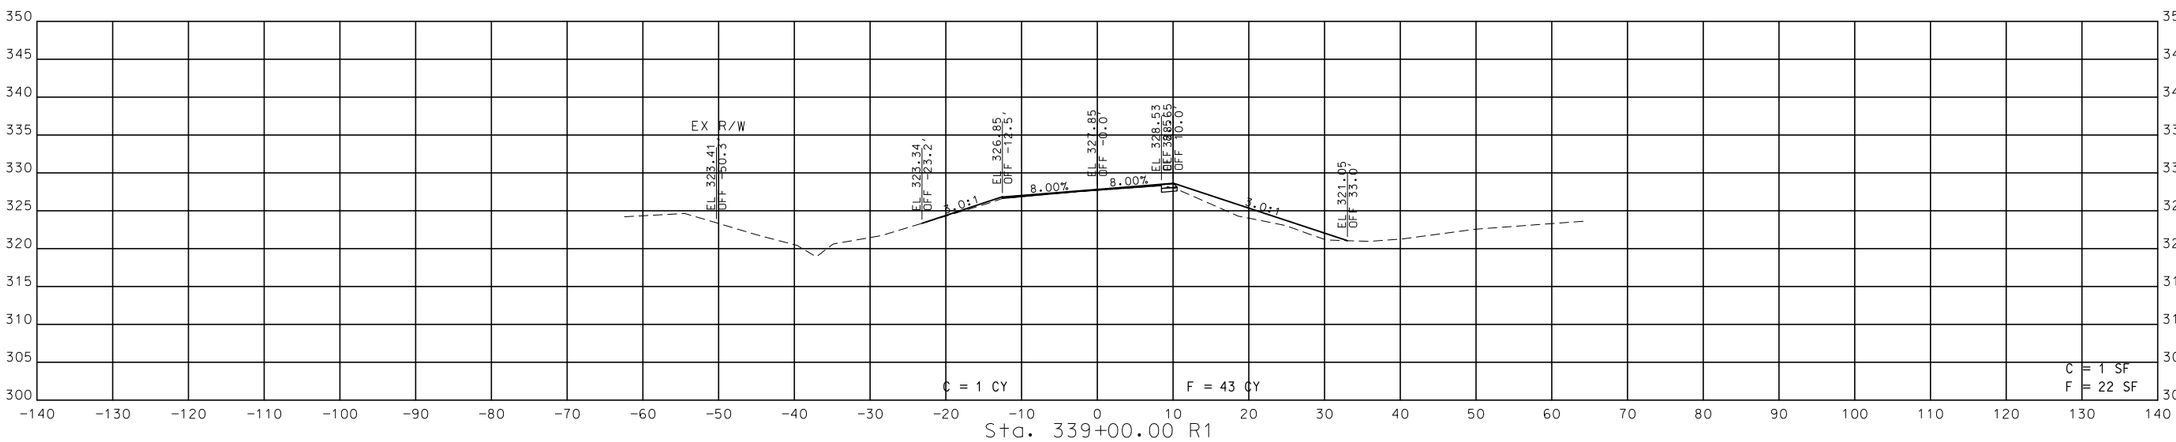

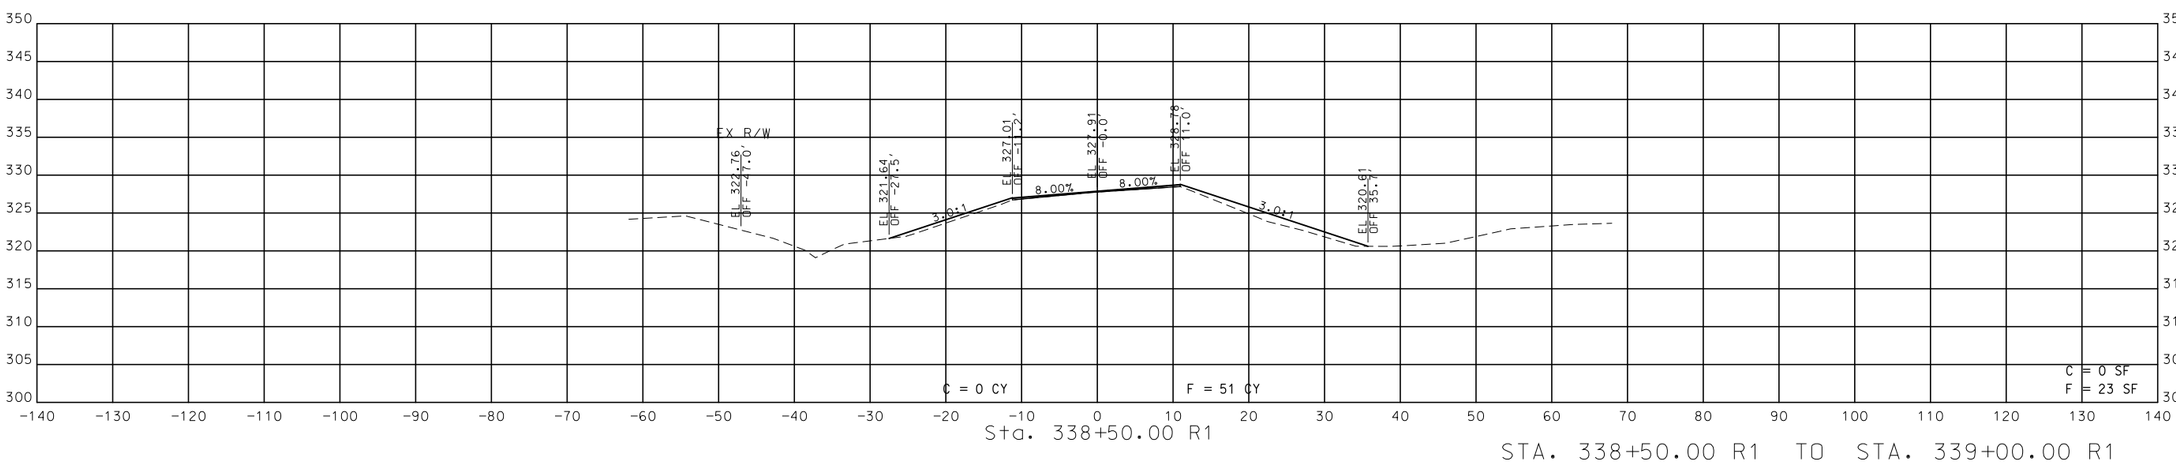

STA. 338+50.00 R1 TO STA. 339+00.00 R1

STATE OF MISSOURI
ERIC KRAPF
NUMBER E-30103
PROFESSIONAL ENGINEER

THIS SHEET HAS BEEN SIGNED, SEALED AND DATED ELECTRONICALLY.

DATE PREPARED	
10/3/2016	
ROUTE	STATE
ZZ	MO
DISTRICT	SHEET NO.
SE	11
COUNTY	
STODDARD	
JOB NO.	
J9S3164	
CONTRACT ID.	
PROJECT NO.	
BRIDGE NO.	

DATE	DESCRIPTION

IF A SEAL IS PRESENT ON THIS SHEET IT HAS BEEN ELECTRONICALLY SEALED AND DATED.

MISSOURI HIGHWAYS AND TRANSPORTATION COMMISSION

105 WEST CAPITOL
JEFFERSON CITY, MO 65102
1-888-ASK-MODOT (1-888-275-6636)

SHEET 11 OF 16

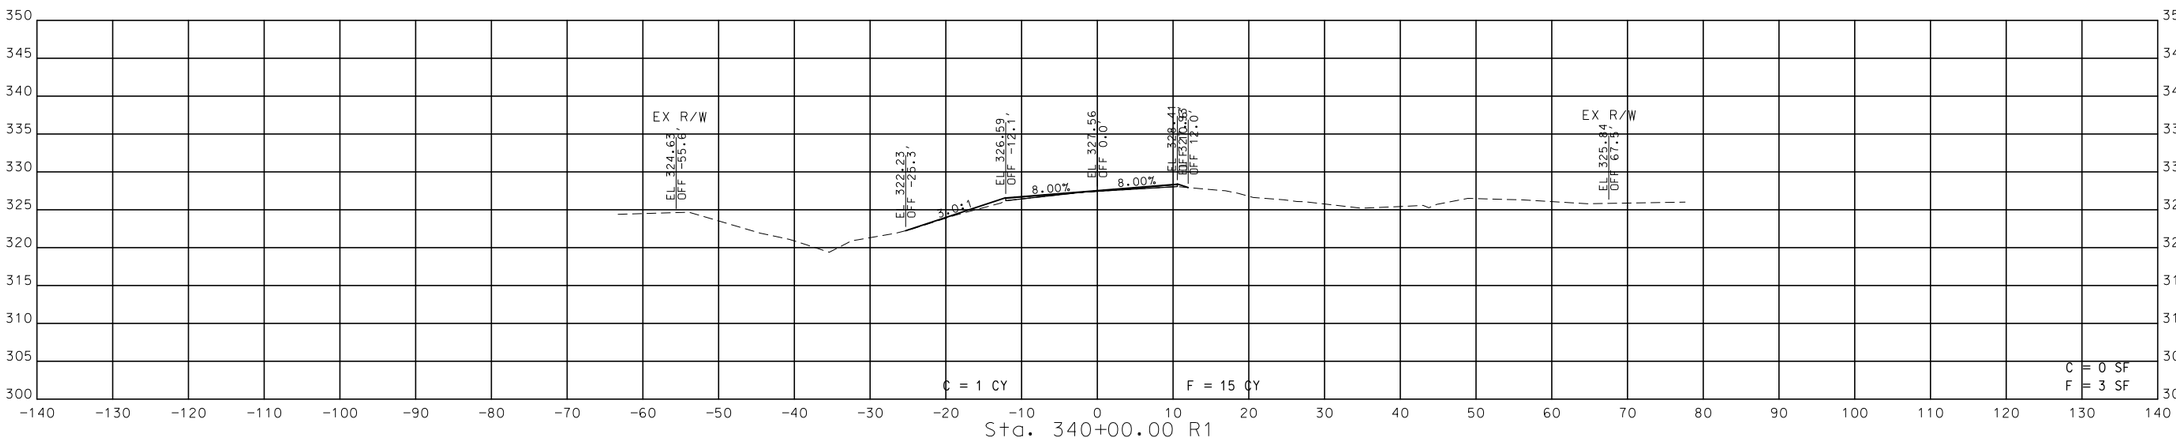

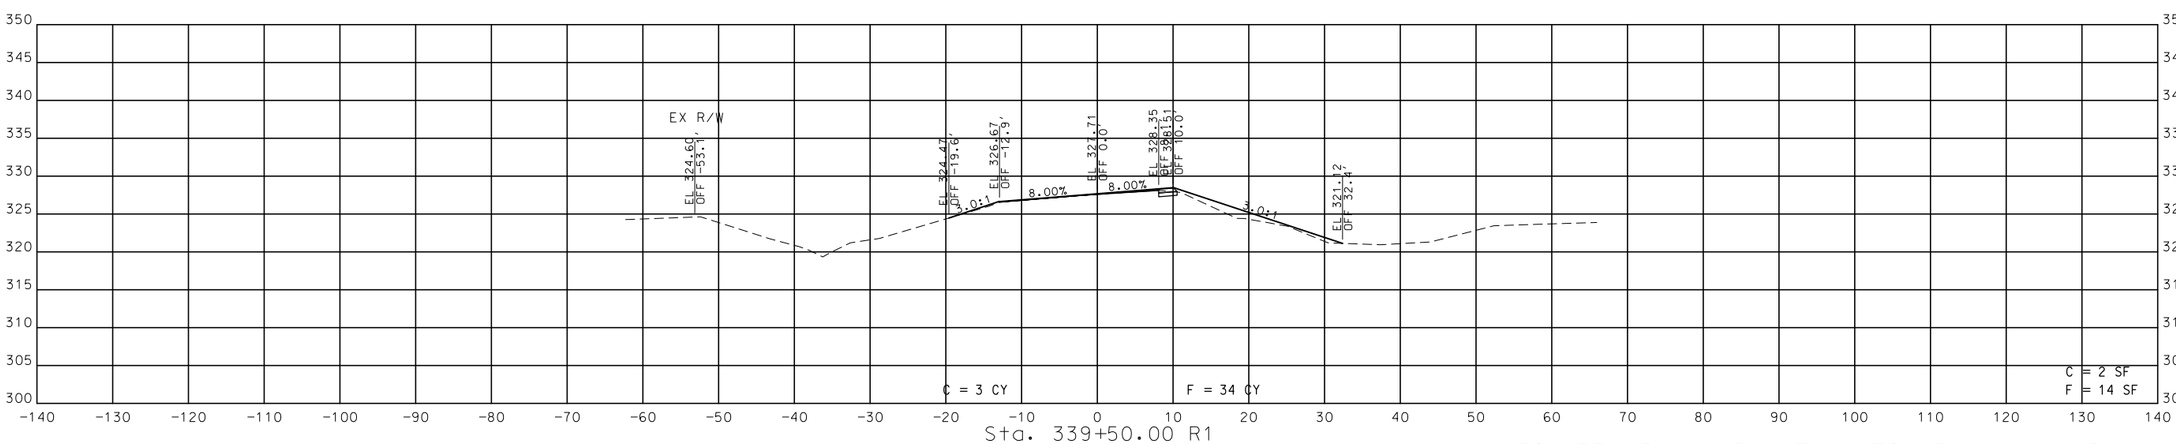

STA. 339+50.00 R1 TO STA. 340+00.00 R1

STATE OF MISSOURI
ERIC KRAPF
NUMBER E-30103
PROFESSIONAL ENGINEER

THIS SHEET HAS BEEN SIGNED, SEALED AND DATED ELECTRONICALLY.

DATE PREPARED	10/3/2016
ROUTE	ZZ
STATE	MO
DISTRICT	SE
SHEET NO.	12
COUNTY	STODDARD
JOB NO.	J9S3164
CONTRACT ID.	
PROJECT NO.	
BRIDGE NO.	

DATE	DESCRIPTION

IF A SEAL IS PRESENT ON THIS SHEET IT HAS BEEN ELECTRONICALLY SEALED AND DATED.

MISSOURI HIGHWAYS AND TRANSPORTATION COMMISSION

105 WEST CAPITOL
JEFFERSON CITY, MO 65102
1-888-ASK-MODOT (1-888-275-6636)

SHEET 12 OF 16

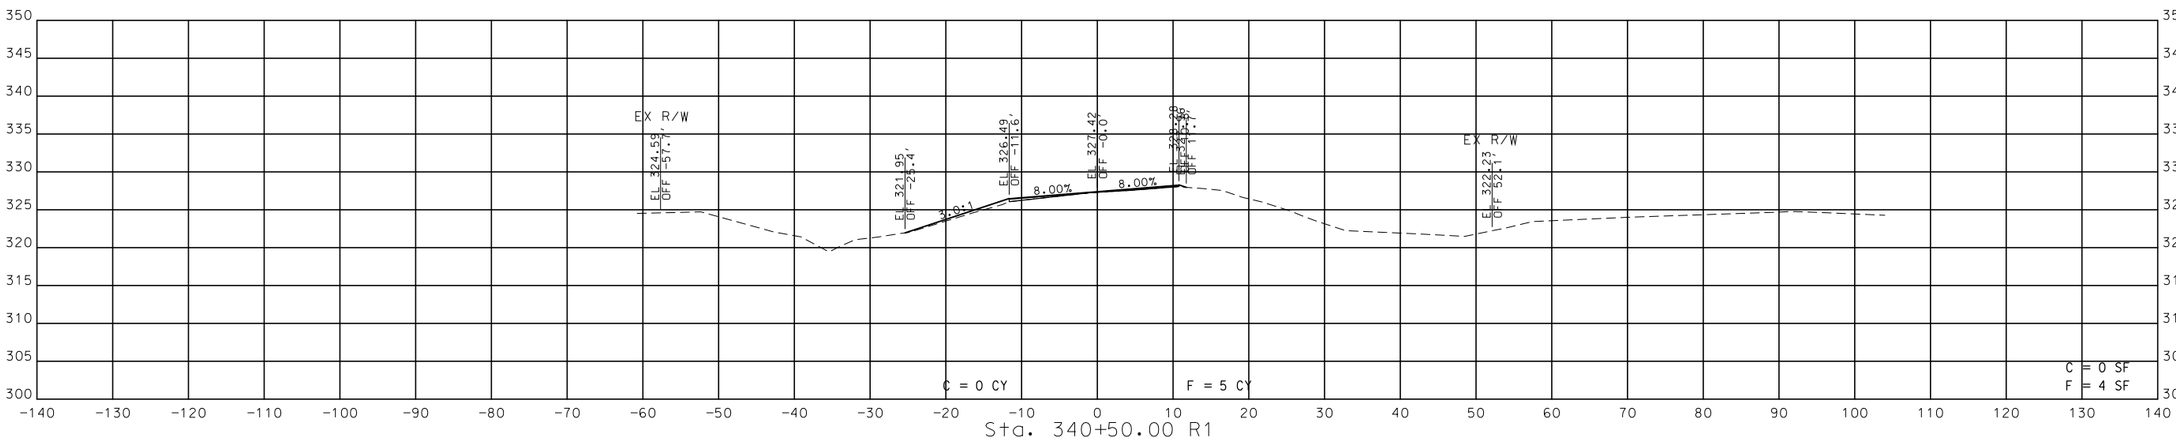

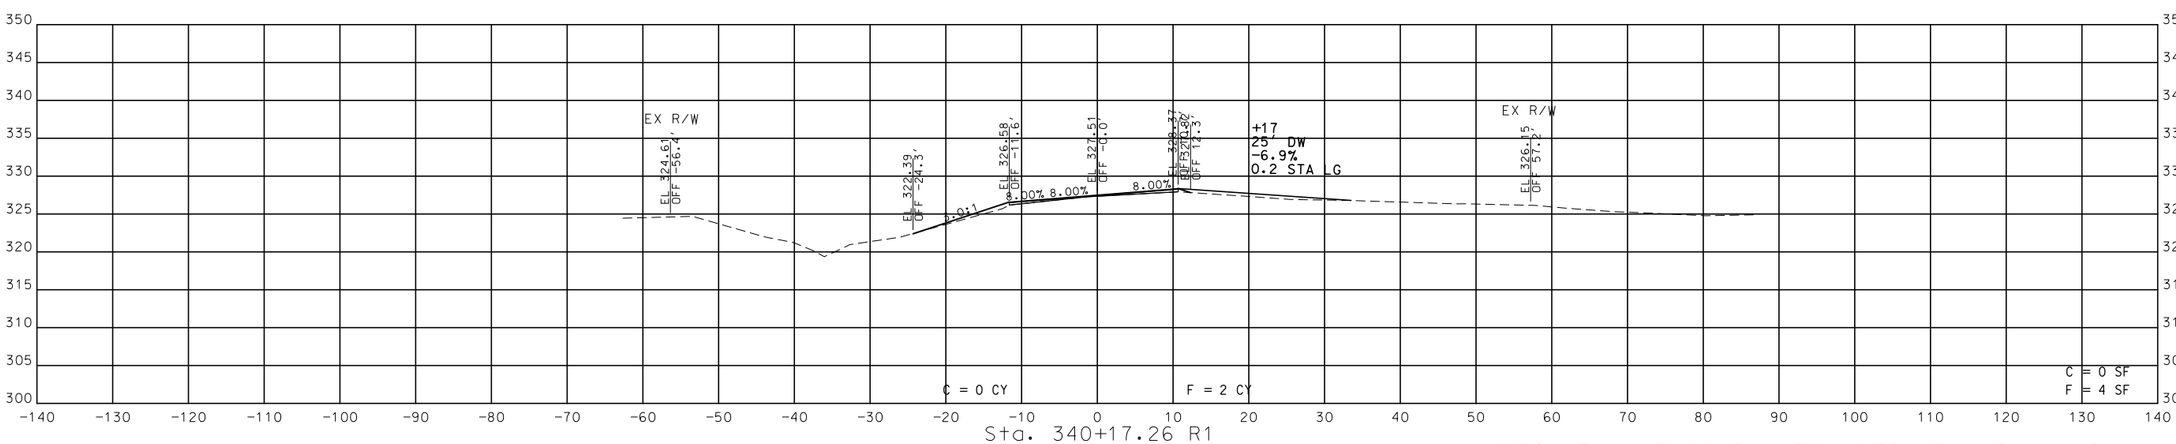

STA. 340+17.26 R1 TO STA. 340+50.00 R1

STATE OF MISSOURI
ERIC KRAPF
NUMBER E-30103
PROFESSIONAL ENGINEER

THIS SHEET HAS BEEN SIGNED, SEALED AND DATED ELECTRONICALLY.

DATE PREPARED	10/3/2016
ROUTE	ZZ
STATE	MO
DISTRICT	SE
SHEET NO.	13
COUNTY	STODDARD
JOB NO.	J9S3164
CONTRACT ID.	
PROJECT NO.	
BRIDGE NO.	

DATE	DESCRIPTION

IF A SEAL IS PRESENT ON THIS SHEET IT HAS BEEN ELECTRONICALLY SEALED AND DATED.

MISSOURI HIGHWAYS AND TRANSPORTATION COMMISSION

105 WEST CAPITOL
JEFFERSON CITY, MO 65102
1-888-ASK-MODOT (1-888-275-6636)

SHEET 13 OF 16

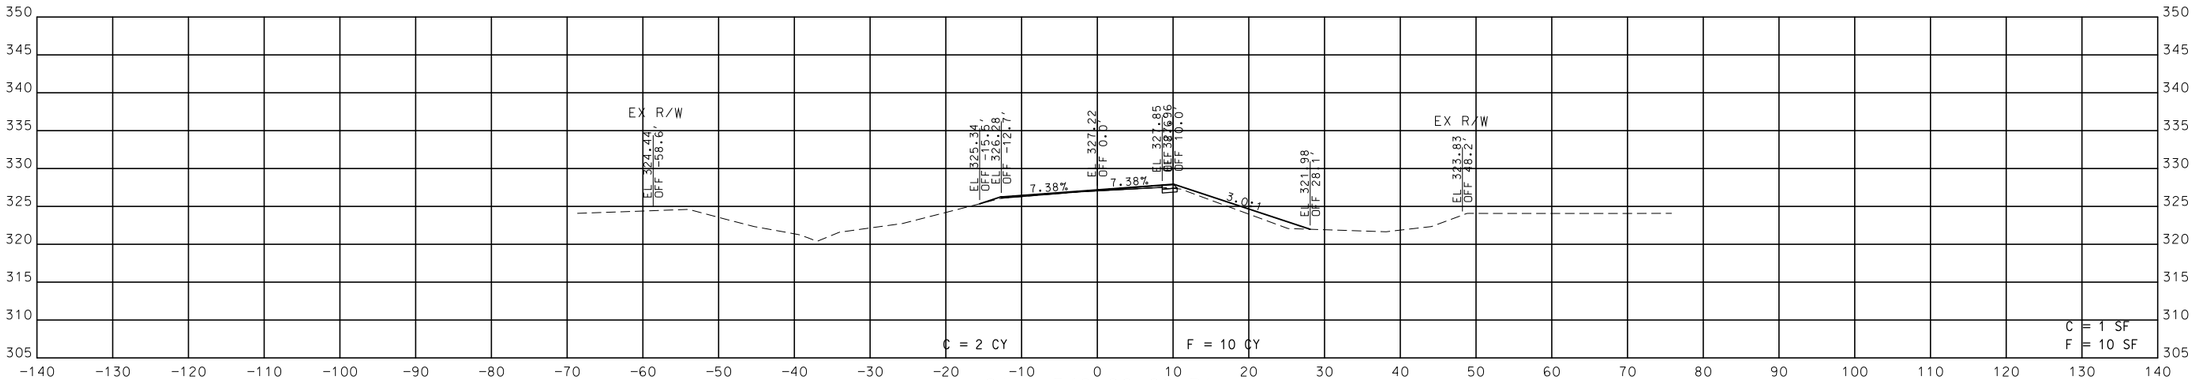

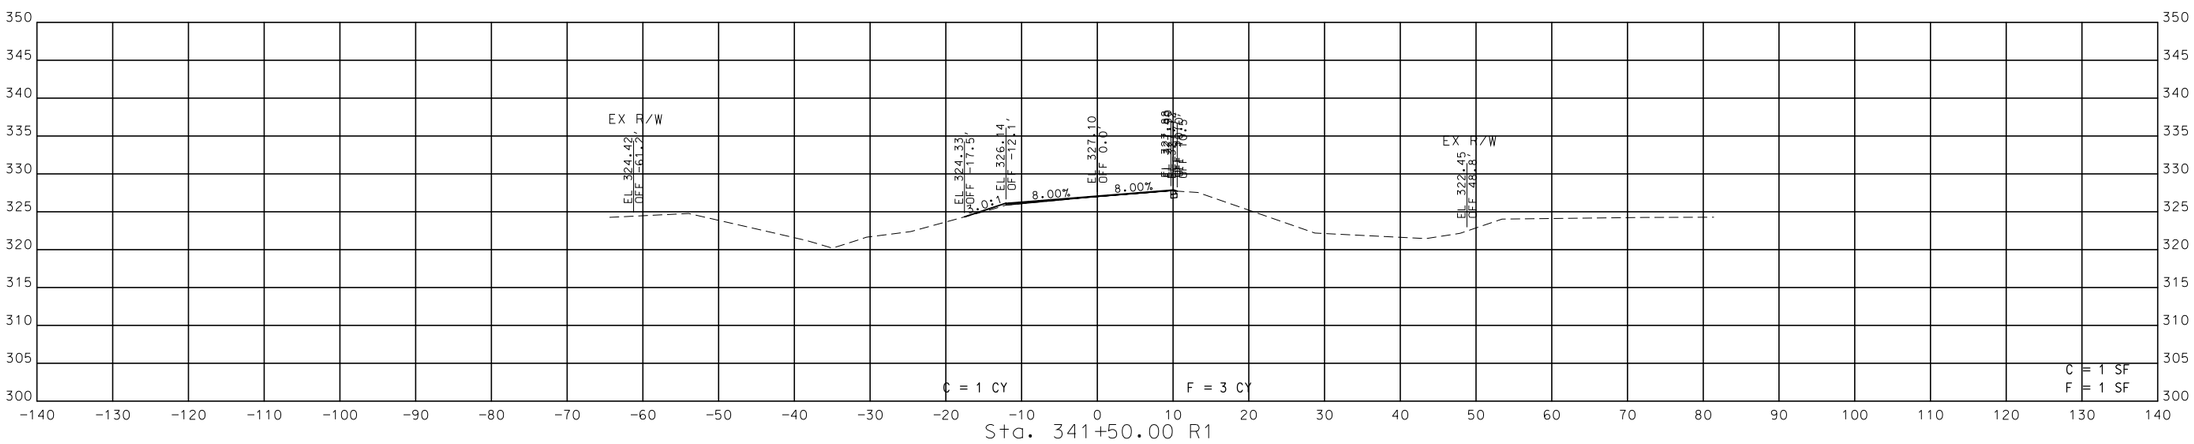

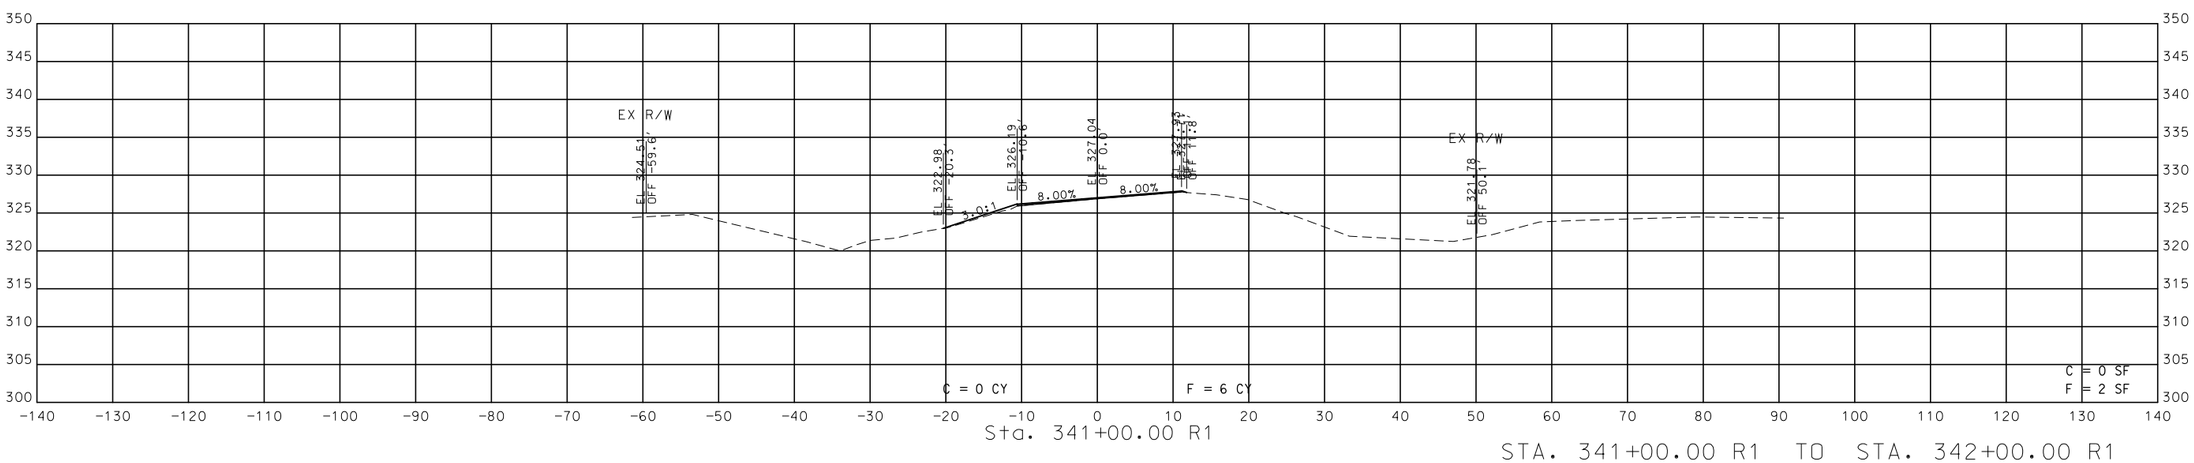

STA. 341+00.00 R1 TO STA. 342+00.00 R1

STATE OF MISSOURI
ERIC KRAPF
NUMBER E-30103
PROFESSIONAL ENGINEER

THIS SHEET HAS BEEN SIGNED, SEALED AND DATED ELECTRONICALLY.

DATE PREPARED	10/3/2016
ROUTE	ZZ
STATE	MO
DISTRICT	SE
SHEET NO.	14
COUNTY	STODDARD
JOB NO.	J9S3164
CONTRACT ID.	
PROJECT NO.	
BRIDGE NO.	

DATE	DESCRIPTION

IF A SEAL IS PRESENT ON THIS SHEET IT HAS BEEN ELECTRONICALLY SEALED AND DATED.

MISSOURI HIGHWAYS AND TRANSPORTATION COMMISSION

105 WEST CAPITOL
JEFFERSON CITY, MO 65102
1-888-ASK-MODOT (1-888-275-6636)

SHEET 14 OF 16

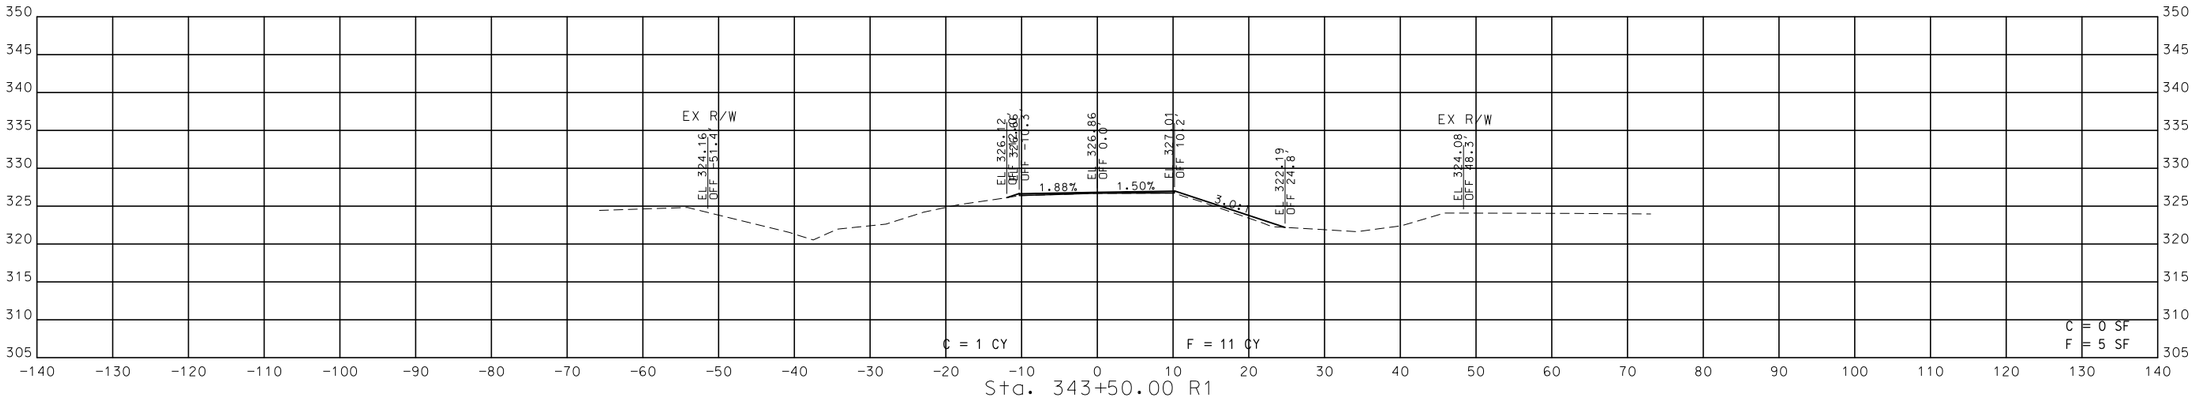

Sta. 343+50.00 R1

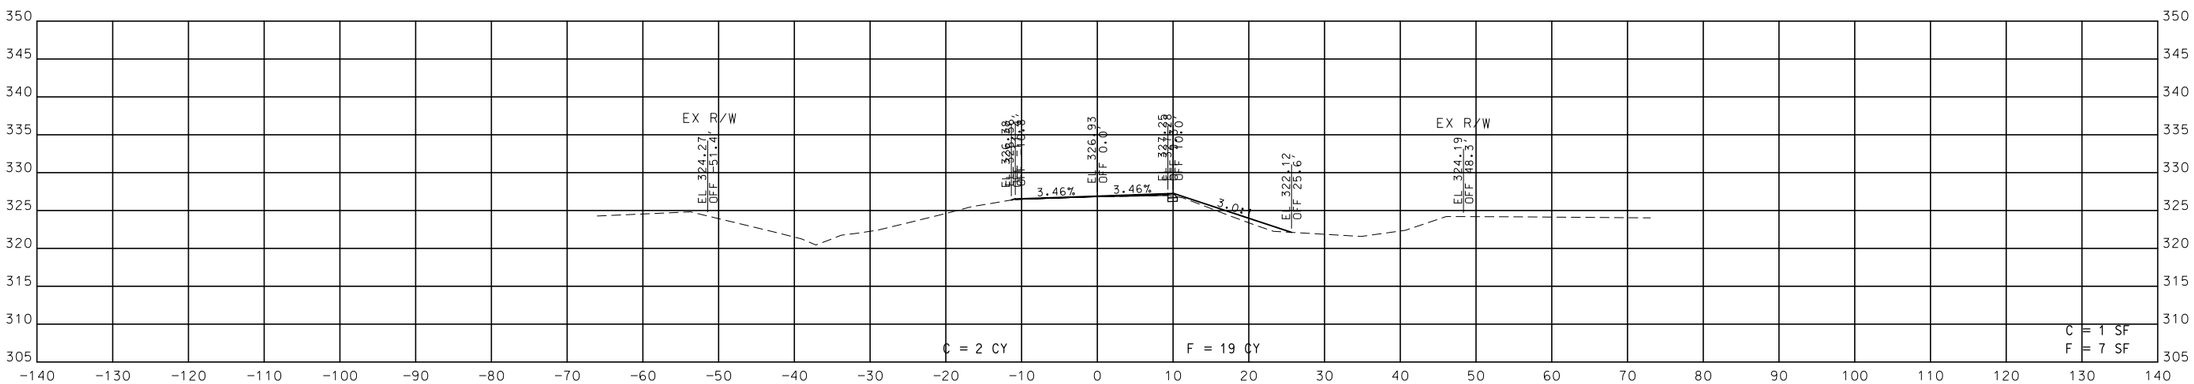

Sta. 343+00.00 R1

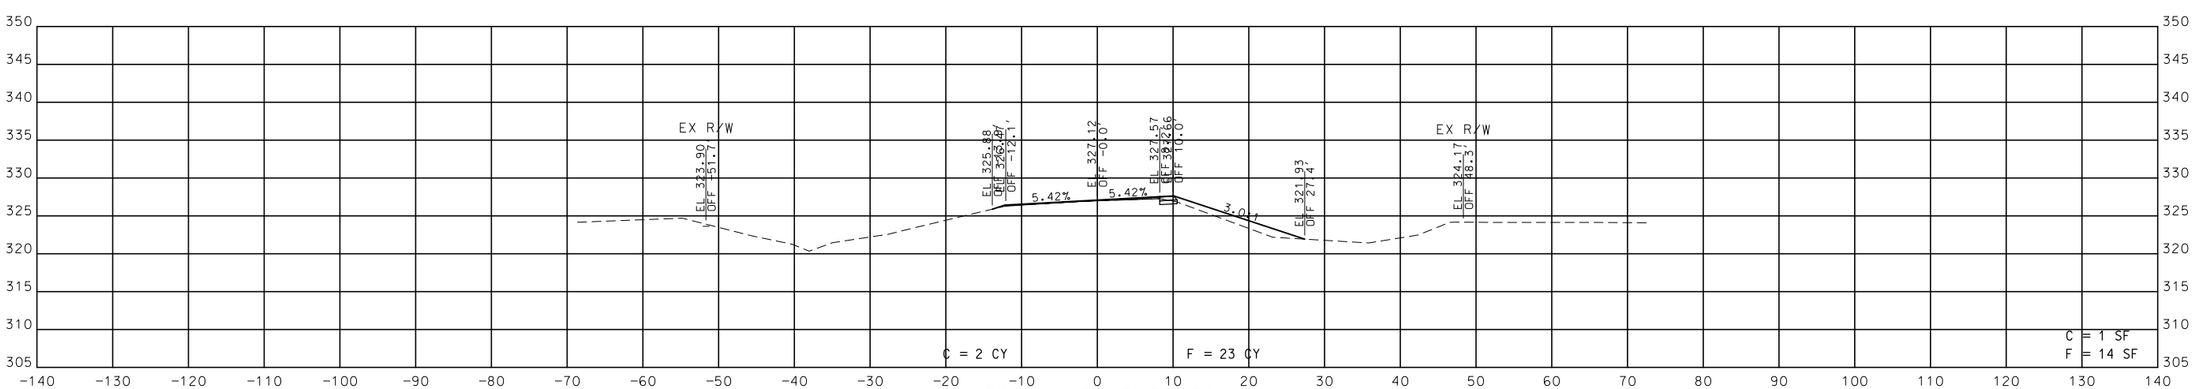

Sta. 342+50.00 R1

STA. 342+50.00 R1 TO STA. 343+50.00 R1

STATE OF MISSOURI
ERIC KRAPF
NUMBER E-30103
PROFESSIONAL ENGINEER

THIS SHEET HAS BEEN SIGNED, SEALED AND DATED ELECTRONICALLY.

DATE PREPARED	10/3/2016
ROUTE	ZZ
STATE	MO
DISTRICT	SE
SHEET NO.	15
COUNTY	STODDARD
JOB NO.	J9S3164
CONTRACT ID.	
PROJECT NO.	
BRIDGE NO.	

DATE	DESCRIPTION

MISSOURI HIGHWAYS AND TRANSPORTATION COMMISSION

105 WEST CAPITOL
JEFFERSON CITY, MO 65102
1-888-ASK-MODOT (1-888-275-6636)

SHEET 15 OF 16

IF A SEAL IS PRESENT ON THIS SHEET IT HAS BEEN ELECTRONICALLY SEALED AND DATED.

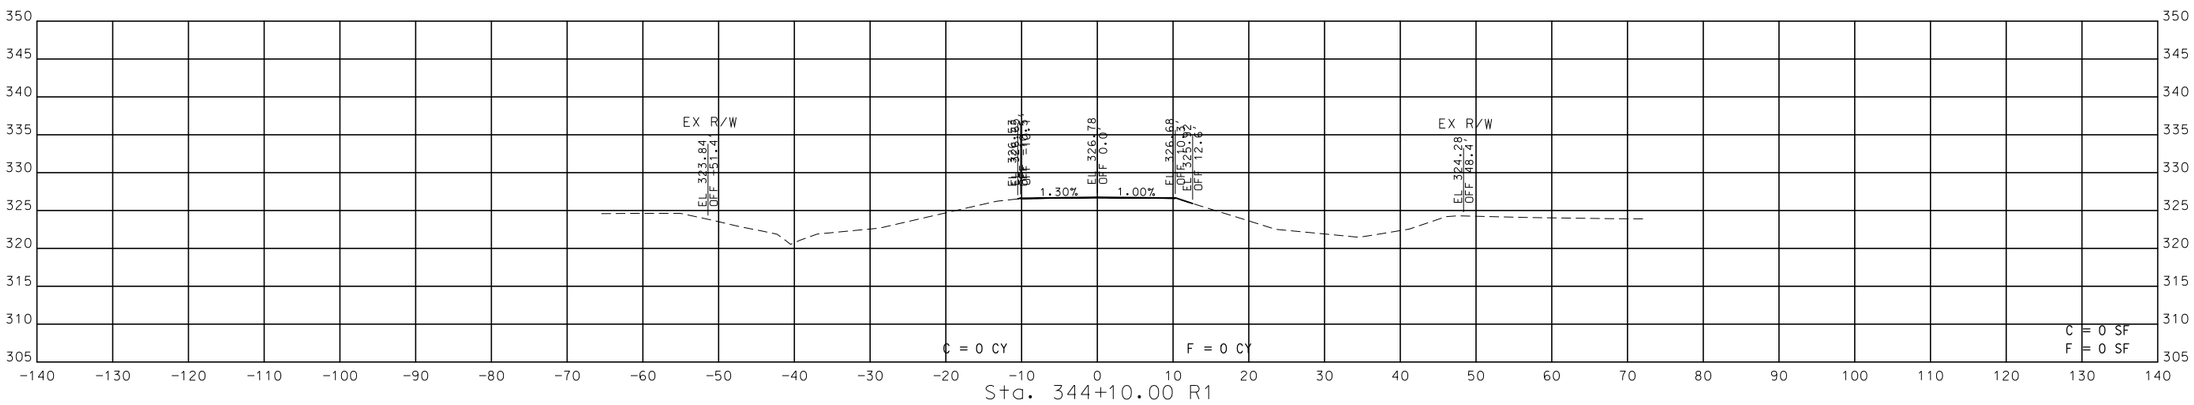

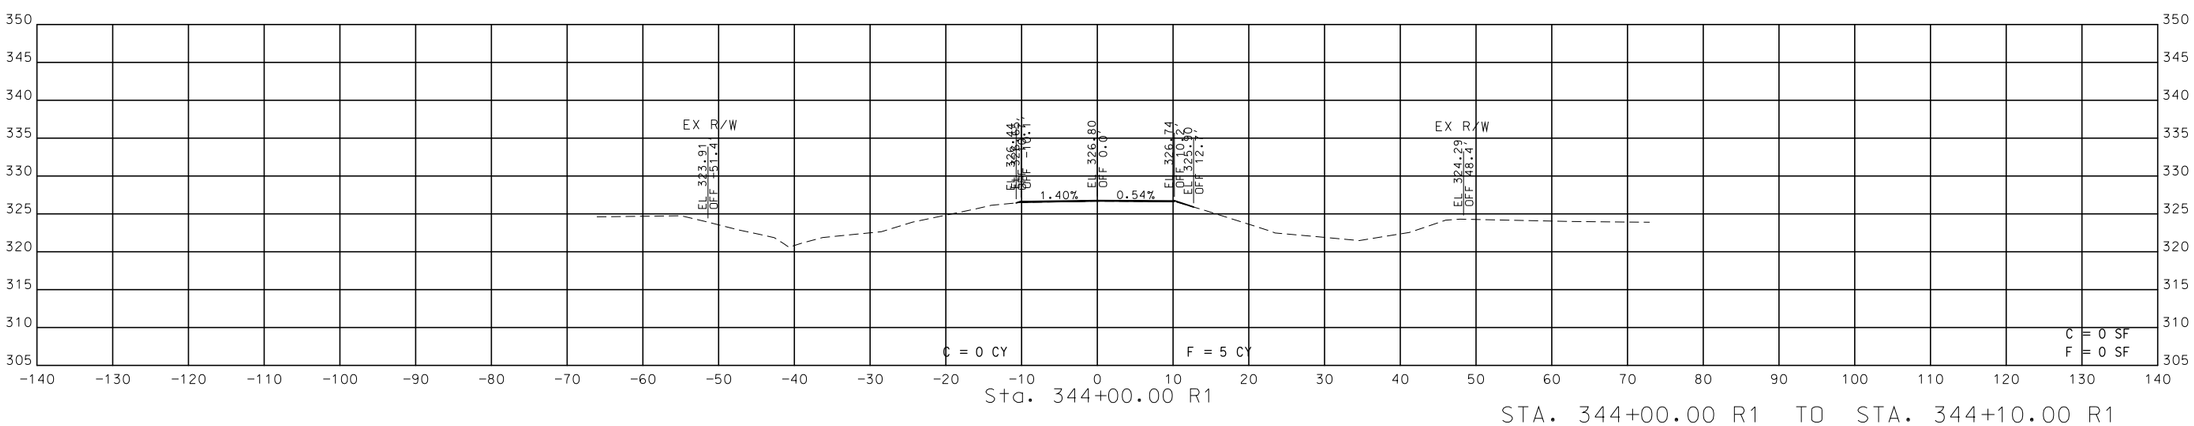

STA. 344+00.00 R1 TO STA. 344+10.00 R1

STATE OF MISSOURI
ERIC KRAPF
NUMBER E-30103
PROFESSIONAL ENGINEER

THIS SHEET HAS BEEN SIGNED, SEALED AND DATED ELECTRONICALLY.

DATE PREPARED	10/3/2016
ROUTE	ZZ
STATE	MO
DISTRICT	SE
SHEET NO.	16
COUNTY	STODDARD
JOB NO.	J9S3164
CONTRACT ID.	
PROJECT NO.	
BRIDGE NO.	

DATE	DESCRIPTION

IF A SEAL IS PRESENT ON THIS SHEET IT HAS BEEN ELECTRONICALLY SEALED AND DATED.

MISSOURI HIGHWAYS AND TRANSPORTATION COMMISSION

105 WEST CAPITOL
JEFFERSON CITY, MO 65102
1-888-ASK-MODOT (1-888-275-6636)

SHEET 16 OF 16