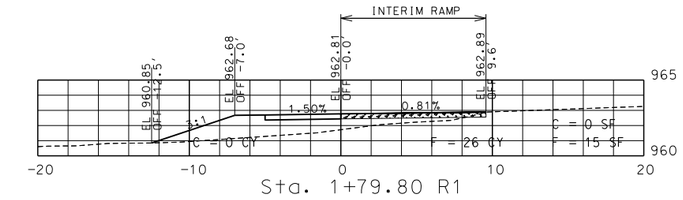

Sta. 1+79.80 R1

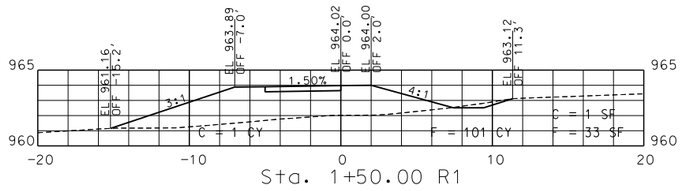

Sta. 1+50.00 R1

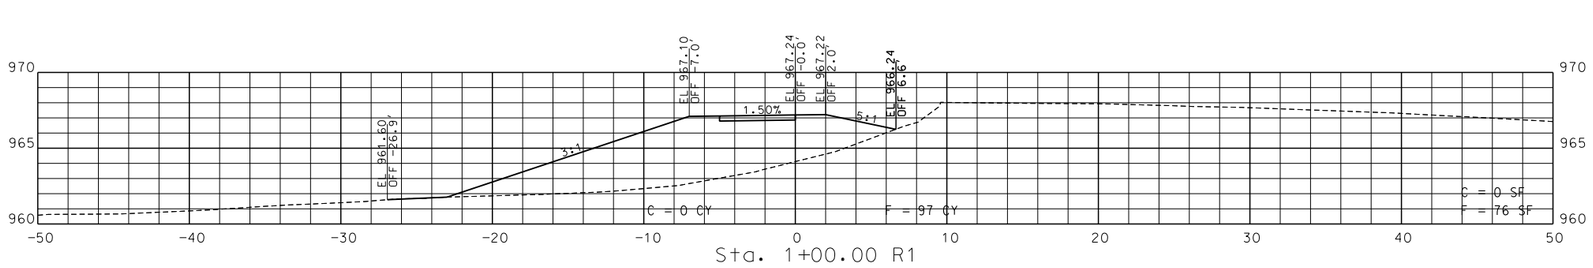

Sta. 1+00.00 R1

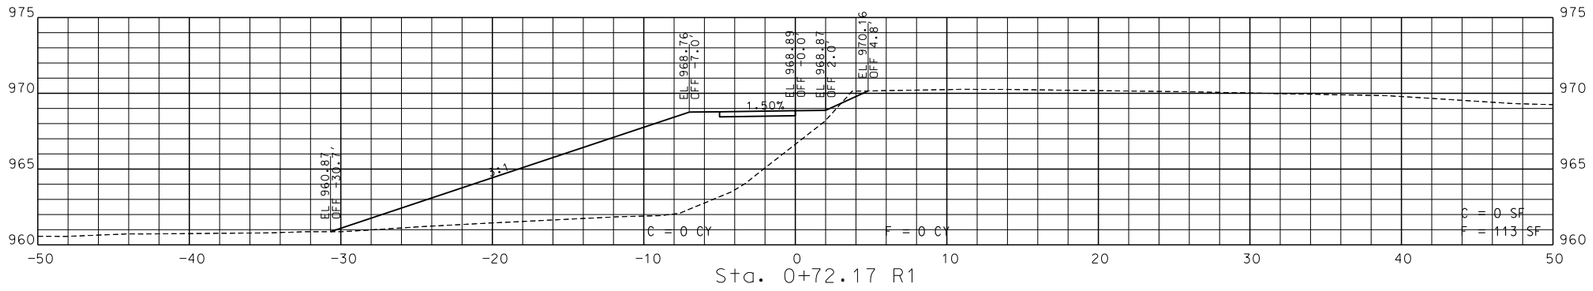

Sta. 0+72.17 R1

SCALE 1" = 5'

SIDEWALK STA. 0+72.17 R1 TO STA. 1+79.80 R1

STATE OF MISSOURI
DAVID GRAHAM BARRETT
NUMBER PE-2006002787
PROFESSIONAL ENGINEER

THIS SHEET HAS BEEN SIGNED, SEALED AND DATED ELECTRONICALLY

DATE PREPARED
11/2/2016

ROUTE	STATE
96	MO
DISTRICT	SHEET NO.
SW	1

COUNTY
JASPER

JOB NO.
J7P2228F

CONTRACT ID.
.

PROJECT NO.
.

BRIDGE NO.
A8425

DATE	DESCRIPTION
.	.
.	.
.	.
.	.
.	.
.	.
.	.
.	.

IF A SEAL IS PRESENT ON THIS SHEET IT HAS BEEN ELECTRONICALLY SEALED AND DATED.

MISSOURI HIGHWAYS AND TRANSPORTATION COMMISSION

105 WEST CAPITOL
JEFFERSON CITY, MO 65102
1-888-ASK-MODOT (1-888-275-6636)

HDR Engineering, Inc.
4435 Main Street
Suite 1000
Kansas City, MO 64111-1856
816-360-2700
Certificate of Authority: 000856

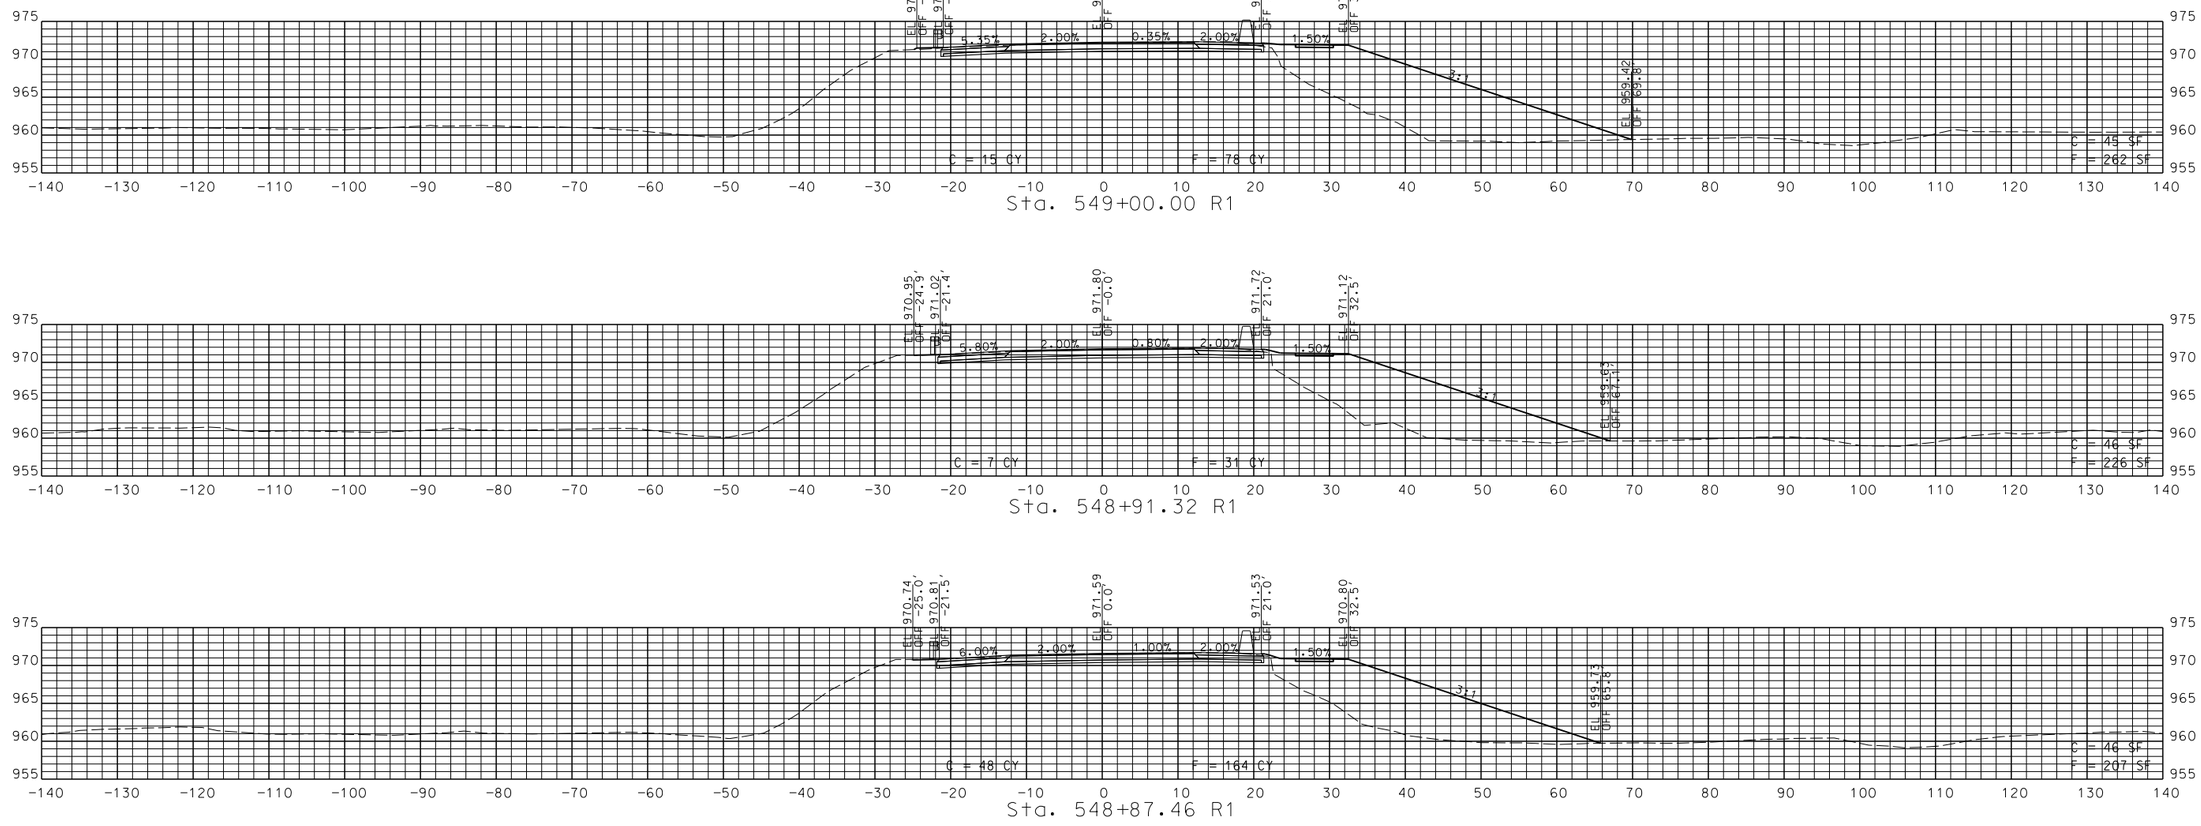

SCALE 1" =10'

RTE. 96 STA. 548+60.00 R1 TO STA. 549+00.00 R1

STATE OF MISSOURI
DAVID GRAHAM BARRETT
NUMBER PE-2006002787
PROFESSIONAL ENGINEER

THIS SHEET HAS BEEN SIGNED, SEALED AND DATED ELECTRONICALLY

DATE PREPARED
11/2/2016

ROUTE	STATE
96	MO
DISTRICT	SHEET NO.
SW	2

COUNTY
JASPER

JOB NO.
J7P2228F

CONTRACT ID.
.

PROJECT NO.
.

BRIDGE NO.
A8425

DATE	DESCRIPTION
.	.
.	.
.	.
.	.
.	.
.	.
.	.
.	.

IF A SEAL IS PRESENT ON THIS SHEET IT HAS BEEN ELECTRONICALLY SEALED AND DATED.

MISSOURI HIGHWAYS AND TRANSPORTATION COMMISSION

105 WEST CAPITOL
JEFFERSON CITY, MO 65102
1-888-ASK-MODOT (1-888-275-6636)

HDR Engineering, Inc.
4435 Main Street
Suite 1000
Kansas City, MO 64111-1856
816-360-2700
Certificate of Authority: 000856

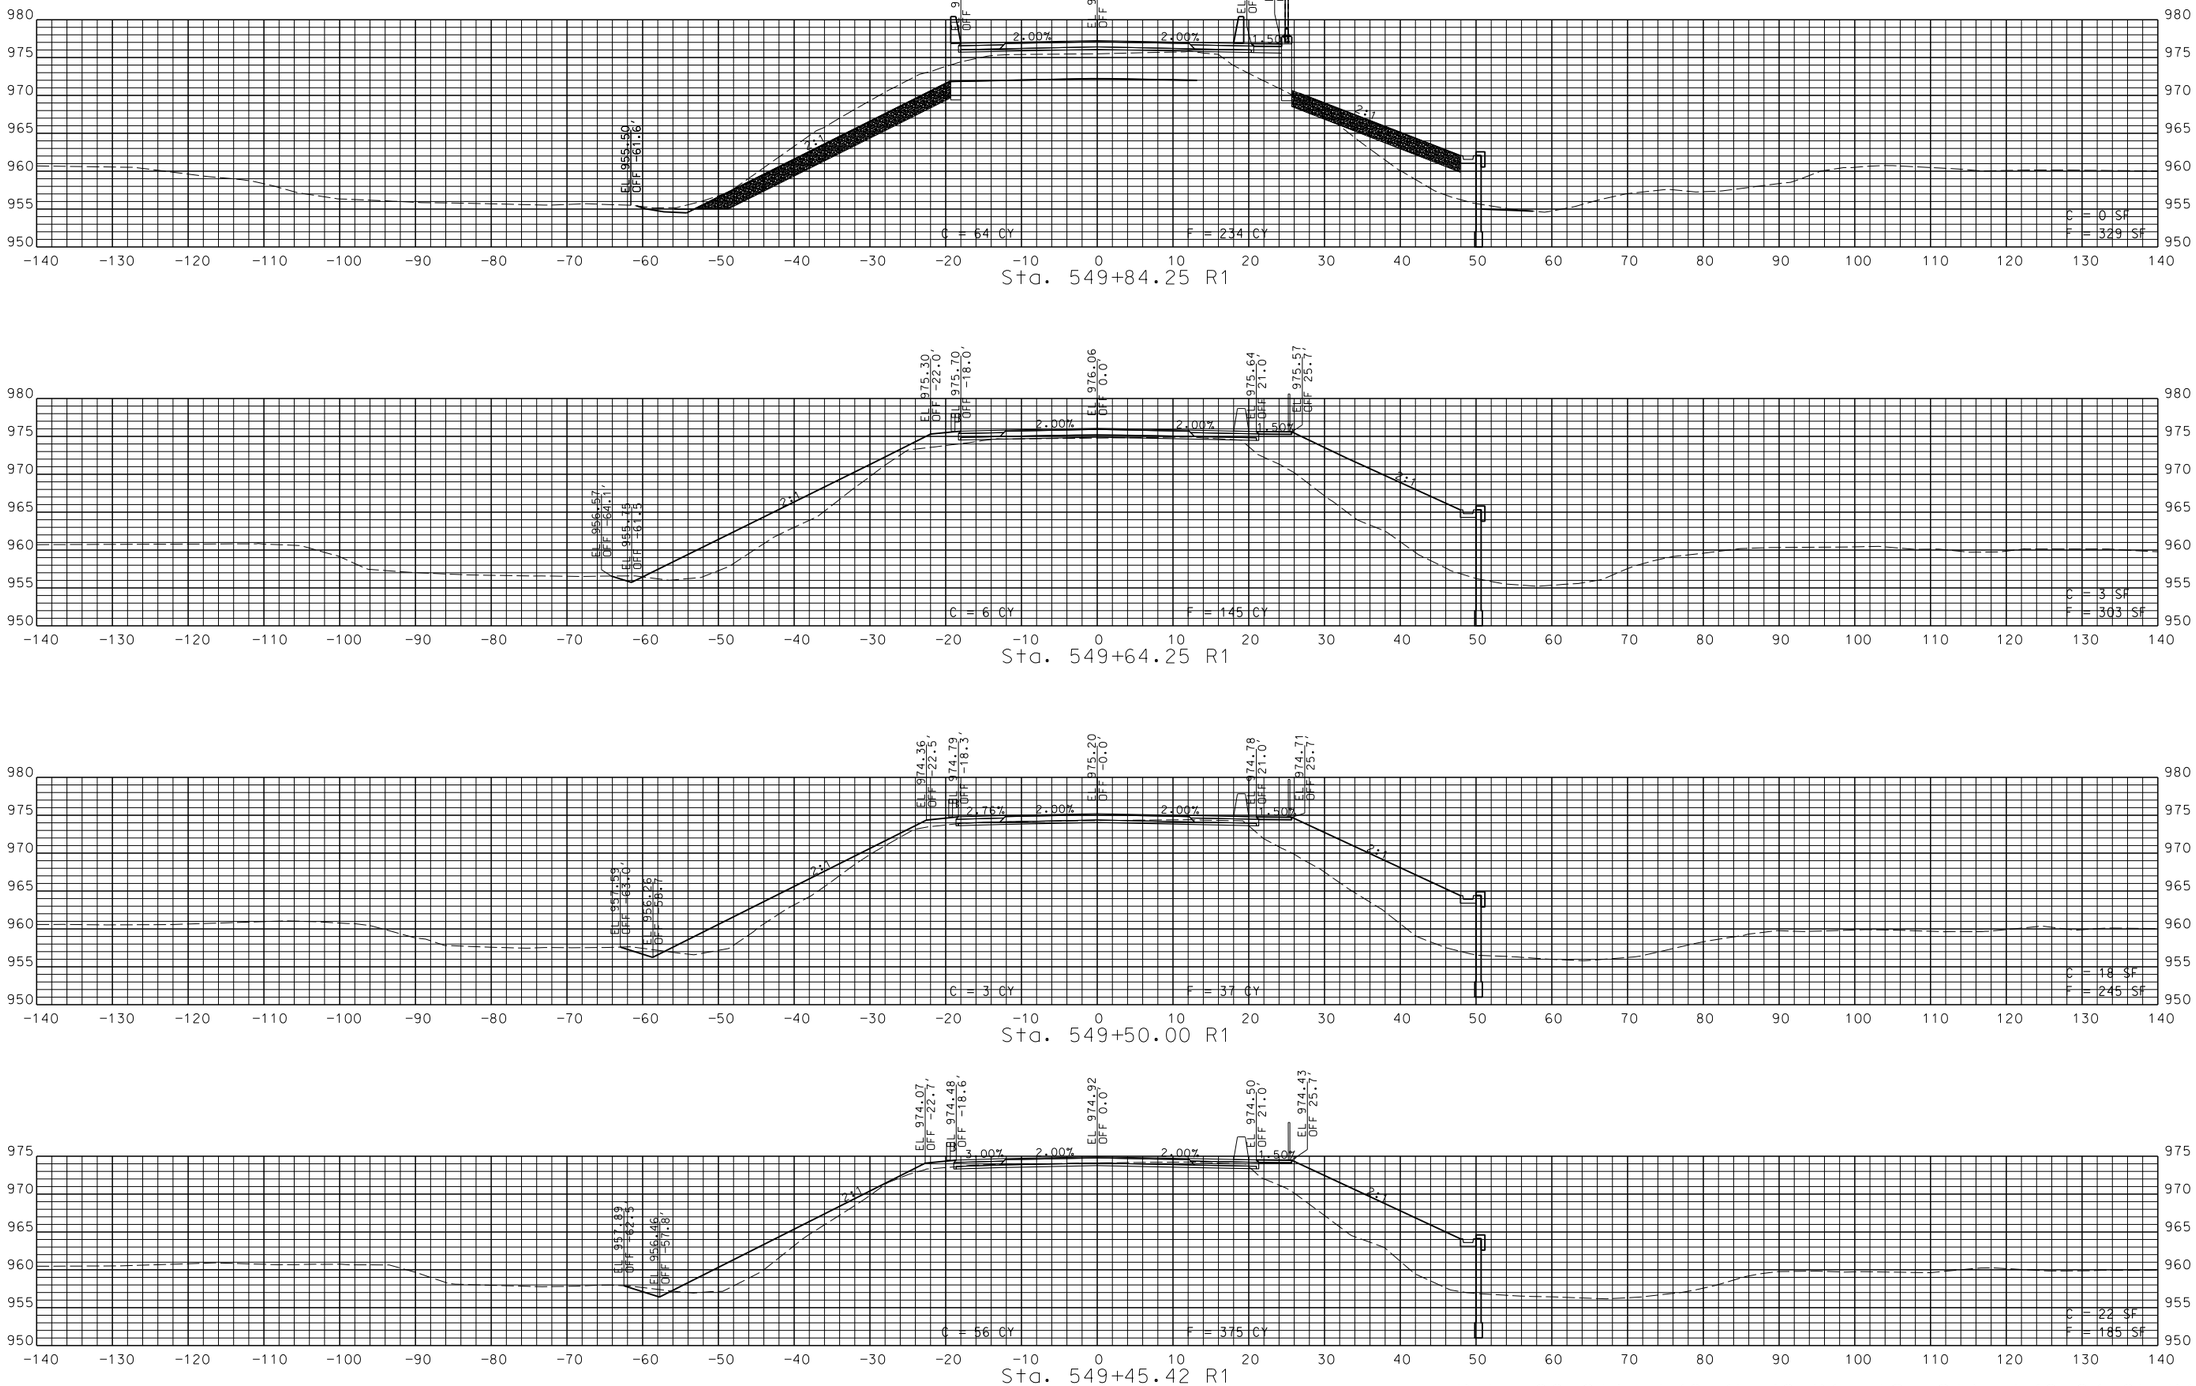

RTE. 96 STA. 549+45.42 R1 TO STA. 549+84.25 R1

STATE OF MISSOURI
DAVID GRAHAM BARRETT
NUMBER PE-2006002787
PROFESSIONAL ENGINEER

THIS SHEET HAS BEEN SIGNED, SEALED AND DATED ELECTRONICALLY

DATE PREPARED
11/2/2016

ROUTE	STATE
96	MO
DISTRICT	SHEET NO.
SW	3

COUNTY
JASPER

JOB NO.
J7P2228F

CONTRACT ID.
.

PROJECT NO.
.

BRIDGE NO.
A8425

DATE	DESCRIPTION
.	.

IF A SEAL IS PRESENT ON THIS SHEET IT HAS BEEN ELECTRONICALLY SEALED AND DATED.

MISSOURI HIGHWAYS AND TRANSPORTATION COMMISSION

105 WEST CAPITOL
JEFFERSON CITY, MO 65102
1-888-ASK-MODOT (1-888-275-6636)

HDR Engineering, Inc.
4435 Main Street
Suite 1000
Kansas City, MO 64111-1856
816-360-2700
Certificate of Authority: 000856

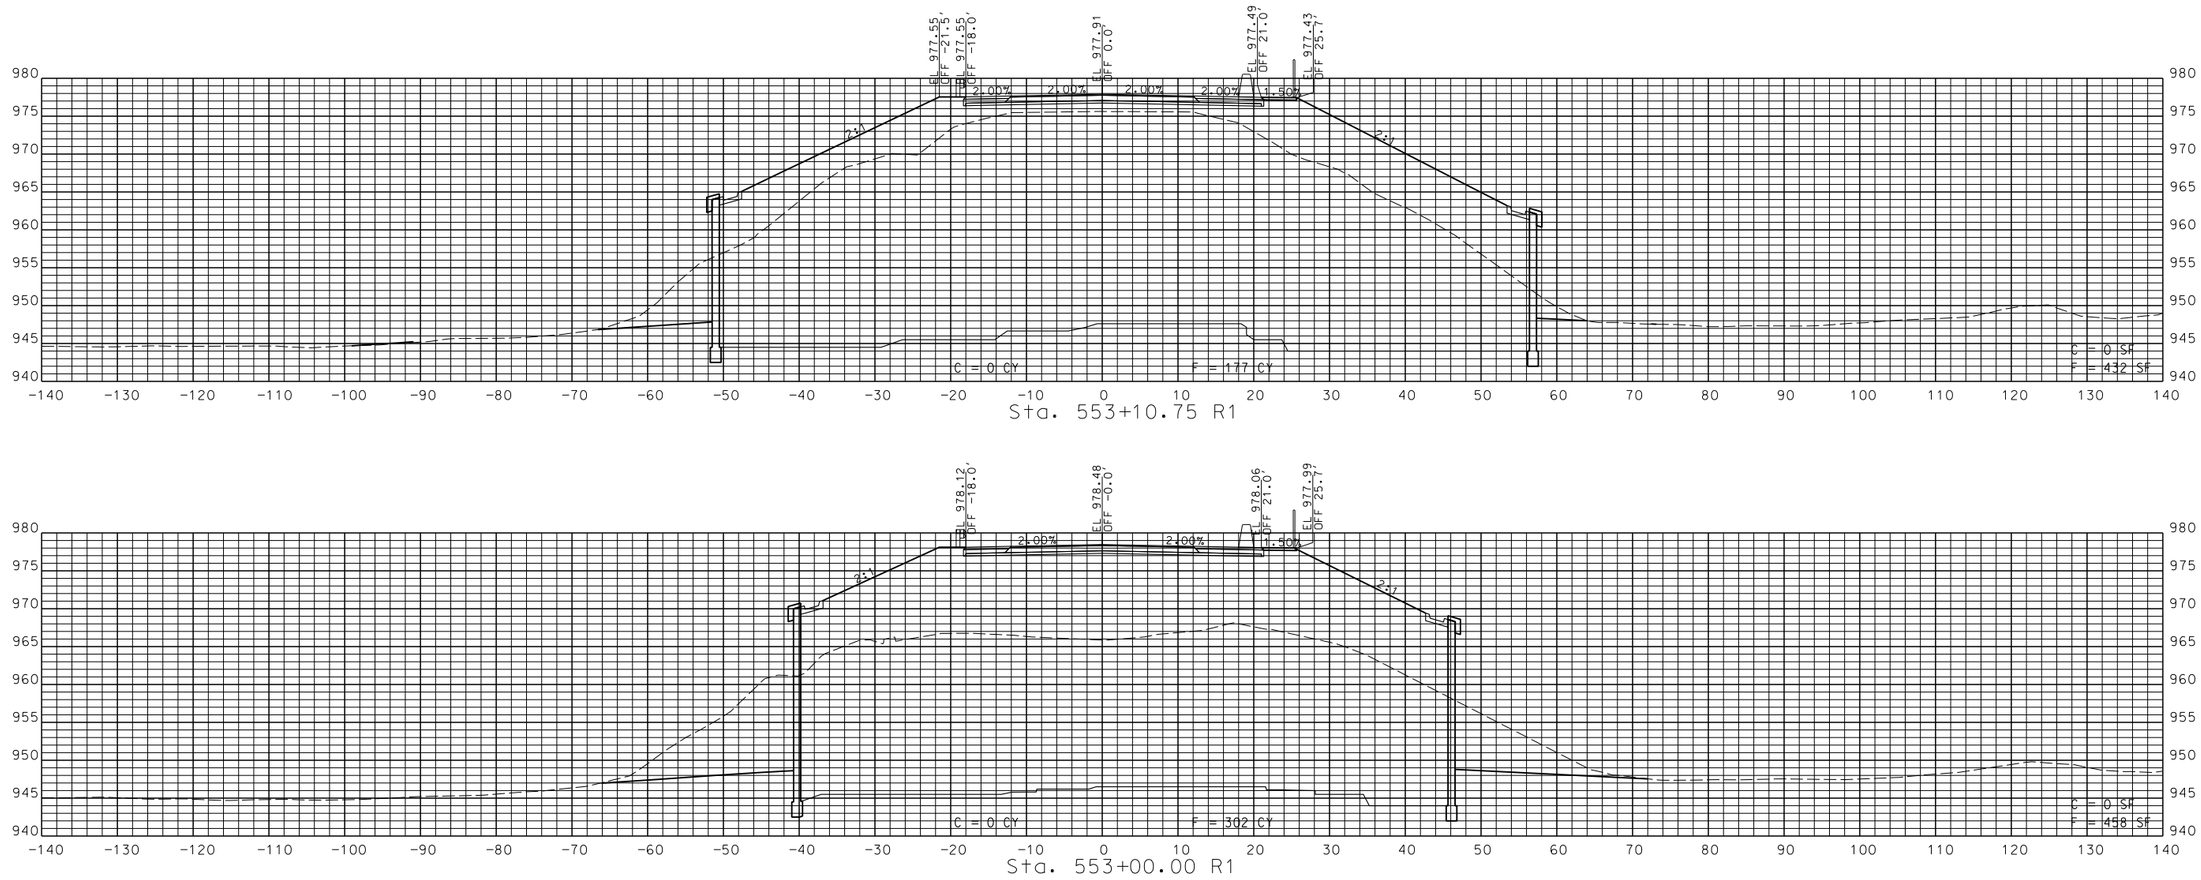

Sta. 553+10.75 R1

Sta. 553+00.00 R1

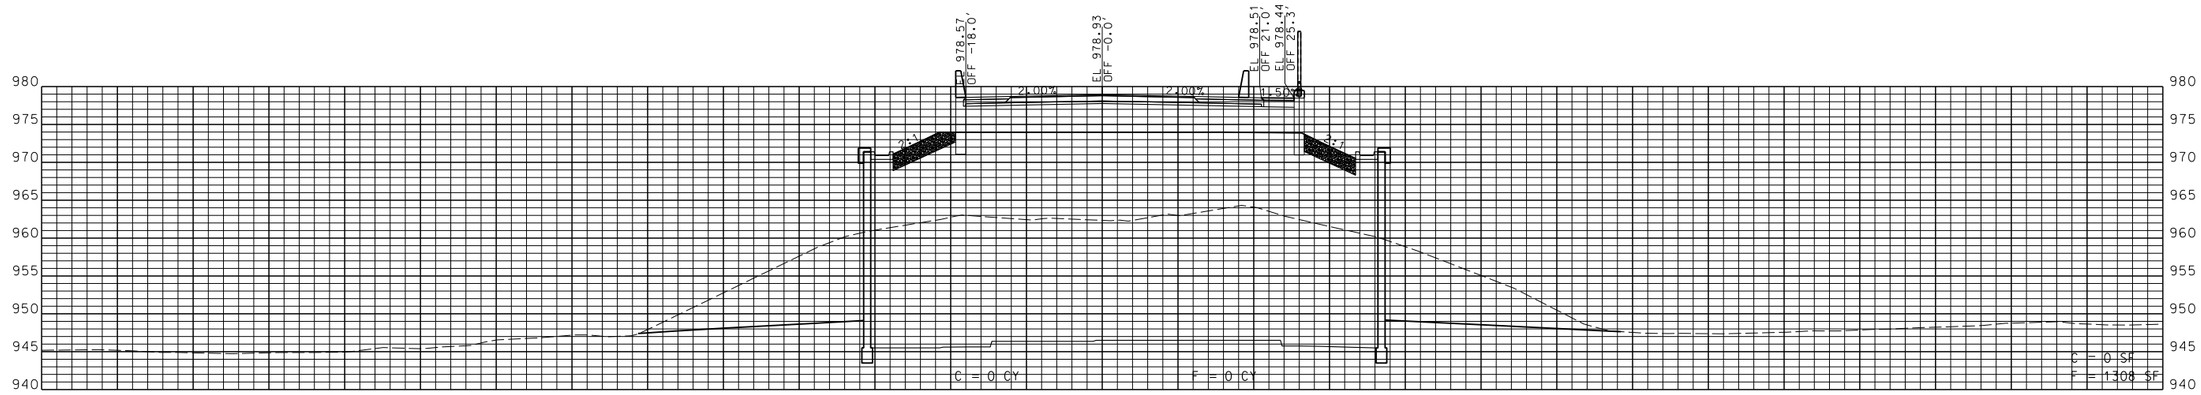

Sta. 552+90.75 R1

SCALE 1" =10'

RTE. 96 STA. 552+90.75 R1 TO STA. 553+10.75 R1

STATE OF MISSOURI
DAVID GRAHAM BARRETT
NUMBER PE-2006002787
PROFESSIONAL ENGINEER

THIS SHEET HAS BEEN SIGNED, SEALED AND DATED ELECTRONICALLY

DATE PREPARED
11/2/2016

ROUTE	STATE
96	MO
DISTRICT	SHEET NO.
SW	4

COUNTY
JASPER

JOB NO.
J7P2228F

CONTRACT ID.
.

PROJECT NO.
.

BRIDGE NO.
A8425

DESCRIPTION	DATE
.	.
.	.
.	.
.	.
.	.
.	.
.	.
.	.

IF A SEAL IS PRESENT ON THIS SHEET IT HAS BEEN ELECTRONICALLY SEALED AND DATED.

MISSOURI HIGHWAYS AND TRANSPORTATION COMMISSION

105 WEST CAPITOL
JEFFERSON CITY, MO 65102
1-888-ASK-MODOT (1-888-275-6636)

HDR Engineering, Inc.
4435 Main Street
Suite 1000
Kansas City, MO 64111-1856
816-360-2700
Certificate of Authority: 000856

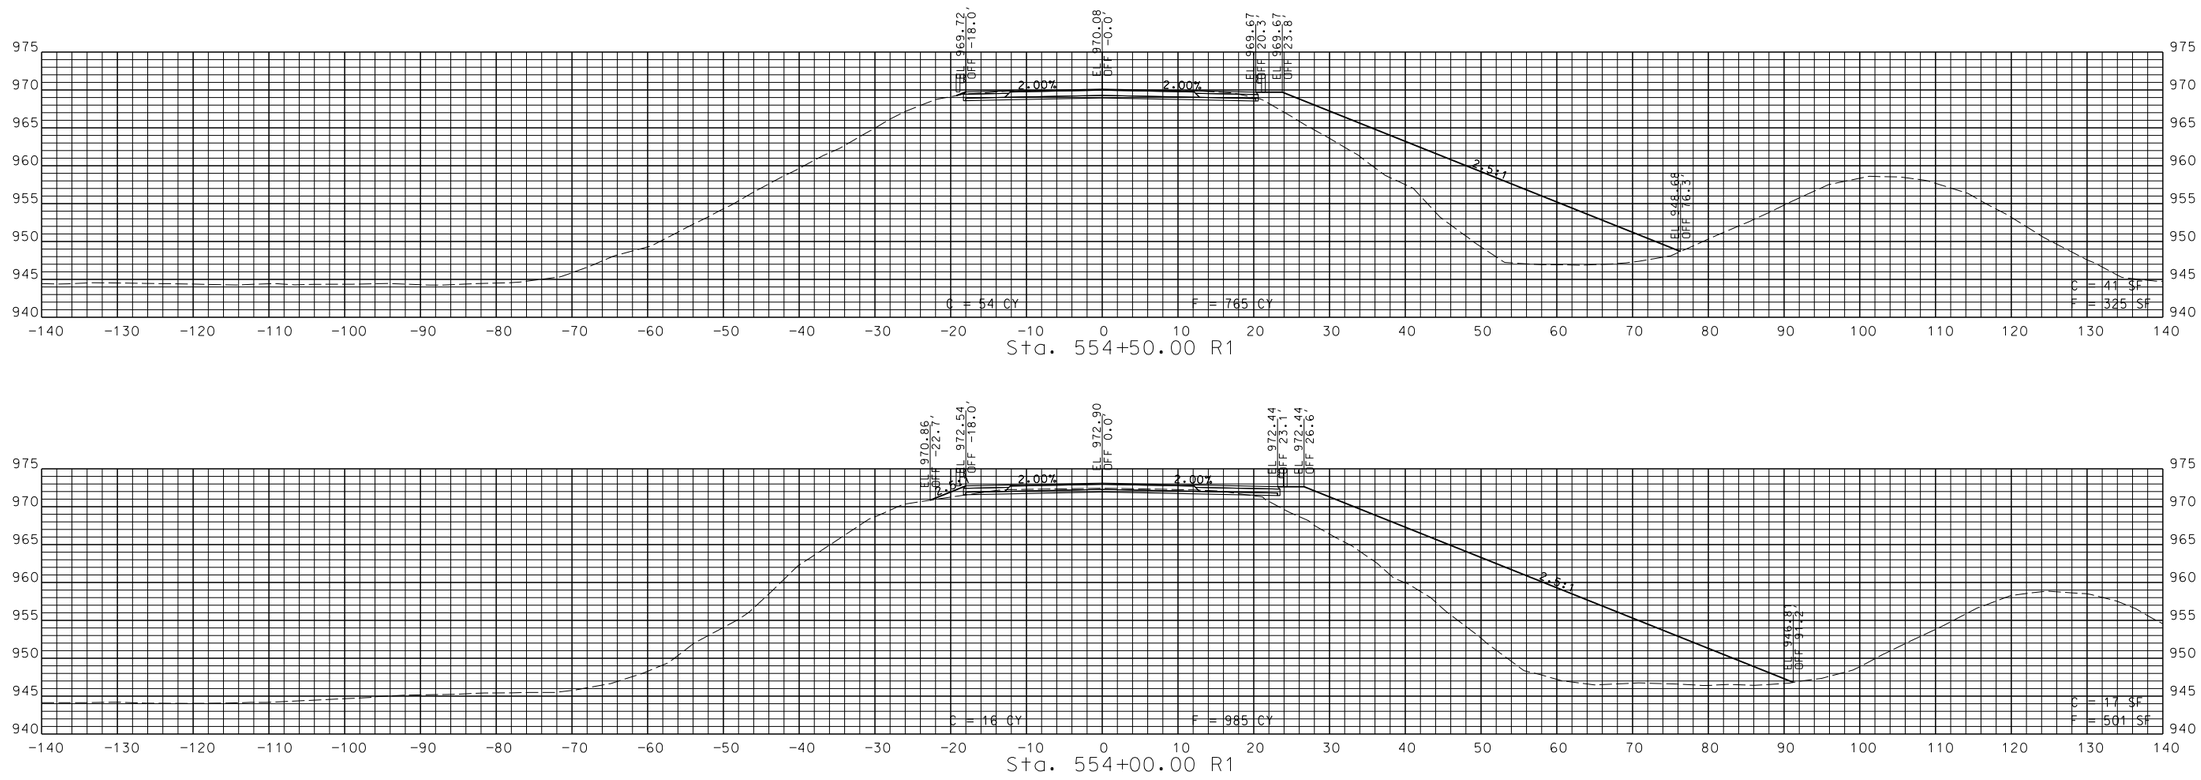

Sta. 554+50.00 R1

Sta. 554+00.00 R1

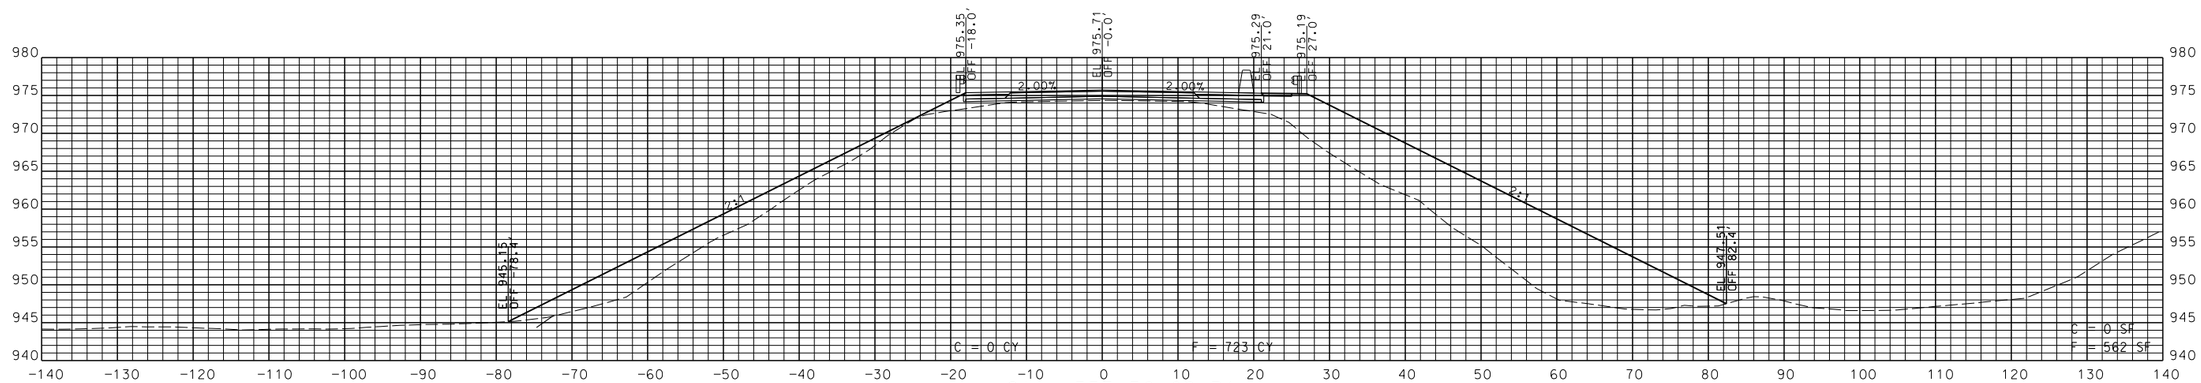

Sta. 553+50.00 R1

SCALE 1"=10'

RTE. 96 STA. 553+50.00 R1 TO STA. 554+50.00 R1

STATE OF MISSOURI
DAVID GRAHAM BARRETT
NUMBER PE-2006002787
PROFESSIONAL ENGINEER

THIS SHEET HAS BEEN SIGNED, SEALED AND DATED ELECTRONICALLY

DATE PREPARED
11/2/2016

ROUTE	STATE
96	MO
DISTRICT	SHEET NO.
SW	5

COUNTY
JASPER

JOB NO.
J7P2228F

CONTRACT ID.
.

PROJECT NO.
.

BRIDGE NO.
A8425

DESCRIPTION	DATE
.	.
.	.
.	.
.	.
.	.
.	.
.	.
.	.

MISSOURI HIGHWAYS AND TRANSPORTATION COMMISSION

105 WEST CAPITOL
JEFFERSON CITY, MO 65102
1-888-ASK-MODOT (1-888-275-6636)

HDR Engineering, Inc.
4435 Main Street
Suite 1000
Kansas City, MO 64111-1856
816-360-2700
Certificate of Authority: 000856

IF A SEAL IS PRESENT ON THIS SHEET IT HAS BEEN ELECTRONICALLY SEALED AND DATED.

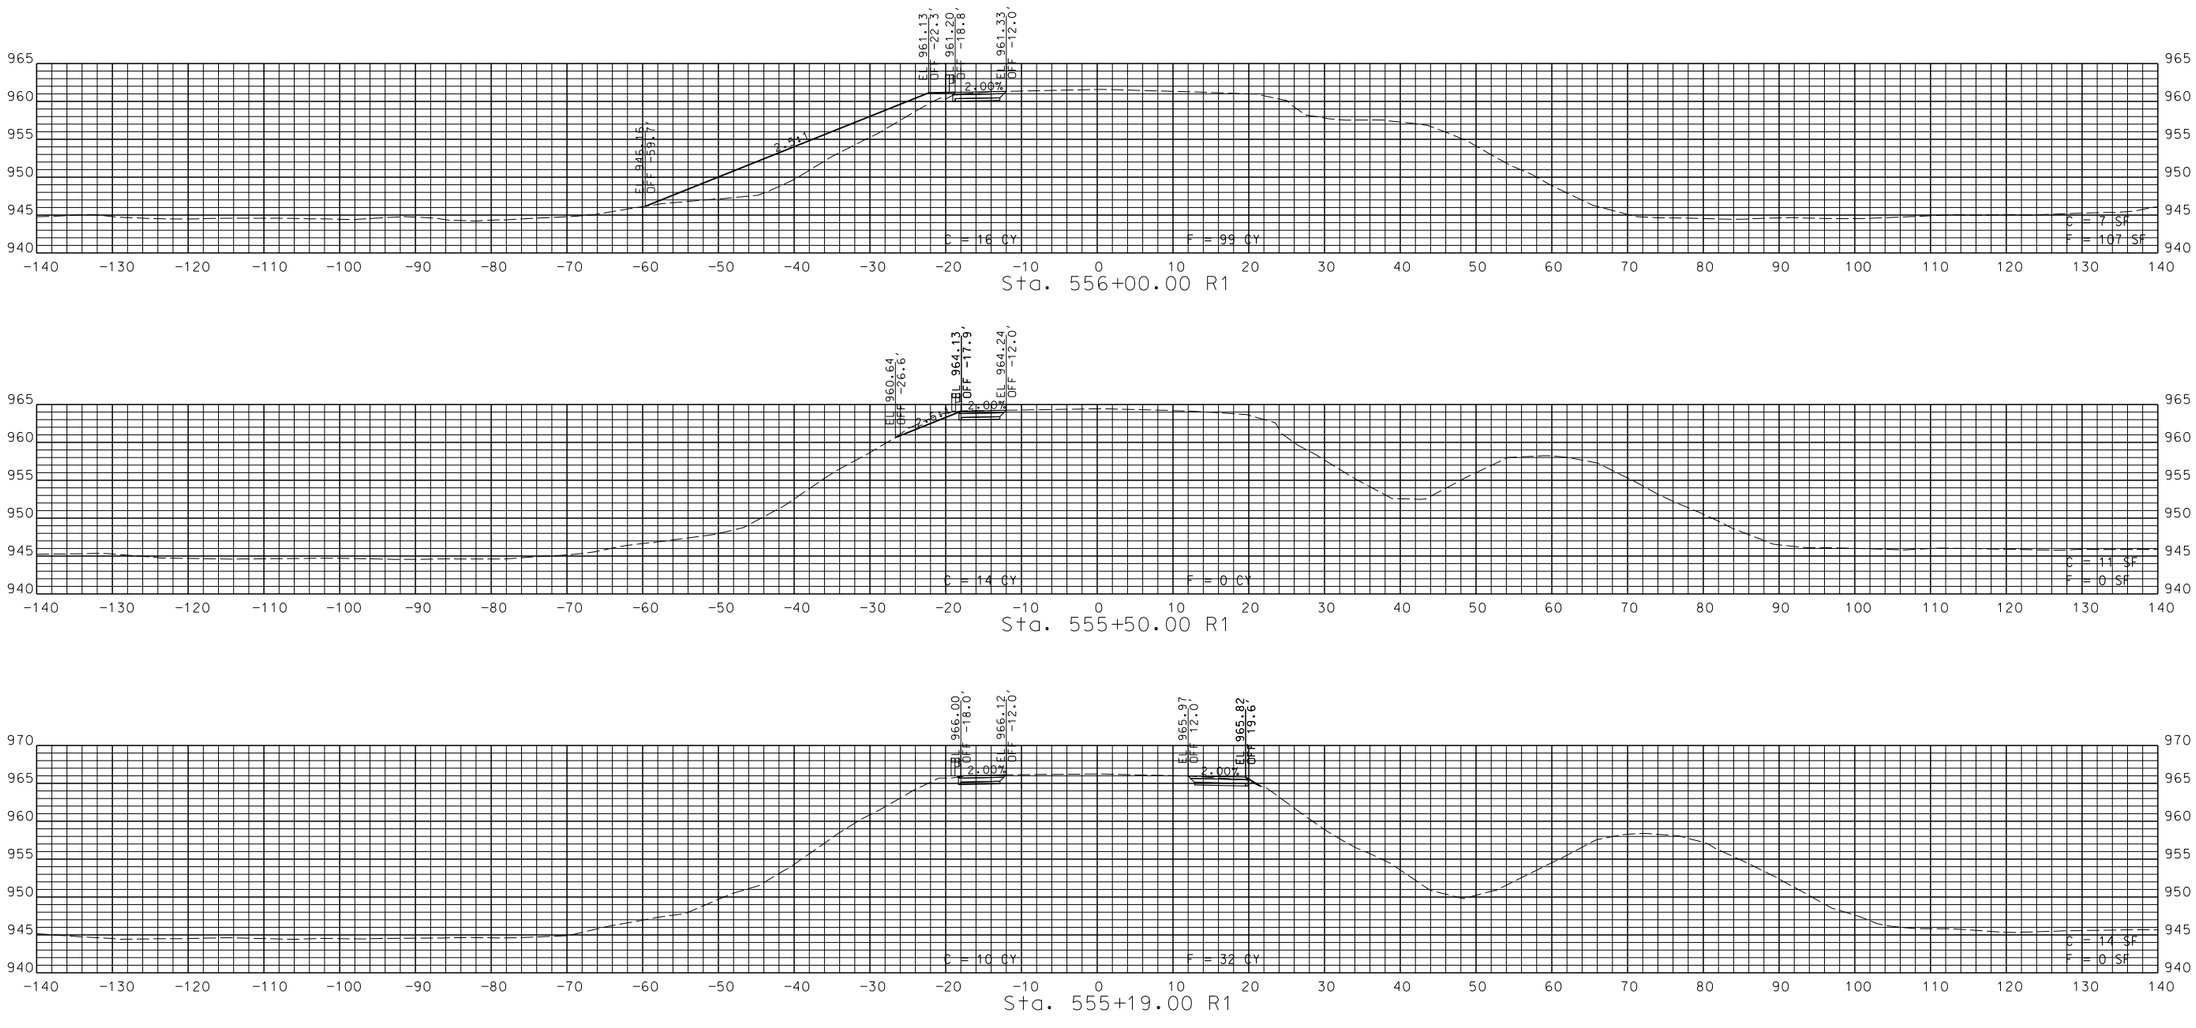

STATE OF MISSOURI
DAVID GRAHAM BARRETT
NUMBER PE-2006002787
PROFESSIONAL ENGINEER

THIS SHEET HAS BEEN SIGNED, SEALED AND DATED ELECTRONICALLY

DATE PREPARED
11/2/2016

ROUTE	STATE
96	MO
DISTRICT	SHEET NO.
SW	6

COUNTY
JASPER

JOB NO.
J7P2228F

CONTRACT ID.
.

PROJECT NO.
.

BRIDGE NO.
A8425

DATE	DESCRIPTION
.	.

IF A SEAL IS PRESENT ON THIS SHEET IT HAS BEEN ELECTRONICALLY SEALED AND DATED.

MISSOURI HIGHWAYS AND TRANSPORTATION COMMISSION

105 WEST CAPITOL
JEFFERSON CITY, MO 65102
1-888-ASK-MODOT (1-888-275-6636)

HDR Engineering, Inc.
4435 Main Street
Suite 1000
Kansas City, MO 64111-1856
816-360-2700
Certificate of Authority: 000856

Sta. 556+39.97 R1
SCALE 1" =10'

RTE. 96 STA. 556+39.97 R1 TO STA. 556+39.97 R1

STATE OF MISSOURI
DAVID GRAHAM BARRETT
NUMBER PE-2006002787
PROFESSIONAL ENGINEER

THIS SHEET HAS BEEN SIGNED, SEALED AND DATED ELECTRONICALLY

DATE PREPARED
11/2/2016

ROUTE	STATE
96	MO
DISTRICT	SHEET NO.
SW	7

COUNTY
JASPER

JOB NO.
J7P2228F

CONTRACT ID.
.

PROJECT NO.
.

BRIDGE NO.
A8425

DESCRIPTION	DATE
.	.
.	.
.	.
.	.
.	.
.	.
.	.
.	.

IF A SEAL IS PRESENT ON THIS SHEET IT HAS BEEN ELECTRONICALLY SEALED AND DATED.

MISSOURI HIGHWAYS AND TRANSPORTATION COMMISSION

105 WEST CAPITOL
JEFFERSON CITY, MO 65102
1-888-ASK-MODOT (1-888-275-6636)

HDR Engineering, Inc.
4435 Main Street
Suite 1000
Kansas City, MO 64111-1856
816-360-2700
Certificate of Authority: 000856

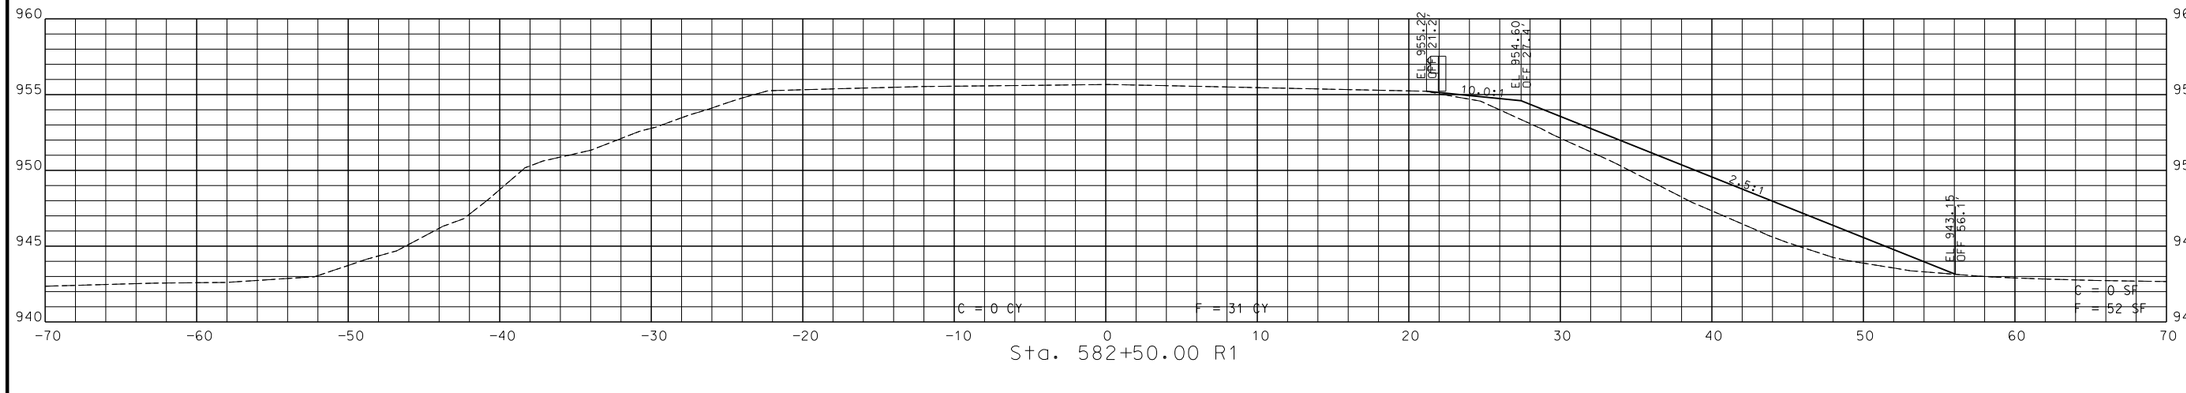

Sta. 582+50.00 R1

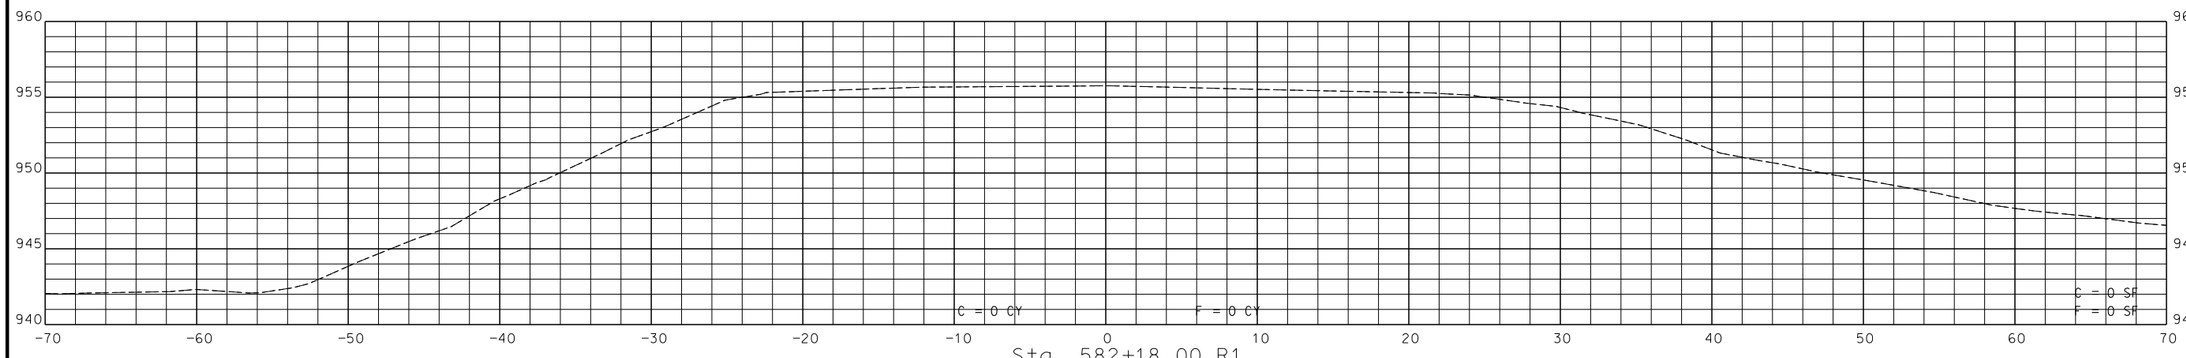

Sta. 582+18.00 R1

Detailed September 2016
Checked October 2016

SCALE 1"=5'

STA. 582+18.00 R1 TO STA. 582+50.00 R1

STATE OF MISSOURI
DAVID GRAHAM BARRETT
NUMBER PE-2006002787
PROFESSIONAL ENGINEER

THIS SHEET HAS BEEN SIGNED, SEALED AND DATED ELECTRONICALLY

DATE PREPARED
11/2/2016

ROUTE	STATE
96	MO
DISTRICT	SHEET NO.
SW	1

COUNTY
JASPER

JOB NO.
J7P2228G

CONTRACT ID.

PROJECT NO.

BRIDGE NO.
A8424

DESCRIPTION	DATE

IF A SEAL IS PRESENT ON THIS SHEET IT HAS BEEN ELECTRONICALLY SEALED AND DATED.

MISSOURI HIGHWAYS AND TRANSPORTATION COMMISSION

105 WEST CAPITOL
JEFFERSON CITY, MO 65102
1-888-ASK-MODOT (1-888-275-6636)

HDR Engineering, Inc.
4435 Main Street
Suite 1000
Kansas City, MO 64111-1856
816-360-2700
Certificate of Authority: 000856

c:\pwworking\oma\d2176497\J7P2228G_XS.dgn 11:20:29 AM 11/2/2016

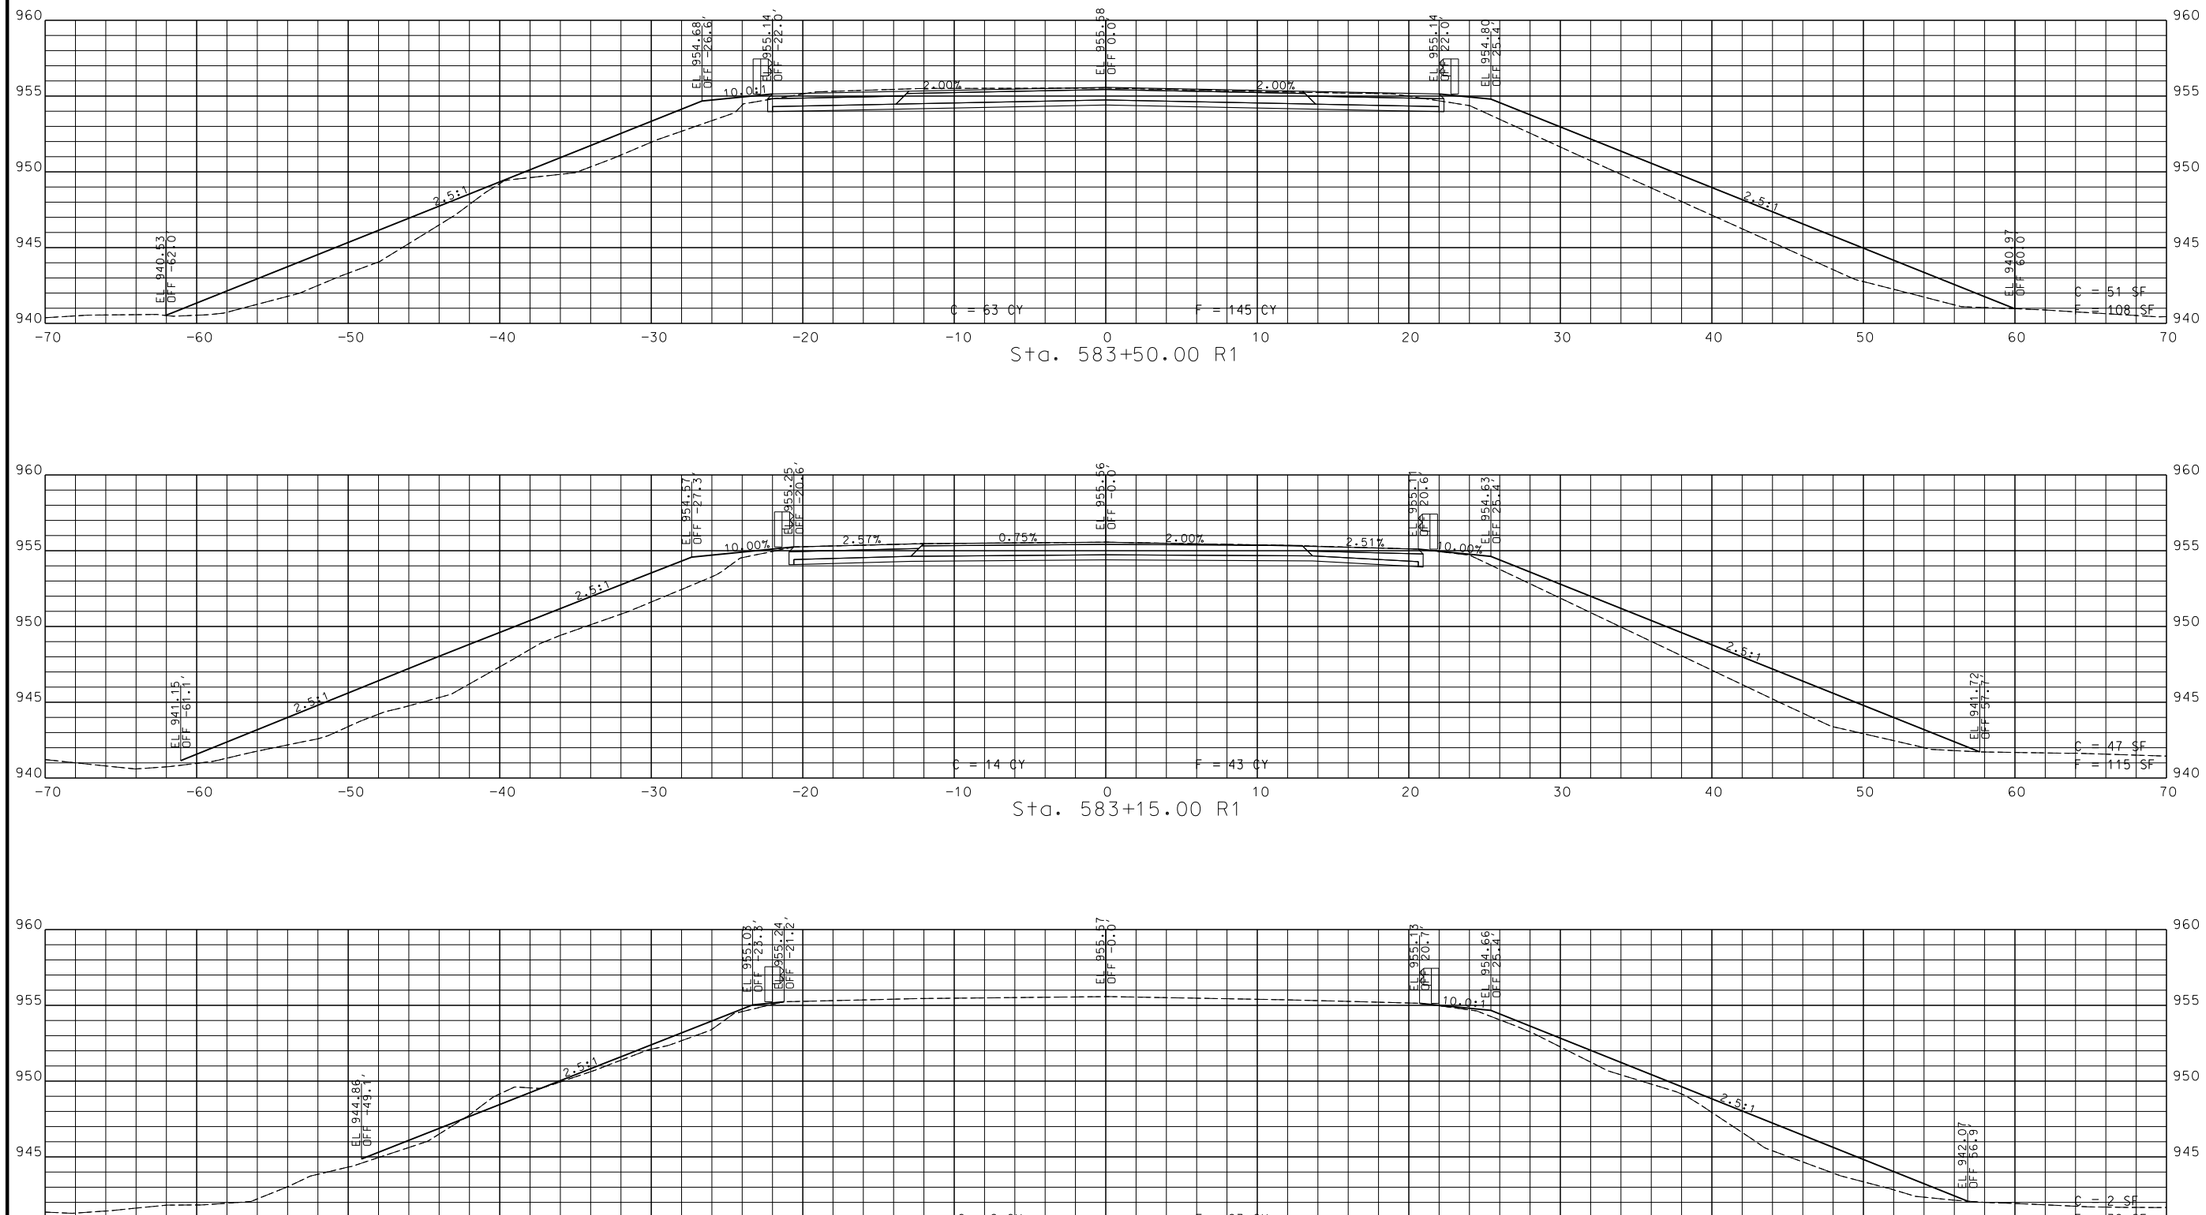

STATE OF MISSOURI
DAVID GRAHAM BARRETT
NUMBER PE-2006002787
PROFESSIONAL ENGINEER

THIS SHEET HAS BEEN SIGNED, SEALED AND DATED ELECTRONICALLY

DATE PREPARED
11/2/2016

ROUTE	STATE
96	MO
DISTRICT	SHEET NO.
SW	2

COUNTY
JASPER

JOB NO.
J7P2228G

CONTRACT ID.

PROJECT NO.

BRIDGE NO.
A8424

DESCRIPTION	DATE

MISSOURI HIGHWAYS AND TRANSPORTATION COMMISSION

105 WEST CAPITOL
JEFFERSON CITY, MO 65102
1-888-ASK-MODOT (1-888-275-6636)

HDR Engineering, Inc.
4435 Main Street
Suite 1000
Kansas City, MO 64111-1856
816-360-2700
Certificate of Authority: 000856

IF A SEAL IS PRESENT ON THIS SHEET IT HAS BEEN ELECTRONICALLY SEALED AND DATED.

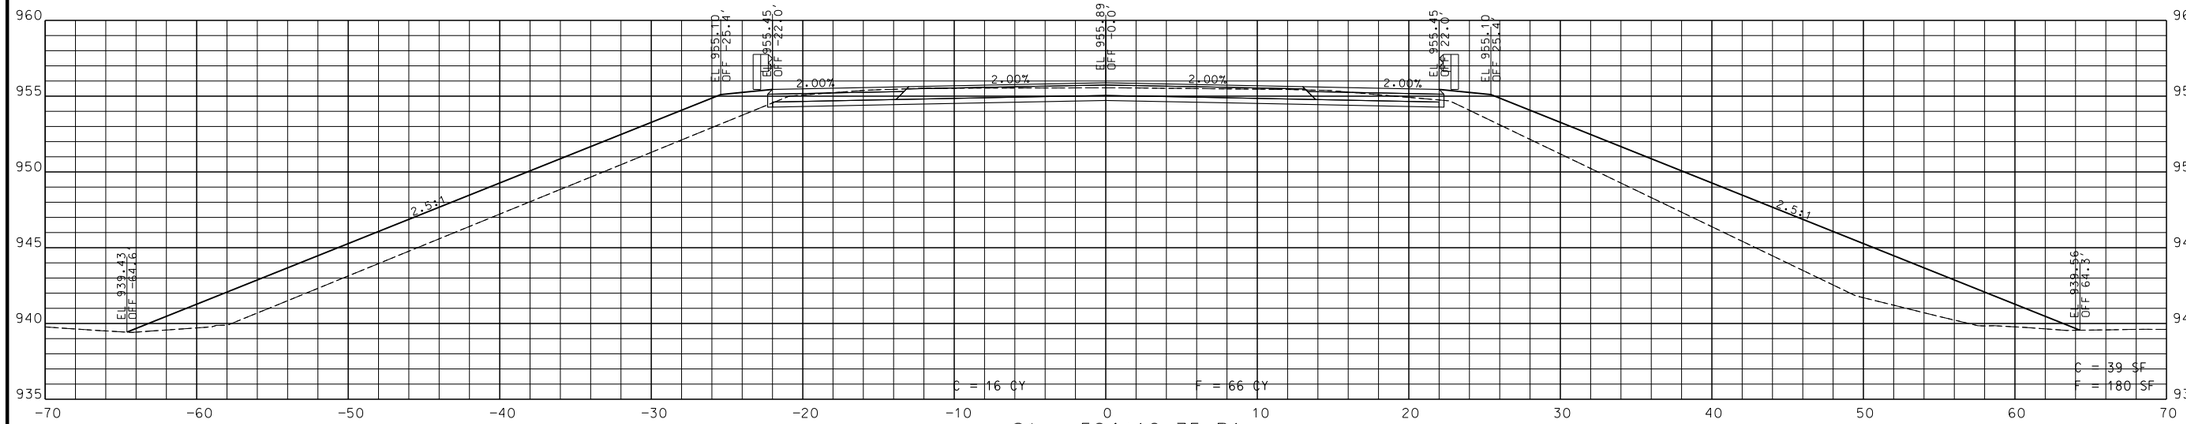

Sta. 584+10.75 R1

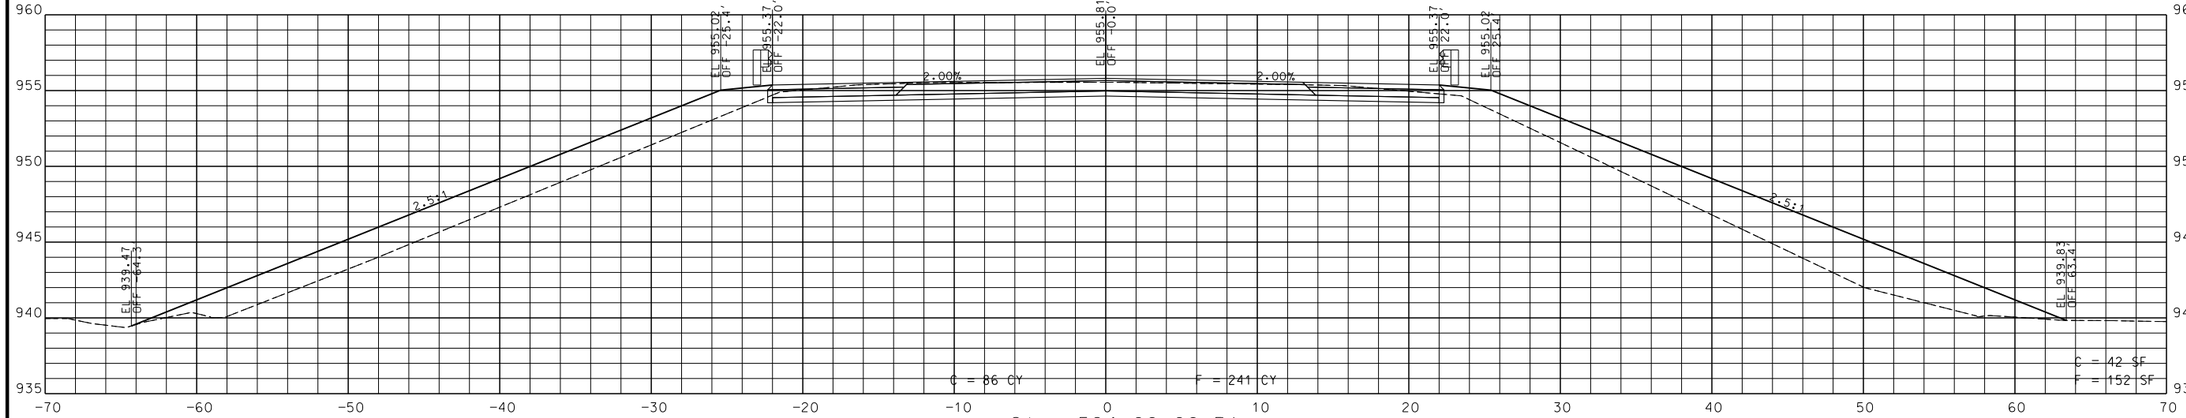

Sta. 584+00.00 R1

SCALE 1"=5'

STA. 584+00.00 R1 TO STA. 584+10.75 R1

STATE OF MISSOURI
DAVID GRAHAM BARRETT
NUMBER PE-2006002787
PROFESSIONAL ENGINEER

THIS SHEET HAS BEEN SIGNED, SEALED AND DATED ELECTRONICALLY

DATE PREPARED
11/2/2016

ROUTE	STATE
96	MO
DISTRICT	SHEET NO.
SW	3

COUNTY
JASPER

JOB NO.
J7P2228G

CONTRACT ID.

PROJECT NO.

BRIDGE NO.
A8424

DESCRIPTION	DATE

IF A SEAL IS PRESENT ON THIS SHEET IT HAS BEEN ELECTRONICALLY SEALED AND DATED.

MISSOURI HIGHWAYS AND TRANSPORTATION COMMISSION

105 WEST CAPITOL
JEFFERSON CITY, MO 65102
1-888-ASK-MODOT (1-888-275-6636)

HDR Engineering, Inc.
4435 Main Street
Suite 1000
Kansas City, MO 64111-1856
816-360-2700
Certificate of Authority: 000856

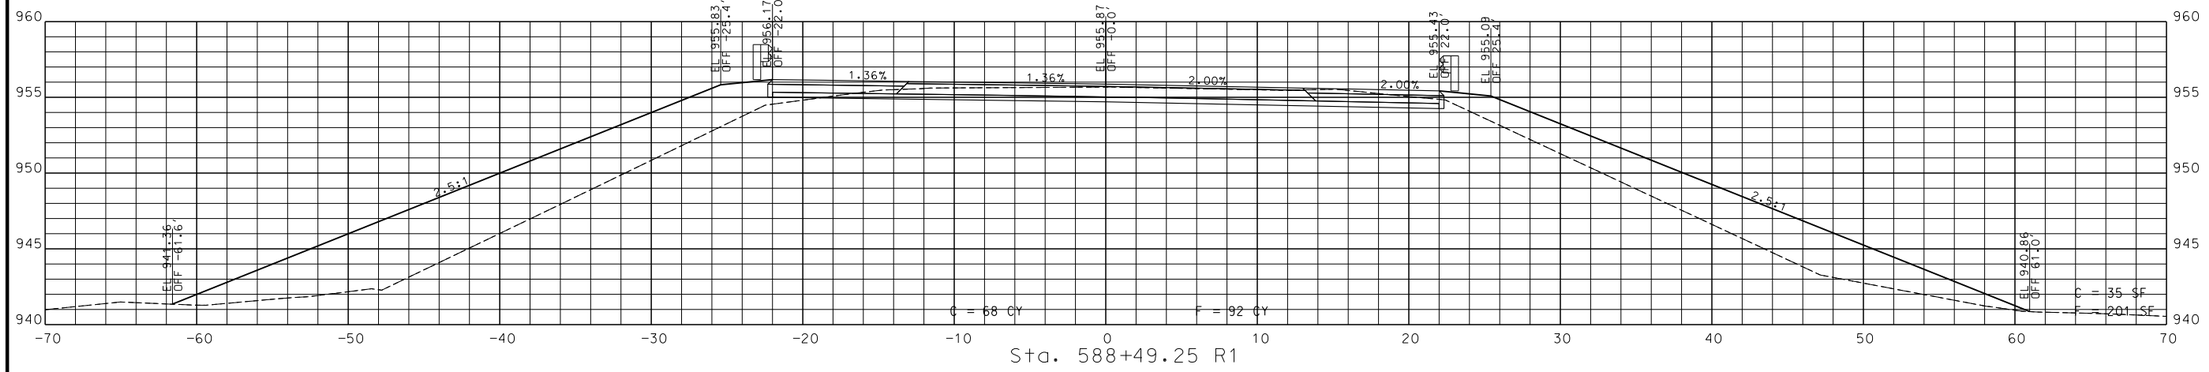

Sta. 588+49.25 R1

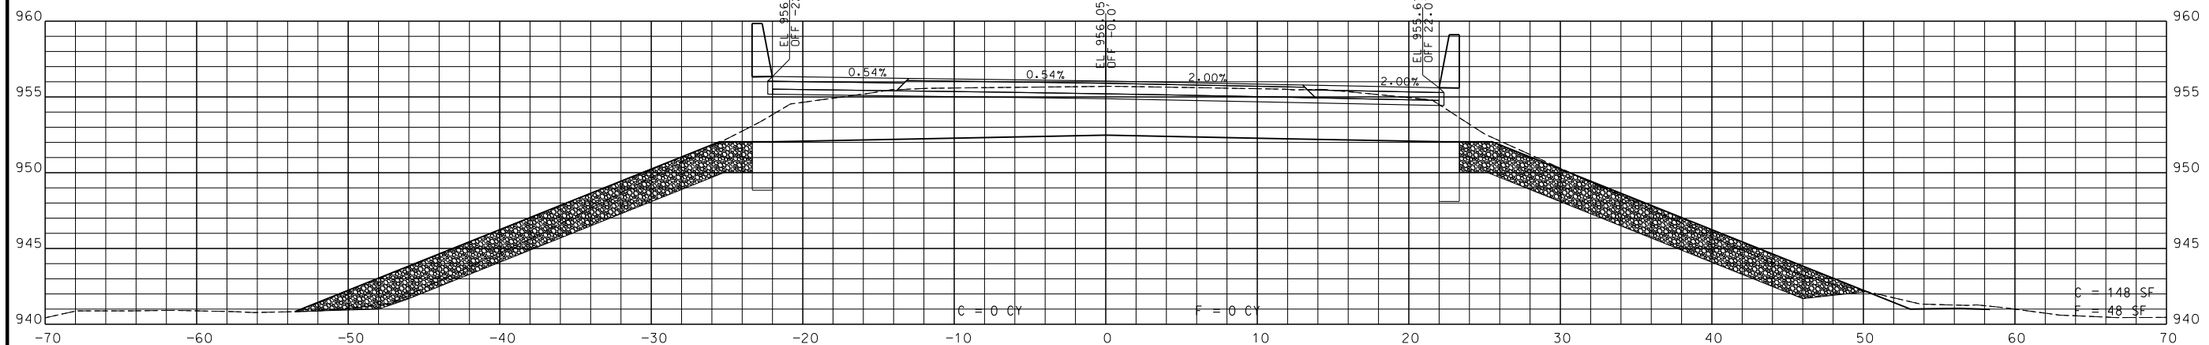

Sta. 588+29.25 R1

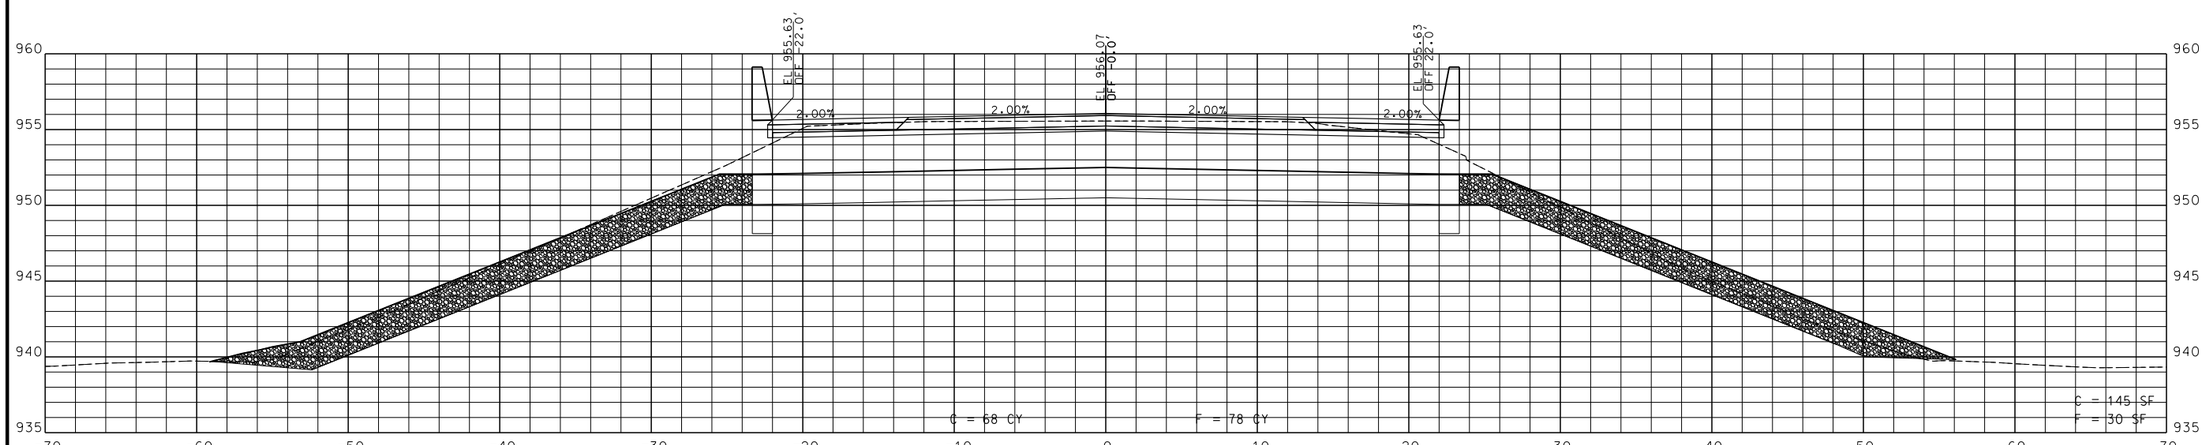

Sta. 584+30.75 R1

SCALE 1"=5'

STA. 584+30.75 R1 TO STA. 588+49.25 R1

STATE OF MISSOURI
DAVID GRAHAM BARRETT
NUMBER PE-2006002787
PROFESSIONAL ENGINEER

THIS SHEET HAS BEEN SIGNED, SEALED AND DATED ELECTRONICALLY

DATE PREPARED
11/2/2016

ROUTE	STATE
96	MO
DISTRICT	SHEET NO.
SW	4

COUNTY
JASPER

JOB NO.
J7P2228G

CONTRACT ID.

PROJECT NO.

BRIDGE NO.
A8424

IF A SEAL IS PRESENT ON THIS SHEET IT HAS BEEN ELECTRONICALLY SEALED AND DATED.

DESCRIPTION	DATE

MISSOURI HIGHWAYS AND TRANSPORTATION COMMISSION

105 WEST CAPITOL
JEFFERSON CITY, MO 65102
1-888-ASK-MODOT (1-888-275-6636)

HDR Engineering, Inc.
4435 Main Street
Suite 1000
Kansas City, MO 64111-1856
816-360-2700
Certificate of Authority: 000856

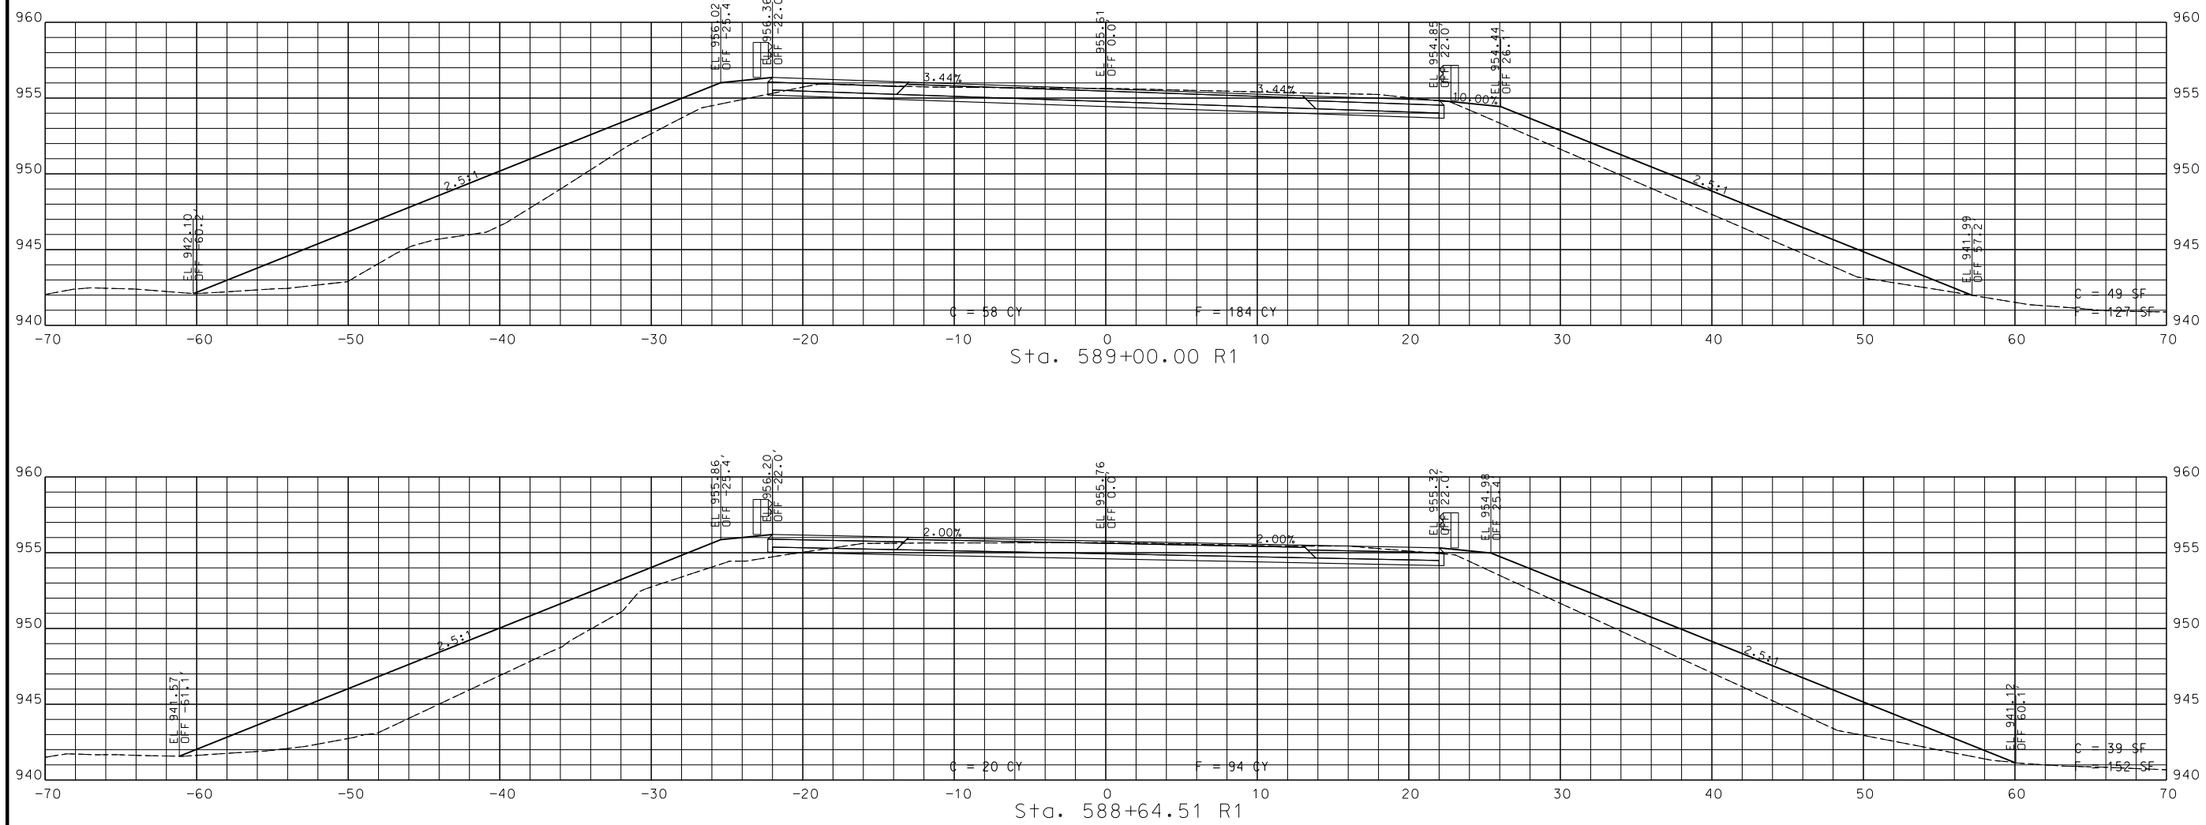

Sta. 589+00.00 R1

Sta. 588+64.51 R1

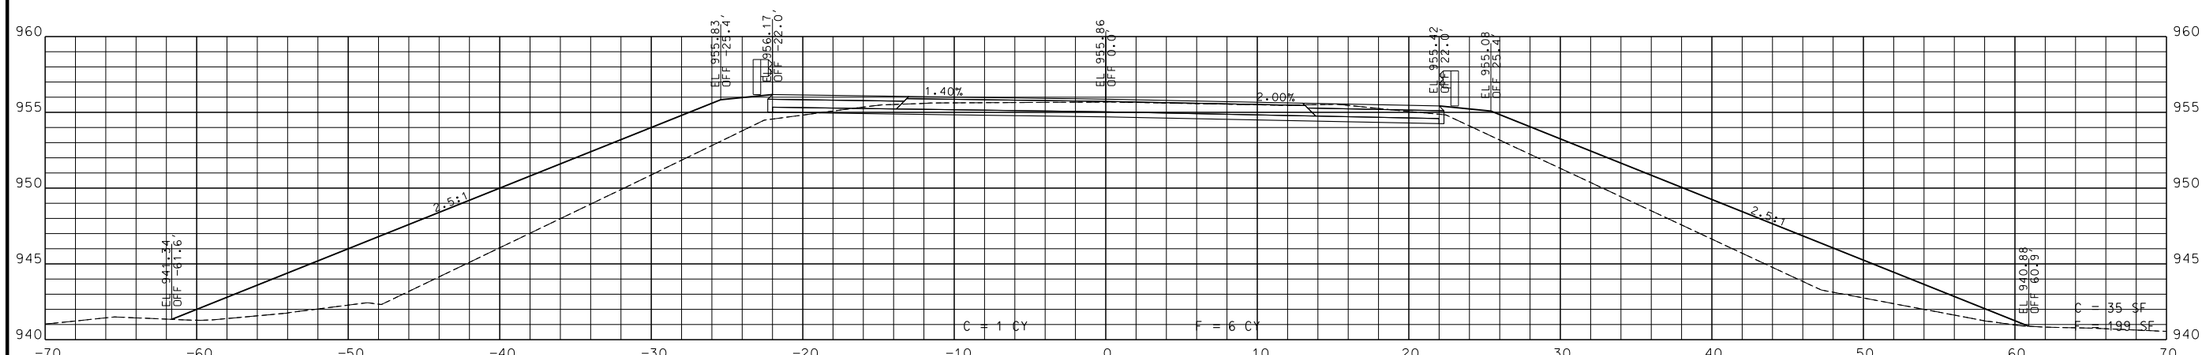

Sta. 588+50.00 R1

SCALE 1"=5'

STA. 588+50.00 R1 TO STA. 589+00.00 R1

THIS SHEET HAS BEEN SIGNED, SEALED AND DATED ELECTRONICALLY

DATE PREPARED
11/2/2016

ROUTE	STATE
96	MO
DISTRICT	SHEET NO.
SW	5

COUNTY
JASPER

JOB NO.
J7P2228G

CONTRACT ID.

PROJECT NO.

BRIDGE NO.
A8424

DESCRIPTION	DATE

MISSOURI HIGHWAYS AND TRANSPORTATION COMMISSION

105 WEST CAPITOL
JEFFERSON CITY, MO 65102
1-888-ASK-MODOT (1-888-275-6636)

HDR Engineering, Inc.
4435 Main Street
Suite 1000
Kansas City, MO 64111-1856
816-360-2700
Certificate of Authority: 000856

IF A SEAL IS PRESENT ON THIS SHEET IT HAS BEEN ELECTRONICALLY SEALED AND DATED.

c:\pwworking\oma\d2176497\J7P2228G_XS.dgn 11:20:33 AM 11/2/2016

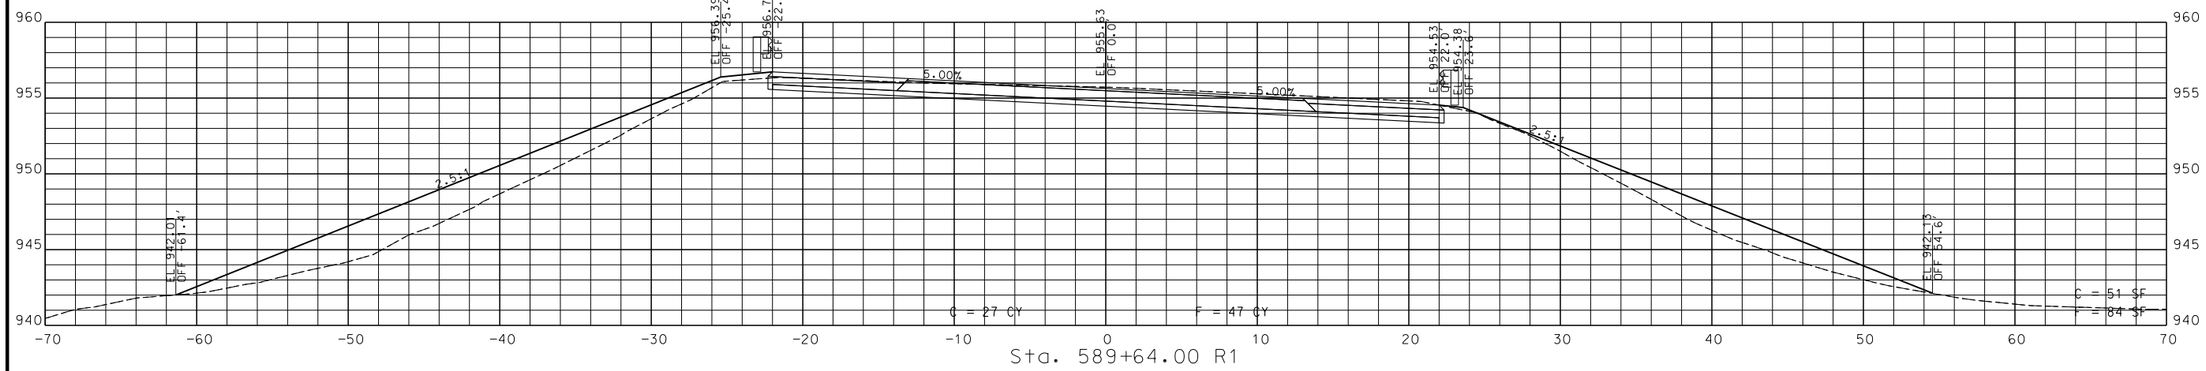

Sta. 589+64.00 R1

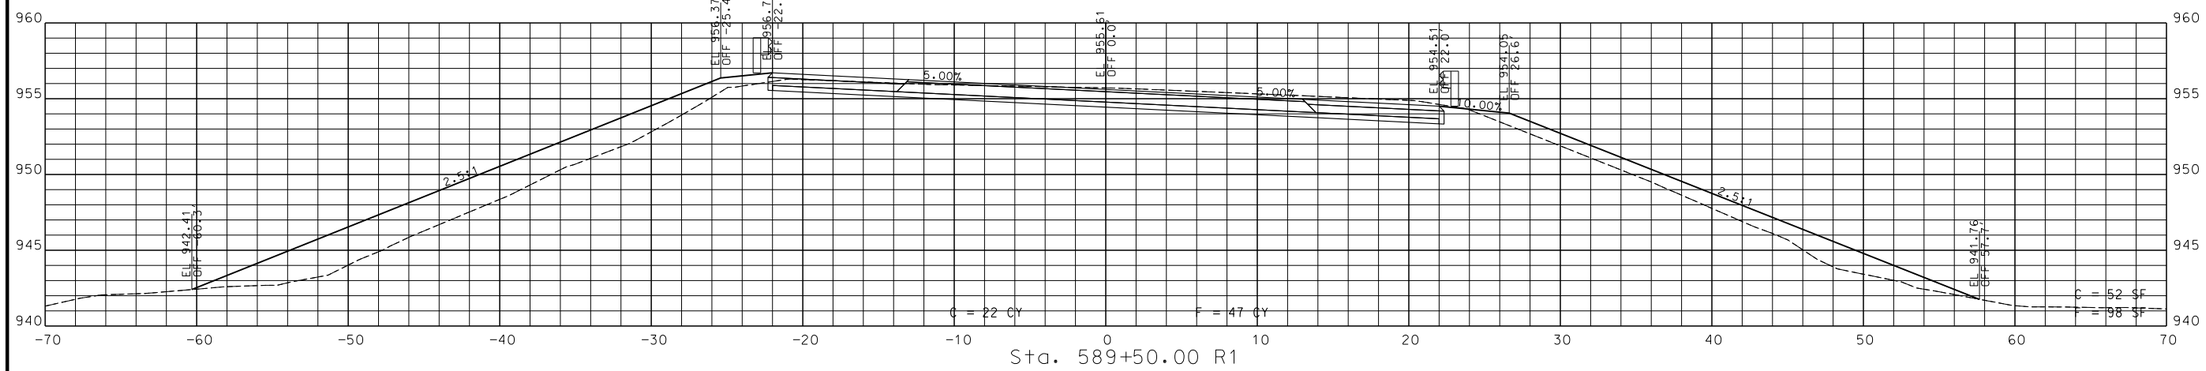

Sta. 589+50.00 R1

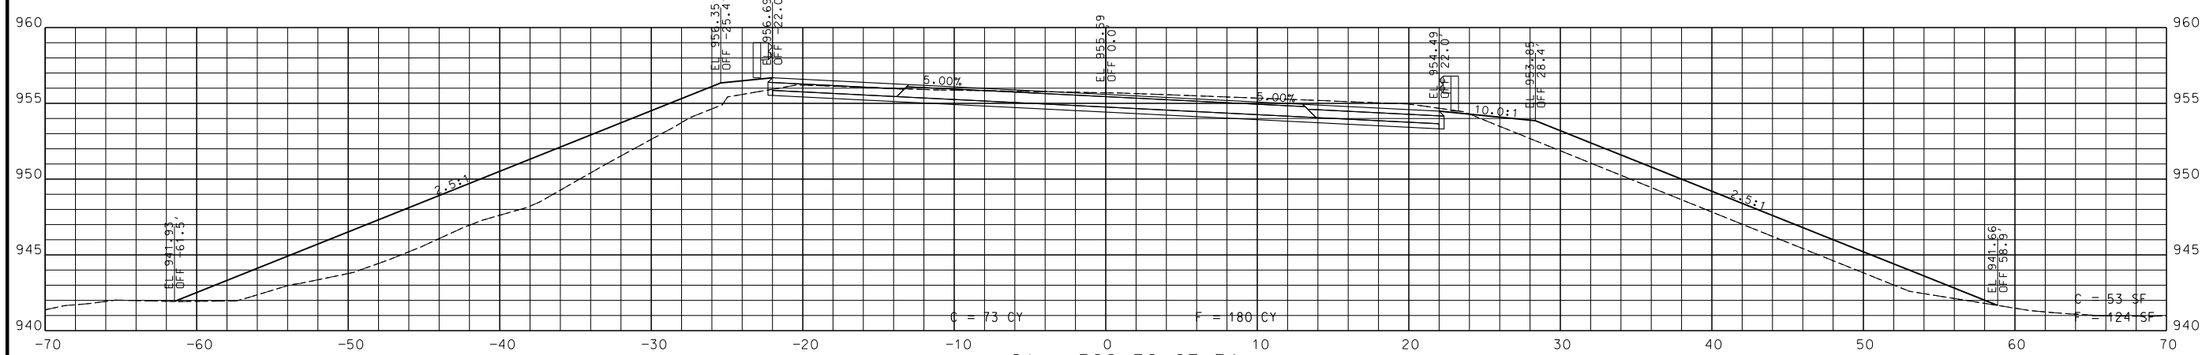

Sta. 589+38.67 R1

SCALE 1"=5'

STA. 589+38.67 R1 TO STA. 589+64.00 R1

STATE OF MISSOURI
DAVID GRAHAM BARRETT
NUMBER PE-2006002787
PROFESSIONAL ENGINEER

THIS SHEET HAS BEEN SIGNED, SEALED AND DATED ELECTRONICALLY

DATE PREPARED
11/2/2016

ROUTE	STATE
96	MO
DISTRICT	SHEET NO.
SW	6

COUNTY
JASPER

JOB NO.
J7P2228G

CONTRACT ID.

PROJECT NO.

BRIDGE NO.
A8424

DESCRIPTION	DATE

IF A SEAL IS PRESENT ON THIS SHEET IT HAS BEEN ELECTRONICALLY SEALED AND DATED.

MISSOURI HIGHWAYS AND TRANSPORTATION COMMISSION

105 WEST CAPITOL
JEFFERSON CITY, MO 65102
1-888-ASK-MODOT (1-888-275-6636)

HDR Engineering, Inc.
4435 Main Street
Suite 1000
Kansas City, MO 64111-1856
816-360-2700
Certificate of Authority: 000856

c:\pwworking\oma\d2176497\J7P2228G_XS.dgn 11:20:33 AM 11/2/2016

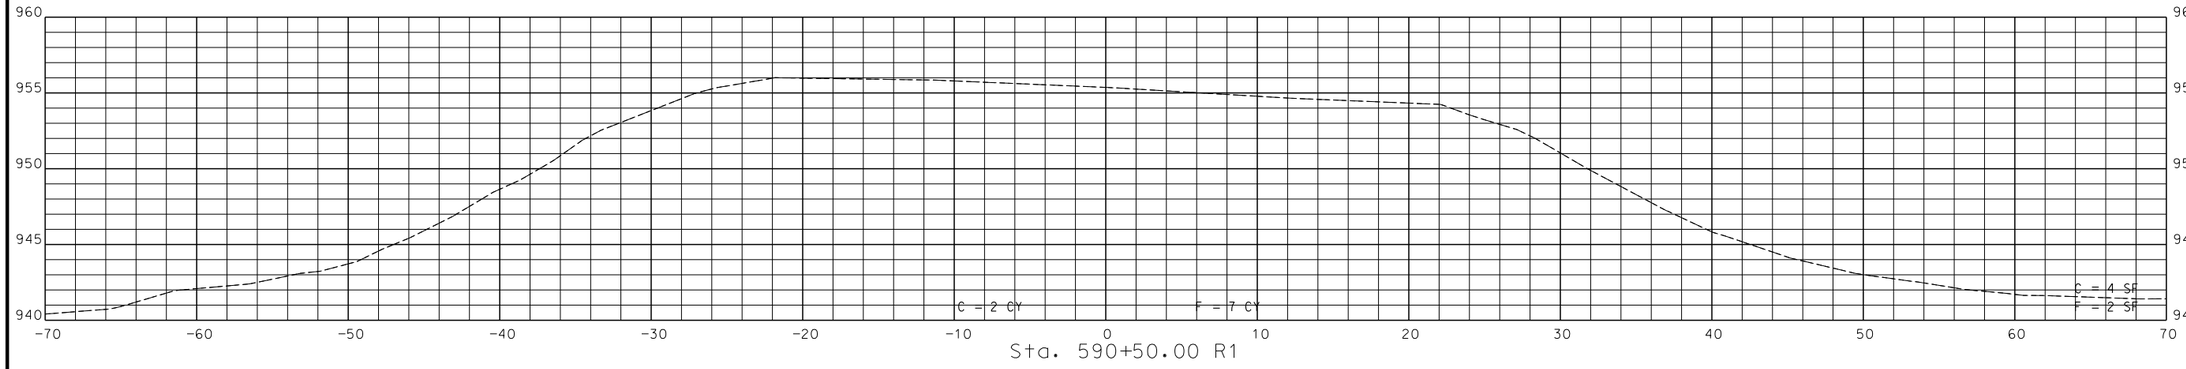

Sta. 590+50.00 R1

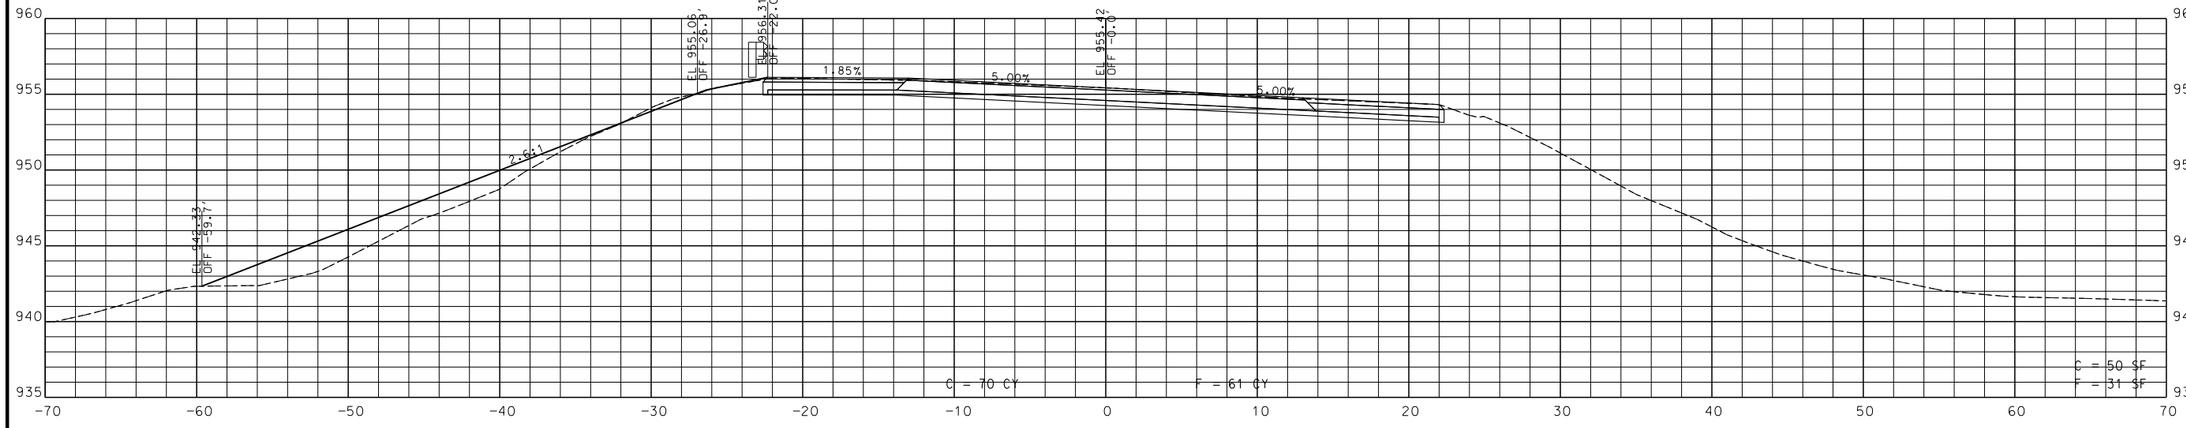

Sta. 590+39.00 R1

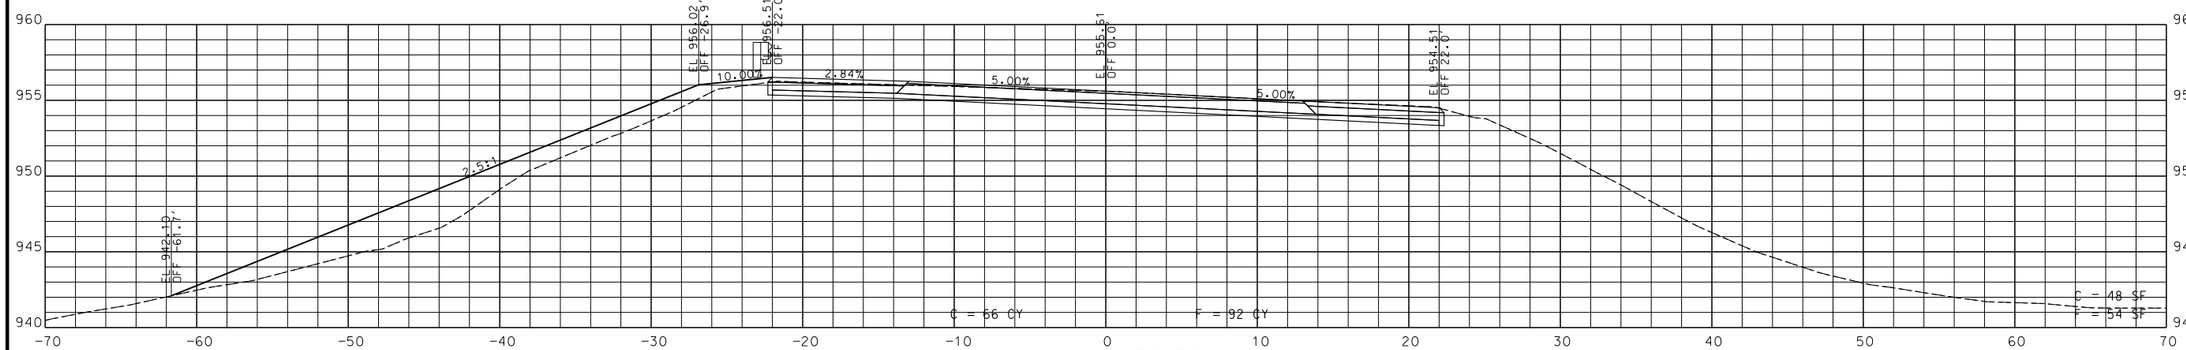

Sta. 590+00.00 R1
SCALE 1"=5'

STA. 590+00.00 R1 TO STA. 590+50.00 R1

DAVID GRAHAM BARRETT
NUMBER PE-2006002787
PROFESSIONAL ENGINEER
STATE OF MISSOURI

THIS SHEET HAS BEEN SIGNED, SEALED AND DATED ELECTRONICALLY

DATE PREPARED
11/2/2016

ROUTE	STATE
96	MO
DISTRICT	SHEET NO.
SW	7

COUNTY
JASPER

JOB NO.
J7P2228G

CONTRACT ID.

PROJECT NO.

BRIDGE NO.
A8424

DATE	DESCRIPTION
.	.
.	.
.	.
.	.
.	.
.	.
.	.
.	.

IF A SEAL IS PRESENT ON THIS SHEET IT HAS BEEN ELECTRONICALLY SEALED AND DATED.

MISSOURI HIGHWAYS AND TRANSPORTATION COMMISSION

105 WEST CAPITOL
JEFFERSON CITY, MO 65102
1-888-ASK-MODOT (1-888-275-6636)

HDR Engineering, Inc.
4435 Main Street
Suite 1000
Kansas City, MO 64111-1856
816-360-2700
Certificate of Authority: 000856

c:\pwworking\oma\d2176497\J7P2228G_XS.dgn 12:05:40 PM 11/2/2016