Exhibit 1

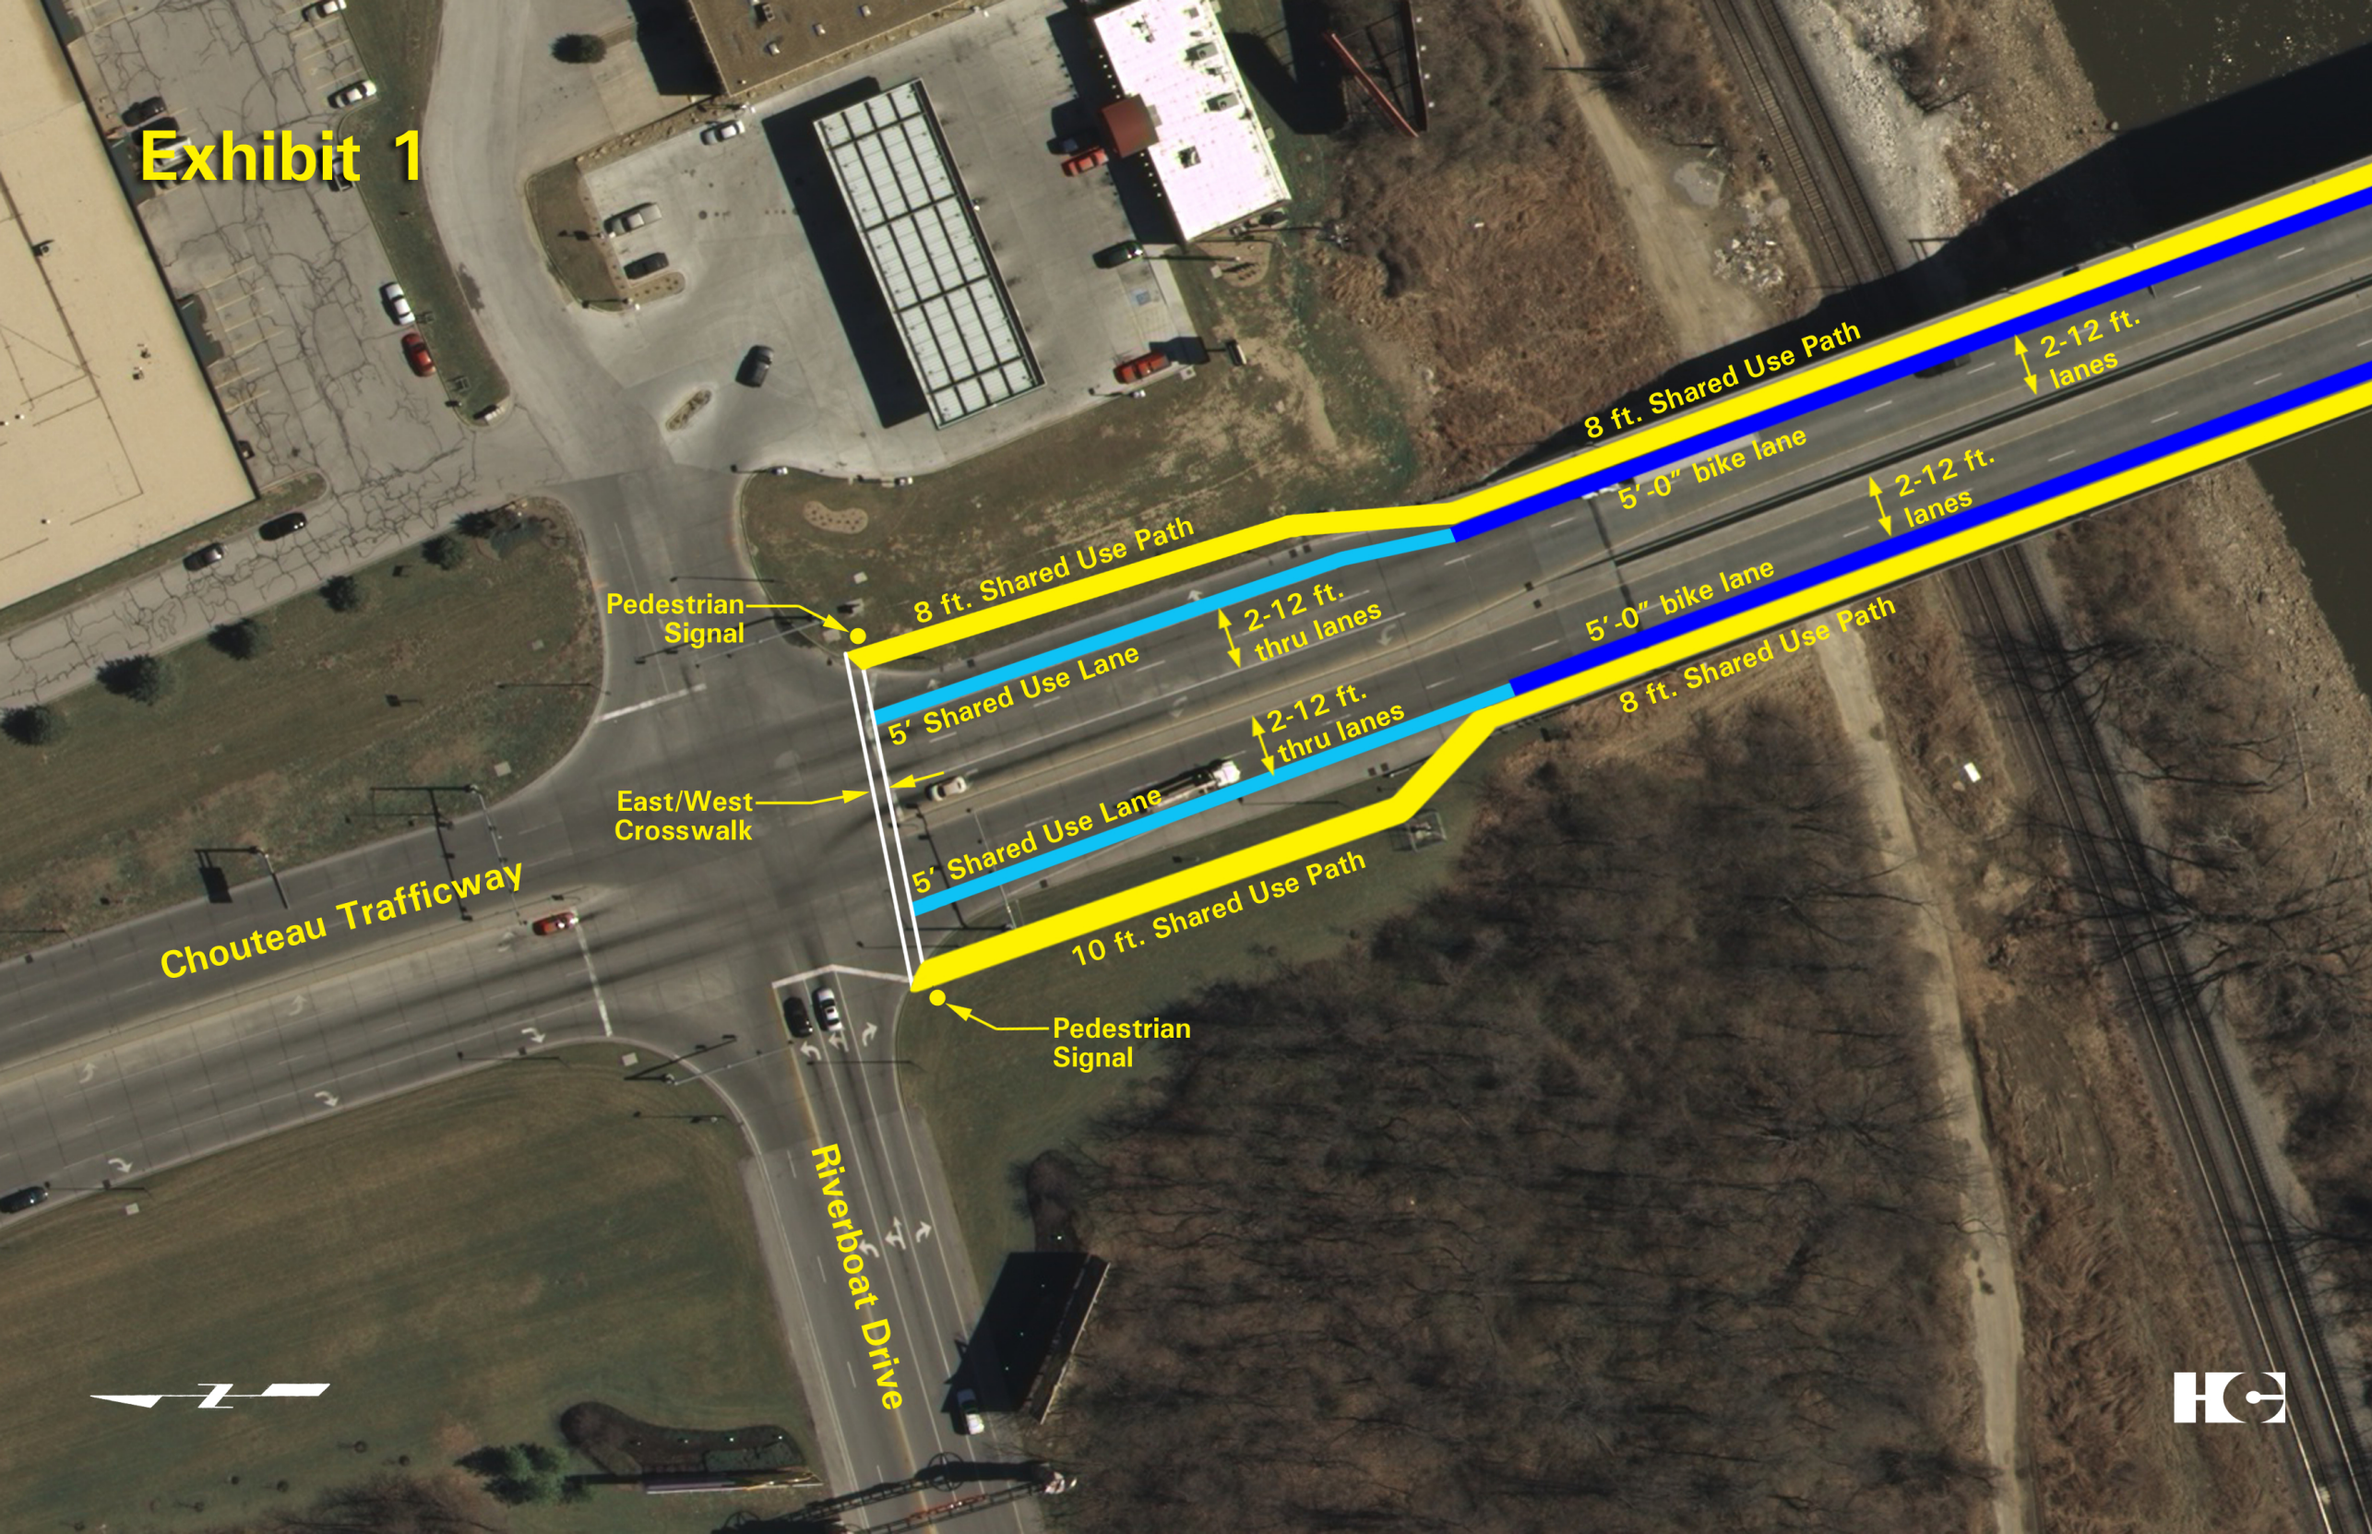
8 ft. Shared Use Path
2-12 ft. lanes
5'-0" bike lane
8 ft. Shared Use Path
2-12 ft. lanes
5'-0" bike lane
8 ft. Shared Use Path
Pedestrian Signal
2-12 ft. thru lanes
5' Shared Use Lane
2-12 ft. thru lanes
East/West Crosswalk
5' Shared Use Lane
Chouteau Trafficway
10 ft. Shared Use Path
Pedestrian Signal
Riverboat Drive