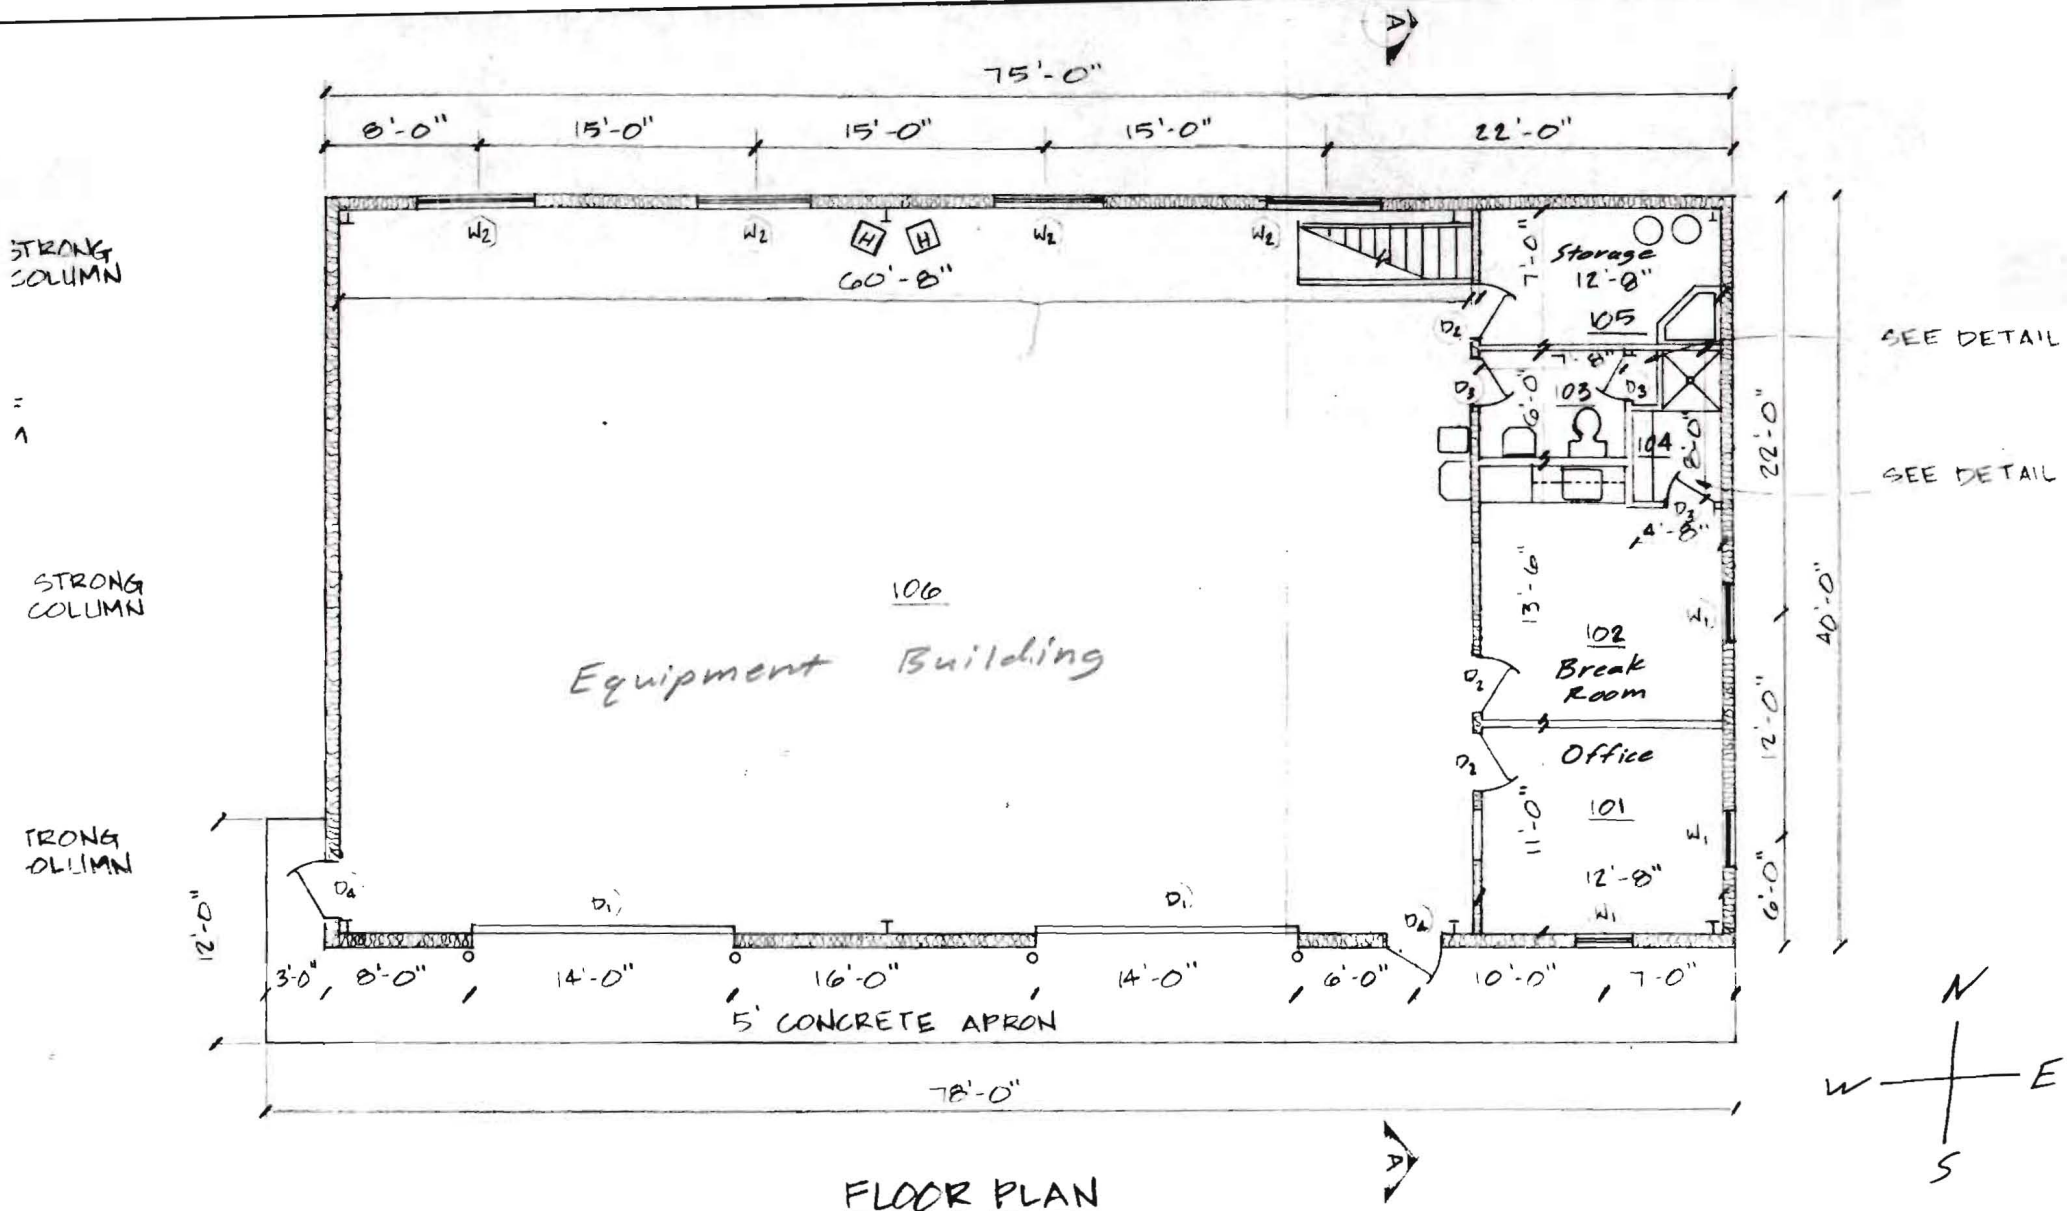

FLOOR PLAN
SCALE 1/8" = 1'-0"

walker site

Walker Site

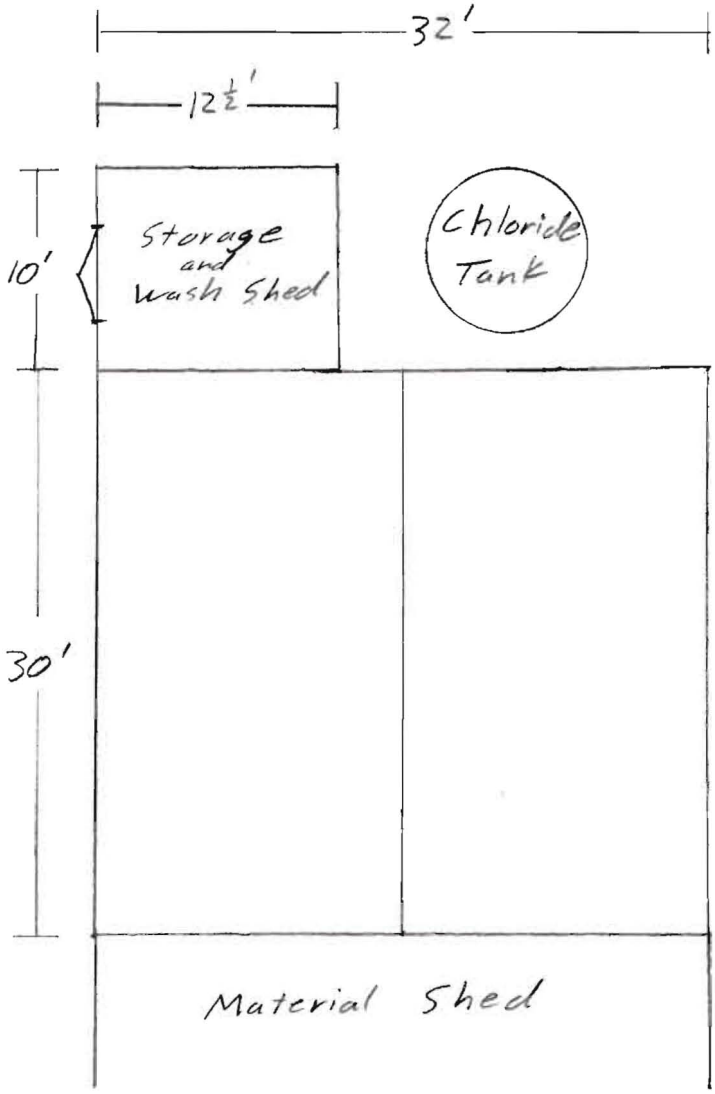
32'
12½'
10'
Storage and Wash Shed
Chloride Tank
30'
Material Shed

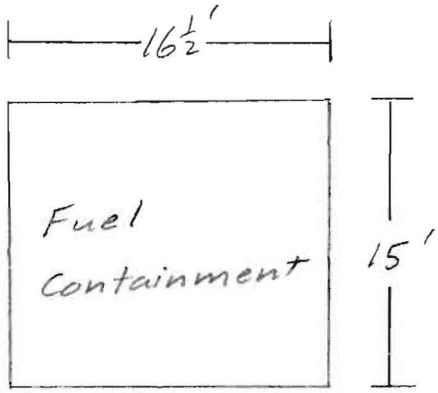
16½'
Fuel Containment
15'

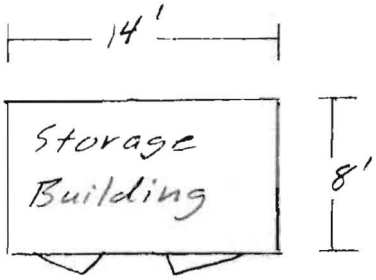
14'
Storage Building
8'