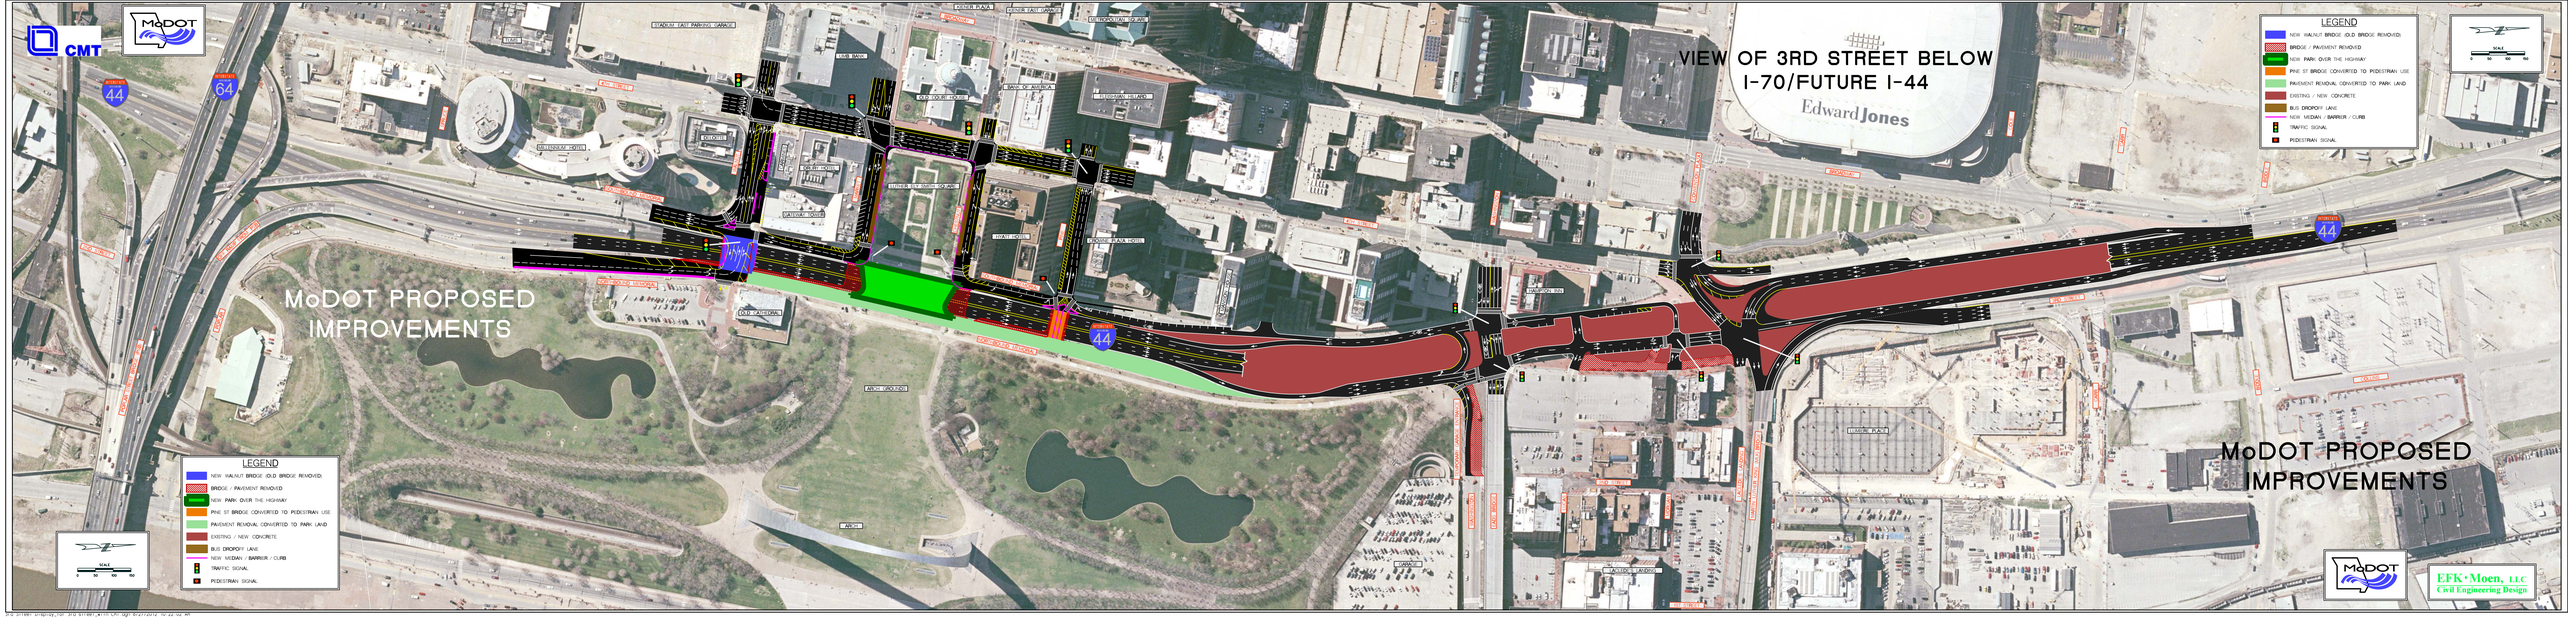
CMT
MoDOT
VIEW OF 3RD STREET BELOW
I-70/FUTURE I-44
Edward Jones
MoDOT PROPOSED
IMPROVEMENTS
MoDOT PROPOSED
IMPROVEMENTS
LEGEND
NEW WALNUT BRIDGE (OLD BRIDGE REMOVED)
BRIDGE / PAVEMENT REMOVED
NEW PARK OVER THE HIGHWAY
PINE ST BRIDGE CONVERTED TO PEDESTRIAN USE
PAVEMENT REMOVAL CONVERTED TO PARK LAND
EXISTING / NEW CONCRETE
BUS DROPOFF LANE
NEW MEDIAN / BARRIER / CURB
TRAFFIC SIGNAL
PEDESTRIAN SIGNAL
EFK•Moen, LLC
Civil Engineering Design