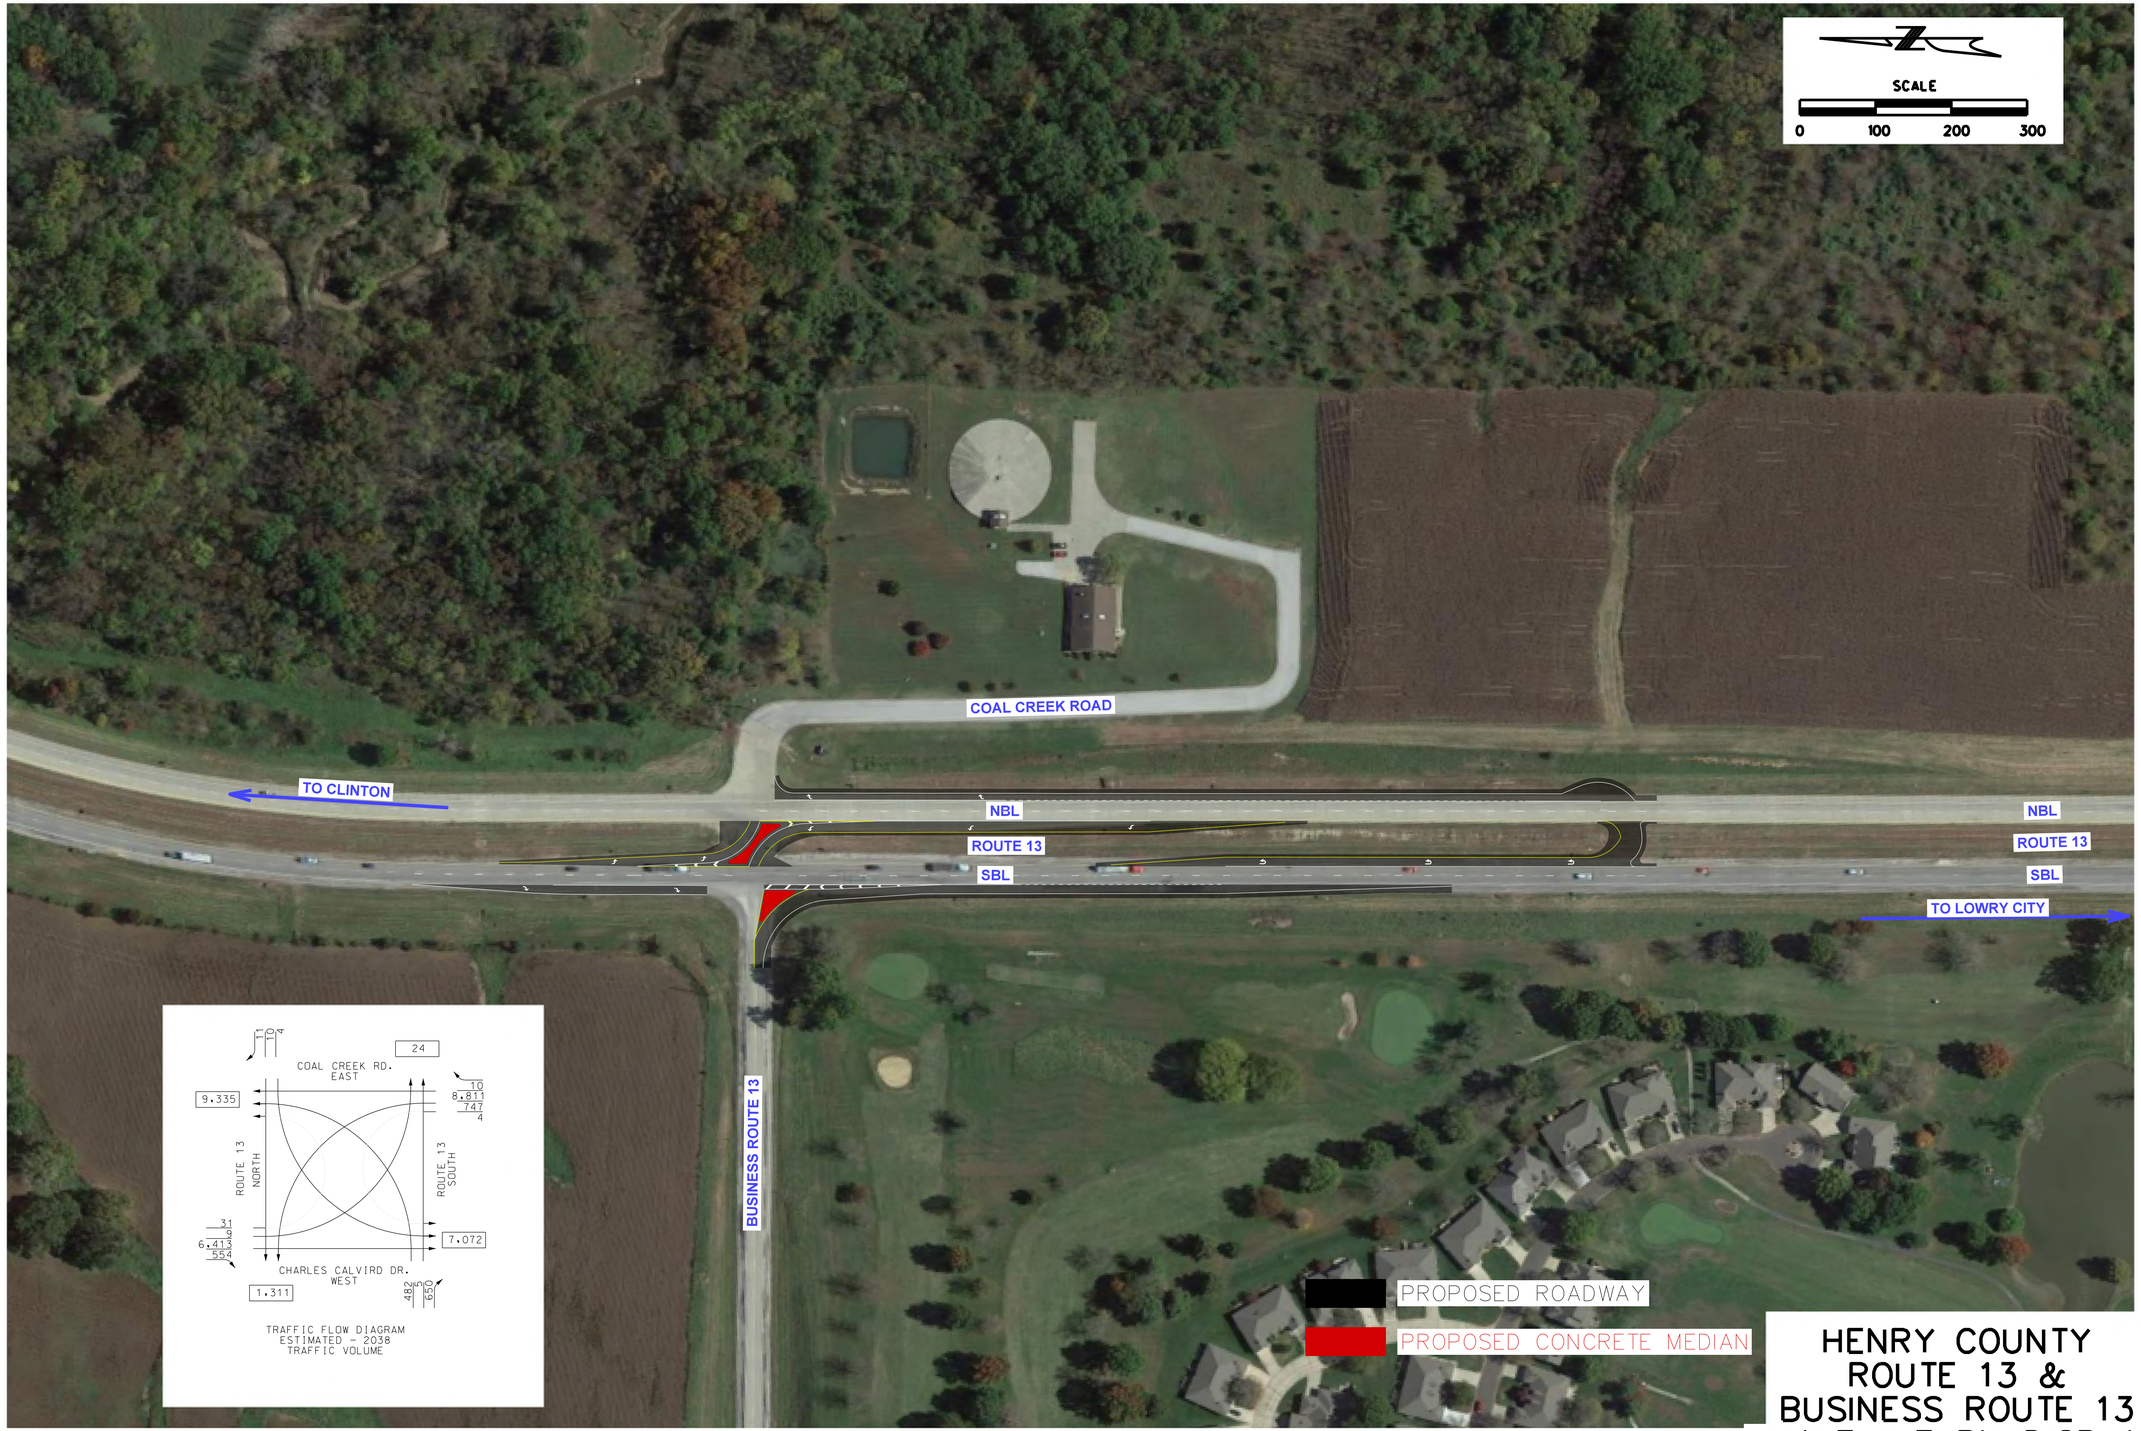

HENRY COUNTY ROUTE 13 & BUSINESS ROUTE 13 HALF J TURN DISPLAY

DATE PREPARED	9/6/2017
ROUTE	STATE MO
DISTRICT	SHEET NO.
COUNTY	
JOB NO.	
CONTRACT ID.	
PROJECT NO.	
BRIDGE NO.	

DESCRIPTION	DATE

MISSOURI HIGHWAYS AND TRANSPORTATION COMMISSION
105 WEST CAPITOL
JEFFERSON CITY, MO 65102
1-888-ASK-MODOT (1-888-275-6636)

OLSSON ASSOCIATES
550 ST. LOUIS STREET
SPRINGFIELD, MO 65806
CERTIFICATE OF AUTHORITY NO. 001592

REV.

F:\2016\3501-4000\016-3548\40-Design\Microstation\J7P3175\plan_sheets\14 Displays\Henry Bus Route 13_Calvird Display2_1100.dgn 5:07:38 PM 9/6/2017