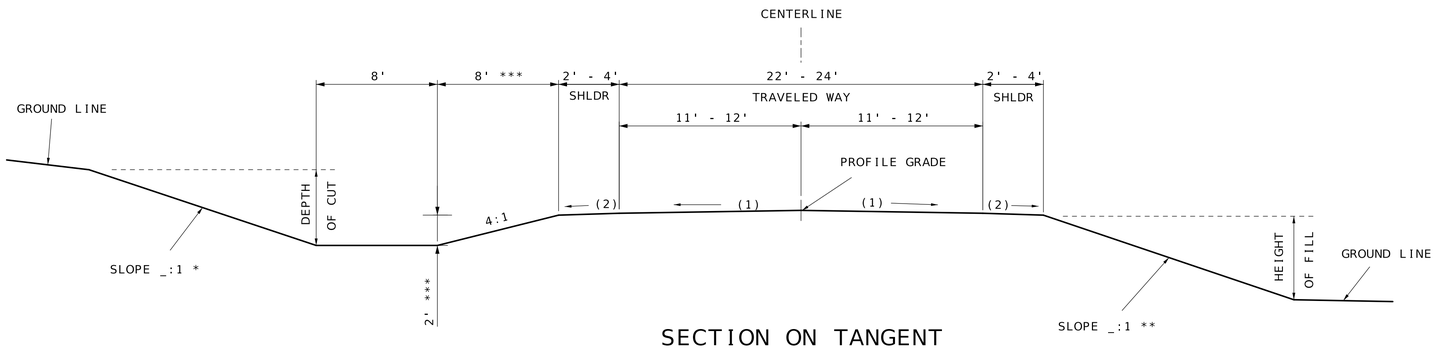

SECTION ON TANGENT

TYPICAL SECTION RTE. XX

STA. XXX.XX TO STA. XXX.XX

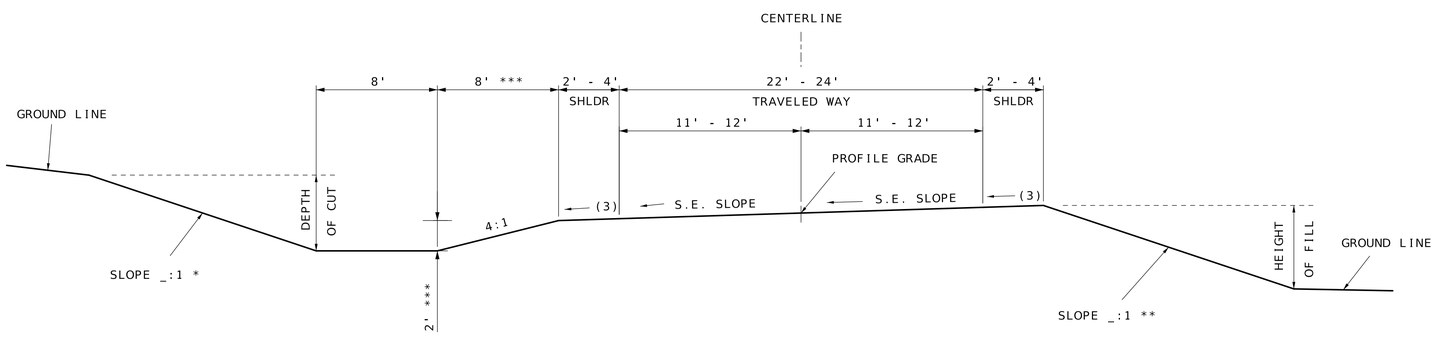

SECTION ON SUPERELEVATED CURVE

TYPICAL SECTION RTE. XX

STA. XXX.XX TO STA. XXX.XX

CROSS SLOPE

(1) 2.0%
(2) 4.0%
(3) S.E. SLOPE IF GREATER THAN 4.0%

SEE STANDARDS 203.20, 606.00 AND 609.40 FOR SHOULDER WIDENING.

* BACKSLOPE DETERMINED BY SOIL SURVEY.

** THE FILL SLOPE SHALL BE 4:1 OR FLATTER WHEN THE FILL HEIGHT IS EQUAL TO OR LESS THAN 2 FEET (I.E., THE OFFSET FROM THE TOE OF FILL TO THE SHOULDER POINT IS A MINIMUM OF 8 FEET). THE SLOPE MAY VARY TO MEET THIS REQUIREMENT. FOR FILL HEIGHTS GREATER THAN 2 FEET, THE SLOPE SHALL NOT EXCEED THE MAXIMUM SLOPE DETERMINED BY THE SOIL SURVEY.

*** 4' DITCH DEPTH PREFERRED IF ALTERNATE 18" ROCK BASE IS USED. SIDESLOPE WIDTH SHALL BE 16' FOR 4' DITCH DEPTH.

D-67G	
FUNCTION	LOCAL ROADWAY
ADT	> 400
TRAVELED WAY WIDTH	22' - 24'
ROADBED WIDTH	26' - 32'
FORESLOPE	4:1
DITCH	2'

DATE PREPARED
12/5/2022

ROUTE	STATE
	MO
DISTRICT	SHEET NO.
	X

COUNTY

JOB NO.

CONTRACT ID.

PROJECT NO.

BRIDGE NO.

DESCRIPTION	DATE

MISSOURI HIGHWAYS AND TRANSPORTATION COMMISSION
105 WEST CAPITOL
JEFFERSON CITY, MO 65102
1-888-ASK-MODOT (1-888-275-6636)

IF A SEAL IS PRESENT ON THIS SHEET IT HAS BEEN ELECTRONICALLY SEALED AND DATED.