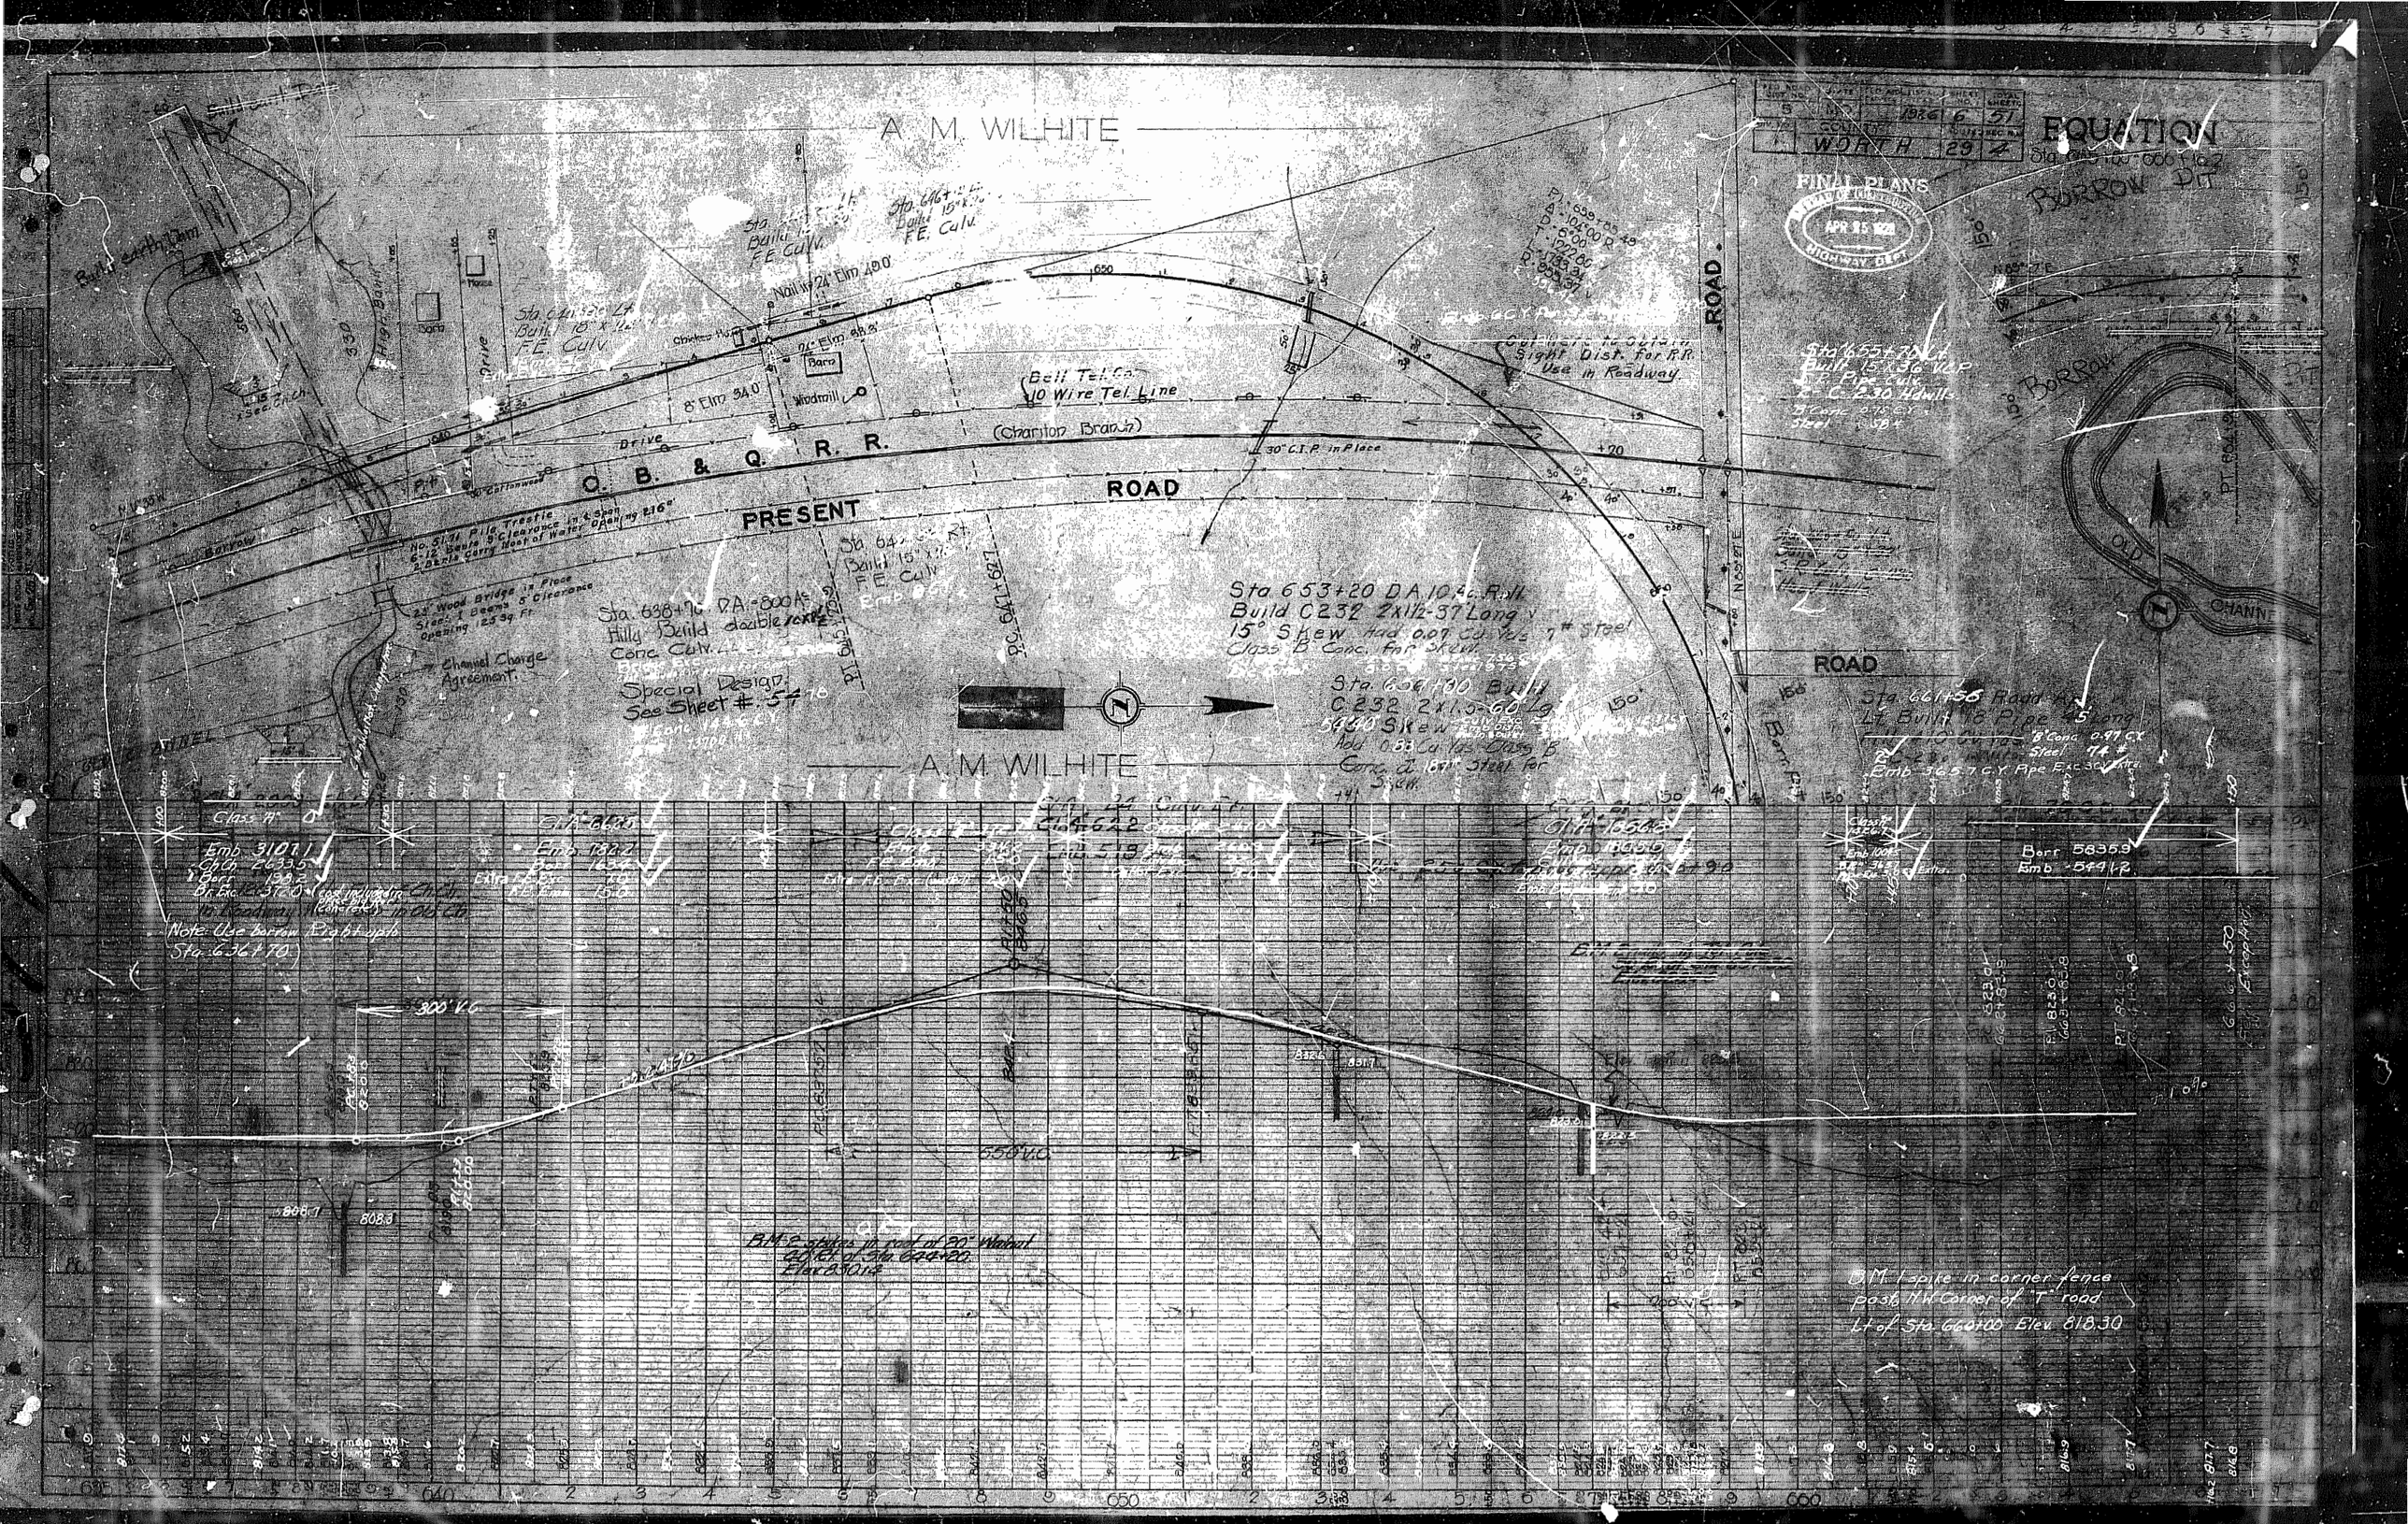
A. M. WILHITE
EQUATION
FINAL PLANS
APR 15 1926
HIGHWAY ENG.
COUNTY
WORTH
29
2
1926
6
51
BORROW PIT
O. B. & Q. R. R.
PRESENT
ROAD
Bell Tel. Co.
10 Wire Tel. Line
(Chariton Branch)
30" C.I.P. in Place
Barn
Windmill
Drive
Sta. 653+20 DA 10.4 Build C232 2x1½-37' Long 15° Skew Add 0.07 Cu. Yds. Class B Conc. For Skew.
Sta. 656+00 Build C232 2x1.5-60' Long 64.30 Skew Add 0.88 Cu. Yds. Class B Conc. & 187# Steel for Skew.
Channel Change Agreement.
Special Design See Sheet # 54
Class "A"
Emb. 3107.1
Cut 2633.5
Berr 199.2
Br. Exc. 237.0
Note: Use Borrow Right-up Sta. 636+70
300' V.C.
808.1
808.3
B.M. 2 spikes in root of 20" Walnut 20 Ft. of Sta. 644+00 Elev. 839.12
Berr 5835.9
Emb. 5441.2
B.M. 1 spike in corner fence post N.W. Corner of "T" road Lt. of Sta. 660+00 Elev. 818.30
OLD CHAN
PT. ROAD
N 89° 27' E
N 0° 27' E

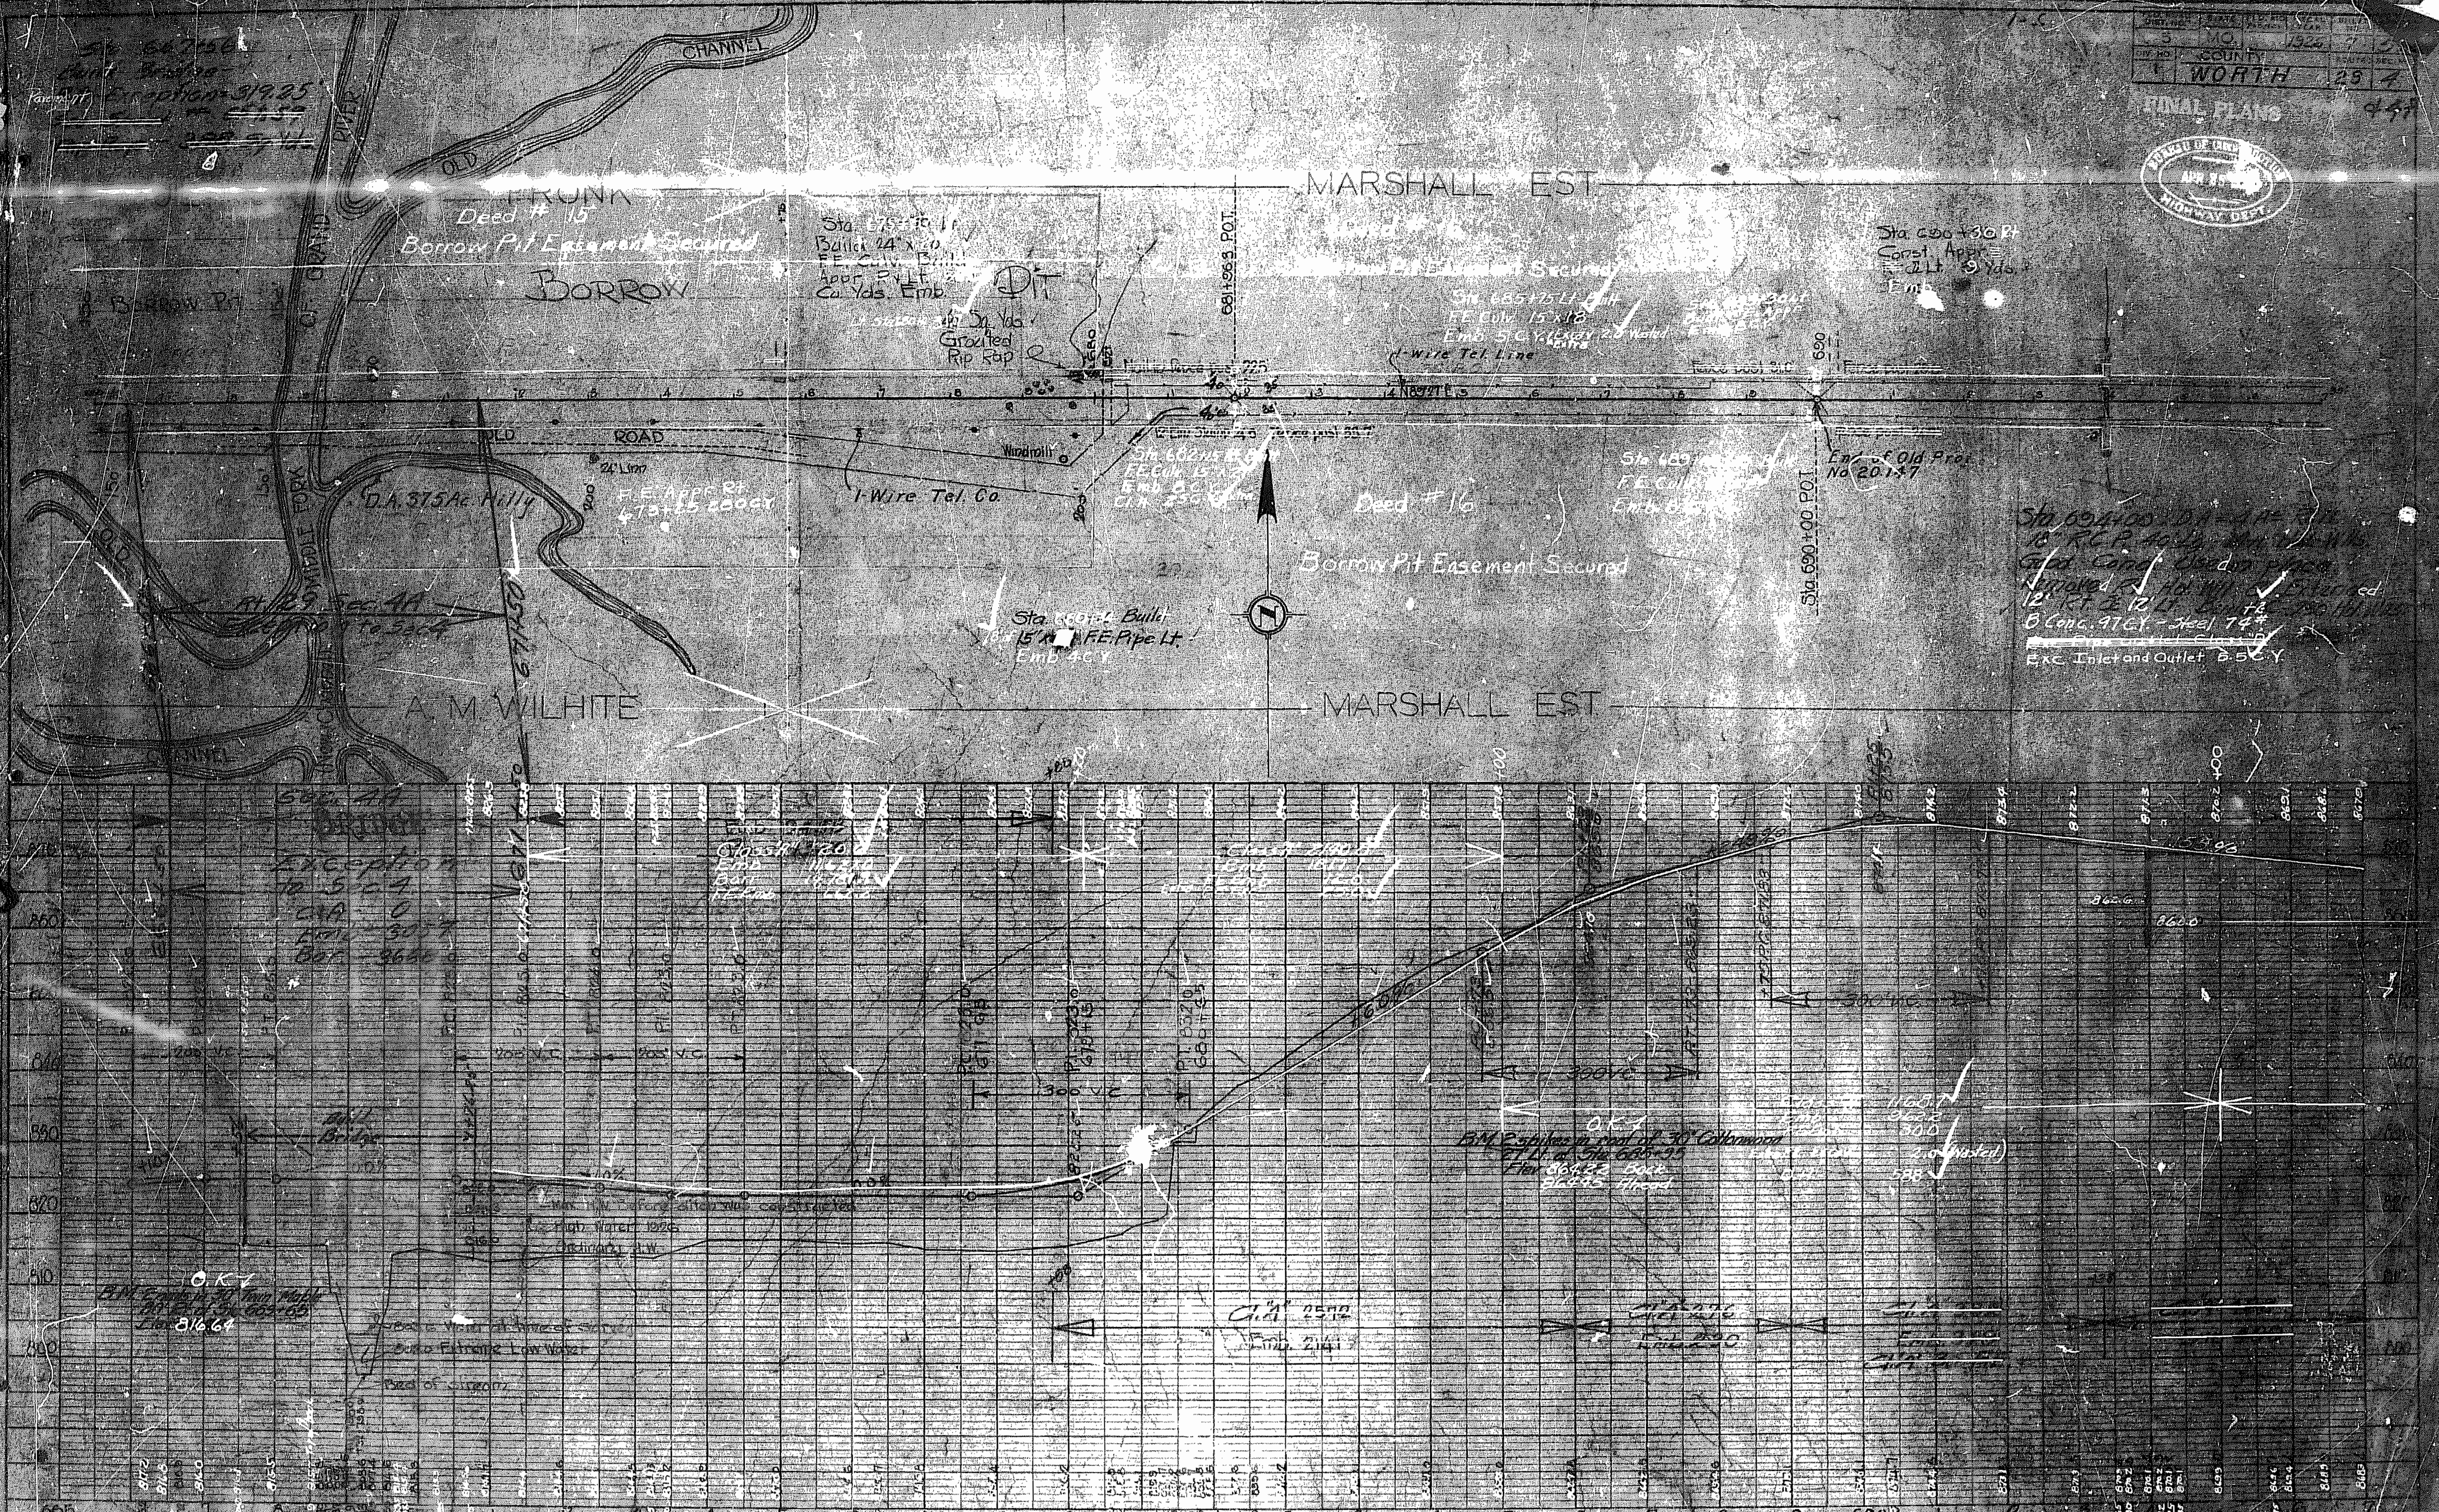
5
MO.
1926
COUNTY
WORTH
25
4
FINAL PLANS
HIGHWAY DEPT.
MARSHALL EST.
Deed # 15
Borrow Pit Easement Secured
BORROW
PIT
Borrow Pit
CHANNEL
OLD
RIVER
GRAND
MIDDLE FORK
OLD ROAD
24" Lim
1-Wire Tel. Co.
1-Wire Tel. Line
Windmill
Grouted
Rip Rap
681+96.3 P.O.T.
D.A. 375 Ac. Hilly
Deed # 16
Borrow Pit Easement Secured
Sta. 690+00 P.O.T.
End of Old Proj.
Sta. 690+30 Rt
Const. Appr.
B Conc. 97 C.Y. - Steel 74#
Exc. Inlet and Outlet 5.5 C.Y.
A. M. WILHITE
MARSHALL EST.
Exception
O.K.
Elev. 816.64
300 V.C.
Bed of stream
Extreme Low Water
High Water 1926
Ordinary H.W.
Cl. "A" 2572
Emb. 2141
B.M. 2 spikes in root of 30" Cottonwood
Elev. 864.22 Back
864.45 Ahead
(Wasted)
680
690