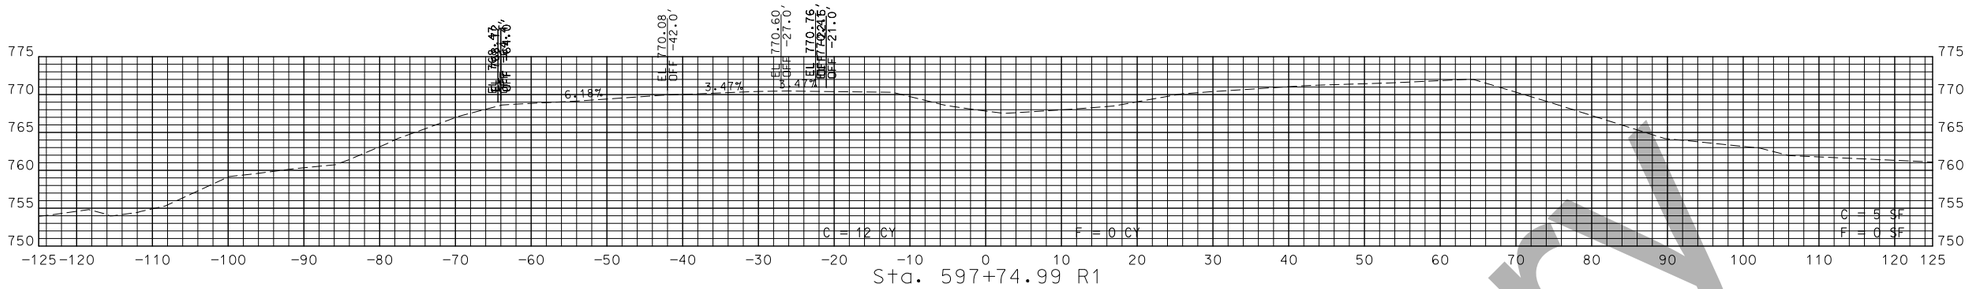

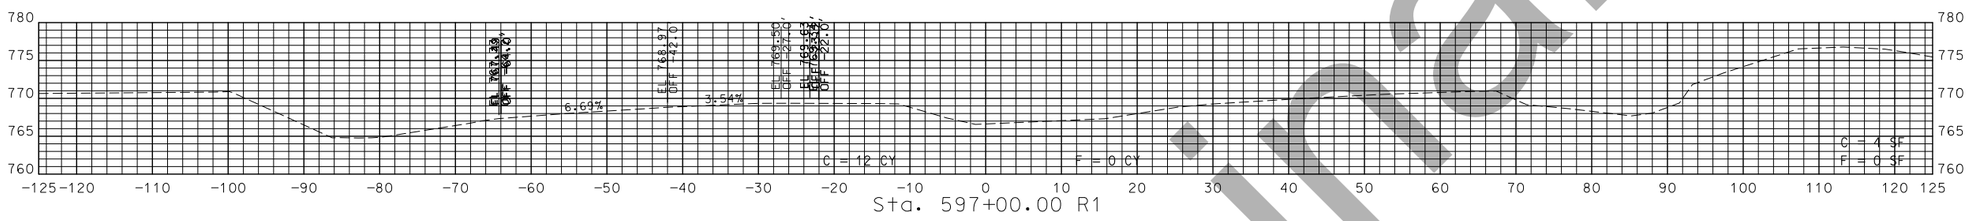

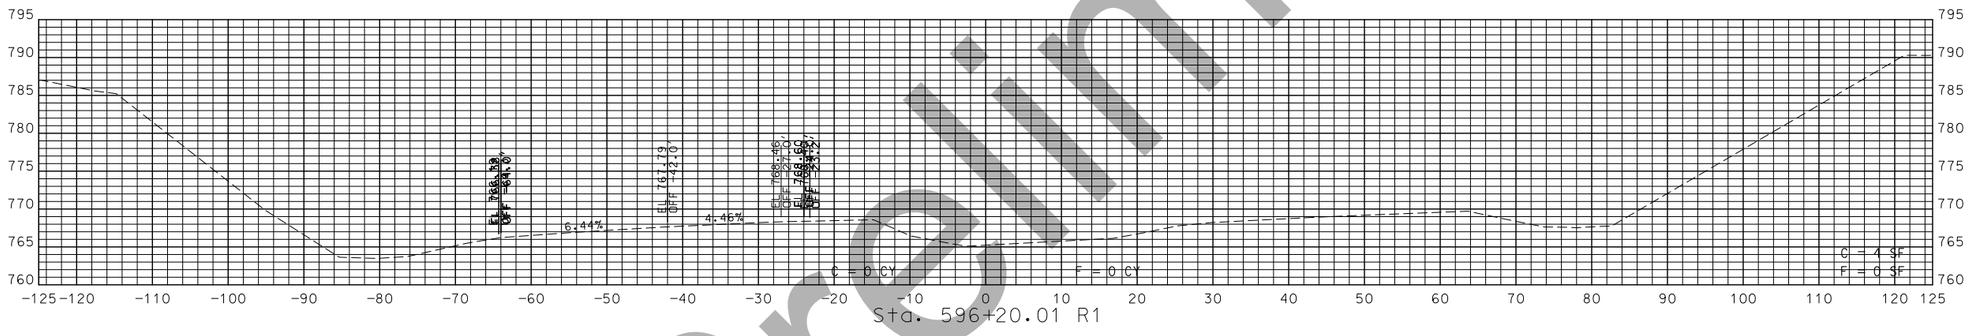

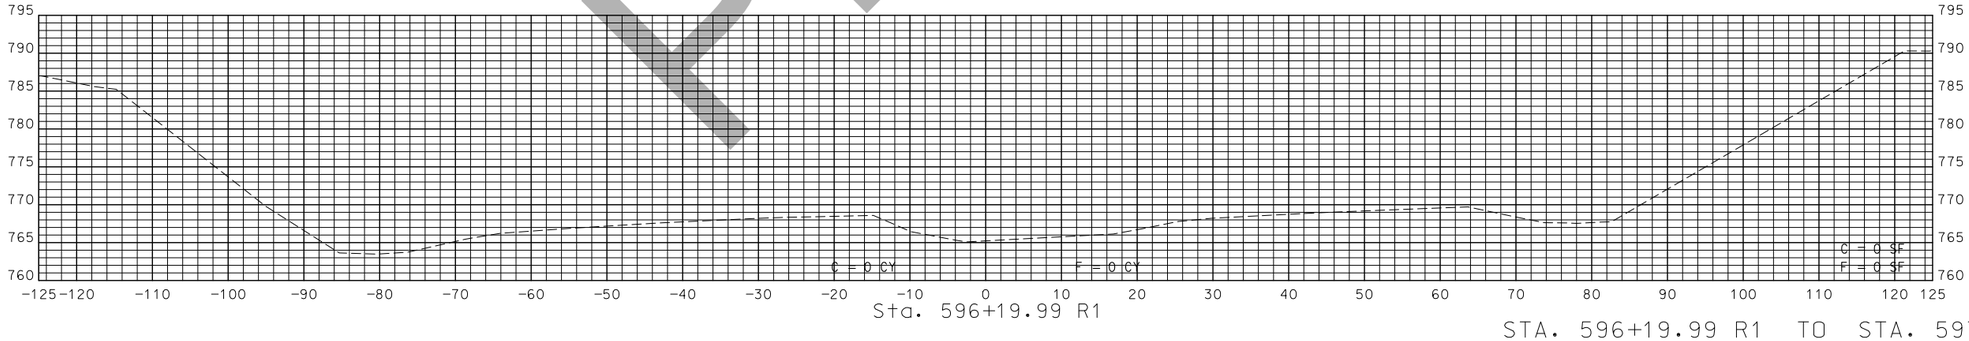

STA. 596+19.99 R1 TO STA. 597+74.99 R1

Preliminary

"THIS MEDIA SHOULD NOT BE CONSIDERED A CERTIFIED DOCUMENT."

DATE PREPARED 1/16/2019

ROUTE	STATE
54	MO
DISTRICT	SHEET NO.
CD	1

COUNTY: MILLER

JOB NO.: J5P3181

CONTRACT ID.:

PROJECT NO.:

BRIDGE NO.:

DATE	DESCRIPTION

IF A SEAL IS PRESENT ON THIS SHEET IT HAS BEEN ELECTRONICALLY SEALED AND DATED.

MISSOURI HIGHWAYS AND TRANSPORTATION COMMISSION
105 WEST CAPITOL
JEFFERSON CITY, MO 65102
1-888-ASK-MODOT (1-888-275-6636)

US 54
BACK OF EQUATION
SHEET 1 OF 8

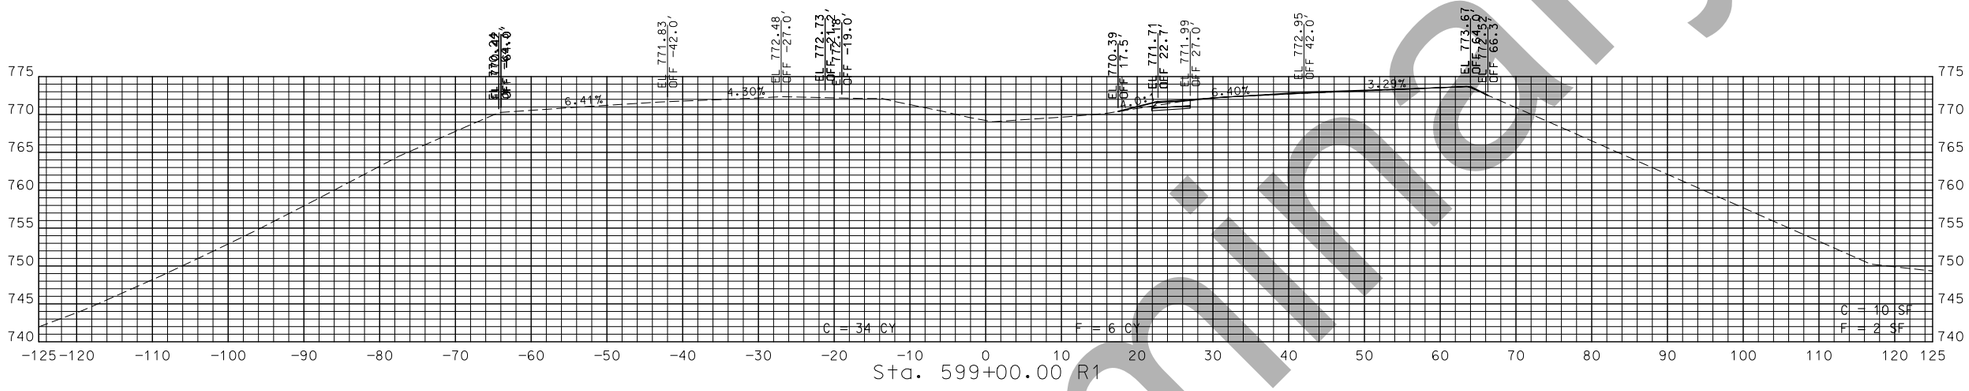

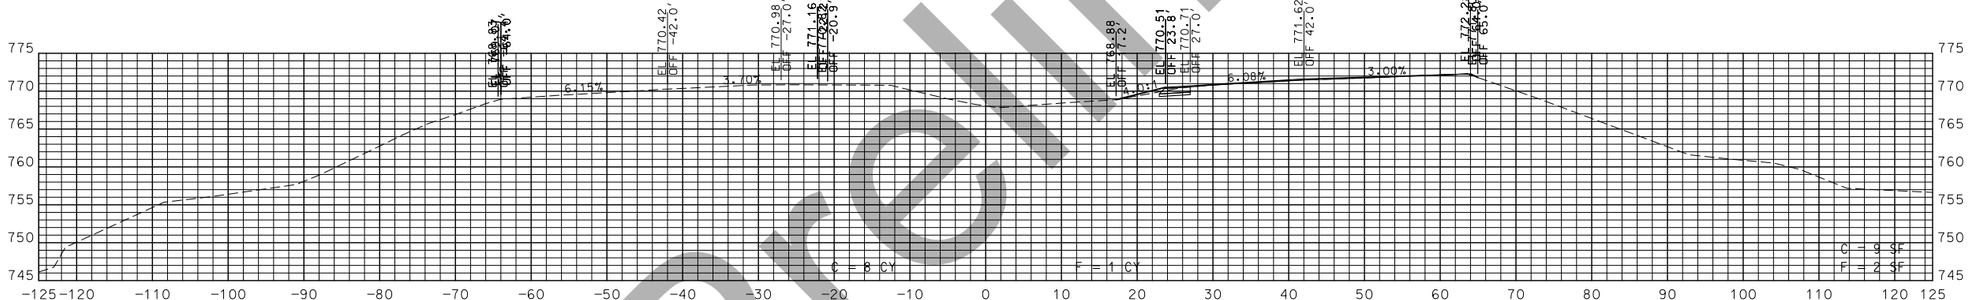

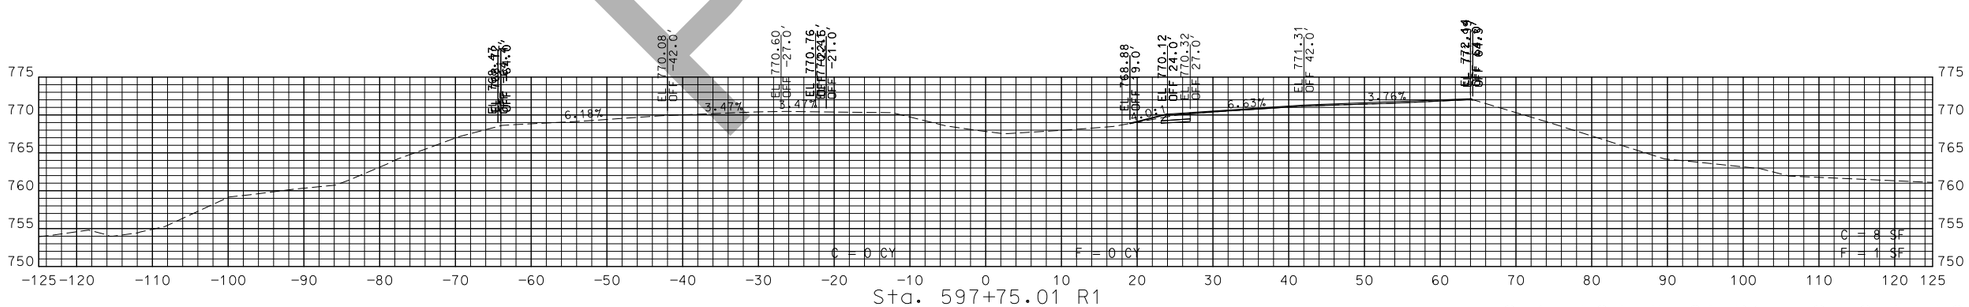

STA. 597+75.01 R1 TO STA. 599+00.00 R1

Preliminary

"THIS MEDIA SHOULD NOT BE CONSIDERED A CERTIFIED DOCUMENT."

DATE PREPARED
1/16/2019

ROUTE	STATE
54	MO
DISTRICT	SHEET NO.
CD	2

COUNTY
MILLER

JOB NO.
J5P3181

CONTRACT ID.

PROJECT NO.

BRIDGE NO.

DATE	DESCRIPTION

IF A SEAL IS PRESENT ON THIS SHEET IT HAS BEEN ELECTRONICALLY SEALED AND DATED.

MISSOURI HIGHWAYS AND TRANSPORTATION COMMISSION
105 WEST CAPITOL
JEFFERSON CITY, MO 65102
1-888-ASK-MODOT (1-888-275-6636)

US 54
BACK OF EQUATION
SHEET 2 OF 8

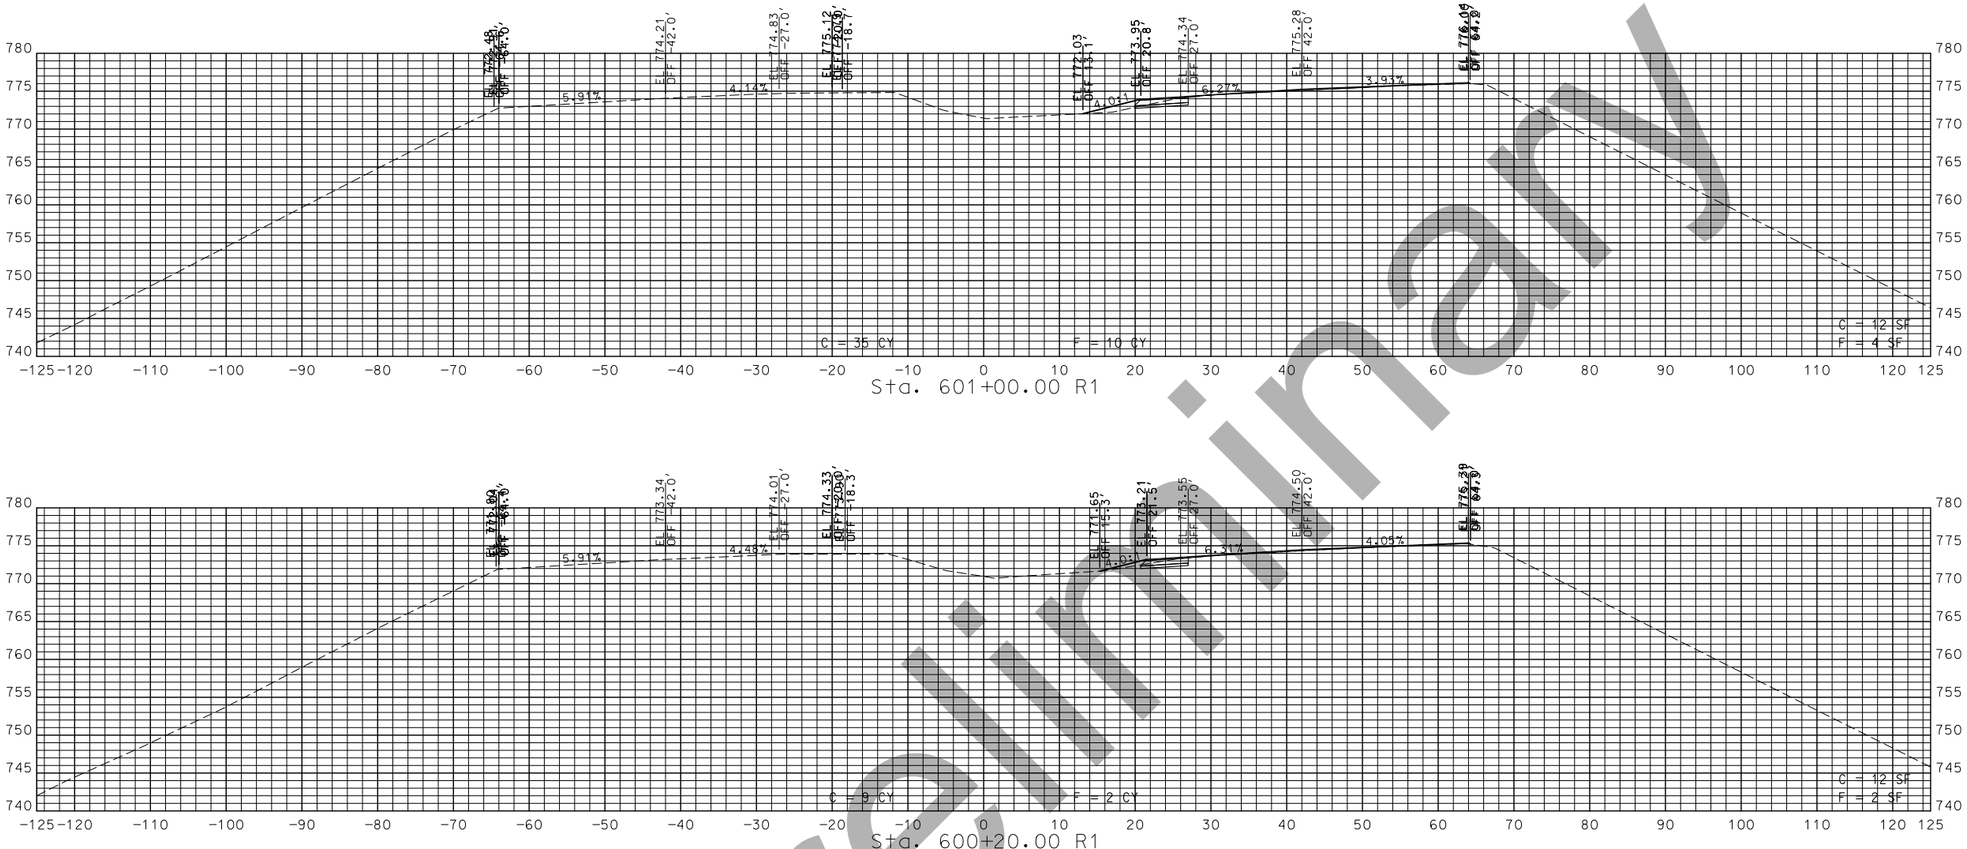

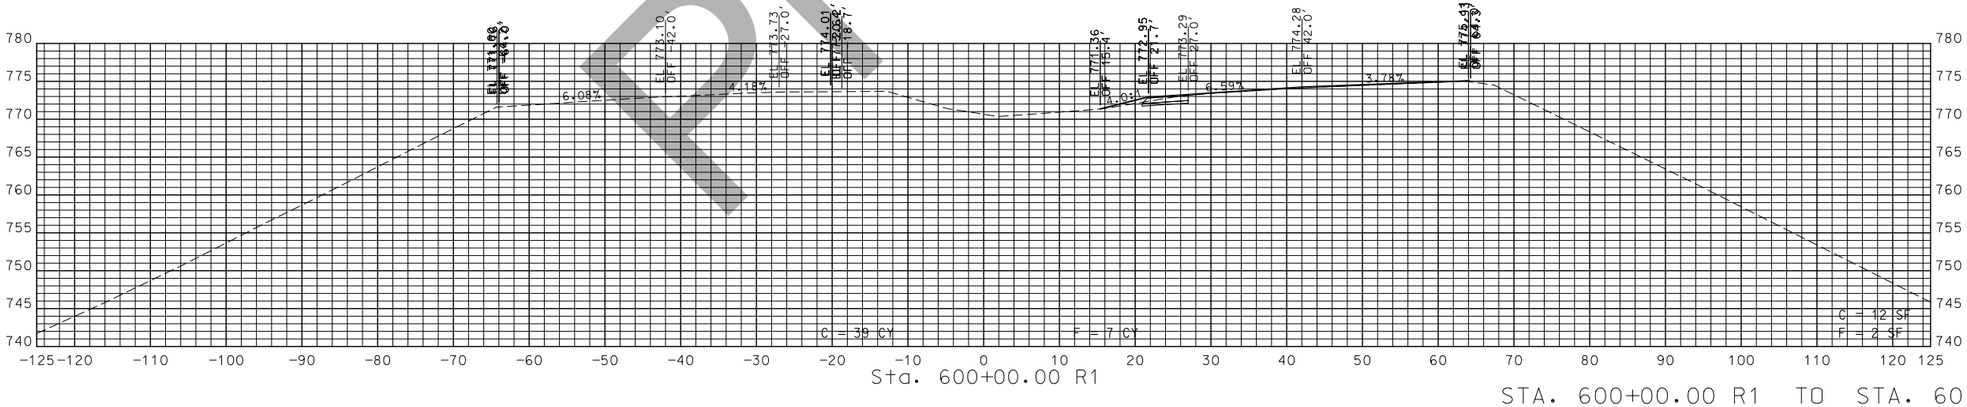

STA. 600+00.00 R1 TO STA. 601+00.00 R1

Preliminary

"THIS MEDIA SHOULD NOT BE CONSIDERED A CERTIFIED DOCUMENT."

DATE PREPARED
1/16/2019

ROUTE	STATE
54	MO
DISTRICT	SHEET NO.
CD	3

COUNTY
MILLER

JOB NO.
J5P3181

CONTRACT ID.

PROJECT NO.

BRIDGE NO.

DESCRIPTION	DATE

IF A SEAL IS PRESENT ON THIS SHEET IT HAS BEEN ELECTRONICALLY SEALED AND DATED.

MISSOURI HIGHWAYS AND TRANSPORTATION COMMISSION
105 WEST CAPITOL
JEFFERSON CITY, MO 65102
1-888-ASK-MODOT (1-888-275-6636)

US 54
BACK OF EQUATION
SHEET 3 OF 8

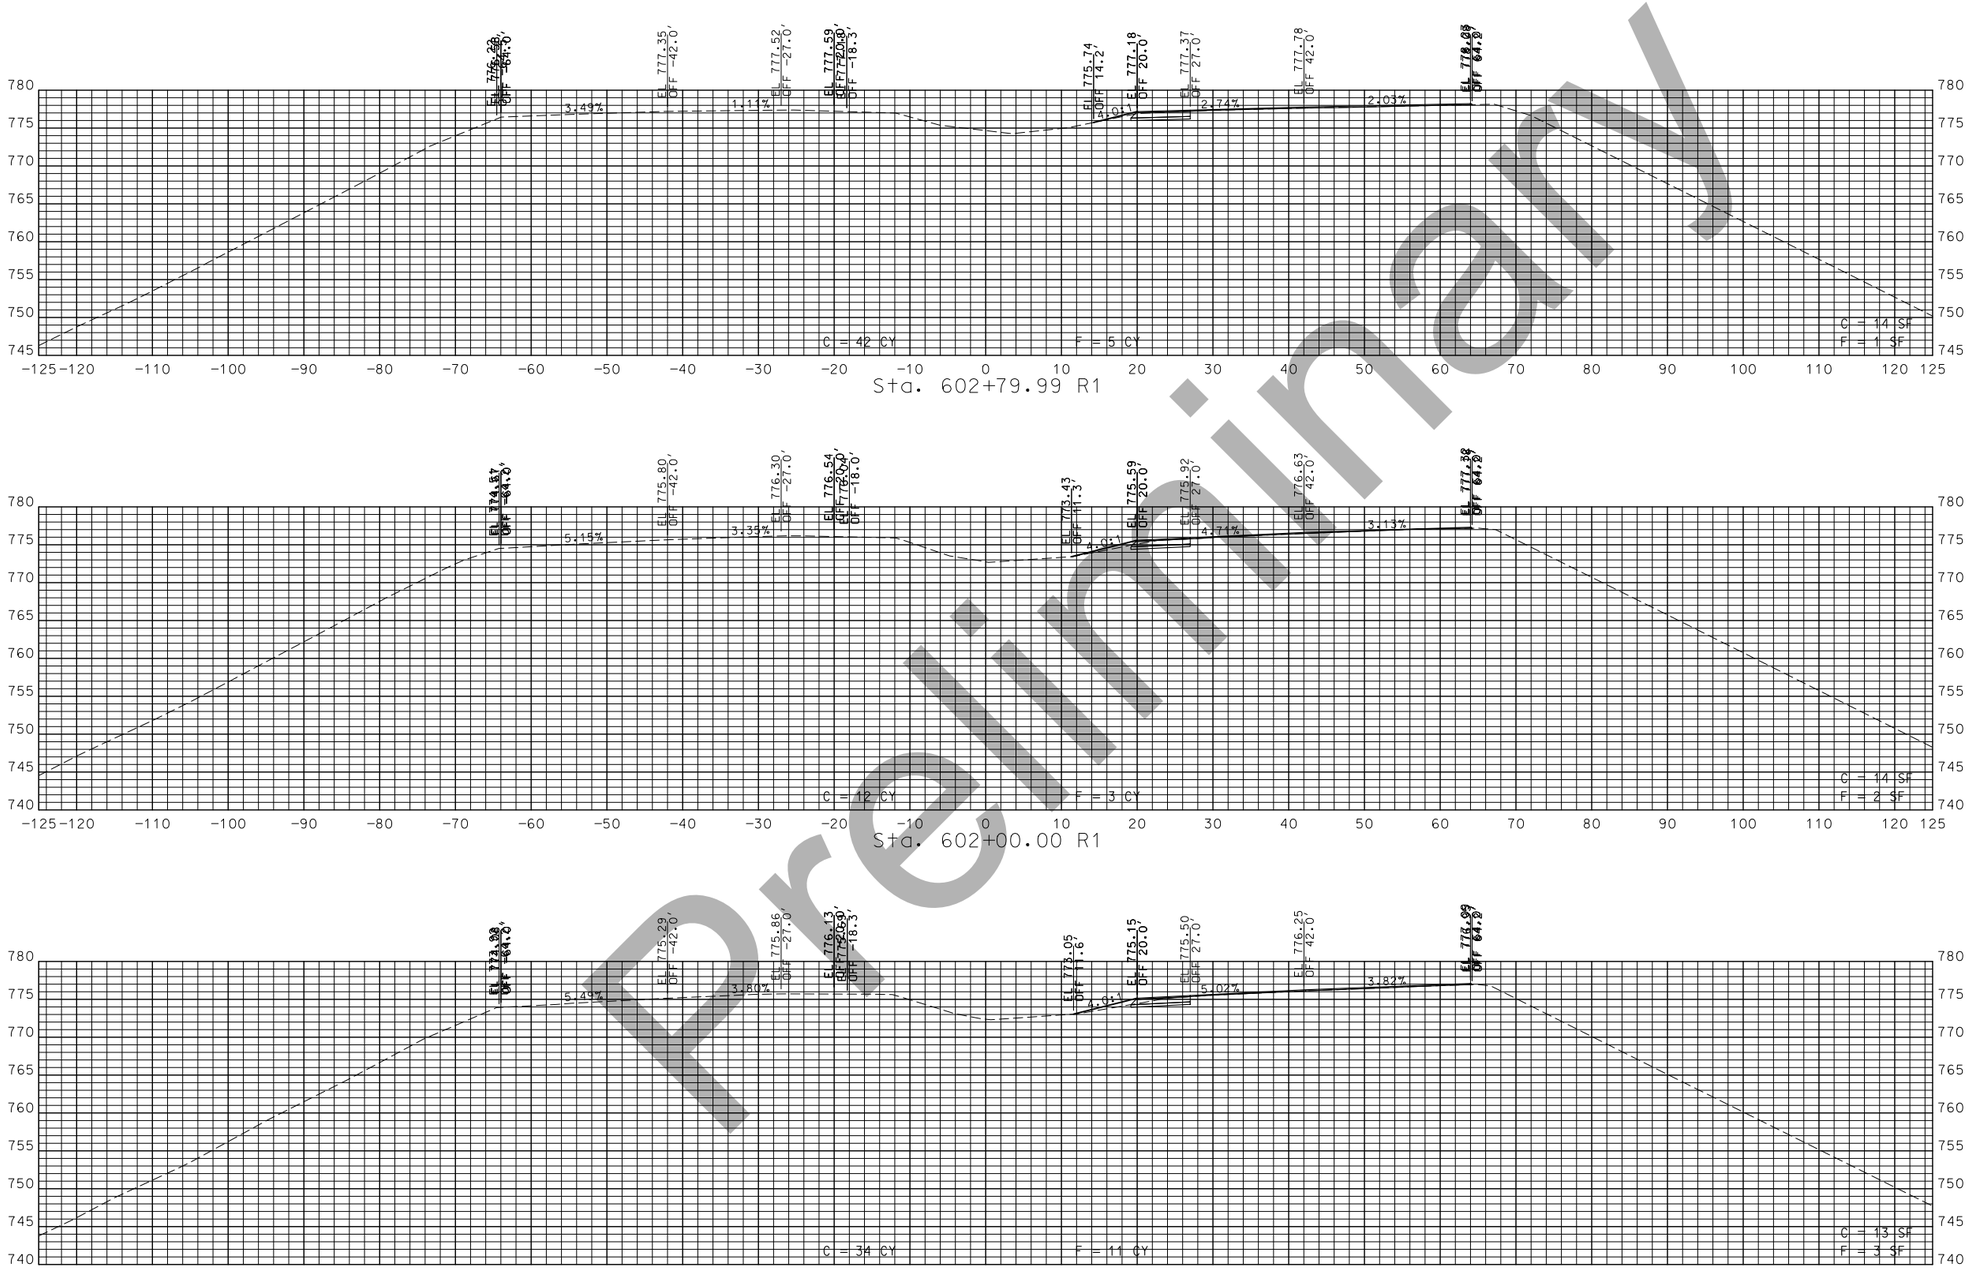

STA. 601+75.00 R1 TO STA. 602+79.99 R1

Preliminary

"THIS MEDIA SHOULD NOT BE CONSIDERED A CERTIFIED DOCUMENT."

DATE PREPARED
1/16/2019

ROUTE	STATE
54	MO
DISTRICT	SHEET NO.
CD	4

COUNTY
MILLER

JOB NO.
J5P3181

CONTRACT ID.

PROJECT NO.

BRIDGE NO.

IF A SEAL IS PRESENT ON THIS SHEET IT HAS BEEN ELECTRONICALLY SEALED AND DATED.

DESCRIPTION	DATE

MISSOURI HIGHWAYS AND TRANSPORTATION COMMISSION
105 WEST CAPITOL
JEFFERSON CITY, MO 65102
1-888-ASK-MODOT (1-888-275-6636)

US 54
BACK OF EQUATION
SHEET 4 OF 8

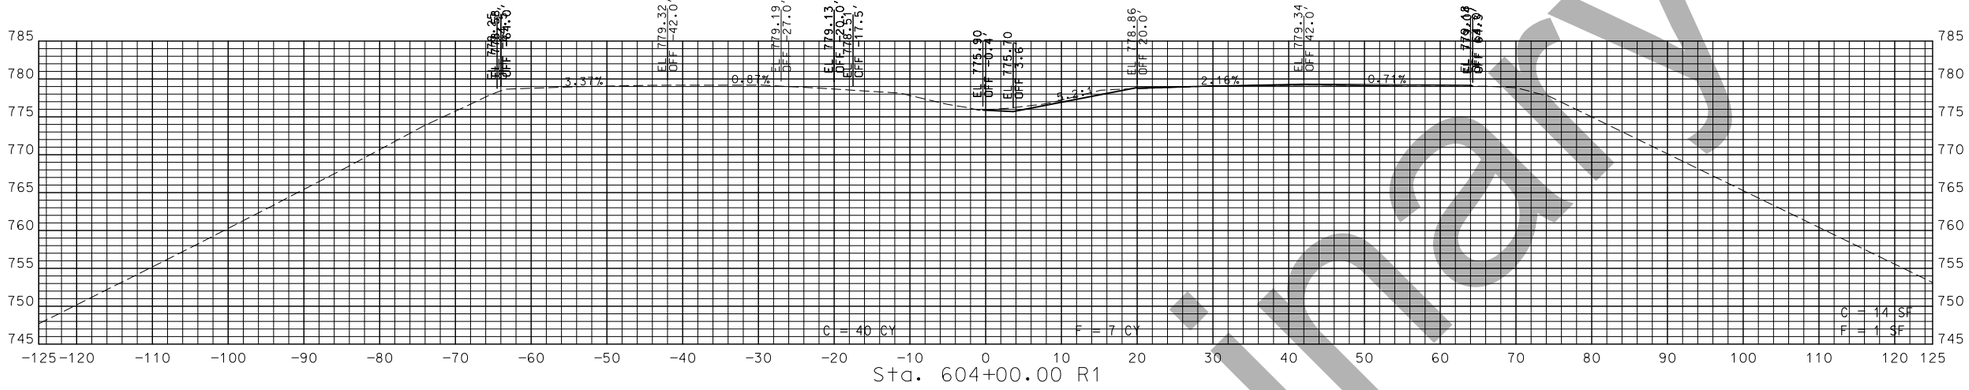

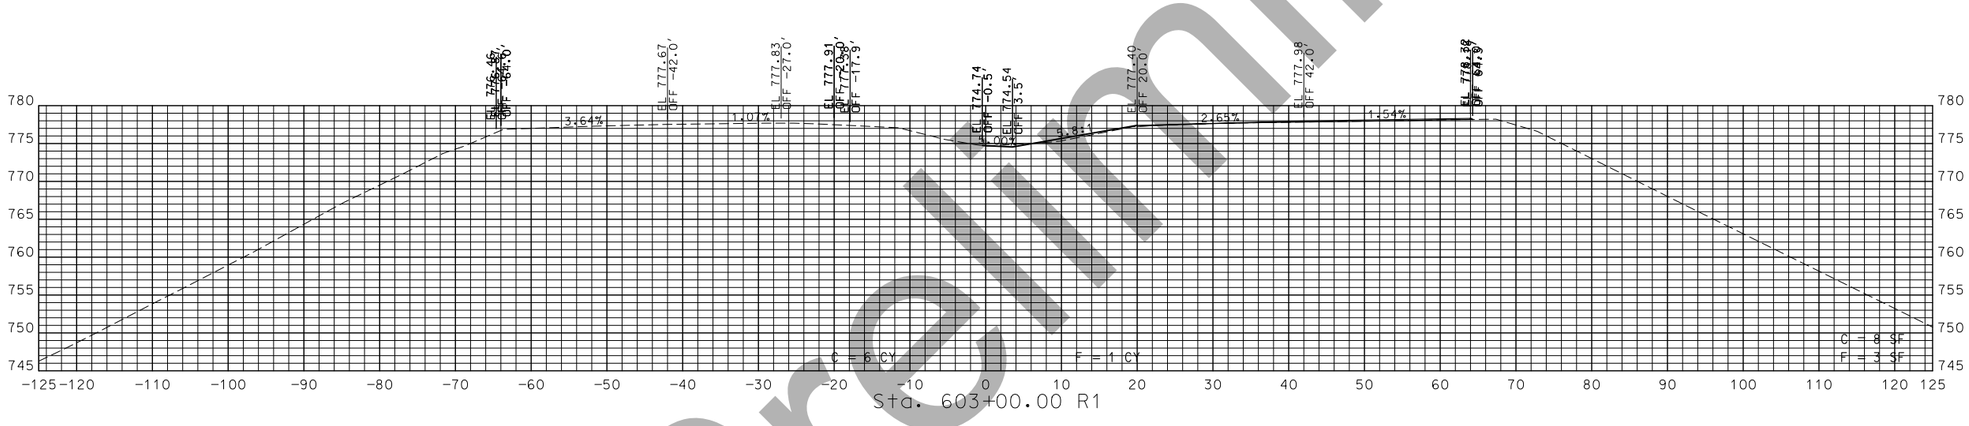

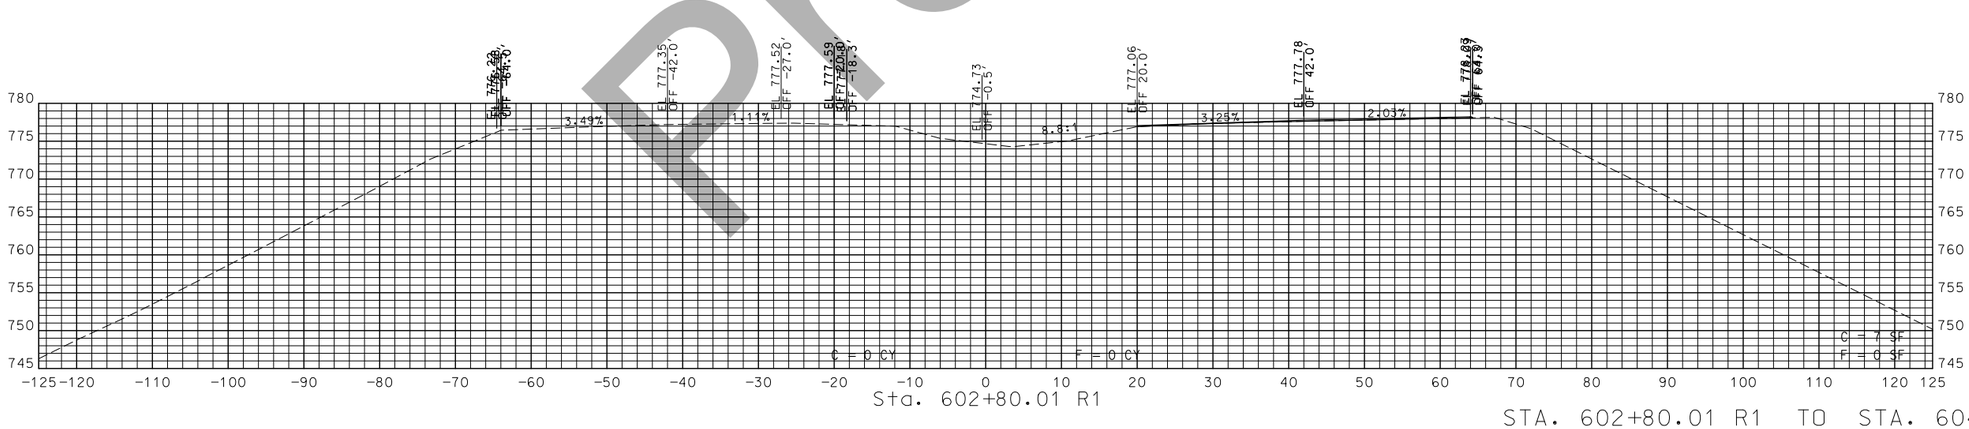

STA. 602+80.01 R1 TO STA. 604+00.00 R1

Preliminary

"THIS MEDIA SHOULD NOT BE CONSIDERED A CERTIFIED DOCUMENT."

DATE PREPARED
1/16/2019

ROUTE	STATE
54	MO
DISTRICT	SHEET NO.
CD	5

COUNTY
MILLER

JOB NO.
J5P3181

CONTRACT ID.

PROJECT NO.

BRIDGE NO.

DESCRIPTION	DATE

IF A SEAL IS PRESENT ON THIS SHEET IT HAS BEEN ELECTRONICALLY SEALED AND DATED.

MISSOURI HIGHWAYS AND TRANSPORTATION COMMISSION
105 WEST CAPITOL
JEFFERSON CITY, MO 65102
1-888-ASK-MODOT (1-888-275-6636)

US 54
BACK OF EQUATION
SHEET 5 OF 8

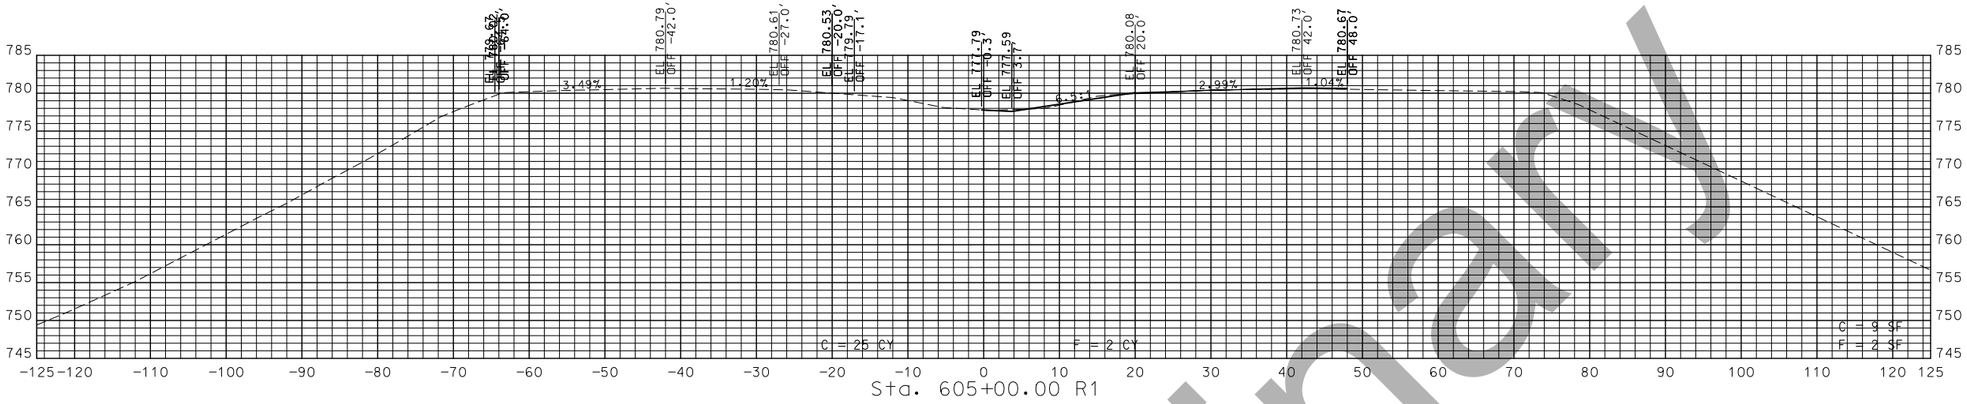

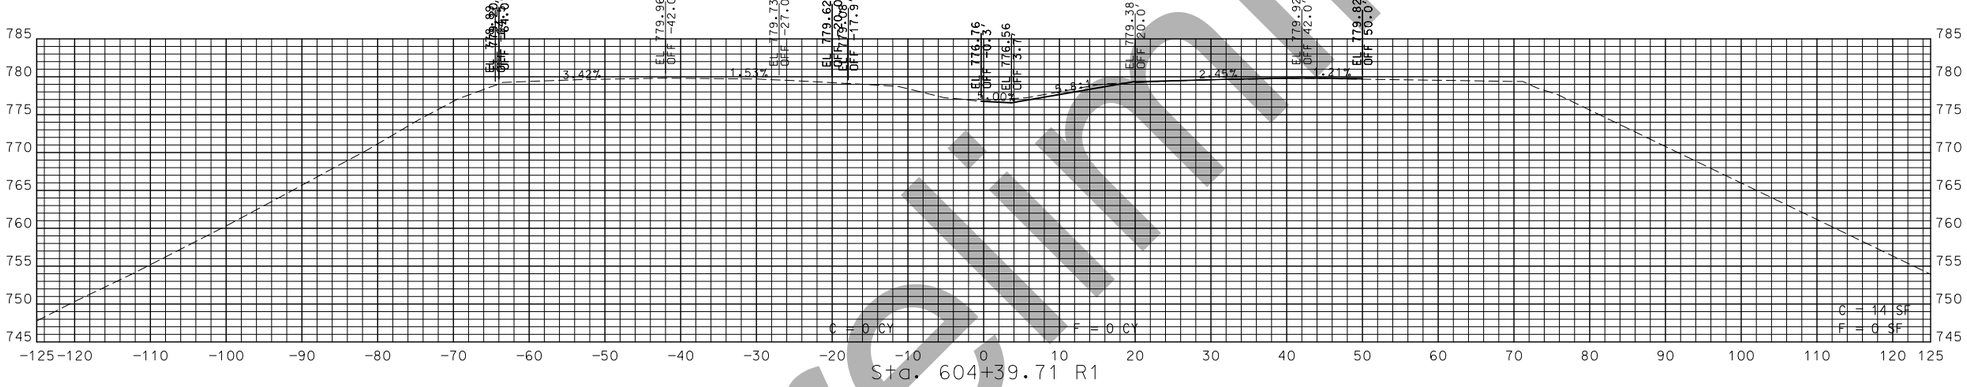

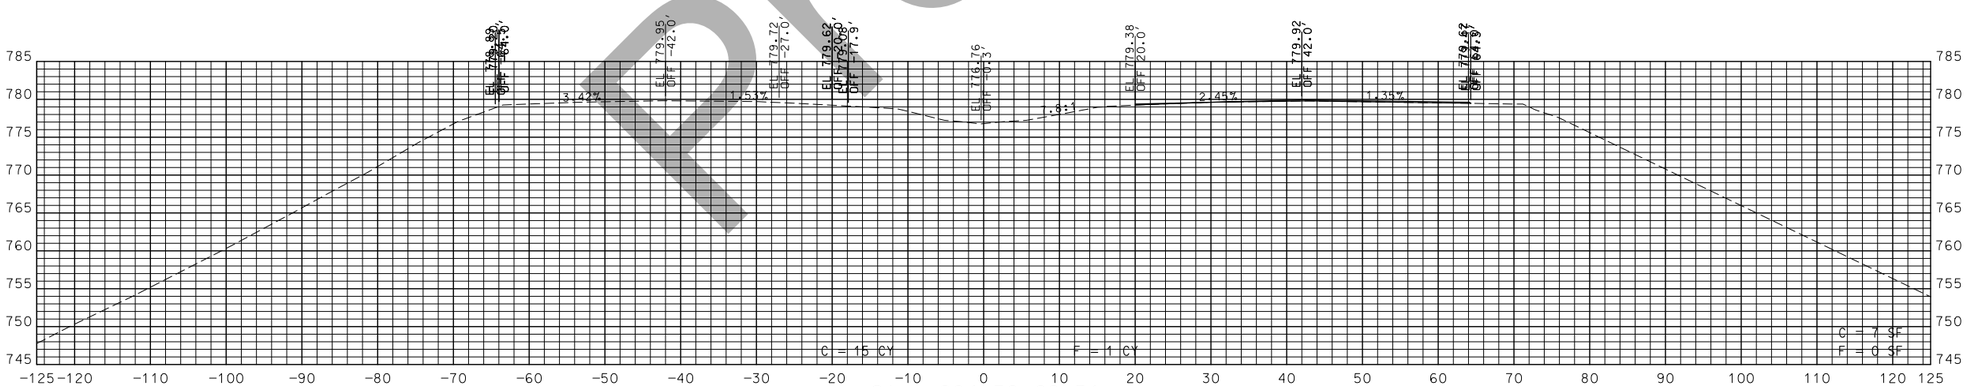

STA. 604+39.69 R1 TO STA. 605+00.00 R1

Preliminary

"THIS MEDIA SHOULD NOT BE CONSIDERED A CERTIFIED DOCUMENT."

DATE PREPARED
1/16/2019

ROUTE	STATE
54	MO
DISTRICT	SHEET NO.
CD	6

COUNTY
MILLER

JOB NO.
J5P3181

CONTRACT ID.

PROJECT NO.

BRIDGE NO.

DATE	DESCRIPTION

IF A SEAL IS PRESENT ON THIS SHEET IT HAS BEEN ELECTRONICALLY SEALED AND DATED.

MISSOURI HIGHWAYS AND TRANSPORTATION COMMISSION
105 WEST CAPITOL
JEFFERSON CITY, MO 65102
1-888-ASK-MODOT (1-888-275-6636)

US 54
BACK OF EQUATION
SHEET 6 OF 8

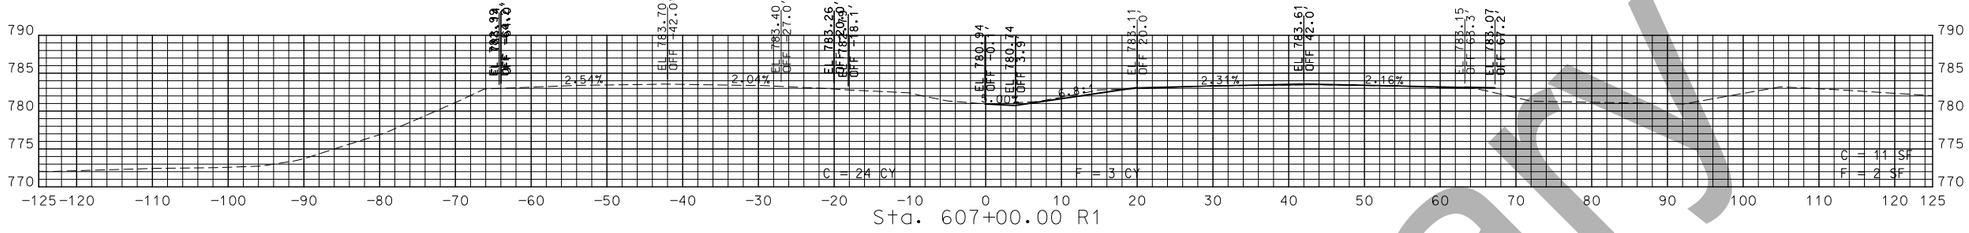

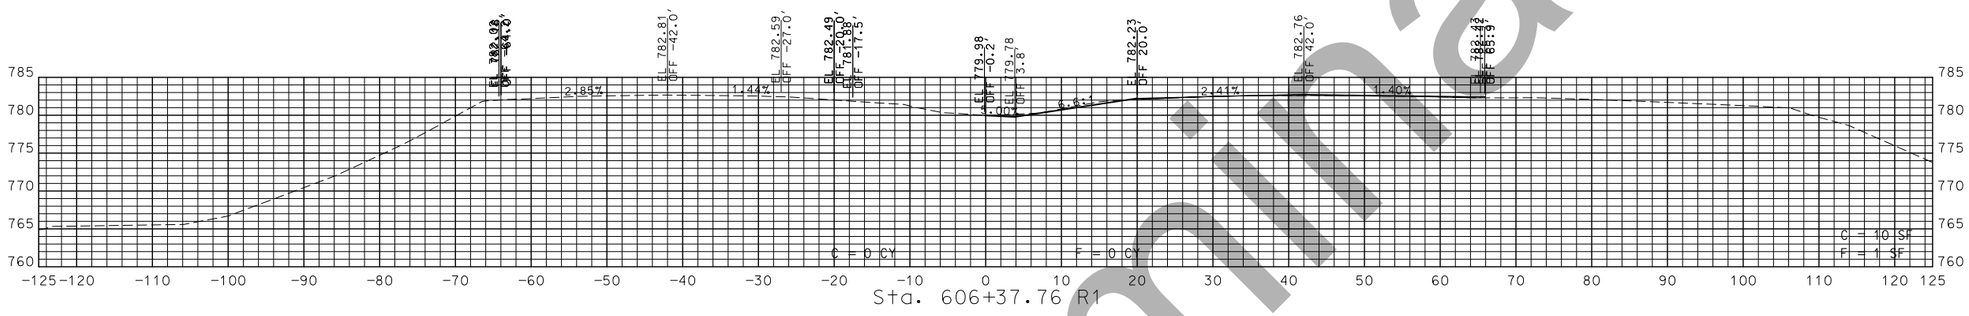

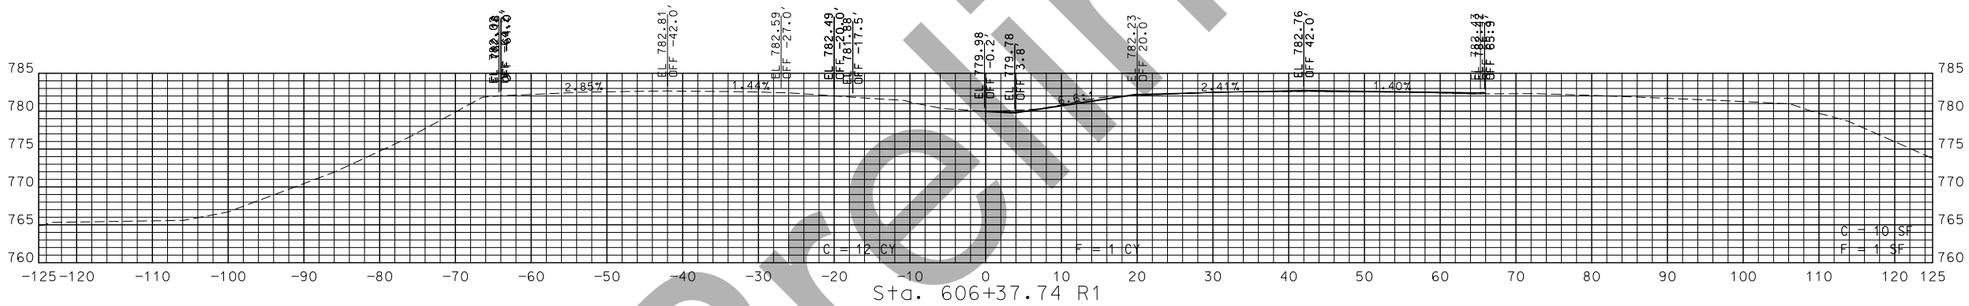

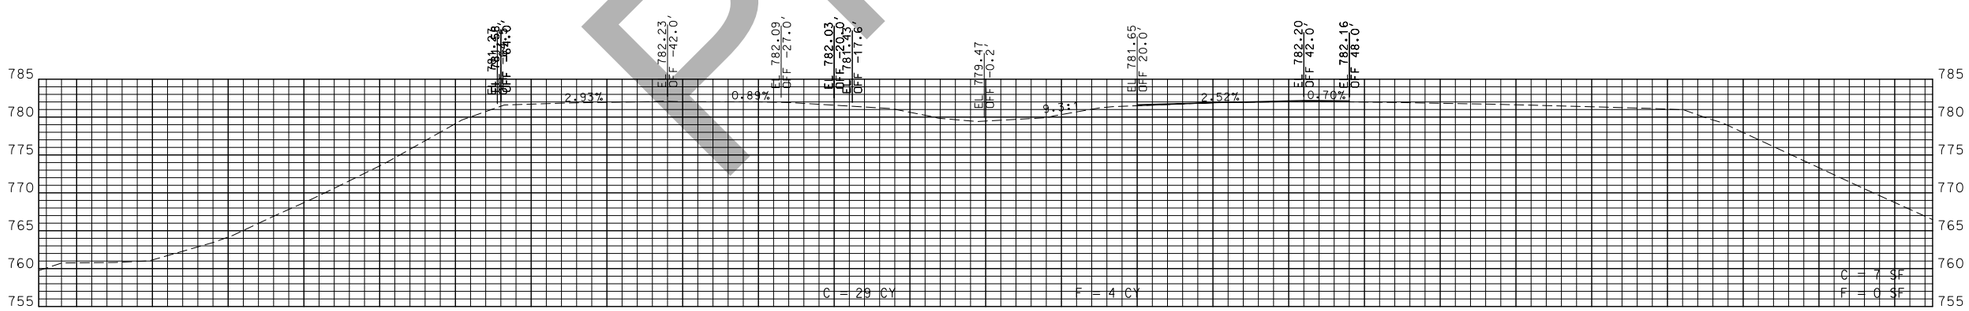

STA. 606+00.00 R1 TO STA. 607+00.00 R1

Preliminary

"THIS MEDIA SHOULD NOT BE CONSIDERED A CERTIFIED DOCUMENT."

DATE PREPARED
1/16/2019

ROUTE	STATE
54	MO
DISTRICT	SHEET NO.
CD	7

COUNTY
MILLER

JOB NO.
J5P3181

CONTRACT ID.

PROJECT NO.

BRIDGE NO.

DATE	DESCRIPTION

IF A SEAL IS PRESENT ON THIS SHEET IT HAS BEEN ELECTRONICALLY SEALED AND DATED.

MISSOURI HIGHWAYS AND TRANSPORTATION COMMISSION
105 WEST CAPITOL
JEFFERSON CITY, MO 65102
1-888-ASK-MODOT (1-888-275-6636)

US 54
BACK OF EQUATION
SHEET 7 OF 8

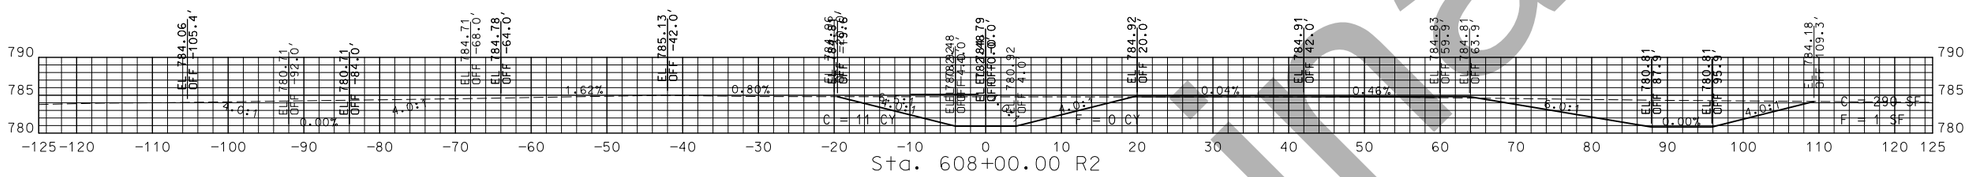

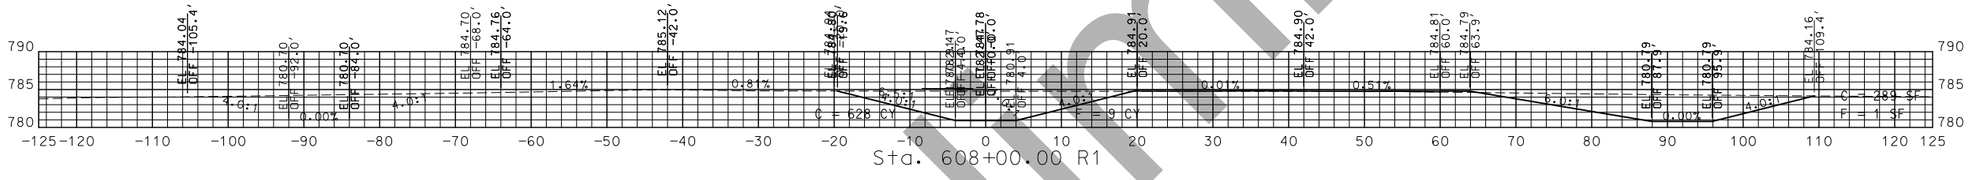

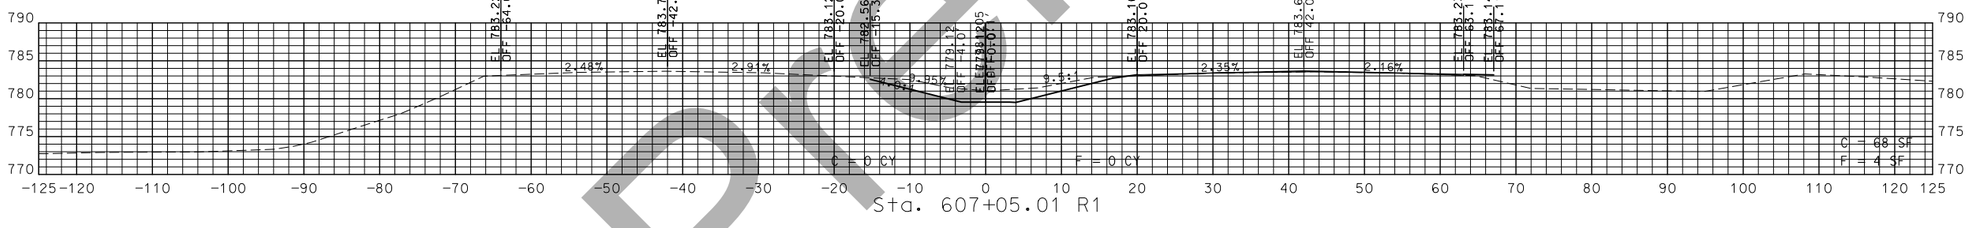

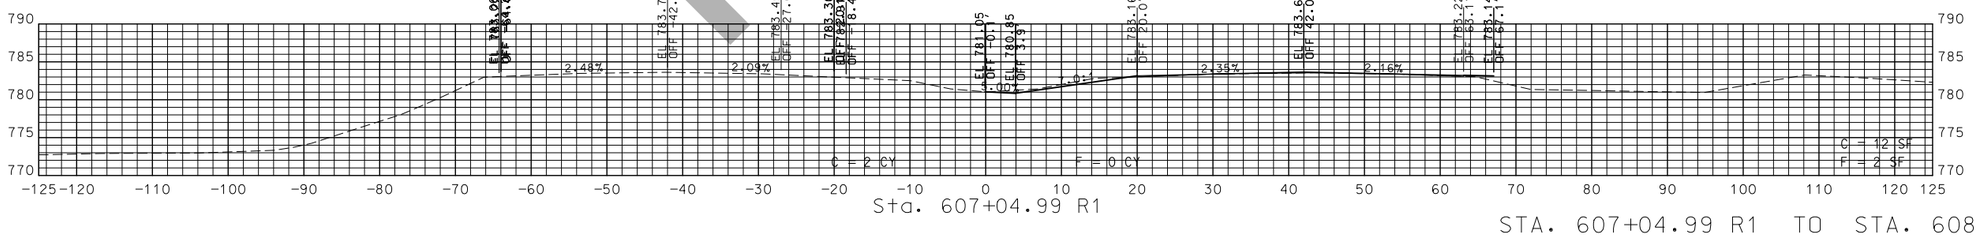

STA. 607+04.99 R1 TO STA. 608+00.00 R2

Preliminary

"THIS MEDIA SHOULD NOT BE CONSIDERED A CERTIFIED DOCUMENT."

DATE PREPARED
1/16/2019

ROUTE	STATE
54	MO
DISTRICT	SHEET NO.
CD	8

COUNTY
MILLER

JOB NO.
J5P3181

CONTRACT ID.

PROJECT NO.

BRIDGE NO.

DATE	DESCRIPTION

IF A SEAL IS PRESENT ON THIS SHEET IT HAS BEEN ELECTRONICALLY SEALED AND DATED.

MISSOURI HIGHWAYS AND TRANSPORTATION COMMISSION
105 WEST CAPITOL
JEFFERSON CITY, MO 65102
1-888-ASK-MODOT (1-888-275-6636)

US 54
BACK OF EQUATION
SHEET 8 OF 8

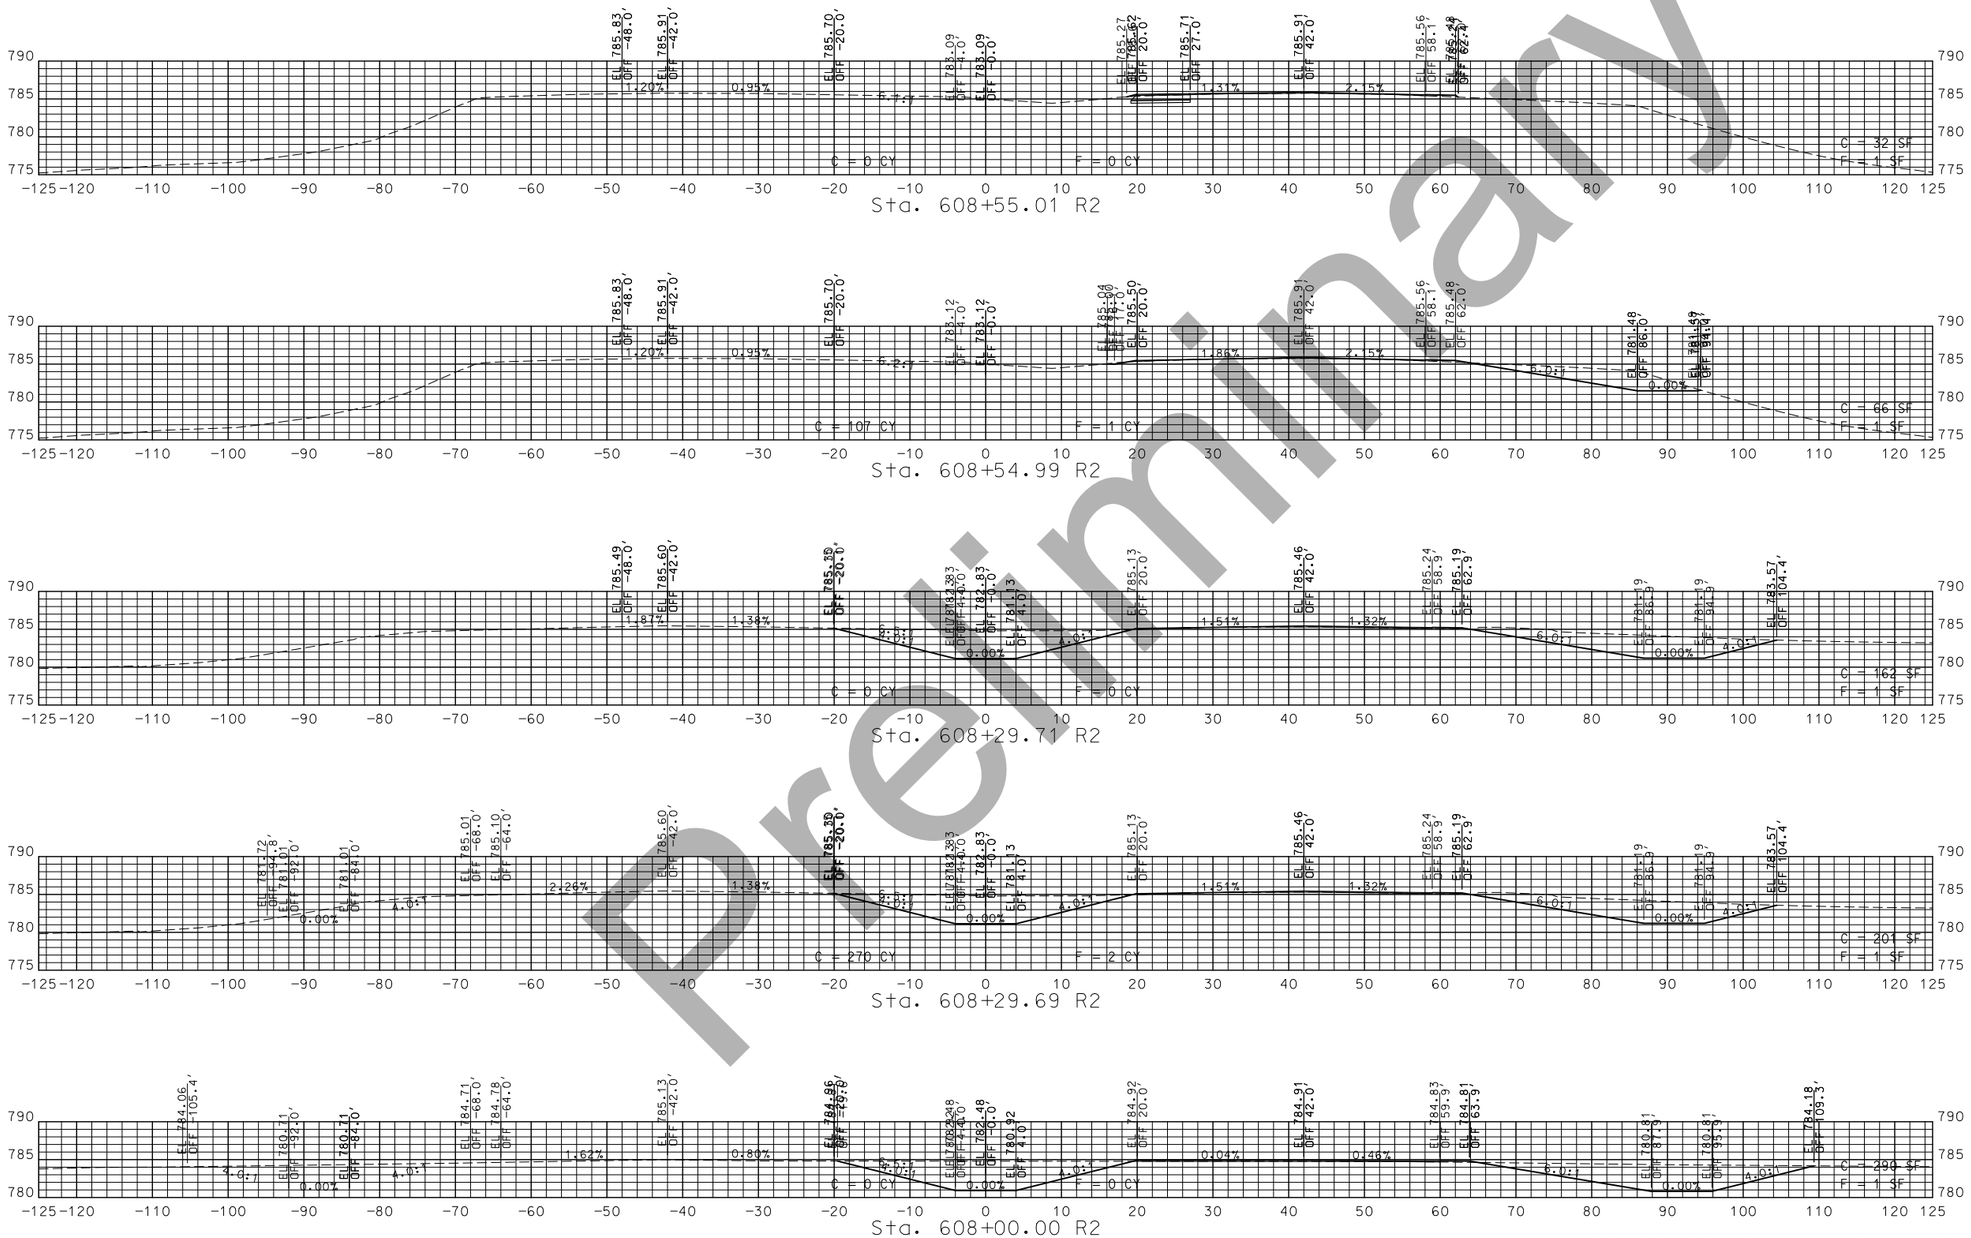

Preliminary

STA. 608+00.00 R2 TO STA. 608+55.01 R2

"THIS MEDIA SHOULD NOT BE CONSIDERED A CERTIFIED DOCUMENT."

DATE PREPARED 1/16/2019

ROUTE	STATE
54	MO
DISTRICT	SHEET NO.
CD	9

COUNTY: MILLER

JOB NO.: J5P3181

CONTRACT ID.:

PROJECT NO.:

BRIDGE NO.:

DATE	DESCRIPTION

IF A SEAL IS PRESENT ON THIS SHEET IT HAS BEEN ELECTRONICALLY SEALED AND DATED.

MISSOURI HIGHWAYS AND TRANSPORTATION COMMISSION
105 WEST CAPITOL
JEFFERSON CITY, MO 65102
1-888-ASK-MODOT (1-888-275-6636)

US 54
FROM EQUATION TO BRIDGE
SHEET 1 OF 6

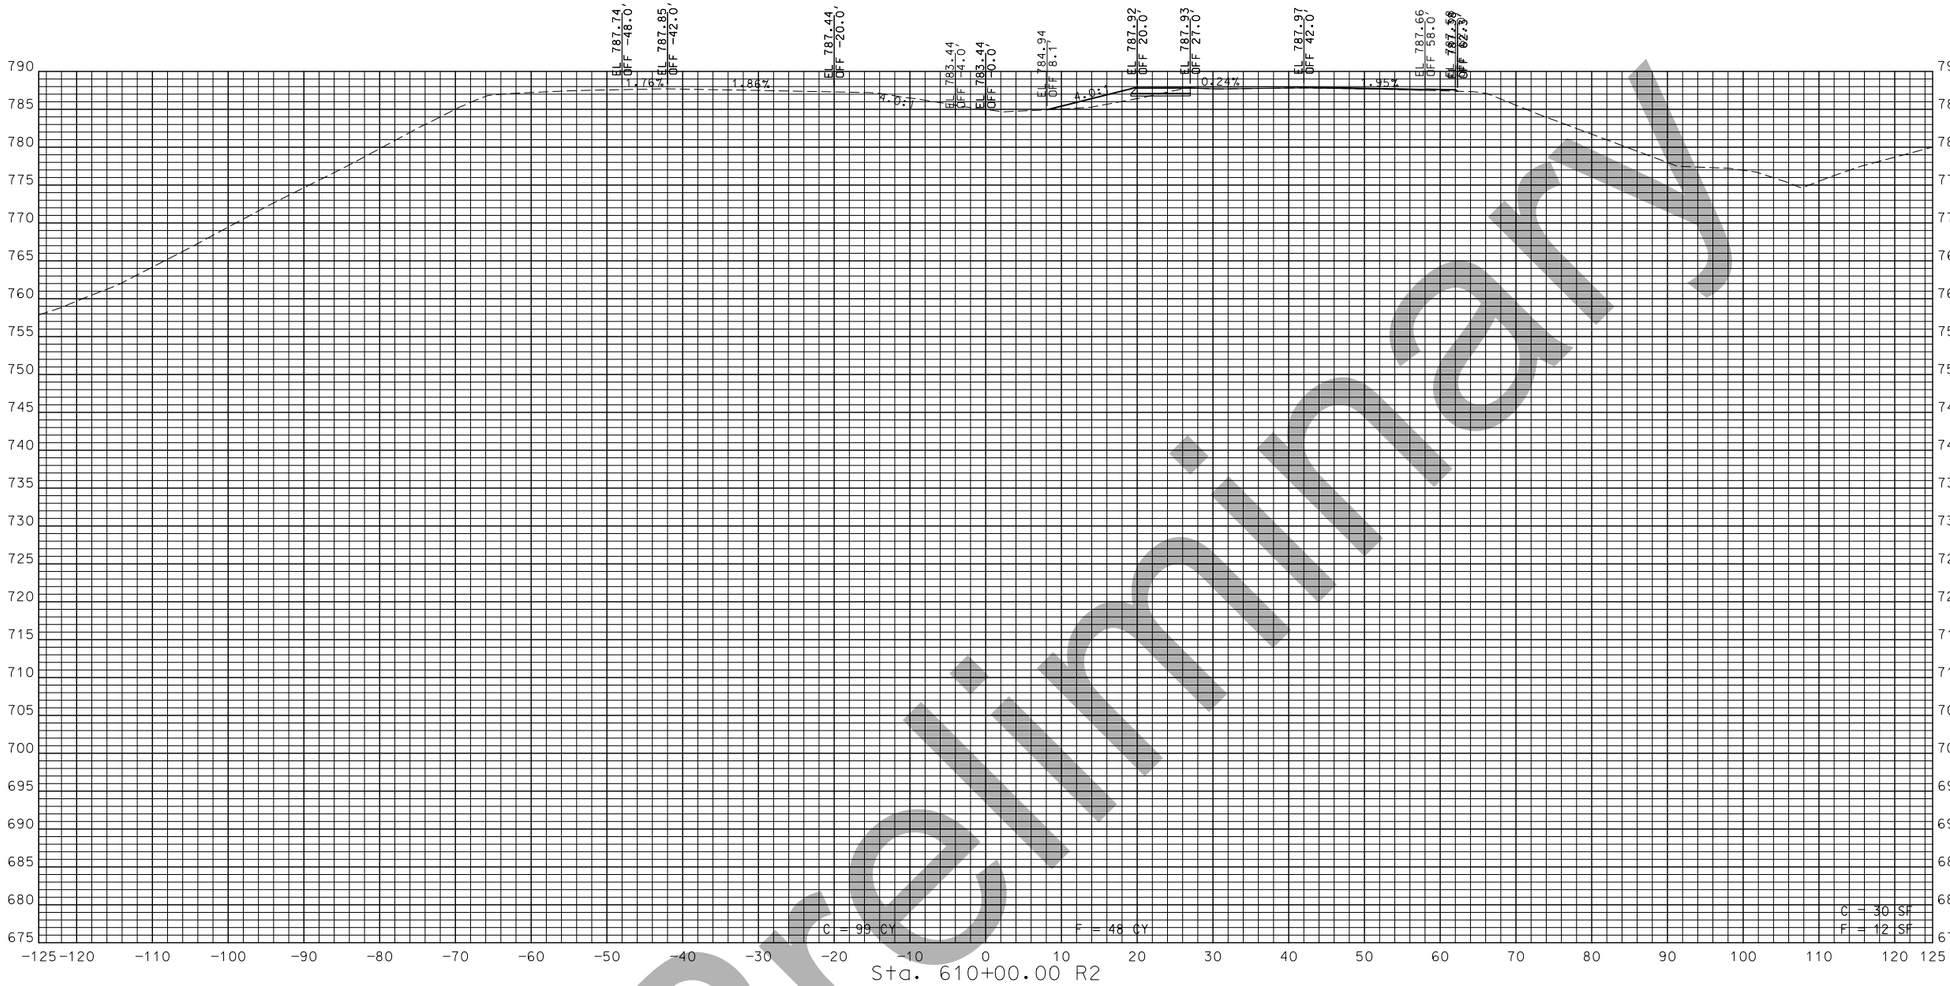

STA. 609+00.00 R2 TO STA. 610+00.00 R2

PRELIMINARY

"THIS MEDIA SHOULD NOT BE CONSIDERED A CERTIFIED DOCUMENT."

DATE PREPARED
1/16/2019

ROUTE	STATE
54	MO
DISTRICT	SHEET NO.
CD	10

COUNTY
MILLER

JOB NO.
J5P3181

CONTRACT ID.

PROJECT NO.

BRIDGE NO.

DESCRIPTION	DATE

IF A SEAL IS PRESENT ON THIS SHEET IT HAS BEEN ELECTRONICALLY SEALED AND DATED.

MISSOURI HIGHWAYS AND TRANSPORTATION COMMISSION
105 WEST CAPITOL
JEFFERSON CITY, MO 65102
1-888-ASK-MODOT (1-888-275-6636)

US 54
FROM EQUATION TO BRIDGE
SHEET 2 OF 6

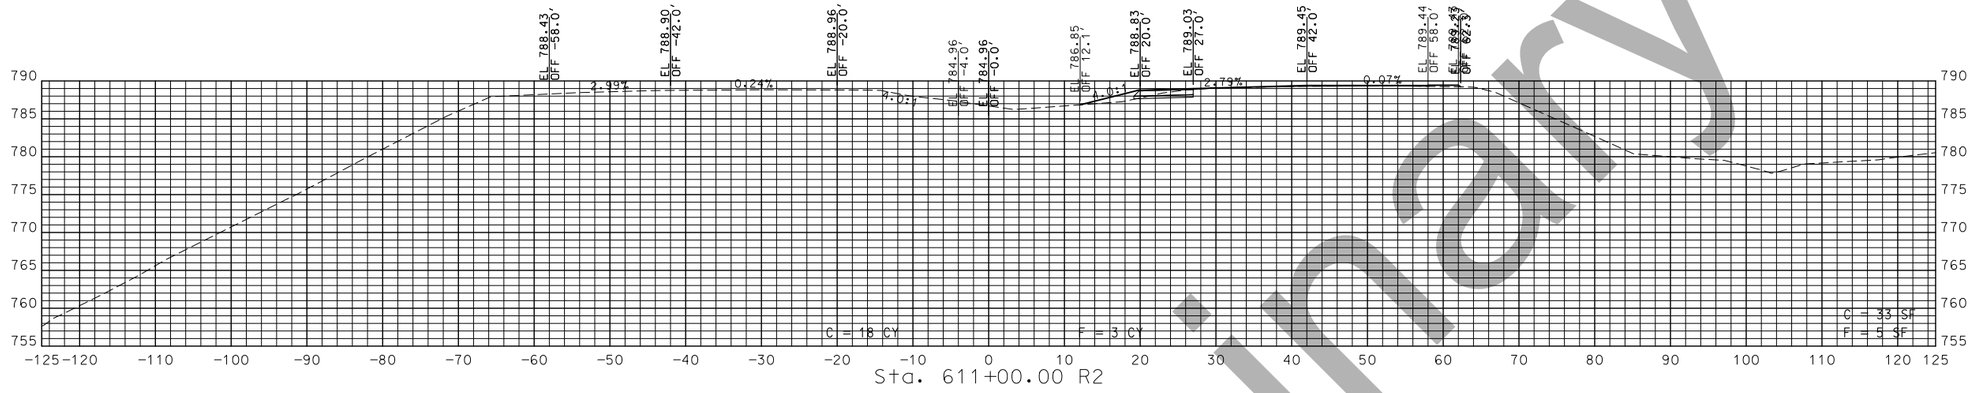

STA. 610+84.91 R2 TO STA. 611+00.00 R2

Preliminary

"THIS MEDIA SHOULD NOT BE CONSIDERED A CERTIFIED DOCUMENT."

DATE PREPARED
1/16/2019

ROUTE	STATE
54	MO
DISTRICT	SHEET NO.
CD	11

COUNTY
MILLER

JOB NO.
J5P3181

CONTRACT ID.

PROJECT NO.

BRIDGE NO.

DESCRIPTION	DATE

MISSOURI HIGHWAYS AND TRANSPORTATION COMMISSION
105 WEST CAPITOL
JEFFERSON CITY, MO 65102
1-888-ASK-MODOT (1-888-275-6636)

US 54
FROM EQUATION TO BRIDGE
SHEET 3 OF 6

IF A SEAL IS PRESENT ON THIS SHEET IT HAS BEEN ELECTRONICALLY SEALED AND DATED.

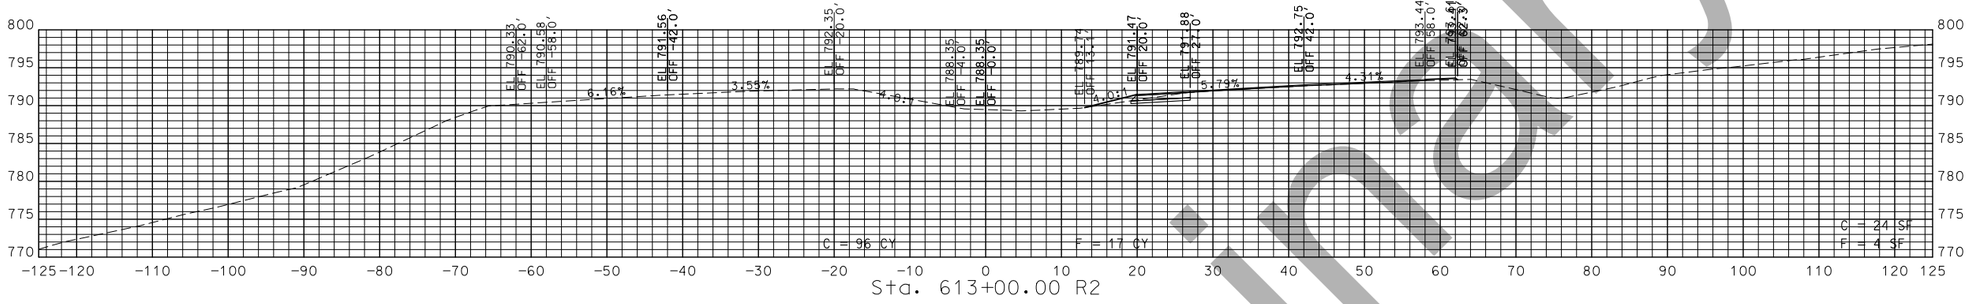

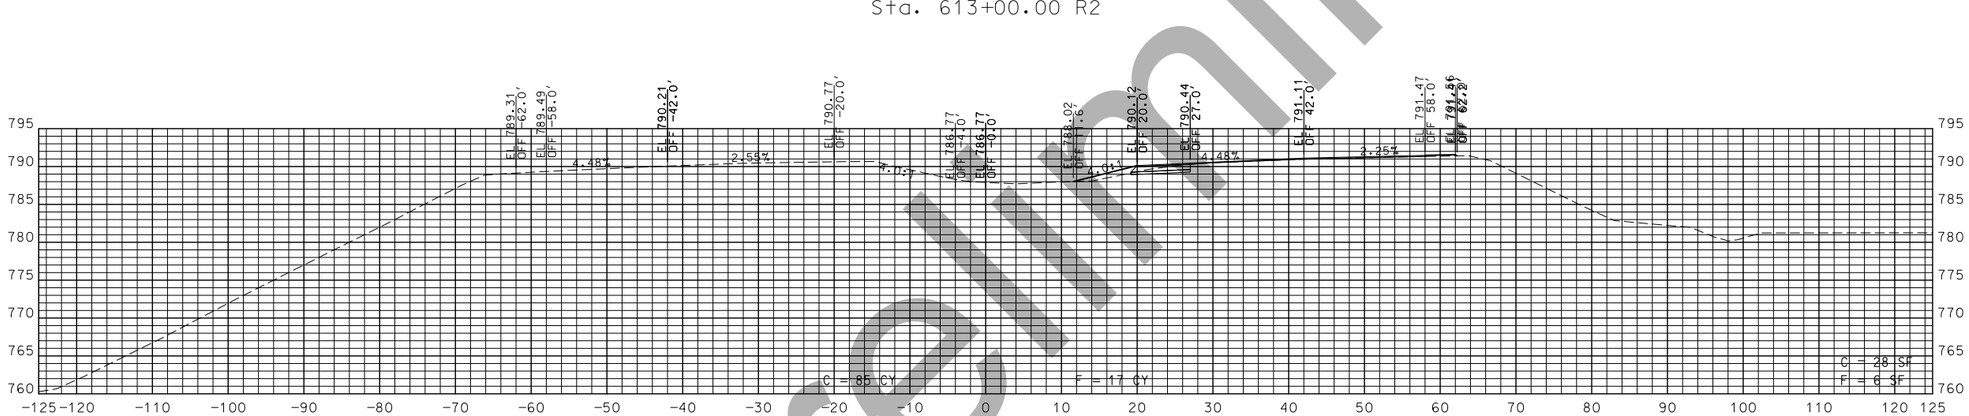

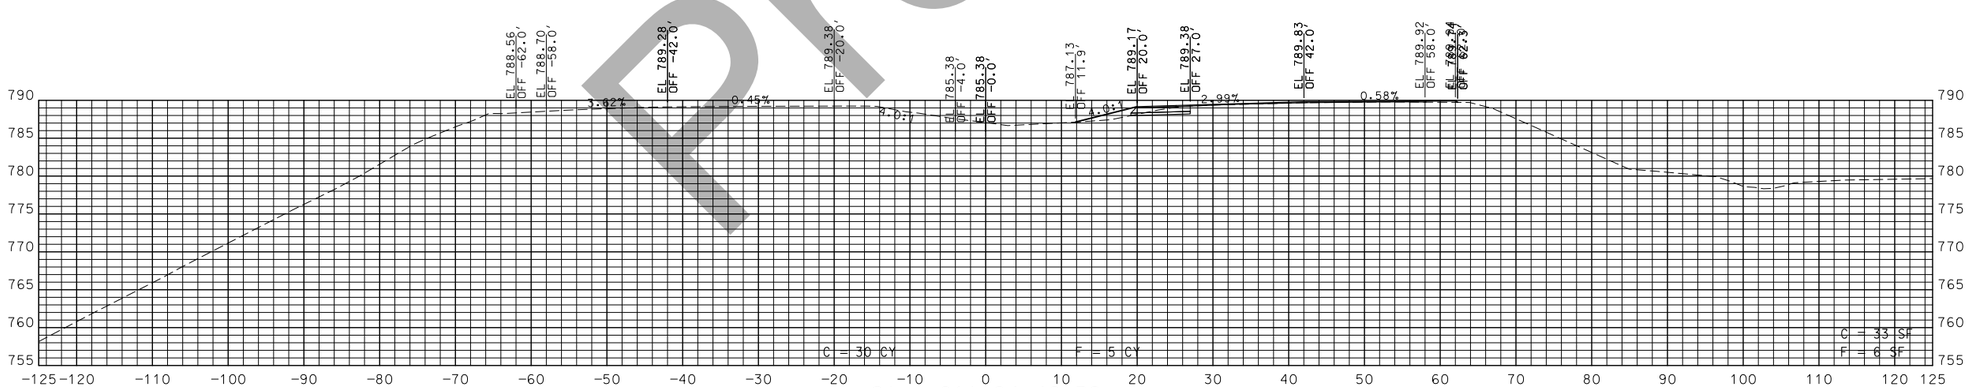

STA. 611+24.46 R2 TO STA. 613+00.00 R2

Preliminary

"THIS MEDIA SHOULD NOT BE CONSIDERED A CERTIFIED DOCUMENT."

DATE PREPARED
1/16/2019

ROUTE	STATE
54	MO
DISTRICT	SHEET NO.
CD	12

COUNTY
MILLER

JOB NO.
J5P3181

CONTRACT ID.

PROJECT NO.

BRIDGE NO.

DATE	DESCRIPTION

IF A SEAL IS PRESENT ON THIS SHEET IT HAS BEEN ELECTRONICALLY SEALED AND DATED.

MISSOURI HIGHWAYS AND TRANSPORTATION COMMISSION
105 WEST CAPITOL
JEFFERSON CITY, MO 65102
1-888-ASK-MODOT (1-888-275-6636)

US 54
FROM EQUATION TO BRIDGE
SHEET 4 OF 6

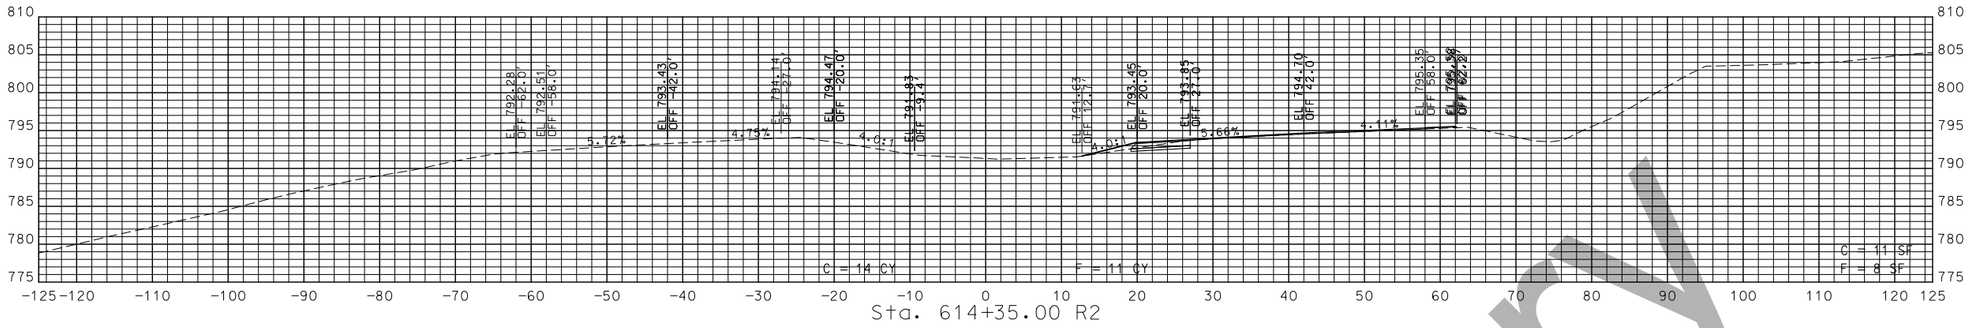

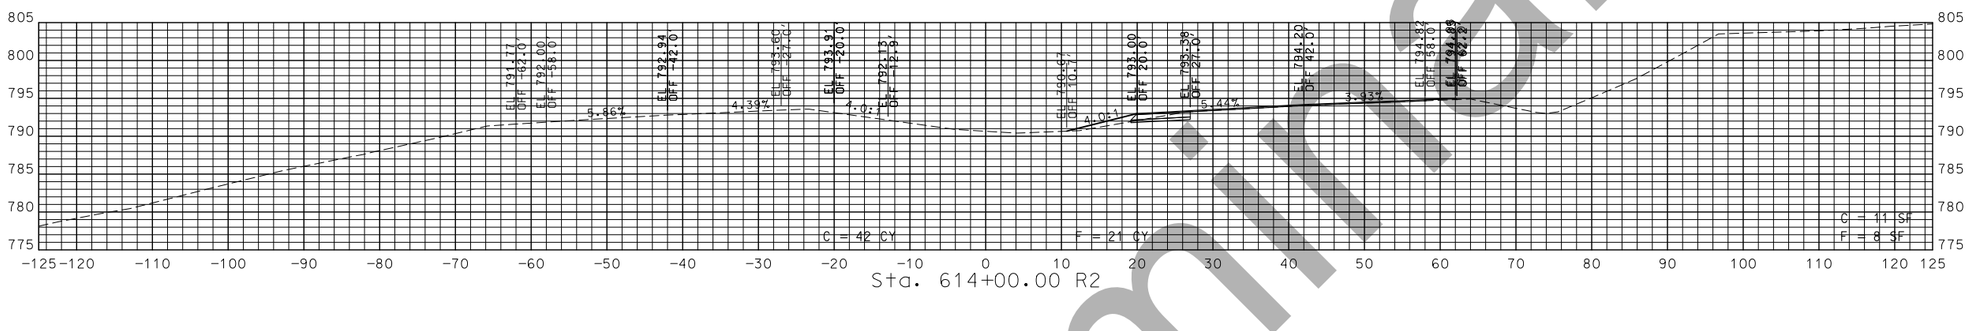

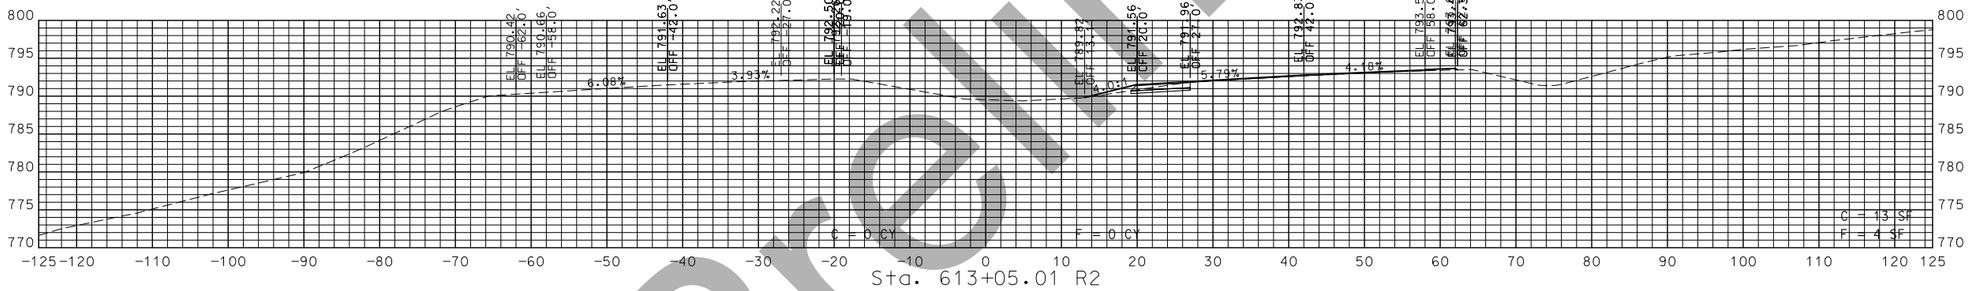

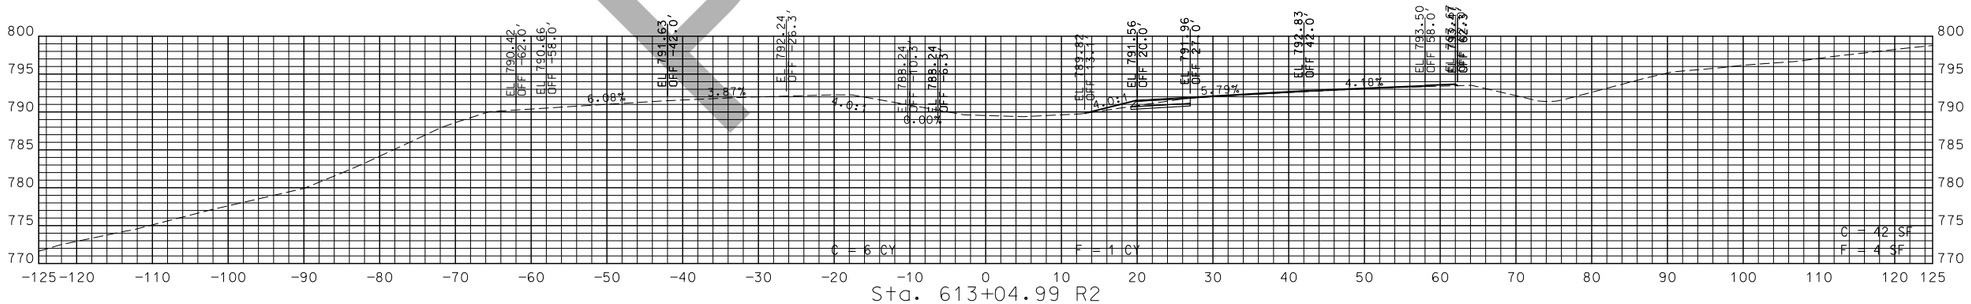

STA. 613+04.99 R2 TO STA. 614+35.00 R2

Preliminary

"THIS MEDIA SHOULD NOT BE CONSIDERED A CERTIFIED DOCUMENT."

DATE PREPARED
1/16/2019

ROUTE	STATE
54	MO
DISTRICT	SHEET NO.
CD	13

COUNTY
MILLER

JOB NO.
J5P3181

CONTRACT ID.

PROJECT NO.

BRIDGE NO.

DATE	DESCRIPTION

IF A SEAL IS PRESENT ON THIS SHEET IT HAS BEEN ELECTRONICALLY SEALED AND DATED.

MISSOURI HIGHWAYS AND TRANSPORTATION COMMISSION
105 WEST CAPITOL
JEFFERSON CITY, MO 65102
1-888-ASK-MODOT (1-888-275-6636)

US 54
FROM EQUATION TO BRIDGE
SHEET 5 OF 6

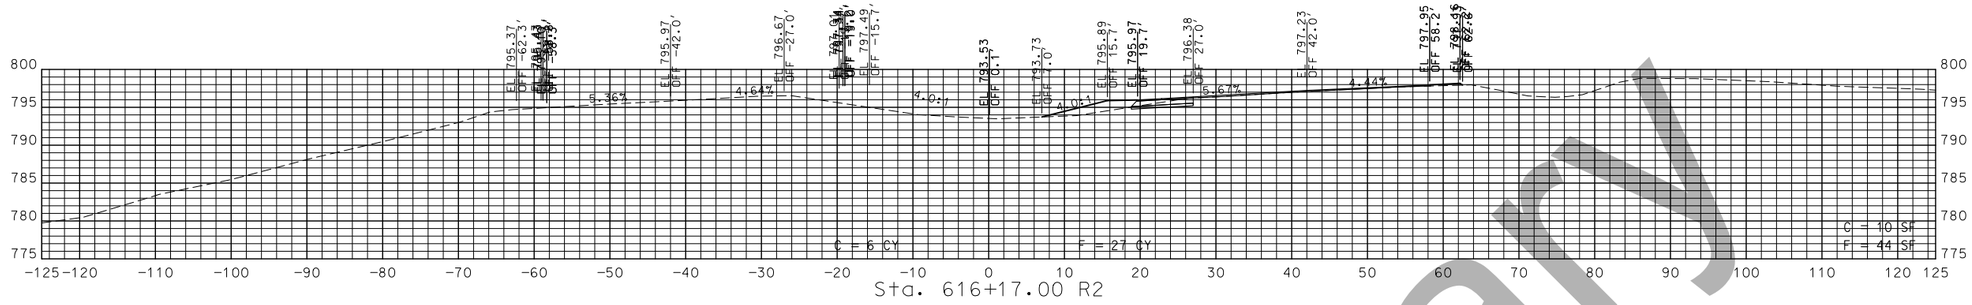

Sta. 616+17.00 R2

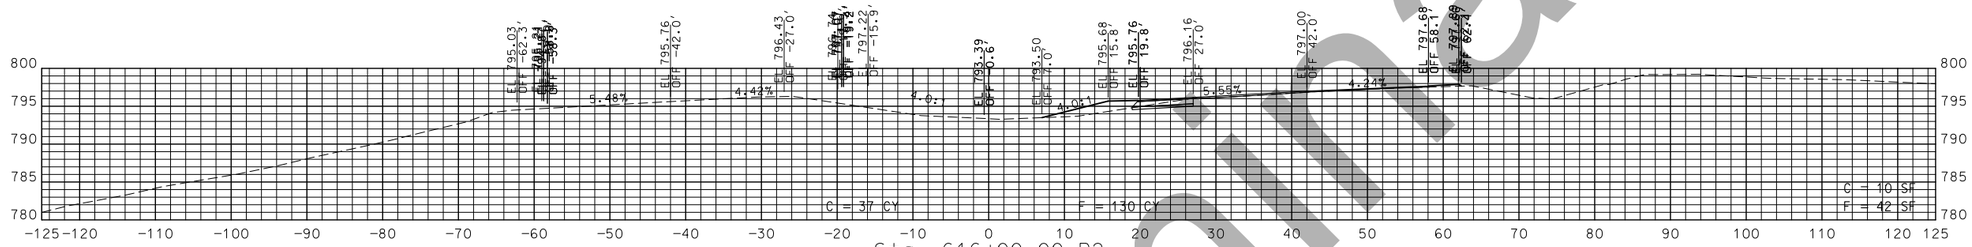

Sta. 616+00.00 R2

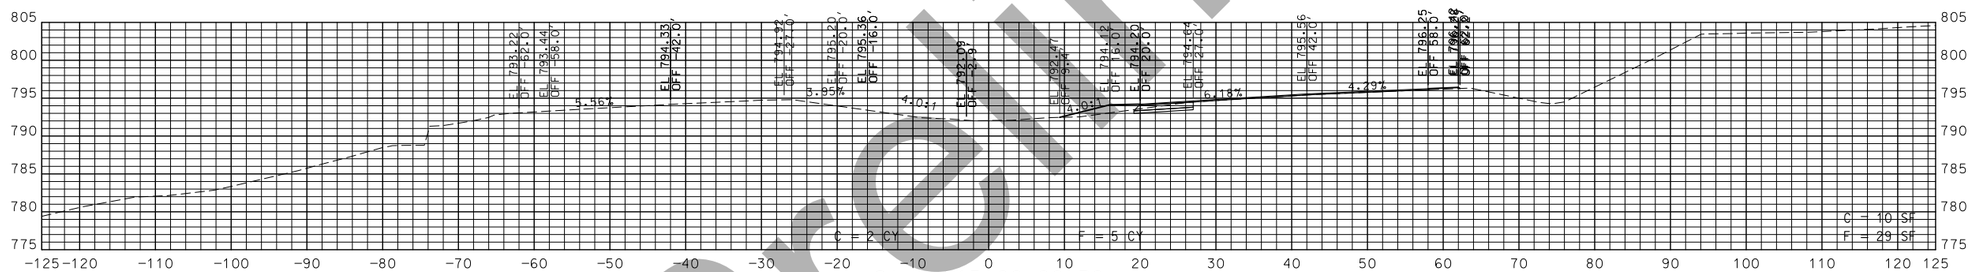

Sta. 615+00.00 R2

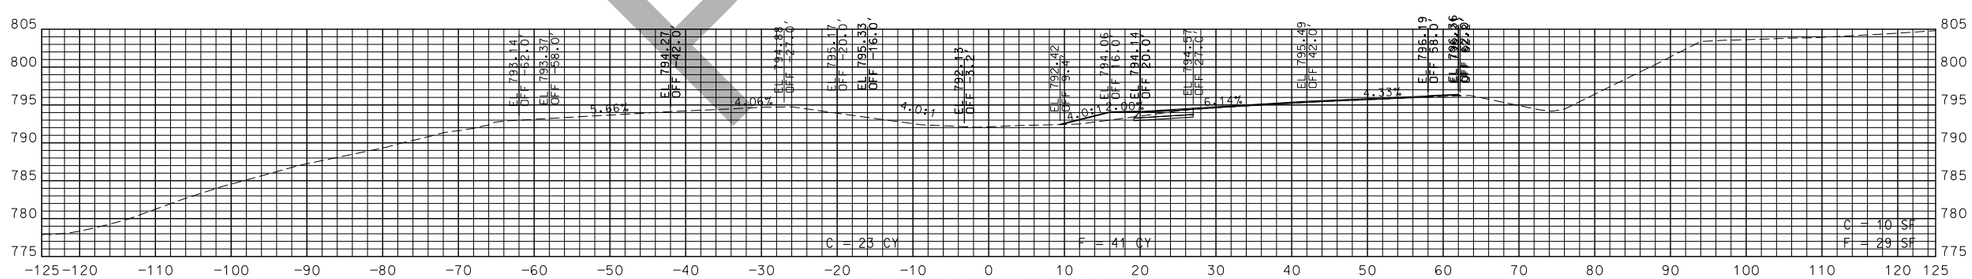

Sta. 614+95.00 R2

STA. 614+95.00 R2 TO STA. 616+17.00 R2

Preliminary

"THIS MEDIA SHOULD NOT BE CONSIDERED A CERTIFIED DOCUMENT."

DATE PREPARED 1/16/2019

ROUTE	STATE
54	MO
DISTRICT	SHEET NO.
CD	14

COUNTY: MILLER

JOB NO.: J5P3181

CONTRACT ID.:

PROJECT NO.:

BRIDGE NO.:

DATE	DESCRIPTION

IF A SEAL IS PRESENT ON THIS SHEET IT HAS BEEN ELECTRONICALLY SEALED AND DATED.

MISSOURI HIGHWAYS AND TRANSPORTATION COMMISSION
105 WEST CAPITOL
JEFFERSON CITY, MO 65102
1-888-ASK-MODOT (1-888-275-6636)

US 54
FROM EQUATION TO BRIDGE
SHEET 6 OF 6

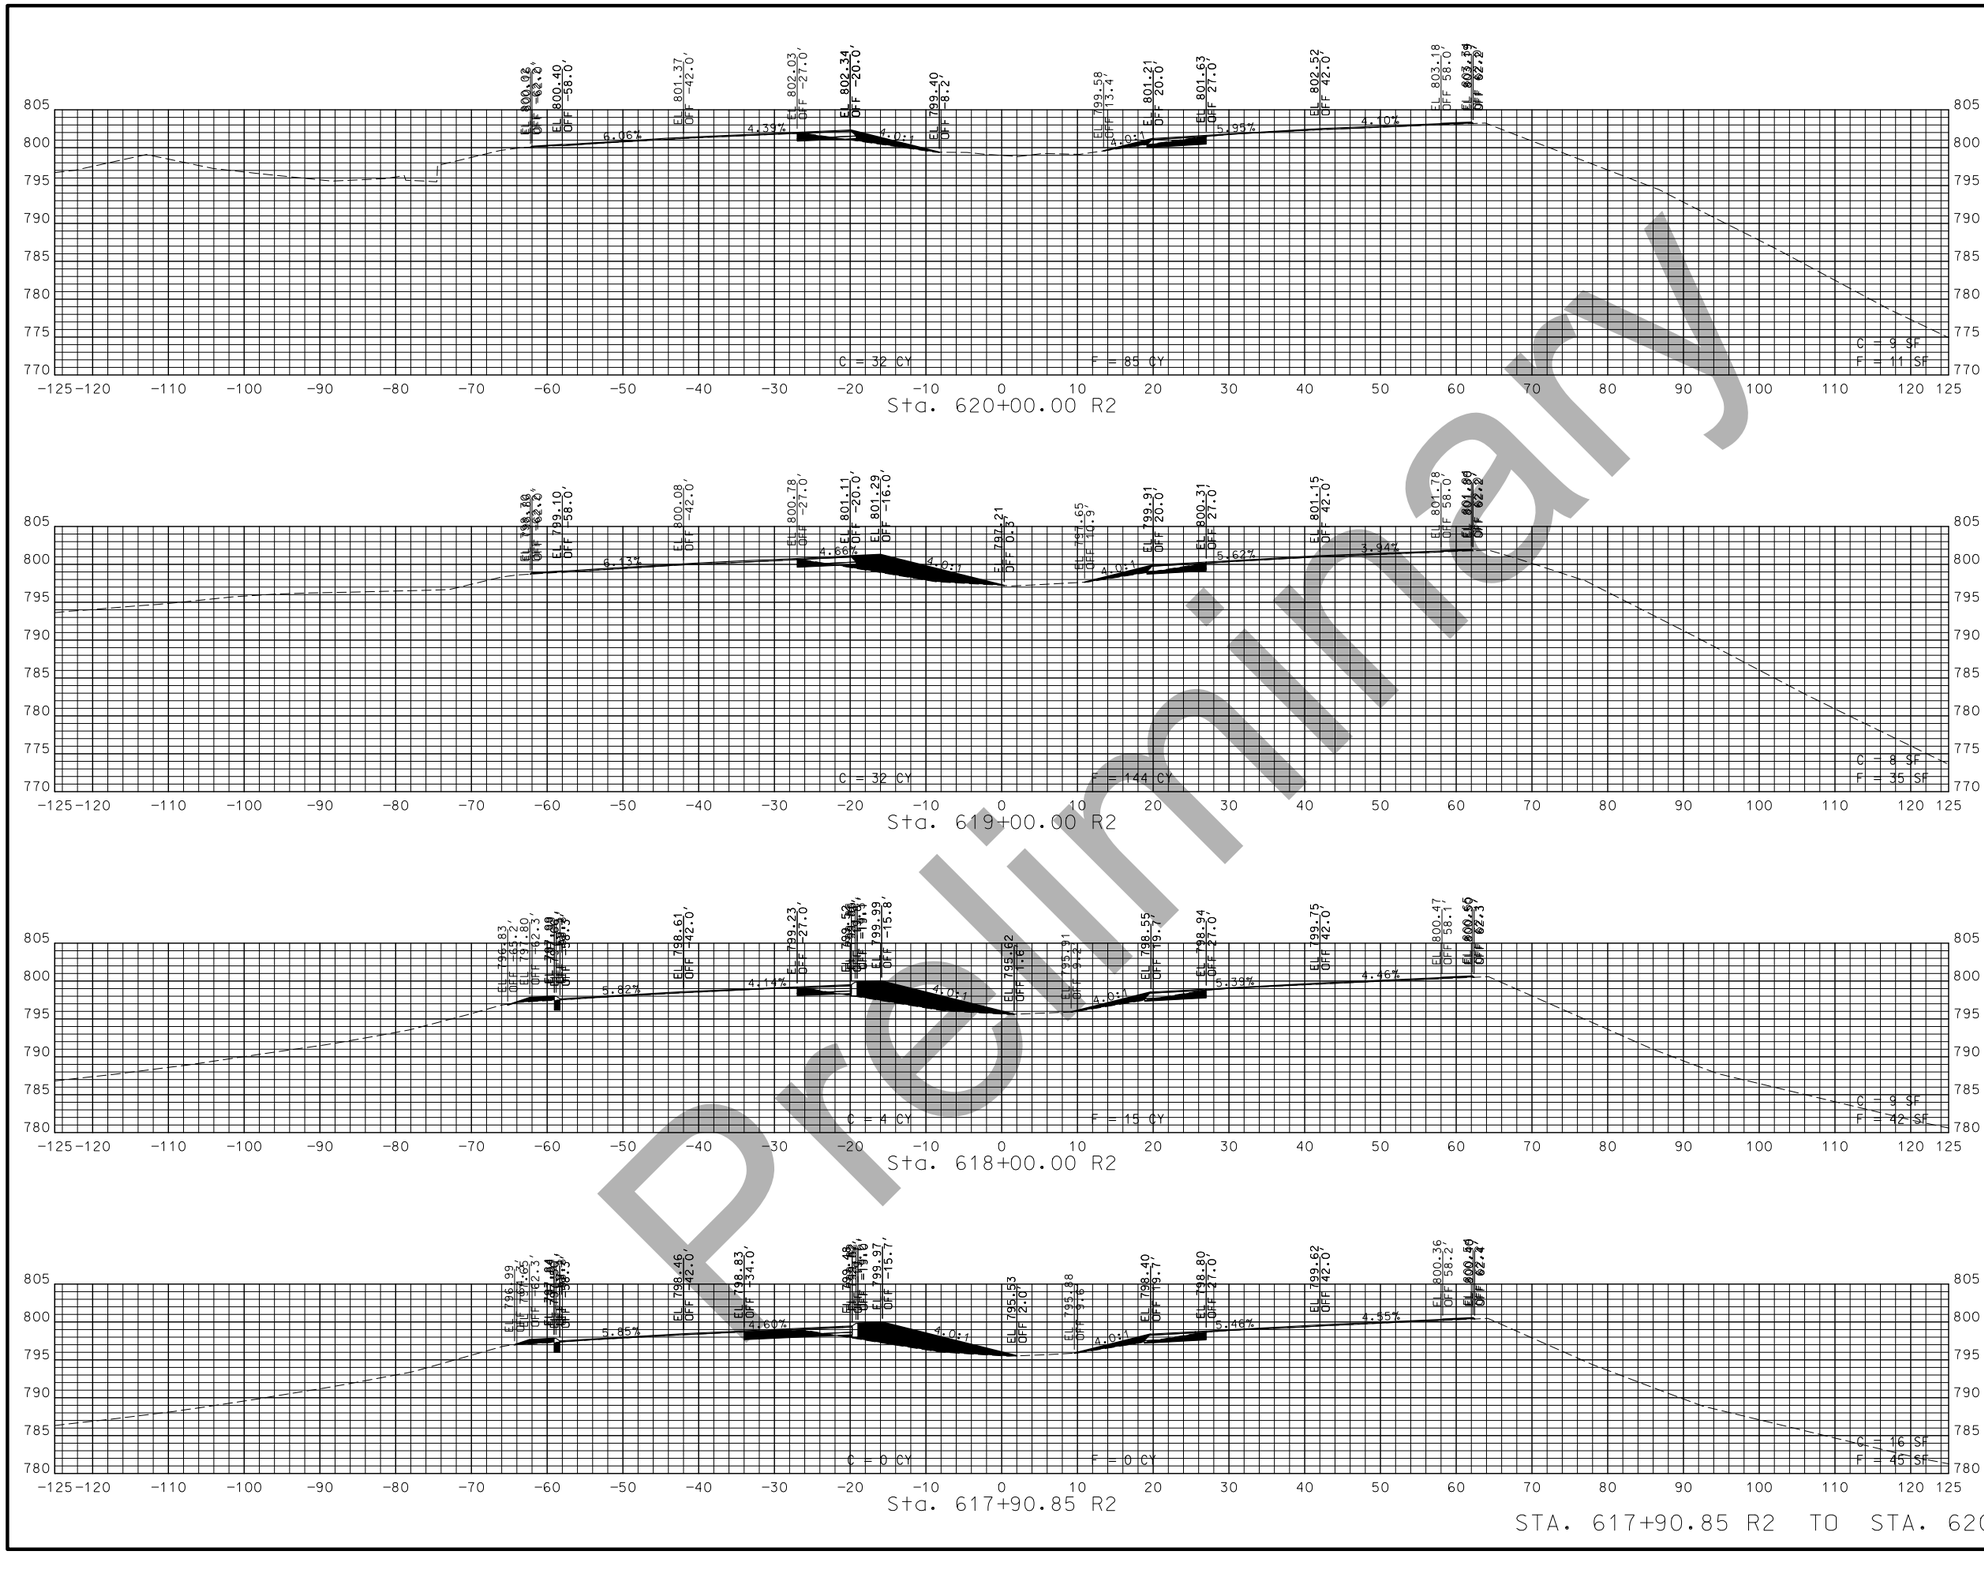

Preliminary

"THIS MEDIA SHOULD NOT BE CONSIDERED A CERTIFIED DOCUMENT."

DATE PREPARED
1/16/2019

ROUTE	STATE
54	MO
DISTRICT	SHEET NO.
CD	15

COUNTY
MILLER

JOB NO.
J5P3181

CONTRACT ID.

PROJECT NO.

BRIDGE NO.

IF A SEAL IS PRESENT ON THIS SHEET IT HAS BEEN ELECTRONICALLY SEALED AND DATED.

DESCRIPTION	DATE

MISSOURI HIGHWAYS AND TRANSPORTATION COMMISSION
105 WEST CAPITOL
JEFFERSON CITY, MO 65102
1-888-ASK-MODOT (1-888-275-6636)

US 54
FROM BRIDGE TO END OF PAVING
SHEET 1 OF 10

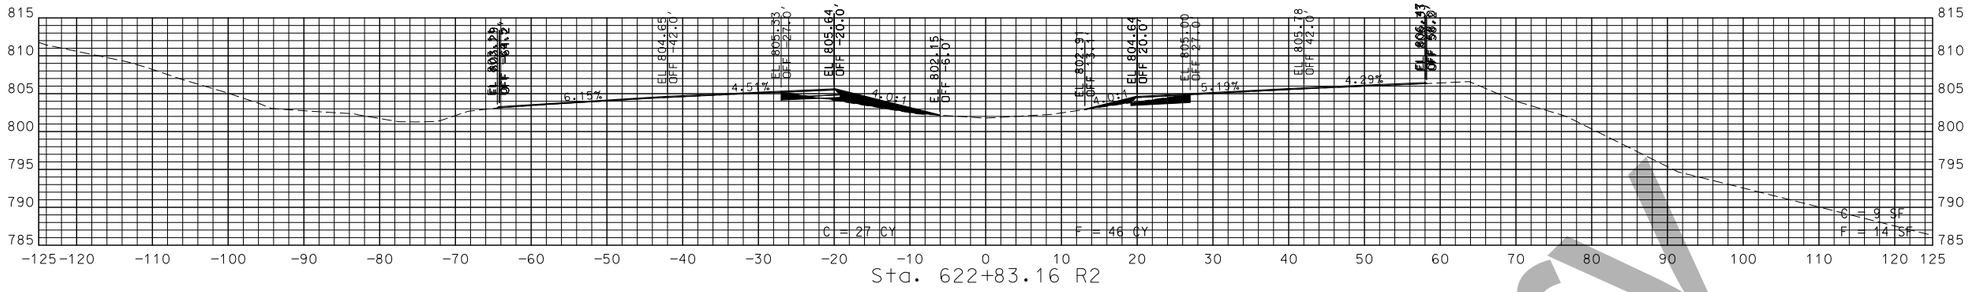

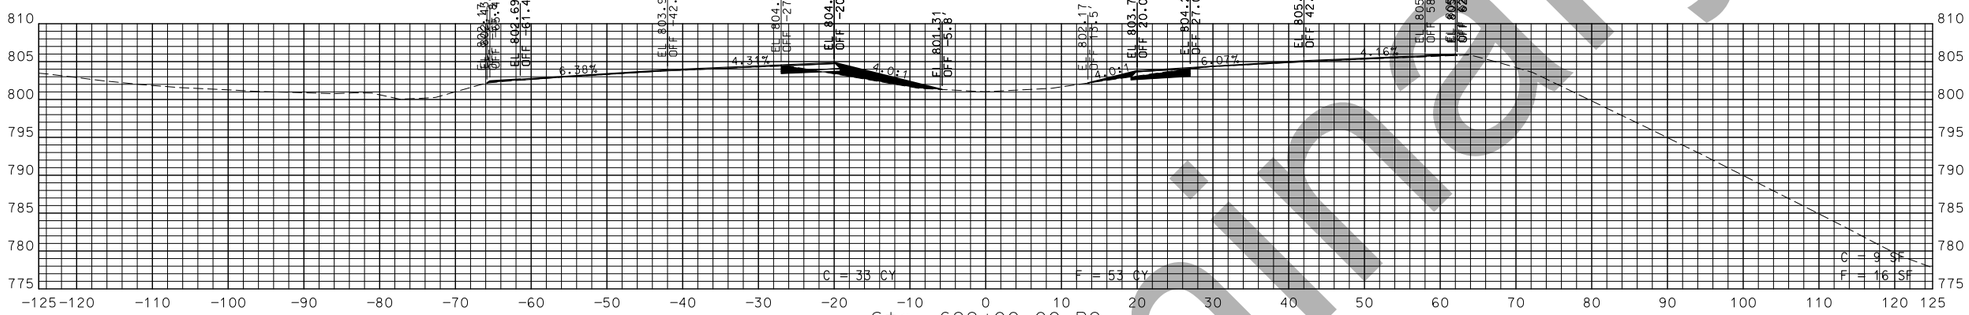

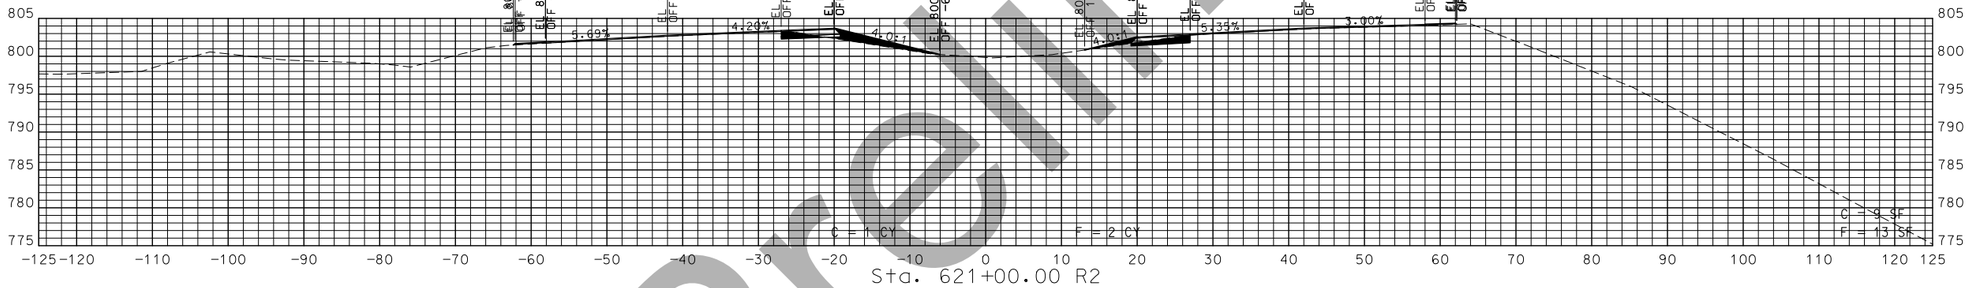

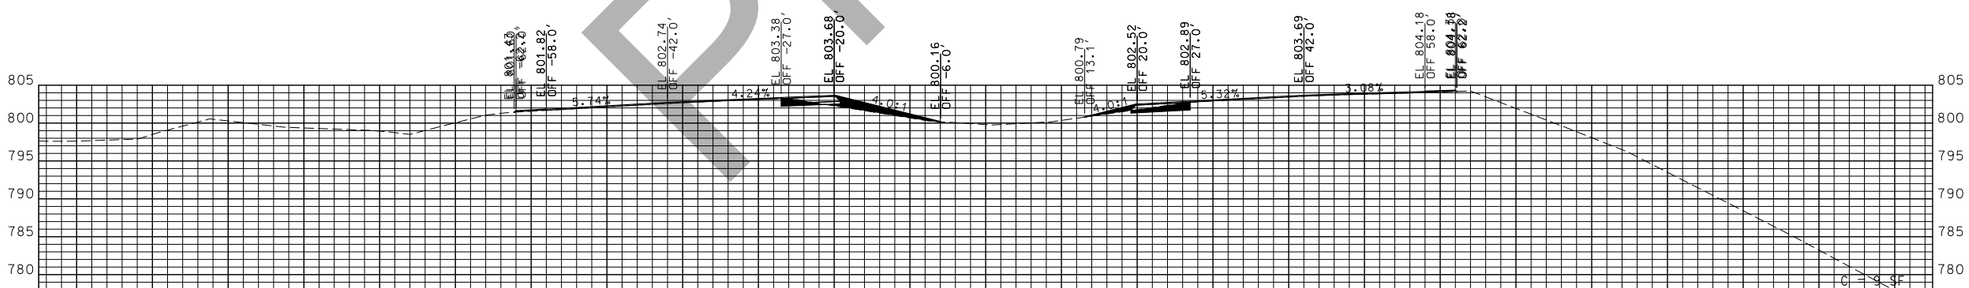

STA. 620+96.51 R2 TO STA. 622+83.16 R2

Preliminary

"THIS MEDIA SHOULD NOT BE CONSIDERED A CERTIFIED DOCUMENT."

DATE PREPARED
1/16/2019

ROUTE	STATE
54	MO
DISTRICT	SHEET NO.
CD	16

COUNTY
MILLER

JOB NO.
J5P3181

CONTRACT ID.

PROJECT NO.

BRIDGE NO.

DATE	DESCRIPTION

IF A SEAL IS PRESENT ON THIS SHEET IT HAS BEEN ELECTRONICALLY SEALED AND DATED.

MISSOURI HIGHWAYS AND TRANSPORTATION COMMISSION
105 WEST CAPITOL
JEFFERSON CITY, MO 65102
1-888-ASK-MODOT (1-888-275-6636)

US 54
FROM BRIDGE TO END OF PAVING
SHEET 2 OF 10

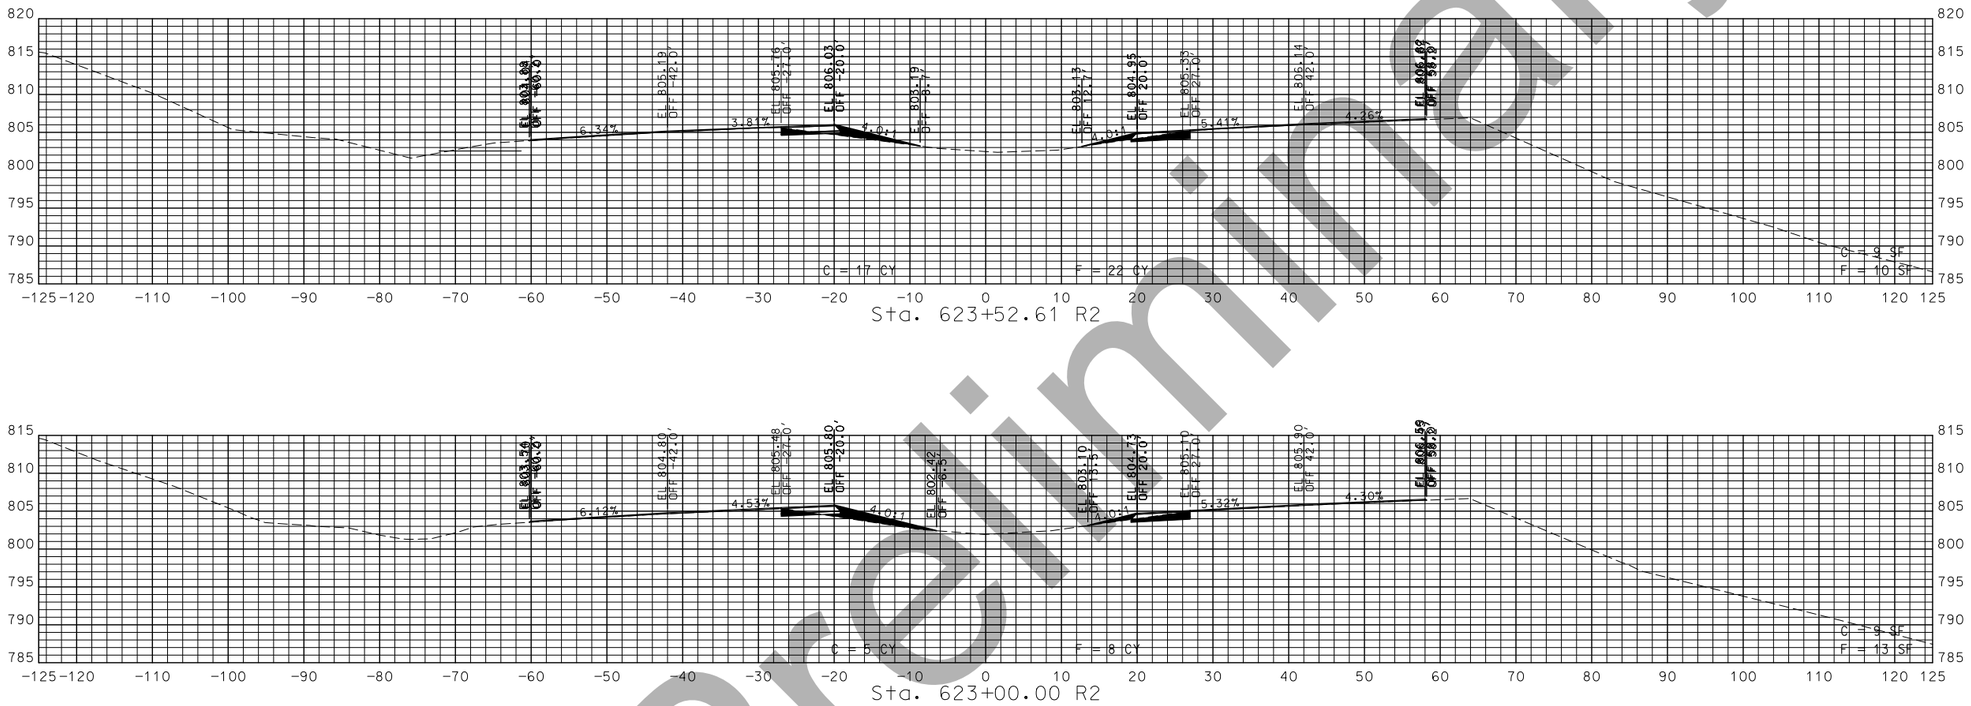

STA. 622+83.18 R2 TO STA. 623+52.61 R2

Preliminary

"THIS MEDIA SHOULD NOT BE CONSIDERED A CERTIFIED DOCUMENT."

DATE PREPARED
1/16/2019

ROUTE	STATE
54	MO
DISTRICT	SHEET NO.
CD	17

COUNTY
MILLER

JOB NO.
J5P3181

CONTRACT ID.

PROJECT NO.

BRIDGE NO.

DESCRIPTION	DATE

IF A SEAL IS PRESENT ON THIS SHEET IT HAS BEEN ELECTRONICALLY SEALED AND DATED.

MISSOURI HIGHWAYS AND TRANSPORTATION COMMISSION
105 WEST CAPITOL
JEFFERSON CITY, MO 65102
1-888-ASK-MODOT (1-888-275-6636)

US 54
FROM BRIDGE TO END OF PAVING
SHEET 3 OF 10

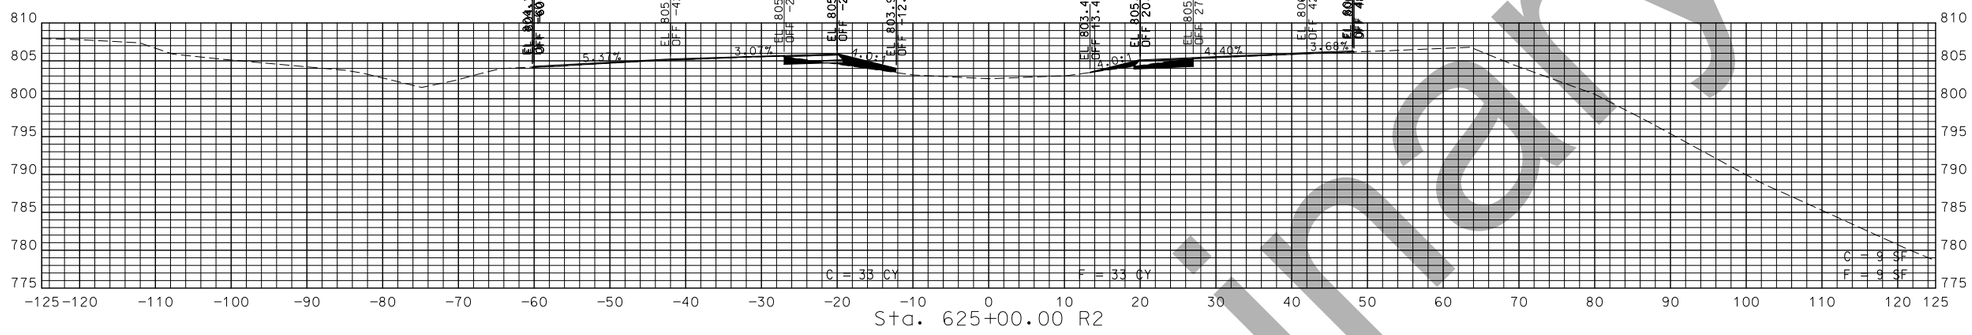

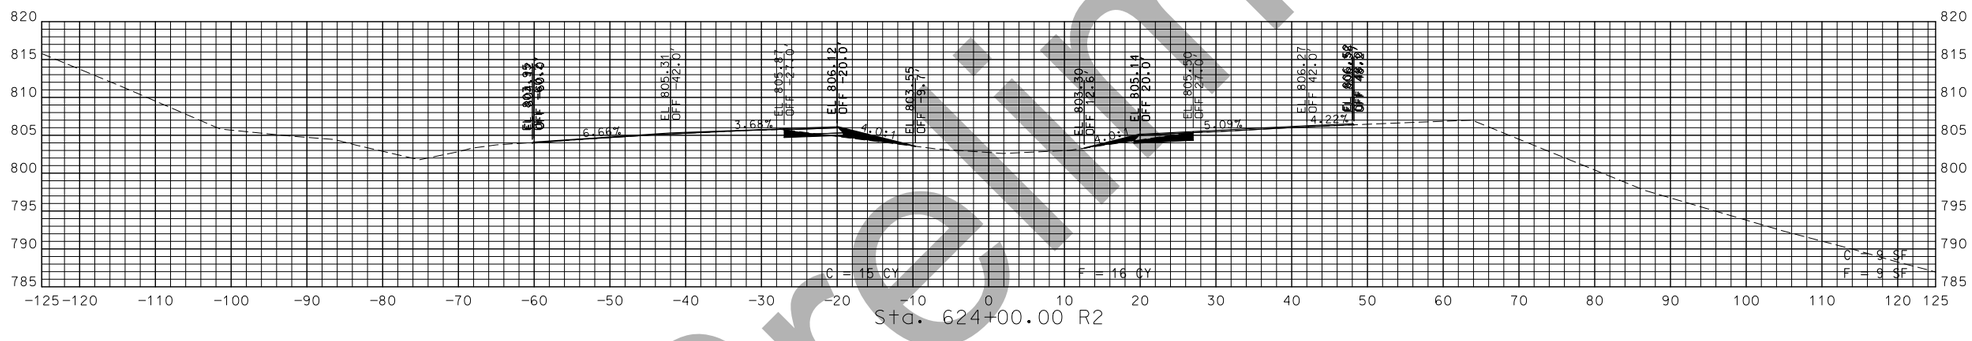

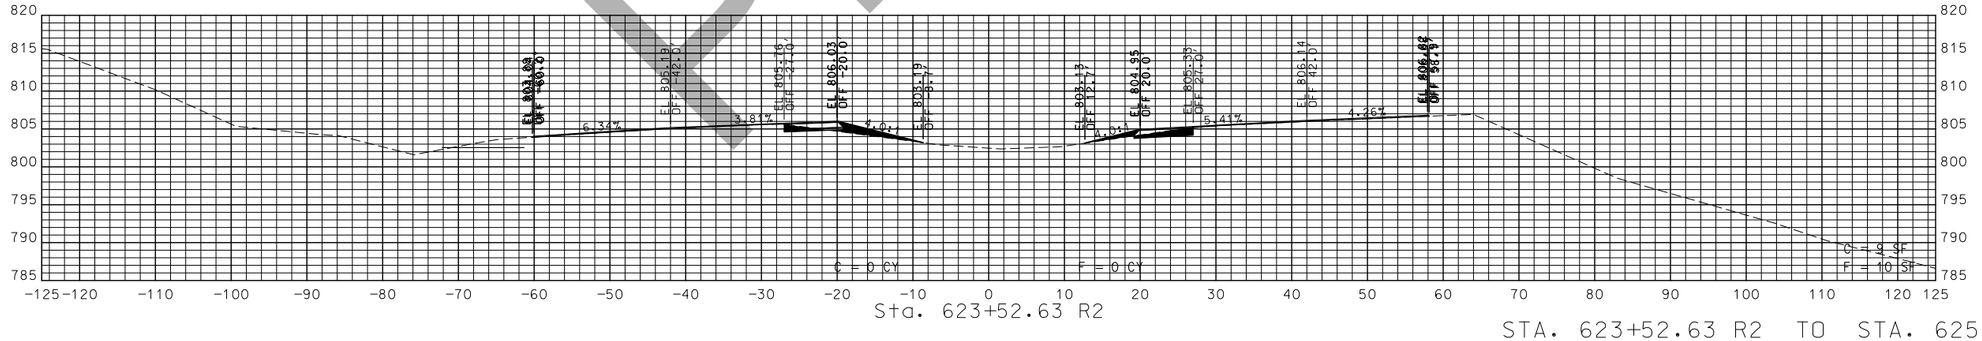

STA. 623+52.63 R2 TO STA. 625+00.00 R2

Preliminary

"THIS MEDIA SHOULD NOT BE CONSIDERED A CERTIFIED DOCUMENT."

DATE PREPARED
1/16/2019

ROUTE	STATE
54	MO
DISTRICT	SHEET NO.
CD	18

COUNTY
MILLER

JOB NO.
J5P3181

CONTRACT ID.

PROJECT NO.

BRIDGE NO.

DATE	DESCRIPTION

IF A SEAL IS PRESENT ON THIS SHEET IT HAS BEEN ELECTRONICALLY SEALED AND DATED.

MISSOURI HIGHWAYS AND TRANSPORTATION COMMISSION
105 WEST CAPITOL
JEFFERSON CITY, MO 65102
1-888-ASK-MODOT (1-888-275-6636)

US 54
FROM BRIDGE TO END OF PAVING
SHEET 4 OF

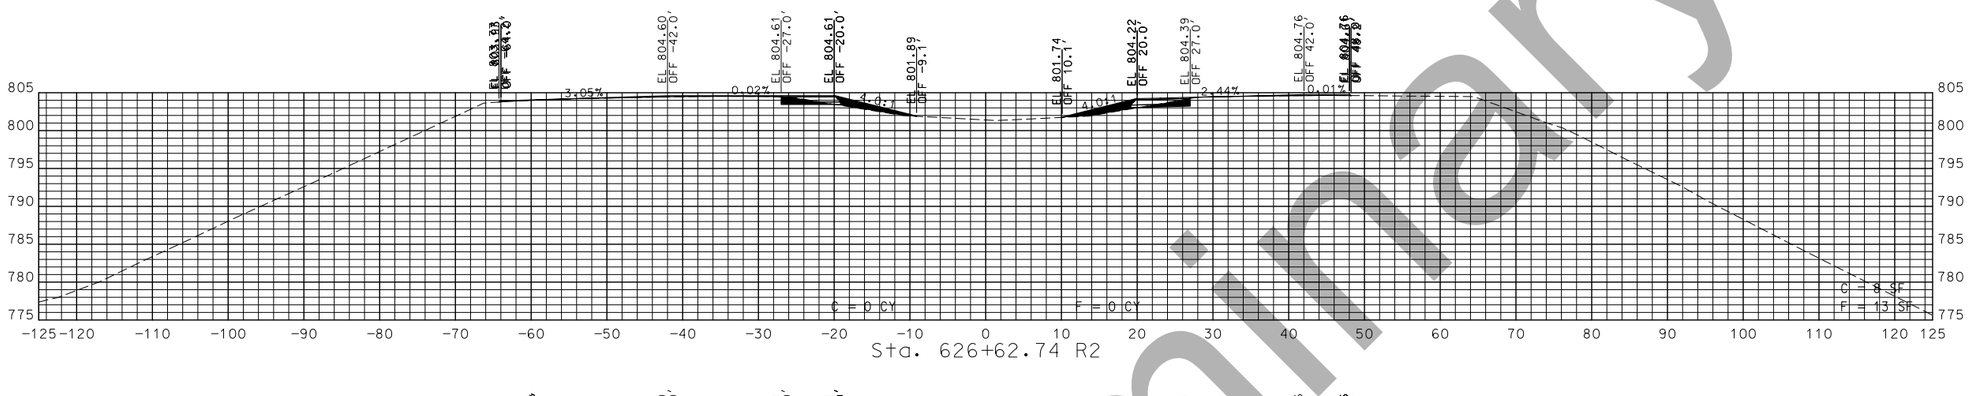

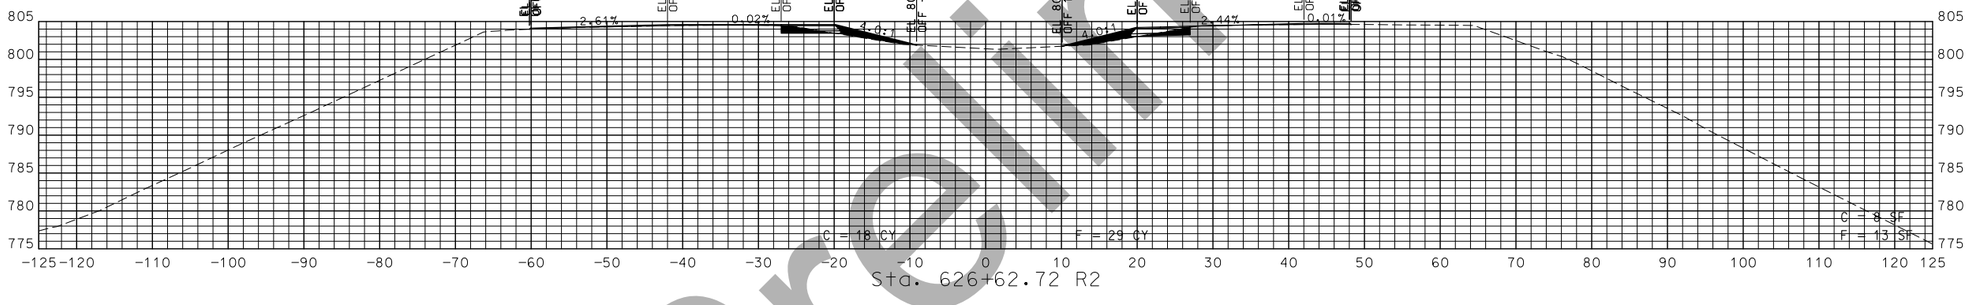

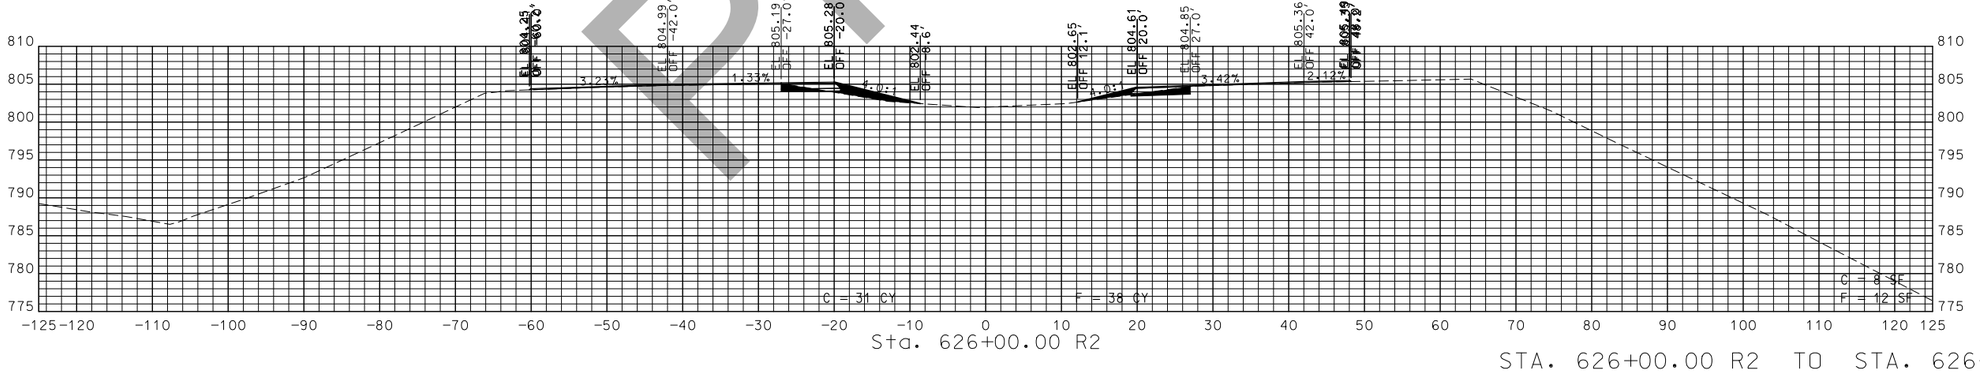

STA. 626+00.00 R2 TO STA. 626+62.74 R2

Preliminary

"THIS MEDIA SHOULD NOT BE CONSIDERED A CERTIFIED DOCUMENT."

DATE PREPARED
1/16/2019

ROUTE	STATE
54	MO
DISTRICT	SHEET NO.
CD	19

COUNTY
MILLER

JOB NO.
J5P3181

CONTRACT ID.

PROJECT NO.

BRIDGE NO.

DATE	DESCRIPTION

IF A SEAL IS PRESENT ON THIS SHEET IT HAS BEEN ELECTRONICALLY SEALED AND DATED.

MISSOURI HIGHWAYS AND TRANSPORTATION COMMISSION
105 WEST CAPITOL
JEFFERSON CITY, MO 65102
1-888-ASK-MODOT (1-888-275-6636)

US 54
FROM BRIDGE TO END OF PAVING
SHEET 5 OF 10

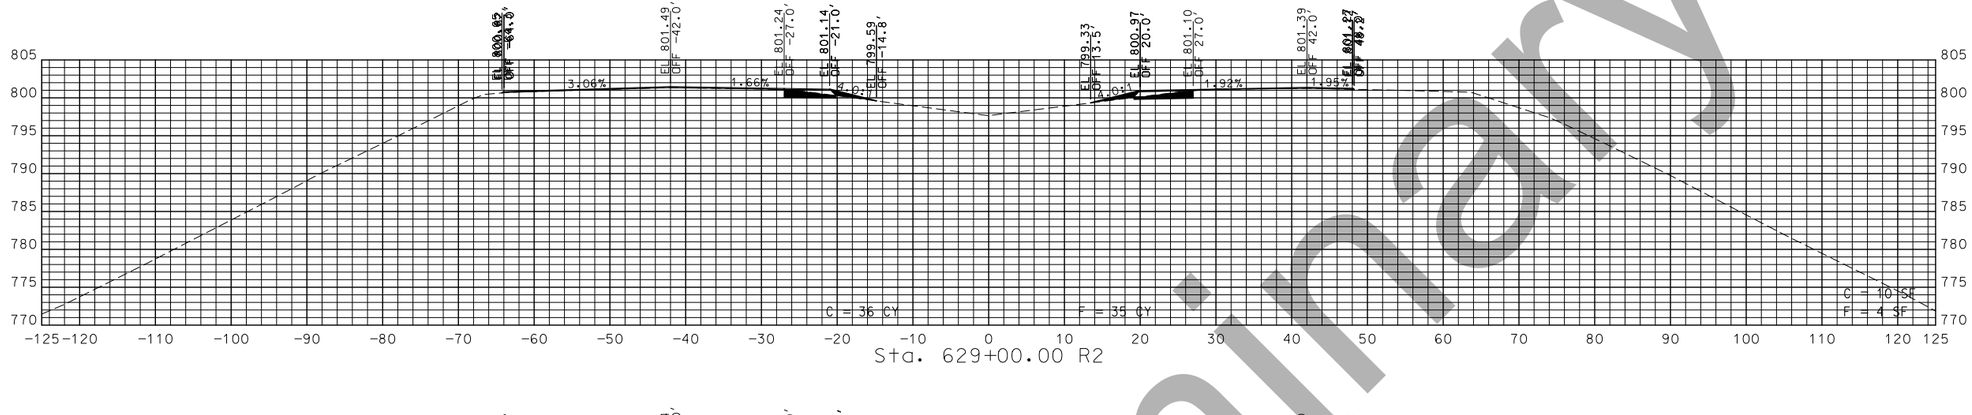

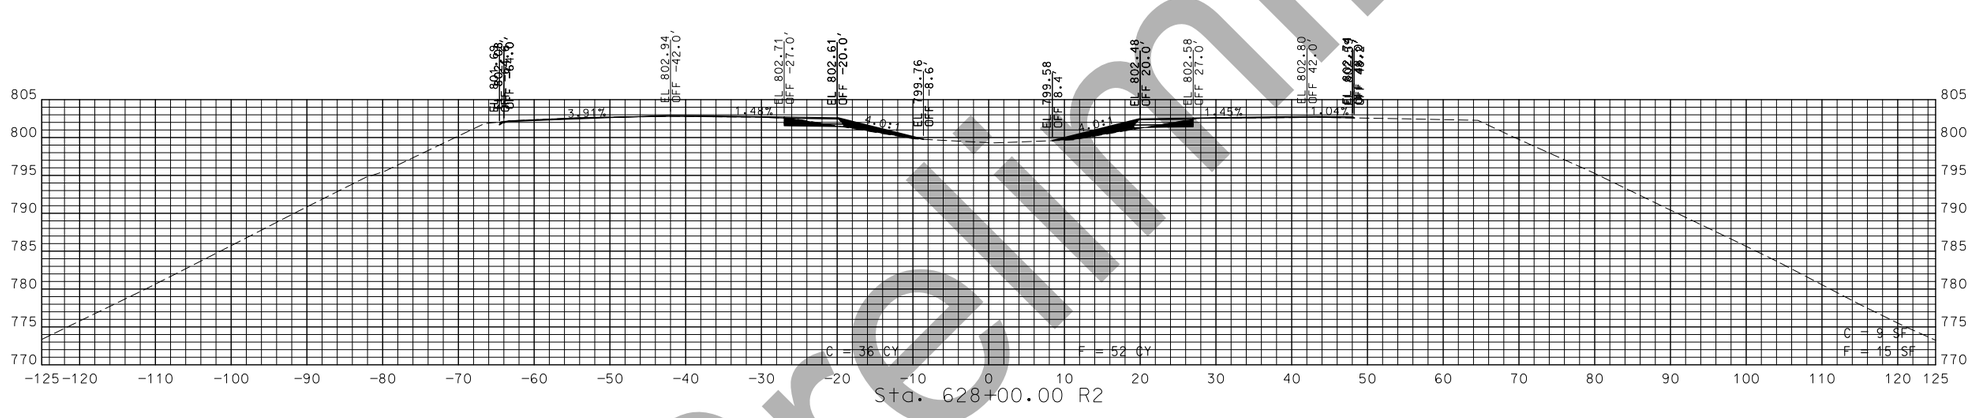

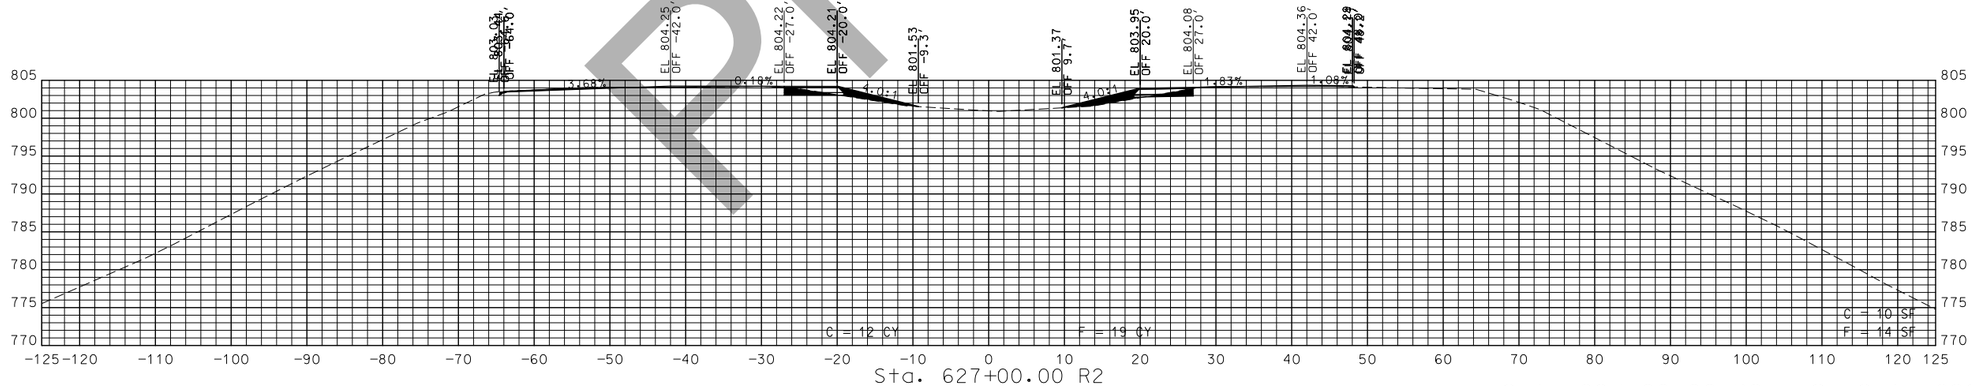

STA. 627+00.00 R2 TO STA. 629+00.00 R2

Preliminary

"THIS MEDIA SHOULD NOT BE CONSIDERED A CERTIFIED DOCUMENT."

DATE PREPARED
1/16/2019

ROUTE	STATE
54	MO
DISTRICT	SHEET NO.
CD	20

COUNTY
MILLER

JOB NO.
J5P3181

CONTRACT ID.

PROJECT NO.

BRIDGE NO.

DATE	DESCRIPTION

IF A SEAL IS PRESENT ON THIS SHEET IT HAS BEEN ELECTRONICALLY SEALED AND DATED.

MISSOURI HIGHWAYS AND TRANSPORTATION COMMISSION
105 WEST CAPITOL
JEFFERSON CITY, MO 65102
1-888-ASK-MODOT (1-888-275-6636)

US 54
FROM BRIDGE TO END OF PAVING
SHEET 6 OF 10

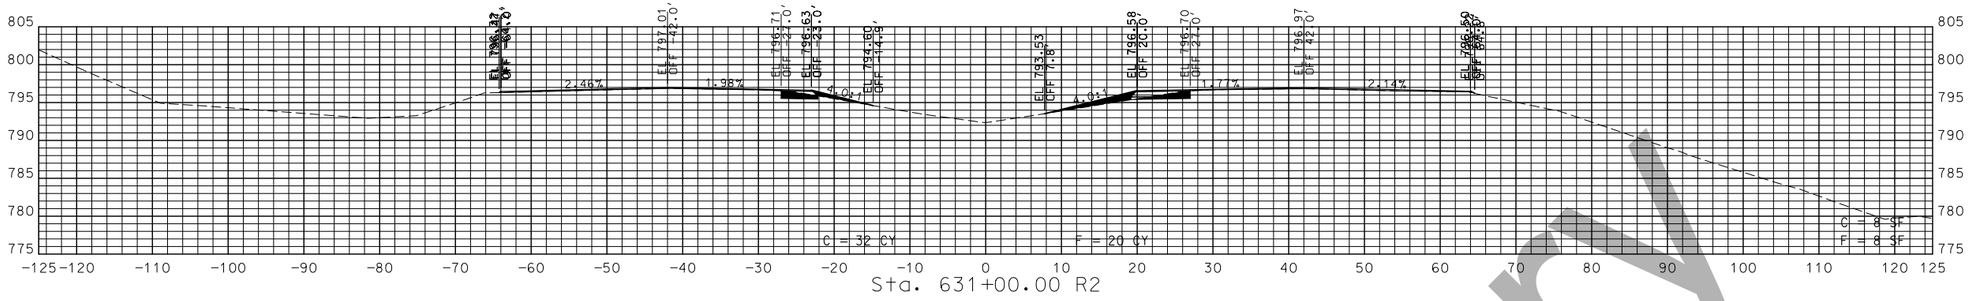

Sta. 631+00.00 R2

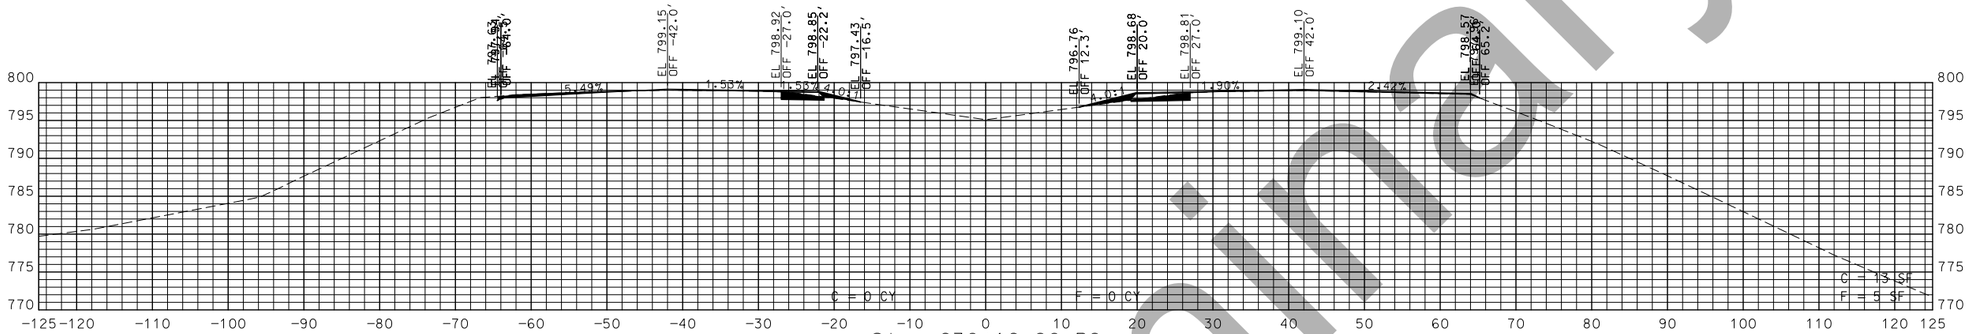

Sta. 630+16.80 R2

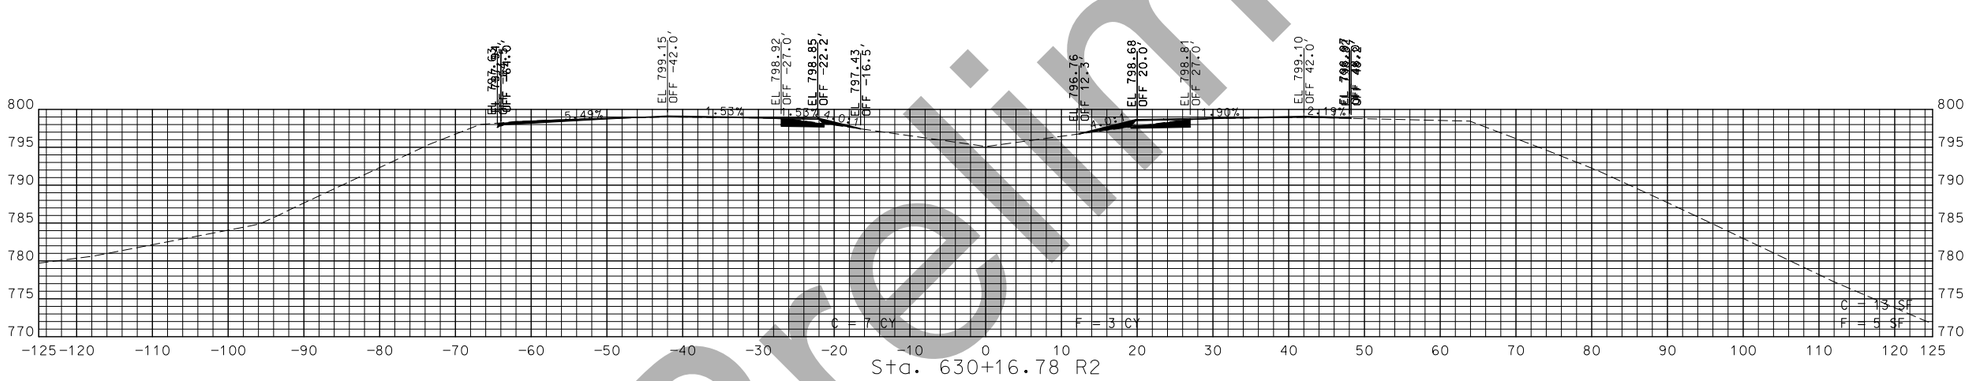

Sta. 630+16.78 R2

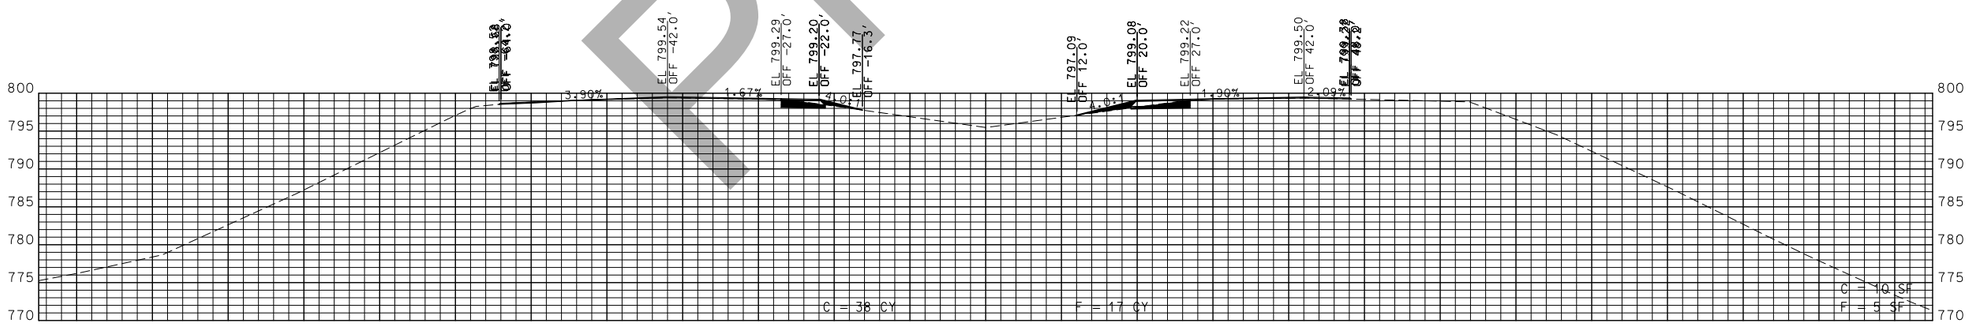

Sta. 630+00.00 R2

STA. 630+00.00 R2 TO STA. 631+00.00 R2

Preliminary

"THIS MEDIA SHOULD NOT BE CONSIDERED A CERTIFIED DOCUMENT."

DATE PREPARED
1/16/2019

ROUTE	STATE
54	MO
DISTRICT	SHEET NO.
CD	21

COUNTY
MILLER

JOB NO.
J5P3181

CONTRACT ID.

PROJECT NO.

BRIDGE NO.

DATE	DESCRIPTION

IF A SEAL IS PRESENT ON THIS SHEET IT HAS BEEN ELECTRONICALLY SEALED AND DATED.

MISSOURI HIGHWAYS AND TRANSPORTATION COMMISSION
105 WEST CAPITOL
JEFFERSON CITY, MO 65102
1-888-ASK-MODOT (1-888-275-6636)

US 54
FROM BRIDGE TO END OF PAVING
SHEET 7 OF 10

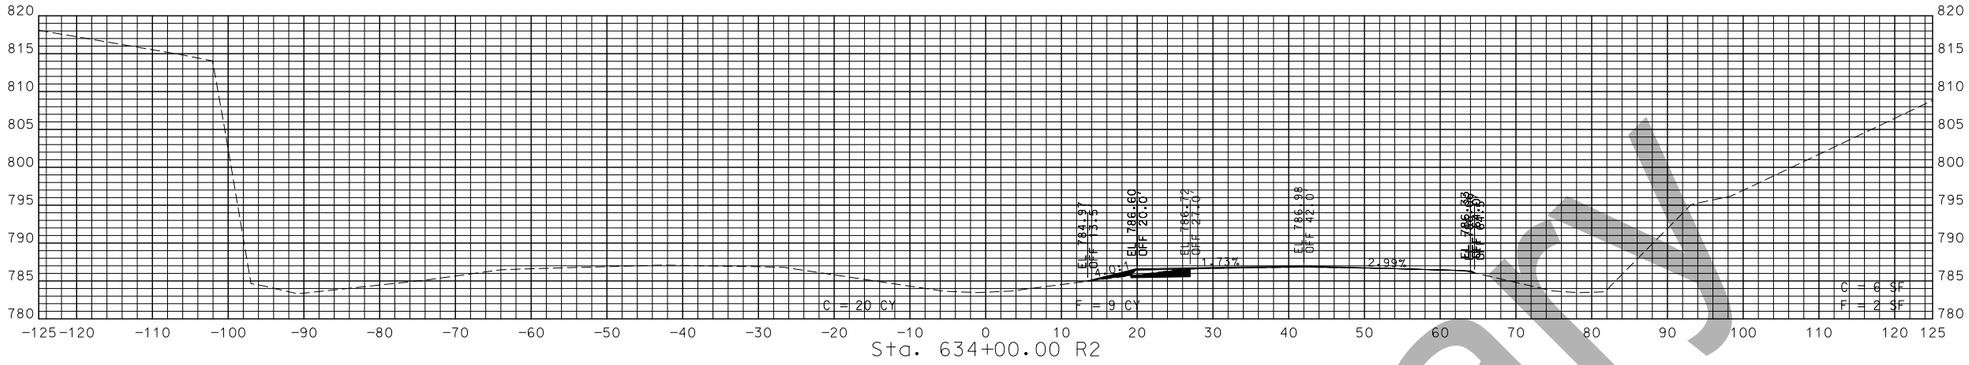

Sta. 634+00.00 R2

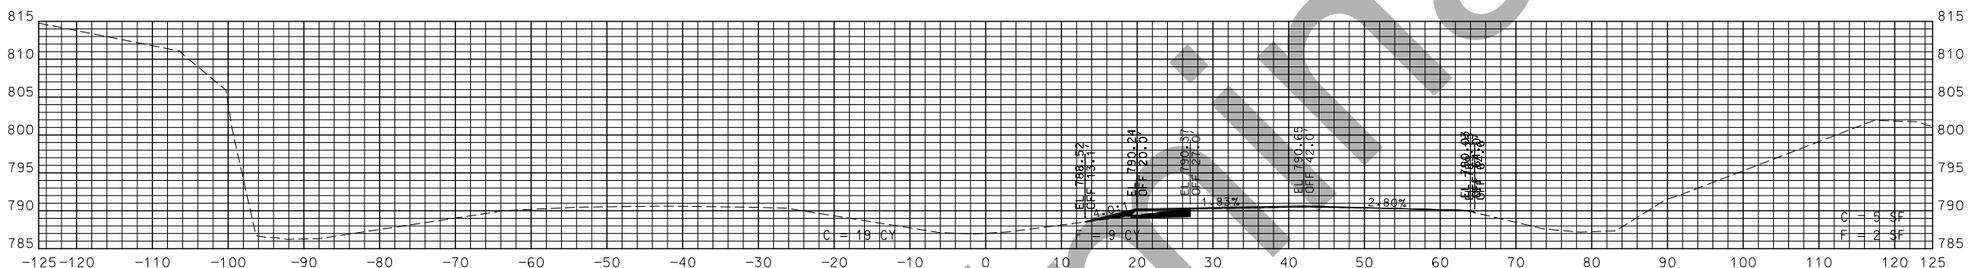

Sta. 633+00.00 R2

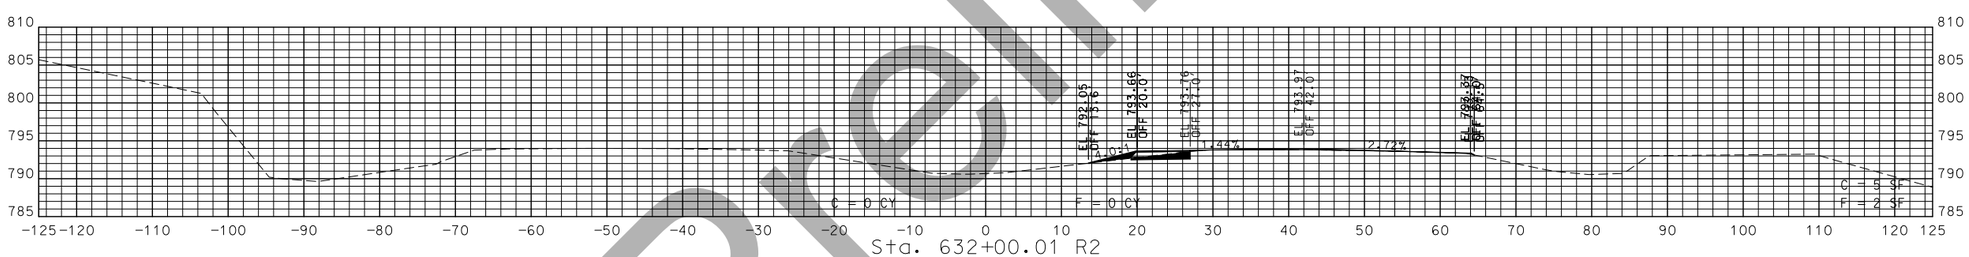

Sta. 632+00.01 R2

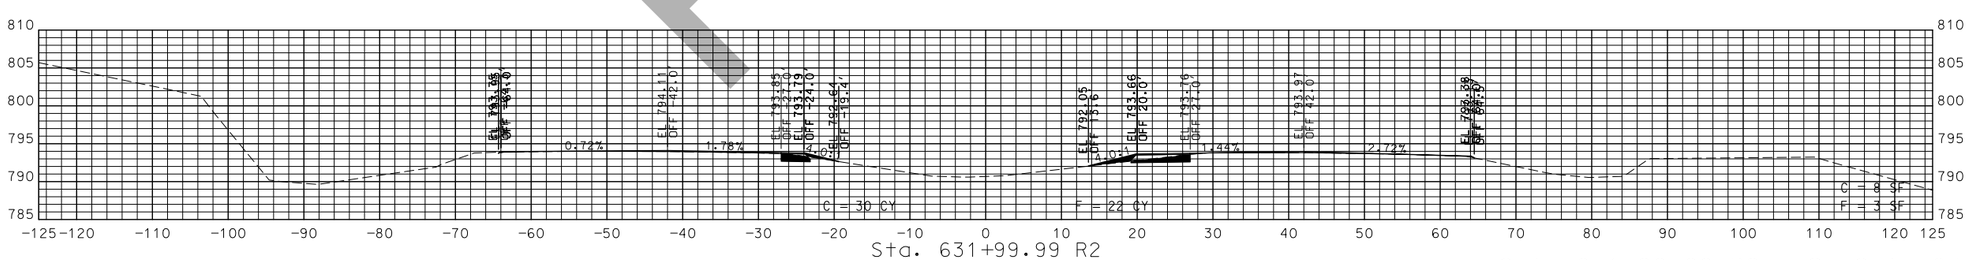

Sta. 631+99.99 R2

STA. 631+99.99 R2 TO STA. 634+00.00 R2

Preliminary

"THIS MEDIA SHOULD NOT BE CONSIDERED A CERTIFIED DOCUMENT."

DATE PREPARED
1/16/2019

ROUTE	STATE
54	MO
DISTRICT	SHEET NO.
CD	22

COUNTY
MILLER

JOB NO.
J5P3181

CONTRACT ID.

PROJECT NO.

BRIDGE NO.

DESCRIPTION	DATE

IF A SEAL IS PRESENT ON THIS SHEET IT HAS BEEN ELECTRONICALLY SEALED AND DATED.

MISSOURI HIGHWAYS AND TRANSPORTATION COMMISSION
105 WEST CAPITOL
JEFFERSON CITY, MO 65102
1-888-ASK-MODOT (1-888-275-6636)

US 54
FROM BRIDGE TO END OF PAVING
SHEET 8 OF 10

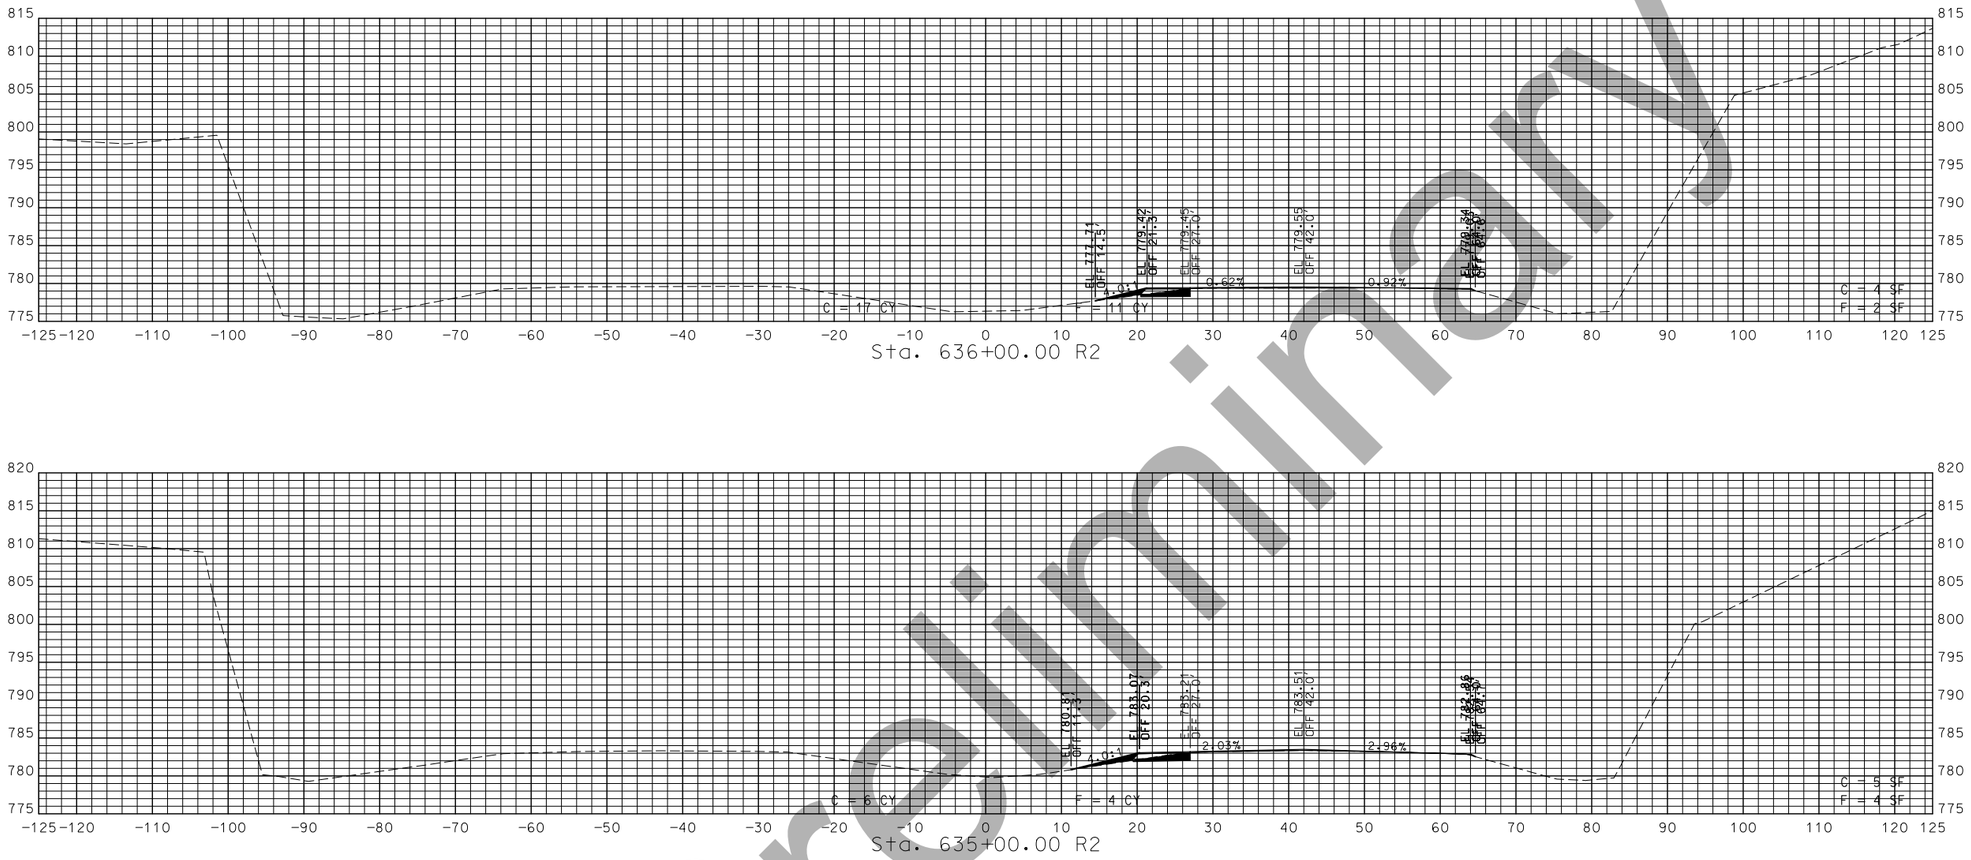

STA. 634+70.00 R2 TO STA. 636+00.00 R2

Preliminary

"THIS MEDIA SHOULD NOT BE CONSIDERED A CERTIFIED DOCUMENT."

DATE PREPARED
1/16/2019

ROUTE	STATE
54	MO
DISTRICT	SHEET NO.
CD	23

COUNTY
MILLER

JOB NO.
J5P3181

CONTRACT ID.

PROJECT NO.

BRIDGE NO.

DESCRIPTION	DATE

MISSOURI HIGHWAYS AND TRANSPORTATION COMMISSION
105 WEST CAPITOL
JEFFERSON CITY, MO 65102
1-888-ASK-MODOT (1-888-275-6636)

US 54
FROM BRIDGE TO END OF PAVING
SHEET 9 OF 10

IF A SEAL IS PRESENT ON THIS SHEET IT HAS BEEN ELECTRONICALLY SEALED AND DATED.

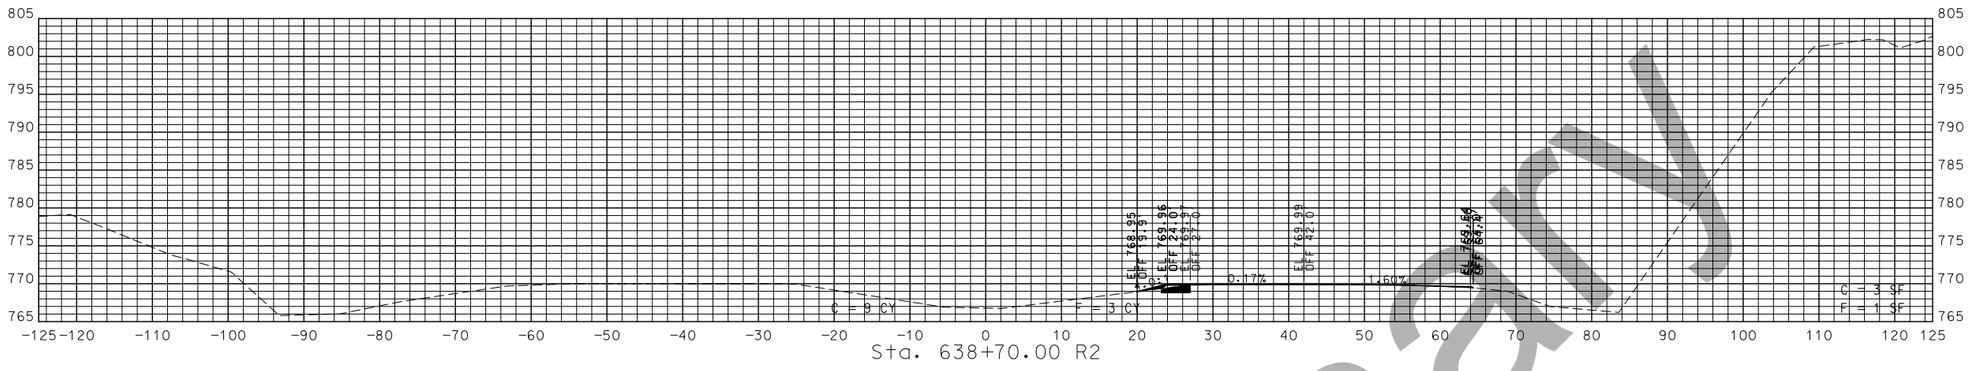

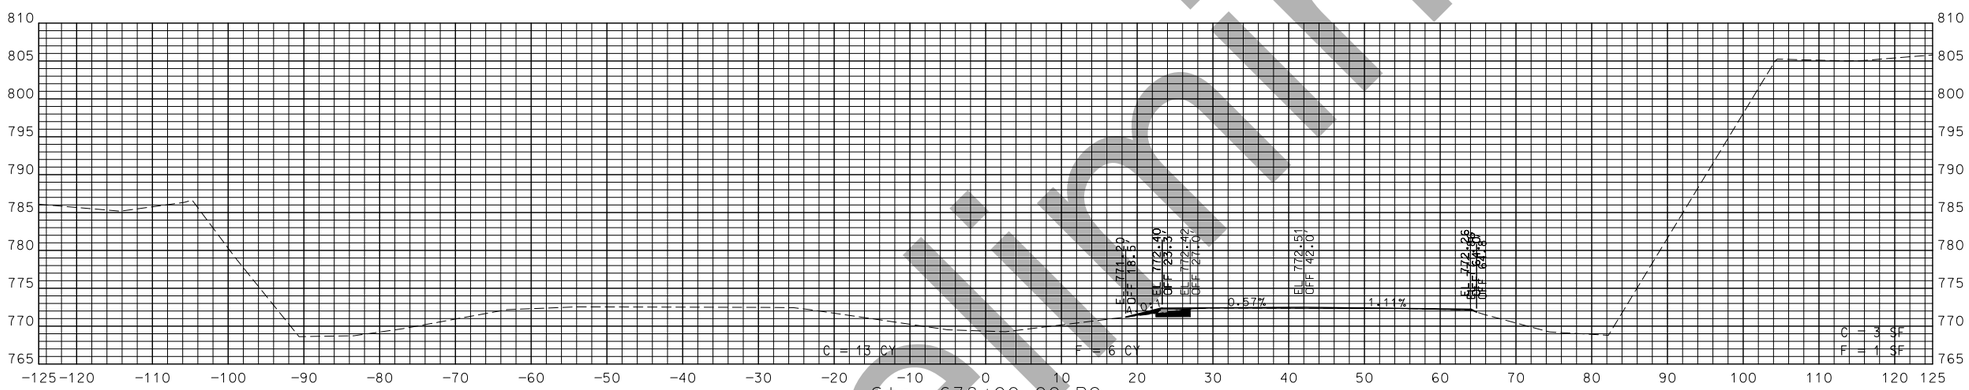

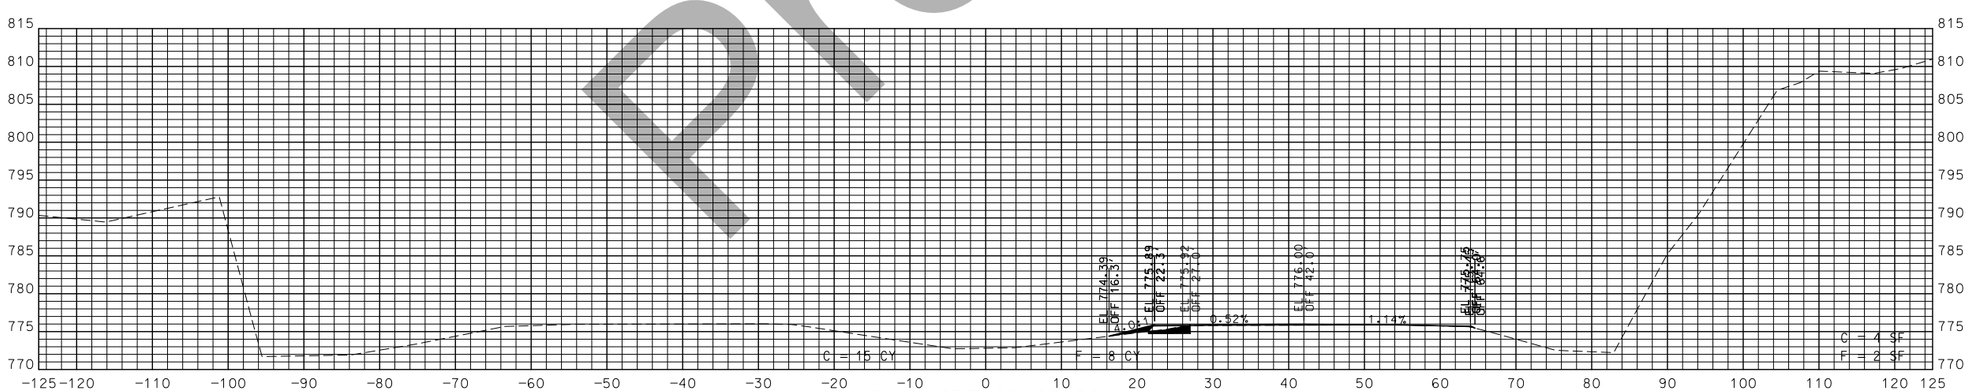

STA. 637+00.00 R2 TO STA. 638+70.00 R2

Preliminary

"THIS MEDIA SHOULD NOT BE CONSIDERED A CERTIFIED DOCUMENT."

DATE PREPARED 1/16/2019

ROUTE	STATE
54	MO
DISTRICT	SHEET NO.
CD	24

COUNTY: MILLER

JOB NO.: J5P3181

CONTRACT ID.:

PROJECT NO.:

BRIDGE NO.:

DESCRIPTION	DATE

IF A SEAL IS PRESENT ON THIS SHEET IT HAS BEEN ELECTRONICALLY SEALED AND DATED.

MISSOURI HIGHWAYS AND TRANSPORTATION COMMISSION
105 WEST CAPITOL
JEFFERSON CITY, MO 65102
1-888-ASK-MODOT (1-888-275-6636)

US 54
FROM BRIDGE TO END OF PAVING
SHEET 10 OF 10

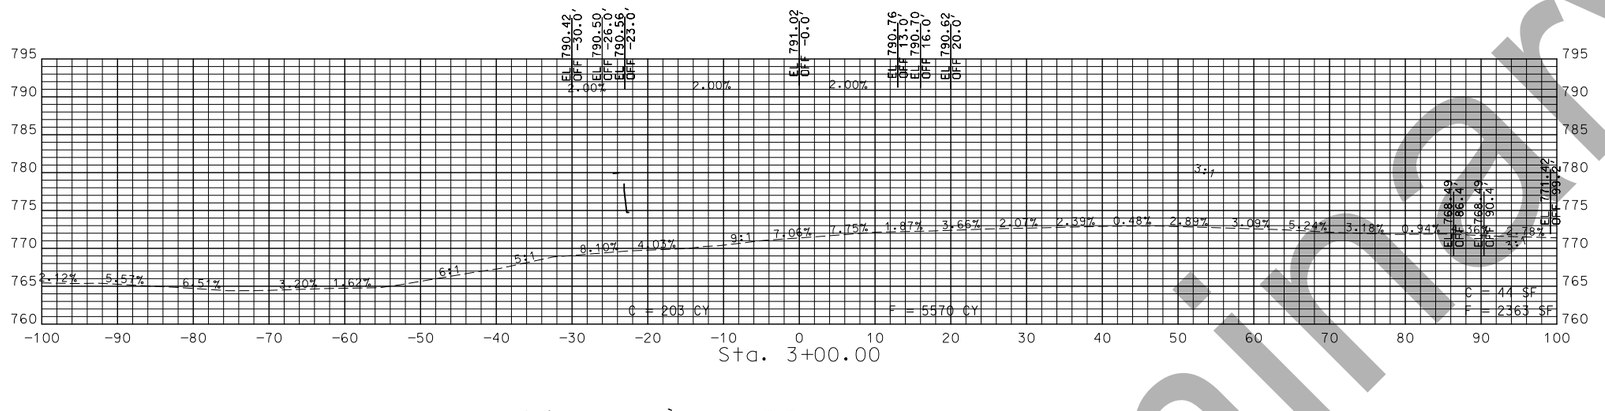

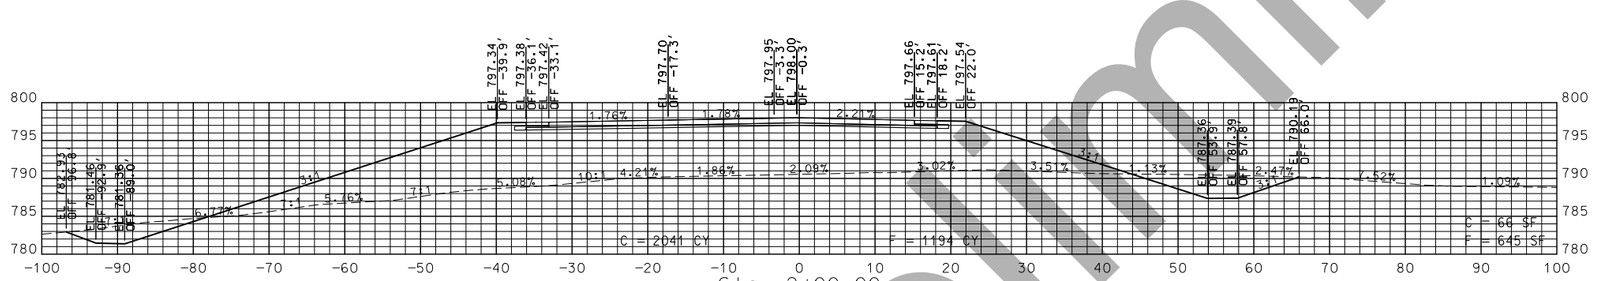

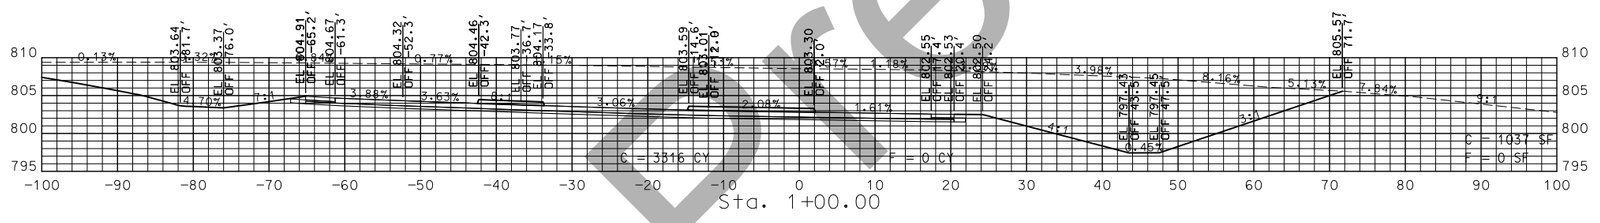

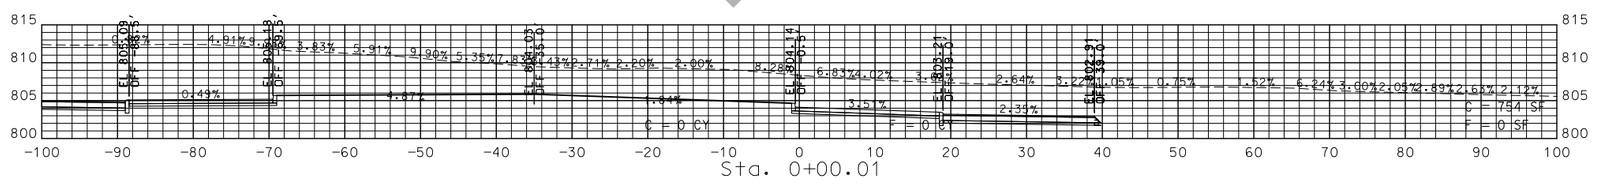

STA. 0+00.01 TO STA. 3+00.00

Preliminary

"THIS MEDIA SHOULD NOT BE CONSIDERED A CERTIFIED DOCUMENT."

DATE PREPARED: 1/16/2019

ROUTE	STATE
54	MO

DISTRICT	SHEET NO.
CD	25

COUNTY: MILLER

JOB NO.: J5P3181

CONTRACT ID.:

PROJECT NO.:

BRIDGE NO.:

DATE	DESCRIPTION

IF A SEAL IS PRESENT ON THIS SHEET IT HAS BEEN ELECTRONICALLY SEALED AND DATED.

MISSOURI HIGHWAYS AND TRANSPORTATION COMMISSION
105 WEST CAPITOL
JEFFERSON CITY, MO 65102
1-888-ASK-MODOT (1-888-275-6636)

CONNECTOR ROAD
SHEET 1 OF 3

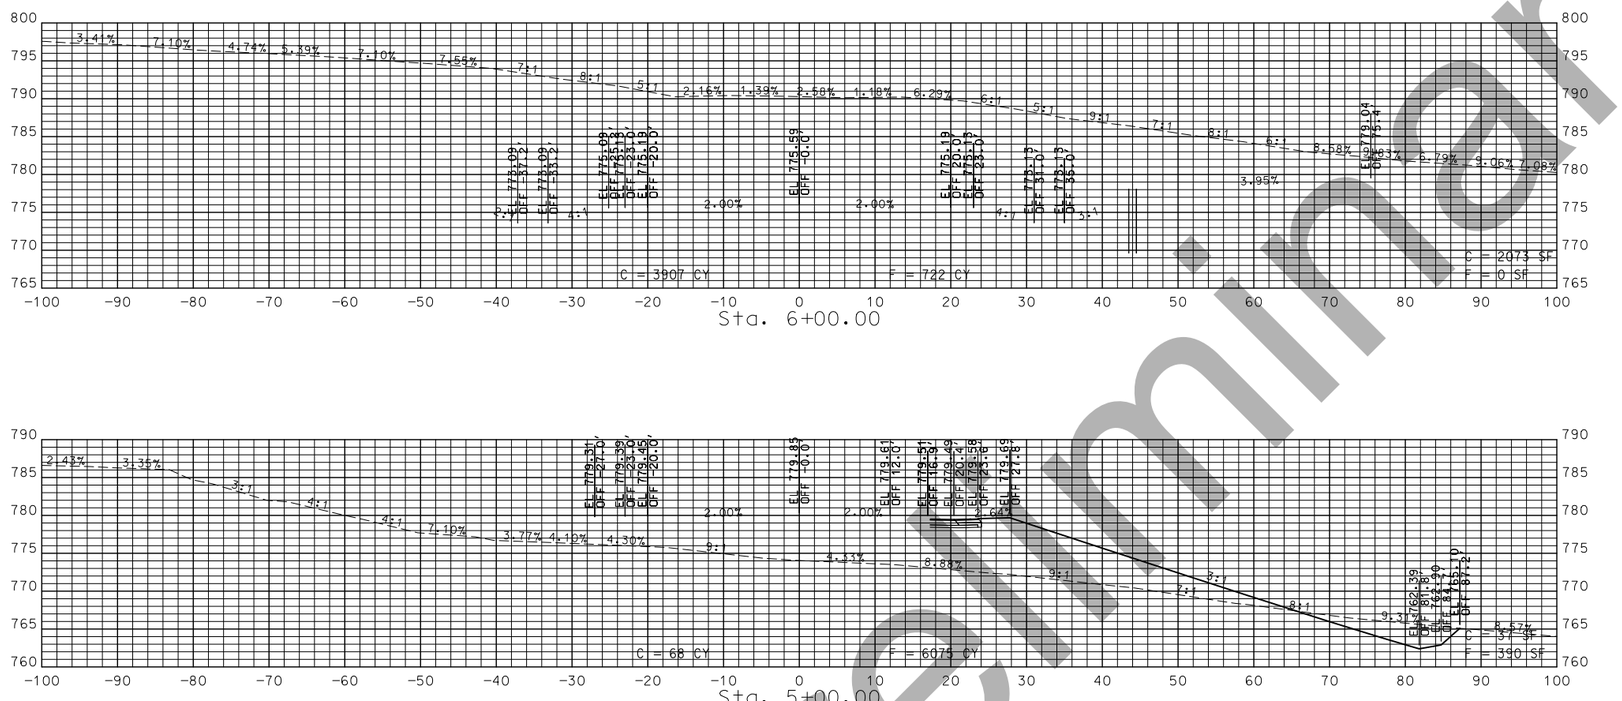

STA. 4+00.00 TO STA. 6+00.00

Preliminary

"THIS MEDIA SHOULD NOT BE CONSIDERED A CERTIFIED DOCUMENT."

DATE PREPARED
1/16/2019

ROUTE	STATE
54	MO
DISTRICT	SHEET NO.
CD	26

COUNTY
MILLER

JOB NO.
J5P3181

CONTRACT ID.

PROJECT NO.

BRIDGE NO.

DATE	DESCRIPTION

IF A SEAL IS PRESENT ON THIS SHEET IT HAS BEEN ELECTRONICALLY SEALED AND DATED.

MISSOURI HIGHWAYS AND TRANSPORTATION COMMISSION
105 WEST CAPITOL
JEFFERSON CITY, MO 65102
1-888-ASK-MODOT (1-888-275-6636)

CONNECTOR ROAD
SHEET 2 OF 3

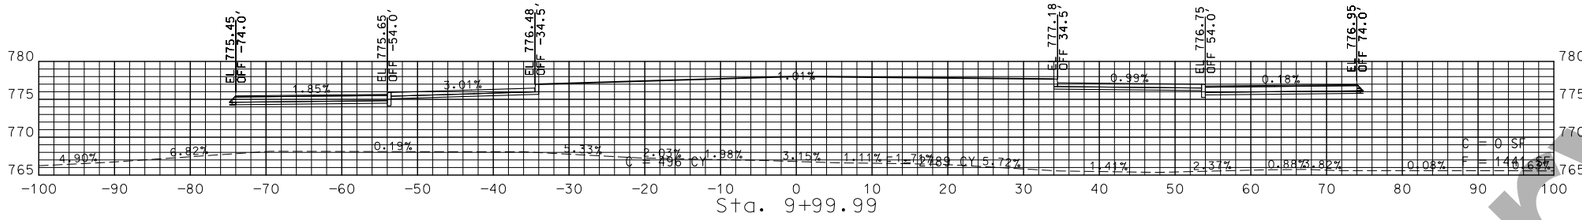

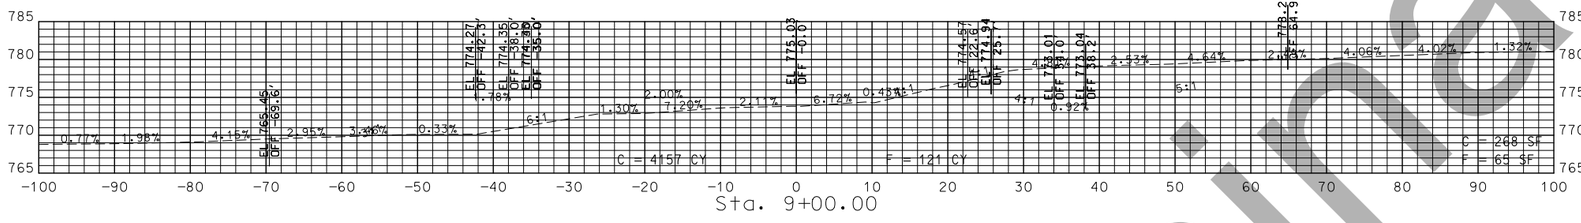

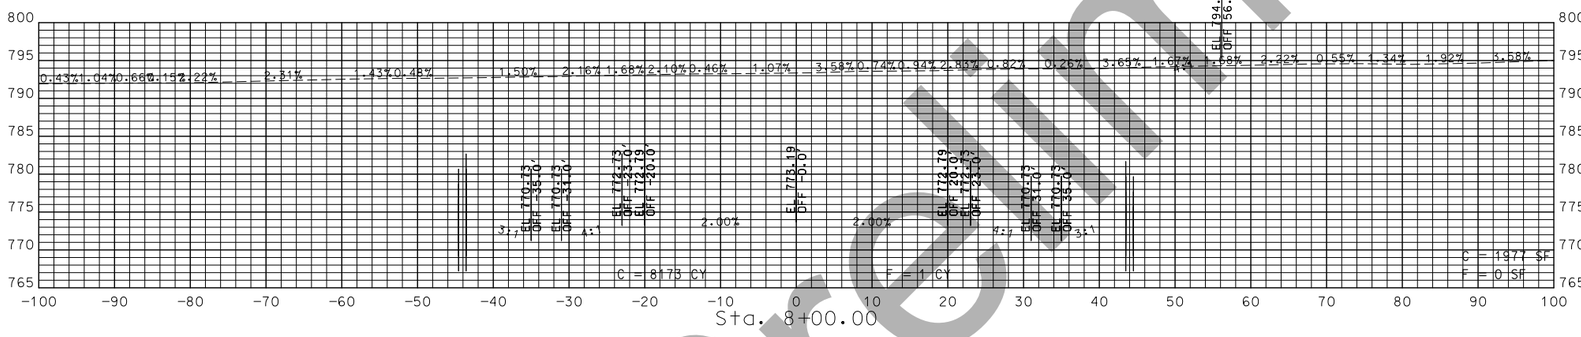

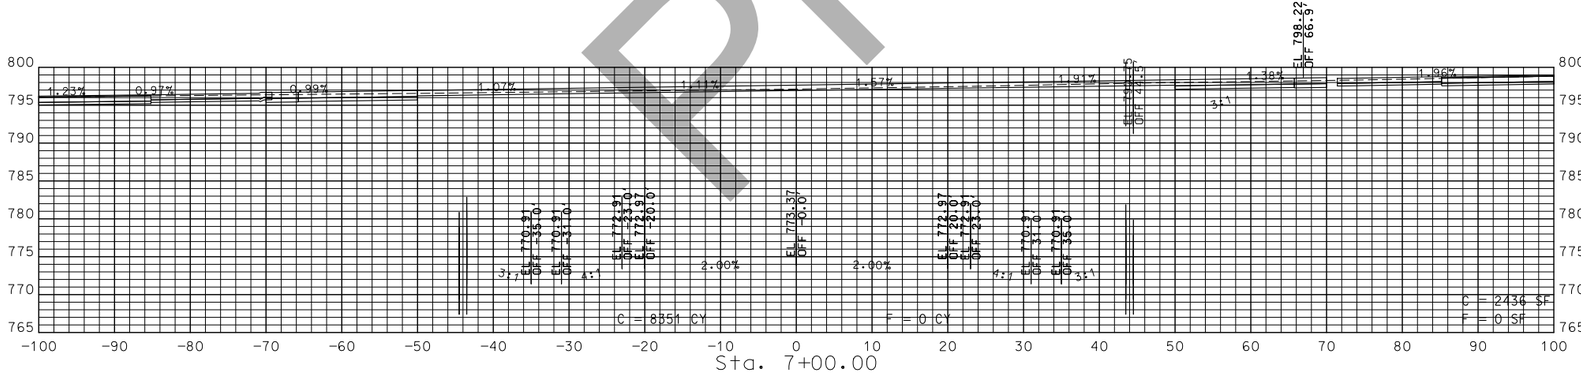

STA. 7+00.00 TO STA. 9+99.99

Preliminary

"THIS MEDIA SHOULD NOT BE CONSIDERED A CERTIFIED DOCUMENT."

DATE PREPARED: 1/16/2019

ROUTE	STATE
54	MO
DISTRICT	SHEET NO.
CD	27

COUNTY: MILLER

JOB NO.: J5P3181

CONTRACT ID.:

PROJECT NO.:

BRIDGE NO.:

DATE	DESCRIPTION

MISSOURI HIGHWAYS AND TRANSPORTATION COMMISSION
105 WEST CAPITOL
JEFFERSON CITY, MO 65102
1-888-ASK-MODOT (1-888-275-6636)

CONNECTOR ROAD
SHEET 3 OF 3

IF A SEAL IS PRESENT ON THIS SHEET IT HAS BEEN ELECTRONICALLY SEALED AND DATED.

Preliminary

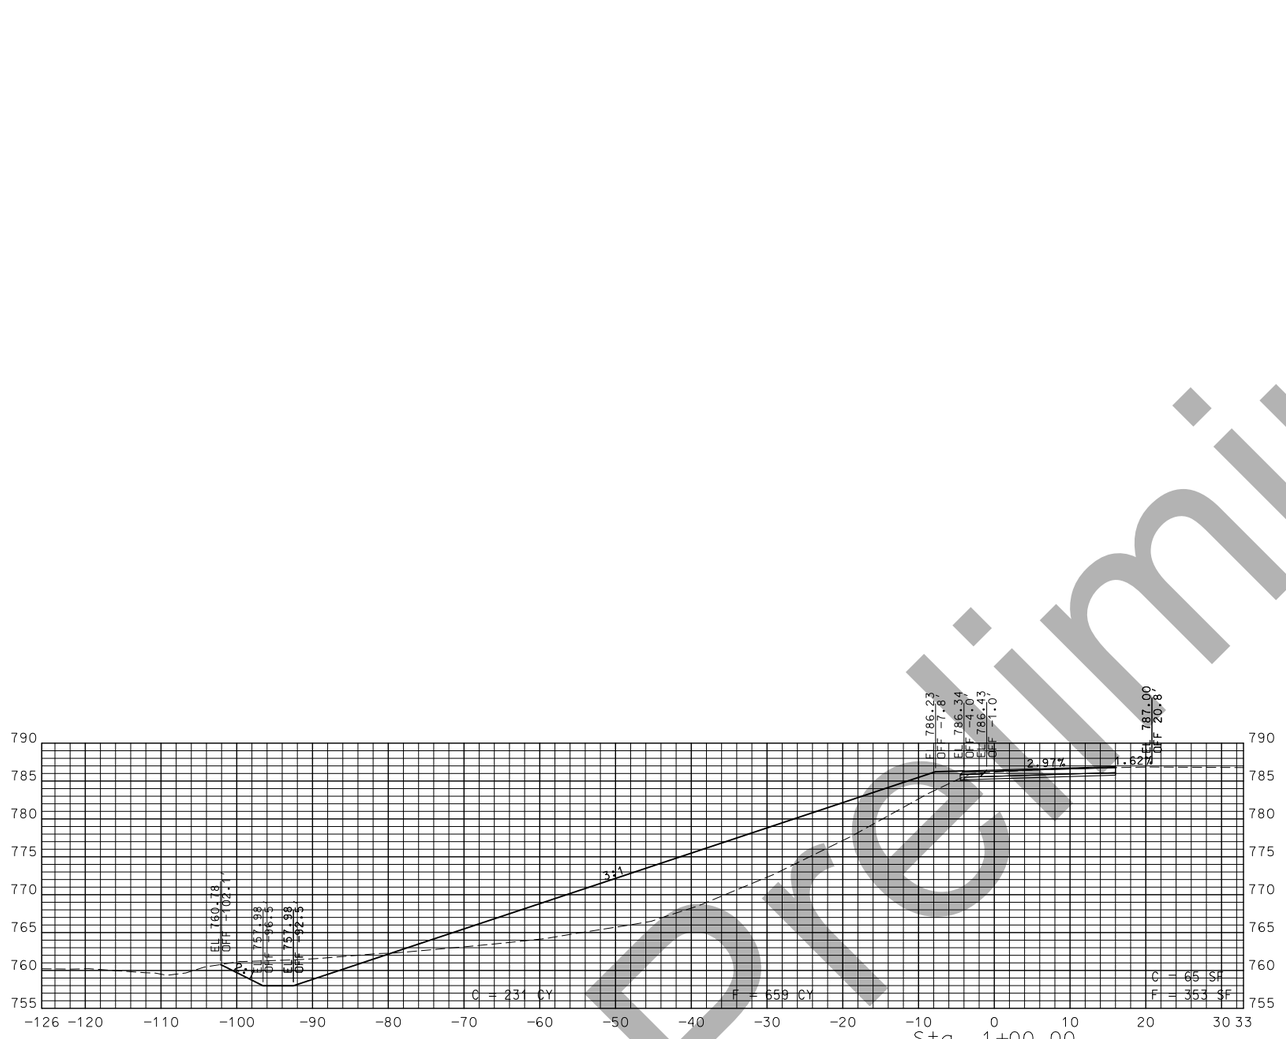

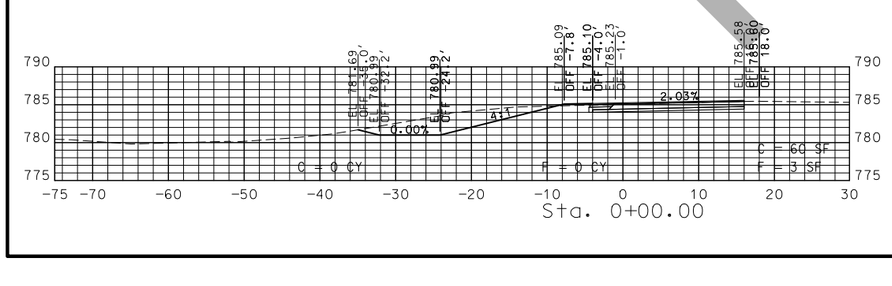

STA. 0+00.00 TO STA. 1+00.00

"THIS MEDIA SHOULD NOT BE CONSIDERED A CERTIFIED DOCUMENT."

DATE PREPARED
1/16/2019

ROUTE	STATE
54	MO
DISTRICT	SHEET NO.
CD	28

COUNTY
MILLER

JOB NO.
J5P3181

CONTRACT ID.

PROJECT NO.

BRIDGE NO.

DESCRIPTION	DATE

IF A SEAL IS PRESENT ON THIS SHEET IT HAS BEEN ELECTRONICALLY SEALED AND DATED.

MISSOURI HIGHWAYS AND TRANSPORTATION COMMISSION

105 WEST CAPITOL
JEFFERSON CITY, MO 65102
1-888-ASK-MODOT (1-888-275-6636)

RAMP 1
SHEET 1 OF 5

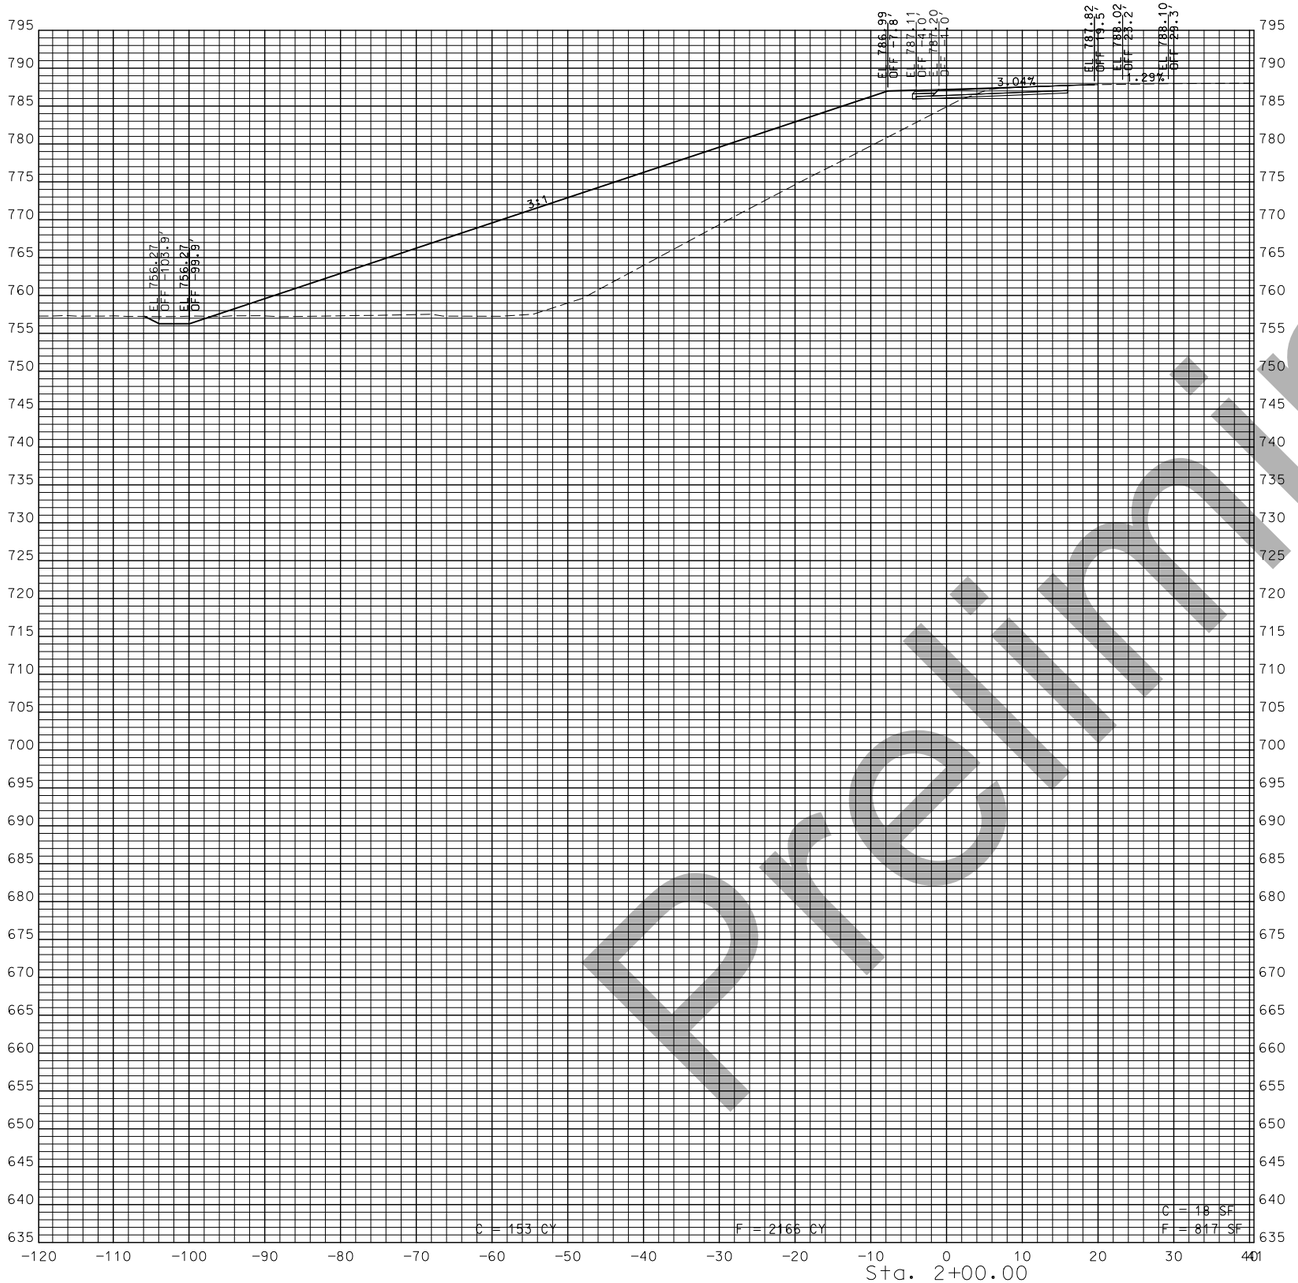

PRELIMINARY

STA. 2+00.00 TO STA. 2+00.00

"THIS MEDIA SHOULD NOT BE CONSIDERED A CERTIFIED DOCUMENT."

DATE PREPARED
1/16/2019

ROUTE	STATE
54	MO
DISTRICT	SHEET NO.
CD	29

COUNTY
MILLER

JOB NO.
J5P3181

CONTRACT ID.

PROJECT NO.

BRIDGE NO.

DESCRIPTION	DATE

IF A SEAL IS PRESENT ON THIS SHEET IT HAS BEEN ELECTRONICALLY SEALED AND DATED.

MISSOURI HIGHWAYS AND TRANSPORTATION COMMISSION
105 WEST CAPITOL
JEFFERSON CITY, MO 65102
1-888-ASK-MODOT (1-888-275-6636)

RAMP 1
SHEET 2 OF 5

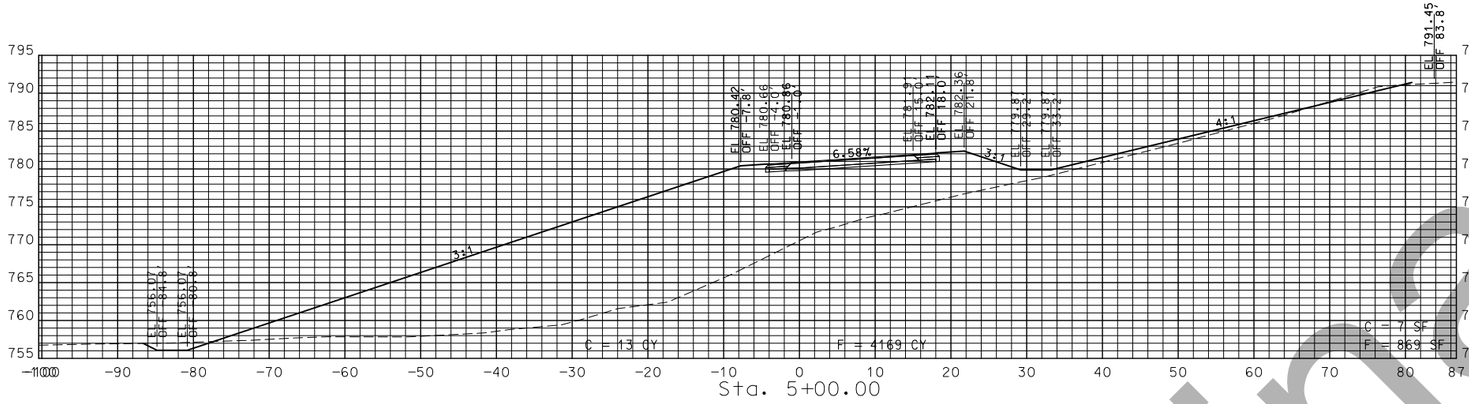

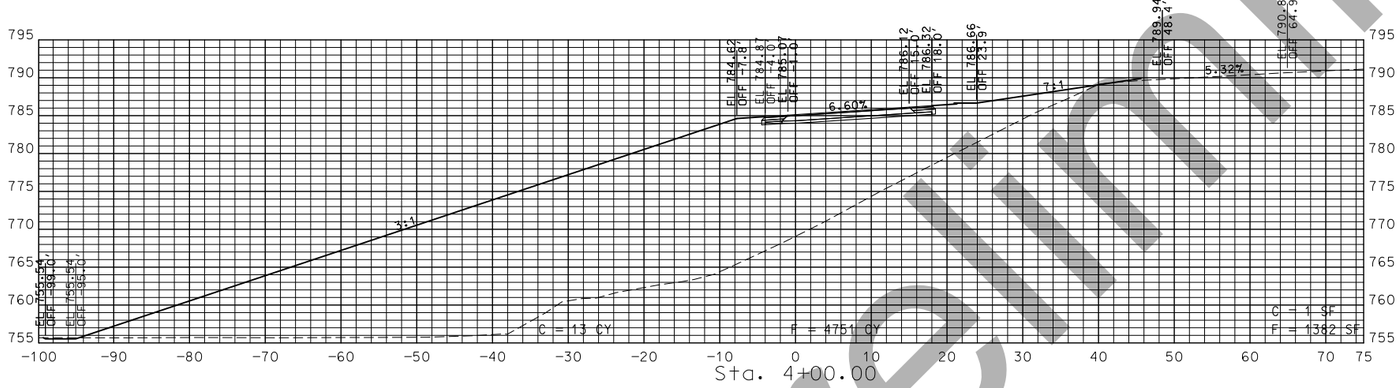

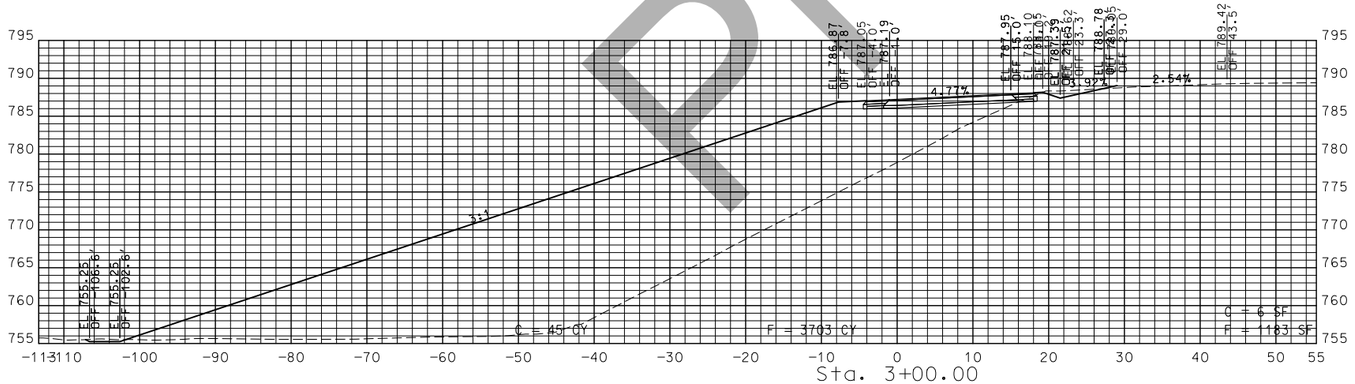

Preliminary

STA. 3+00.00 TO STA. 5+00.00

"THIS MEDIA SHOULD NOT BE CONSIDERED A CERTIFIED DOCUMENT."

DATE PREPARED
1/16/2019

ROUTE	STATE
54	MO
DISTRICT	SHEET NO.
CD	30

COUNTY
MILLER

JOB NO.
J5P3181

CONTRACT ID.

PROJECT NO.

BRIDGE NO.

DESCRIPTION	DATE

IF A SEAL IS PRESENT ON THIS SHEET IT HAS BEEN ELECTRONICALLY SEALED AND DATED.

MISSOURI HIGHWAYS AND TRANSPORTATION COMMISSION
105 WEST CAPITOL
JEFFERSON CITY, MO 65102
1-888-ASK-MODOT (1-888-275-6636)

RAMP 1
SHEET 3 OF 5

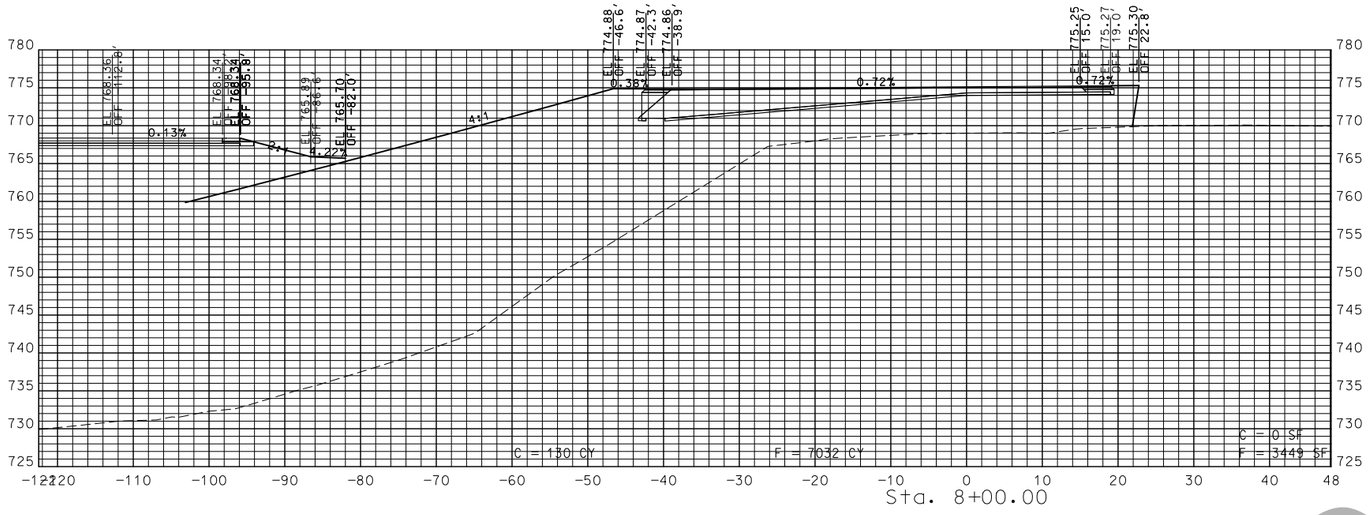

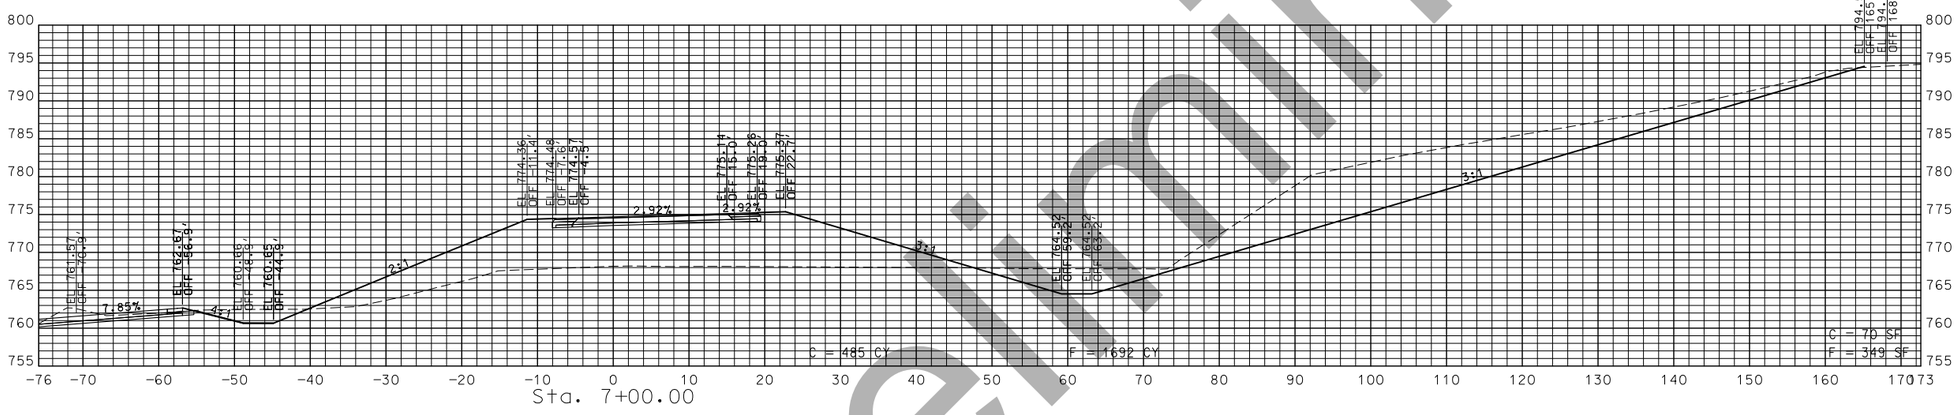

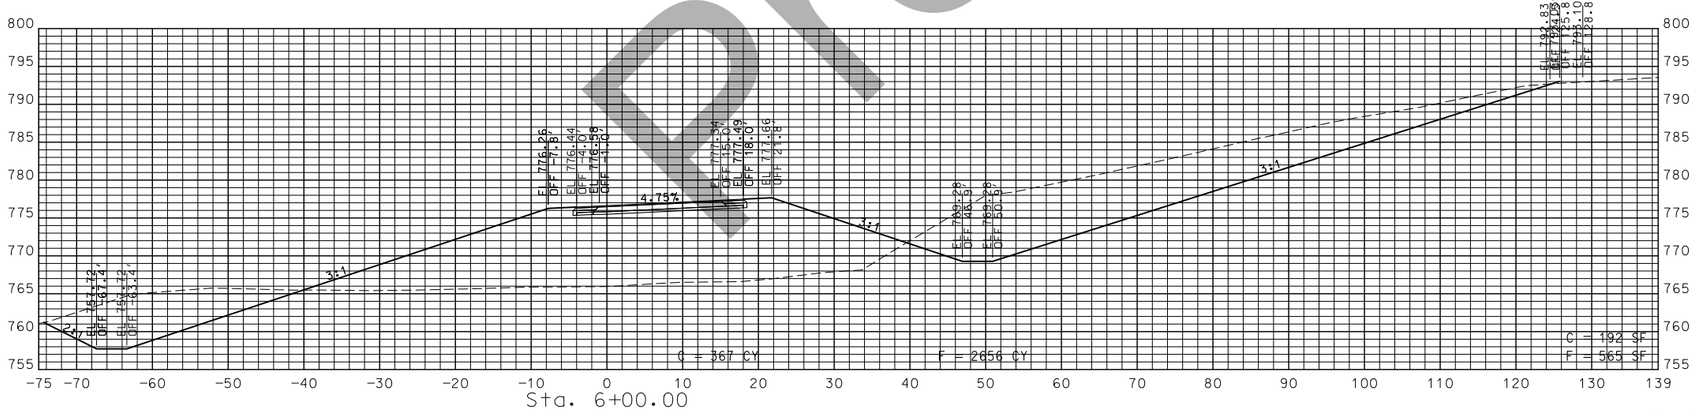

STA. 6+00.00 TO STA. 8+00.00

Preliminary

"THIS MEDIA SHOULD NOT BE CONSIDERED A CERTIFIED DOCUMENT."

DATE PREPARED
1/16/2019

ROUTE	STATE
54	MO
DISTRICT	SHEET NO.
CD	31

COUNTY
MILLER

JOB NO.
J5P3181

CONTRACT ID.

PROJECT NO.

BRIDGE NO.

DATE	DESCRIPTION

IF A SEAL IS PRESENT ON THIS SHEET IT HAS BEEN ELECTRONICALLY SEALED AND DATED.

MISSOURI HIGHWAYS AND TRANSPORTATION COMMISSION
105 WEST CAPITOL
JEFFERSON CITY, MO 65102
1-888-ASK-MODOT (1-888-275-6636)

RAMP 1
SHEET 4 OF 5

Preliminary

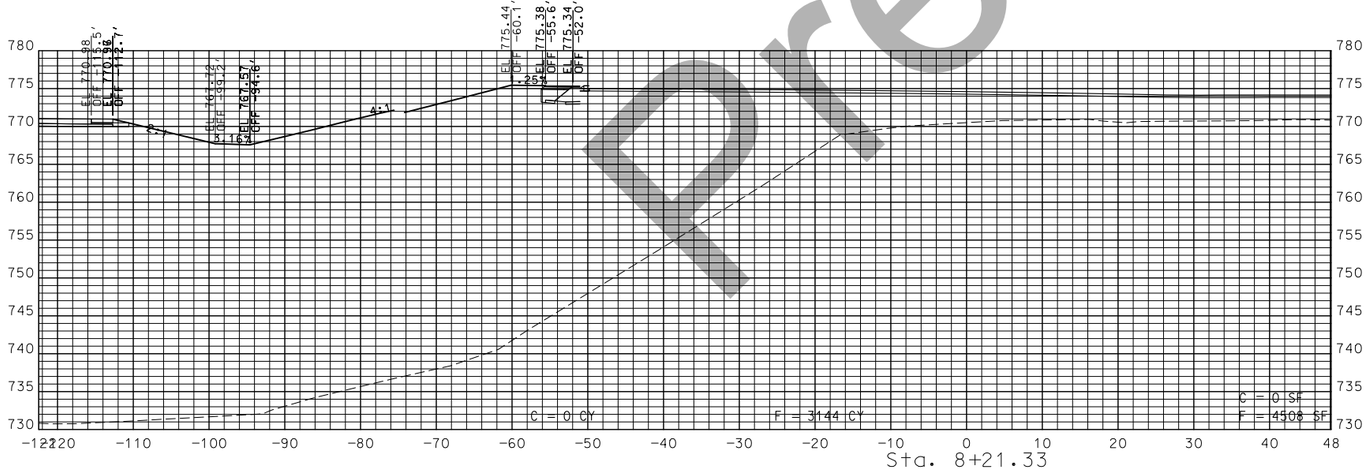

Sta. 8+21.33

STA. 8+21.33 TO STA. 8+21.33

"THIS MEDIA SHOULD NOT BE CONSIDERED A CERTIFIED DOCUMENT."

DATE PREPARED
1/16/2019

ROUTE	STATE
54	MO
DISTRICT	SHEET NO.
CD	32

COUNTY
MILLER

JOB NO.
J5P3181

CONTRACT ID.

PROJECT NO.

BRIDGE NO.

DESCRIPTION	DATE

IF A SEAL IS PRESENT ON THIS SHEET IT HAS BEEN ELECTRONICALLY SEALED AND DATED.

MISSOURI HIGHWAYS AND TRANSPORTATION COMMISSION

105 WEST CAPITOL
JEFFERSON CITY, MO 65102
1-888-ASK-MODOT (1-888-275-6636)

RAMP 1
SHEET 5 OF 5

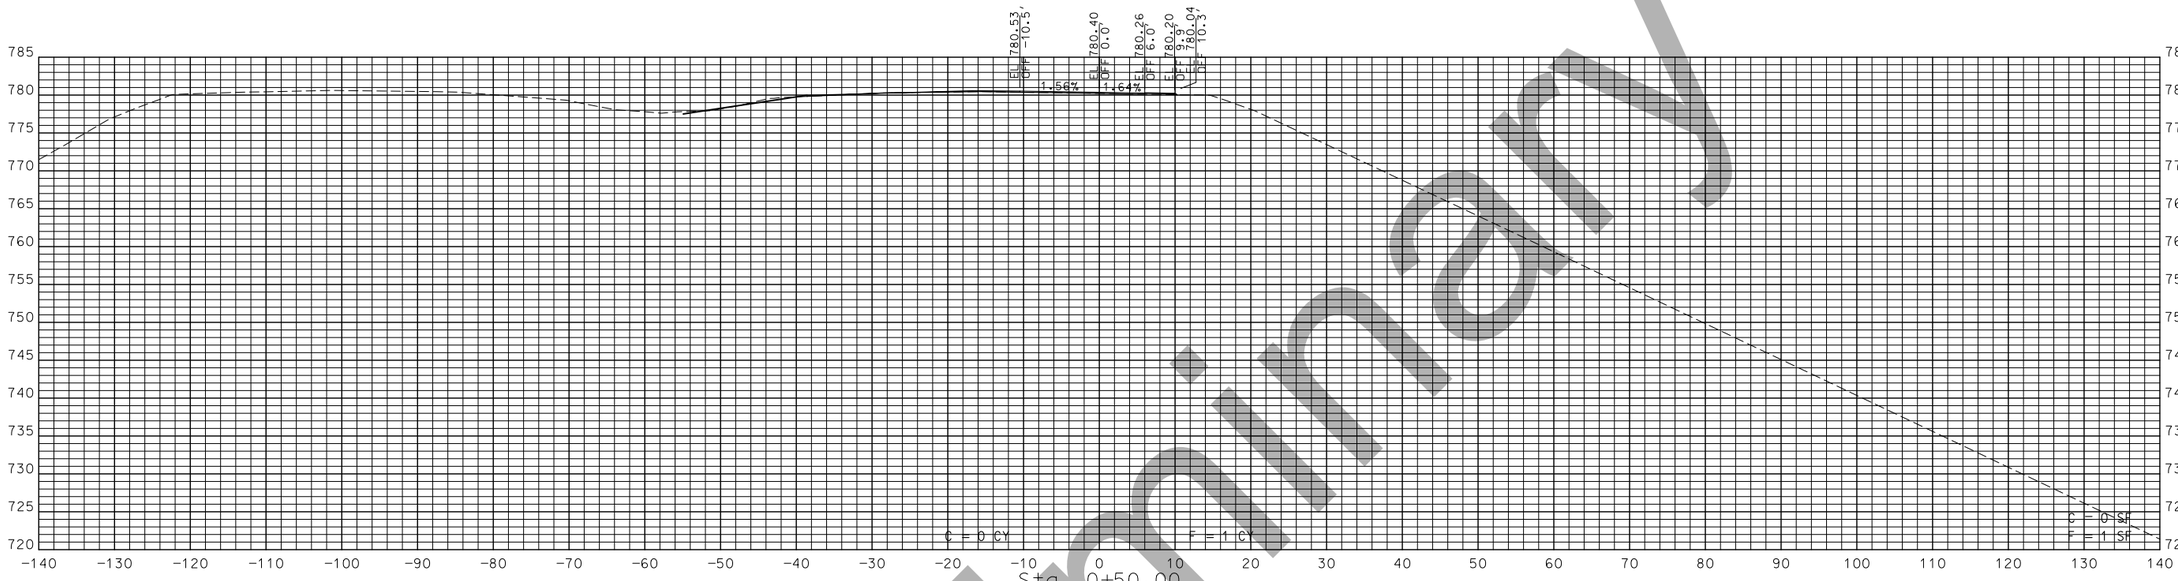

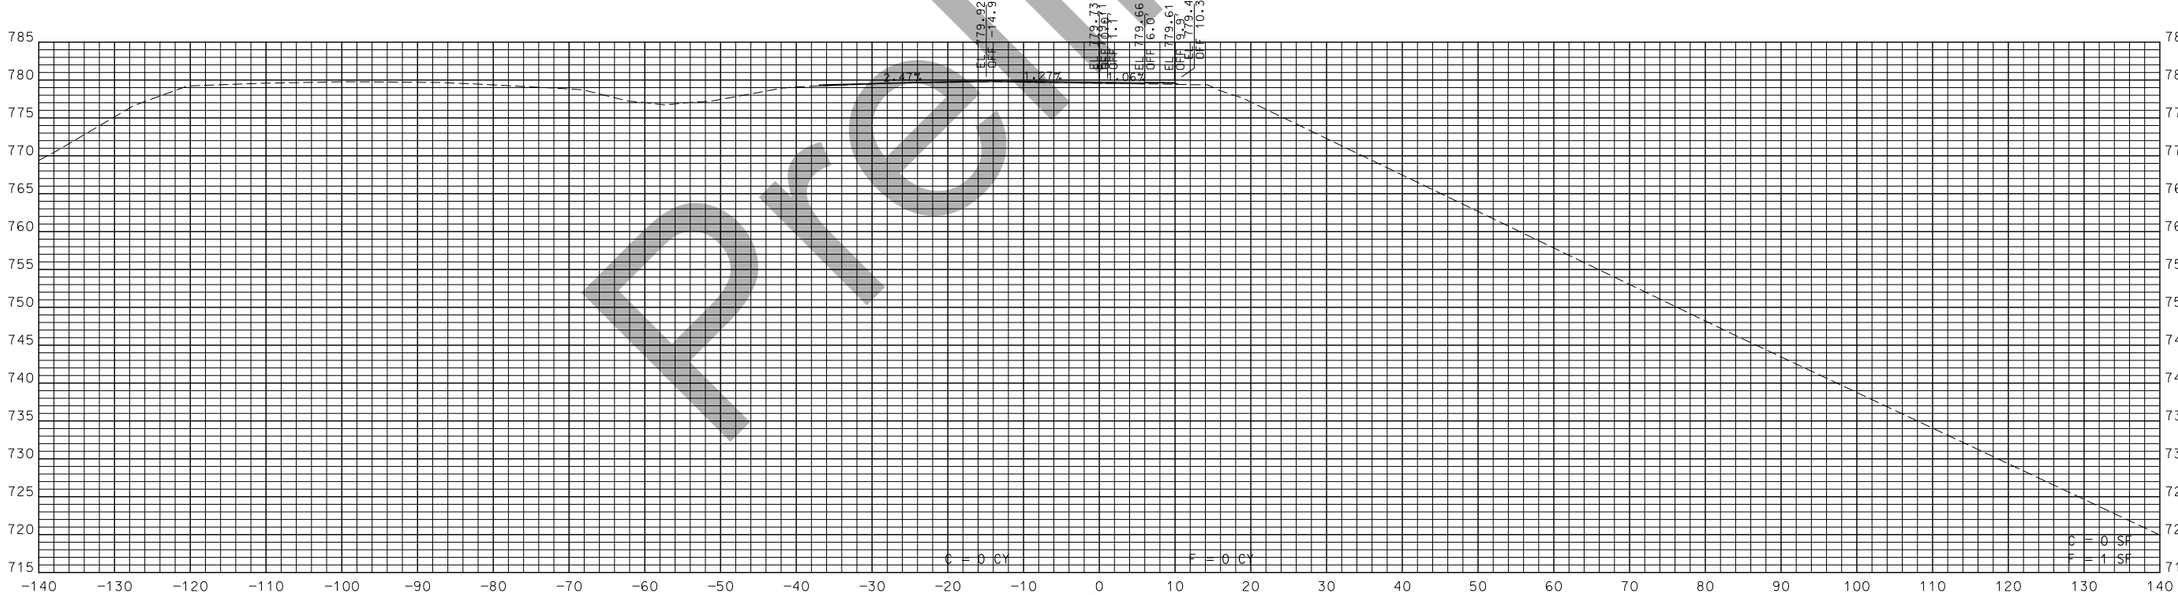

STA. 0+00.00 TO STA. 0+50.00

Preliminary

"THIS MEDIA SHOULD NOT BE CONSIDERED A CERTIFIED DOCUMENT."

DATE PREPARED
1/16/2019

ROUTE	STATE
54	MO
DISTRICT	SHEET NO.
CD	33

COUNTY
MILLER

JOB NO.
J5P3181

CONTRACT ID.

PROJECT NO.

BRIDGE NO.

DESCRIPTION	DATE

IF A SEAL IS PRESENT ON THIS SHEET IT HAS BEEN ELECTRONICALLY SEALED AND DATED.

MISSOURI HIGHWAYS AND TRANSPORTATION COMMISSION
105 WEST CAPITOL
JEFFERSON CITY, MO 65102
1-888-ASK-MODOT (1-888-275-6636)

RAMP 2
SHEET 1 OF 8

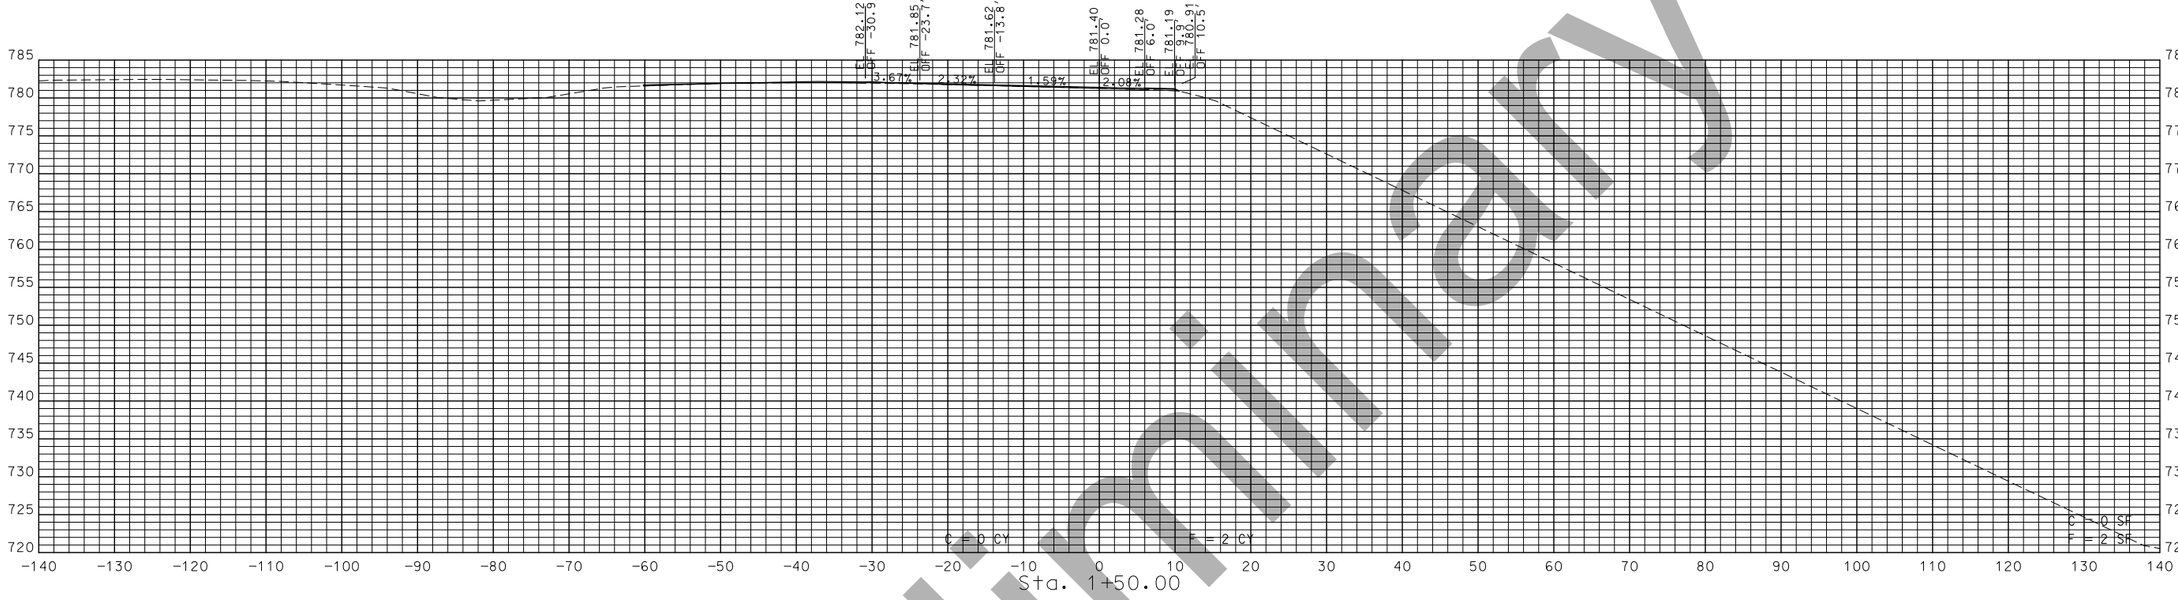

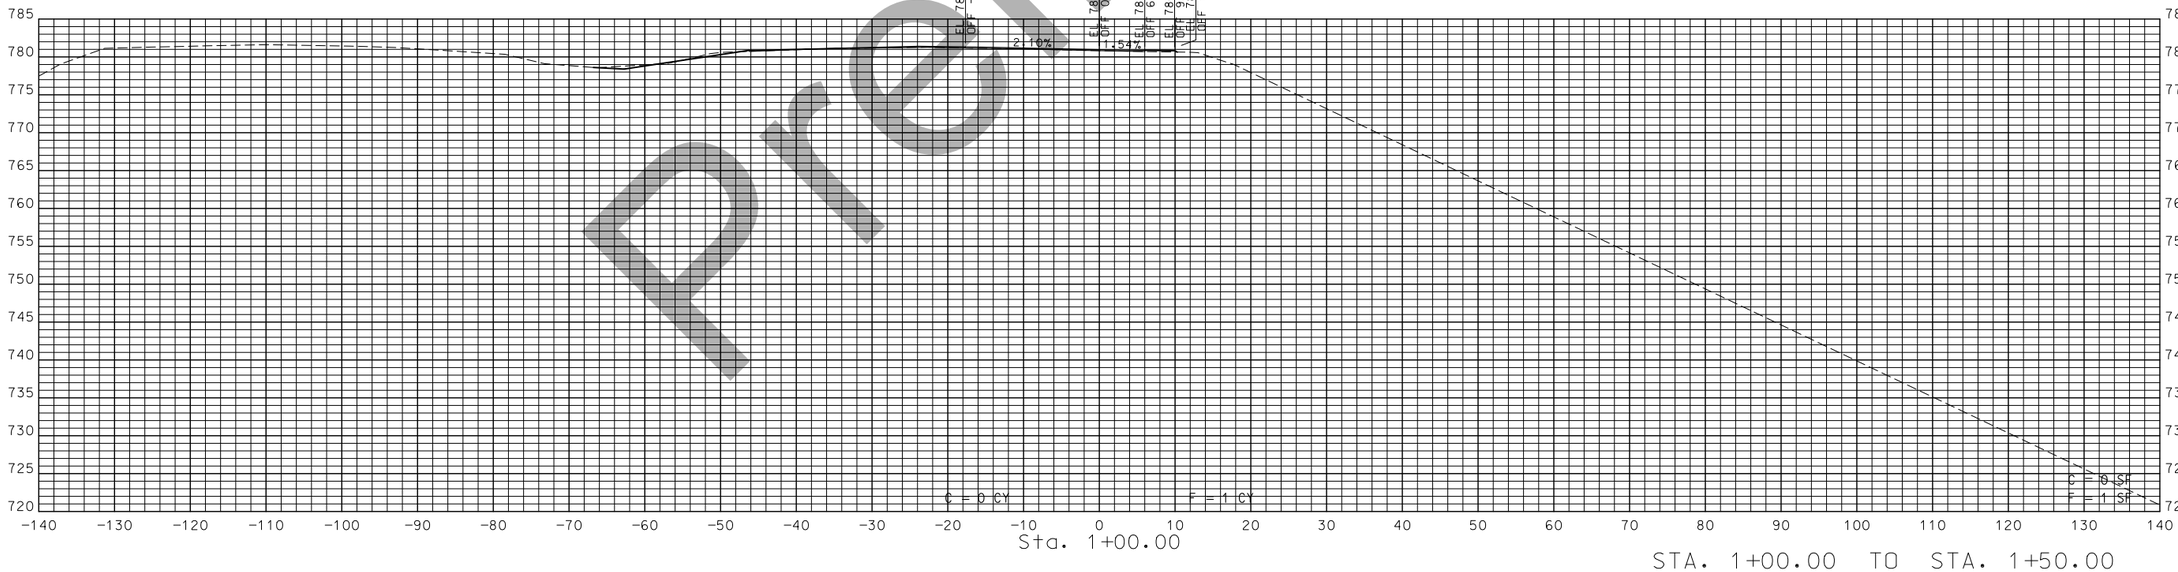

STA. 1+00.00 TO STA. 1+50.00

Preliminary

"THIS MEDIA SHOULD NOT BE CONSIDERED A CERTIFIED DOCUMENT."

DATE PREPARED: 1/16/2019

ROUTE	STATE
54	MO
DISTRICT	SHEET NO.
CD	34

COUNTY: MILLER

JOB NO.: J5P3181

CONTRACT ID.:

PROJECT NO.:

BRIDGE NO.:

DESCRIPTION	DATE

IF A SEAL IS PRESENT ON THIS SHEET IT HAS BEEN ELECTRONICALLY SEALED AND DATED.

MISSOURI HIGHWAYS AND TRANSPORTATION COMMISSION
105 WEST CAPITOL
JEFFERSON CITY, MO 65102
1-888-ASK-MODOT (1-888-275-6636)

RAMP 2
SHEET 2 OF 8

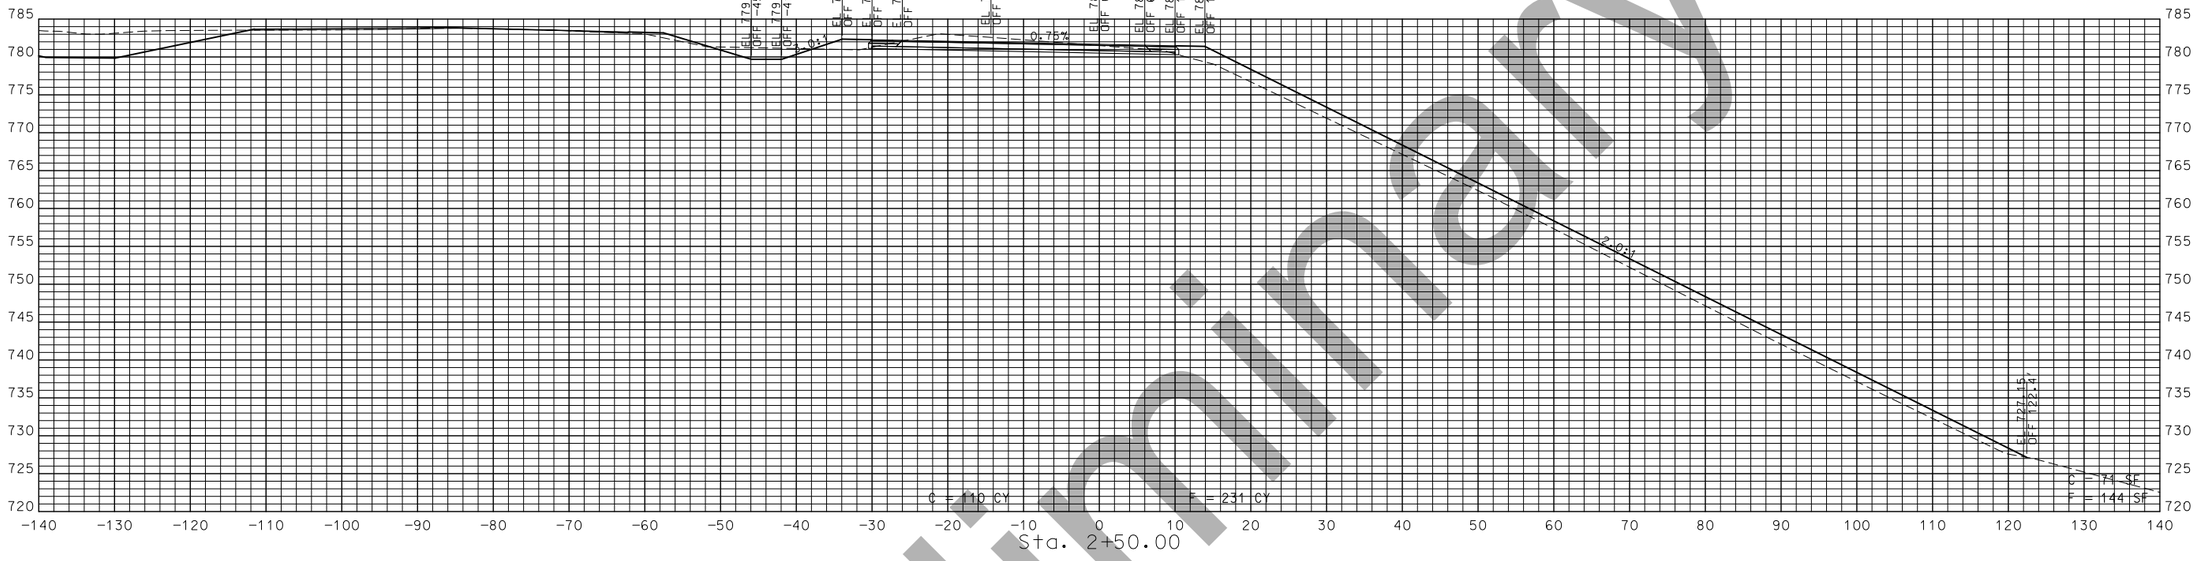

STA. 2+00.00 TO STA. 2+50.00

Preliminary

"THIS MEDIA SHOULD NOT BE CONSIDERED A CERTIFIED DOCUMENT."

DATE PREPARED
1/16/2019

ROUTE	STATE
54	MO
DISTRICT	SHEET NO.
CD	35

COUNTY
MILLER

JOB NO.
J5P3181

CONTRACT ID.

PROJECT NO.

BRIDGE NO.

DESCRIPTION	DATE

IF A SEAL IS PRESENT ON THIS SHEET IT HAS BEEN ELECTRONICALLY SEALED AND DATED.

MISSOURI HIGHWAYS AND TRANSPORTATION COMMISSION
105 WEST CAPITOL
JEFFERSON CITY, MO 65102
1-888-ASK-MODOT (1-888-275-6636)

RAMP 2
SHEET 3 OF 8

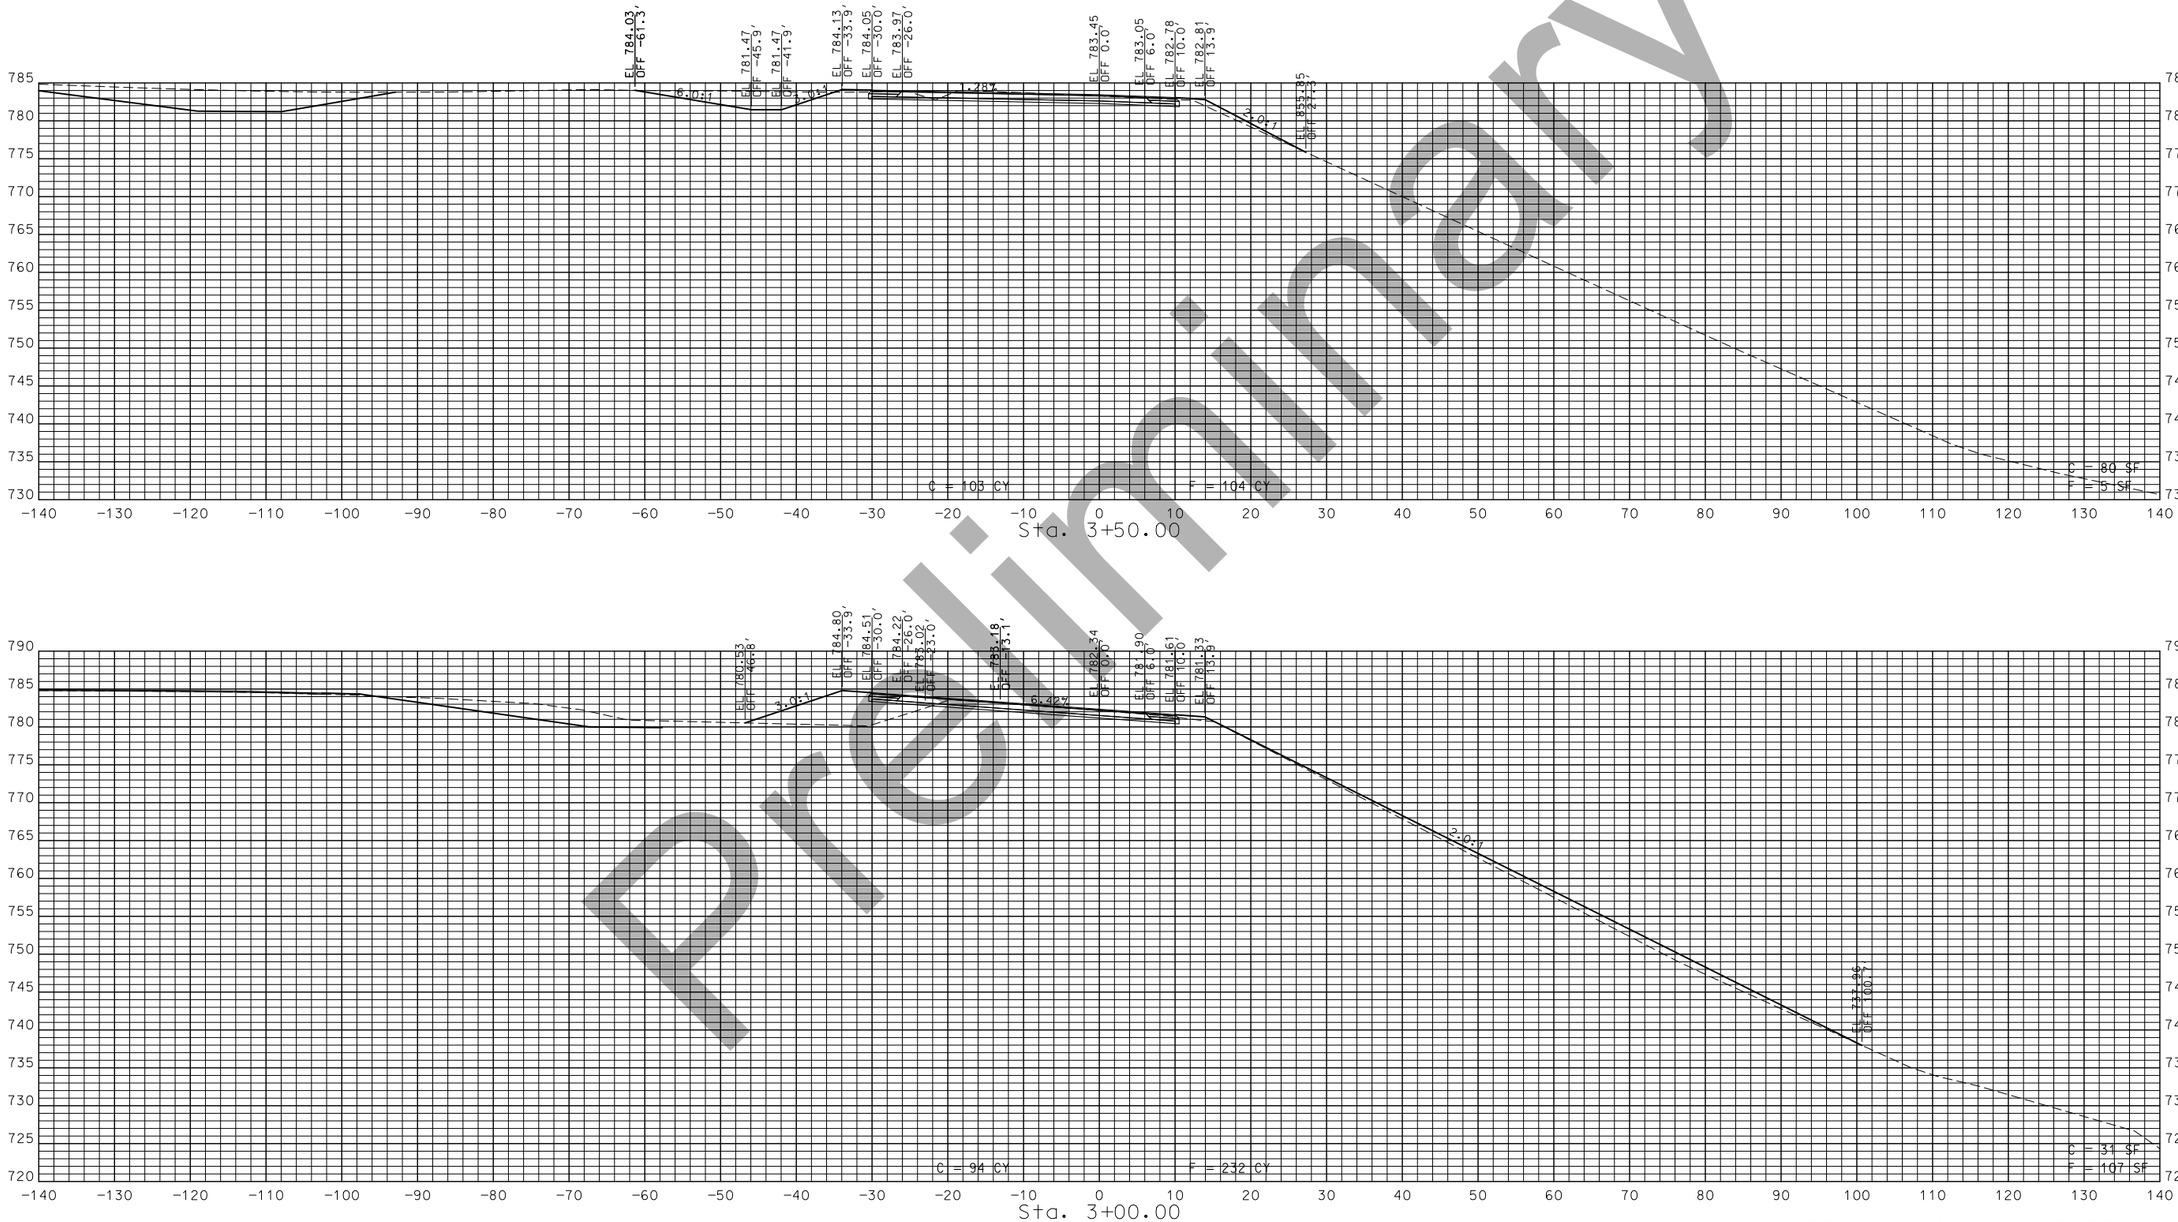

STA. 3+00.00 TO STA. 3+50.00

Preliminary

"THIS MEDIA SHOULD NOT BE CONSIDERED A CERTIFIED DOCUMENT."

DATE PREPARED
1/16/2019

ROUTE	STATE
54	MO
DISTRICT	SHEET NO.
CD	36

COUNTY
MILLER

JOB NO.
J5P3181

CONTRACT ID.

PROJECT NO.

BRIDGE NO.

DESCRIPTION	DATE

IF A SEAL IS PRESENT ON THIS SHEET IT HAS BEEN ELECTRONICALLY SEALED AND DATED.

MISSOURI HIGHWAYS AND TRANSPORTATION COMMISSION
105 WEST CAPITOL
JEFFERSON CITY, MO 65102
1-888-ASK-MODOT (1-888-275-6636)

RAMP 2
SHEET 4 OF 8

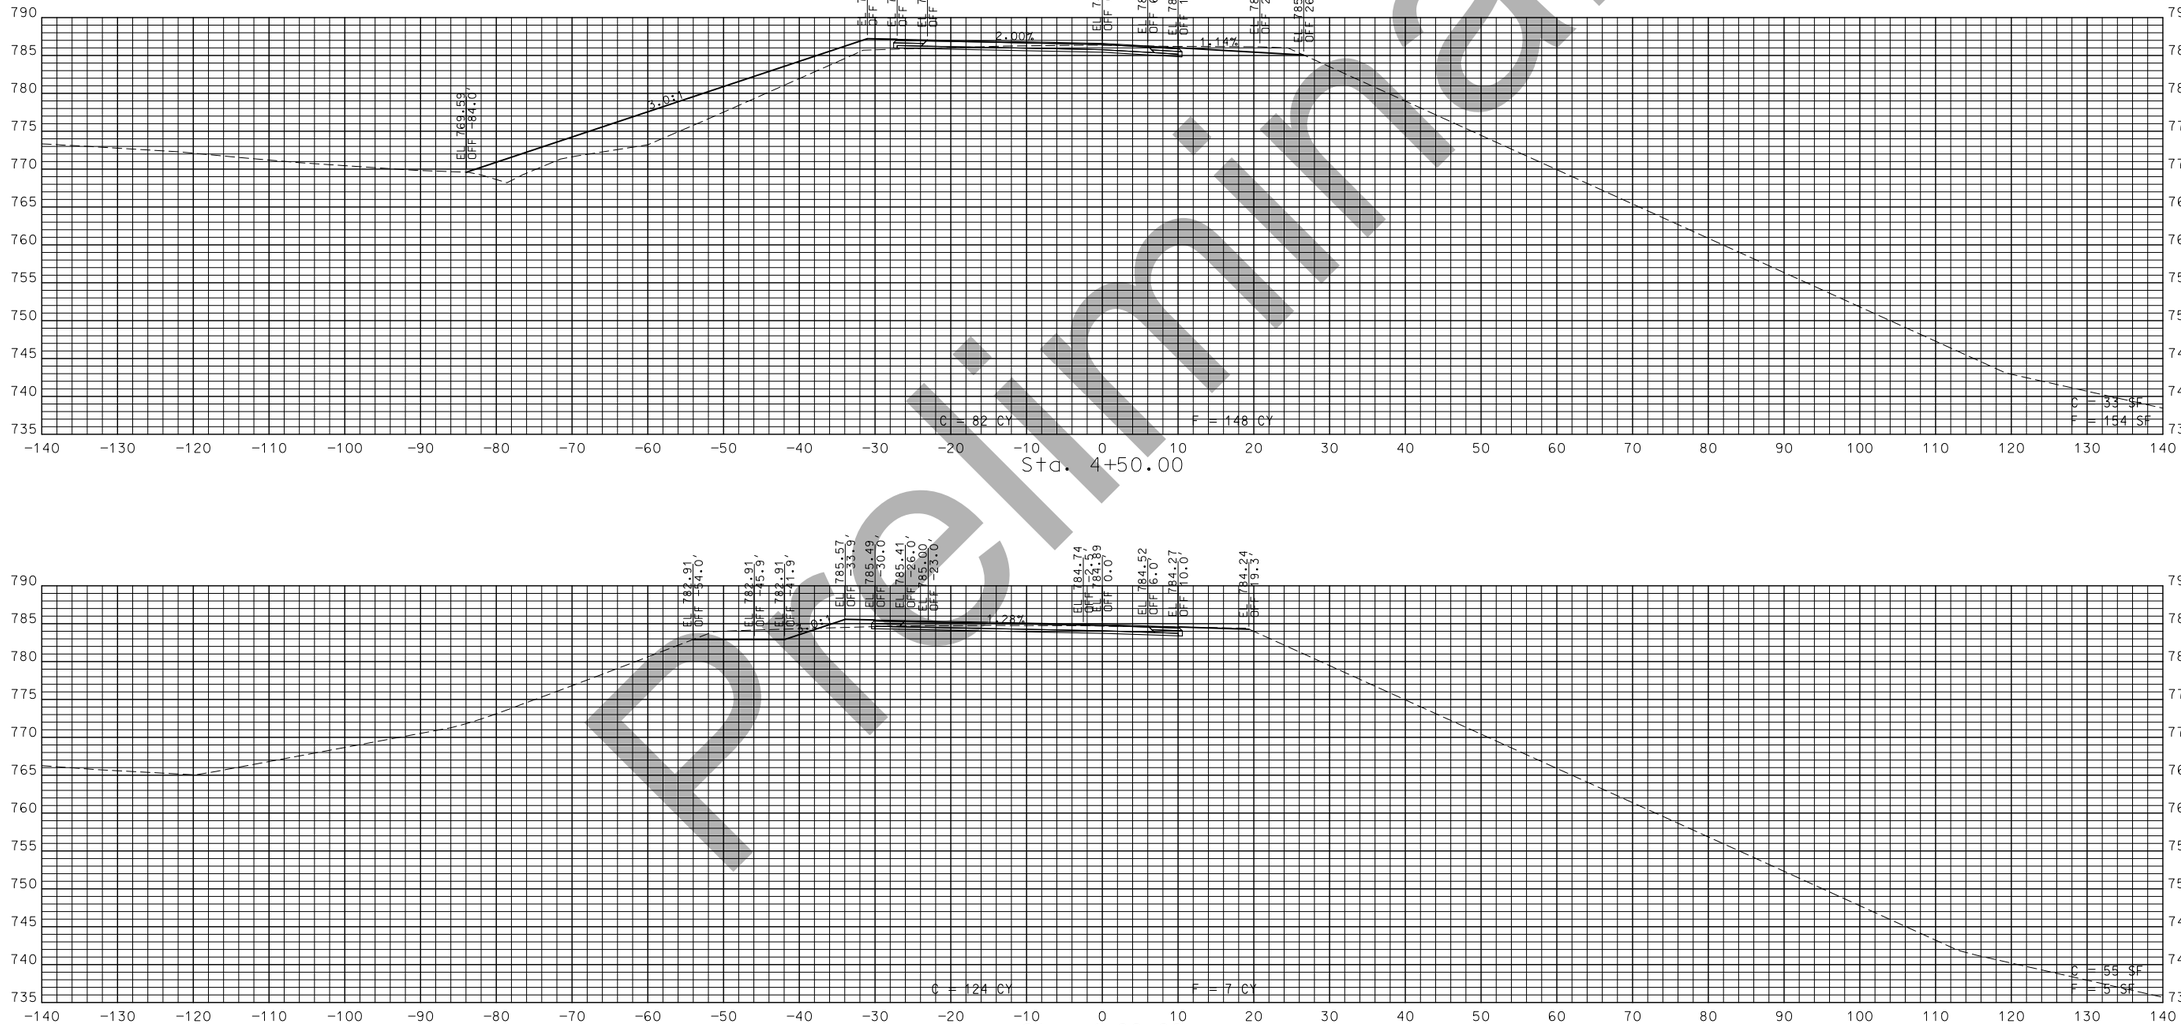

Preliminary

STA. 4+00.00 TO STA. 4+50.00

"THIS MEDIA SHOULD NOT BE CONSIDERED A CERTIFIED DOCUMENT."

DATE PREPARED
1/16/2019

ROUTE	STATE
54	MO
DISTRICT	SHEET NO.
CD	37

COUNTY
MILLER

JOB NO.
J5P3181

CONTRACT ID.

PROJECT NO.

BRIDGE NO.

DESCRIPTION

DATE

IF A SEAL IS PRESENT ON THIS SHEET IT HAS BEEN ELECTRONICALLY SEALED AND DATED.

MISSOURI HIGHWAYS AND TRANSPORTATION COMMISSION
105 WEST CAPITOL
JEFFERSON CITY, MO 65102
1-888-ASK-MODOT (1-888-275-6636)

RAMP 2
SHEET 5 OF 8

Preliminary

"THIS MEDIA SHOULD NOT BE CONSIDERED A CERTIFIED DOCUMENT."

DATE PREPARED
1/16/2019

ROUTE	STATE
54	MO
DISTRICT	SHEET NO.
CD	38

COUNTY
MILLER

JOB NO.
J5P3181

CONTRACT ID.

PROJECT NO.

BRIDGE NO.

DESCRIPTION	DATE

IF A SEAL IS PRESENT ON THIS SHEET IT HAS BEEN ELECTRONICALLY SEALED AND DATED.

MISSOURI HIGHWAYS AND TRANSPORTATION COMMISSION

105 WEST CAPITOL
JEFFERSON CITY, MO 65102
1-888-ASK-MODOT (1-888-275-6636)

RAMP 2
SHEET 6 OF 8

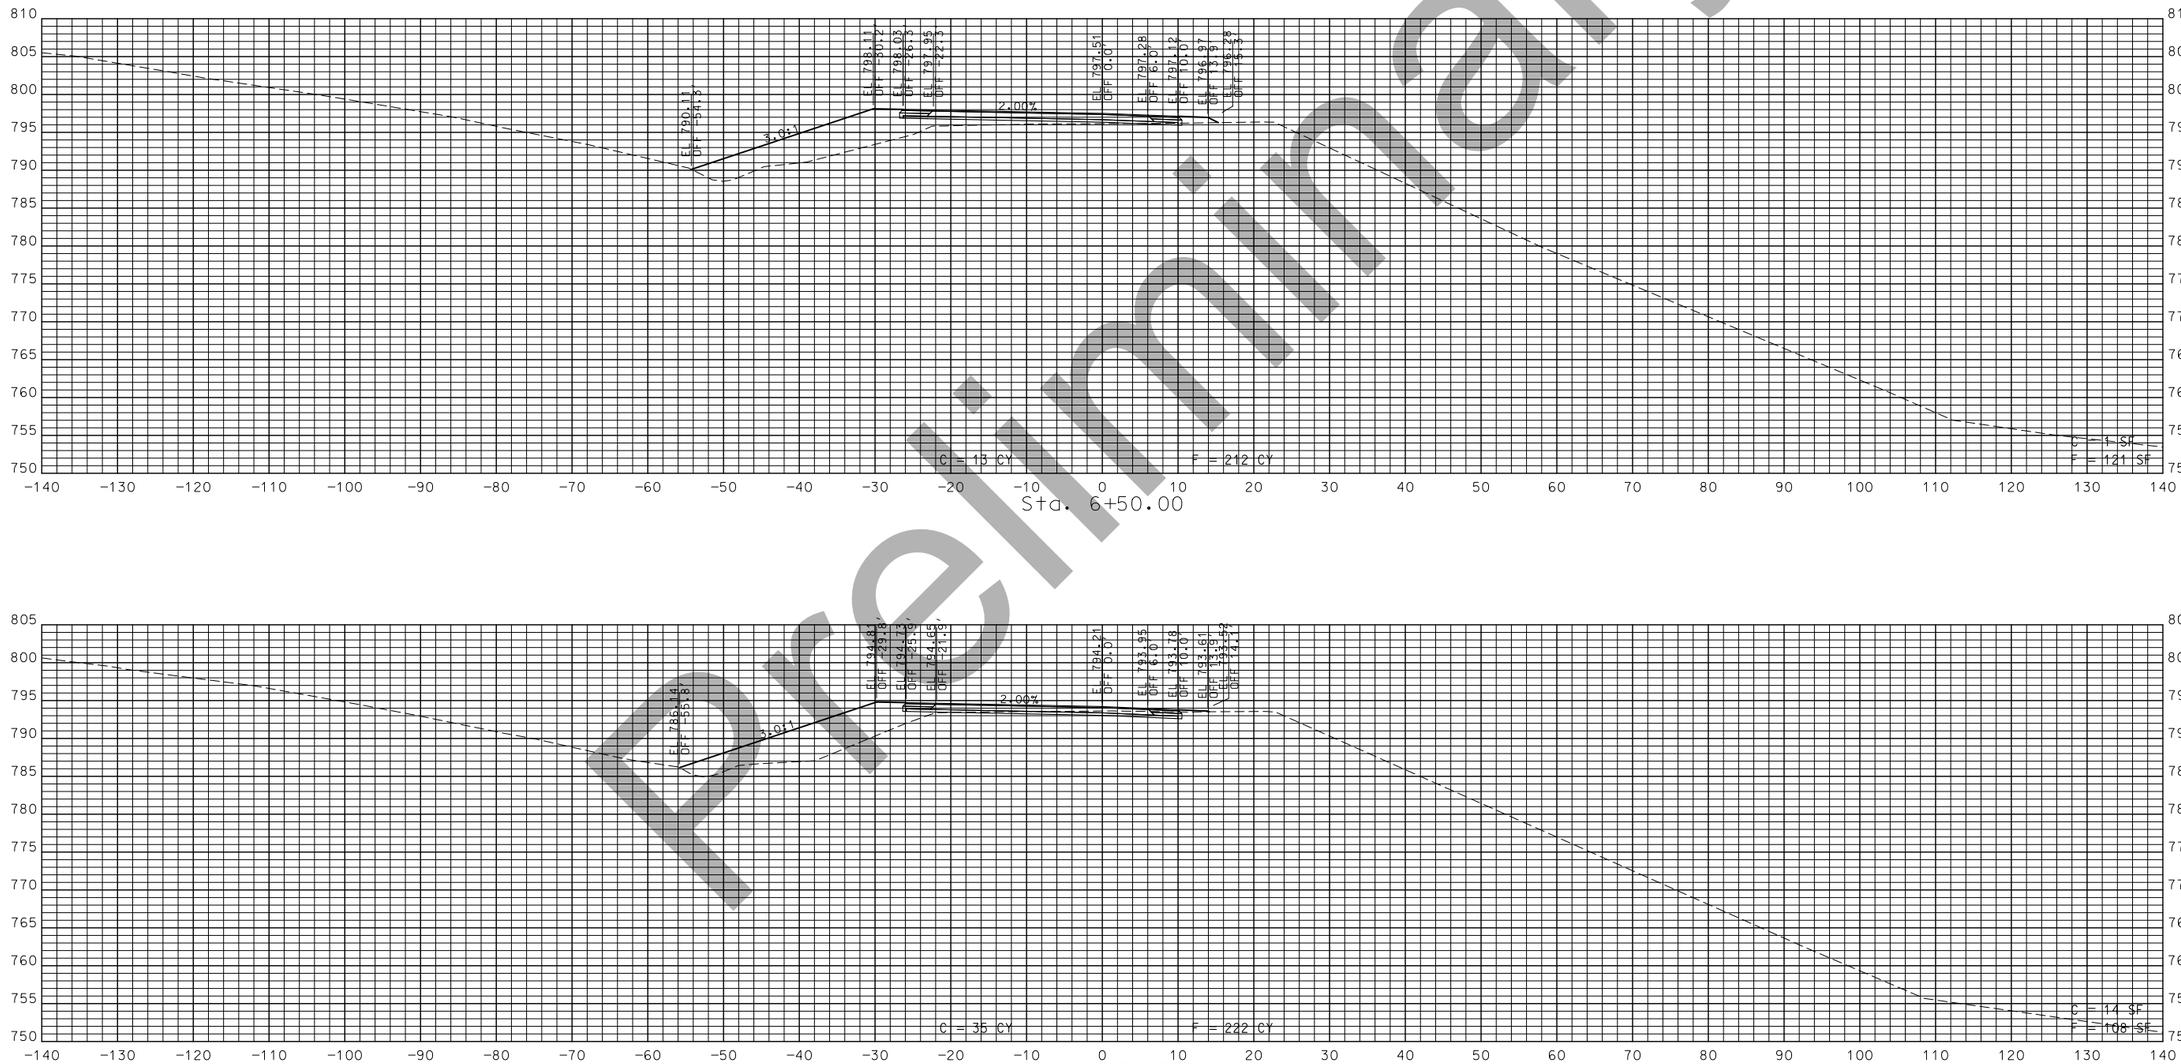

STA. 6+00.00 TO STA. 6+50.00

Preliminary

"THIS MEDIA SHOULD NOT BE CONSIDERED A CERTIFIED DOCUMENT."

DATE PREPARED
1/16/2019

ROUTE	STATE
54	MO
DISTRICT	SHEET NO.
CD	39

COUNTY
MILLER

JOB NO.
J5P3181

CONTRACT ID.

PROJECT NO.

BRIDGE NO.

DESCRIPTION	DATE

IF A SEAL IS PRESENT ON THIS SHEET IT HAS BEEN ELECTRONICALLY SEALED AND DATED.

MISSOURI HIGHWAYS AND TRANSPORTATION COMMISSION
105 WEST CAPITOL
JEFFERSON CITY, MO 65102
1-888-ASK-MODOT (1-888-275-6636)

RAMP 2
SHEET 7 OF 8

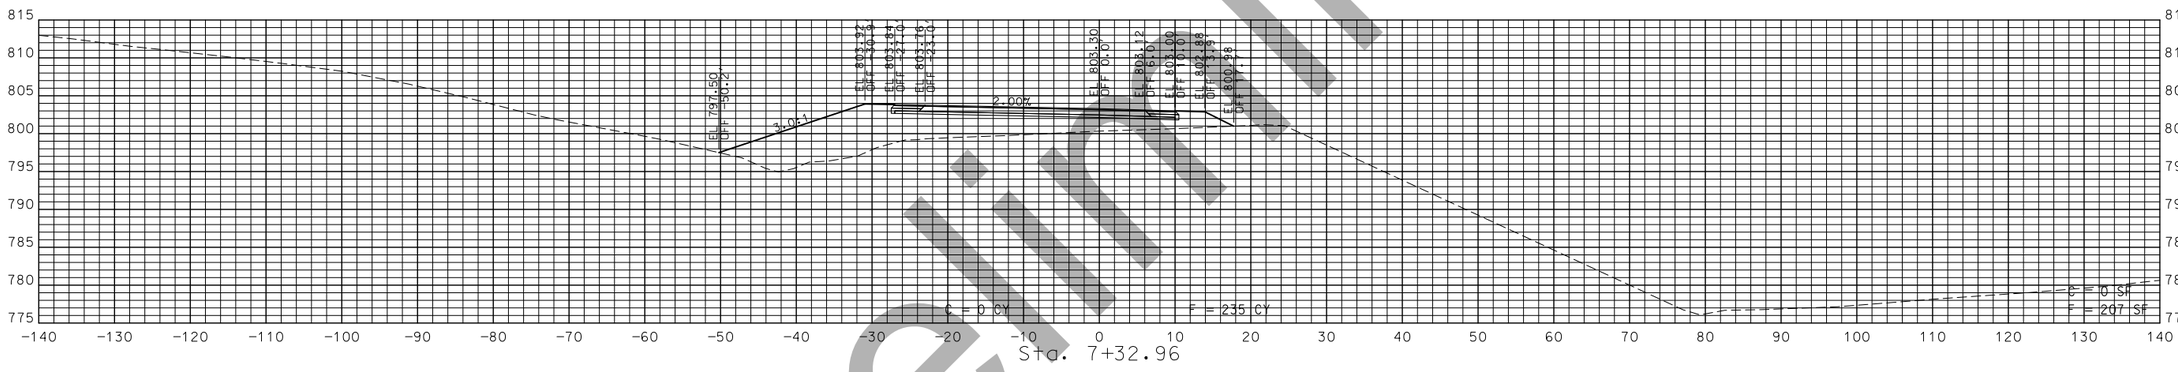

STA. 7+00.00 TO STA. 7+32.96

Preliminary

"THIS MEDIA SHOULD NOT BE CONSIDERED A CERTIFIED DOCUMENT."

DATE PREPARED
1/16/2019

ROUTE	STATE
54	MO
DISTRICT	SHEET NO.
CD	40

COUNTY
MILLER

JOB NO.
J5P3181

CONTRACT ID.

PROJECT NO.

BRIDGE NO.

DESCRIPTION	DATE

IF A SEAL IS PRESENT ON THIS SHEET IT HAS BEEN ELECTRONICALLY SEALED AND DATED.

MISSOURI HIGHWAYS AND TRANSPORTATION COMMISSION
105 WEST CAPITOL
JEFFERSON CITY, MO 65102
1-888-ASK-MODOT (1-888-275-6636)

RAMP 2
SHEET 8 OF 8

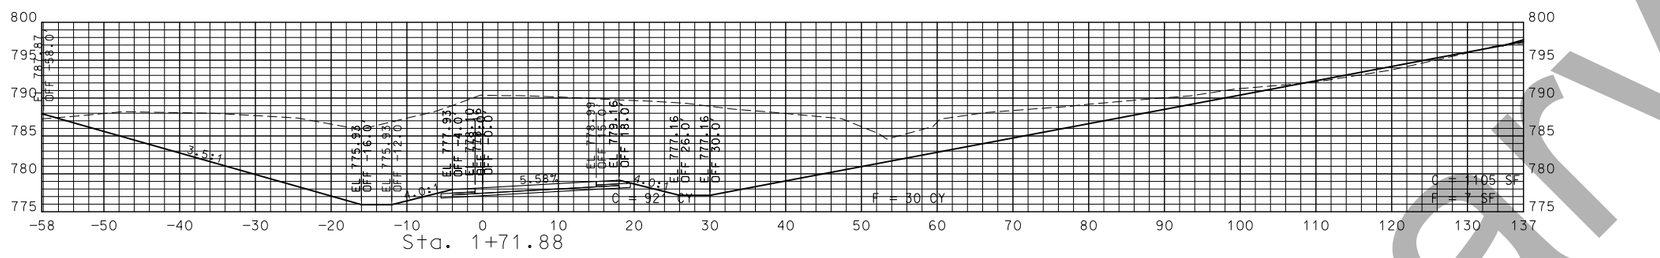

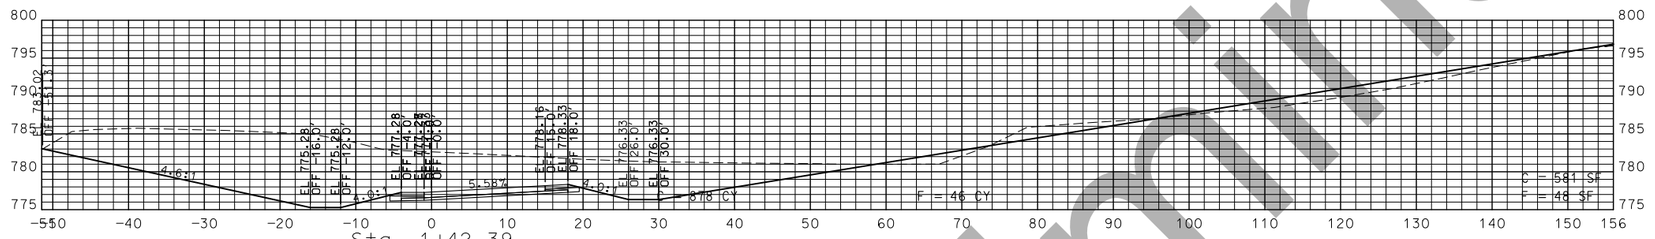

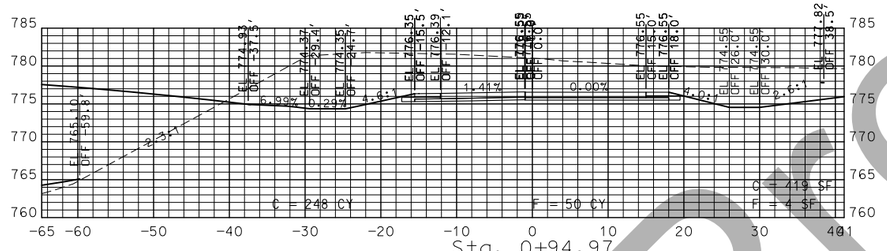

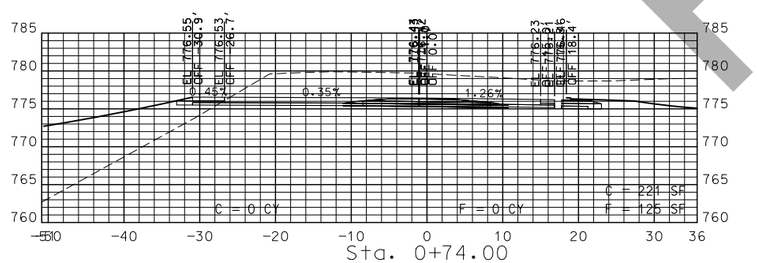

Preliminary

STA. 0+74.00 TO STA. 1+71.88

"THIS MEDIA SHOULD NOT BE CONSIDERED A CERTIFIED DOCUMENT."

DATE PREPARED
1/17/2019

ROUTE	STATE
54	MO
DISTRICT	SHEET NO.
CD	41

COUNTY
MILLER

JOB NO.
J5P3181

CONTRACT ID.

PROJECT NO.

BRIDGE NO.

IF A SEAL IS PRESENT ON THIS SHEET IT HAS BEEN ELECTRONICALLY SEALED AND DATED.

DESCRIPTION

DATE

MISSOURI HIGHWAYS AND TRANSPORTATION COMMISSION
105 WEST CAPITOL
JEFFERSON CITY, MO 65102
1-888-ASK-MODOT (1-888-275-6636)

RAMP 3

SHEET 1 OF 4

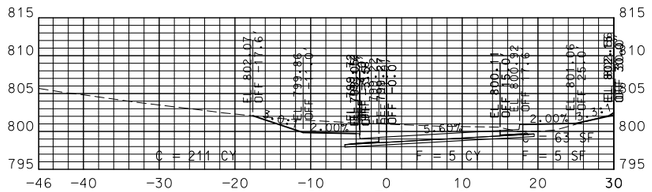

Sta. 5+00.00

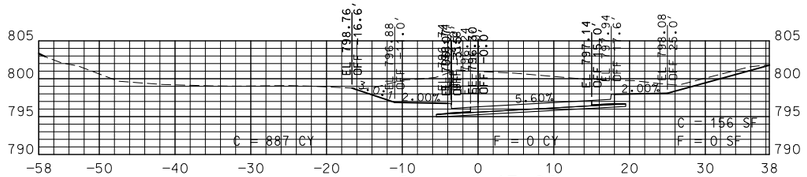

Sta. 4+47.88

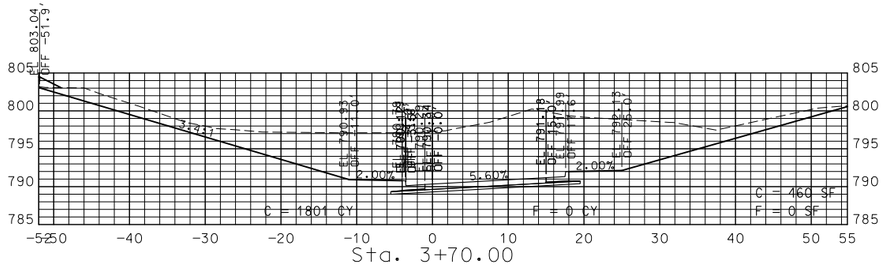

Sta. 3+70.00

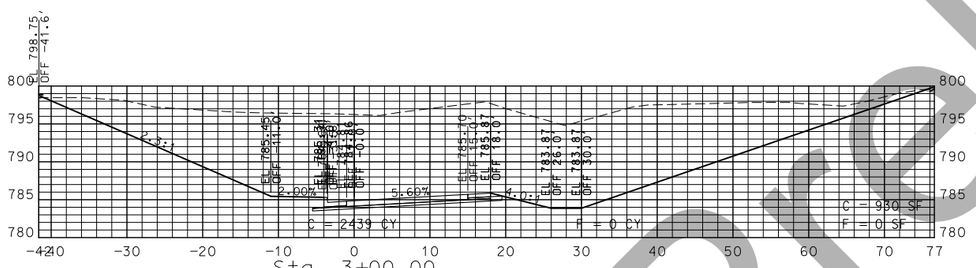

Sta. 3+00.00

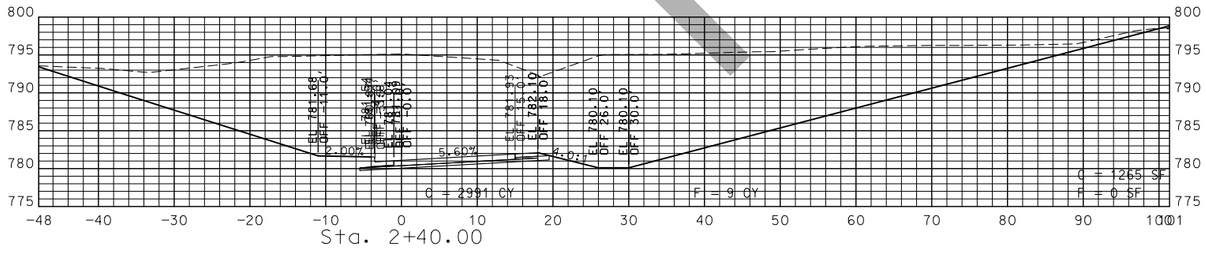

Sta. 2+40.00

STA. 2+40.00 TO STA. 5+00.00

Preliminary

"THIS MEDIA SHOULD NOT BE CONSIDERED A CERTIFIED DOCUMENT."

DATE PREPARED 1/17/2019

ROUTE	STATE
54	MO
DISTRICT	SHEET NO.
CD	42

COUNTY: MILLER

JOB NO.: J5P3181

CONTRACT ID.:

PROJECT NO.:

BRIDGE NO.:

DATE	DESCRIPTION

IF A SEAL IS PRESENT ON THIS SHEET IT HAS BEEN ELECTRONICALLY SEALED AND DATED.

MISSOURI HIGHWAYS AND TRANSPORTATION COMMISSION
105 WEST CAPITOL
JEFFERSON CITY, MO 65102
1-888-ASK-MODOT (1-888-275-6636)

RAMP 3

SHEET 2 OF 4

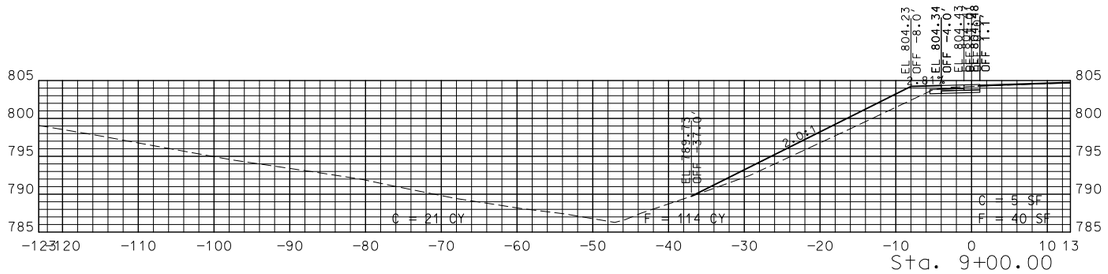

Sta. 9+00.00

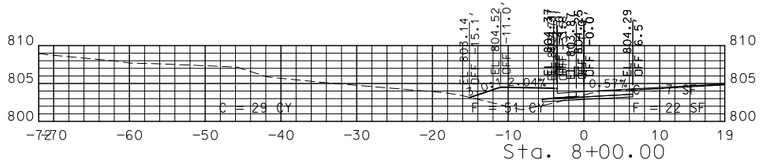

Sta. 8+00.00

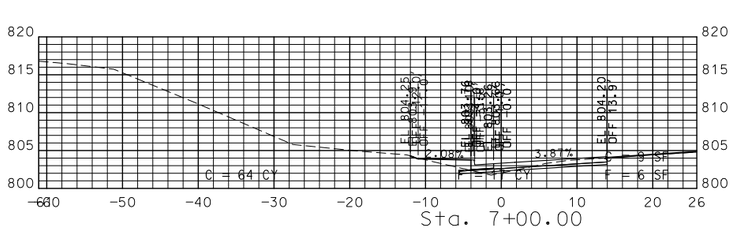

Sta. 7+00.00

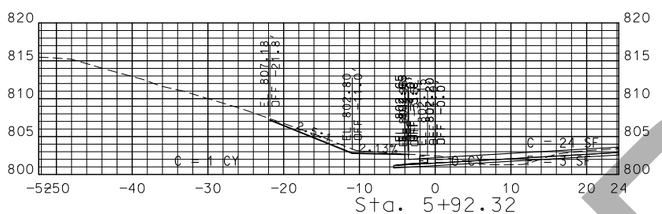

Sta. 5+92.32

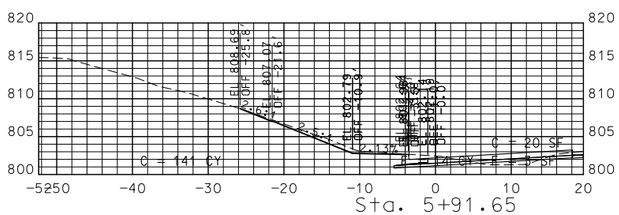

Sta. 5+91.65

Preliminary

STA. 5+91.65 TO STA. 9+00.00

"THIS MEDIA SHOULD NOT BE CONSIDERED A CERTIFIED DOCUMENT."

DATE PREPARED
1/17/2019

ROUTE	STATE
54	MO
DISTRICT	SHEET NO.
CD	43

COUNTY
MILLER

JOB NO.
J5P3181

CONTRACT ID.

PROJECT NO.

BRIDGE NO.

DESCRIPTION	DATE

MISSOURI HIGHWAYS AND TRANSPORTATION COMMISSION
105 WEST CAPITOL
JEFFERSON CITY, MO 65102
1-888-ASK-MODOT (1-888-275-6636)

RAMP 3

SHEET 3 OF 4

IF A SEAL IS PRESENT ON THIS SHEET IT HAS BEEN ELECTRONICALLY SEALED AND DATED.

Preliminary

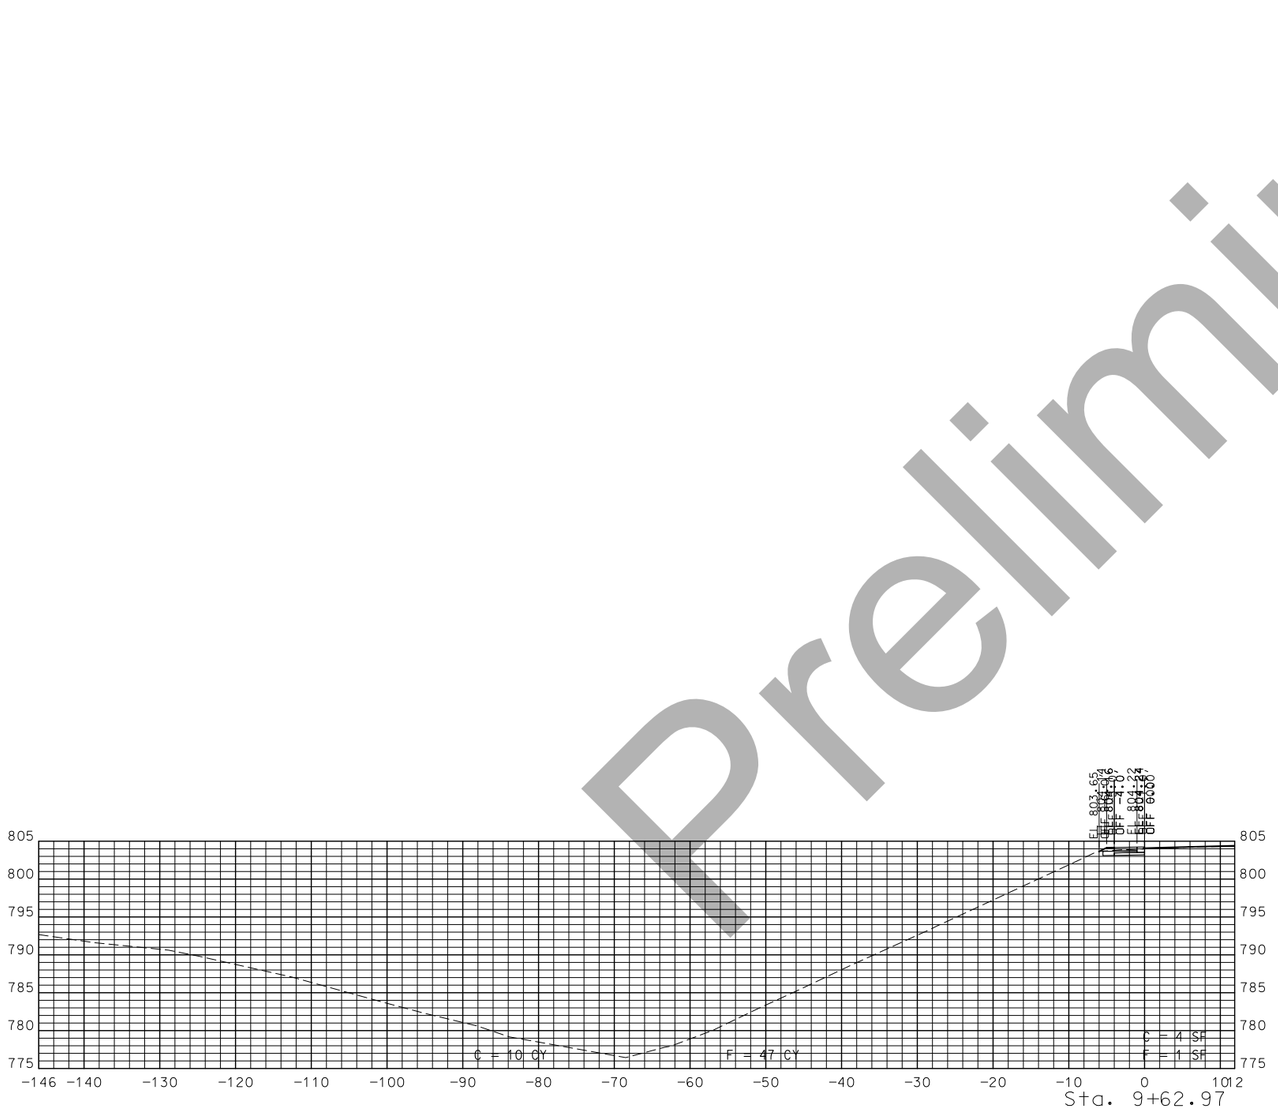

Sta. 9+62.97

STA. 9+62.97 TO STA. 9+62.97

"THIS MEDIA SHOULD NOT BE CONSIDERED A CERTIFIED DOCUMENT."

DATE PREPARED
1/17/2019

ROUTE	STATE
54	MO
DISTRICT	SHEET NO.
CD	44

COUNTY
MILLER

JOB NO.
J5P3181

CONTRACT ID.

PROJECT NO.

BRIDGE NO.

DESCRIPTION	DATE

IF A SEAL IS PRESENT ON THIS SHEET IT HAS BEEN ELECTRONICALLY SEALED AND DATED.

MISSOURI HIGHWAYS AND TRANSPORTATION COMMISSION

105 WEST CAPITOL
JEFFERSON CITY, MO 65102
1-888-ASK-MODOT (1-888-275-6636)

RAMP 3

SHEET 4 OF 4

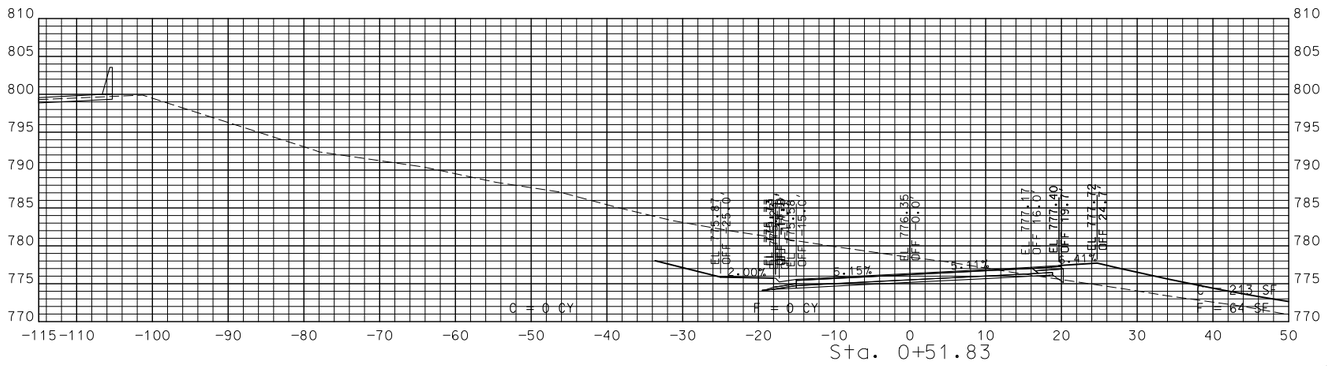

Sta. 0+51.83

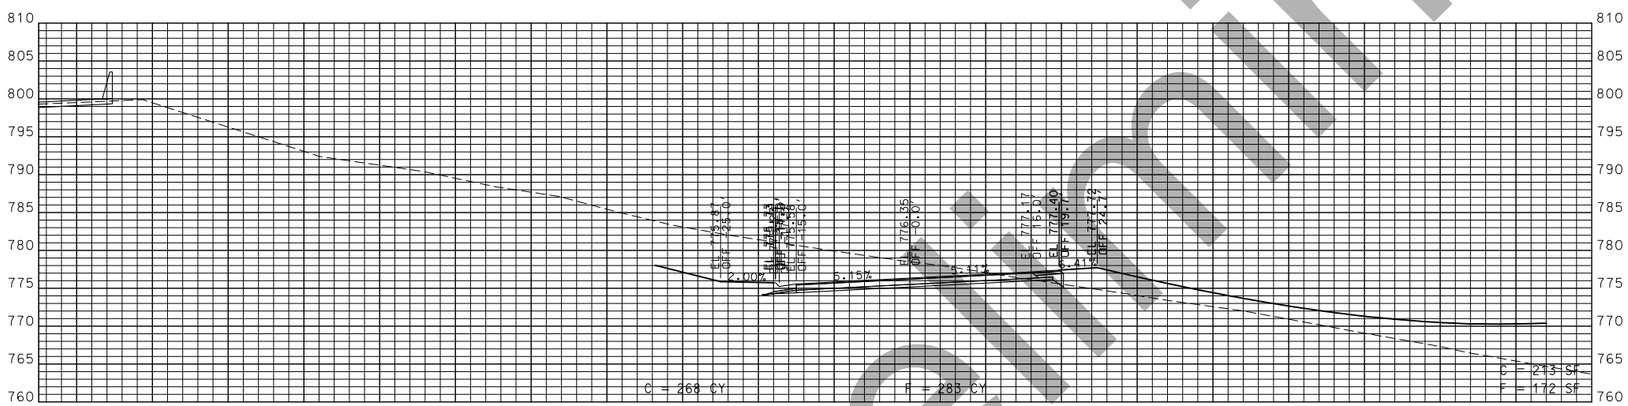

Sta. 0+51.81

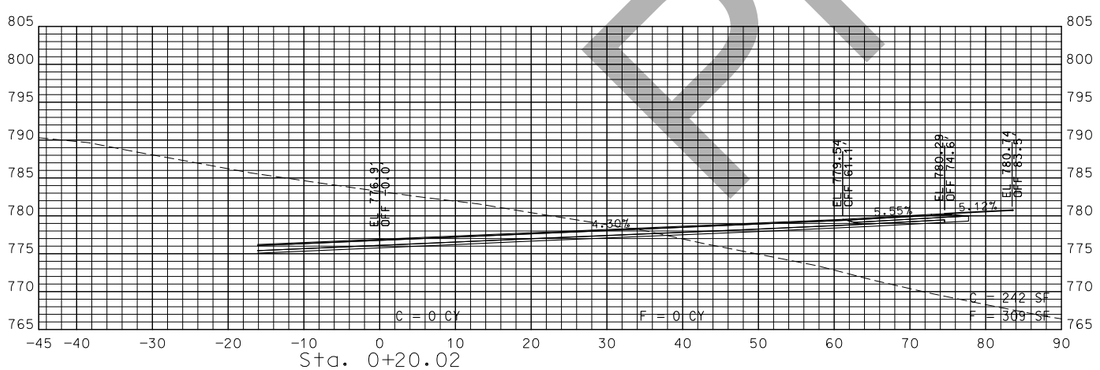

Sta. 0+20.02

STA. 0+20.02 TO STA. 0+51.83

Preliminary

"THIS MEDIA SHOULD NOT BE CONSIDERED A CERTIFIED DOCUMENT."

DATE PREPARED
1/16/2019

ROUTE	STATE
54	MO
DISTRICT	SHEET NO.
CD	45

COUNTY
MILLER

JOB NO.
J5P3181

CONTRACT ID.

PROJECT NO.

BRIDGE NO.

DESCRIPTION	DATE

IF A SEAL IS PRESENT ON THIS SHEET IT HAS BEEN ELECTRONICALLY SEALED AND DATED.

MISSOURI HIGHWAYS AND TRANSPORTATION COMMISSION
105 WEST CAPITOL
JEFFERSON CITY, MO 65102
1-888-ASK-MODOT (1-888-275-6636)

RAMP 4

SHEET 1 OF 8

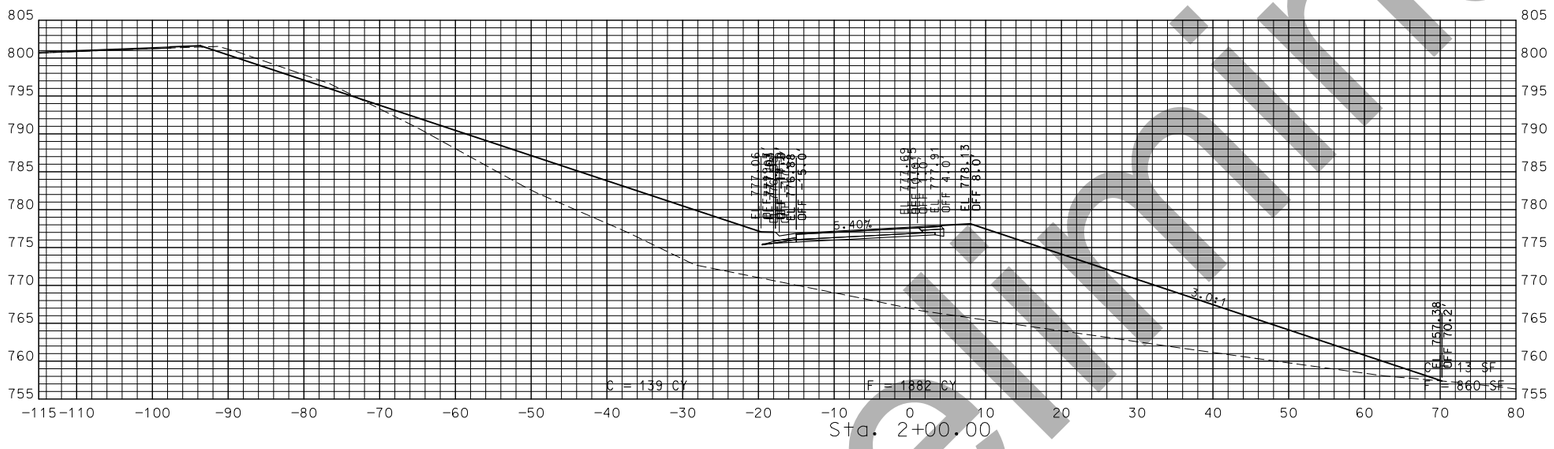

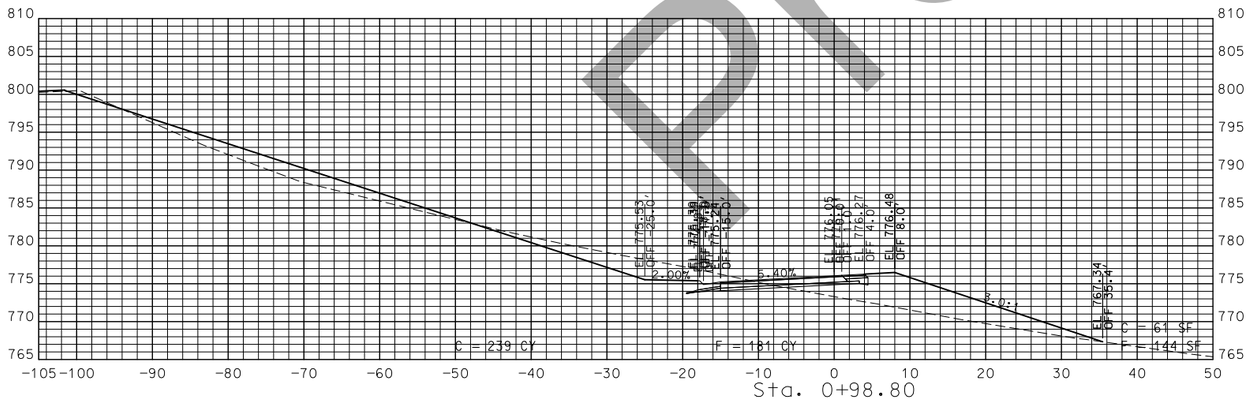

STA. 0+98.80 TO STA. 2+00.00

Preliminary

"THIS MEDIA SHOULD NOT BE CONSIDERED A CERTIFIED DOCUMENT."

DATE PREPARED
1/16/2019

ROUTE	STATE
54	MO
DISTRICT	SHEET NO.
CD	46

COUNTY
MILLER

JOB NO.
J5P3181

CONTRACT ID.

PROJECT NO.

BRIDGE NO.

DATE	DESCRIPTION

IF A SEAL IS PRESENT ON THIS SHEET IT HAS BEEN ELECTRONICALLY SEALED AND DATED.

MISSOURI HIGHWAYS AND TRANSPORTATION COMMISSION
105 WEST CAPITOL
JEFFERSON CITY, MO 65102
1-888-ASK-MODOT (1-888-275-6636)

RAMP 4

SHEET 2 OF 8

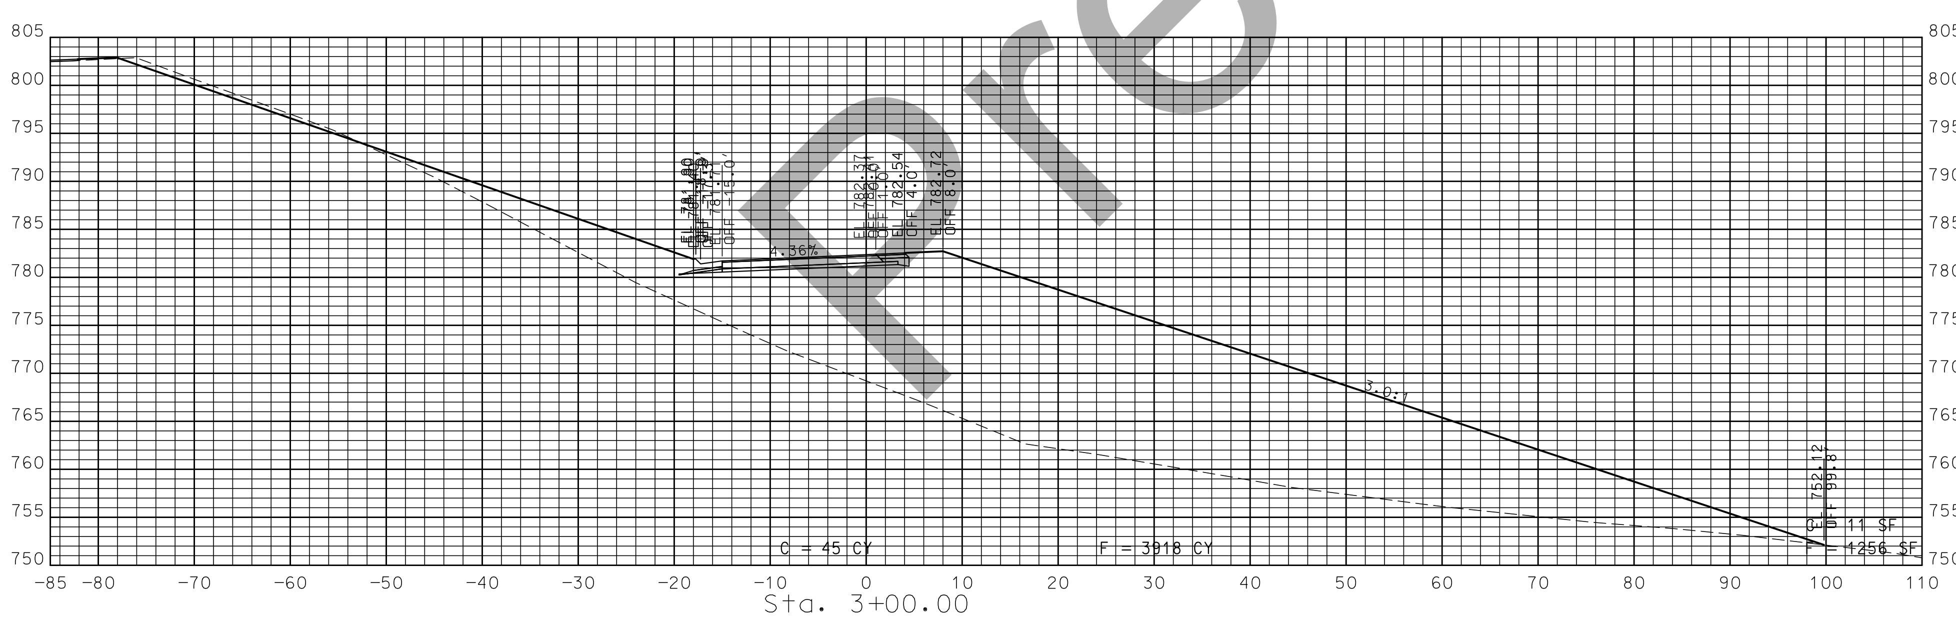

STA. 3+00.00 TO STA. 4+00.00

"THIS MEDIA SHOULD NOT BE CONSIDERED A CERTIFIED DOCUMENT."

DATE PREPARED	1/16/2019
ROUTE	54
STATE	MO
DISTRICT	CD
SHEET NO.	47
COUNTY	MILLER
JOB NO.	J5P3181
CONTRACT ID.	
PROJECT NO.	
BRIDGE NO.	

DESCRIPTION

DATE

MISSOURI HIGHWAYS AND TRANSPORTATION COMMISSION
105 WEST CAPITOL
JEFFERSON CITY, MO 65102
1-888-ASK-MODOT (1-888-275-6636)

RAMP 4
SHEET 3 OF 8

IF A SEAL IS PRESENT ON THIS SHEET IT HAS BEEN ELECTRONICALLY SEALED AND DATED.

Preliminary

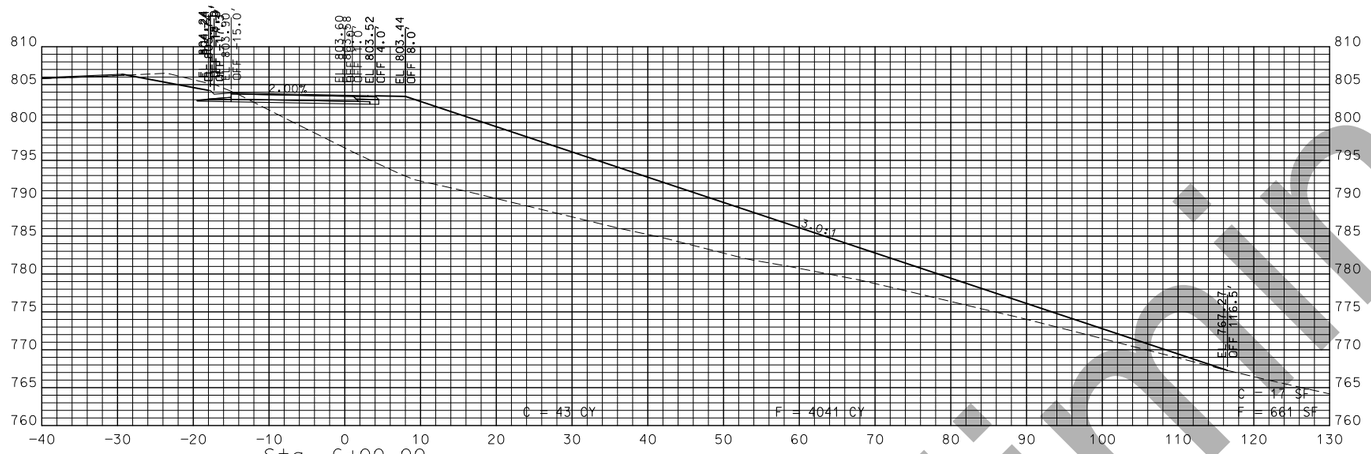

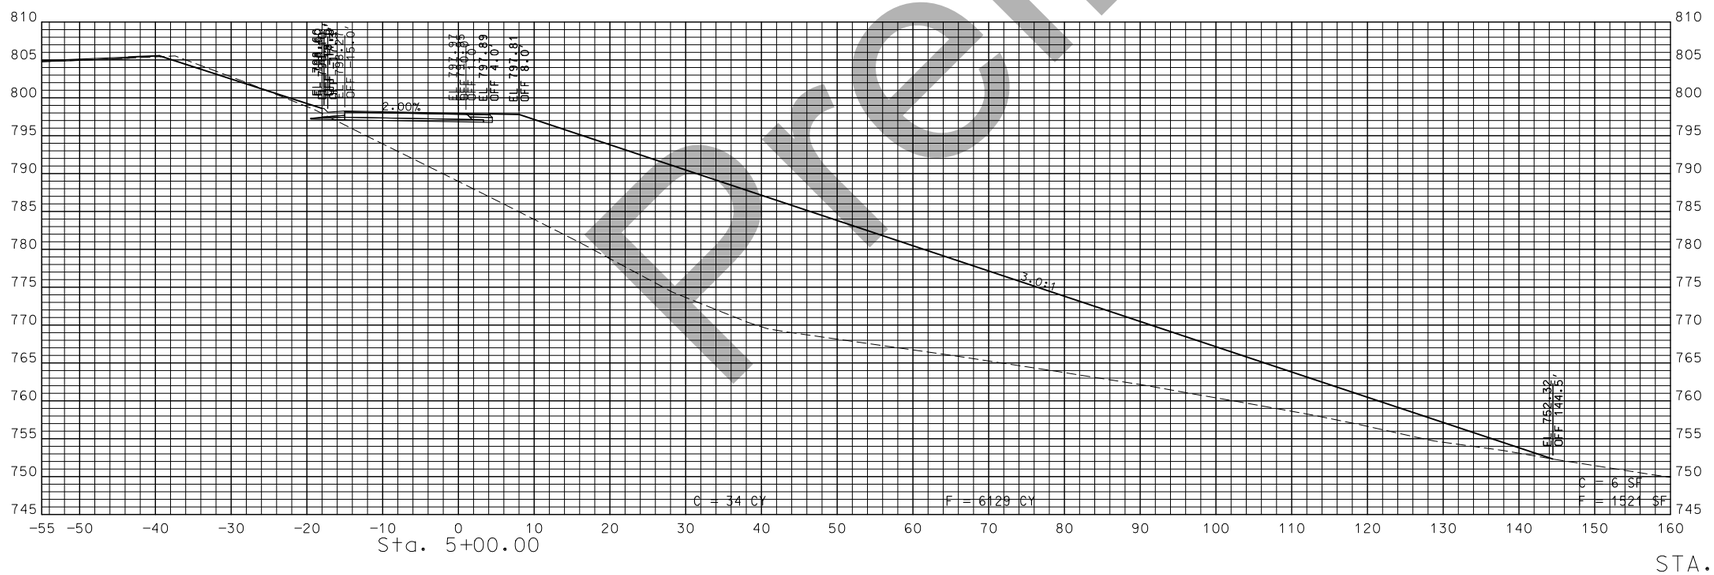

STA. 5+00.00 TO STA. 6+00.00

Preliminary

"THIS MEDIA SHOULD NOT BE CONSIDERED A CERTIFIED DOCUMENT."

DATE PREPARED 1/16/2019

ROUTE	STATE
54	MO
DISTRICT	SHEET NO.
CD	48

COUNTY: MILLER

JOB NO.: J5P3181

CONTRACT ID.:

PROJECT NO.:

BRIDGE NO.:

DATE	DESCRIPTION

IF A SEAL IS PRESENT ON THIS SHEET IT HAS BEEN ELECTRONICALLY SEALED AND DATED.

MISSOURI HIGHWAYS AND TRANSPORTATION COMMISSION
105 WEST CAPITOL
JEFFERSON CITY, MO 65102
1-888-ASK-MODOT (1-888-275-6636)

RAMP 4

SHEET 4 OF 8

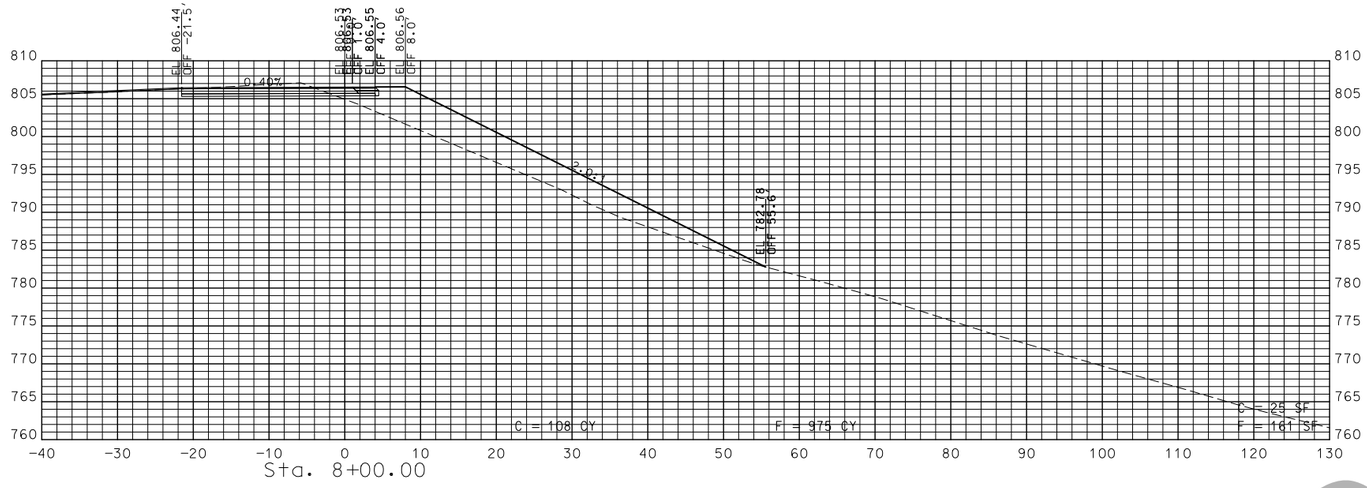

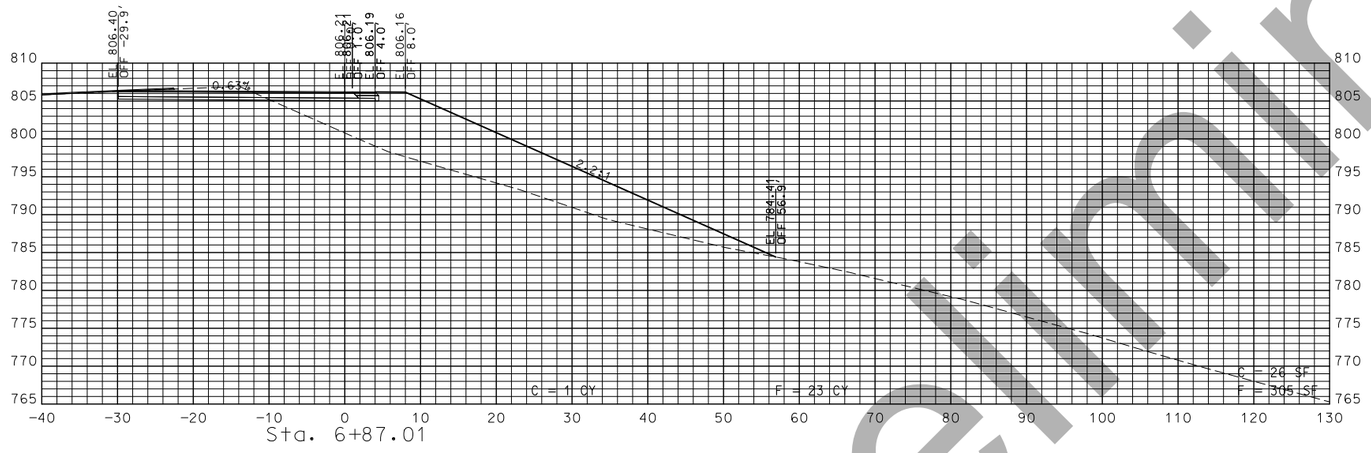

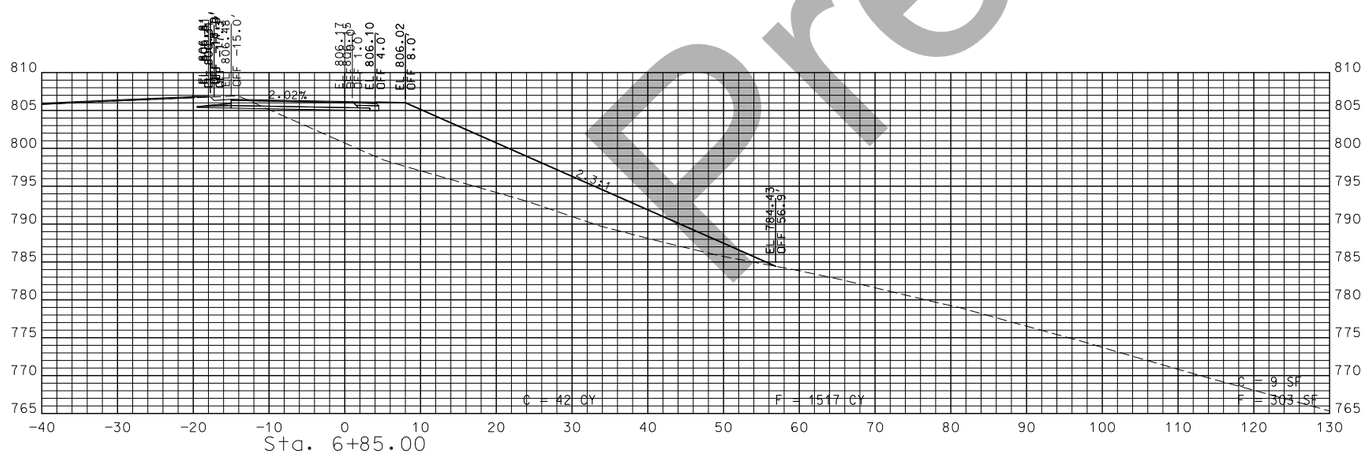

STA. 6+85.00 TO STA. 8+00.00

Preliminary

"THIS MEDIA SHOULD NOT BE CONSIDERED A CERTIFIED DOCUMENT."

DATE PREPARED 1/16/2019

ROUTE	STATE
54	MO
DISTRICT	SHEET NO.
CD	49

COUNTY: MILLER

JOB NO.: J5P3181

CONTRACT ID.:

PROJECT NO.:

BRIDGE NO.:

DESCRIPTION	DATE

MISSOURI HIGHWAYS AND TRANSPORTATION COMMISSION
105 WEST CAPITOL
JEFFERSON CITY, MO 65102
1-888-ASK-MODOT (1-888-275-6636)

RAMP 4

SHEET 5 OF 8

IF A SEAL IS PRESENT ON THIS SHEET IT HAS BEEN ELECTRONICALLY SEALED AND DATED.

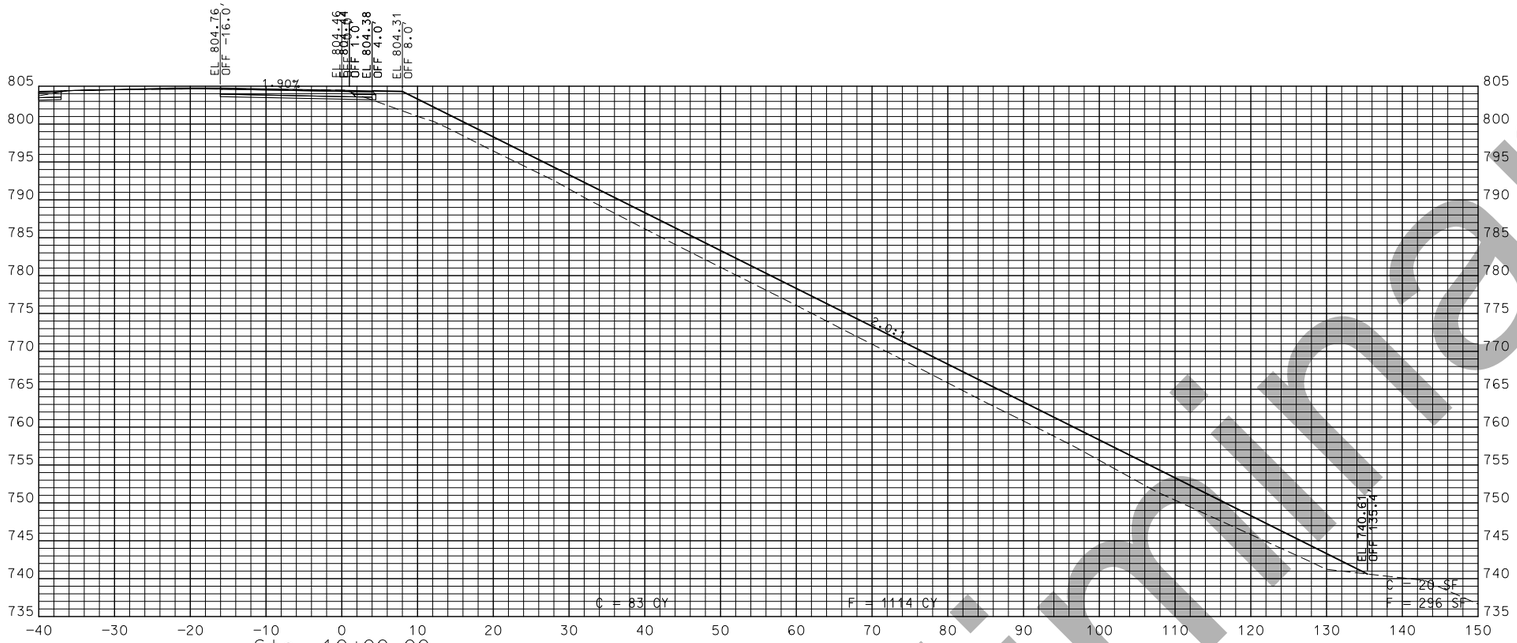

STA. 9+00.00 TO STA. 10+00.00

Preliminary

"THIS MEDIA SHOULD NOT BE CONSIDERED A CERTIFIED DOCUMENT."

DATE PREPARED 1/16/2019

ROUTE	STATE
54	MO
DISTRICT	SHEET NO.
CD	50

COUNTY: MILLER

JOB NO.: J5P3181

CONTRACT ID.:

PROJECT NO.:

BRIDGE NO.:

DESCRIPTION	DATE

IF A SEAL IS PRESENT ON THIS SHEET IT HAS BEEN ELECTRONICALLY SEALED AND DATED.

MISSOURI HIGHWAYS AND TRANSPORTATION COMMISSION
105 WEST CAPITOL
JEFFERSON CITY, MO 65102
1-888-ASK-MODOT (1-888-275-6636)

RAMP 4

SHEET 6 OF 8

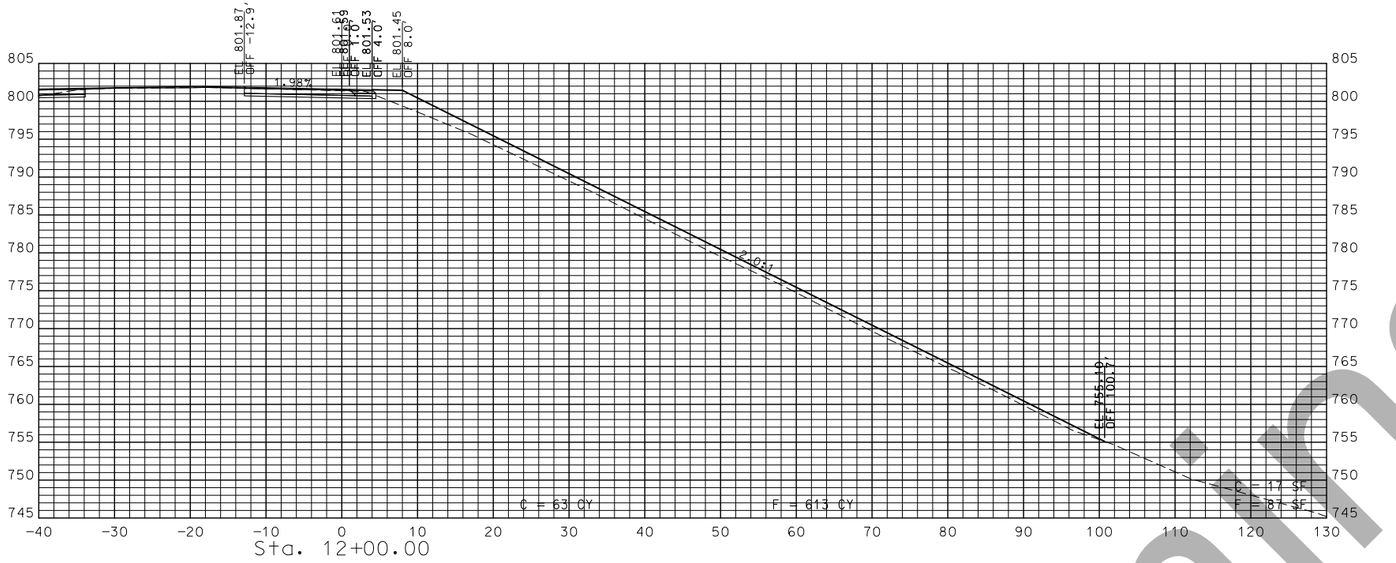

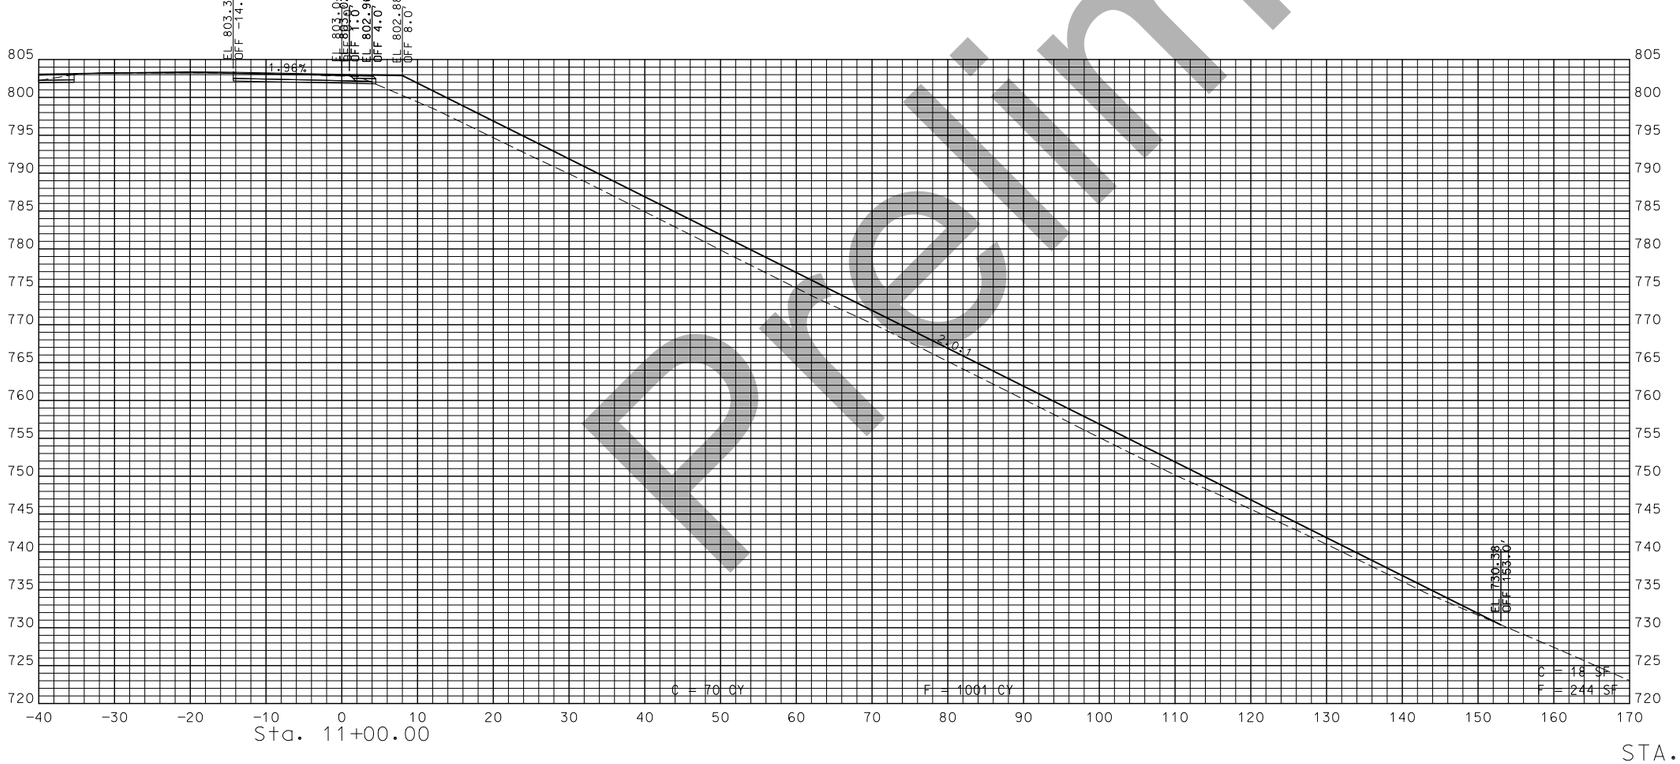

STA. 11+00.00 TO STA. 12+00.00

Preliminary

"THIS MEDIA SHOULD NOT BE CONSIDERED A CERTIFIED DOCUMENT."

DATE PREPARED 1/16/2019

ROUTE	STATE
54	MO
DISTRICT	SHEET NO.
CD	51

COUNTY: MILLER

JOB NO.: J5P3181

CONTRACT ID.:

PROJECT NO.:

BRIDGE NO.:

DATE	DESCRIPTION

IF A SEAL IS PRESENT ON THIS SHEET IT HAS BEEN ELECTRONICALLY SEALED AND DATED.

MISSOURI HIGHWAYS AND TRANSPORTATION COMMISSION
105 WEST CAPITOL
JEFFERSON CITY, MO 65102
1-888-ASK-MODOT (1-888-275-6636)

RAMP 4

SHEET 7 OF 8

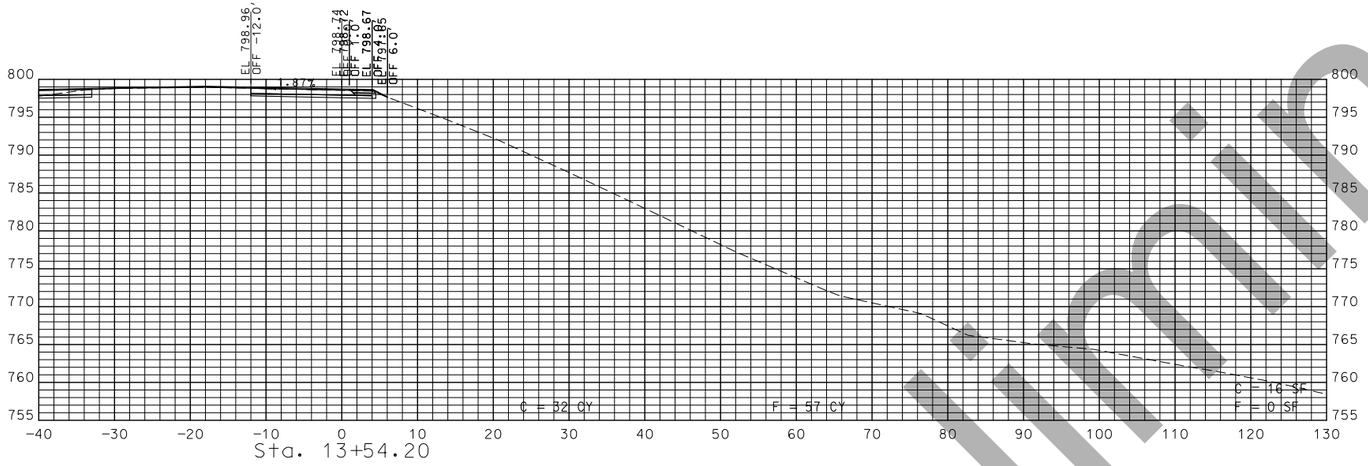

Sta. 13+54.20

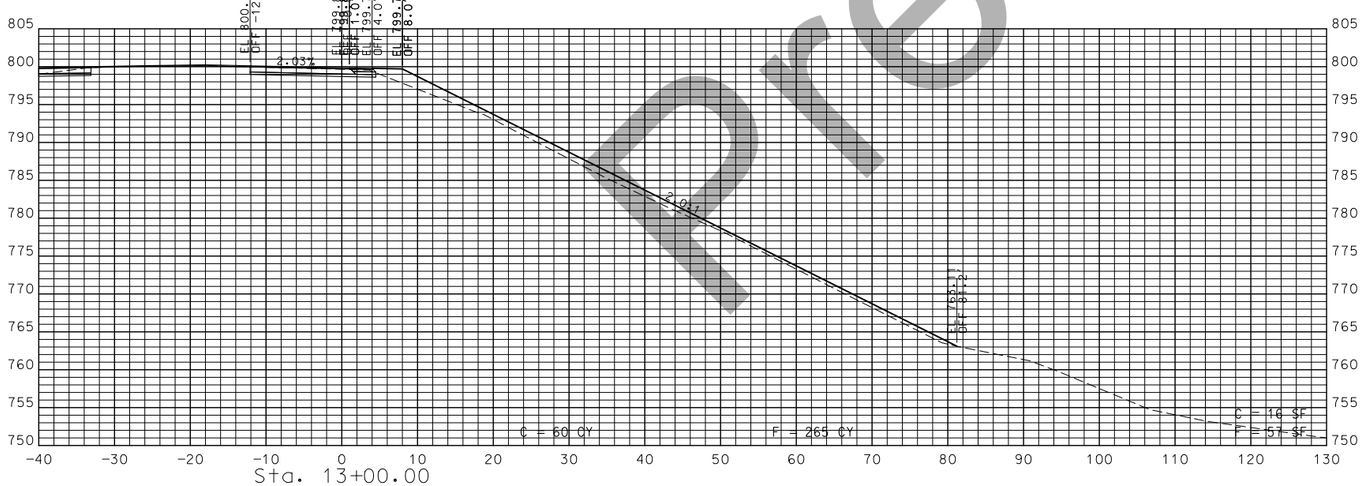

Sta. 13+00.00

STA. 13+00.00 TO STA. 13+54.20

Preliminary

"THIS MEDIA SHOULD NOT BE CONSIDERED A CERTIFIED DOCUMENT."

DATE PREPARED
1/16/2019

ROUTE	STATE
54	MO
DISTRICT	SHEET NO.
CD	52

COUNTY
MILLER

JOB NO.
J5P3181

CONTRACT ID.

PROJECT NO.

BRIDGE NO.

DESCRIPTION	DATE

IF A SEAL IS PRESENT ON THIS SHEET IT HAS BEEN ELECTRONICALLY SEALED AND DATED.

MISSOURI HIGHWAYS AND TRANSPORTATION COMMISSION
105 WEST CAPITOL
JEFFERSON CITY, MO 65102
1-888-ASK-MODOT (1-888-275-6636)

RAMP 4

SHEET 8 OF 8

Preliminary

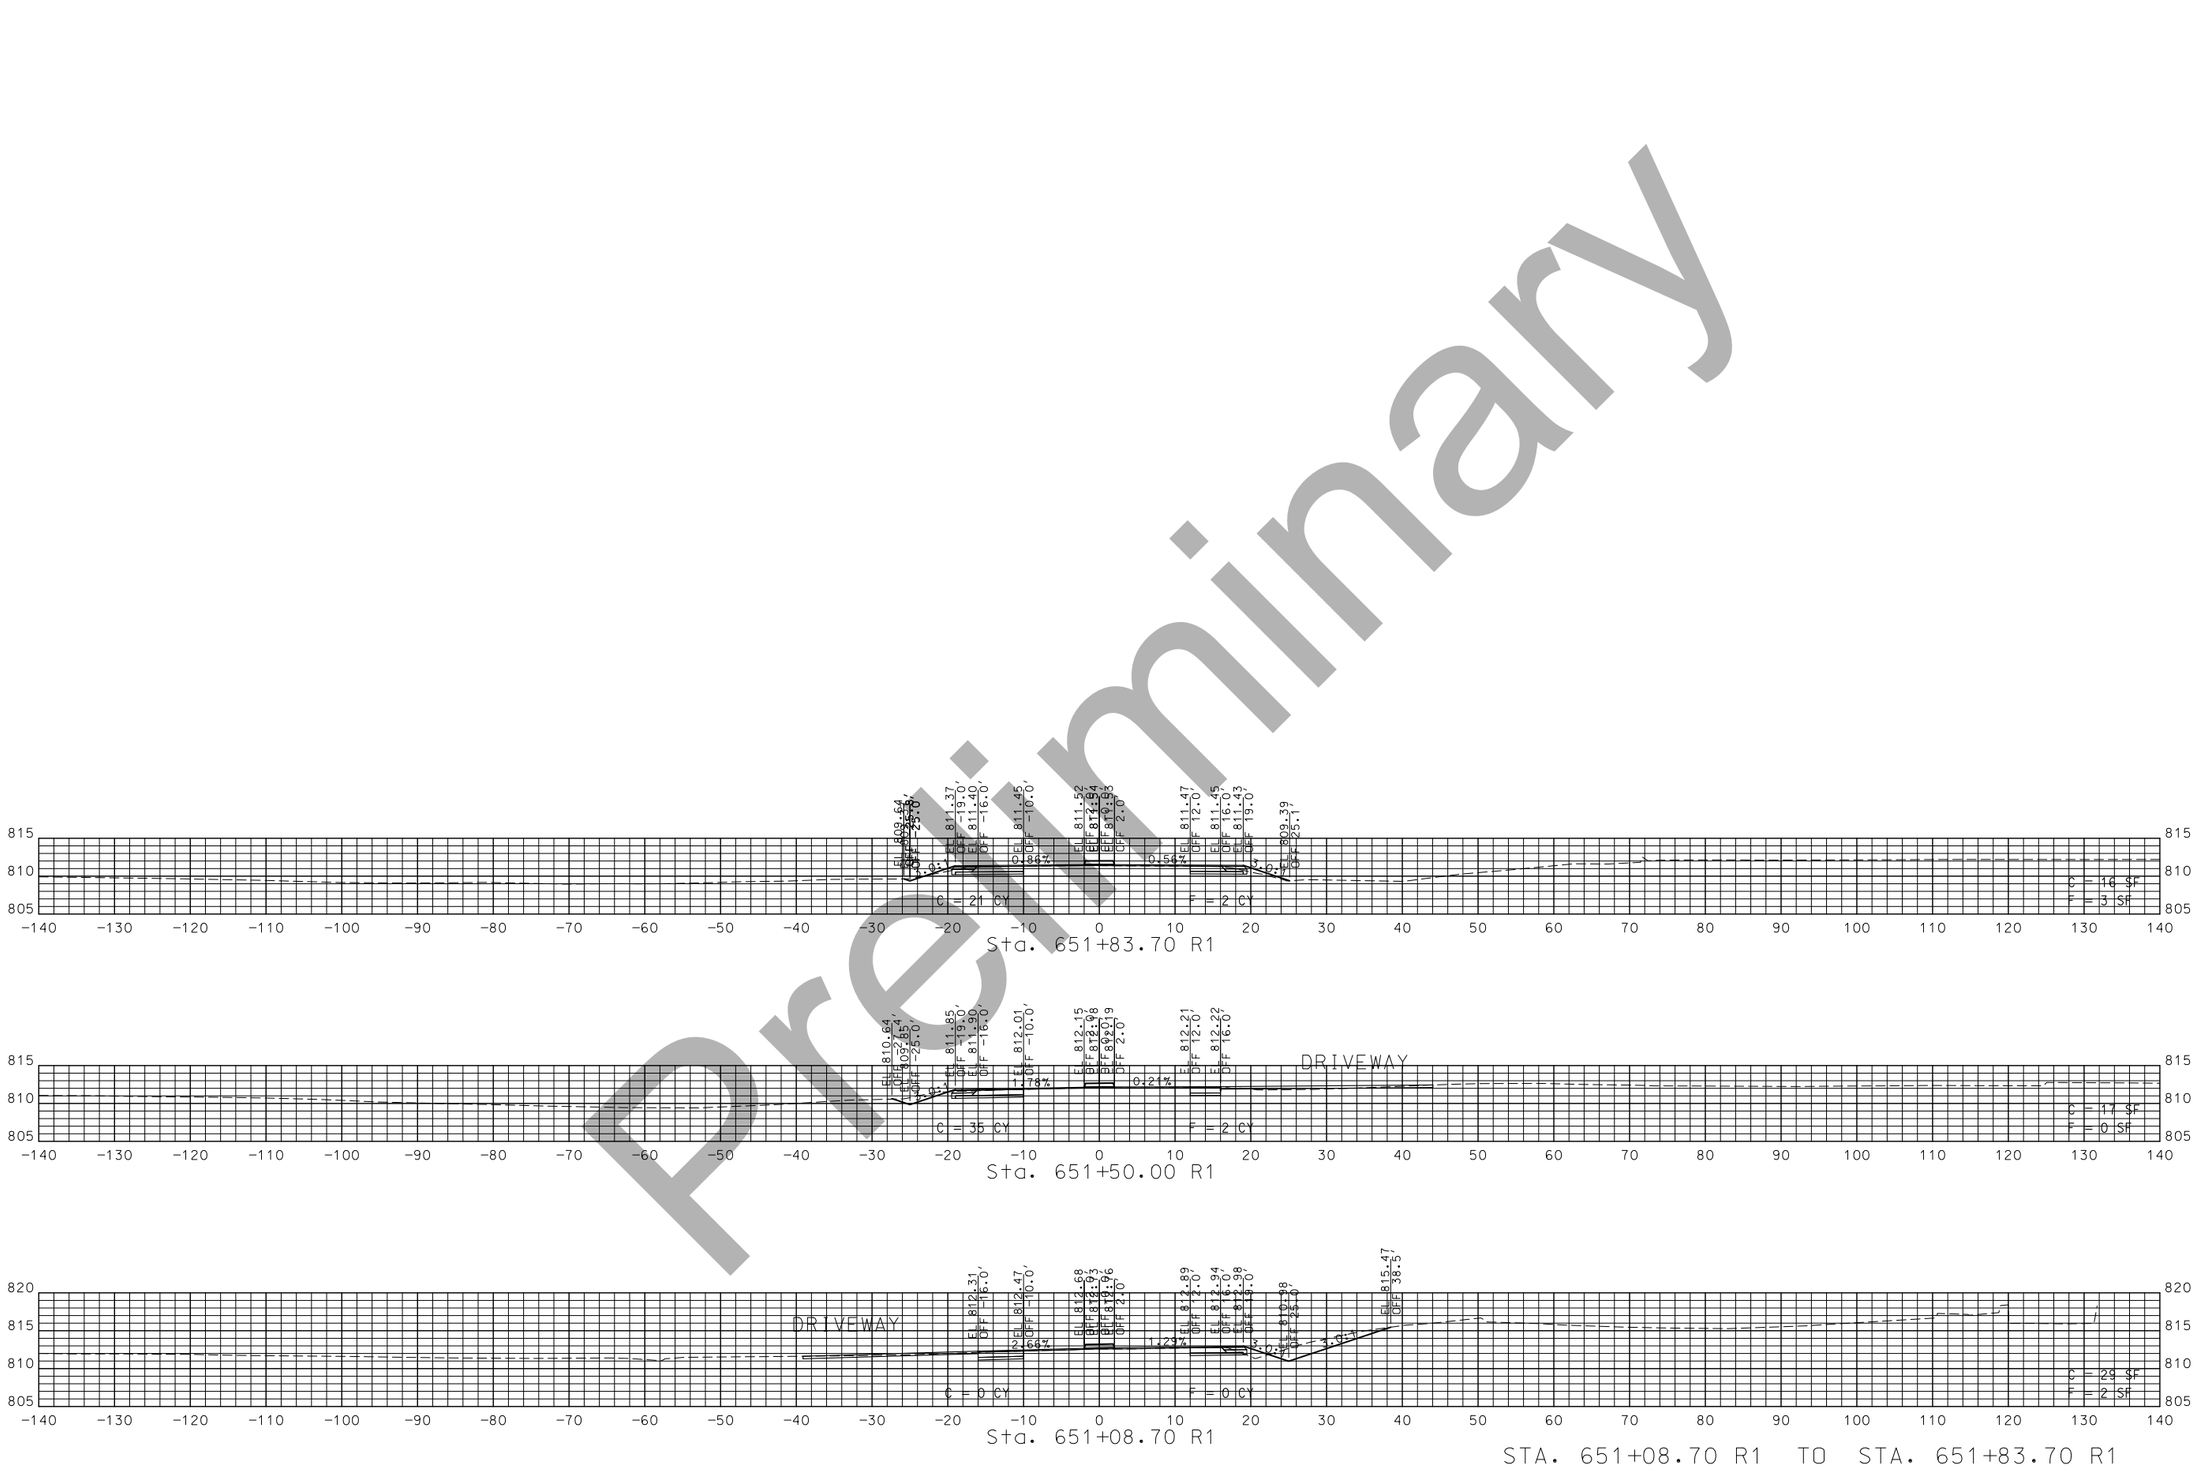

STA. 651+08.70 R1 TO STA. 651+83.70 R1

"THIS MEDIA SHOULD NOT BE CONSIDERED A CERTIFIED DOCUMENT."

DATE PREPARED
1/16/2019

ROUTE	STATE
54	MO
DISTRICT	SHEET NO.
CD	53

COUNTY
MILLER

JOB NO.
J5P3181

CONTRACT ID.

PROJECT NO.

BRIDGE NO.

DESCRIPTION	DATE

IF A SEAL IS PRESENT ON THIS SHEET IT HAS BEEN ELECTRONICALLY SEALED AND DATED.

MISSOURI HIGHWAYS AND TRANSPORTATION COMMISSION
105 WEST CAPITOL
JEFFERSON CITY, MO 65102
1-888-ASK-MODOT (1-888-275-6636)

BUSINESS 54
SHEET 1 OF 1

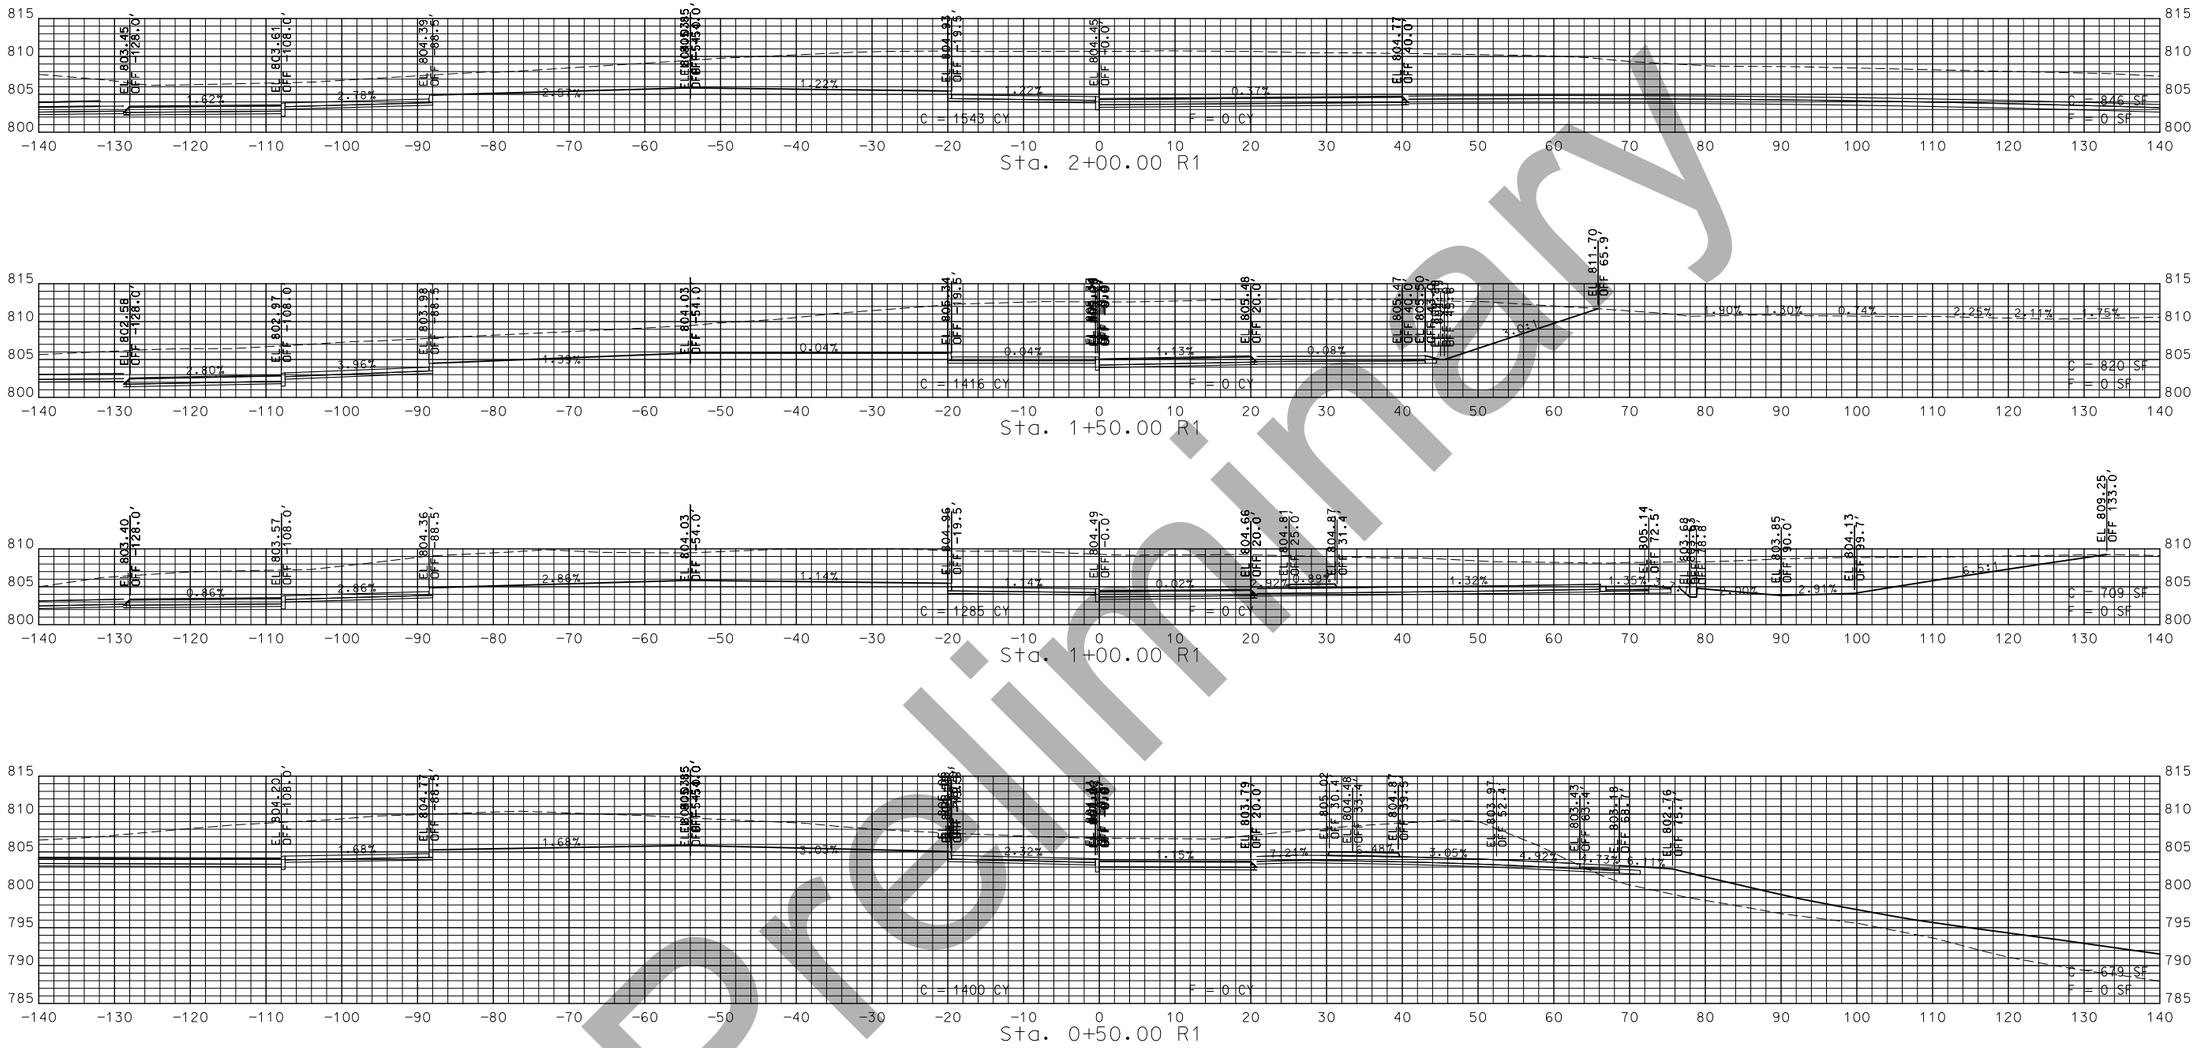

STA. 0+00.00 R1 TO STA. 2+00.00 R1

Preliminary

"THIS MEDIA SHOULD NOT BE CONSIDERED A CERTIFIED DOCUMENT."

DATE PREPARED	1/16/2019
ROUTE	54
STATE	MO
DISTRICT	CD
SHEET NO.	54
COUNTY	MILLER
JOB NO.	J5P3181
CONTRACT ID.	
PROJECT NO.	
BRIDGE NO.	

IF A SEAL IS PRESENT ON THIS SHEET IT HAS BEEN ELECTRONICALLY SEALED AND DATED.

DESCRIPTION	DATE

MISSOURI HIGHWAYS AND TRANSPORTATION COMMISSION
105 WEST CAPITOL
JEFFERSON CITY, MO 65102
1-888-ASK-MODOT (1-888-275-6636)

ROUNDABOUT 1
CIRCLE
SHEET 1 OF 2

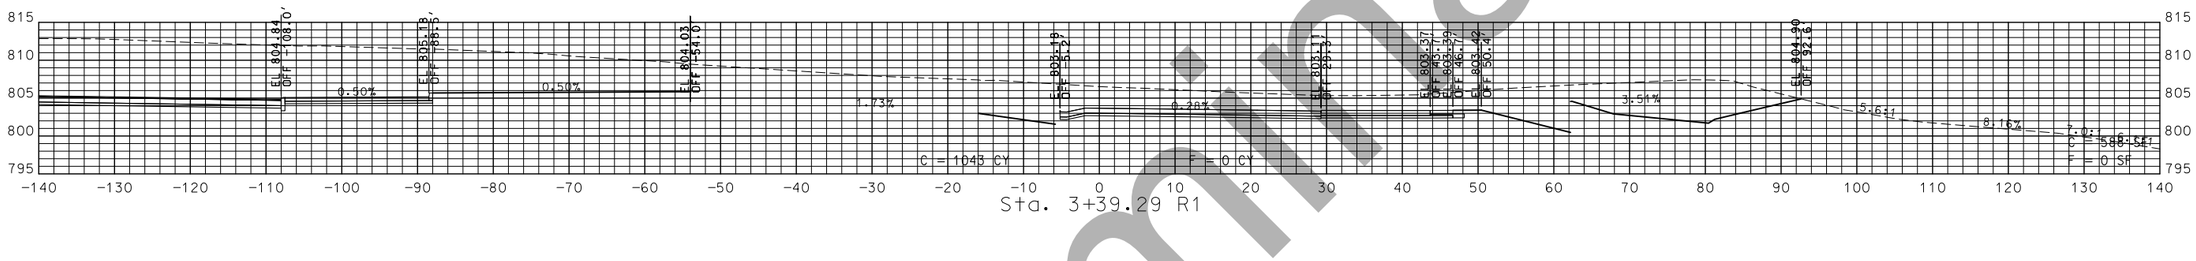

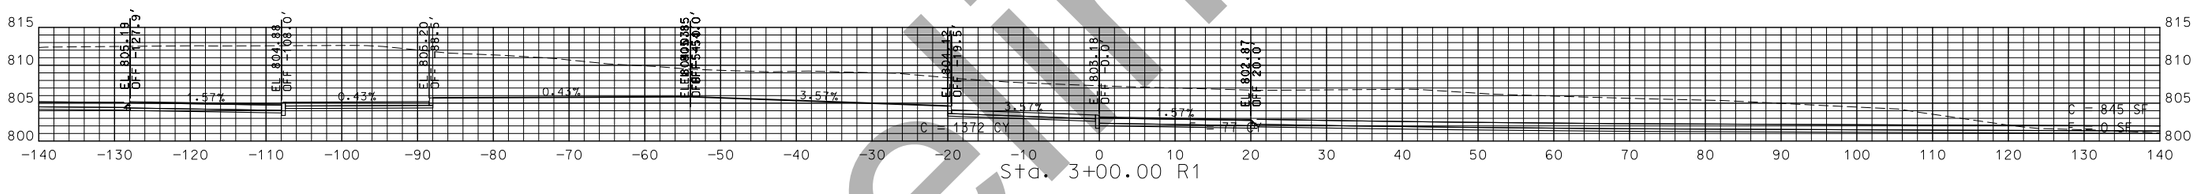

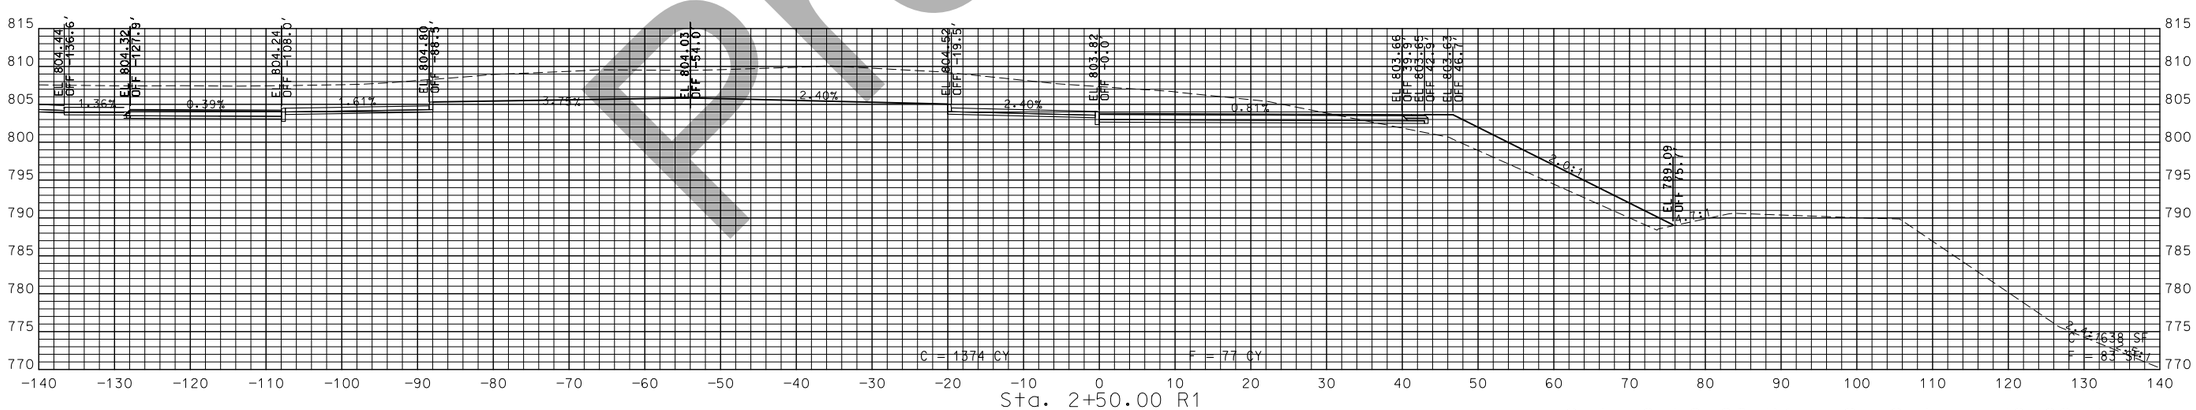

STA. 2+50.00 R1 TO STA. 3+39.29 R1

Preliminary

"THIS MEDIA SHOULD NOT BE CONSIDERED A CERTIFIED DOCUMENT."

DATE PREPARED
1/16/2019

ROUTE	STATE
54	MO
DISTRICT	SHEET NO.
CD	55

COUNTY
MILLER

JOB NO.
J5P3181

CONTRACT ID.

PROJECT NO.

BRIDGE NO.

DESCRIPTION	DATE

IF A SEAL IS PRESENT ON THIS SHEET IT HAS BEEN ELECTRONICALLY SEALED AND DATED.

MISSOURI HIGHWAYS AND TRANSPORTATION COMMISSION
105 WEST CAPITOL
JEFFERSON CITY, MO 65102
1-888-ASK-MODOT (1-888-275-6636)

ROUNDABOUT 1
CIRCLE
SHEET 2 OF 2

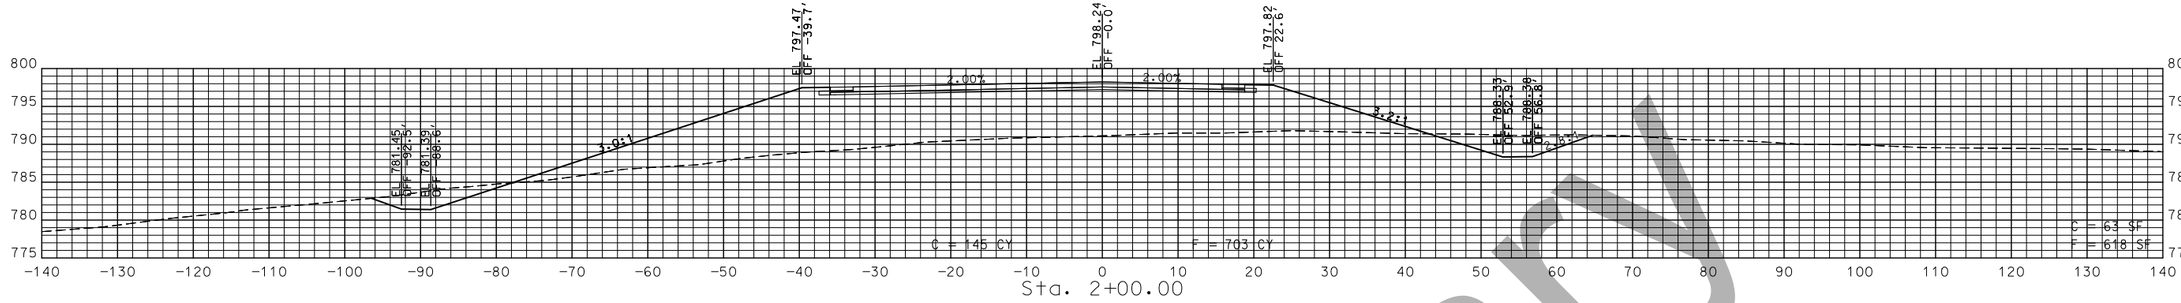

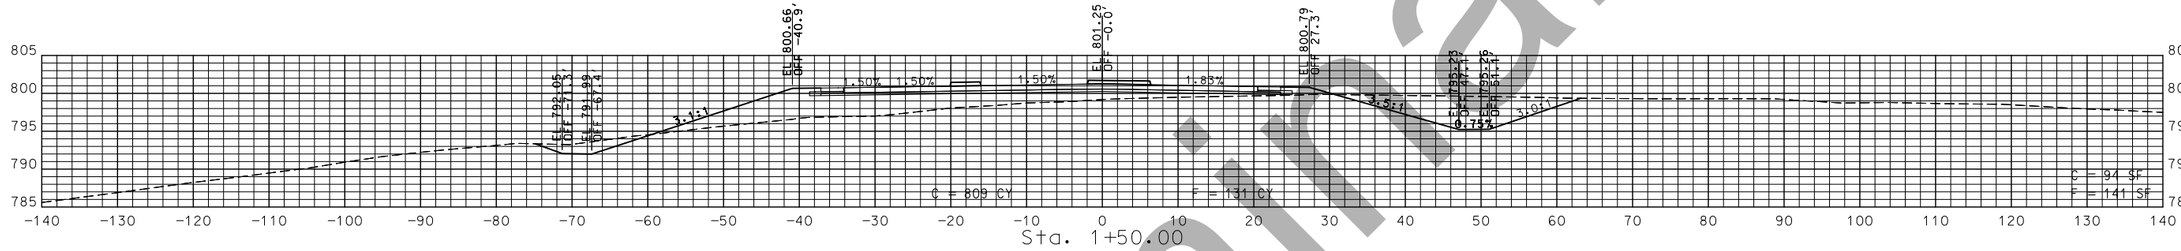

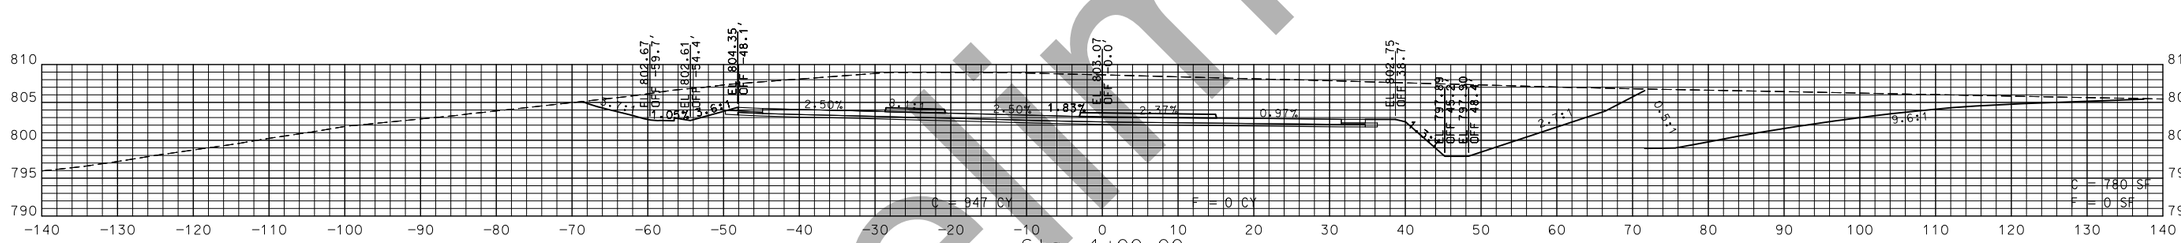

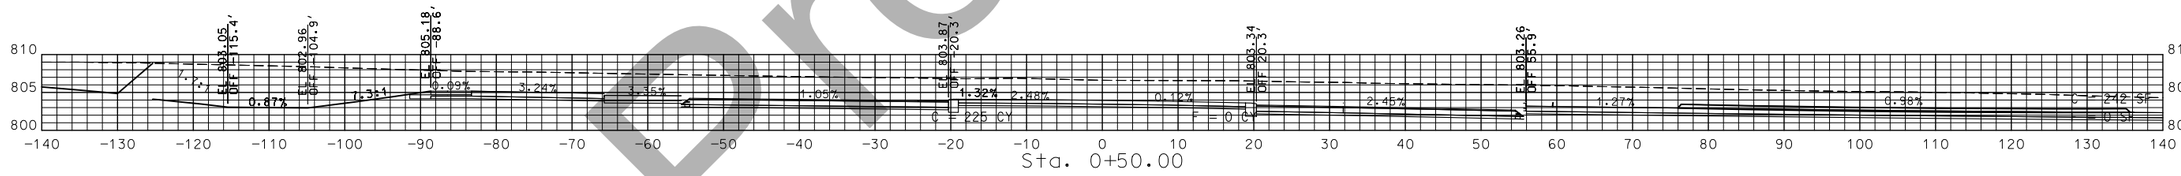

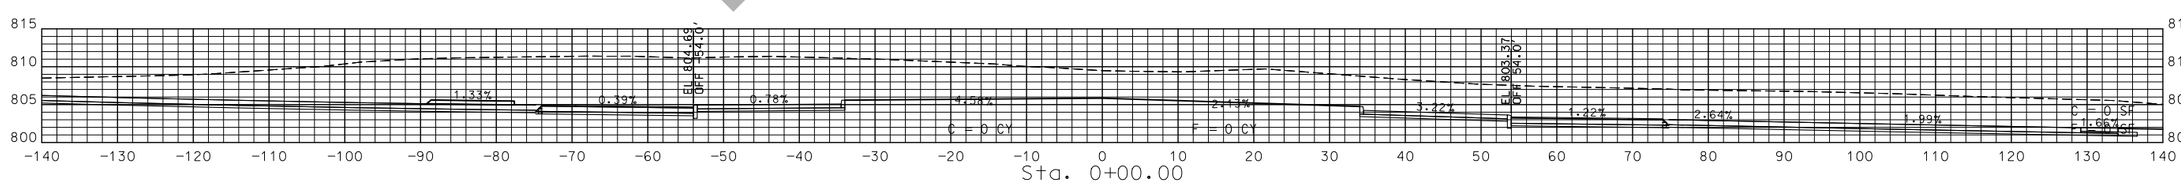

STA. 0+00.00 TO STA. 2+00.00

Preliminary

"THIS MEDIA SHOULD NOT BE CONSIDERED A CERTIFIED DOCUMENT."

DATE PREPARED
1/16/2019

ROUTE	STATE
54	MO
DISTRICT	SHEET NO.
CD	56

COUNTY
MILLER

JOB NO.
J5P3181

CONTRACT ID.

PROJECT NO.

BRIDGE NO.

DATE	DESCRIPTION

IF A SEAL IS PRESENT ON THIS SHEET IT HAS BEEN ELECTRONICALLY SEALED AND DATED.

MISSOURI HIGHWAYS AND TRANSPORTATION COMMISSION
105 WEST CAPITOL
JEFFERSON CITY, MO 65102
1-888-ASK-MODOT (1-888-275-6636)

ROUNDABOUT 1
NORTHEAST LEG
SHEET 1 OF 2

Preliminary

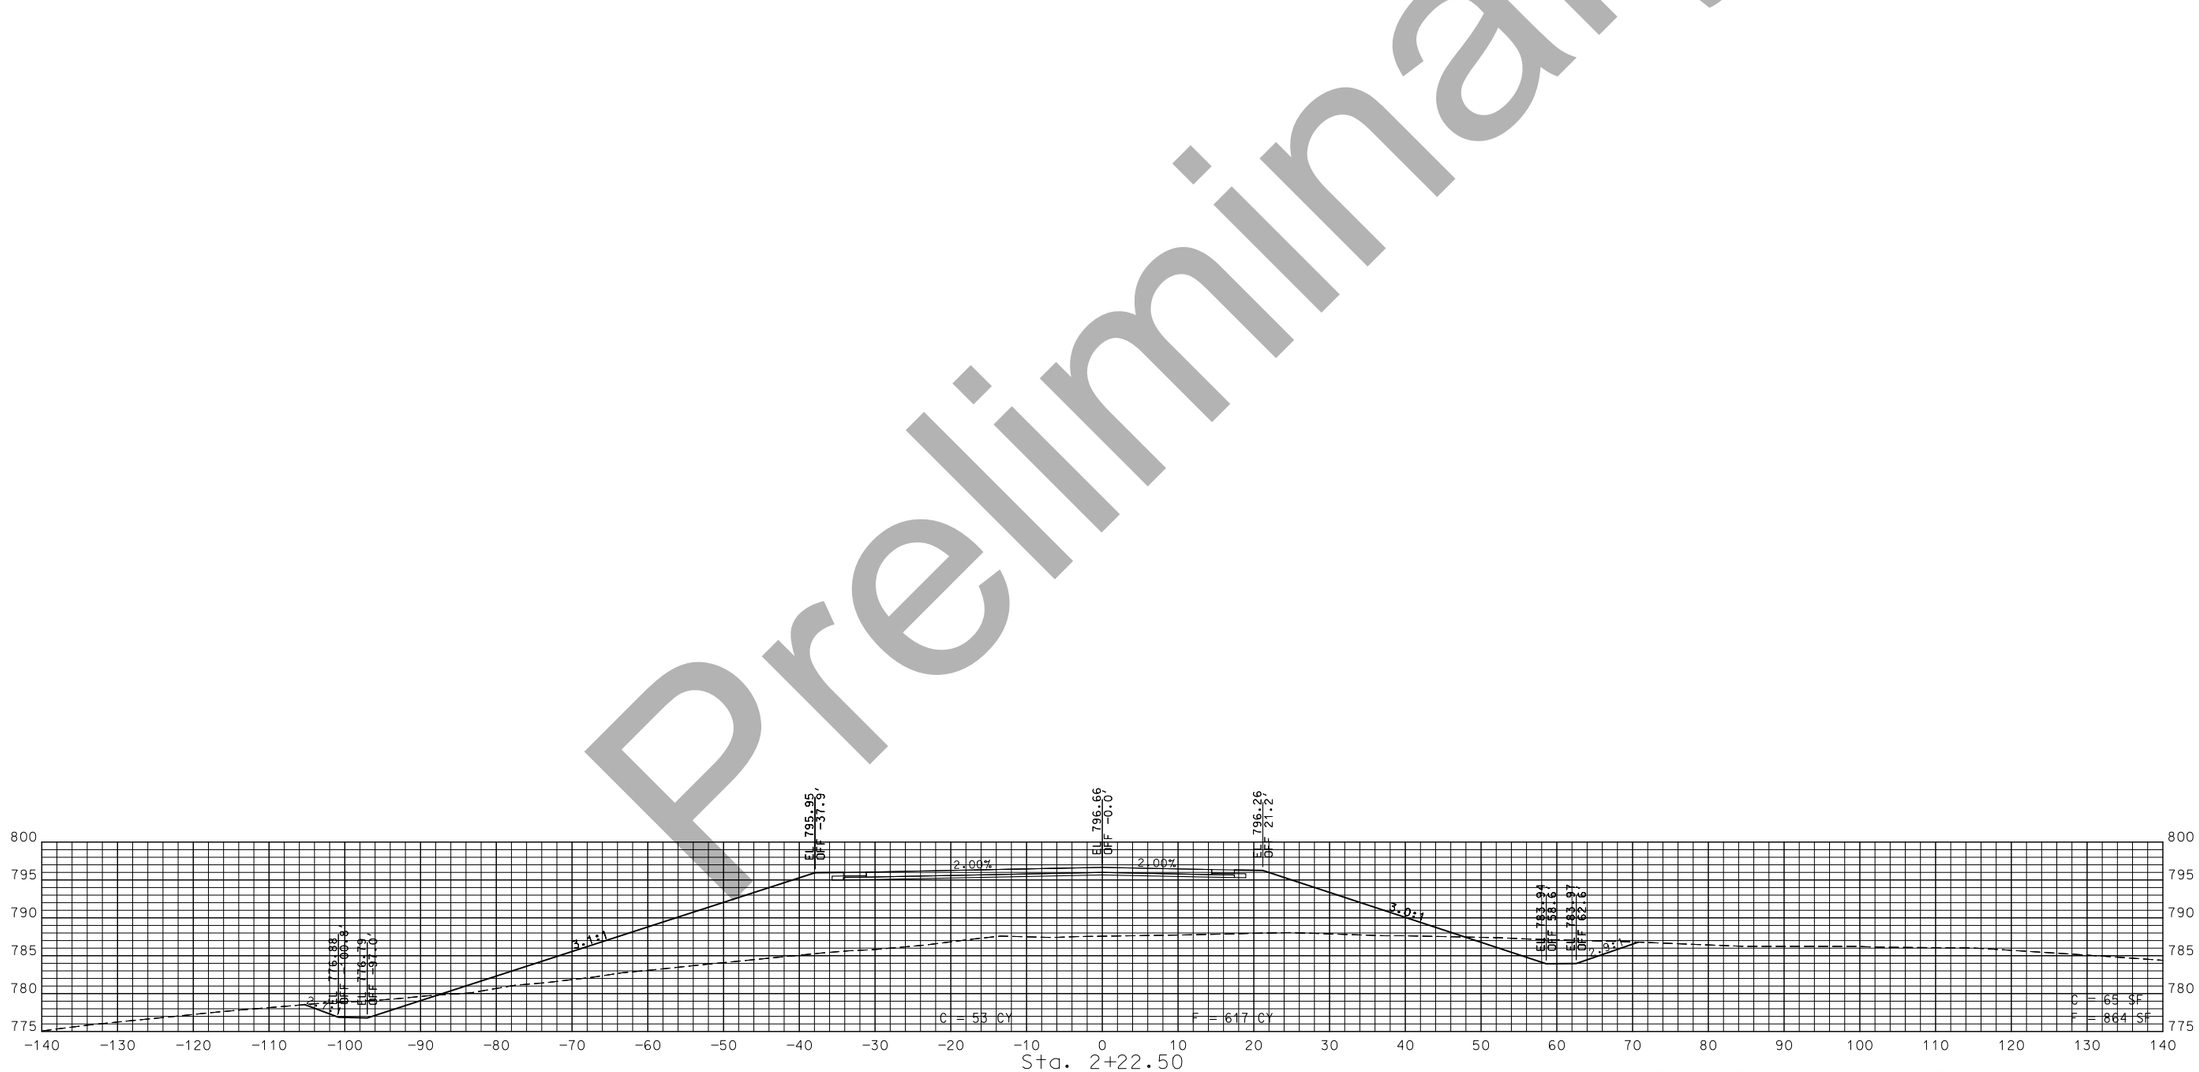

STA. 2+22.50 TO STA. 2+22.50

"THIS MEDIA SHOULD NOT BE CONSIDERED A CERTIFIED DOCUMENT."

DATE PREPARED
1/16/2019

ROUTE	STATE
54	MO
DISTRICT	SHEET NO.
CD	57

COUNTY
MILLER

JOB NO.
J5P3181

CONTRACT ID.

PROJECT NO.

BRIDGE NO.

DESCRIPTION	DATE

IF A SEAL IS PRESENT ON THIS SHEET IT HAS BEEN ELECTRONICALLY SEALED AND DATED.

MISSOURI HIGHWAYS AND TRANSPORTATION COMMISSION
105 WEST CAPITOL
JEFFERSON CITY, MO 65102
1-888-ASK-MODOT (1-888-275-6636)

ROUNDABOUT 1
NORTHEAST LEG
SHEET 2 OF 2

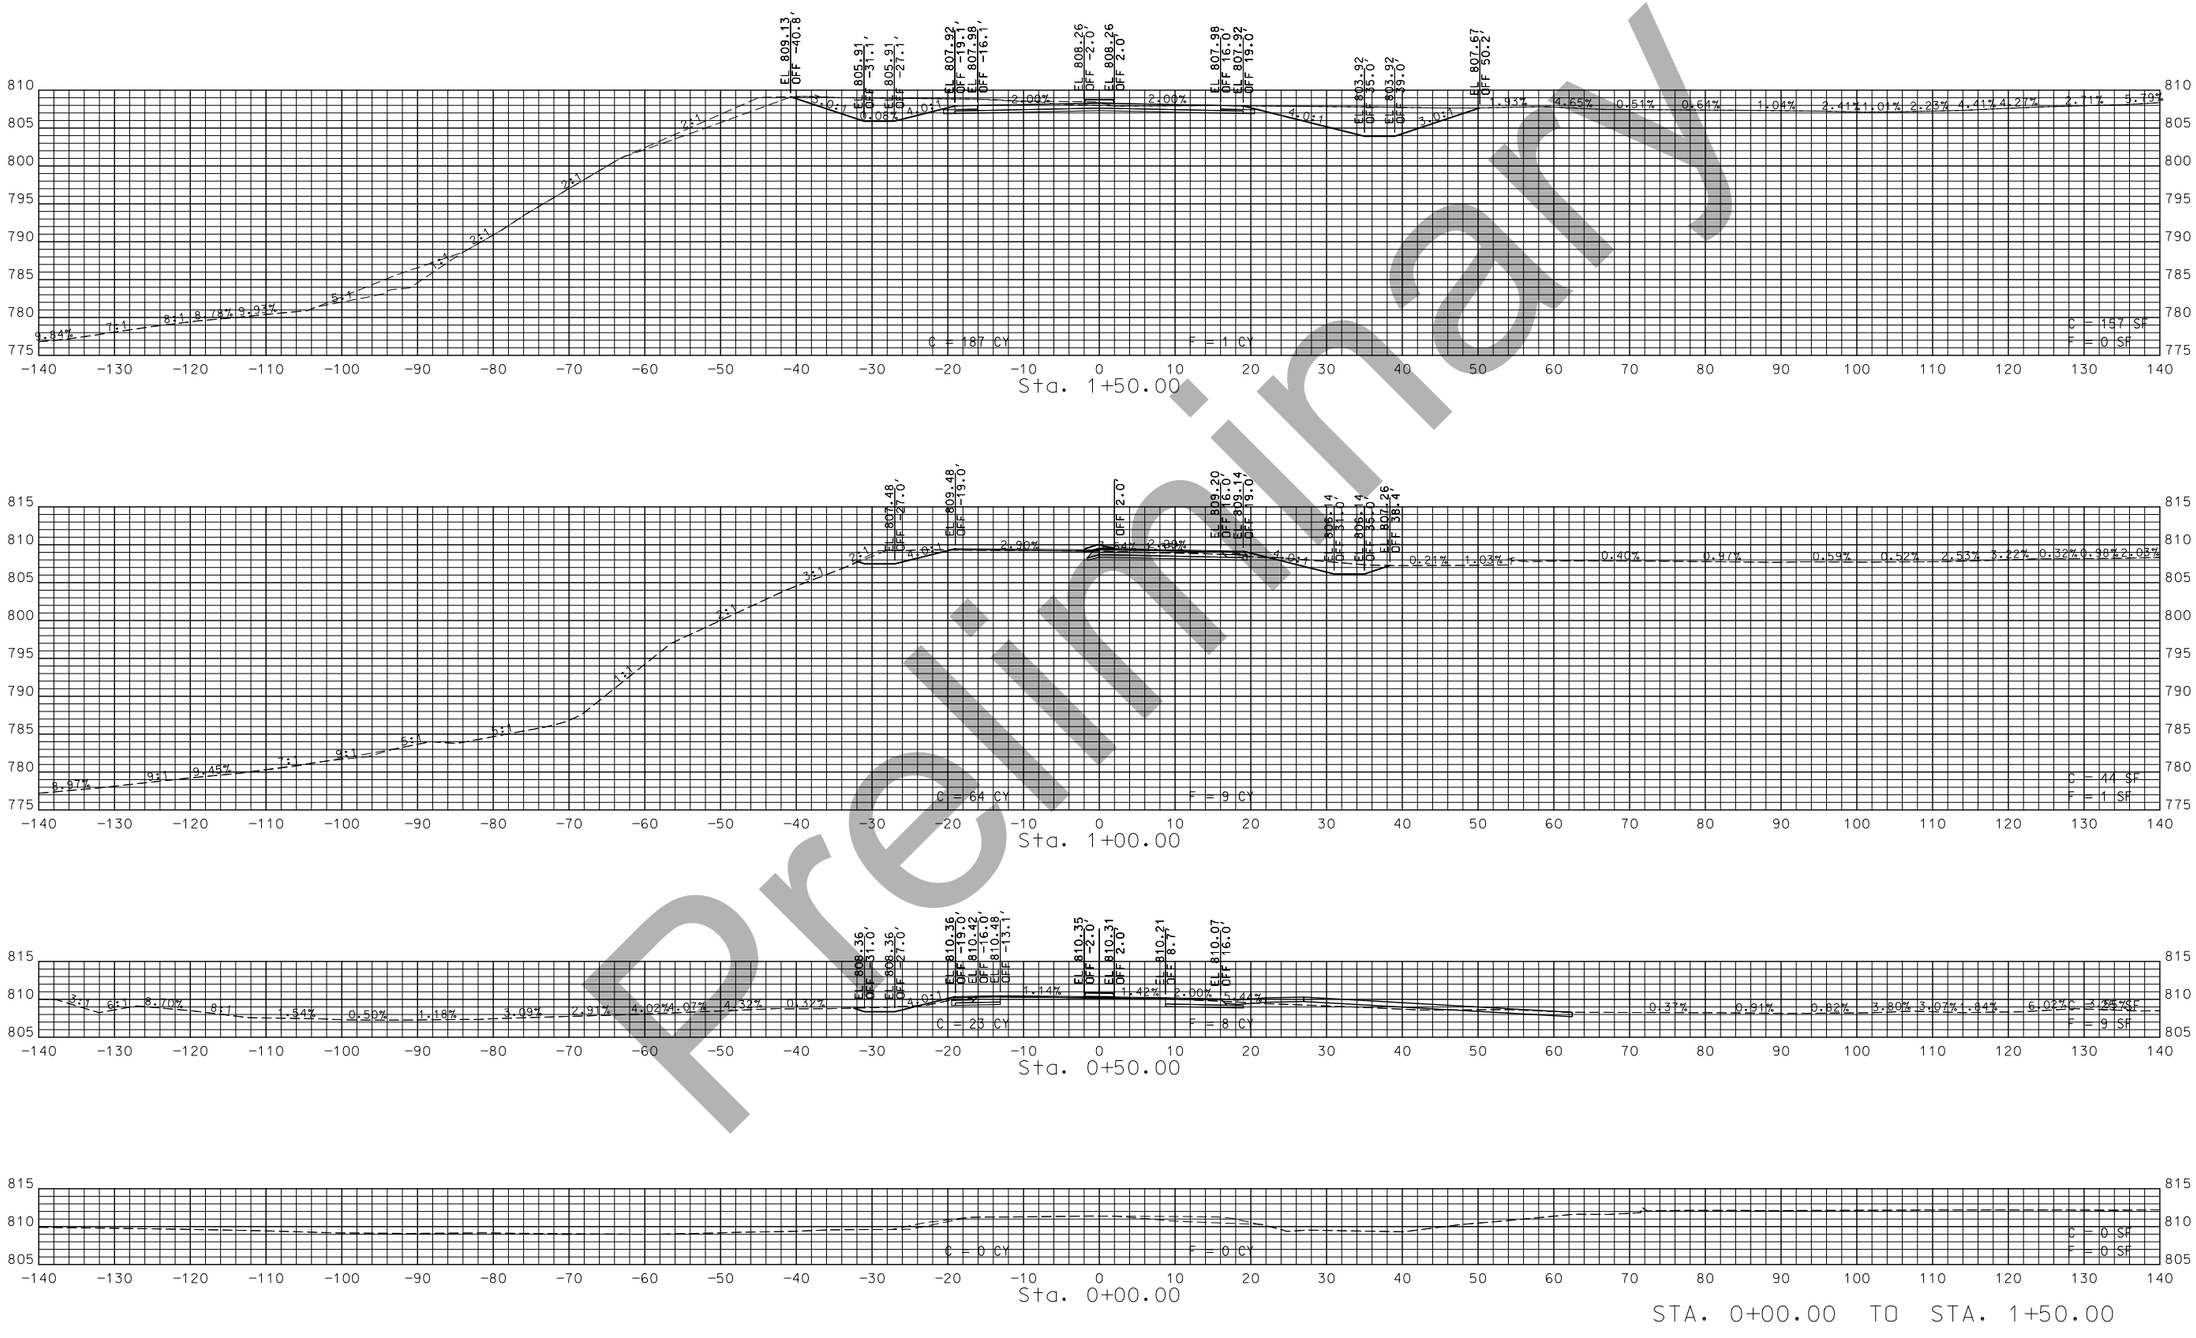

STA. 0+00.00 TO STA. 1+50.00

Preliminary

"THIS MEDIA SHOULD NOT BE CONSIDERED A CERTIFIED DOCUMENT."

DATE PREPARED
1/16/2019

ROUTE	STATE
54	MO
DISTRICT	SHEET NO.
CD	58

COUNTY
MILLER

JOB NO.
J5P3181

CONTRACT ID.

PROJECT NO.

BRIDGE NO.

IF A SEAL IS PRESENT ON THIS SHEET IT HAS BEEN ELECTRONICALLY SEALED AND DATED.

DESCRIPTION	DATE

MISSOURI HIGHWAYS AND TRANSPORTATION COMMISSION
105 WEST CAPITOL
JEFFERSON CITY, MO 65102
1-888-ASK-MODOT (1-888-275-6636)

ROUNDABOUT 1
NORTHWEST LEG
SHEET 1 OF 2

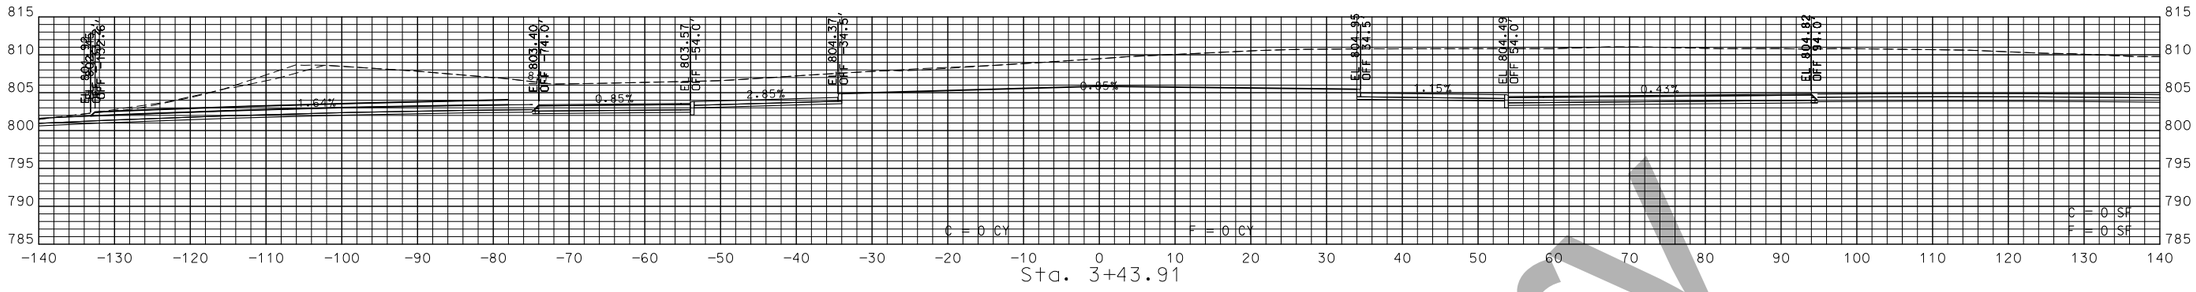

Sta. 3+43.91

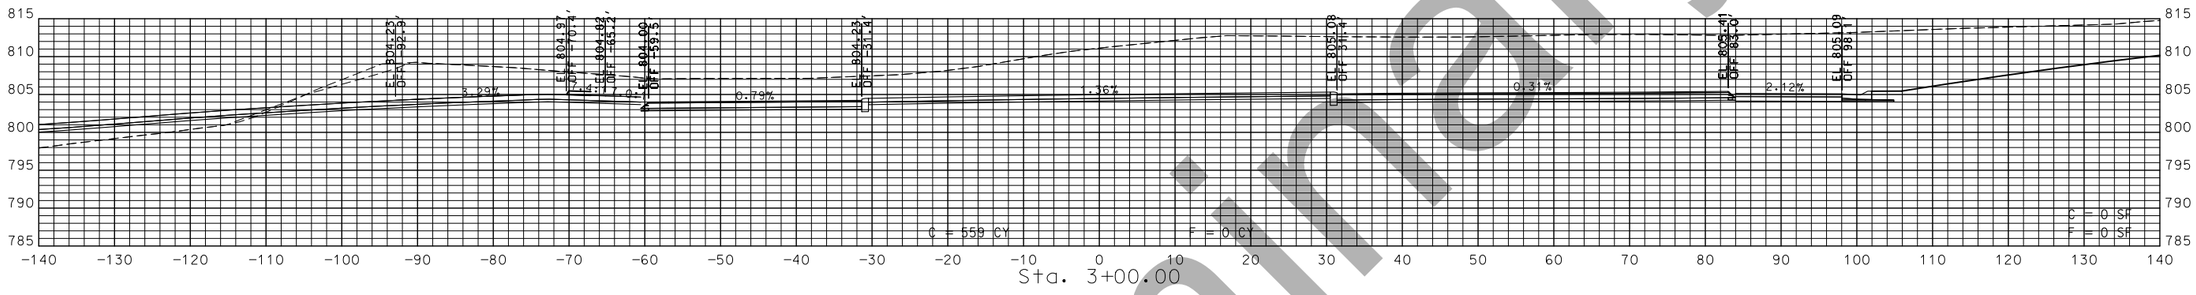

Sta. 3+00.00

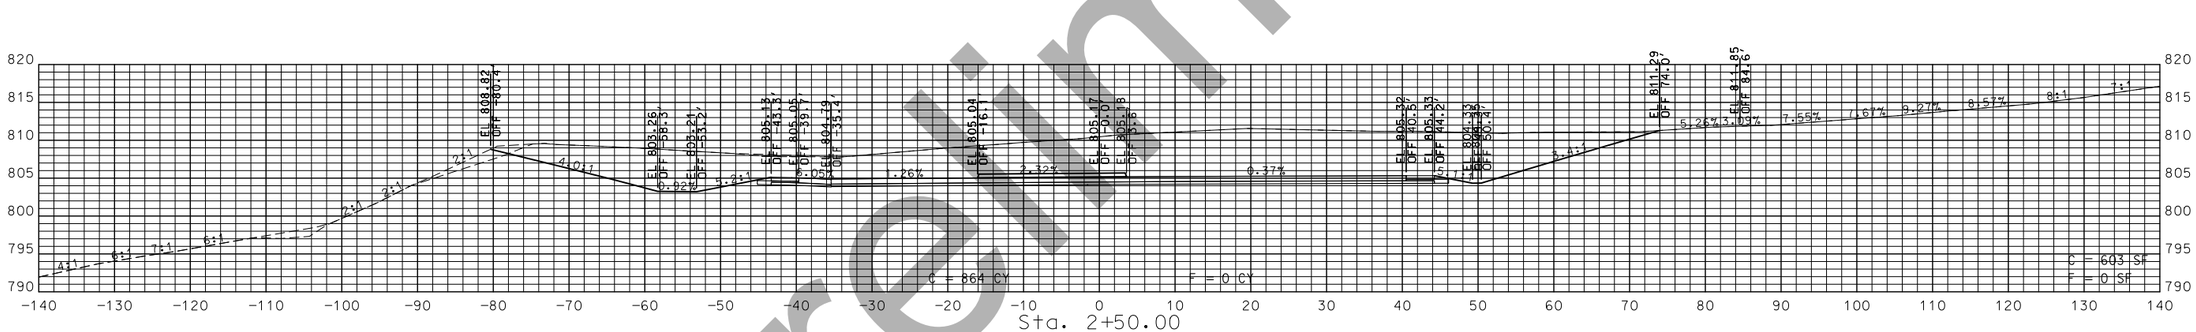

Sta. 2+50.00

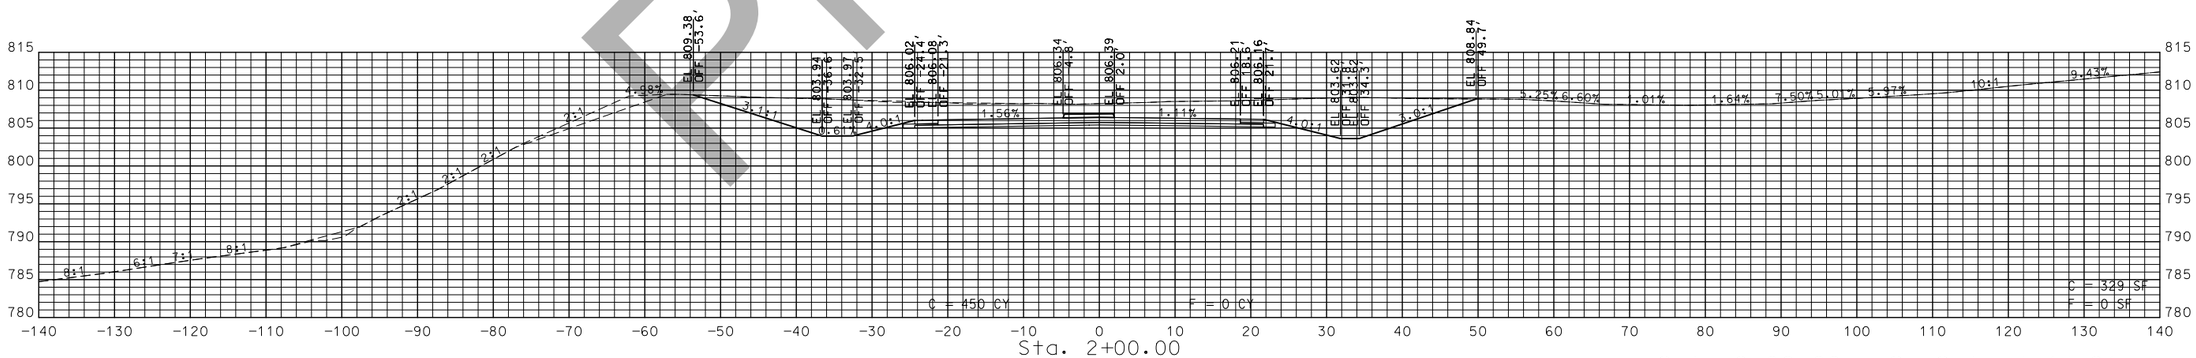

Sta. 2+00.00

STA. 2+00.00 TO STA. 3+43.91

"THIS MEDIA SHOULD NOT BE CONSIDERED A CERTIFIED DOCUMENT."

DATE PREPARED
1/16/2019

ROUTE	STATE
54	MO
DISTRICT	SHEET NO.
CD	59

COUNTY
MILLER

JOB NO.
J5P3181

CONTRACT ID.

PROJECT NO.

BRIDGE NO.

DESCRIPTION	DATE

IF A SEAL IS PRESENT ON THIS SHEET IT HAS BEEN ELECTRONICALLY SEALED AND DATED.

MISSOURI HIGHWAYS AND TRANSPORTATION COMMISSION
105 WEST CAPITOL
JEFFERSON CITY, MO 65102
1-888-ASK-MODOT (1-888-275-6636)

ROUNDABOUT 1
NORTHWEST LEG
SHEET 2 OF 2

Preliminary

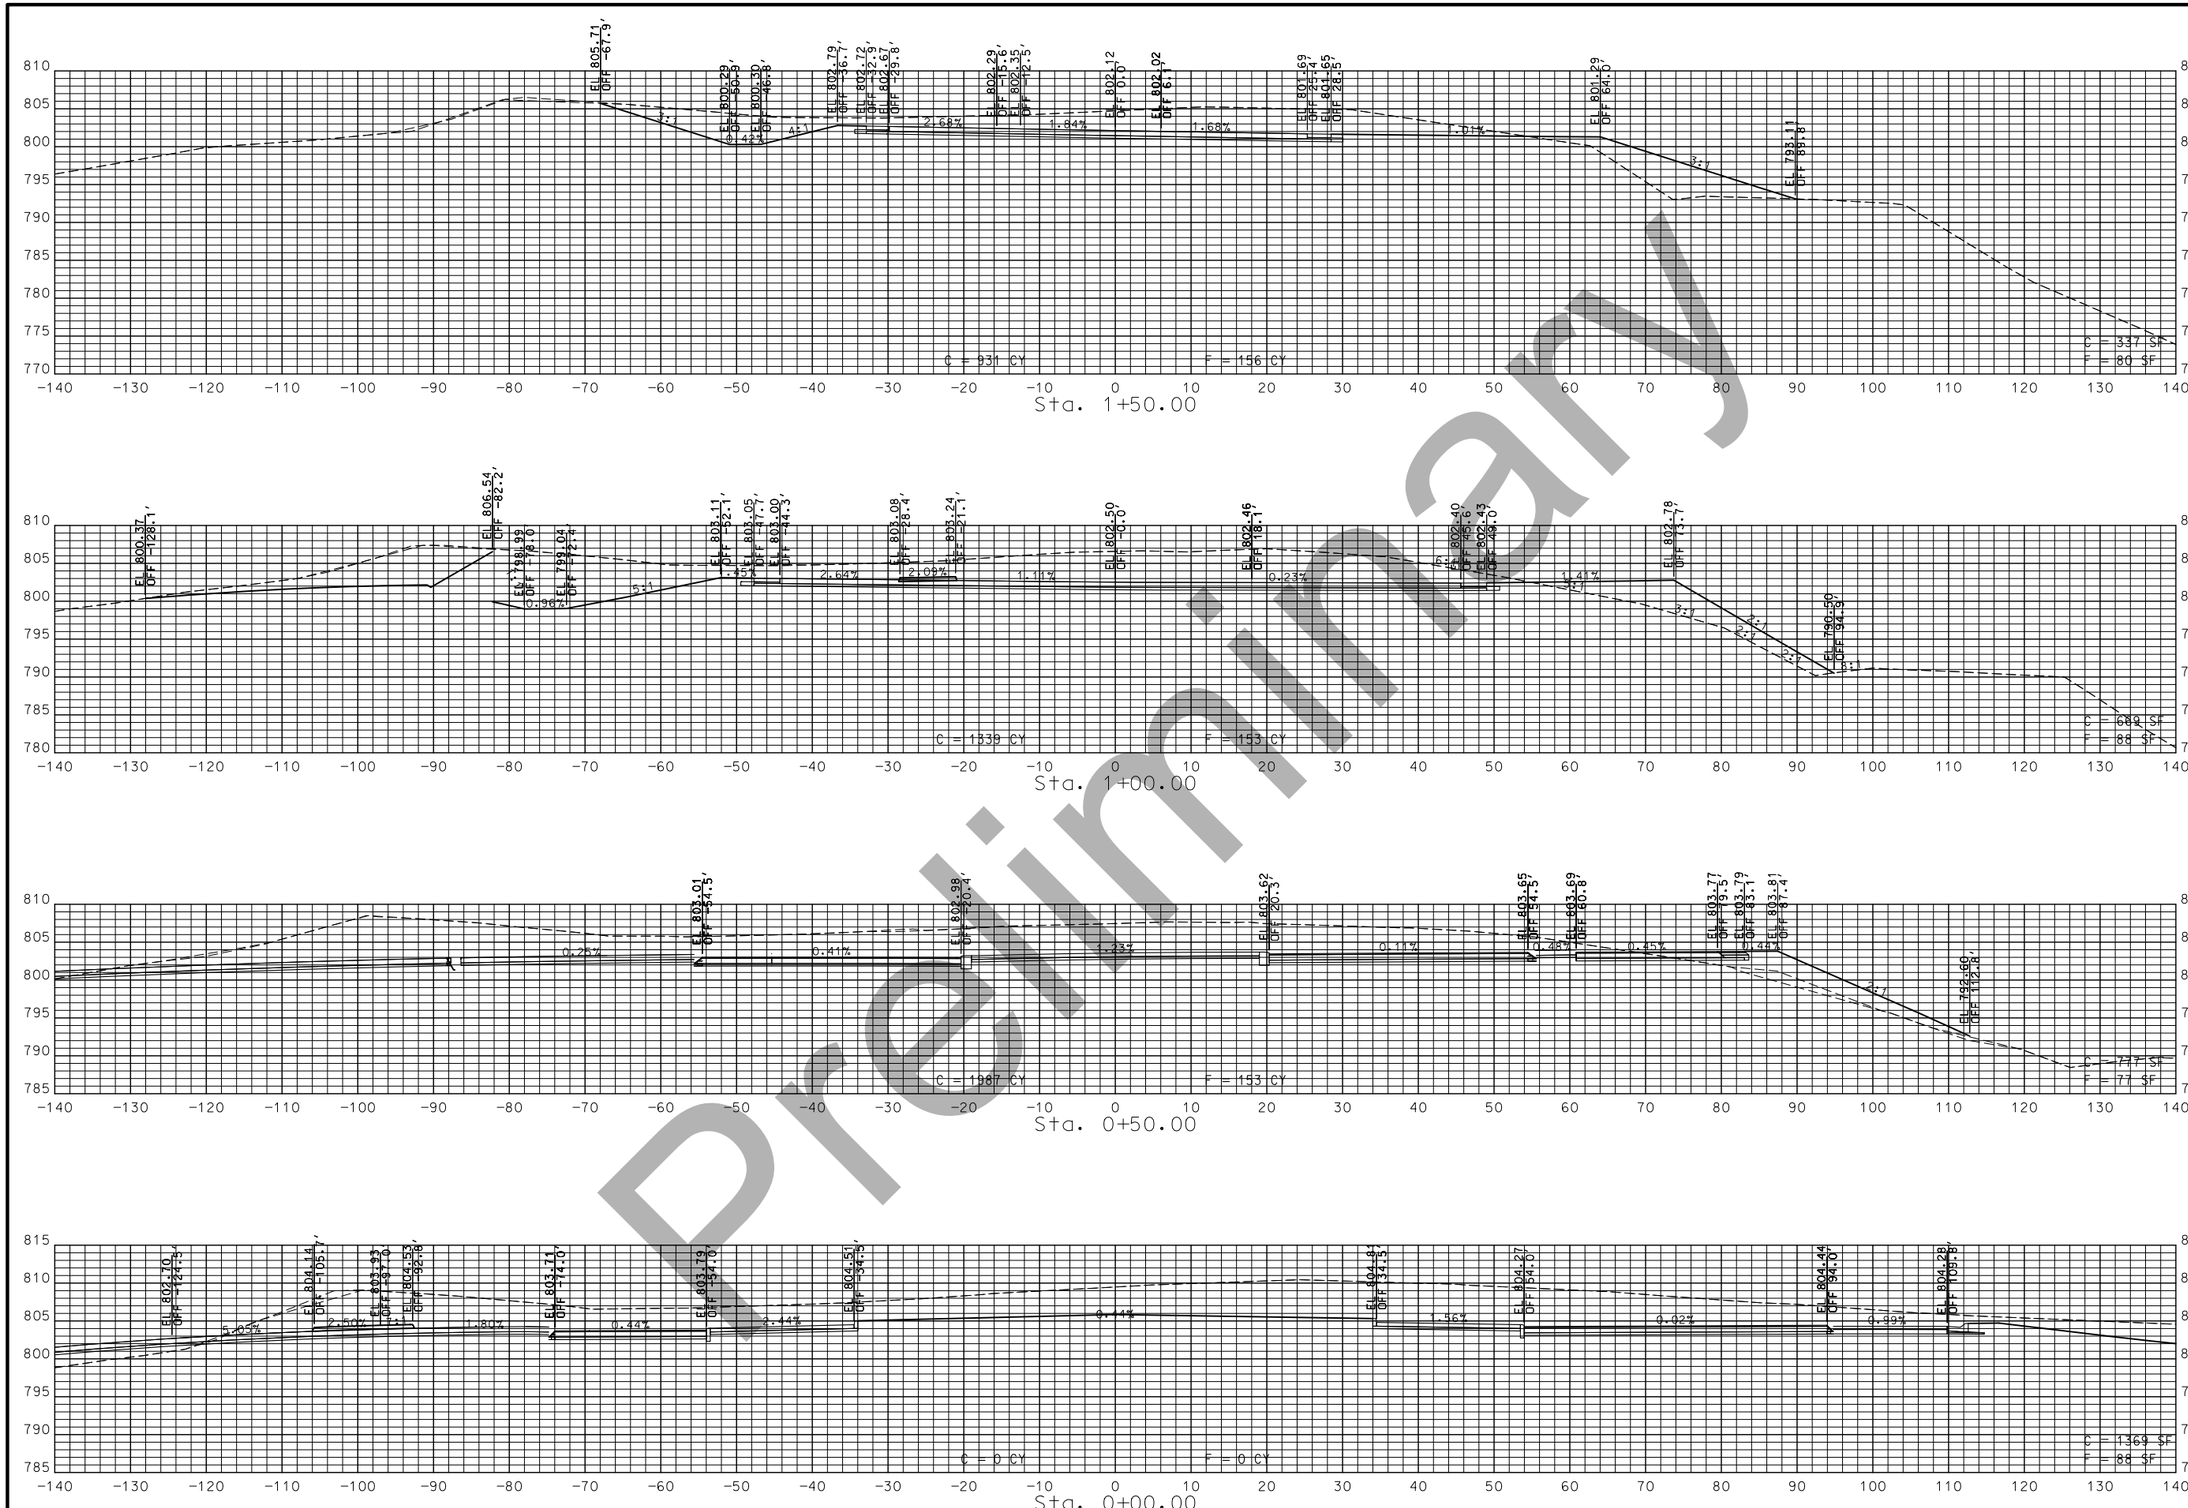

STA. 0+00.00 TO STA. 1+50.00

"THIS MEDIA SHOULD NOT BE CONSIDERED A CERTIFIED DOCUMENT."

DATE PREPARED
1/16/2019

ROUTE	STATE
54	MO
DISTRICT	SHEET NO.
CD	60

COUNTY
MILLER

JOB NO.
J5P3181

CONTRACT ID.

PROJECT NO.

BRIDGE NO.

DESCRIPTION	DATE

IF A SEAL IS PRESENT ON THIS SHEET IT HAS BEEN ELECTRONICALLY SEALED AND DATED.

MISSOURI HIGHWAYS AND TRANSPORTATION COMMISSION
105 WEST CAPITOL
JEFFERSON CITY, MO 65102
1-888-ASK-MODOT (1-888-275-6636)

ROUNDABOUT 1
SOUTHEAST LEG
SHEET 1 OF 3

Preliminary

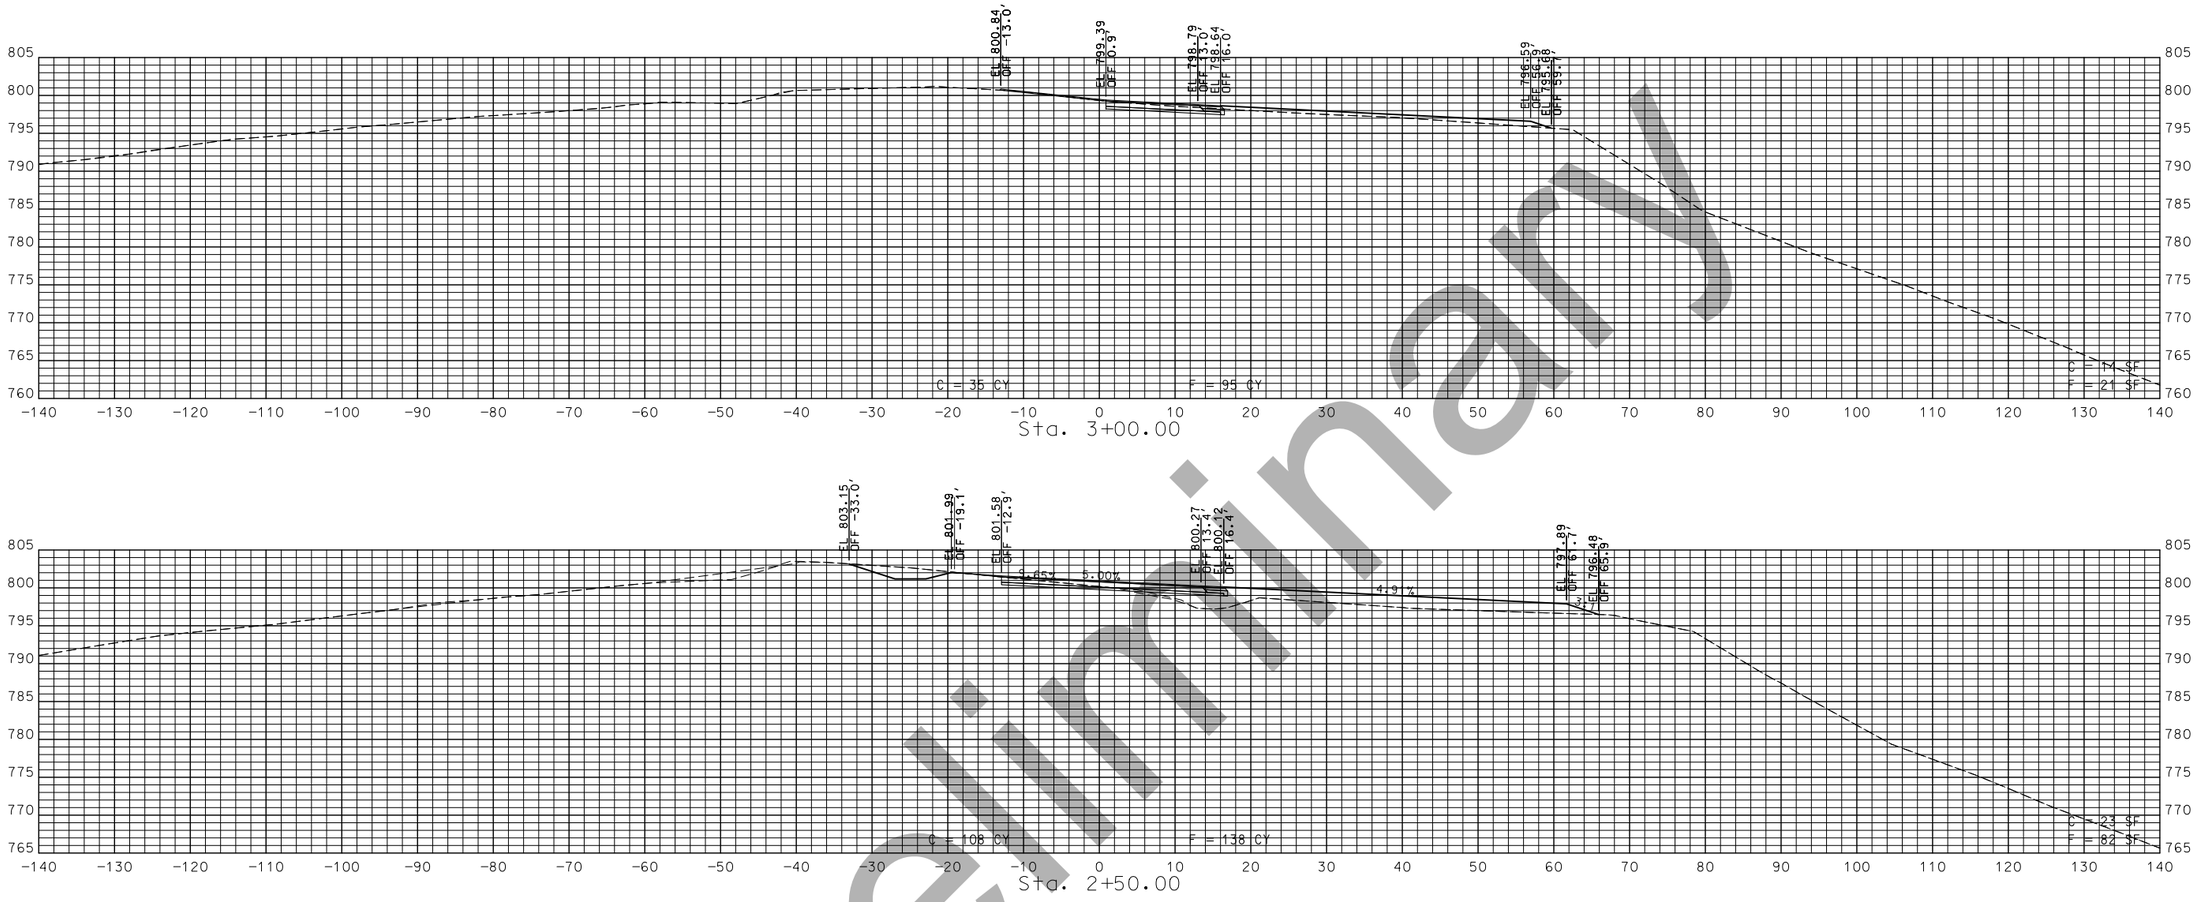

Preliminary

STA. 2+00.00 TO STA. 3+00.00

"THIS MEDIA SHOULD NOT BE CONSIDERED A CERTIFIED DOCUMENT."

DATE PREPARED
1/16/2019

ROUTE	STATE
54	MO
DISTRICT	SHEET NO.
CD	61

COUNTY
MILLER

JOB NO.
J5P3181

CONTRACT ID.

PROJECT NO.

BRIDGE NO.

DESCRIPTION	DATE

IF A SEAL IS PRESENT ON THIS SHEET IT HAS BEEN ELECTRONICALLY SEALED AND DATED.

MISSOURI HIGHWAYS AND TRANSPORTATION COMMISSION
105 WEST CAPITOL
JEFFERSON CITY, MO 65102
1-888-ASK-MODOT (1-888-275-6636)

ROUNDABOUT 1
SOUTHEAST LEG
SHEET 2 OF 3

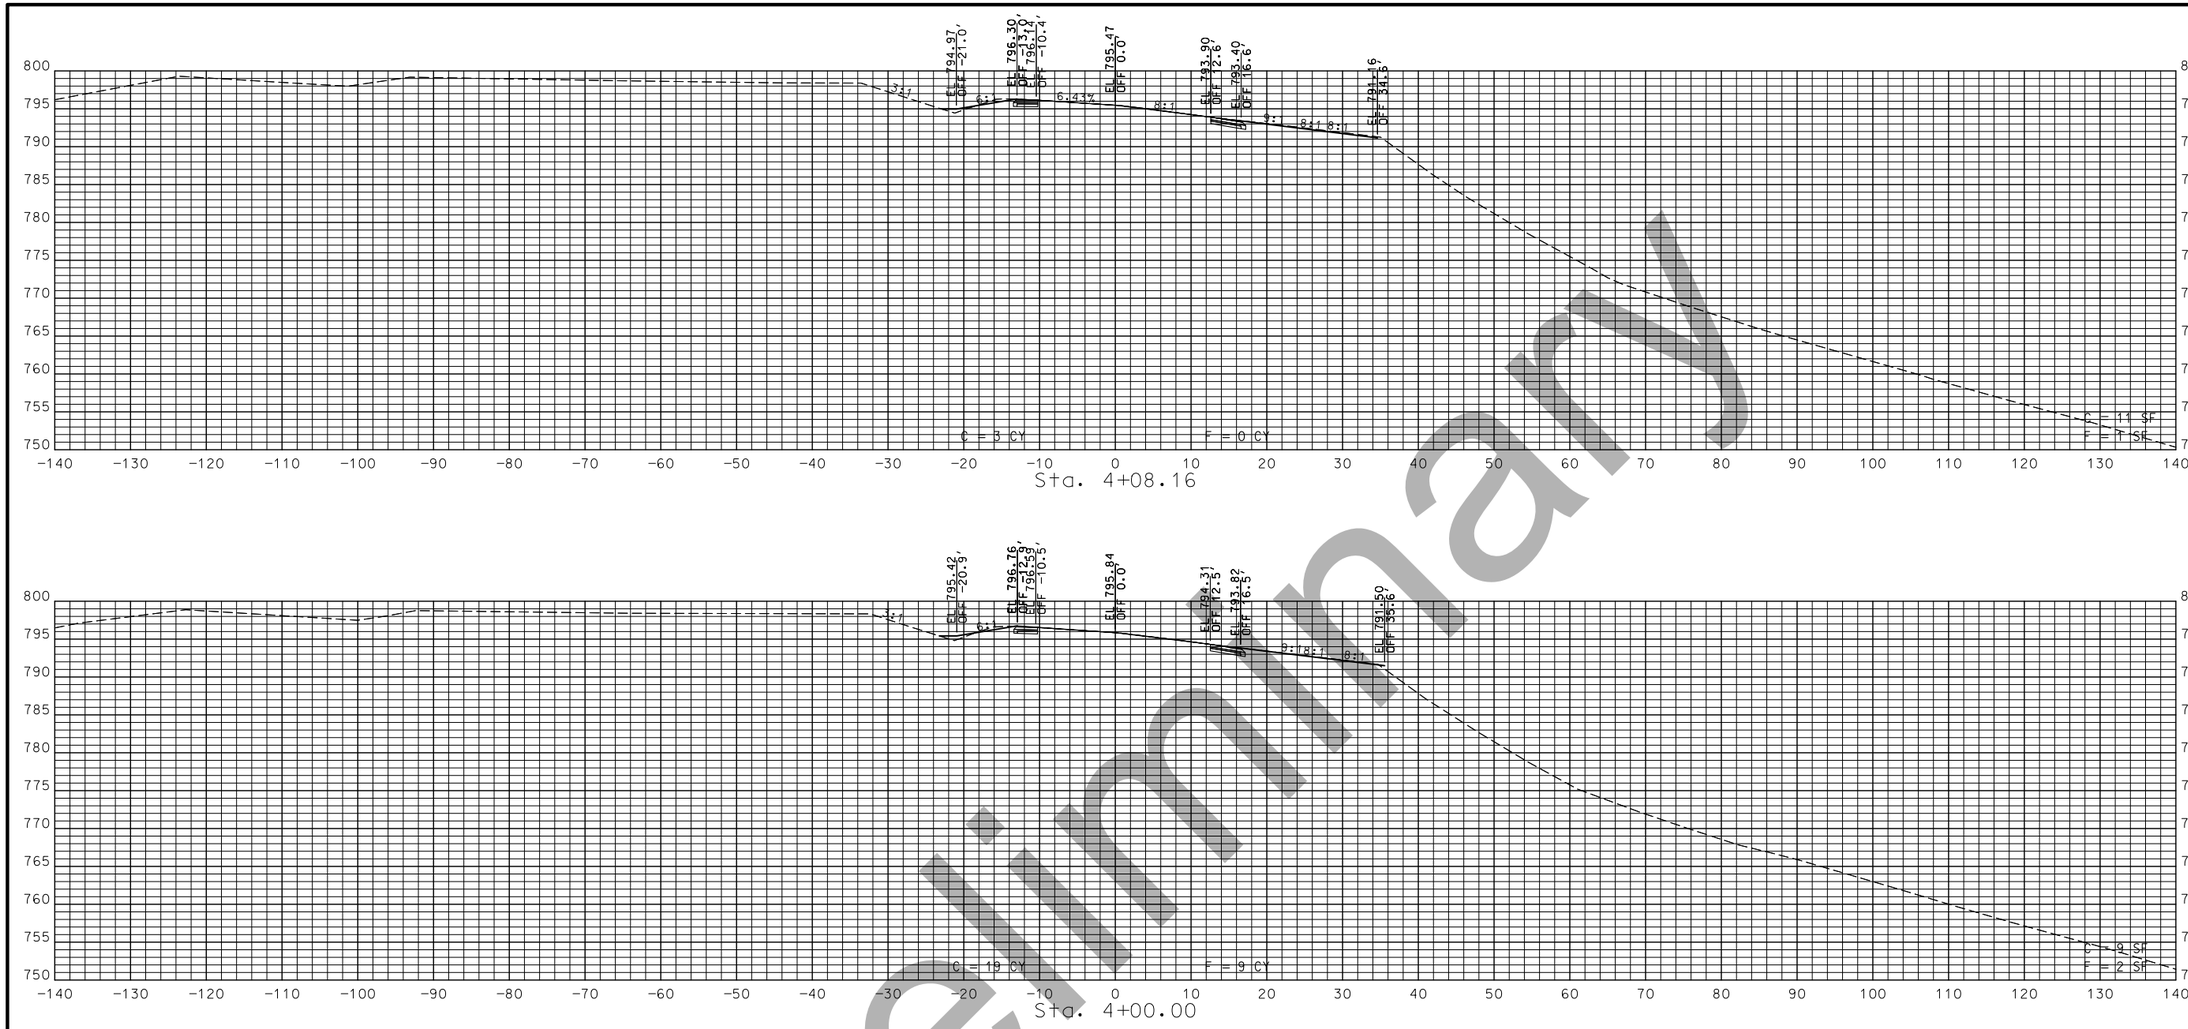

STA. 3+50.00 TO STA. 4+08.16

Preliminary

"THIS MEDIA SHOULD NOT BE CONSIDERED A CERTIFIED DOCUMENT."

DATE PREPARED	1/16/2019
ROUTE	54
STATE	MO
DISTRICT	CD
SHEET NO.	62
COUNTY	MILLER
JOB NO.	J5P3181
CONTRACT ID.	
PROJECT NO.	
BRIDGE NO.	

IF A SEAL IS PRESENT ON THIS SHEET IT HAS BEEN ELECTRONICALLY SEALED AND DATED.

DATE	DESCRIPTION

MISSOURI HIGHWAYS AND TRANSPORTATION COMMISSION
105 WEST CAPITOL
JEFFERSON CITY, MO 65102
1-888-ASK-MODOT (1-888-275-6636)

ROUNDABOUT 1
SOUTHEAST LEG
SHEET 3 OF 3

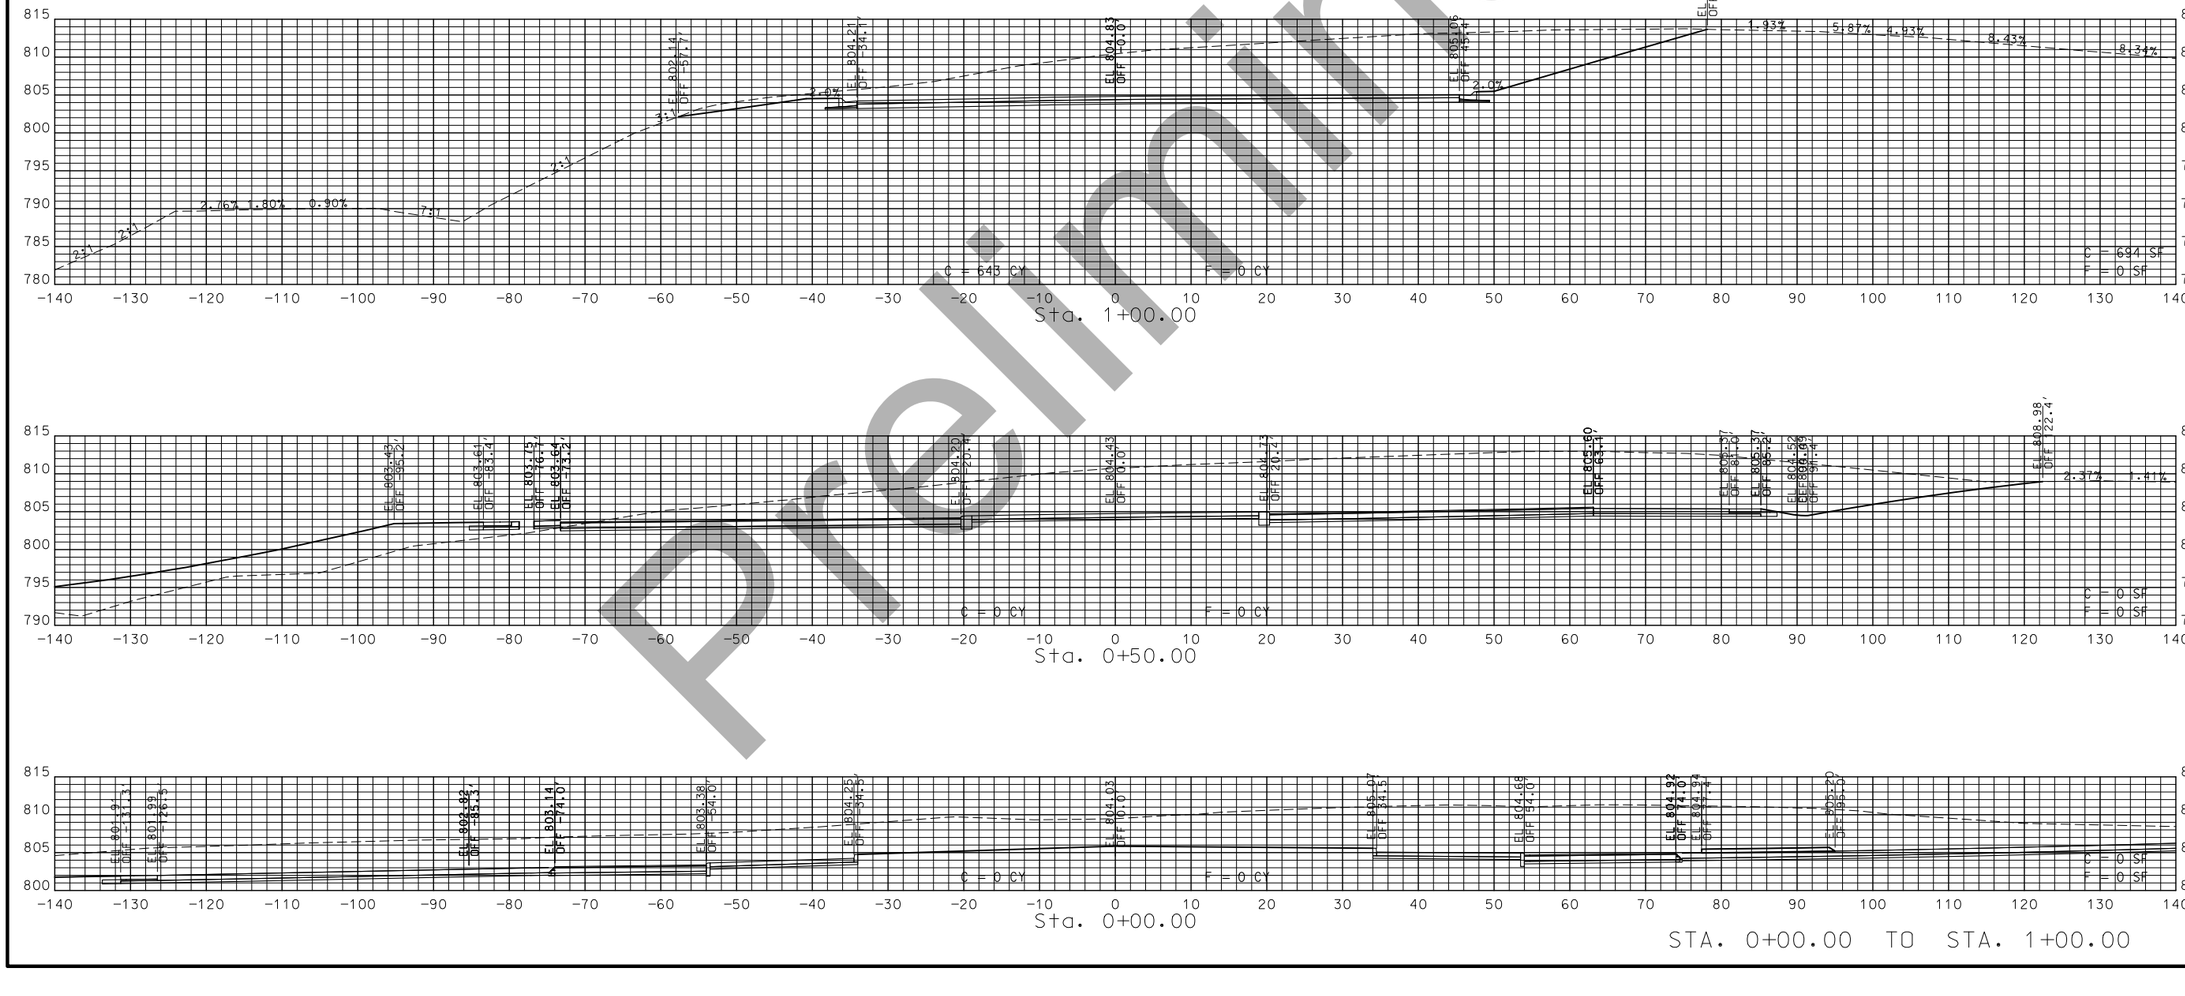

STA. 0+00.00 TO STA. 1+00.00

Preliminary

"THIS MEDIA SHOULD NOT BE CONSIDERED A CERTIFIED DOCUMENT."

DATE PREPARED
1/16/2019

ROUTE	STATE
54	MO
DISTRICT	SHEET NO.
CD	63

COUNTY
MILLER

JOB NO.
J5P3181

CONTRACT ID.

PROJECT NO.

BRIDGE NO.

DESCRIPTION	DATE

IF A SEAL IS PRESENT ON THIS SHEET IT HAS BEEN ELECTRONICALLY SEALED AND DATED.

MISSOURI HIGHWAYS AND TRANSPORTATION COMMISSION
105 WEST CAPITOL
JEFFERSON CITY, MO 65102
1-888-ASK-MODOT (1-888-275-6636)

ROUNDABOUT 1
WILMORE LANE
SHEET 1 OF 8

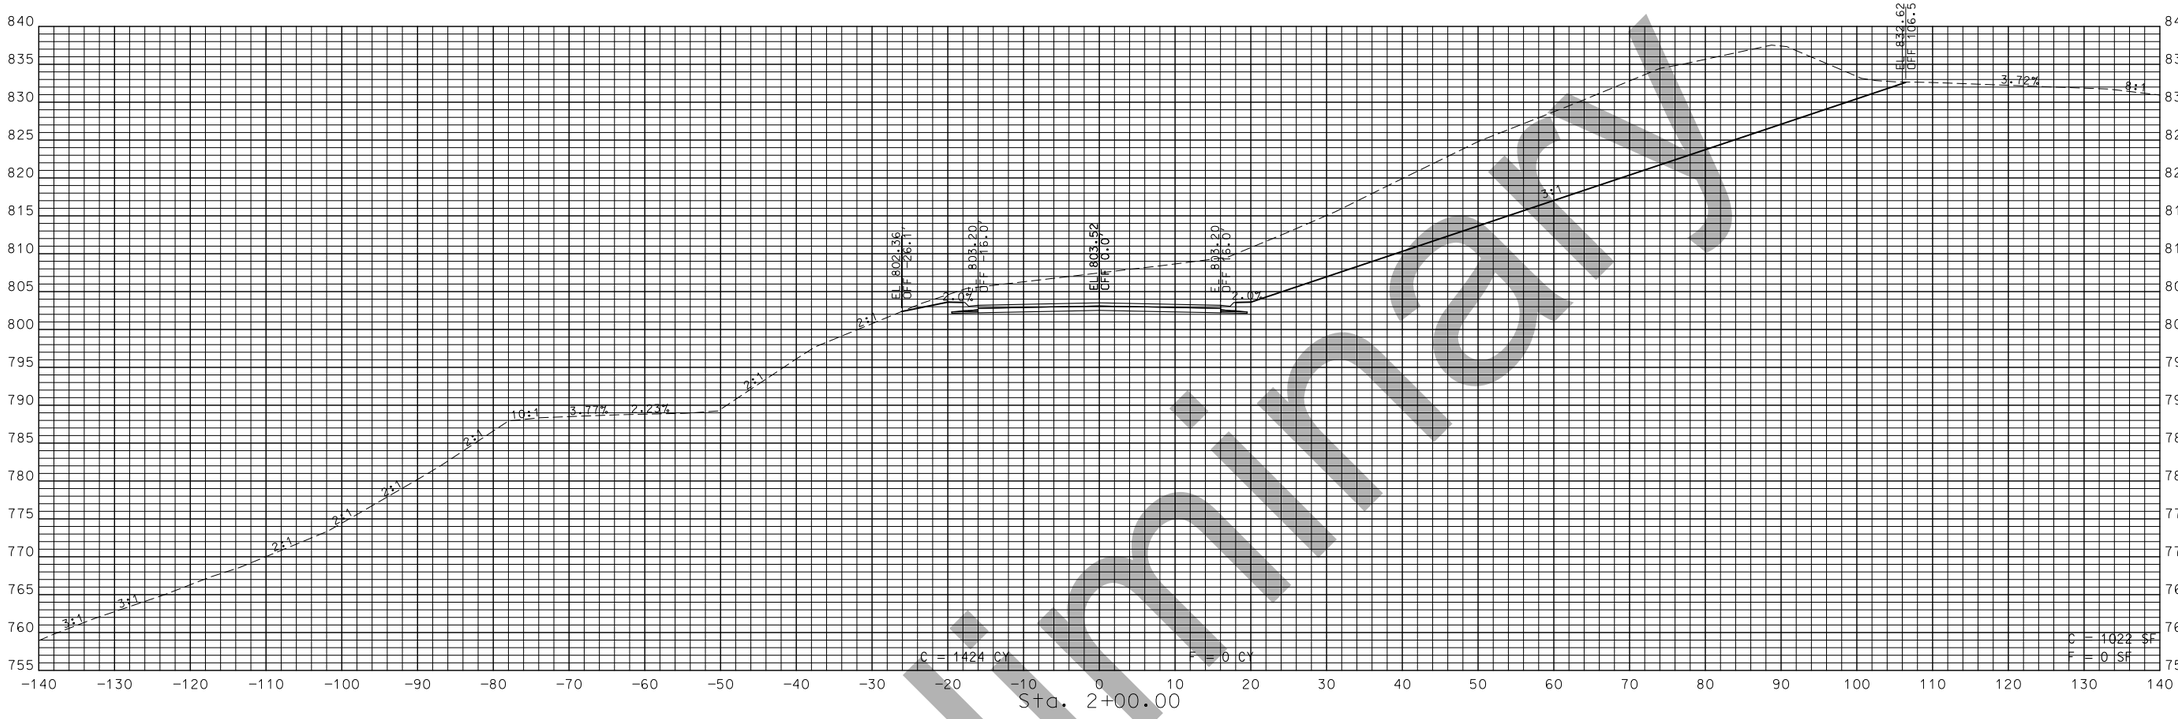

Preliminary

STA. 1+50.00 TO STA. 2+00.00

"THIS MEDIA SHOULD NOT BE CONSIDERED A CERTIFIED DOCUMENT."

DATE PREPARED 1/16/2019

ROUTE	STATE
54	MO
DISTRICT	SHEET NO.
CD	64

COUNTY MILLER

JOB NO. J5P3181

CONTRACT ID.

PROJECT NO.

BRIDGE NO.

DESCRIPTION	DATE

IF A SEAL IS PRESENT ON THIS SHEET IT HAS BEEN ELECTRONICALLY SEALED AND DATED.

MISSOURI HIGHWAYS AND TRANSPORTATION COMMISSION
105 WEST CAPITOL
JEFFERSON CITY, MO 65102
1-888-ASK-MODOT (1-888-275-6636)

ROUNDABOUT 1
WILMORE LANE
SHEET 2 OF 8

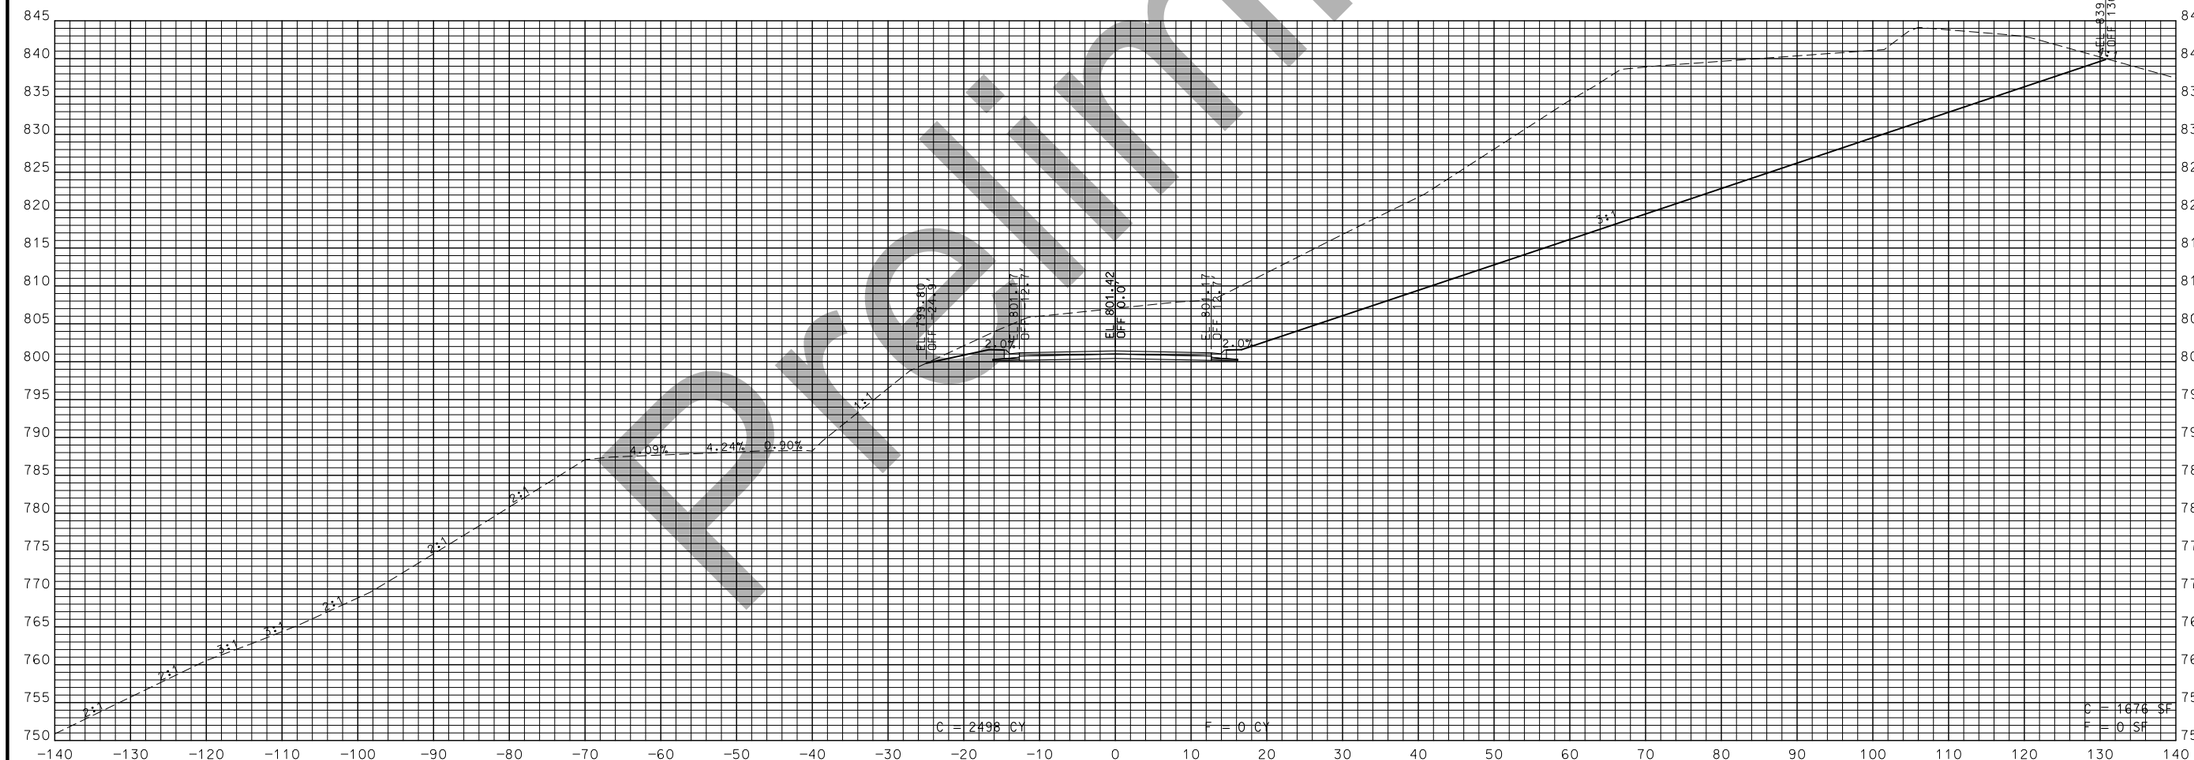

Preliminary

"THIS MEDIA SHOULD NOT BE CONSIDERED A CERTIFIED DOCUMENT."

DATE PREPARED	1/16/2019
ROUTE	54
STATE	MO
DISTRICT	CD
SHEET NO.	65
COUNTY	MILLER
JOB NO.	J5P3181
CONTRACT ID.	
PROJECT NO.	
BRIDGE NO.	

DESCRIPTION	DATE

IF A SEAL IS PRESENT ON THIS SHEET IT HAS BEEN ELECTRONICALLY SEALED AND DATED.

MISSOURI HIGHWAYS AND TRANSPORTATION COMMISSION
105 WEST CAPITOL
JEFFERSON CITY, MO 65102
1-888-ASK-MODOT (1-888-275-6636)

ROUNDABOUT 1
WILMORE LANE
SHEET 3 OF 8

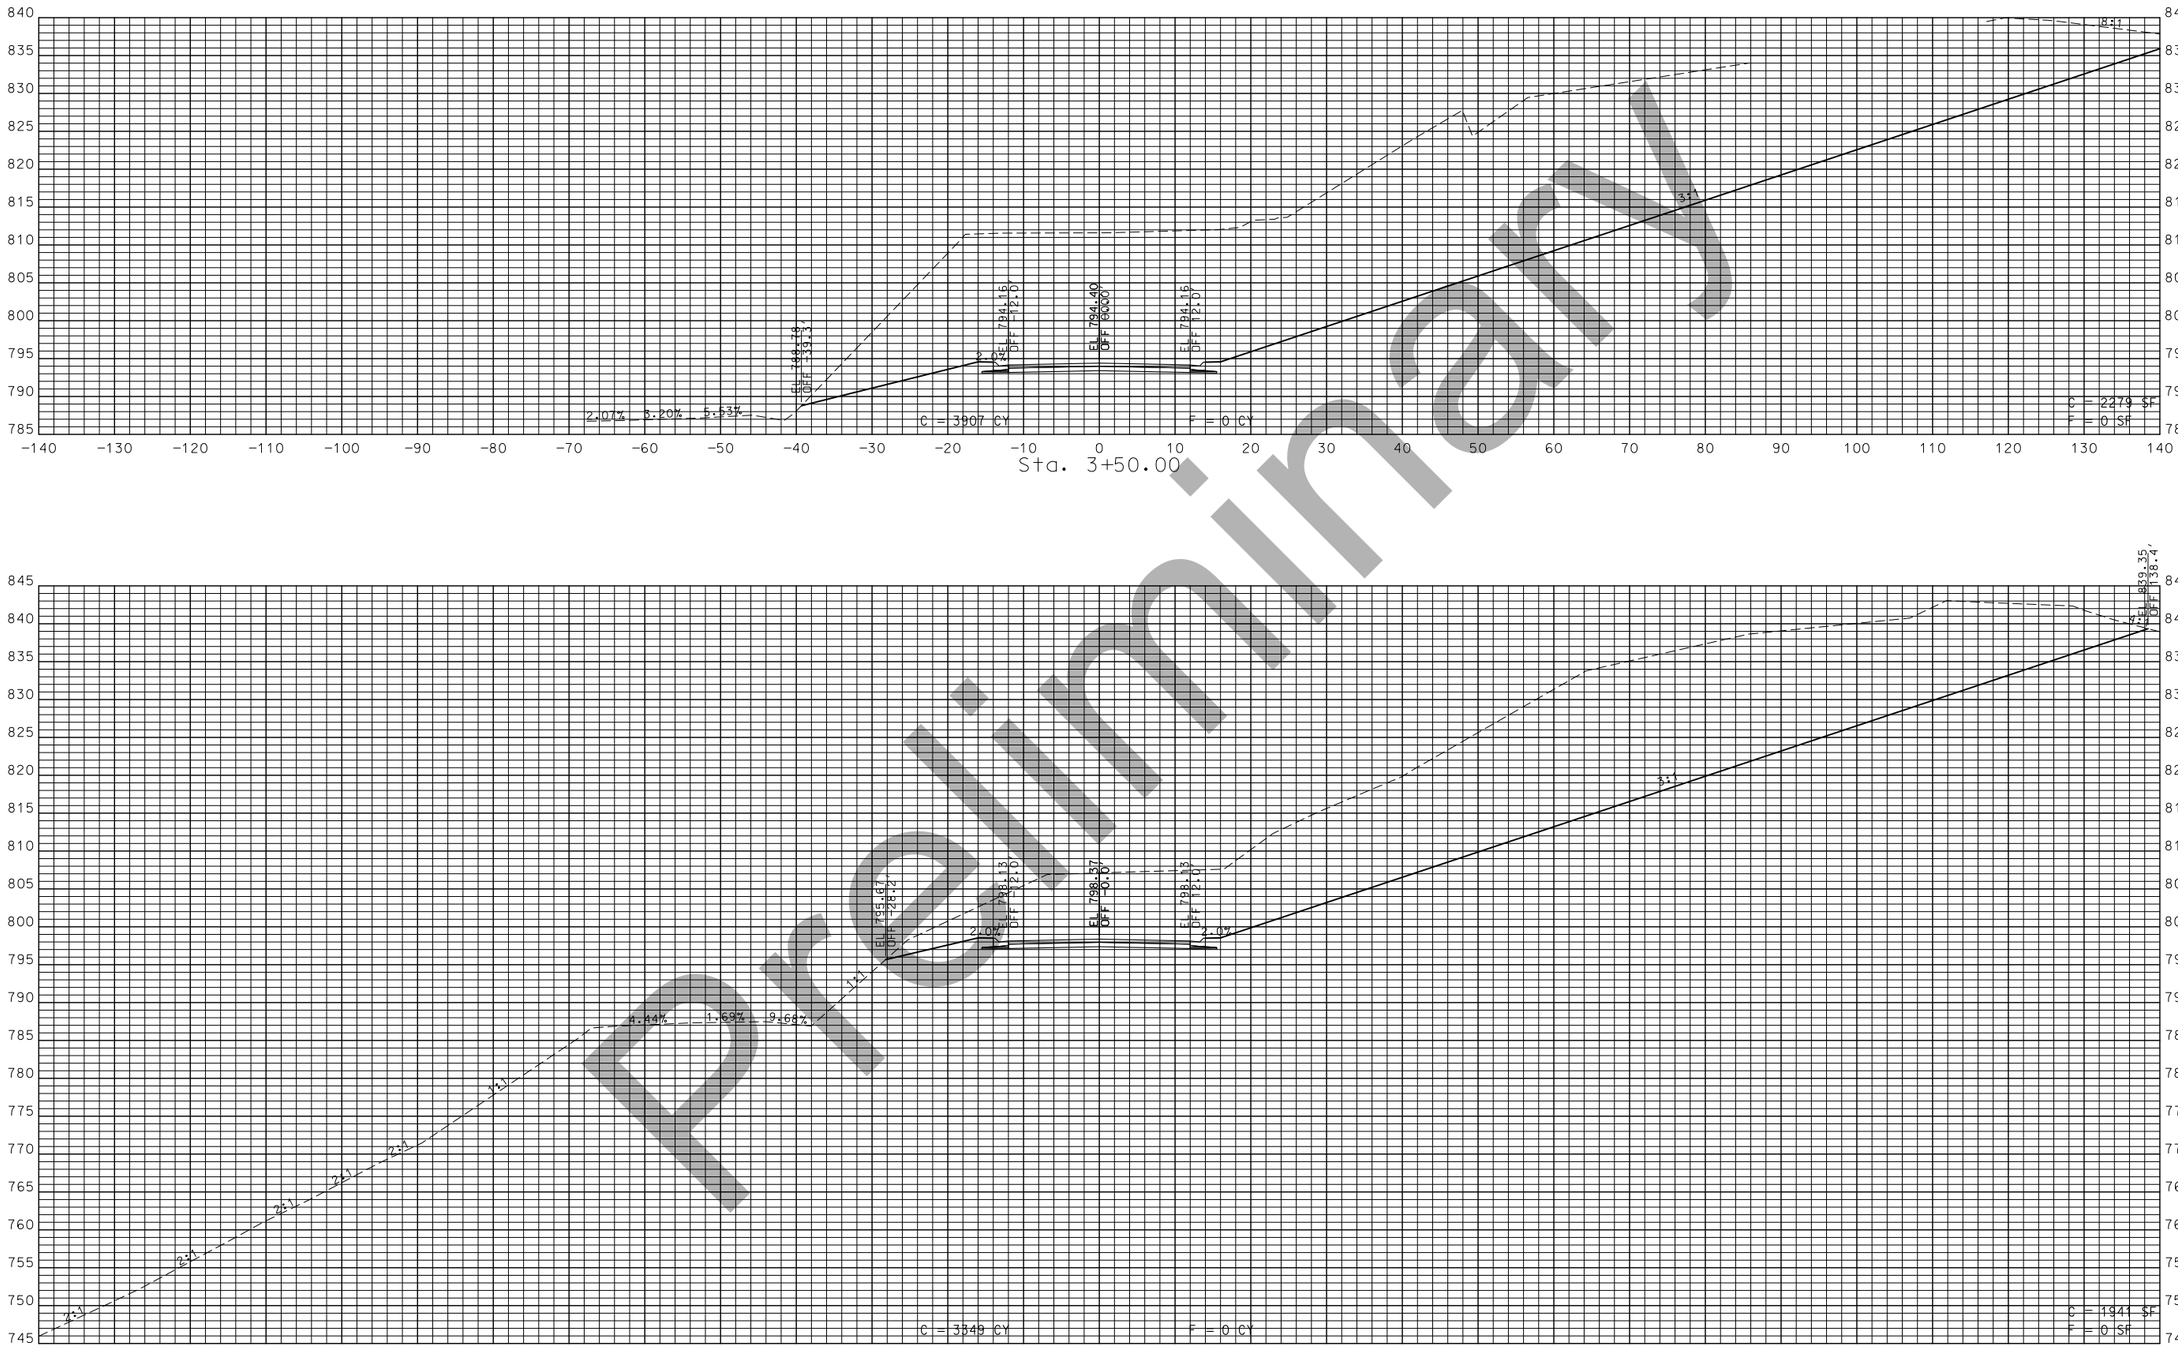

Preliminary

STA. 3+00.00 TO STA. 3+50.00

"THIS MEDIA SHOULD NOT BE CONSIDERED A CERTIFIED DOCUMENT."

DATE PREPARED
1/16/2019

ROUTE	STATE
54	MO
DISTRICT	SHEET NO.
CD	66

COUNTY
MILLER

JOB NO.
J5P3181

CONTRACT ID.

PROJECT NO.

BRIDGE NO.

DESCRIPTION	DATE

IF A SEAL IS PRESENT ON THIS SHEET IT HAS BEEN ELECTRONICALLY SEALED AND DATED.

MISSOURI HIGHWAYS AND TRANSPORTATION COMMISSION
105 WEST CAPITOL
JEFFERSON CITY, MO 65102
1-888-ASK-MODOT (1-888-275-6636)

ROUNDABOUT 1
WILMORE LANE
SHEET 4 OF 8

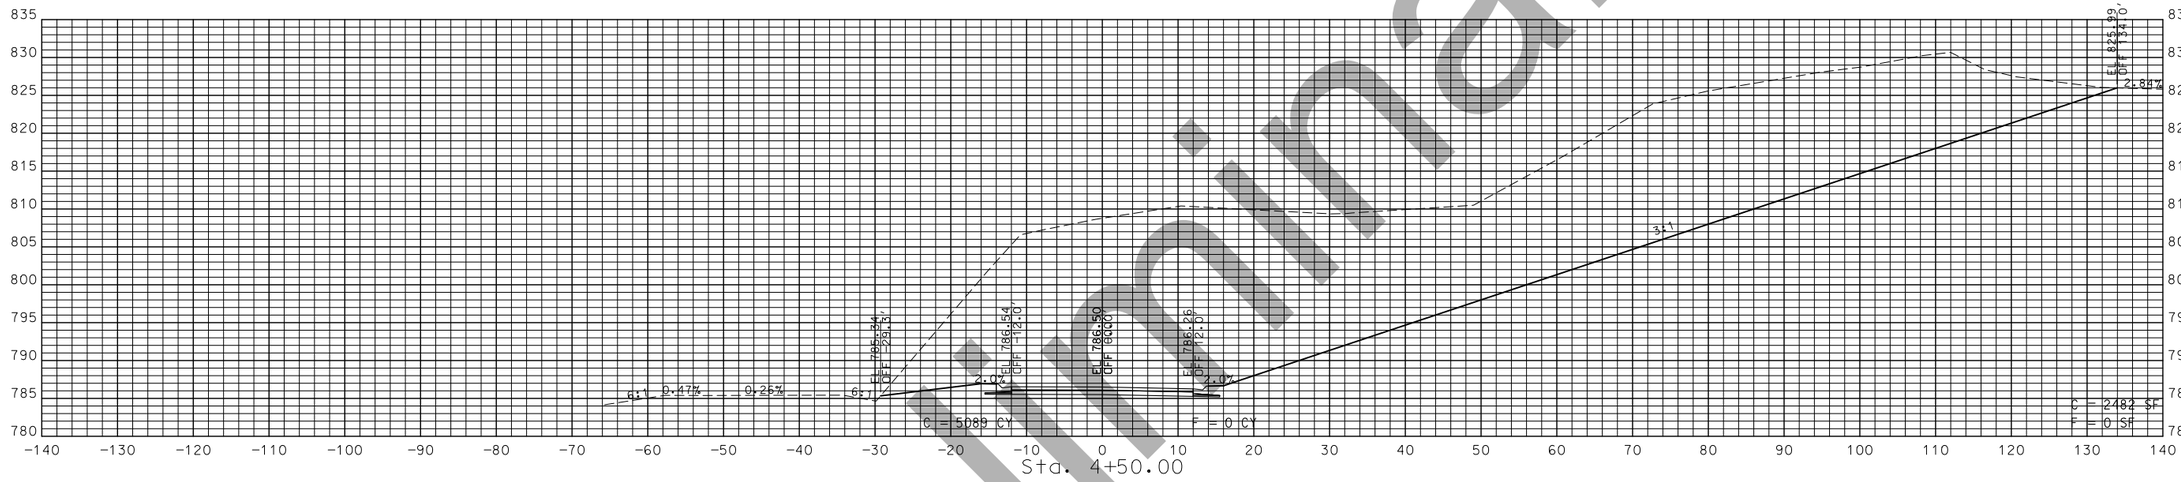

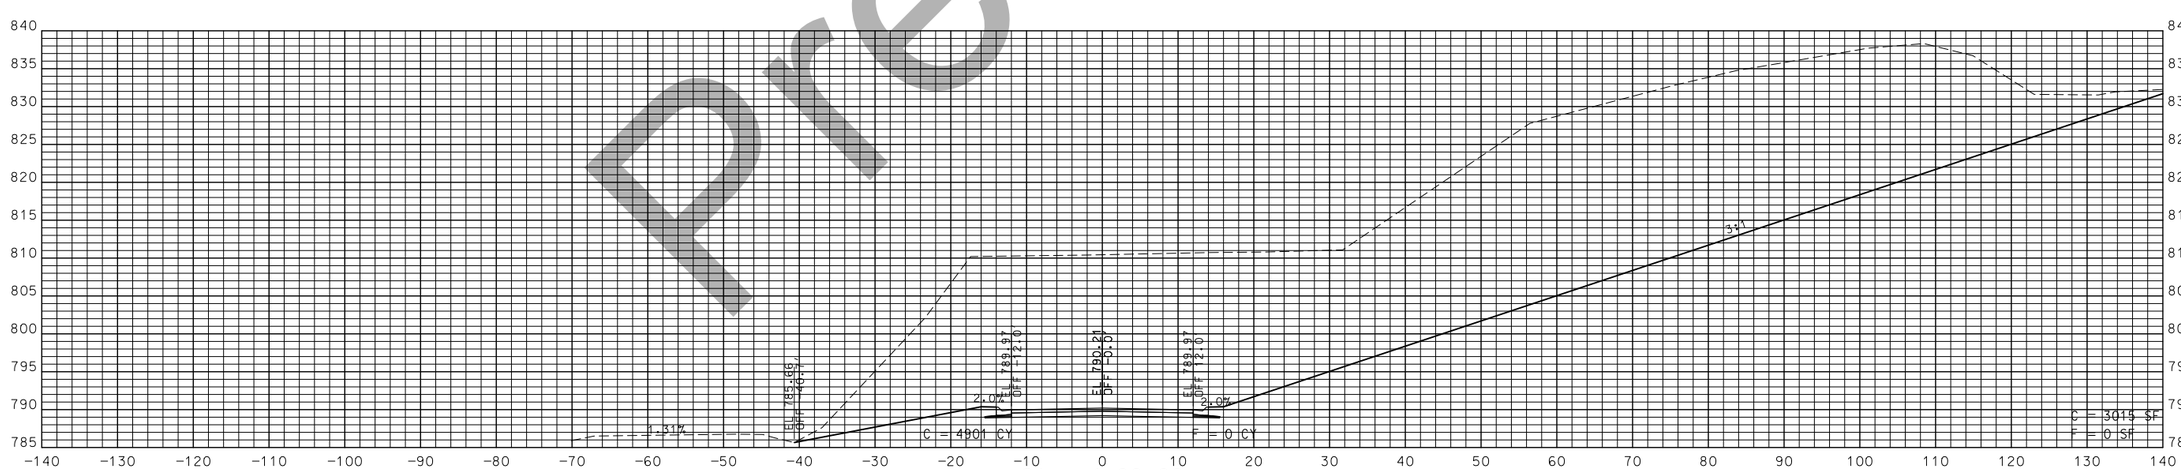

STA. 4+00.00 TO STA. 4+50.00

Preliminary

"THIS MEDIA SHOULD NOT BE CONSIDERED A CERTIFIED DOCUMENT."

DATE PREPARED
1/16/2019

ROUTE	STATE
54	MO
DISTRICT	SHEET NO.
CD	67

COUNTY
MILLER

JOB NO.
J5P3181

CONTRACT ID.

PROJECT NO.

BRIDGE NO.

DESCRIPTION	DATE

IF A SEAL IS PRESENT ON THIS SHEET IT HAS BEEN ELECTRONICALLY SEALED AND DATED.

MISSOURI HIGHWAYS AND TRANSPORTATION COMMISSION
105 WEST CAPITOL
JEFFERSON CITY, MO 65102
1-888-ASK-MODOT (1-888-275-6636)

ROUNDABOUT 1
WILMORE LANE
SHEET 5 OF 8

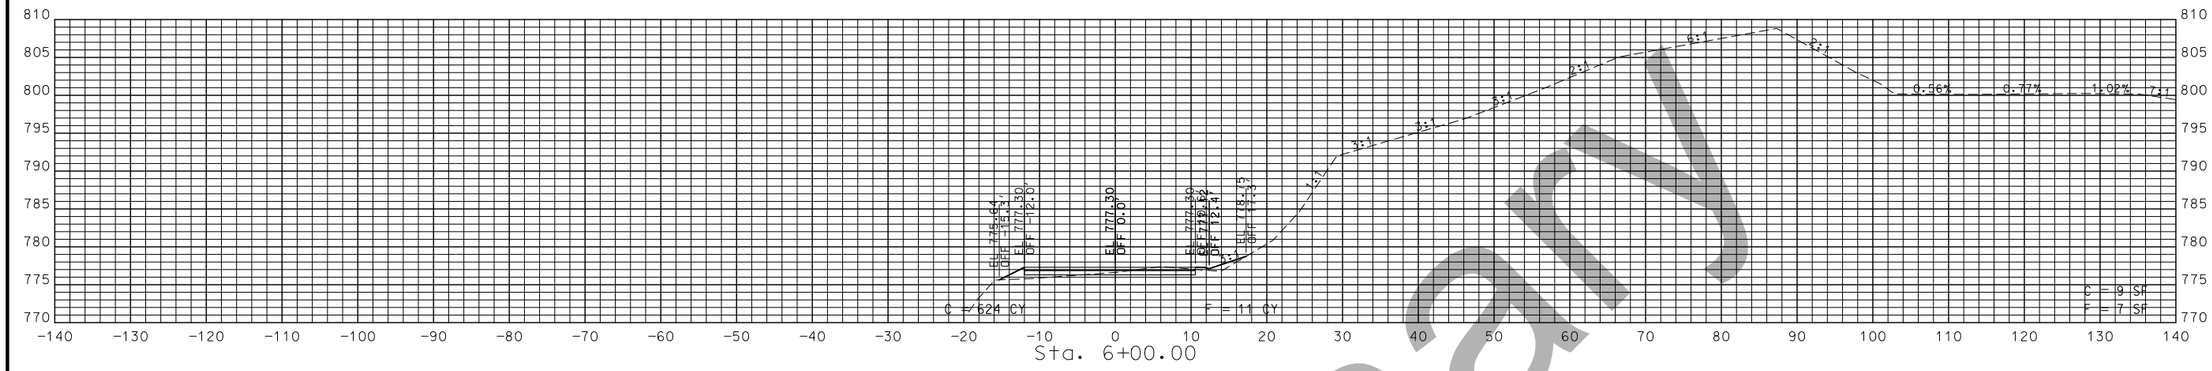

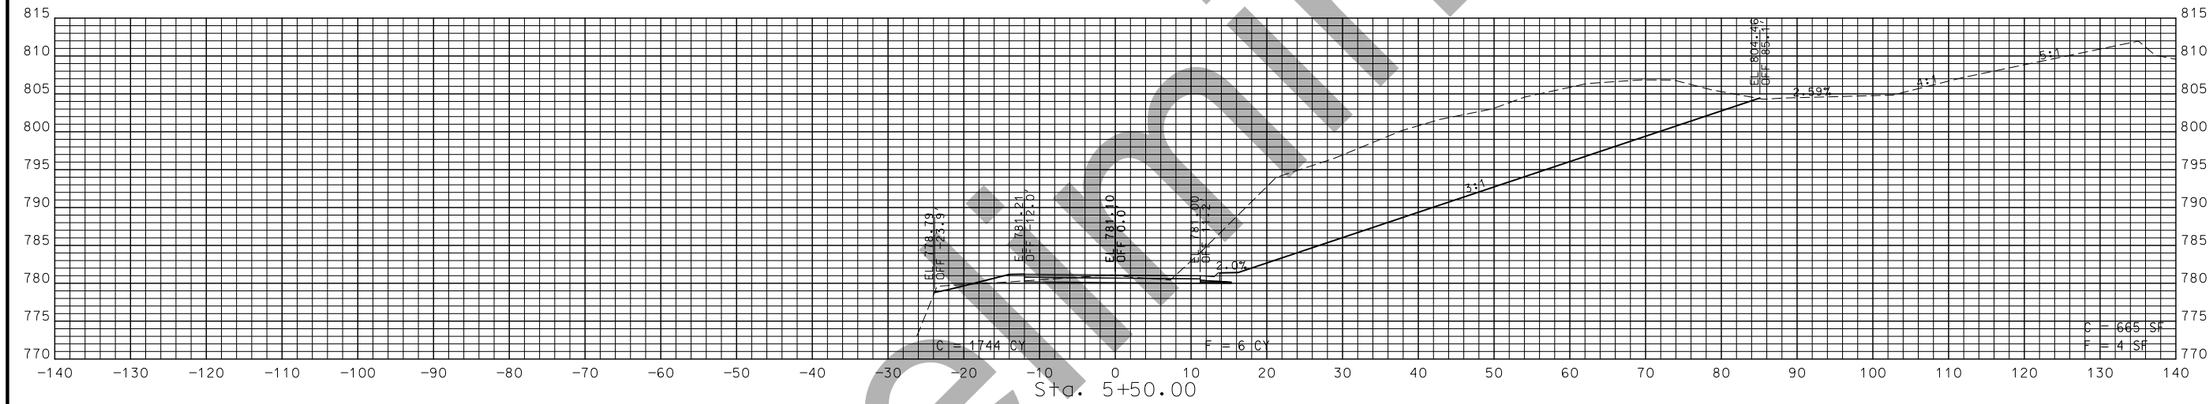

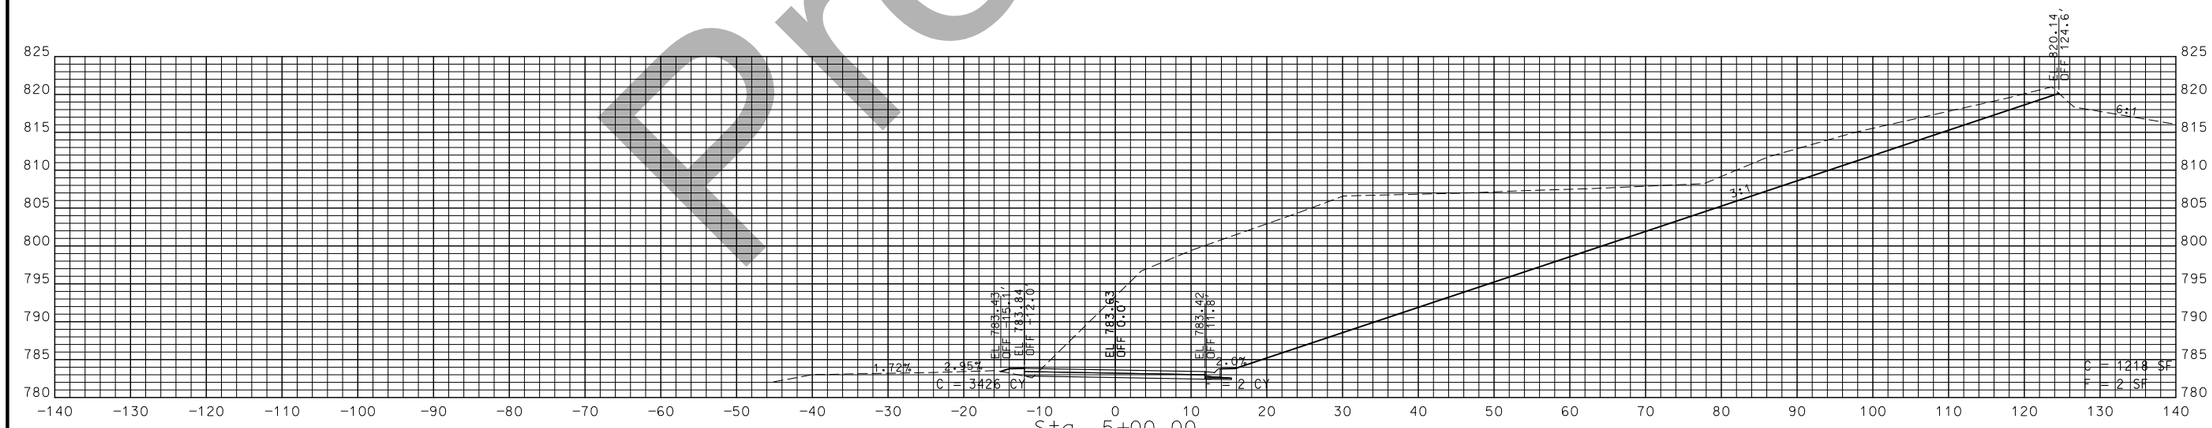

STA. 5+00.00 TO STA. 6+00.00

Preliminary

"THIS MEDIA SHOULD NOT BE CONSIDERED A CERTIFIED DOCUMENT."

DATE PREPARED 1/16/2019

ROUTE	STATE
54	MO
DISTRICT	SHEET NO.
CD	68

COUNTY: MILLER

JOB NO.: J5P3181

CONTRACT ID.:

PROJECT NO.:

BRIDGE NO.:

DESCRIPTION | DATE

MISSOURI HIGHWAYS AND TRANSPORTATION COMMISSION

105 WEST CAPITOL
JEFFERSON CITY, MO 65102
1-888-ASK-MODOT (1-888-275-6636)

ROUNDABOUT 1
WILMORE LANE
SHEET 6 OF 8

IF A SEAL IS PRESENT ON THIS SHEET IT HAS BEEN ELECTRONICALLY SEALED AND DATED.

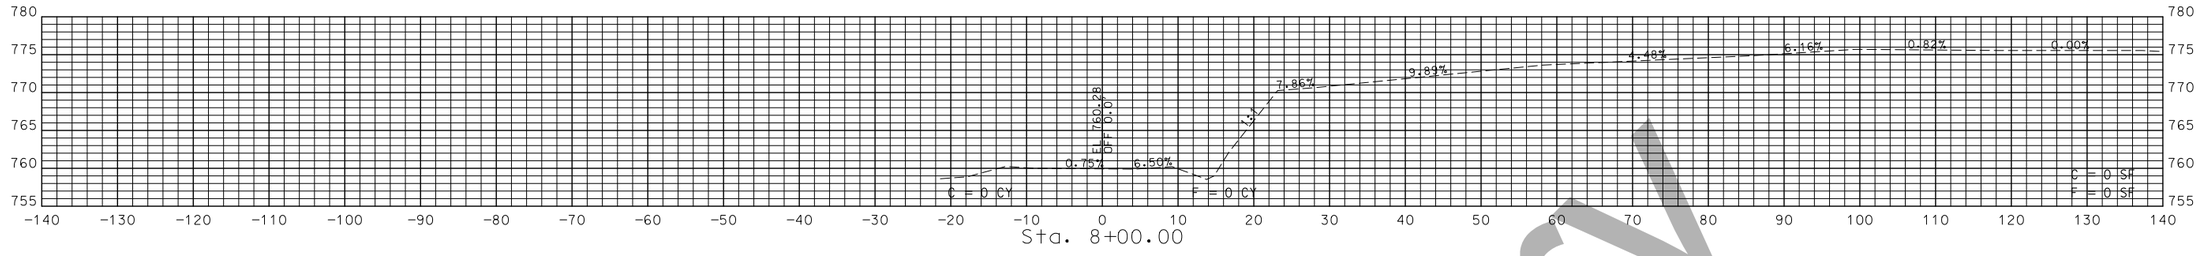

Sta. 8+00.00

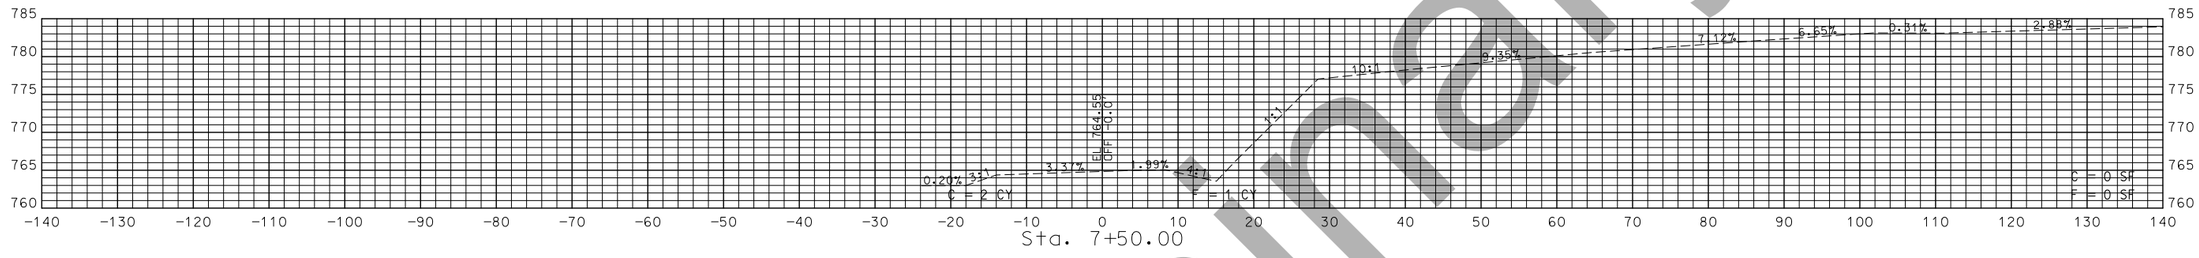

Sta. 7+50.00

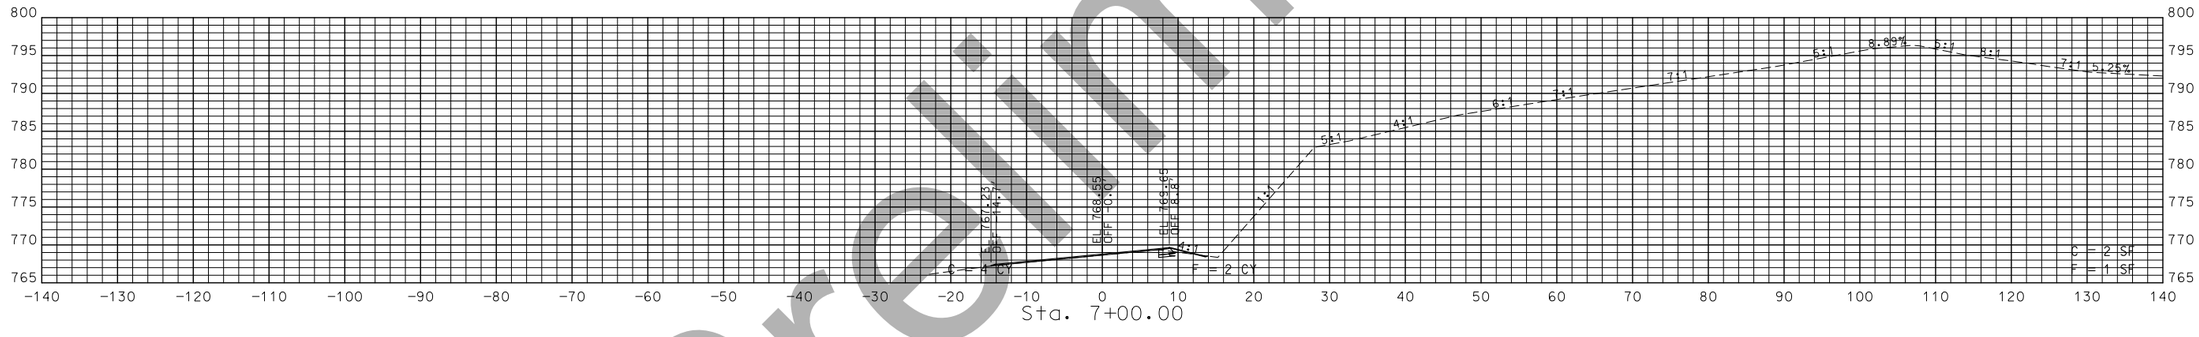

Sta. 7+00.00

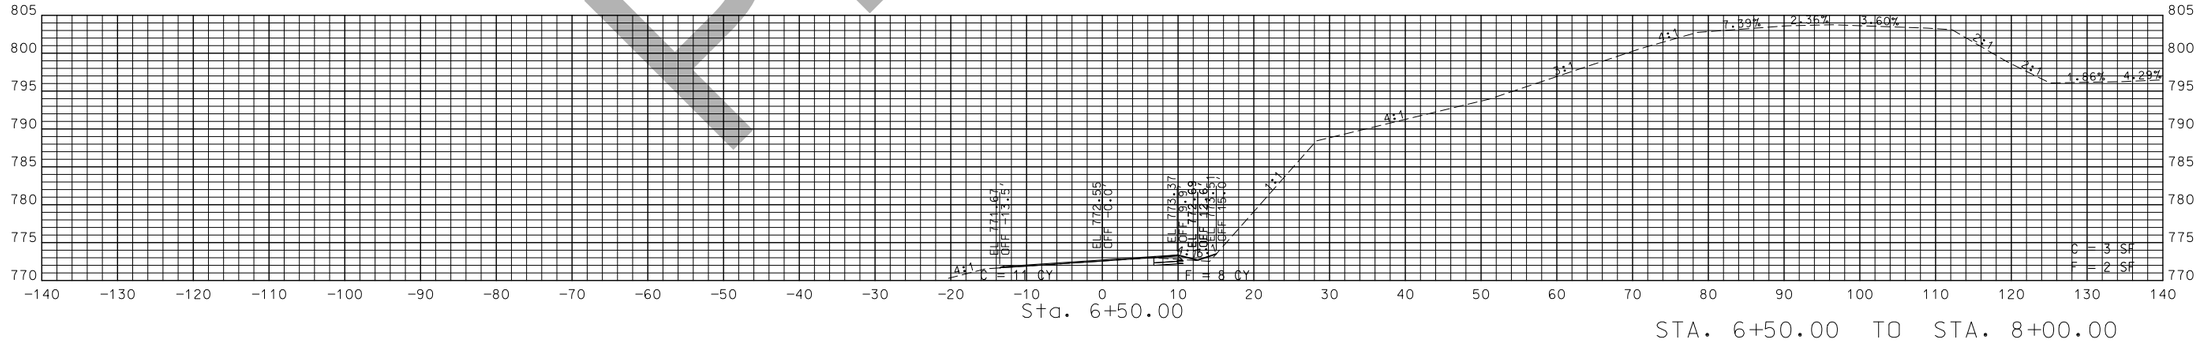

Sta. 6+50.00

STA. 6+50.00 TO STA. 8+00.00

Preliminary

"THIS MEDIA SHOULD NOT BE CONSIDERED A CERTIFIED DOCUMENT."

DATE PREPARED
1/16/2019

ROUTE	STATE
54	MO
DISTRICT	SHEET NO.
CD	69

COUNTY
MILLER

JOB NO.
J5P3181

CONTRACT ID.

PROJECT NO.

BRIDGE NO.

DESCRIPTION

DATE

IF A SEAL IS PRESENT ON THIS SHEET IT HAS BEEN ELECTRONICALLY SEALED AND DATED.

MISSOURI HIGHWAYS AND TRANSPORTATION COMMISSION
105 WEST CAPITOL
JEFFERSON CITY, MO 65102
1-888-ASK-MODOT (1-888-275-6636)

ROUNDABOUT 1
WILMORE LANE
SHEET 7 OF 8

Preliminary

STA. 8+16.68 TO STA. 8+16.68

"THIS MEDIA SHOULD NOT BE CONSIDERED A CERTIFIED DOCUMENT."

IF A SEAL IS PRESENT ON THIS SHEET IT HAS BEEN ELECTRONICALLY SEALED AND DATED.

DATE PREPARED	
1/16/2019	
ROUTE	STATE
54	MO
DISTRICT	SHEET NO.
CD	70

COUNTY
MILLER

JOB NO.
J5P3181

CONTRACT ID.

PROJECT NO.

BRIDGE NO.

DESCRIPTION	DATE

MISSOURI HIGHWAYS AND TRANSPORTATION COMMISSION
105 WEST CAPITOL
JEFFERSON CITY, MO 65102
1-888-ASK-MODOT (1-888-275-6636)

ROUNDABOUT 1
WILMORE LANE
SHEET 8 OF 8

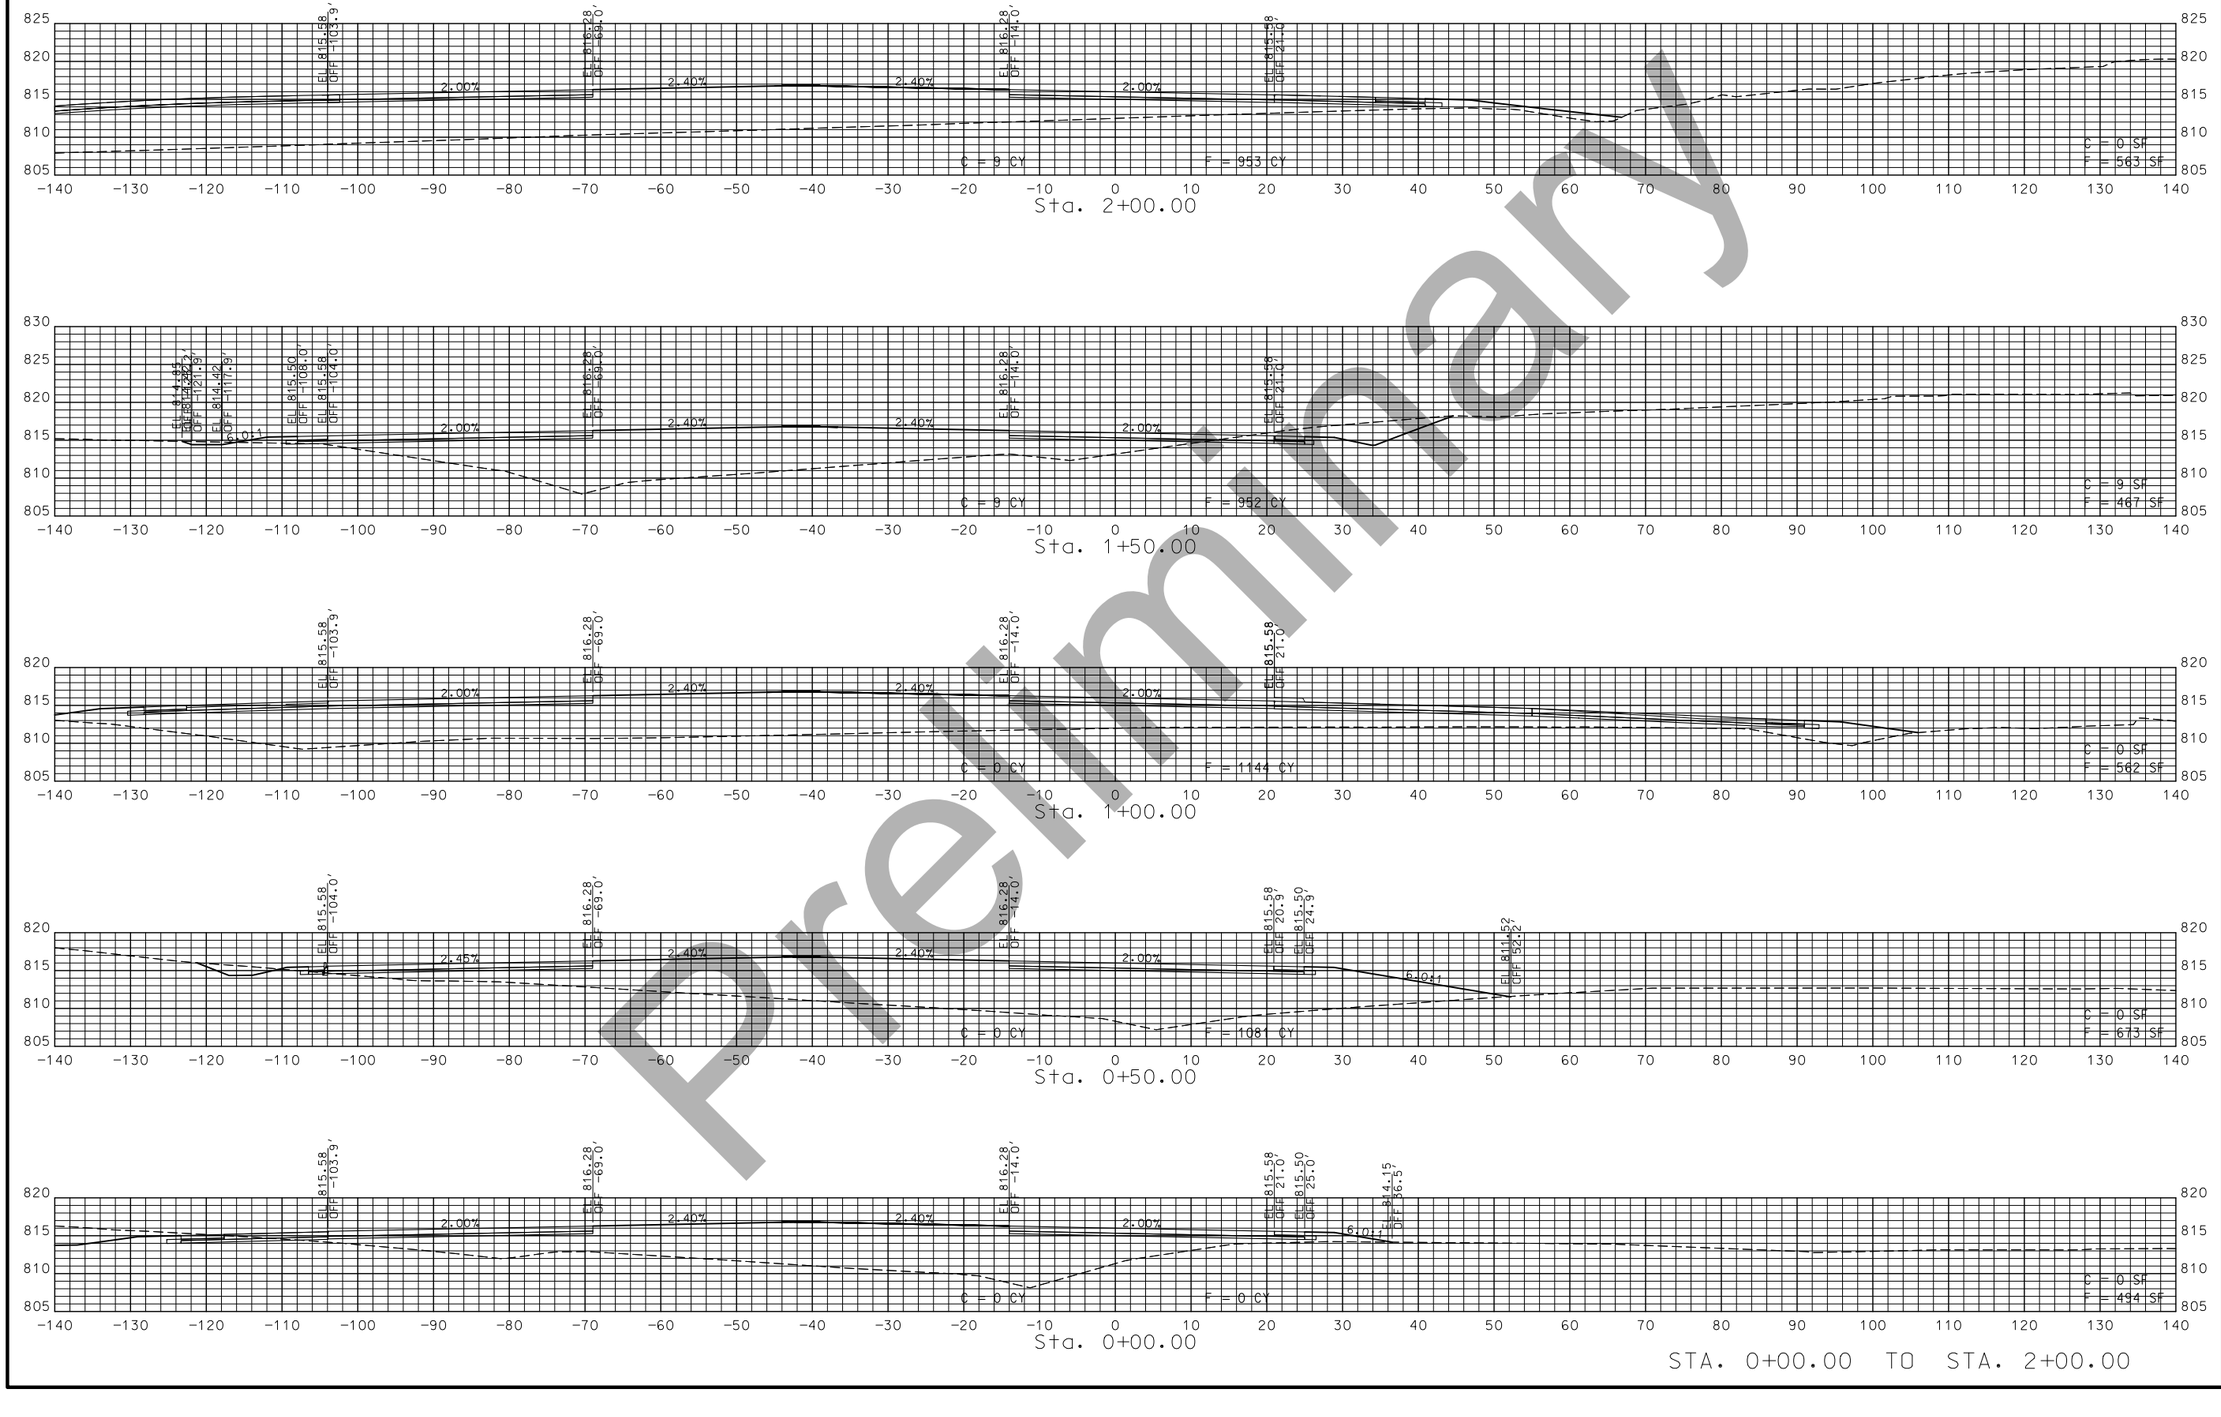

Preliminary

"THIS MEDIA SHOULD NOT BE CONSIDERED A CERTIFIED DOCUMENT."

DATE PREPARED 1/16/2019

ROUTE	STATE
54	MO
DISTRICT	SHEET NO.
CD	71

COUNTY: MILLER

JOB NO.: J5P3181

CONTRACT ID.

PROJECT NO.

BRIDGE NO.

DATE	DESCRIPTION

IF A SEAL IS PRESENT ON THIS SHEET IT HAS BEEN ELECTRONICALLY SEALED AND DATED.

MISSOURI HIGHWAYS AND TRANSPORTATION COMMISSION

105 WEST CAPITOL
JEFFERSON CITY, MO 65102
1-888-ASK-MODOT (1-888-275-6636)

ROUNDABOUT 2 CIRCLE
SHEET 1 OF 2

STA. 2+50.00 TO STA. 2+60.75

Preliminary

"THIS MEDIA SHOULD NOT BE CONSIDERED A CERTIFIED DOCUMENT."

DATE PREPARED
1/16/2019

ROUTE	STATE
54	MO
DISTRICT	SHEET NO.
CD	72

COUNTY
MILLER

JOB NO.
J5P3181

CONTRACT ID.

PROJECT NO.

BRIDGE NO.

DESCRIPTION	DATE

IF A SEAL IS PRESENT ON THIS SHEET IT HAS BEEN ELECTRONICALLY SEALED AND DATED.

MISSOURI HIGHWAYS AND TRANSPORTATION COMMISSION
105 WEST CAPITOL
JEFFERSON CITY, MO 65102
1-888-ASK-MODOT (1-888-275-6636)

ROUNDABOUT 2 CIRCLE
SHEET 2 OF 2

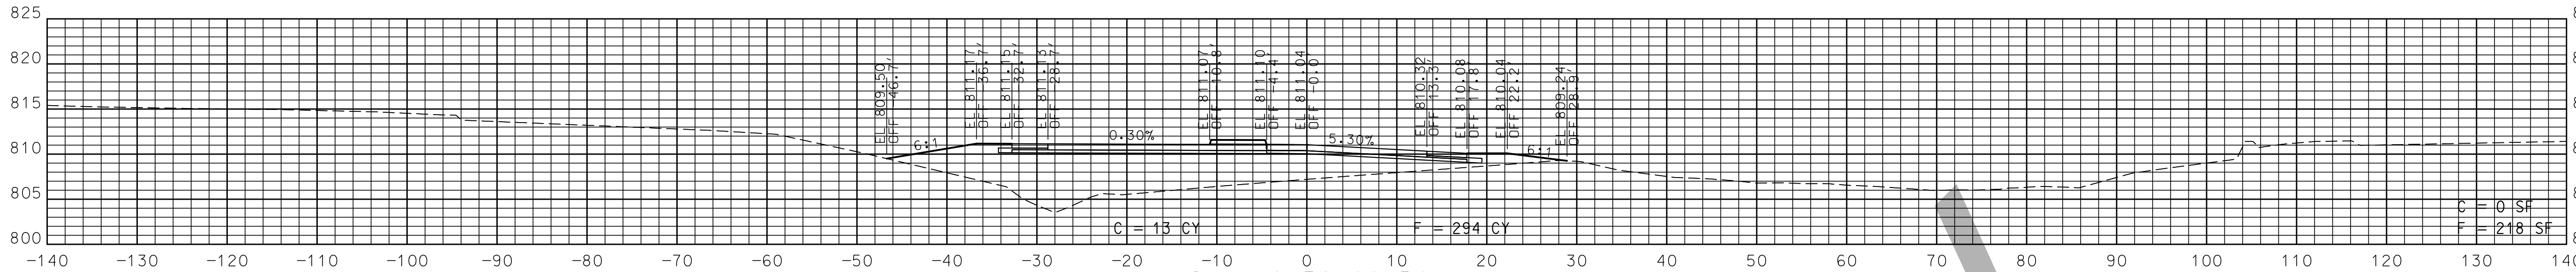

Sta. 1+50.00 R1

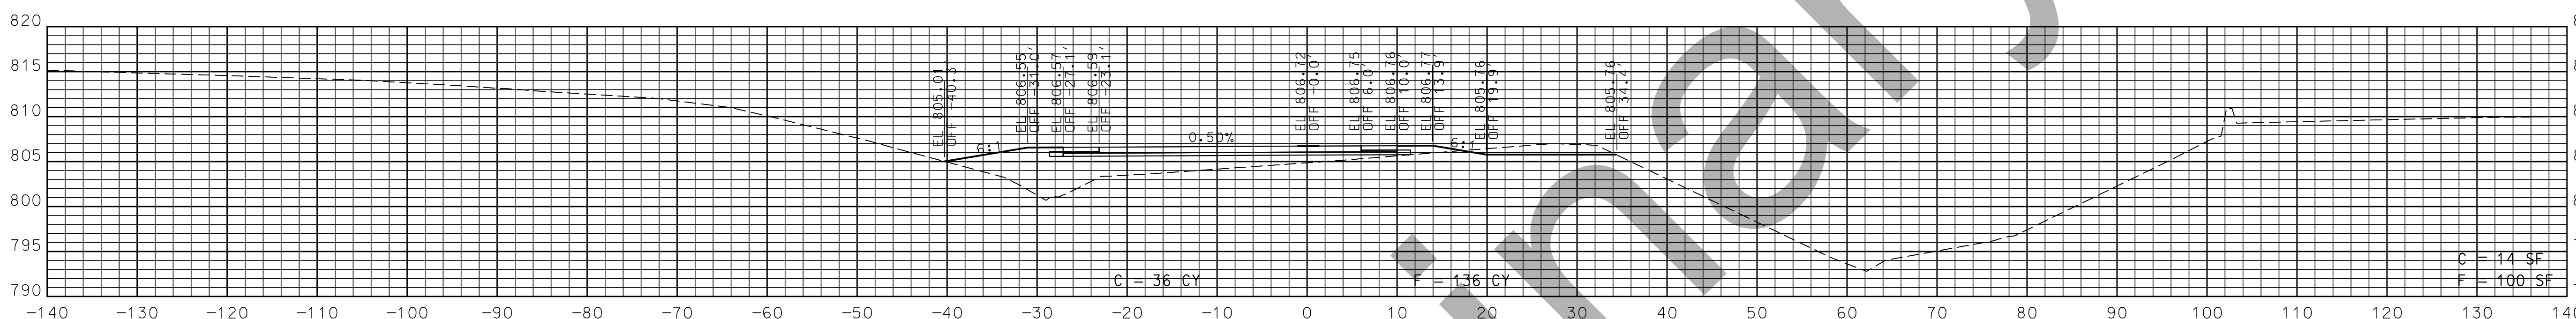

Sta. 1+00.00 R1

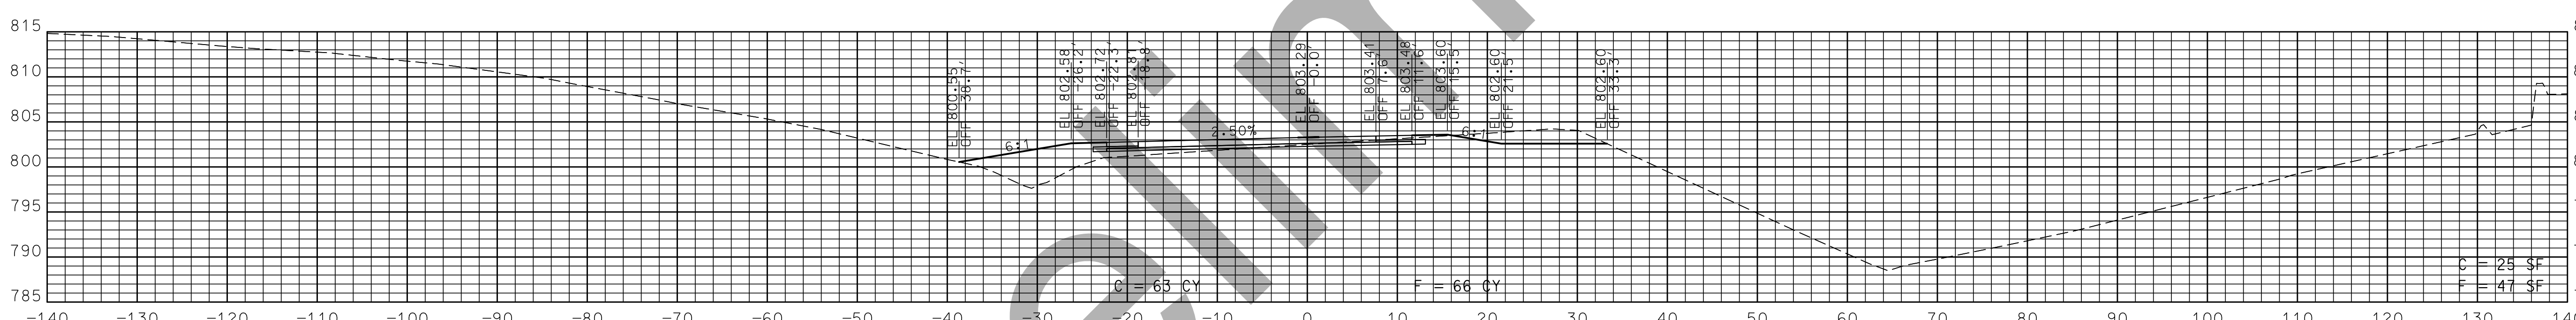

Sta. 0+50.00 R1

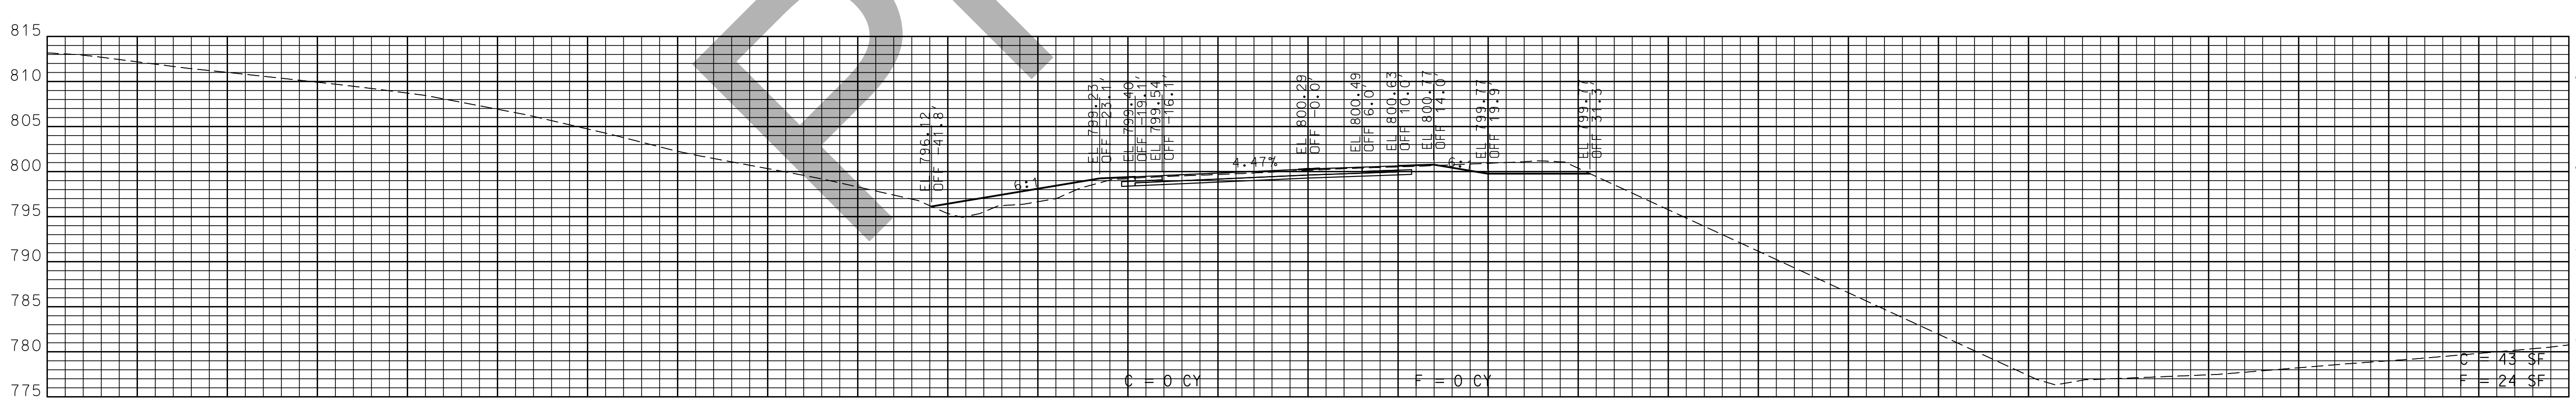

Sta. 0+00.00 R1

STA. 0+00.00 R1 TO STA. 1+50.00 R1

"THIS MEDIA SHOULD NOT BE CONSIDERED A CERTIFIED DOCUMENT."

DATE PREPARED	
1/16/2019	
ROUTE 54	STATE MO
DISTRICT CD	SHEET NO. 73
COUNTY MILLER	
JOB NO. J5P3181	
CONTRACT ID.	
PROJECT NO.	
BRIDGE NO.	

DESCRIPTION

DATE

MISSOURI HIGHWAYS AND TRANSPORTATION COMMISSION
105 WEST CAPITOL
JEFFERSON CITY, MO 65102
1-888-ASK-MODOT (1-888-275-6636)

ROUNDABOUT 2
NORTHEAST LEG
SHEET 1 OF 2

IF A SEAL IS PRESENT ON THIS SHEET IT HAS BEEN ELECTRONICALLY SEALED AND DATED.

Preliminary

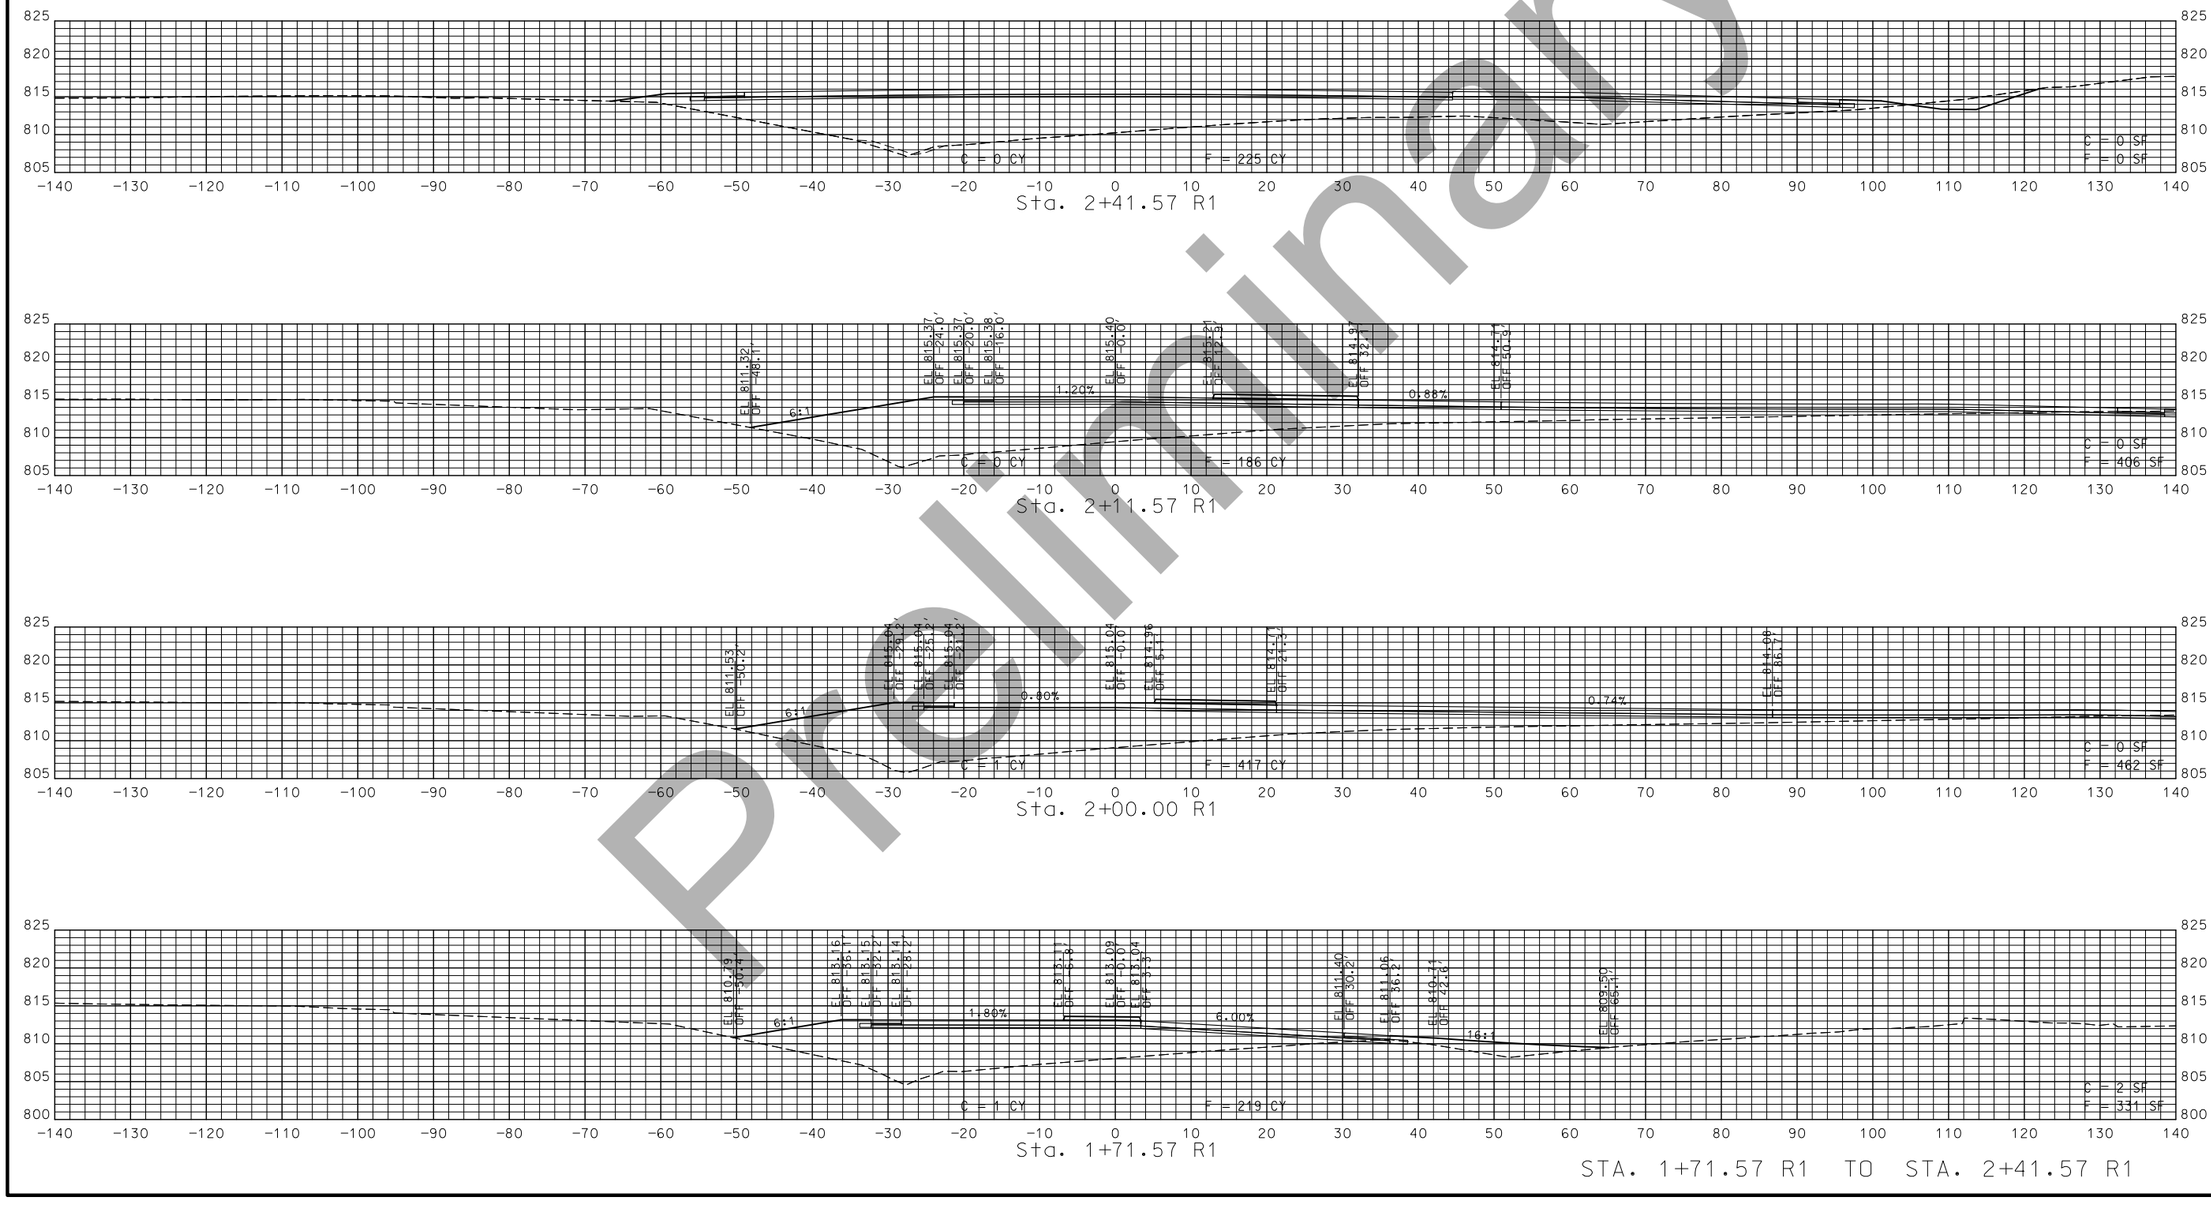

STA. 1+71.57 R1 TO STA. 2+41.57 R1

Preliminary

"THIS MEDIA SHOULD NOT BE CONSIDERED A CERTIFIED DOCUMENT."

DATE PREPARED
1/16/2019

ROUTE	STATE
54	MO
DISTRICT	SHEET NO.
CD	74

COUNTY
MILLER

JOB NO.
J5P3181

CONTRACT ID.

PROJECT NO.

BRIDGE NO.

DESCRIPTION	DATE

IF A SEAL IS PRESENT ON THIS SHEET IT HAS BEEN ELECTRONICALLY SEALED AND DATED.

MISSOURI HIGHWAYS AND TRANSPORTATION COMMISSION
105 WEST CAPITOL
JEFFERSON CITY, MO 65102
1-888-ASK-MODOT (1-888-275-6636)

ROUNDABOUT 2
NORTHEAST LEG
SHEET 2 OF 2

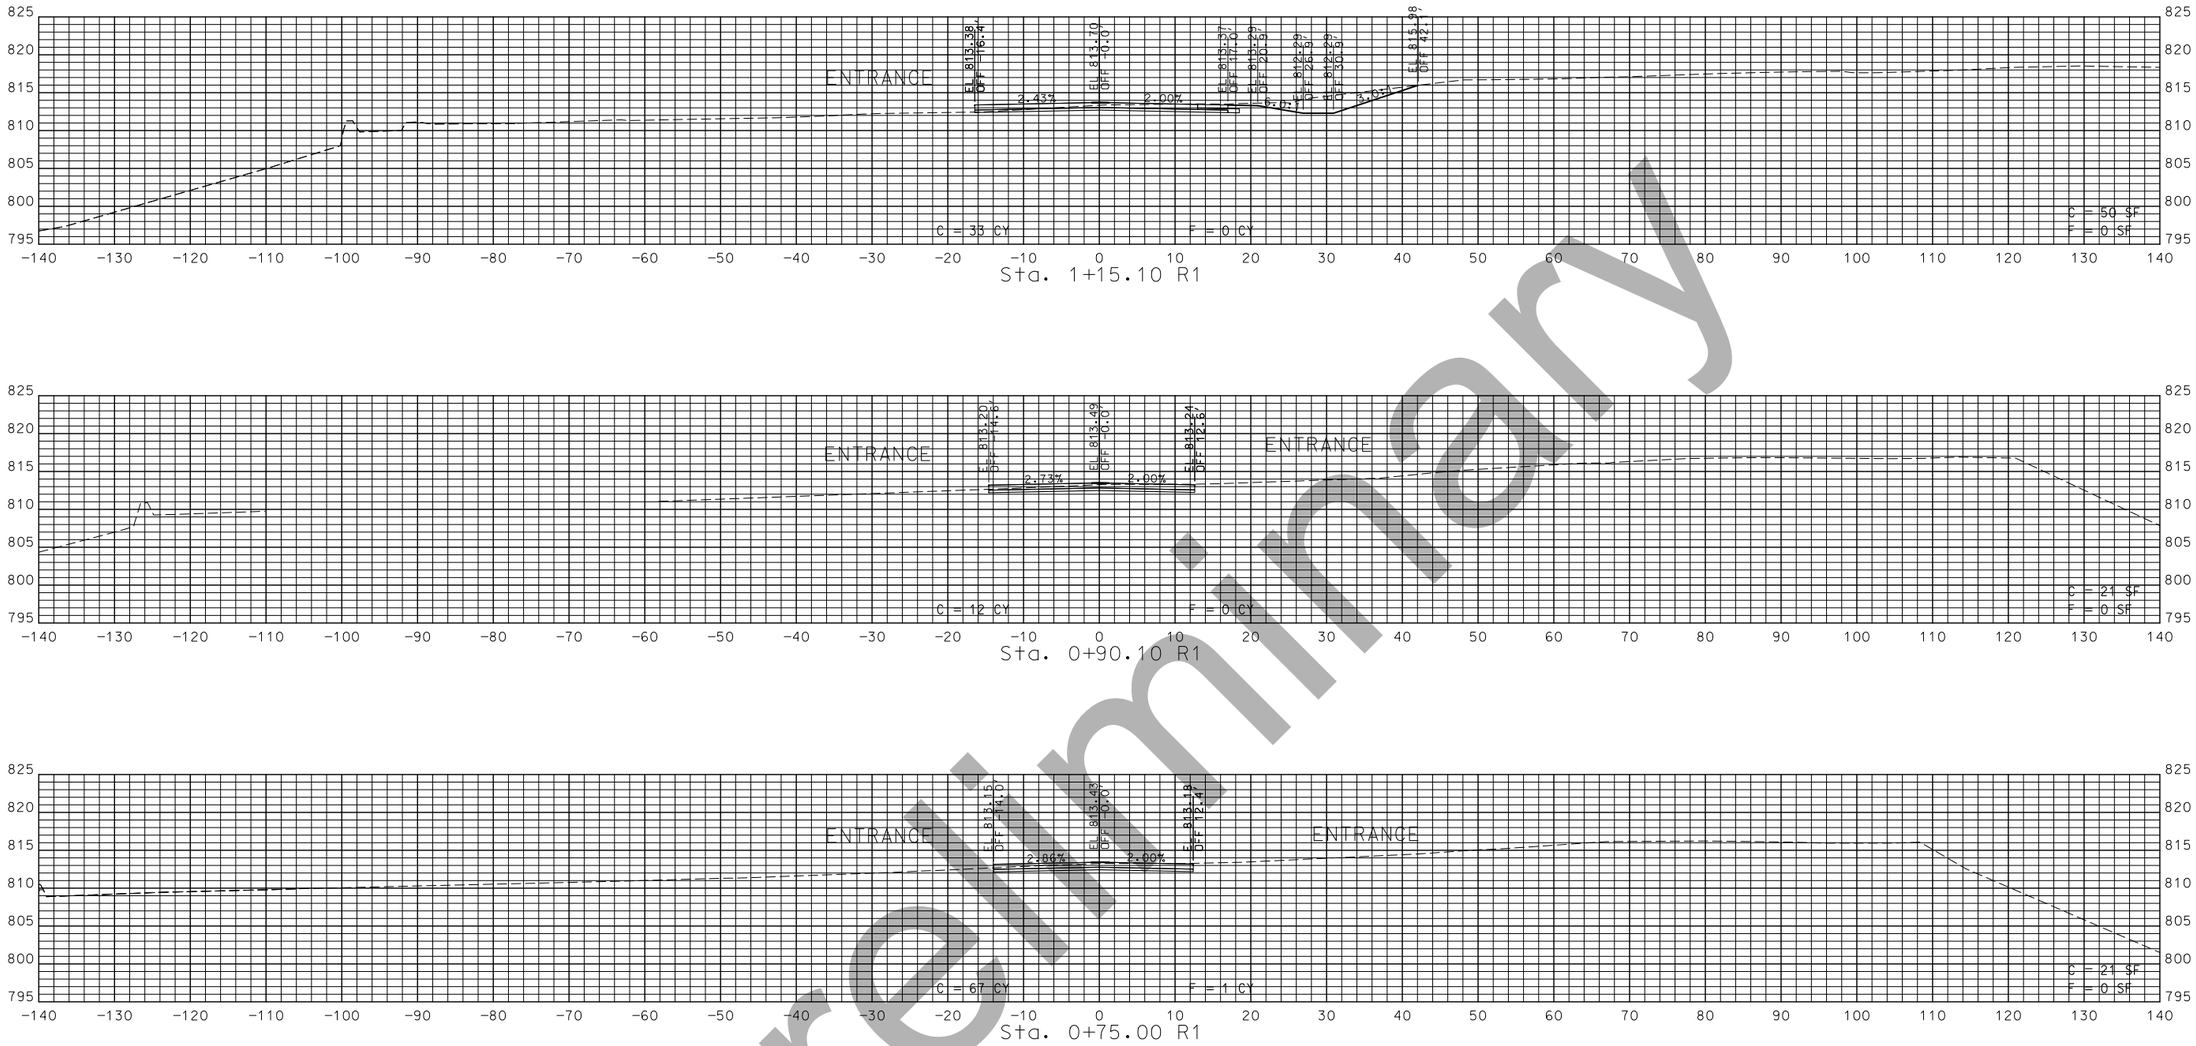

Sta. 1+15.10 R1

Sta. 0+90.10 R1

Sta. 0+75.00 R1

Sta. 0+00.00 R1

STA. 0+00.00 R1 TO STA. 1+15.10 R1

"THIS MEDIA SHOULD NOT BE CONSIDERED A CERTIFIED DOCUMENT."

DATE PREPARED
1/16/2019

ROUTE	STATE
54	MO
DISTRICT	SHEET NO.
CD	75

COUNTY
MILLER

JOB NO.
J5P3181

CONTRACT ID.

PROJECT NO.

BRIDGE NO.

DESCRIPTION	DATE

MISSOURI HIGHWAYS AND TRANSPORTATION COMMISSION

105 WEST CAPITOL
JEFFERSON CITY, MO 65102
1-888-ASK-MODOT (1-888-275-6636)

ROUNDABOUT 2
NORTHWEST LEG
SHEET 1 OF 3

IF A SEAL IS PRESENT ON THIS SHEET IT HAS BEEN ELECTRONICALLY SEALED AND DATED.

Preliminary

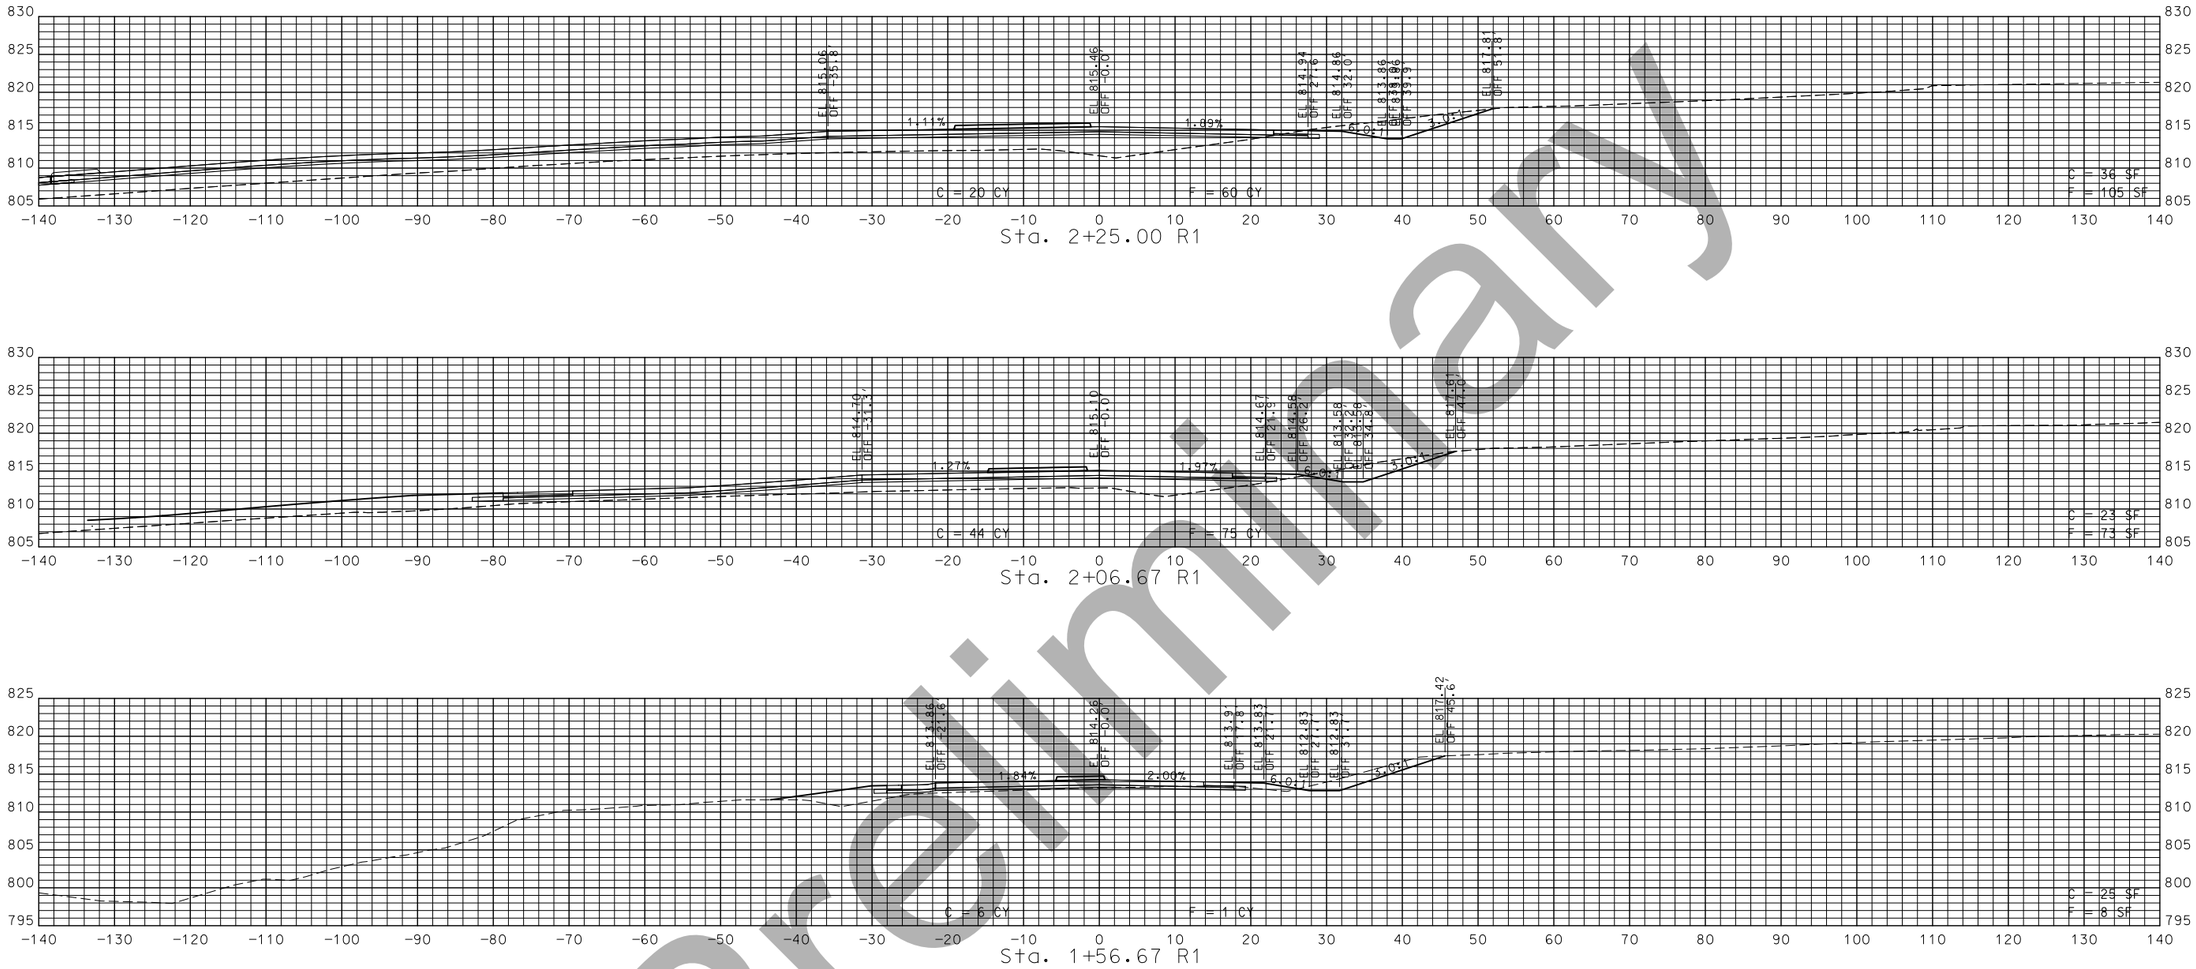

STA. 1+50.00 R1 TO STA. 2+25.00 R1

Preliminary

"THIS MEDIA SHOULD NOT BE CONSIDERED A CERTIFIED DOCUMENT."

DATE PREPARED
1/16/2019

ROUTE	STATE
54	MO
DISTRICT	SHEET NO.
CD	76

COUNTY
MILLER

JOB NO.
J5P3181

CONTRACT ID.

PROJECT NO.

BRIDGE NO.

DESCRIPTION	DATE

IF A SEAL IS PRESENT ON THIS SHEET IT HAS BEEN ELECTRONICALLY SEALED AND DATED.

MISSOURI HIGHWAYS AND TRANSPORTATION COMMISSION
105 WEST CAPITOL
JEFFERSON CITY, MO 65102
1-888-ASK-MODOT (1-888-275-6636)

ROUNDABOUT 2
NORTHWEST LEG
SHEET 2 OF 3

Preliminary

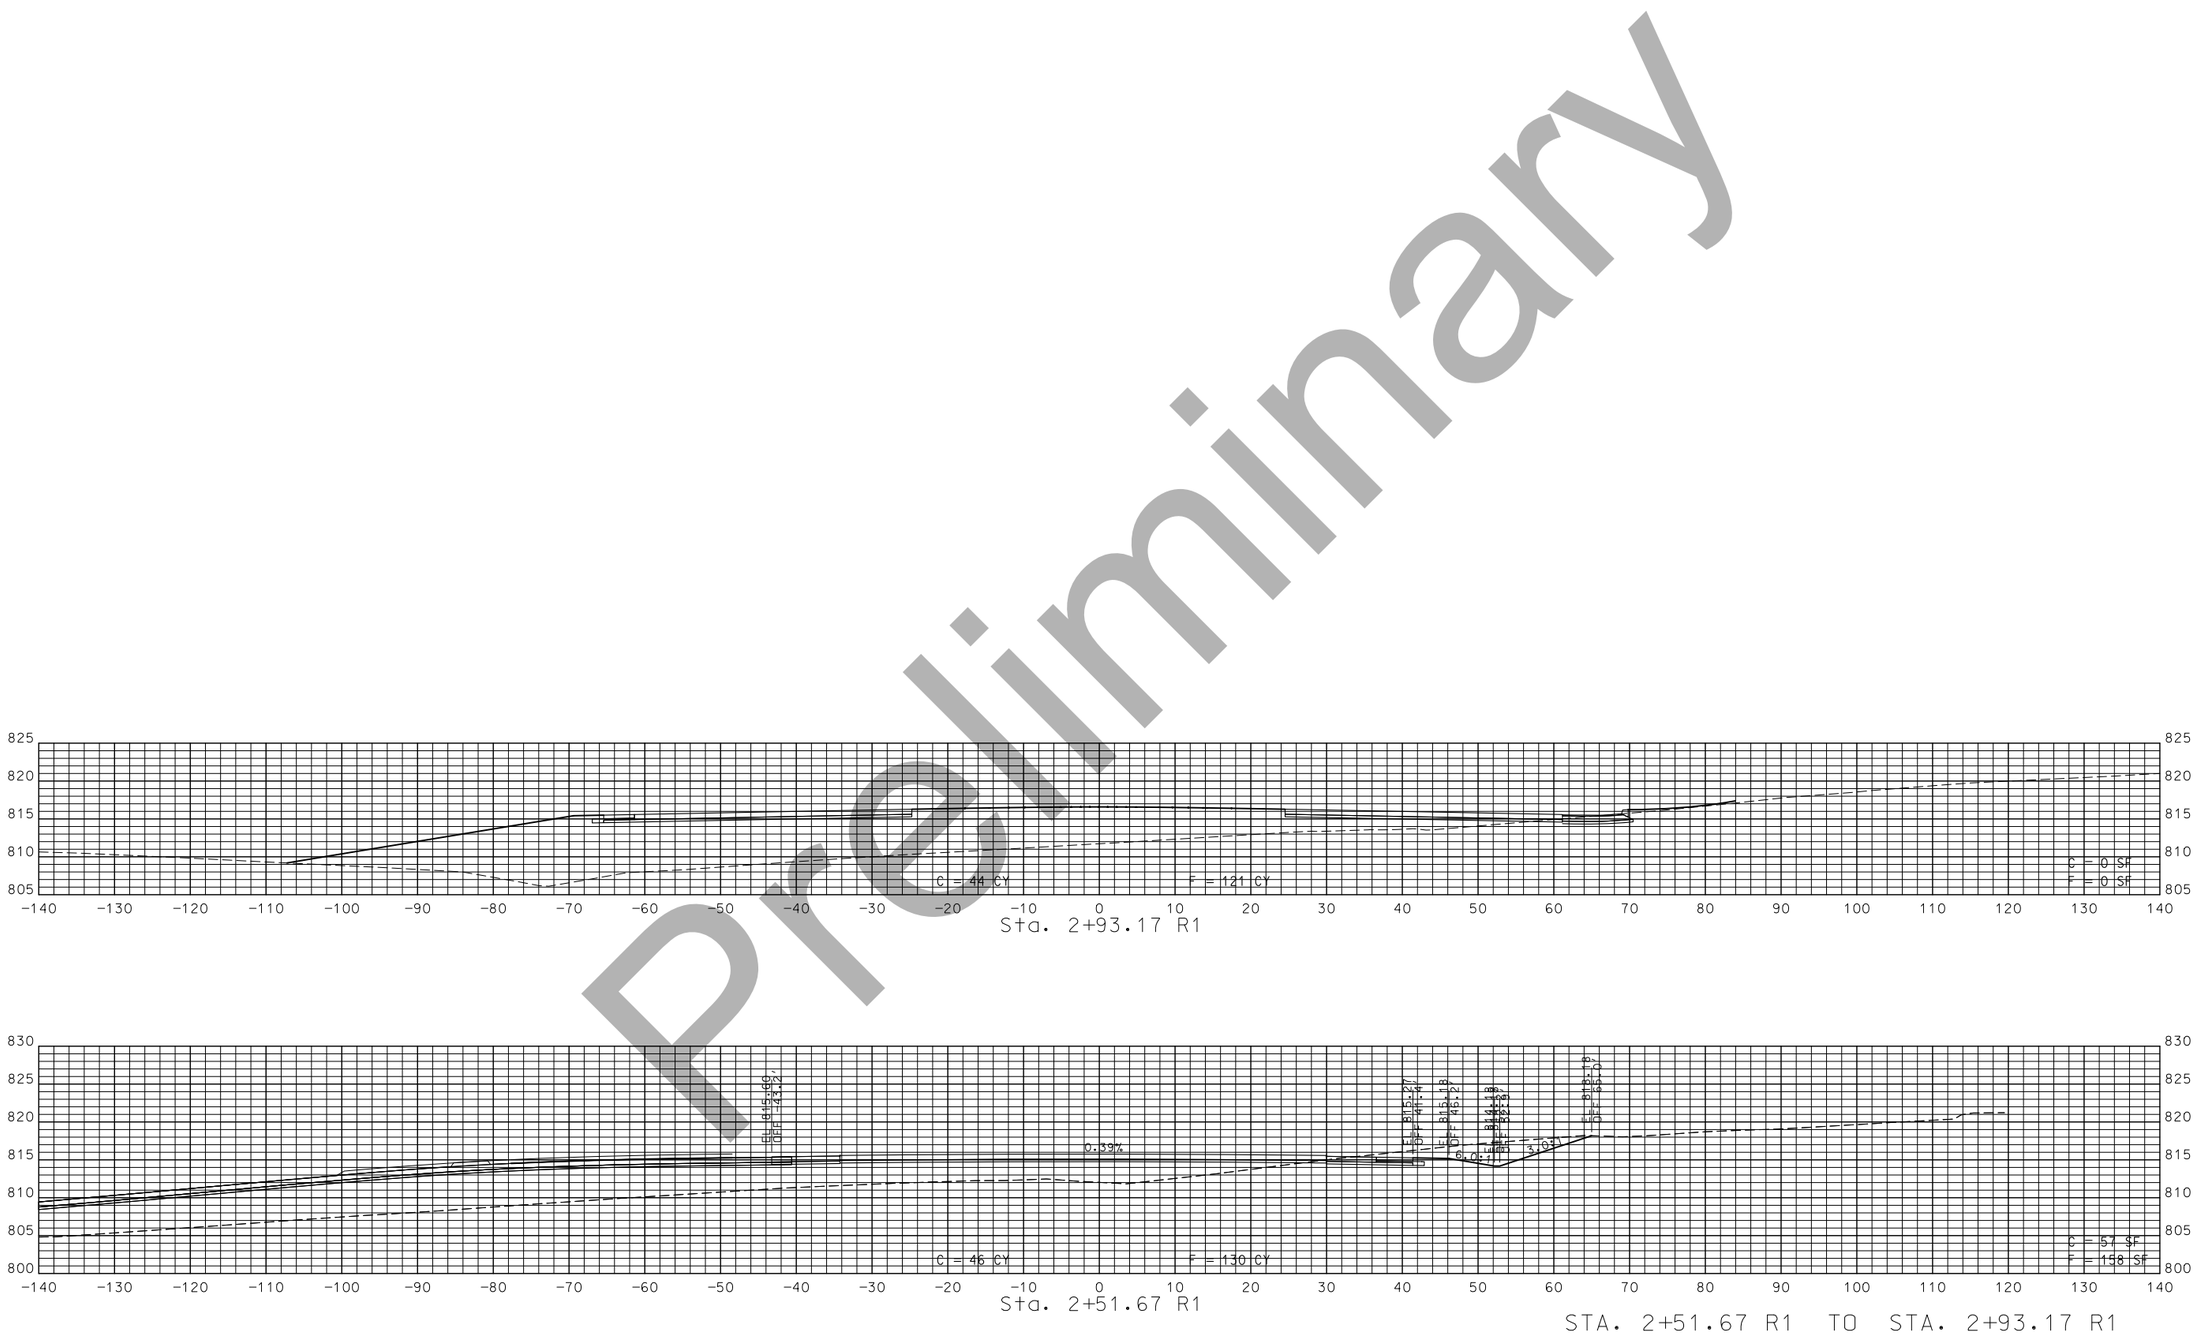

STA. 2+51.67 R1 TO STA. 2+93.17 R1

"THIS MEDIA SHOULD NOT BE CONSIDERED A CERTIFIED DOCUMENT."

DATE PREPARED
1/16/2019

ROUTE	STATE
54	MO
DISTRICT	SHEET NO.
CD	77

COUNTY
MILLER

JOB NO.
J5P3181

CONTRACT ID.

PROJECT NO.

BRIDGE NO.

DESCRIPTION	DATE

IF A SEAL IS PRESENT ON THIS SHEET IT HAS BEEN ELECTRONICALLY SEALED AND DATED.

MISSOURI HIGHWAYS AND TRANSPORTATION COMMISSION
105 WEST CAPITOL
JEFFERSON CITY, MO 65102
1-888-ASK-MODOT (1-888-275-6636)

ROUNDABOUT 2
NORTHWEST LEG
SHEET 3 OF 3

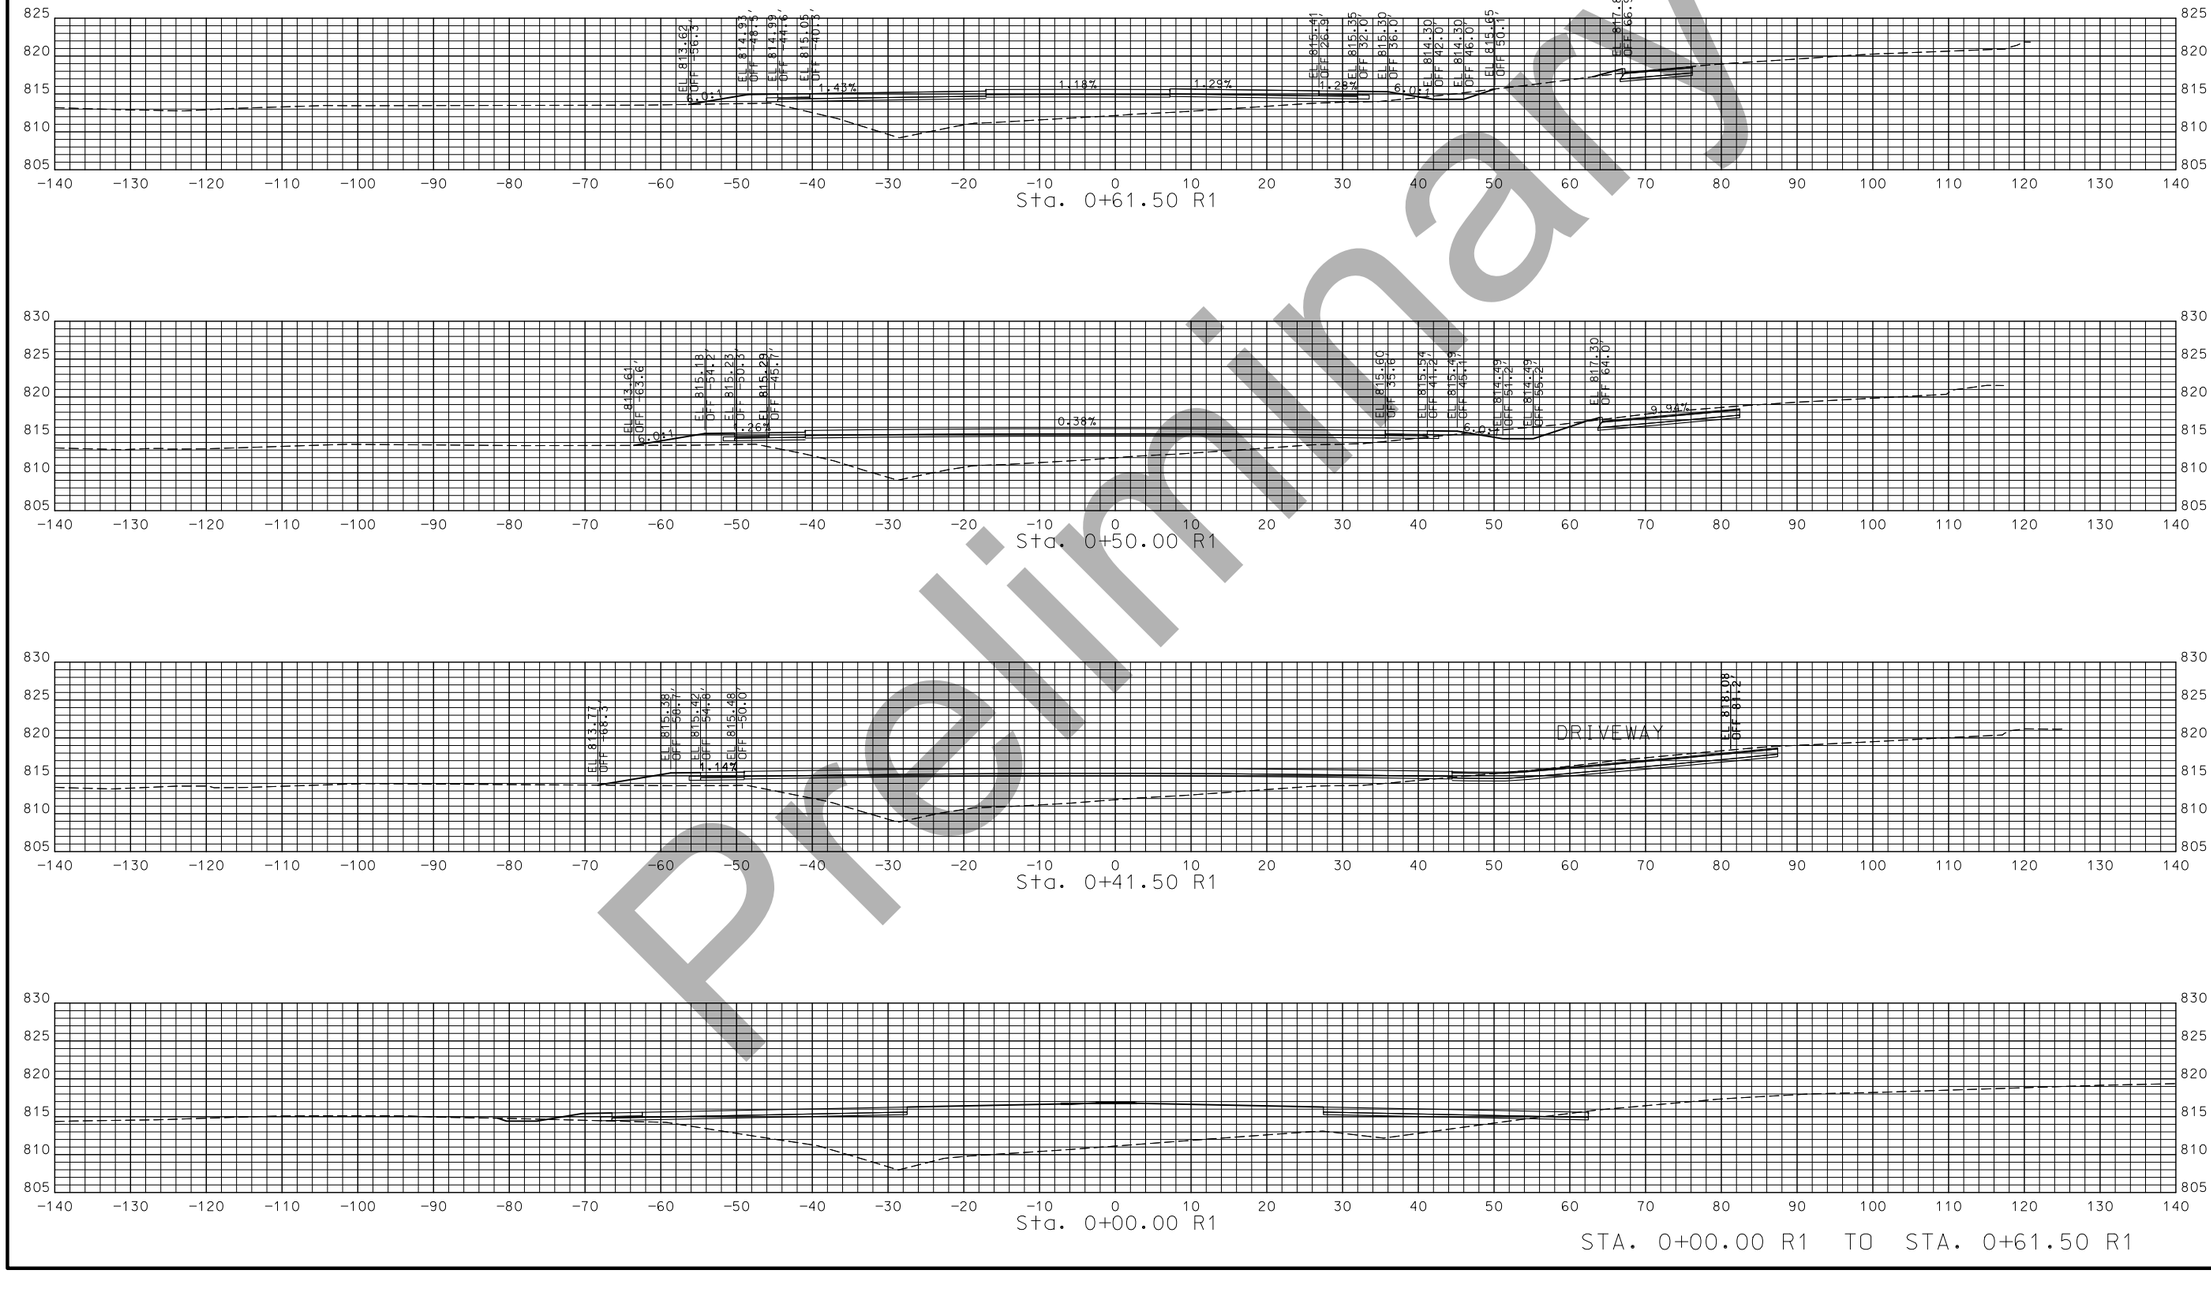

Preliminary

STA. 0+00.00 R1 TO STA. 0+61.50 R1

"THIS MEDIA SHOULD NOT BE CONSIDERED A CERTIFIED DOCUMENT."

DATE PREPARED
1/16/2019

ROUTE	STATE
54	MO
DISTRICT	SHEET NO.
CD	78

COUNTY
MILLER

JOB NO.
J5P3181

CONTRACT ID.

PROJECT NO.

BRIDGE NO.

DESCRIPTION	DATE

IF A SEAL IS PRESENT ON THIS SHEET IT HAS BEEN ELECTRONICALLY SEALED AND DATED.

MISSOURI HIGHWAYS AND TRANSPORTATION COMMISSION
105 WEST CAPITOL
JEFFERSON CITY, MO 65102
1-888-ASK-MODOT (1-888-275-6636)

ROUNDABOUT 2
SOUTHEAST LEG
SHEET 1 OF 3

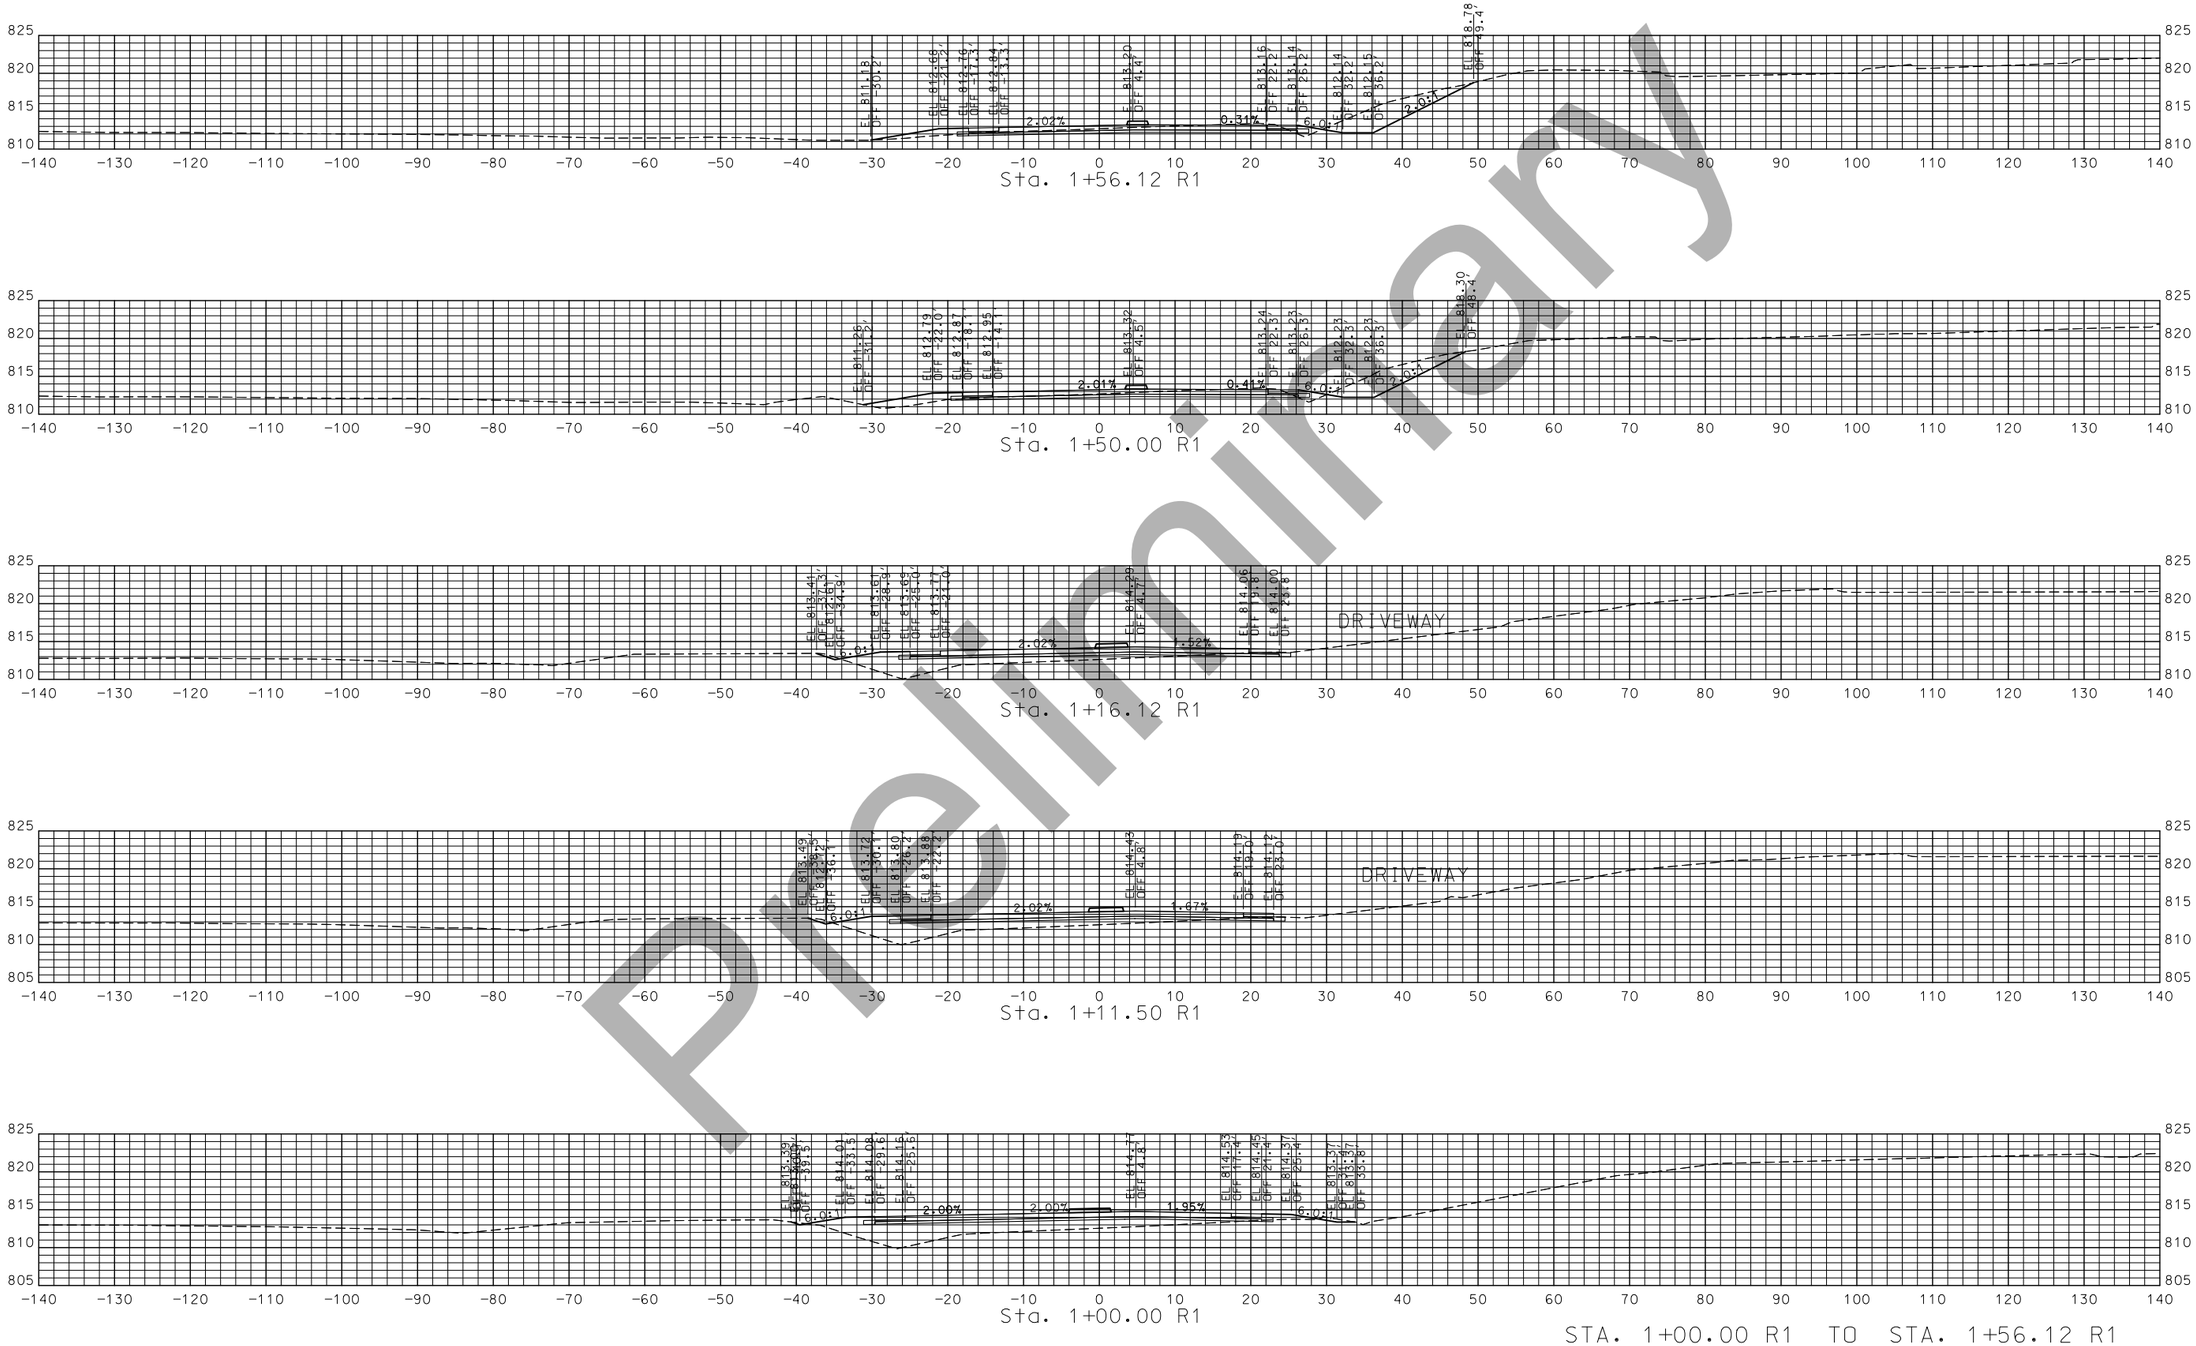

STA. 1+00.00 R1 TO STA. 1+56.12 R1

Preliminary

"THIS MEDIA SHOULD NOT BE CONSIDERED A CERTIFIED DOCUMENT."

DATE PREPARED 1/16/2019

ROUTE	STATE
54	MO
DISTRICT	SHEET NO.
CD	79

COUNTY MILLER

JOB NO. J5P3181

CONTRACT ID.

PROJECT NO.

BRIDGE NO.

DESCRIPTION

DATE

IF A SEAL IS PRESENT ON THIS SHEET IT HAS BEEN ELECTRONICALLY SEALED AND DATED.

MISSOURI HIGHWAYS AND TRANSPORTATION COMMISSION
105 WEST CAPITOL
JEFFERSON CITY, MO 65102
1-888-ASK-MODOT (1-888-275-6636)

ROUNDABOUT 2
SOUTHEAST LEG
SHEET 2 OF 3

Preliminary

"THIS MEDIA SHOULD NOT BE CONSIDERED A CERTIFIED DOCUMENT."

DATE PREPARED
1/16/2019

ROUTE	STATE
54	MO
DISTRICT	SHEET NO.
CD	80

COUNTY
MILLER

JOB NO.
J5P3181

CONTRACT ID.

PROJECT NO.

BRIDGE NO.

DATE	DESCRIPTION

IF A SEAL IS PRESENT ON THIS SHEET IT HAS BEEN ELECTRONICALLY SEALED AND DATED.

MISSOURI HIGHWAYS AND TRANSPORTATION COMMISSION
105 WEST CAPITOL
JEFFERSON CITY, MO 65102
1-888-ASK-MODOT (1-888-275-6636)

ROUNDABOUT 2
SOUTHEAST LEG
SHEET 3 OF 3

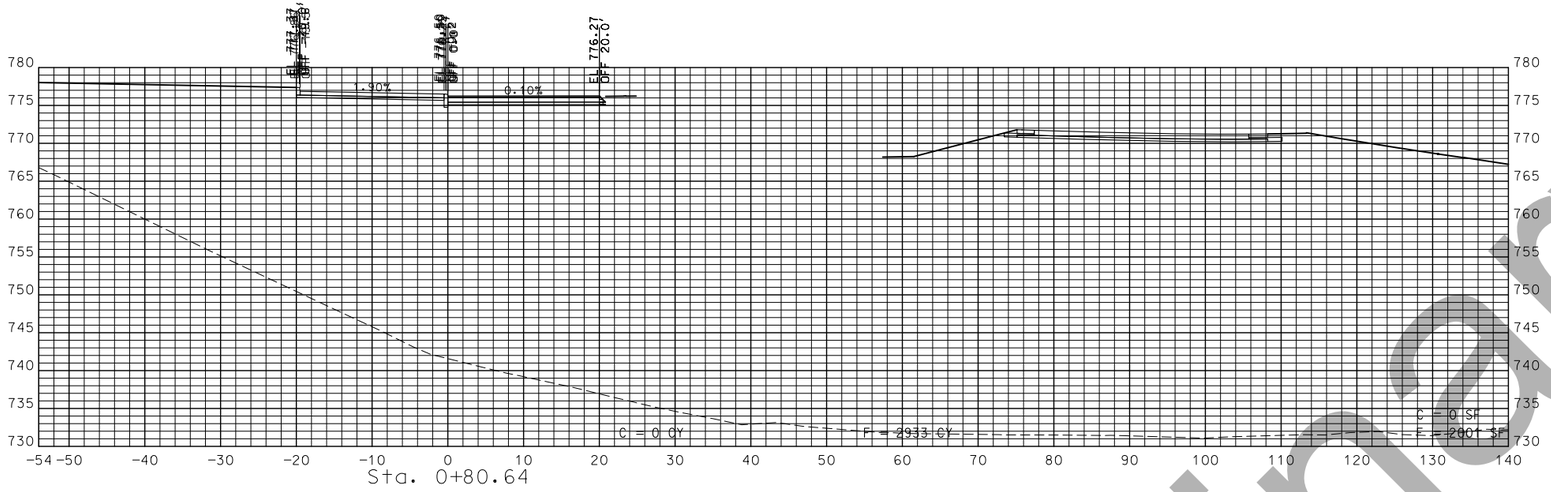

Sta. 0+80.64

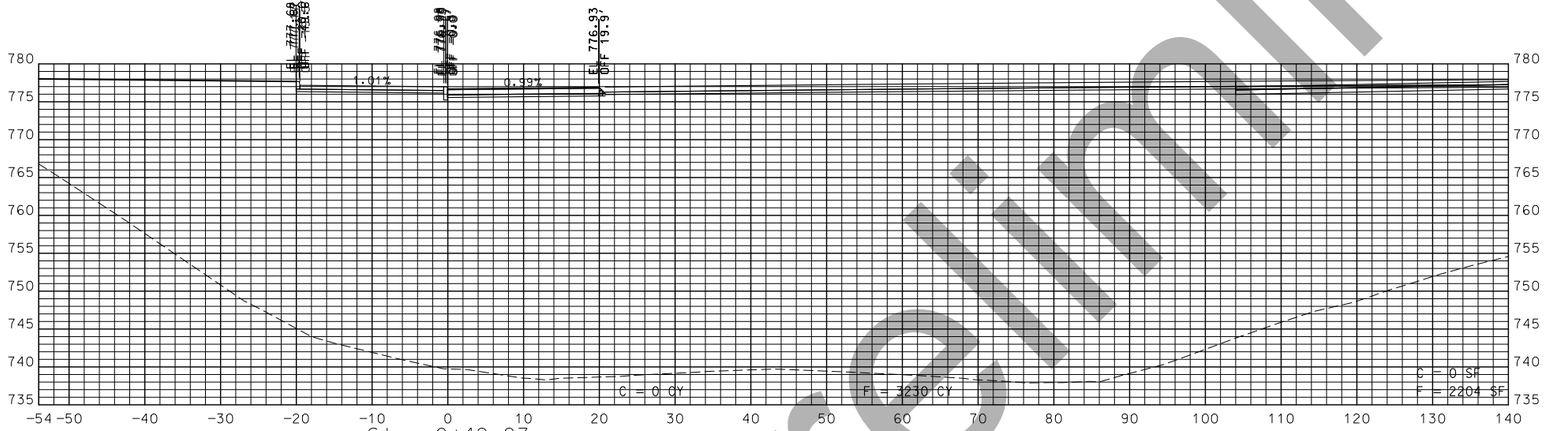

Sta. 0+42.97

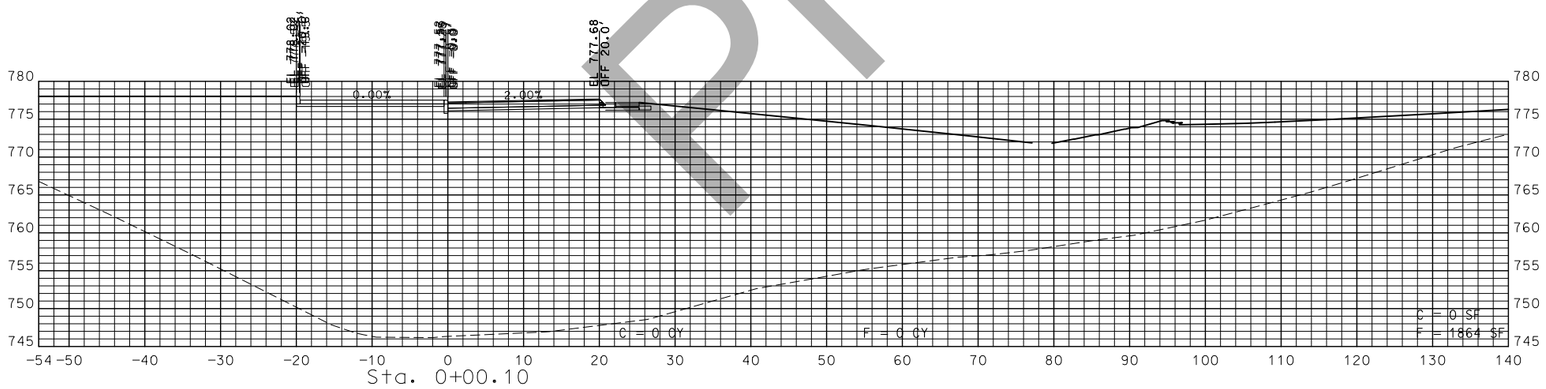

Sta. 0+00.10

STA. 0+00.10 TO STA. 0+80.64

Preliminary

"THIS MEDIA SHOULD NOT BE CONSIDERED A CERTIFIED DOCUMENT."

DATE PREPARED 1/16/2019

ROUTE	STATE
54	MO
DISTRICT	SHEET NO.
CD	81

COUNTY: MILLER

JOB NO.: J5P3181

CONTRACT ID.:

PROJECT NO.:

BRIDGE NO.:

DESCRIPTION	DATE

IF A SEAL IS PRESENT ON THIS SHEET IT HAS BEEN ELECTRONICALLY SEALED AND DATED.

MISSOURI HIGHWAYS AND TRANSPORTATION COMMISSION
105 WEST CAPITOL
JEFFERSON CITY, MO 65102
1-888-ASK-MODOT (1-888-275-6636)

ROUNDABOUT 3
CIRCLE
SHEET 1 OF

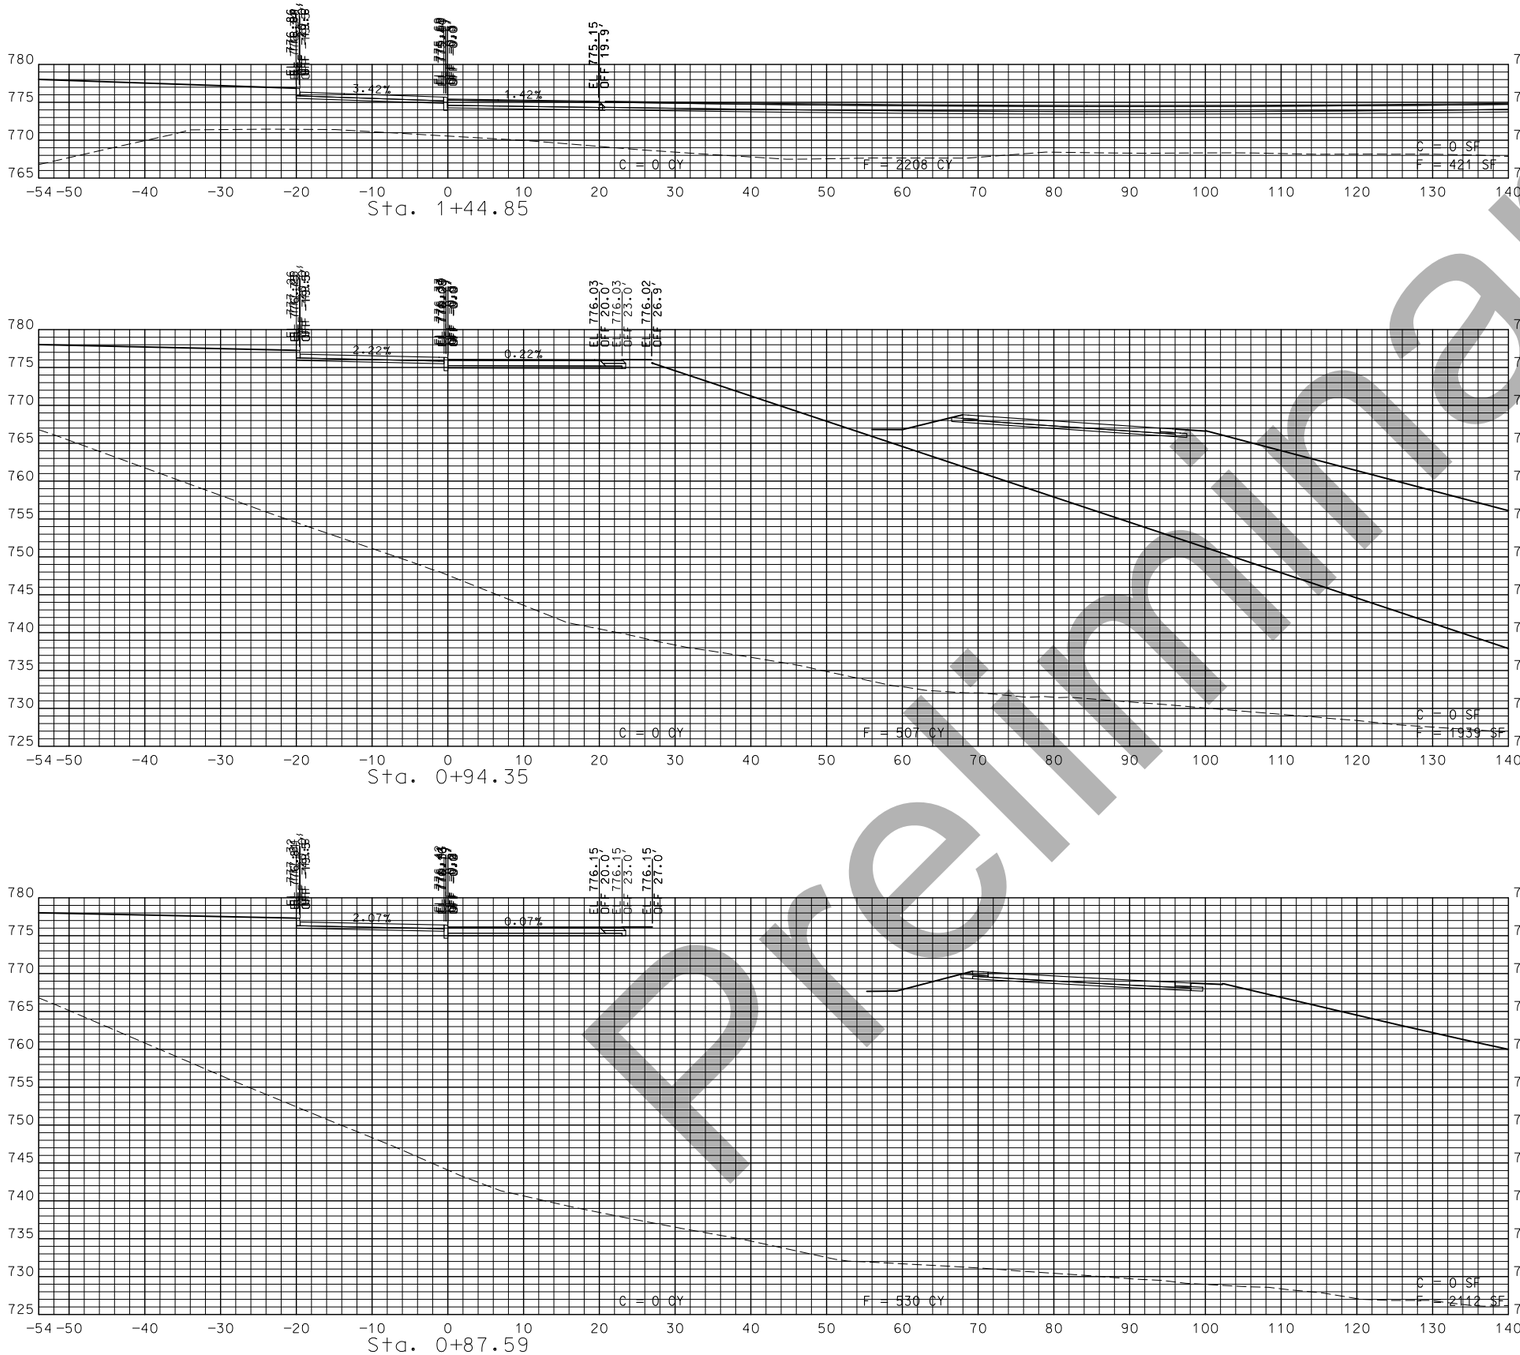

Preliminary

STA. 0+87.59 TO STA. 1+44.85

"THIS MEDIA SHOULD NOT BE CONSIDERED A CERTIFIED DOCUMENT."

DATE PREPARED 1/16/2019

ROUTE	STATE
54	MO
DISTRICT	SHEET NO.
CD	82

COUNTY: MILLER

JOB NO.: J5P3181

CONTRACT ID.:

PROJECT NO.:

BRIDGE NO.:

DESCRIPTION	DATE

IF A SEAL IS PRESENT ON THIS SHEET IT HAS BEEN ELECTRONICALLY SEALED AND DATED.

MISSOURI HIGHWAYS AND TRANSPORTATION COMMISSION
105 WEST CAPITOL
JEFFERSON CITY, MO 65102
1-888-ASK-MODOT (1-888-275-6636)

ROUNDABOUT 3
CIRCLE
SHEET 2 OF

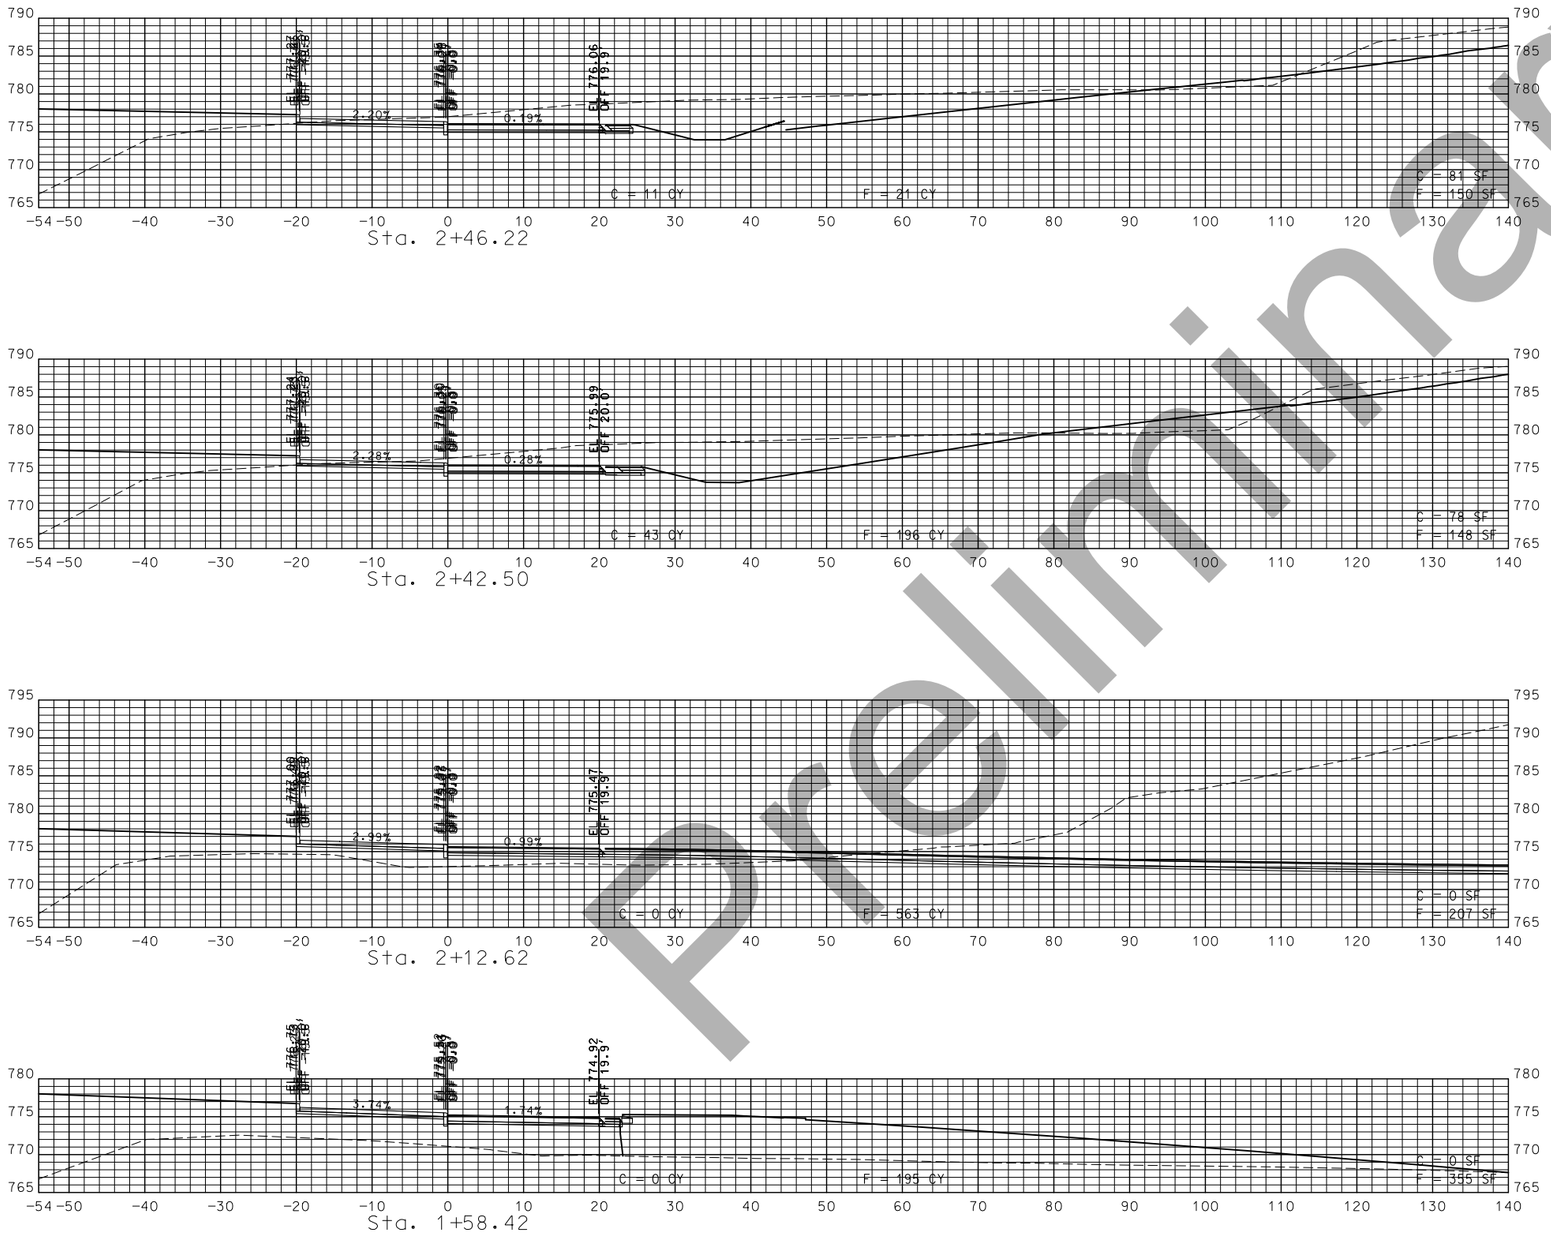

Preliminary

STA. 1+58.42 TO STA. 2+46.22

"THIS MEDIA SHOULD NOT BE CONSIDERED A CERTIFIED DOCUMENT."

DATE PREPARED
1/16/2019

ROUTE	STATE
54	MO
DISTRICT	SHEET NO.
CD	83

COUNTY
MILLER

JOB NO.
J5P3181

CONTRACT ID.

PROJECT NO.

BRIDGE NO.

DATE	DESCRIPTION

IF A SEAL IS PRESENT ON THIS SHEET IT HAS BEEN ELECTRONICALLY SEALED AND DATED.

MISSOURI HIGHWAYS AND TRANSPORTATION COMMISSION
105 WEST CAPITOL
JEFFERSON CITY, MO 65102
1-888-ASK-MODOT (1-888-275-6636)

ROUNDABOUT 3
CIRCLE
SHEET 3 OF

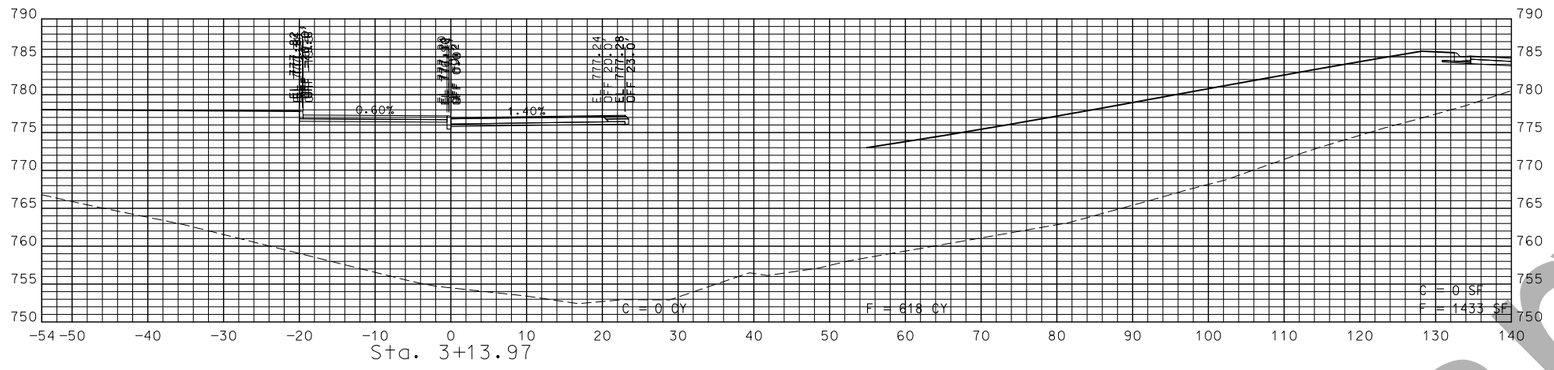

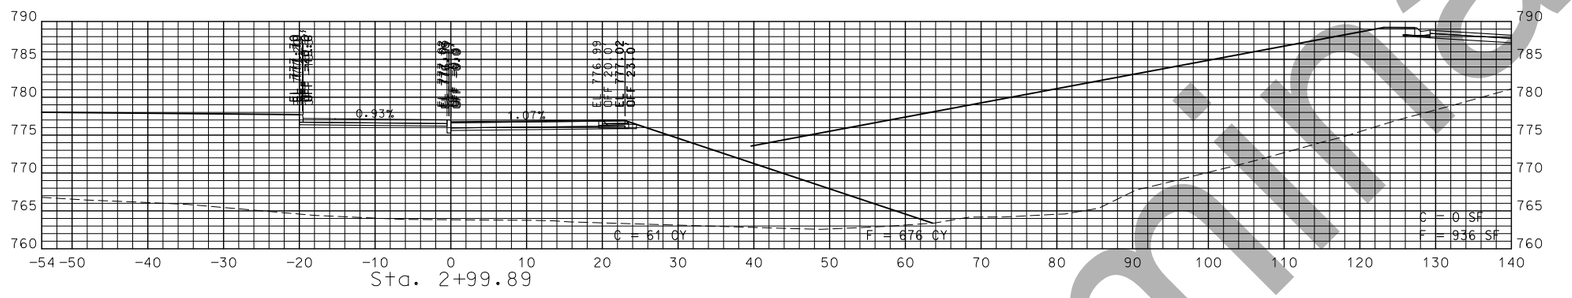

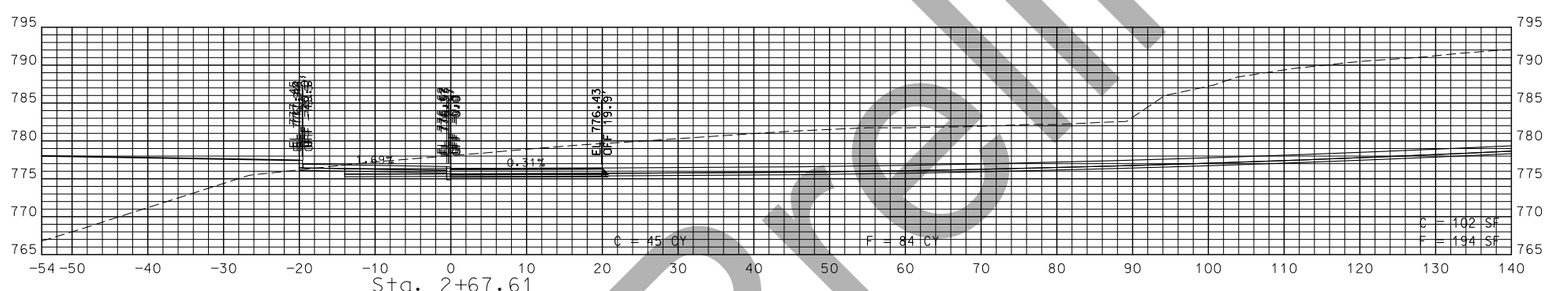

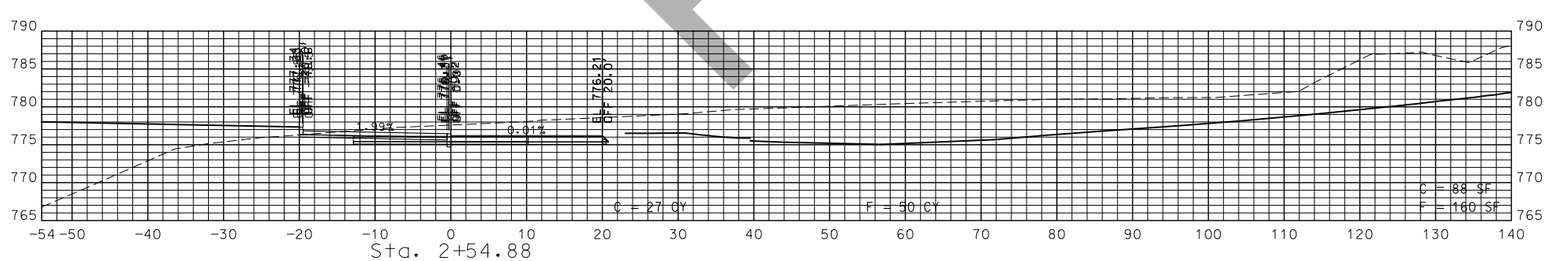

Preliminary

STA. 2+54.88 TO STA. 3+13.97

"THIS MEDIA SHOULD NOT BE CONSIDERED A CERTIFIED DOCUMENT."

DATE PREPARED 1/16/2019

ROUTE	STATE
54	MO
DISTRICT	SHEET NO.
CD	84

COUNTY: MILLER

JOB NO.: J5P3181

CONTRACT ID.:

PROJECT NO.:

BRIDGE NO.:

DATE	DESCRIPTION

IF A SEAL IS PRESENT ON THIS SHEET IT HAS BEEN ELECTRONICALLY SEALED AND DATED.

MISSOURI HIGHWAYS AND TRANSPORTATION COMMISSION
105 WEST CAPITOL
JEFFERSON CITY, MO 65102
1-888-ASK-MODOT (1-888-275-6636)

ROUNDABOUT 3
CIRCLE
SHEET 4 OF

Preliminary

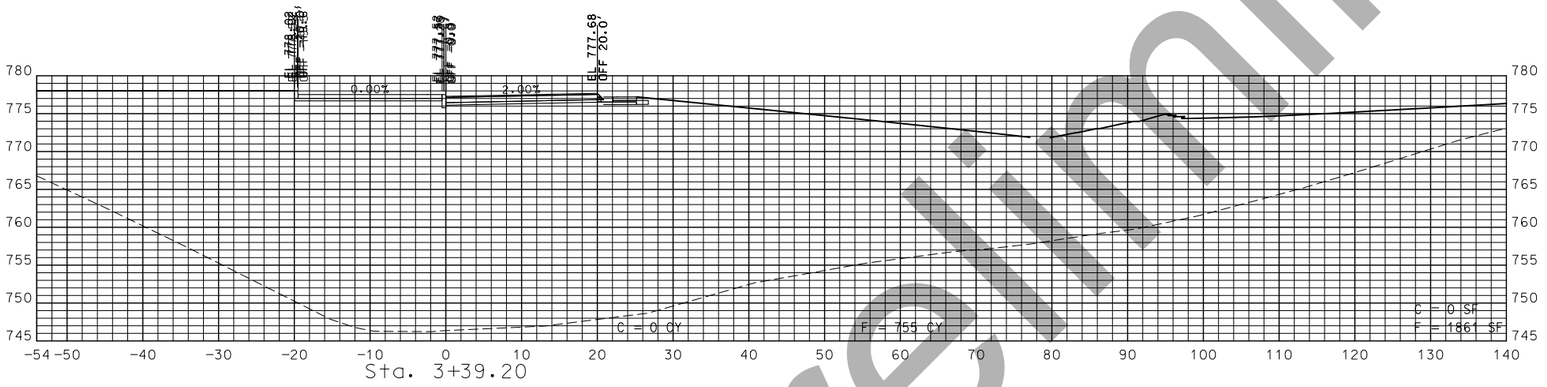

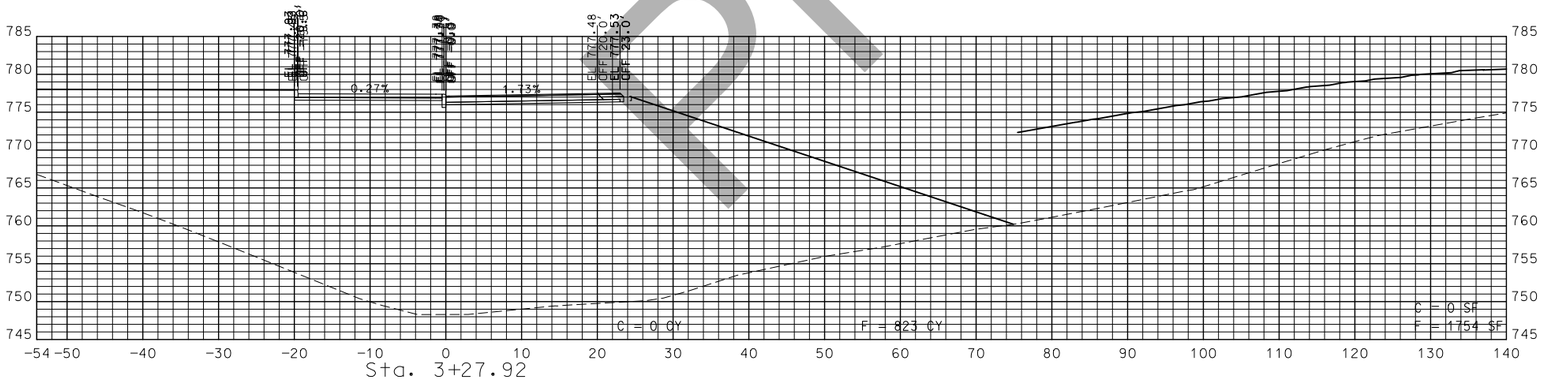

STA. 3+27.92 TO STA. 3+39.20

"THIS MEDIA SHOULD NOT BE CONSIDERED A CERTIFIED DOCUMENT."

DATE PREPARED
1/16/2019

ROUTE	STATE
54	MO
DISTRICT	SHEET NO.
CD	85

COUNTY
MILLER

JOB NO.
J5P3181

CONTRACT ID.

PROJECT NO.

BRIDGE NO.

DESCRIPTION	DATE

IF A SEAL IS PRESENT ON THIS SHEET IT HAS BEEN ELECTRONICALLY SEALED AND DATED.

MISSOURI HIGHWAYS AND TRANSPORTATION COMMISSION
105 WEST CAPITOL
JEFFERSON CITY, MO 65102
1-888-ASK-MODOT (1-888-275-6636)

ROUNDABOUT 3
CIRCLE
SHEET 5 OF

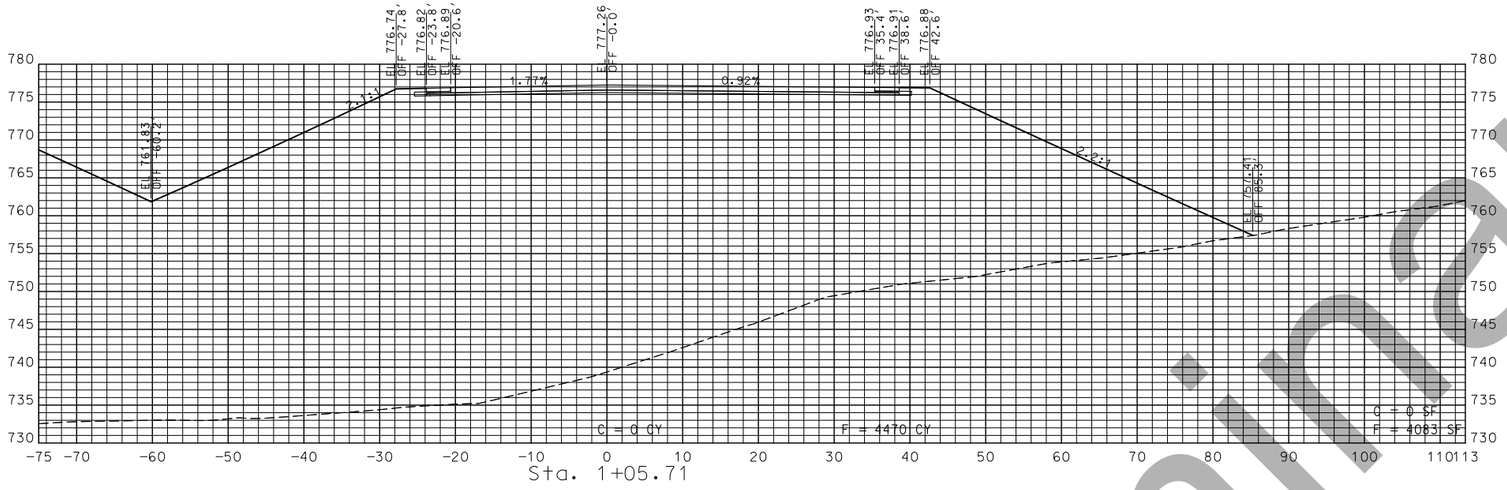

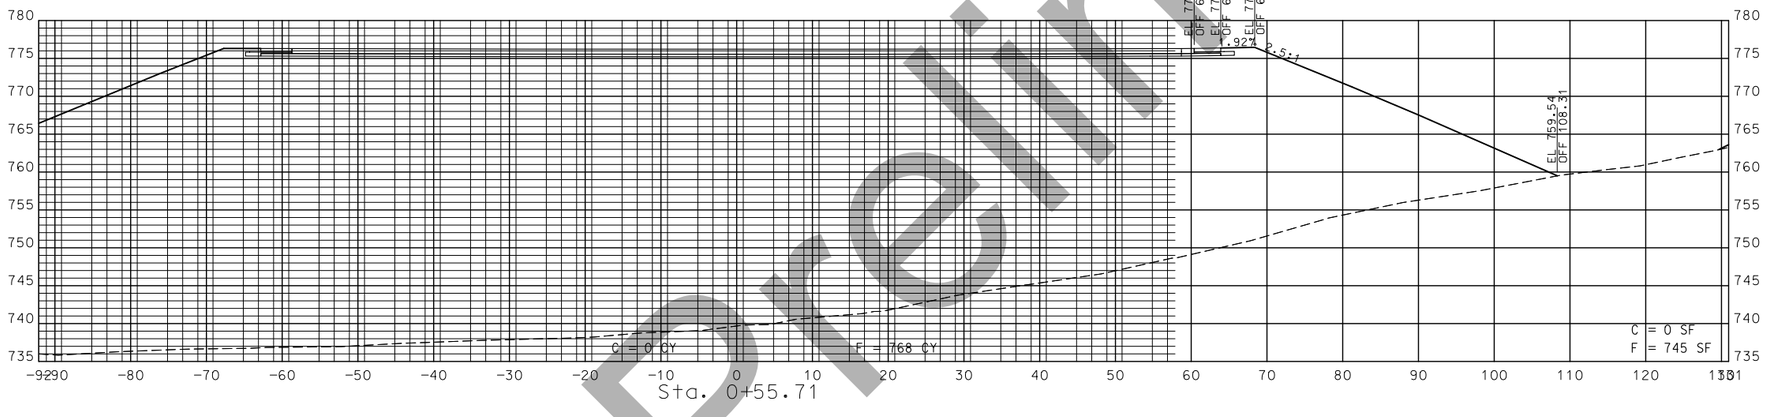

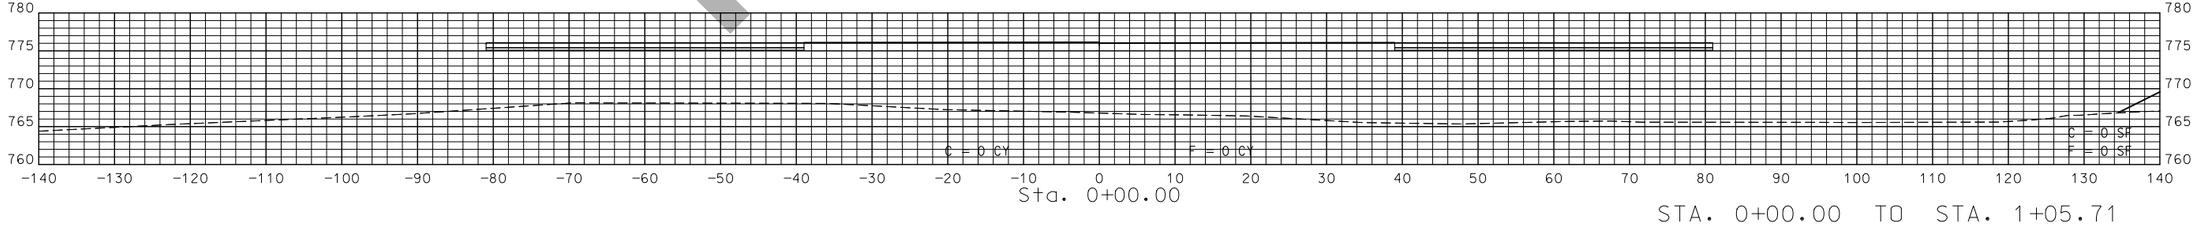

STA. 0+00.00 TO STA. 1+05.71

Preliminary

"THIS MEDIA SHOULD NOT BE CONSIDERED A CERTIFIED DOCUMENT."

DATE PREPARED
1/16/2019

ROUTE	STATE
54	MO
DISTRICT	SHEET NO.
CD	86

COUNTY
MILLER

JOB NO.
J5P3181

CONTRACT ID.

PROJECT NO.

BRIDGE NO.

DATE	DESCRIPTION

IF A SEAL IS PRESENT ON THIS SHEET IT HAS BEEN ELECTRONICALLY SEALED AND DATED.

MISSOURI HIGHWAYS AND TRANSPORTATION COMMISSION
105 WEST CAPITOL
JEFFERSON CITY, MO 65102
1-888-ASK-MODOT (1-888-275-6636)

ROUNDABOUT 3
NORTHEAST LEG
SHEET 1 OF 2

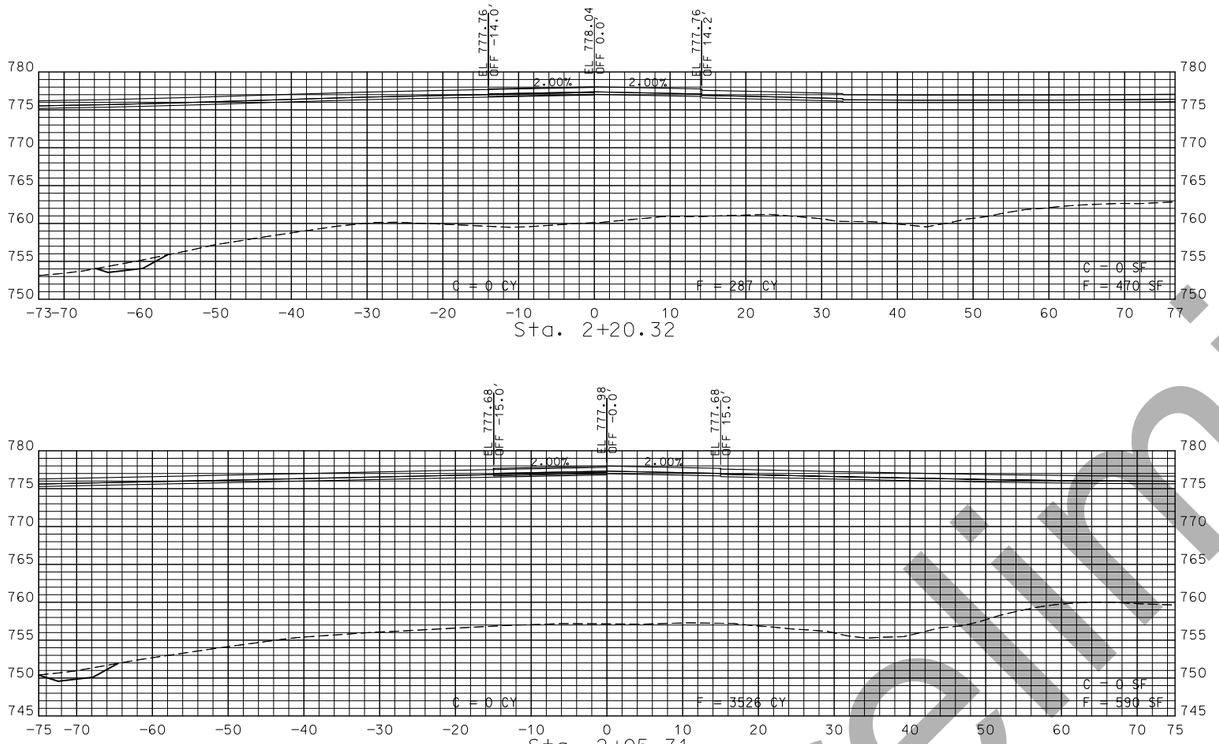

Preliminary

STA. 1+55.71 TO STA. 2+20.32

"THIS MEDIA SHOULD NOT BE CONSIDERED A CERTIFIED DOCUMENT."

DATE PREPARED
1/16/2019

ROUTE	STATE
54	MO
DISTRICT	SHEET NO.
CD	87

COUNTY
MILLER

JOB NO.
J5P3181

CONTRACT ID.

PROJECT NO.

BRIDGE NO.

DATE	DESCRIPTION

IF A SEAL IS PRESENT ON THIS SHEET IT HAS BEEN ELECTRONICALLY SEALED AND DATED.

MISSOURI HIGHWAYS AND TRANSPORTATION COMMISSION
105 WEST CAPITOL
JEFFERSON CITY, MO 65102
1-888-ASK-MODOT (1-888-275-6636)

ROUNDABOUT 3
NORTHEAST LEG
SHEET 2 OF 2

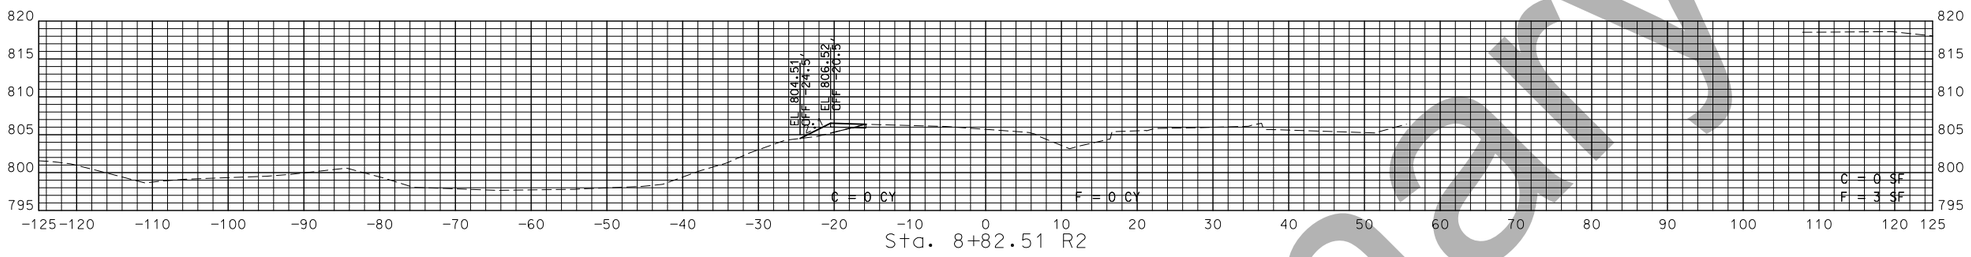

Sta. 8+82.51 R2

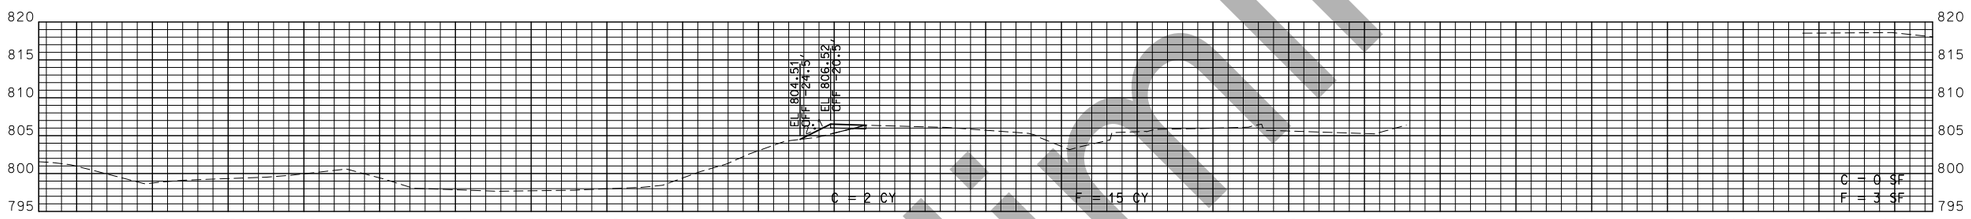

Sta. 8+82.49 R2

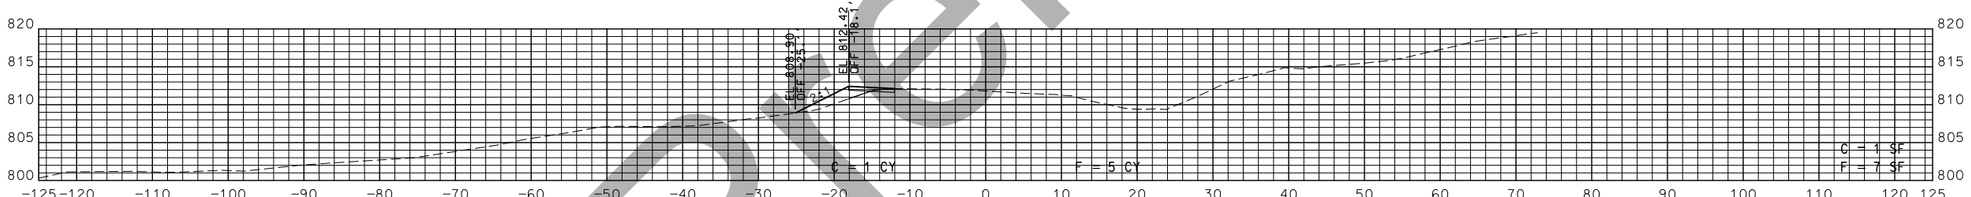

Sta. 8+00.00 R2

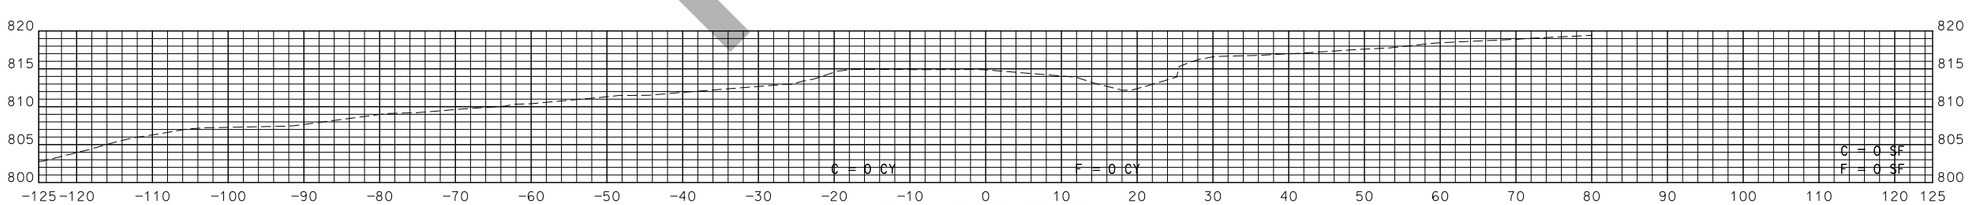

Sta. 7+61.60 R2

STA. 7+61.60 R2 TO STA. 8+82.51 R2

Preliminary

"THIS MEDIA SHOULD NOT BE CONSIDERED A CERTIFIED DOCUMENT."

DATE PREPARED 1/16/2019

ROUTE	STATE
54	MO
DISTRICT	SHEET NO.
CD	88

COUNTY: MILLER

JOB NO.: J5P3181

CONTRACT ID.:

PROJECT NO.:

BRIDGE NO.:

DESCRIPTION	DATE

IF A SEAL IS PRESENT ON THIS SHEET IT HAS BEEN ELECTRONICALLY SEALED AND DATED.

MISSOURI HIGHWAYS AND TRANSPORTATION COMMISSION
105 WEST CAPITOL
JEFFERSON CITY, MO 65102
1-888-ASK-MODOT (1-888-275-6636)

OSAGE HILLS ROAD
APPROACH TO NEW ALIGNMENT
SHEET 1 OF 2

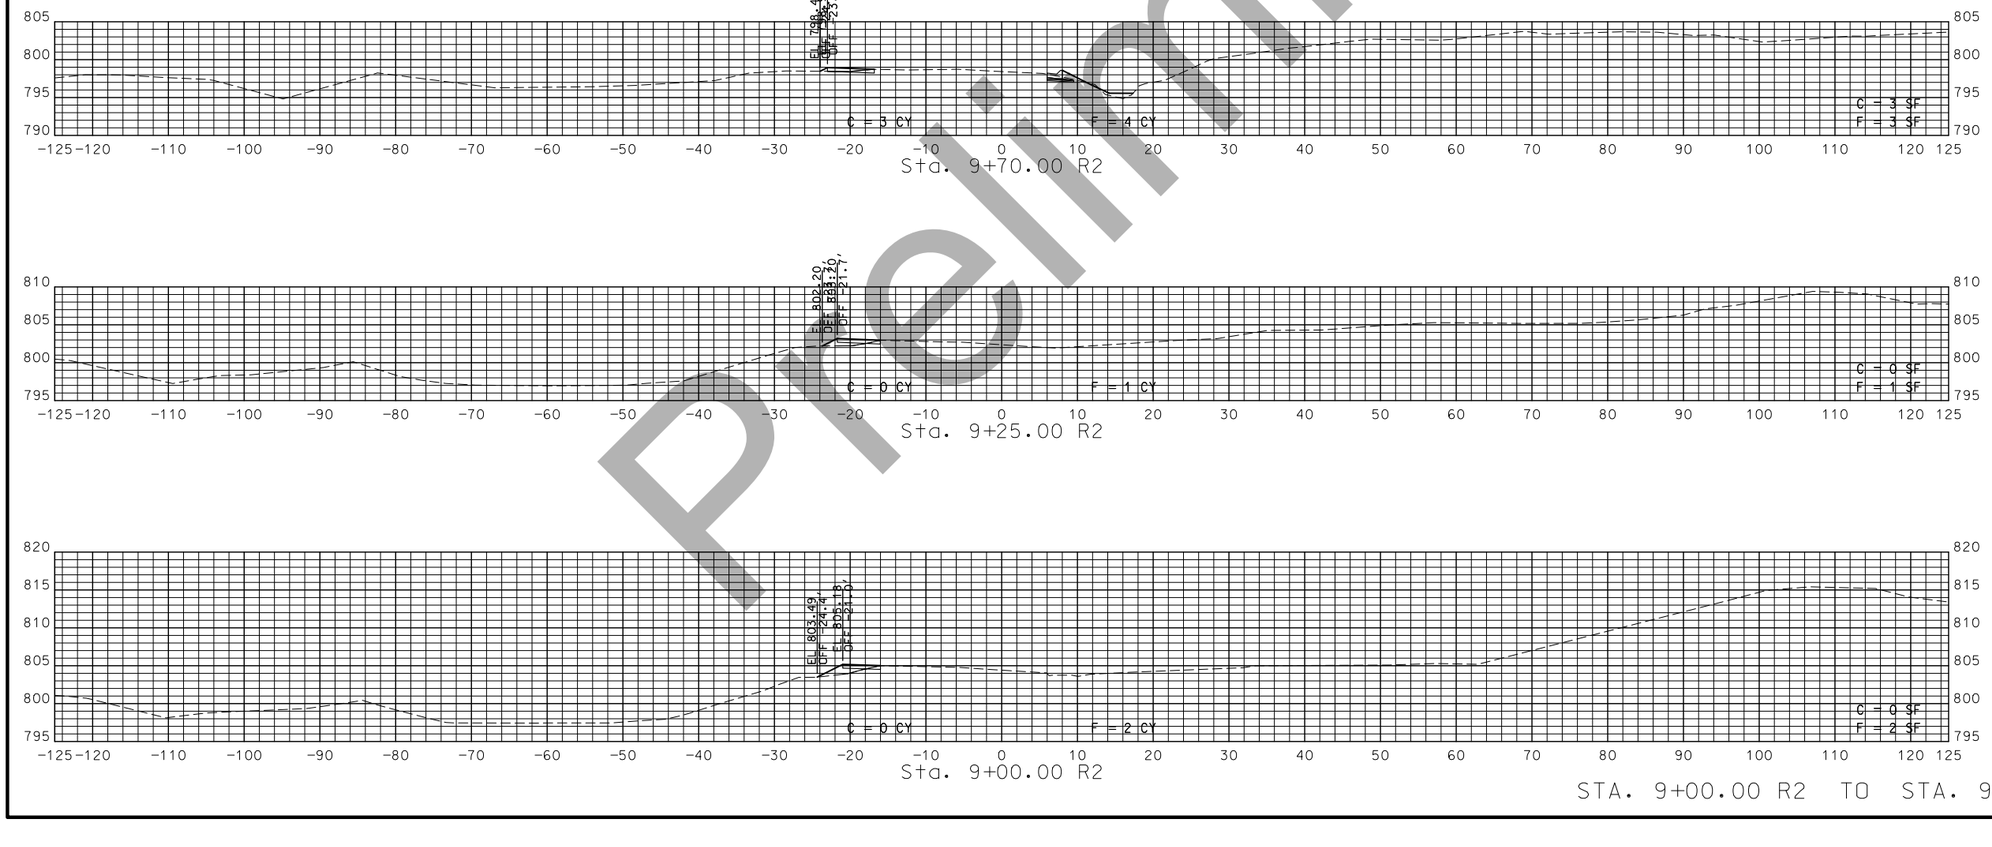

STA. 9+00.00 R2 TO STA. 9+70.00 R2

Preliminary

"THIS MEDIA SHOULD NOT BE CONSIDERED A CERTIFIED DOCUMENT."

DATE PREPARED
1/16/2019

ROUTE	STATE
54	MO
DISTRICT	SHEET NO.
CD	89

COUNTY
MILLER

JOB NO.
J5P3181

CONTRACT ID.

PROJECT NO.

BRIDGE NO.

DESCRIPTION	DATE

IF A SEAL IS PRESENT ON THIS SHEET IT HAS BEEN ELECTRONICALLY SEALED AND DATED.

MISSOURI HIGHWAYS AND TRANSPORTATION COMMISSION
105 WEST CAPITOL
JEFFERSON CITY, MO 65102
1-888-ASK-MODOT (1-888-275-6636)

OSAGE HILLS ROAD
APPROACH TO NEW ALIGNMENT
SHEET 2 OF 2

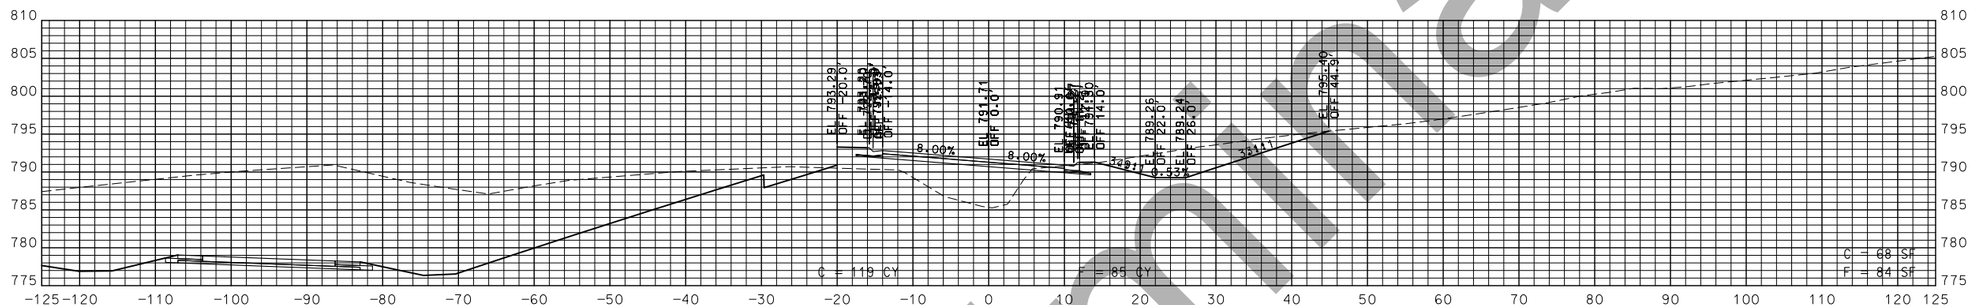

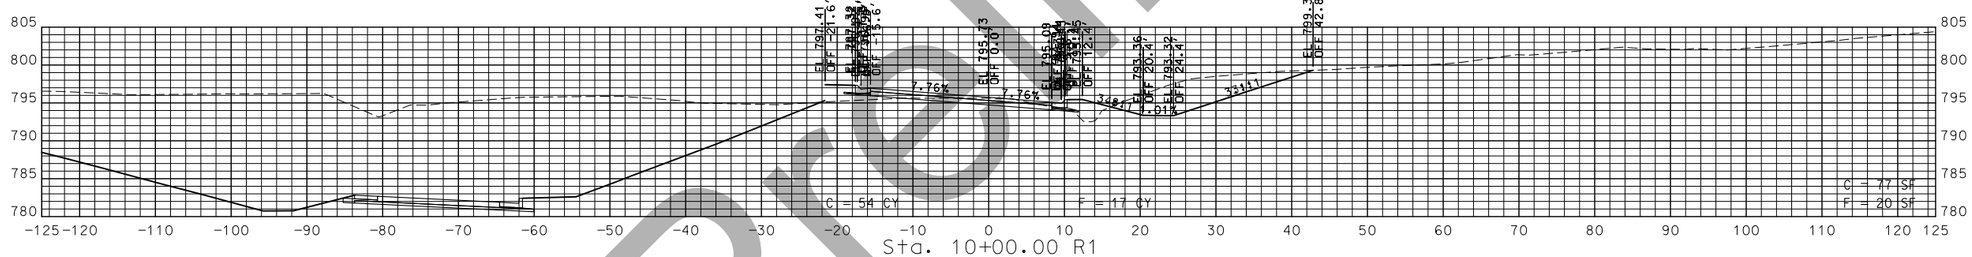

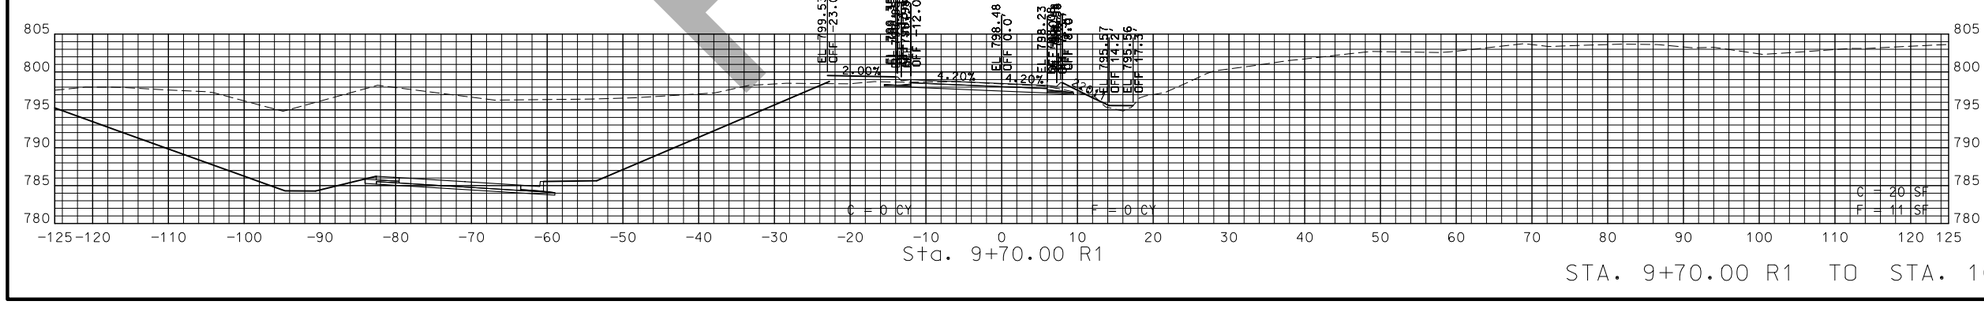

STA. 9+70.00 R1 TO STA. 10+44.35 R1

Preliminary

"THIS MEDIA SHOULD NOT BE CONSIDERED A CERTIFIED DOCUMENT."

DATE PREPARED
1/16/2019

ROUTE	STATE
54	MO
DISTRICT	SHEET NO.
CD	90

COUNTY
MILLER

JOB NO.
J5P3181

CONTRACT ID.

PROJECT NO.

BRIDGE NO.

DESCRIPTION	DATE

IF A SEAL IS PRESENT ON THIS SHEET IT HAS BEEN ELECTRONICALLY SEALED AND DATED.

MISSOURI HIGHWAYS AND TRANSPORTATION COMMISSION

105 WEST CAPITOL
JEFFERSON CITY, MO 65102
1-888-ASK-MODOT (1-888-275-6636)

OSAGE HILLS ROAD
NEW ALIGNMENT
SHEET 1 OF 6

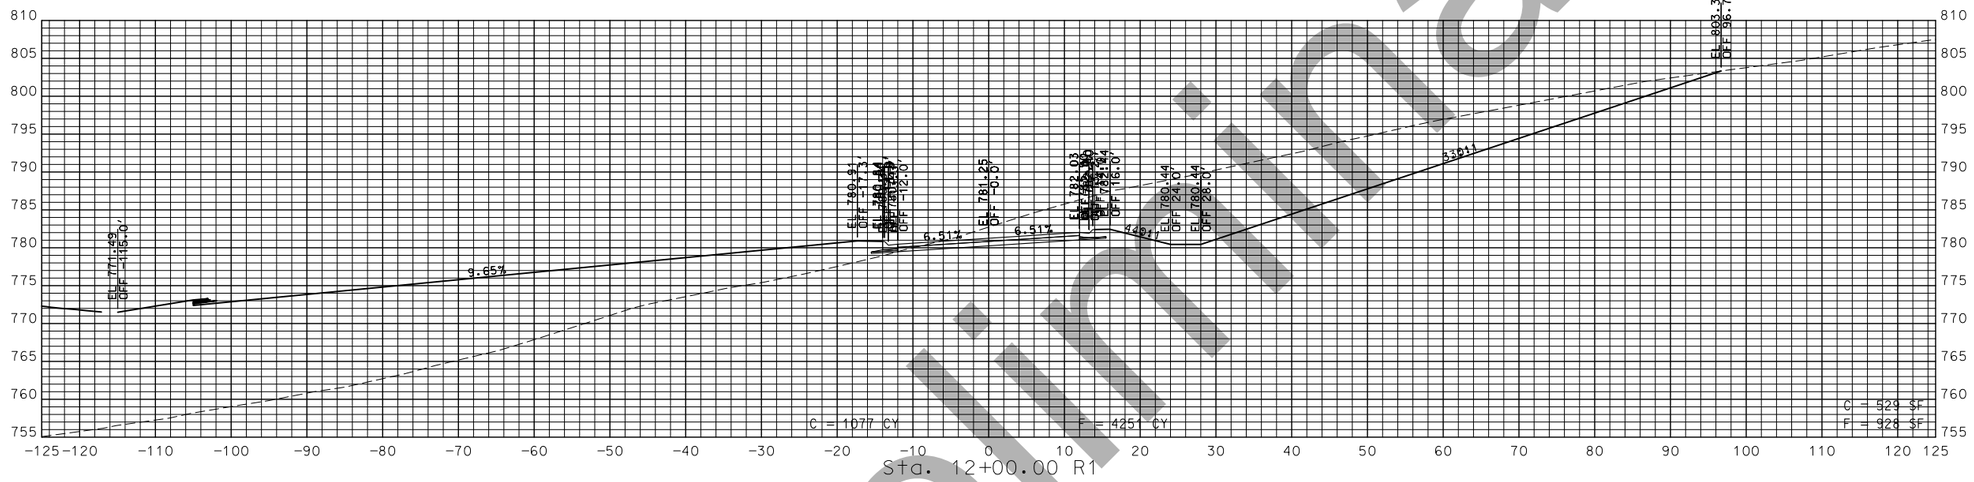

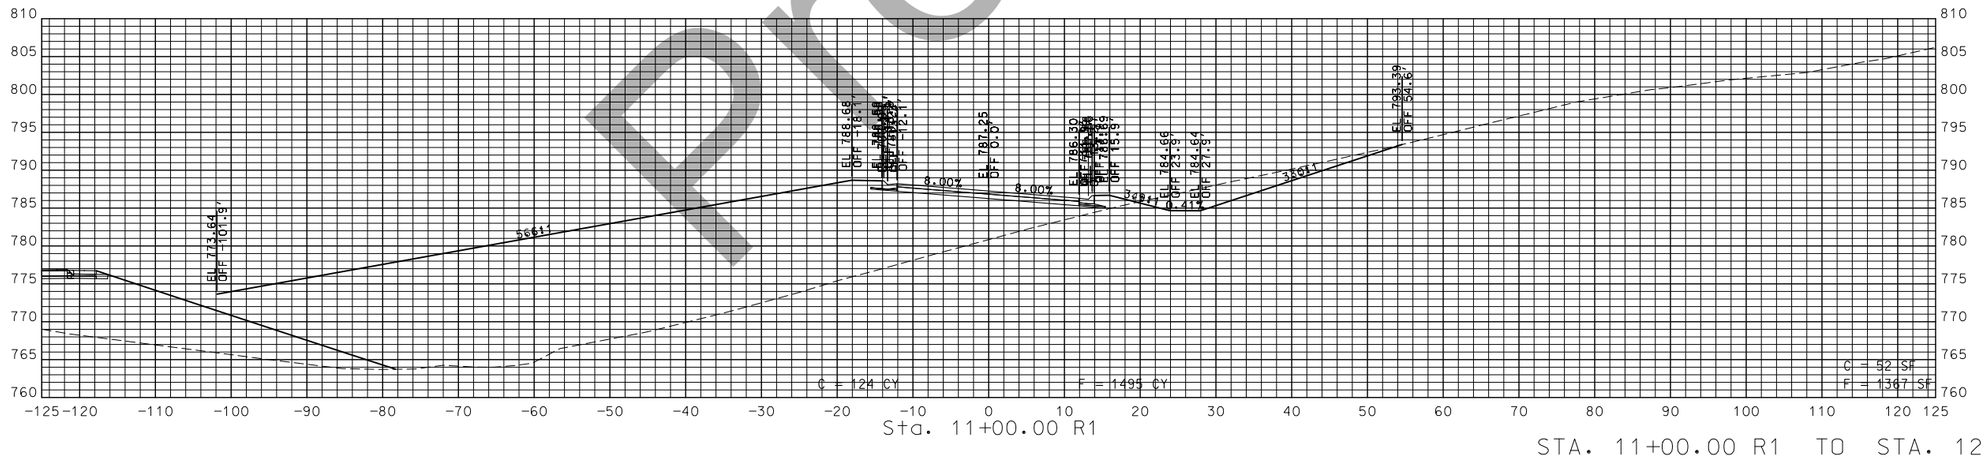

STA. 11+00.00 R1 TO STA. 12+00.00 R1

Preliminary

"THIS MEDIA SHOULD NOT BE CONSIDERED A CERTIFIED DOCUMENT."

DATE PREPARED
1/16/2019

ROUTE	STATE
54	MO
DISTRICT	SHEET NO.
CD	91

COUNTY
MILLER

JOB NO.
J5P3181

CONTRACT ID.

PROJECT NO.

BRIDGE NO.

DATE	DESCRIPTION

IF A SEAL IS PRESENT ON THIS SHEET IT HAS BEEN ELECTRONICALLY SEALED AND DATED.

MISSOURI HIGHWAYS AND TRANSPORTATION COMMISSION
105 WEST CAPITOL
JEFFERSON CITY, MO 65102
1-888-ASK-MODOT (1-888-275-6636)

OSAGE HILLS ROAD
NEW ALIGNMENT
SHEET 2 OF 6

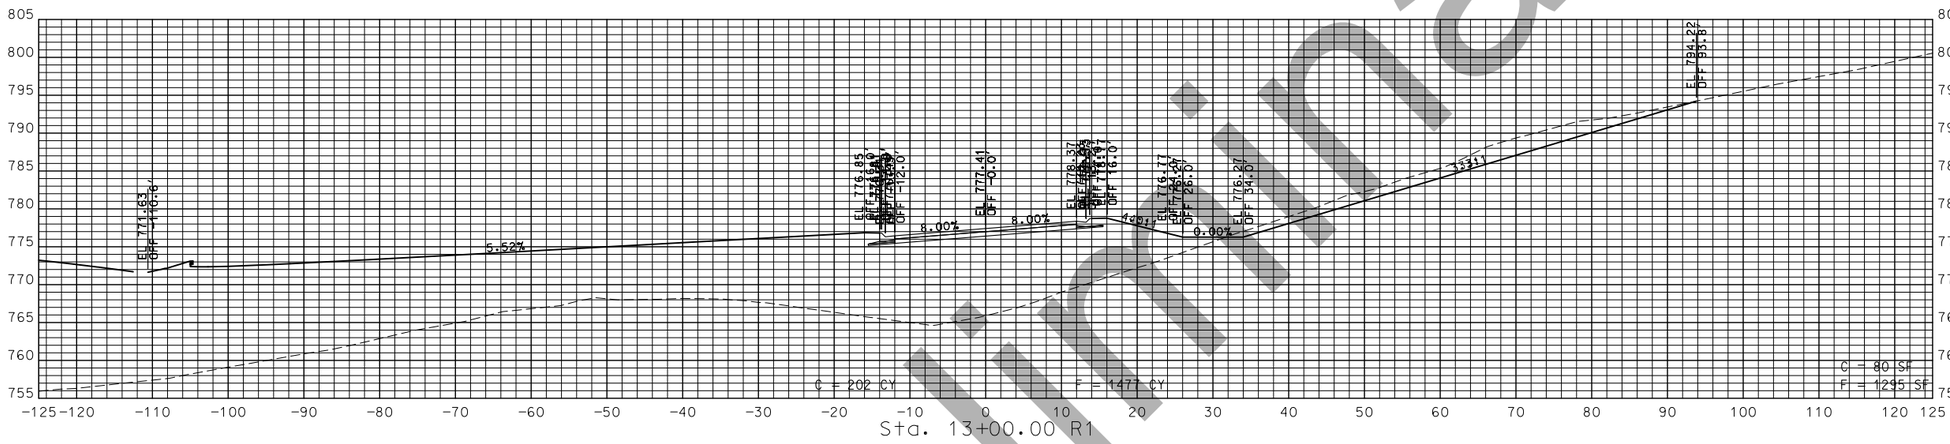

STA. 12+58.84 R1 TO STA. 13+00.00 R1

Preliminary

"THIS MEDIA SHOULD NOT BE CONSIDERED A CERTIFIED DOCUMENT."

DATE PREPARED
1/16/2019

ROUTE	STATE
54	MO
DISTRICT	SHEET NO.
CD	92

COUNTY
MILLER

JOB NO.
J5P3181

CONTRACT ID.

PROJECT NO.

BRIDGE NO.

DESCRIPTION	DATE

IF A SEAL IS PRESENT ON THIS SHEET IT HAS BEEN ELECTRONICALLY SEALED AND DATED.

MISSOURI HIGHWAYS AND TRANSPORTATION COMMISSION
105 WEST CAPITOL
JEFFERSON CITY, MO 65102
1-888-ASK-MODOT (1-888-275-6636)

OSAGE HILLS ROAD
NEW ALIGNMENT
SHEET 3 OF 6

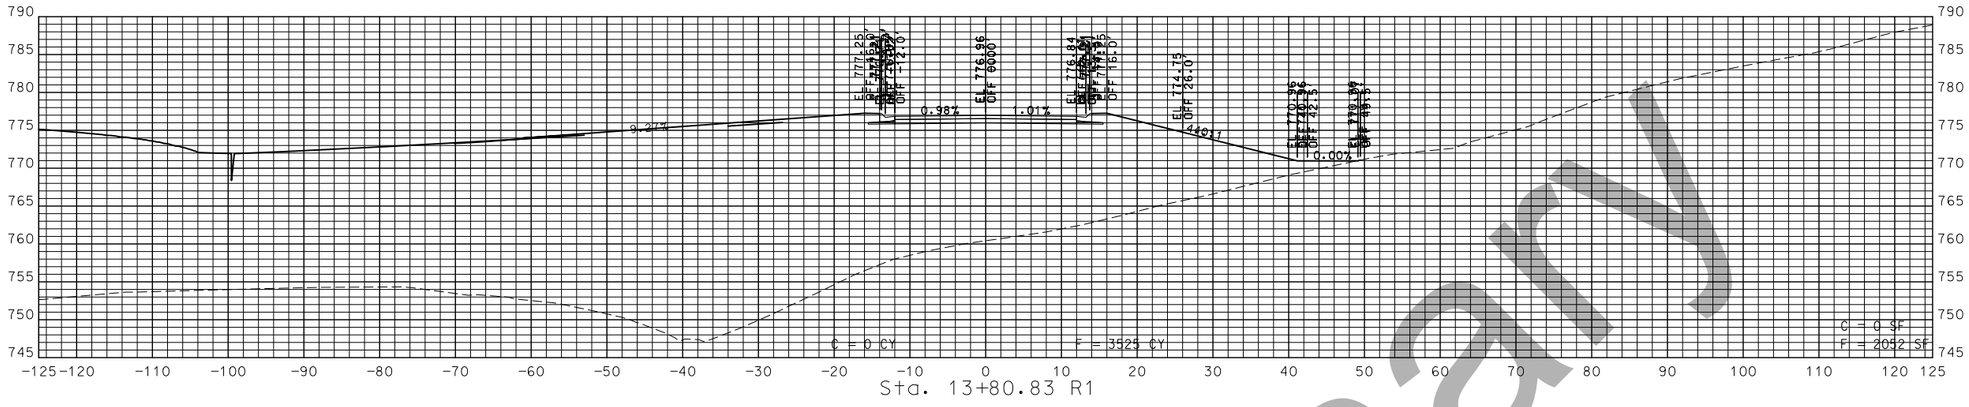

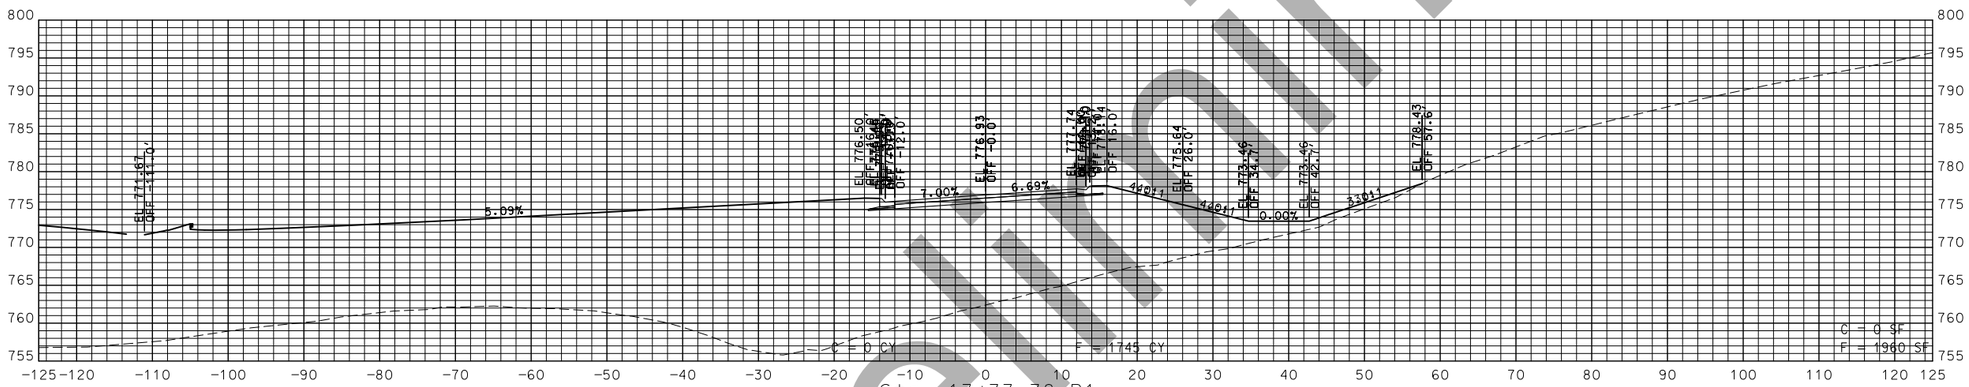

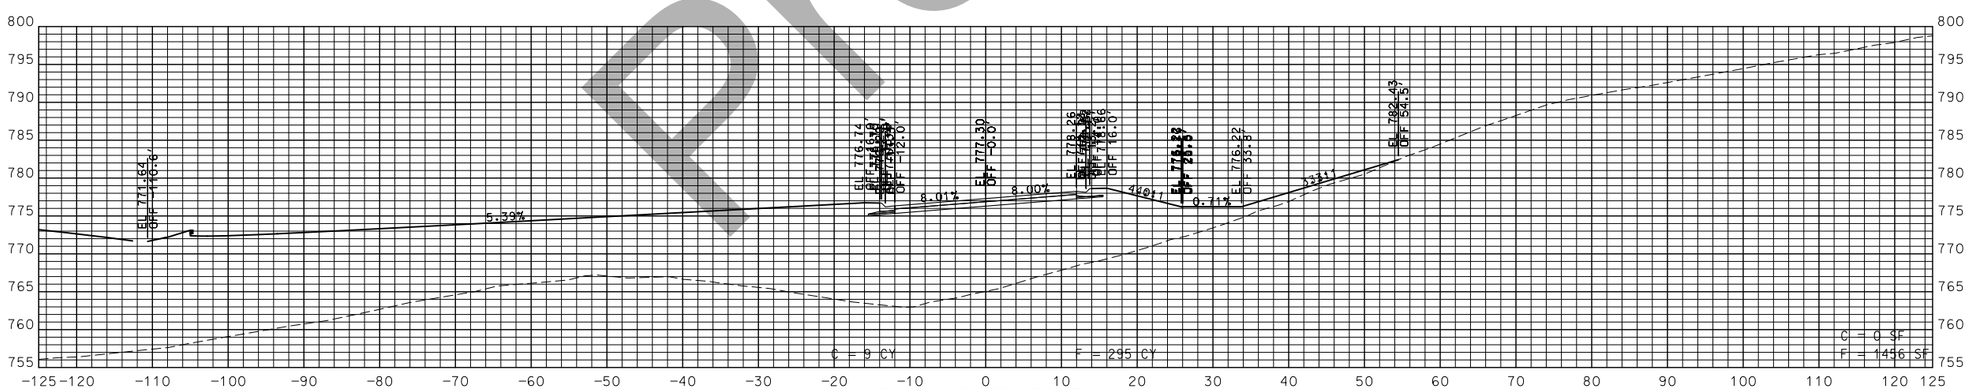

STA. 13+05.79 R1 TO STA. 13+80.83 R1

Preliminary

"THIS MEDIA SHOULD NOT BE CONSIDERED A CERTIFIED DOCUMENT."

DATE PREPARED
1/16/2019

ROUTE	STATE
54	MO
DISTRICT	SHEET NO.
CD	93

COUNTY
MILLER

JOB NO.
J5P3181

CONTRACT ID.

PROJECT NO.

BRIDGE NO.

IF A SEAL IS PRESENT ON THIS SHEET IT HAS BEEN ELECTRONICALLY SEALED AND DATED.

DESCRIPTION	DATE

MISSOURI HIGHWAYS AND TRANSPORTATION COMMISSION
105 WEST CAPITOL
JEFFERSON CITY, MO 65102
1-888-ASK-MODOT (1-888-275-6636)

OSAGE HILLS ROAD
NEW ALIGNMENT
SHEET 4 OF 6

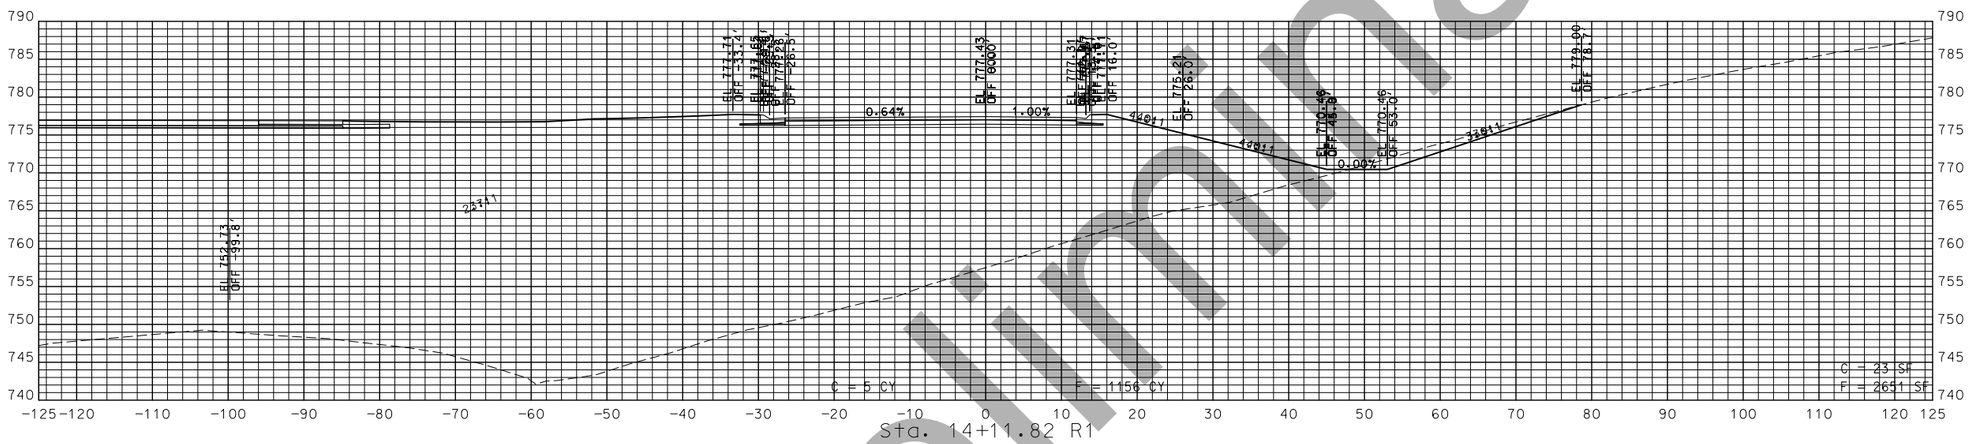

STA. 14+00.00 R1 TO STA. 14+11.82 R1

Preliminary

"THIS MEDIA SHOULD NOT BE CONSIDERED A CERTIFIED DOCUMENT."

DATE PREPARED
1/16/2019

ROUTE	STATE
54	MO
DISTRICT	SHEET NO.
CD	94

COUNTY
MILLER

JOB NO.
J5P3181

CONTRACT ID.

PROJECT NO.

BRIDGE NO.

DESCRIPTION	DATE

IF A SEAL IS PRESENT ON THIS SHEET IT HAS BEEN ELECTRONICALLY SEALED AND DATED.

MISSOURI HIGHWAYS AND TRANSPORTATION COMMISSION
105 WEST CAPITOL
JEFFERSON CITY, MO 65102
1-888-ASK-MODOT (1-888-275-6636)

OSAGE HILLS ROAD
NEW ALIGNMENT
SHEET 5 OF 6

Preliminary

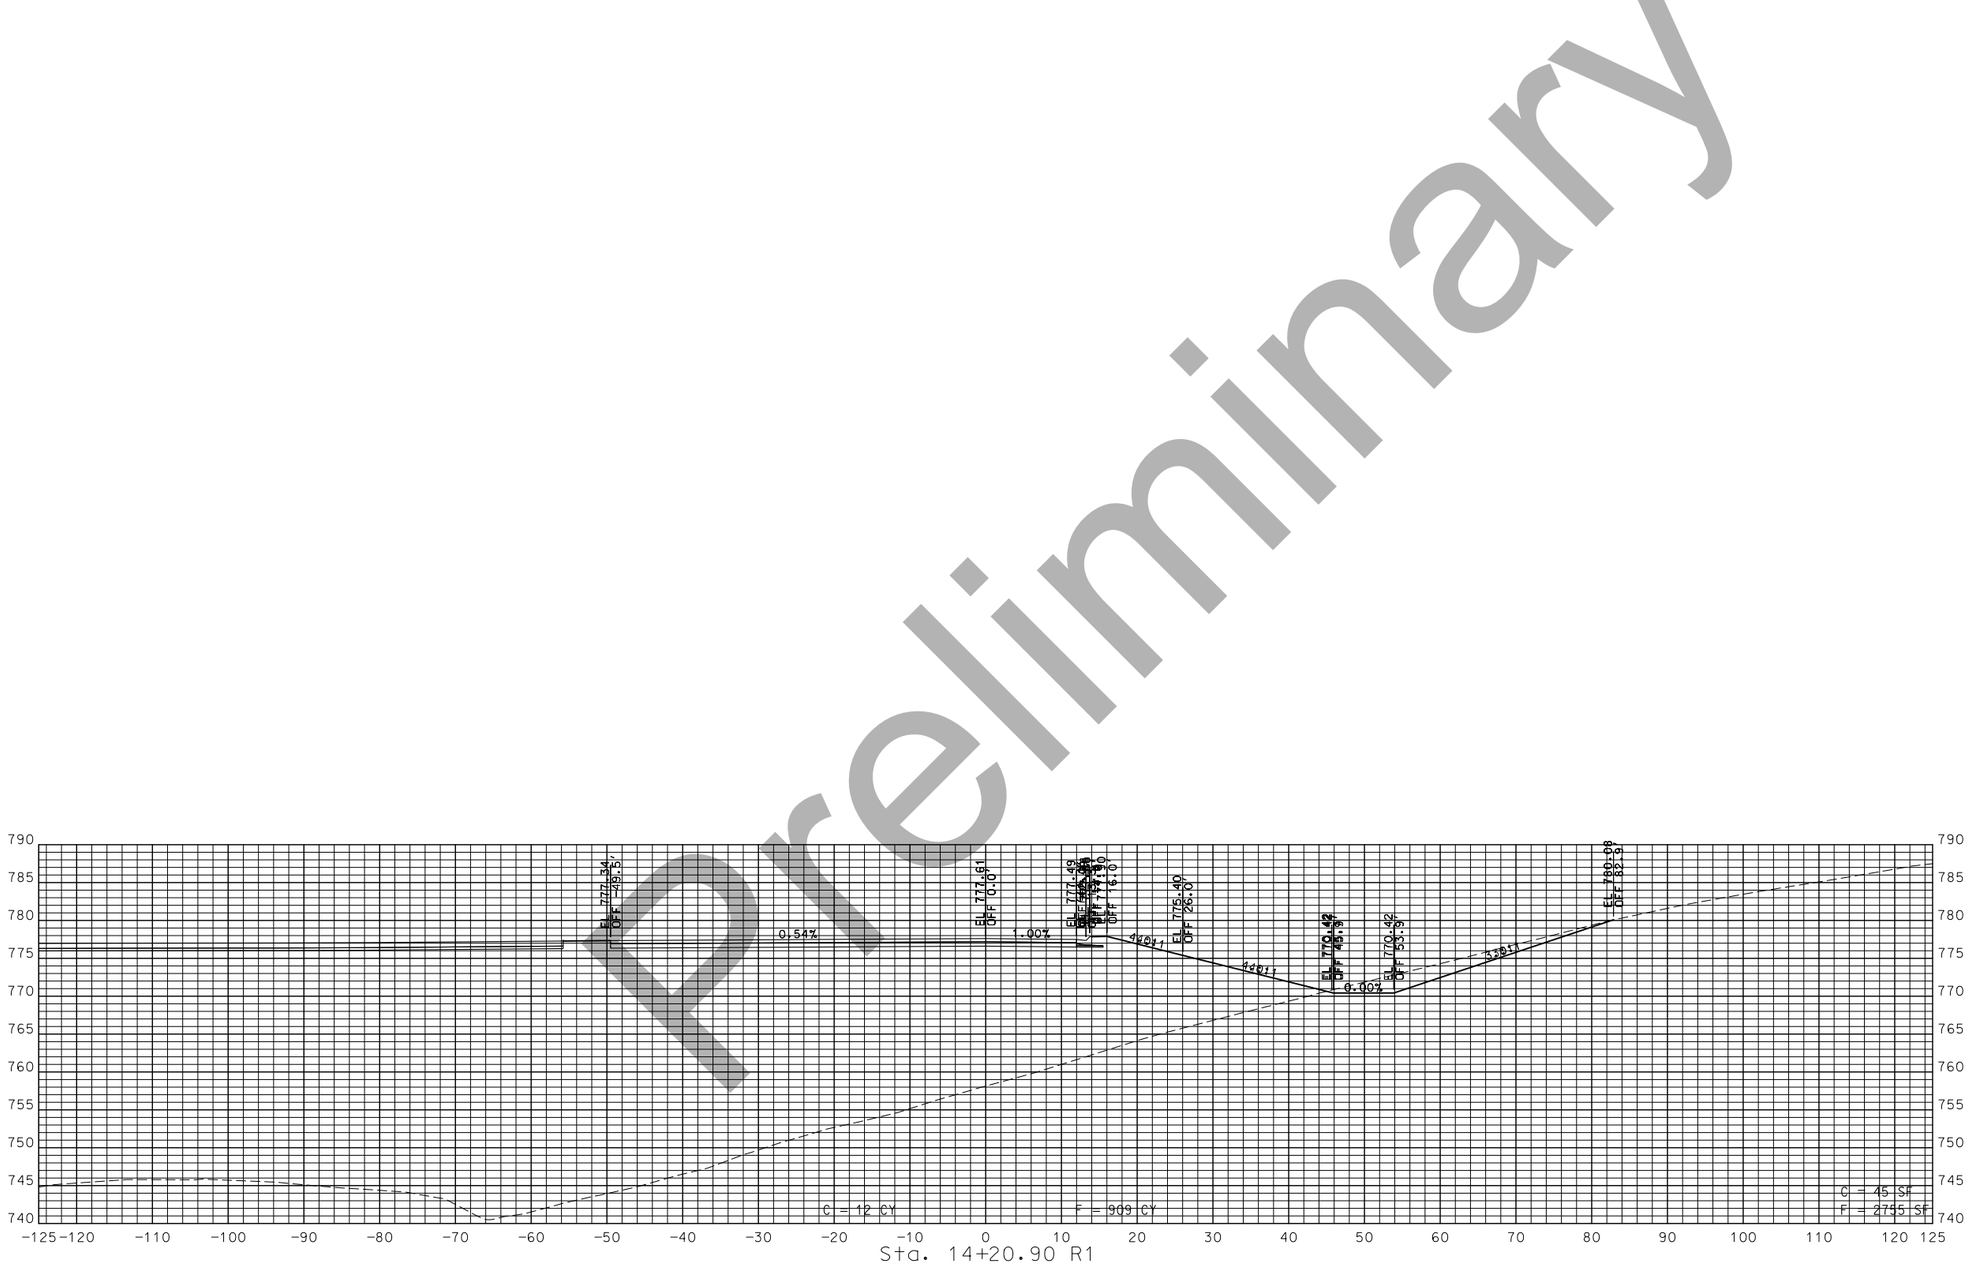

STA. 14+20.90 R1 TO STA. 14+20.90 R1

"THIS MEDIA SHOULD NOT BE CONSIDERED A CERTIFIED DOCUMENT."

DATE PREPARED
1/16/2019

ROUTE	STATE
54	MO
DISTRICT	SHEET NO.
CD	95

COUNTY
MILLER

JOB NO.
J5P3181

CONTRACT ID.

PROJECT NO.

BRIDGE NO.

DESCRIPTION	DATE

IF A SEAL IS PRESENT ON THIS SHEET IT HAS BEEN ELECTRONICALLY SEALED AND DATED.

MISSOURI HIGHWAYS AND TRANSPORTATION COMMISSION

105 WEST CAPITOL
JEFFERSON CITY, MO 65102
1-888-ASK-MODOT (1-888-275-6636)

OSAGE HILLS ROAD
NEW ALIGNMENT
SHEET 6 OF 6

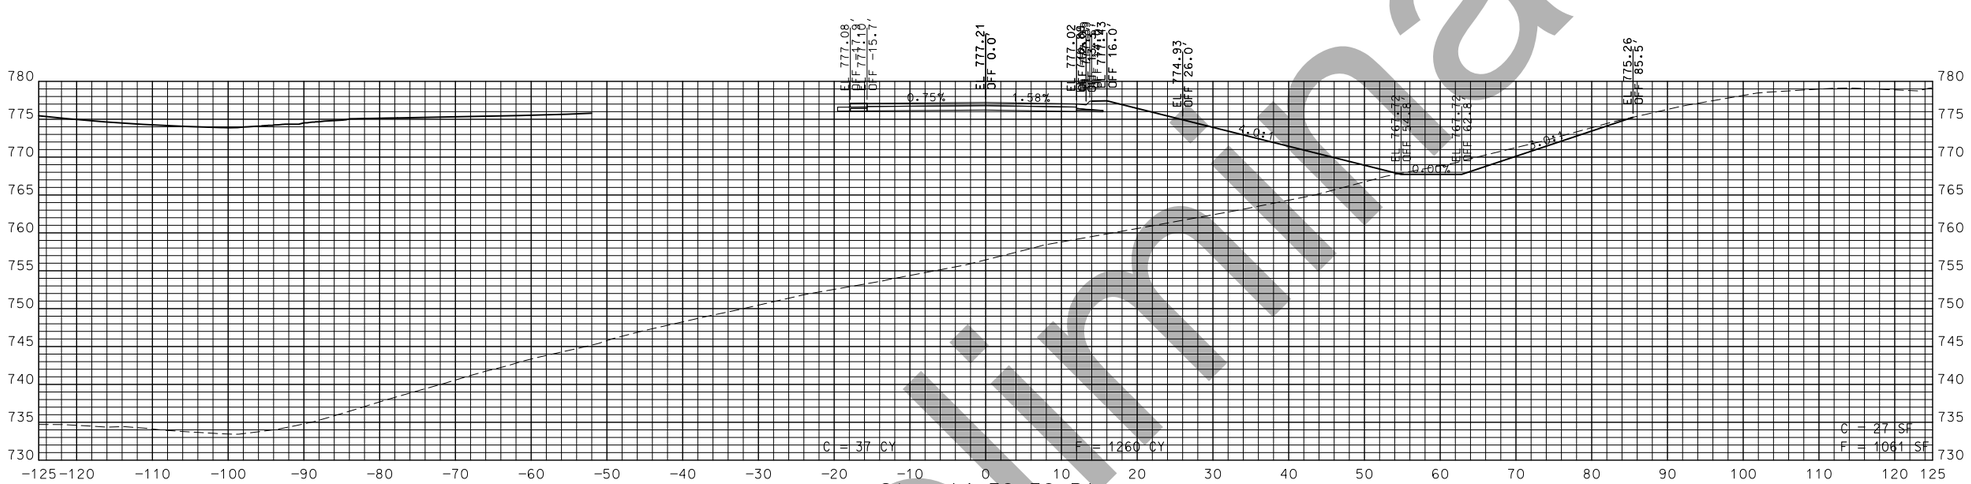

Preliminary

STA. 14+56.42 R1 TO STA. 14+79.72 R1

"THIS MEDIA SHOULD NOT BE CONSIDERED A CERTIFIED DOCUMENT."

DATE PREPARED
1/16/2019

ROUTE	STATE
54	MO
DISTRICT	SHEET NO.
CD	96

COUNTY
MILLER

JOB NO.
J5P3181

CONTRACT ID.

PROJECT NO.

BRIDGE NO.

DESCRIPTION	DATE

IF A SEAL IS PRESENT ON THIS SHEET IT HAS BEEN ELECTRONICALLY SEALED AND DATED.

MISSOURI HIGHWAYS AND TRANSPORTATION COMMISSION
105 WEST CAPITOL
JEFFERSON CITY, MO 65102
1-888-ASK-MODOT (1-888-275-6636)

OSAGE HILLS ROAD
STUB END
SHEET 1 OF 4

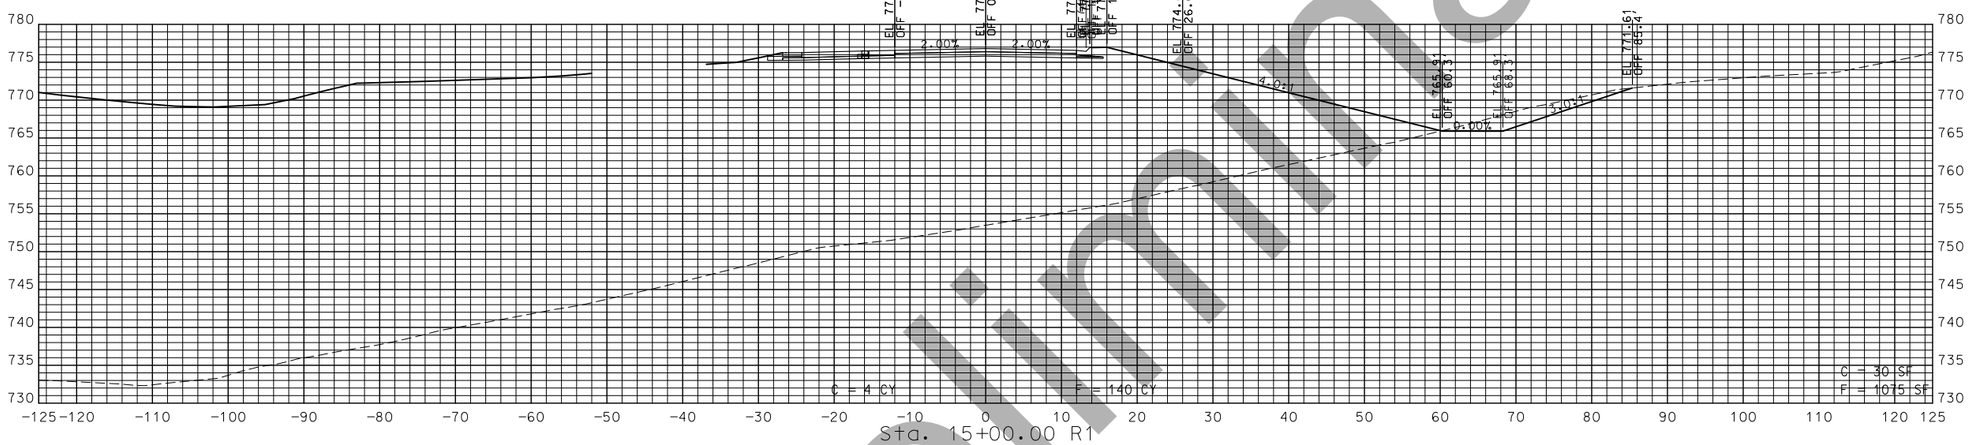

STA. 14+96.42 R1 TO STA. 15+00.00 R1

Preliminary

"THIS MEDIA SHOULD NOT BE CONSIDERED A CERTIFIED DOCUMENT."

DATE PREPARED
1/16/2019

ROUTE	STATE
54	MO
DISTRICT	SHEET NO.
CD	97

COUNTY
MILLER

JOB NO.
J5P3181

CONTRACT ID.

PROJECT NO.

BRIDGE NO.

DESCRIPTION	DATE

IF A SEAL IS PRESENT ON THIS SHEET IT HAS BEEN ELECTRONICALLY SEALED AND DATED.

MISSOURI HIGHWAYS AND TRANSPORTATION COMMISSION
105 WEST CAPITOL
JEFFERSON CITY, MO 65102
1-888-ASK-MODOT (1-888-275-6636)

OSAGE HILLS ROAD
STUB END
SHEET 2 OF 4

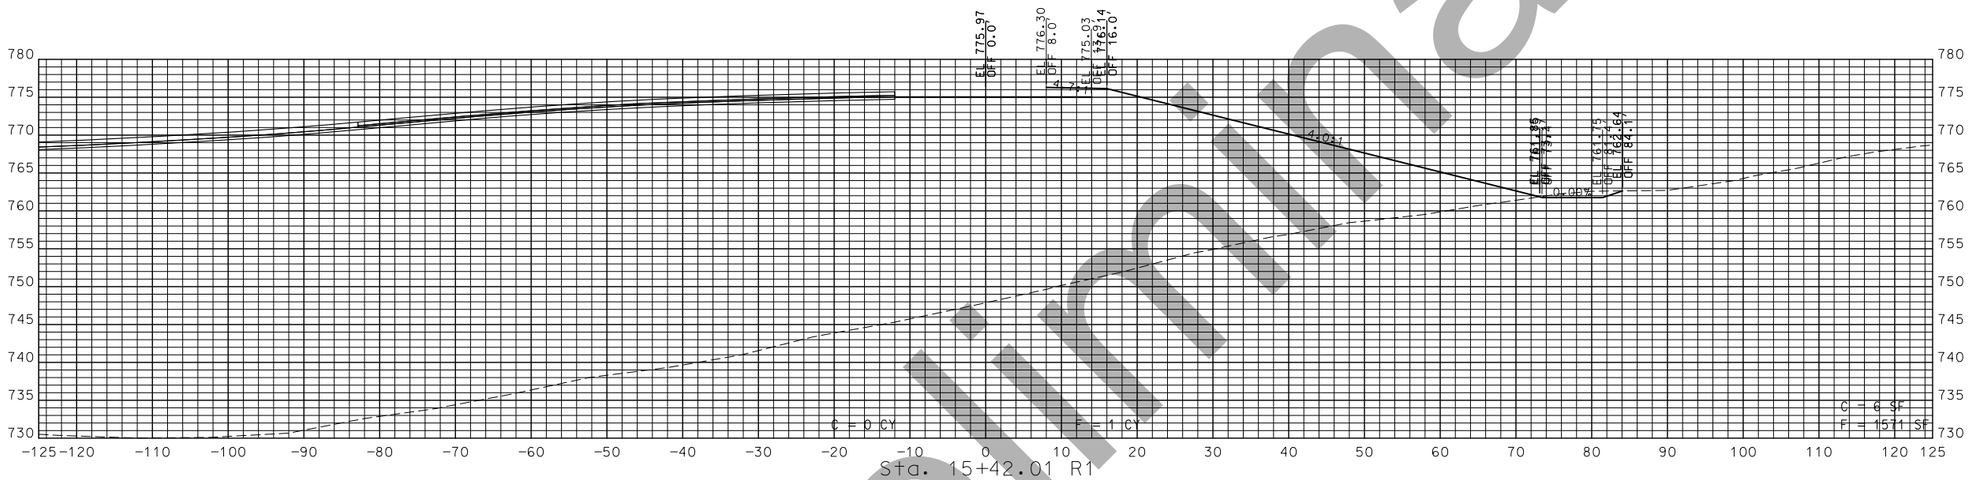

Preliminary

STA. 15+41.99 R1 TO STA. 15+42.01 R1

"THIS MEDIA SHOULD NOT BE CONSIDERED A CERTIFIED DOCUMENT."

DATE PREPARED
1/16/2019

ROUTE	STATE
54	MO
DISTRICT	SHEET NO.
CD	98

COUNTY
MILLER

JOB NO.
J5P3181

CONTRACT ID.

PROJECT NO.

BRIDGE NO.

DESCRIPTION	DATE

IF A SEAL IS PRESENT ON THIS SHEET IT HAS BEEN ELECTRONICALLY SEALED AND DATED.

MISSOURI HIGHWAYS AND TRANSPORTATION COMMISSION
105 WEST CAPITOL
JEFFERSON CITY, MO 65102
1-888-ASK-MODOT (1-888-275-6636)

OSAGE HILLS ROAD
STUB END
SHEET 3 OF 4

Preliminary

STA. 15+50.00 R1 TO STA. 15+50.00 R1

"THIS MEDIA SHOULD NOT BE CONSIDERED A CERTIFIED DOCUMENT."

IF A SEAL IS PRESENT ON THIS SHEET IT HAS BEEN ELECTRONICALLY SEALED AND DATED.

DATE PREPARED	
1/16/2019	
ROUTE	STATE
54	MO
DISTRICT	SHEET NO.
CD	99
COUNTY	
MILLER	
JOB NO.	
J5P3181	
CONTRACT ID.	
PROJECT NO.	
BRIDGE NO.	

DESCRIPTION	DATE

MISSOURI HIGHWAYS AND TRANSPORTATION COMMISSION

105 WEST CAPITOL
JEFFERSON CITY, MO 65102
1-888-ASK-MODOT (1-888-275-6636)

OSAGE HILLS ROAD
STUB END
SHEET 4 OF 4

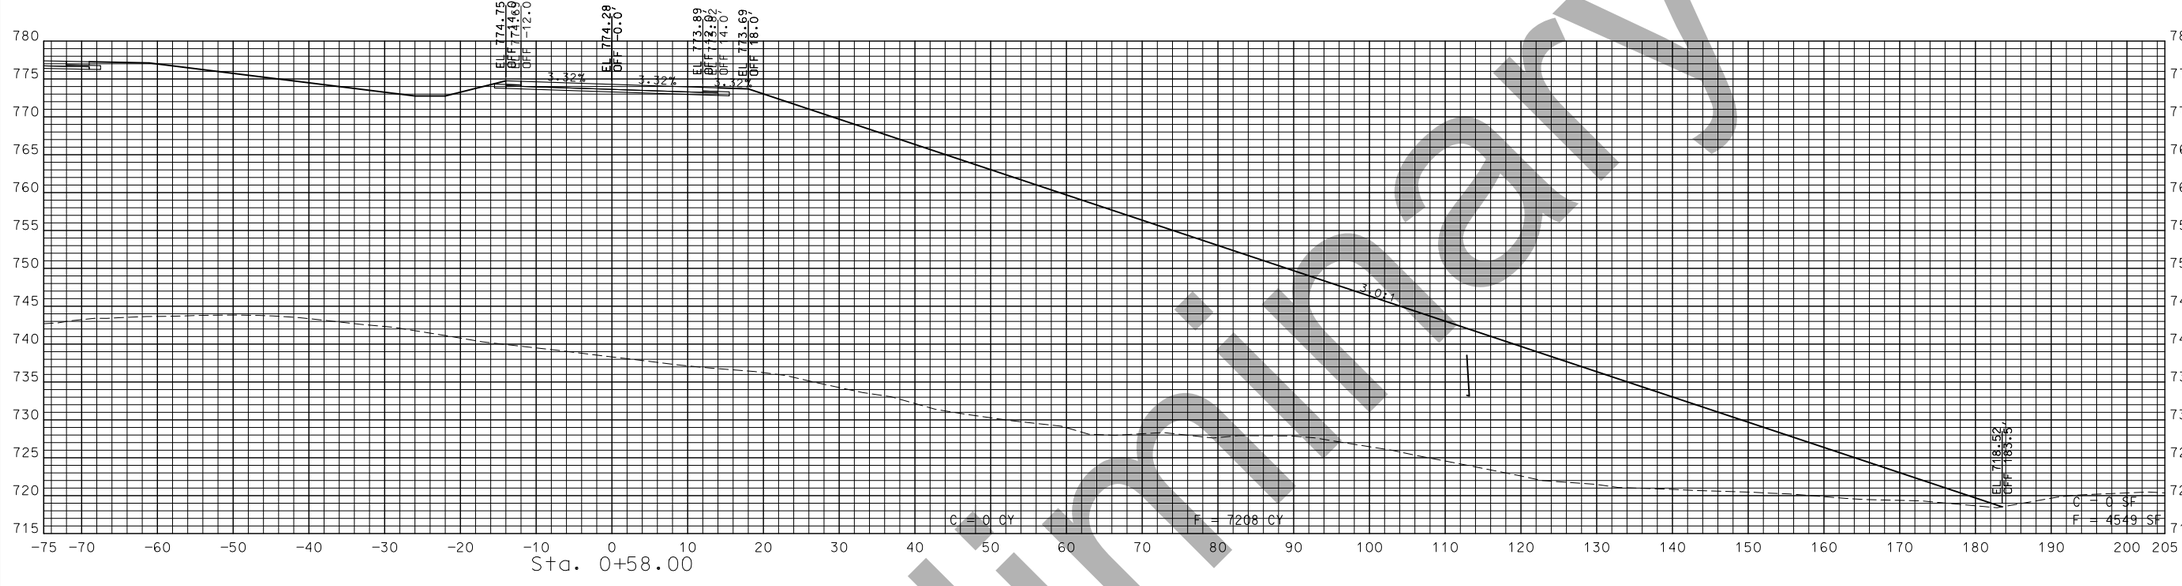

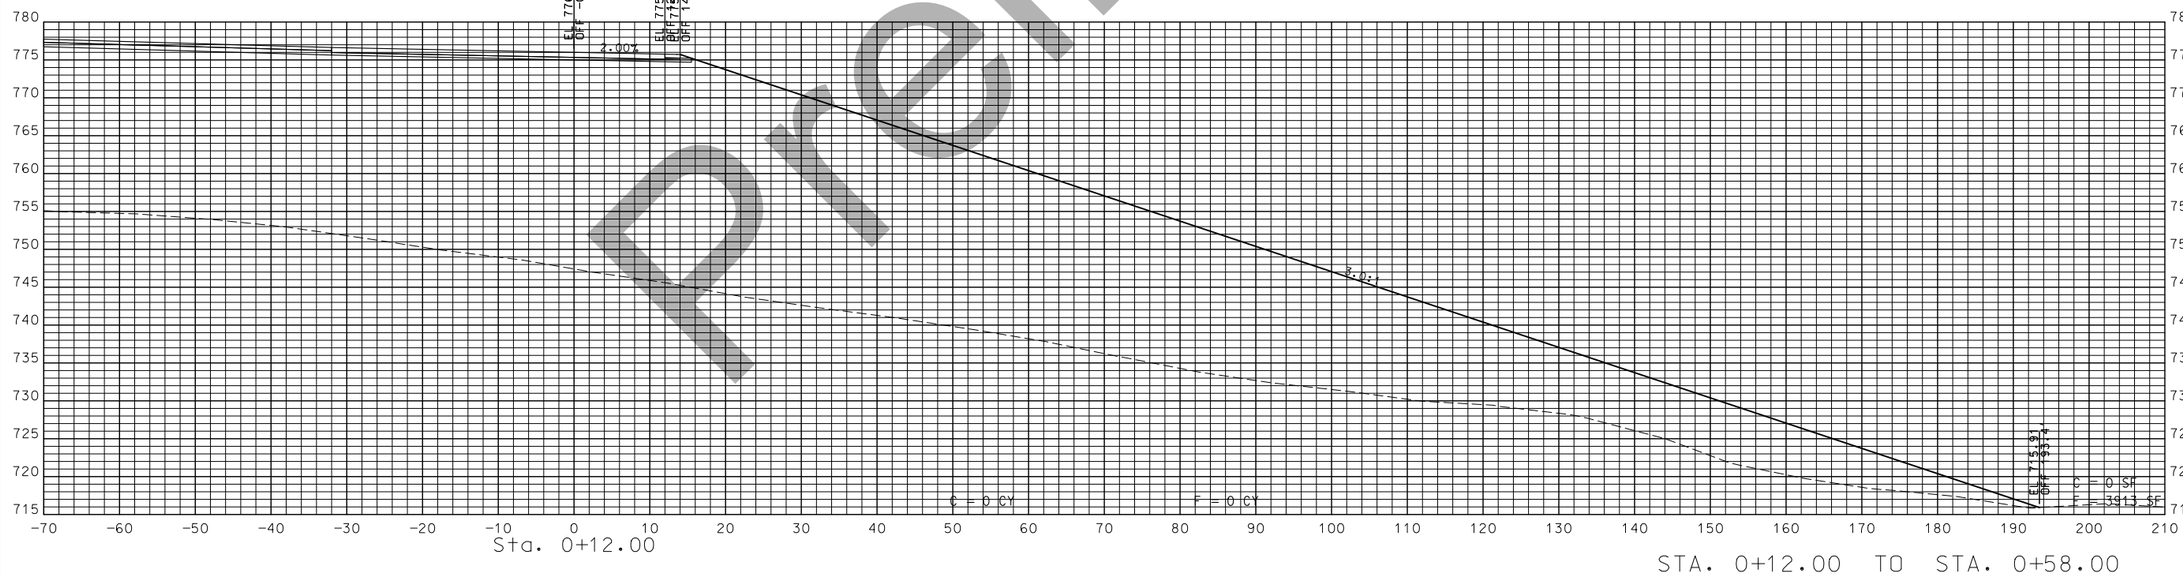

STA. 0+12.00 TO STA. 0+58.00

"THIS MEDIA SHOULD NOT BE CONSIDERED A CERTIFIED DOCUMENT."

DATE PREPARED
1/16/2019

ROUTE	STATE
54	MO
DISTRICT	SHEET NO.
CD	100

COUNTY
MILLER

JOB NO.
J5P3181

CONTRACT ID.

PROJECT NO.

BRIDGE NO.

DESCRIPTION	DATE

IF A SEAL IS PRESENT ON THIS SHEET IT HAS BEEN ELECTRONICALLY SEALED AND DATED.

MISSOURI HIGHWAYS AND TRANSPORTATION COMMISSION

105 WEST CAPITOL
JEFFERSON CITY, MO 65102
1-888-ASK-MODOT (1-888-275-6636)

OSAGE HILLS ROAD
ACCESS TO OLD OSAGE HILLS ROAD
SHEET 1 OF 4

PRELIMINARY

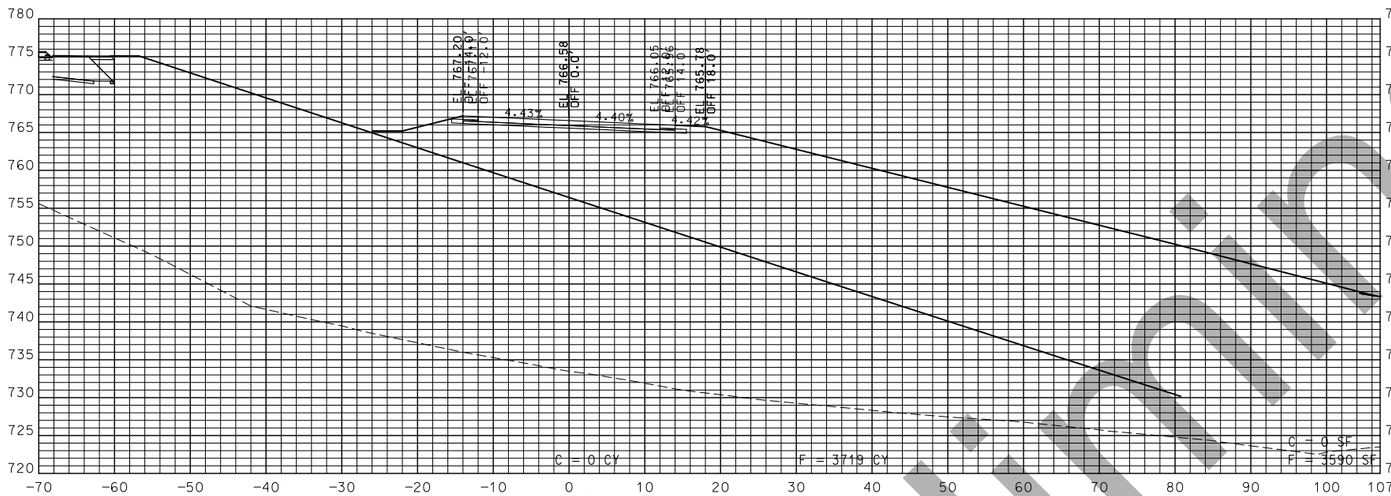

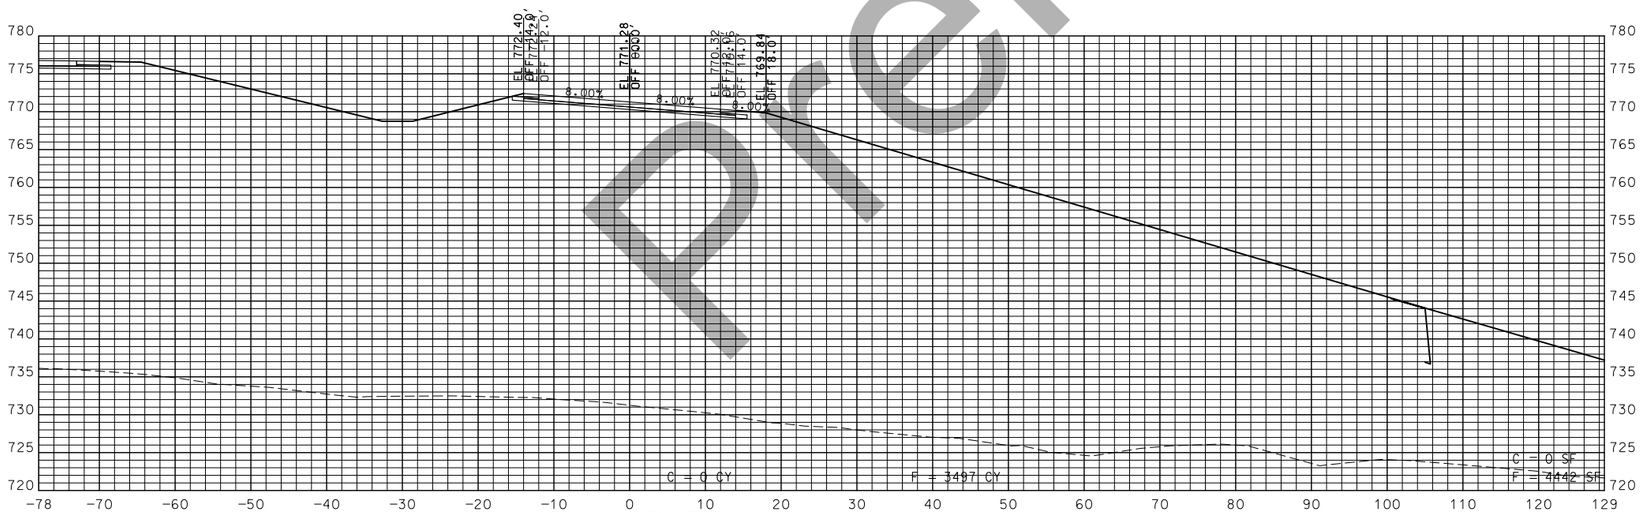

STA. 1+00.00 TO STA. 1+50.00

Preliminary

"THIS MEDIA SHOULD NOT BE CONSIDERED A CERTIFIED DOCUMENT."

DATE PREPARED
1/16/2019

ROUTE	STATE
54	MO
DISTRICT	SHEET NO.
CD	101

COUNTY
MILLER

JOB NO.
J5P3181

CONTRACT ID.

PROJECT NO.

BRIDGE NO.

DESCRIPTION	DATE

IF A SEAL IS PRESENT ON THIS SHEET IT HAS BEEN ELECTRONICALLY SEALED AND DATED.

MISSOURI HIGHWAYS AND TRANSPORTATION COMMISSION
105 WEST CAPITOL
JEFFERSON CITY, MO 65102
1-888-ASK-MODOT (1-888-275-6636)

OSAGE HILLS ROAD
ACCESS TO OLD OSAGE HILLS ROAD
SHEET 2 OF 4

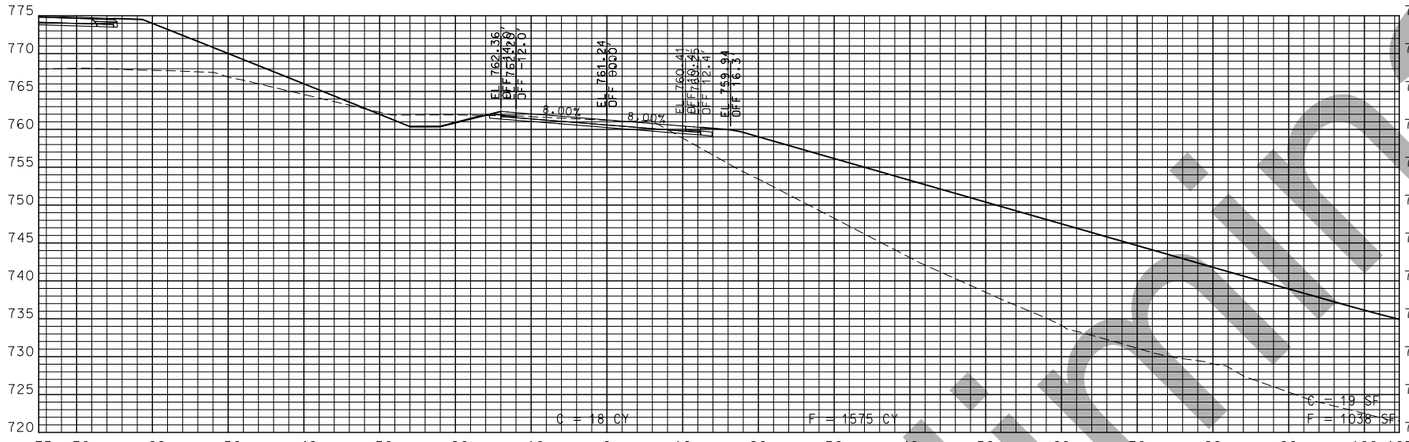

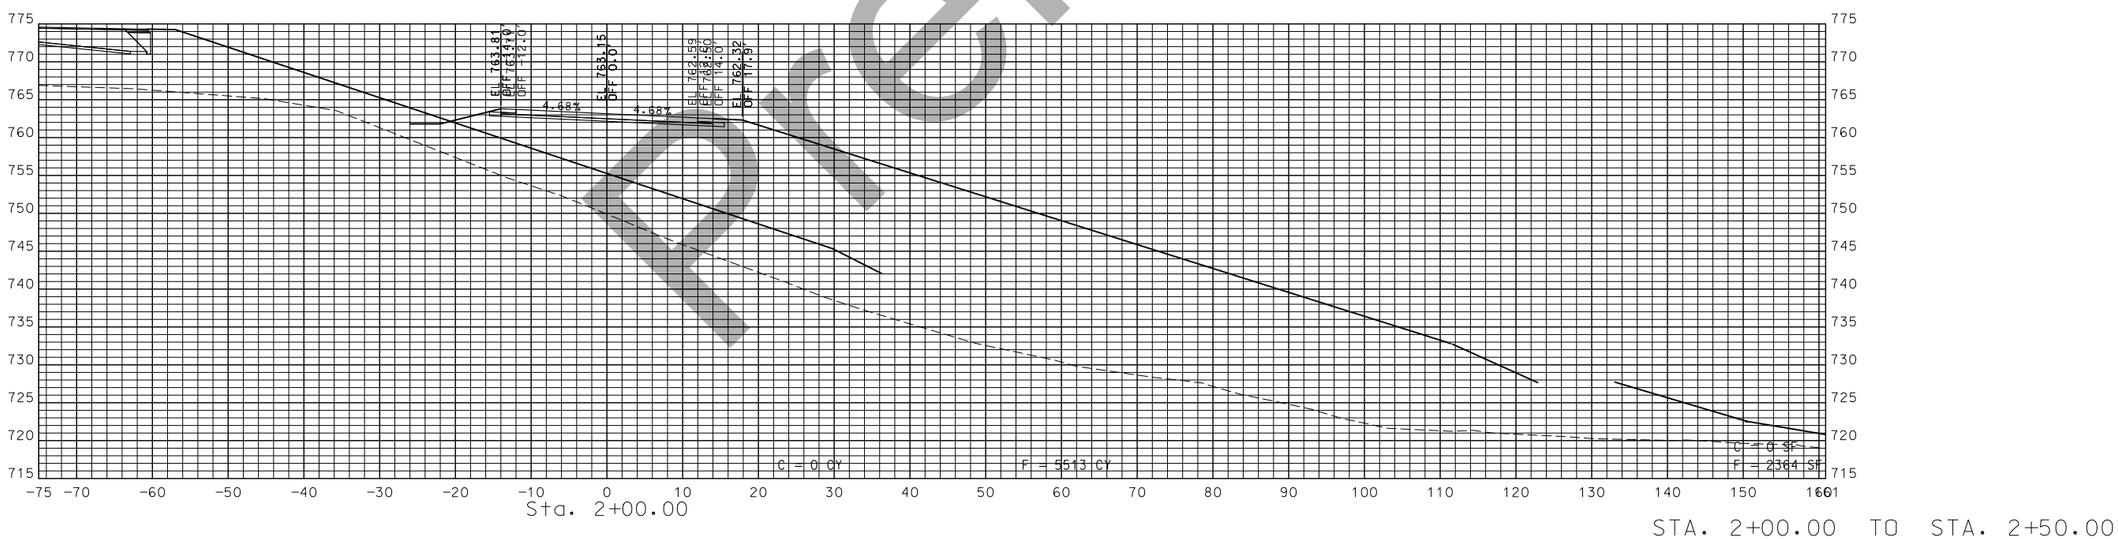

STA. 2+00.00 TO STA. 2+50.00

Preliminary

"THIS MEDIA SHOULD NOT BE CONSIDERED A CERTIFIED DOCUMENT."

DATE PREPARED
1/16/2019

ROUTE	STATE
54	MO
DISTRICT	SHEET NO.
CD	102

COUNTY
MILLER

JOB NO.
J5P3181

CONTRACT ID.

PROJECT NO.

BRIDGE NO.

DESCRIPTION	DATE

IF A SEAL IS PRESENT ON THIS SHEET IT HAS BEEN ELECTRONICALLY SEALED AND DATED.

MISSOURI HIGHWAYS AND TRANSPORTATION COMMISSION
105 WEST CAPITOL
JEFFERSON CITY, MO 65102
1-888-ASK-MODOT (1-888-275-6636)

OSAGE HILLS ROAD
ACCESS TO OLD OSAGE HILLS ROAD
SHEET 3 OF 4

Preliminary

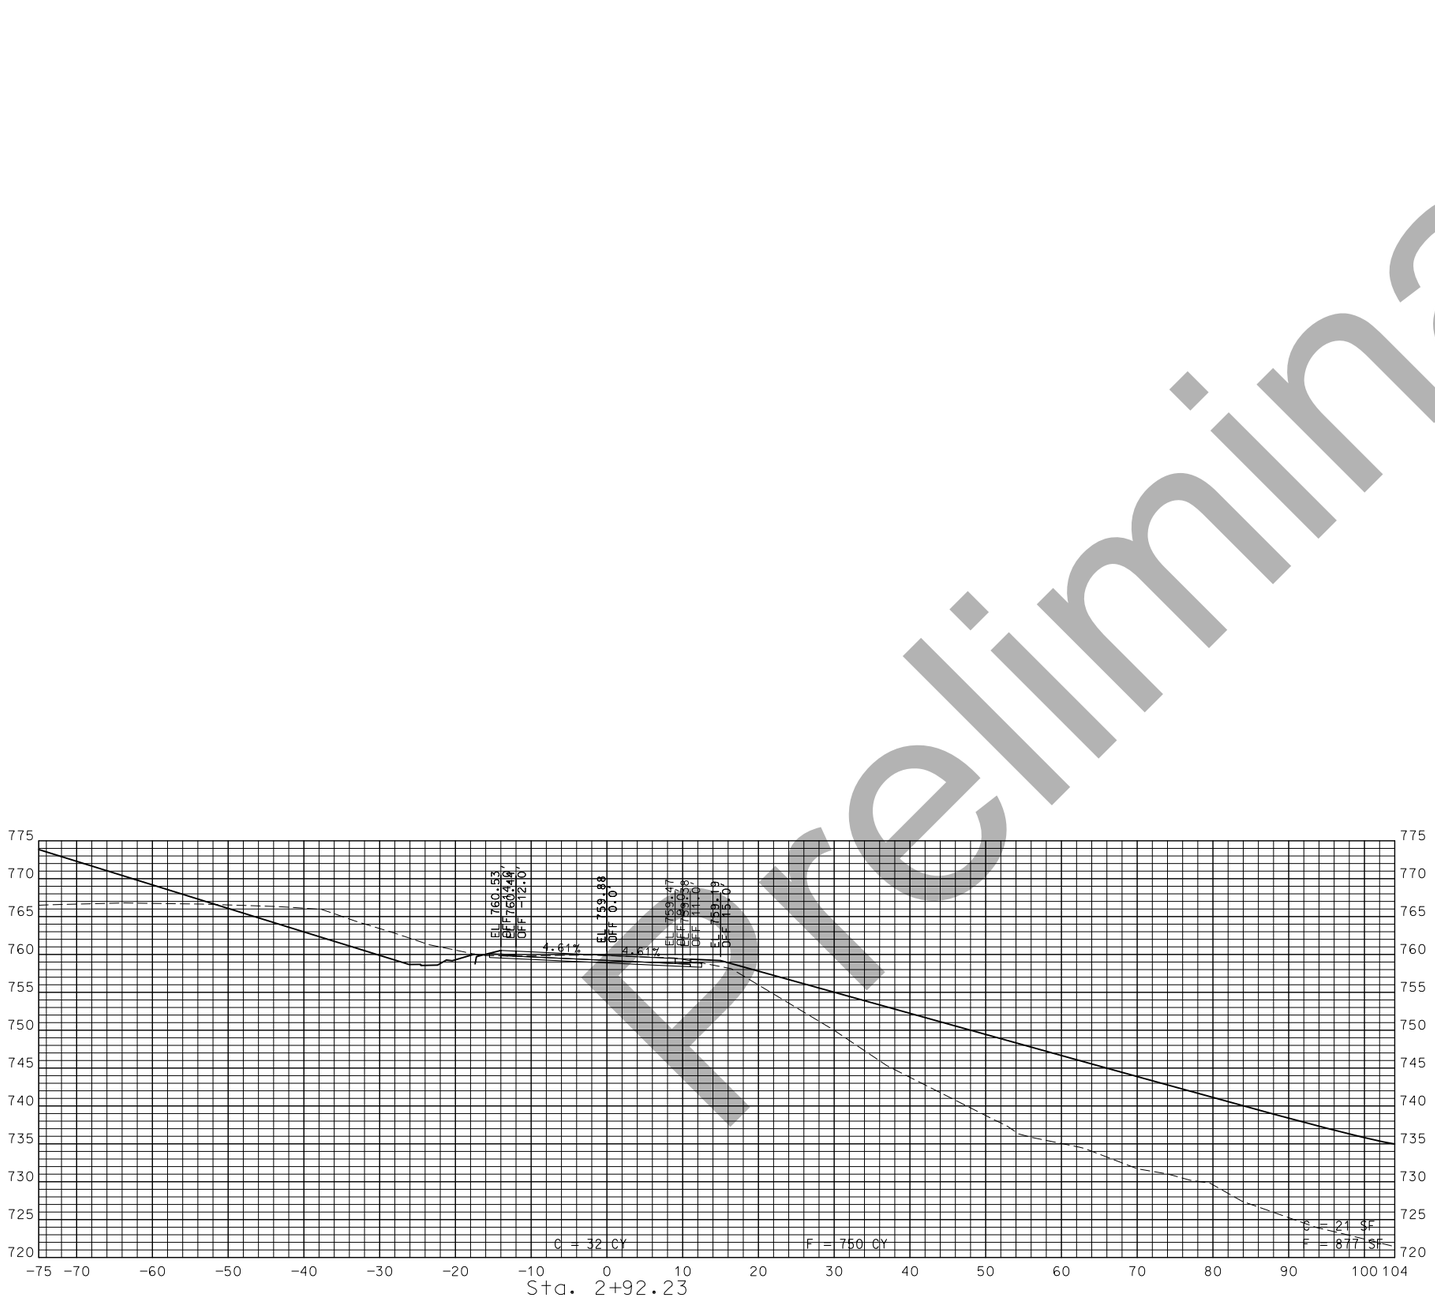

STA. 2+92.23 TO STA. 2+92.23

"THIS MEDIA SHOULD NOT BE CONSIDERED A CERTIFIED DOCUMENT."

DATE PREPARED
1/16/2019

ROUTE	STATE
54	MO
DISTRICT	SHEET NO.
CD	103

COUNTY
MILLER

JOB NO.
J5P3181

CONTRACT ID.

PROJECT NO.

BRIDGE NO.

DESCRIPTION	DATE

IF A SEAL IS PRESENT ON THIS SHEET IT HAS BEEN ELECTRONICALLY SEALED AND DATED.

MISSOURI HIGHWAYS AND TRANSPORTATION COMMISSION

105 WEST CAPITOL
JEFFERSON CITY, MO 65102
1-888-ASK-MODOT (1-888-275-6636)

OSAGE HILLS ROAD
ACCESS TO OLD OSAGE HILLS ROAD
SHEET 4 OF 4

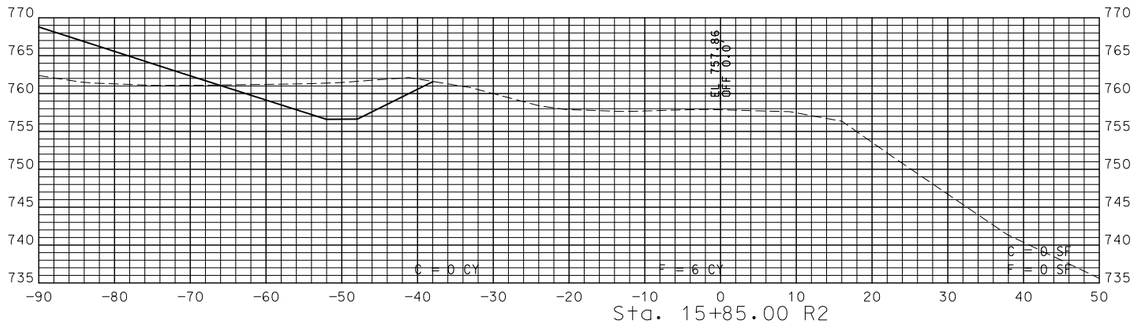

Sta. 15+85.00 R2

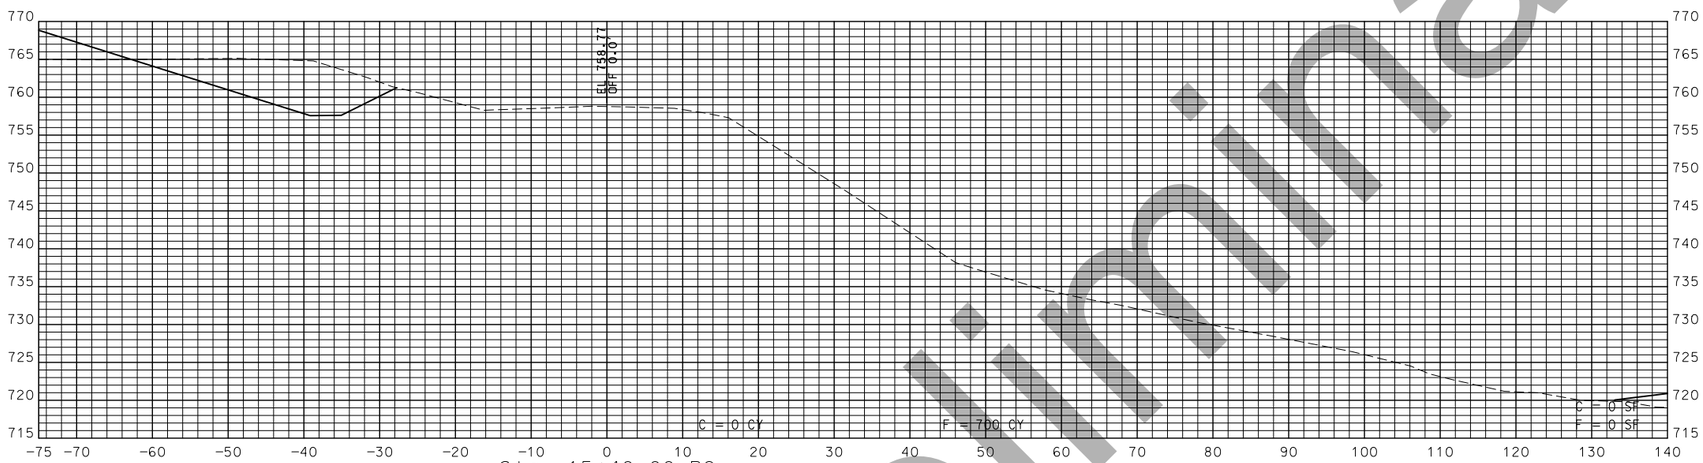

Sta. 15+40.00 R2

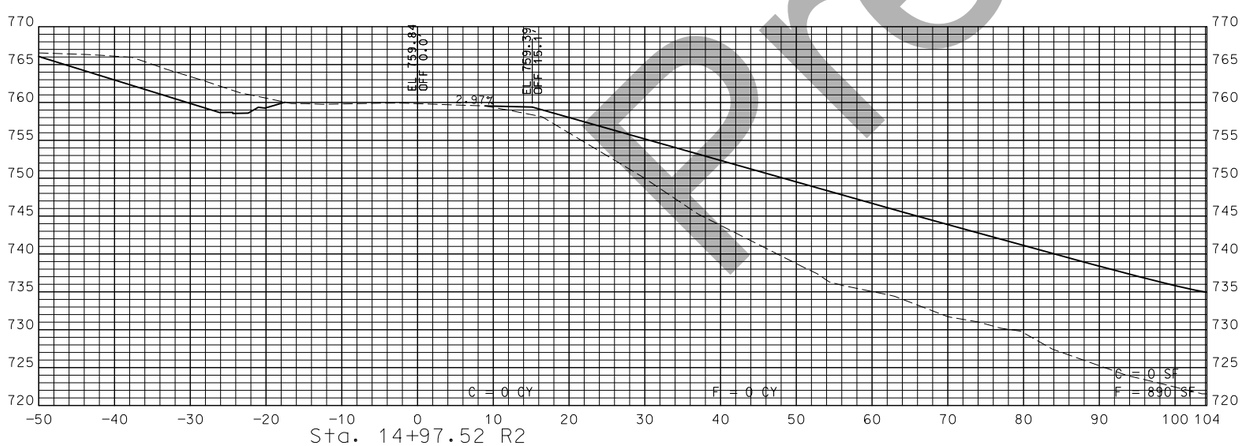

Sta. 14+97.52 R2

STA. 14+97.52 R2 TO STA. 15+85.00 R2

Preliminary

"THIS MEDIA SHOULD NOT BE CONSIDERED A CERTIFIED DOCUMENT."

DATE PREPARED
1/16/2019

ROUTE	STATE
54	MO
DISTRICT	SHEET NO.
CD	104

COUNTY
MILLER

JOB NO.
J5P3181

CONTRACT ID.

PROJECT NO.

BRIDGE NO.

DESCRIPTION	DATE

IF A SEAL IS PRESENT ON THIS SHEET IT HAS BEEN ELECTRONICALLY SEALED AND DATED.

MISSOURI HIGHWAYS AND TRANSPORTATION COMMISSION
105 WEST CAPITOL
JEFFERSON CITY, MO 65102
1-888-ASK-MODOT (1-888-275-6636)

OSAGE HILLS ROAD
OLD OSAGE HILLS ROAD AHEAD FROM ACCESS
SHEET 1 OF 1