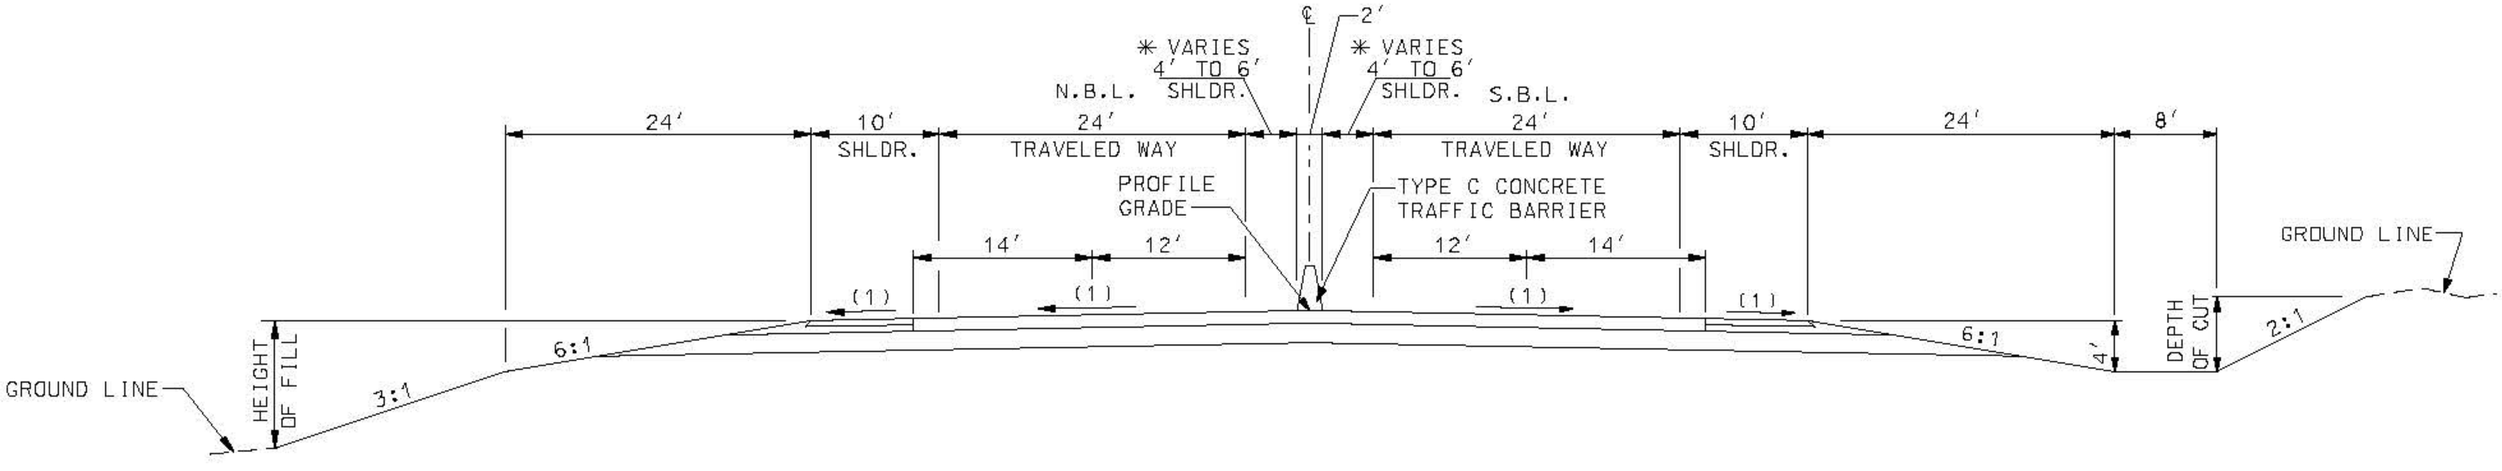
℄
2′
* VARIES 4′ TO 6′ SHLDR.
* VARIES 4′ TO 6′ SHLDR.
N.B.L.
S.B.L.
24′
10′ SHLDR.
24′ TRAVELED WAY
24′ TRAVELED WAY
10′ SHLDR.
24′
8′
PROFILE GRADE
TYPE C CONCRETE TRAFFIC BARRIER
14′
12′
12′
14′
(1)
(1)
(1)
(1)
6:1
6:1
3:1
2:1
4′
HEIGHT OF FILL
DEPTH OF CUT
GROUND LINE
GROUND LINE