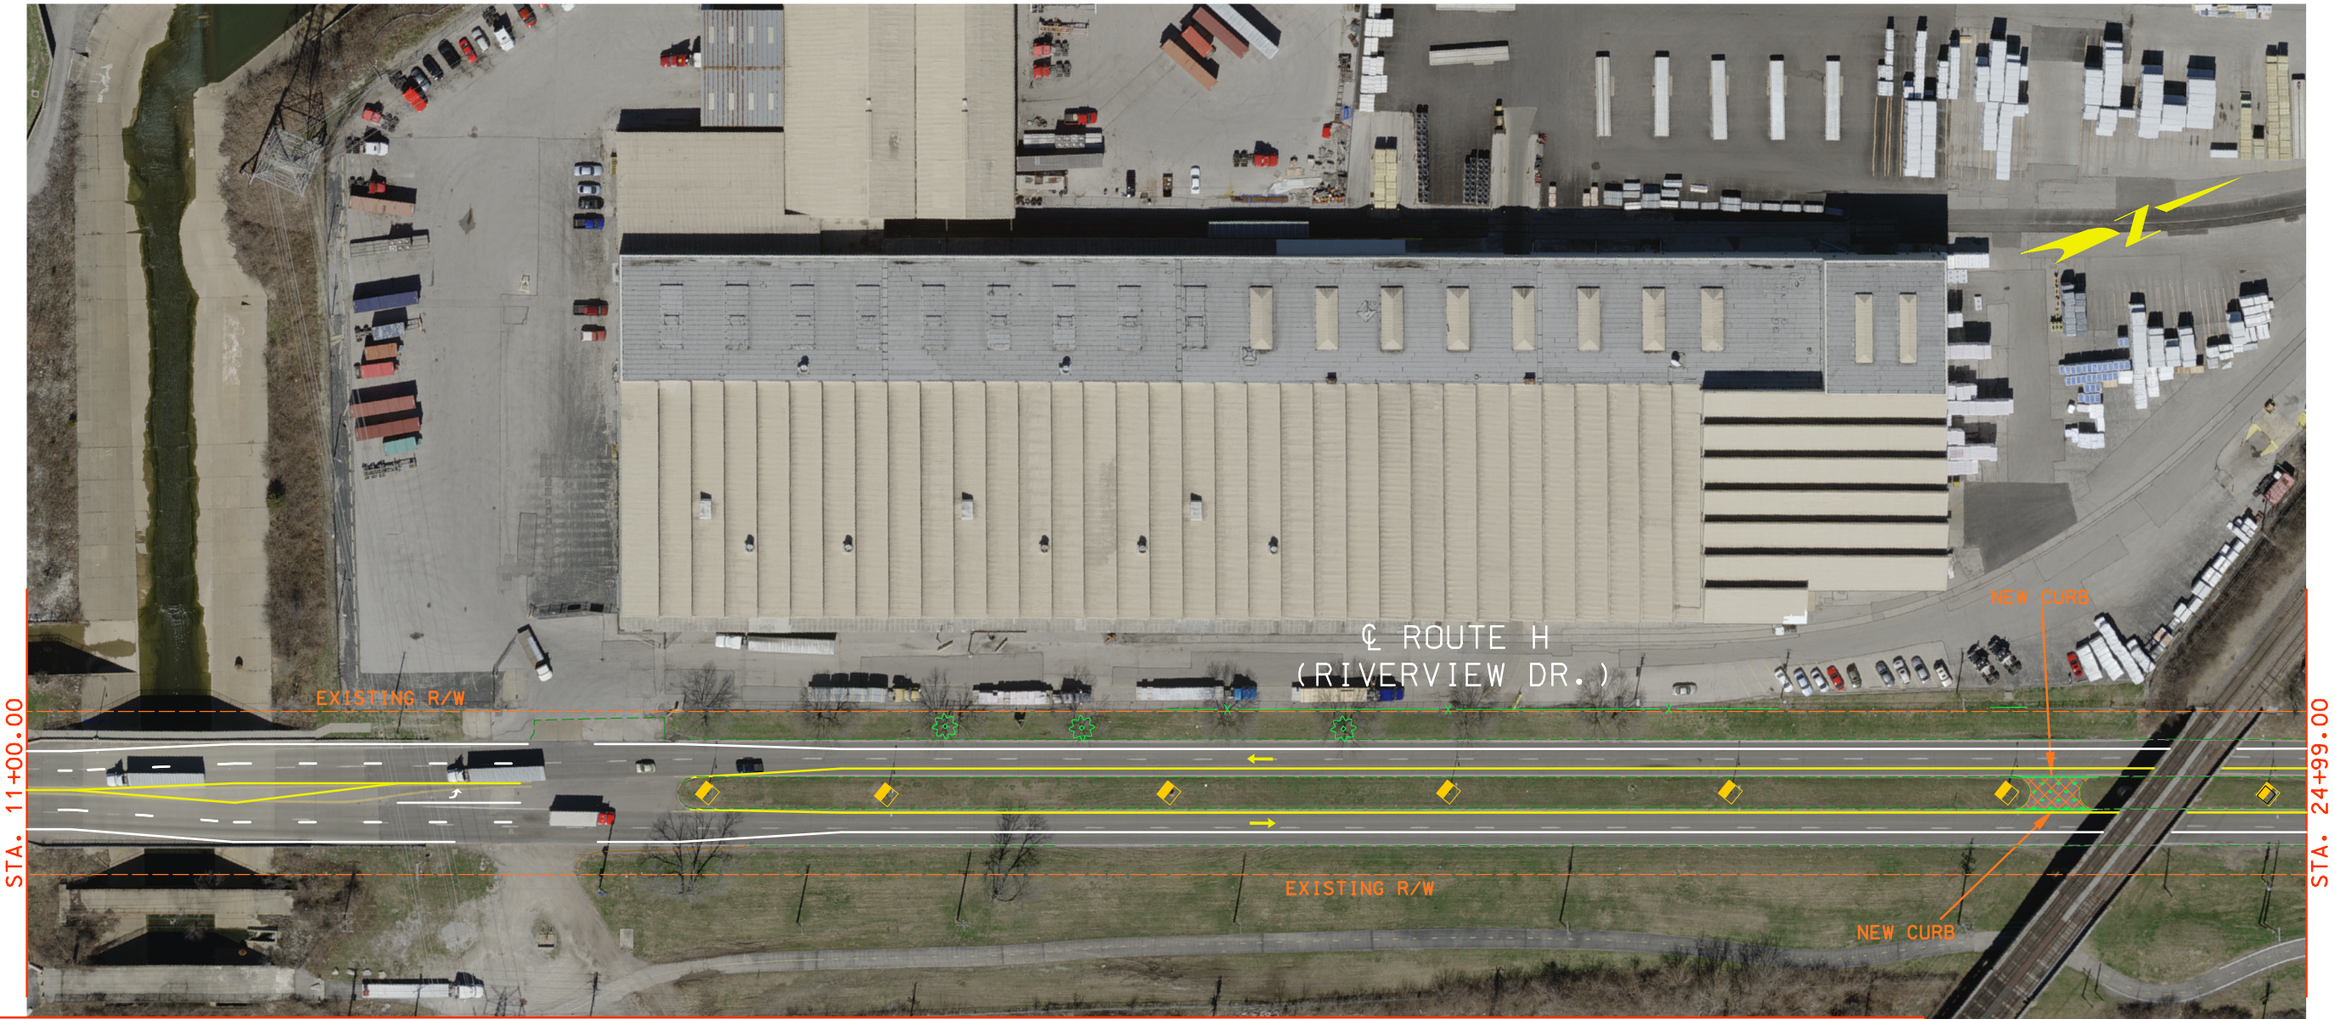

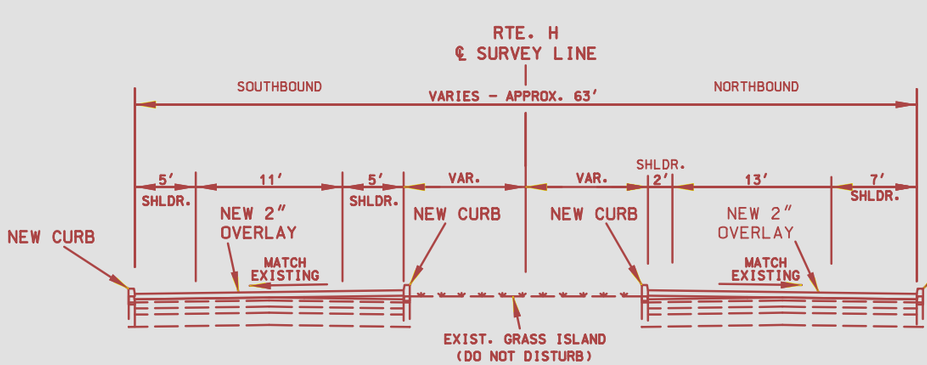

TYPICAL SECTION ON RTE. H

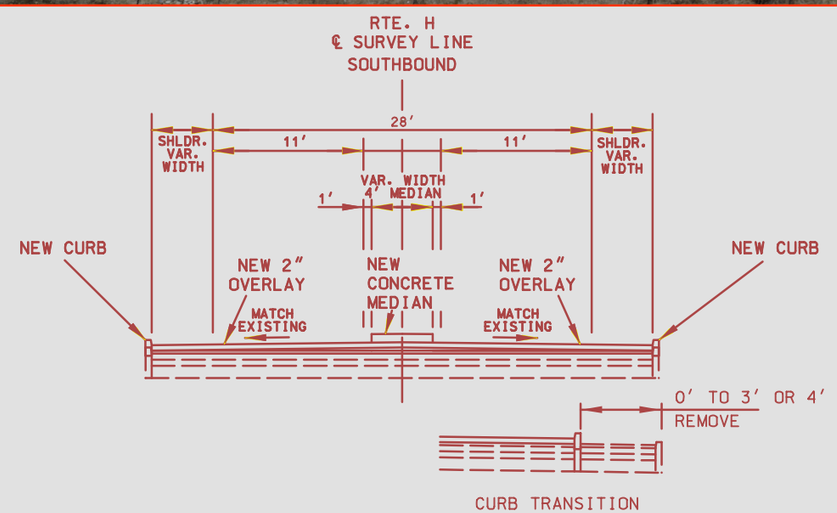

TYPICAL SECTION ON RTE. H

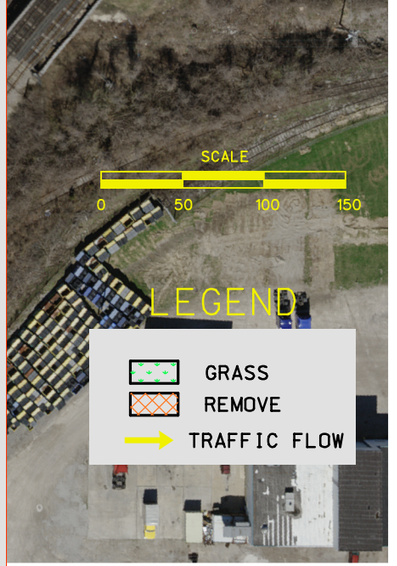

"THIS MEDIA SHOULD NOT BE CONSIDERED A CERTIFIED DOCUMENT."

DATE PREPARED
4/11/2019

ROUTE
STATE
MO

DISTRICT
SHEET NO.
1

COUNTY
ST. LOUIS CITY

JOB NO.
J6S3196

CONTRACT ID.

PROJECT NO.

BRIDGE NO.

DESCRIPTION

DATE

IF A SEAL IS PRESENT ON THIS SHEET IT HAS BEEN ELECTRONICALLY SEALED AND DATED.

MISSOURI HIGHWAYS AND TRANSPORTATION COMMISSION

105 WEST CAPITOL
JEFFERSON CITY, MO 65102
1-888-ASK-MODOT (1-888-275-6636)