


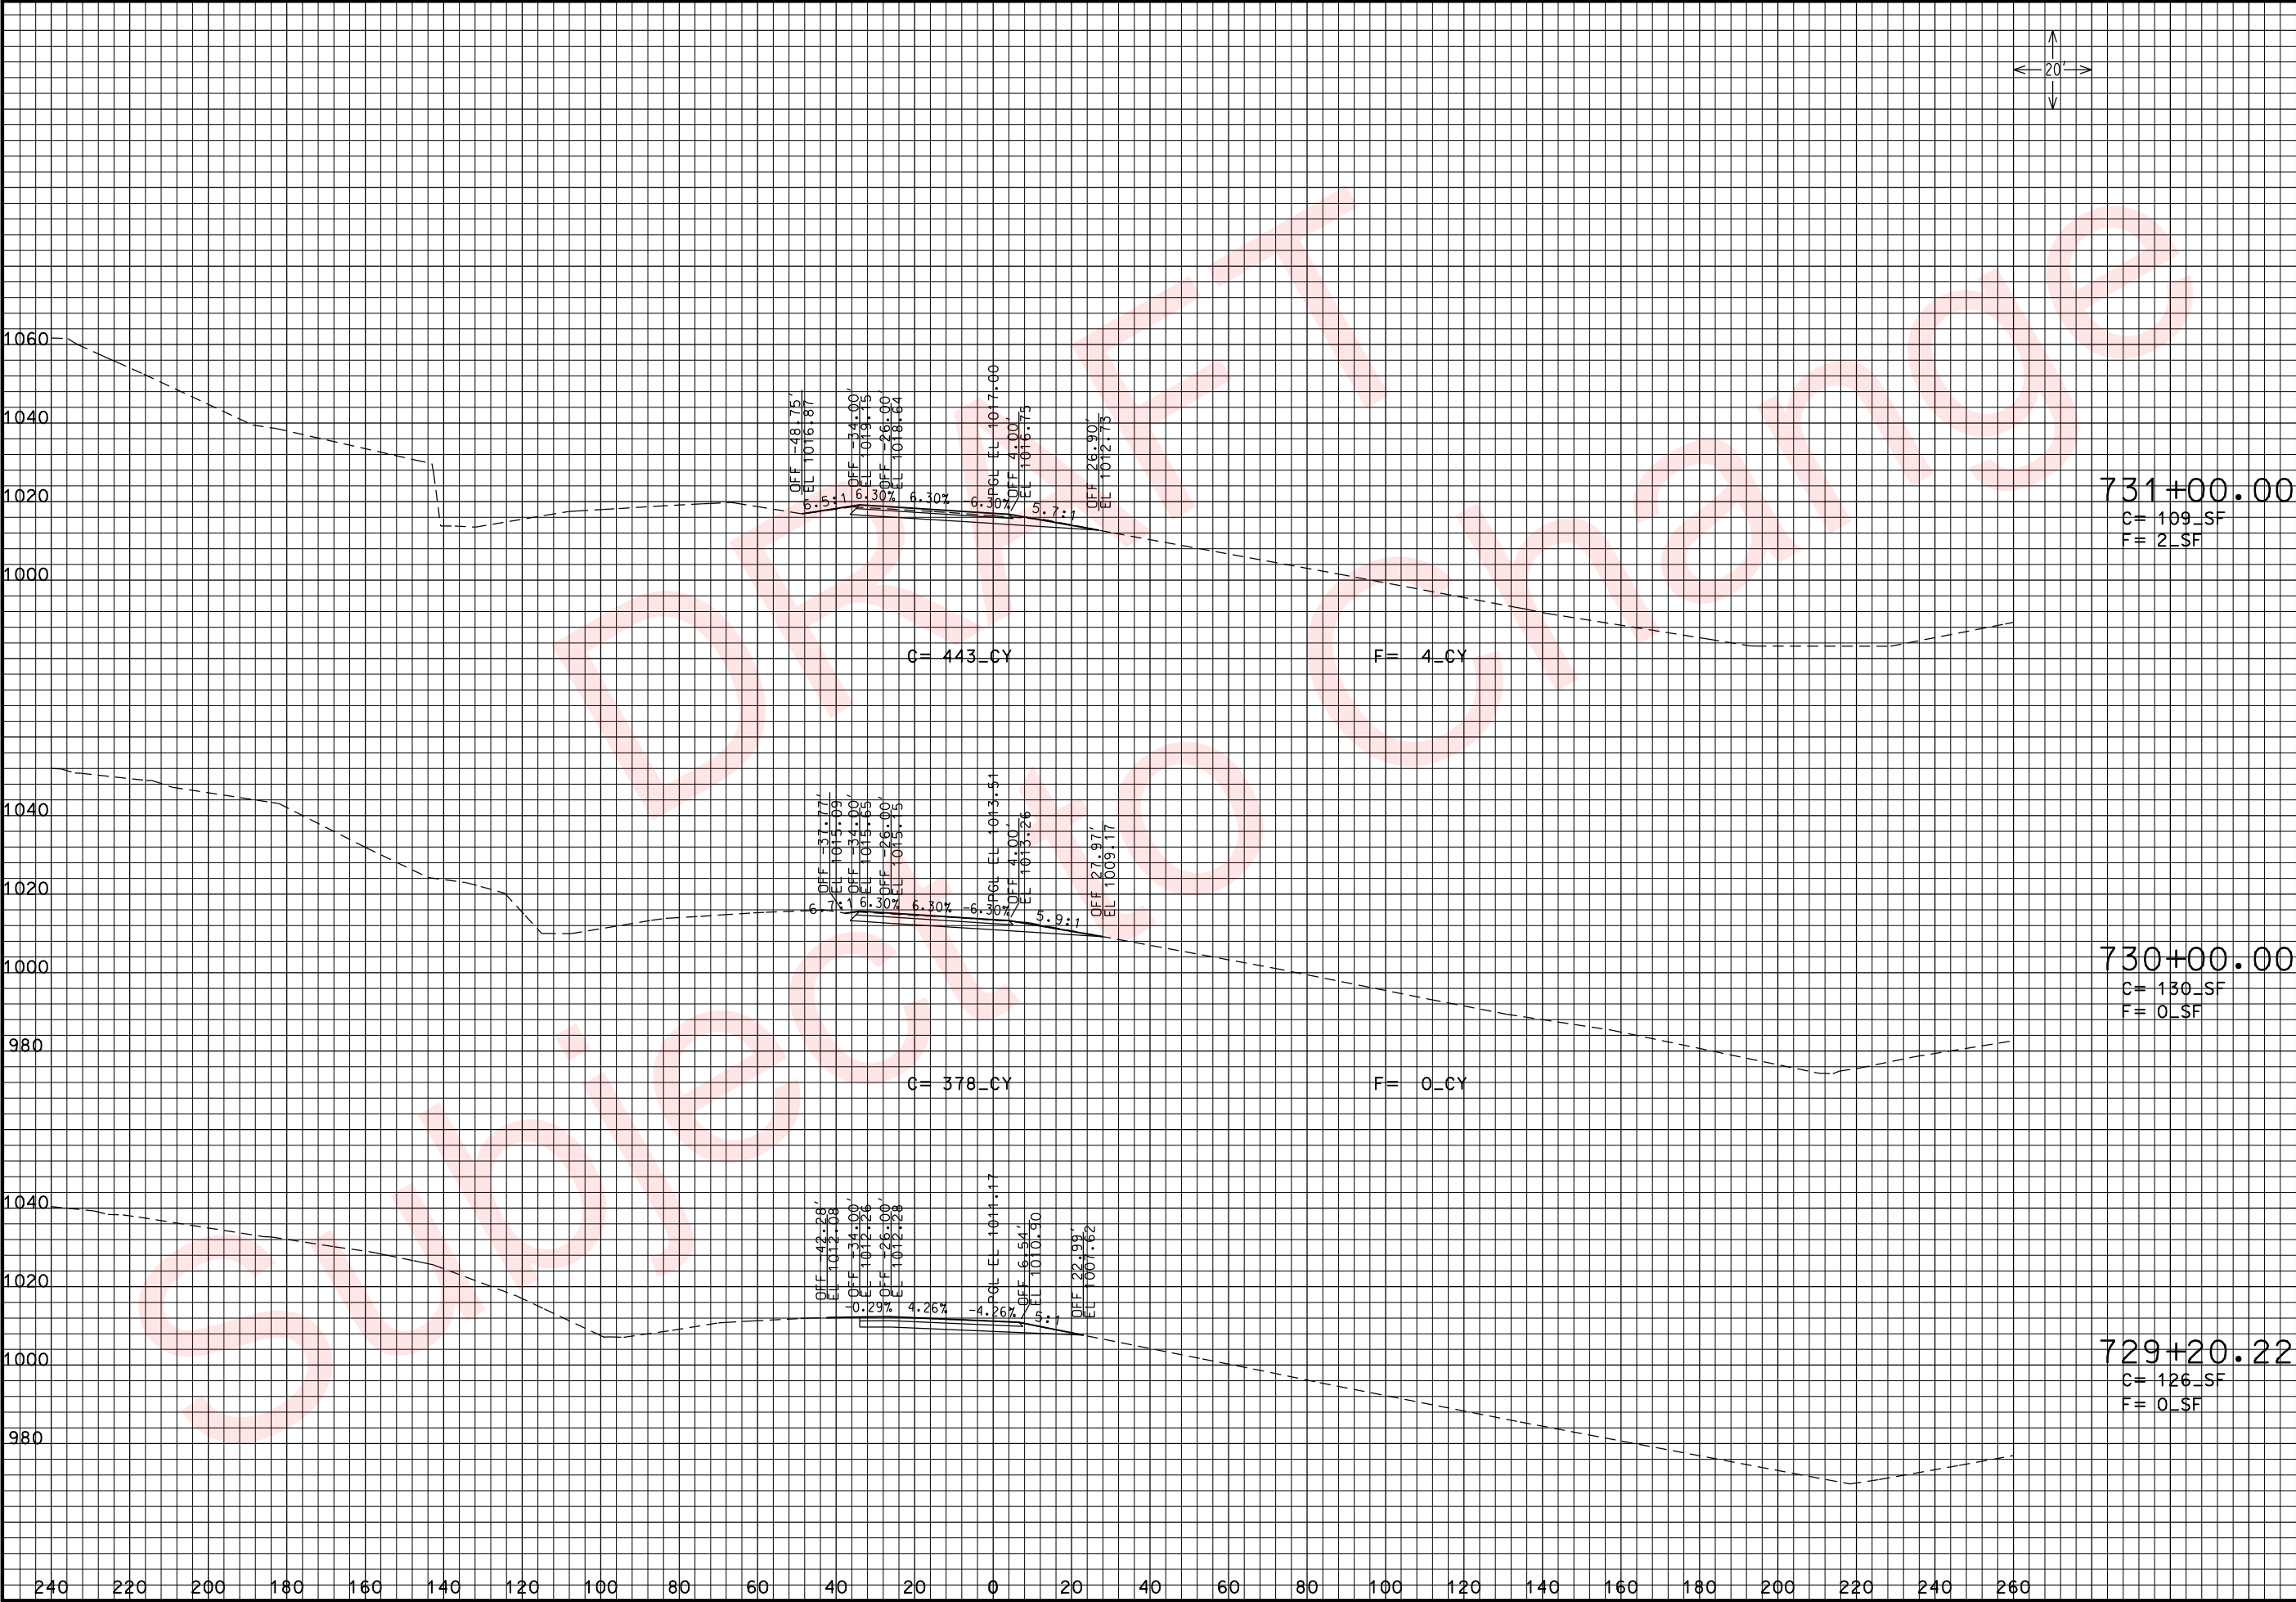

THIS MEDIA SHOULD NOT BE CONSIDERED A CERTIFIED DOCUMENT.

DATE PREPARED 3/26/2010	
ROUTE 49	STATE MO
DISTRICT 7	SHEET NO. 1
COUNTY McDONALD	
JOB NO. J7P0601	
CONTRACT ID.	
PROJECT NO.	
BRIDGE NO.	

DESCRIPTION	DATE

MISSOURI HIGHWAYS AND TRANSPORTATION COMMISSION


MODOT

105 WEST CAPITOL
JEFFERSON CITY, MO 65102
1-888-ASK-MODOT (1-888-275-6636)

ROUTE 49 NBL
CROSS SECTIONS
SHEET 1 OF 25

IF A SEAL IS PRESENT ON THIS SHEET IT HAS BEEN ELECTRONICALLY SEALED AND DATED.

xs_001-025_j7p0601_i20_i49NB.dgn 10:00:33 AM 3/26/2010

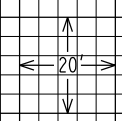


BRIDGE NO.

TRANSPORTATION
05 WEST CAPITOL
CITY, MO 65102
1-888-275-6636)

MISSOURI HIGH SCHOOL MODERN DANCE

ROUTE 49 NBL
CROSS SECTIONS
SHEET 2 OF 25

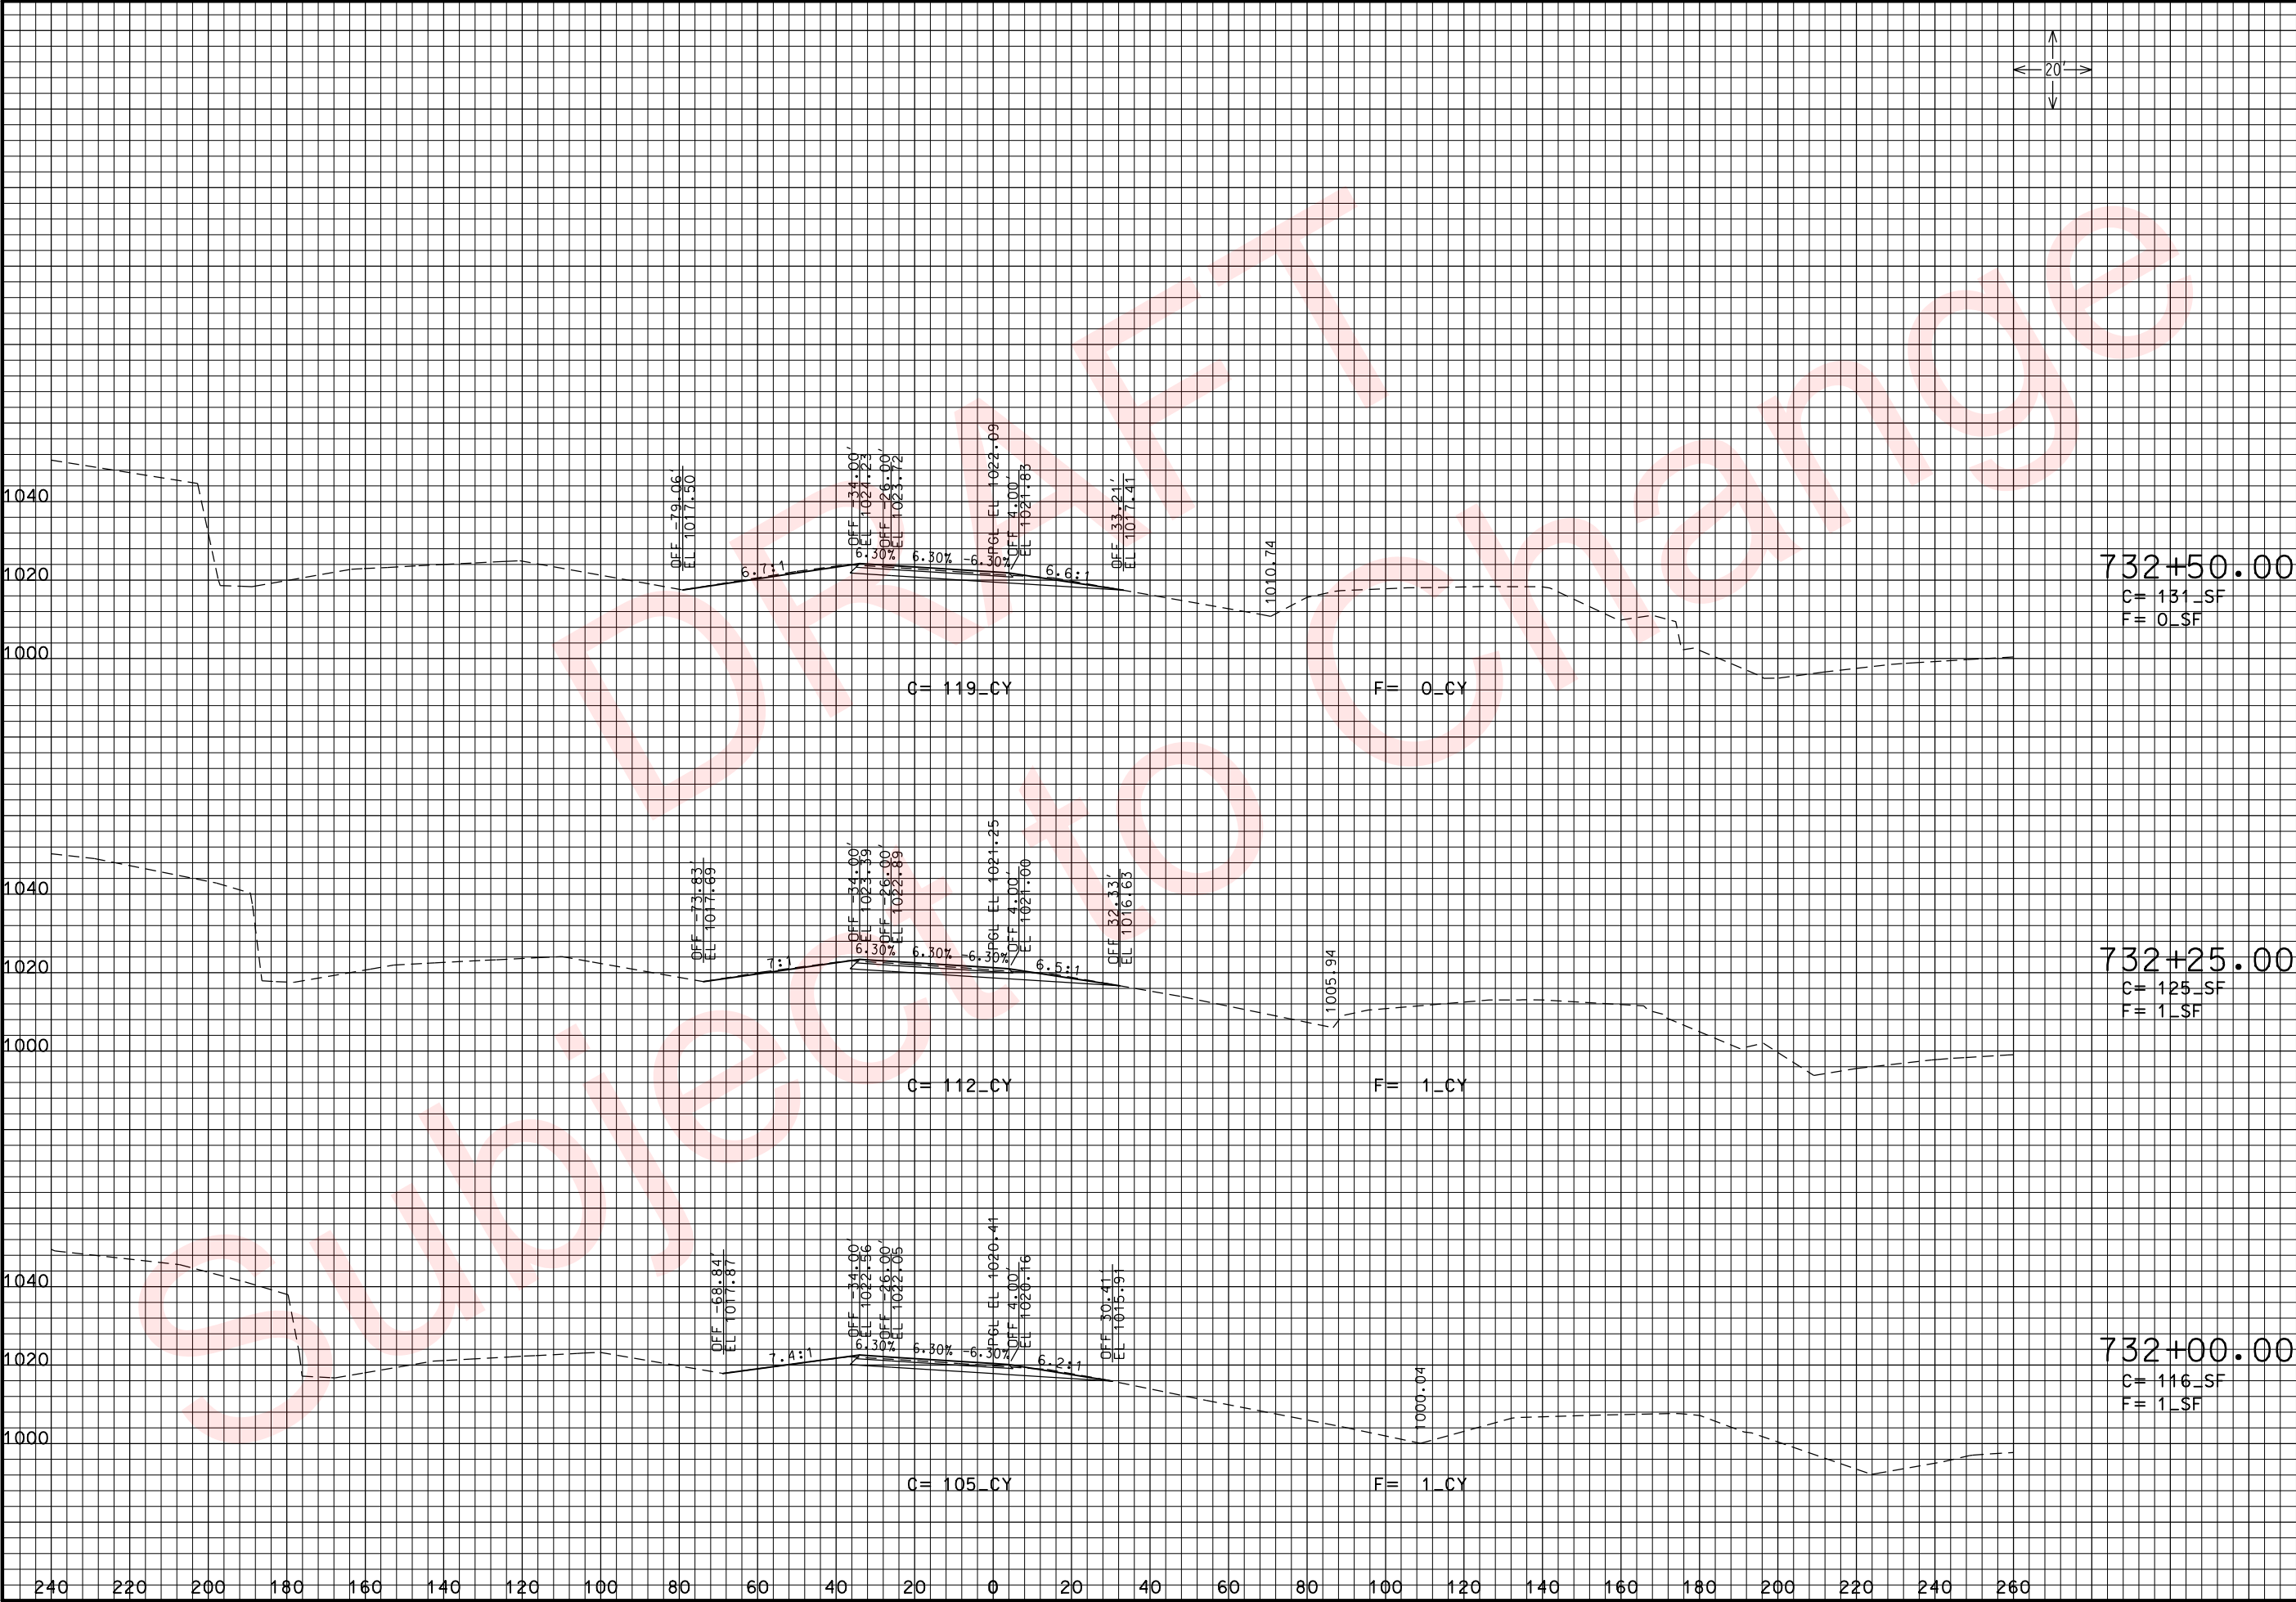

THIS MEDIA SHOULD NOT BE CONSIDERED A CERTIFIED DOCUMENT.

DATE PREPARED
3/26/2010

ROUTE 49	STATE MO
DISTRICT 7	SHEET NO. 3

COUNTY
McDONALD

JOB NO.
J7P0601

CONTRACT ID.

PROJECT NO.


BRIDGE NO.

DESCRIPTION	DATE

MISSOURI HIGHWAYS AND TRANSPORTATION COMMISSION

105 WEST CAPITOL
JEFFERSON CITY, MO 65102
1-888-ASK-MODOT (1-888-275-6636)

ROUTE 49 NBL
CROSS SECTIONS
SHEET 3 OF 25

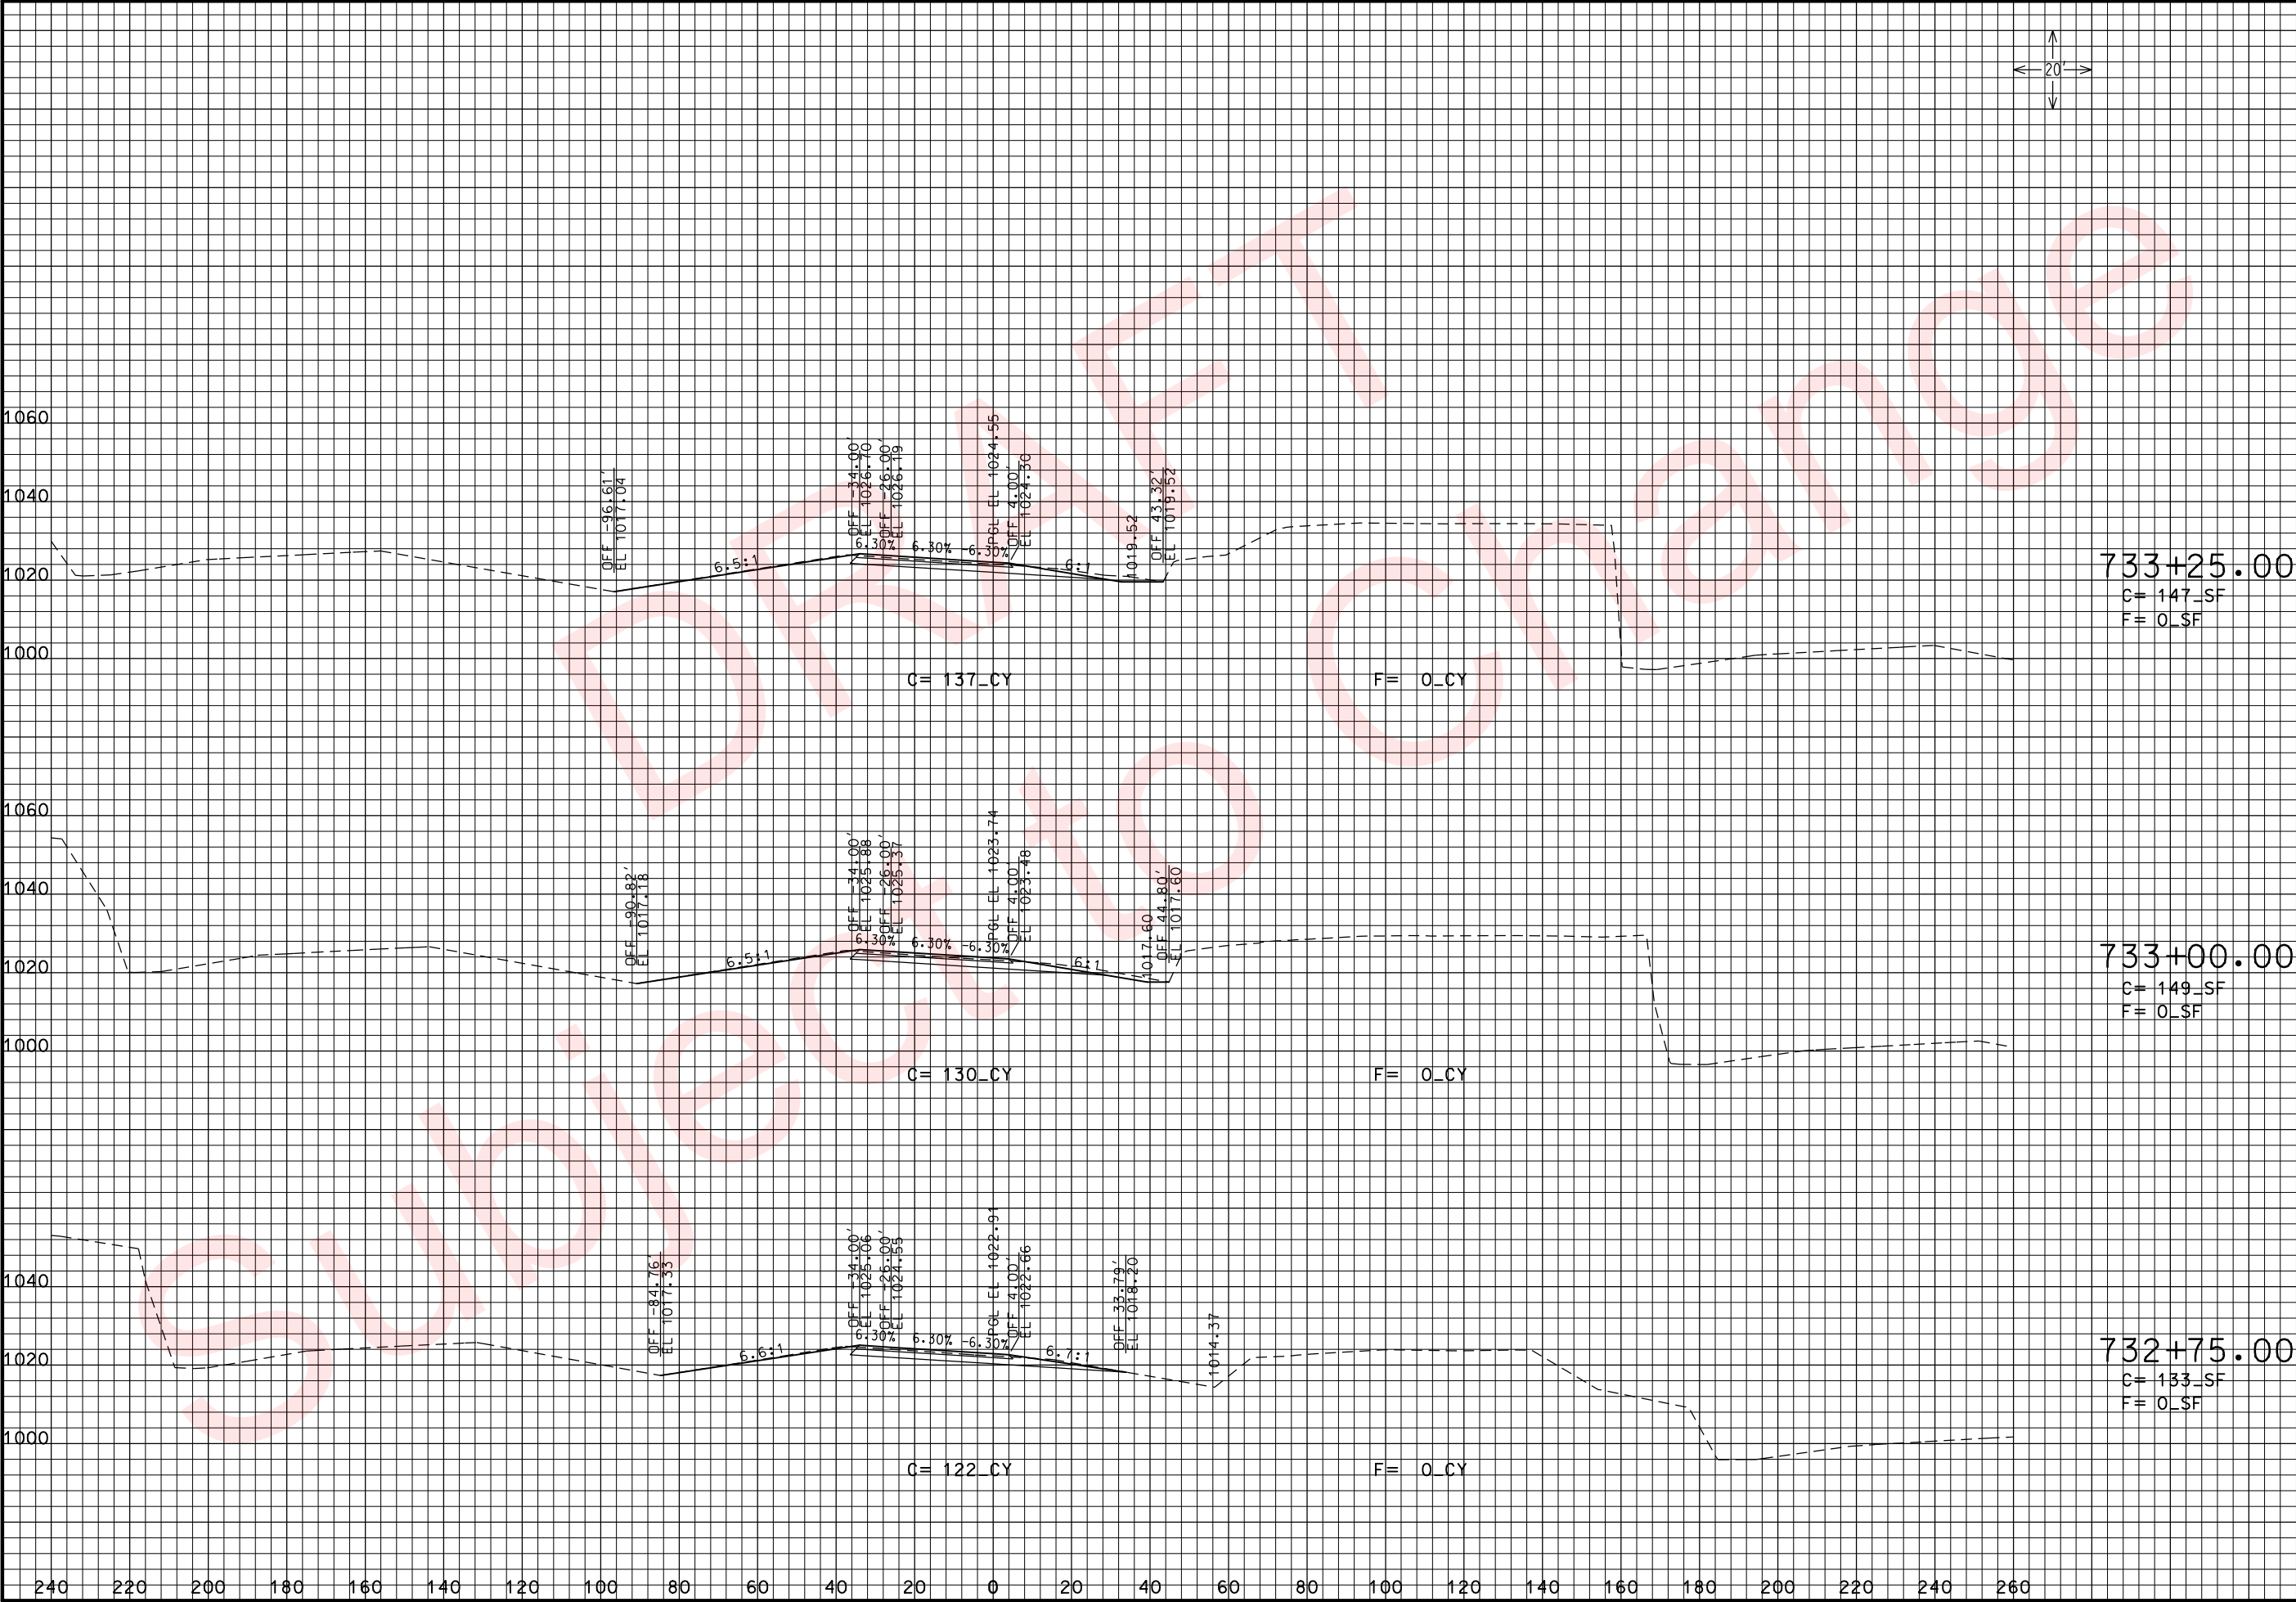

THIS MEDIA SHOULD NOT BE CONSIDERED A CERTIFIED DOCUMENT.

DATE PREPARED
3/26/2010

ROUTE
49

DISTRICT
7

COUNTY
McDONALD

JOB NO.
J7P0601

CONTRACT ID.

PROJECT NO.

BRIDGE NO.

DESCRIPTION

DATE


MISSOURI HIGHWAYS AND TRANSPORTATION COMMISSION



105 WEST CAPITOL
JEFFERSON CITY, MO 65102
1-888-ASK-MODOT (1-888-275-6636)

ROUTE 49 NBL
CROSS SECTIONS
SHEET 4 OF 25

xs_001-025_j7p0601_i20_i49NB.dgn 10:00:38 AM 3/26/2010

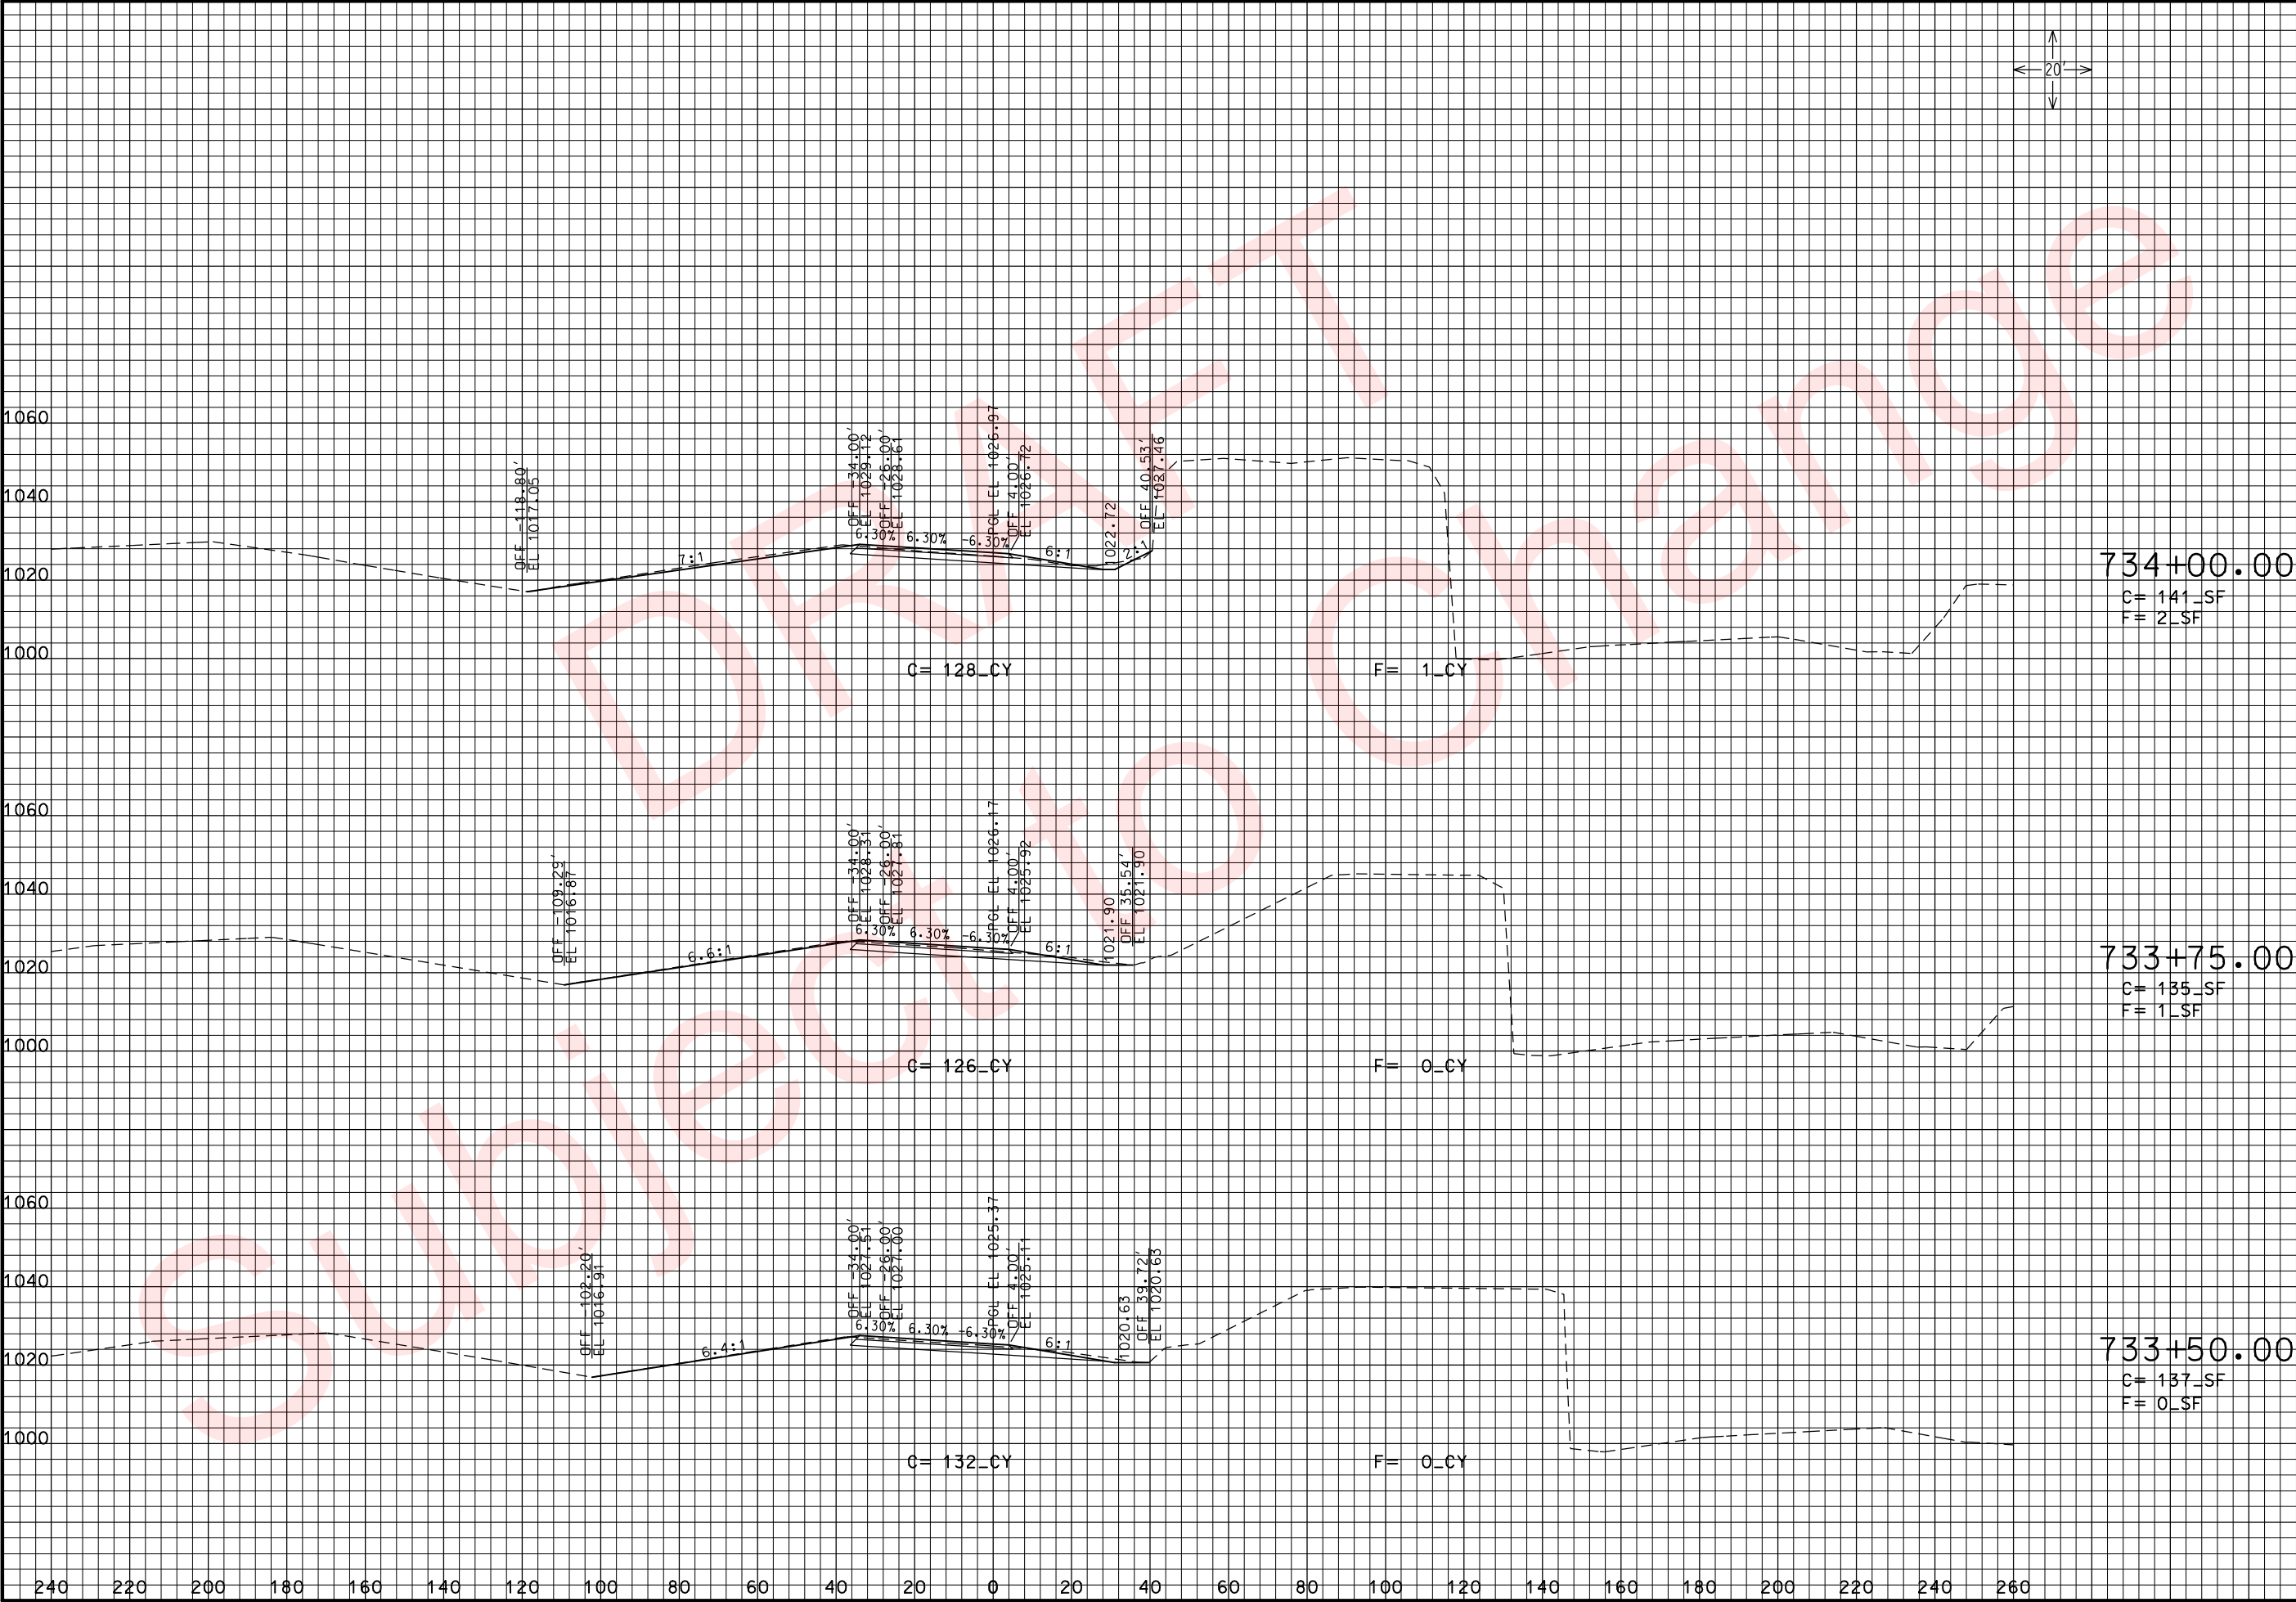

THIS MEDIA SHOULD NOT BE CONSIDERED A CERTIFIED DOCUMENT.

DATE PREPARED
3/26/2010

ROUTE 49
DISTRICT 7

STATE MO
SHEET NO. 5

COUNTY McDONALD
JOB NO. J7P0601
CONTRACT ID.

PROJECT NO.

BRIDGE NO.


DESCRIPTION	DATE

MISSOURI HIGHWAYS AND TRANSPORTATION COMMISSION

MoDOT

105 WEST CAPITOL
JEFFERSON CITY, MO 65102
1-888-ASK-MODOT (1-888-275-6636)

ROUTE 49 NBL
CROSS SECTIONS
SHEET 5 OF 25

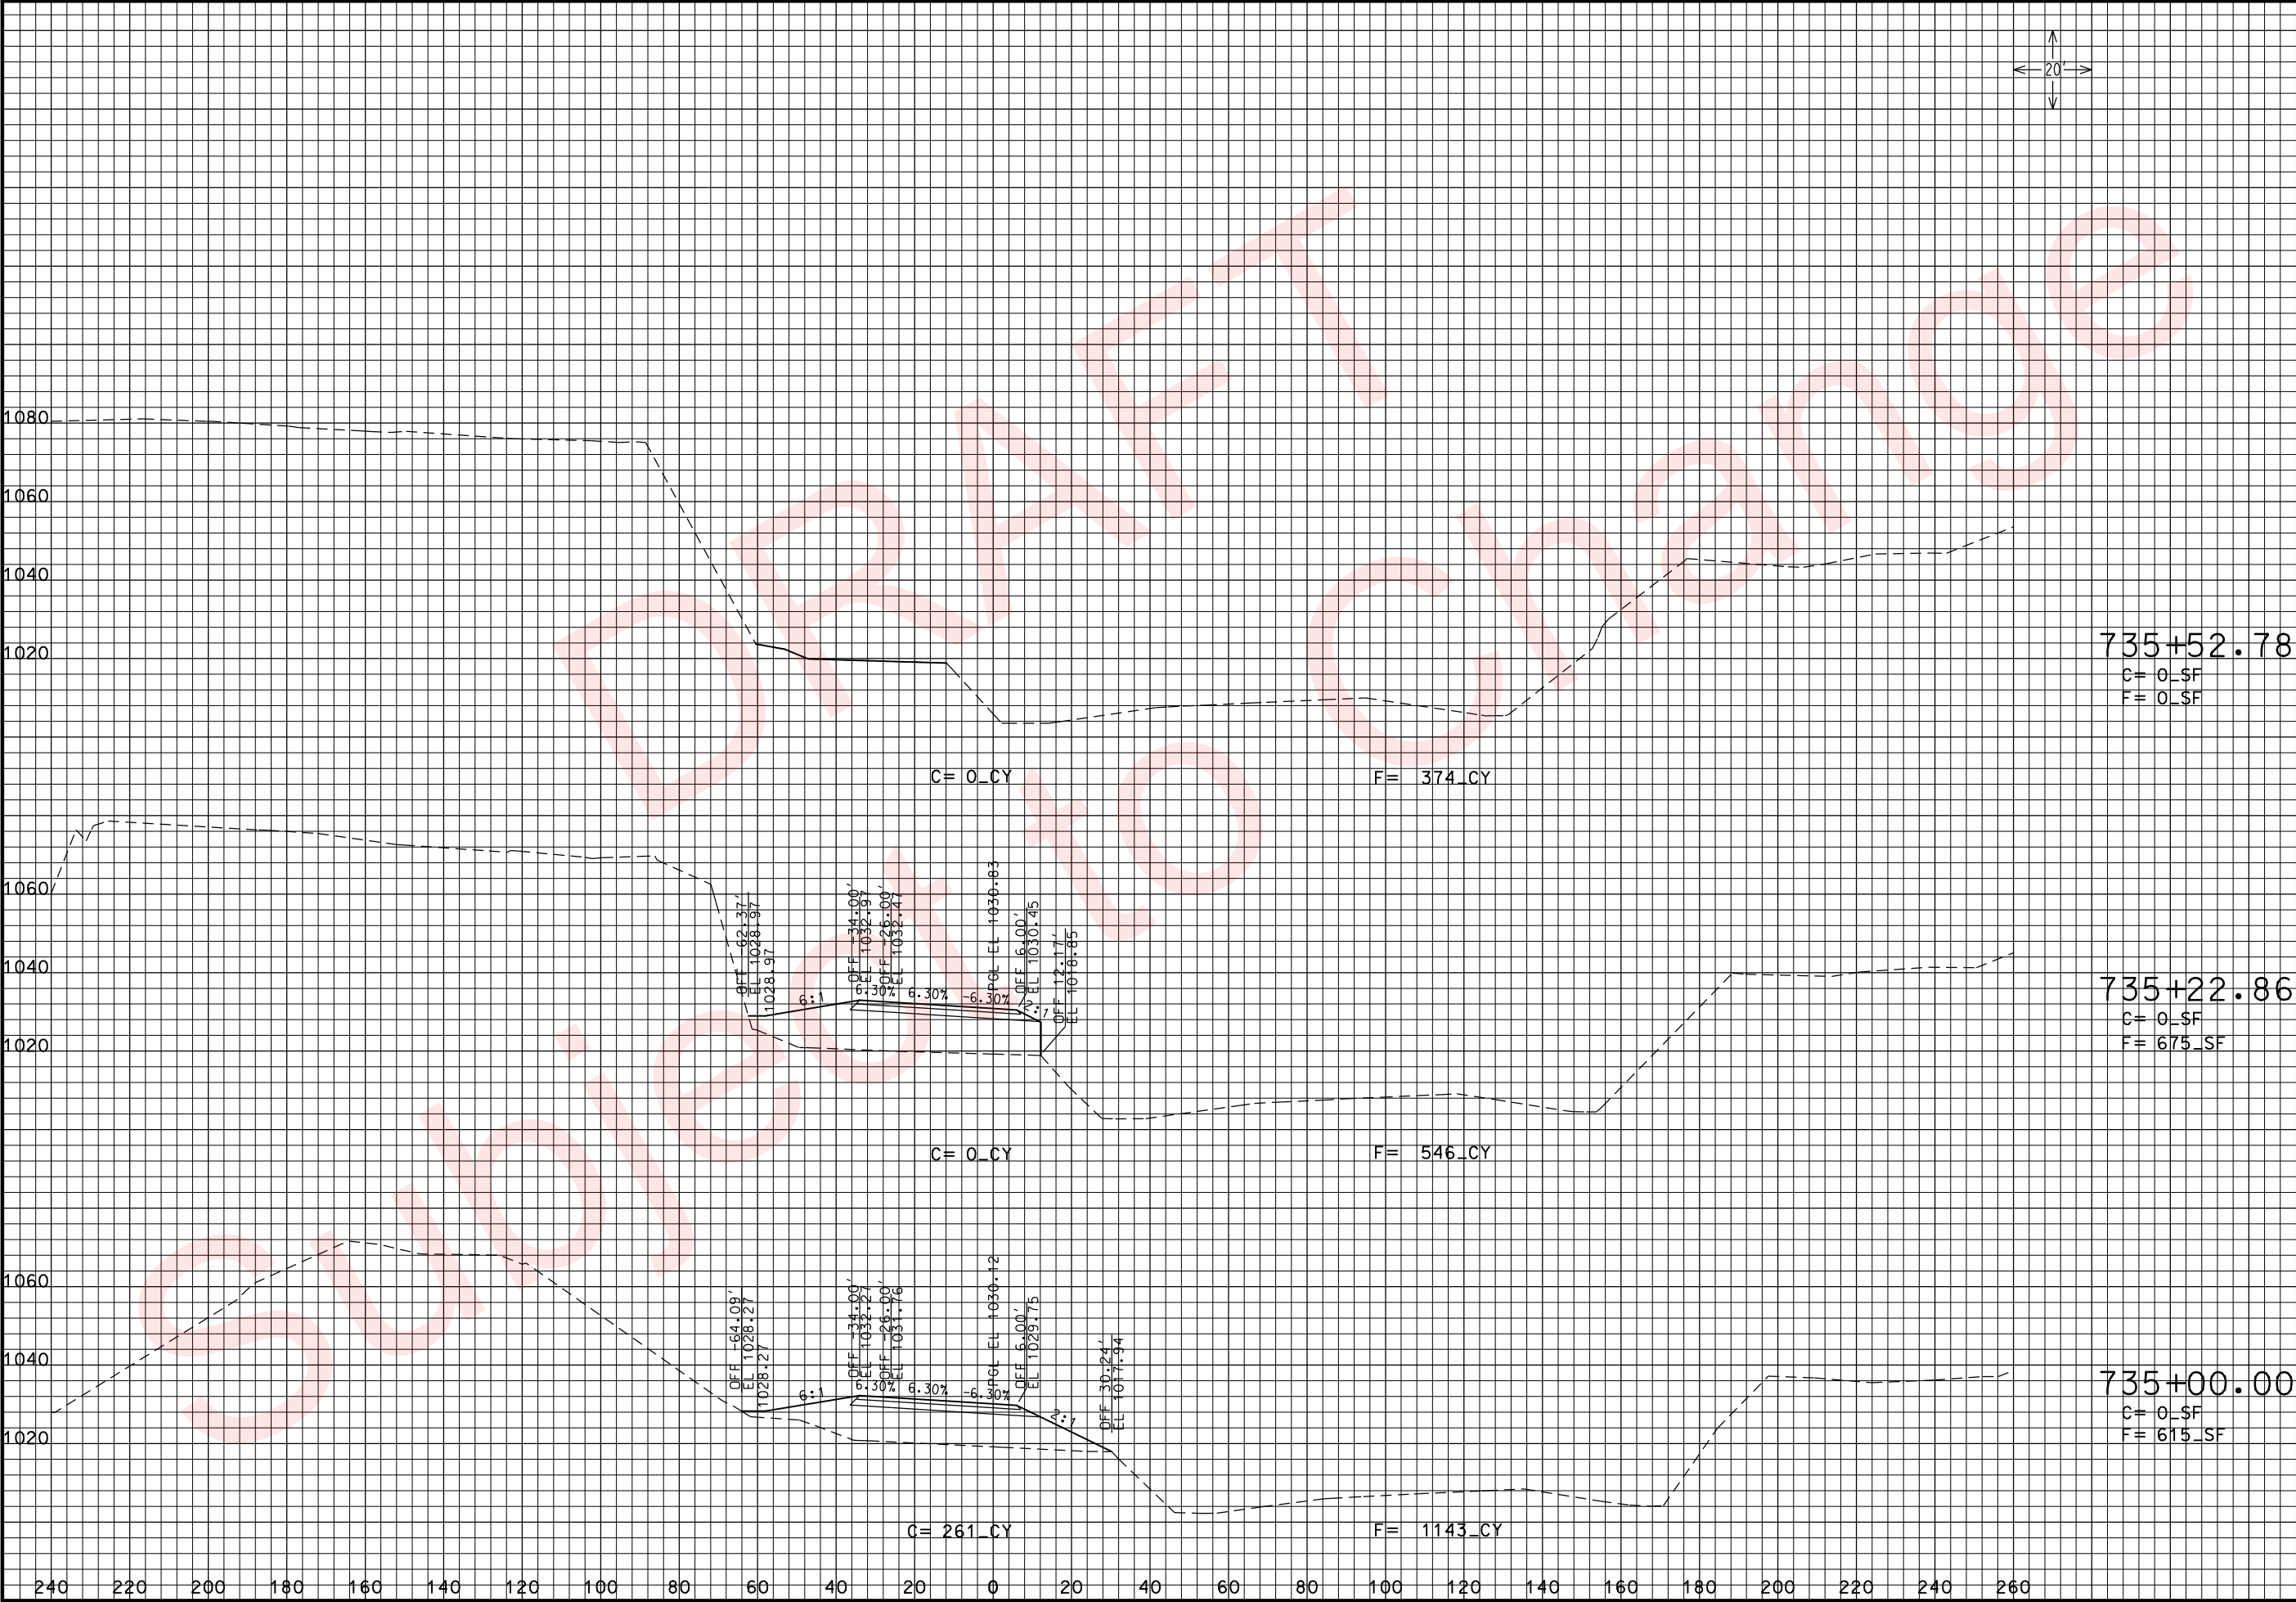

THIS MEDIA SHOULD NOT BE CONSIDERED A CERTIFIED DOCUMENT.

DATE PREPARED 3/26/2010	
ROUTE 49	STATE MO
DISTRICT 7	SHEET NO. 6
COUNTY McDONALD	
JOB NO. J7P0601	
CONTRACT ID.	
PROJECT NO.	
BRIDGE NO.	

DESCRIPTION	DATE

MISSOURI HIGHWAYS AND TRANSPORTATION COMMISSION




105 WEST CAPITOL
JEFFERSON CITY, MO 65102
1-888-ASK-MODOT (1-888-275-6636)

ROUTE 49 NBL
CROSS SECTIONS
SHEET 6 OF 25

IF A SEAL IS PRESENT ON THIS SHEET IT HAS BEEN ELECTRONICALLY SEALED AND DATED.

REV.

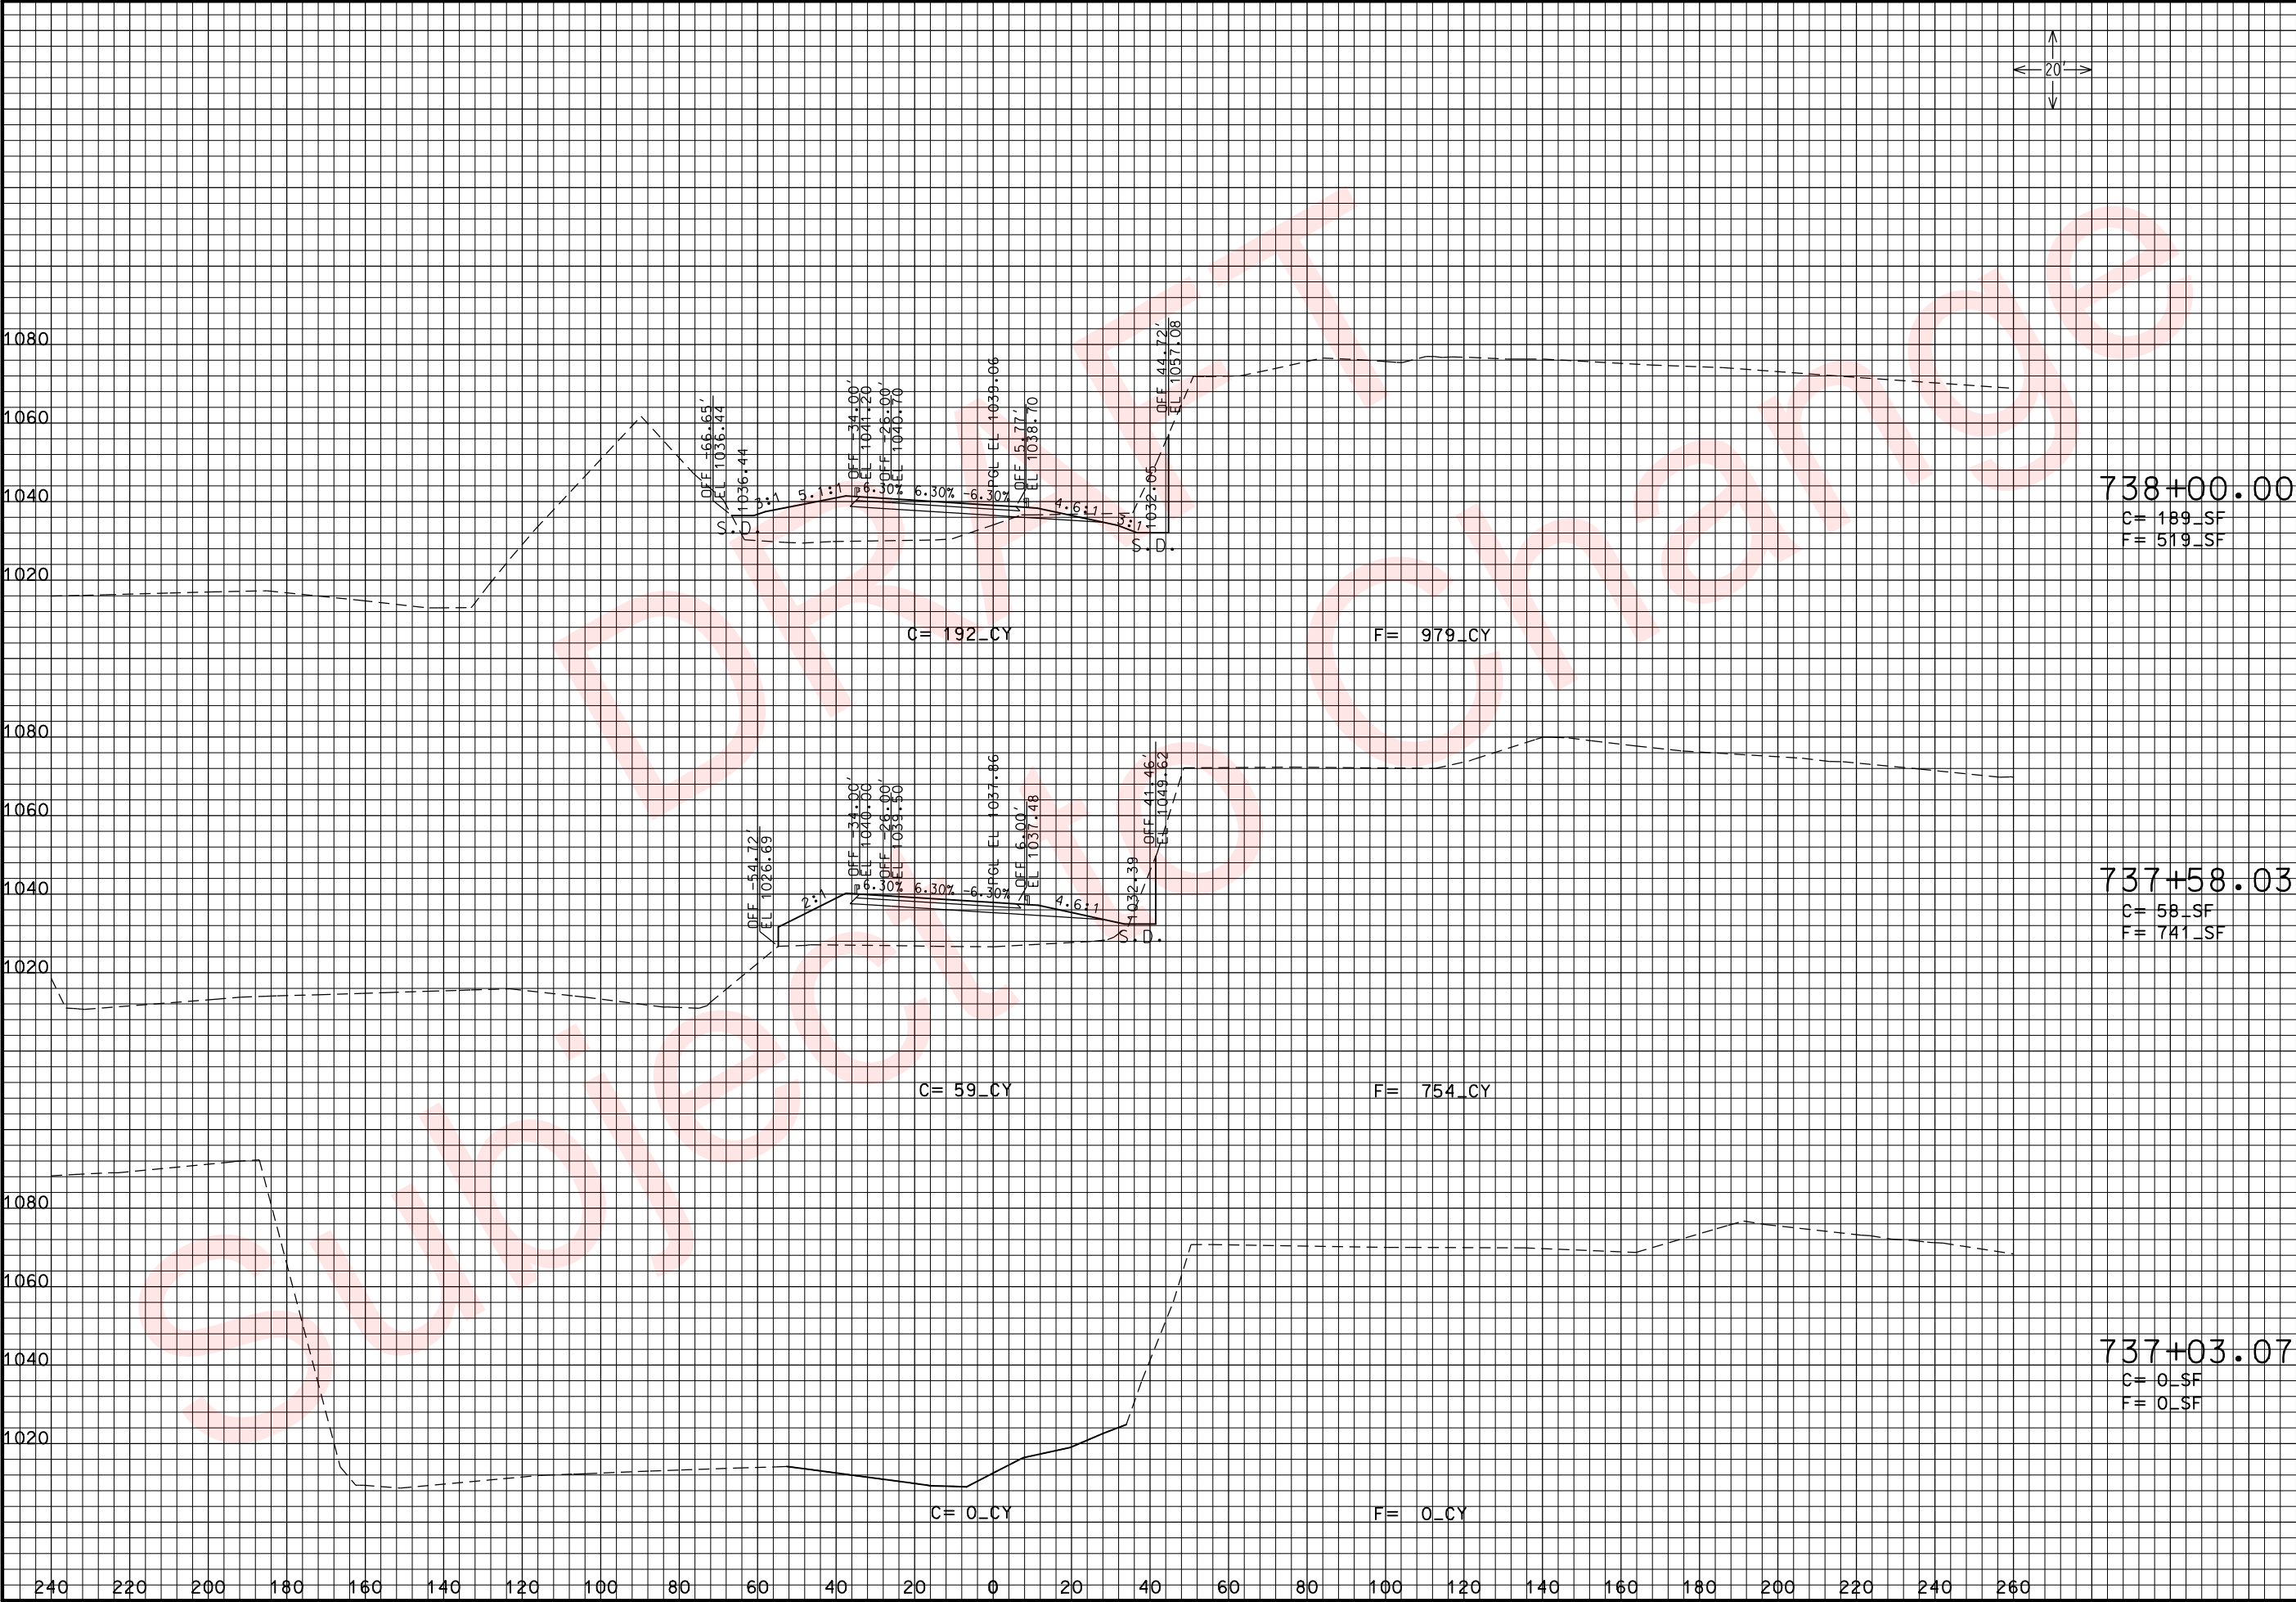

THIS MEDIA SHOULD NOT BE CONSIDERED A CERTIFIED DOCUMENT.

DATE PREPARED
3/26/2010

ROUTE
49

DISTRICT
7

STATE
MO

SHEET NO.
7

COUNTY
McDONALD

JOB NO.
J7P0601

CONTRACT ID.

PROJECT NO.

BRIDGE NO.

DESCRIPTION

DATE


MISSOURI HIGHWAYS AND TRANSPORTATION COMMISSION



105 WEST CAPITOL
JEFFERSON CITY, MO 65102
1-888-ASK-MODOT (1-888-275-6636)

ROUTE 49 NBL
CROSS SECTIONS
SHEET 7 OF 25

REV.

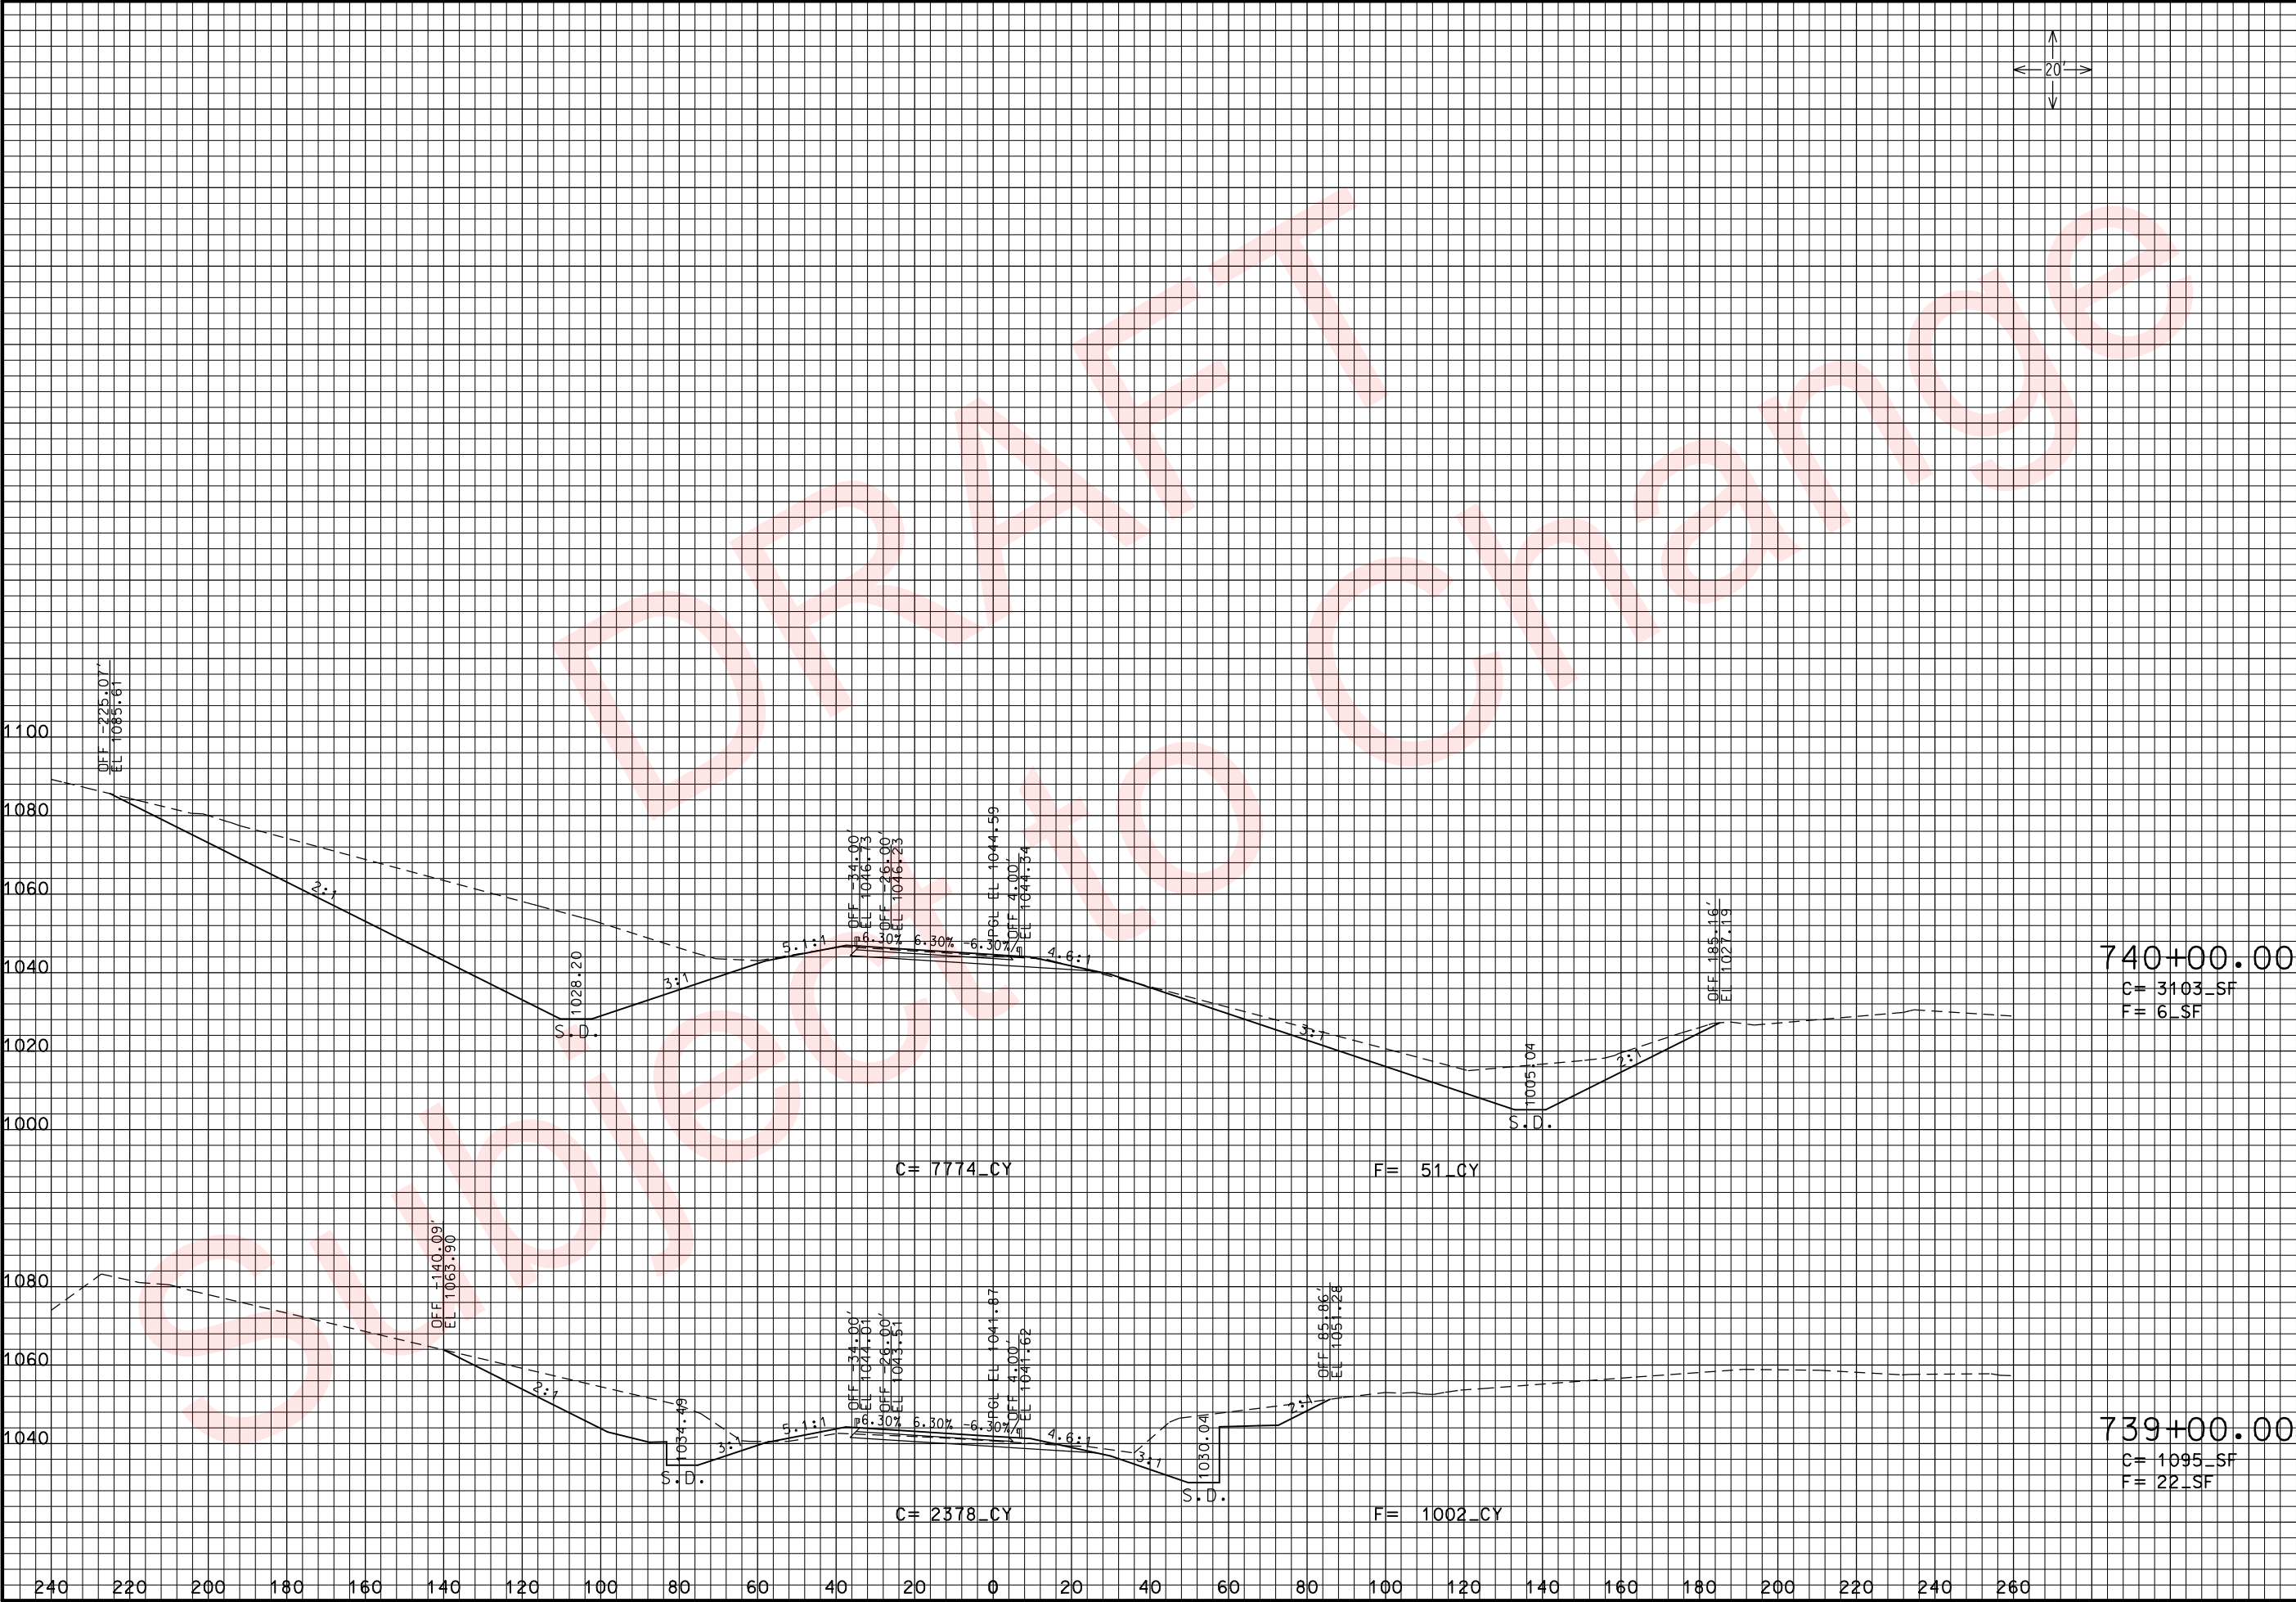

THIS MEDIA SHOULD NOT BE CONSIDERED A CERTIFIED DOCUMENT.

DATE PREPARED
3/26/2010

ROUTE 49	STATE MO
DISTRICT 7	SHEET NO. 8

COUNTY
McDONALD

JOB NO.
J7P0601

CONTRACT ID.

PROJECT NO.

BRIDGE NO.


DESCRIPTION	DATE

MISSOURI HIGHWAYS AND TRANSPORTATION COMMISSION

105 WEST CAPITOL
JEFFERSON CITY, MO 65102
1-888-ASK-MODOT (1-888-275-6636)

ROUTE 49 NBL
CROSS SECTIONS
SHEET 8 OF 25

REV.

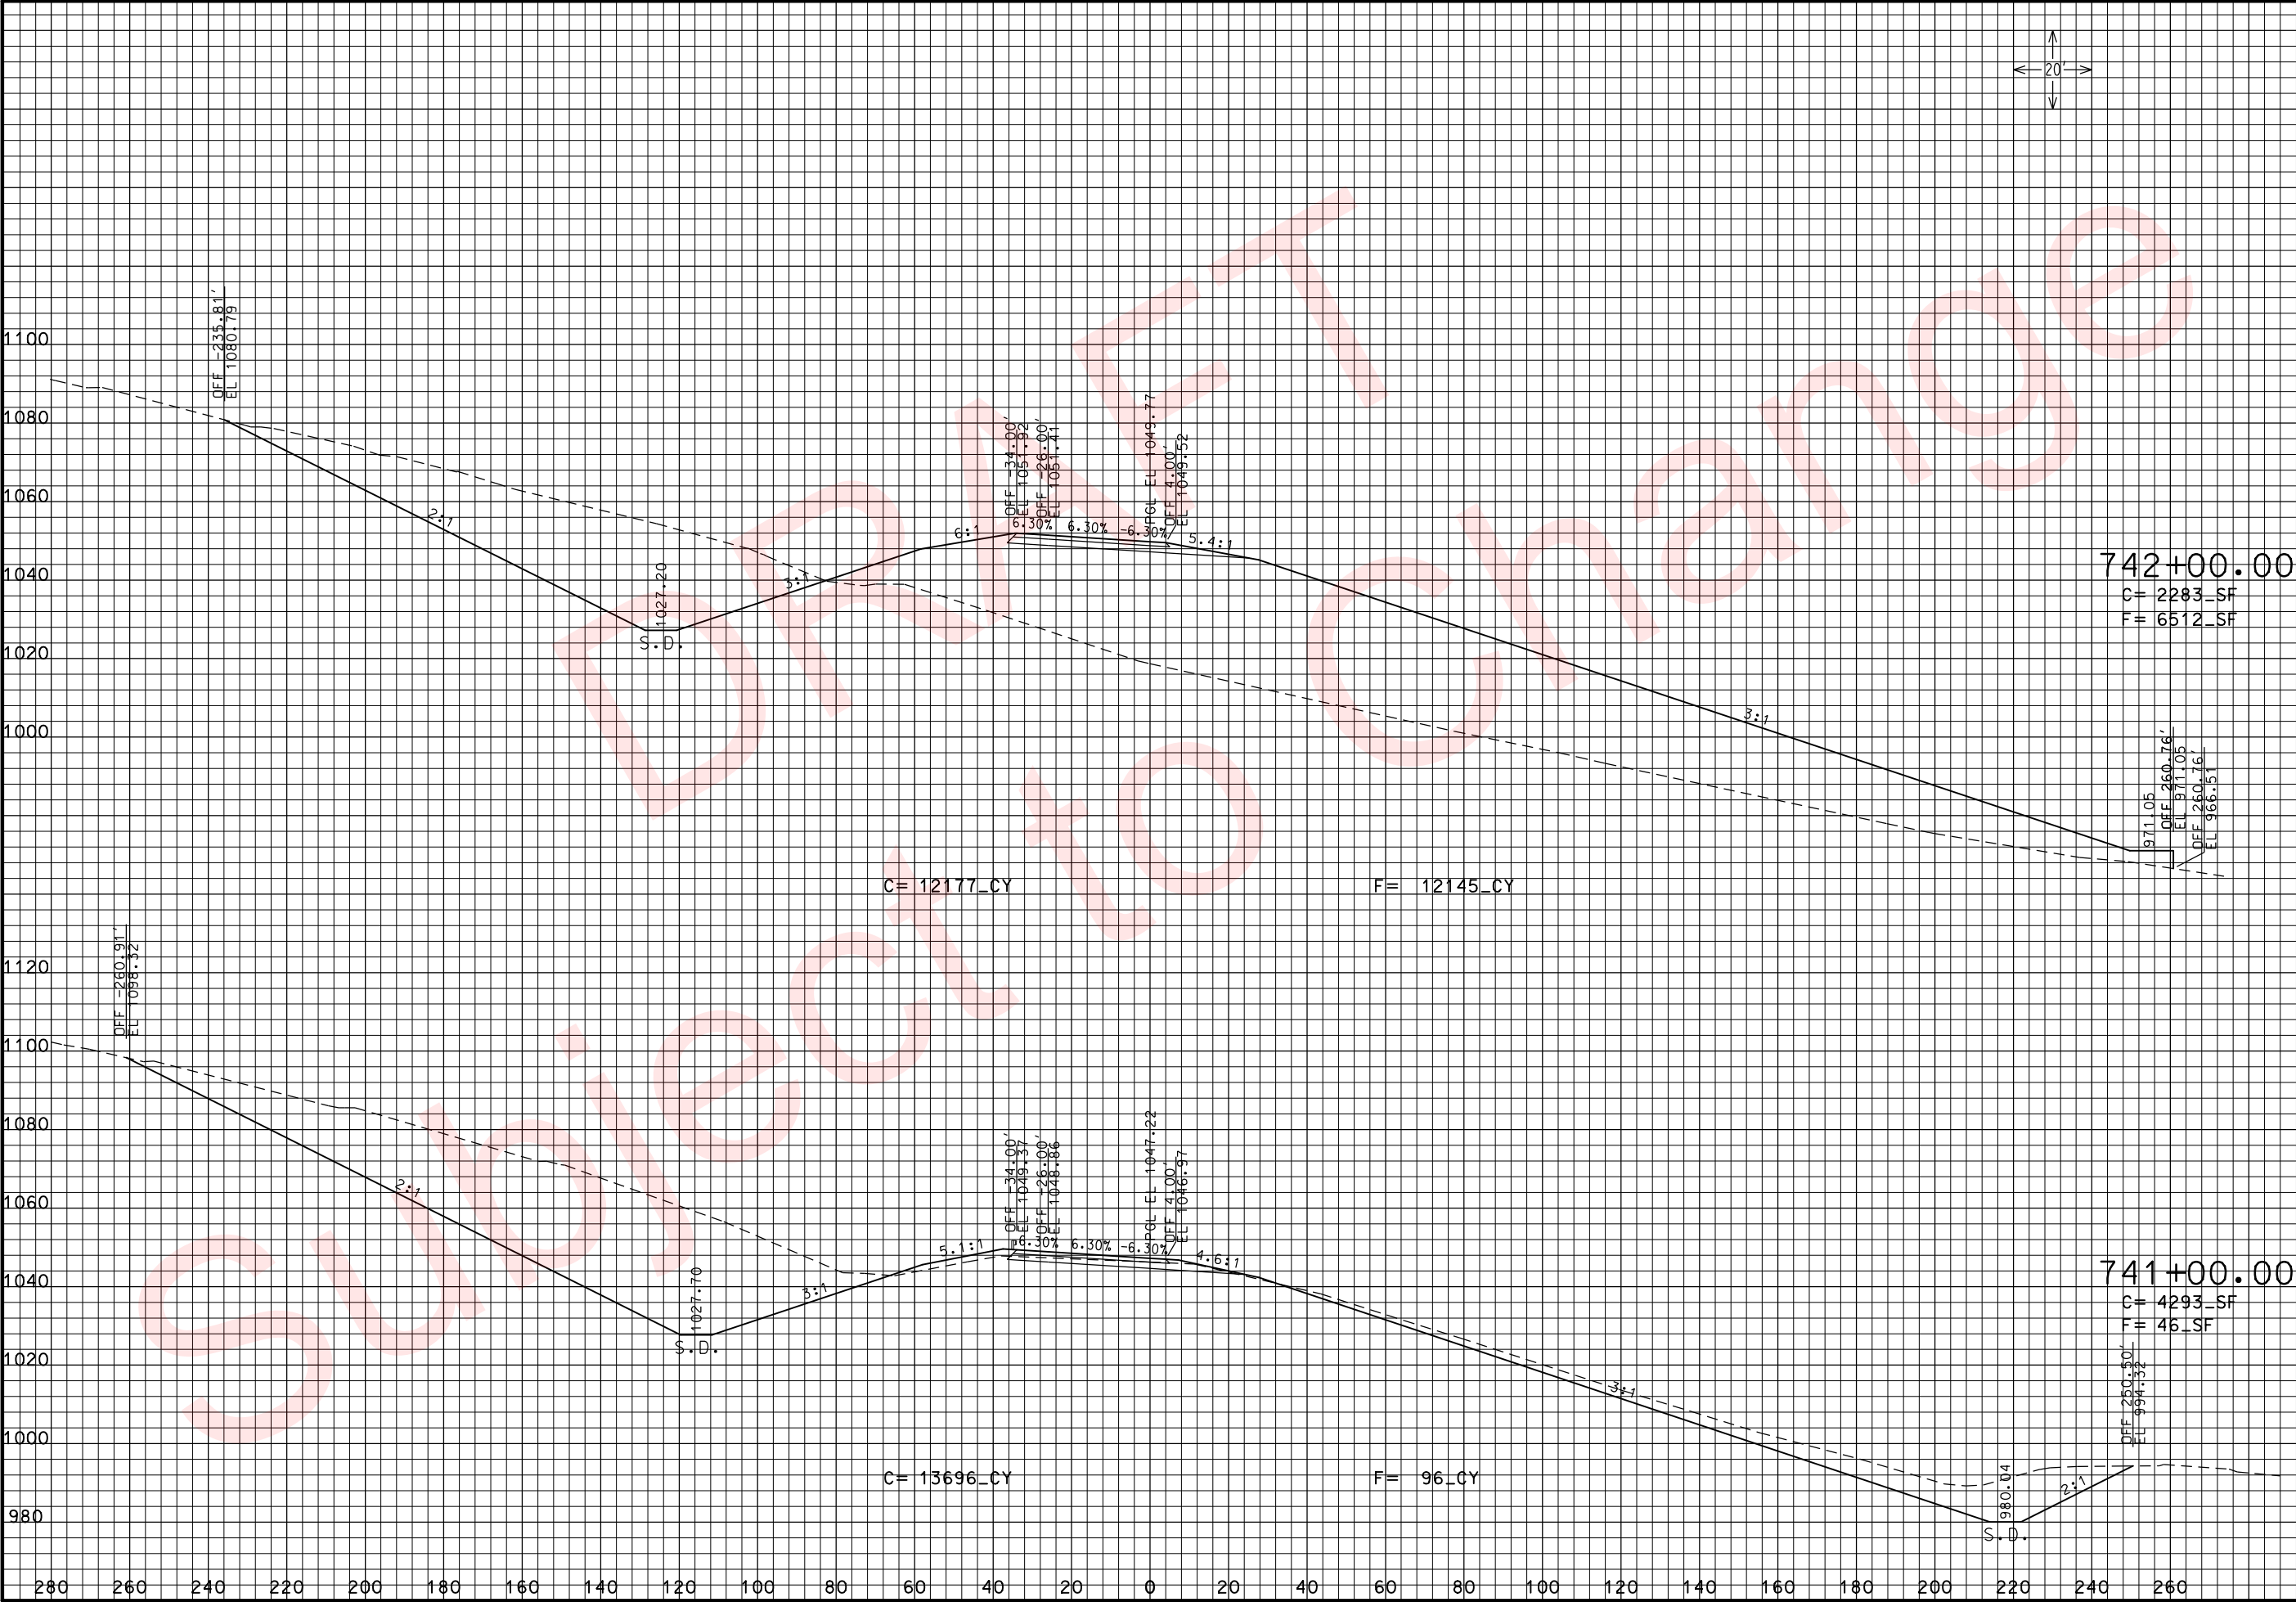

THIS MEDIA SHOULD NOT BE CONSIDERED A CERTIFIED DOCUMENT.

DATE PREPARED
3/26/2010

ROUTE 49	STATE MO
DISTRICT 7	SHEET NO. 9

COUNTY
McDONALD

JOB NO.
J7P0601

CONTRACT ID.

PROJECT NO.

BRIDGE NO.

DESCRIPTION	DATE


MISSOURI HIGHWAYS AND TRANSPORTATION COMMISSION

105 WEST CAPITOL
JEFFERSON CITY, MO 65102
1-888-ASK-MODOT (1-888-275-6636)

ROUTE 49 NBL
CROSS SECTIONS
SHEET 9 OF 25

IF A SEAL IS PRESENT ON THIS SHEET IT HAS BEEN ELECTRONICALLY SEALED AND DATED.

REV.

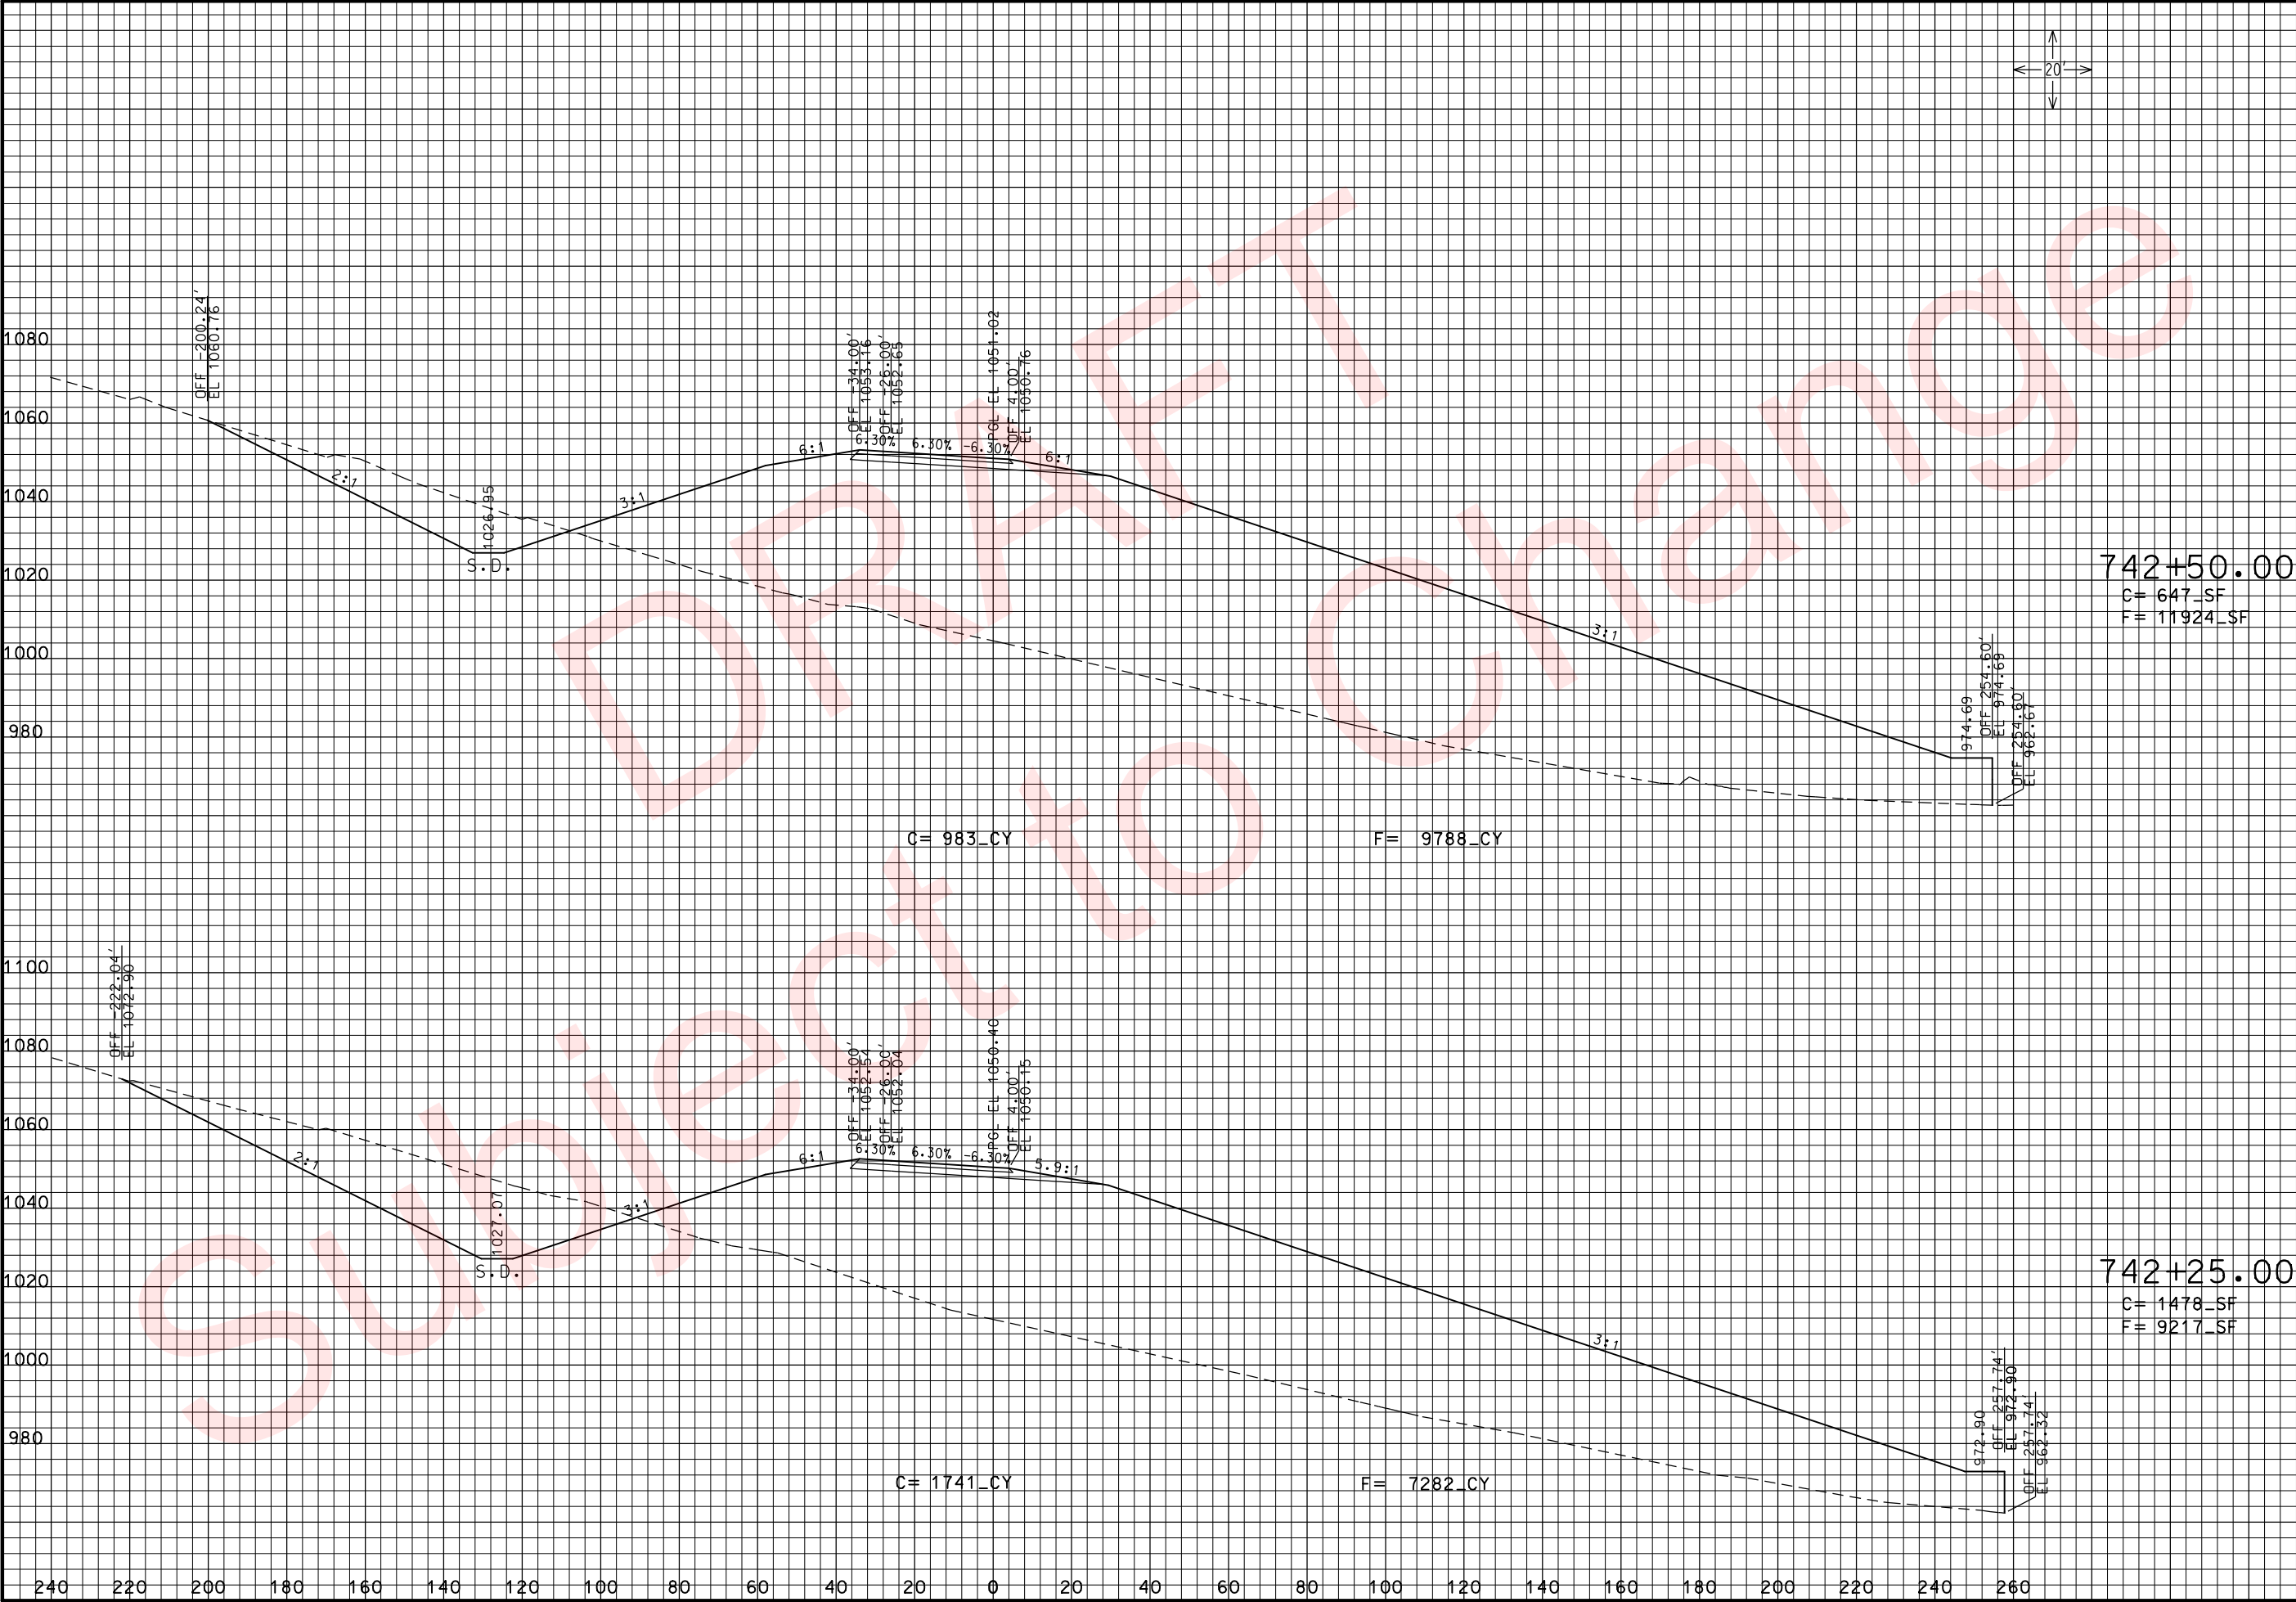

THIS MEDIA SHOULD
NOT BE CONSIDERED
A CERTIFIED
DOCUMENT.

DATE PREPARED
3/26/2010

ROUTE
49

DISTRICT
7

COUNTY
McDONALD

JOB NO.
J7P0601

CONTRACT ID.

PROJECT NO.

BRIDGE NO.

STATE
MO

SHEET NO.
10

DESCRIPTION

DATE

MISSOURI HIGHWAYS AND TRANSPORTATION
COMMISSION




105 WEST CAPITOL
JEFFERSON CITY, MO 65102
1-888-ASK-MODOT (1-888-275-6636)

ROUTE 49 NBL
CROSS SECTIONS
SHEET 10 OF 25

REV.

xs_001-025_j7p0601_i20_i49NB.dgn 10:00:47 AM 3/26/2010

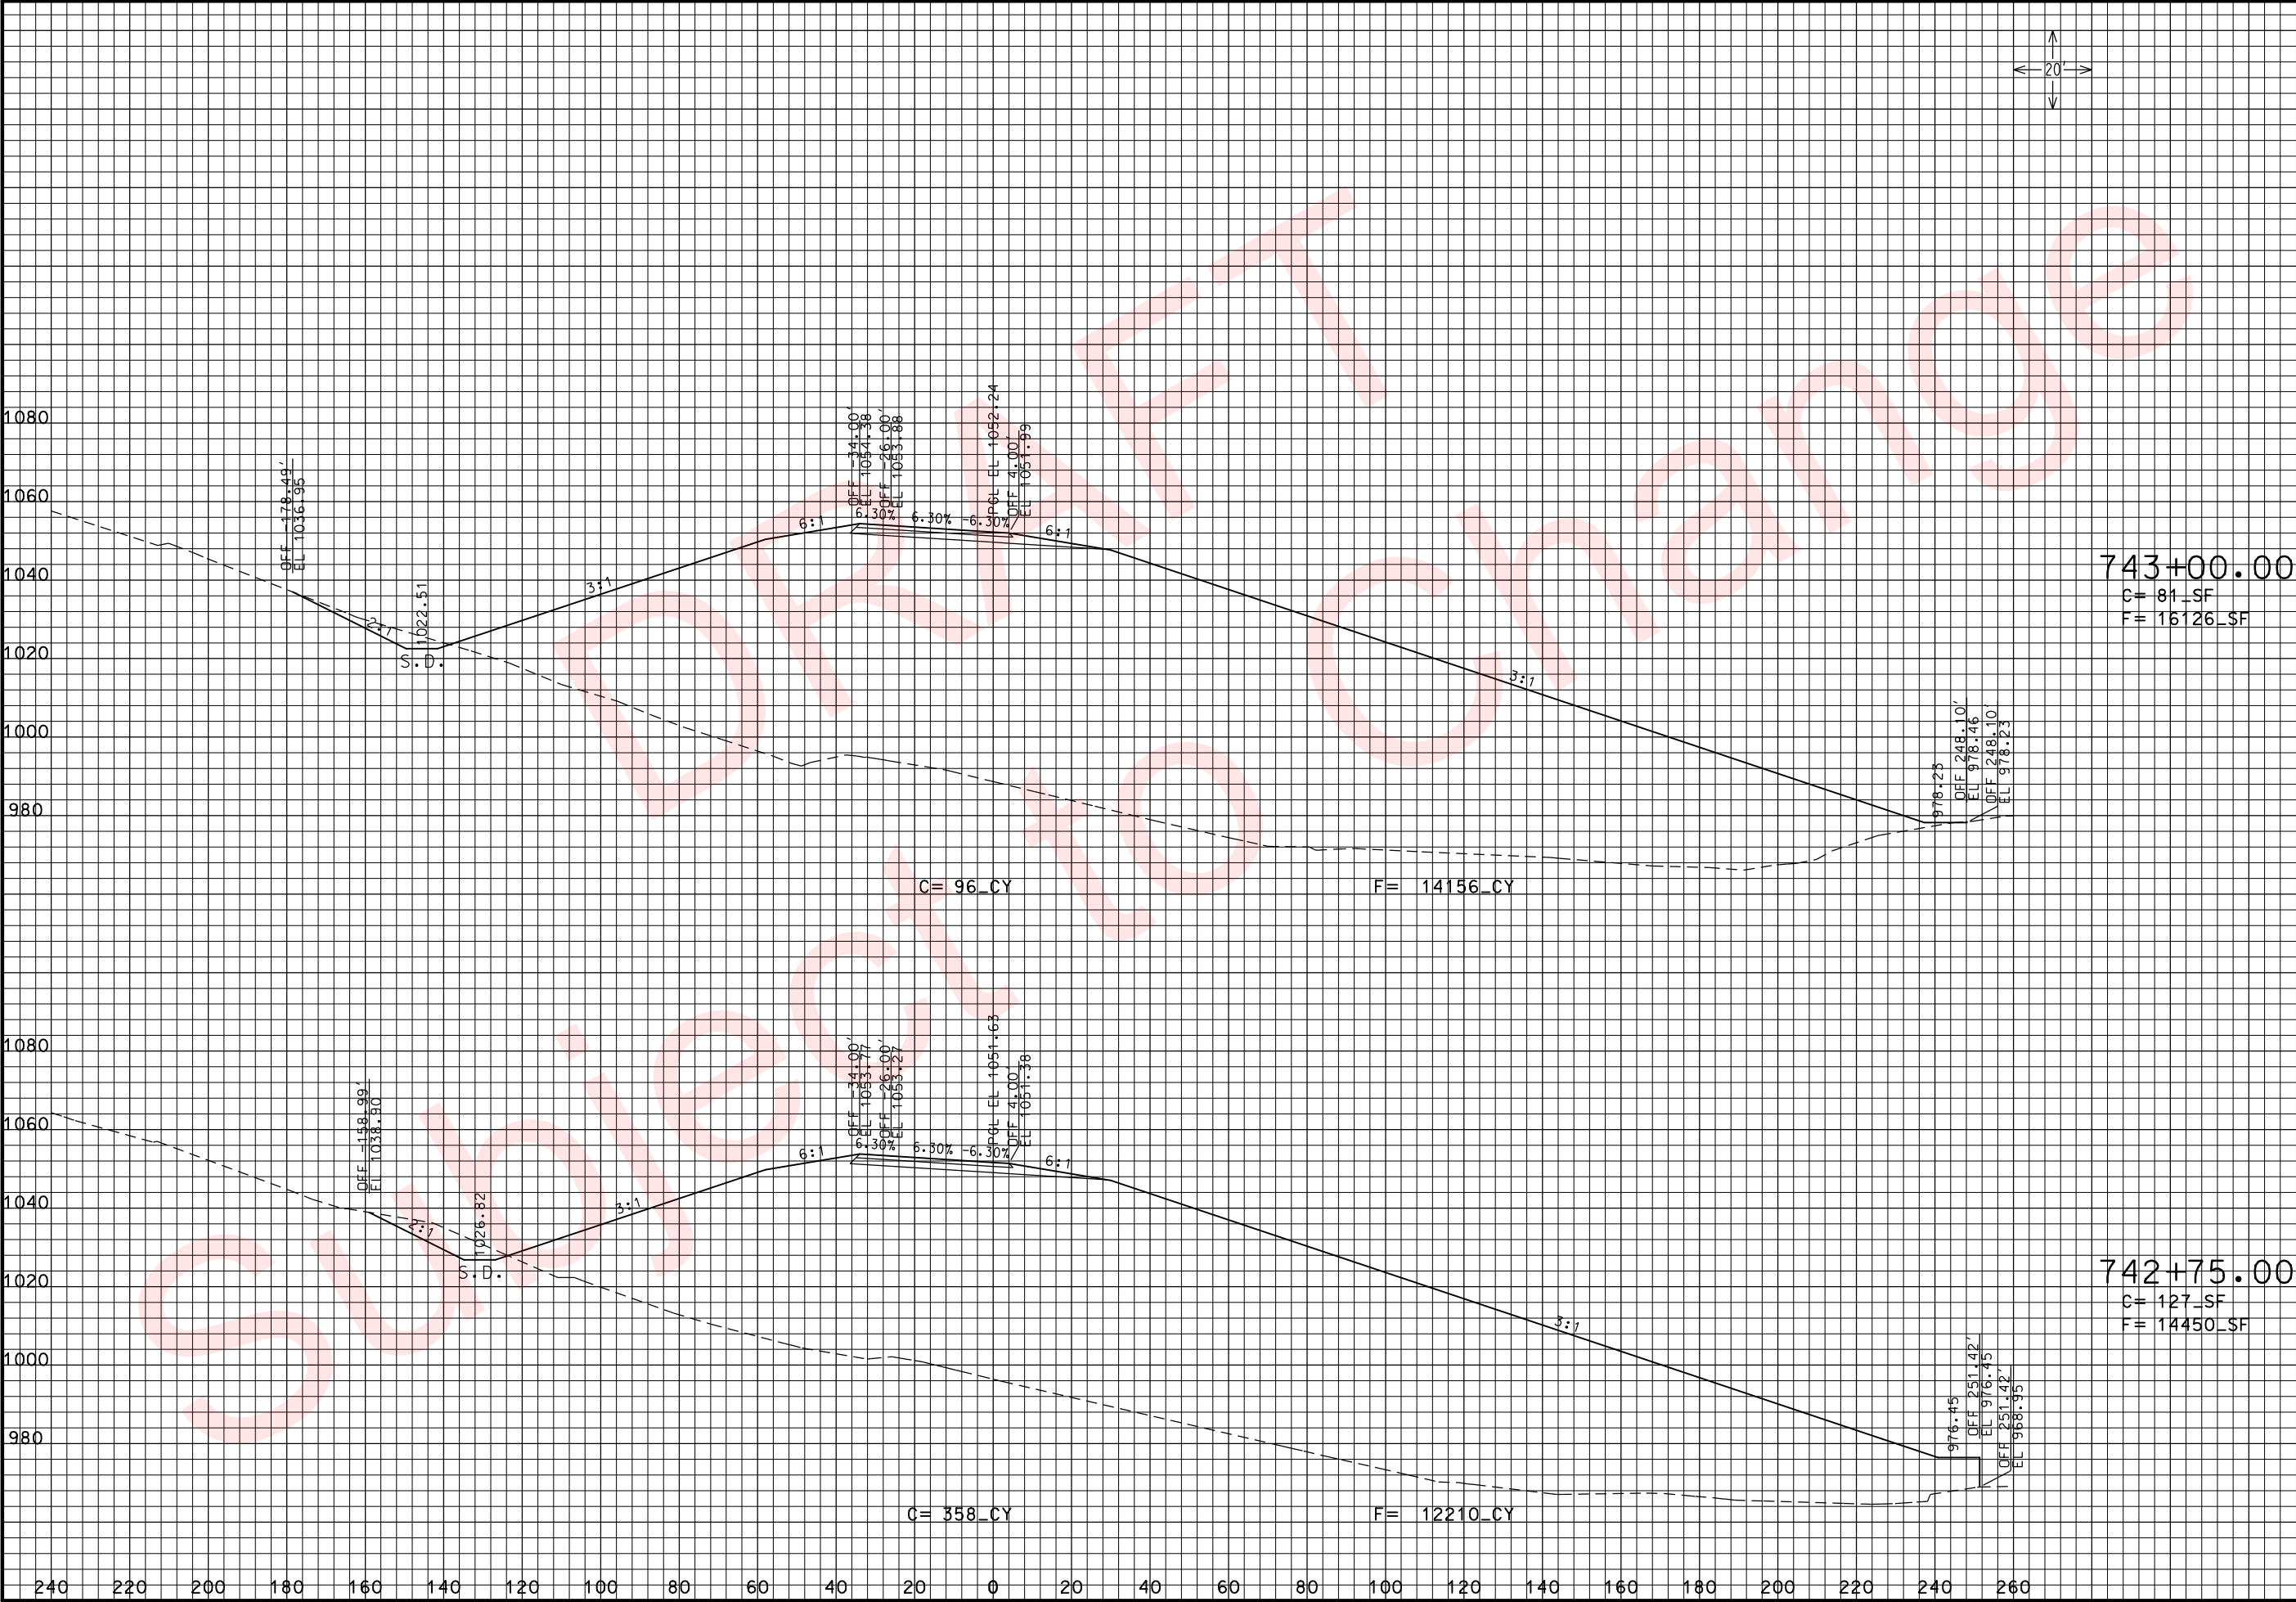

THIS MEDIA SHOULD NOT BE CONSIDERED A CERTIFIED DOCUMENT.

DATE PREPARED 3/26/2010	
ROUTE 49	STATE MO
DISTRICT 7	SHEET NO. 11
COUNTY McDONALD	
JOB NO. J7P0601	
CONTRACT ID.	
PROJECT NO.	
BRIDGE NO.	

DESCRIPTION	DATE


MISSOURI HIGHWAYS AND TRANSPORTATION COMMISSION

MoDOT

105 WEST CAPITOL
JEFFERSON CITY, MO 65102
1-888-ASK-MODOT (1-888-275-6636)

ROUTE 49 NBL
CROSS SECTIONS
SHEET 11 OF 25

REV.

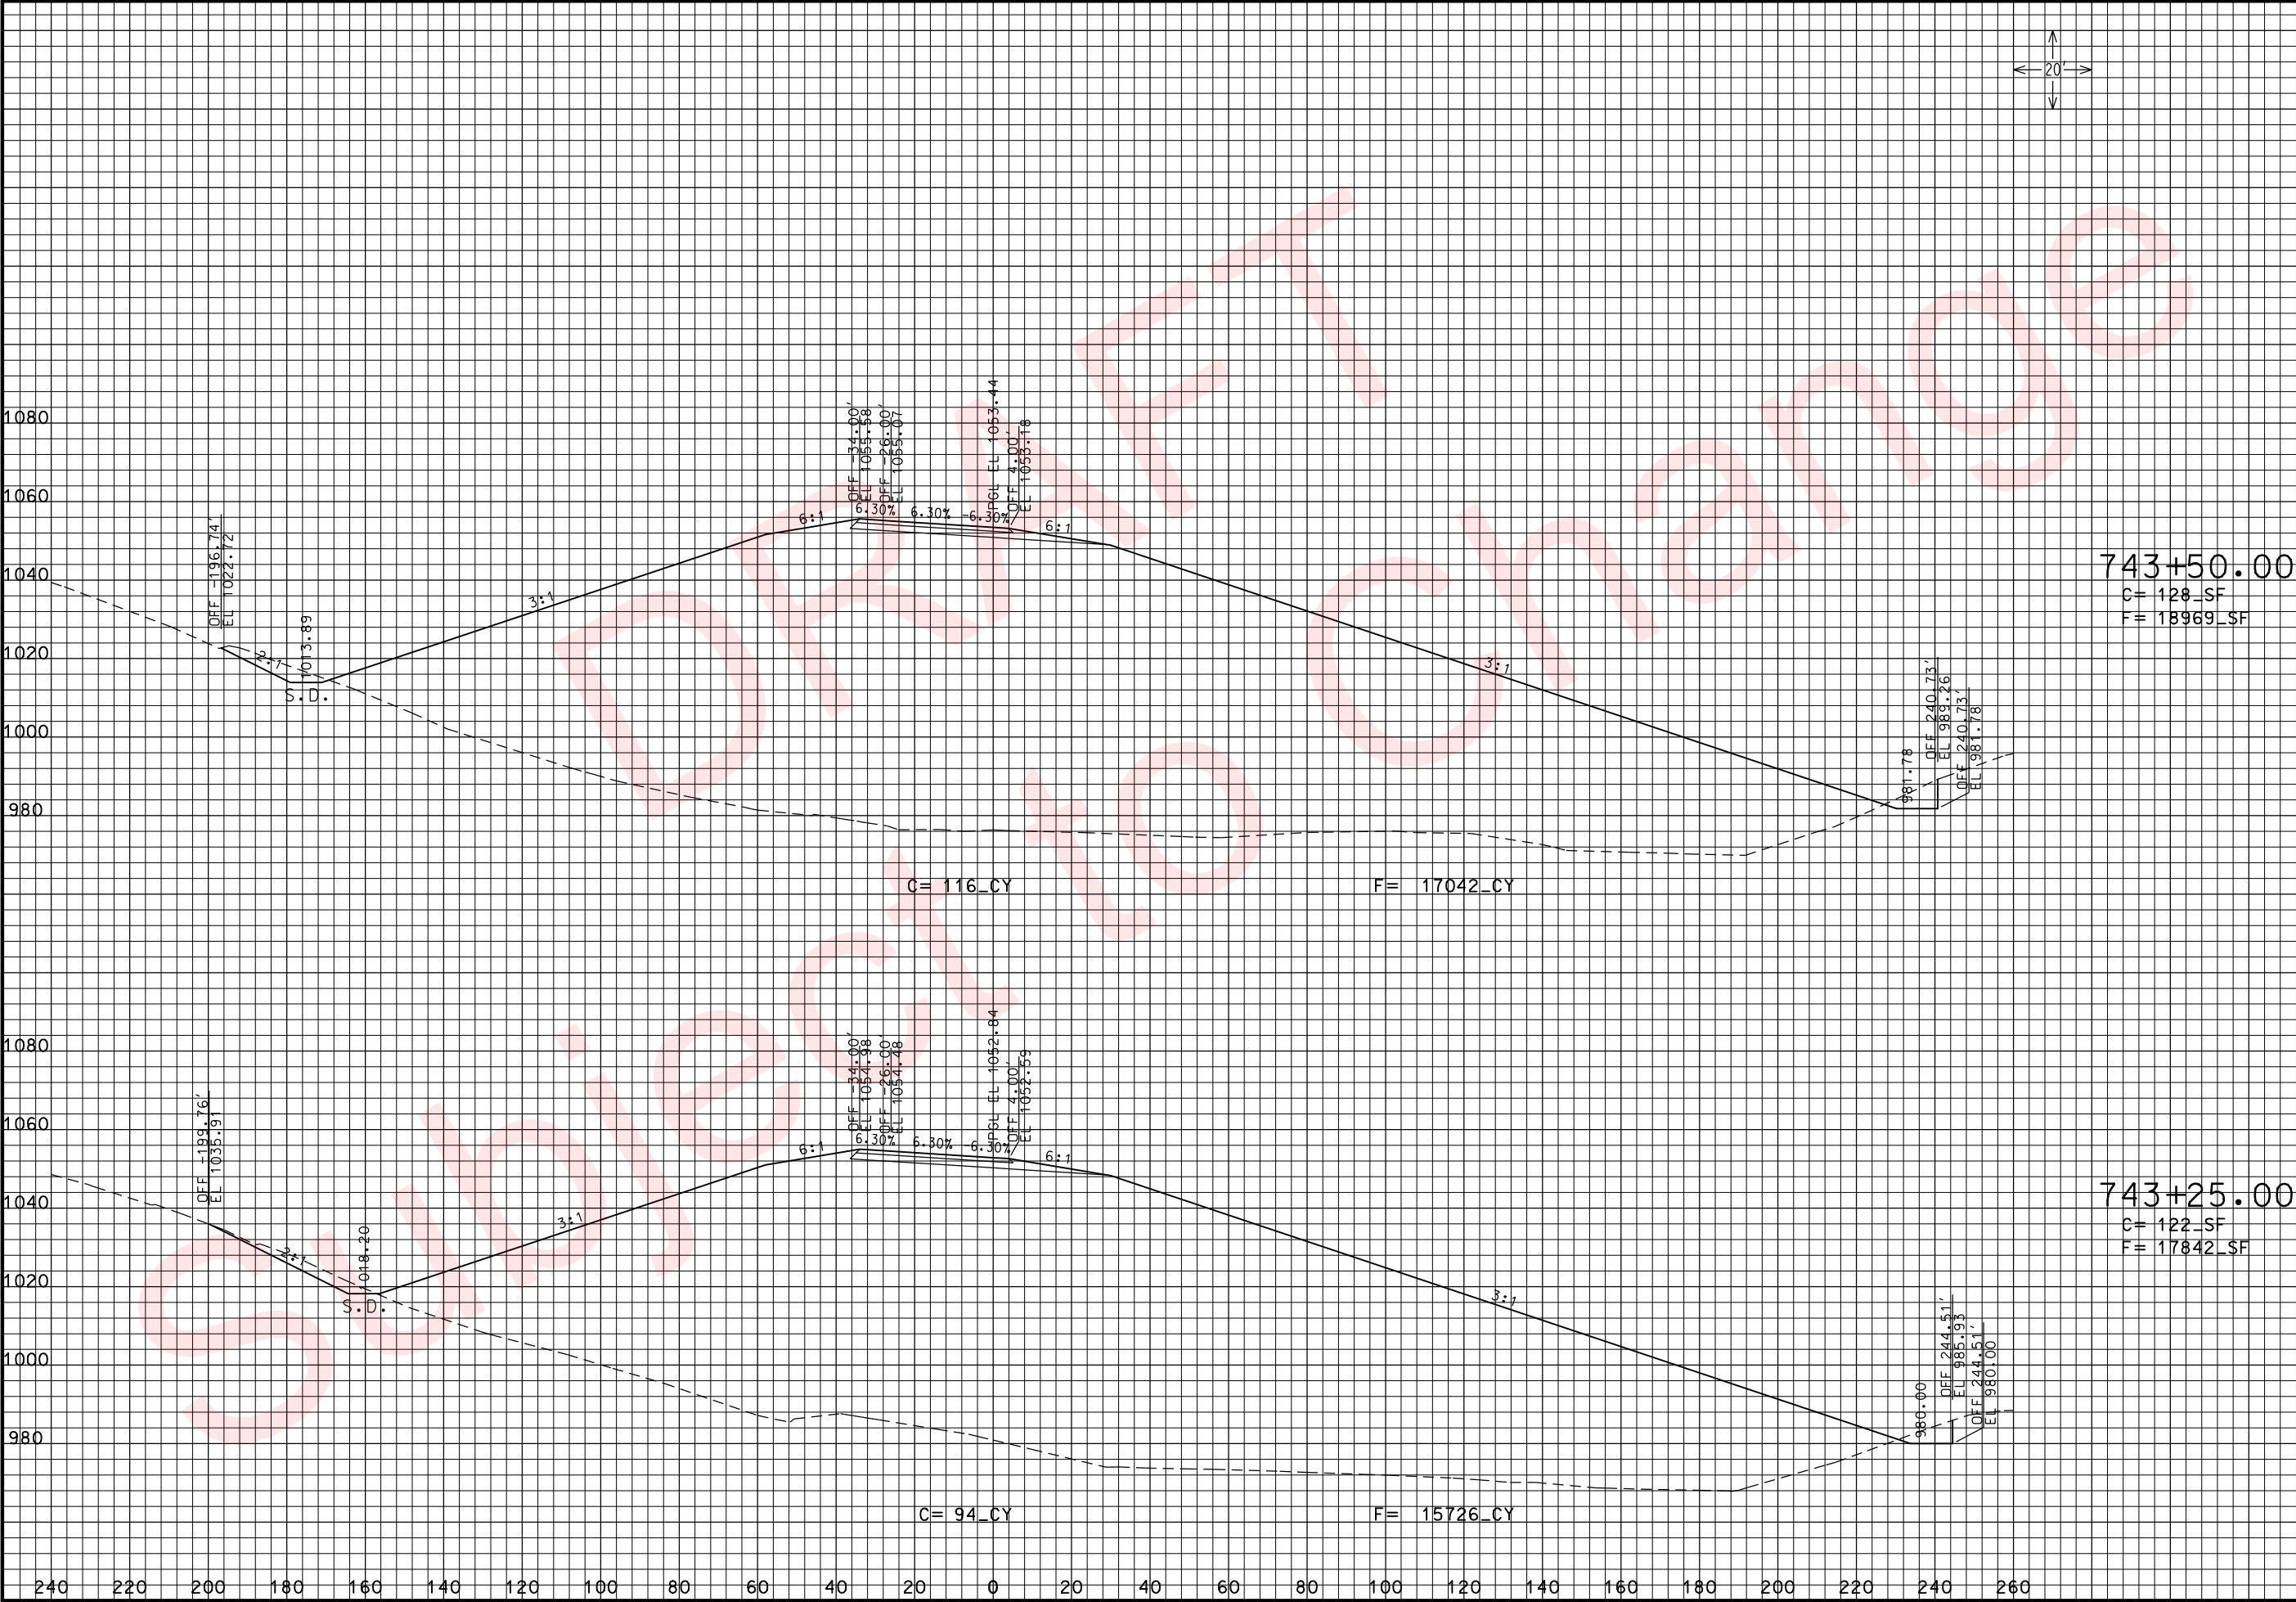

THIS MEDIA SHOULD NOT BE CONSIDERED A CERTIFIED DOCUMENT.

DATE PREPARED 3/26/2010	
ROUTE 49	STATE MO
DISTRICT 7	SHEET NO. 12
COUNTY McDONALD	
JOB NO. J7P0601	
CONTRACT ID.	
PROJECT NO.	
BRIDGE NO.	

DESCRIPTION	DATE


MISSOURI HIGHWAYS AND TRANSPORTATION COMMISSION

MoDOT

105 WEST CAPITOL
JEFFERSON CITY, MO 65102
1-888-ASK-MODOT (1-888-275-6636)

ROUTE 49 NBL
CROSS SECTIONS
SHEET 12 OF 25

REV.

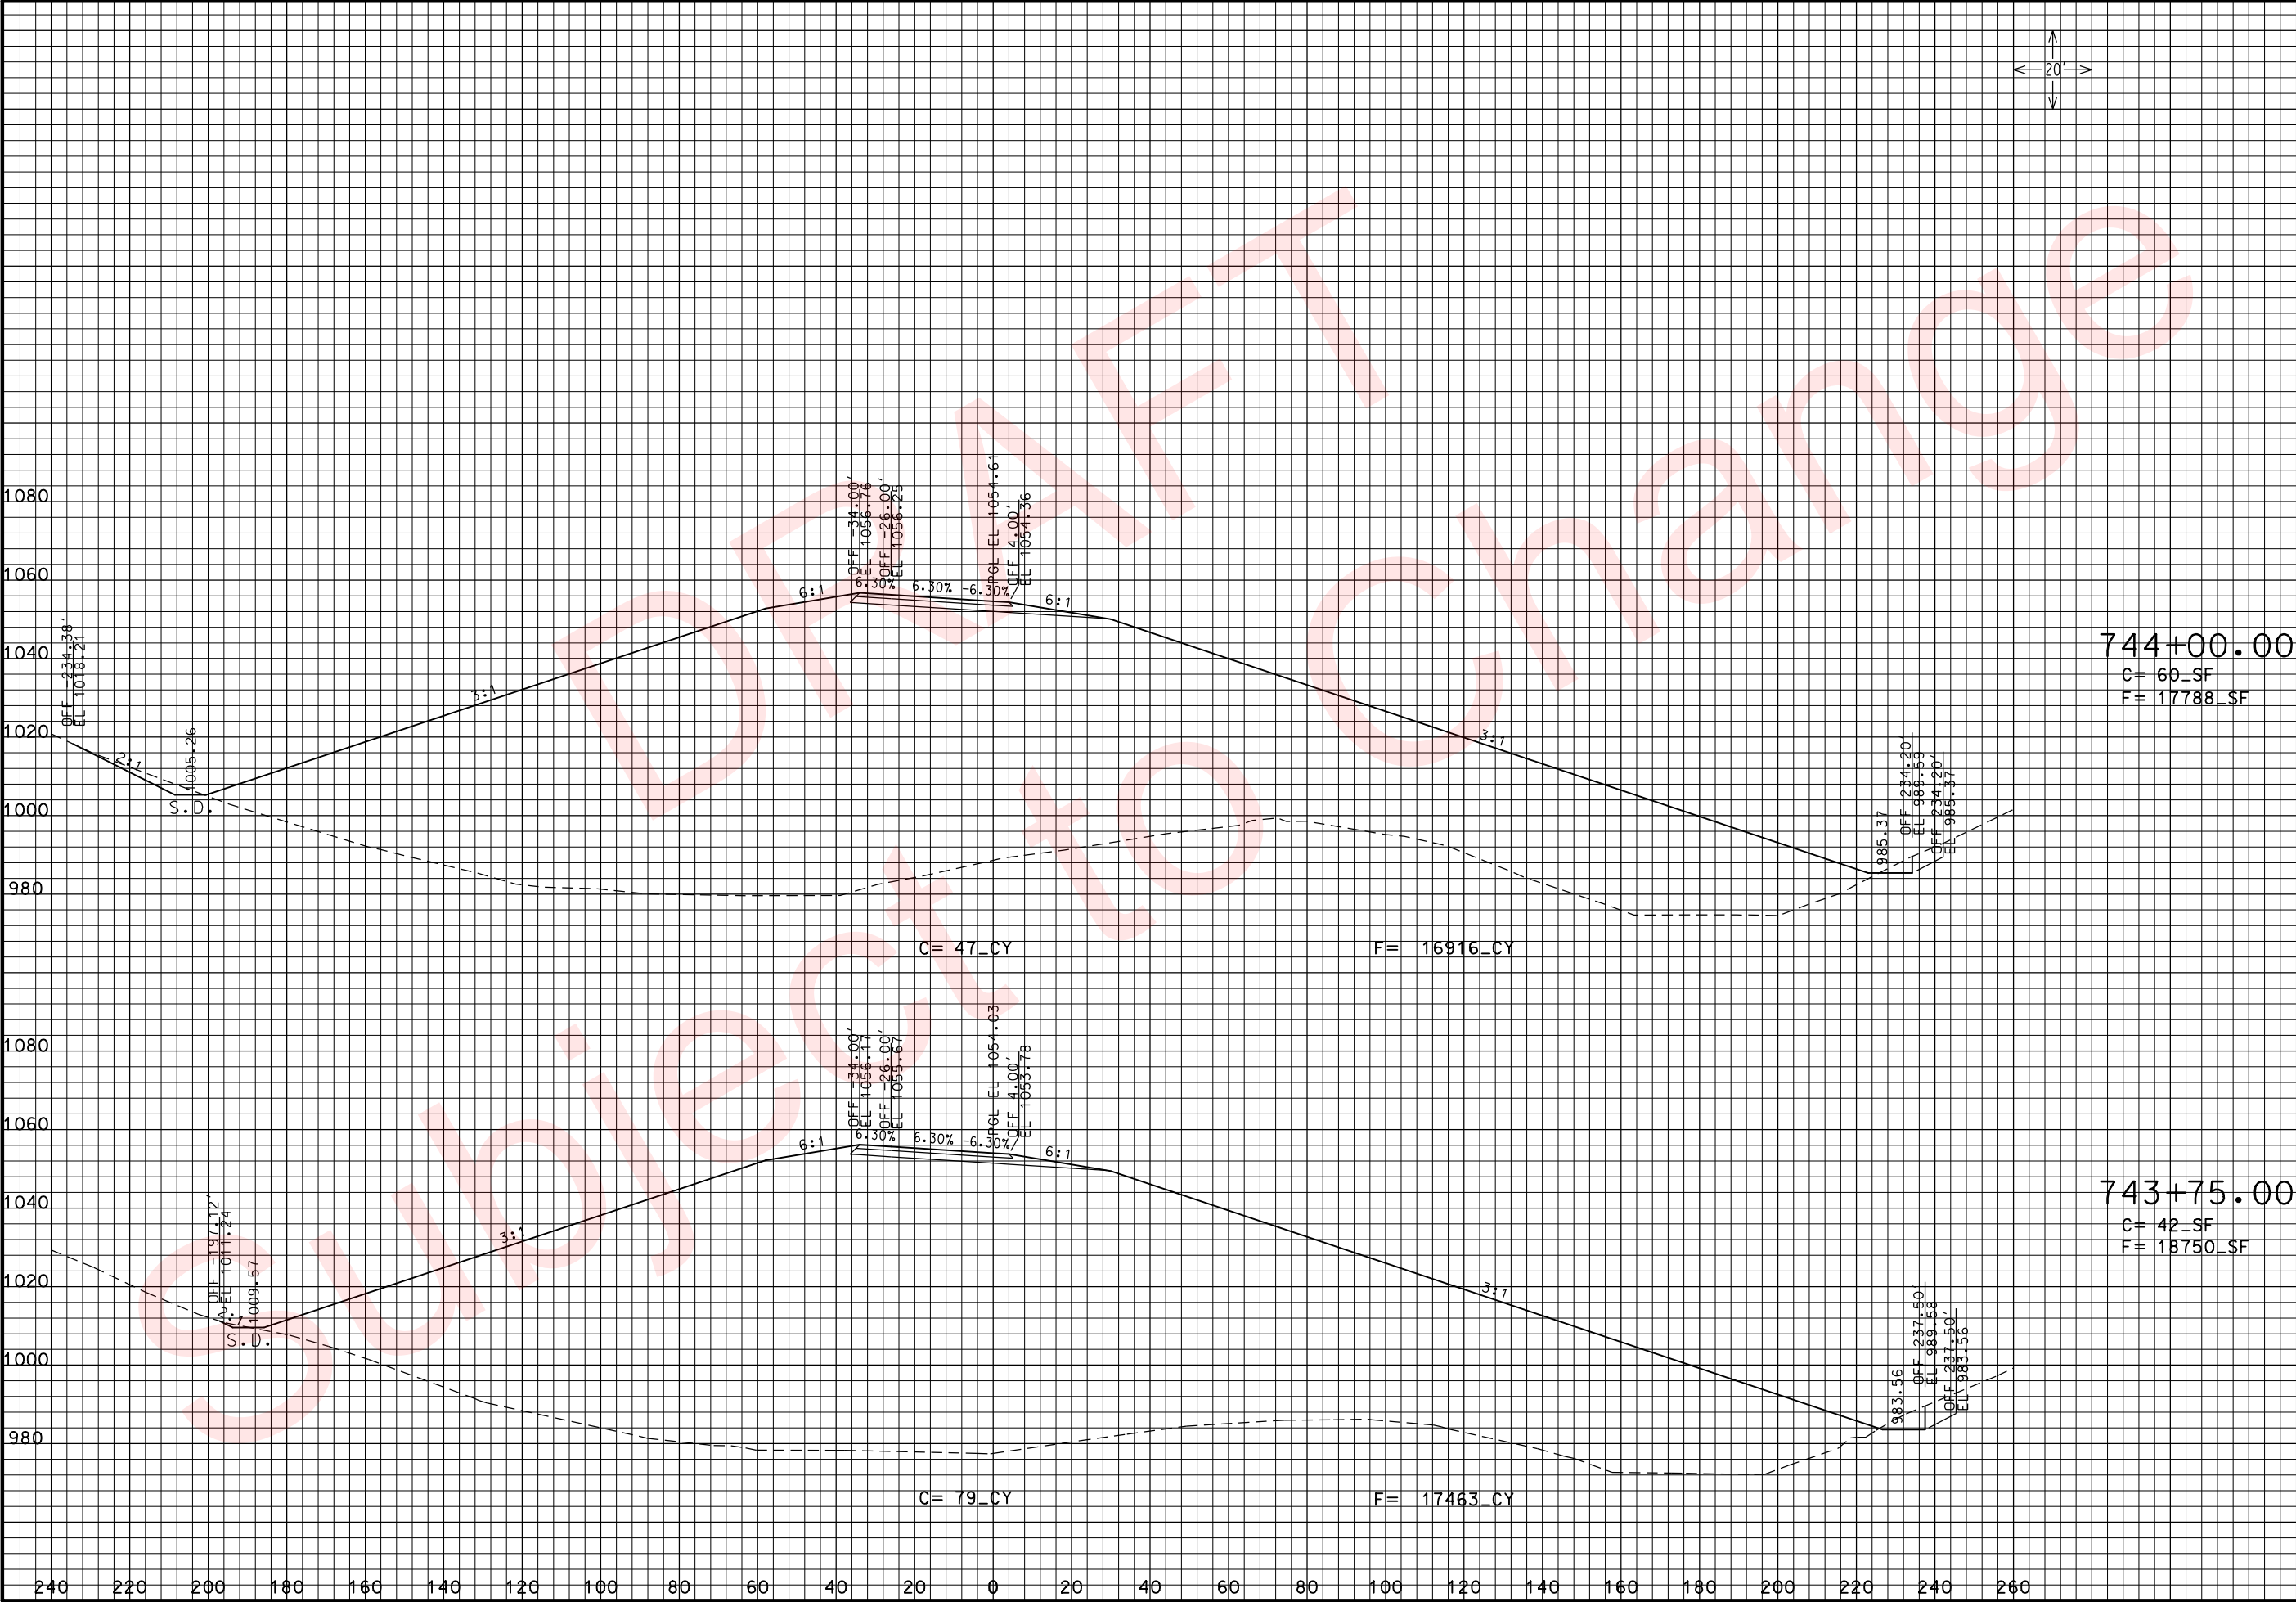

THIS MEDIA SHOULD NOT BE CONSIDERED A CERTIFIED DOCUMENT.

DATE PREPARED
3/26/2010

ROUTE
49

DISTRICT
7

STATE
MO

SHEET NO.
13

COUNTY
McDONALD

JOB NO.
J7P0601

CONTRACT ID.

PROJECT NO.

BRIDGE NO.

DESCRIPTION

DATE

MISSOURI HIGHWAYS AND TRANSPORTATION COMMISSION

105 WEST CAPITOL
JEFFERSON CITY, MO 65102
1-888-ASK-MODOT (1-888-275-6636)


MODOT

105 WEST CAPITOL
JEFFERSON CITY, MO 65102
1-888-ASK-MODOT (1-888-275-6636)

ROUTE 49 NBL
CROSS SECTIONS
SHEET 13 OF 25

REV.

xs_001-025_j7p0601-i20_i49NB.dgn 10:00:52 AM 3/26/2010

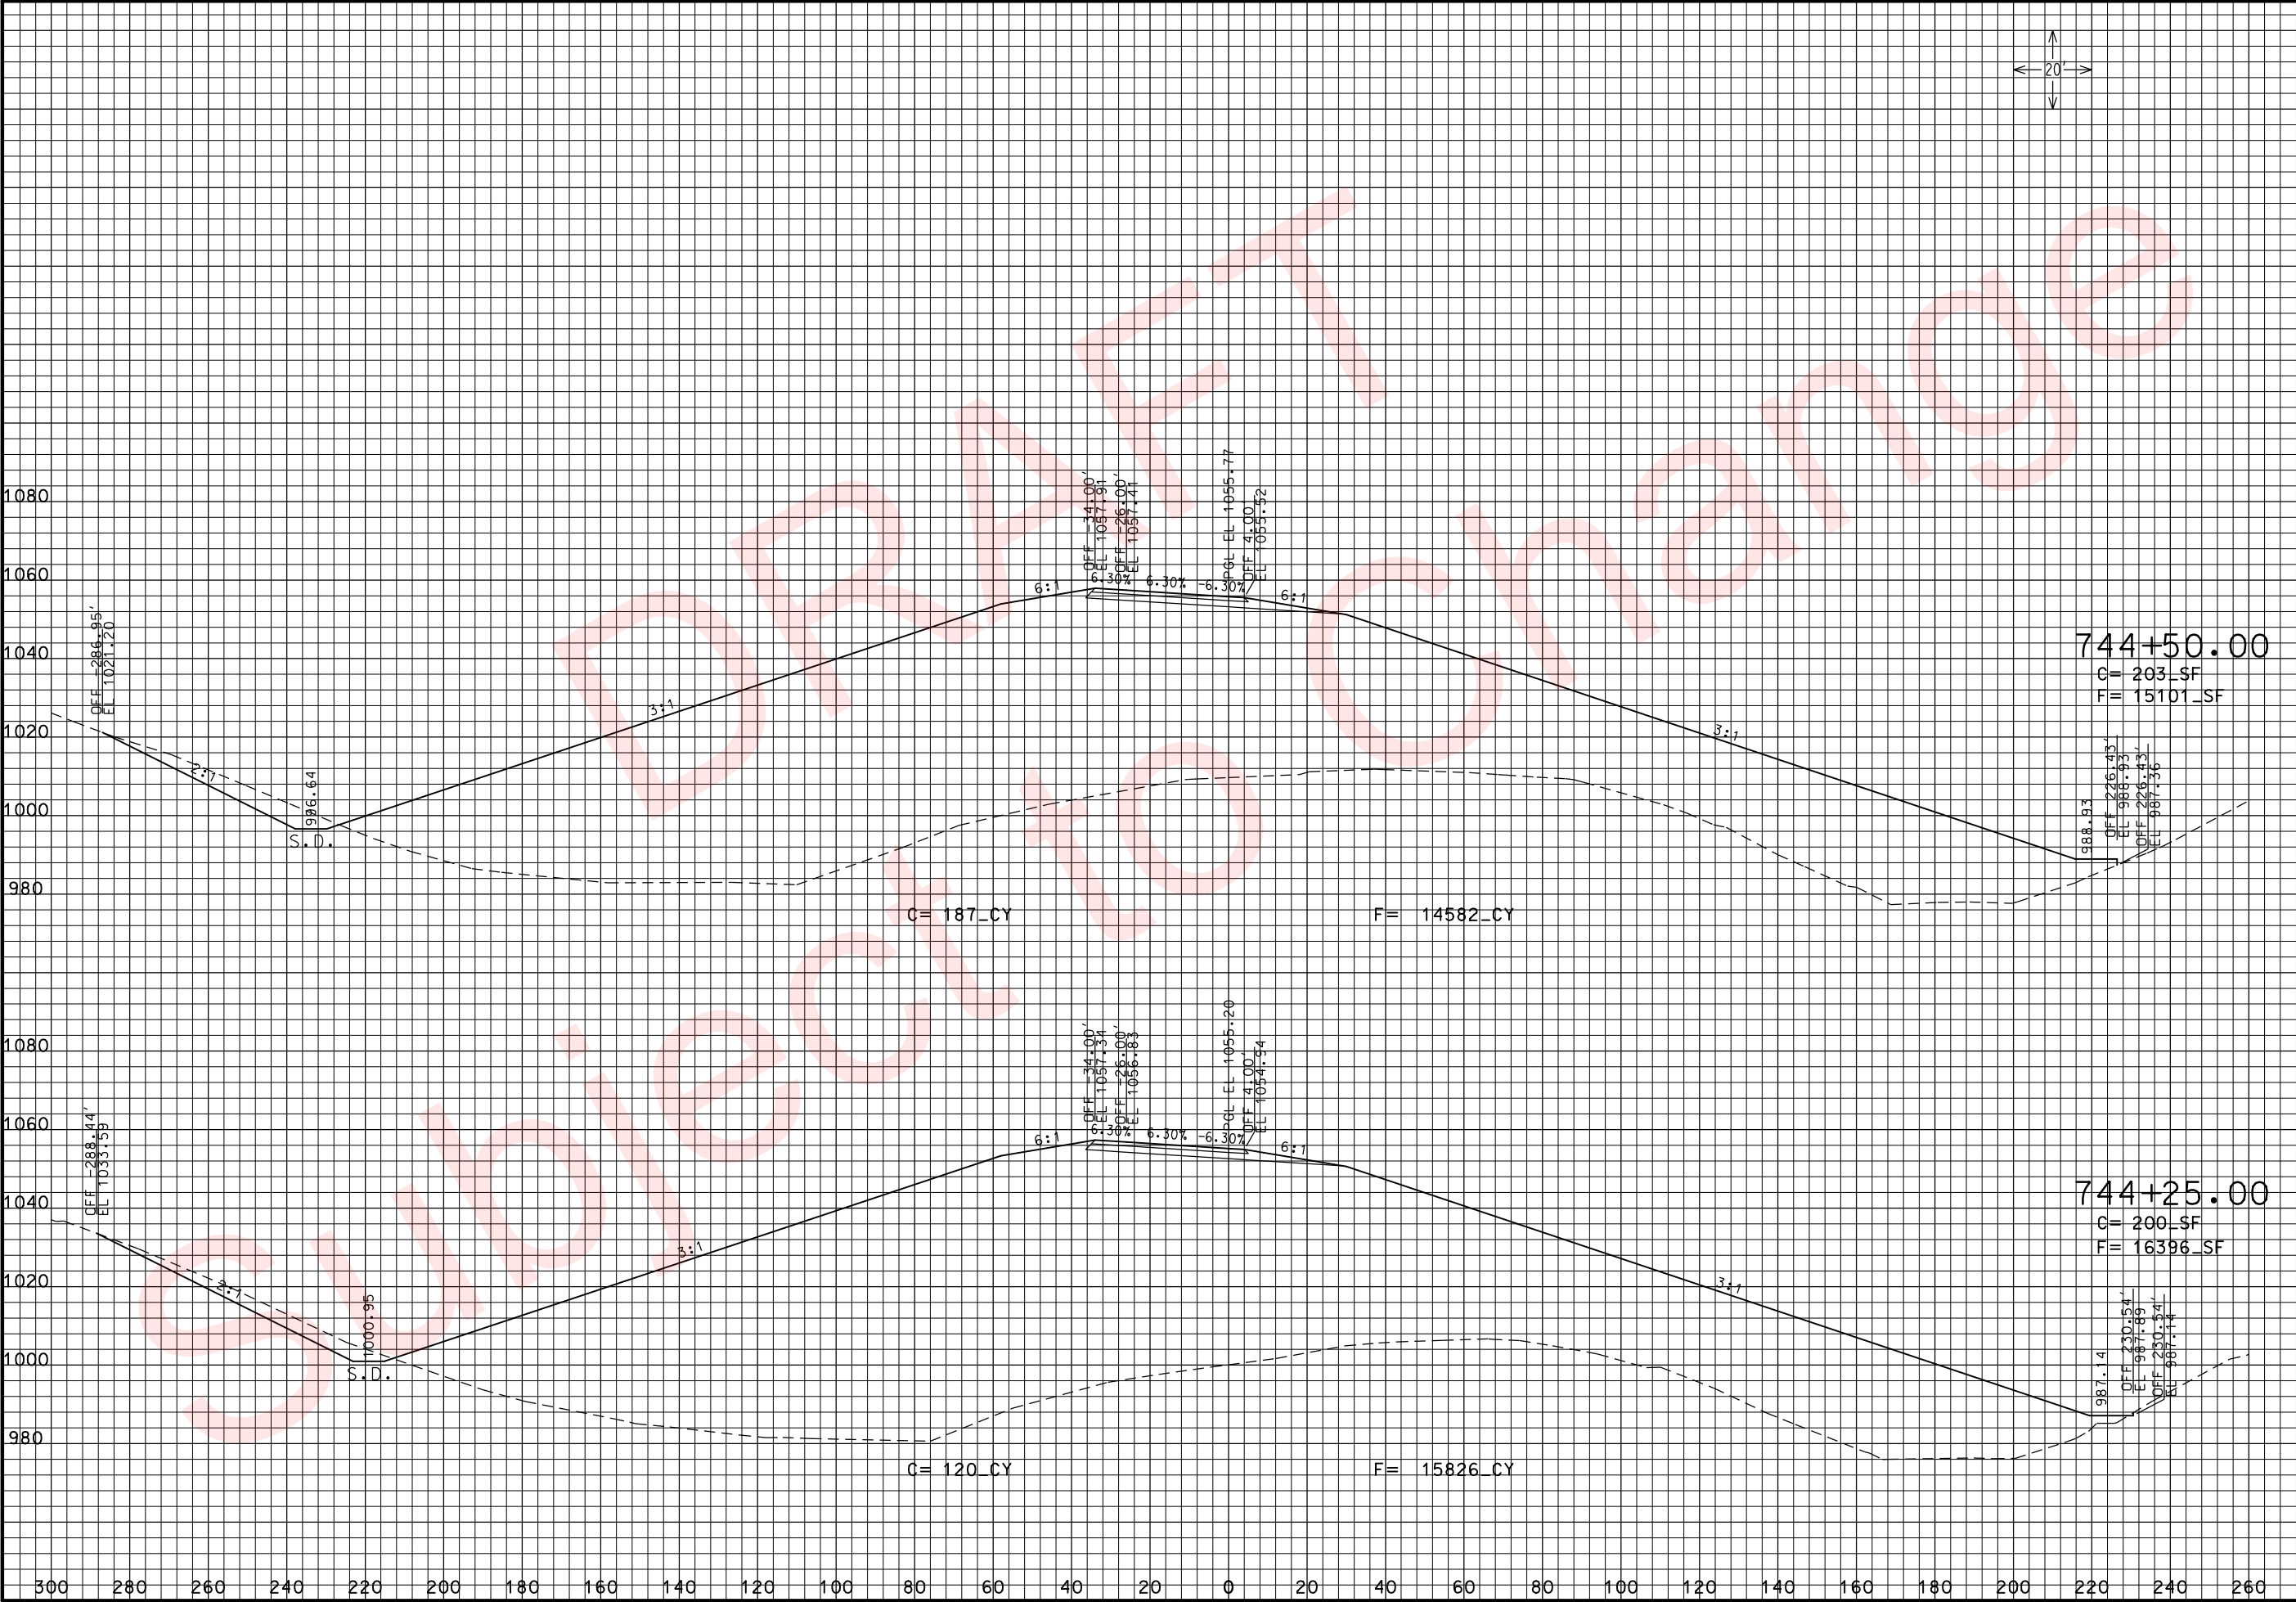

THIS MEDIA SHOULD NOT BE CONSIDERED A CERTIFIED DOCUMENT.

DATE PREPARED 3/26/2010	
ROUTE 49	STATE MO
DISTRICT 7	SHEET NO. 14
COUNTY McDONALD	
JOB NO. J7P0601	
CONTRACT ID.	
PROJECT NO.	
BRIDGE NO.	


DESCRIPTION	DATE

MISSOURI HIGHWAYS AND TRANSPORTATION COMMISSION

105 WEST CAPITOL
JEFFERSON CITY, MO 65102
1-888-ASK-MODOT (1-888-275-6636)

ROUTE 49 NBL
CROSS SECTIONS
SHEET 14 OF 25

REV.

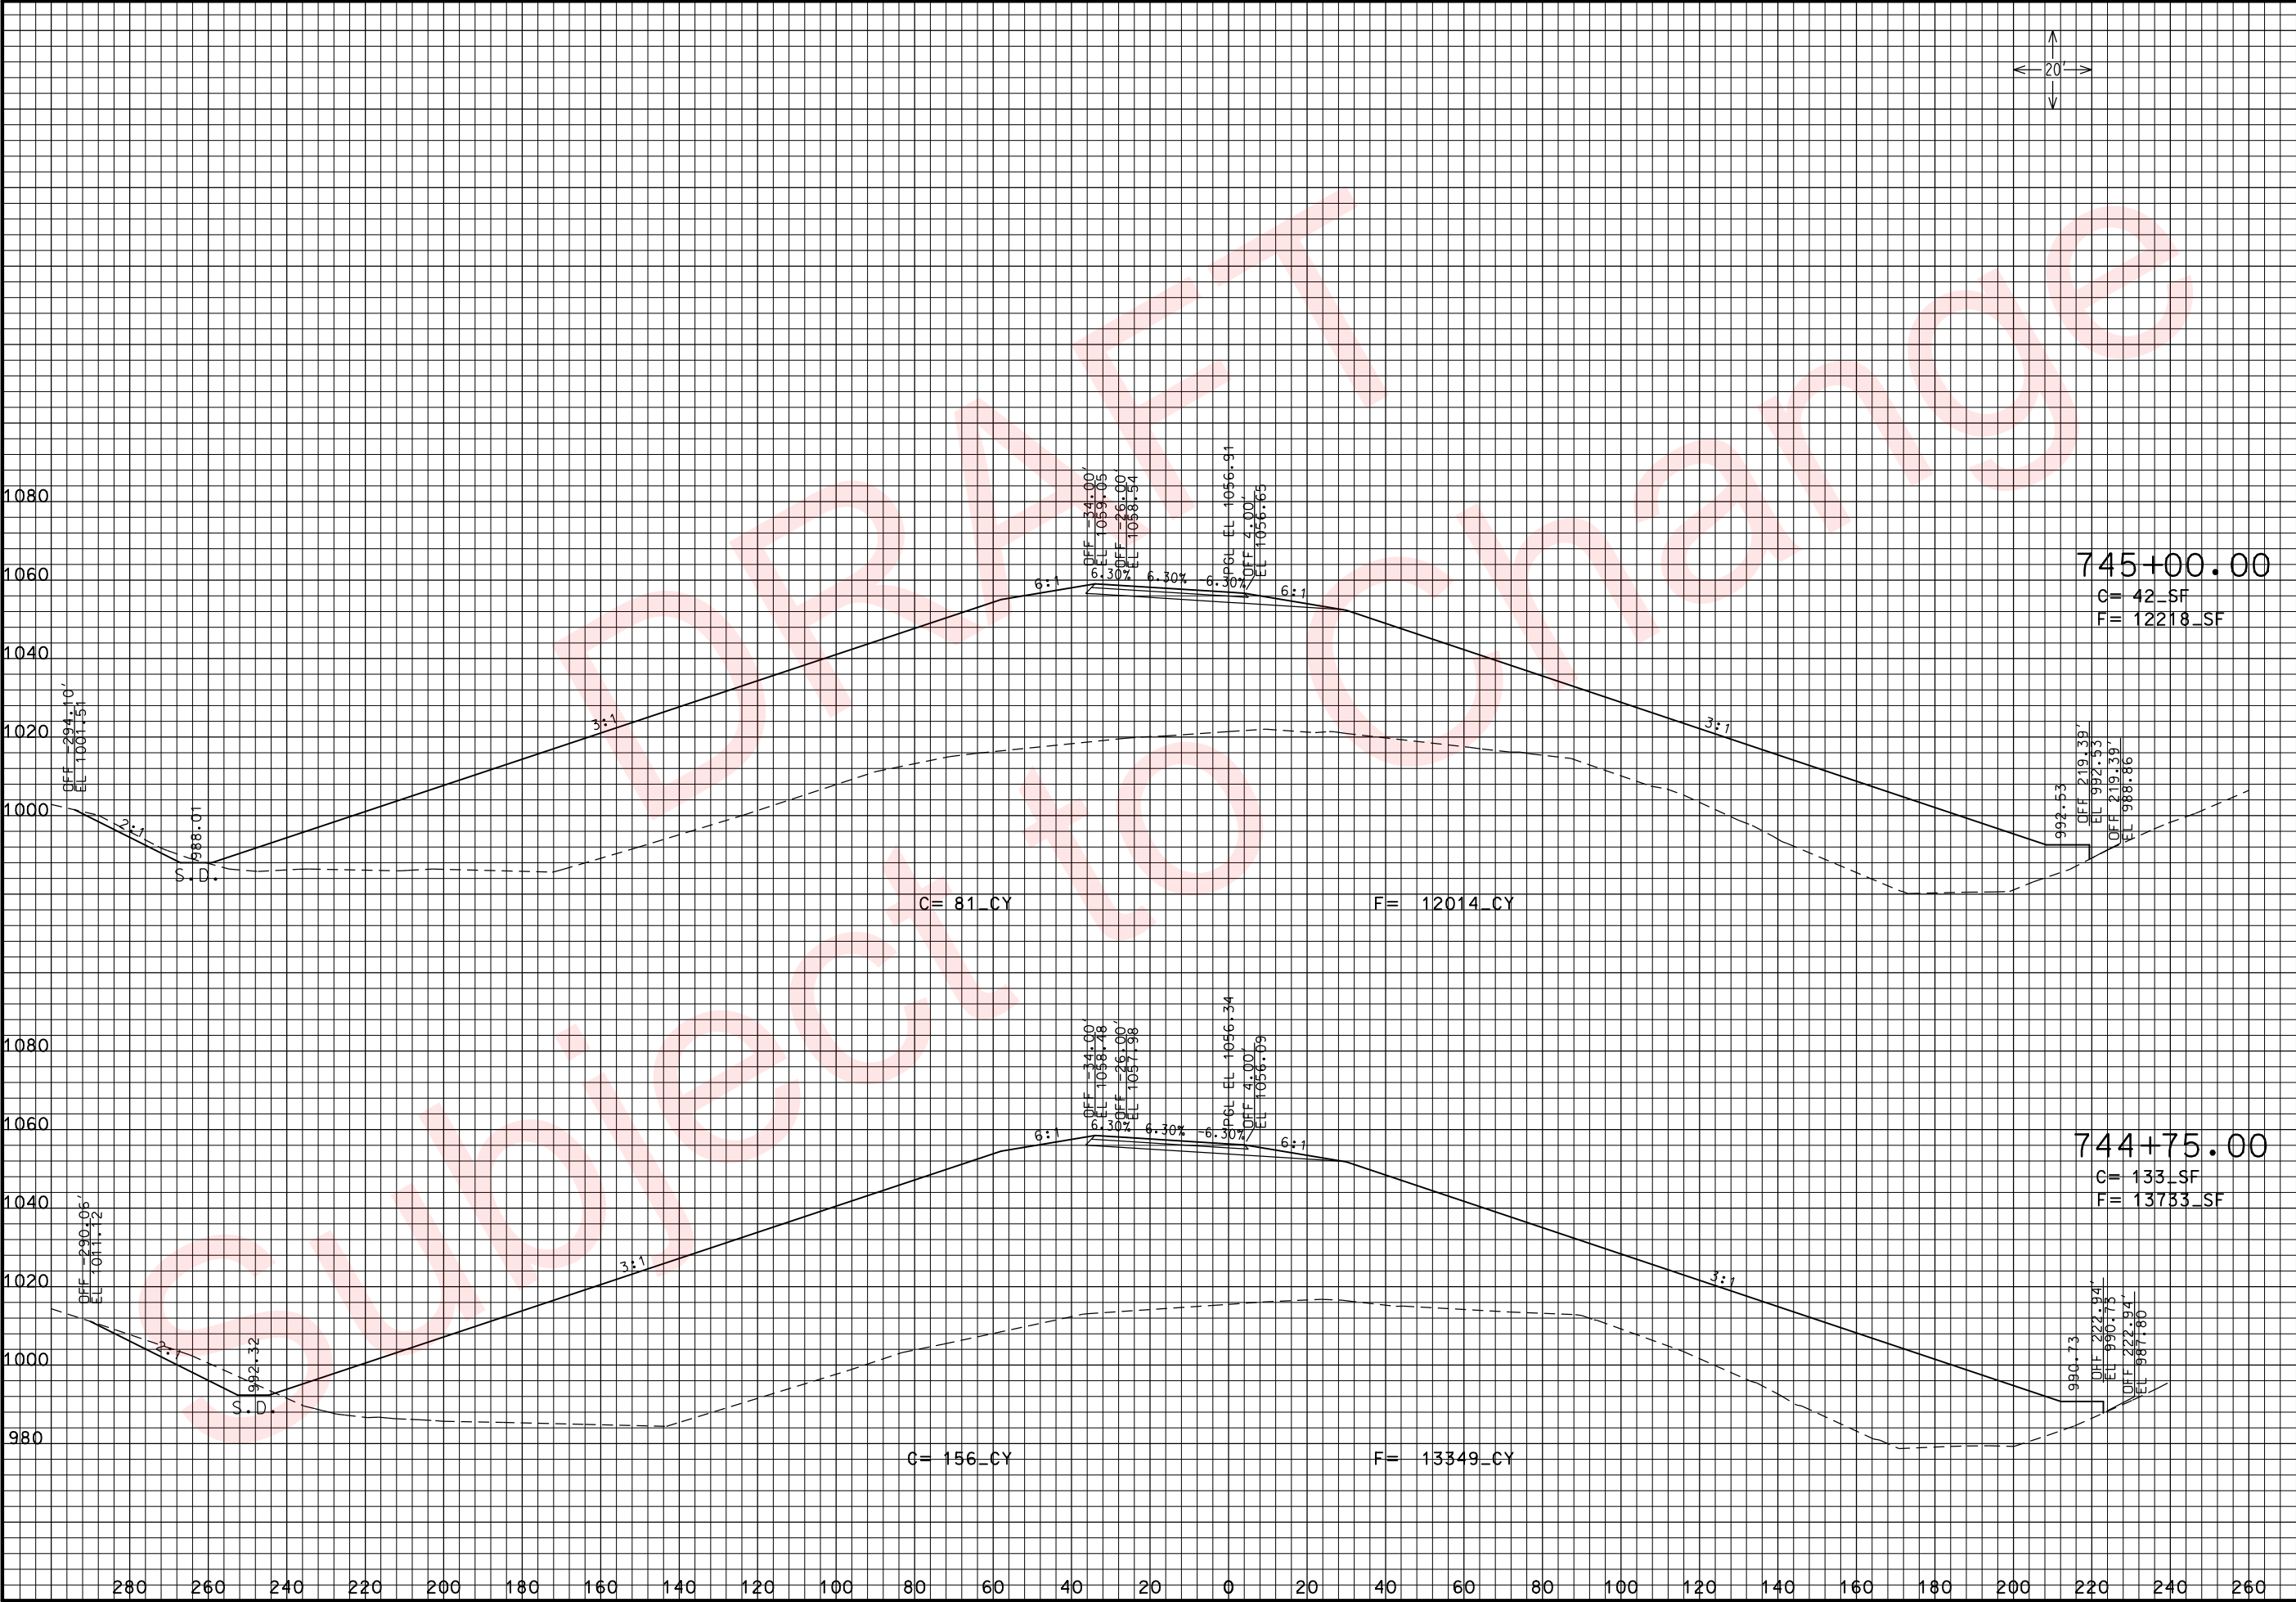

THIS MEDIA SHOULD NOT BE CONSIDERED A CERTIFIED DOCUMENT.

DATE PREPARED 3/26/2010	
ROUTE 49	STATE MO
DISTRICT 7	SHEET NO. 15
COUNTY McDONALD	
JOB NO. J7P0601	
CONTRACT ID.	
PROJECT NO.	
BRIDGE NO.	


DESCRIPTION	DATE

MISSOURI HIGHWAYS AND TRANSPORTATION COMMISSION

105 WEST CAPITOL
JEFFERSON CITY, MO 65102
1-888-ASK-MODOT (1-888-275-6636)

ROUTE 49 NBL
CROSS SECTIONS
SHEET 15 OF 25

REV.

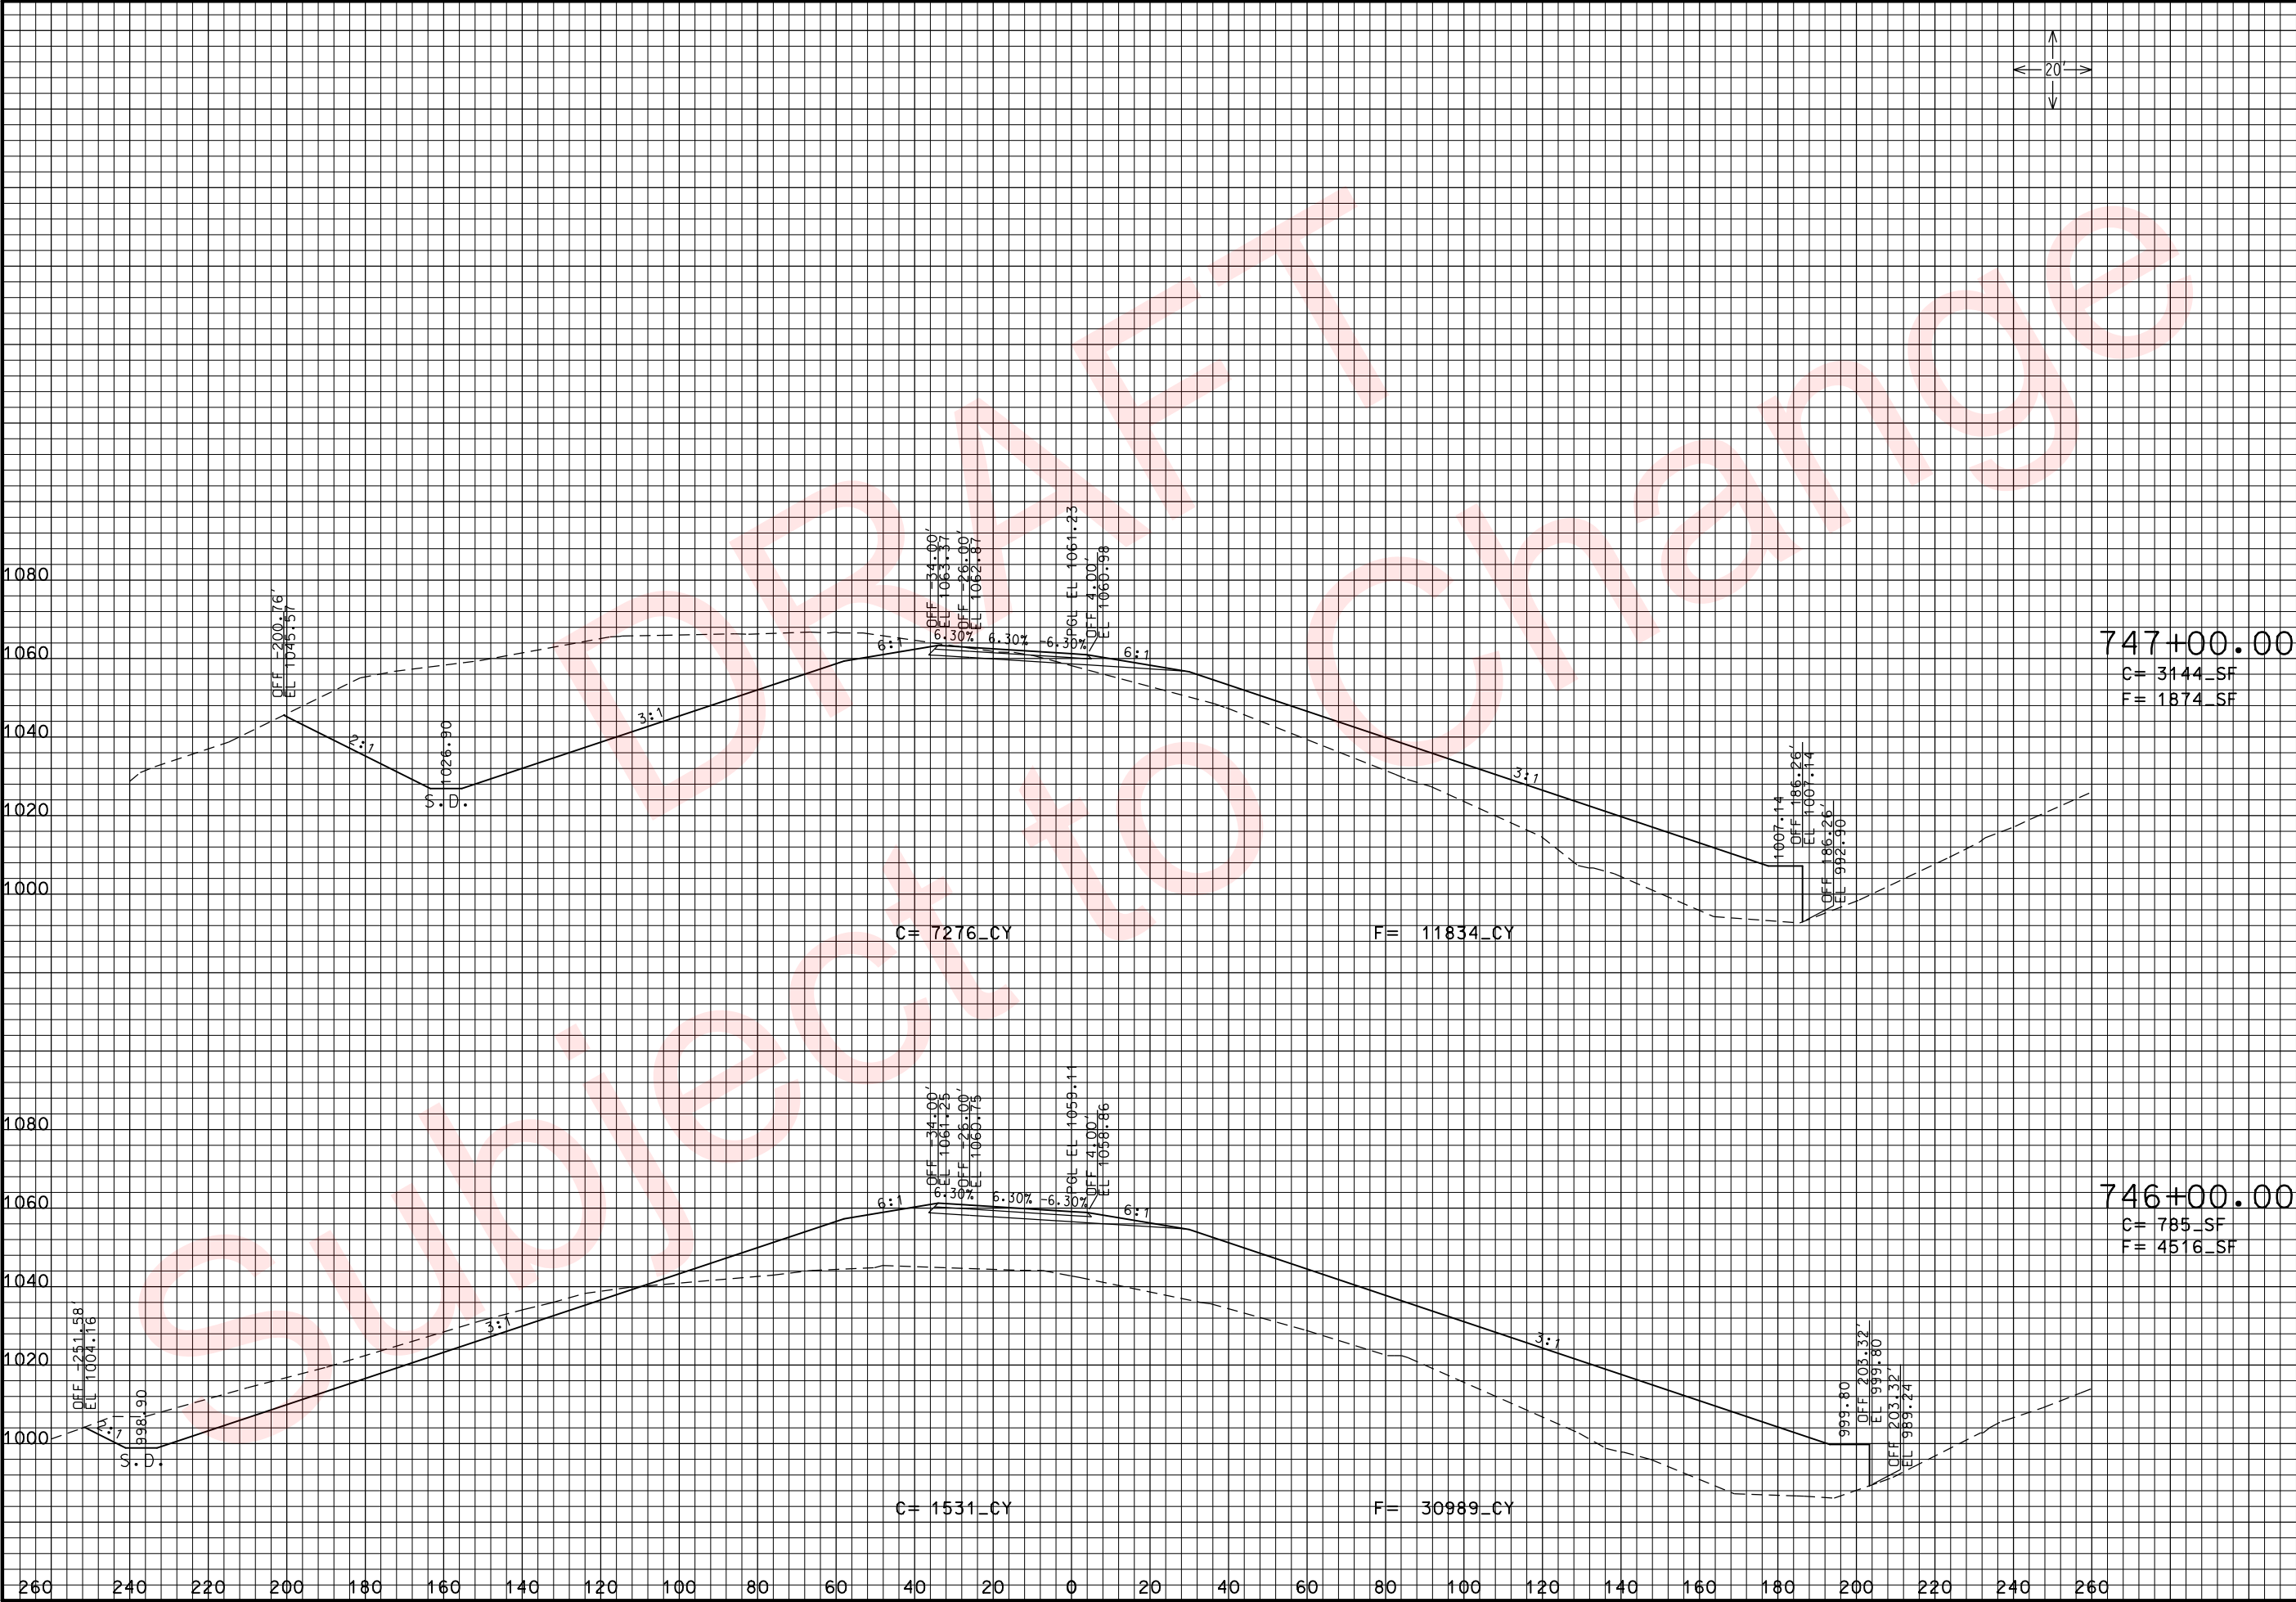

THIS MEDIA SHOULD NOT BE CONSIDERED A CERTIFIED DOCUMENT.

DATE PREPARED
3/26/2010

ROUTE 49	STATE MO
DISTRICT 7	SHEET NO. 16

COUNTY
McDONALD

JOB NO.
J7P0601

CONTRACT ID.

PROJECT NO.


BRIDGE NO.

DESCRIPTION	DATE

MISSOURI HIGHWAYS AND TRANSPORTATION COMMISSION

105 WEST CAPITOL
JEFFERSON CITY, MO 65102
1-888-ASK-MODOT (1-888-275-6636)

ROUTE 49 NBL
CROSS SECTIONS
SHEET 16 OF 25

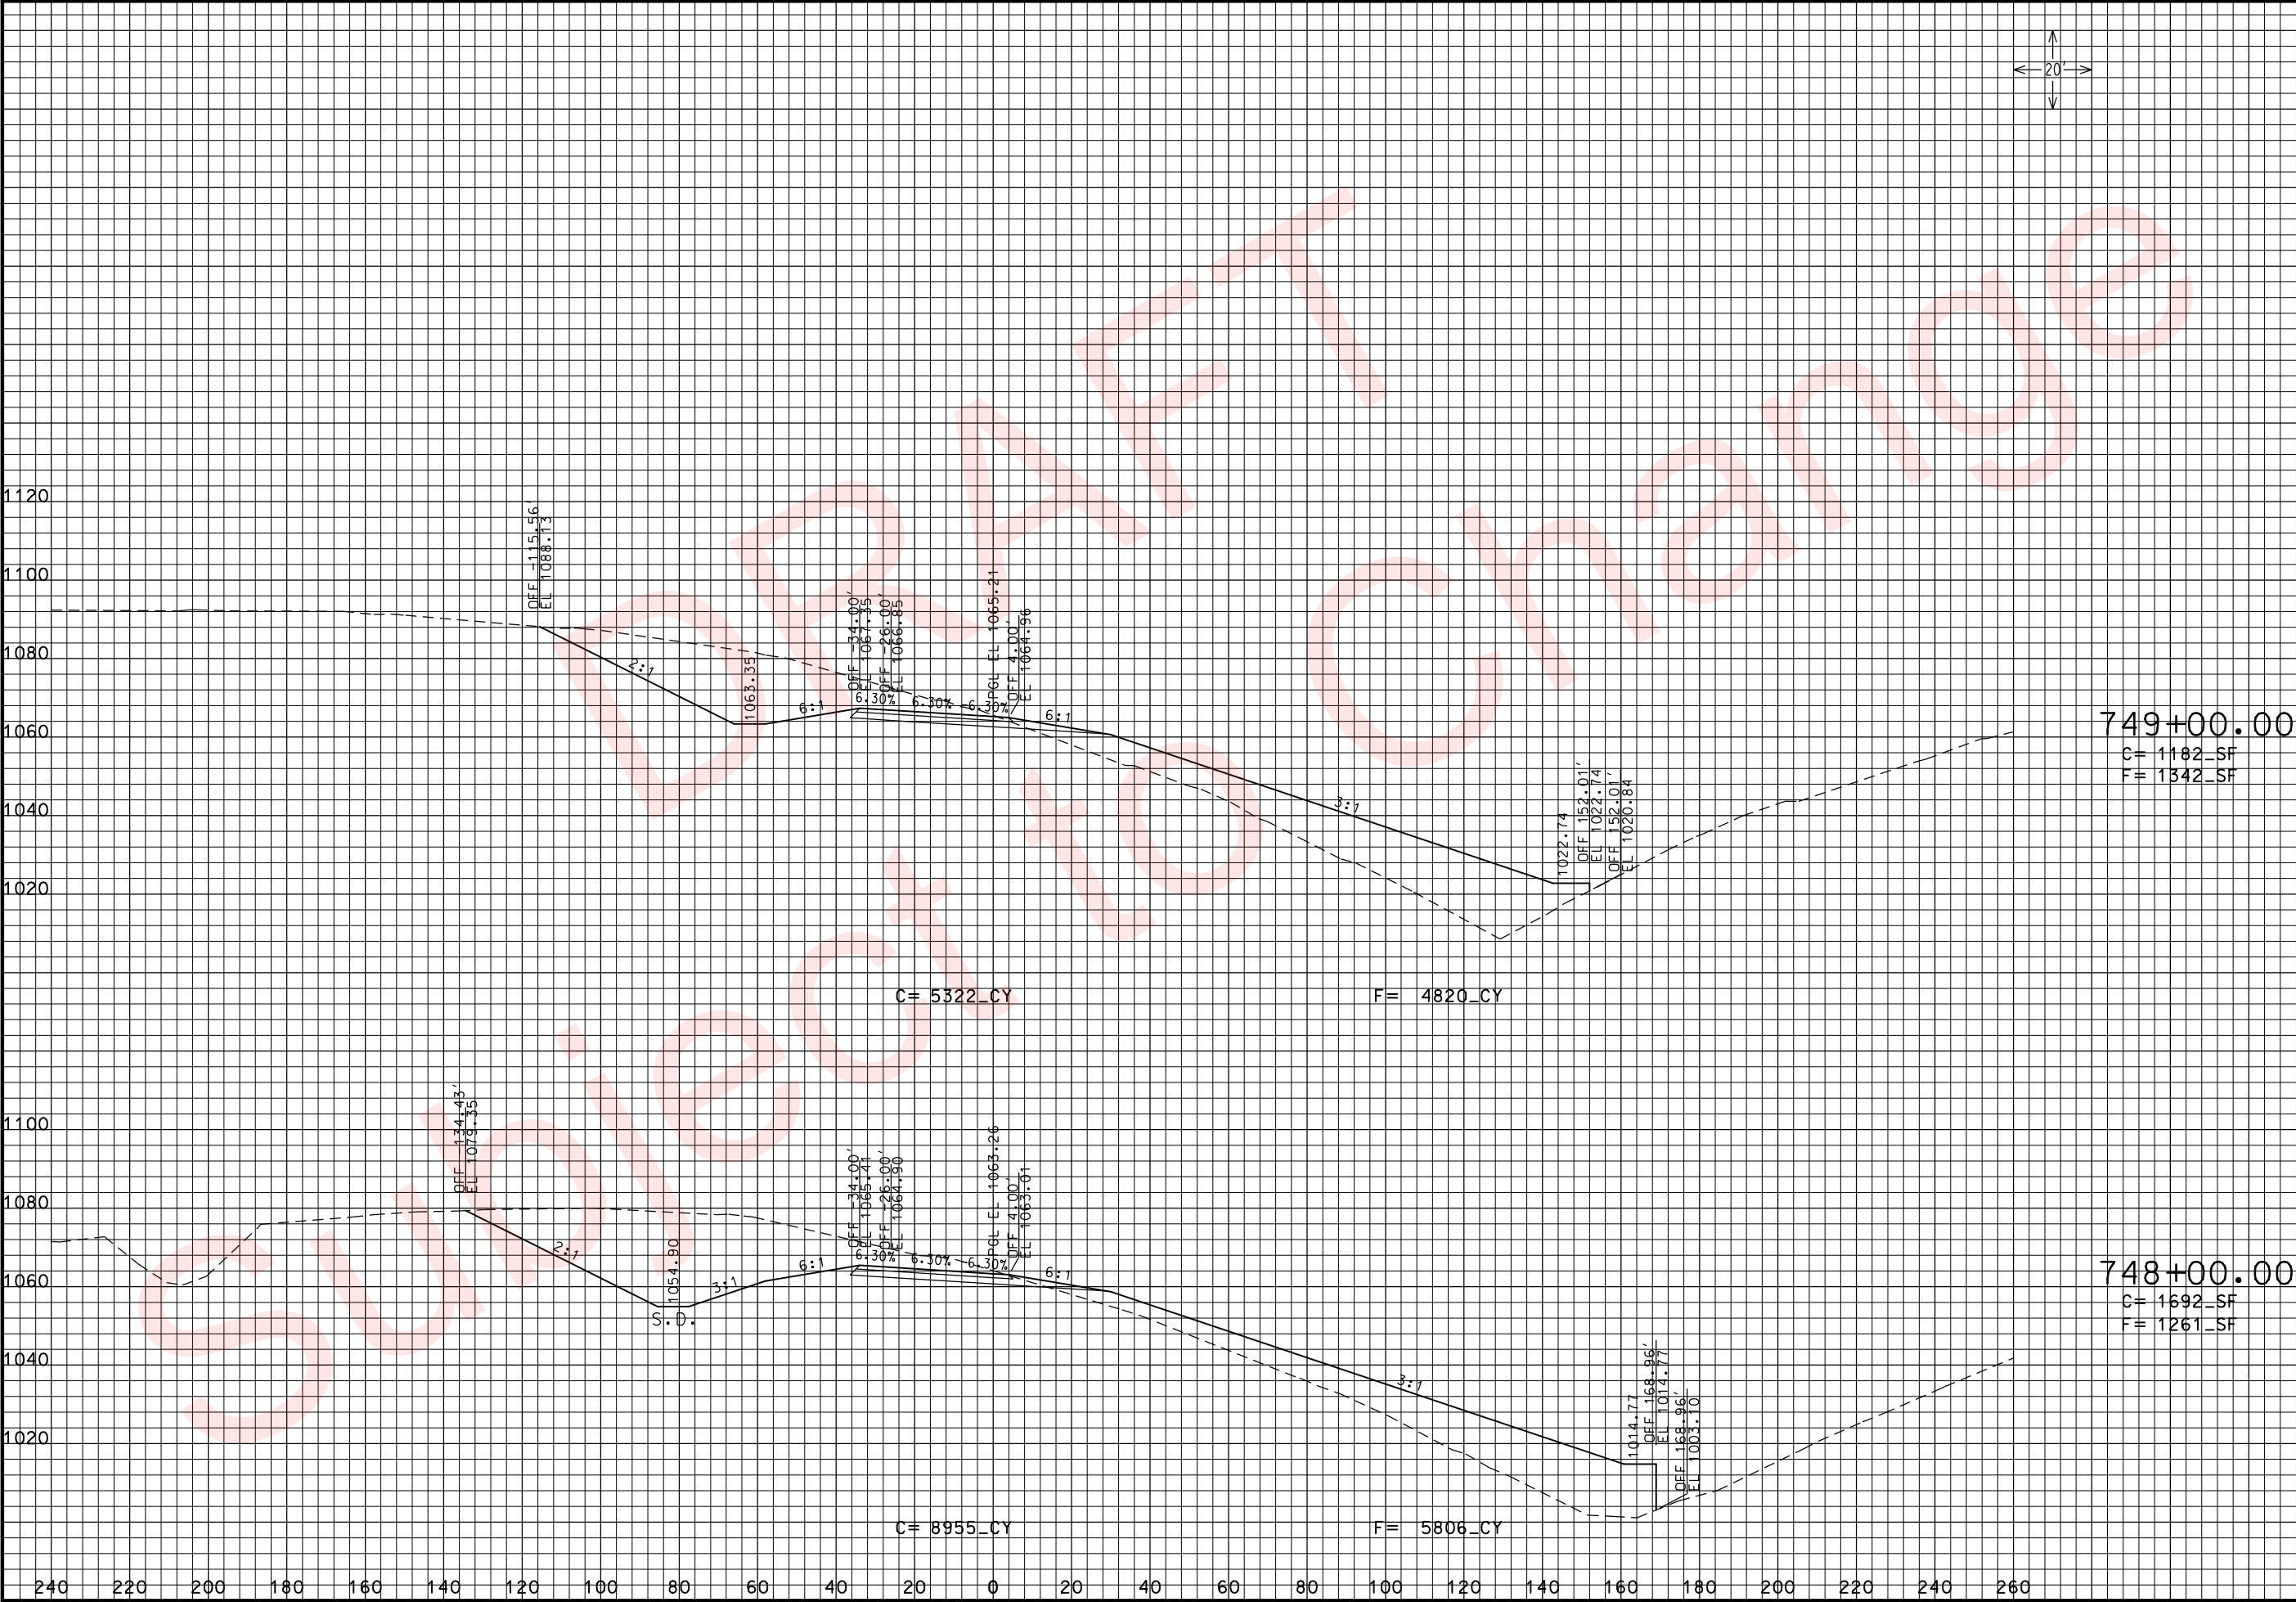

THIS MEDIA SHOULD NOT BE CONSIDERED A CERTIFIED DOCUMENT.

DATE PREPARED 3/26/2010	
ROUTE 49	STATE MO
DISTRICT 7	SHEET NO. 17
COUNTY McDONALD	
JOB NO. J7P0601	
CONTRACT ID.	
PROJECT NO.	
BRIDGE NO.	

DESCRIPTION	DATE

MISSOURI HIGHWAYS AND TRANSPORTATION COMMISSION


MoDOT


105 WEST CAPITOL
JEFFERSON CITY, MO 65102
1-888-ASK-MODOT (1-888-275-6636)

ROUTE 49 NBL
CROSS SECTIONS
SHEET 17 OF 25

IF A SEAL IS PRESENT ON THIS SHEET IT HAS BEEN ELECTRONICALLY SEALED AND DATED.

REV.

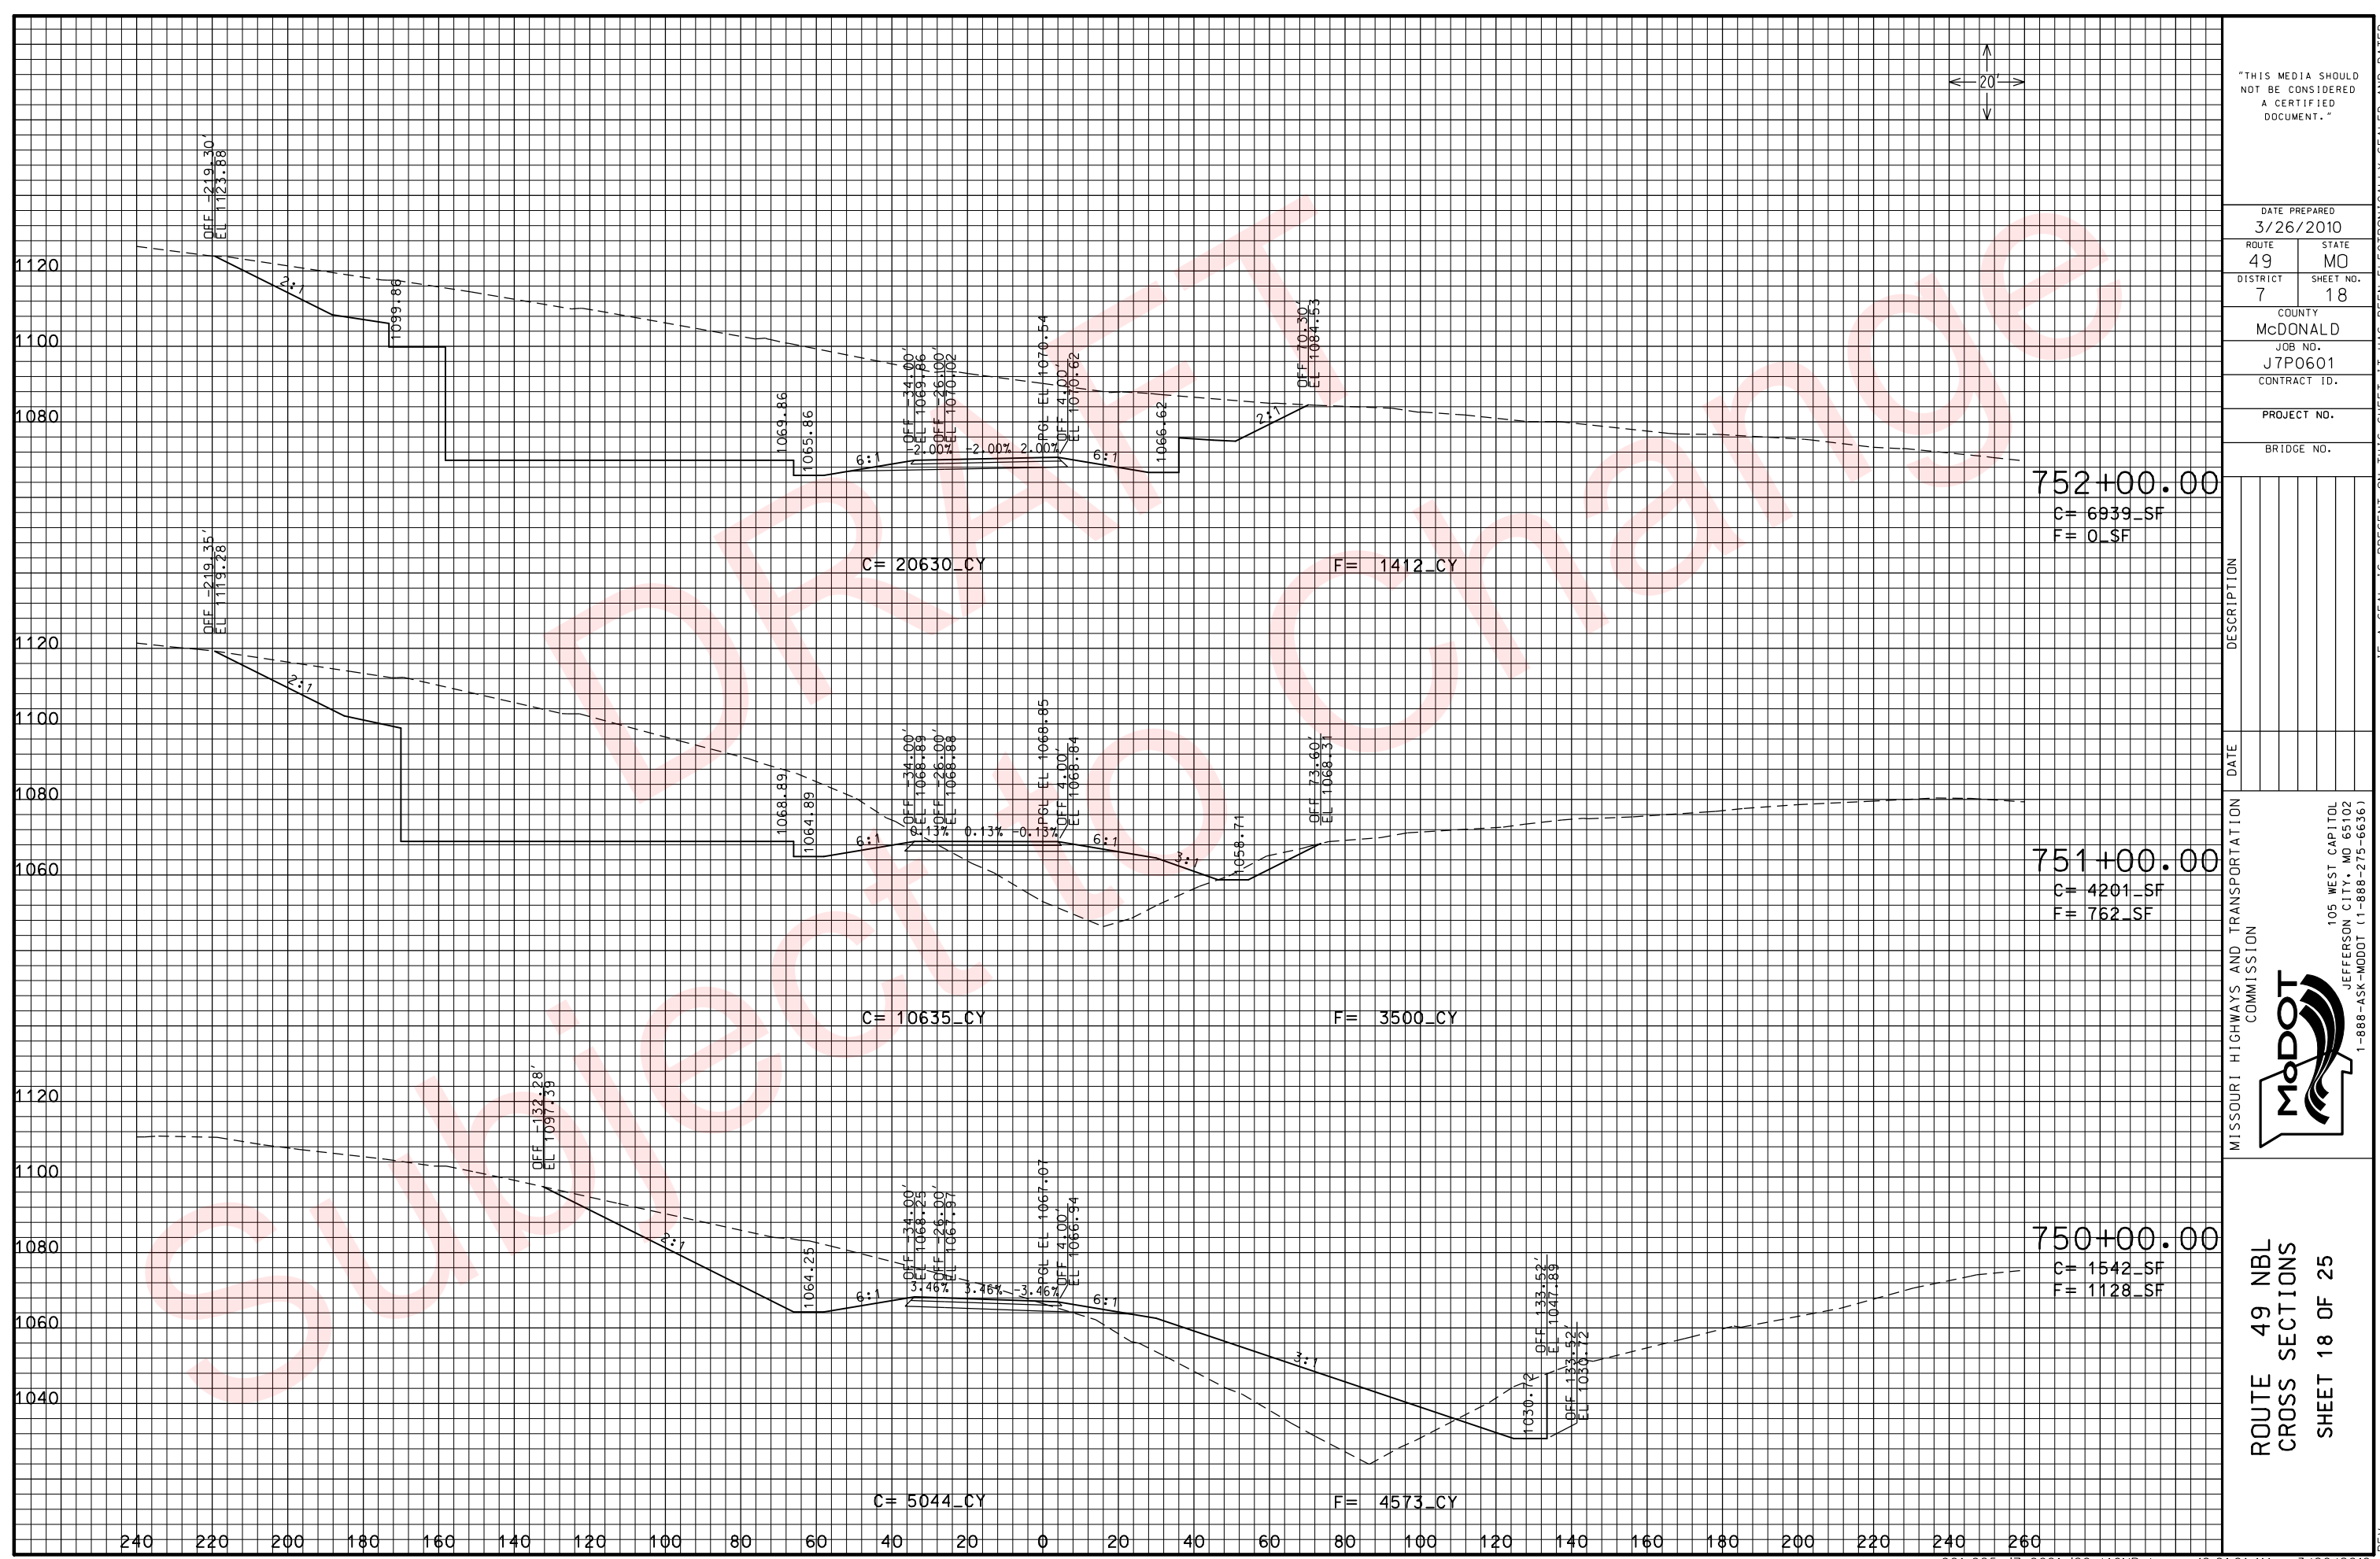

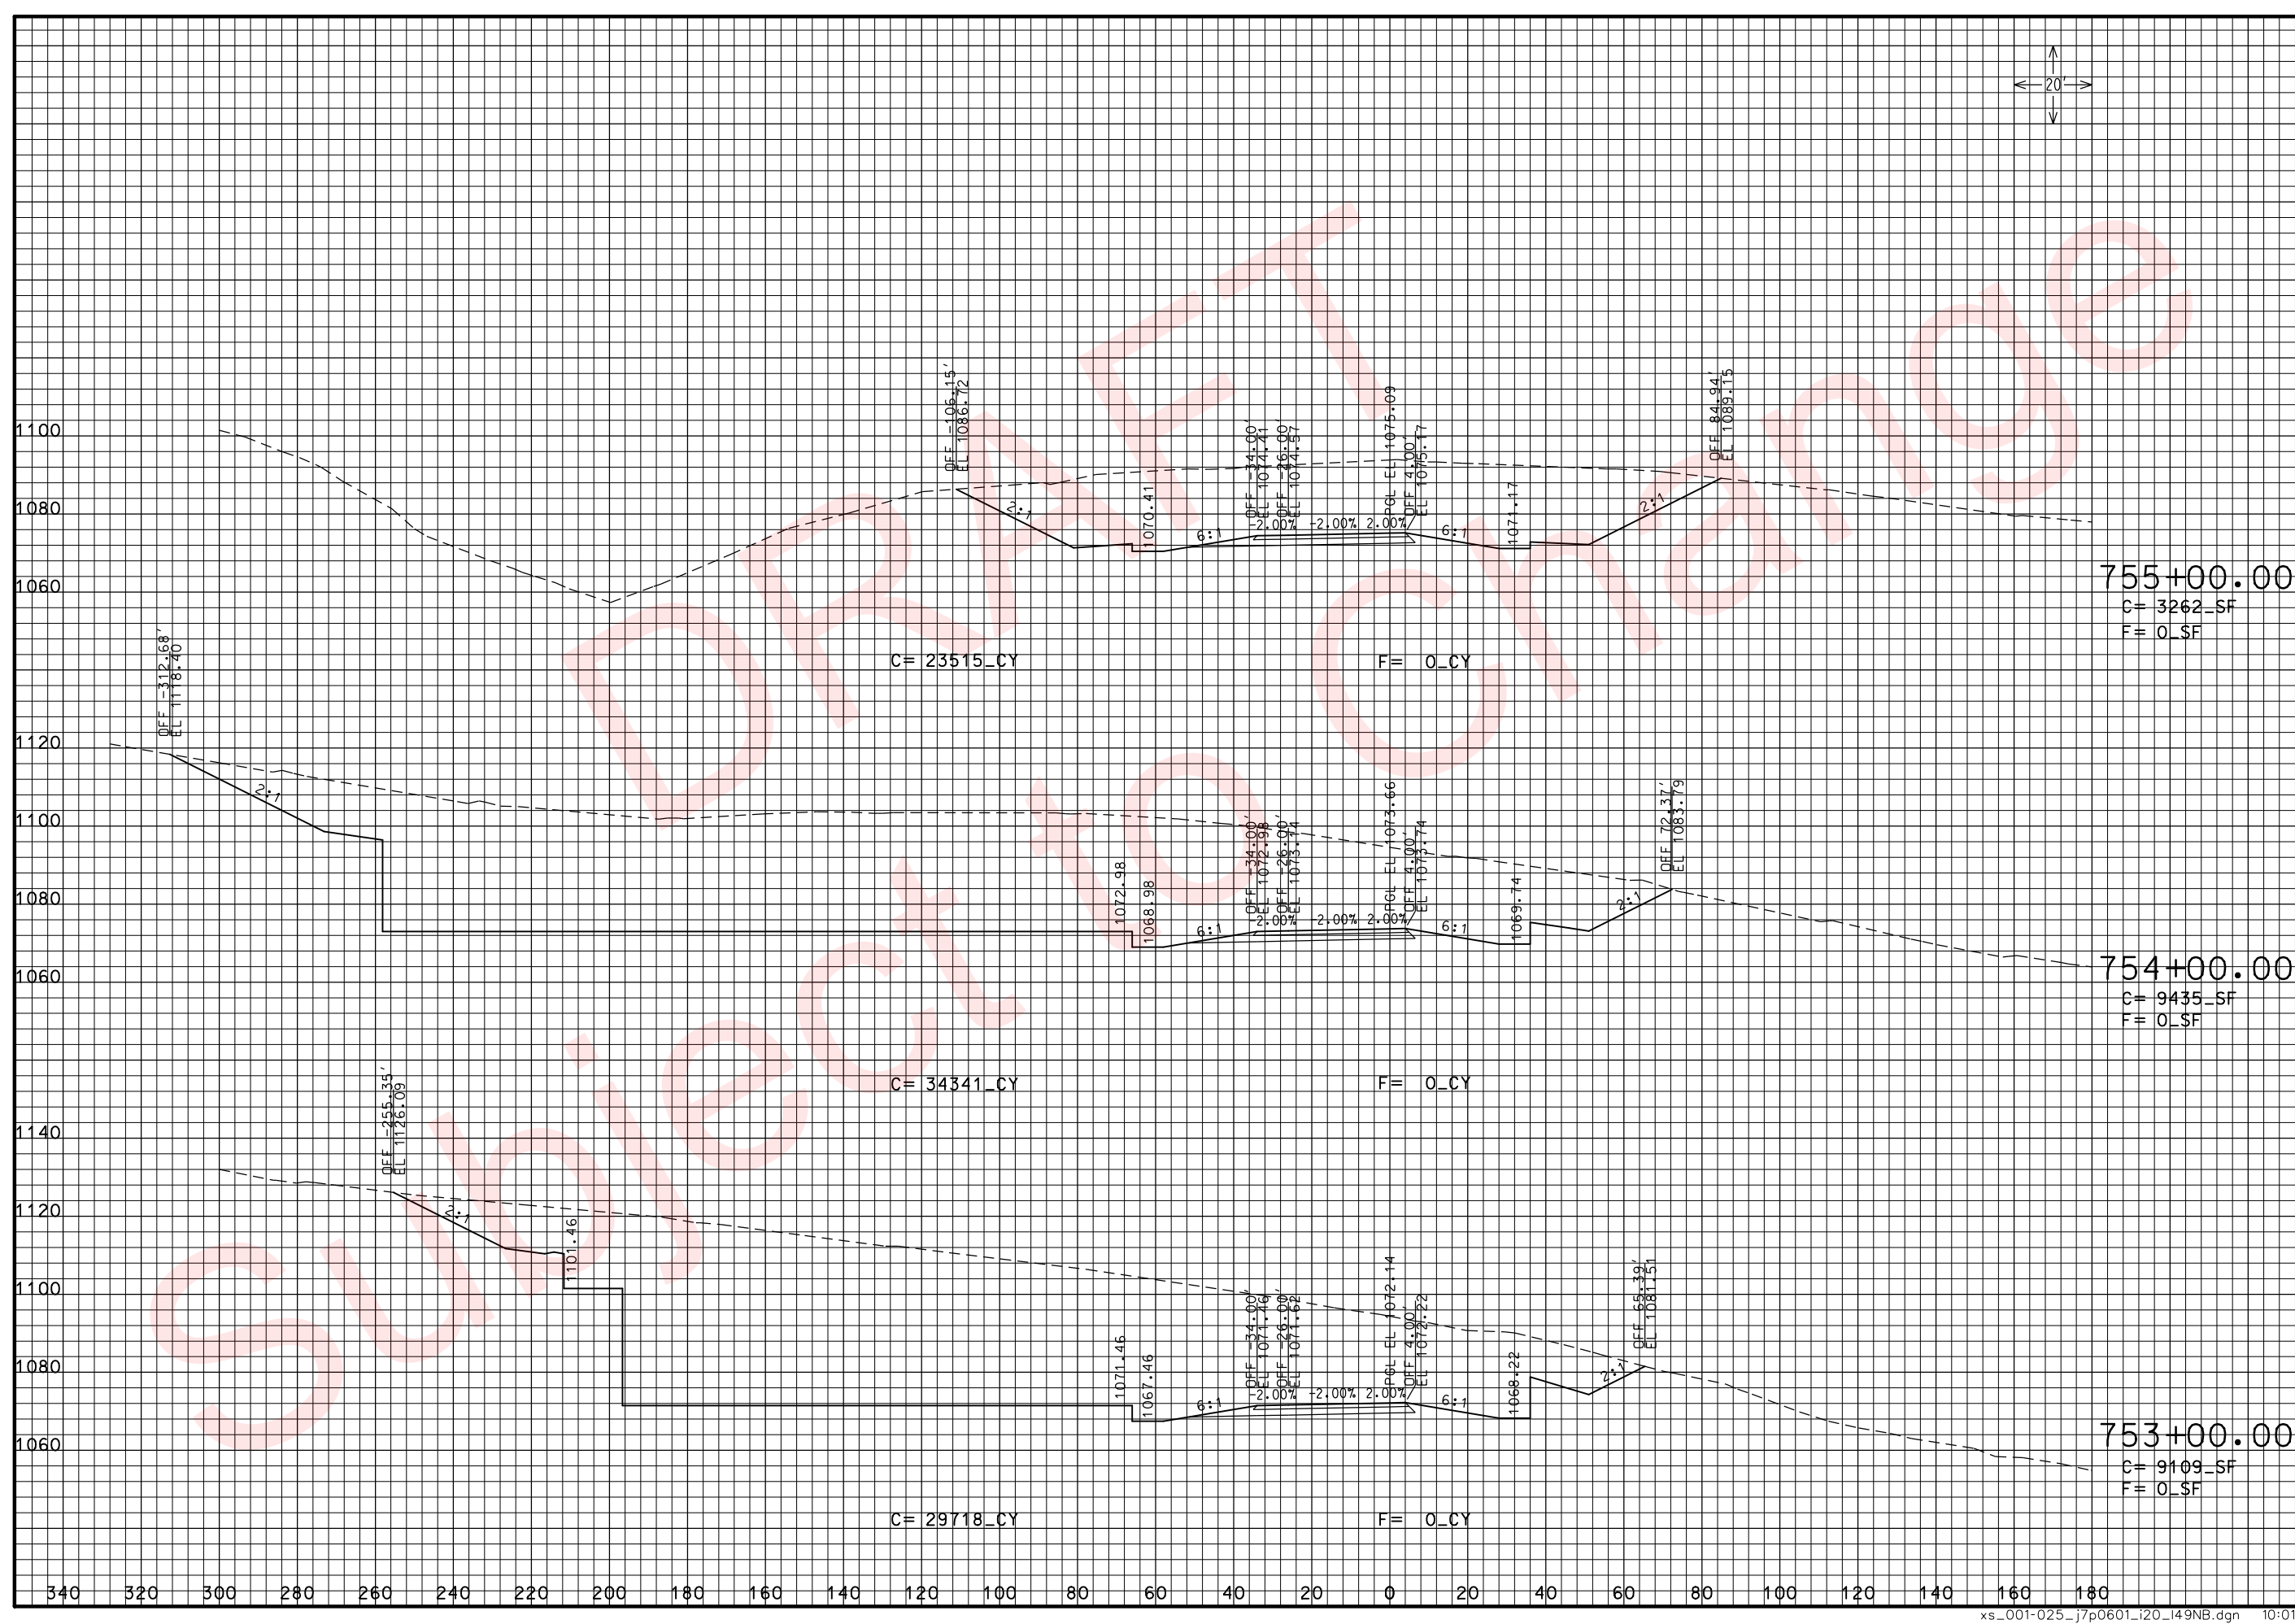

THIS MEDIA SHOULD NOT BE CONSIDERED A CERTIFIED DOCUMENT.

DATE PREPARED 3/26/2010	
ROUTE 49	STATE MO
DISTRICT 7	SHEET NO. 19
COUNTY McDONALD	
JOB NO. J7P0601	
CONTRACT ID.	
PROJECT NO.	
BRIDGE NO.	

DESCRIPTION

DATE


MISSOURI HIGHWAYS AND TRANSPORTATION COMMISSION

MoDOT

105 WEST CAPITOL
JEFFERSON CITY, MO 65102
1-888-ASK-MODOT (1-888-275-6636)

ROUTE 49 NBL
CROSS SECTIONS
SHEET 19 OF 25

REV.

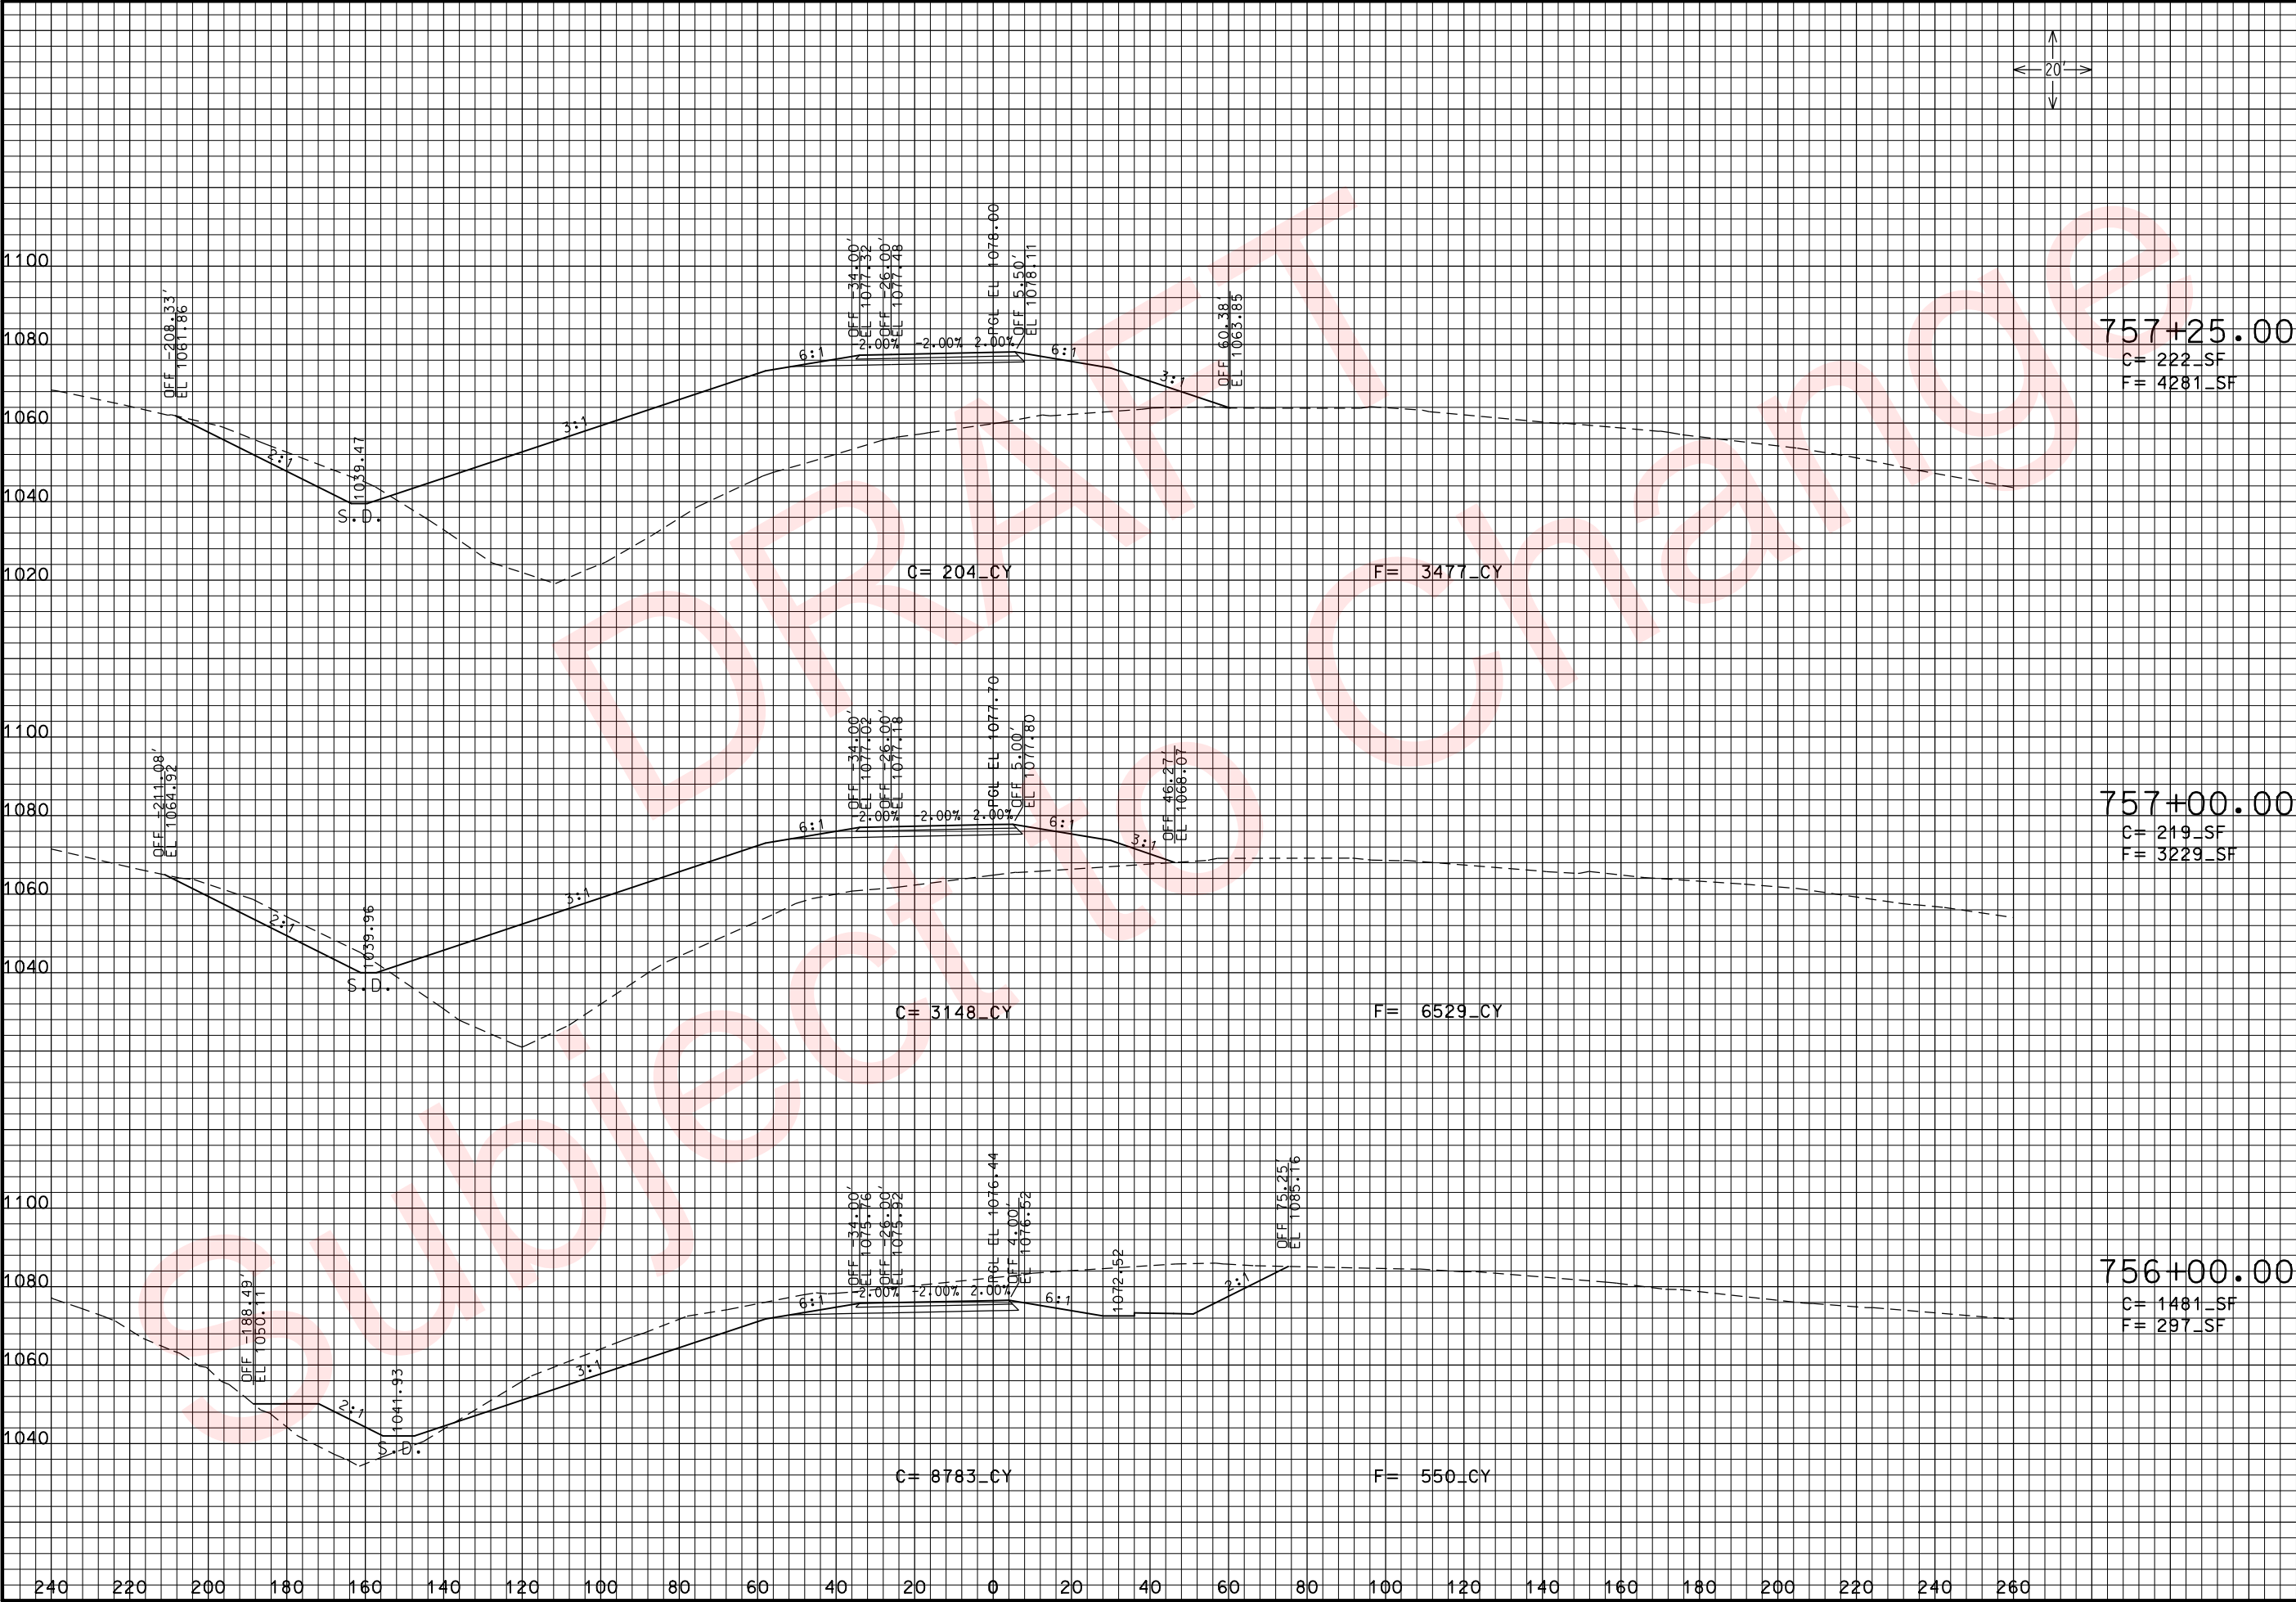

THIS MEDIA SHOULD NOT BE CONSIDERED A CERTIFIED DOCUMENT.

DATE PREPARED
3/26/2010

ROUTE 49	STATE MO
DISTRICT 7	SHEET NO. 20

COUNTY
McDONALD

JOB NO.
J7P0601

CONTRACT ID.

PROJECT NO.


BRIDGE NO.

DESCRIPTION	DATE

MISSOURI HIGHWAYS AND TRANSPORTATION COMMISSION

105 WEST CAPITOL
JEFFERSON CITY, MO 65102
1-888-ASK-MODOT (1-888-275-6636)

ROUTE 49 NBL
CROSS SECTIONS
SHEET 20 OF 25

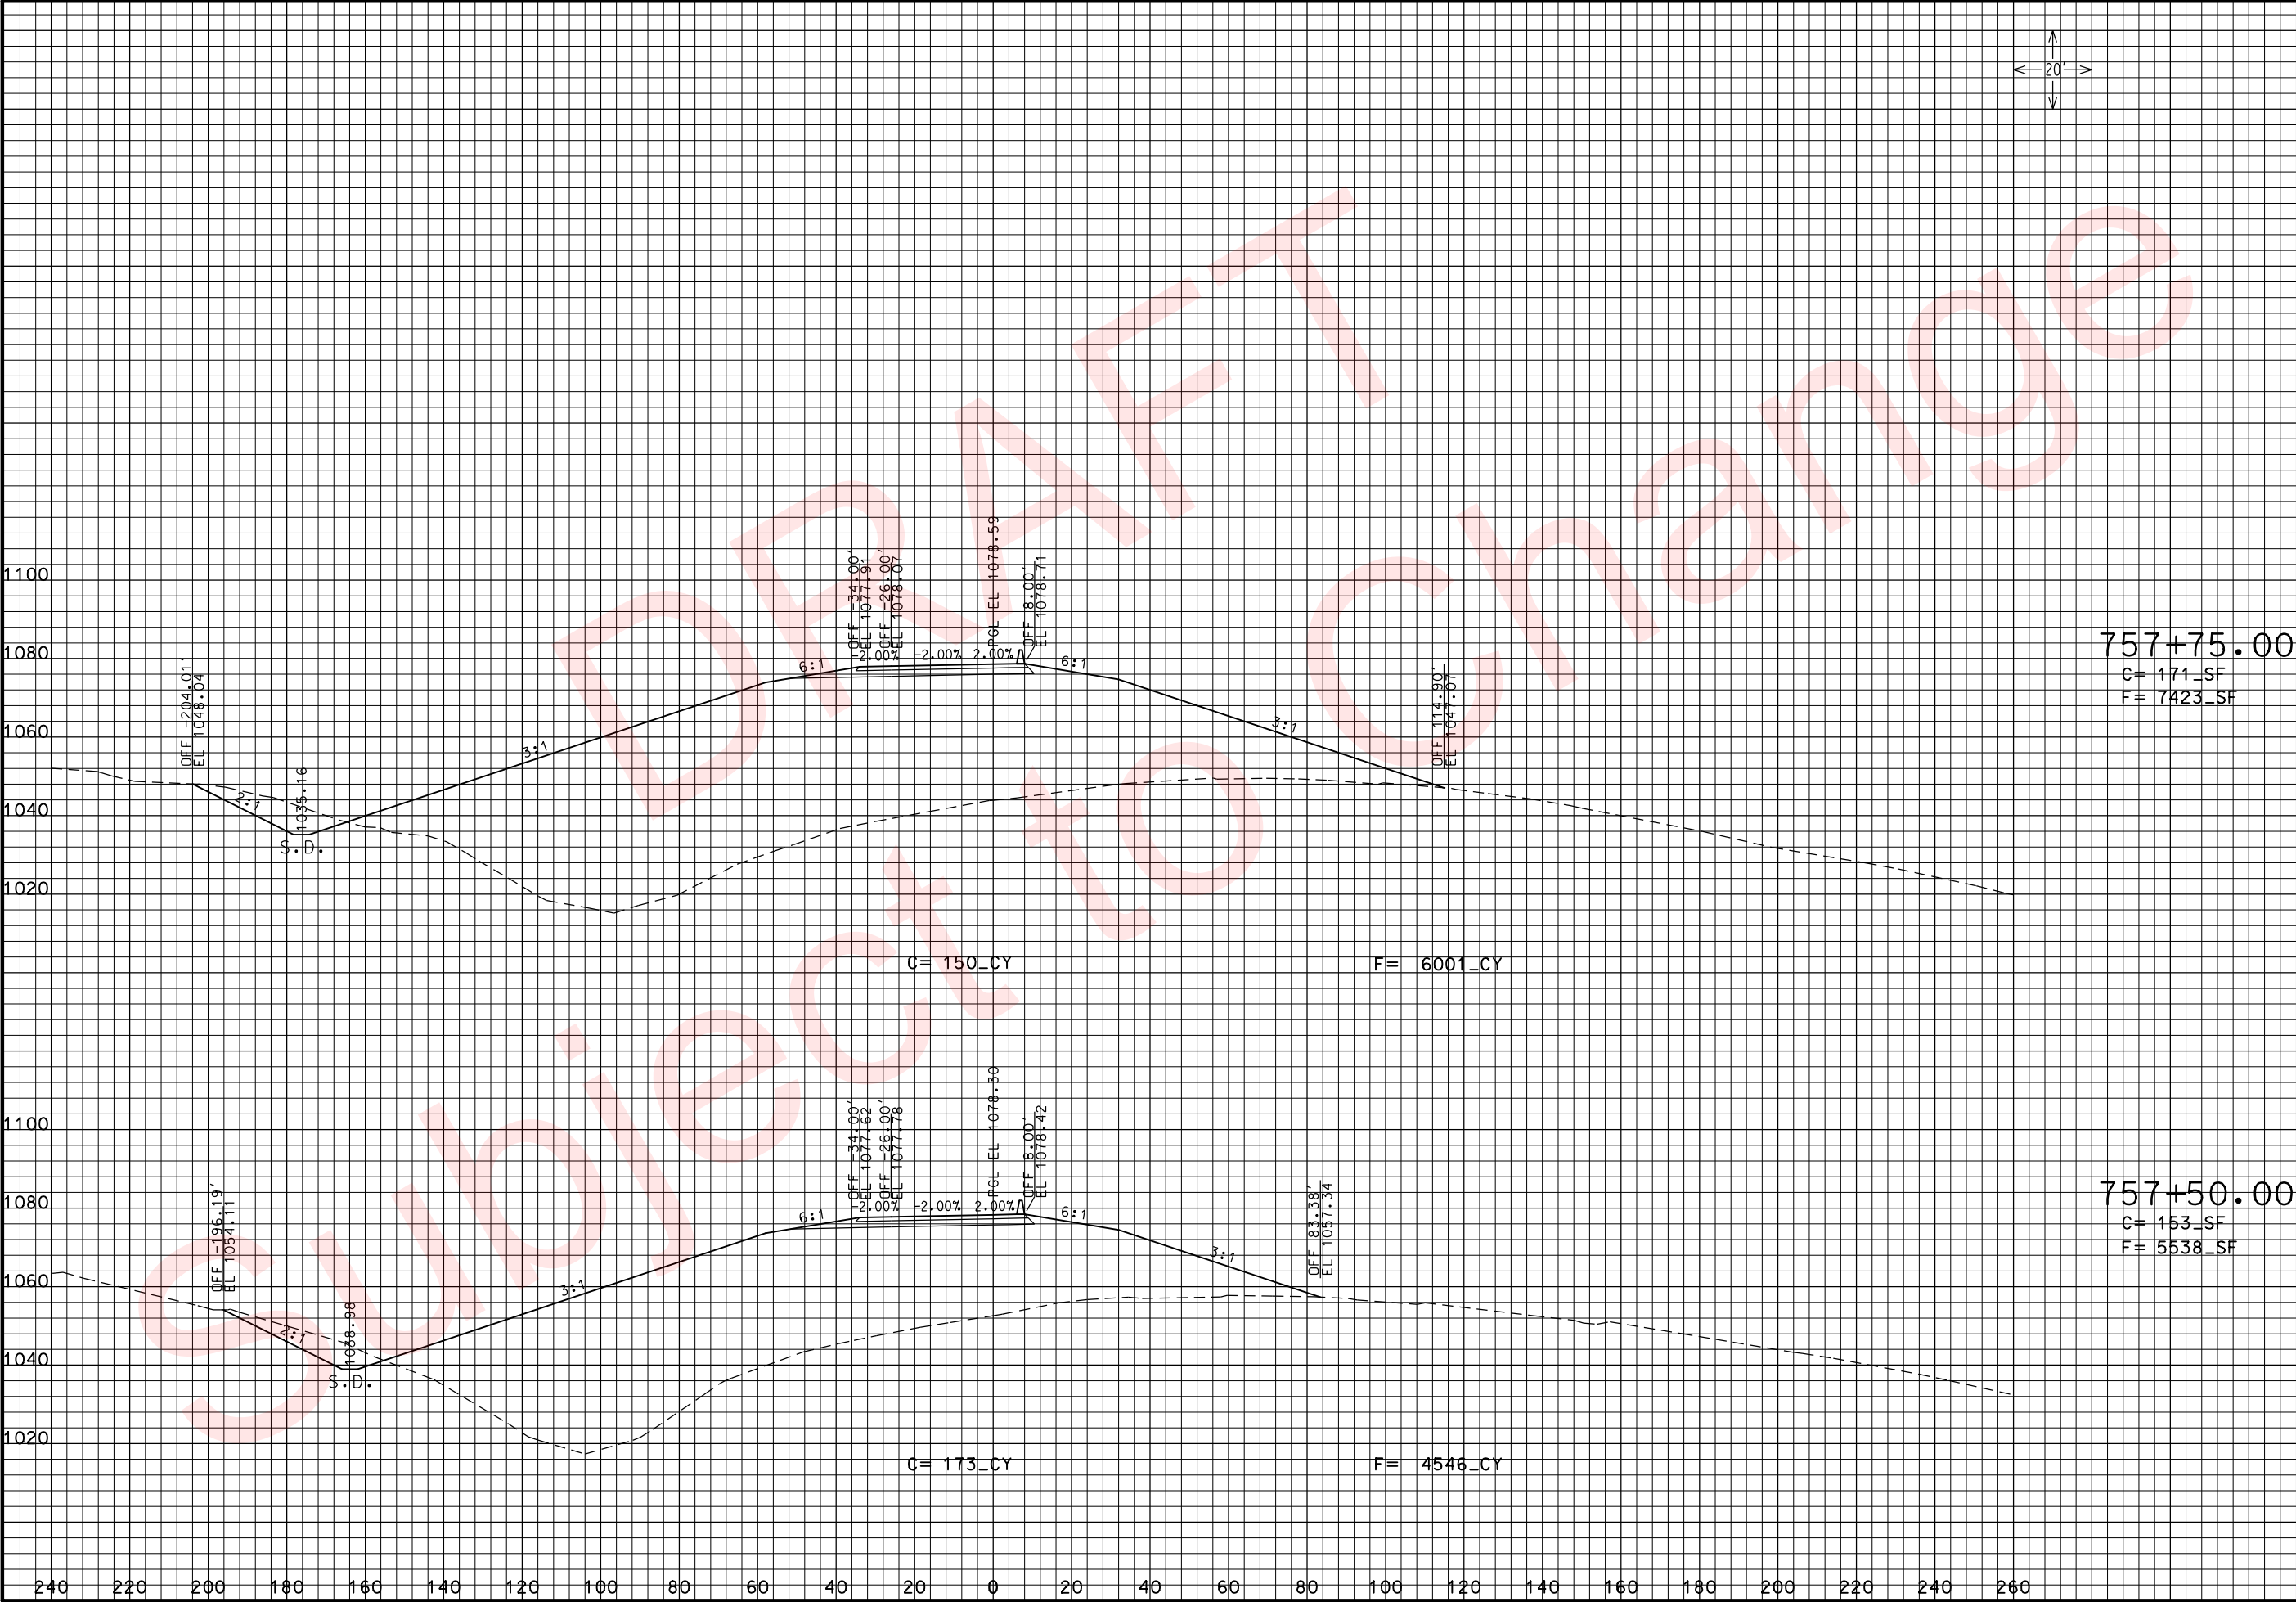

THIS MEDIA SHOULD NOT BE CONSIDERED A CERTIFIED DOCUMENT.

DATE PREPARED
3/26/2010

ROUTE 49	STATE MO
DISTRICT 7	SHEET NO. 21

COUNTY
McDONALD

JOB NO.
J7P0601

CONTRACT ID.

PROJECT NO.


BRIDGE NO.

DESCRIPTION	DATE

MISSOURI HIGHWAYS AND TRANSPORTATION COMMISSION

105 WEST CAPITOL
JEFFERSON CITY, MO 65102
1-888-ASK-MODOT (1-888-275-6636)

ROUTE 49 NBL
CROSS SECTIONS
SHEET 21 OF 25

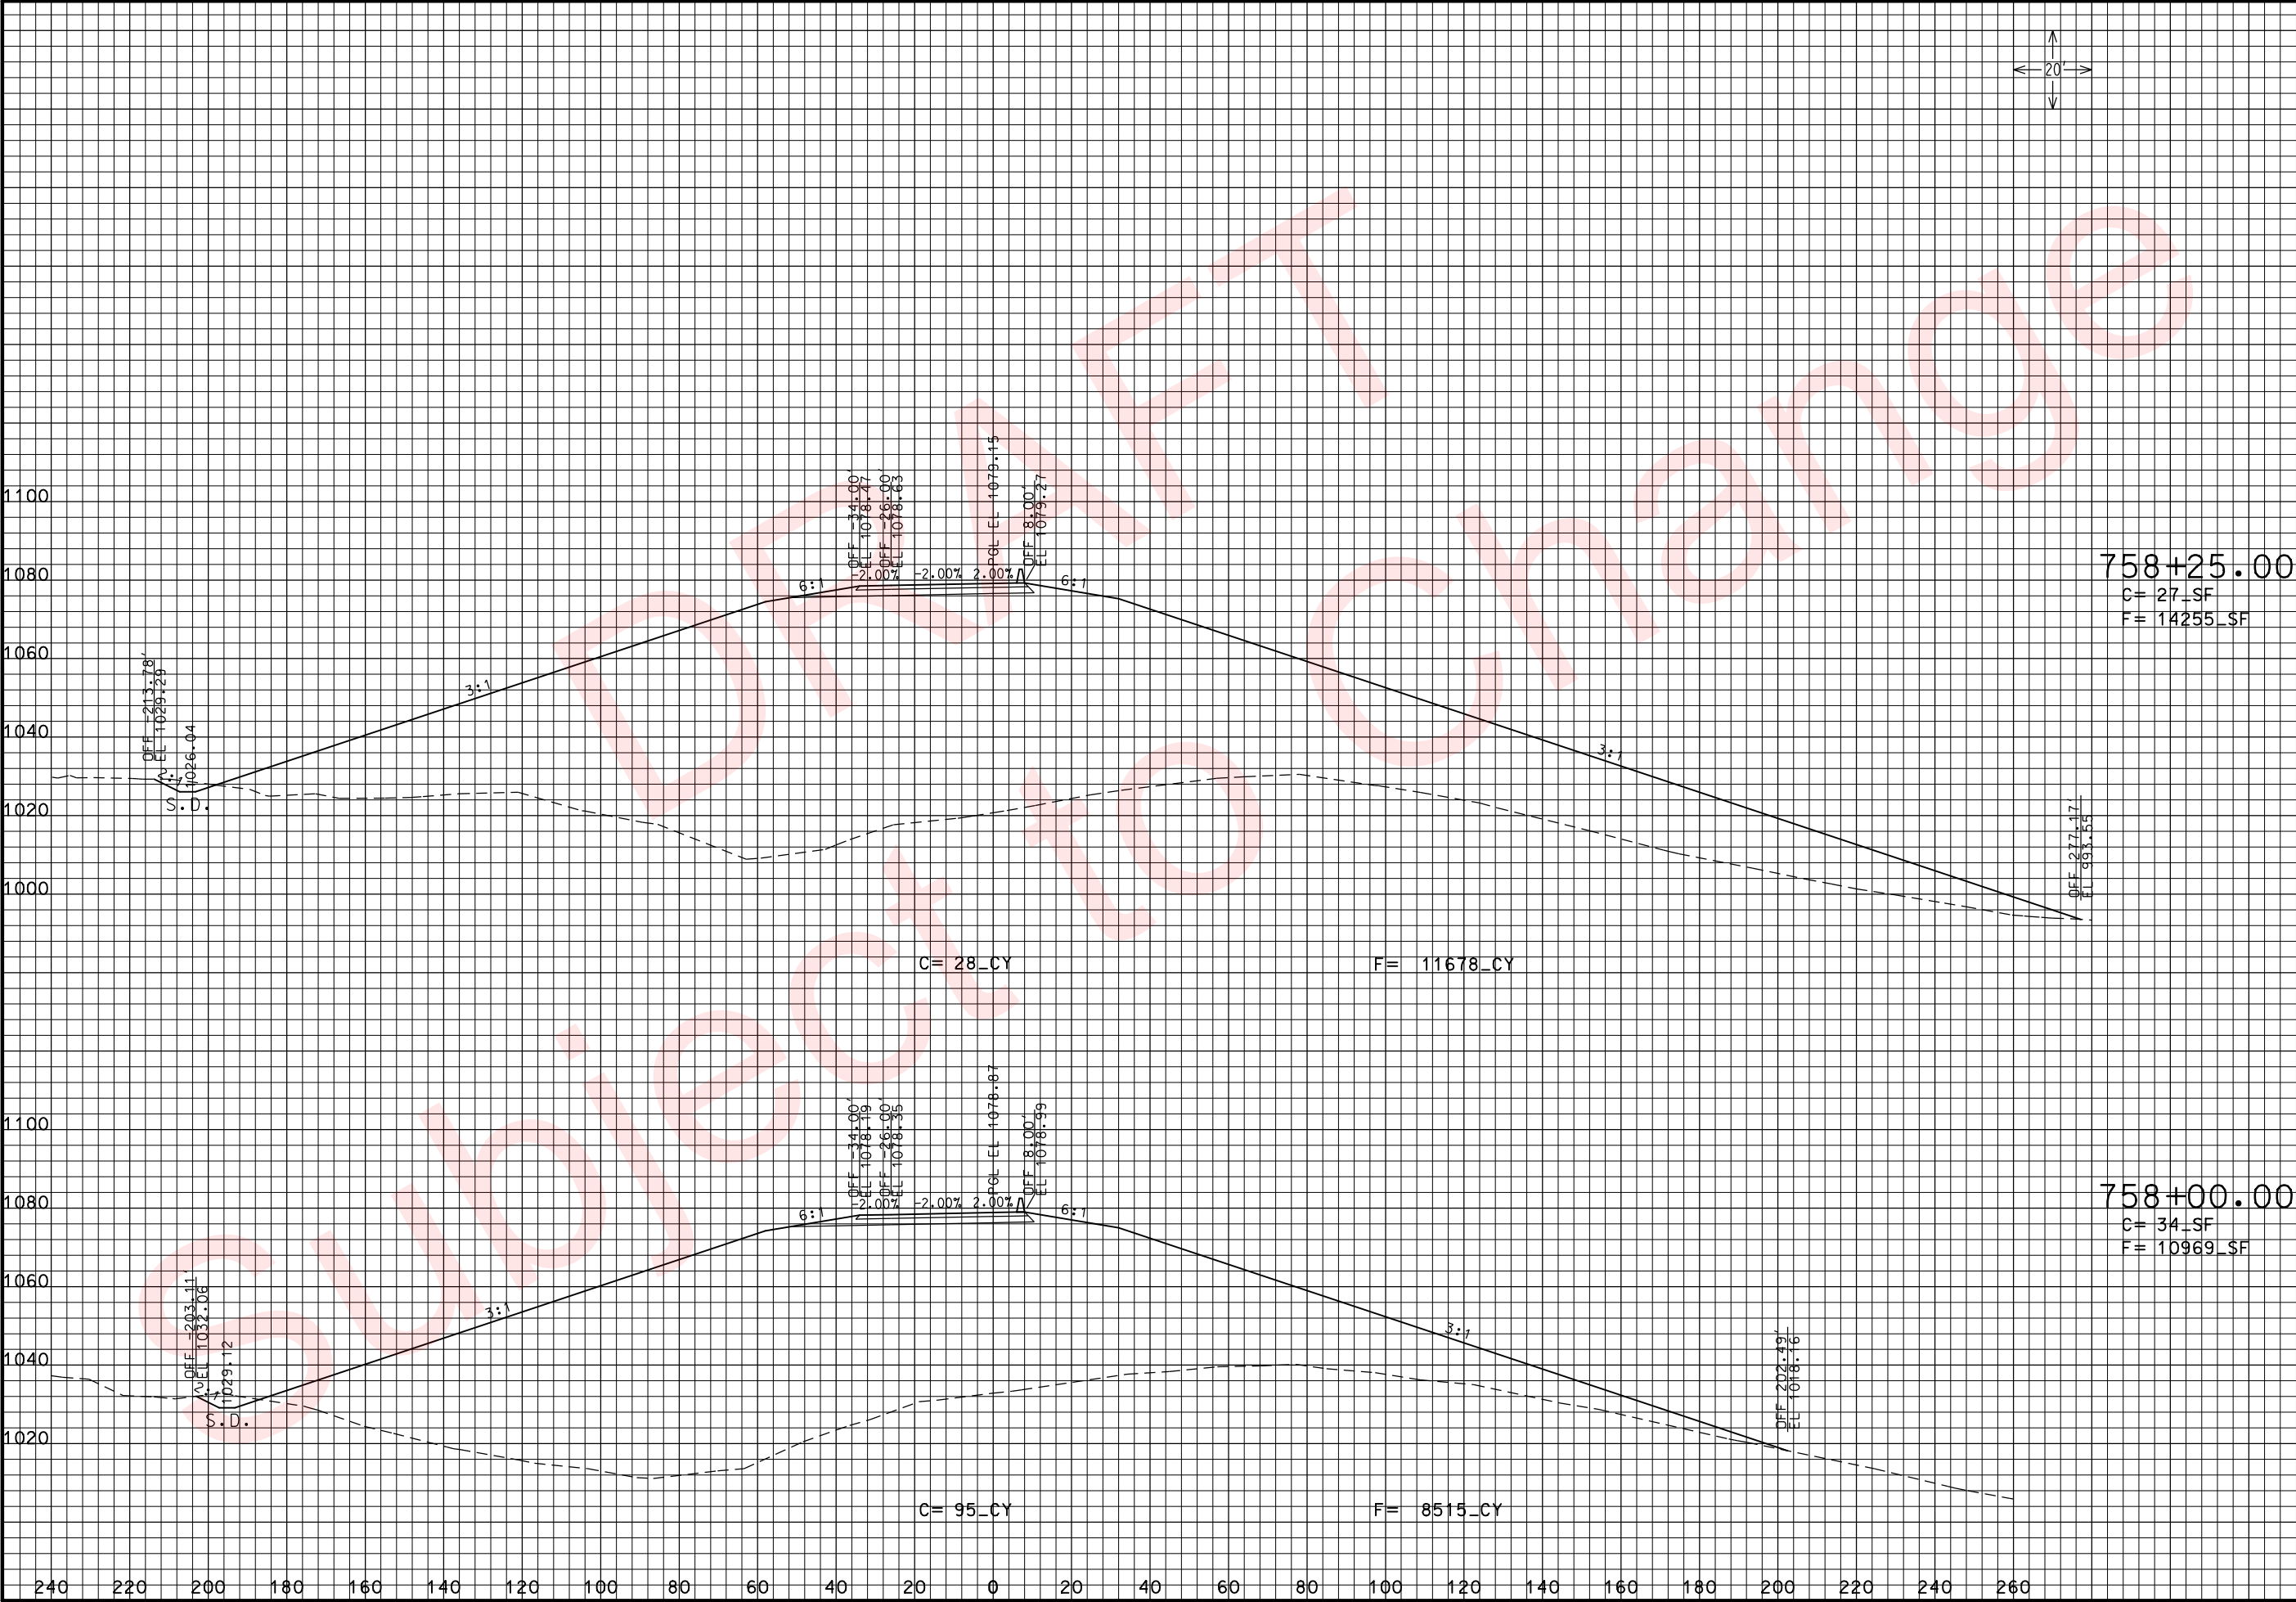

"THIS MEDIA SHOULD
NOT BE CONSIDERED
A CERTIFIED
DOCUMENT."

DATE PREPARED
3/26/2010

ROUTE 49 STATE MO

DISTRICT 7 SHEET NO. 22

COUNTY McDONALD

JOB NO. J7P0601

CONTRACT ID.


PROJECT NO.

BRIDGE NO.


DESCRIPTION

DATE

MISSOURI HIGHWAYS AND TRANSPORTATION
COMMISSION

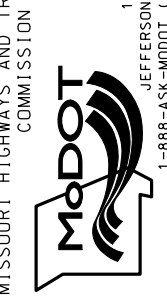

ROUTE 49 NBL
CROSS SECTIONS
SHEET 22 OF 25

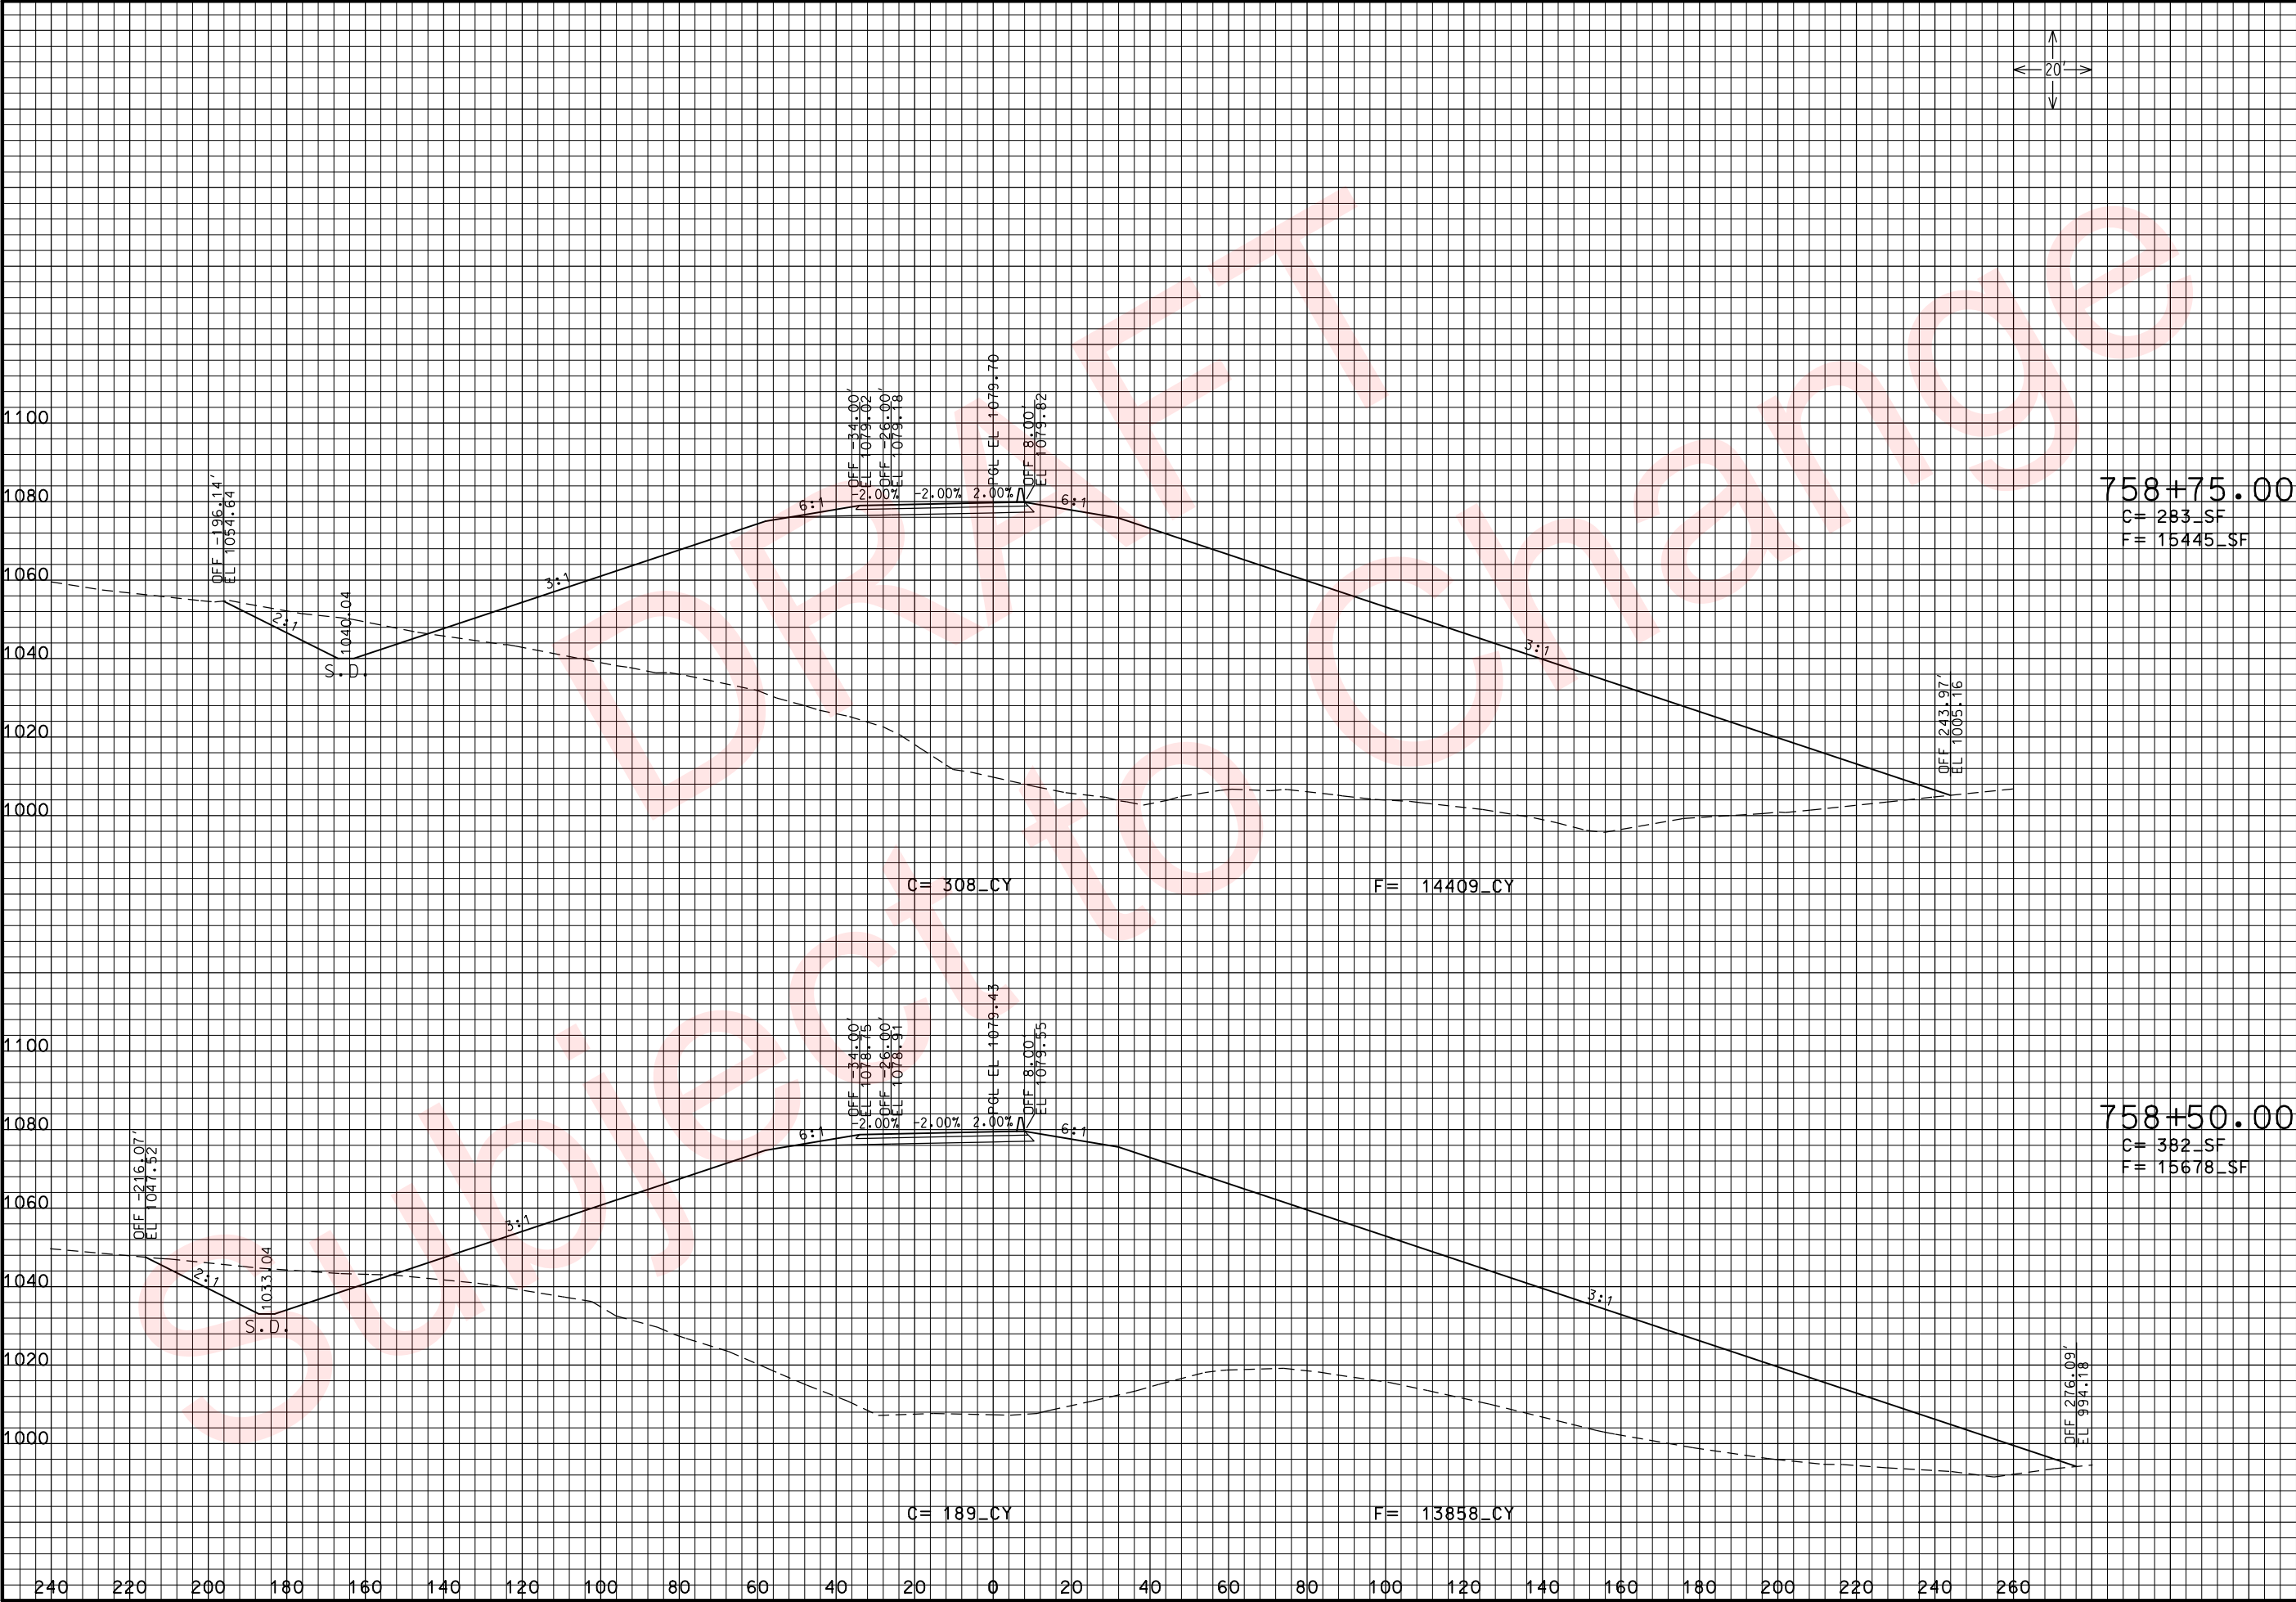

THIS MEDIA SHOULD NOT BE CONSIDERED A CERTIFIED DOCUMENT.

DATE PREPARED
3/26/2010

ROUTE 49	STATE MO
DISTRICT 7	SHEET NO. 23

COUNTY
McDONALD

JOB NO.
J7P0601

CONTRACT ID.

PROJECT NO.


BRIDGE NO.

DATE	DESCRIPTION

MISSOURI HIGHWAYS AND TRANSPORTATION COMMISSION

105 WEST CAPITOL
JEFFERSON CITY, MO 65102
1-888-ASK-MODOT (1-888-275-6636)

ROUTE 49 NBL
CROSS SECTIONS
SHEET 23 OF 25

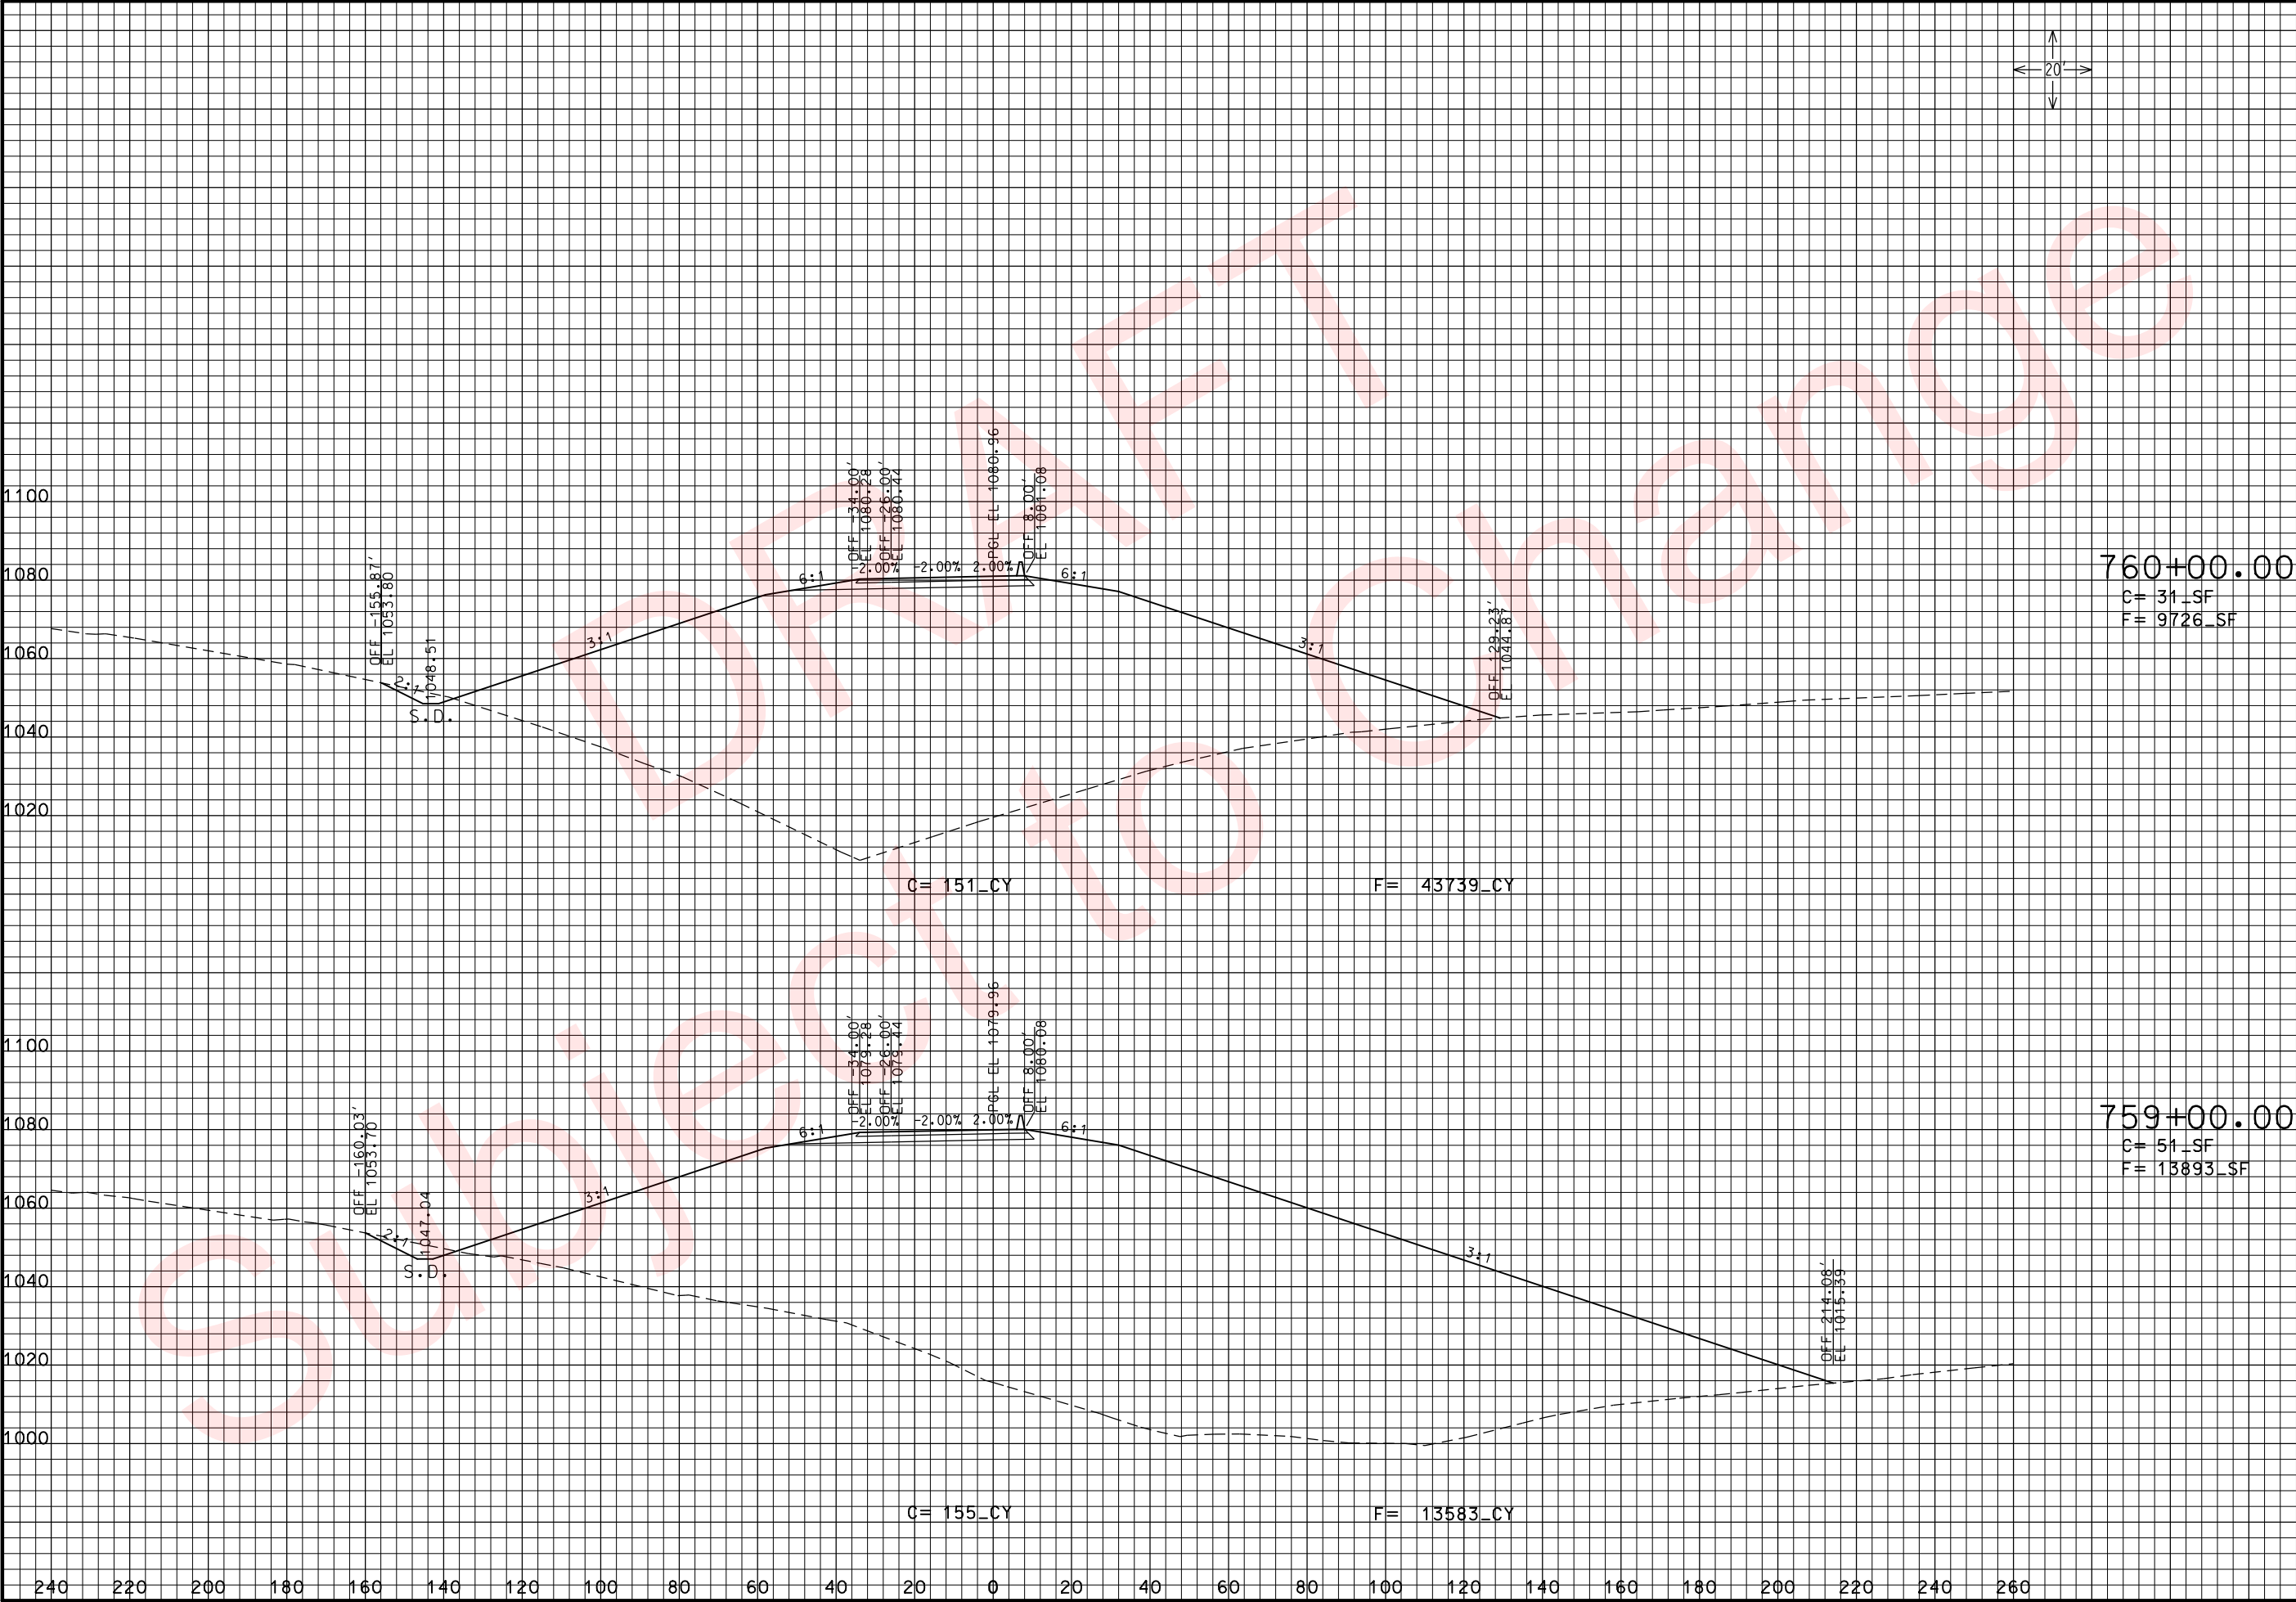

THIS MEDIA SHOULD NOT BE CONSIDERED A CERTIFIED DOCUMENT.

DATE PREPARED
3/26/2010

ROUTE 49	STATE MO
DISTRICT 7	SHEET NO. 24

COUNTY
McDONALD

JOB NO.
J7P0601

CONTRACT ID.

PROJECT NO.


BRIDGE NO.

DESCRIPTION	DATE

MISSOURI HIGHWAYS AND TRANSPORTATION COMMISSION

105 WEST CAPITOL
JEFFERSON CITY, MO 65102
1-888-ASK-MODOT (1-888-275-6636)

ROUTE 49 NBL
CROSS SECTIONS
SHEET 24 OF 25

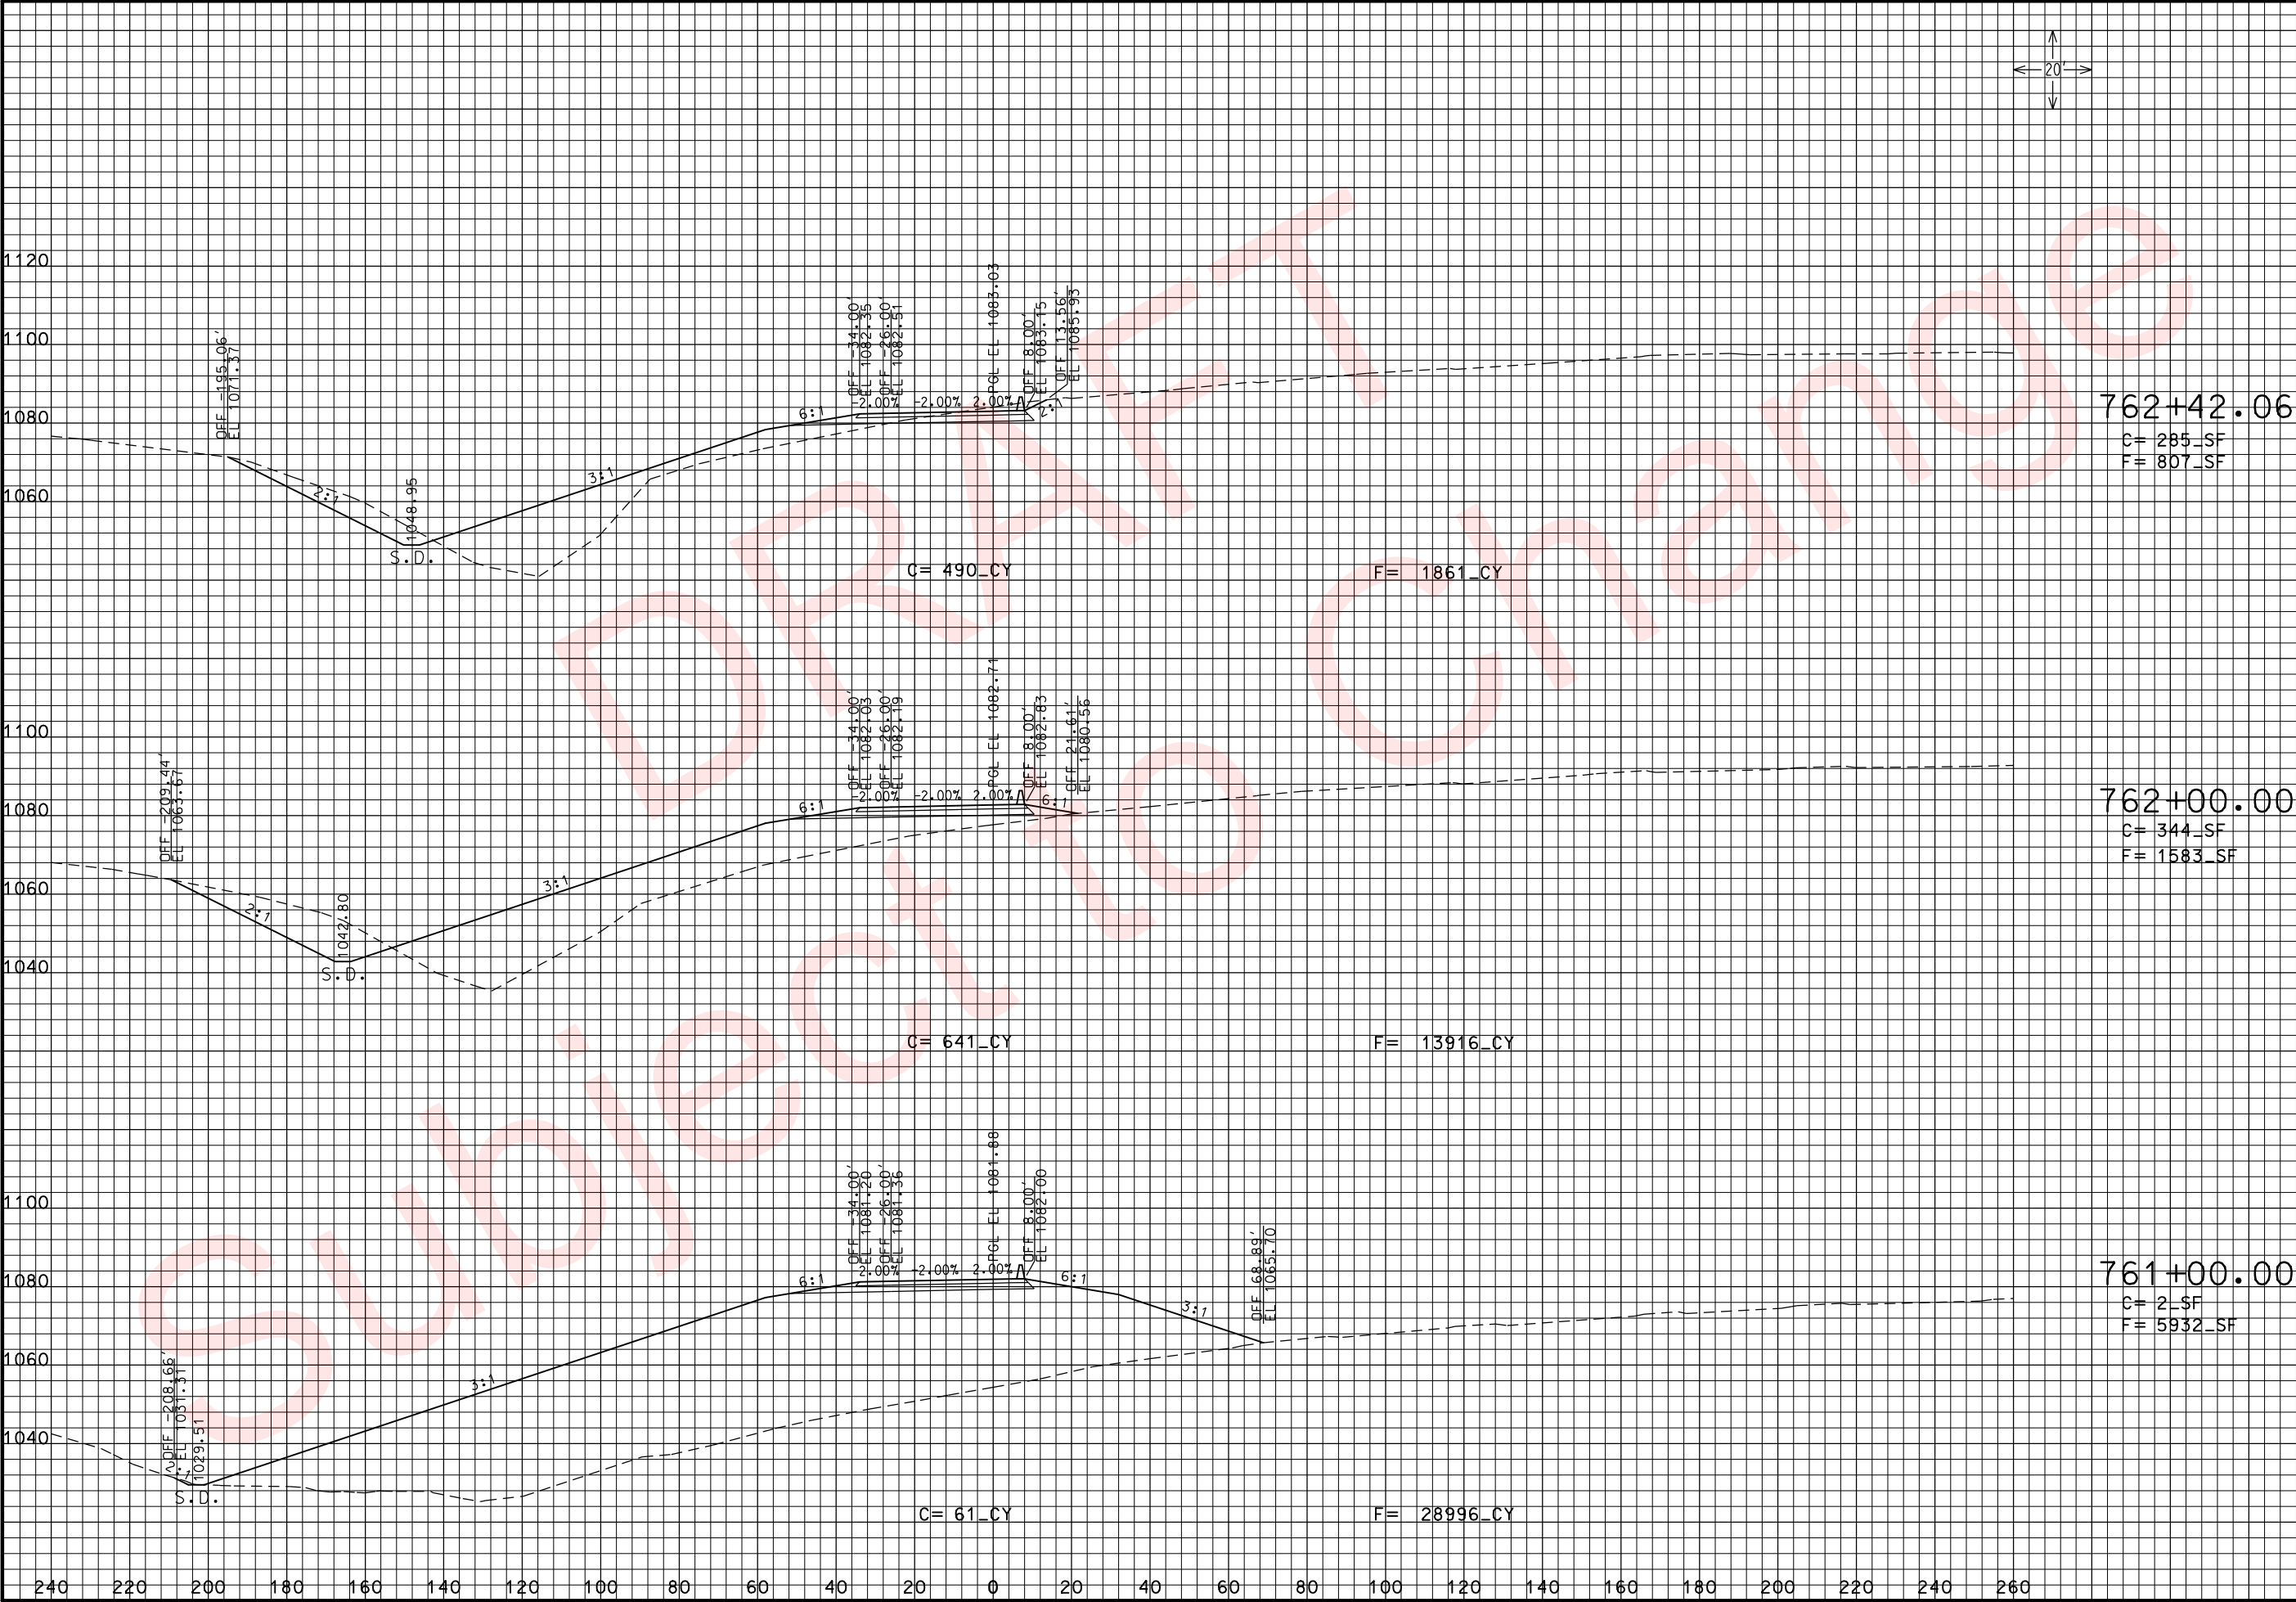

THIS MEDIA SHOULD NOT BE CONSIDERED A CERTIFIED DOCUMENT.

DATE PREPARED
3/26/2010

ROUTE 49	STATE MO
DISTRICT 7	SHEET NO. 25

COUNTY
McDONALD

JOB NO.
J7P0601

CONTRACT ID.

PROJECT NO.


BRIDGE NO.



DESCRIPTION	DATE

MISSOURI HIGHWAYS AND TRANSPORTATION COMMISSION

105 WEST CAPITOL
JEFFERSON CITY, MO 65102
1-888-ASK-MODOT (1-888-275-6636)

ROUTE 49 NBL
CROSS SECTIONS
SHEET 25 OF 25

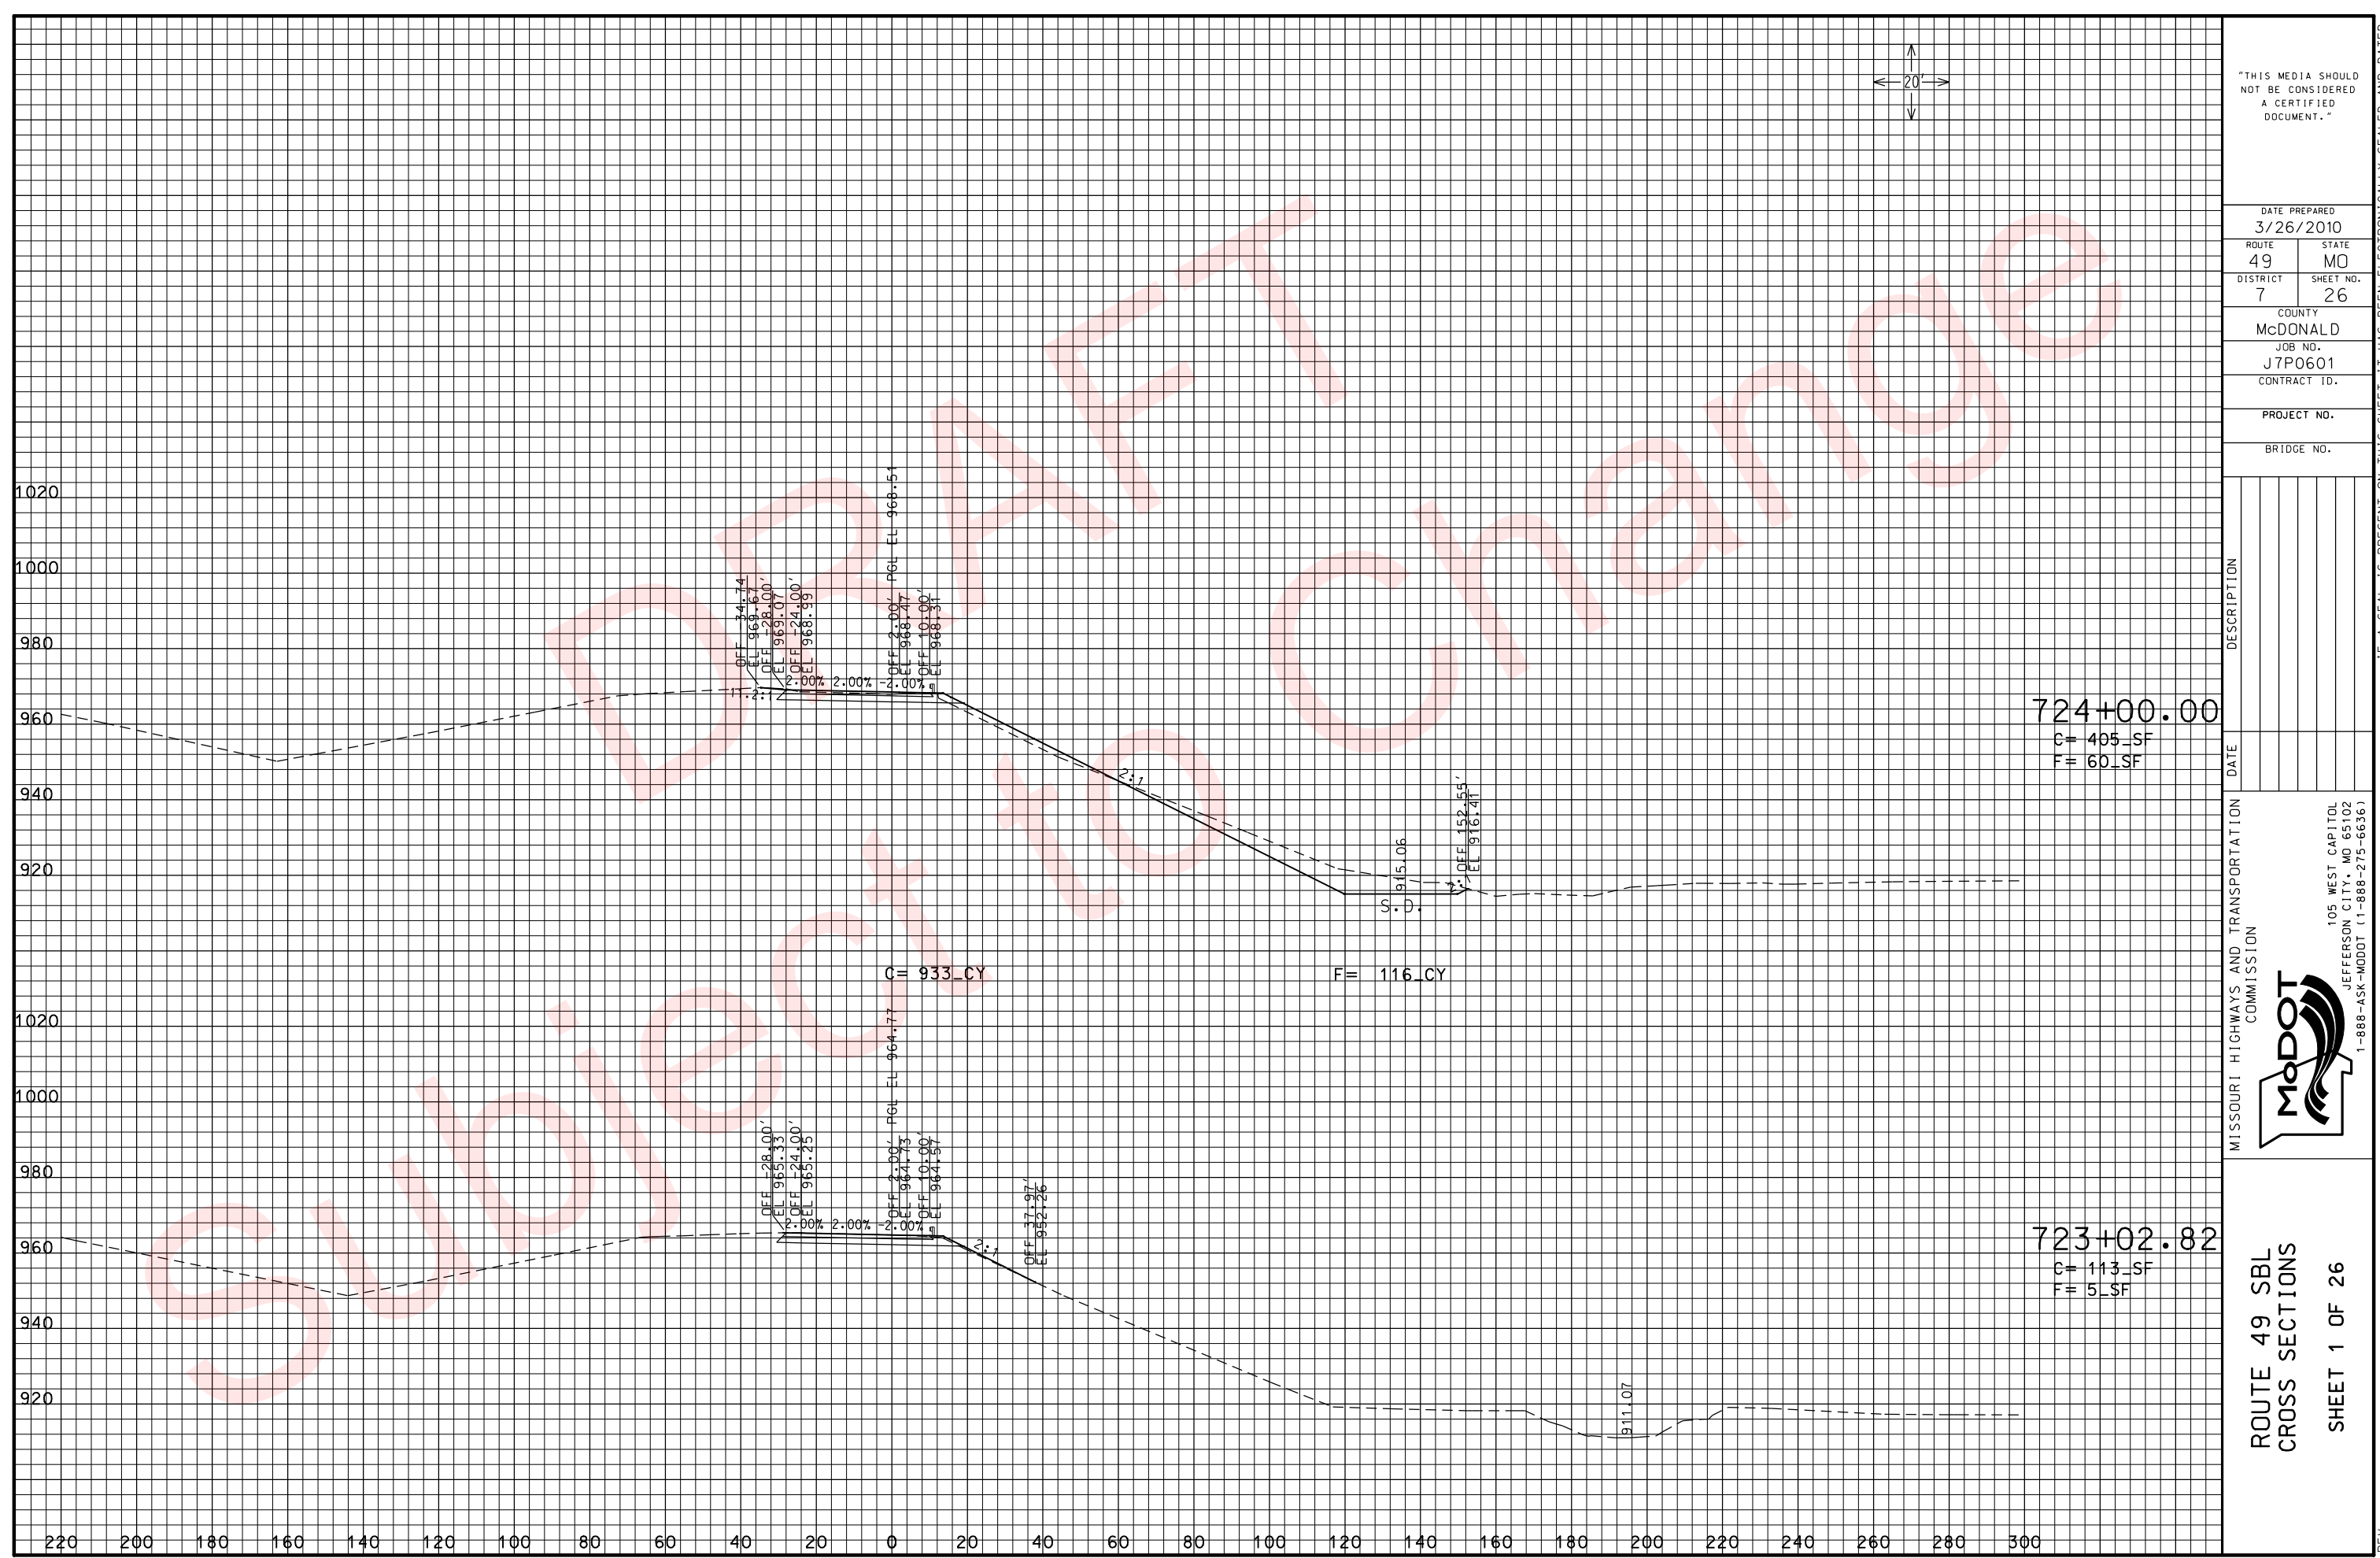

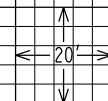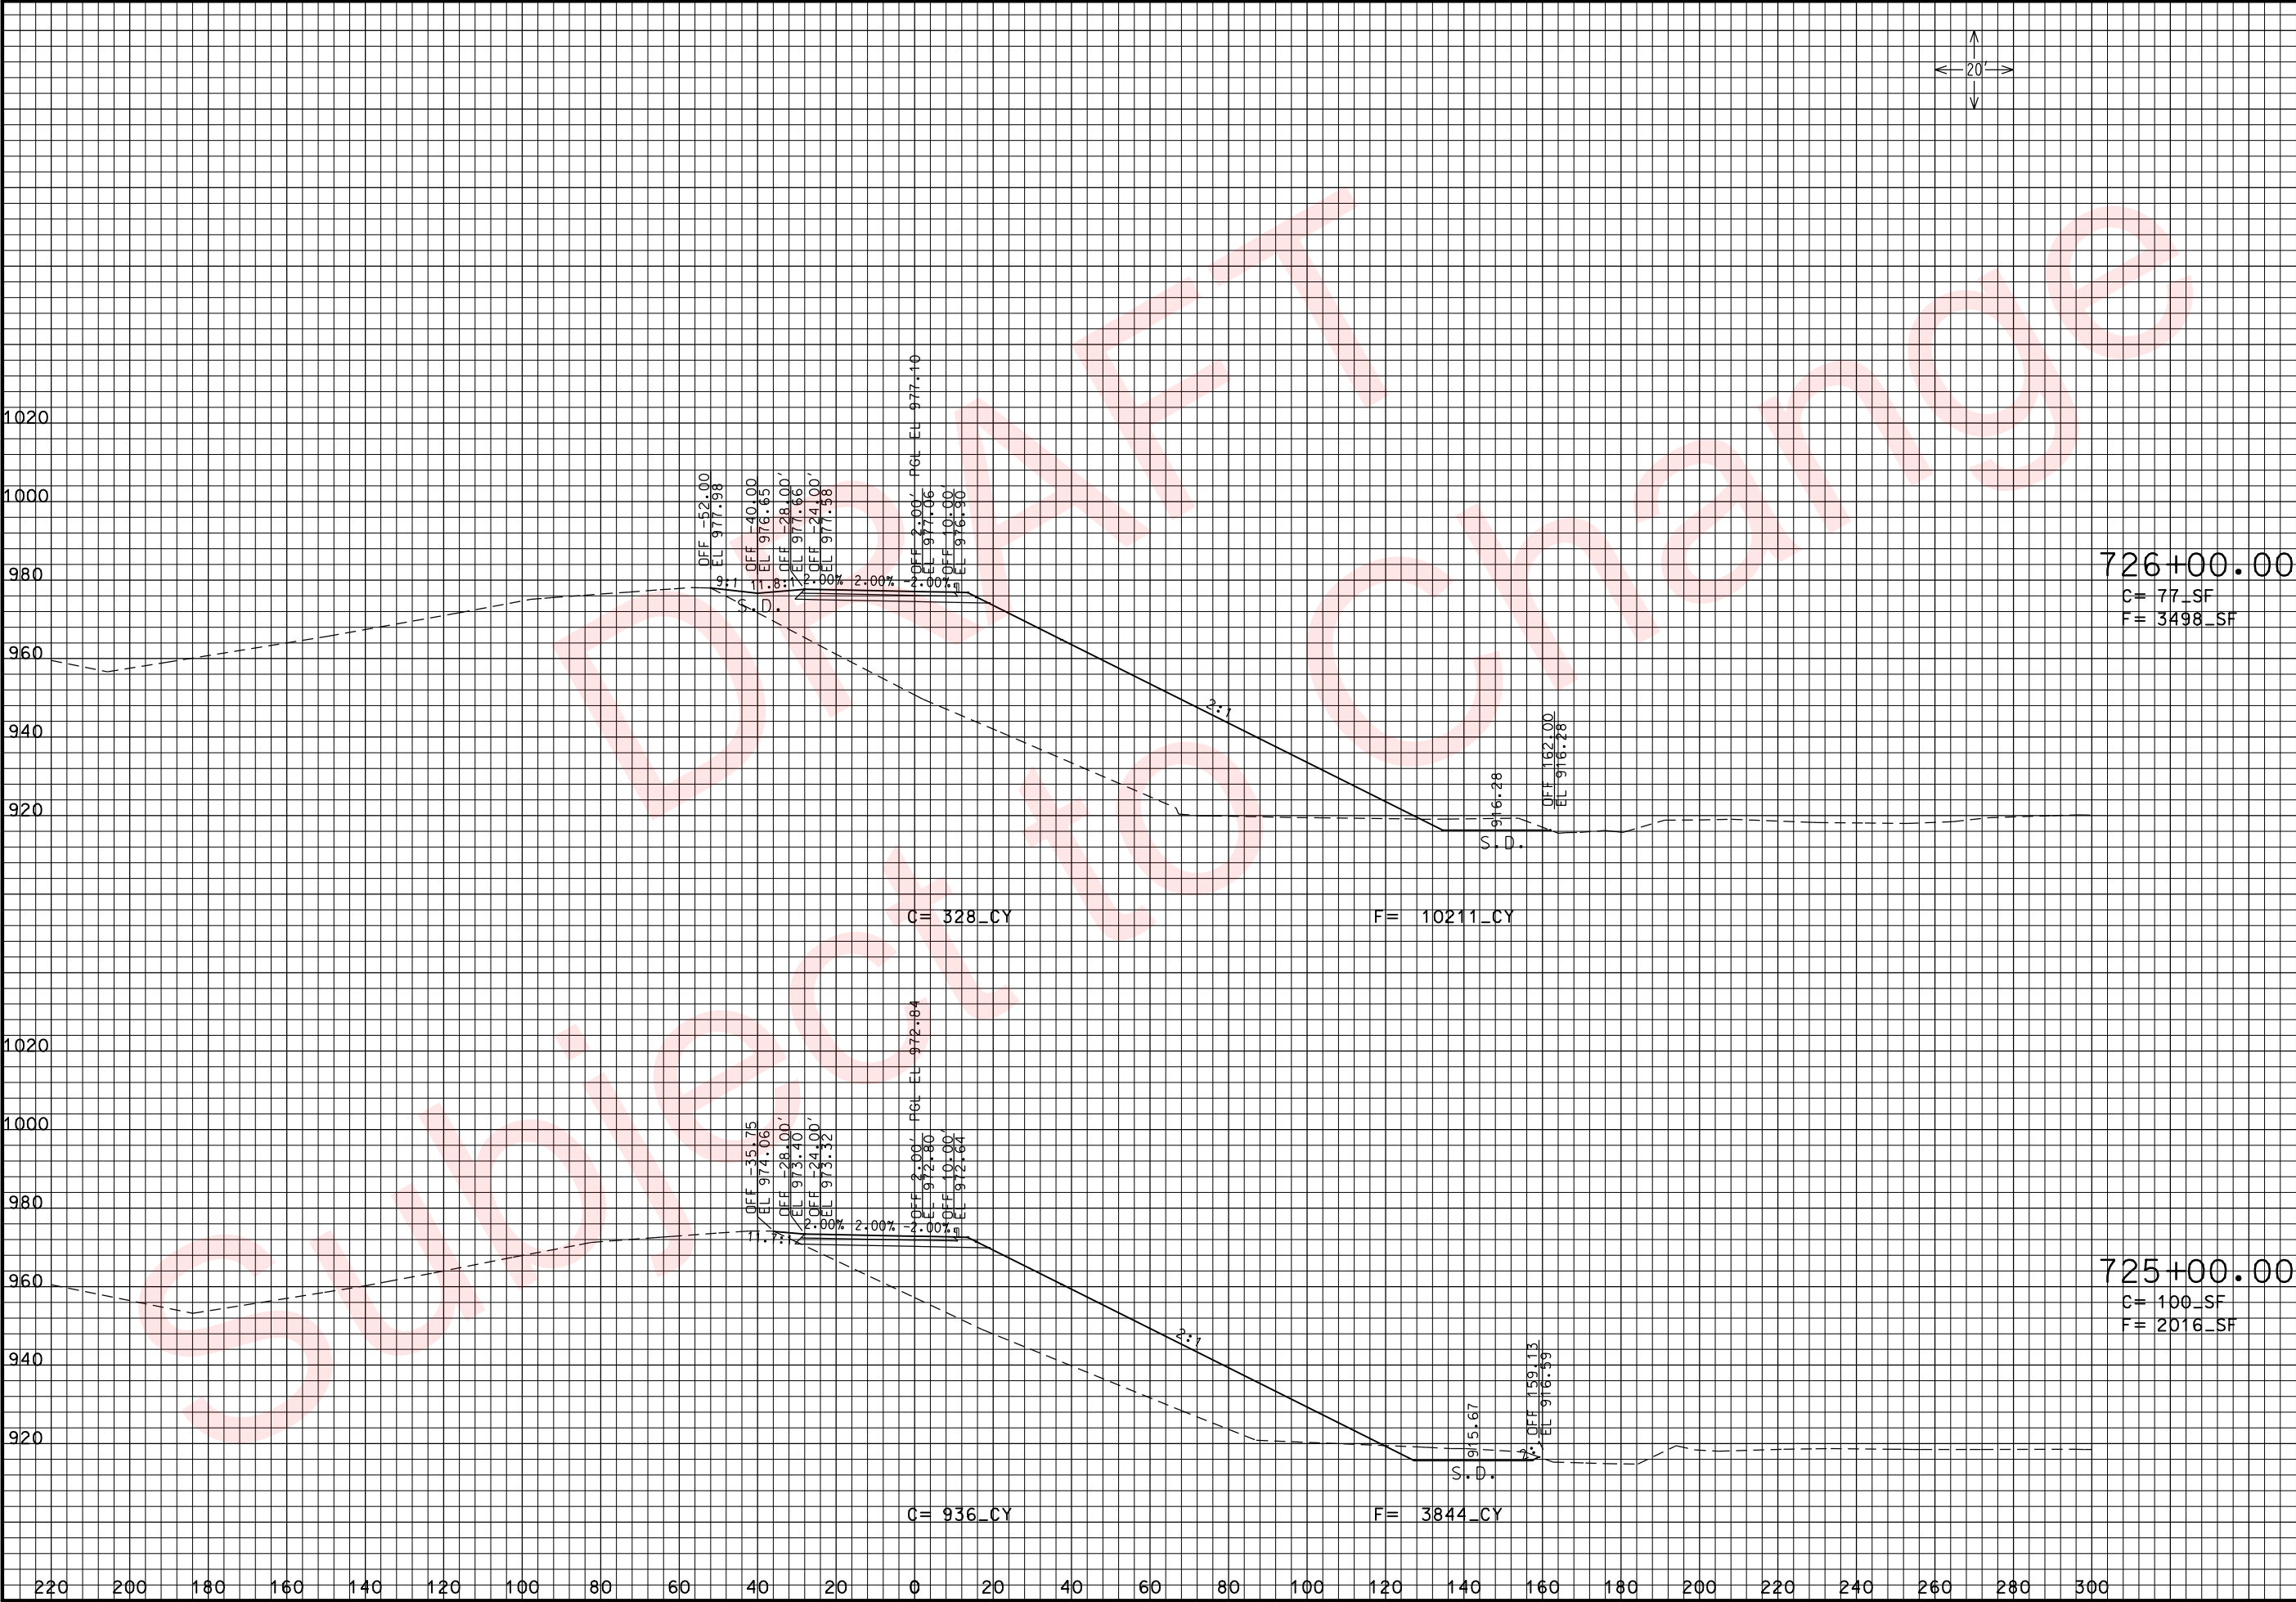

THIS MEDIA SHOULD NOT BE CONSIDERED A CERTIFIED DOCUMENT.

DATE PREPARED
3/26/2010

ROUTE 49	STATE MO
DISTRICT 7	SHEET NO. 27

COUNTY
McDONALD

JOB NO.
J7P0601

CONTRACT ID.

PROJECT NO.

BRIDGE NO.



DESCRIPTION	DATE

MISSOURI HIGHWAYS AND TRANSPORTATION COMMISSION

105 WEST CAPITOL
JEFFERSON CITY, MO 65102
1-888-ASK-MODOT (1-888-275-6636)

ROUTE 49 SBL
CROSS SECTIONS

SHEET 2 OF 26

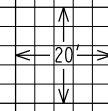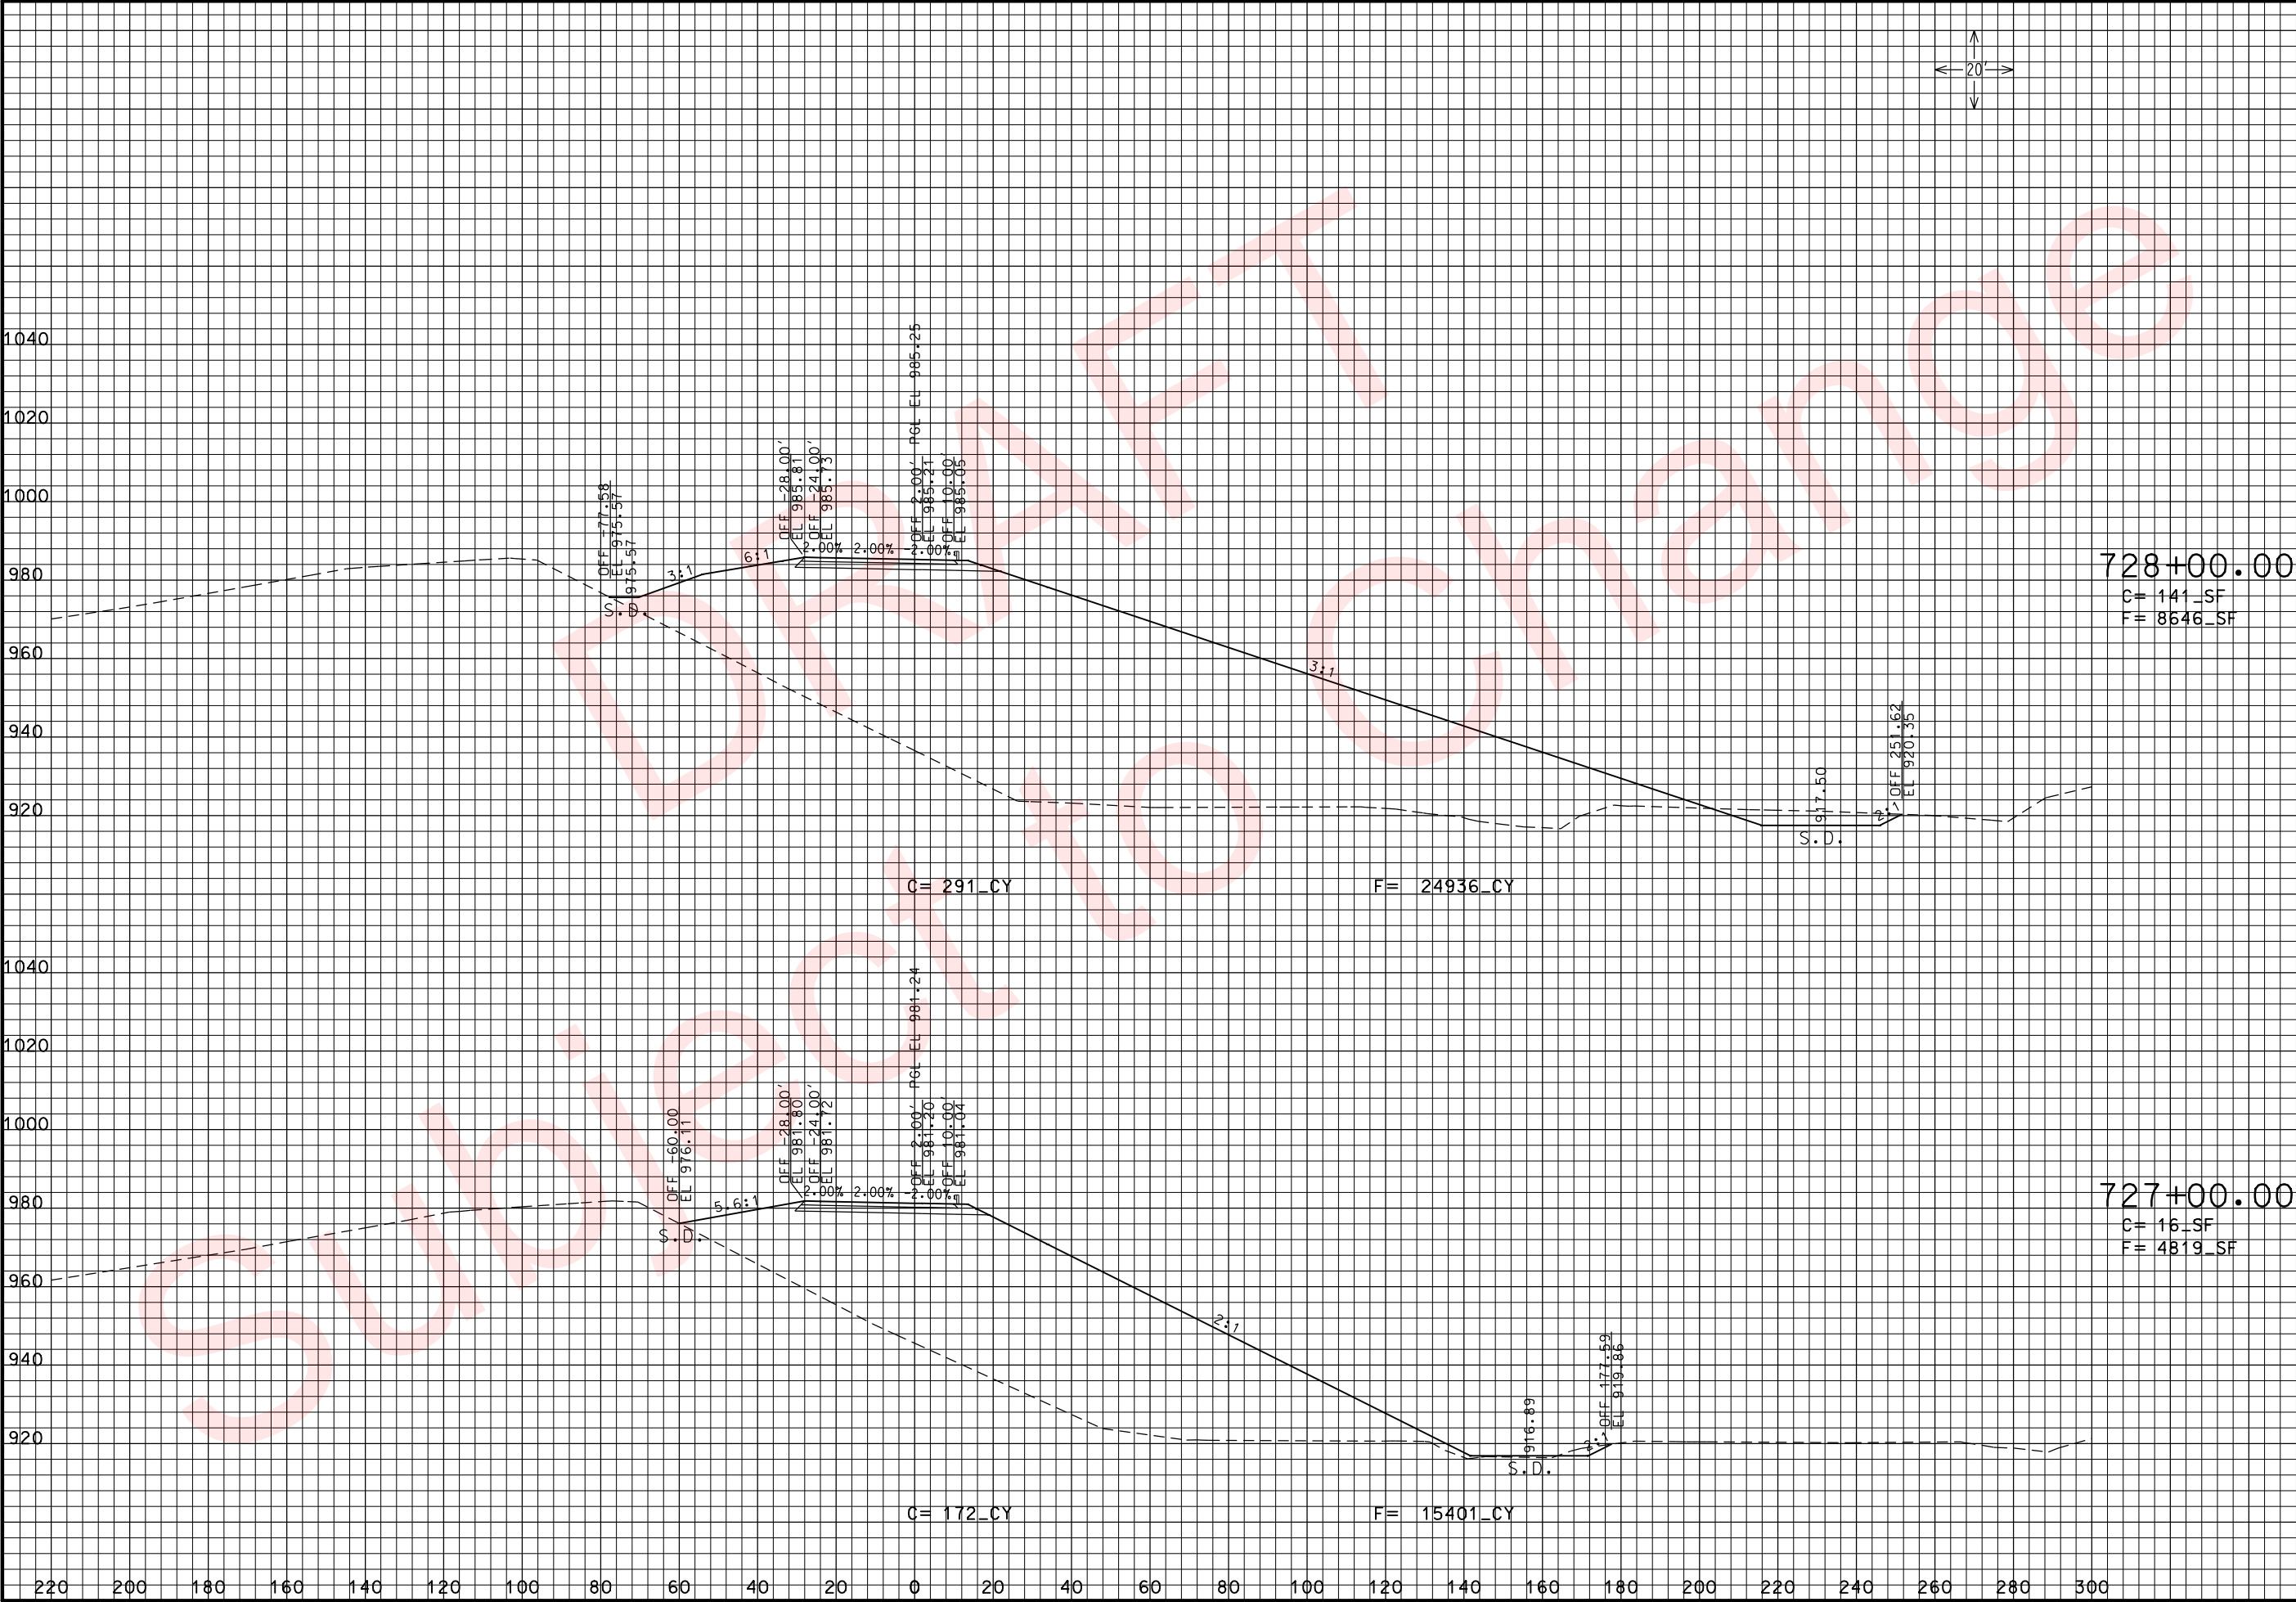

THIS MEDIA SHOULD NOT BE CONSIDERED A CERTIFIED DOCUMENT.

DATE PREPARED
3/26/2010

ROUTE 49	STATE MO
DISTRICT 7	SHEET NO. 28

COUNTY
McDONALD

JOB NO.
J7P0601

CONTRACT ID.

PROJECT NO.

BRIDGE NO.

DESCRIPTION	DATE



MISSOURI HIGHWAYS AND TRANSPORTATION COMMISSION

105 WEST CAPITOL
JEFFERSON CITY, MO 65102
1-888-ASK-MODOT (1-888-275-6636)

ROUTE 49 SBL
CROSS SECTIONS

SHEET 3 OF 26

REV.

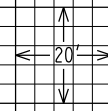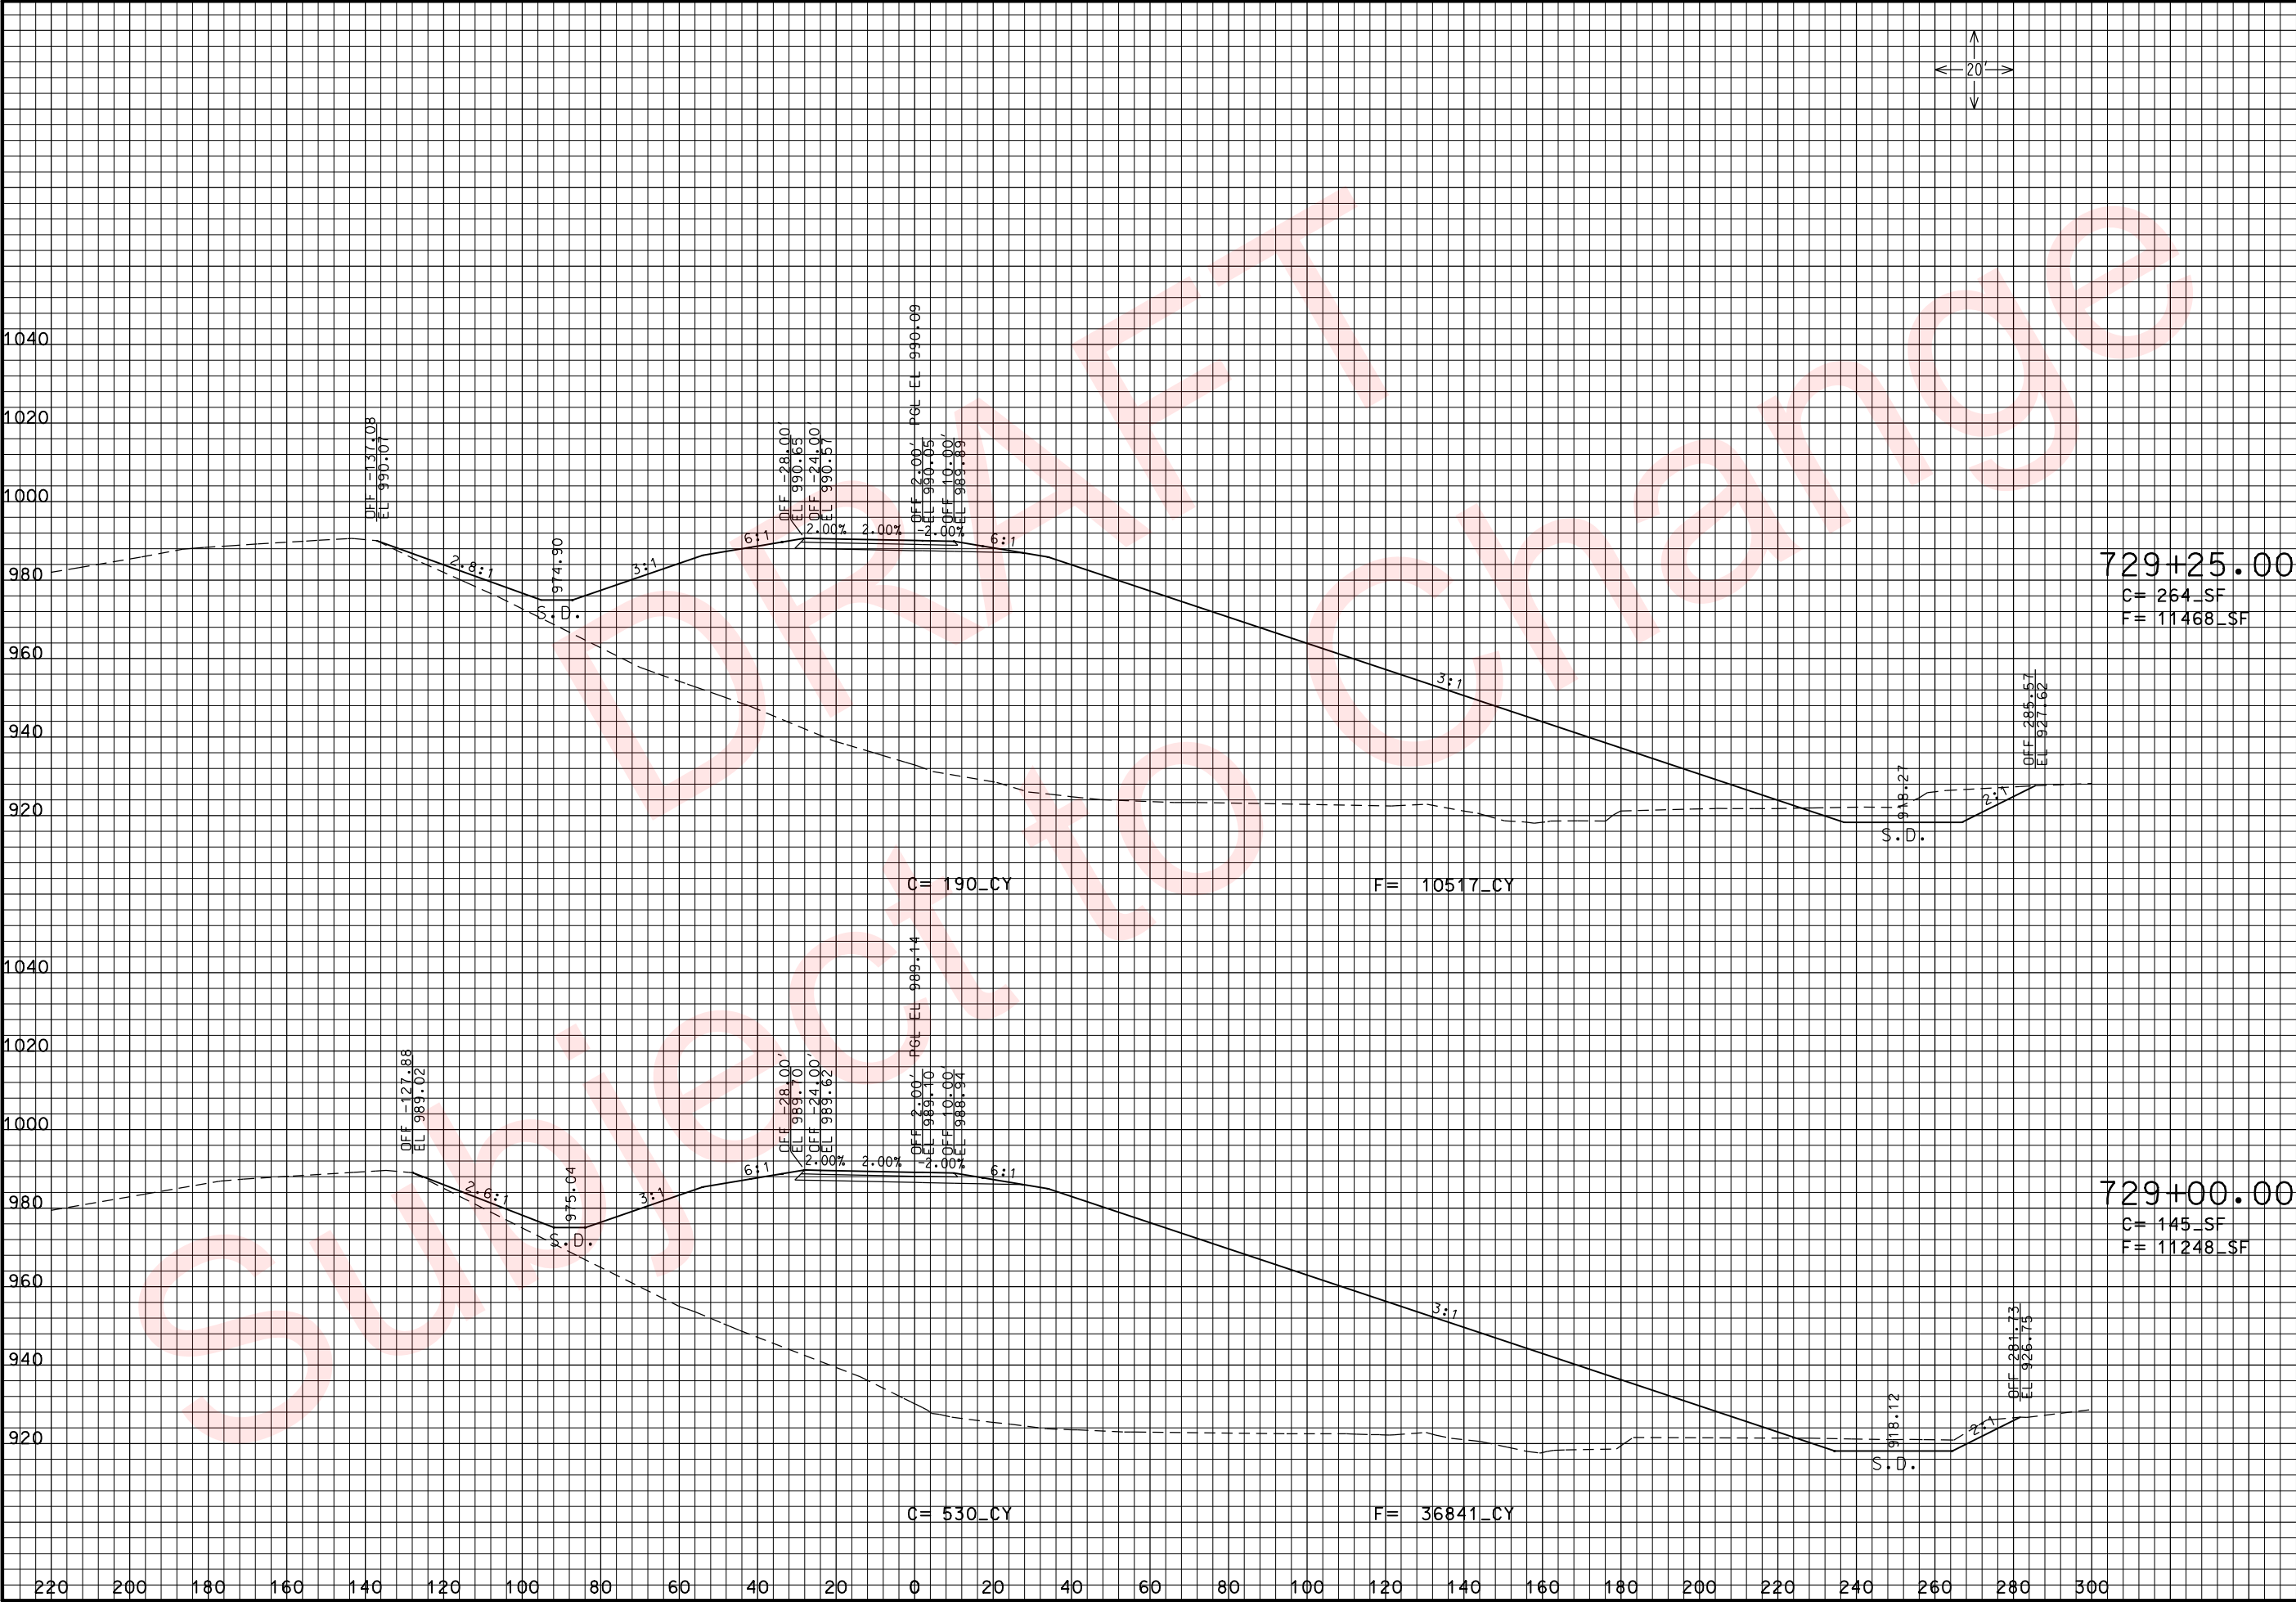

THIS MEDIA SHOULD NOT BE CONSIDERED A CERTIFIED DOCUMENT.

DATE PREPARED 3/26/2010	
ROUTE 49	STATE MO
DISTRICT 7	SHEET NO. 29
COUNTY McDONALD	
JOB NO. J7P0601	
CONTRACT ID.	
PROJECT NO.	
BRIDGE NO.	

DESCRIPTION	DATE



MISSOURI HIGHWAYS AND TRANSPORTATION COMMISSION

ROUTE 49 SBL CROSS SECTIONS

SHEET 4 OF 26

105 WEST CAPITOL
JEFFERSON CITY, MO 65102
1-888-ASK-MODOT (1-888-275-6636)

REV.

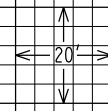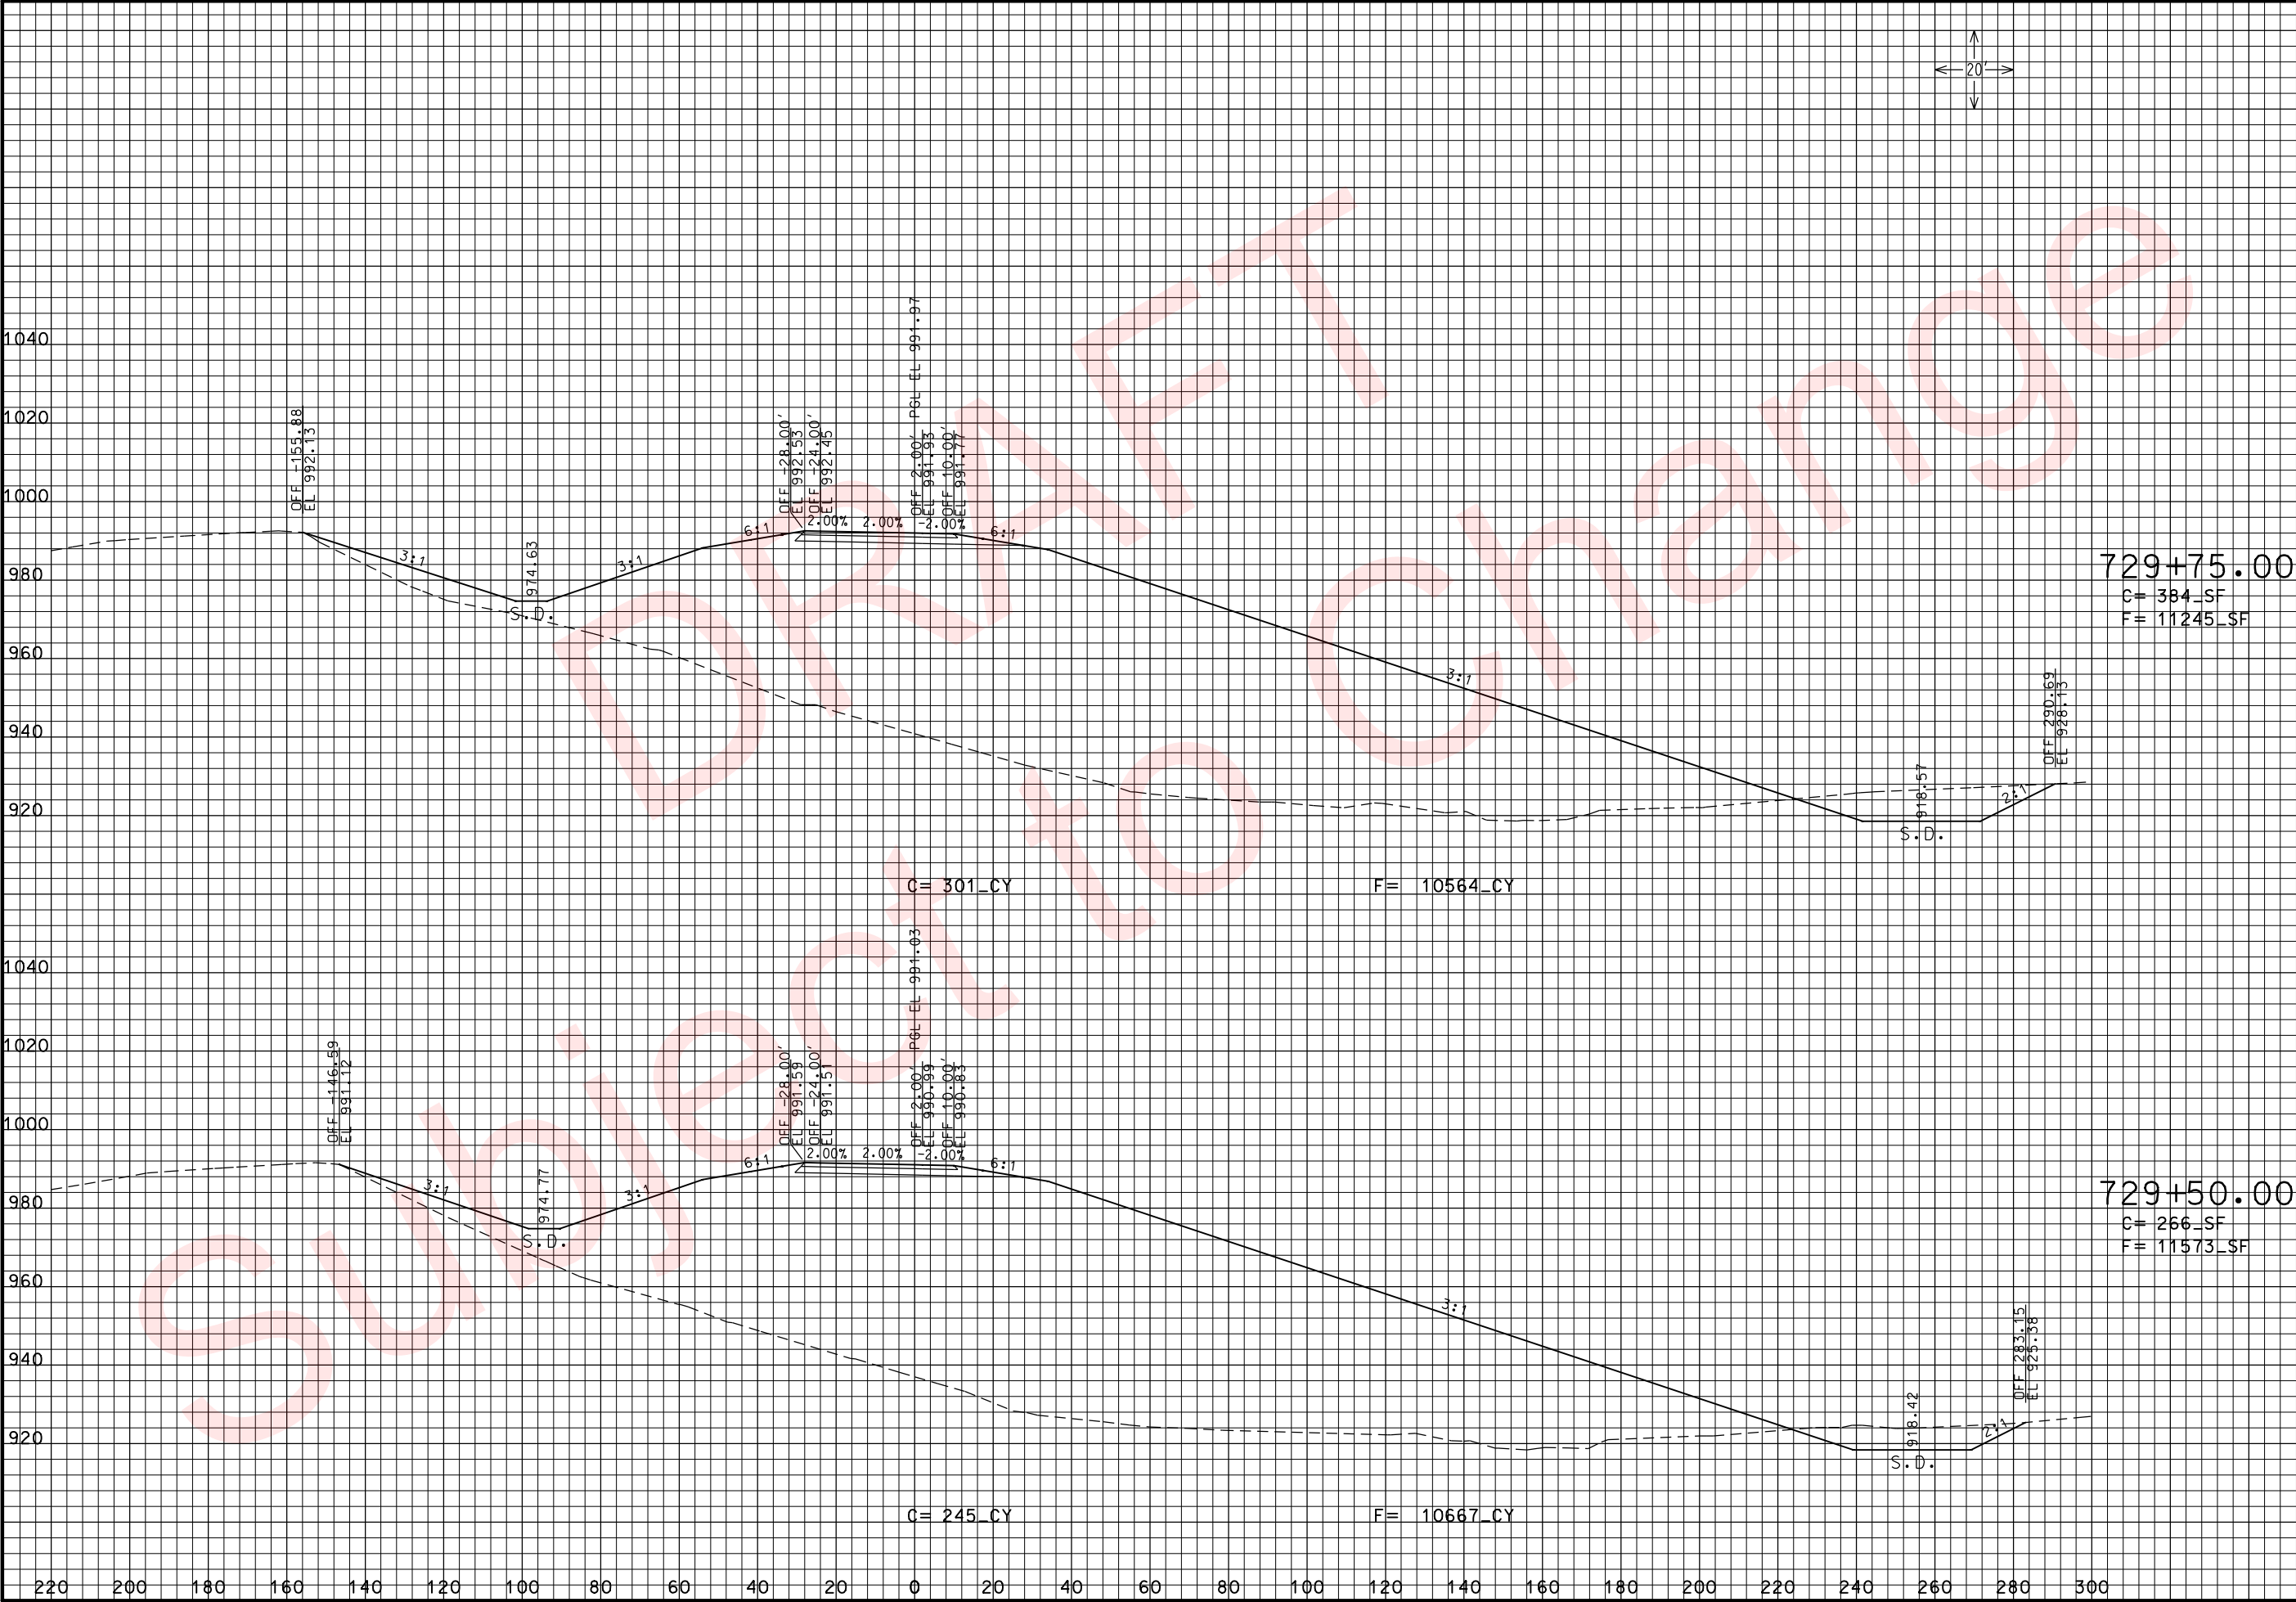

THIS MEDIA SHOULD NOT BE CONSIDERED A CERTIFIED DOCUMENT.

DATE PREPARED
3/26/2010

ROUTE
49

DISTRICT
7

STATE
MO

SHEET NO.
30

COUNTY
McDONALD

JOB NO.
J7P0601

CONTRACT ID.

PROJECT NO.

BRIDGE NO.

DESCRIPTION

DATE

MISSOURI HIGHWAYS AND TRANSPORTATION COMMISSION




105 WEST CAPITOL
JEFFERSON CITY, MO 65102
1-888-ASK-MODOT (1-888-275-6636)

ROUTE 49 SBL
CROSS SECTIONS

SHEET 5 OF 26

IF A SEAL IS PRESENT ON THIS SHEET IT HAS BEEN ELECTRONICALLY SEALED AND DATED: REV.

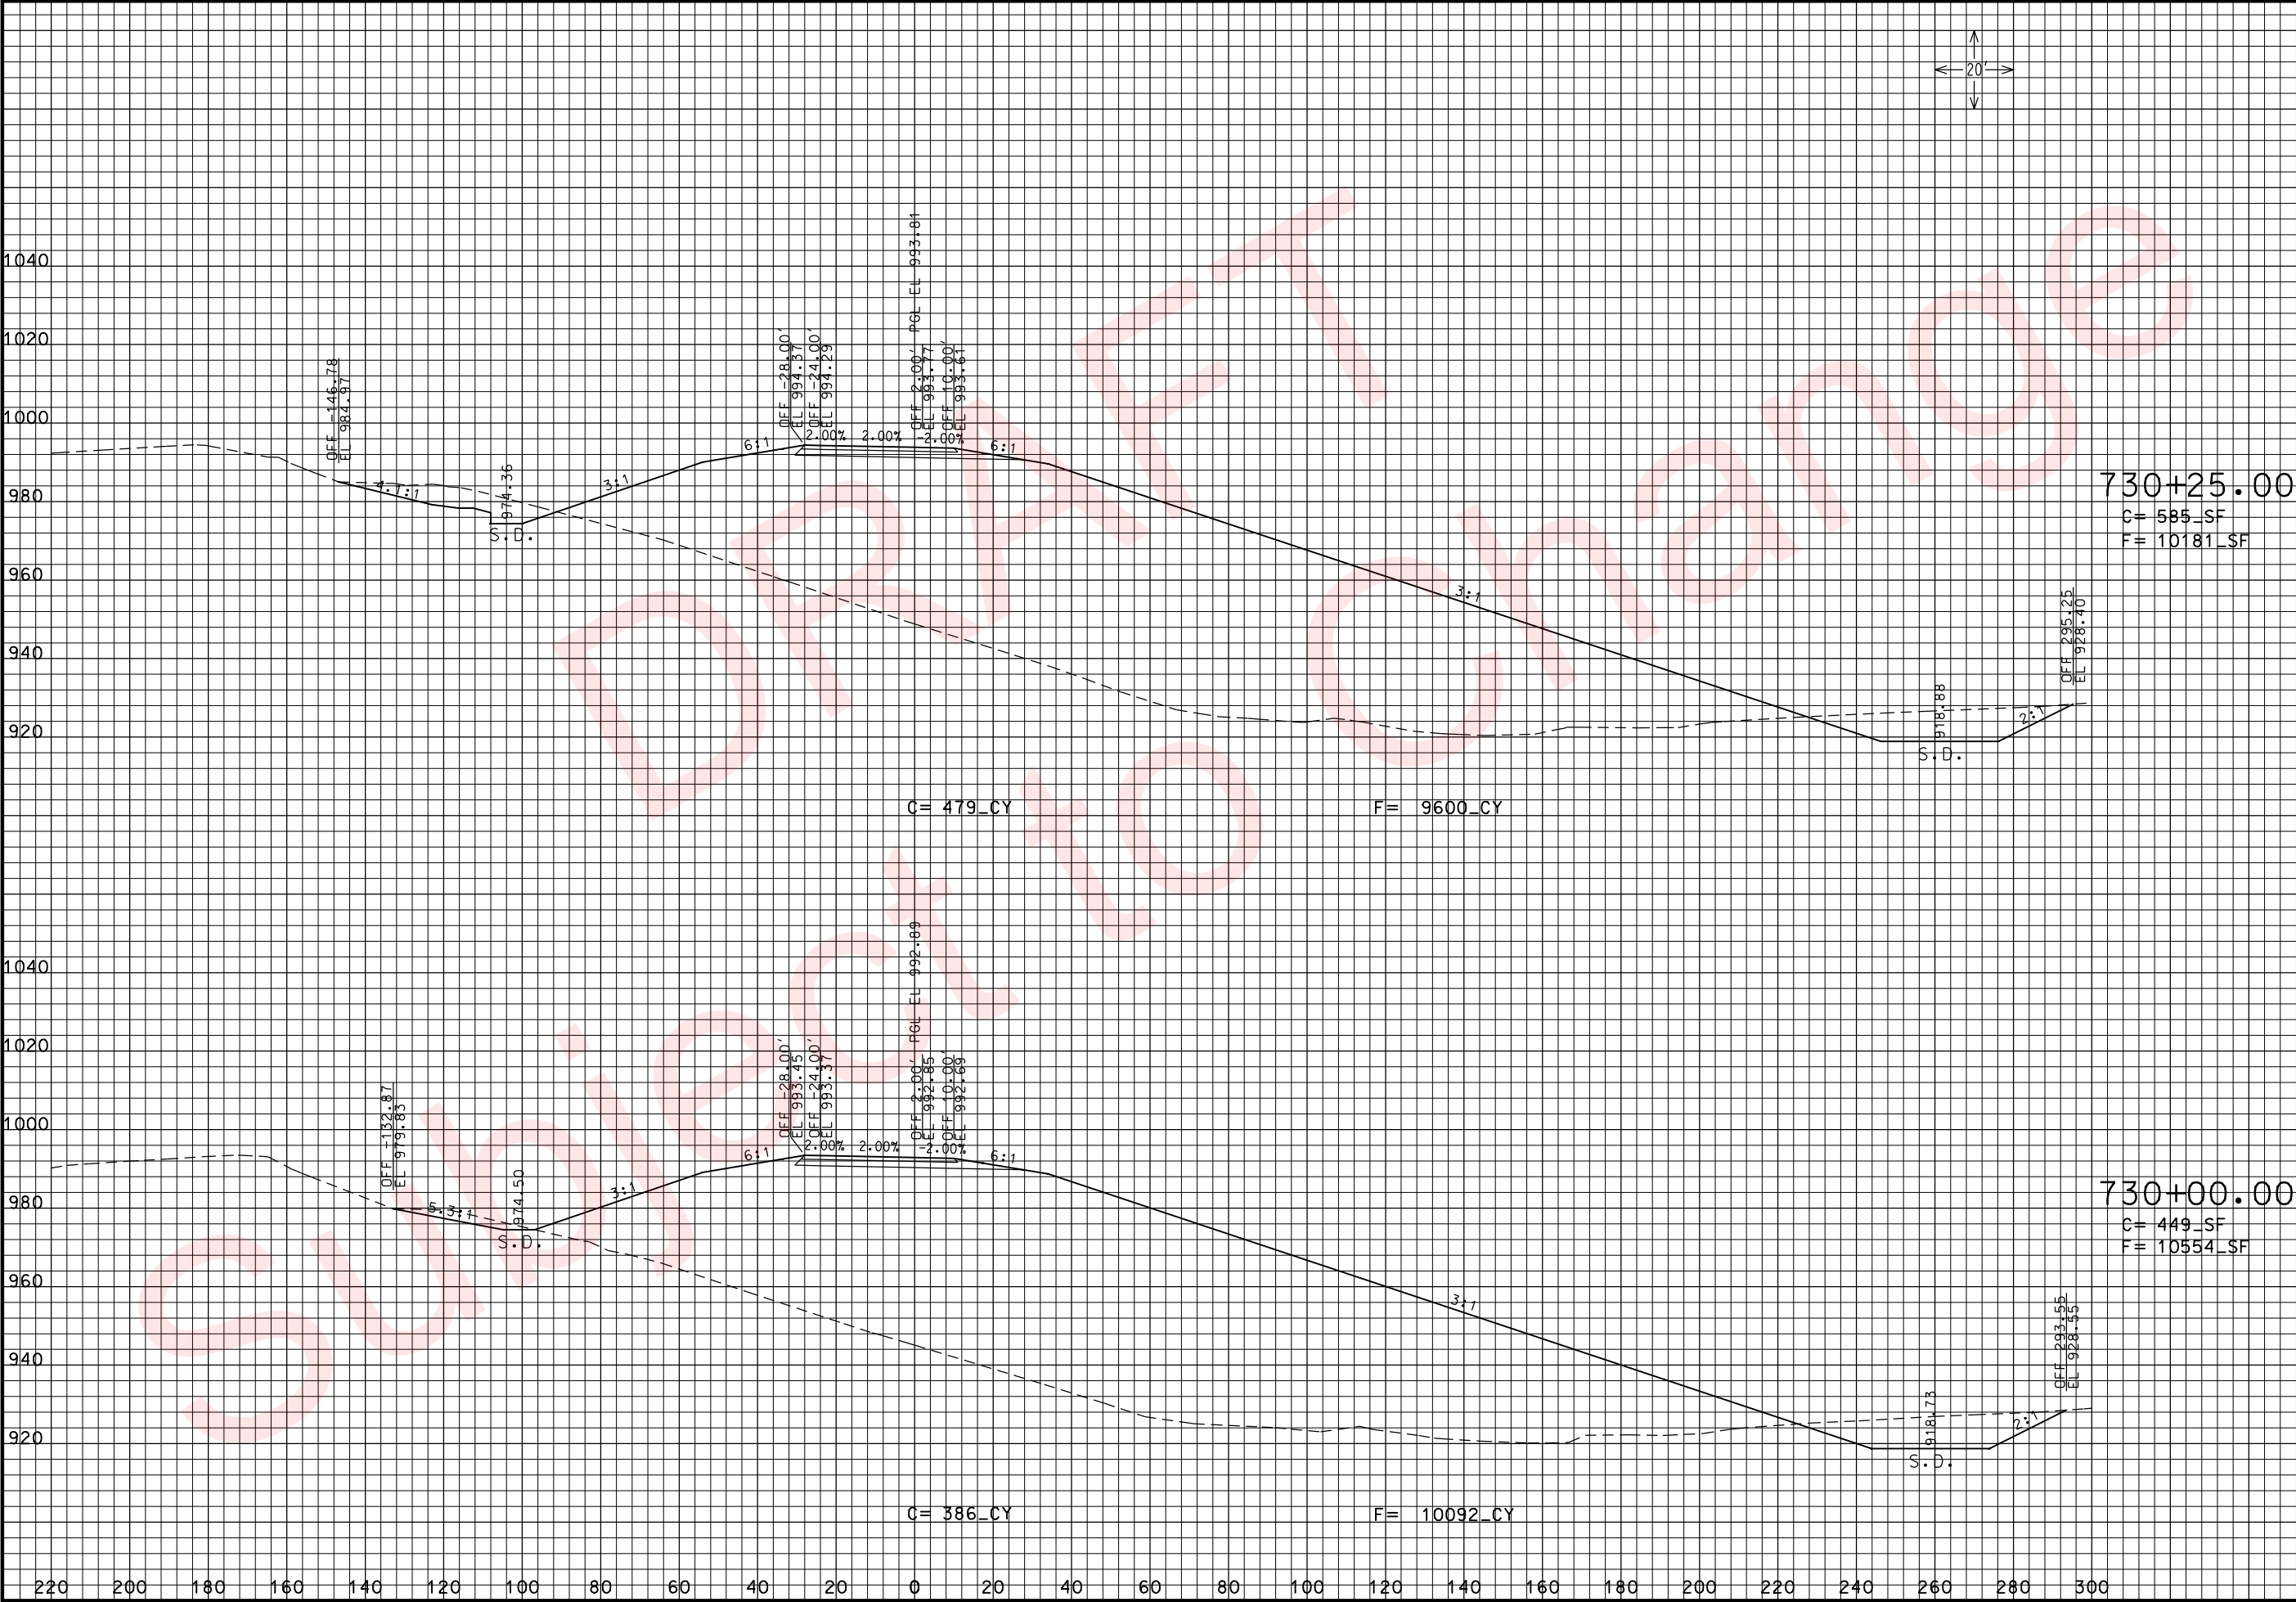

THIS MEDIA SHOULD NOT BE CONSIDERED A CERTIFIED DOCUMENT.

DATE PREPARED
3/26/2010

ROUTE
49

DISTRICT
7

STATE
MO

SHEET NO.
31

COUNTY
McDONALD

JOB NO.
J7P0601

CONTRACT ID.

PROJECT NO.

BRIDGE NO.

DESCRIPTION

DATE

MISSOURI HIGHWAYS AND TRANSPORTATION COMMISSION





105 WEST CAPITOL
JEFFERSON CITY, MO 65102
1-888-ASK-MODOT (1-888-275-6636)

ROUTE 49 SBL
CROSS SECTIONS

SHEET 6 OF 26

IF A SEAL IS PRESENT ON THIS SHEET IT HAS BEEN ELECTRONICALLY SEALED AND DATED: REV.

xs_026-051_j7p0601_i20_i49SB.dgn 10:04:02 AM 3/26/2010

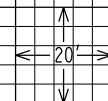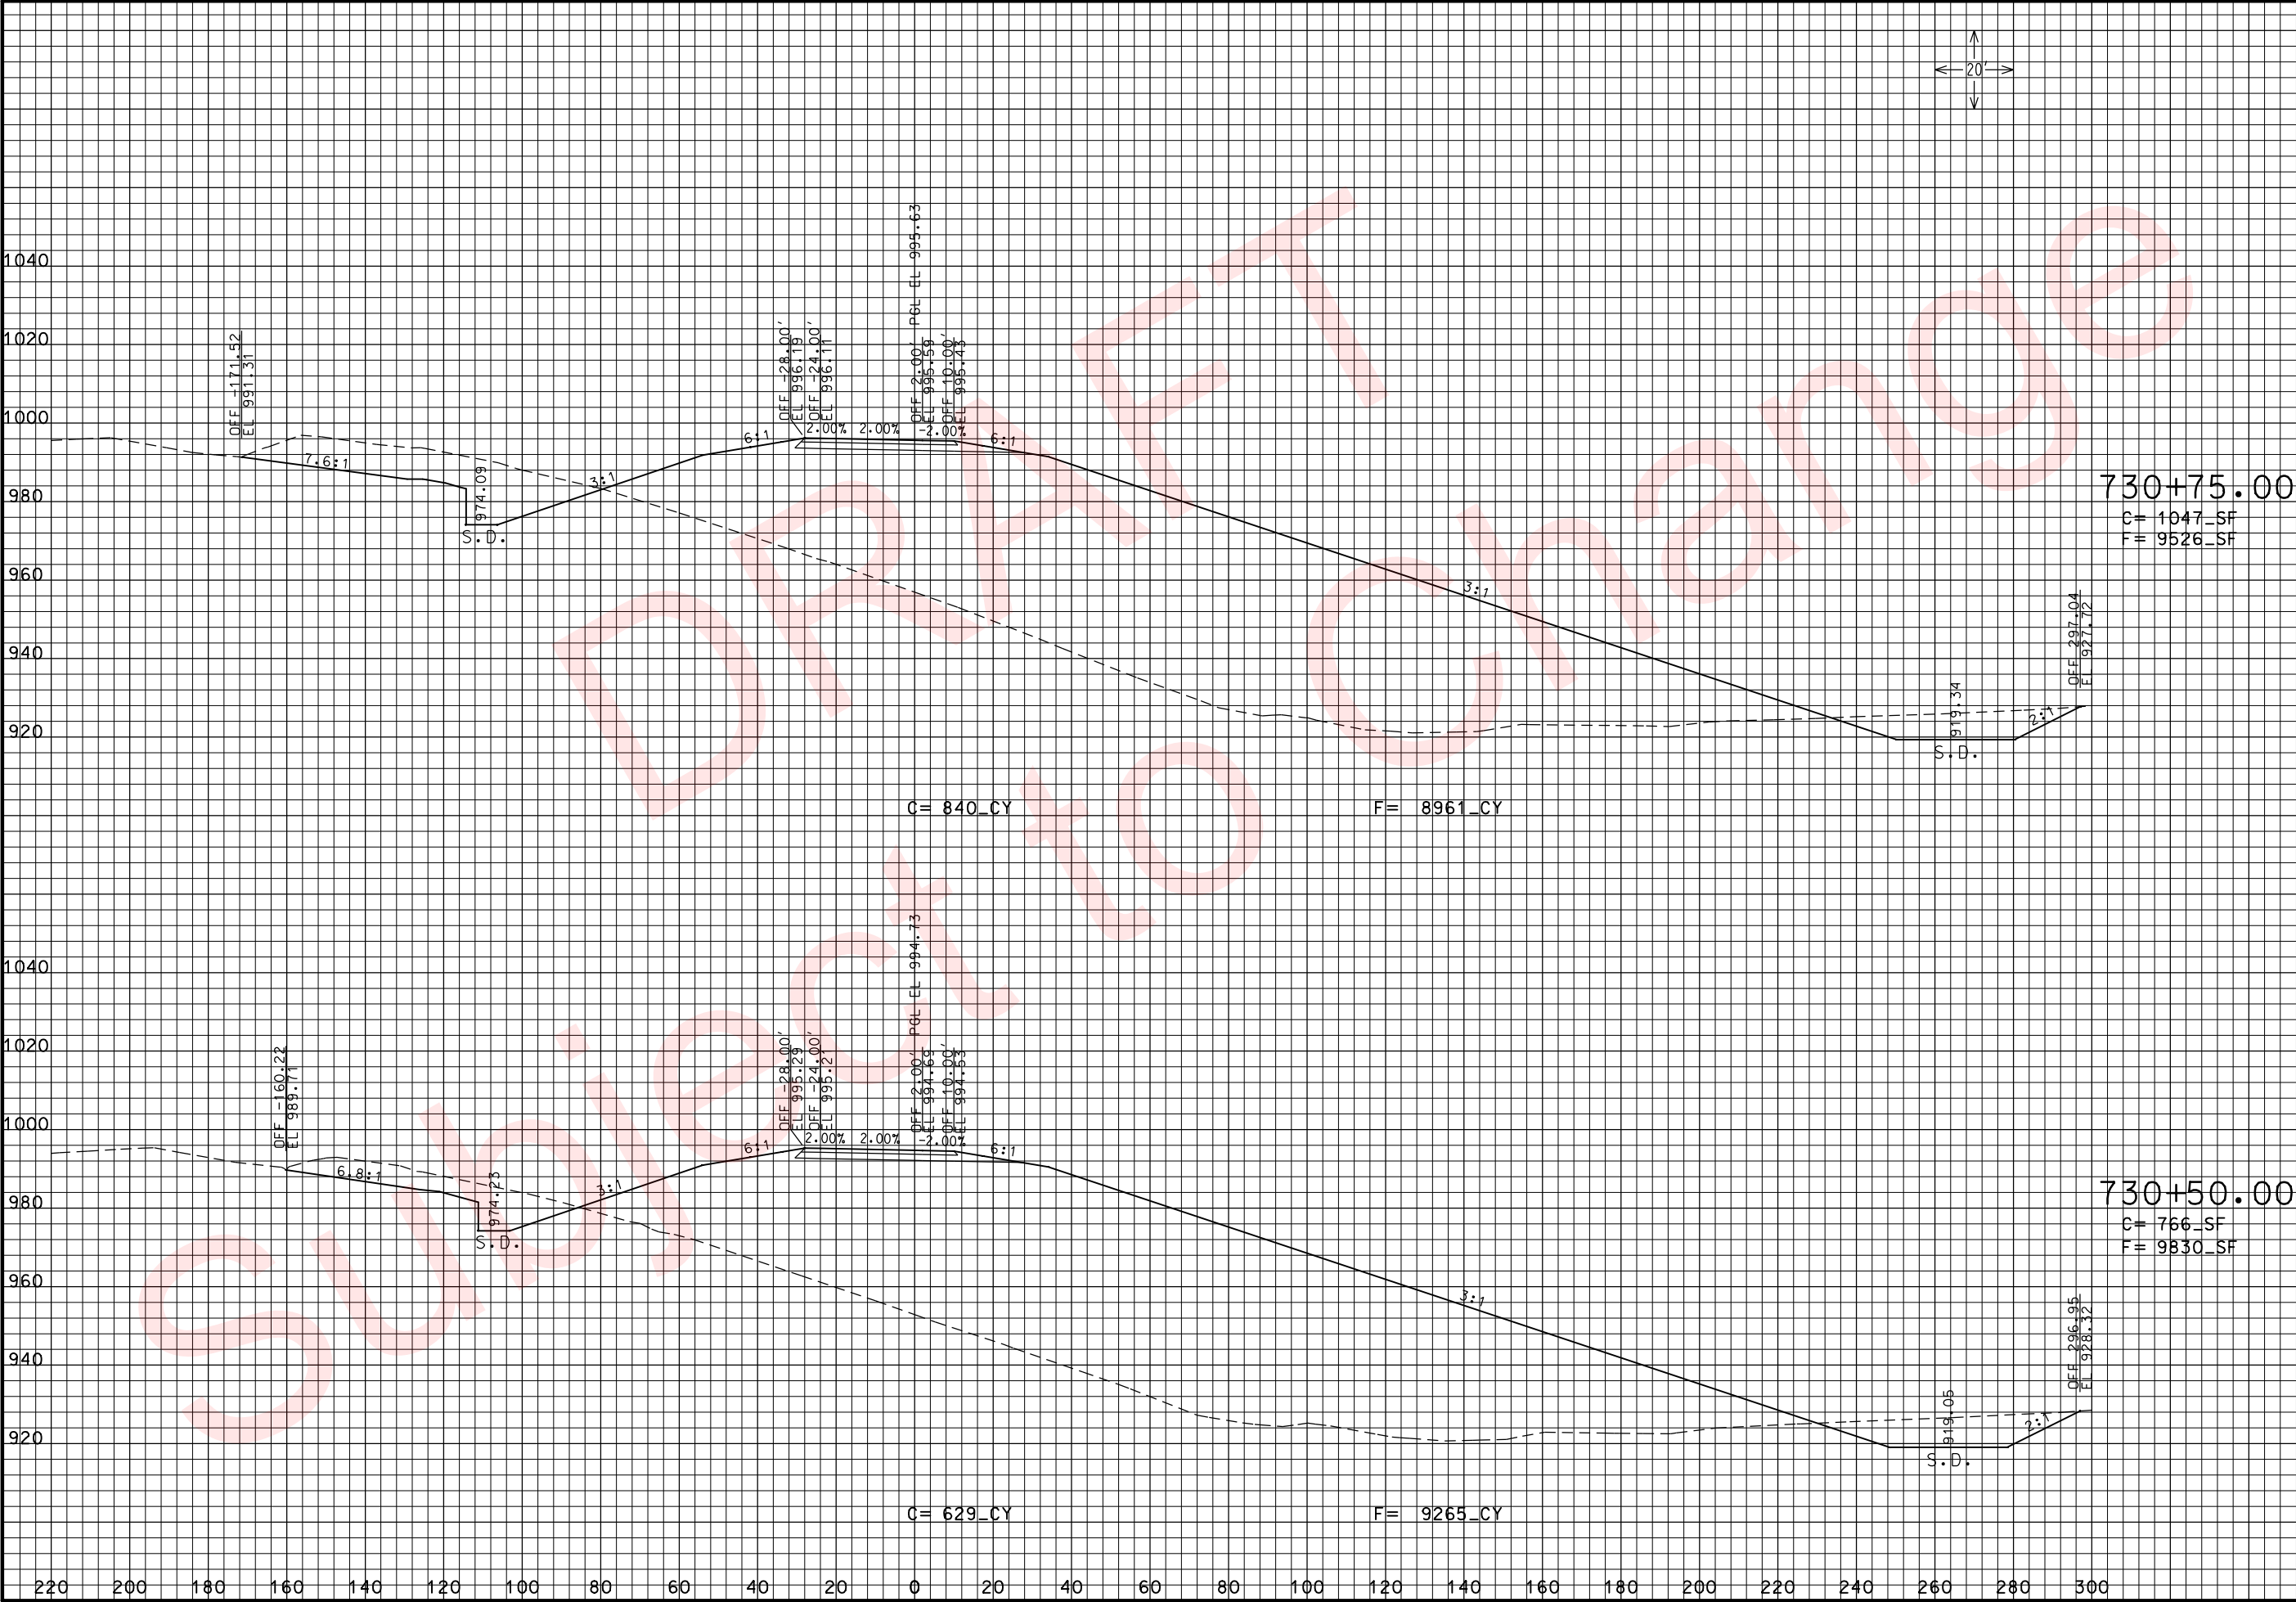

THIS MEDIA SHOULD NOT BE CONSIDERED A CERTIFIED DOCUMENT.

DATE PREPARED
3/26/2010

ROUTE
49

DISTRICT
7

STATE
MO

SHEET NO.
32

COUNTY
McDONALD

JOB NO.
J7P0601

CONTRACT ID.

PROJECT NO.

BRIDGE NO.

DESCRIPTION

DATE

MISSOURI HIGHWAYS AND TRANSPORTATION COMMISSION




105 WEST CAPITOL
JEFFERSON CITY, MO 65102
1-888-ASK-MODOT (1-888-275-6636)

ROUTE 49 SBL
CROSS SECTIONS

SHEET 7 OF 26

IF A SEAL IS PRESENT ON THIS SHEET IT HAS BEEN ELECTRONICALLY SEALED AND DATED: REV.

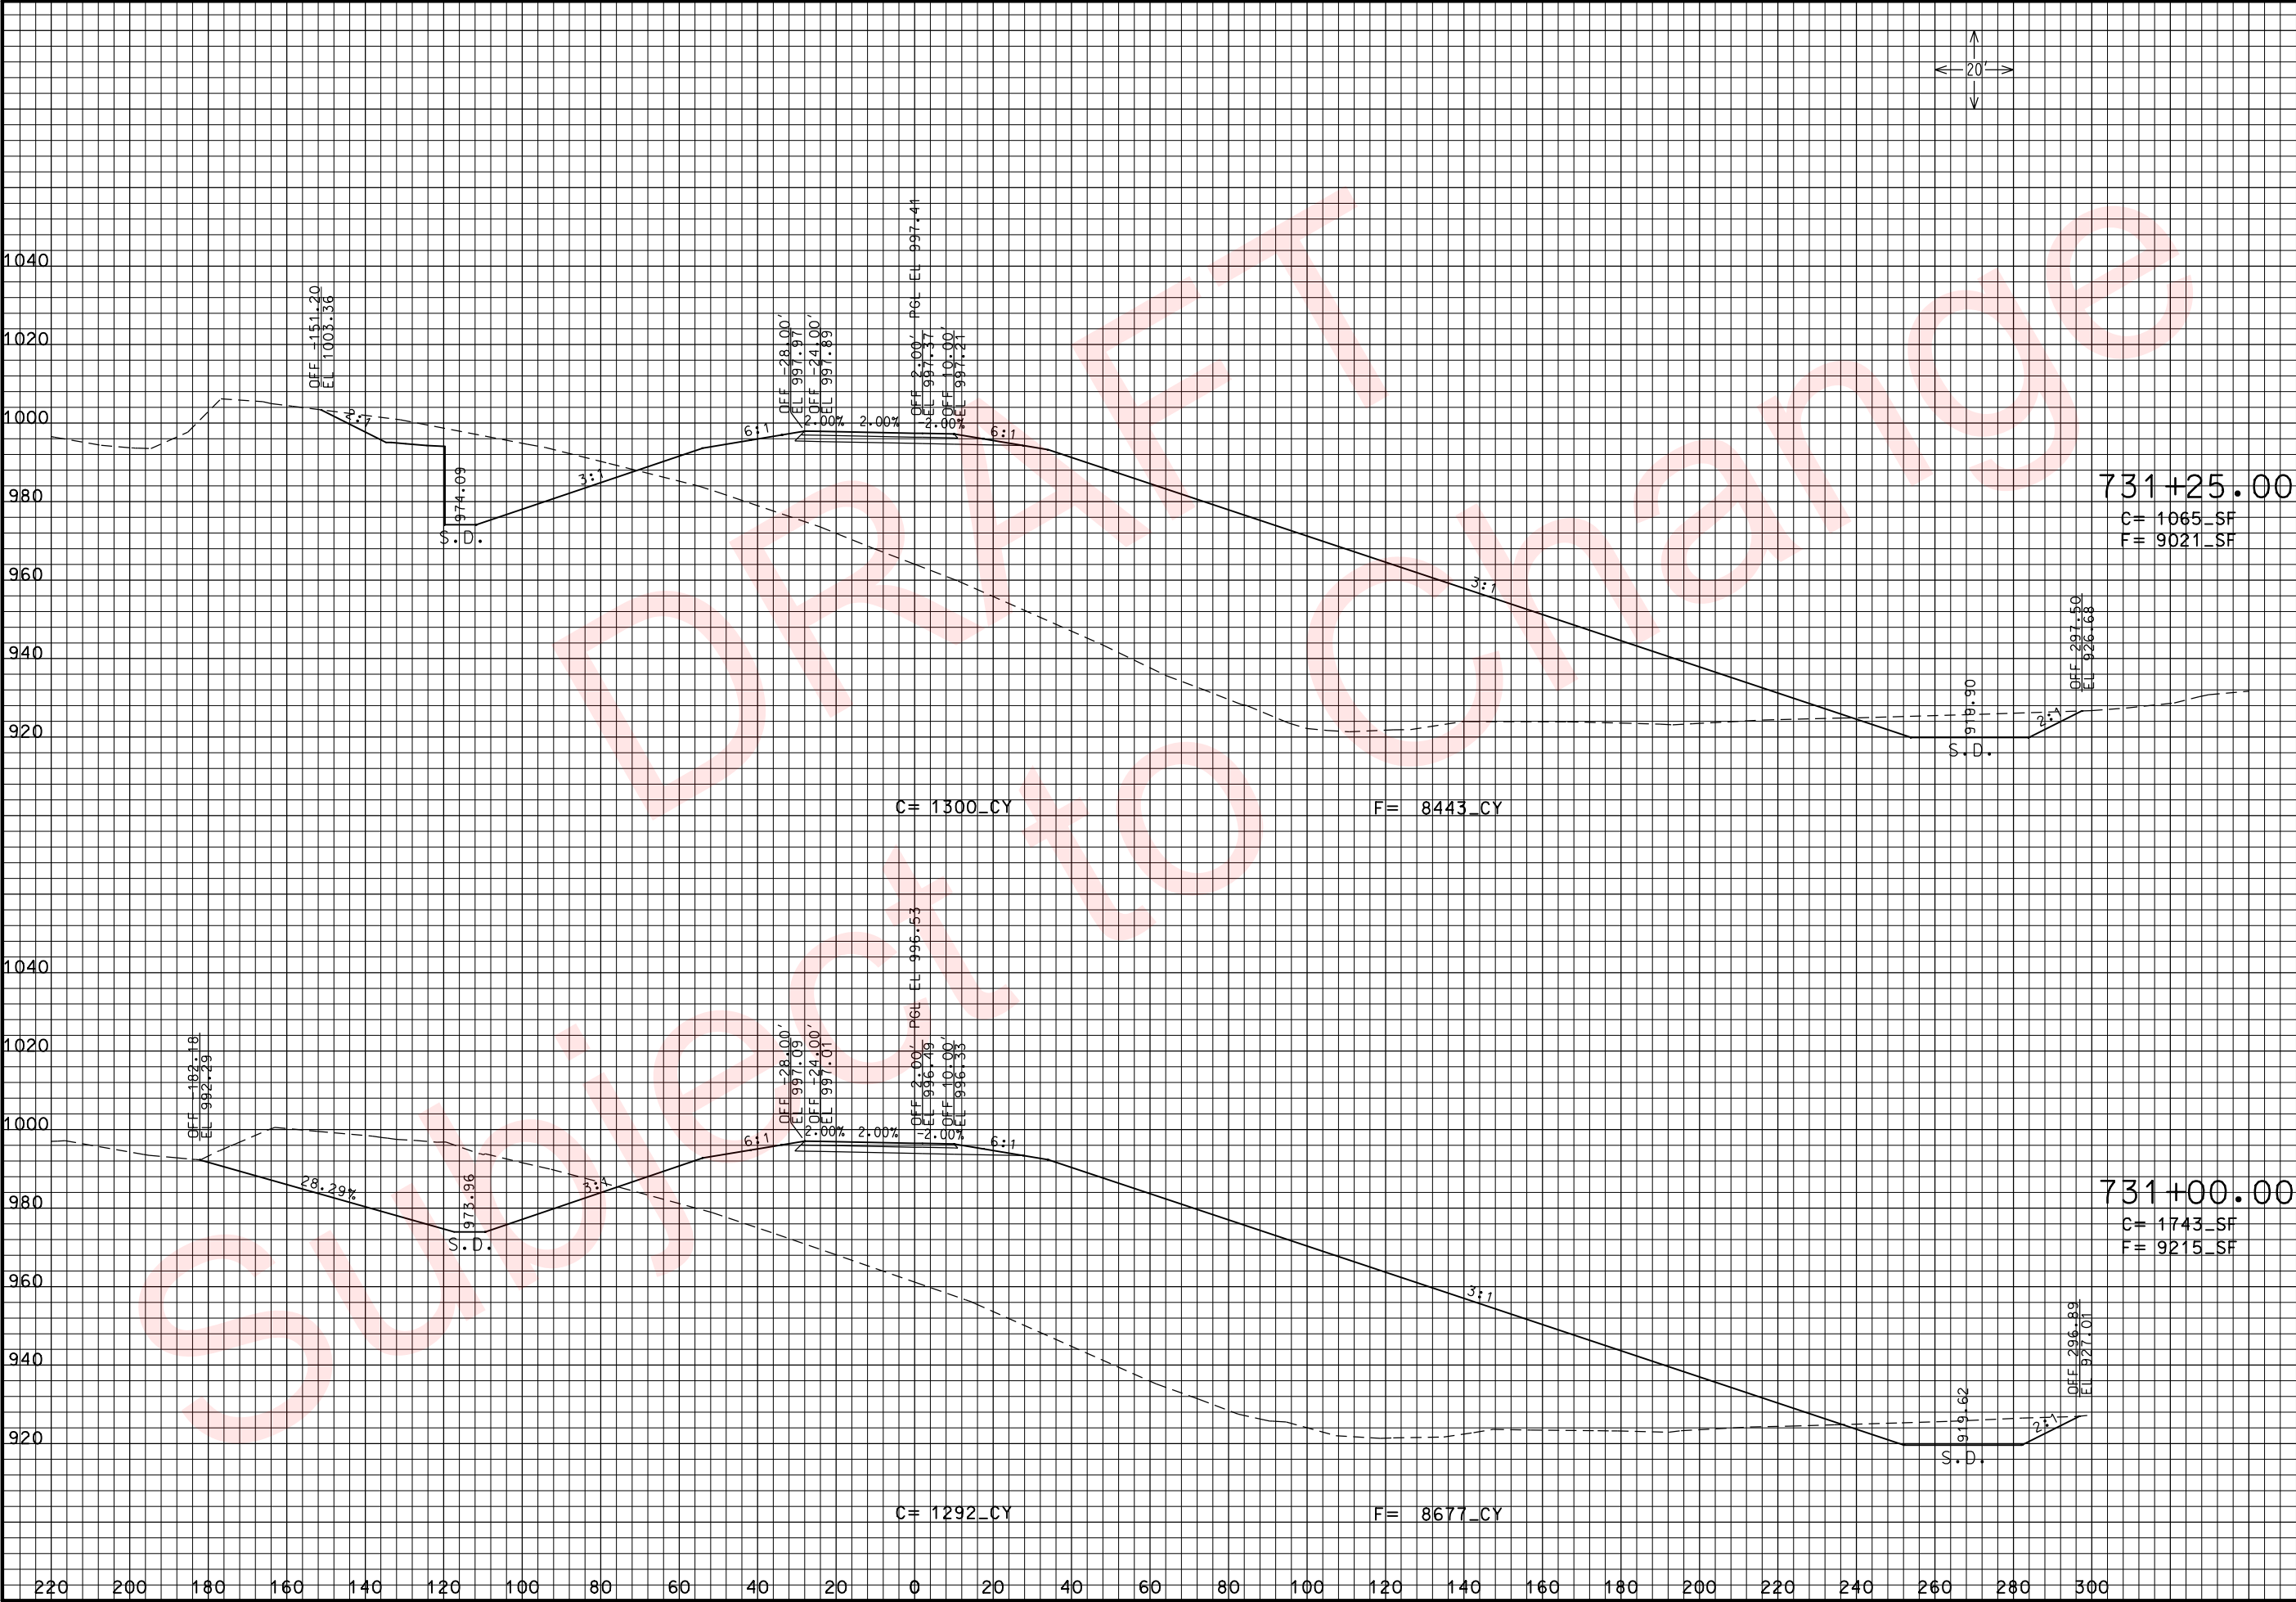

THIS MEDIA SHOULD NOT BE CONSIDERED A CERTIFIED DOCUMENT.

DATE PREPARED
3/26/2010

ROUTE
49

DISTRICT
7

COUNTY
McDONALD

JOB NO.
J7P0601

CONTRACT ID.

PROJECT NO.

BRIDGE NO.

STATE
MO

SHEET NO.
33

DESCRIPTION

DATE

MISSOURI HIGHWAYS AND TRANSPORTATION COMMISSION



MoDOT

105 WEST CAPITOL
JEFFERSON CITY, MO 65102
1-888-ASK-MODOT (1-888-275-6636)


ROUTE 49 SBL
CROSS SECTIONS

SHEET 8 OF 26

xs_026-051_j7p0601_i20_i49SB.dgn 10:04:06 AM 3/26/2010

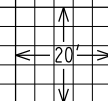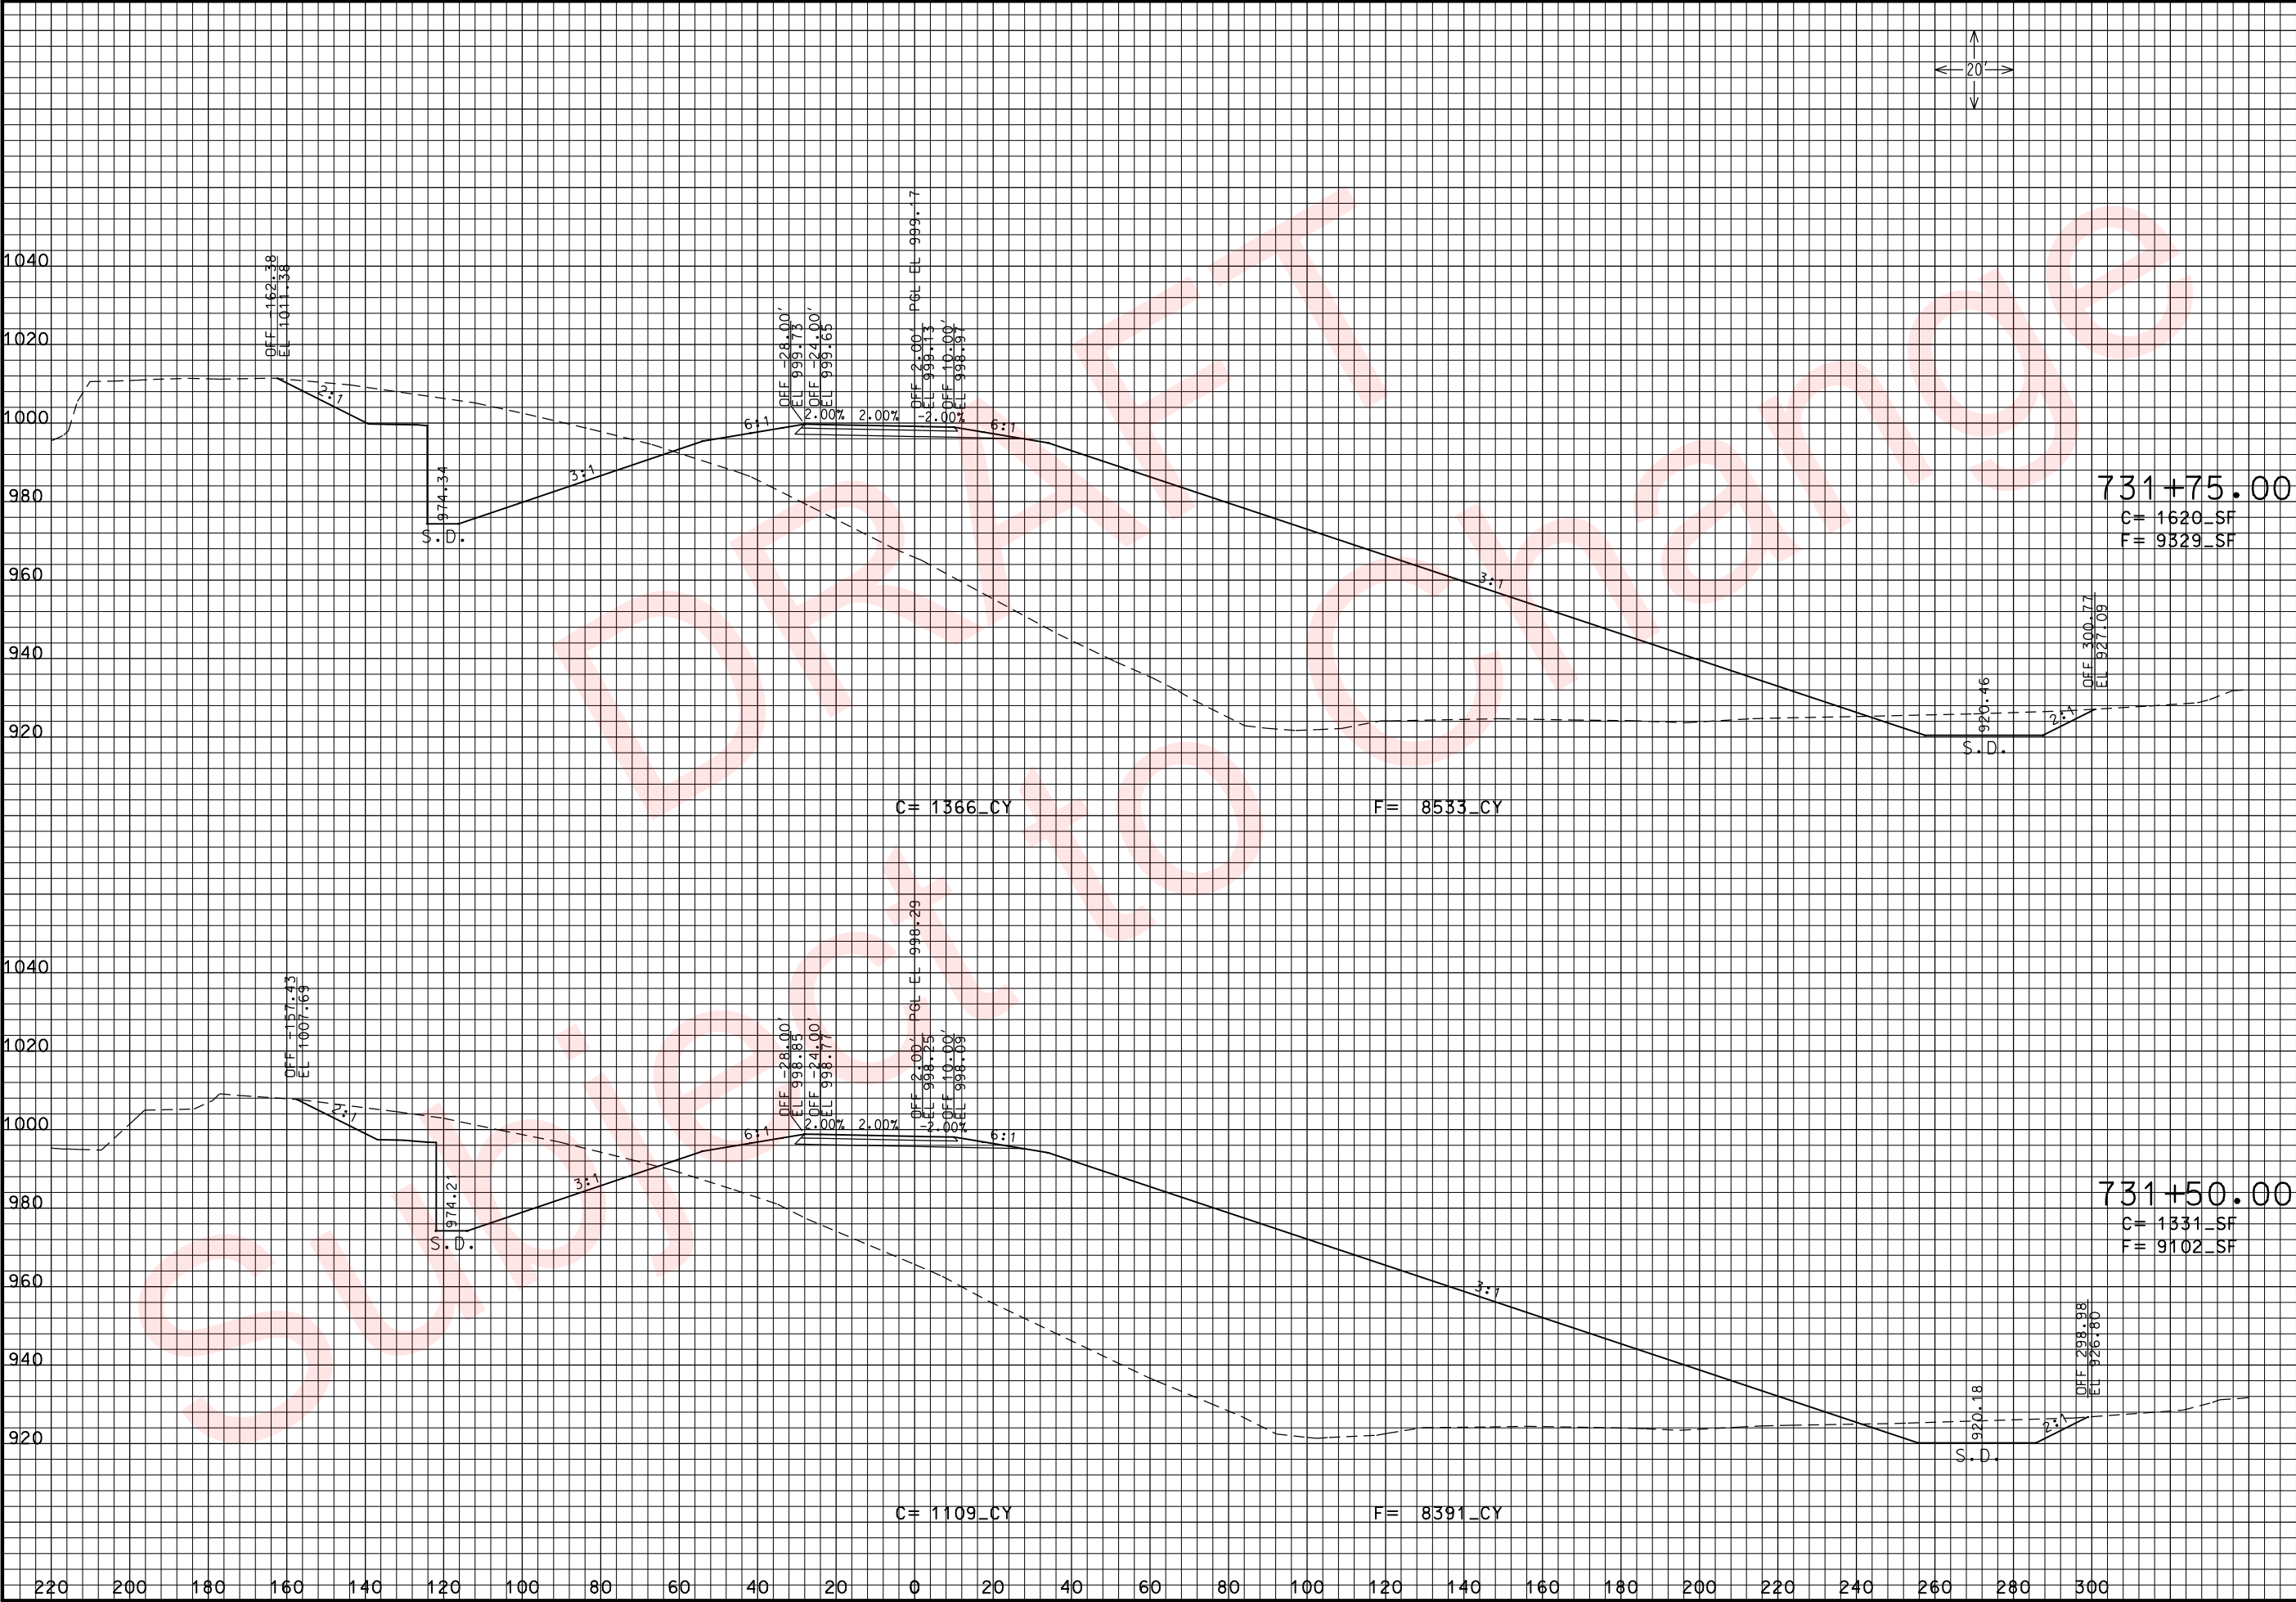

"THIS MEDIA SHOULD NOT BE CONSIDERED A CERTIFIED DOCUMENT."	
DATE PREPARED 3/26/2010	
ROUTE 49	STATE MO
DISTRICT 7	SHEET NO. 34
COUNTY McDONALD	
JOB NO. J7P0601	
CONTRACT ID.	
PROJECT NO.	
BRIDGE NO.	
DESCRIPTION	DATE
MISSOURI HIGHWAYS AND TRANSPORTATION COMMISSION	
105 WEST CAPITOL JEFFERSON CITY, MO 65102 1-888-ASK-MODOT (1-888-275-6636)	
ROUTE 49 SBL CROSS SECTIONS	
SHEET 9 OF 26	

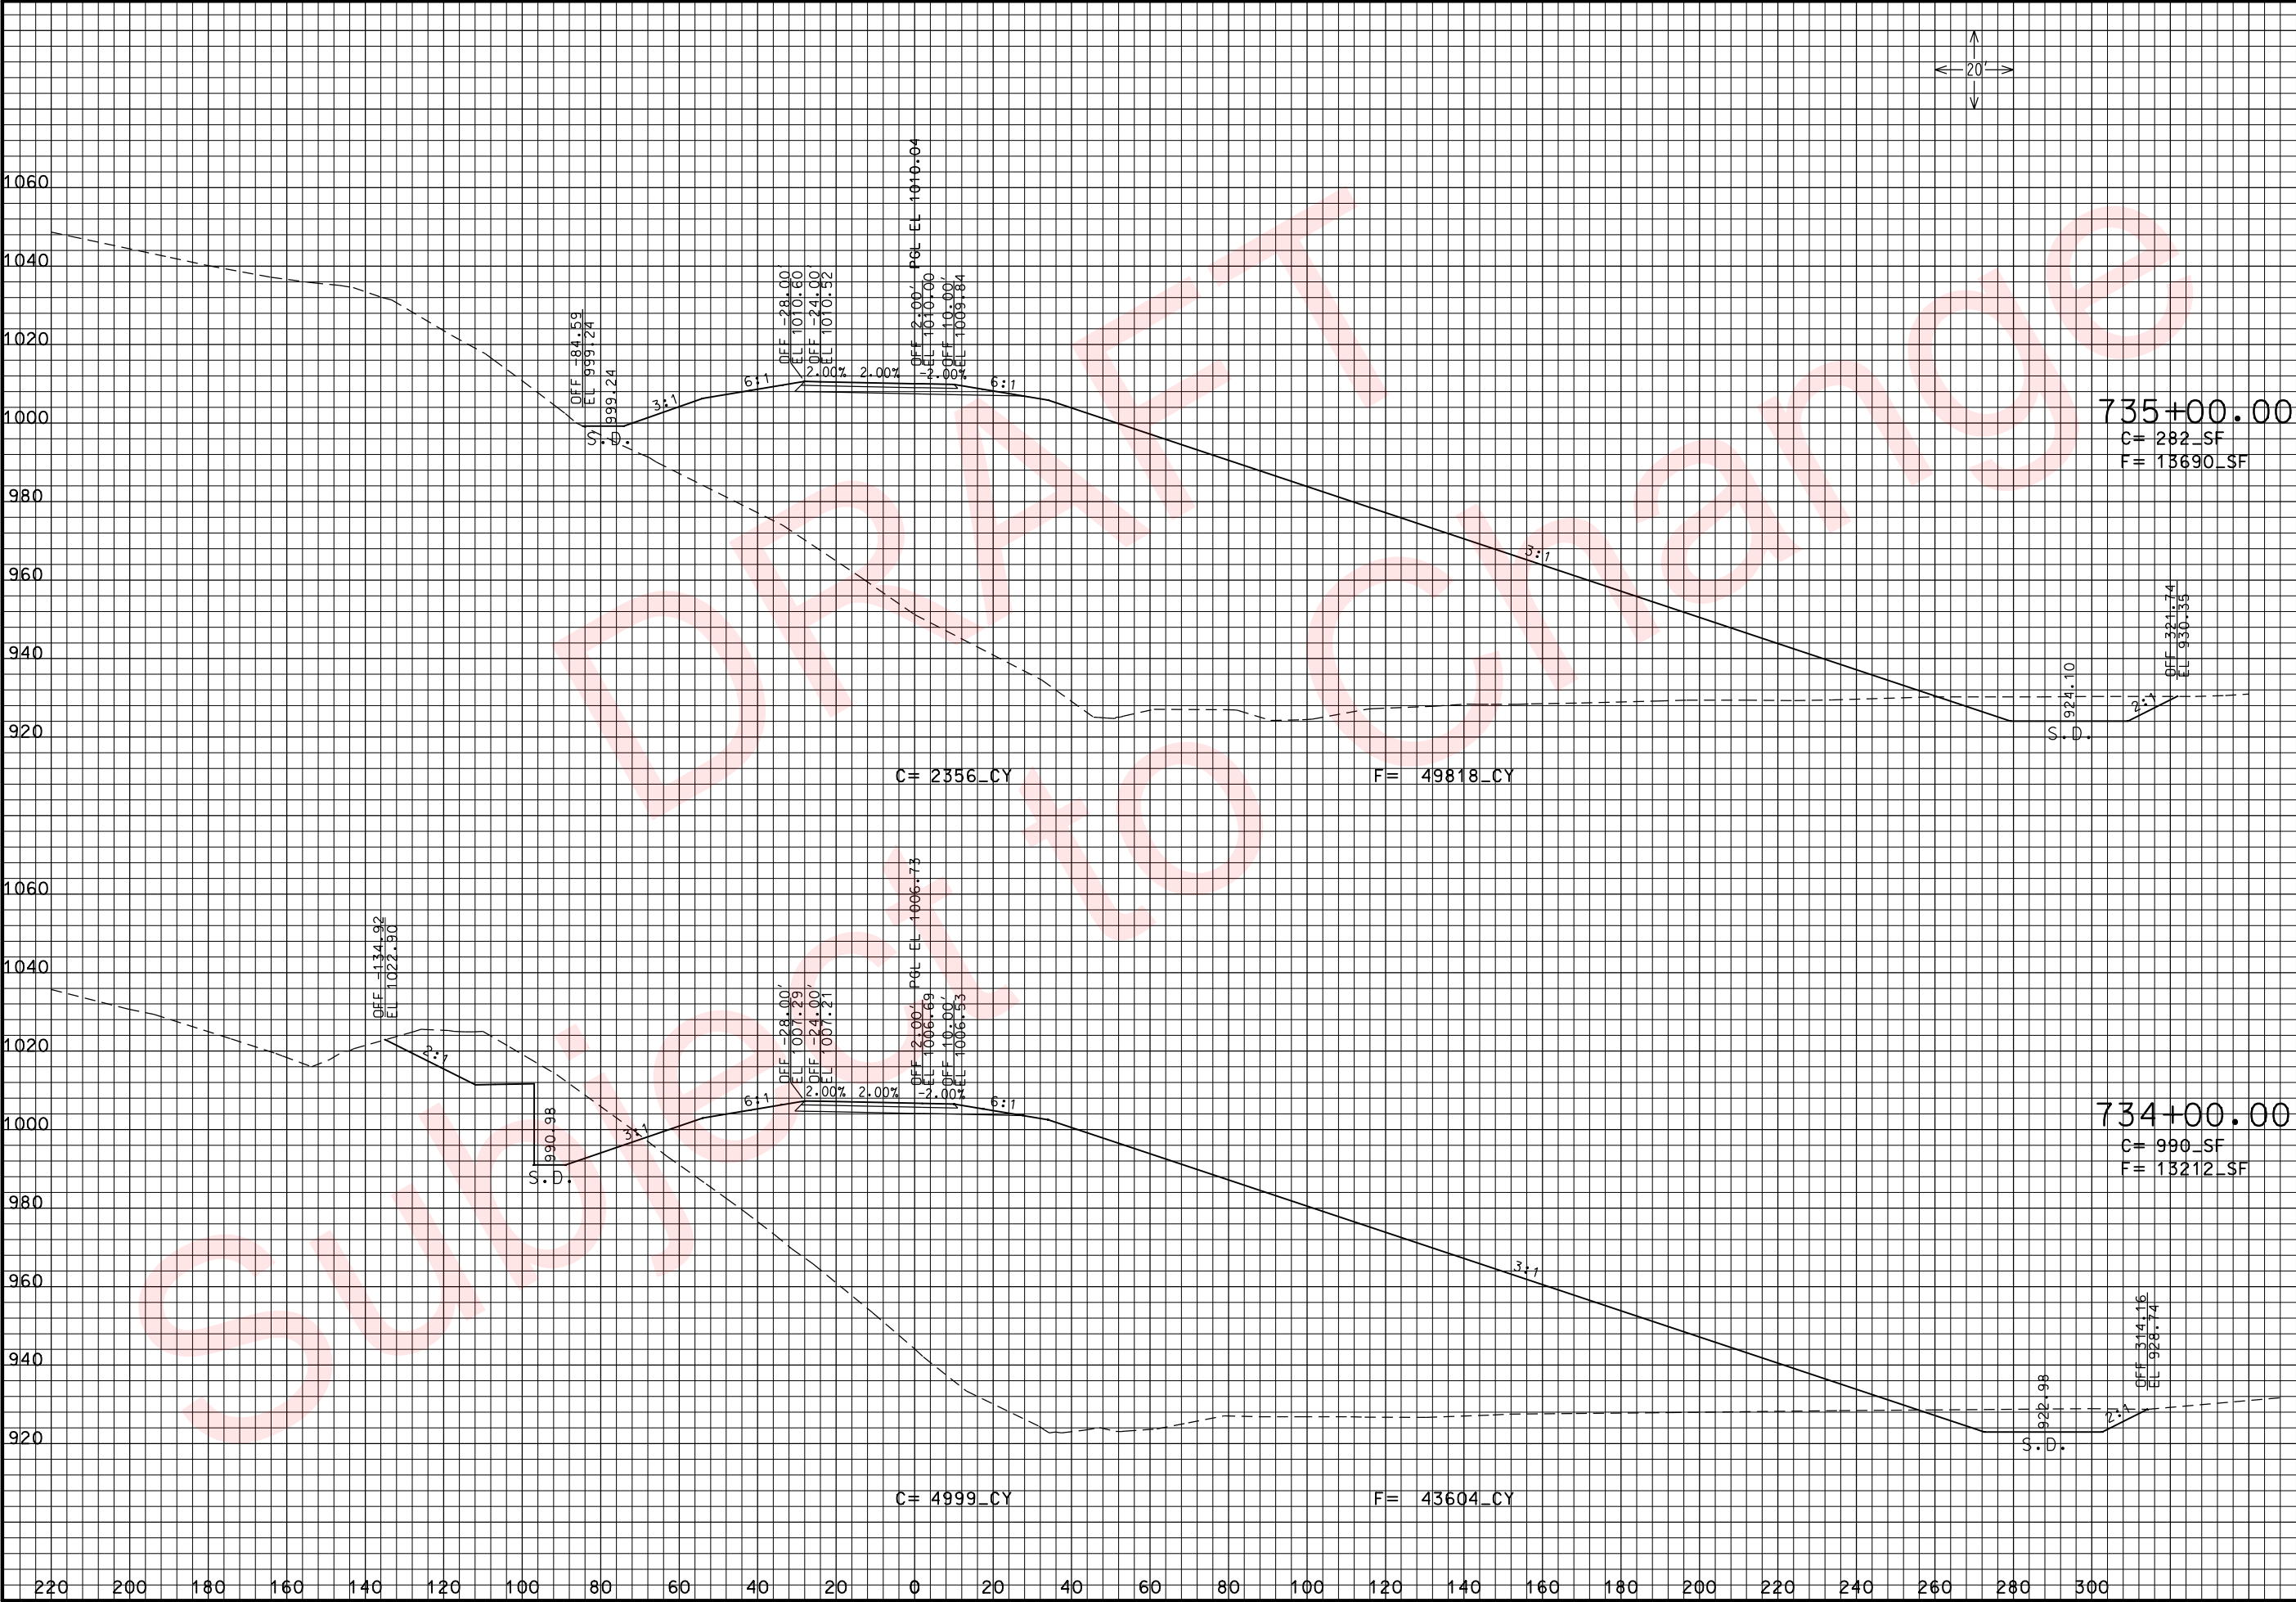

THIS MEDIA SHOULD NOT BE CONSIDERED A CERTIFIED DOCUMENT.

DATE PREPARED
3/26/2010

ROUTE
49

DISTRICT
7

STATE
MO

SHEET NO.
36

COUNTY
McDONALD

JOB NO.
J7P0601

CONTRACT ID.

PROJECT NO.

BRIDGE NO.

DESCRIPTION

DATE

MISSOURI HIGHWAYS AND TRANSPORTATION COMMISSION

105 WEST CAPITOL
JEFFERSON CITY, MO 65102
1-888-ASK-MODOT (1-888-275-6636)


MoDOT

MISSOURI HIGHWAYS AND TRANSPORTATION COMMISSION

ROUTE 49 SBL
CROSS SECTIONS

SHEET 11 OF 26

xs_026-051_j7p0601_i20_i49SB.dgn 10:04:10 AM 3/26/2010

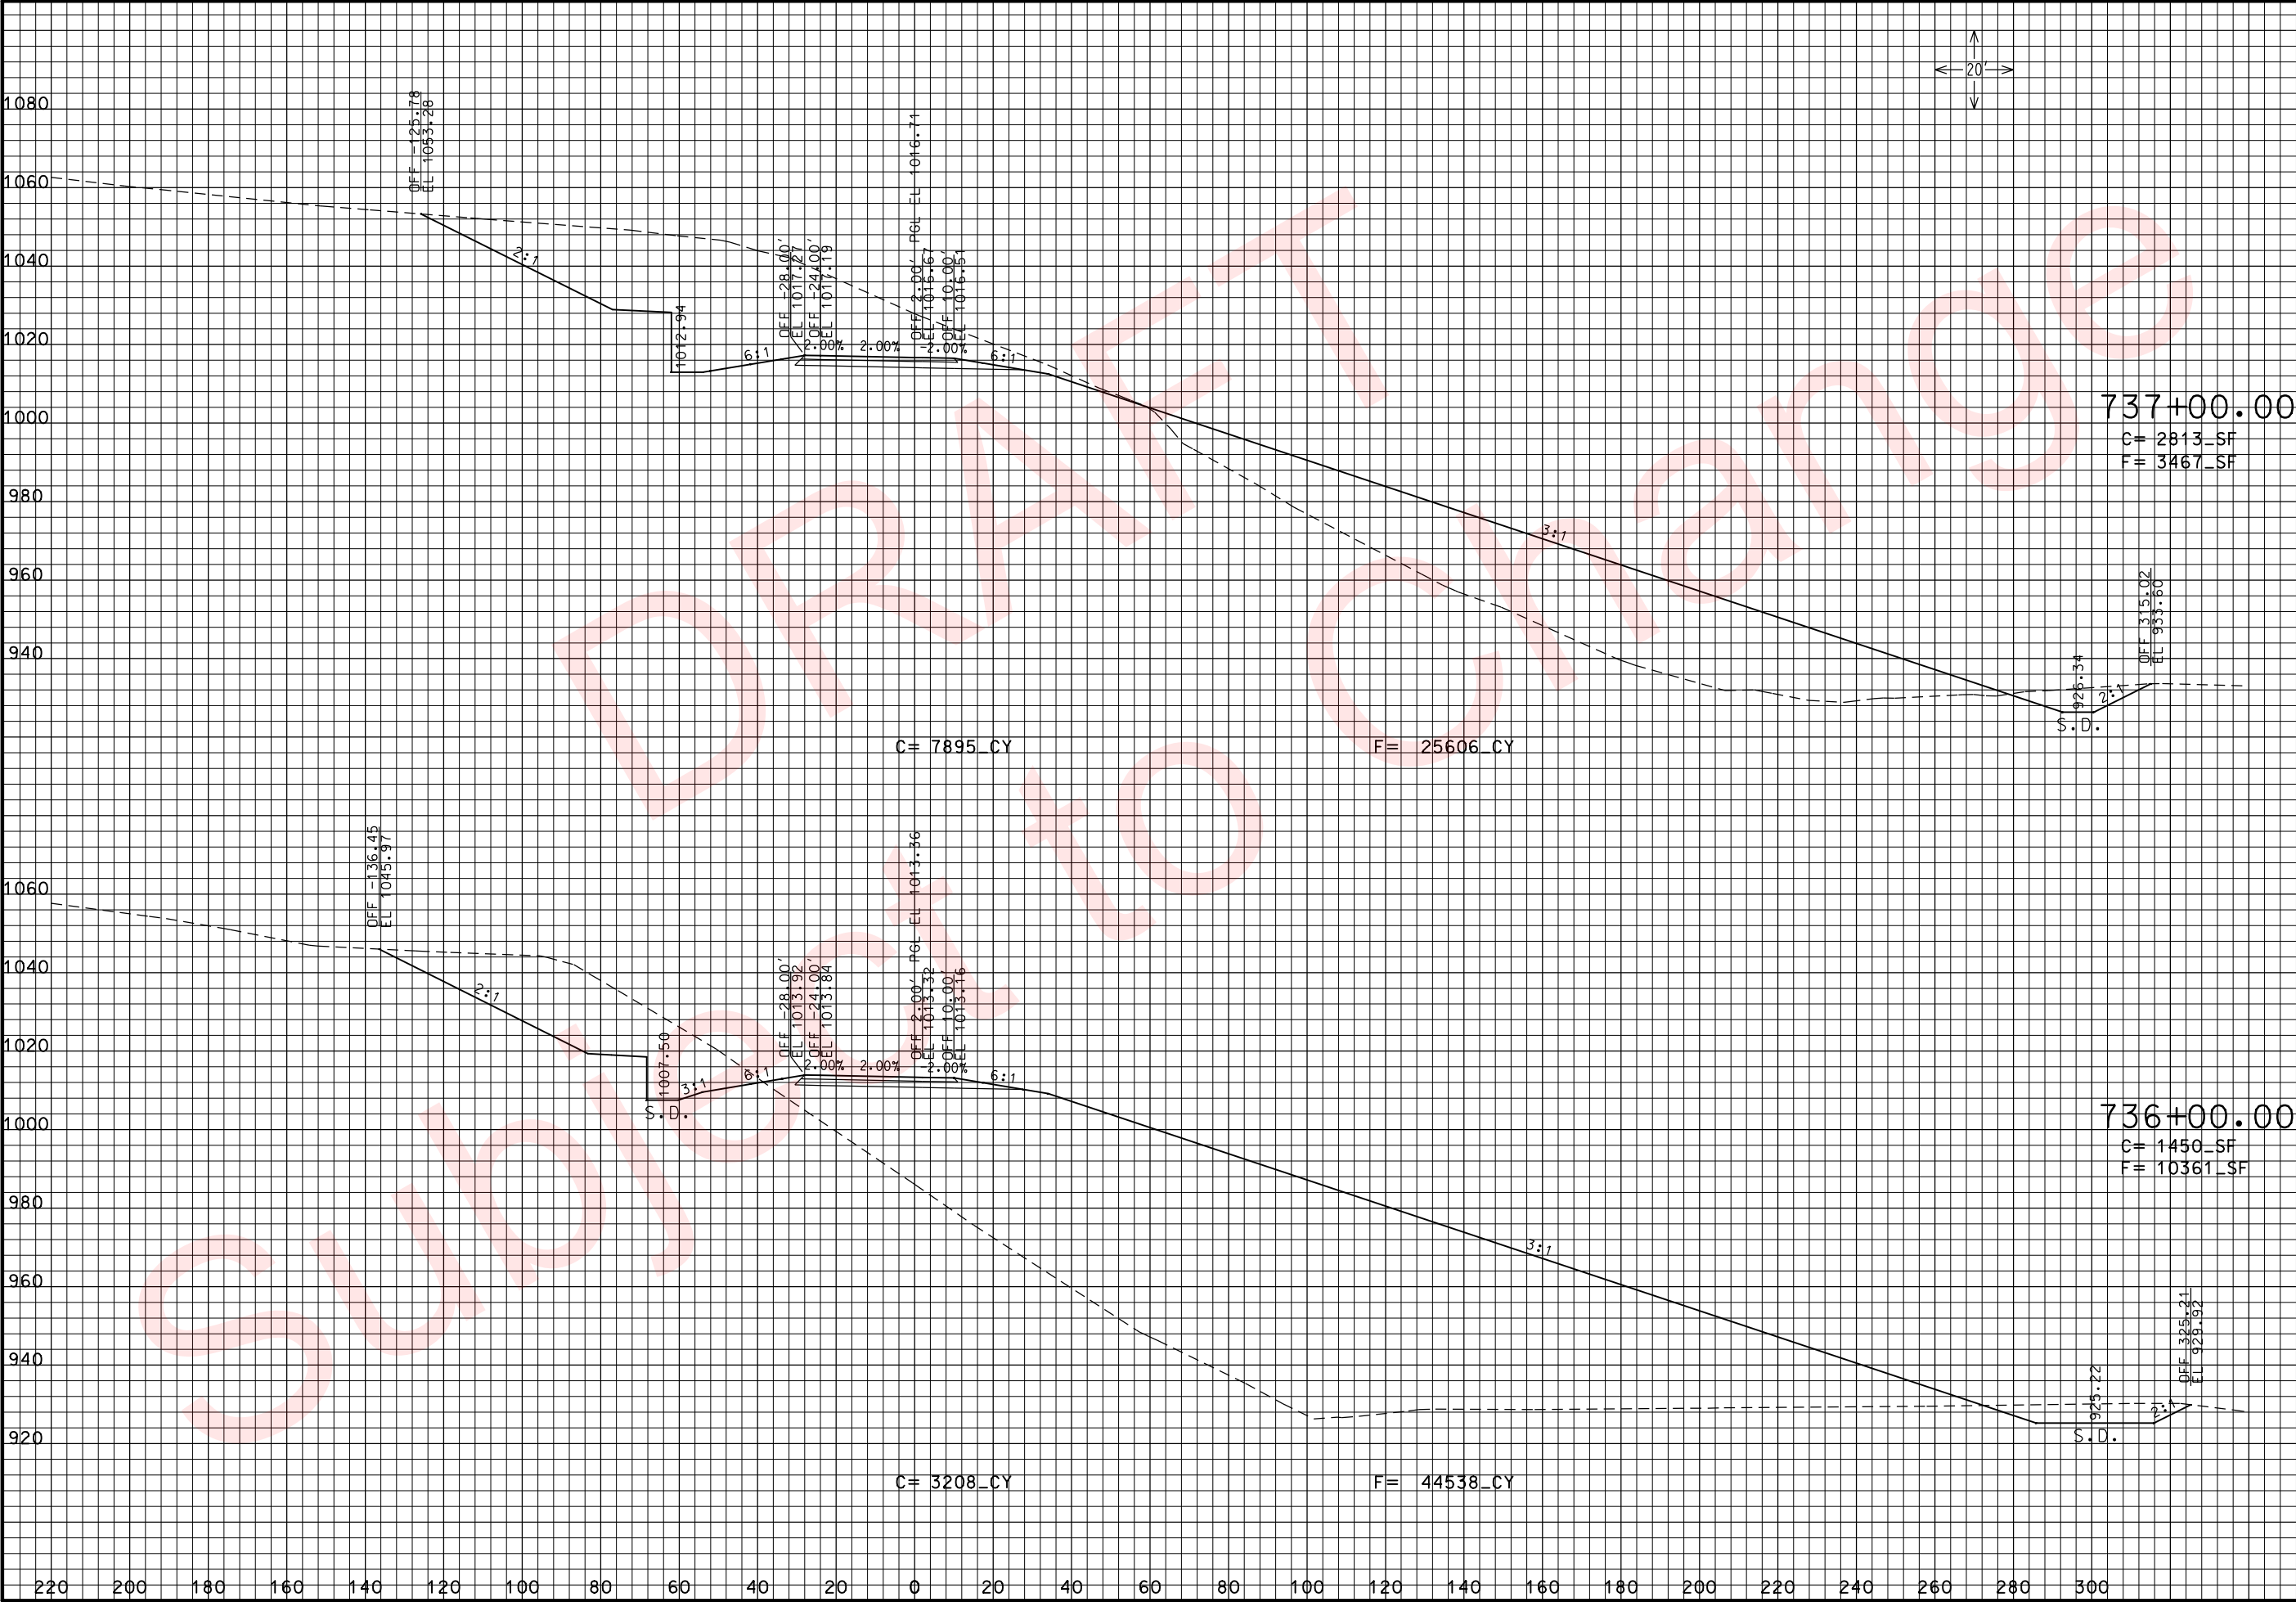

THIS MEDIA SHOULD NOT BE CONSIDERED A CERTIFIED DOCUMENT.

DATE PREPARED 3/26/2010	
ROUTE 49	STATE MO
DISTRICT 7	SHEET NO. 37
COUNTY McDONALD	
JOB NO. J7P0601	
CONTRACT ID.	
PROJECT NO.	
BRIDGE NO.	

DESCRIPTION	DATE

MISSOURI HIGHWAYS AND TRANSPORTATION COMMISSION

MoDOT



105 WEST CAPITOL
JEFFERSON CITY, MO 65102
1-888-ASK-MODOT (1-888-275-6636)

ROUTE 49 SBL
CROSS SECTIONS

SHEET 12 OF 26

REV.

xs_026-051_j7p0601_i20_i49SB.dgn 10:04:12 AM 3/26/2010

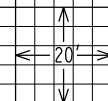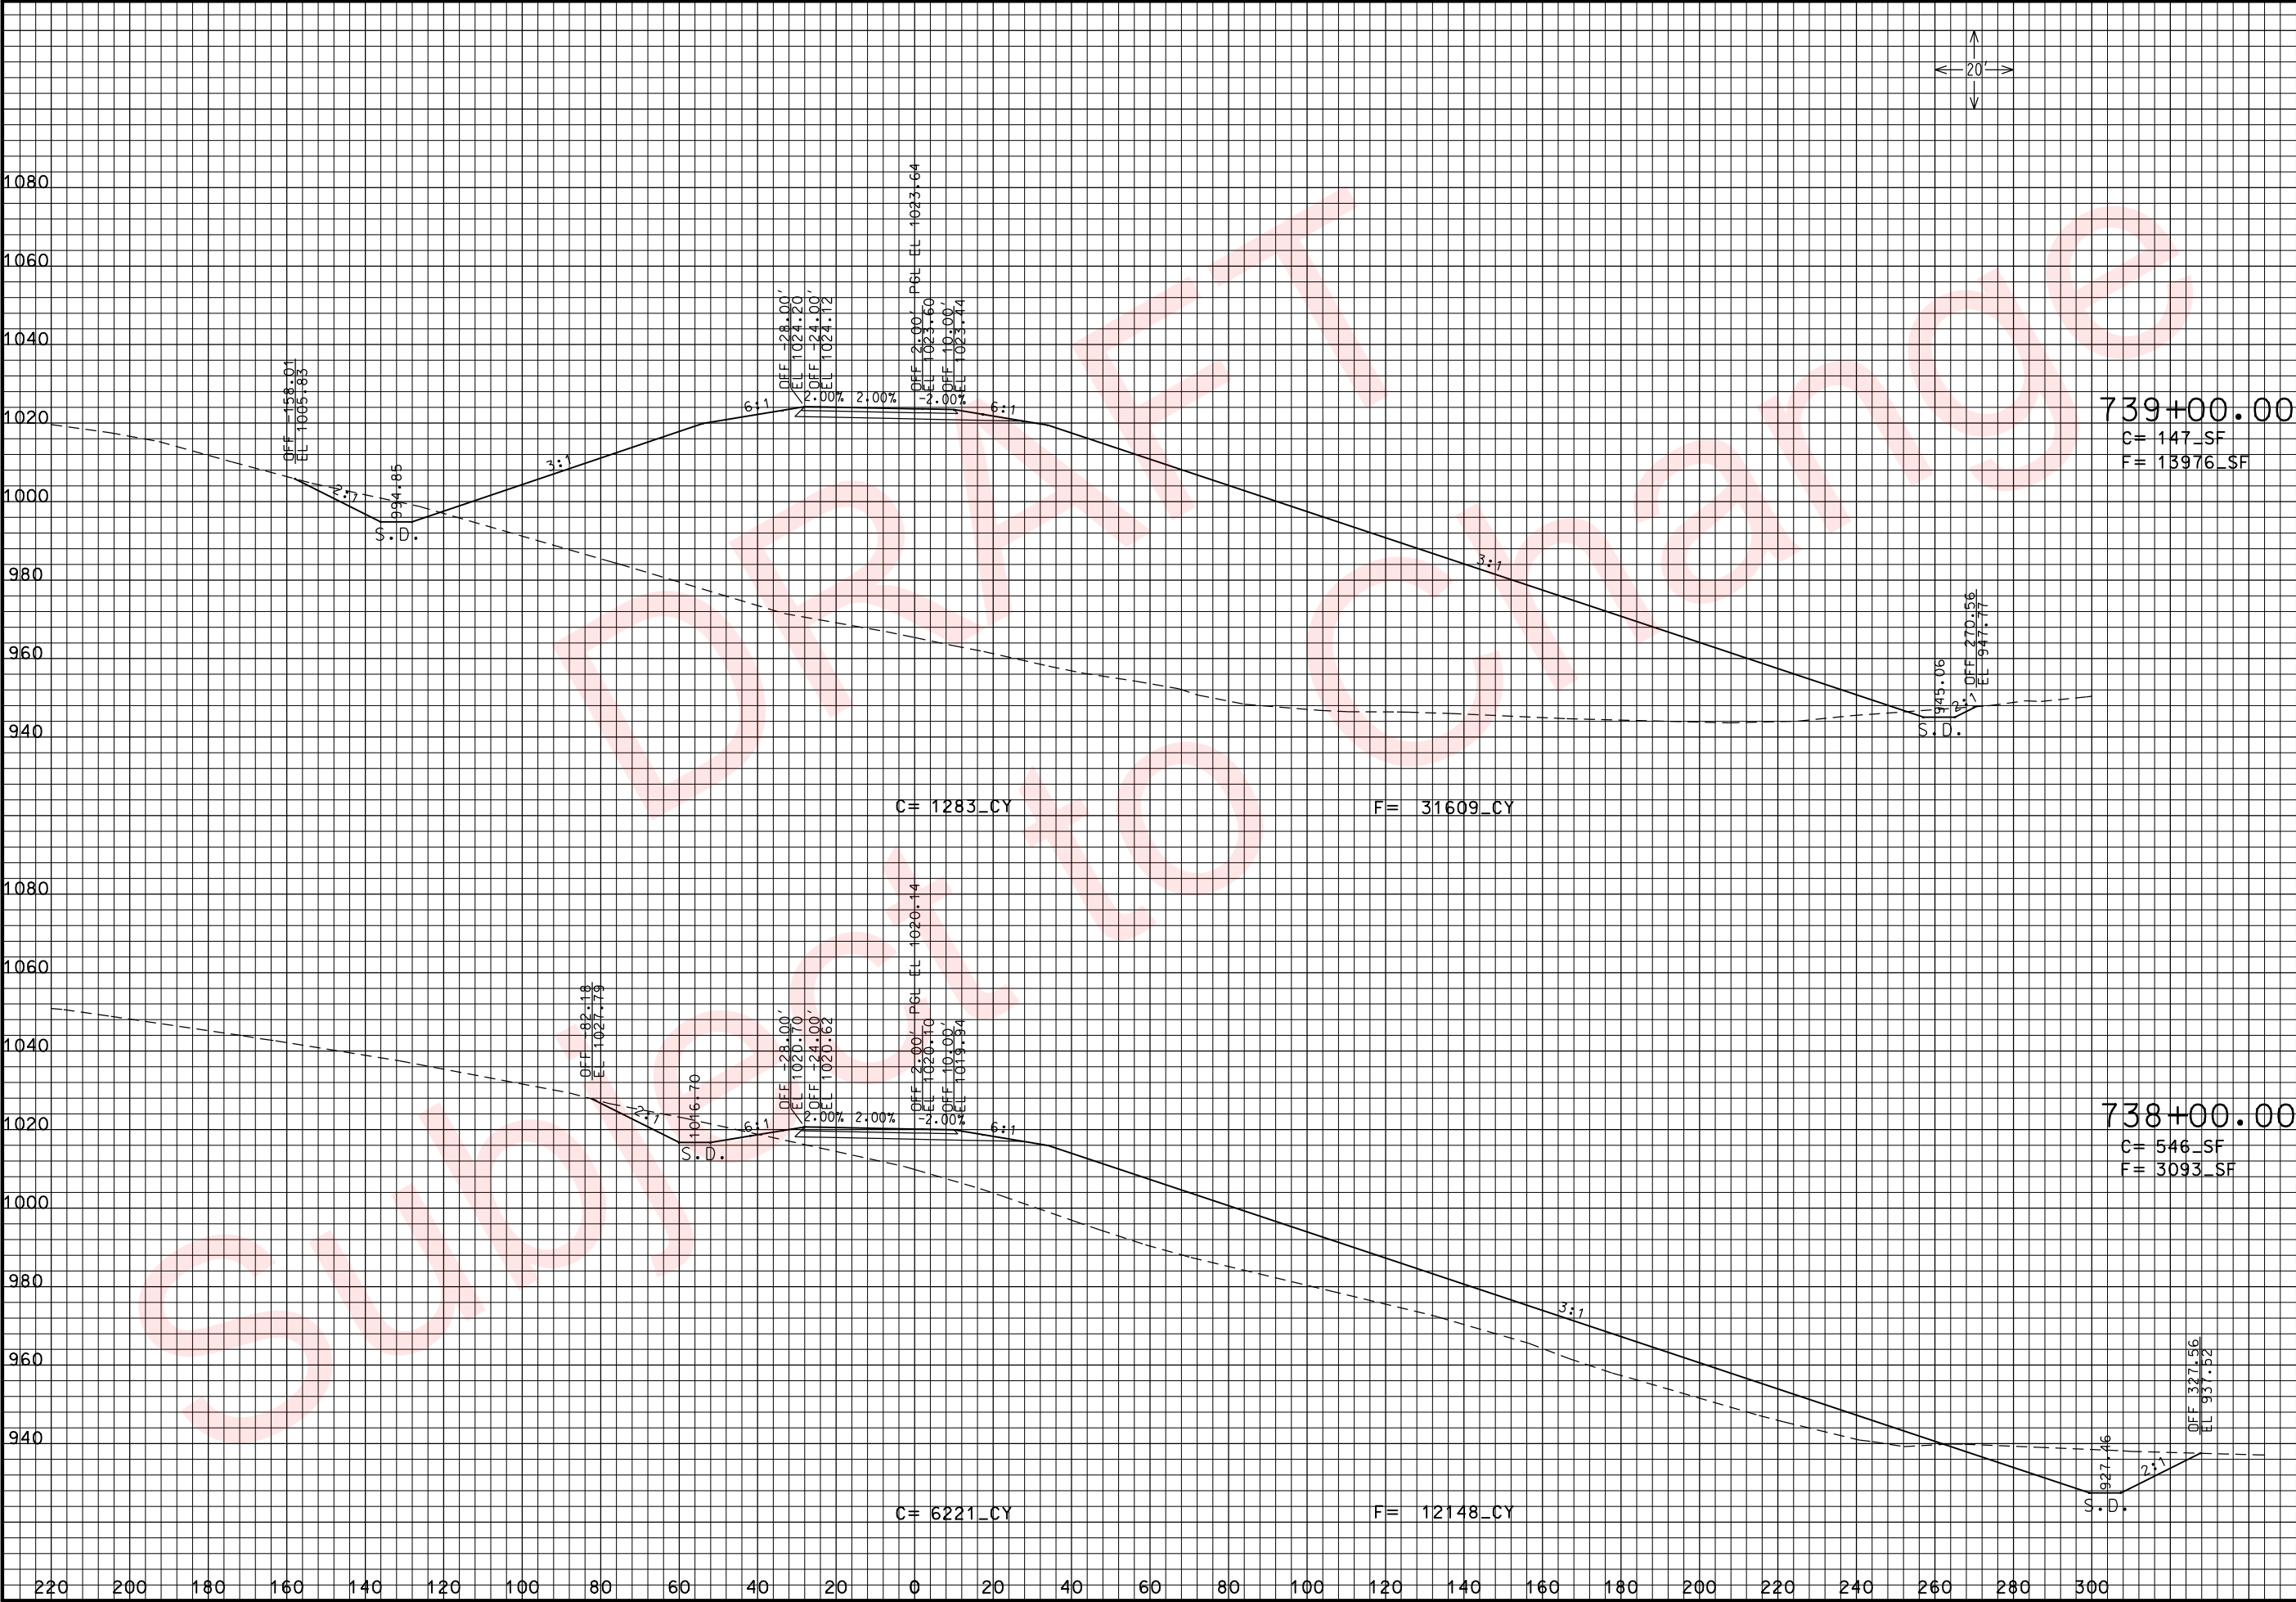

THIS MEDIA SHOULD NOT BE CONSIDERED A CERTIFIED DOCUMENT.

DATE PREPARED
3/26/2010

ROUTE
49

DISTRICT
7

COUNTY
McDONALD

JOB NO.
J7P0601

CONTRACT ID.

PROJECT NO.

BRIDGE NO.

STATE
MO

SHEET NO.
38

DESCRIPTION

DATE

MISSOURI HIGHWAYS AND TRANSPORTATION COMMISSION





105 WEST CAPITOL
JEFFERSON CITY, MO 65102
1-888-ASK-MODOT (1-888-275-6636)

ROUTE 49 SBL
CROSS SECTIONS

SHEET 13 OF 26

IF A SEAL IS PRESENT ON THIS SHEET IT HAS BEEN ELECTRONICALLY SEALED AND DATED: REV.

xs_026-051_j7p0601_i20_149SB.dgn 10:04:14 AM 3/26/2010

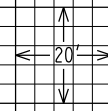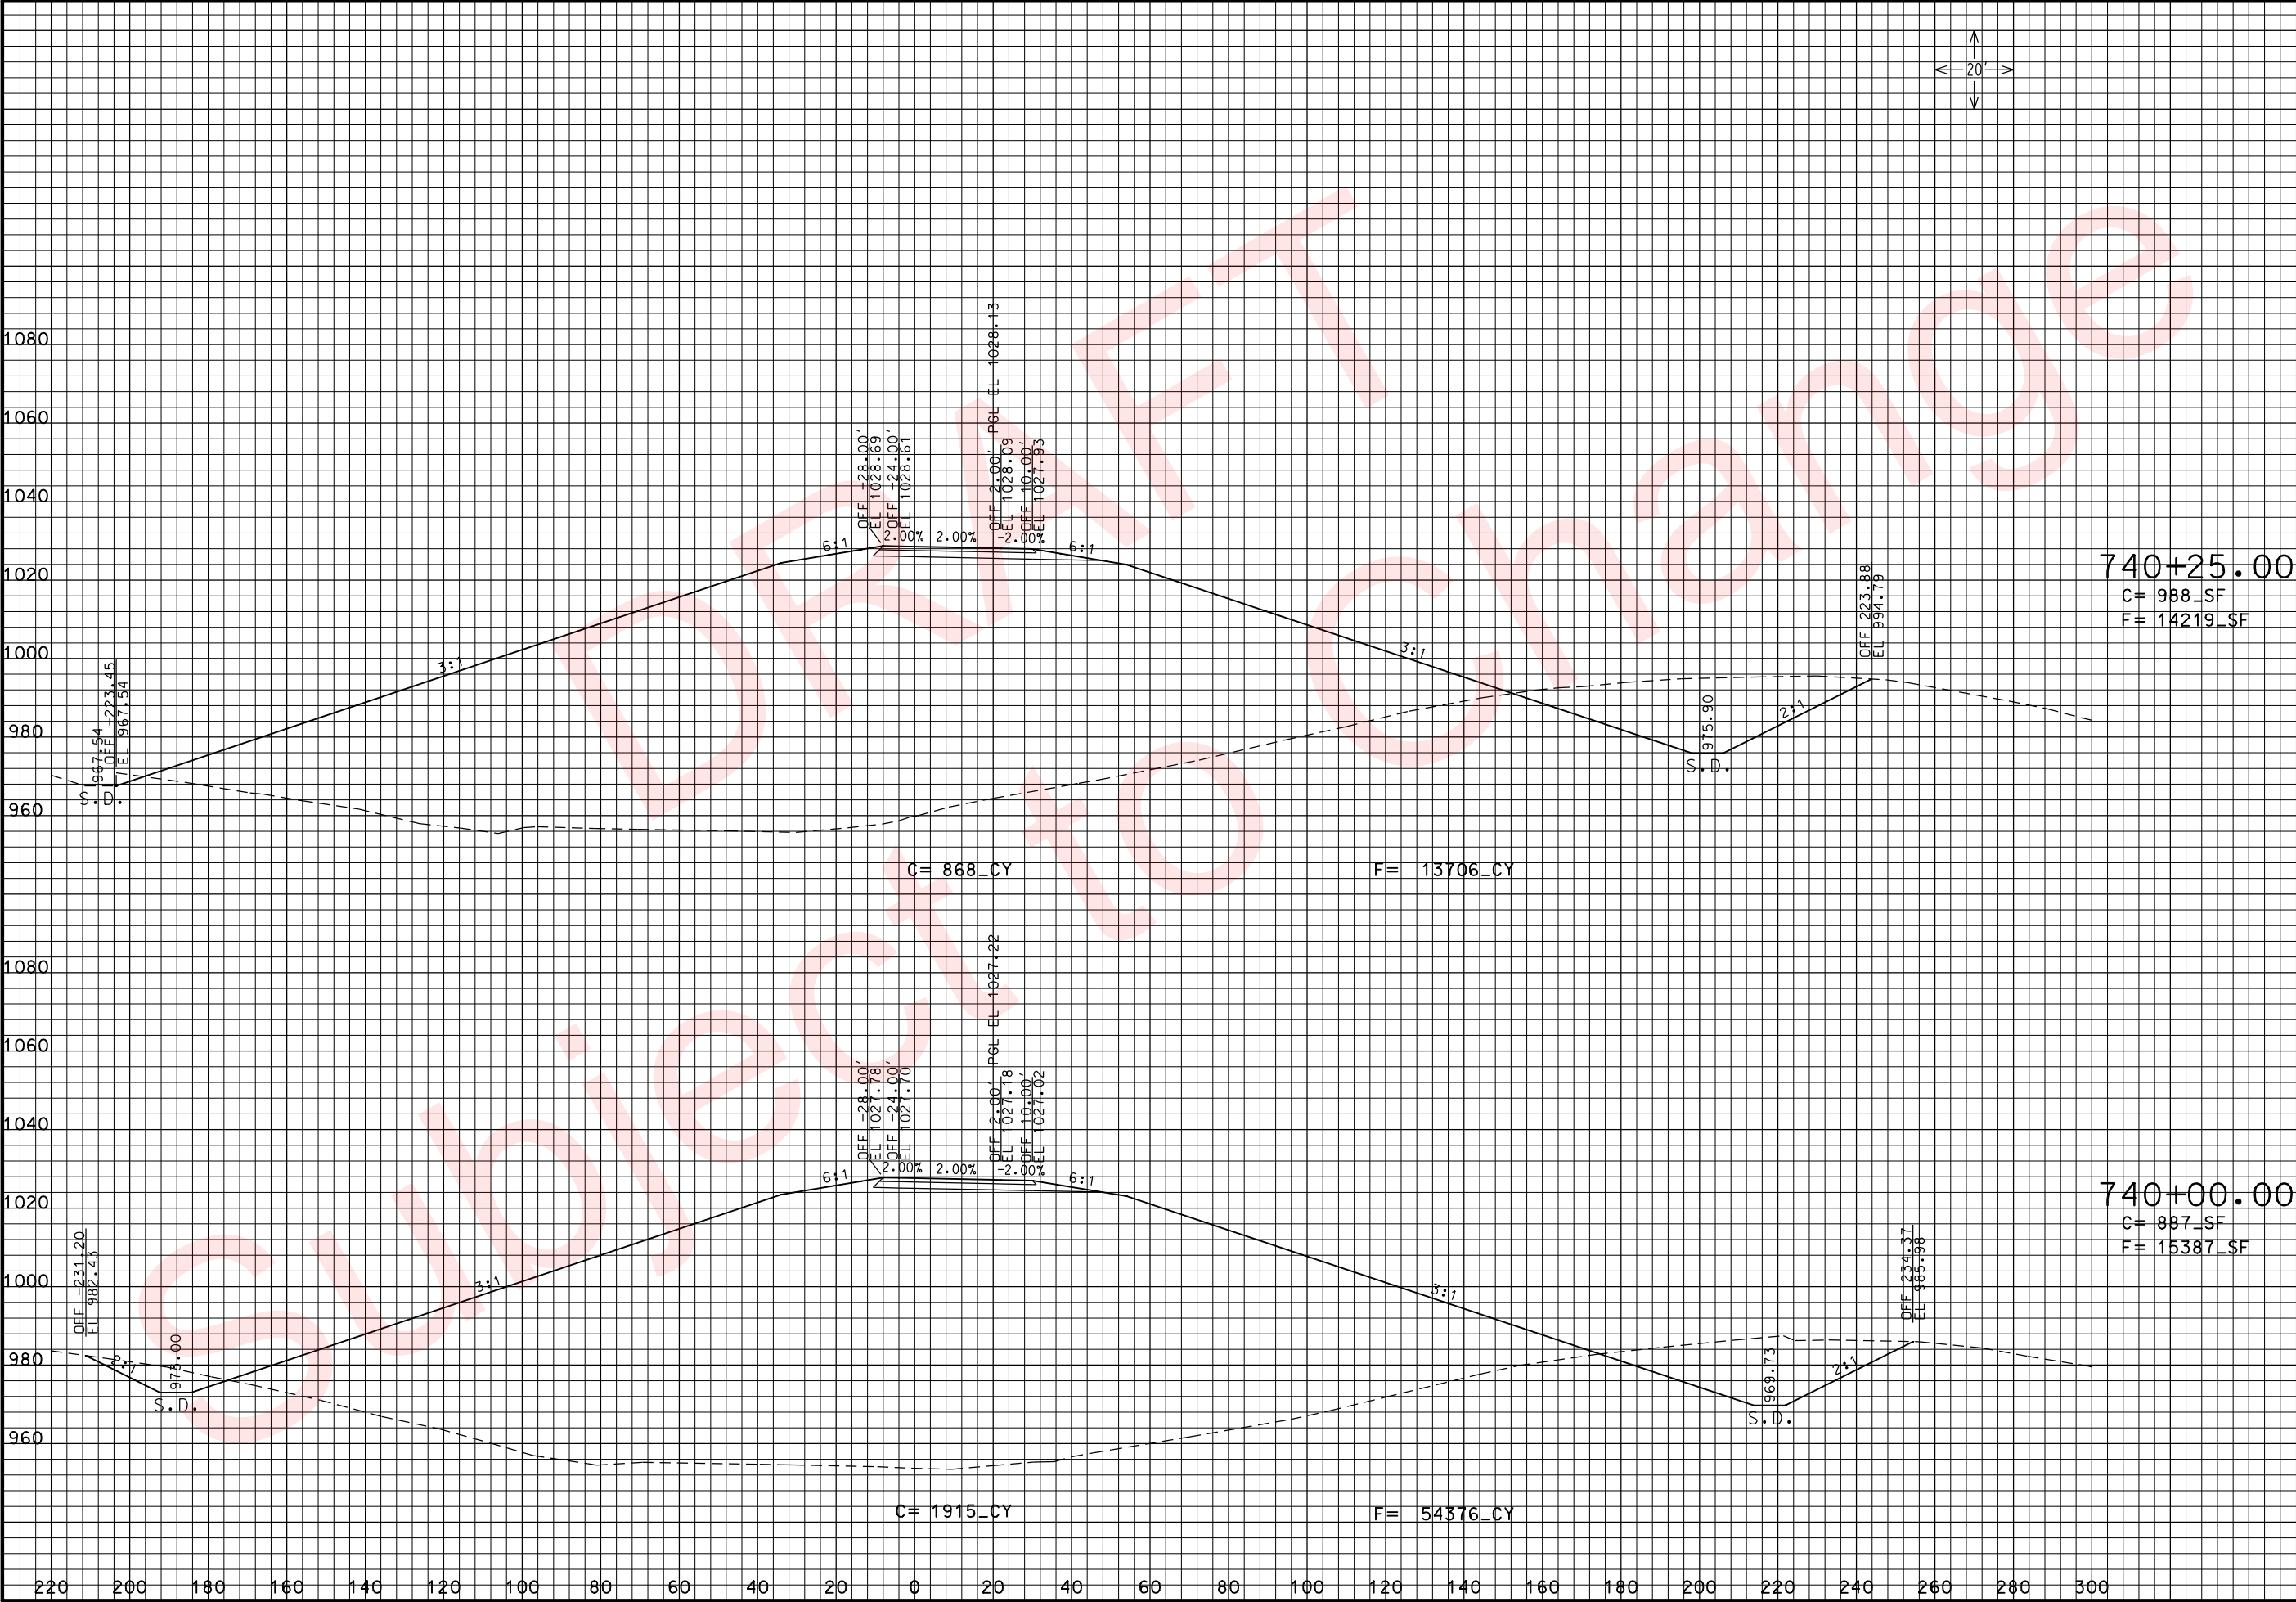

THIS MEDIA SHOULD NOT BE CONSIDERED A CERTIFIED DOCUMENT.

DATE PREPARED
3/26/2010

ROUTE
49

DISTRICT
7

STATE
MO

SHEET NO.
39

COUNTY
McDONALD

JOB NO.
J7P0601

CONTRACT ID.

PROJECT NO.

BRIDGE NO.

DESCRIPTION

DATE

MISSOURI HIGHWAYS AND TRANSPORTATION COMMISSION



105 WEST CAPITOL
JEFFERSON CITY, MO 65102
1-888-ASK-MODOT (1-888-275-6636)

REV.

ROUTE 49 SBL
CROSS SECTIONS

SHEET 14 OF 26

xs_026-051_j7p0601_i20_i49SB.dgn 10:04:15 AM 3/26/2010

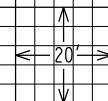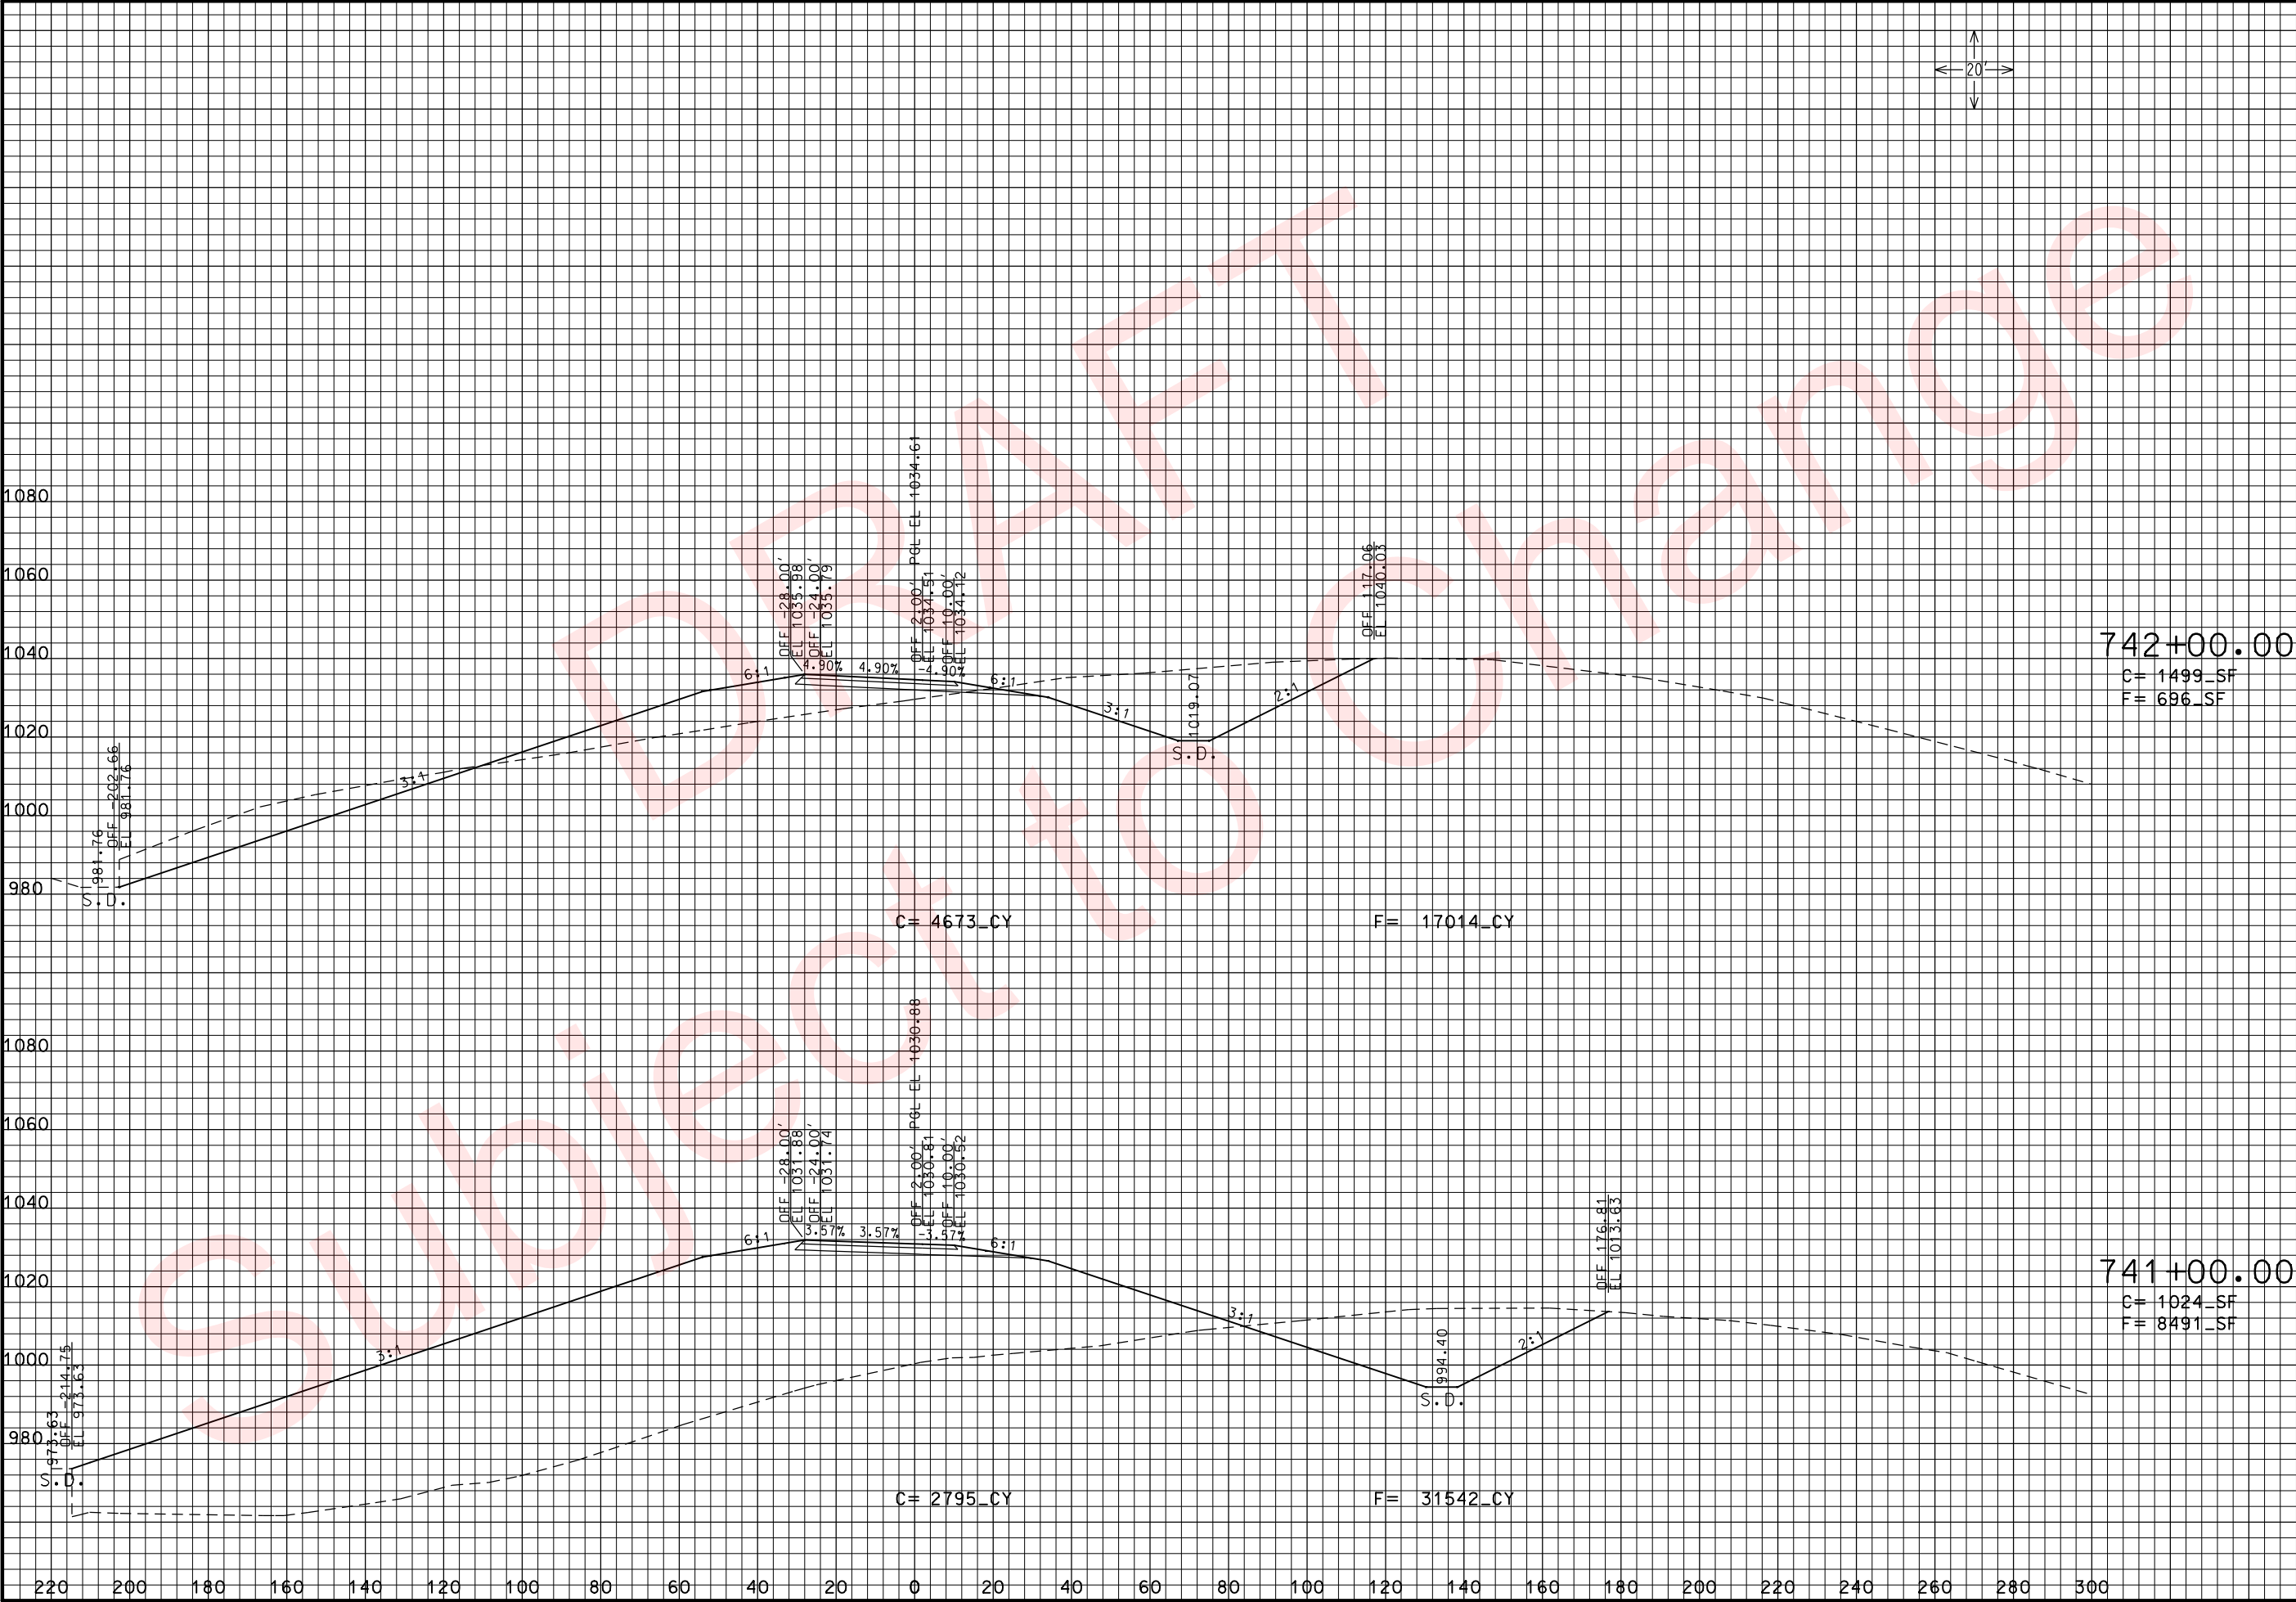

THIS MEDIA SHOULD NOT BE CONSIDERED A CERTIFIED DOCUMENT.

DATE PREPARED
3/26/2010

ROUTE 49	STATE MO
DISTRICT 7	SHEET NO. 40

COUNTY
McDONALD

JOB NO.
J7P0601

CONTRACT ID.

PROJECT NO.

BRIDGE NO.

DESCRIPTION

DATE

MISSOURI HIGHWAYS AND TRANSPORTATION COMMISSION


MoDOT

105 WEST CAPITOL
JEFFERSON CITY, MO 65102
1-888-ASK-MODOT (1-888-275-6636)

ROUTE 49 SBL
CROSS SECTIONS

SHEET 15 OF 26

REV.

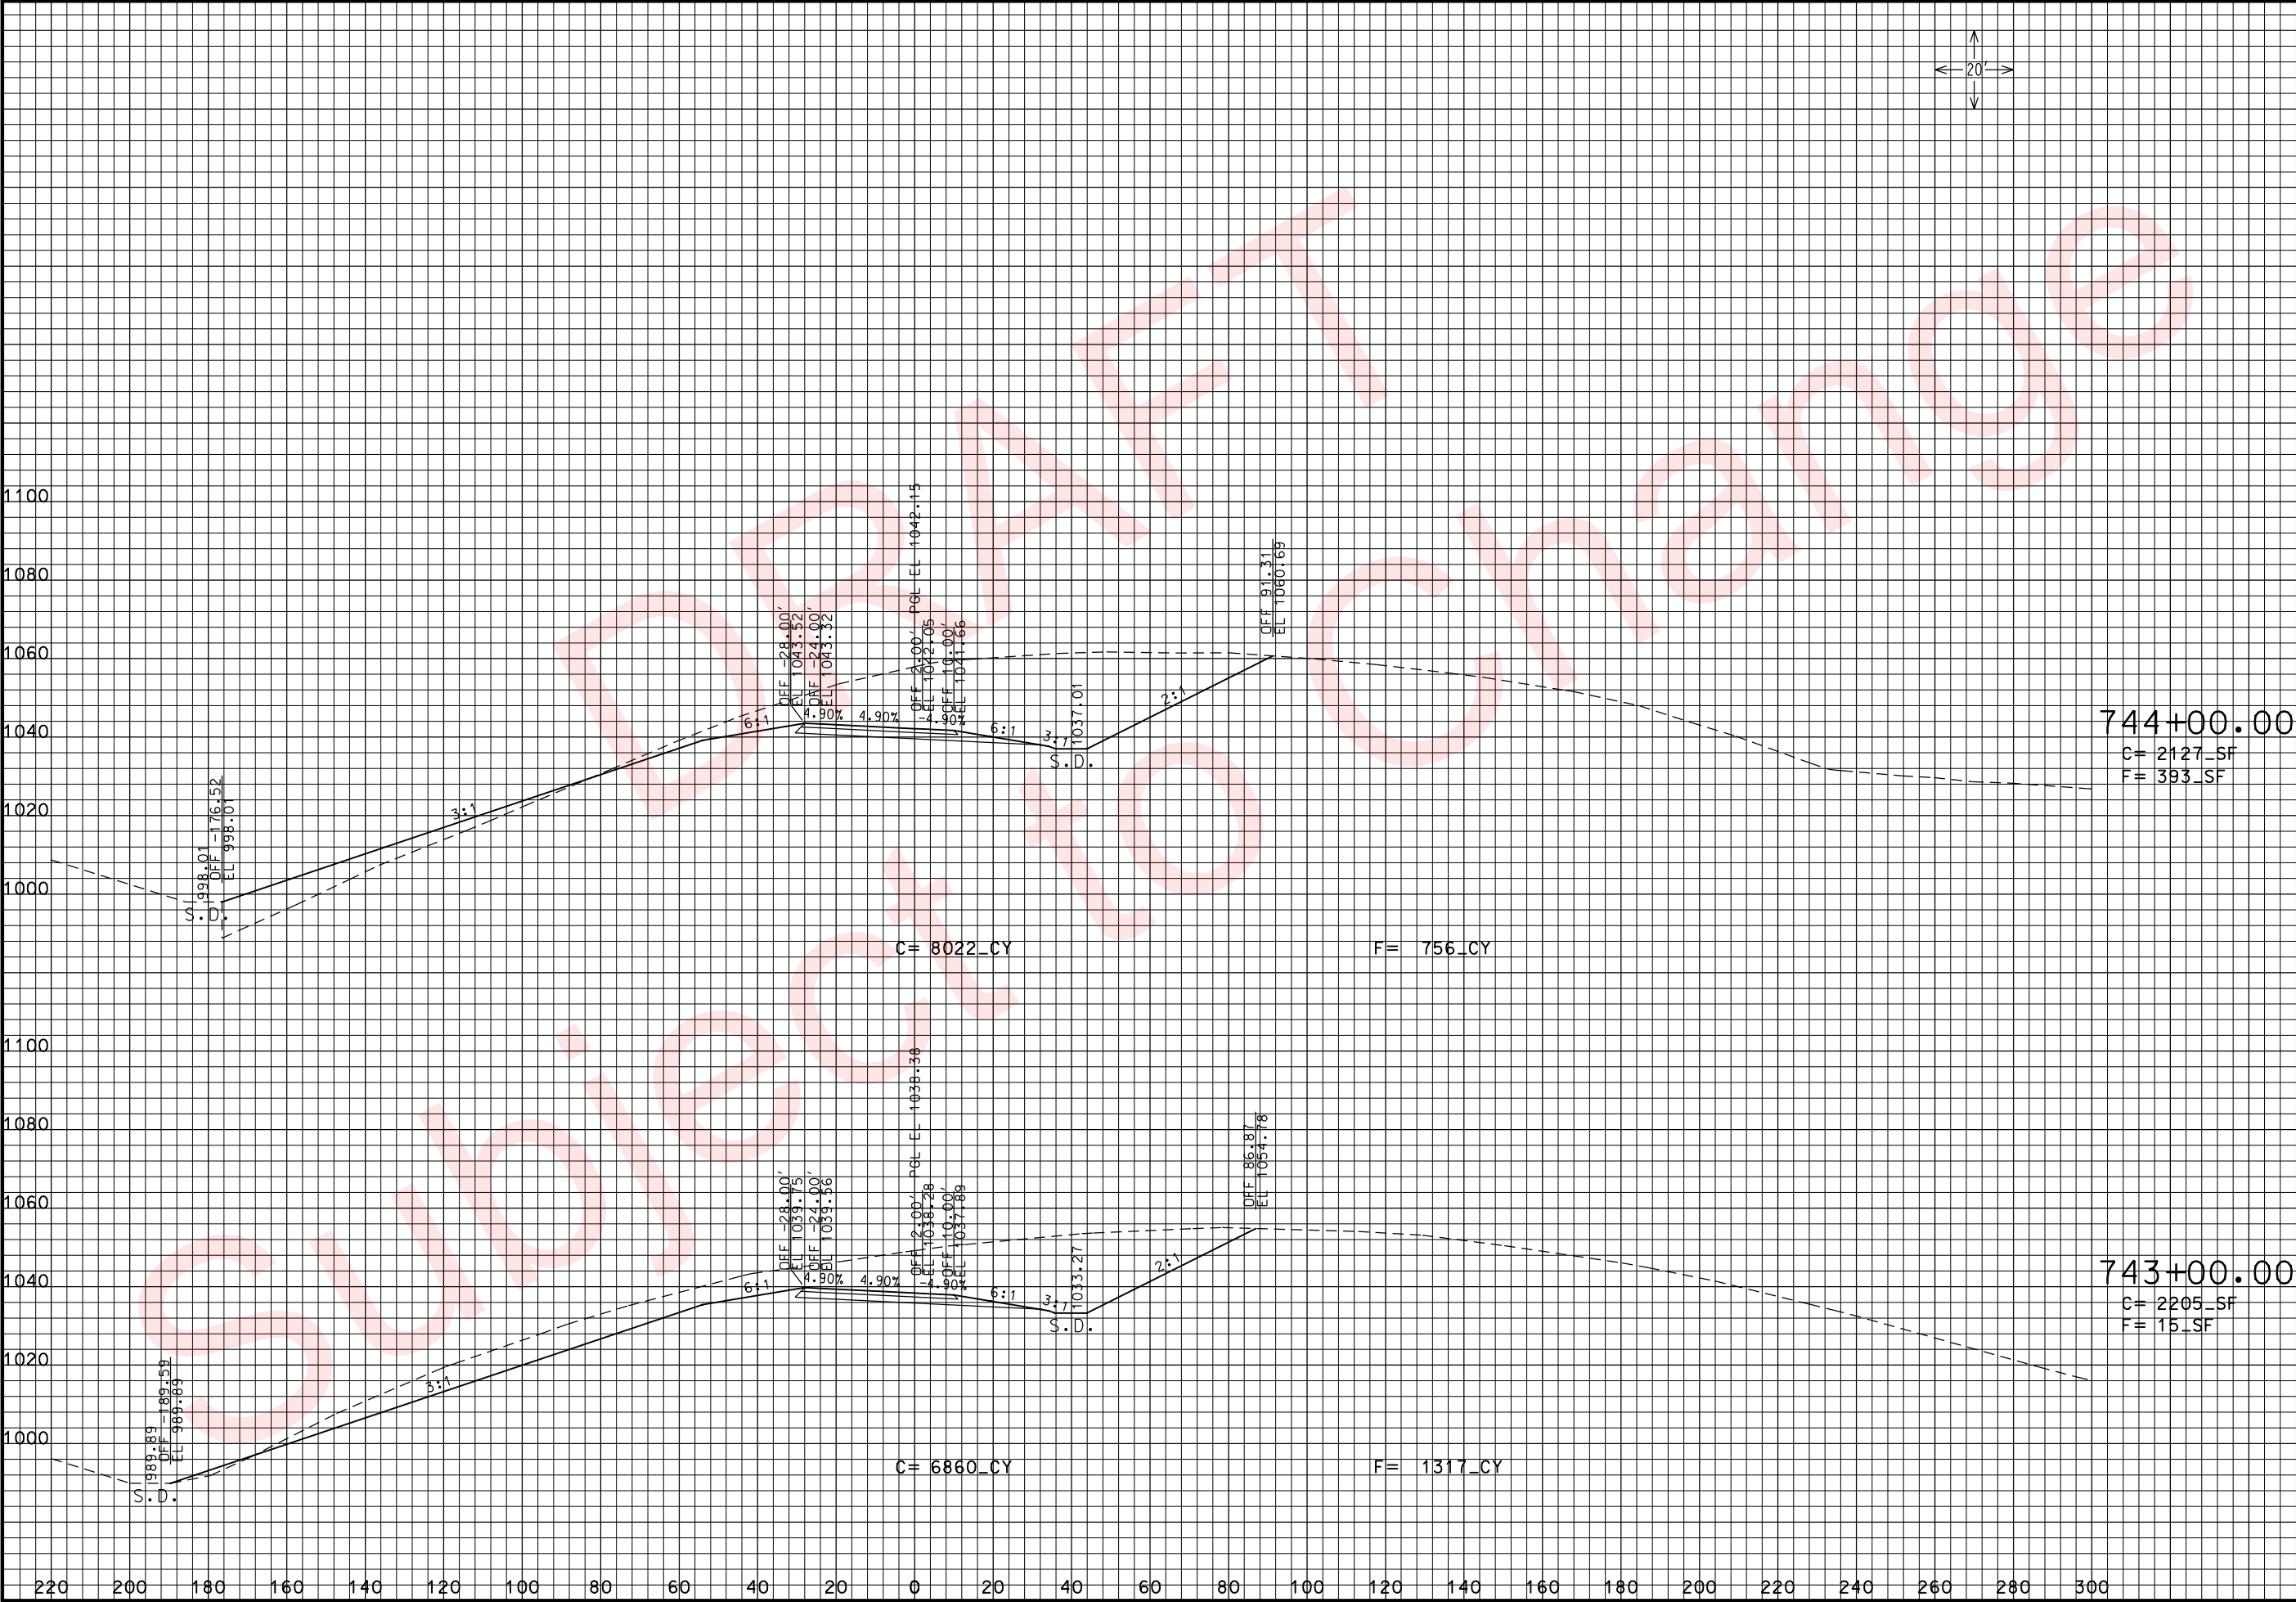

THIS MEDIA SHOULD NOT BE CONSIDERED A CERTIFIED DOCUMENT.

DATE PREPARED
3/26/2010

ROUTE
49

DISTRICT
7

STATE
MO

SHEET NO.
41

COUNTY
McDONALD

JOB NO.
J7P0601

CONTRACT ID.

PROJECT NO.

BRIDGE NO.

DESCRIPTION	DATE

MISSOURI HIGHWAYS AND TRANSPORTATION COMMISSION




105 WEST CAPITOL
JEFFERSON CITY, MO 65102
1-888-ASK-MODOT (1-888-275-6636)

ROUTE 49 SBL
CROSS SECTIONS

SHEET 16 OF 26

IF A SEAL IS PRESENT ON THIS SHEET IT HAS BEEN ELECTRONICALLY SEALED AND DATED: REV.

xs_026-051_j7p0601_i20_i49SB.dgn 10:04:18 AM 3/26/2010

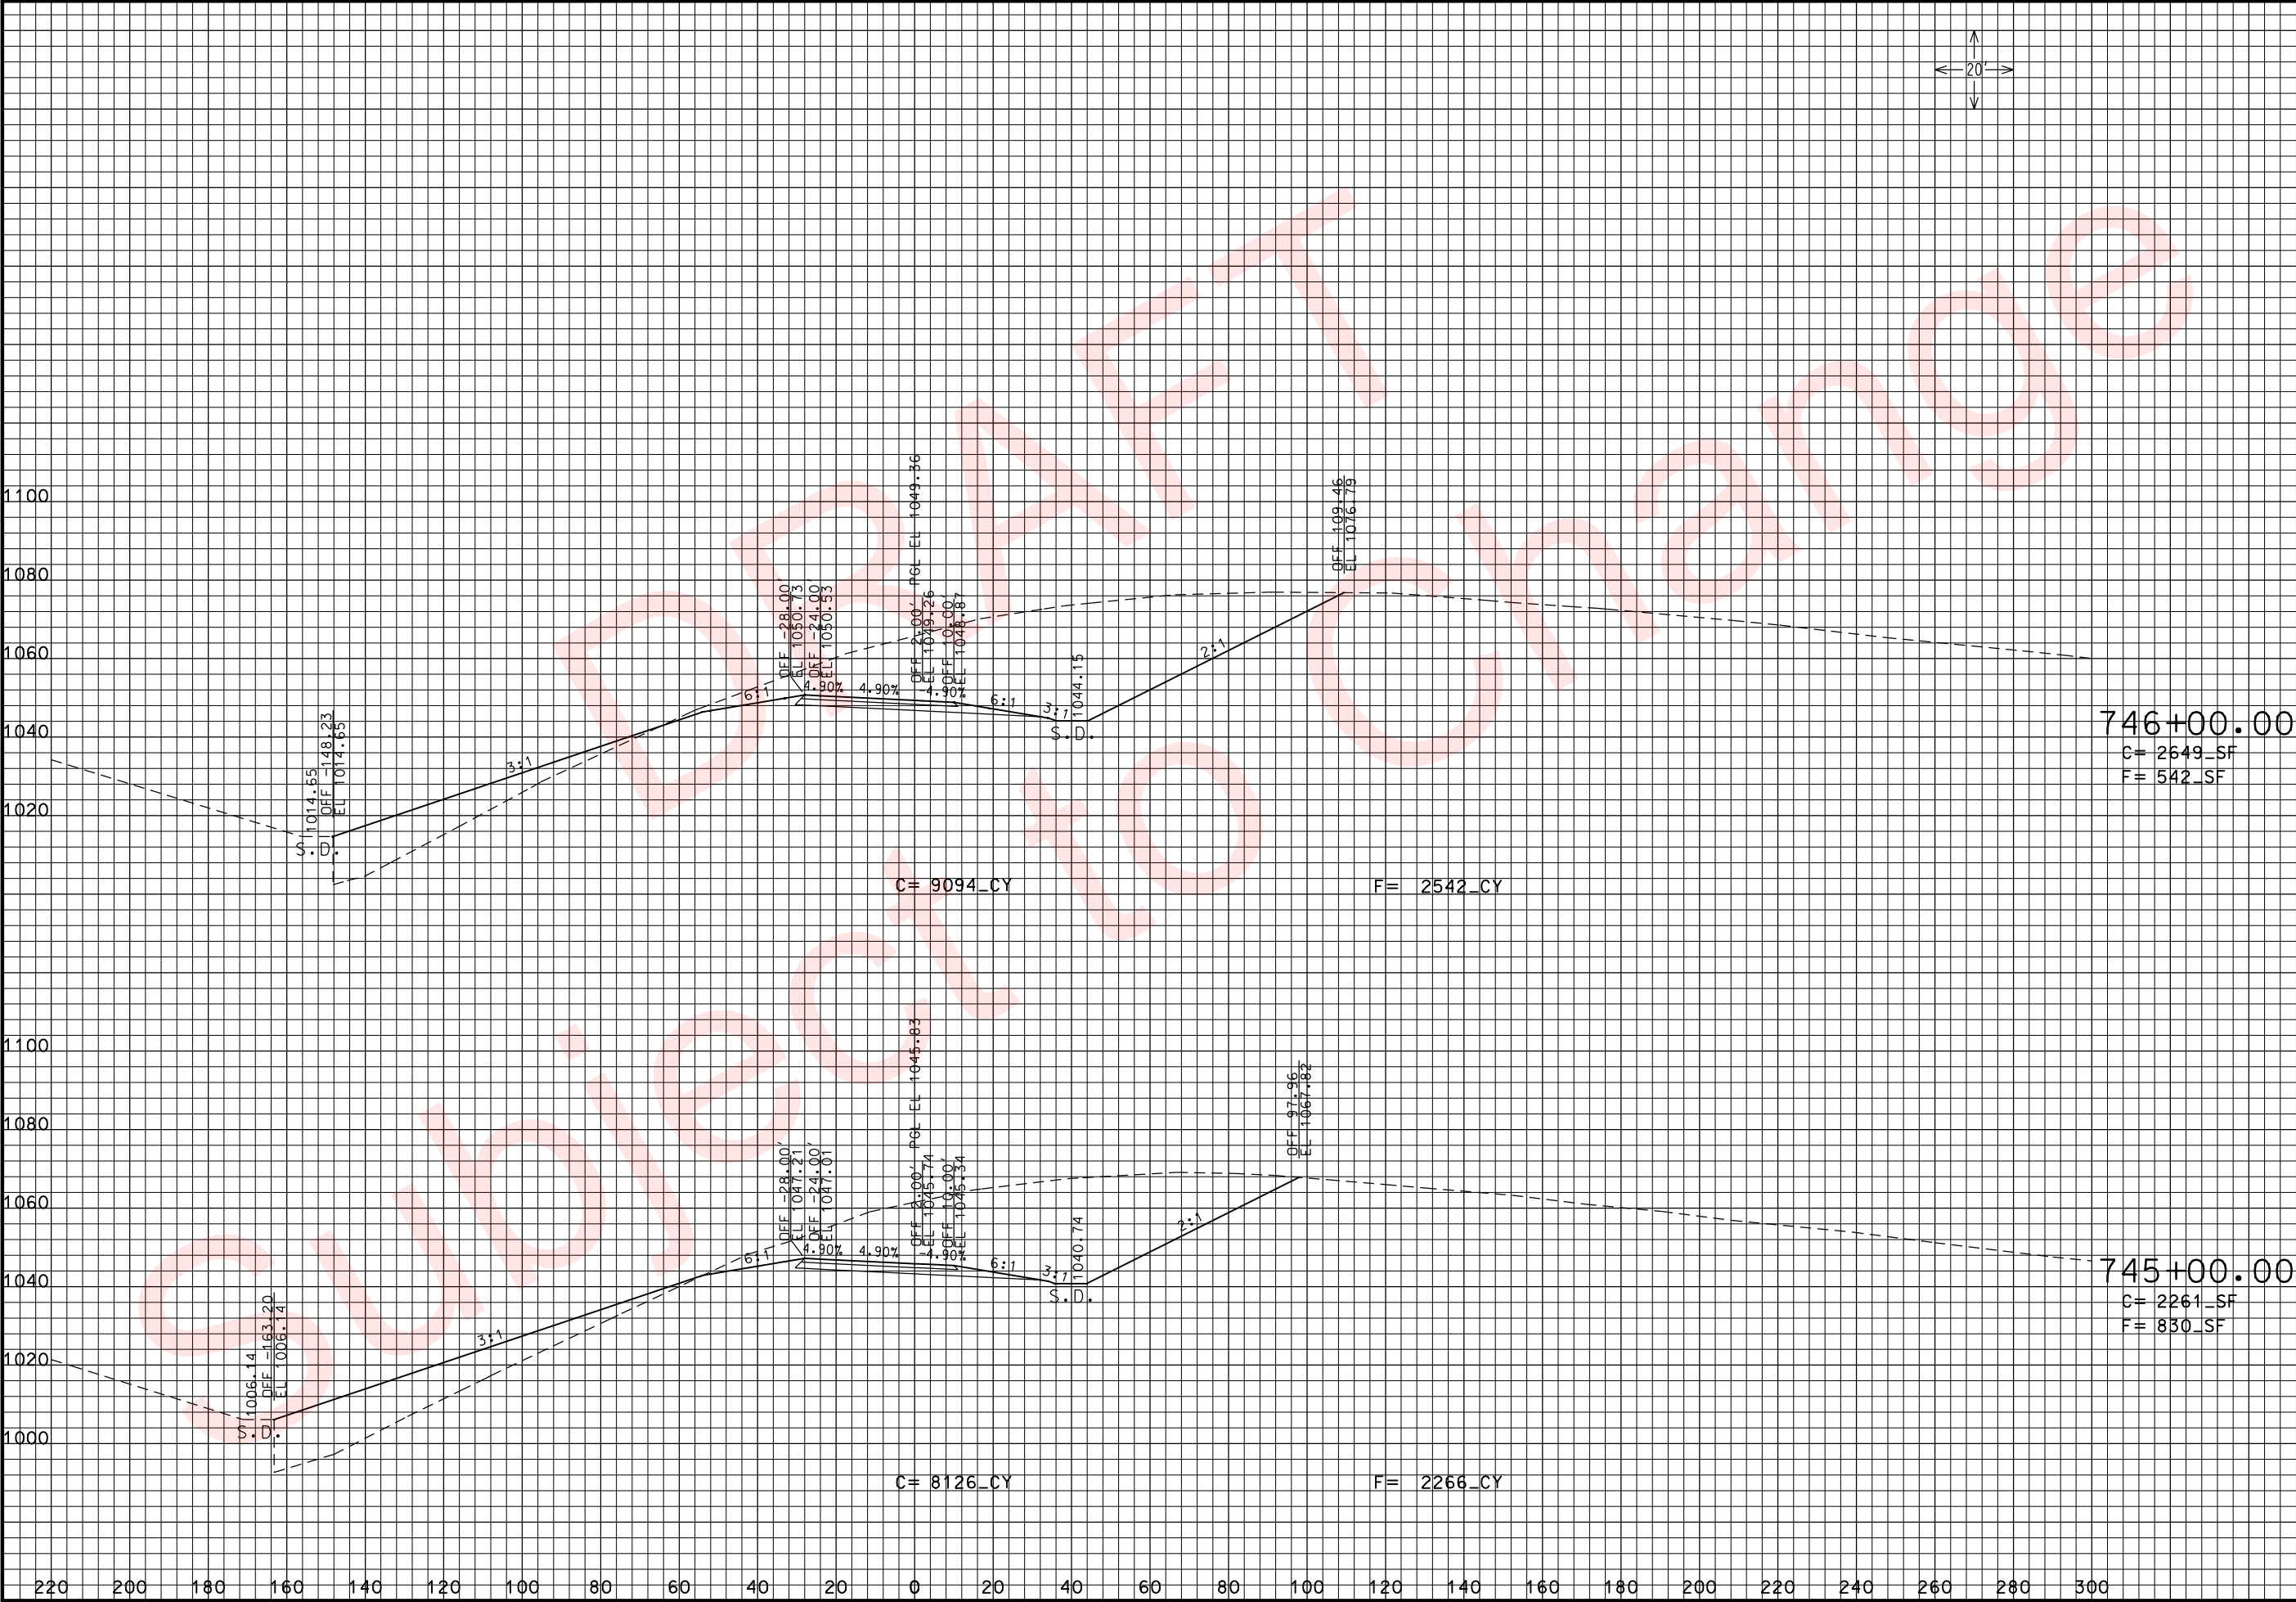

THIS MEDIA SHOULD NOT BE CONSIDERED A CERTIFIED DOCUMENT.

DATE PREPARED 3/26/2010	
ROUTE 49	STATE MO
DISTRICT 7	SHEET NO. 42
COUNTY McDONALD	
JOB NO. J7P0601	
CONTRACT ID.	
PROJECT NO.	
BRIDGE NO.	

DESCRIPTION	DATE

MISSOURI HIGHWAYS AND TRANSPORTATION COMMISSION


MoDOT

105 WEST CAPITOL
JEFFERSON CITY, MO 65102
1-888-ASK-MODOT (1-888-275-6636)

ROUTE 49 SBL
CROSS SECTIONS

SHEET 17 OF 26

xs_026-051_j7p0601_i20_i49SB.dgn 10:04:20 AM 3/26/2010

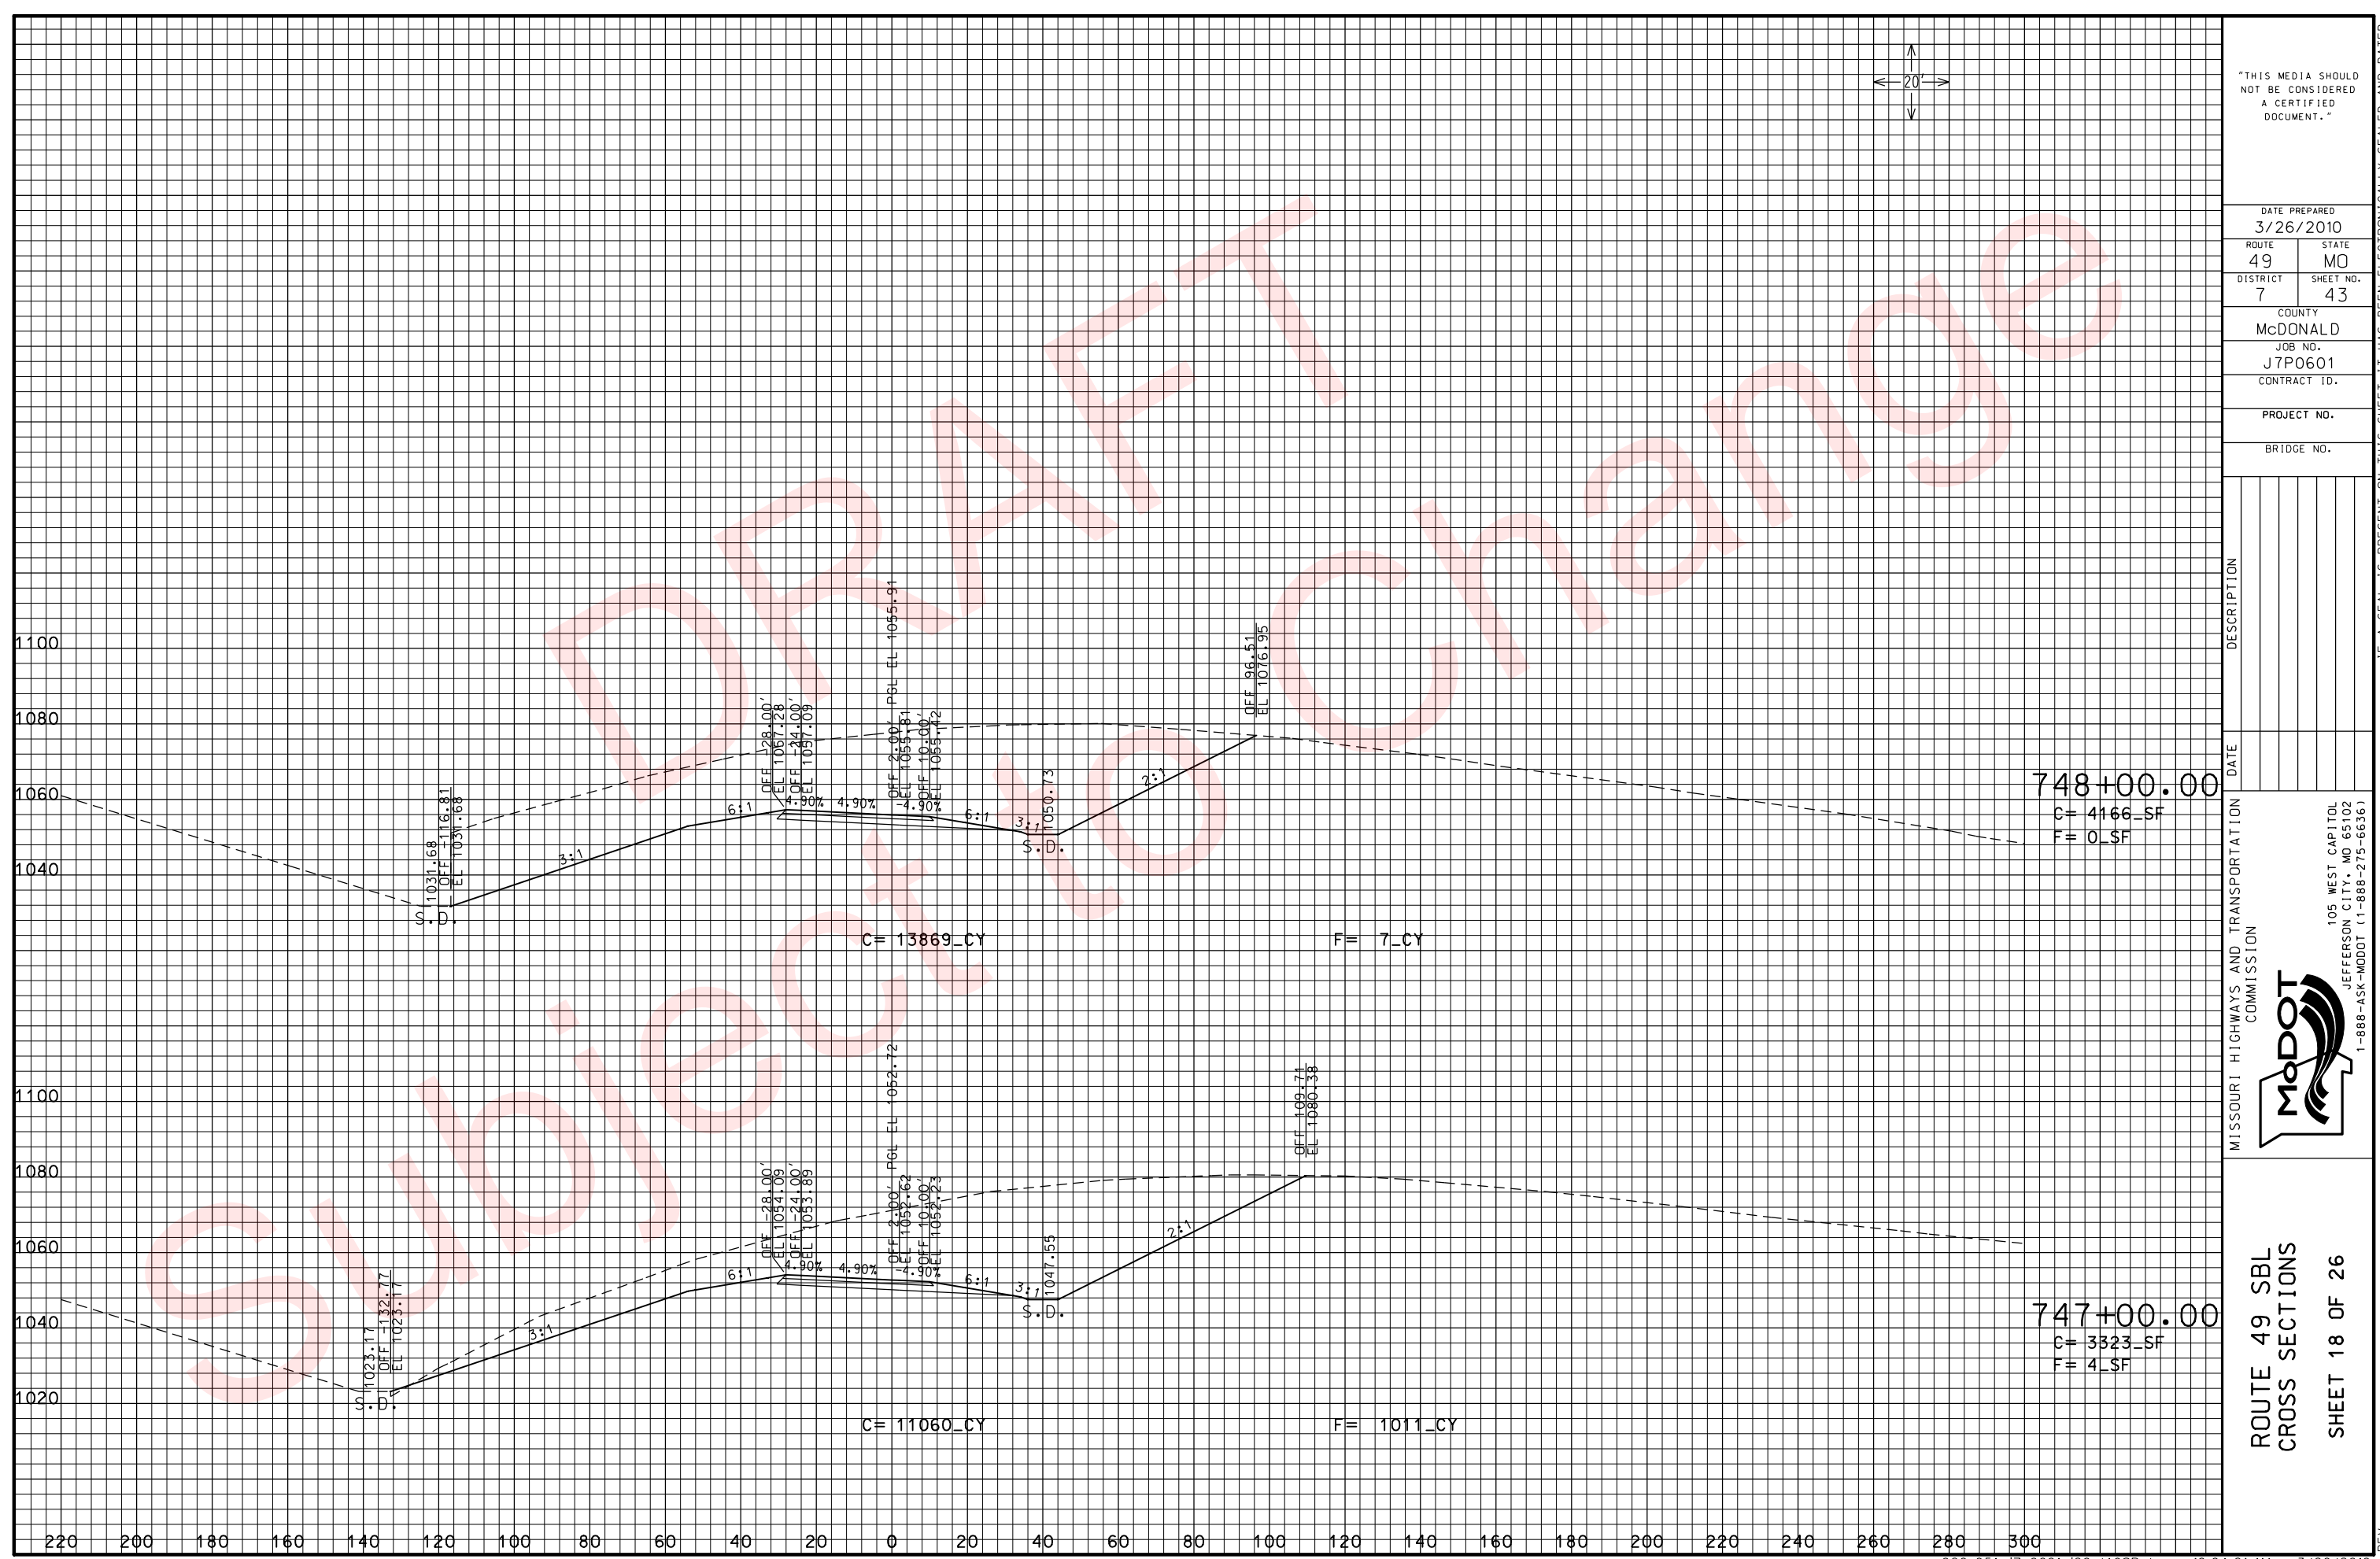

"THIS MEDIA SHOULD
NOT BE CONSIDERED
A CERTIFIED
DOCUMENT."

DATE PREPARED
3/26/2010

ROUTE	STATE
49	MO

DISTRICT	SHEET NO.
7	43

COUNTY
McDONALD

JOB NO.
17P0601

CONTRACT ID.

PROJECT NO.

BRIDGE NO.

DESCRIPTION

DATE _____


MISSOURI HIGHWAYS AND TRANSPORTATION
COMMISSION

105 WEST CAPITOL
JEFFERSON CITY, MO 65102
-888-ASK-MODOT (1-888-275-6636)

ROUTE 49 SBL
CROSS SECTIONS

SHEET 18 OF 26

129

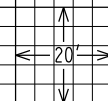

"THIS MEDIA SHOULD NOT BE CONSIDERED A CERTIFIED DOCUMENT."

DATE PREPARED 3/26/2010	
ROUTE 49	STATE MO
DISTRICT 7	SHEET NO. 44
COUNTY McDONALD	
JOB NO. J7P0601	
CONTRACT ID.	
PROJECT NO.	
BRIDGE NO.	


DATE	DESCRIPTION



MISSOURI HIGHWAYS AND TRANSPORTATION COMMISSION



105 WEST CAPITOL
JEFFERSON CITY, MO 65102
1-888-ASK-MODOT (1-888-275-6636)

ROUTE 49 SBL
CROSS SECTIONS
SHEET 19 OF 26

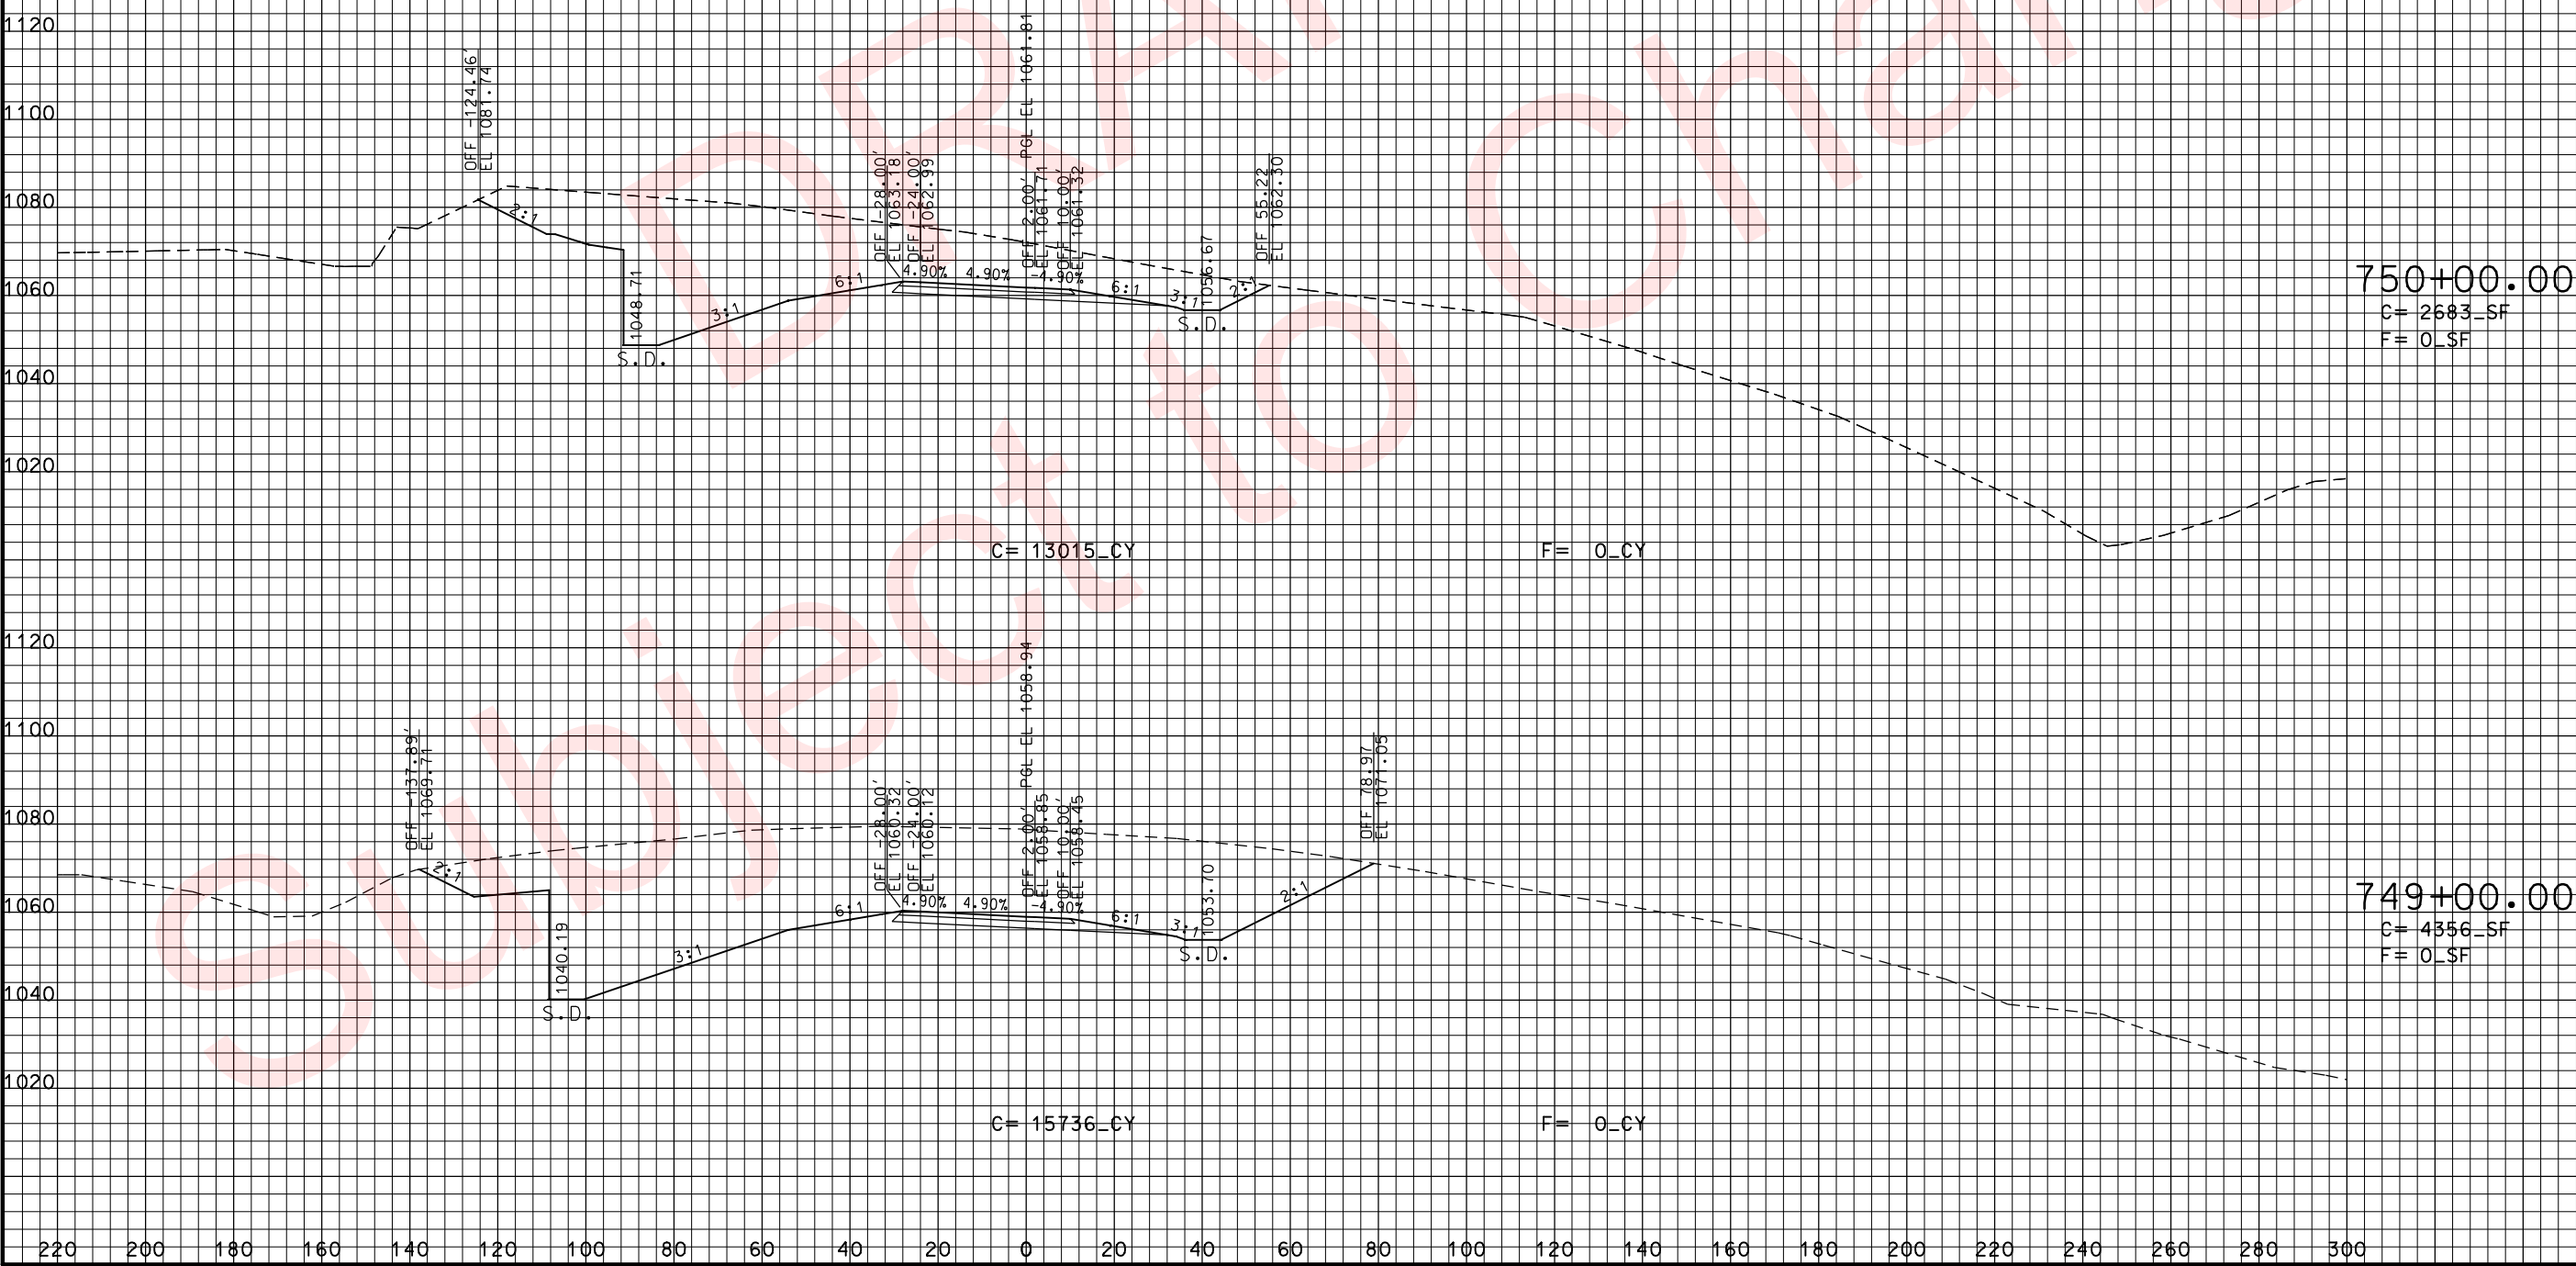

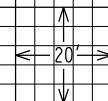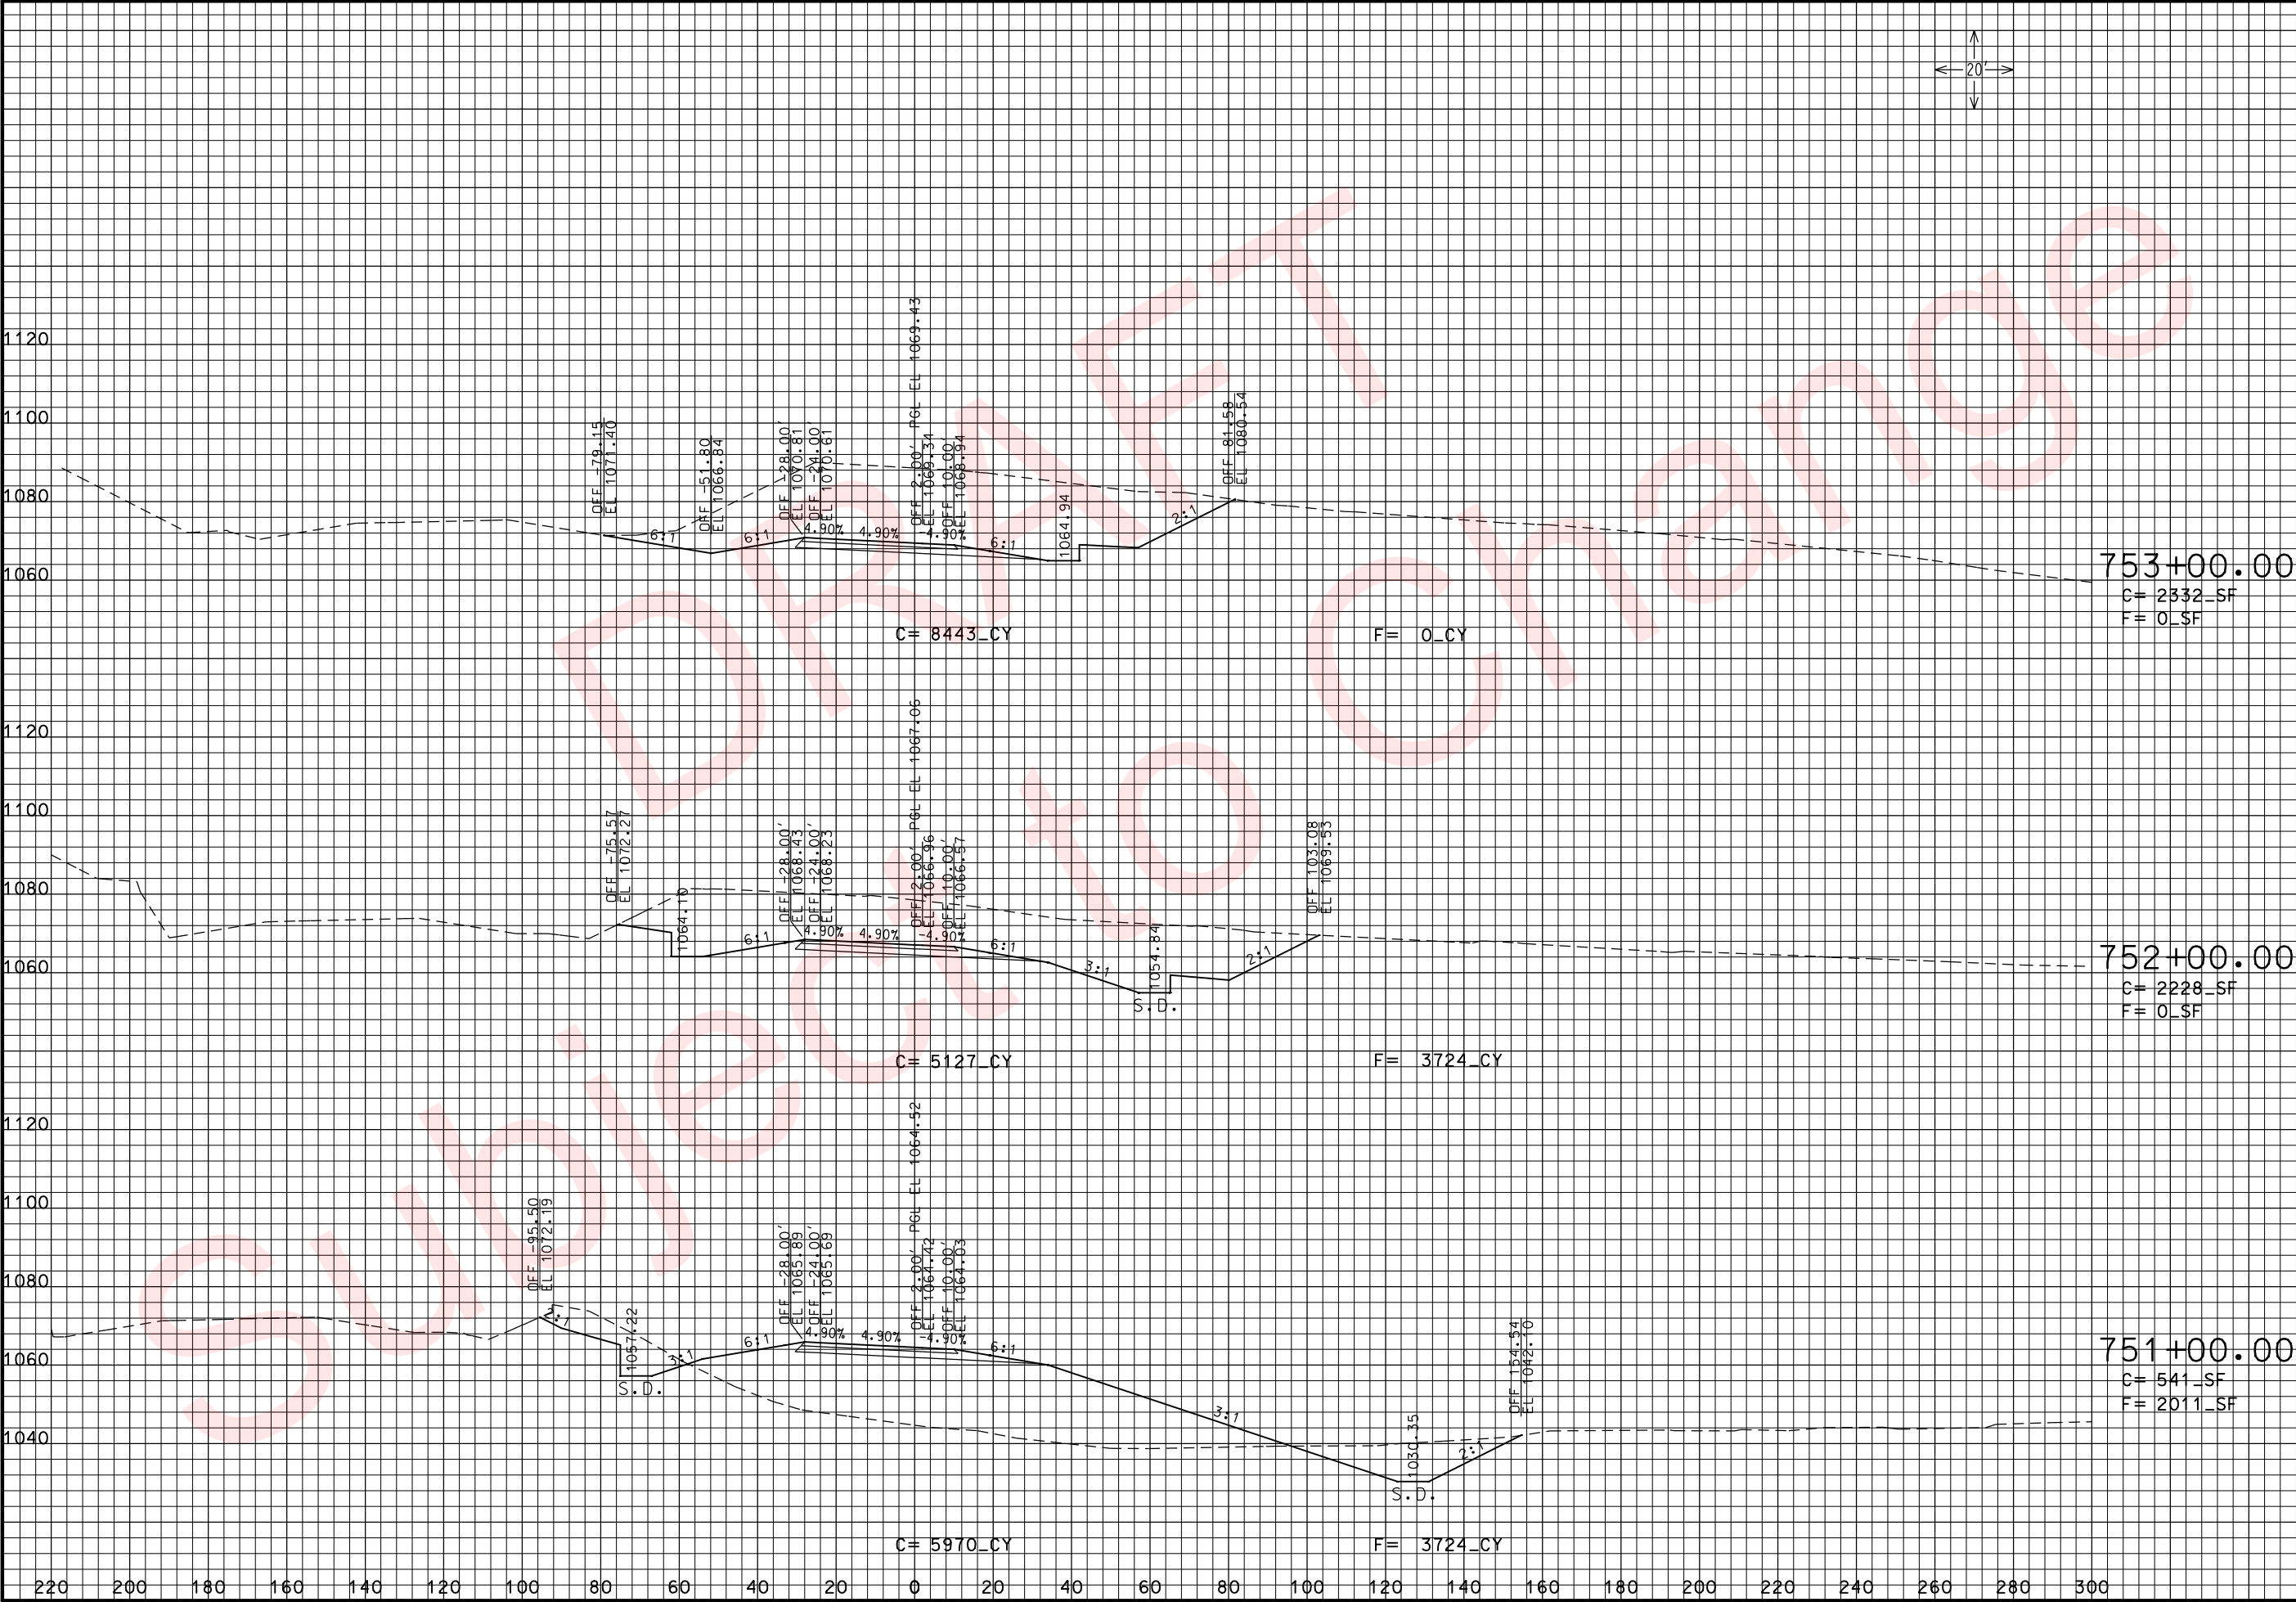

THIS MEDIA SHOULD NOT BE CONSIDERED A CERTIFIED DOCUMENT.

DATE PREPARED
3/26/2010

ROUTE 49
DISTRICT 7

STATE MO
SHEET NO. 45

COUNTY McDONALD
JOB NO. J7P0601
CONTRACT ID.

PROJECT NO.

BRIDGE NO.

DESCRIPTION



DATE

MISSOURI HIGHWAYS AND TRANSPORTATION COMMISSION

105 WEST CAPITOL
JEFFERSON CITY, MO 65102
1-888-ASK-MODOT (1-888-275-6636)

ROUTE 49 SBL
CROSS SECTIONS

SHEET 20 OF 26

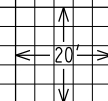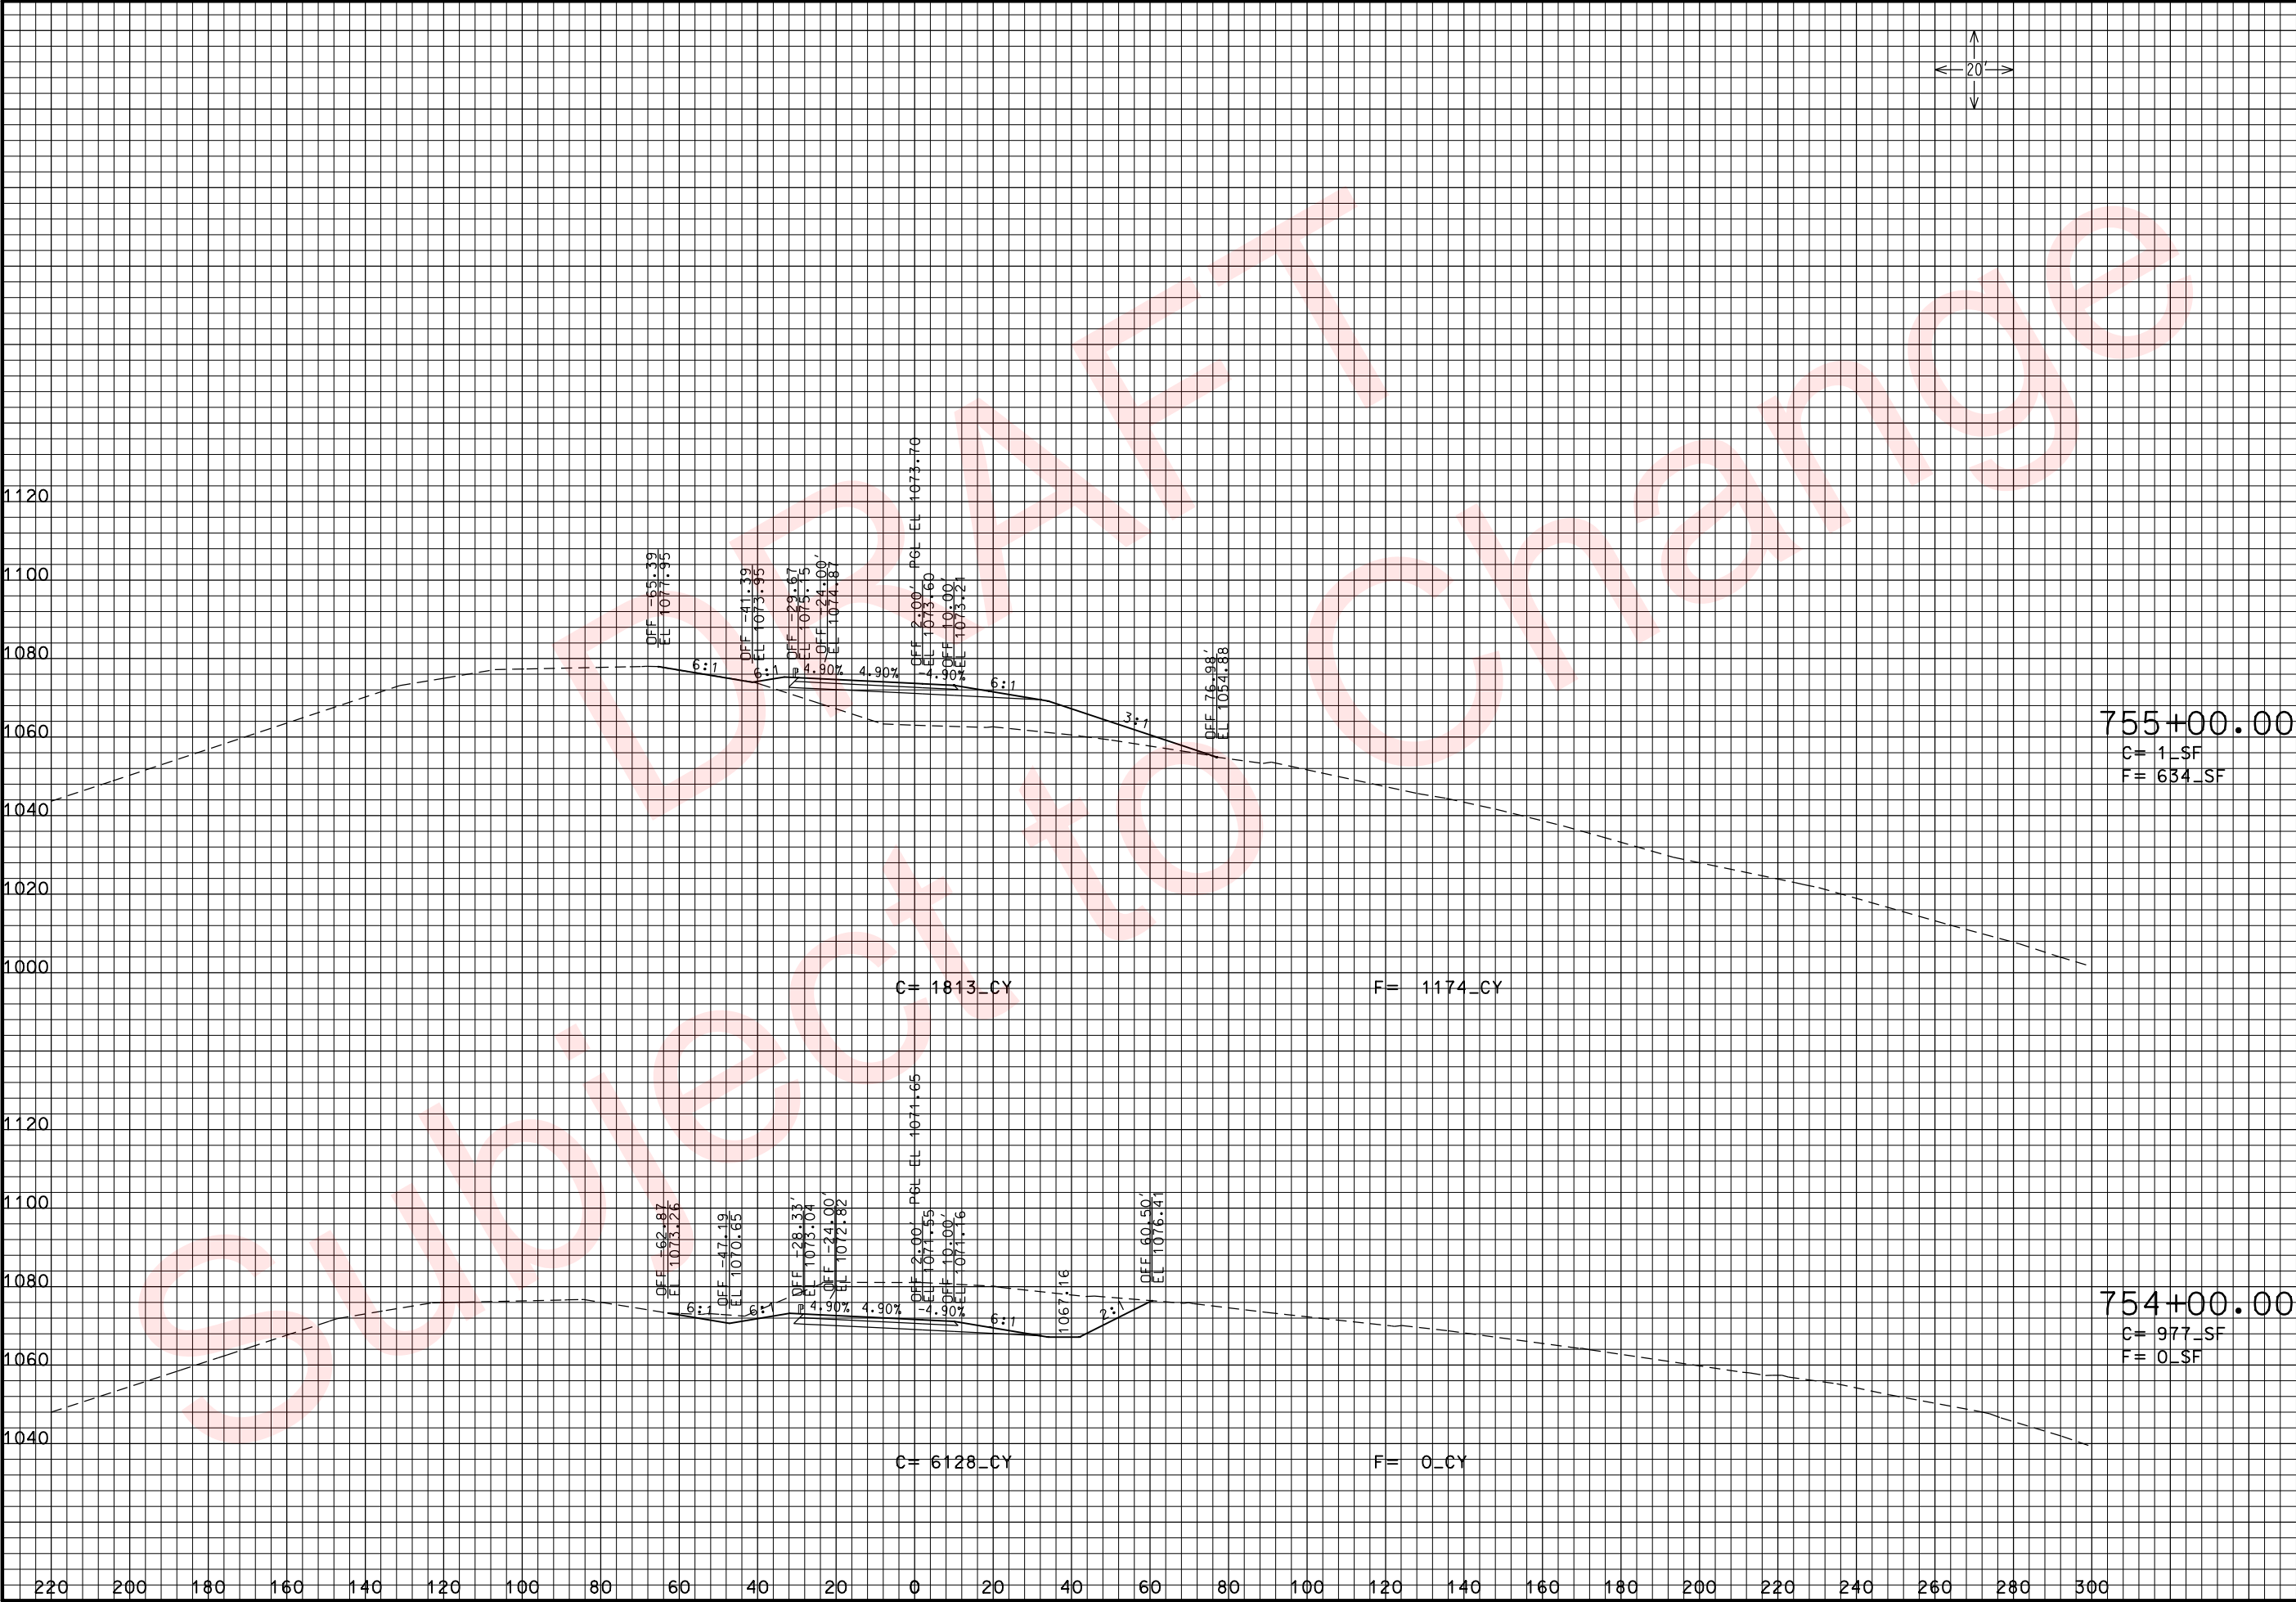

THIS MEDIA SHOULD NOT BE CONSIDERED A CERTIFIED DOCUMENT.

DATE PREPARED 3/26/2010	
ROUTE 49	STATE MO
DISTRICT 7	SHEET NO. 46
COUNTY McDONALD	
JOB NO. J7P0601	
CONTRACT ID.	
PROJECT NO.	
BRIDGE NO.	

DESCRIPTION	DATE

MISSOURI HIGHWAYS AND TRANSPORTATION COMMISSION





105 WEST CAPITOL
JEFFERSON CITY, MO 65102
1-888-ASK-MODOT (1-888-275-6636)

ROUTE 49 SBL
CROSS SECTIONS

SHEET 21 OF 26

IF A SEAL IS PRESENT ON THIS SHEET IT HAS BEEN ELECTRONICALLY SEALED AND DATED.

REV.

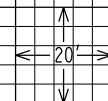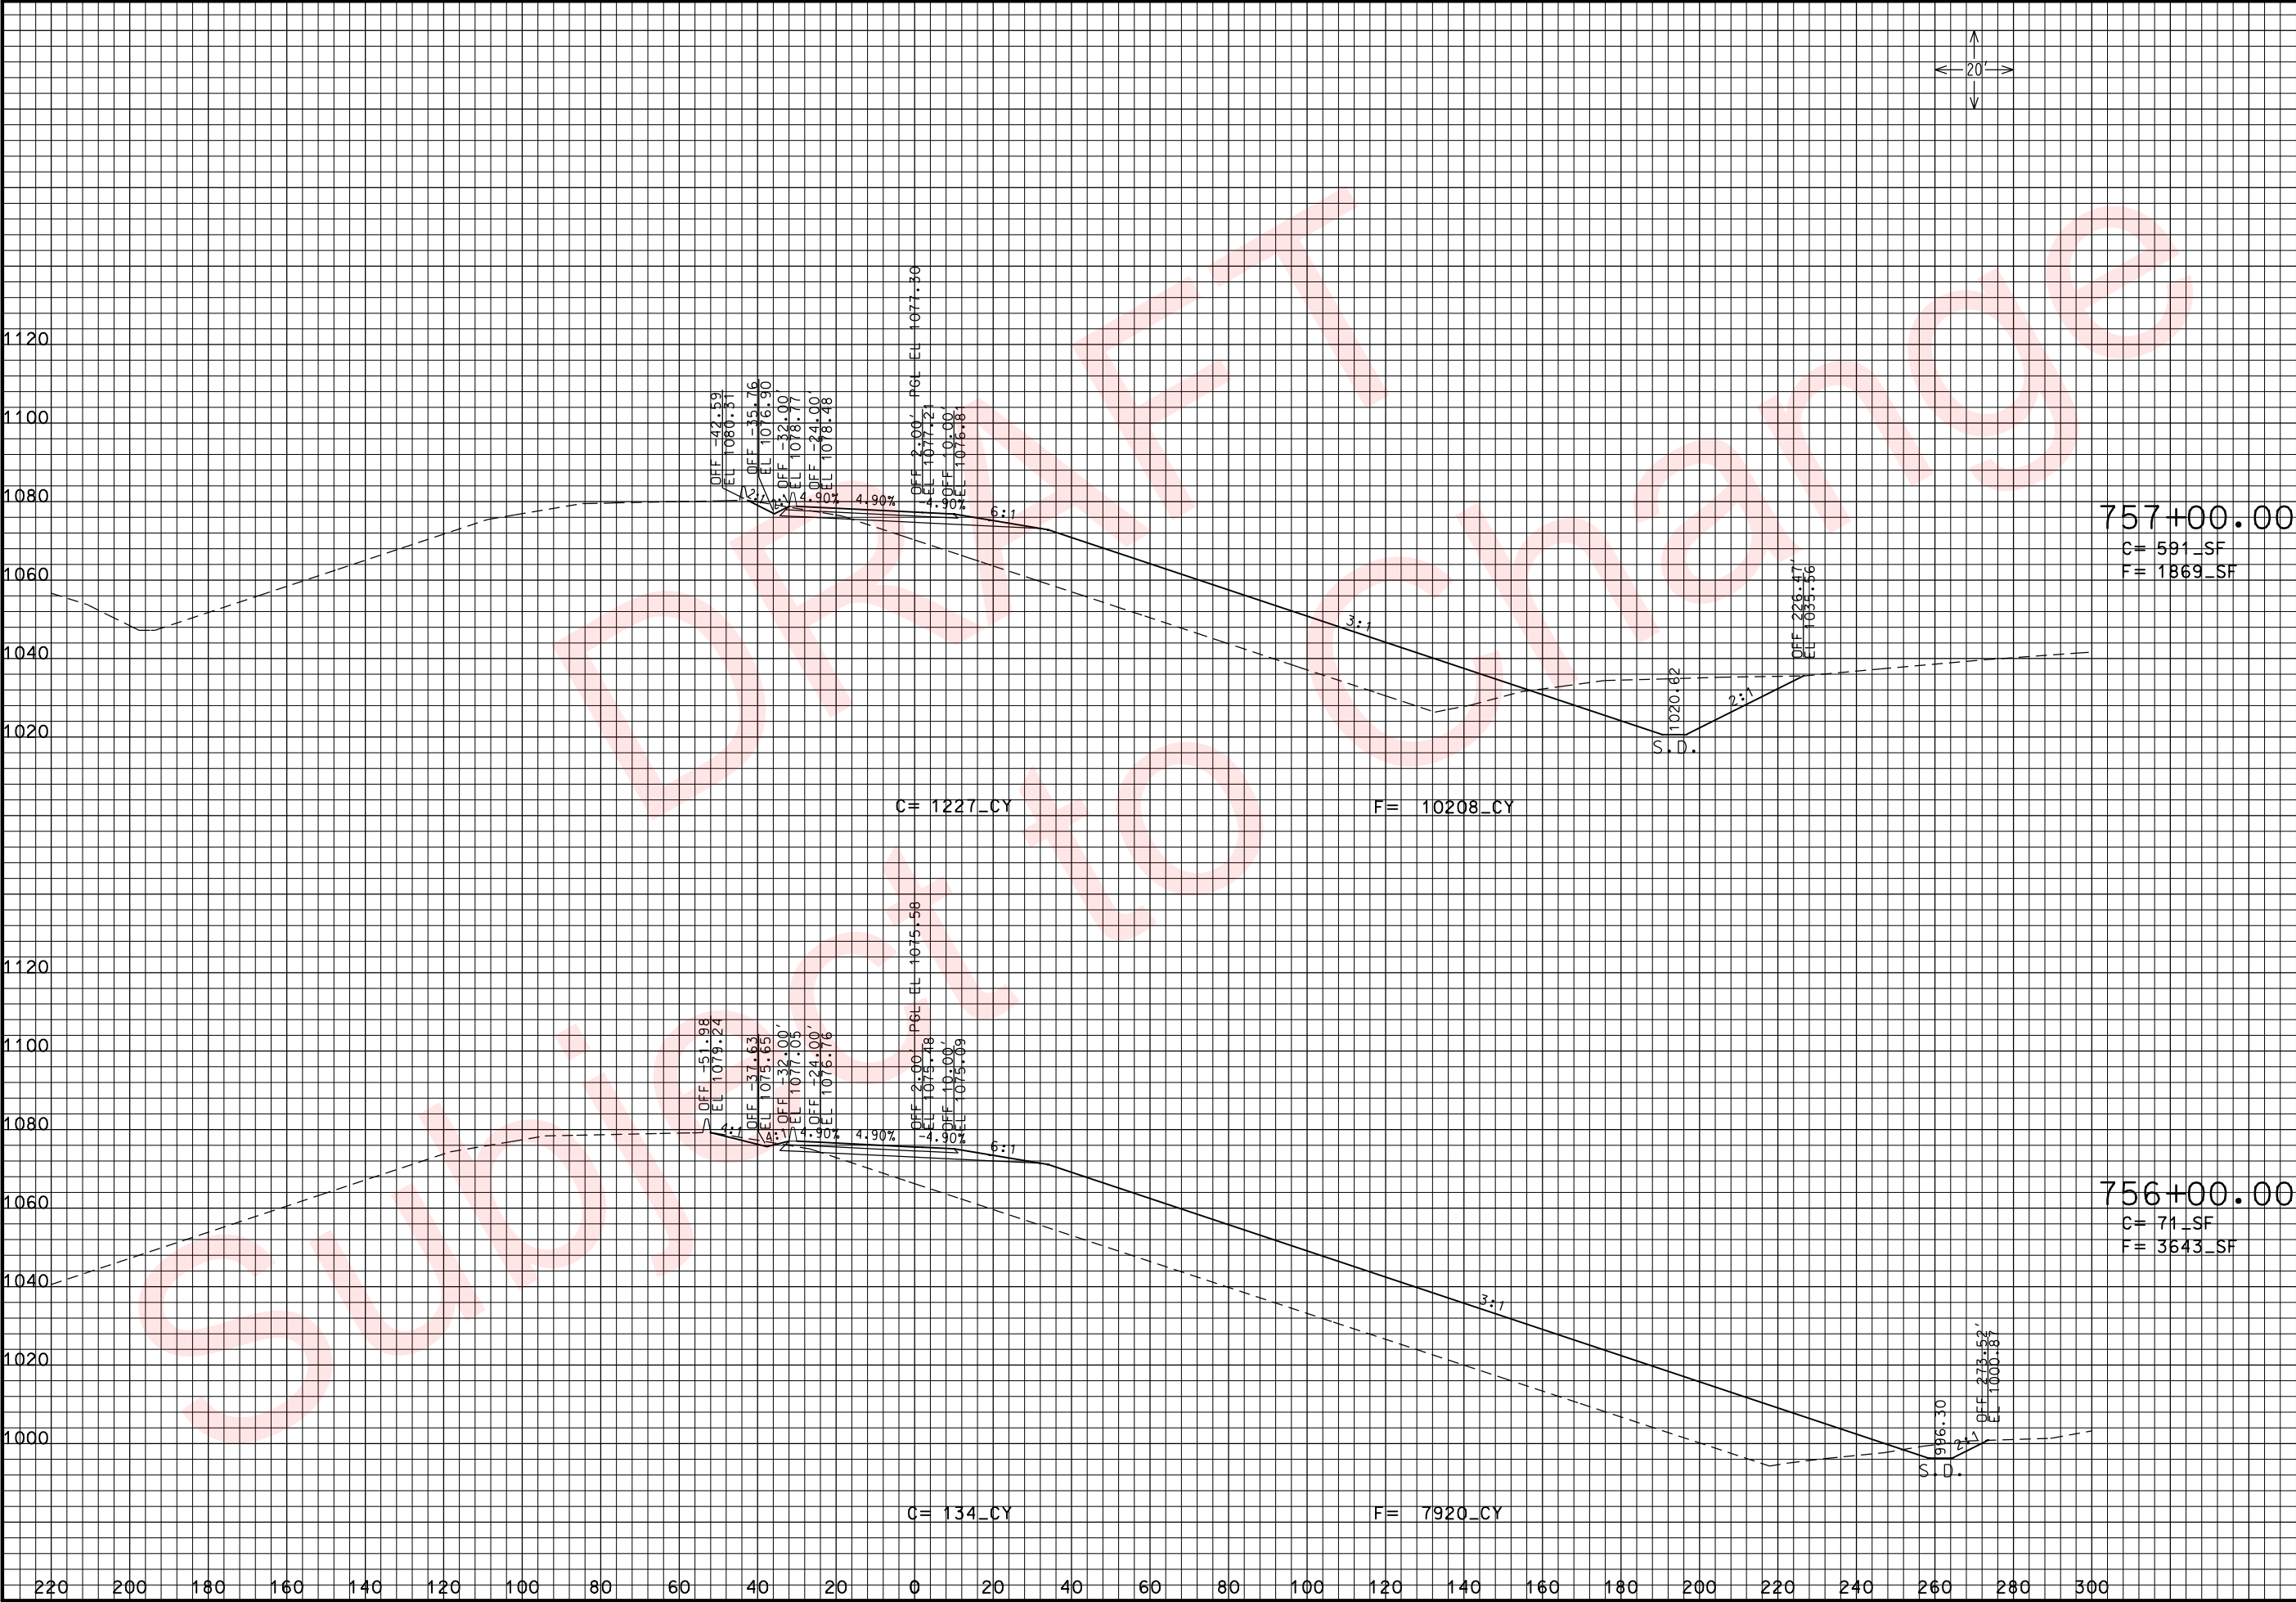

THIS MEDIA SHOULD NOT BE CONSIDERED A CERTIFIED DOCUMENT.

DATE PREPARED
3/26/2010

ROUTE 49	STATE MO
DISTRICT 7	SHEET NO. 47

COUNTY
McDONALD

JOB NO.
J7P0601

CONTRACT ID.

PROJECT NO.

BRIDGE NO.

DESCRIPTION	DATE



MISSOURI HIGHWAYS AND TRANSPORTATION COMMISSION

105 WEST CAPITOL
JEFFERSON CITY, MO 65102
1-888-ASK-MODOT (1-888-275-6636)

ROUTE 49 SBL
CROSS SECTIONS

SHEET 22 OF 26

REV.

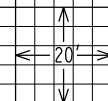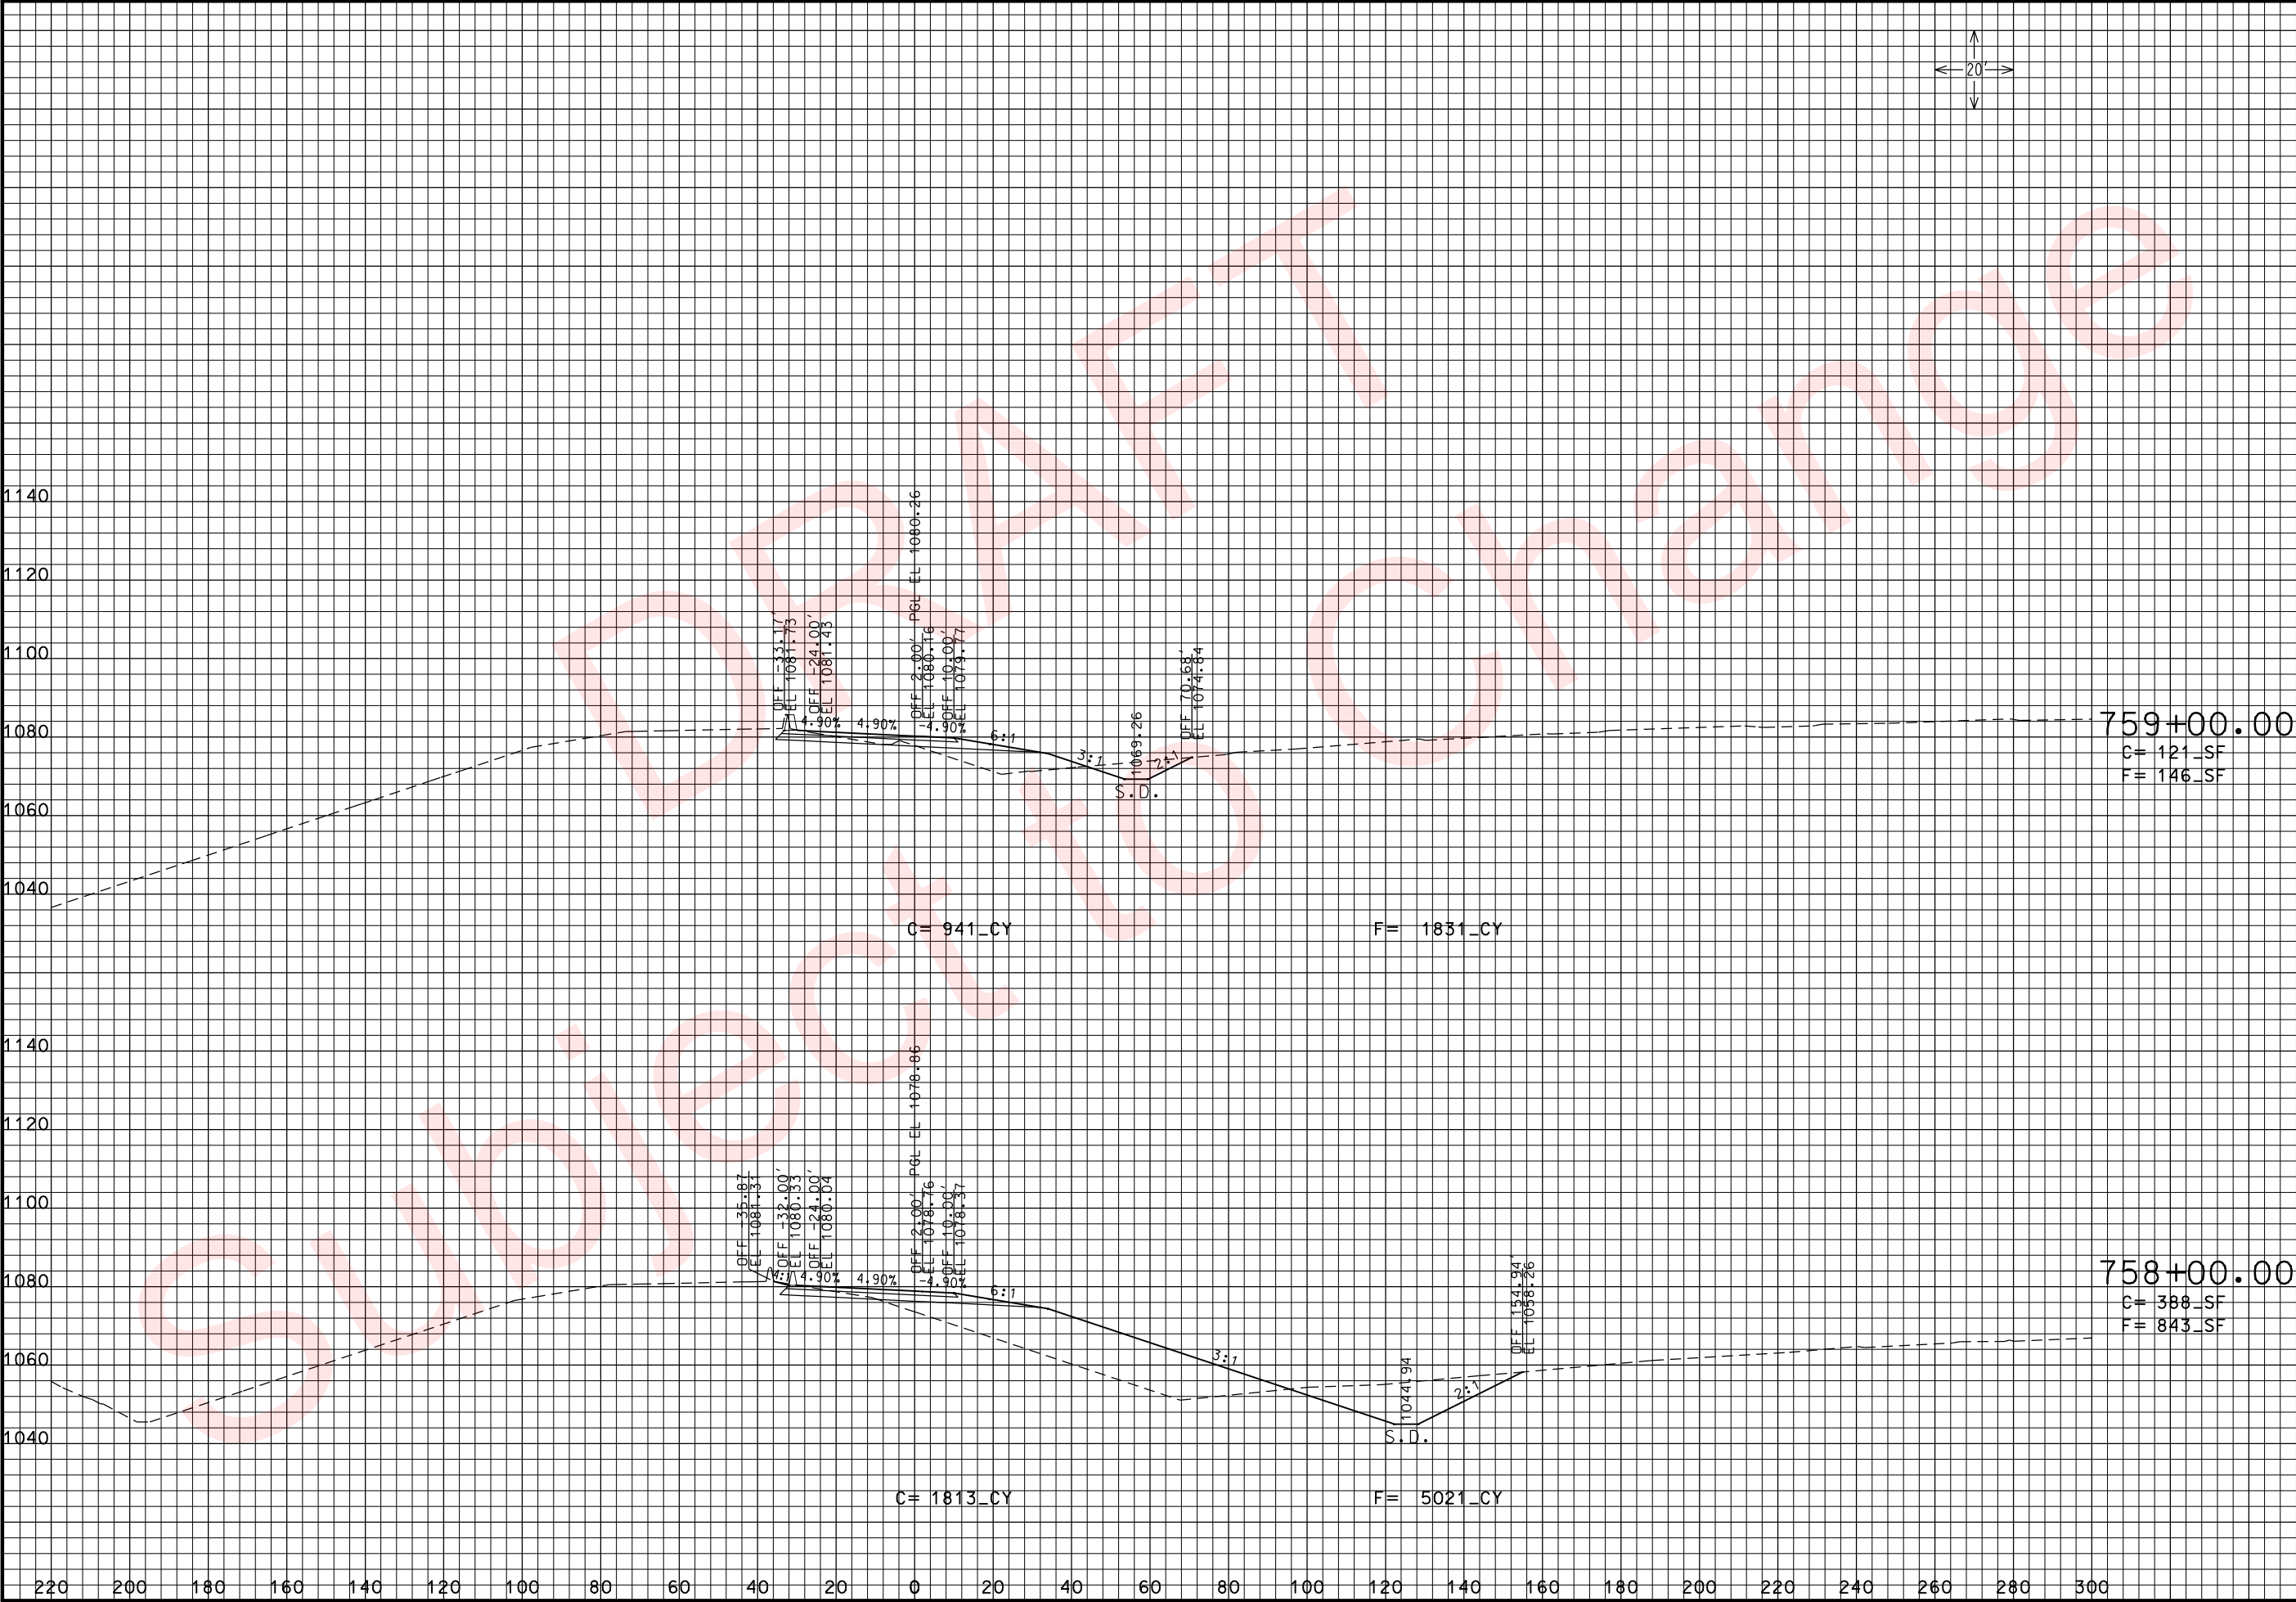

THIS MEDIA SHOULD NOT BE CONSIDERED A CERTIFIED DOCUMENT.

DATE PREPARED
3/26/2010

ROUTE
49

DISTRICT
7

STATE
MO

SHEET NO.
48

COUNTY
McDONALD

JOB NO.
J7P0601

CONTRACT ID.

PROJECT NO.

BRIDGE NO.

DESCRIPTION

DATE

MISSOURI HIGHWAYS AND TRANSPORTATION COMMISSION

105 WEST CAPITOL
JEFFERSON CITY, MO 65102
1-888-ASK-MODOT (1-888-275-6636)

MODOT

MISSOURI HIGHWAYS AND TRANSPORTATION COMMISSION



ROUTE 49 SBL
CROSS SECTIONS

SHEET 23 OF 26

REV.

IF A SEAL IS PRESENT ON THIS SHEET IT HAS BEEN ELECTRONICALLY SEALED AND DATED.

xs_026-051_j7p0601_i20_i49SB.dgn 10:04:29 AM 3/26/2010

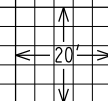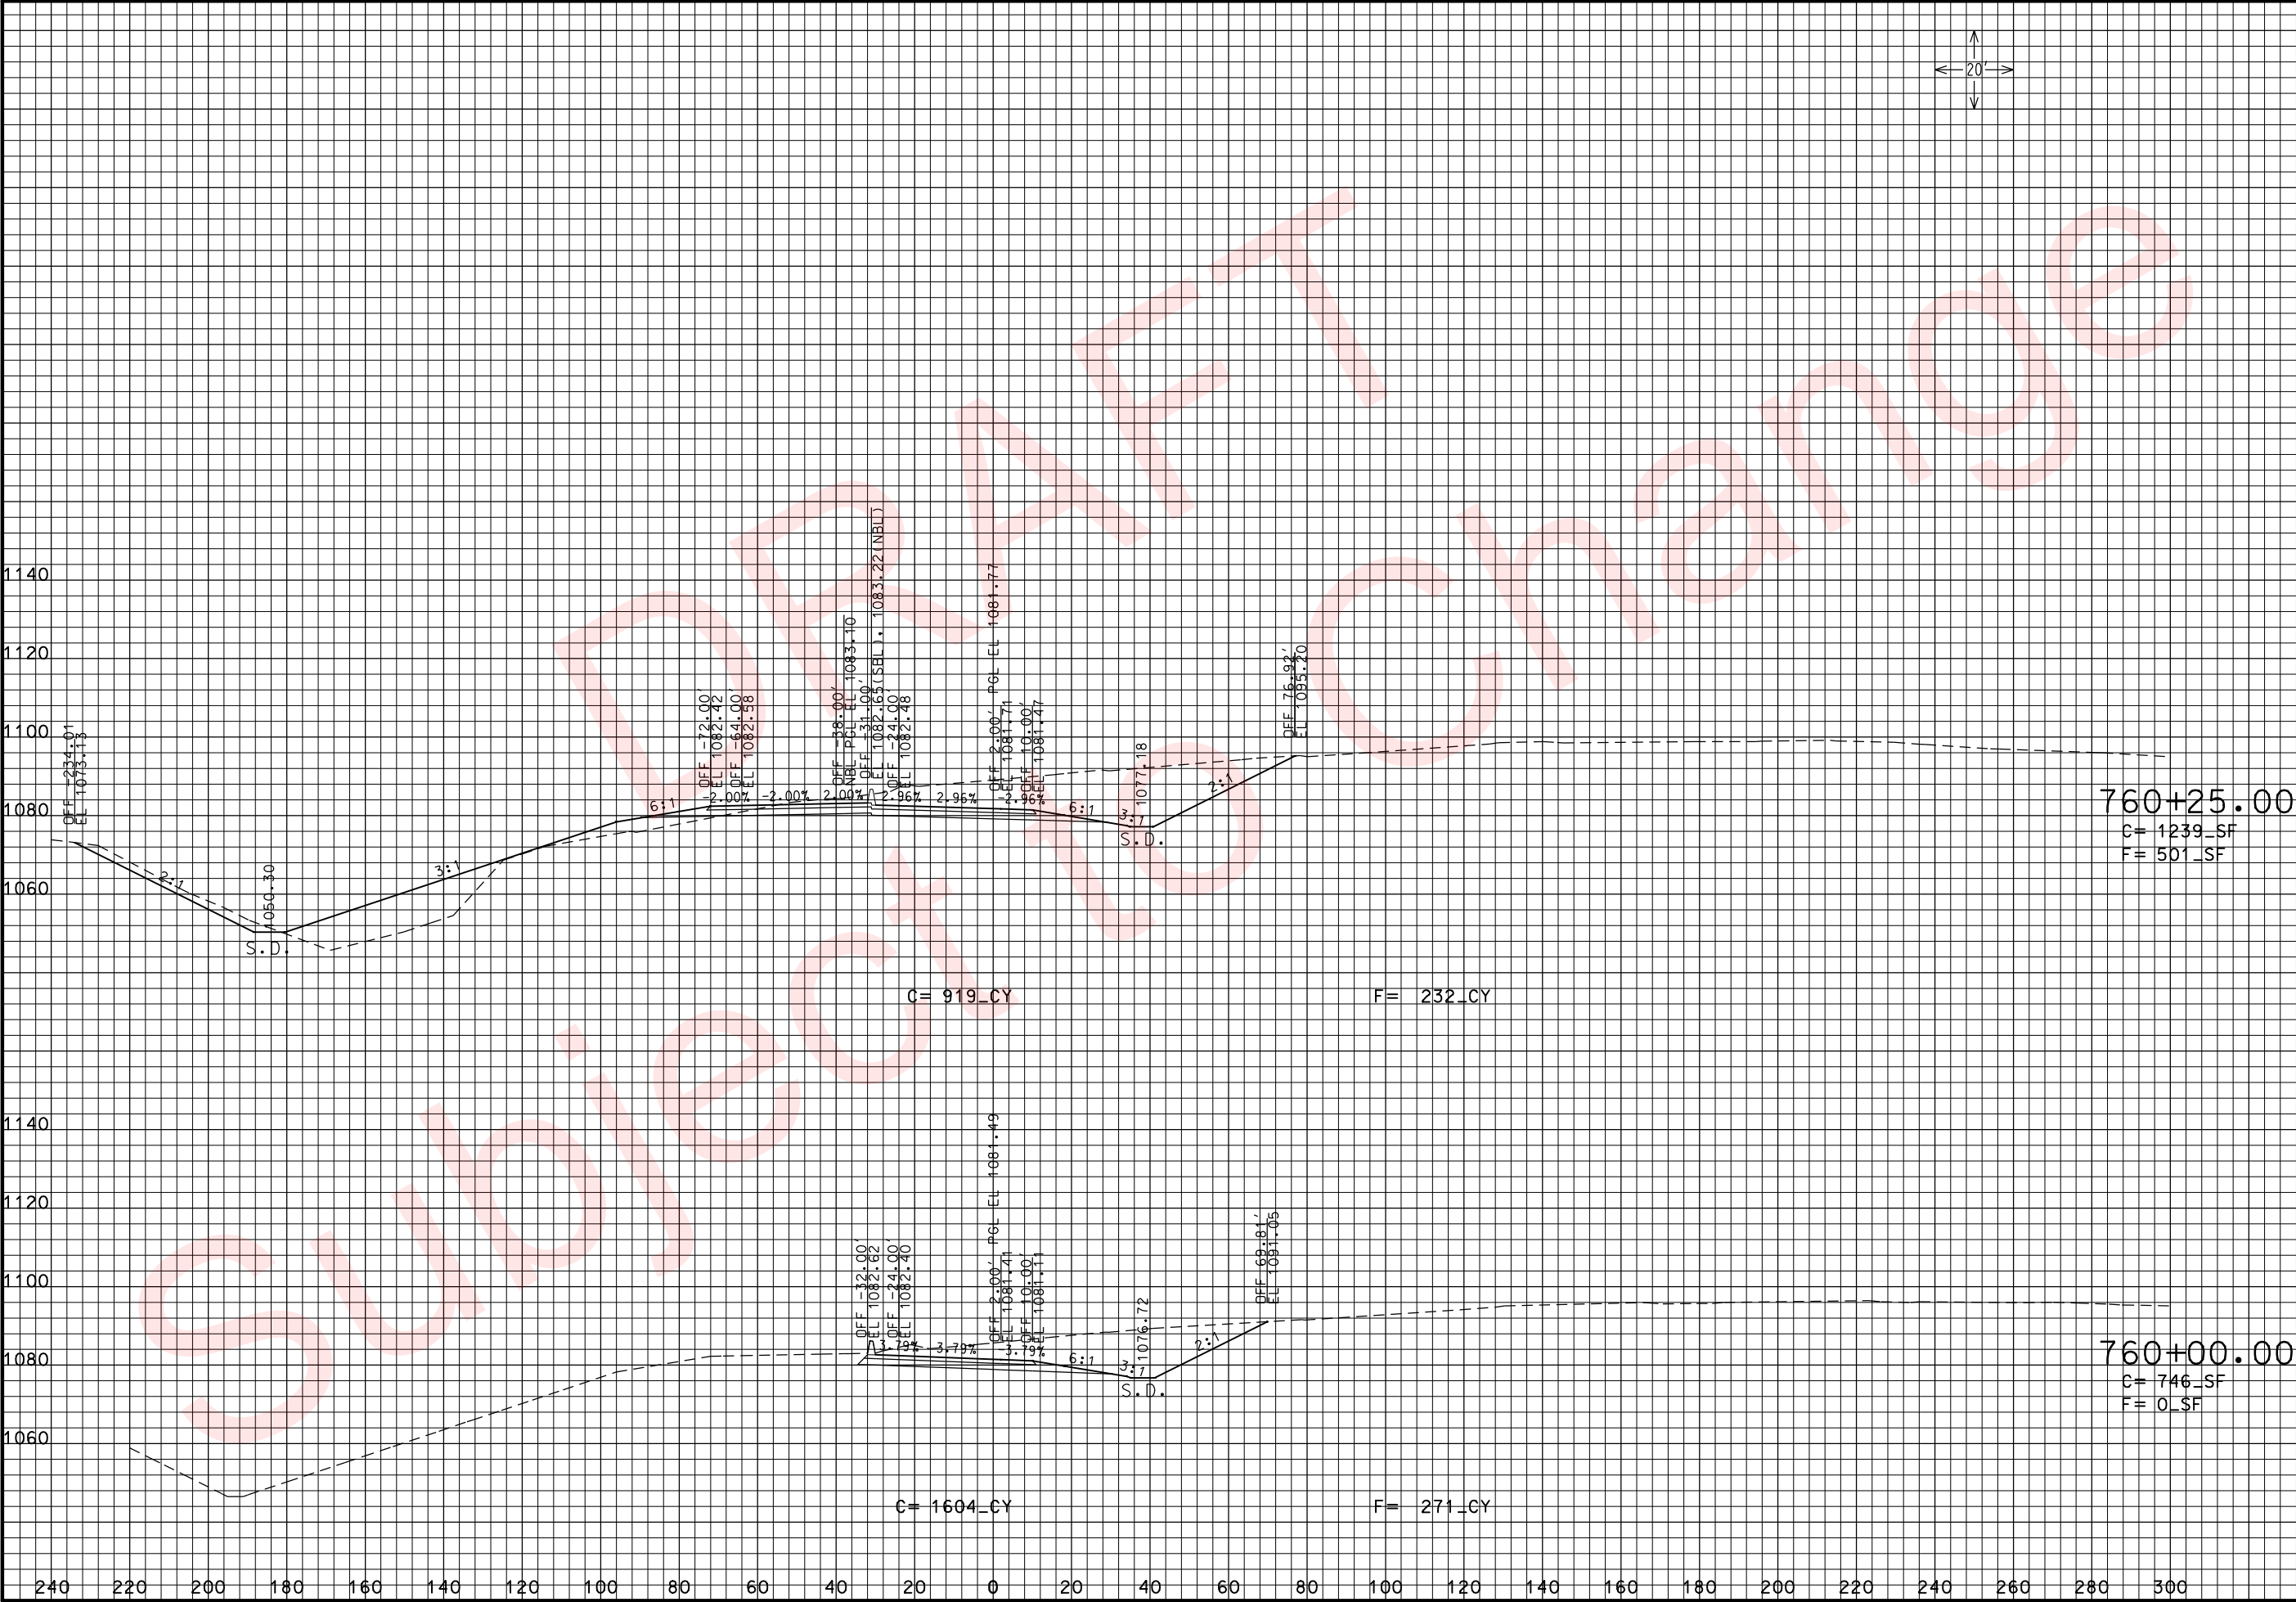

THIS MEDIA SHOULD NOT BE CONSIDERED A CERTIFIED DOCUMENT.

DATE PREPARED
3/26/2010

ROUTE 49	STATE MO
DISTRICT 7	SHEET NO. 49

COUNTY
McDONALD

JOB NO.
J7P0601

CONTRACT ID.

PROJECT NO.

BRIDGE NO.

DESCRIPTION	DATE



MISSOURI HIGHWAYS AND TRANSPORTATION COMMISSION

105 WEST CAPITOL
JEFFERSON CITY, MO 65102
1-888-ASK-MODOT (1-888-275-6636)

ROUTE 49 SBL
CROSS SECTIONS

SHEET 24 OF 26

REV.

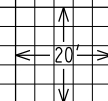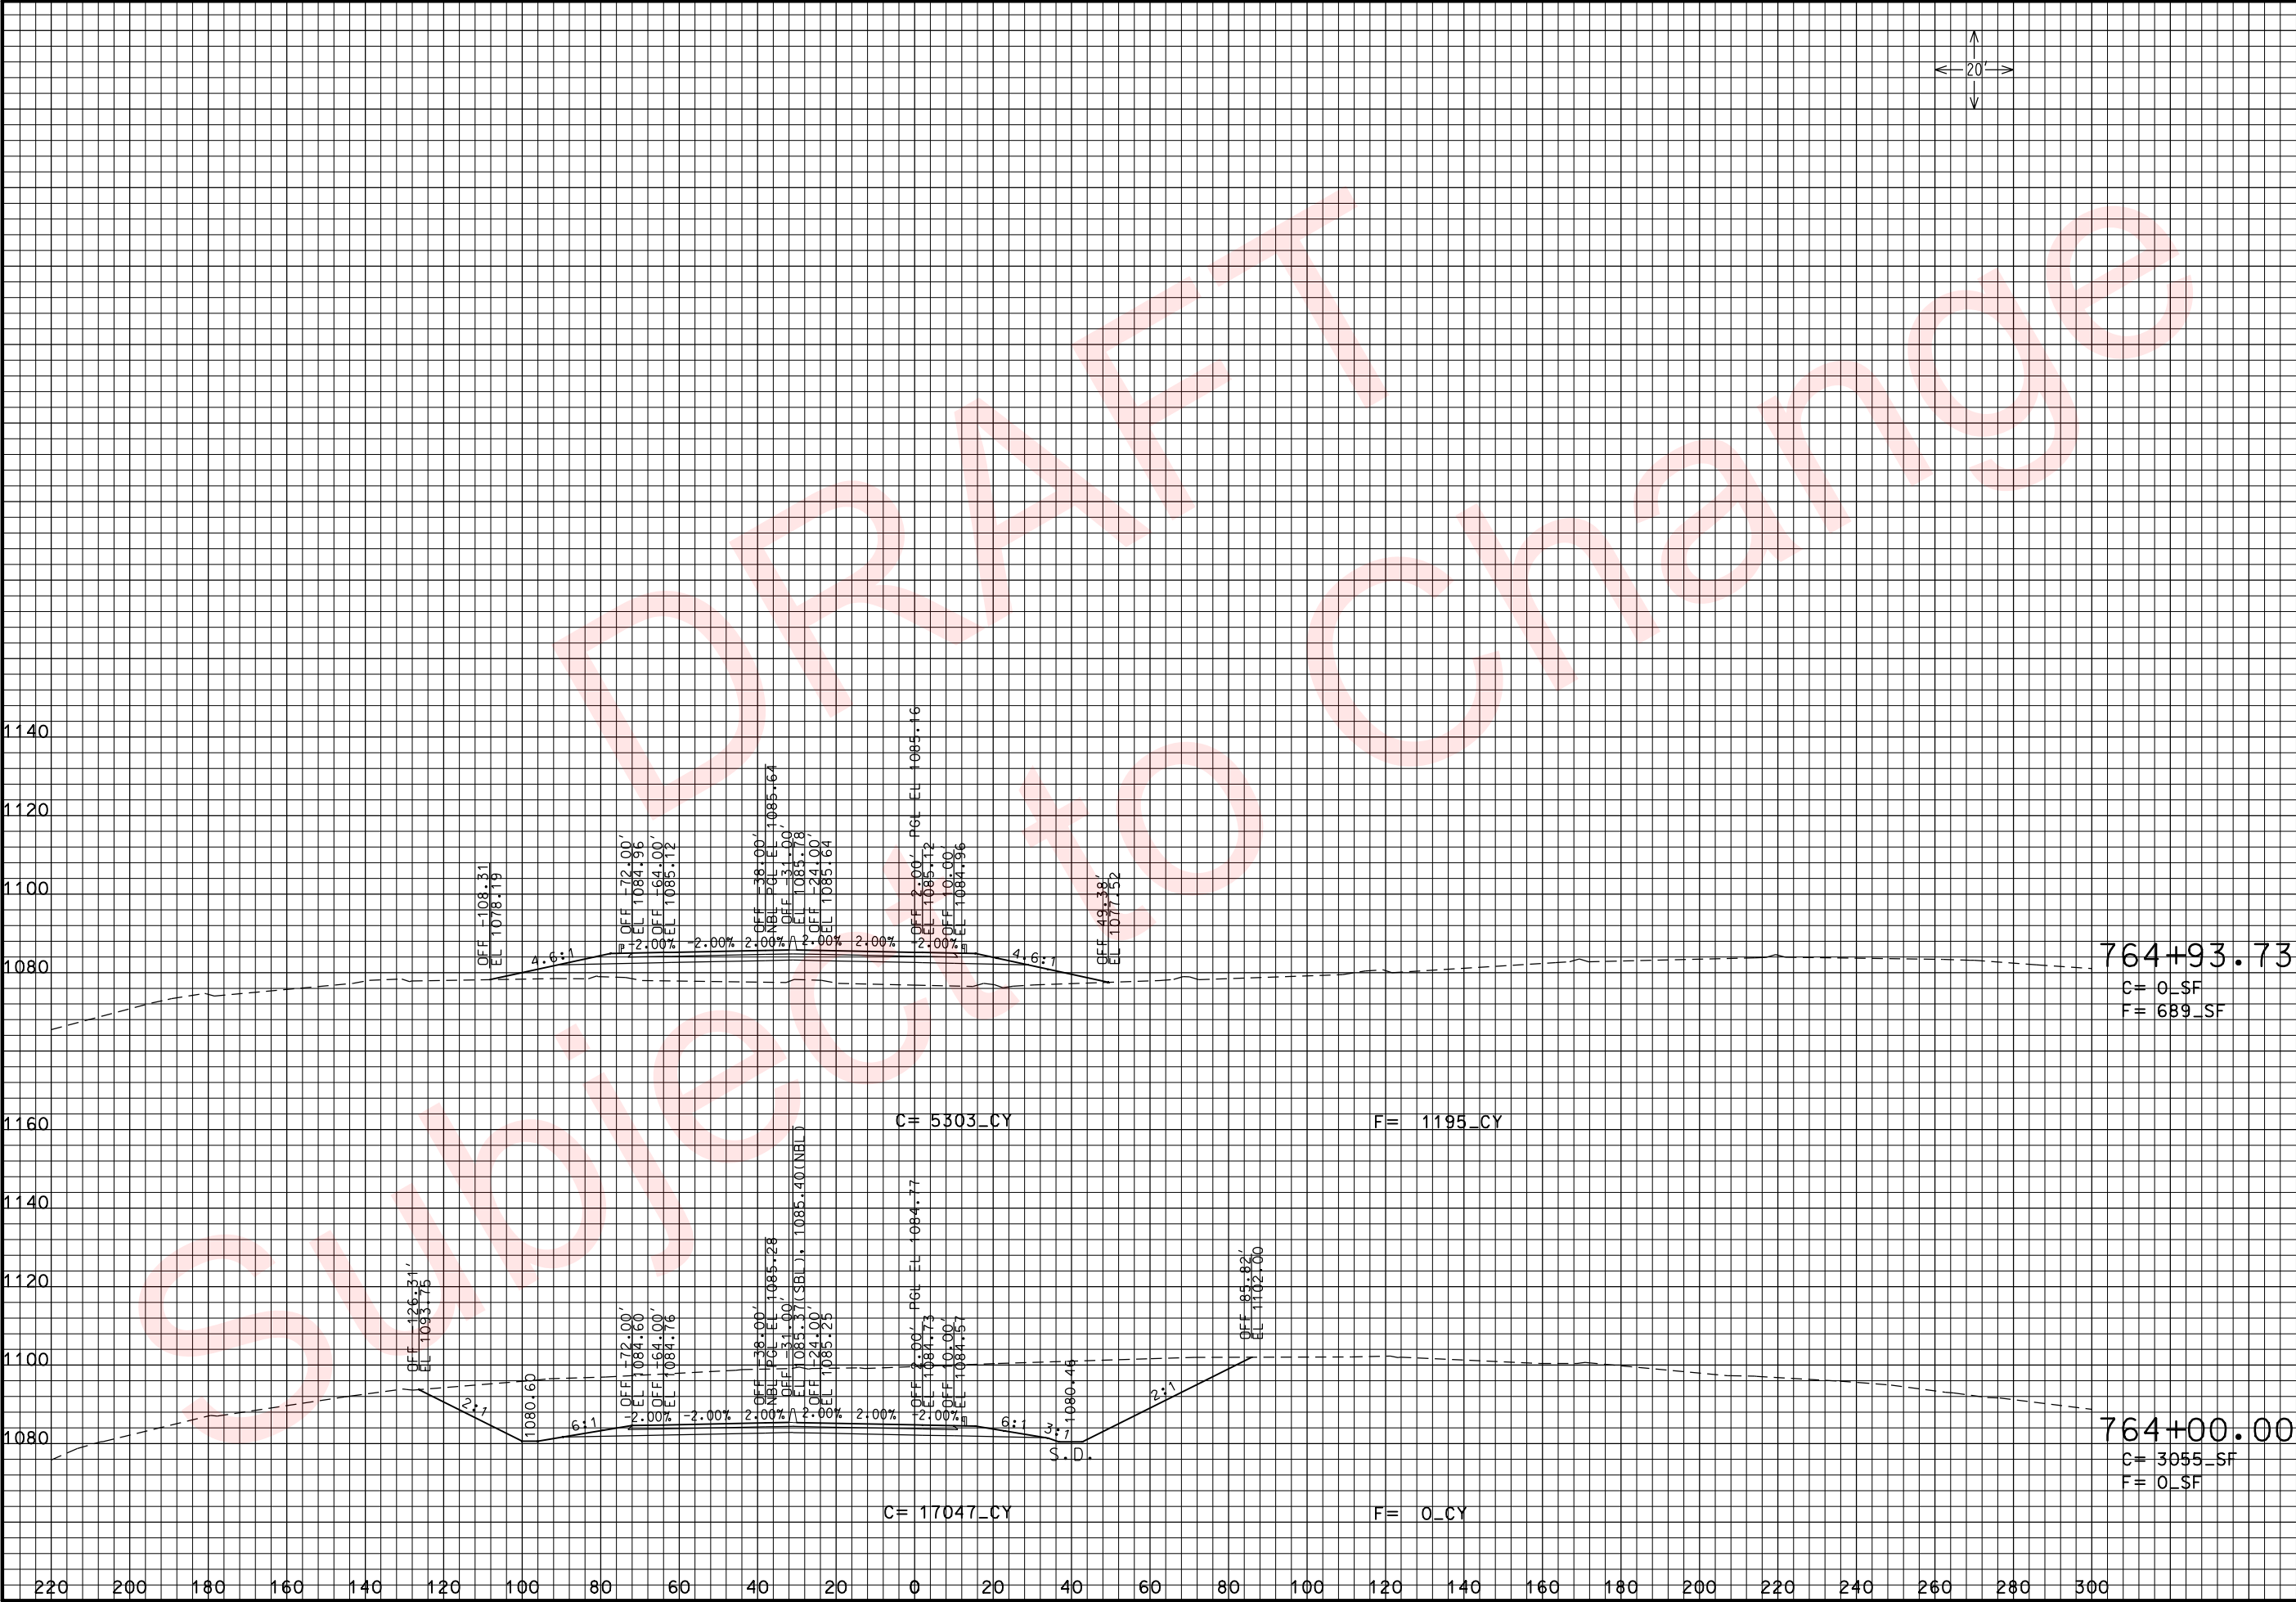

THIS MEDIA SHOULD NOT BE CONSIDERED A CERTIFIED DOCUMENT.

DATE PREPARED 3/26/2010	
ROUTE 51	STATE MO
DISTRICT 7	SHEET NO. 51
COUNTY McDONALD	
JOB NO. J7P0601	
CONTRACT ID.	
PROJECT NO.	
BRIDGE NO.	


MISSOURI HIGHWAYS AND TRANSPORTATION COMMISSION

ROUTE 49 SBL CROSS SECTIONS

SHEET 26 OF 26

105 WEST CAPITOL
JEFFERSON CITY, MO 65102
1-888-ASK-MODOT (1-888-275-6636)

xs_026-051_j7p0601_i20_149SB.dgn 10:04:34 AM 3/26/2010

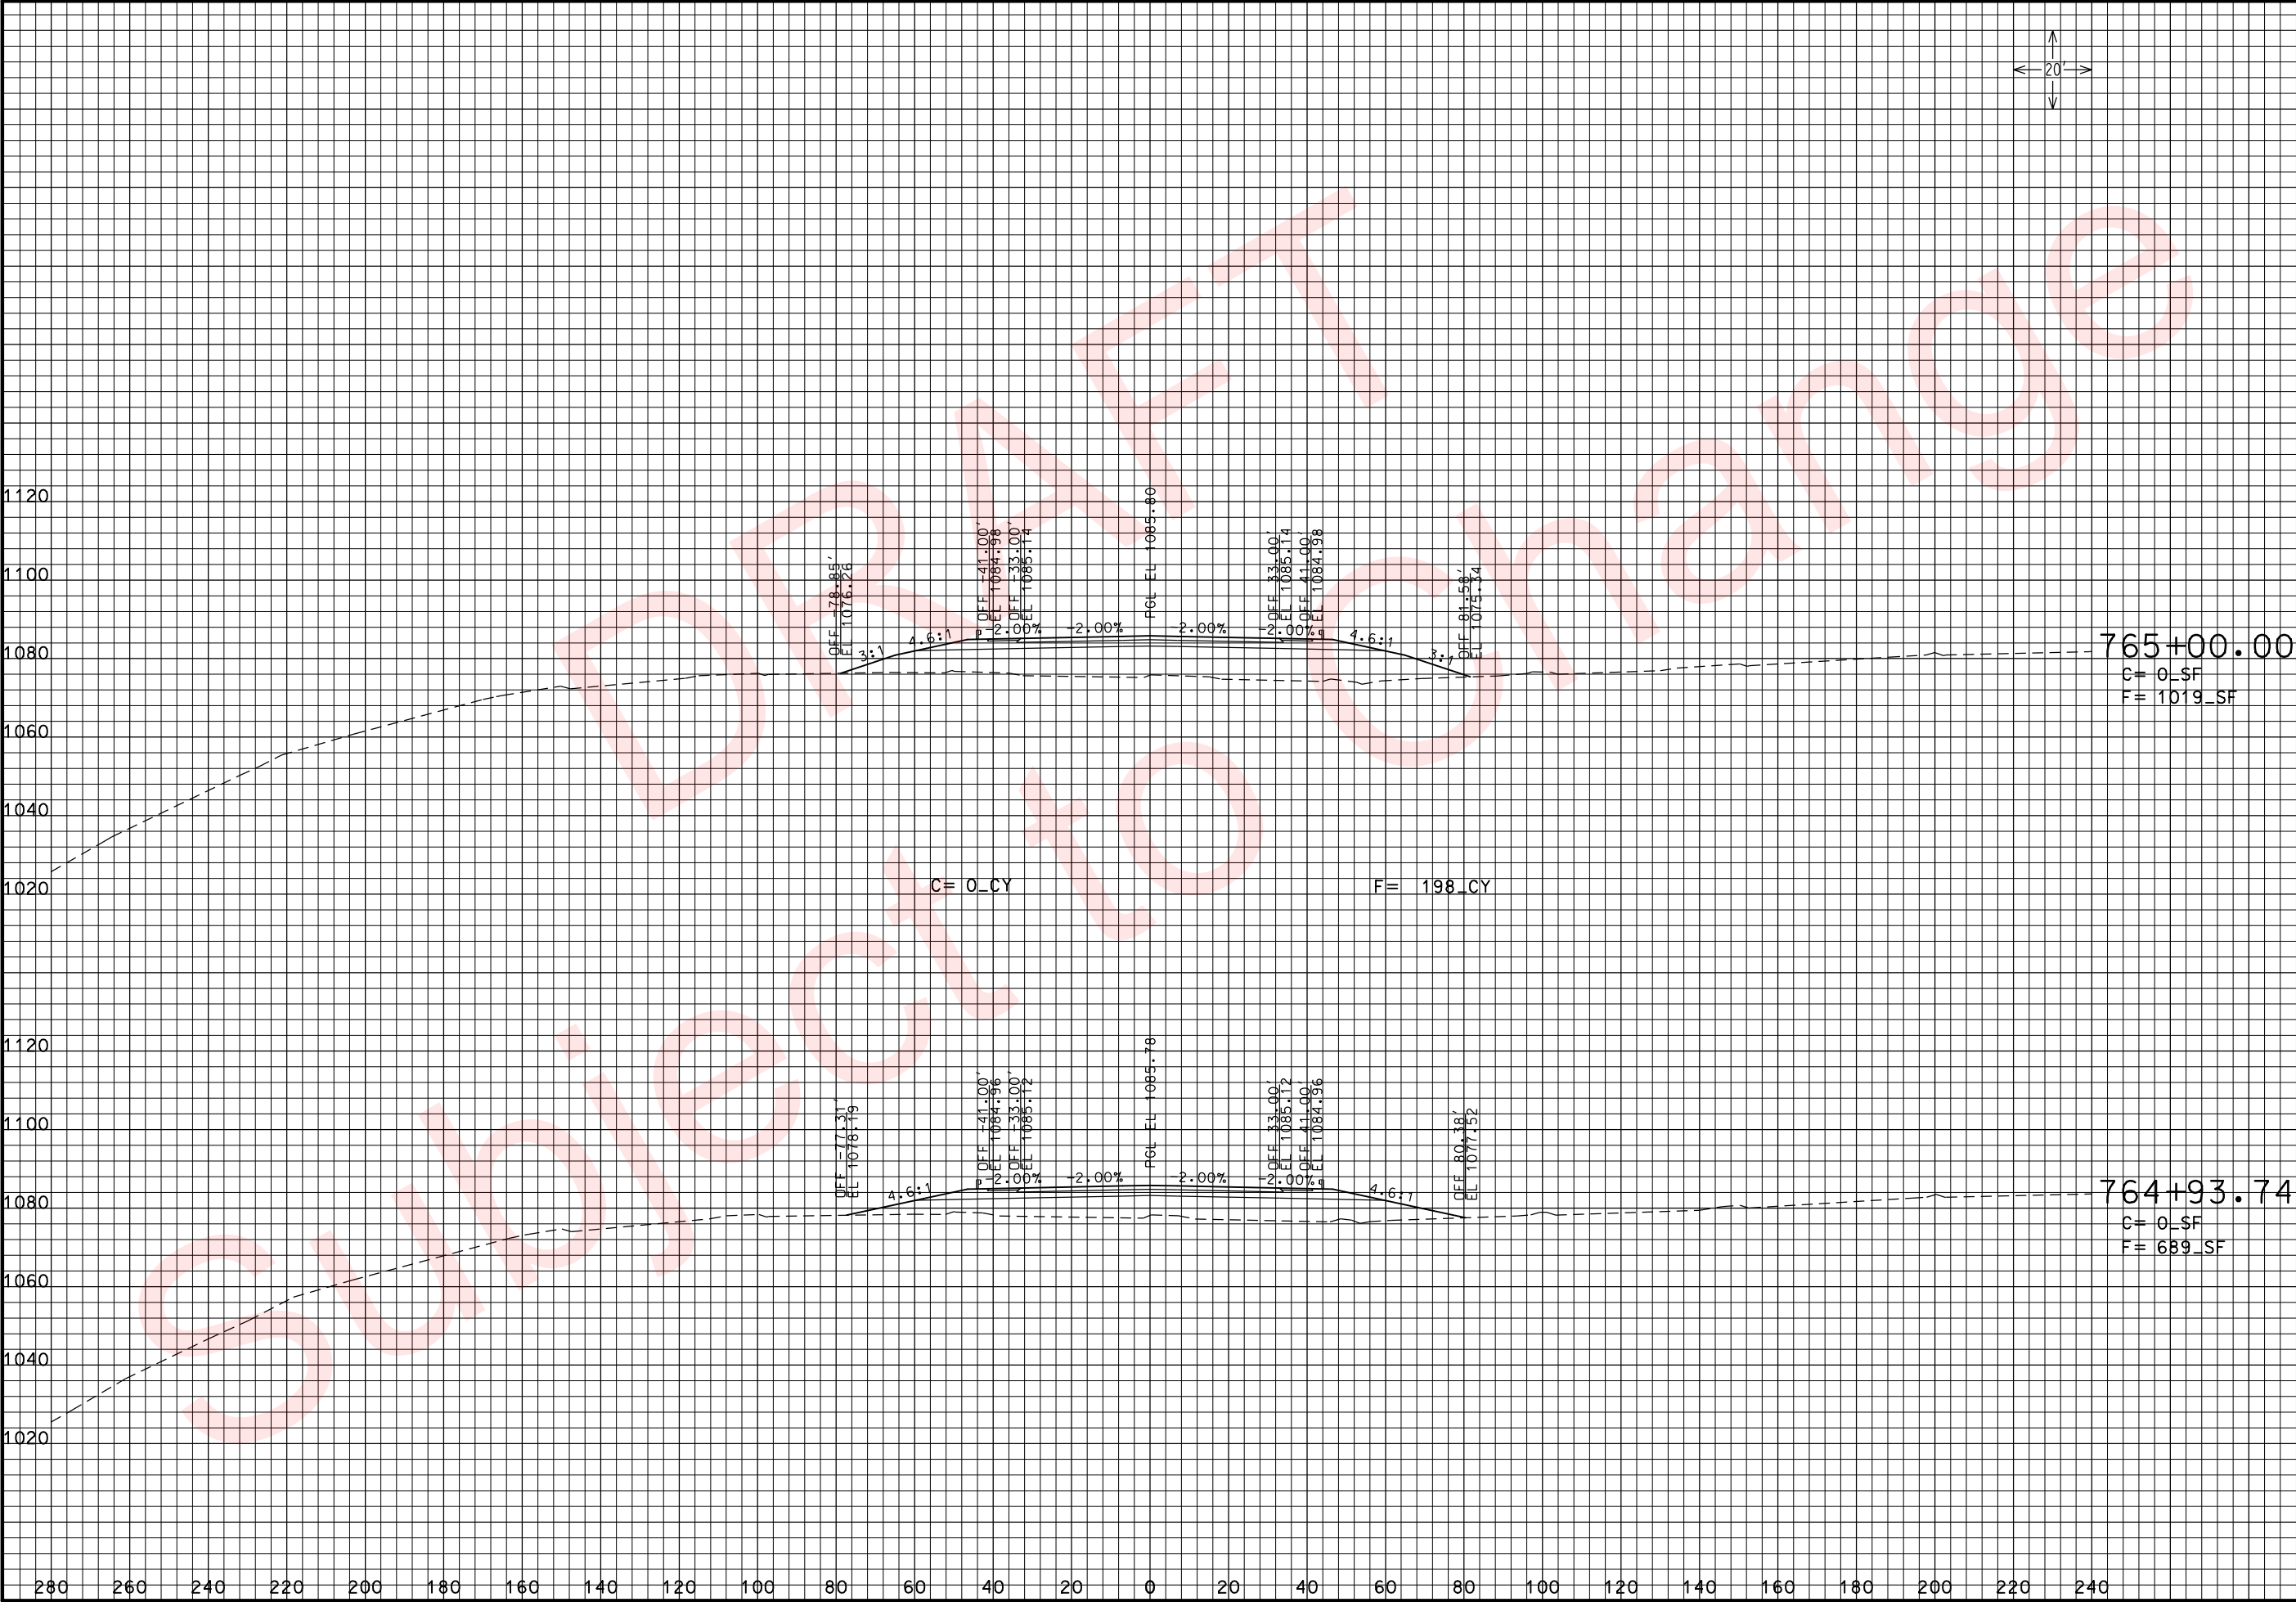

THIS MEDIA SHOULD NOT BE CONSIDERED A CERTIFIED DOCUMENT.

DATE PREPARED
3/26/2010

ROUTE
49

DISTRICT
7

STATE
MO

SHEET NO.
52

COUNTY
McDONALD

JOB NO.
J7P0601

CONTRACT ID.

PROJECT NO.

BRIDGE NO.

DESCRIPTION

DATE

MISSOURI HIGHWAYS AND TRANSPORTATION COMMISSION

105 WEST CAPITOL
JEFFERSON CITY, MO 65102
1-888-ASK-MODOT (1-888-275-6636)


RTE. 49 N. OF RTE. 90


CROSS SECTIONS

SHEET 1 OF 102

IF A SEAL IS PRESENT ON THIS SHEET IT HAS BEEN ELECTRONICALLY SEALED AND DATED: REV.

xs_052-085_j7p0601_i20_i49NORTH.dgn 10:46:57 AM 3/26/2010

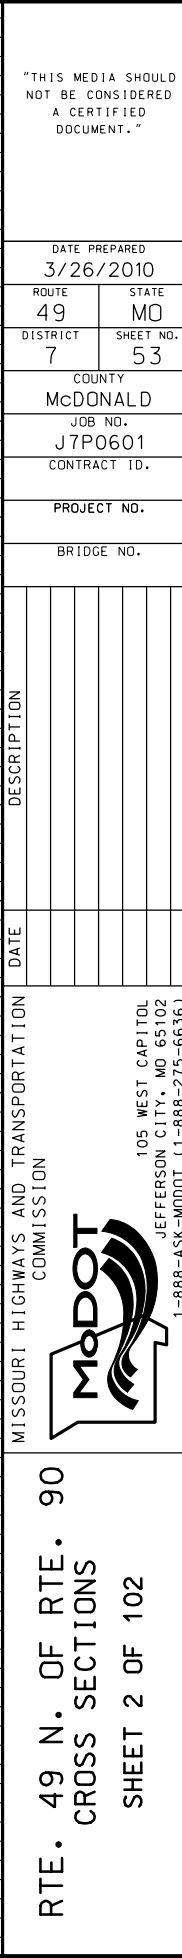

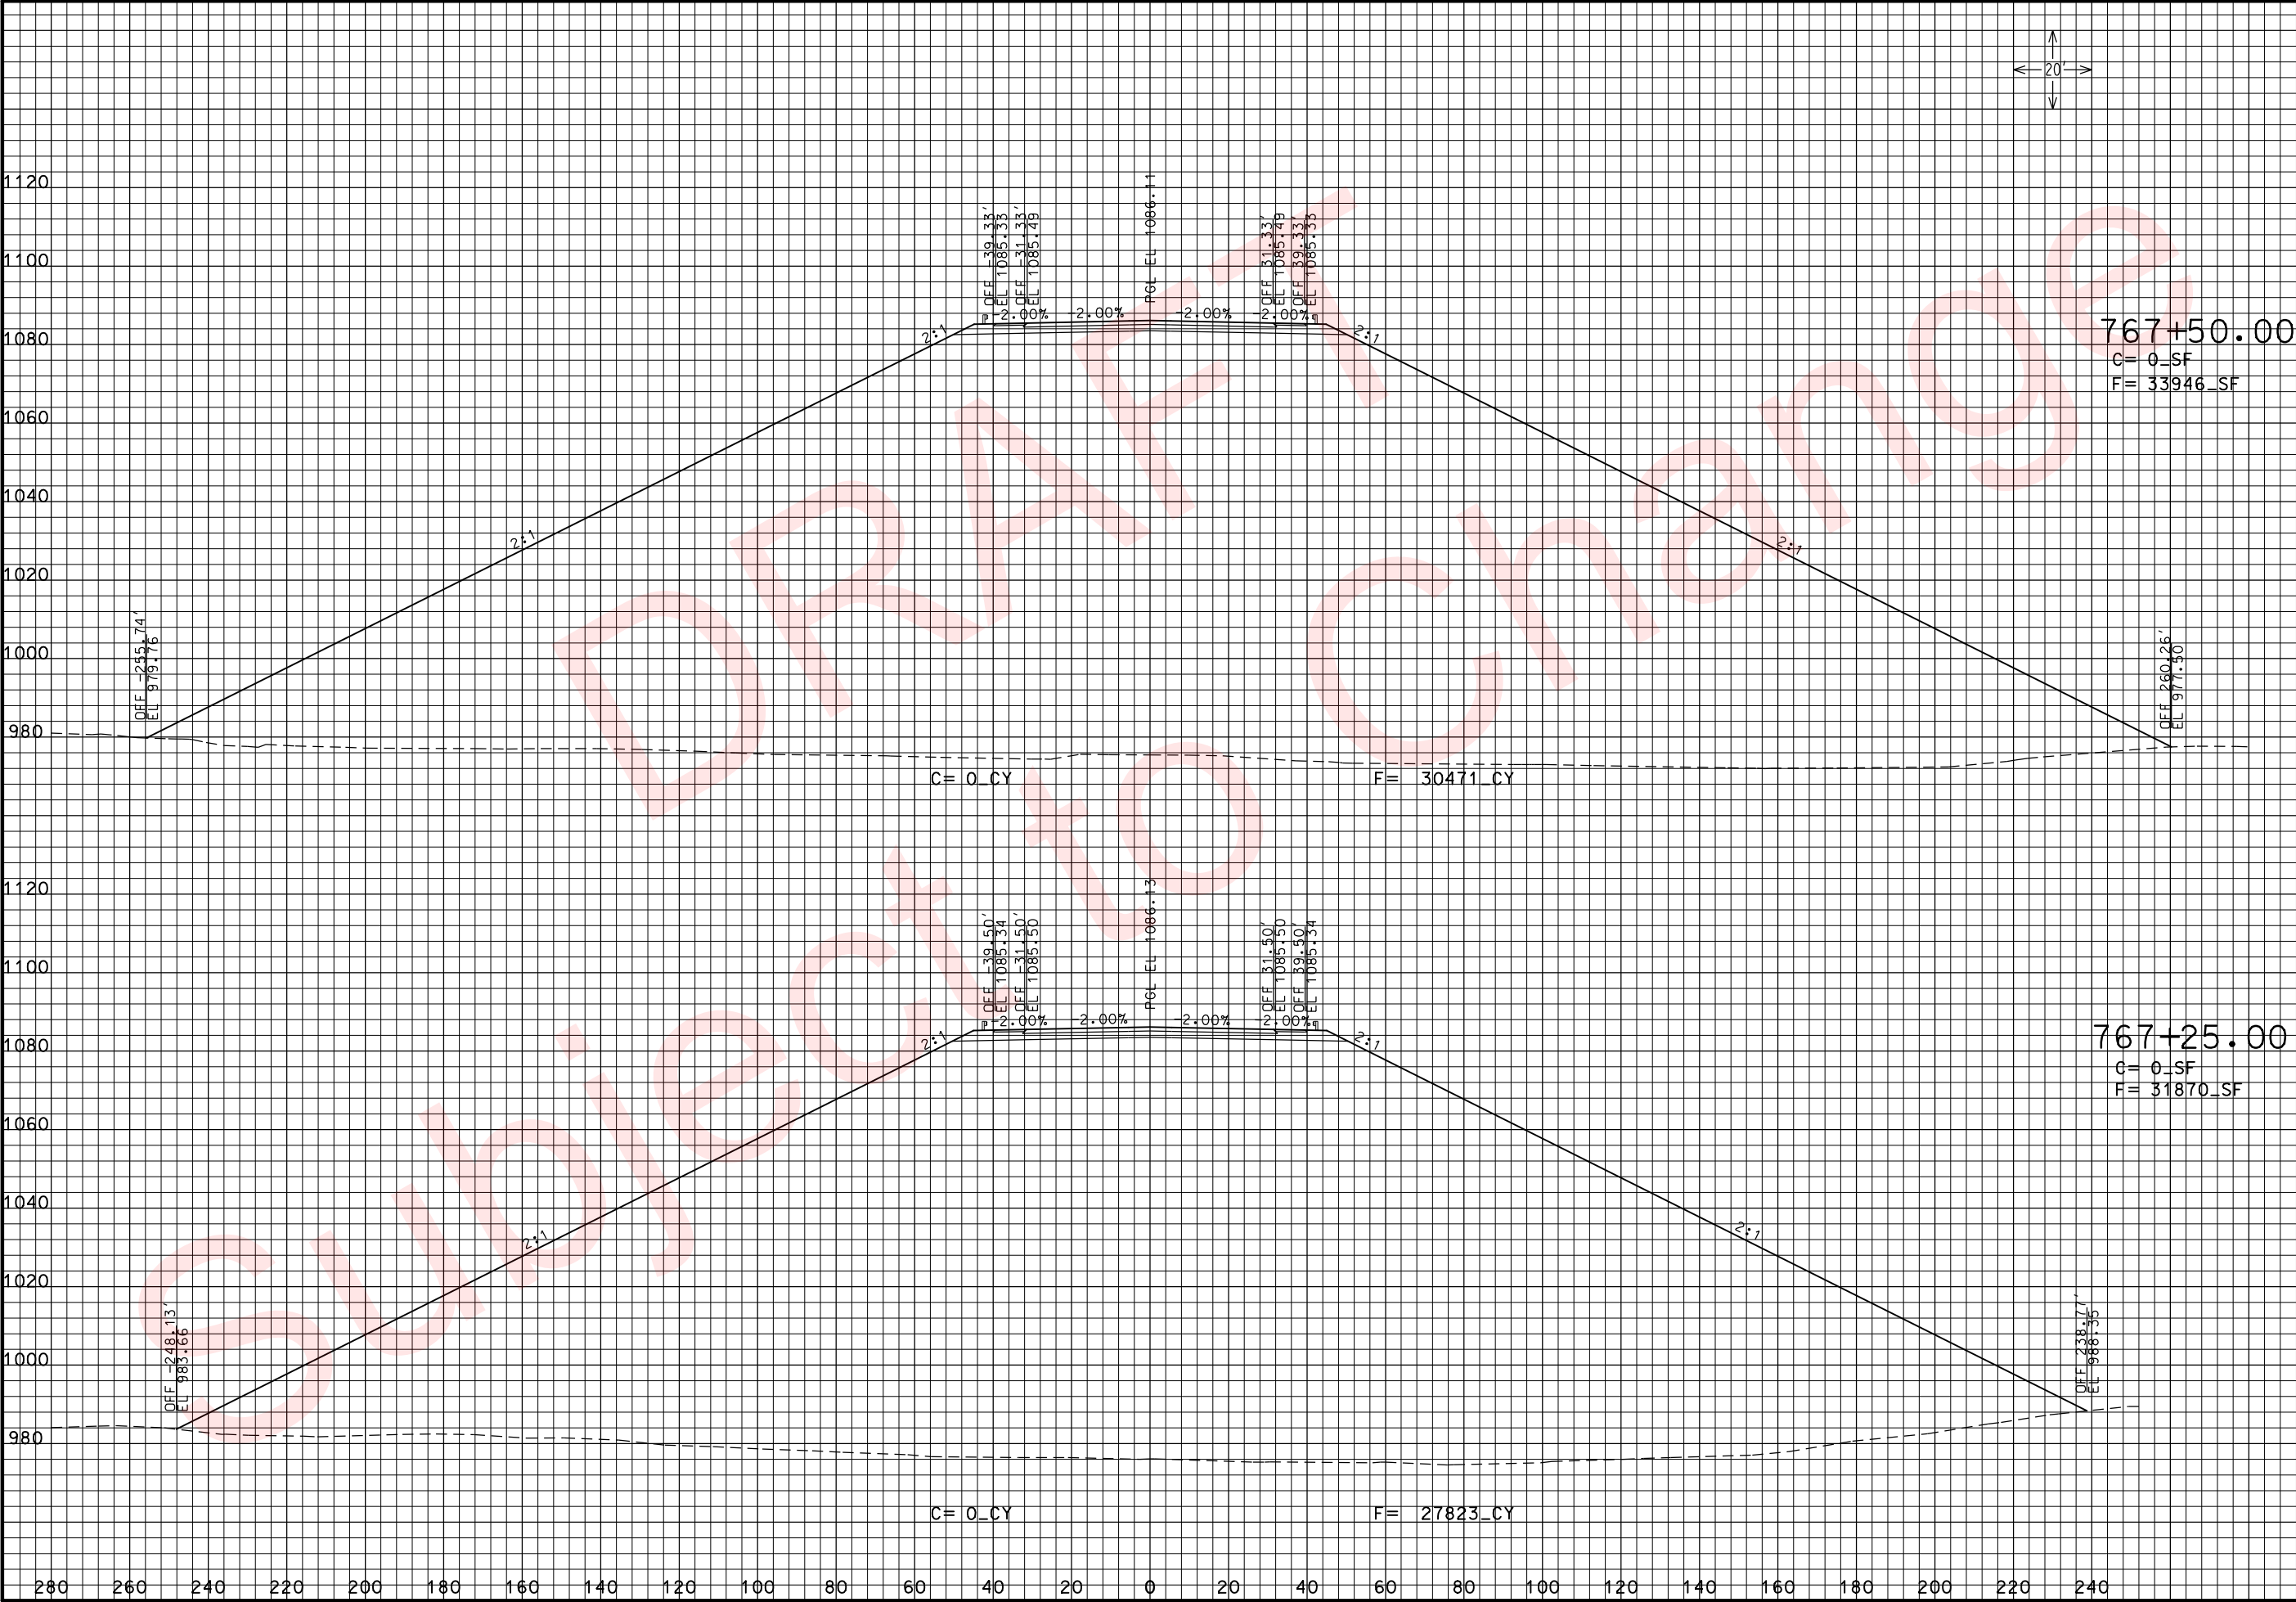

THIS MEDIA SHOULD NOT BE CONSIDERED A CERTIFIED DOCUMENT.

DATE PREPARED
3/26/2010

ROUTE
49

DISTRICT
7

COUNTY
McDONALD

JOB NO.
J7P0601

CONTRACT ID.

PROJECT NO.

BRIDGE NO.

DESCRIPTION

DATE

MISSOURI HIGHWAYS AND TRANSPORTATION COMMISSION




105 WEST CAPITOL
JEFFERSON CITY, MO 65102
1-888-ASK-MODOT (1-888-275-6636)

RTE. 49 N. OF RTE. 90

CROSS SECTIONS

SHEET 3 OF 102

IF A SEAL IS PRESENT ON THIS SHEET IT HAS BEEN ELECTRONICALLY SEALED AND DATED: 3/26/2010

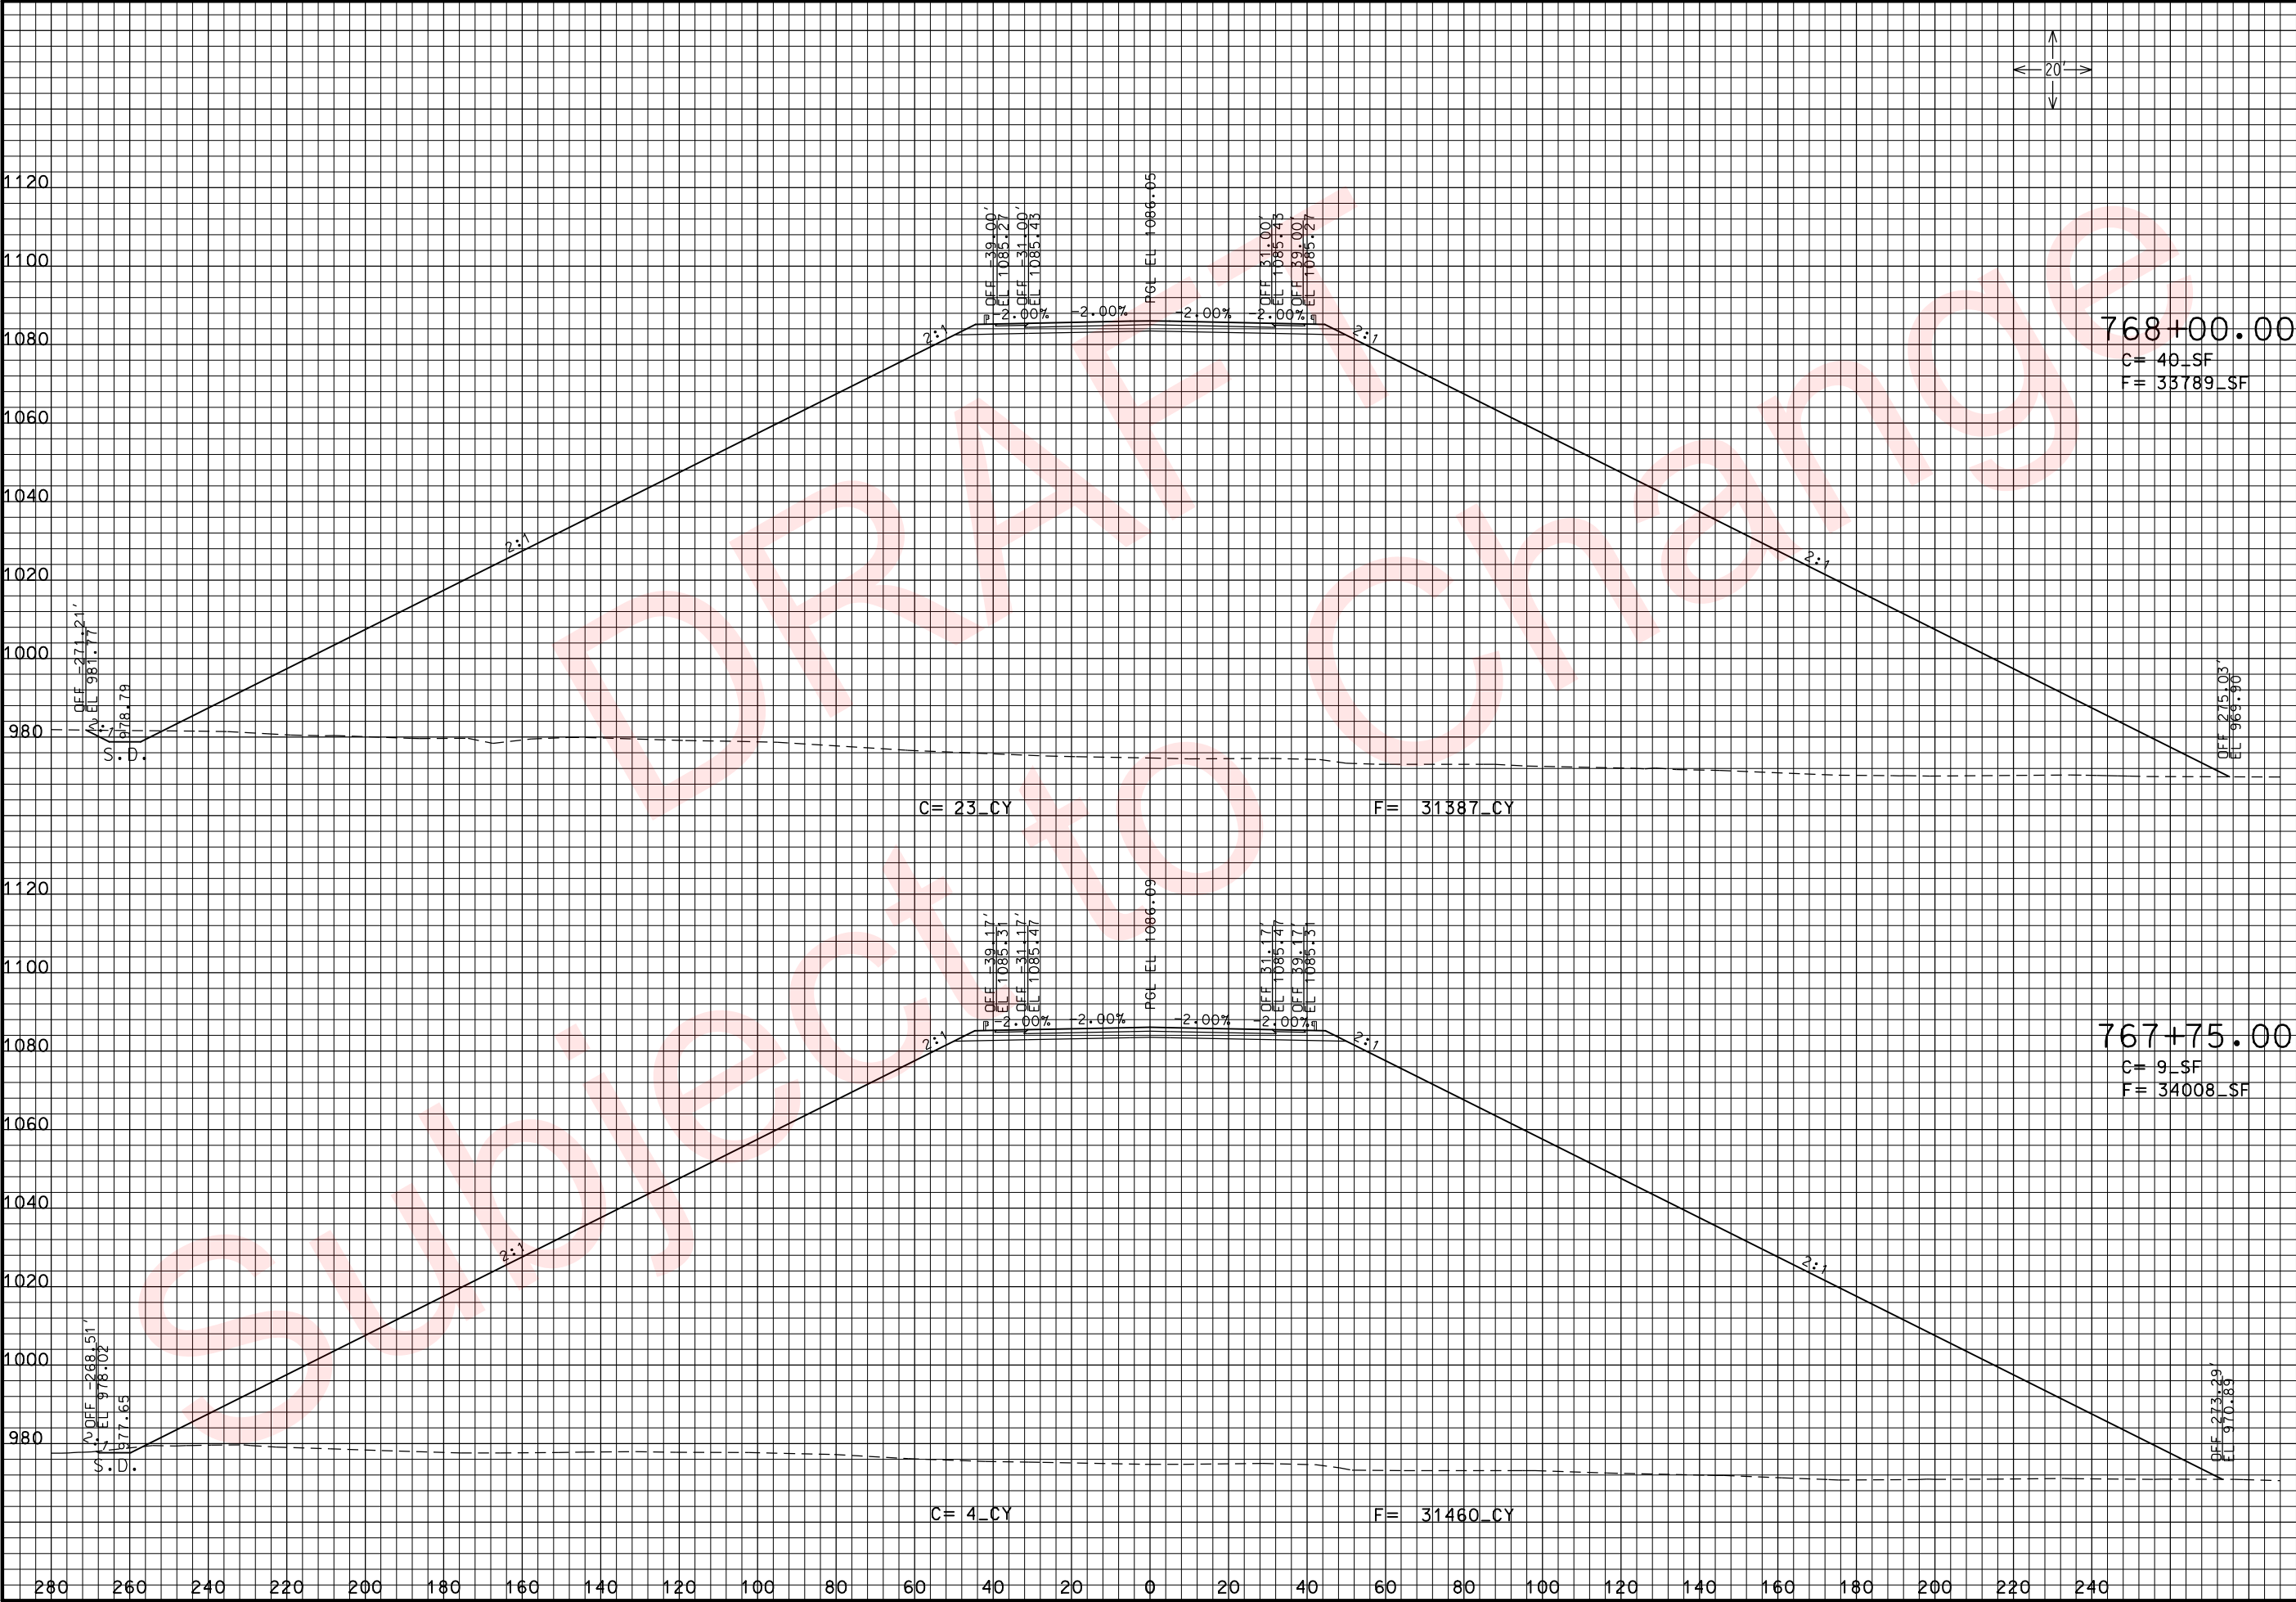

THIS MEDIA SHOULD NOT BE CONSIDERED A CERTIFIED DOCUMENT.

DATE PREPARED 3/26/2010	
ROUTE 49	STATE MO
DISTRICT 7	SHEET NO. 55
COUNTY McDONALD	
JOB NO. J7P0601	
CONTRACT ID.	
PROJECT NO.	
BRIDGE NO.	

DATE	DESCRIPTION


MISSOURI HIGHWAYS AND TRANSPORTATION COMMISSION

MoDOT

105 WEST CAPITOL
JEFFERSON CITY, MO 65102
1-888-ASK-MODOT (1-888-275-6636)

RTE. 49 N. OF RTE. 90
CROSS SECTIONS
SHEET 4 OF 102

REV.

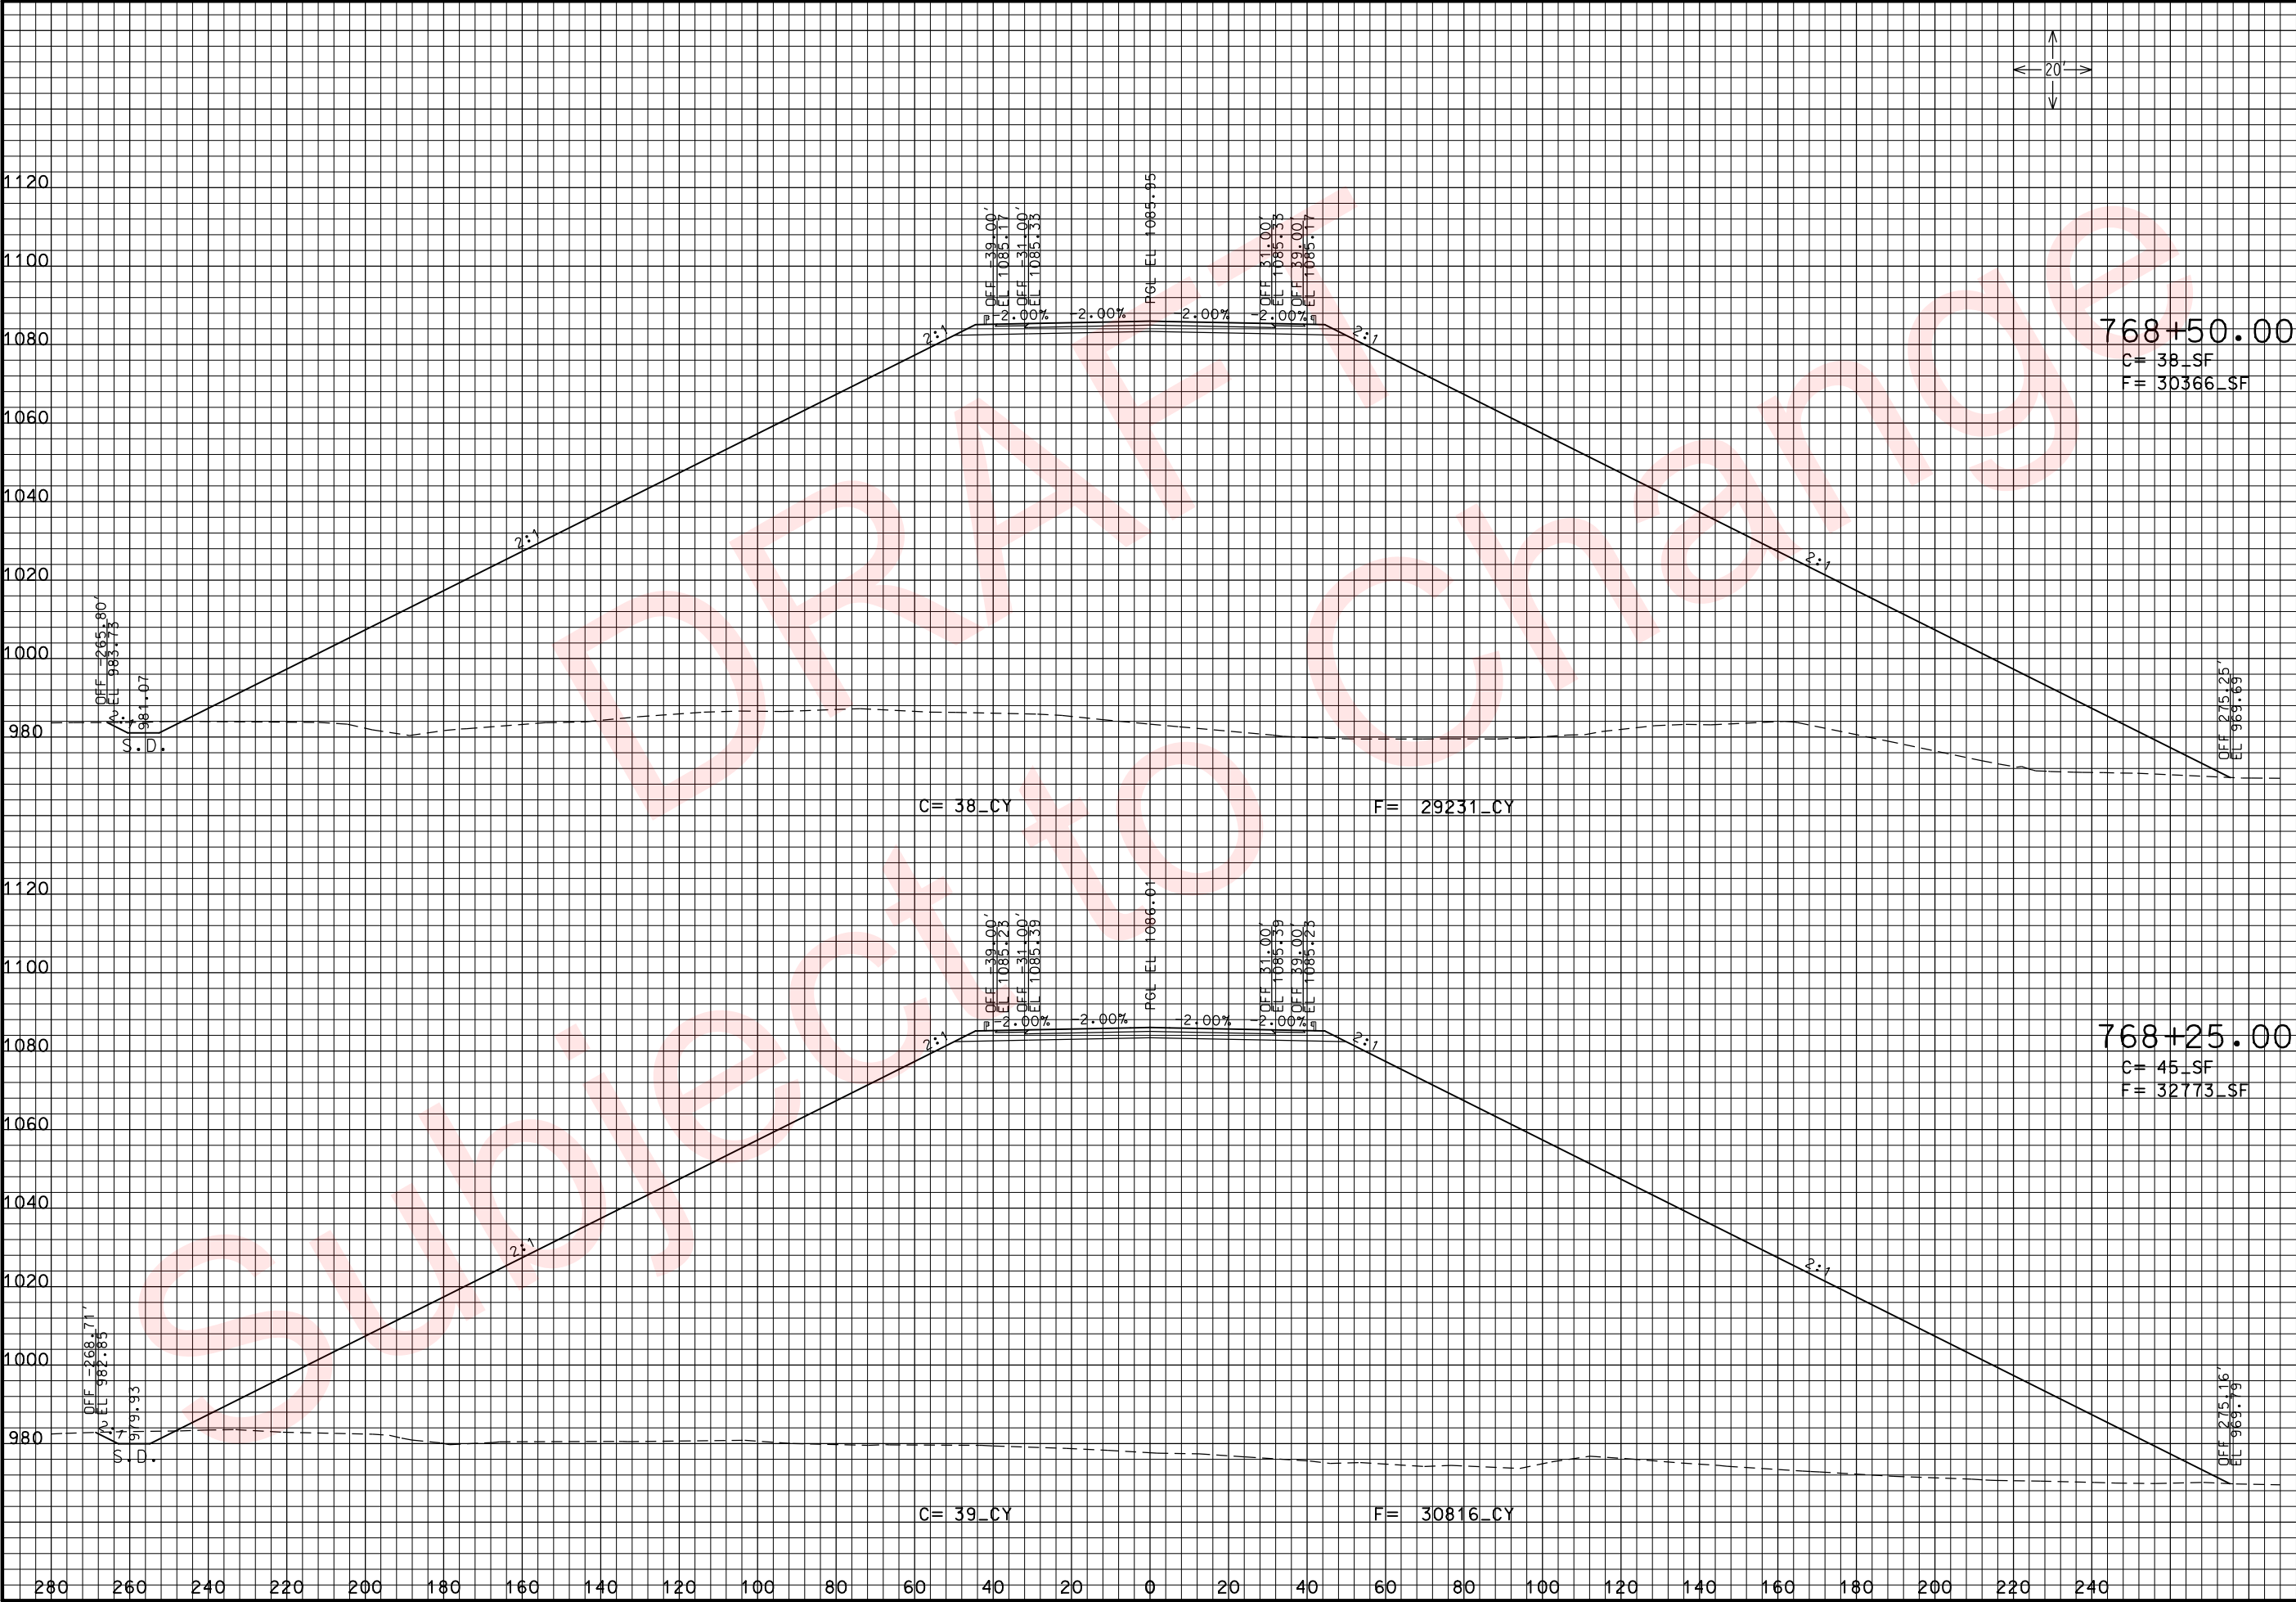

THIS MEDIA SHOULD NOT BE CONSIDERED A CERTIFIED DOCUMENT.

DATE PREPARED 3/26/2010	
ROUTE 49	STATE MO
DISTRICT 7	SHEET NO. 56
COUNTY McDONALD	
JOB NO. J7P0601	
CONTRACT ID.	
PROJECT NO.	
BRIDGE NO.	

DATE	DESCRIPTION


MISSOURI HIGHWAYS AND TRANSPORTATION COMMISSION

MoDOT

105 WEST CAPITOL
JEFFERSON CITY, MO 65102
1-888-ASK-MODOT (1-888-275-6636)

RTE. 49 N. OF RTE. 90
CROSS SECTIONS
SHEET 5 OF 102

REV.

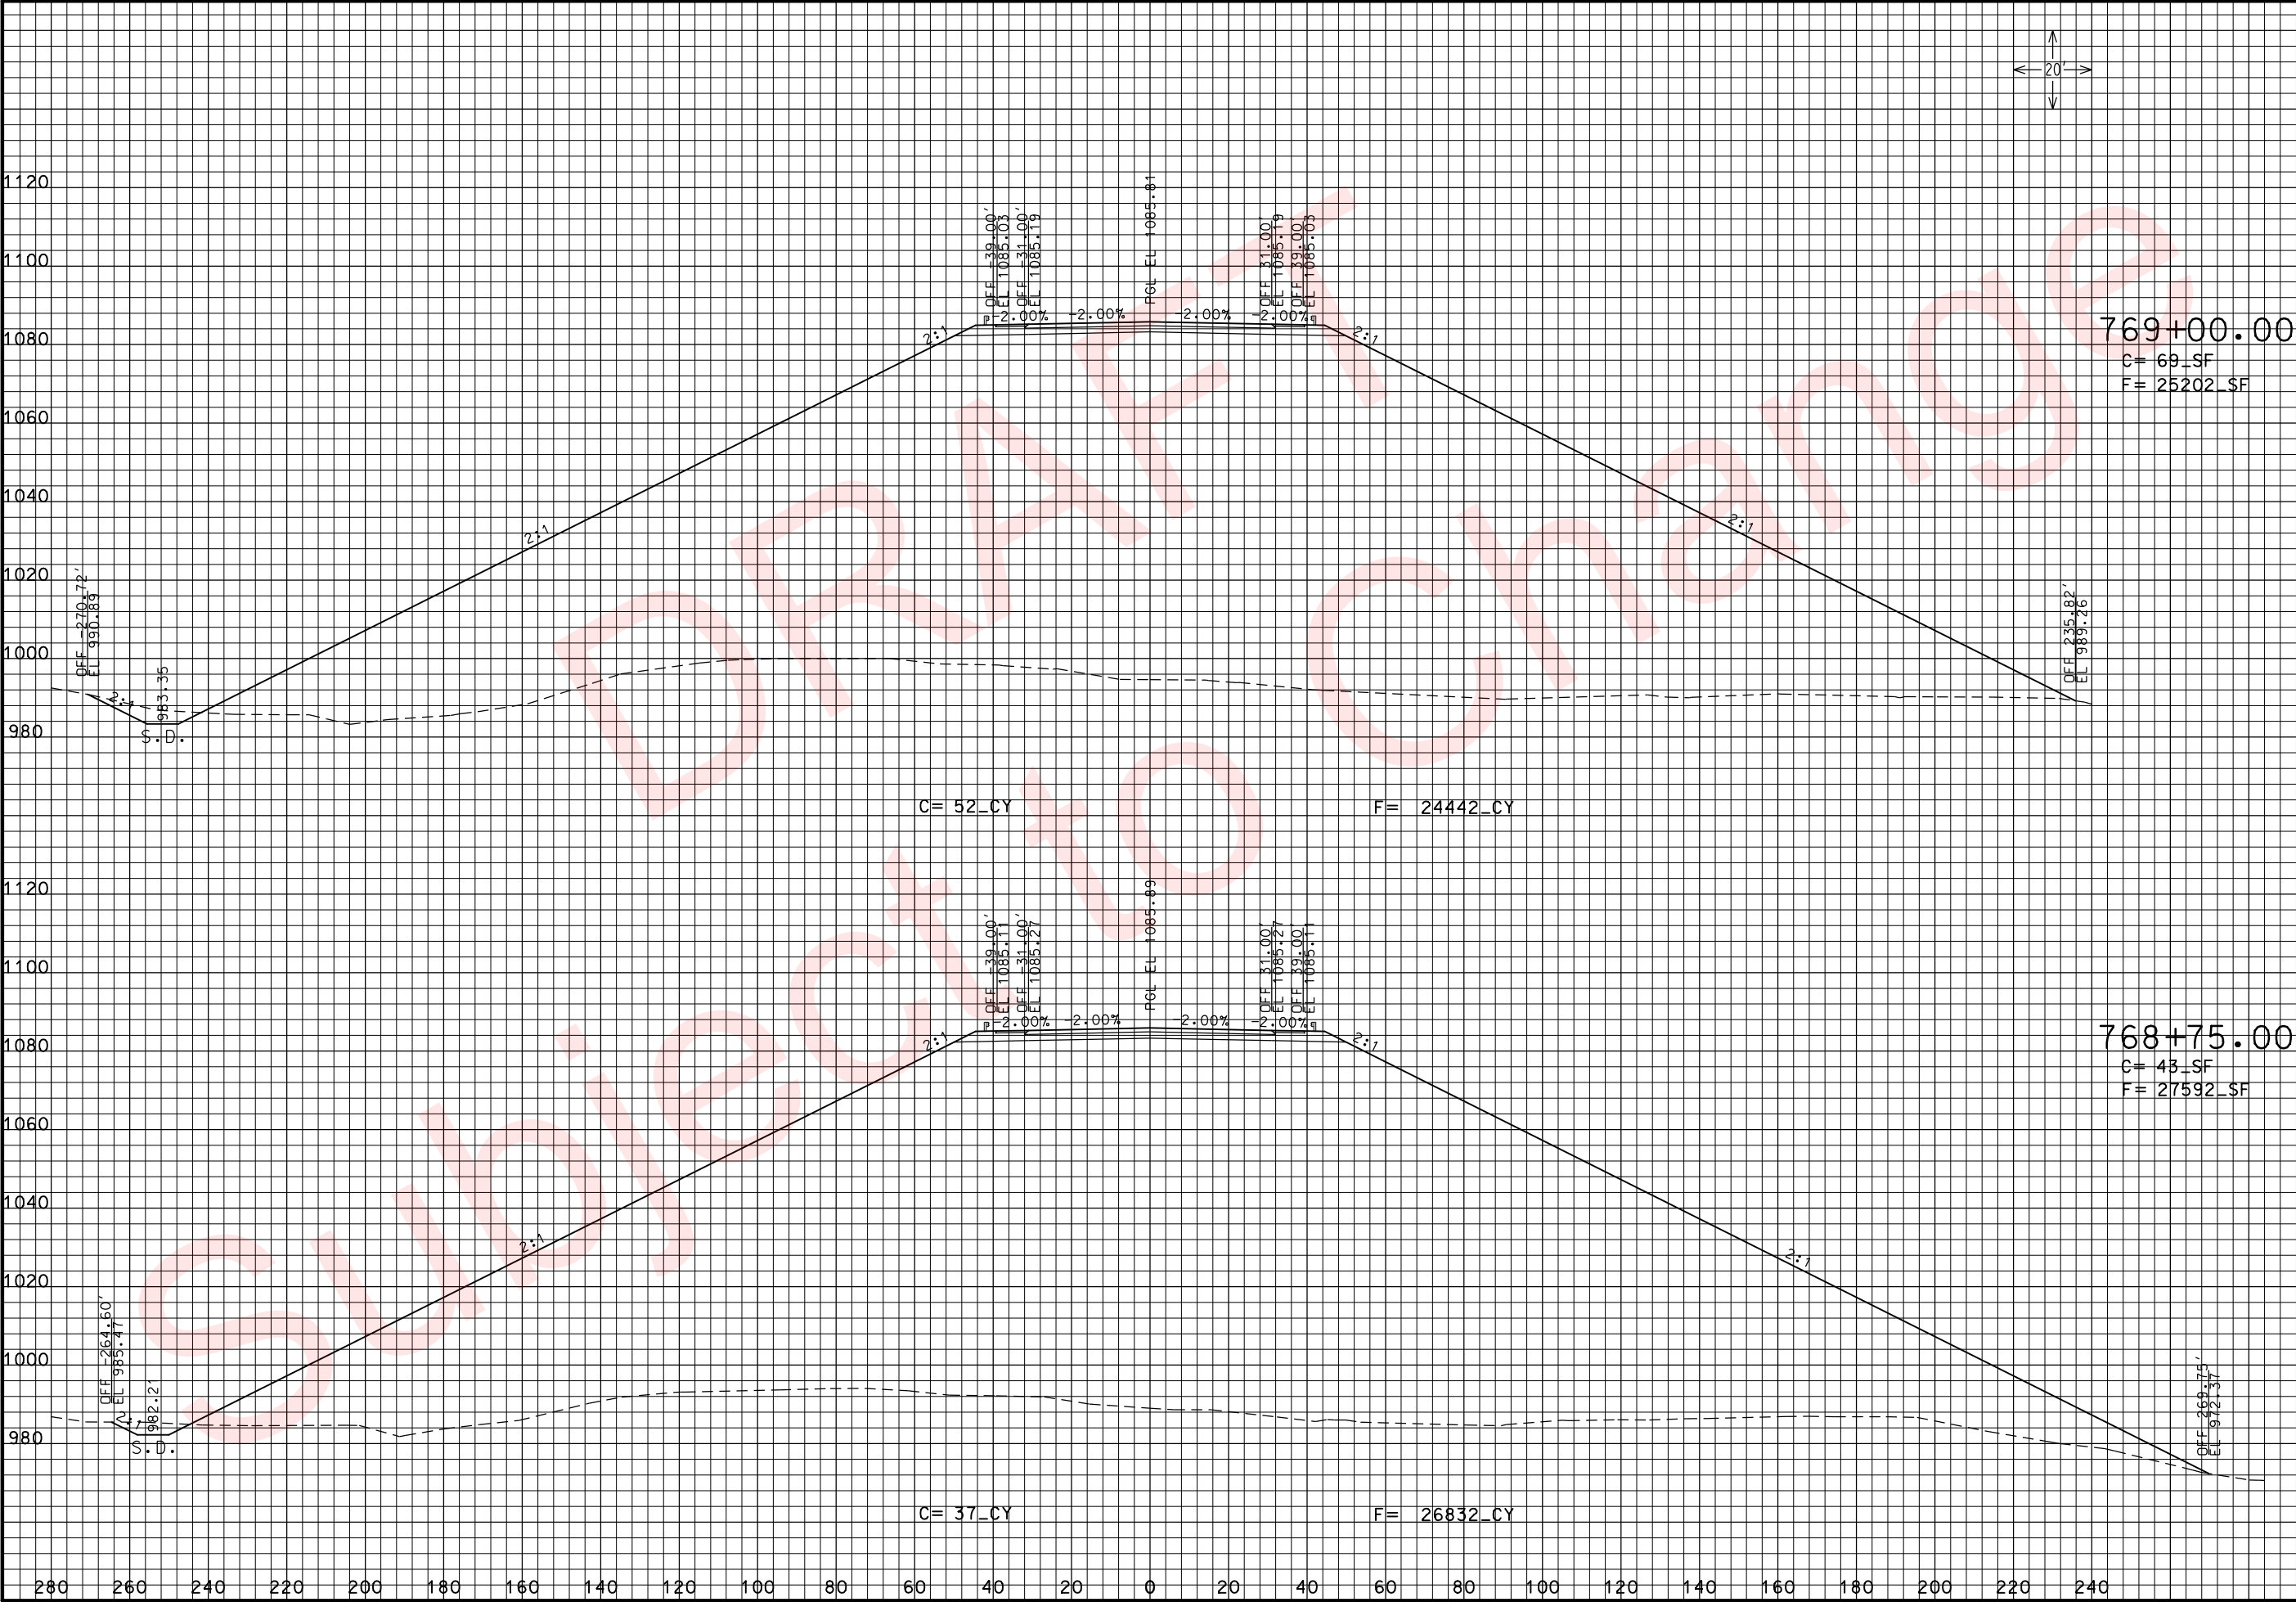

THIS MEDIA SHOULD NOT BE CONSIDERED A CERTIFIED DOCUMENT.

DATE PREPARED
3/26/2010

ROUTE 49	STATE MO
DISTRICT 7	SHEET NO. 57

COUNTY
McDONALD

JOB NO.
J7P0601

CONTRACT ID.

PROJECT NO.

BRIDGE NO.


DESCRIPTION	DATE

MISSOURI HIGHWAYS AND TRANSPORTATION COMMISSION

105 WEST CAPITOL
JEFFERSON CITY, MO 65102
1-888-ASK-MODOT (1-888-275-6636)

REV.

RTE. 49 N. OF RTE. 90
CROSS SECTIONS
SHEET 6 OF 102

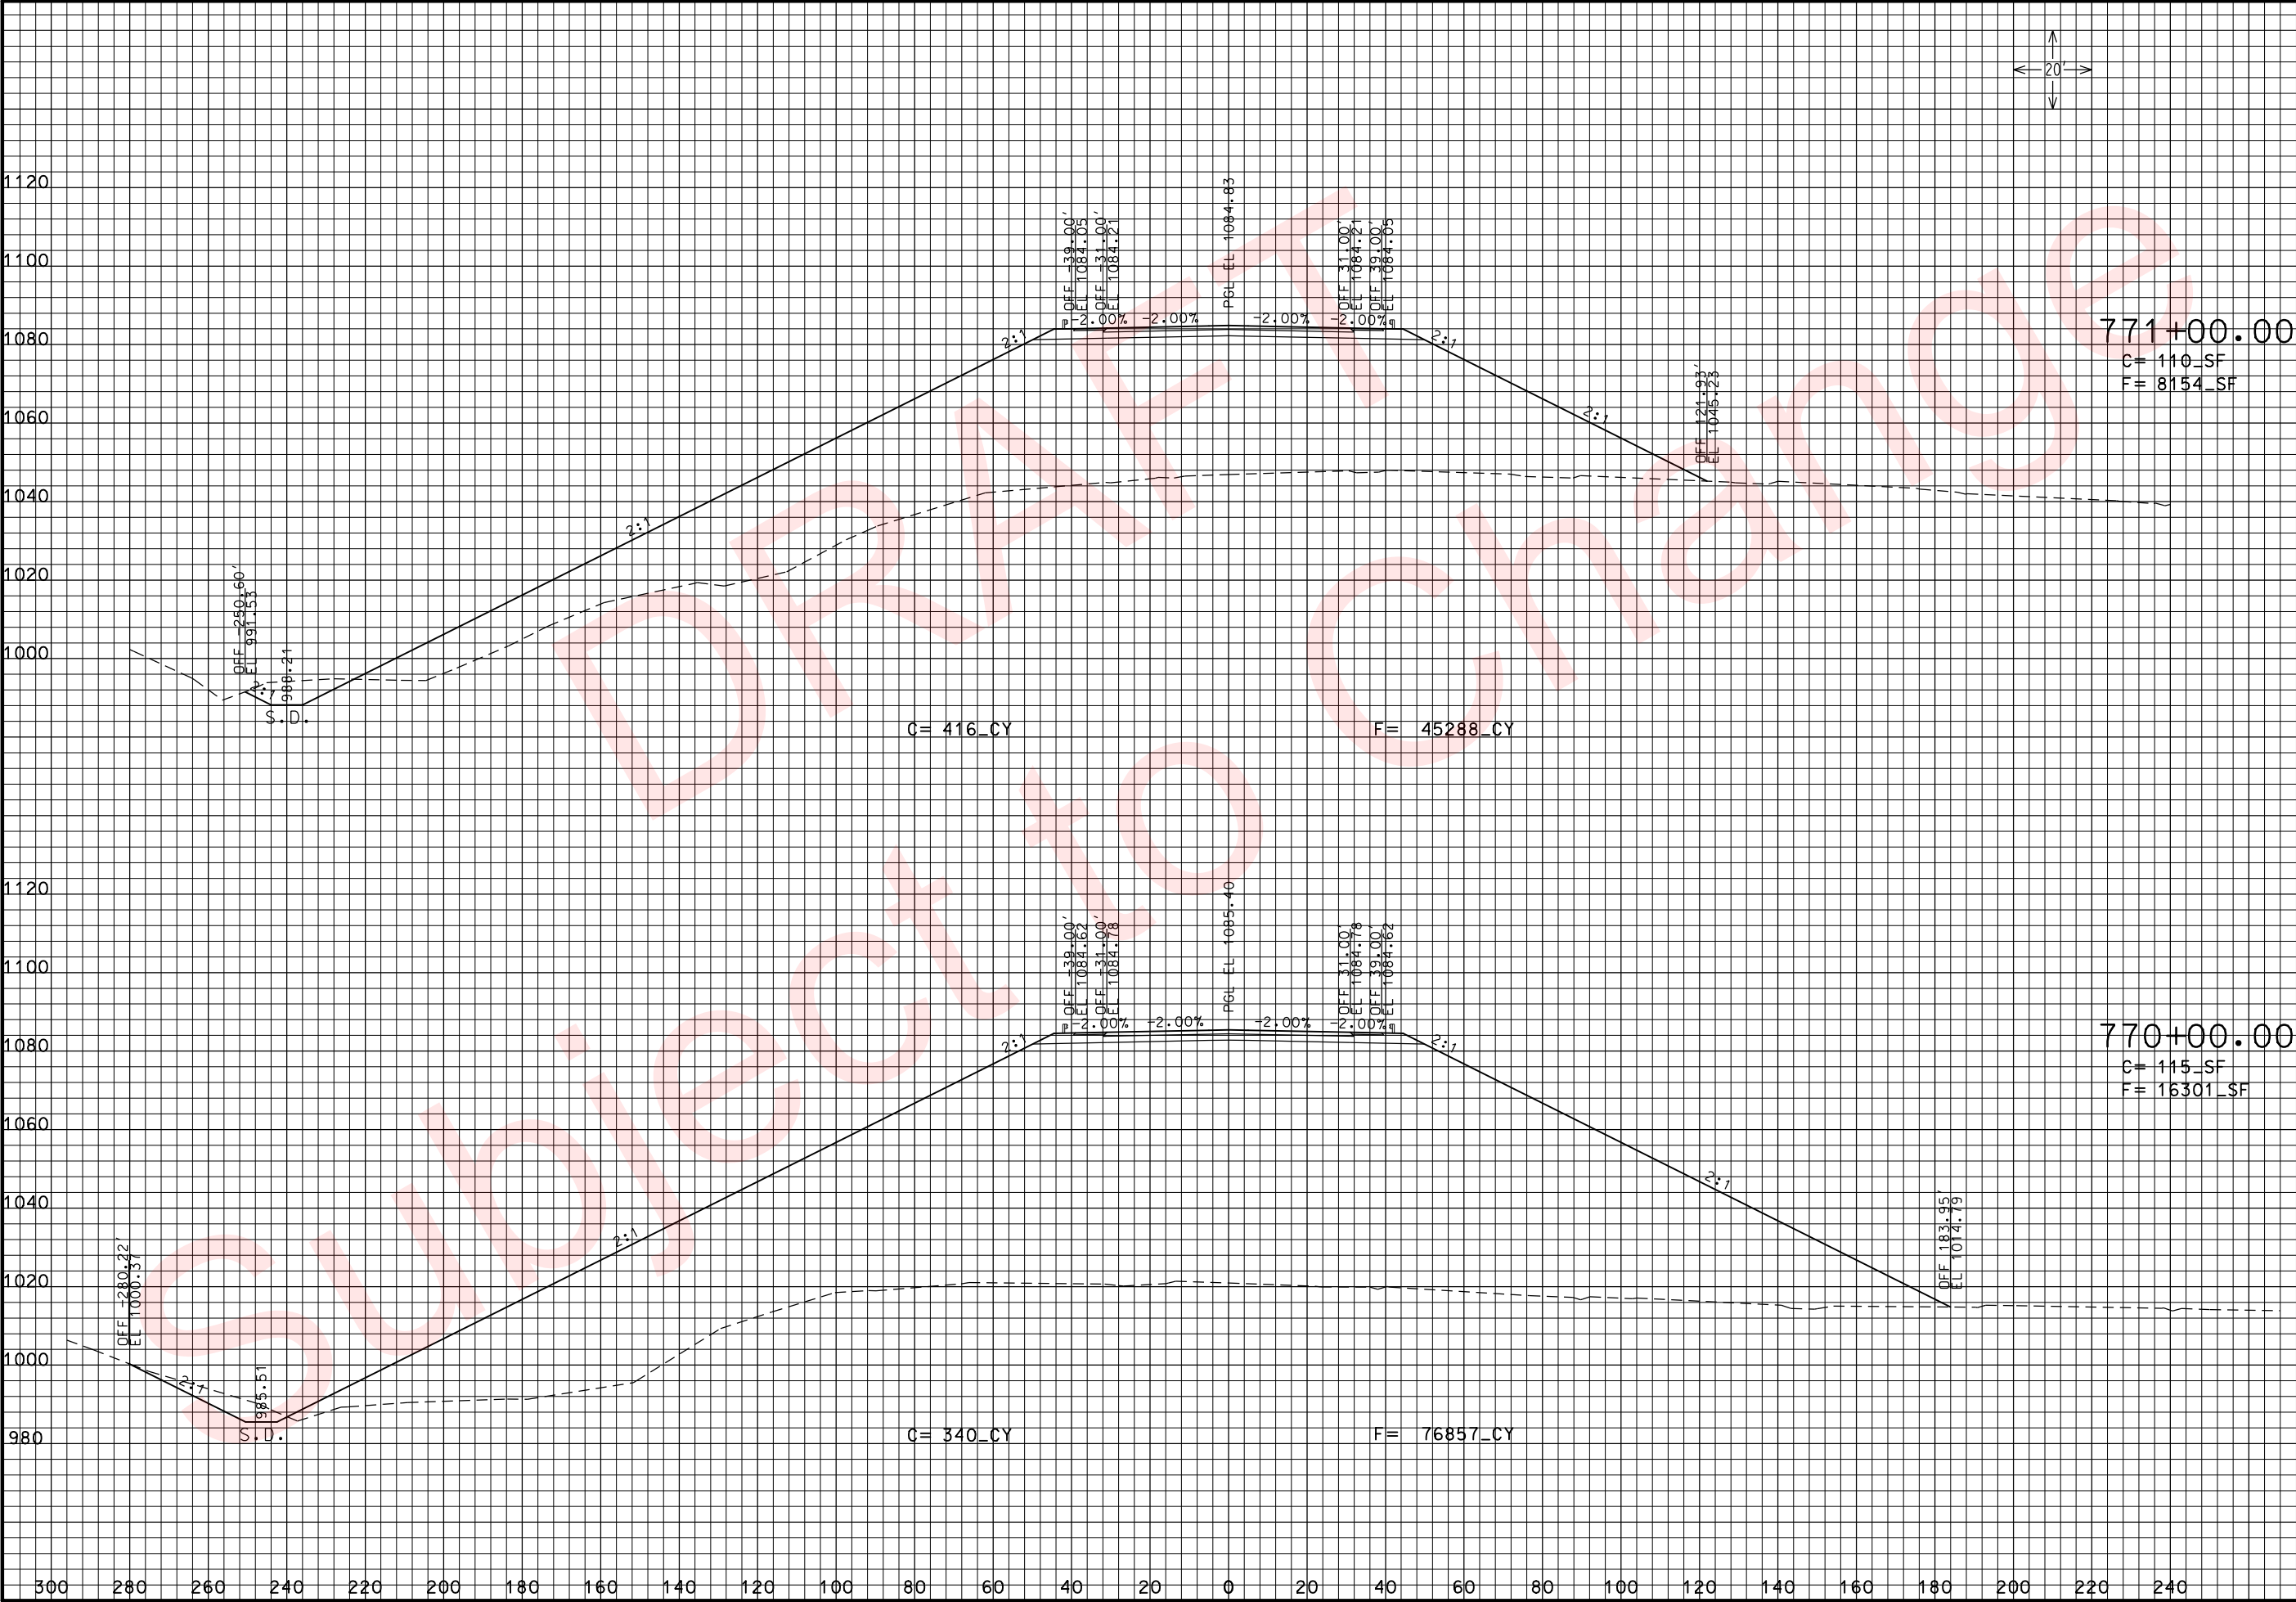

THIS MEDIA SHOULD NOT BE CONSIDERED A CERTIFIED DOCUMENT.

DATE PREPARED 3/26/2010	
ROUTE 49	STATE MO
DISTRICT 7	SHEET NO. 58
COUNTY McDONALD	
JOB NO. J7P0601	
CONTRACT ID.	
PROJECT NO.	
BRIDGE NO.	

DATE	DESCRIPTION

MISSOURI HIGHWAYS AND TRANSPORTATION COMMISSION


MoDOT

105 WEST CAPITOL
JEFFERSON CITY, MO 65102
1-888-ASK-MODOT (1-888-275-6636)

RTE. 49 N. OF RTE. 90
CROSS SECTIONS
SHEET 7 OF 102

IF A SEAL IS PRESENT ON THIS SHEET IT HAS BEEN ELECTRONICALLY SEALED AND DATED.

REV.

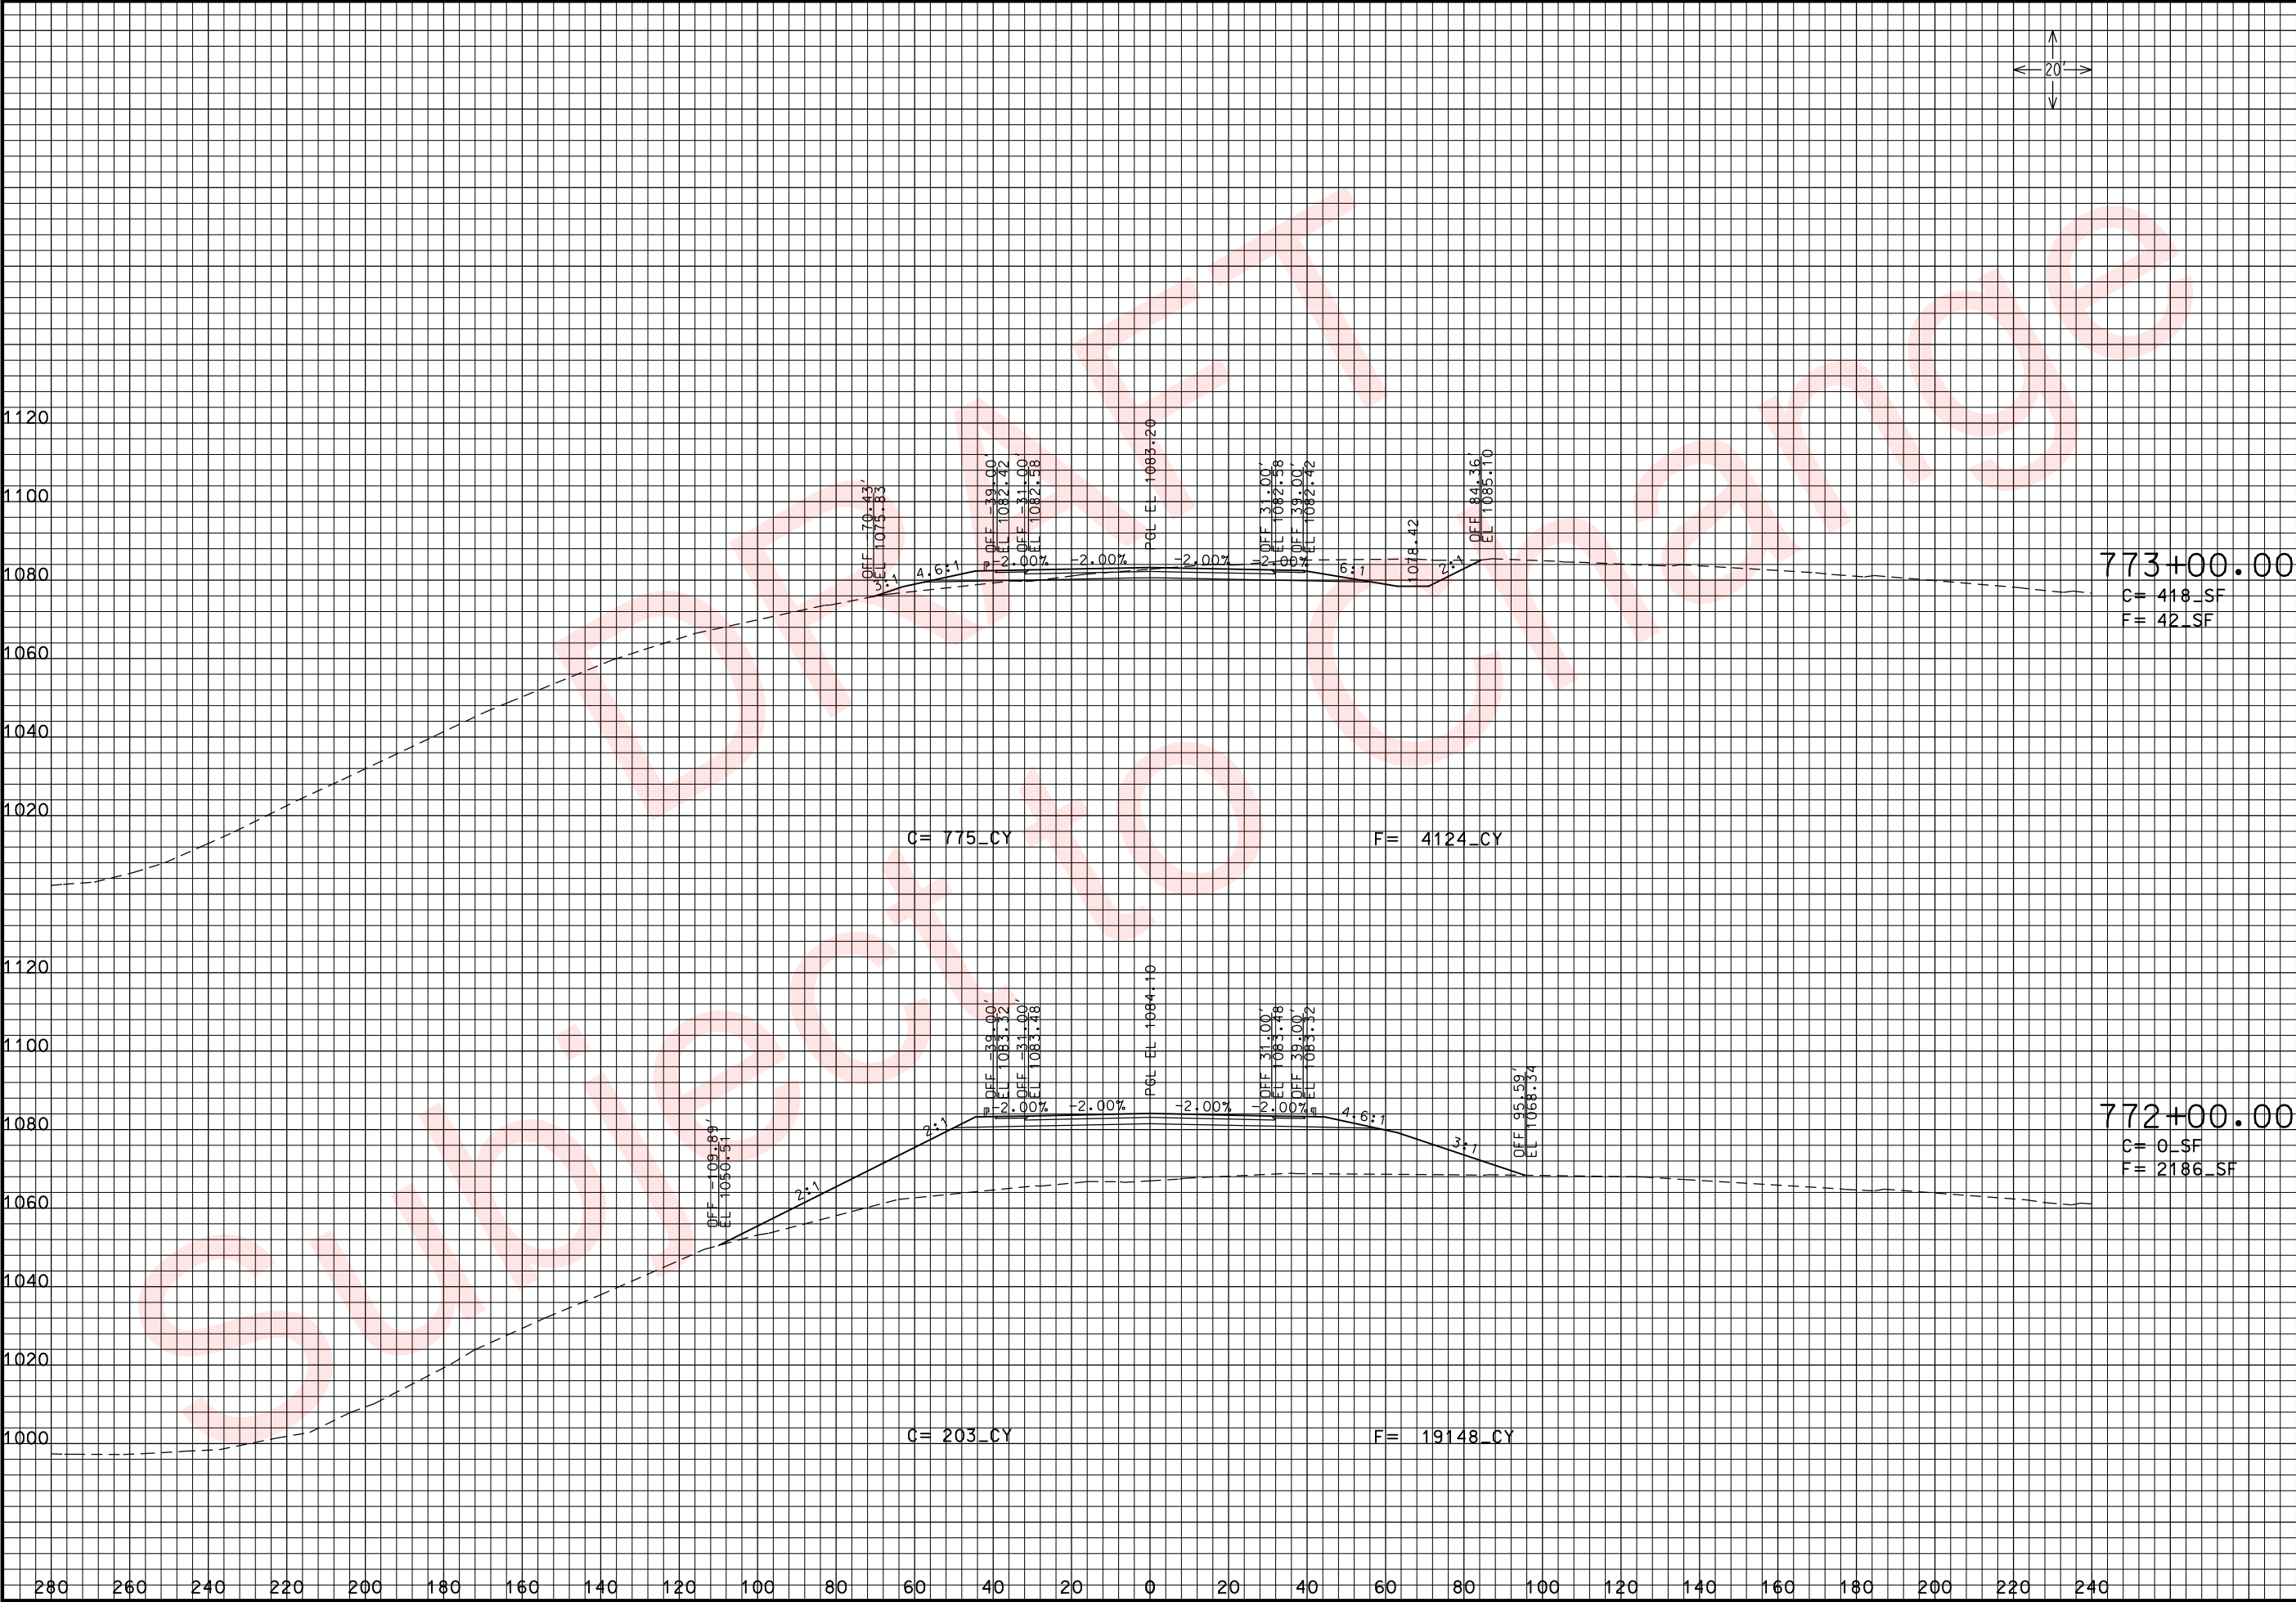

THIS MEDIA SHOULD NOT BE CONSIDERED A CERTIFIED DOCUMENT.

DATE PREPARED
3/26/2010

ROUTE
49

DISTRICT
7

STATE
MO

SHEET NO.
59

COUNTY
McDONALD

JOB NO.
J7P0601

CONTRACT ID.

PROJECT NO.

BRIDGE NO.

DESCRIPTION

DATE

MISSOURI HIGHWAYS AND TRANSPORTATION COMMISSION

105 WEST CAPITOL
JEFFERSON CITY, MO 65102
1-888-ASK-MODOT (1-888-275-6636)


RTE. 49 N. OF RTE. 90

CROSS SECTIONS

SHEET 8 OF 102

IF A SEAL IS PRESENT ON THIS SHEET IT HAS BEEN ELECTRONICALLY SEALED AND DATED: REV.

xs_052-085_j7p0601_i20_i49NORTH.dgn 10:47:21 AM 3/26/2010

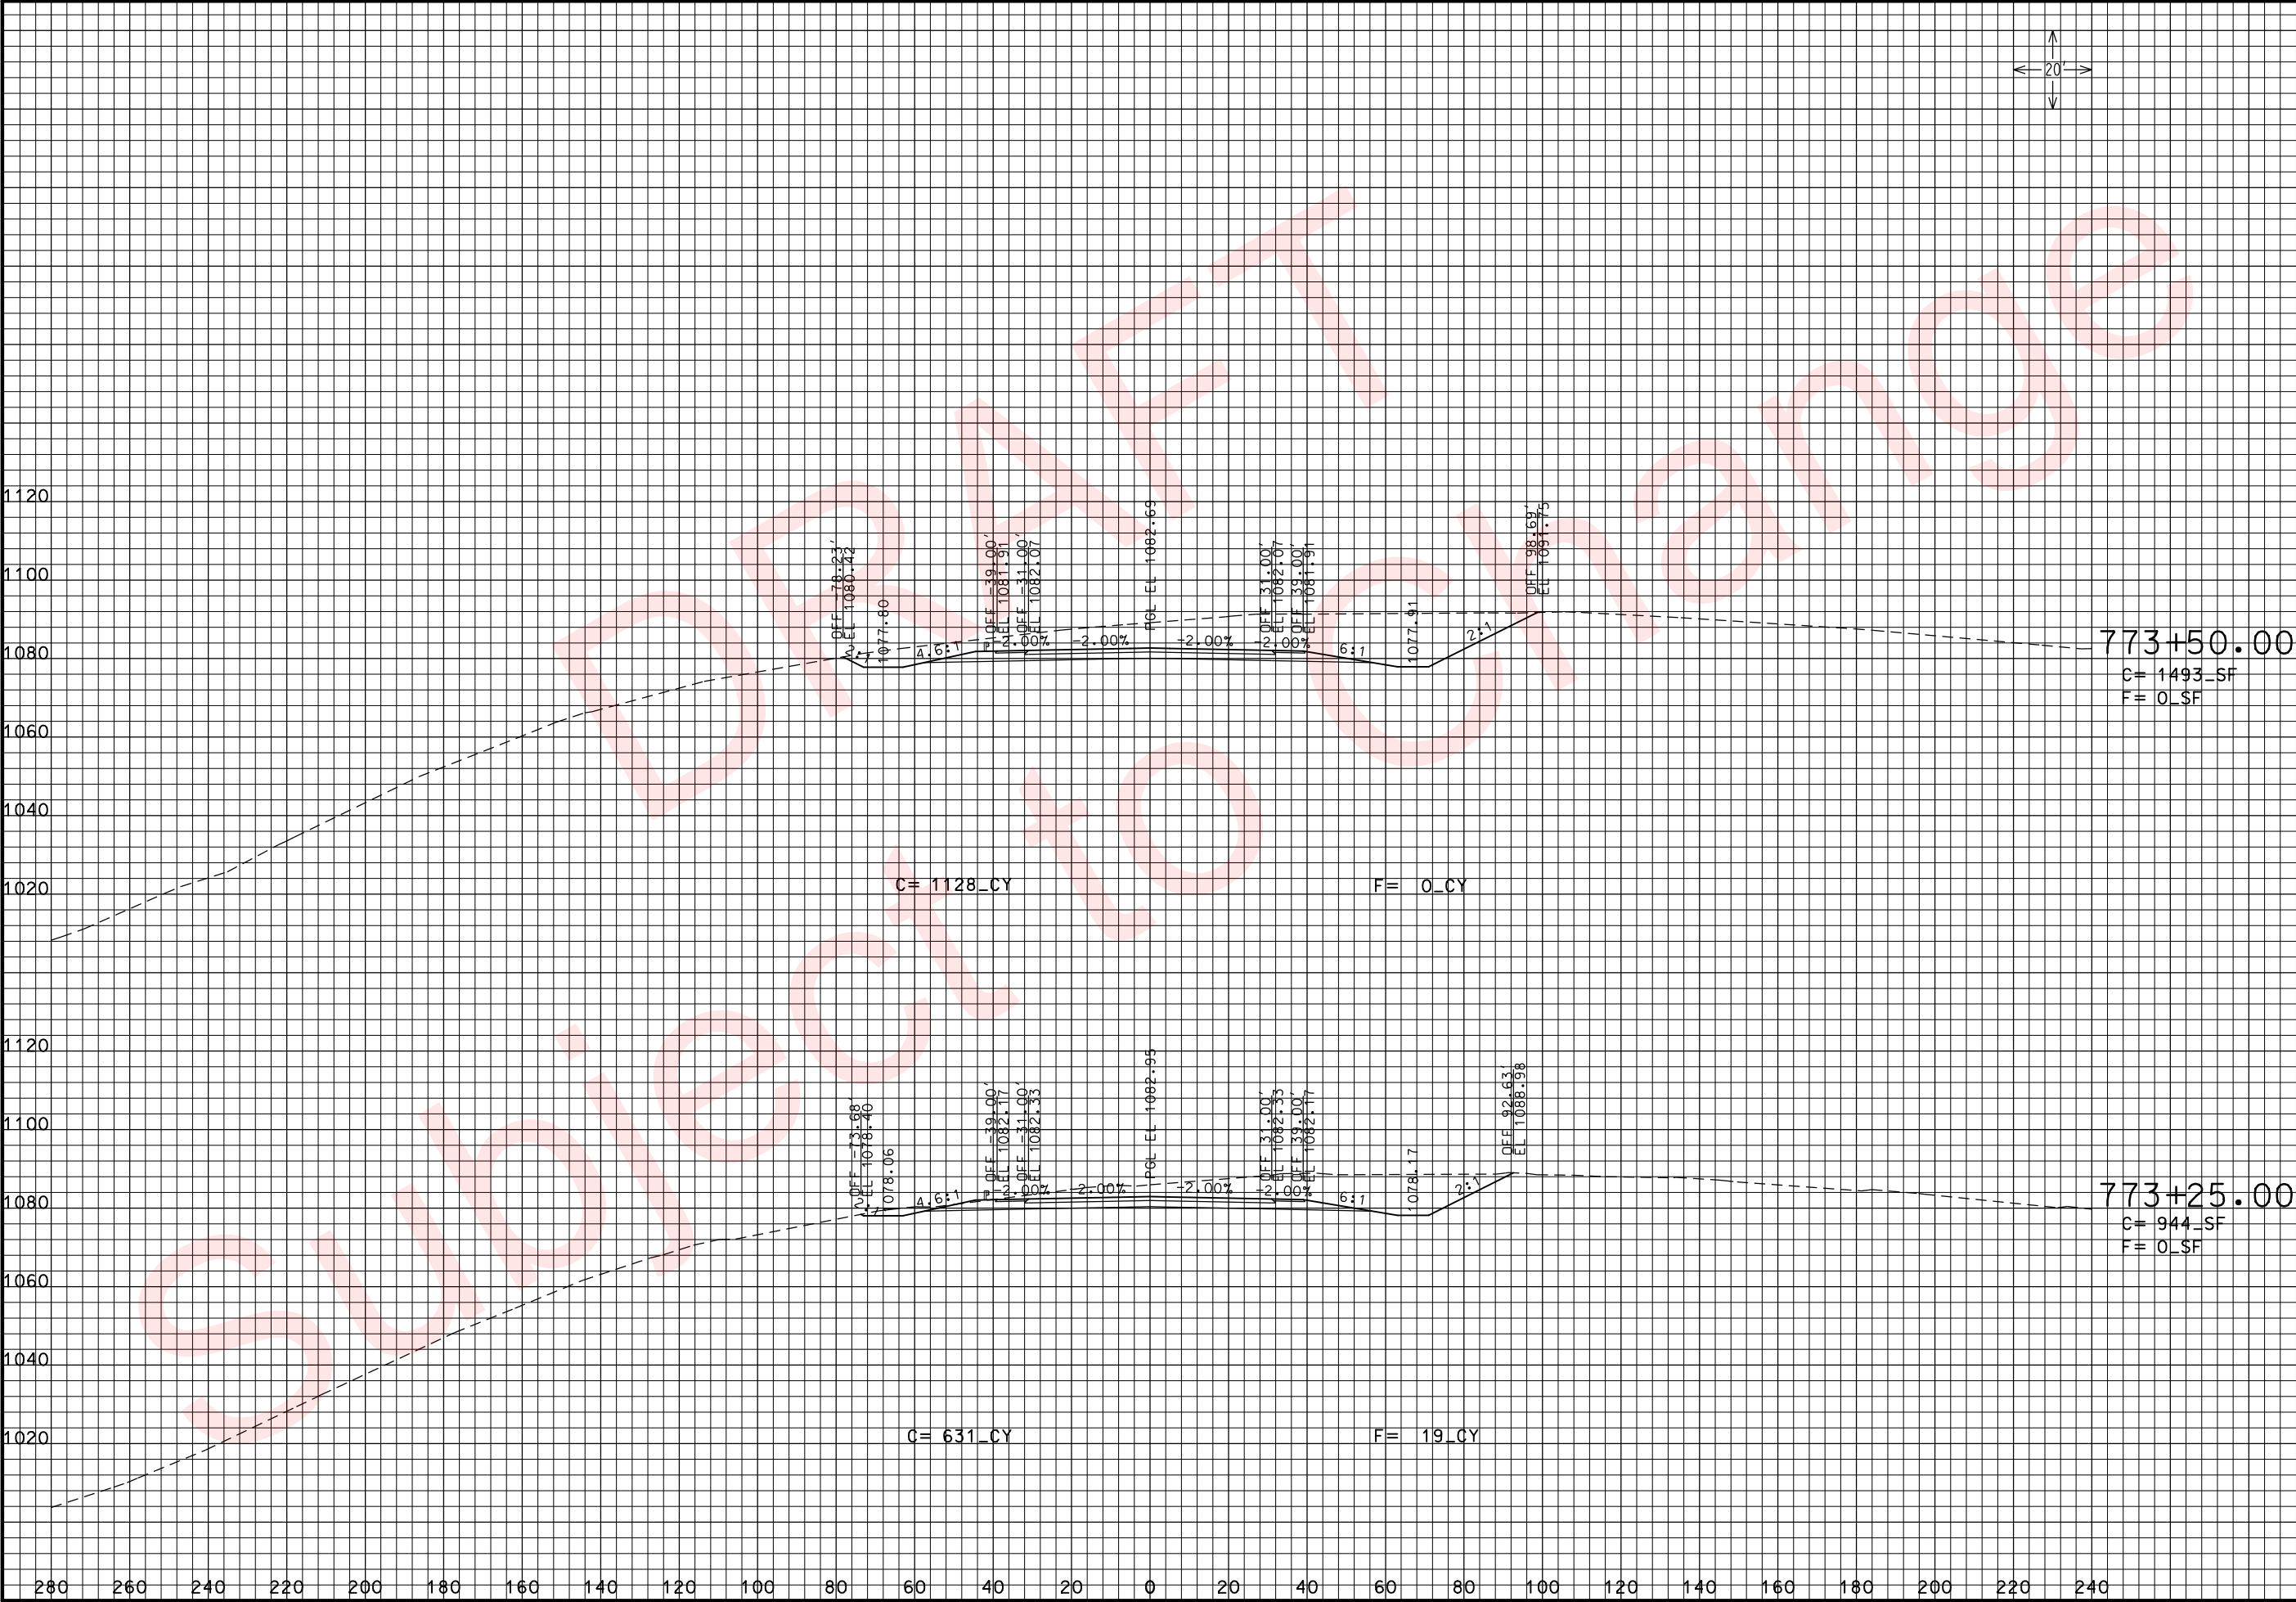

THIS MEDIA SHOULD NOT BE CONSIDERED A CERTIFIED DOCUMENT.

DATE PREPARED
3/26/2010

ROUTE 49	STATE MO
DISTRICT 7	SHEET NO. 60

COUNTY
McDONALD

JOB NO.
J7P0601

CONTRACT ID.

PROJECT NO.


BRIDGE NO.

DESCRIPTION	DATE

MISSOURI HIGHWAYS AND TRANSPORTATION COMMISSION

105 WEST CAPITOL
JEFFERSON CITY, MO 65102
1-888-ASK-MODOT (1-888-275-6636)

RTE. 49 N. OF RTE. 90
CROSS SECTIONS
SHEET 9 OF 102

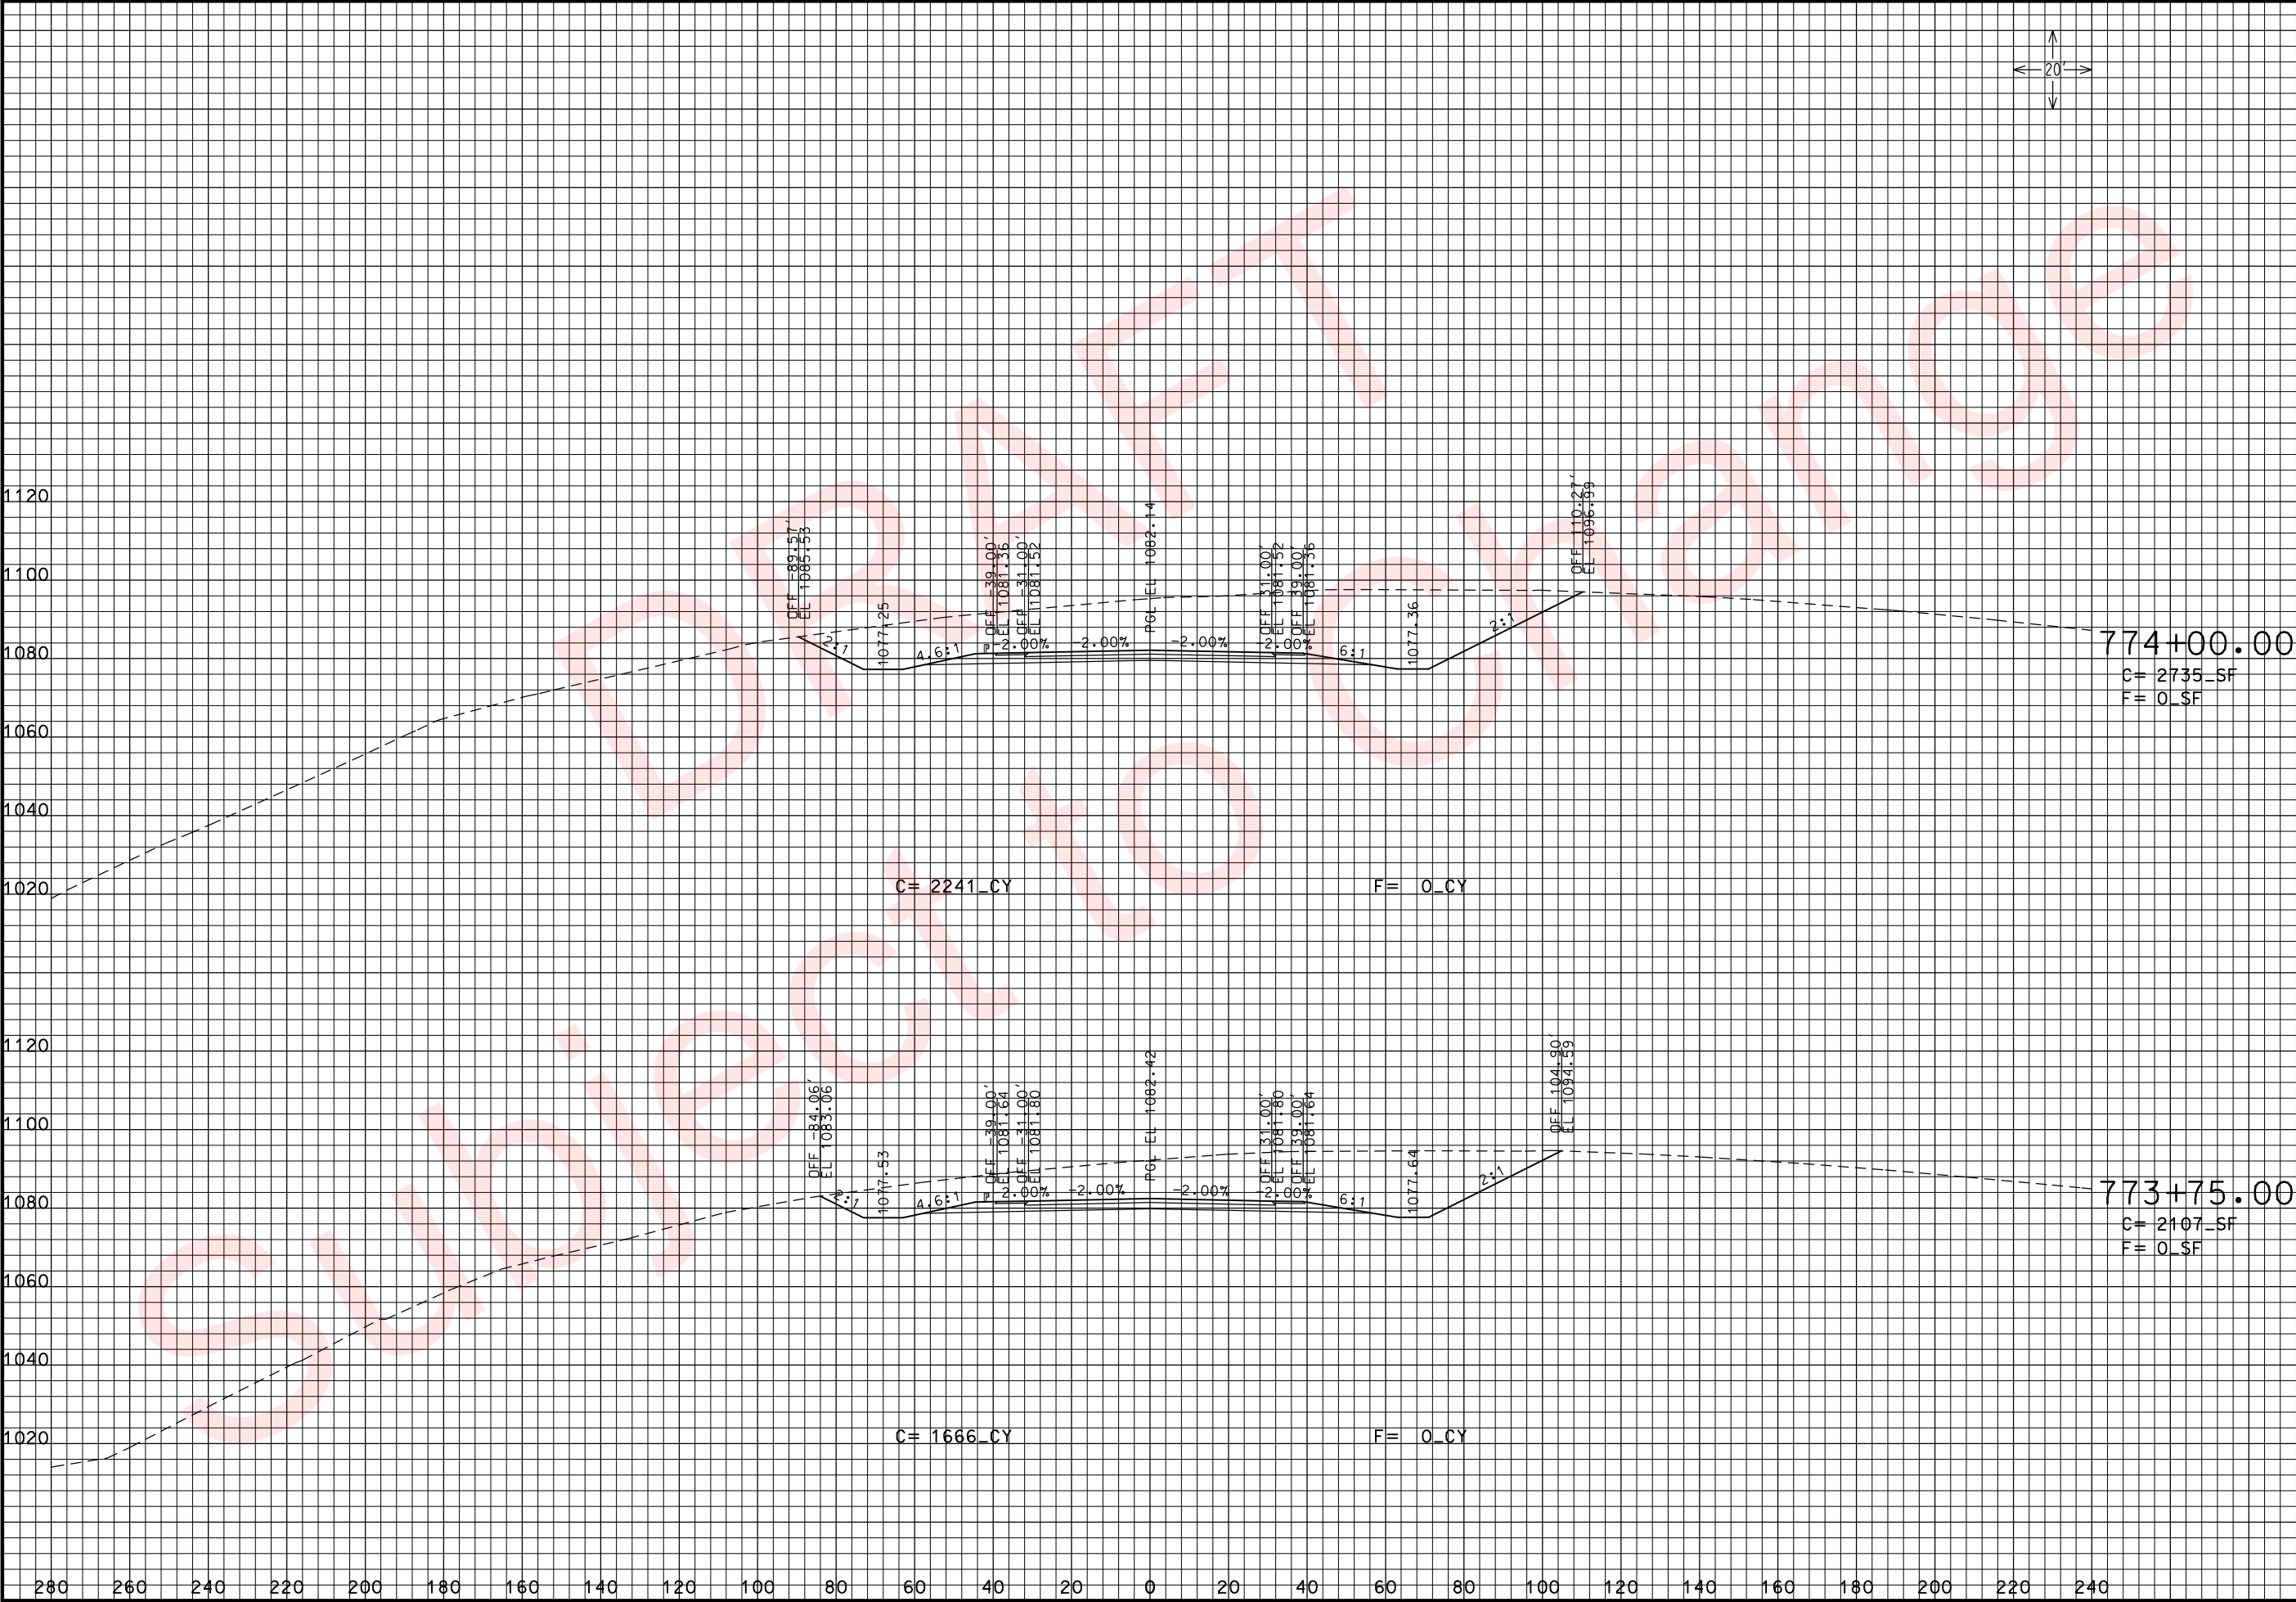

THIS MEDIA SHOULD NOT BE CONSIDERED A CERTIFIED DOCUMENT.

DATE PREPARED
3/26/2010

ROUTE
49

DISTRICT
7

STATE
MO

SHEET NO.
61

COUNTY
McDONALD

JOB NO.
J7P0601

CONTRACT ID.

PROJECT NO.

BRIDGE NO.

DESCRIPTION

DATE

MISSOURI HIGHWAYS AND TRANSPORTATION COMMISSION

105 WEST CAPITOL

JEFFERSON CITY, MO 65102

1-888-ASK-MODOT (1-888-275-6636)

REV.


10:47:27 AM

3/26/2010

RTE. 49 N. OF RTE. 90

CROSS SECTIONS

SHEET 10 OF 102

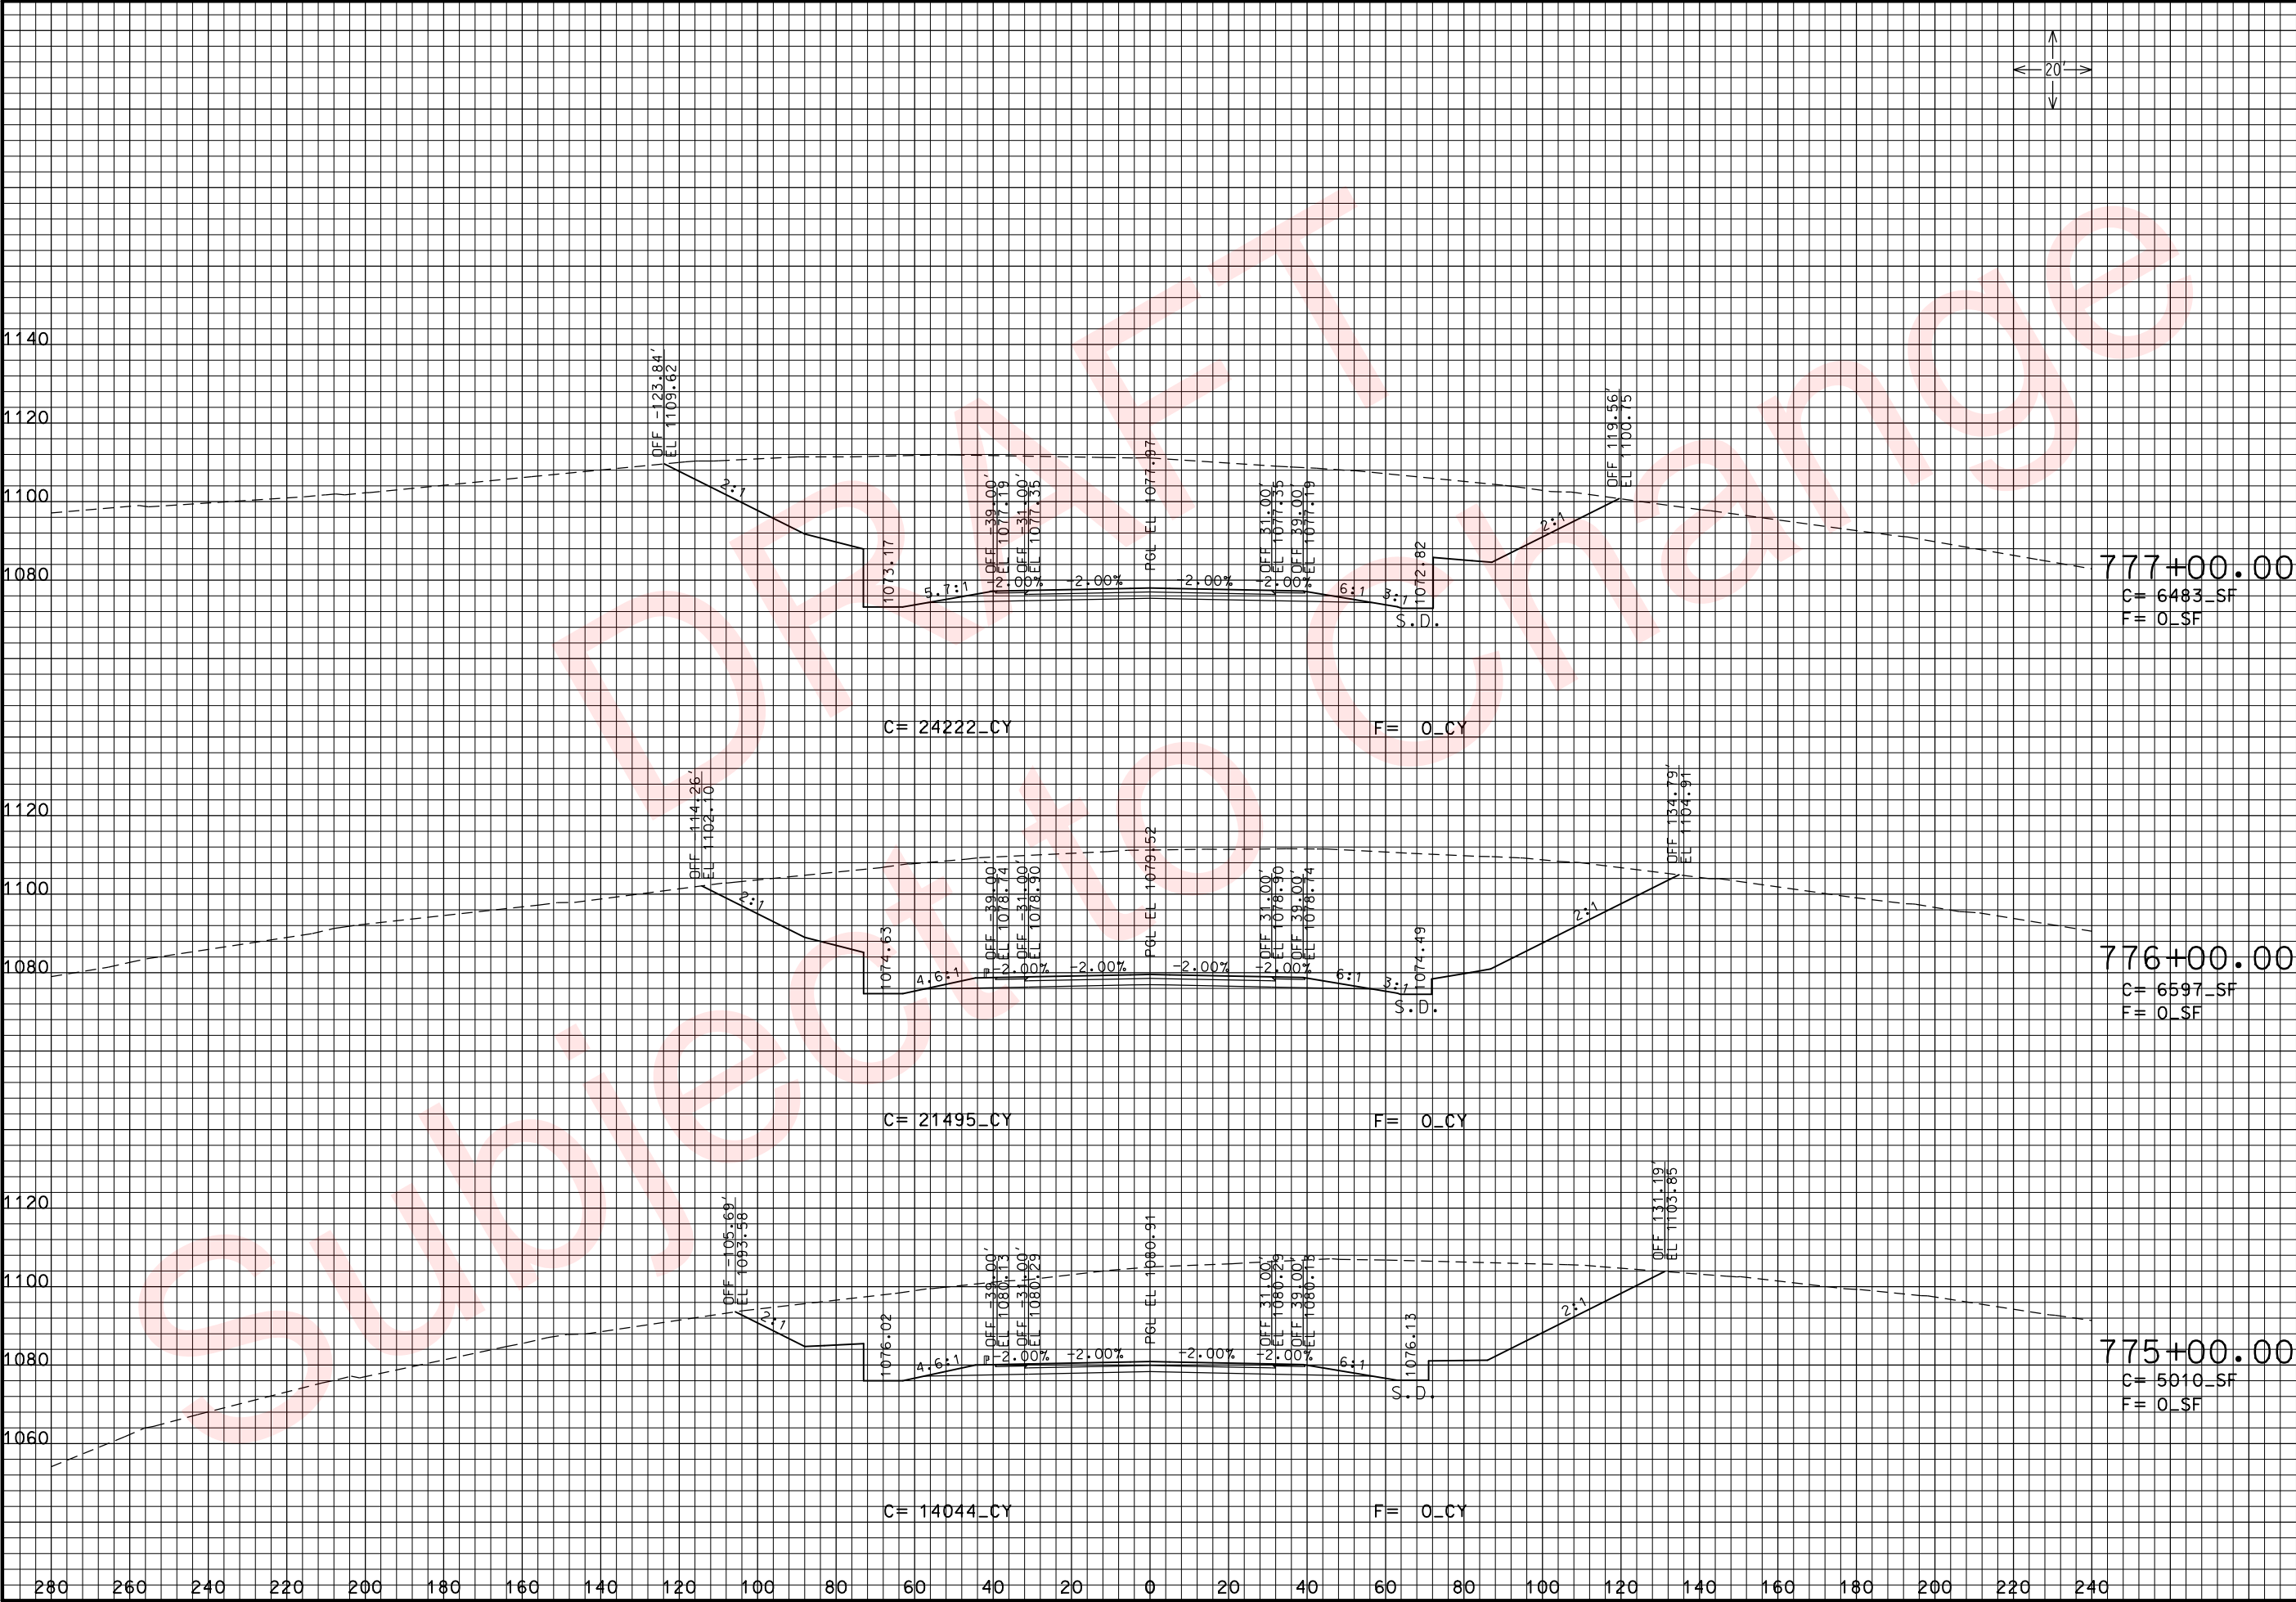

THIS MEDIA SHOULD NOT BE CONSIDERED A CERTIFIED DOCUMENT.

DATE PREPARED
3/26/2010

ROUTE 49 STATE MO
DISTRICT 7 SHEET NO. 62

COUNTY
McDONALD

JOB NO.
J7P0601

CONTRACT ID.

PROJECT NO.

BRIDGE NO.


DESCRIPTION	DATE


MISSOURI HIGHWAYS AND TRANSPORTATION COMMISSION


MoDOT

105 WEST CAPITOL
JEFFERSON CITY, MO 65102
1-888-ASK-MODOT (1-888-275-6636)

RTE. 49 N. OF RTE. 90
CROSS SECTIONS
SHEET 11 OF 102

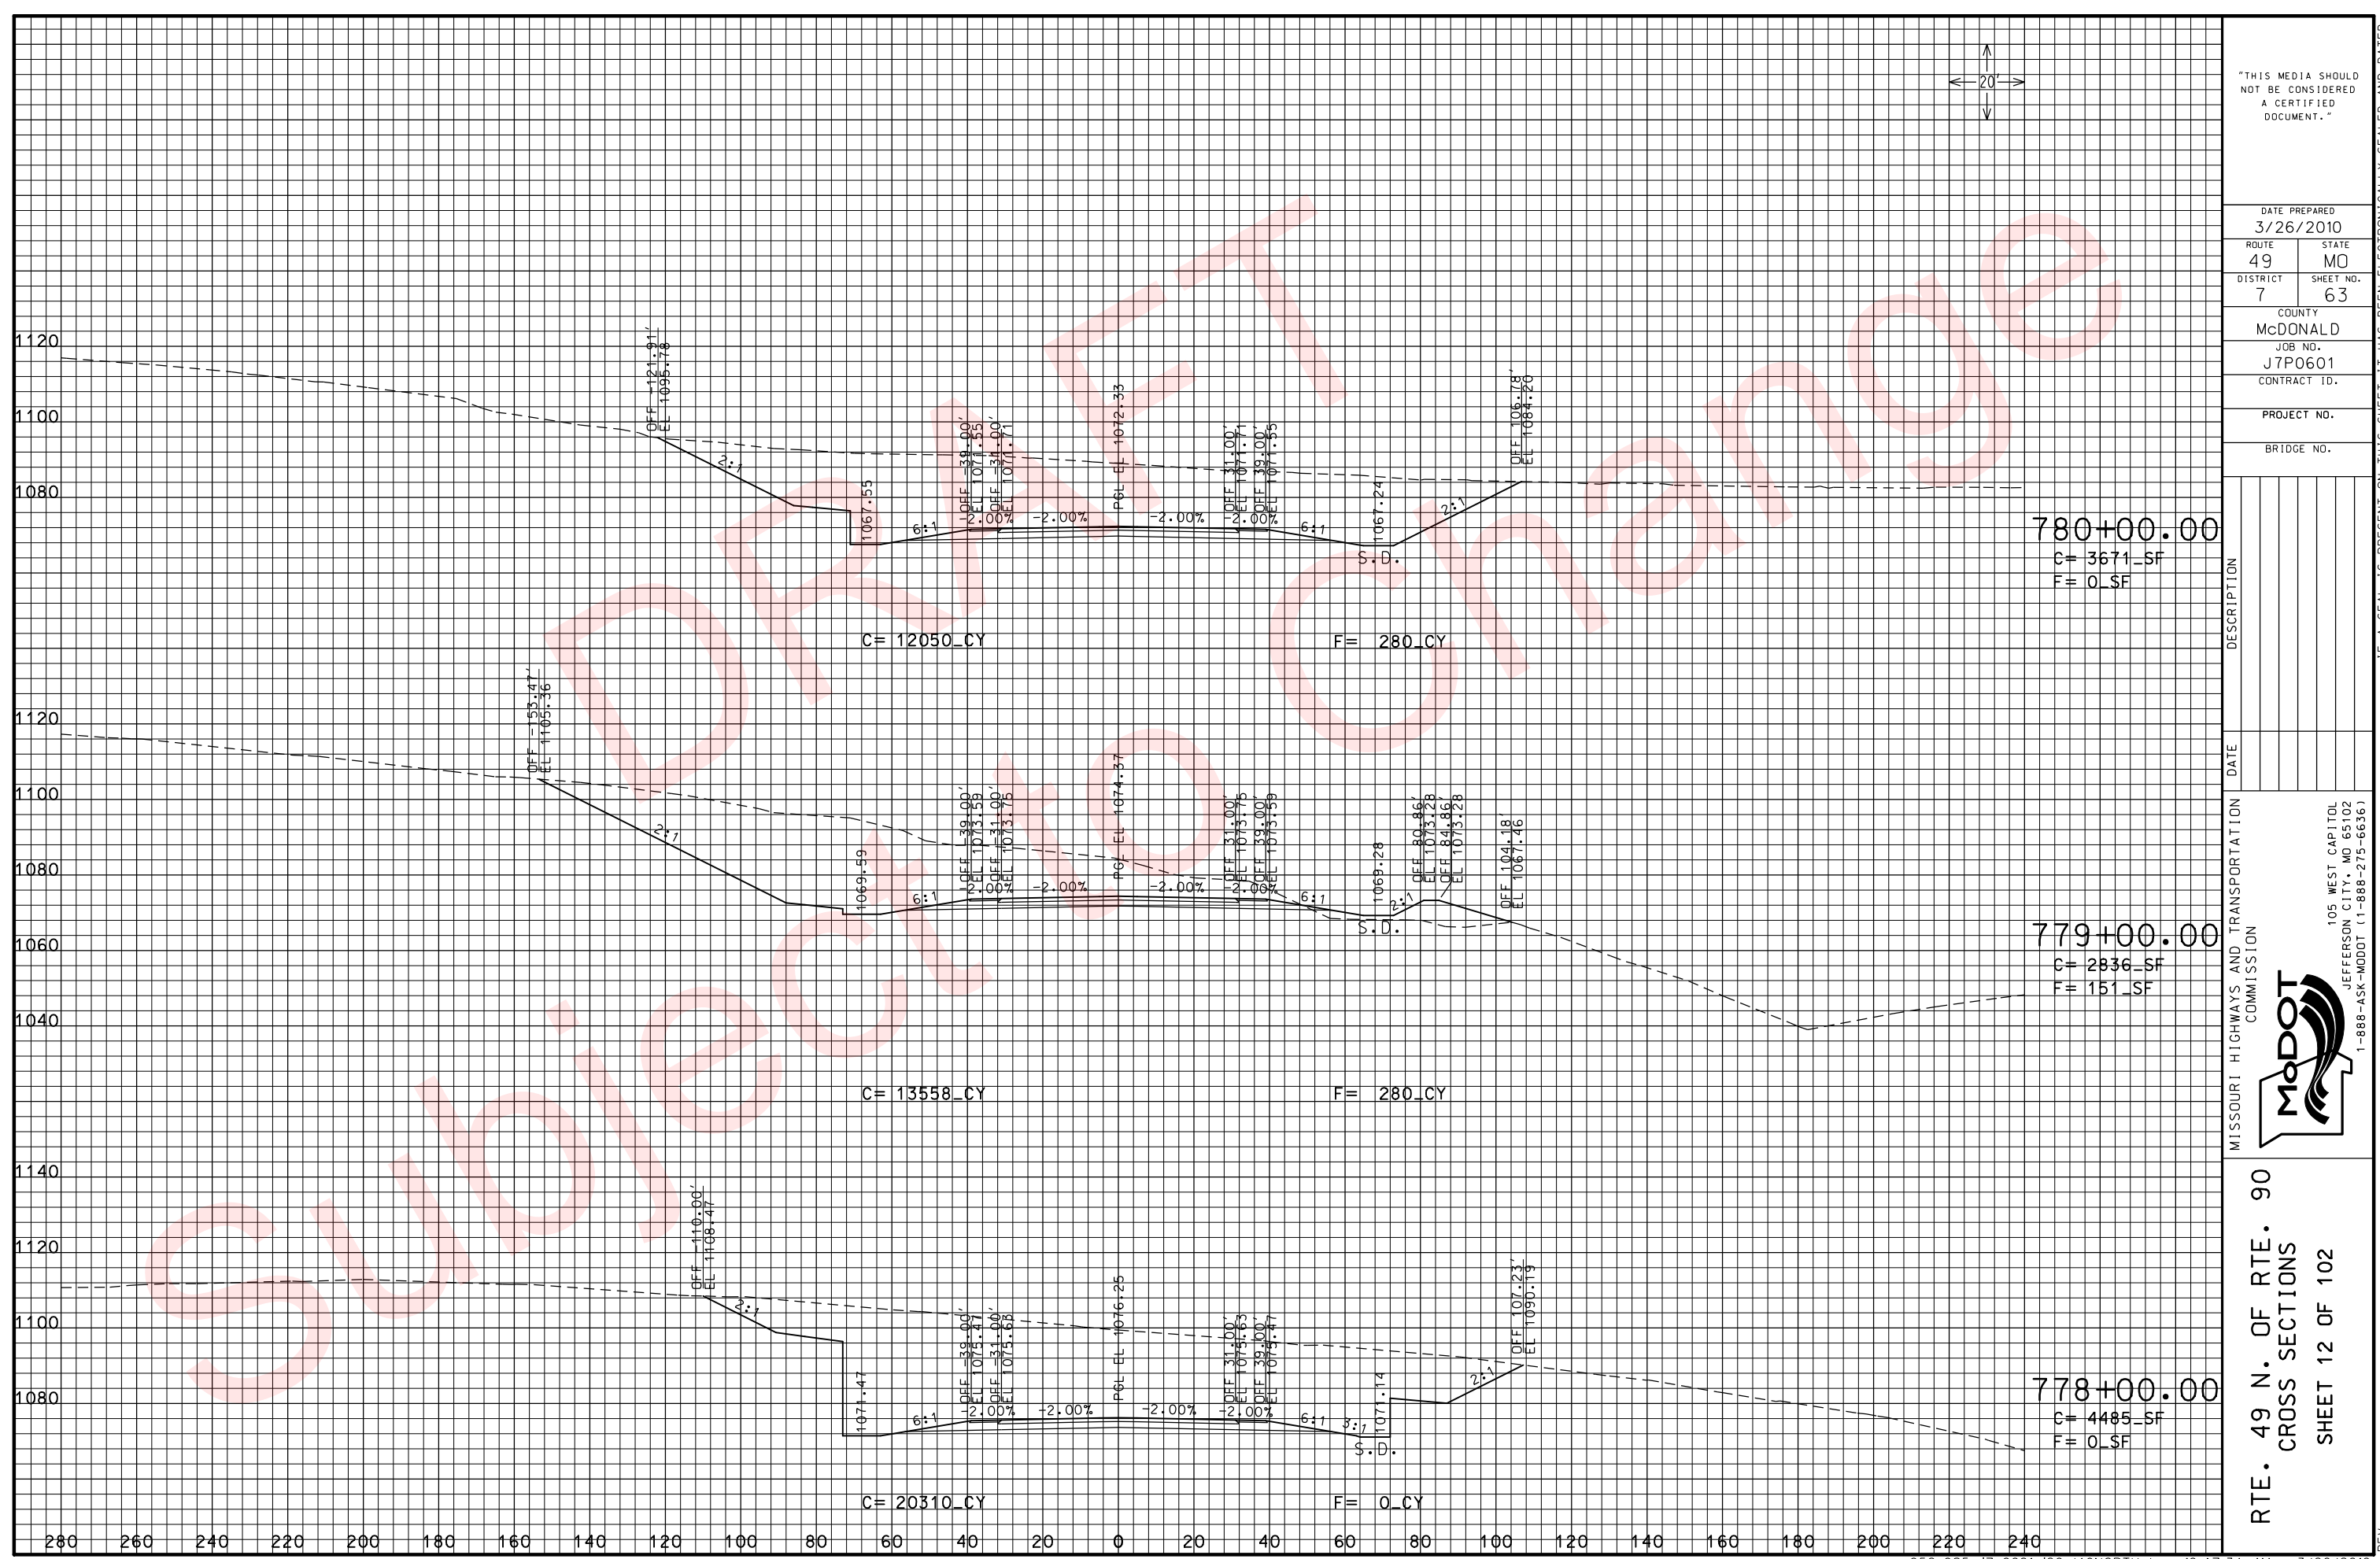

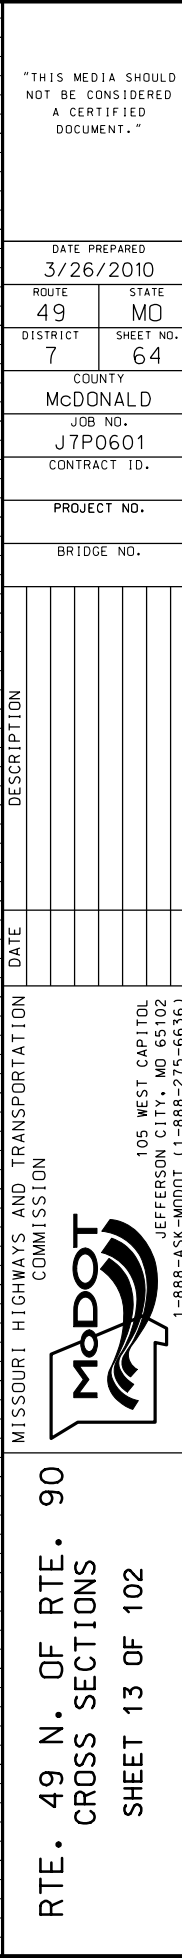

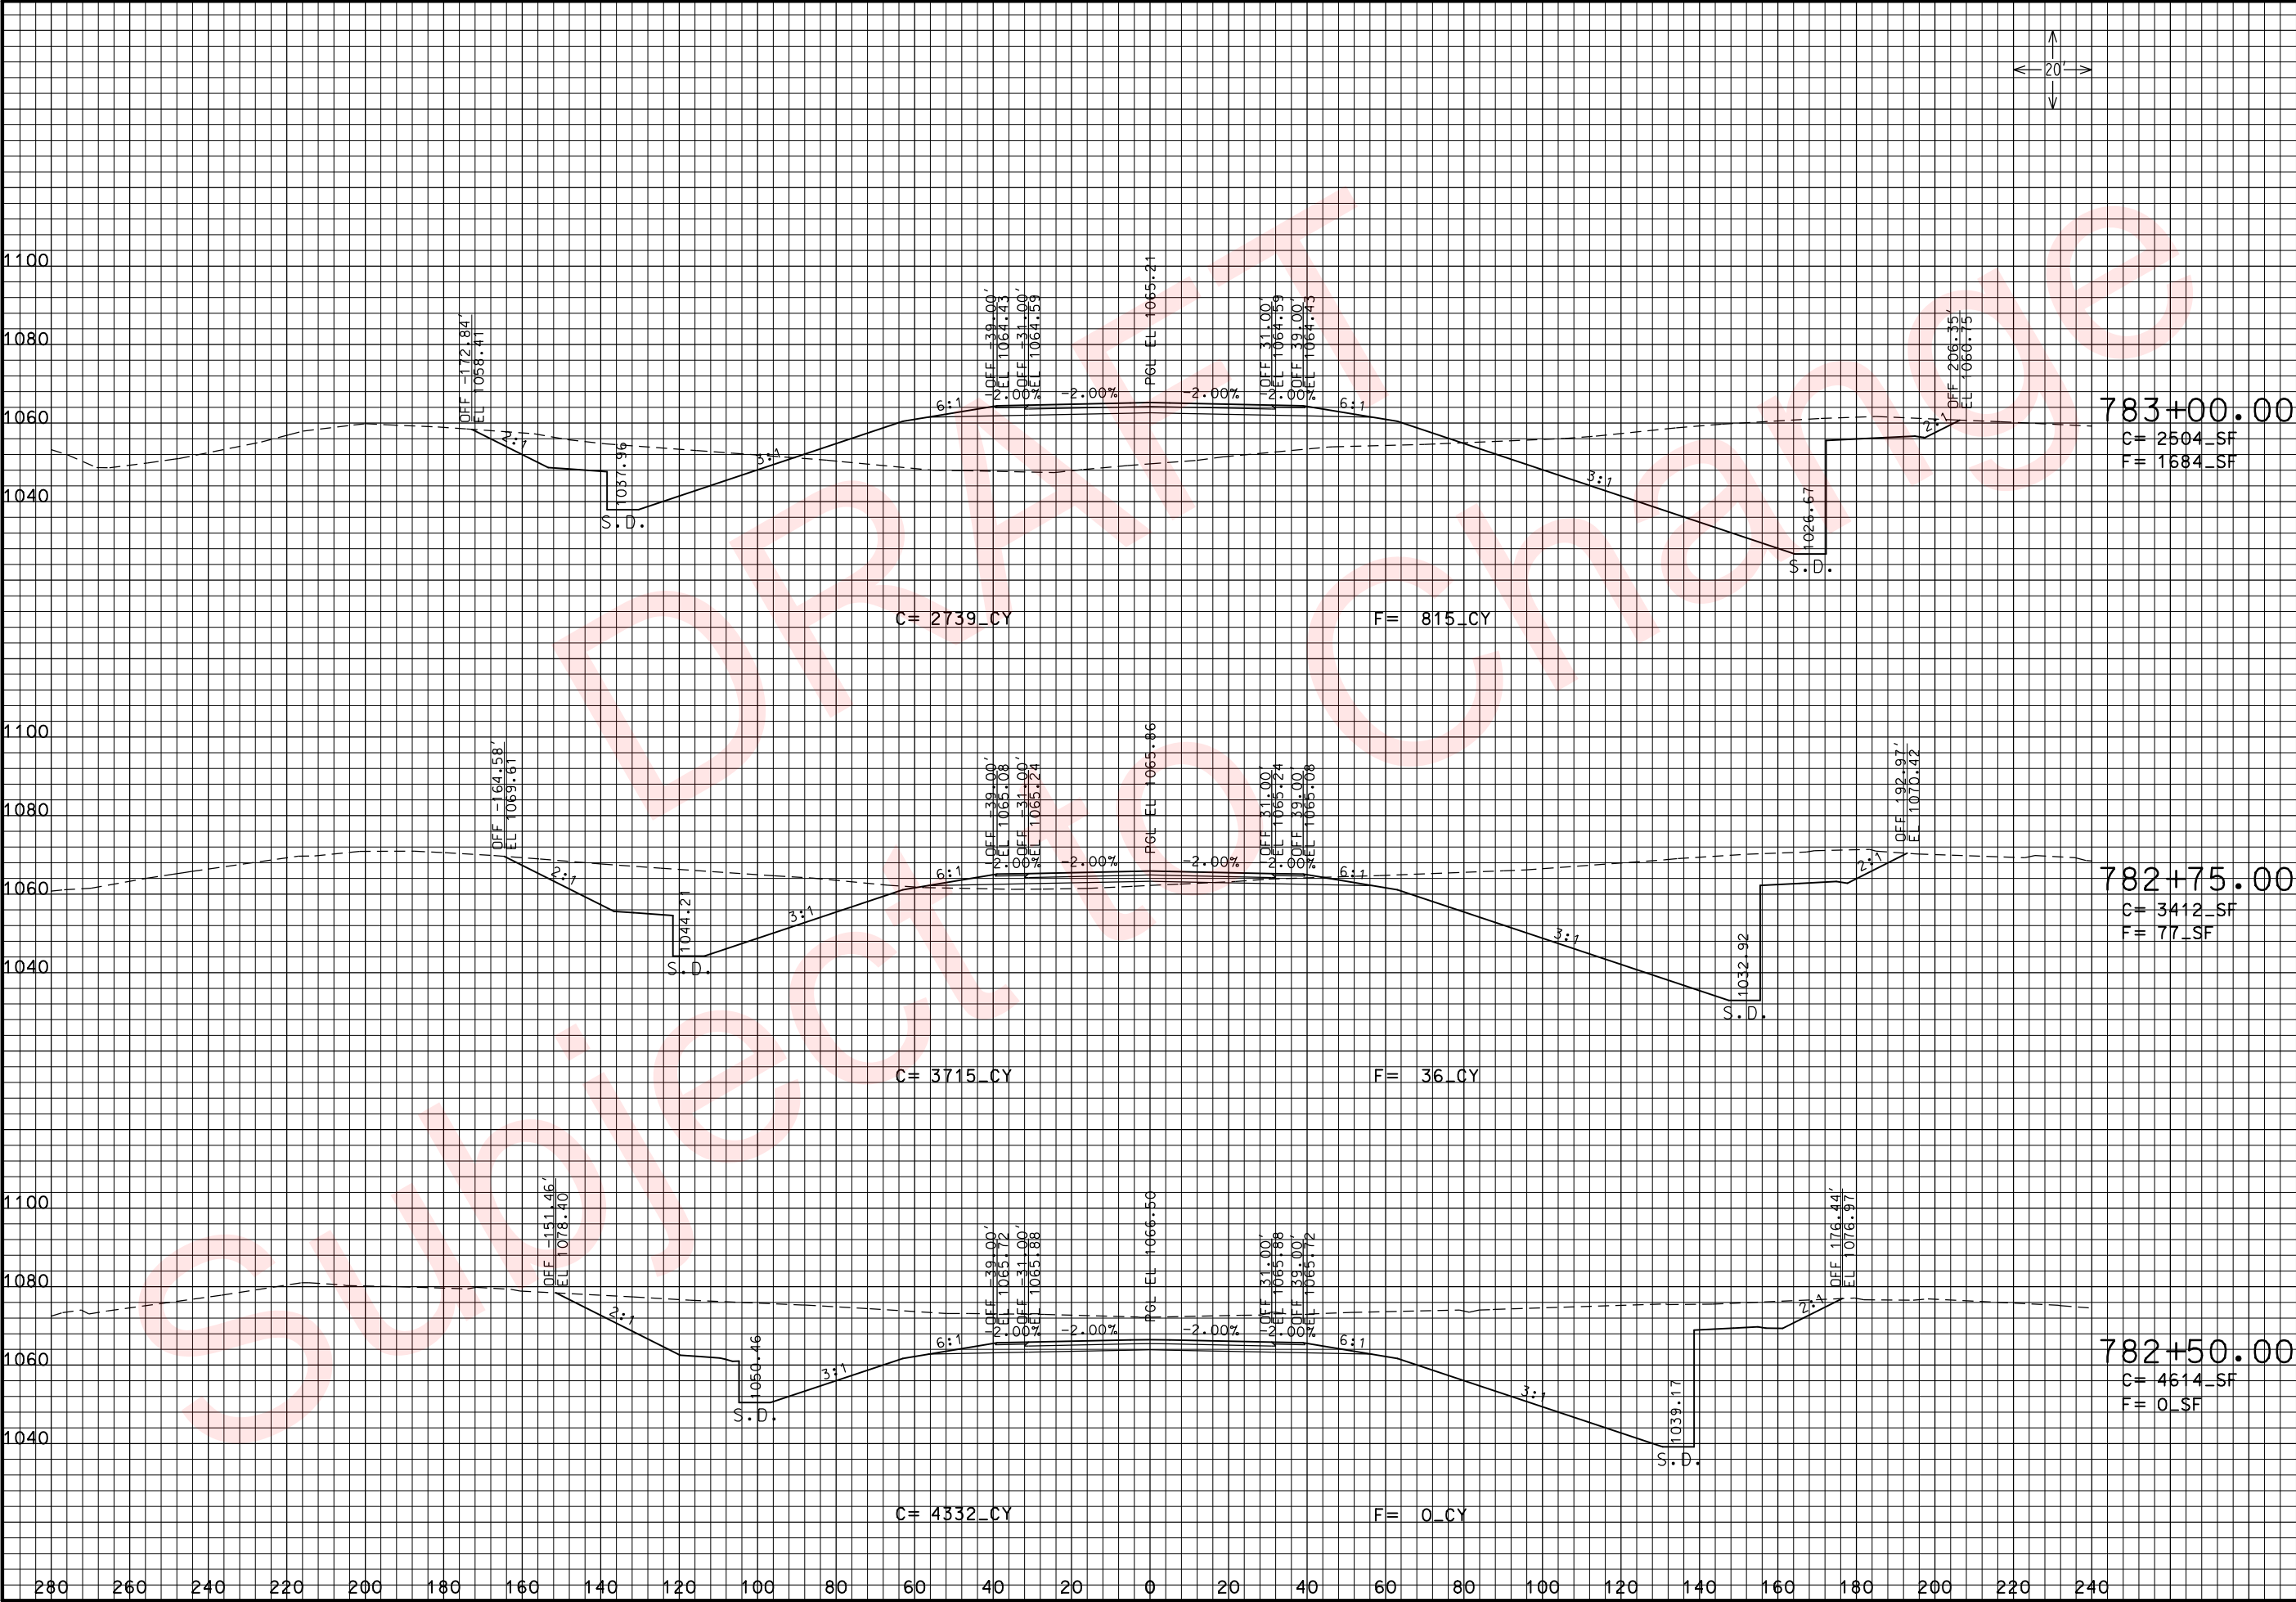

THIS MEDIA SHOULD NOT BE CONSIDERED A CERTIFIED DOCUMENT.

DATE PREPARED
3/26/2010

ROUTE 49	STATE MO
DISTRICT 7	SHEET NO. 65

COUNTY
McDONALD

JOB NO.
J7P0601

CONTRACT ID.

PROJECT NO.


BRIDGE NO.


DESCRIPTION	DATE

MISSOURI HIGHWAYS AND TRANSPORTATION COMMISSION

105 WEST CAPITOL
JEFFERSON CITY, MO 65102
1-888-ASK-MODOT (1-888-275-6636)

RTE. 49 N. OF RTE. 90
CROSS SECTIONS
SHEET 14 OF 102

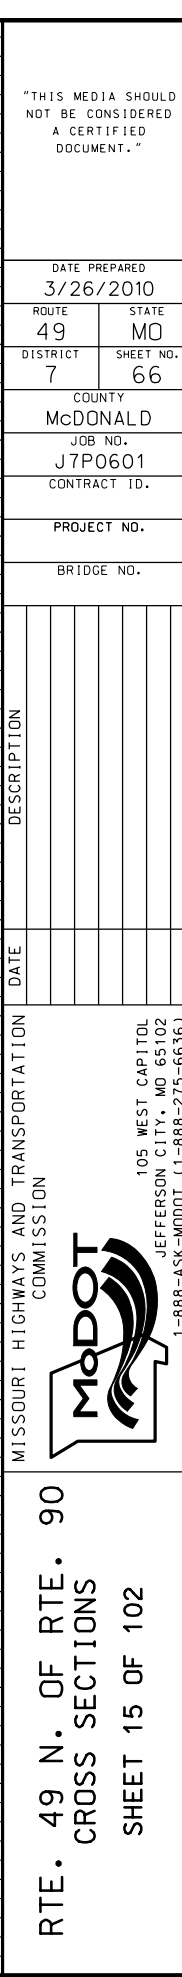

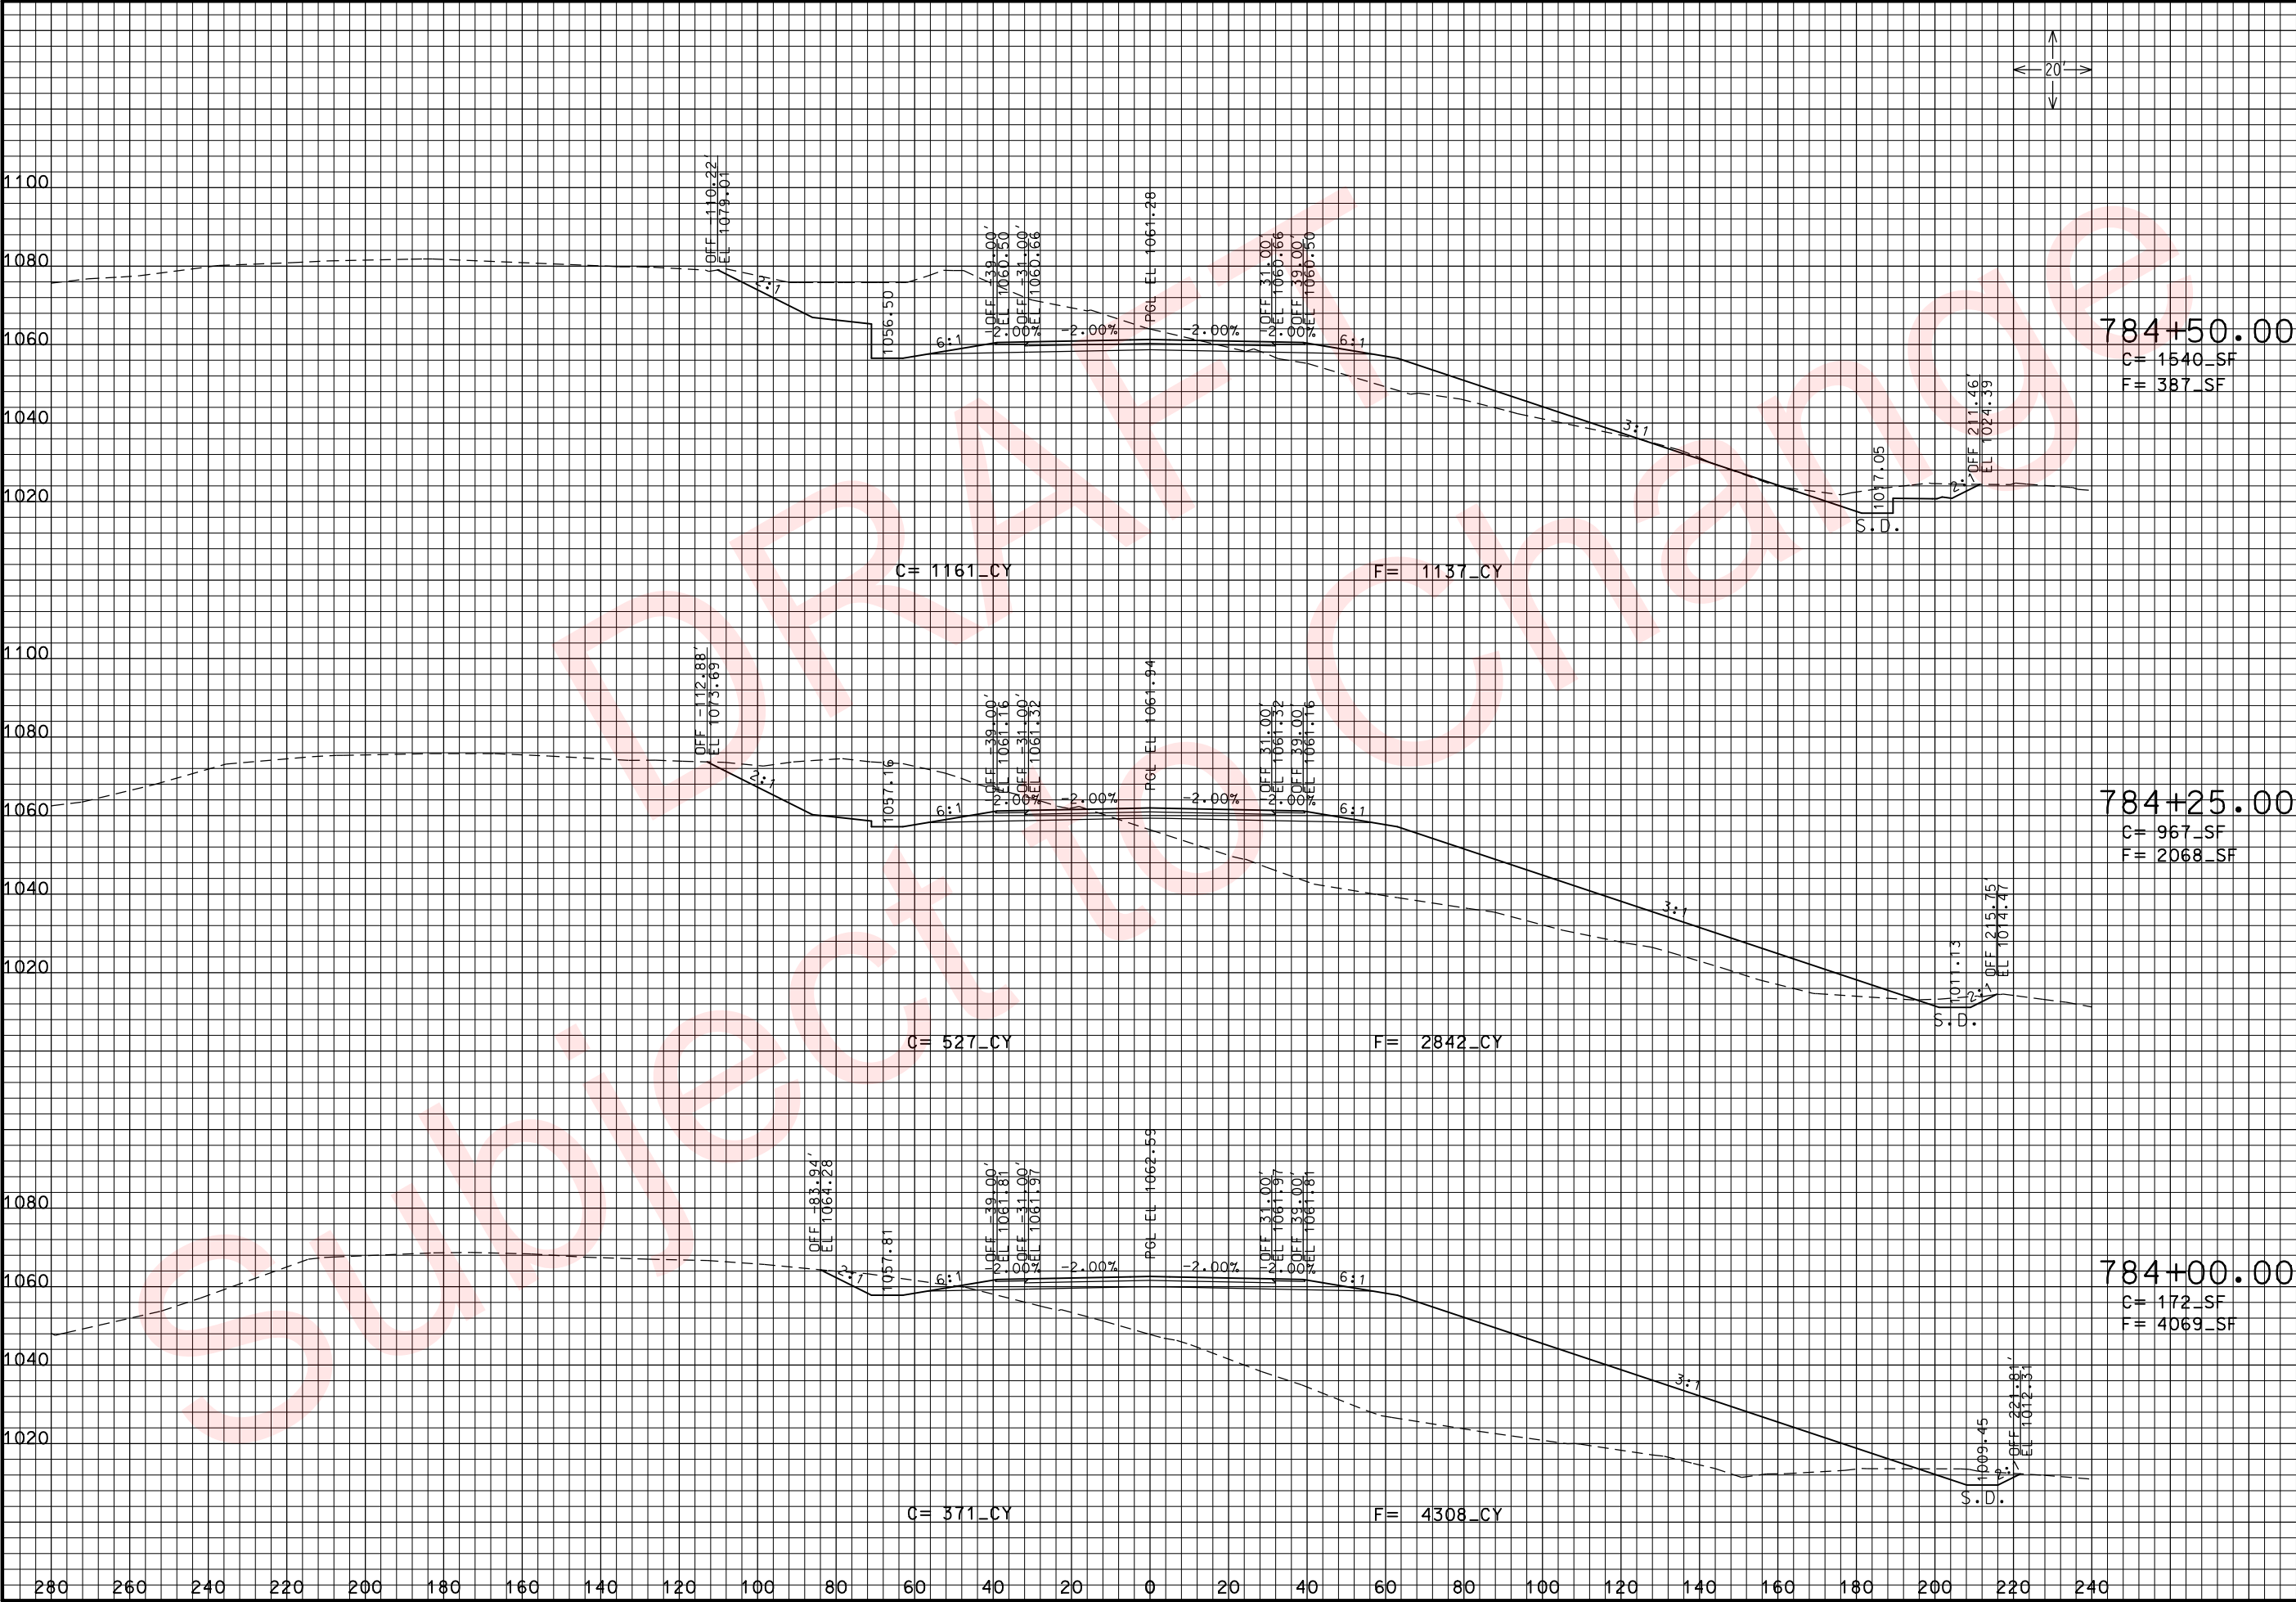

THIS MEDIA SHOULD NOT BE CONSIDERED A CERTIFIED DOCUMENT.

DATE PREPARED 3/26/2010	
ROUTE 49	STATE MO
DISTRICT 7	SHEET NO. 67
COUNTY McDONALD	
JOB NO. J7P0601	
CONTRACT ID.	
PROJECT NO.	
BRIDGE NO.	

DESCRIPTION	DATE


MISSOURI HIGHWAYS AND TRANSPORTATION COMMISSION



105 WEST CAPITOL
JEFFERSON CITY, MO 65102
1-888-ASK-MODOT (1-888-275-6636)

RTE. 49 N. OF RTE. 90
CROSS SECTIONS
SHEET 16 OF 102

IF A SEAL IS PRESENT ON THIS SHEET IT HAS BEEN ELECTRONICALLY SEALED AND DATED: REV.

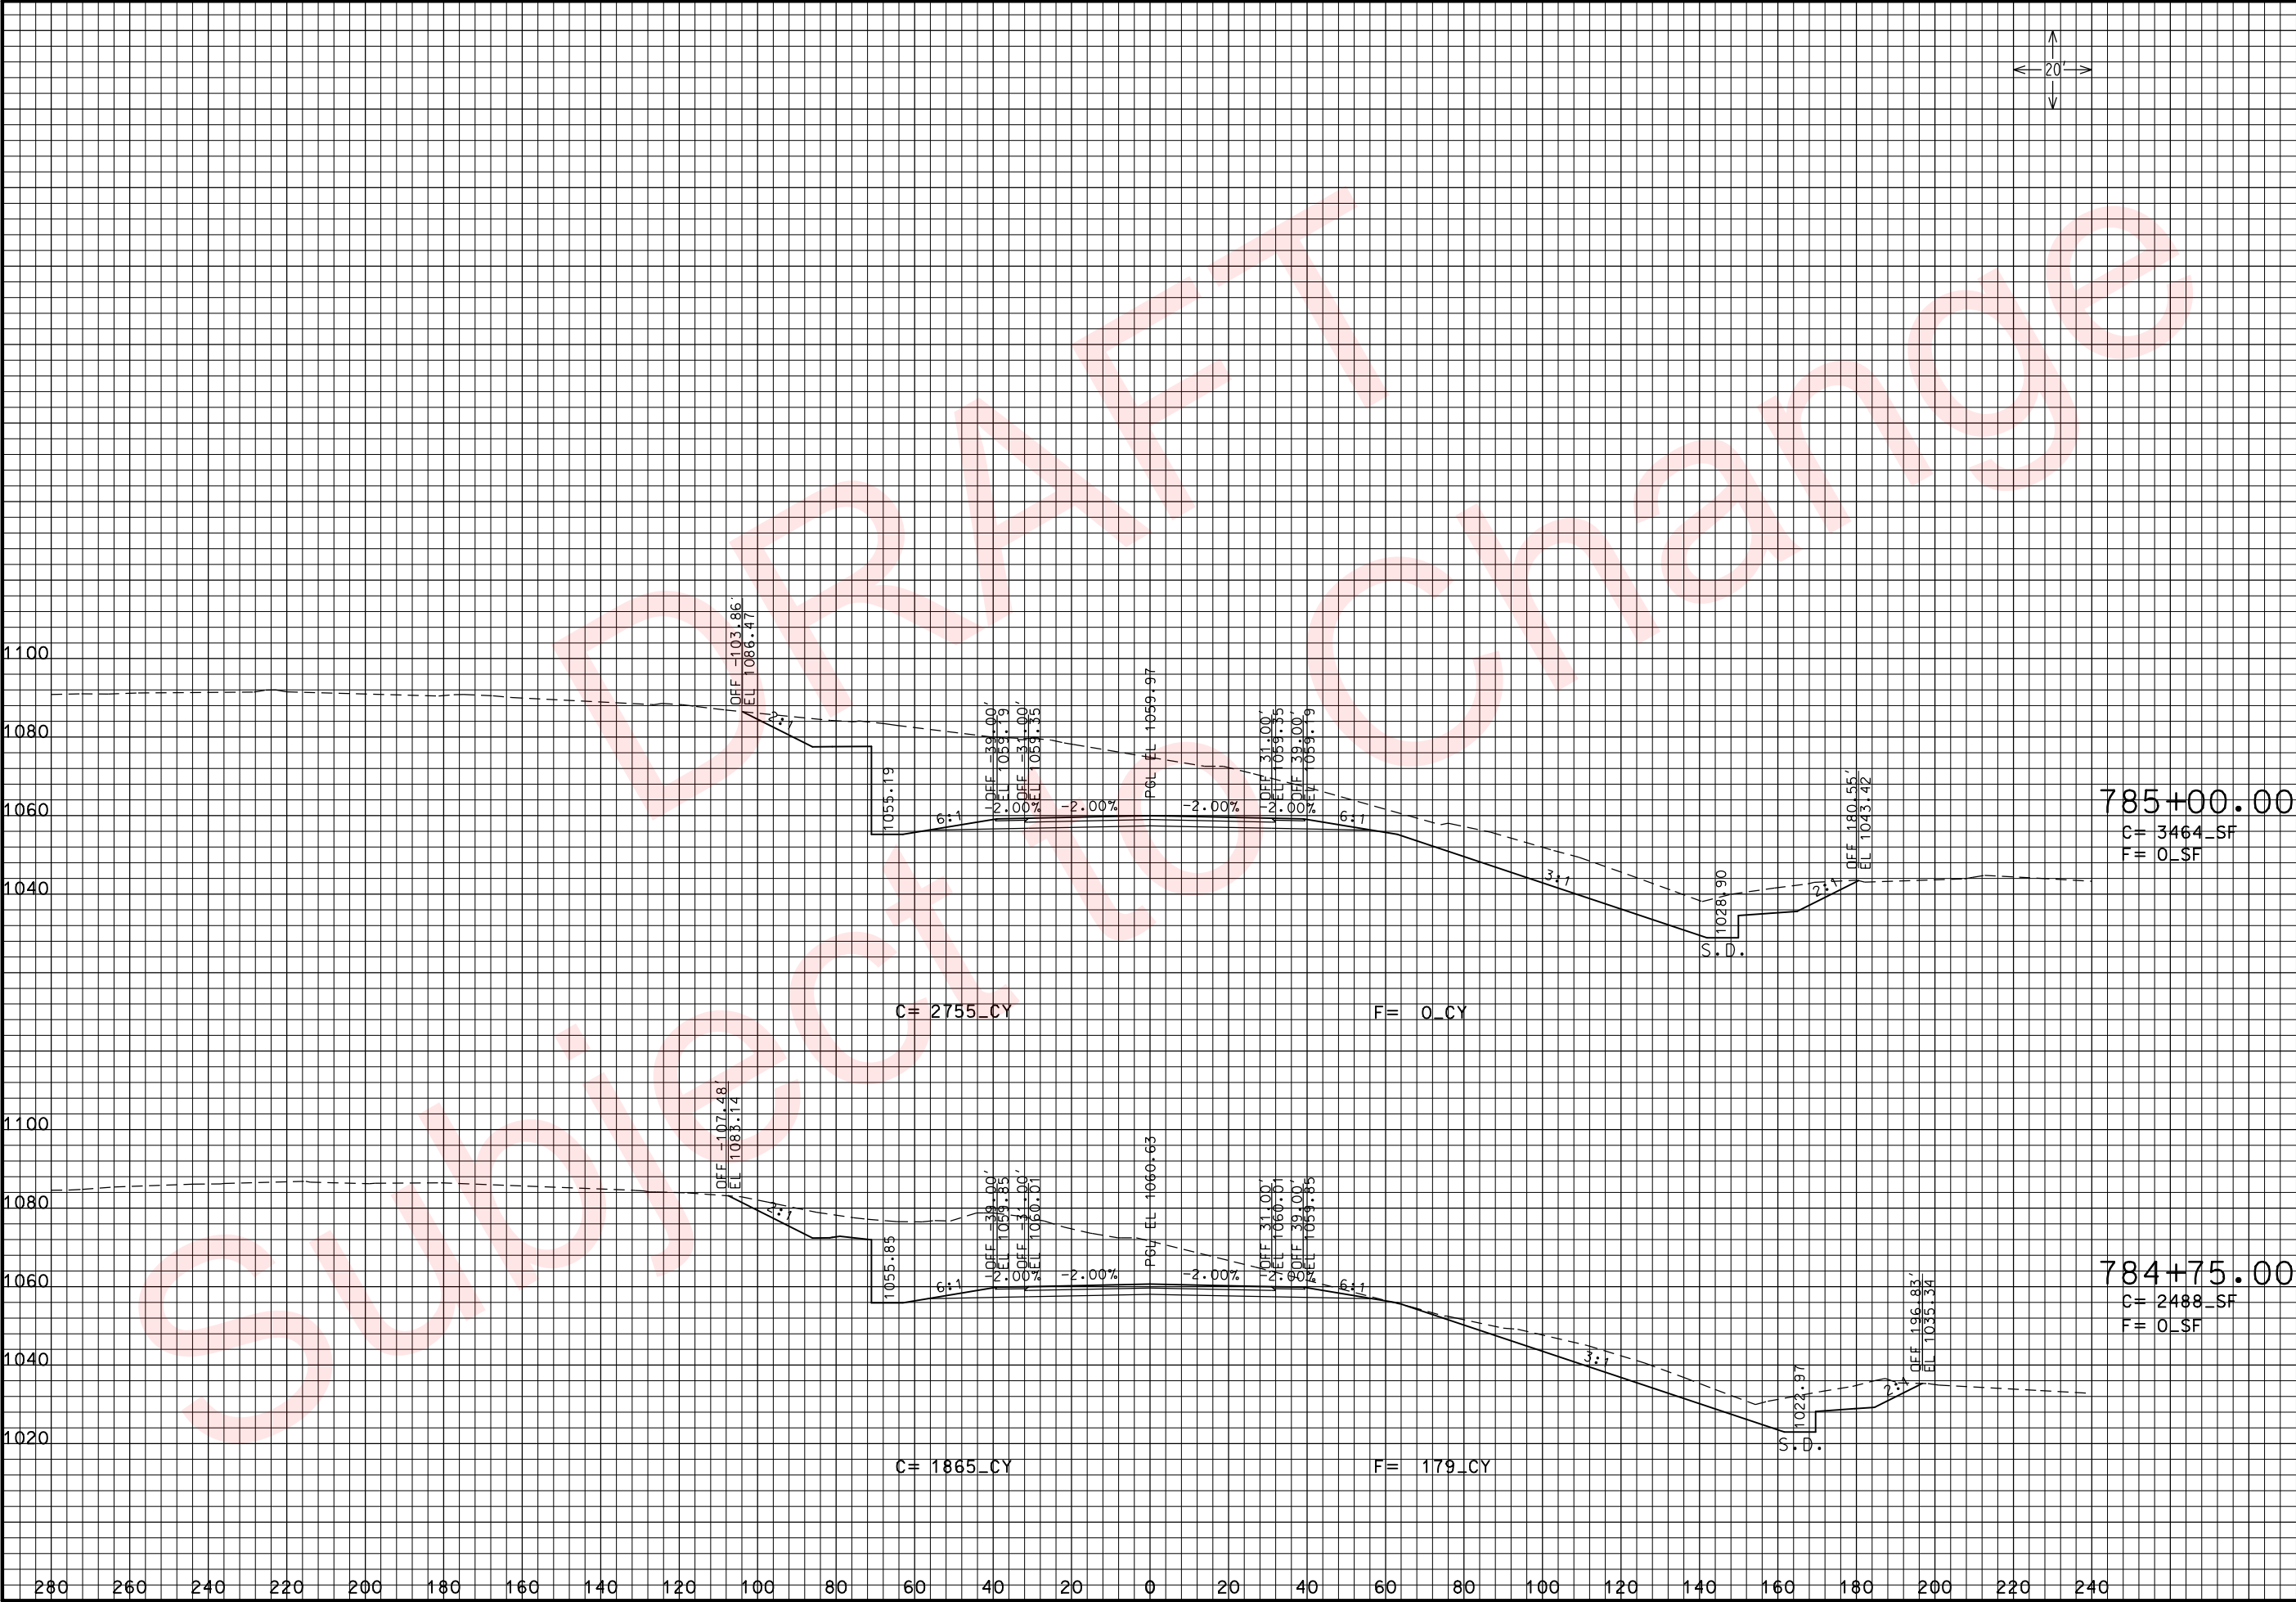

THIS MEDIA SHOULD NOT BE CONSIDERED A CERTIFIED DOCUMENT.

DATE PREPARED
3/26/2010

ROUTE 49	STATE MO
DISTRICT 7	SHEET NO. 68

COUNTY
McDONALD

JOB NO.
J7P0601

CONTRACT ID.

PROJECT NO.

BRIDGE NO.


DESCRIPTION	DATE

MISSOURI HIGHWAYS AND TRANSPORTATION COMMISSION

105 WEST CAPITOL
JEFFERSON CITY, MO 65102
1-888-ASK-MODOT (1-888-275-6636)

RTE. 49 N. OF RTE. 90
CROSS SECTIONS
SHEET 17 OF 102

IF A SEAL IS PRESENT ON THIS SHEET IT HAS BEEN ELECTRONICALLY SEALED AND DATED: REV.

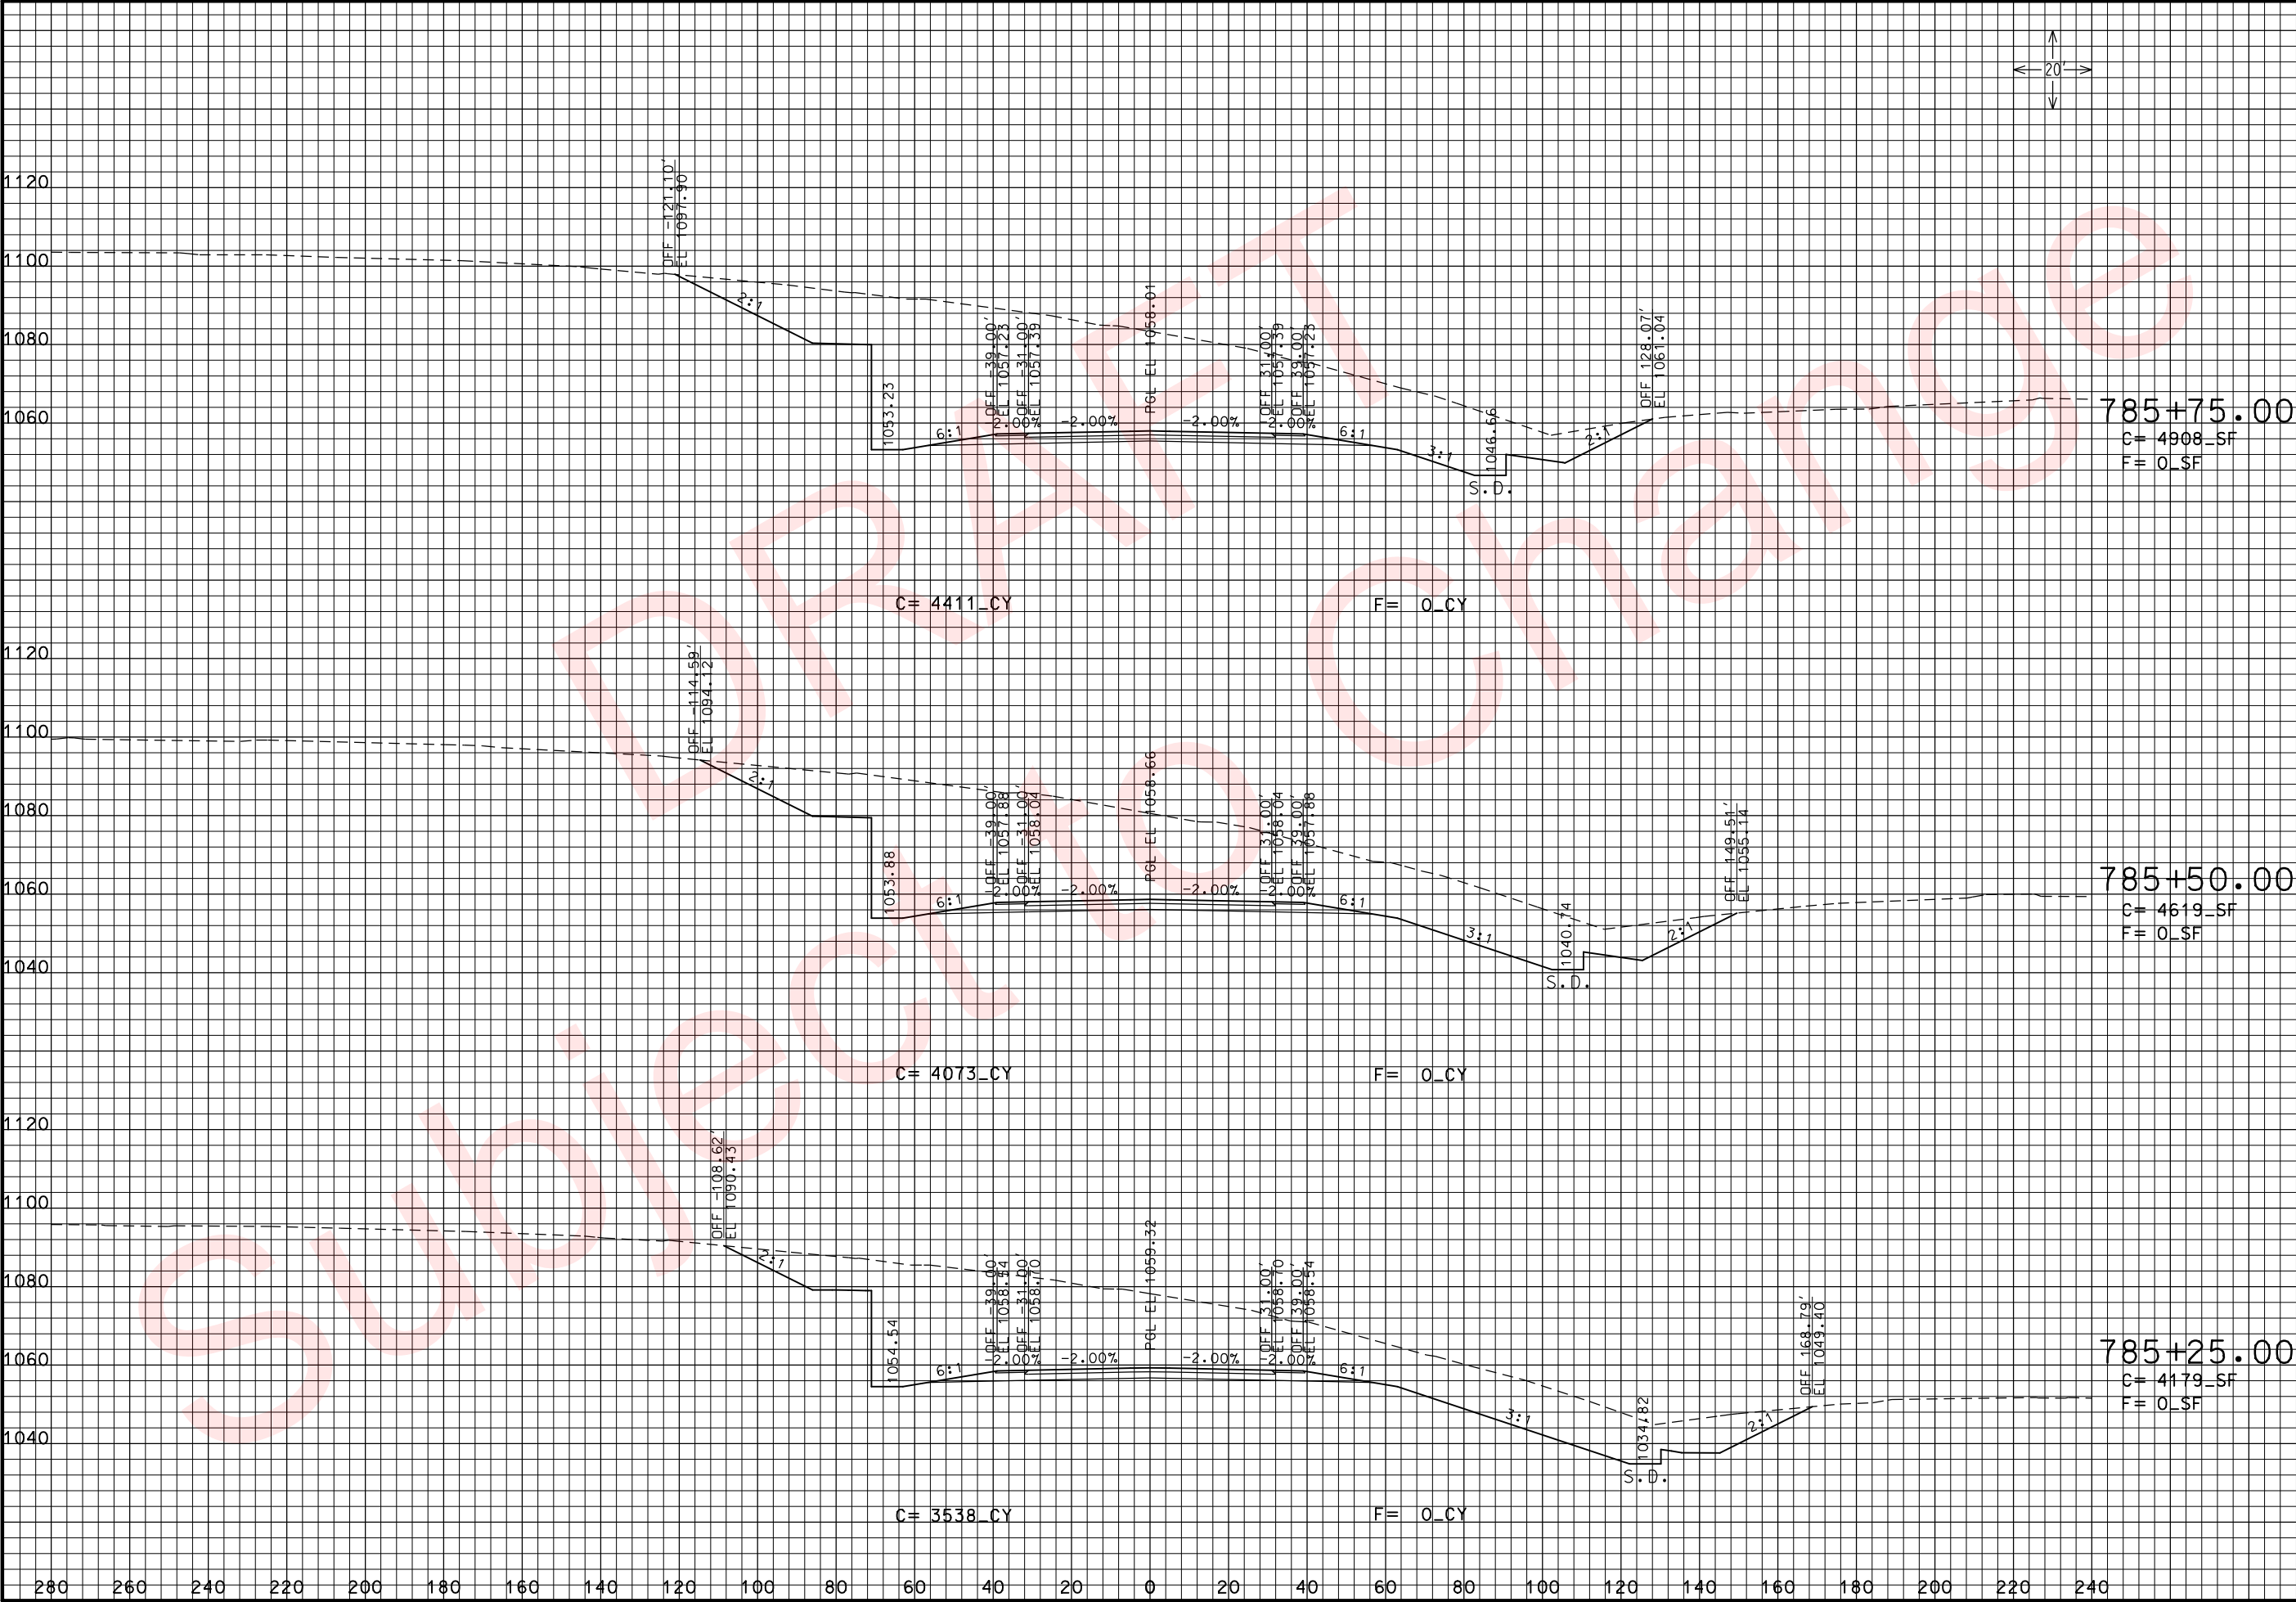

THIS MEDIA SHOULD NOT BE CONSIDERED A CERTIFIED DOCUMENT.

DATE PREPARED
3/26/2010

ROUTE
49

DISTRICT
7

STATE
MO

SHEET NO.
69

COUNTY
McDONALD

JOB NO.
J7P0601

CONTRACT ID.

PROJECT NO.

BRIDGE NO.


DESCRIPTION


DATE

MISSOURI HIGHWAYS AND TRANSPORTATION COMMISSION

105 WEST CAPITOL
JEFFERSON CITY, MO 65102
1-888-ASK-MODOT (1-888-275-6636)

RTE. 49 N. OF RTE. 90
CROSS SECTIONS
SHEET 18 OF 102

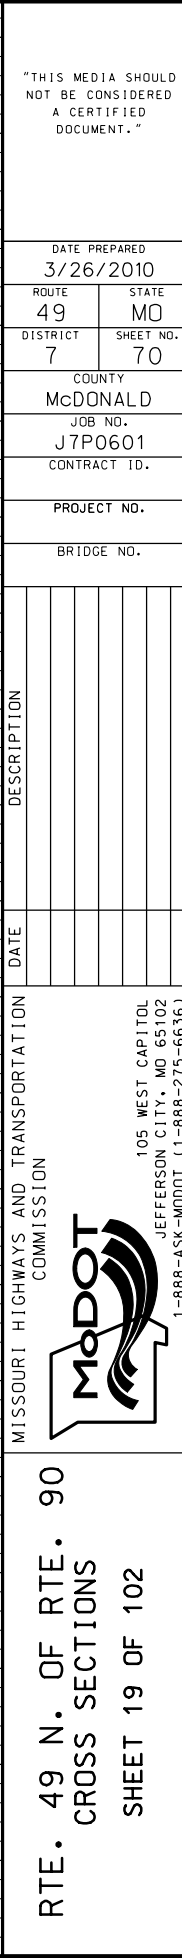

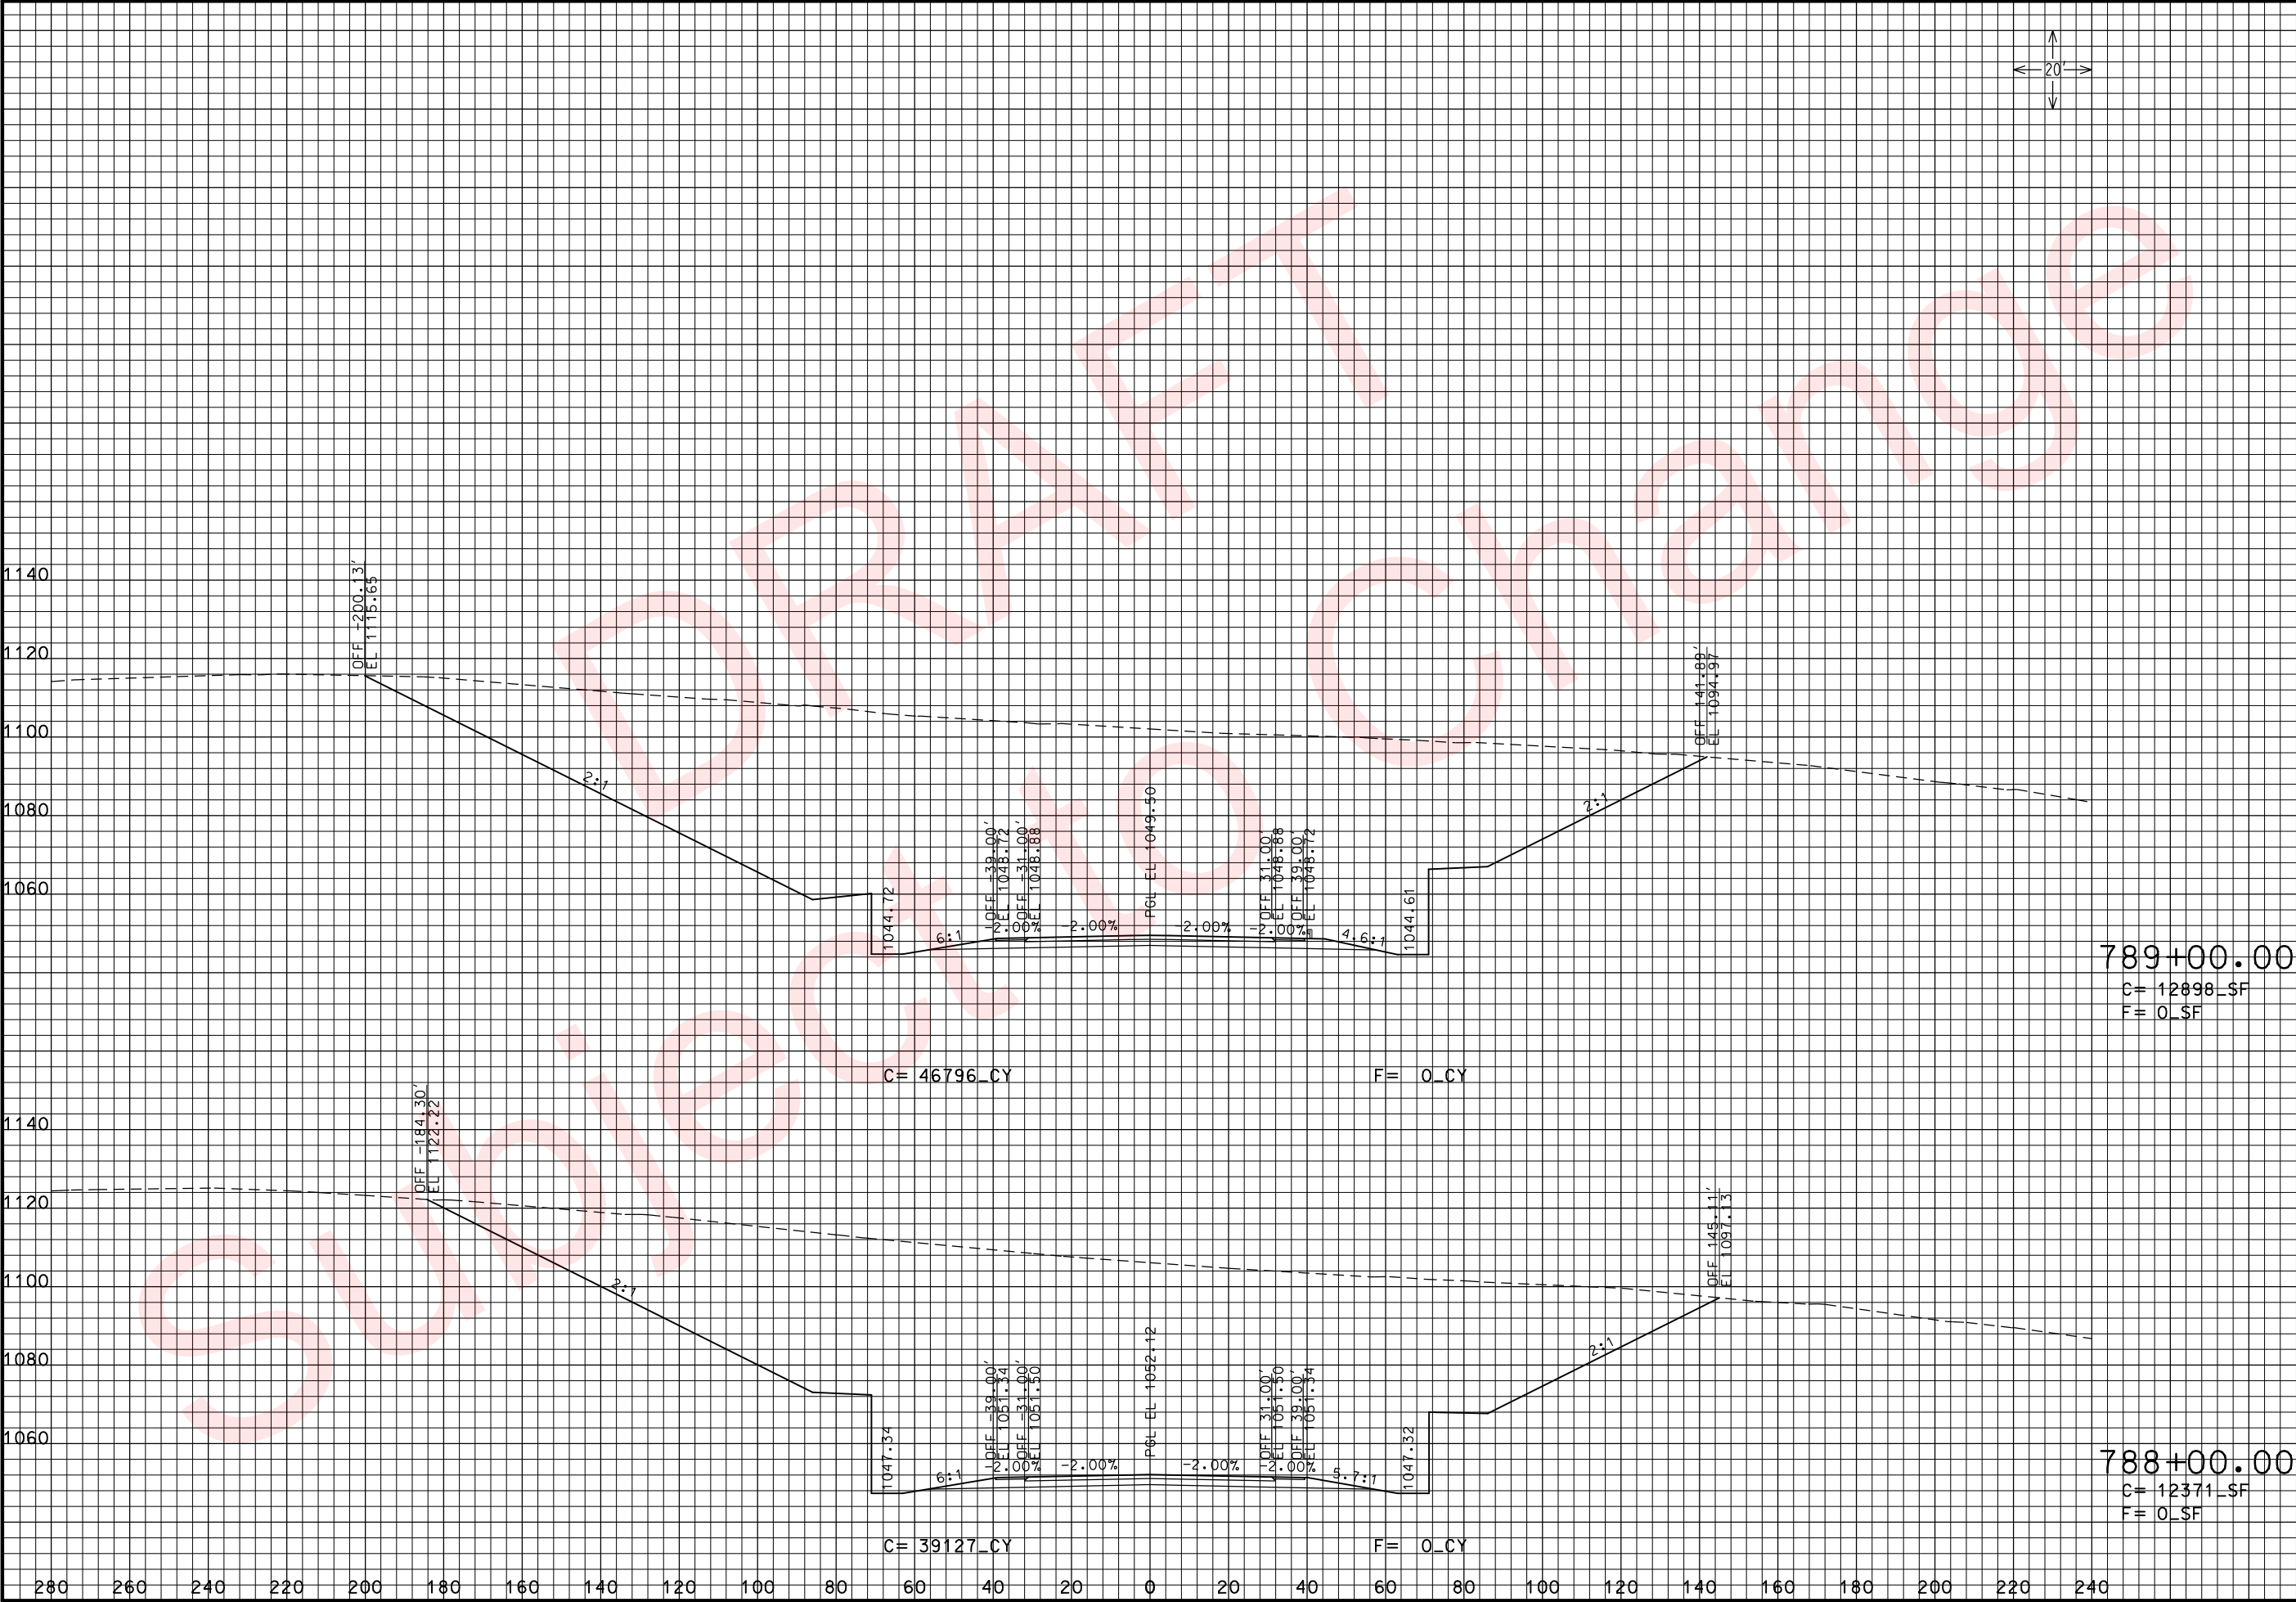

THIS MEDIA SHOULD
NOT BE CONSIDERED
A CERTIFIED
DOCUMENT.

DATE PREPARED
3/26/2010

ROUTE
49

DISTRICT
7

STATE
MO

SHEET NO.
71

COUNTY
McDONALD

JOB NO.
J7P0601

CONTRACT ID.

PROJECT NO.

BRIDGE NO.

DESCRIPTION	DATE

MISSOURI HIGHWAYS AND TRANSPORTATION
COMMISSION


105 WEST CAPITOL
JEFFERSON CITY, MO 65102
1-888-ASK-MODOT (1-888-275-6636)

RTE. 49 N. OF RTE. 90

CROSS SECTIONS

SHEET 20 OF 102

REV.

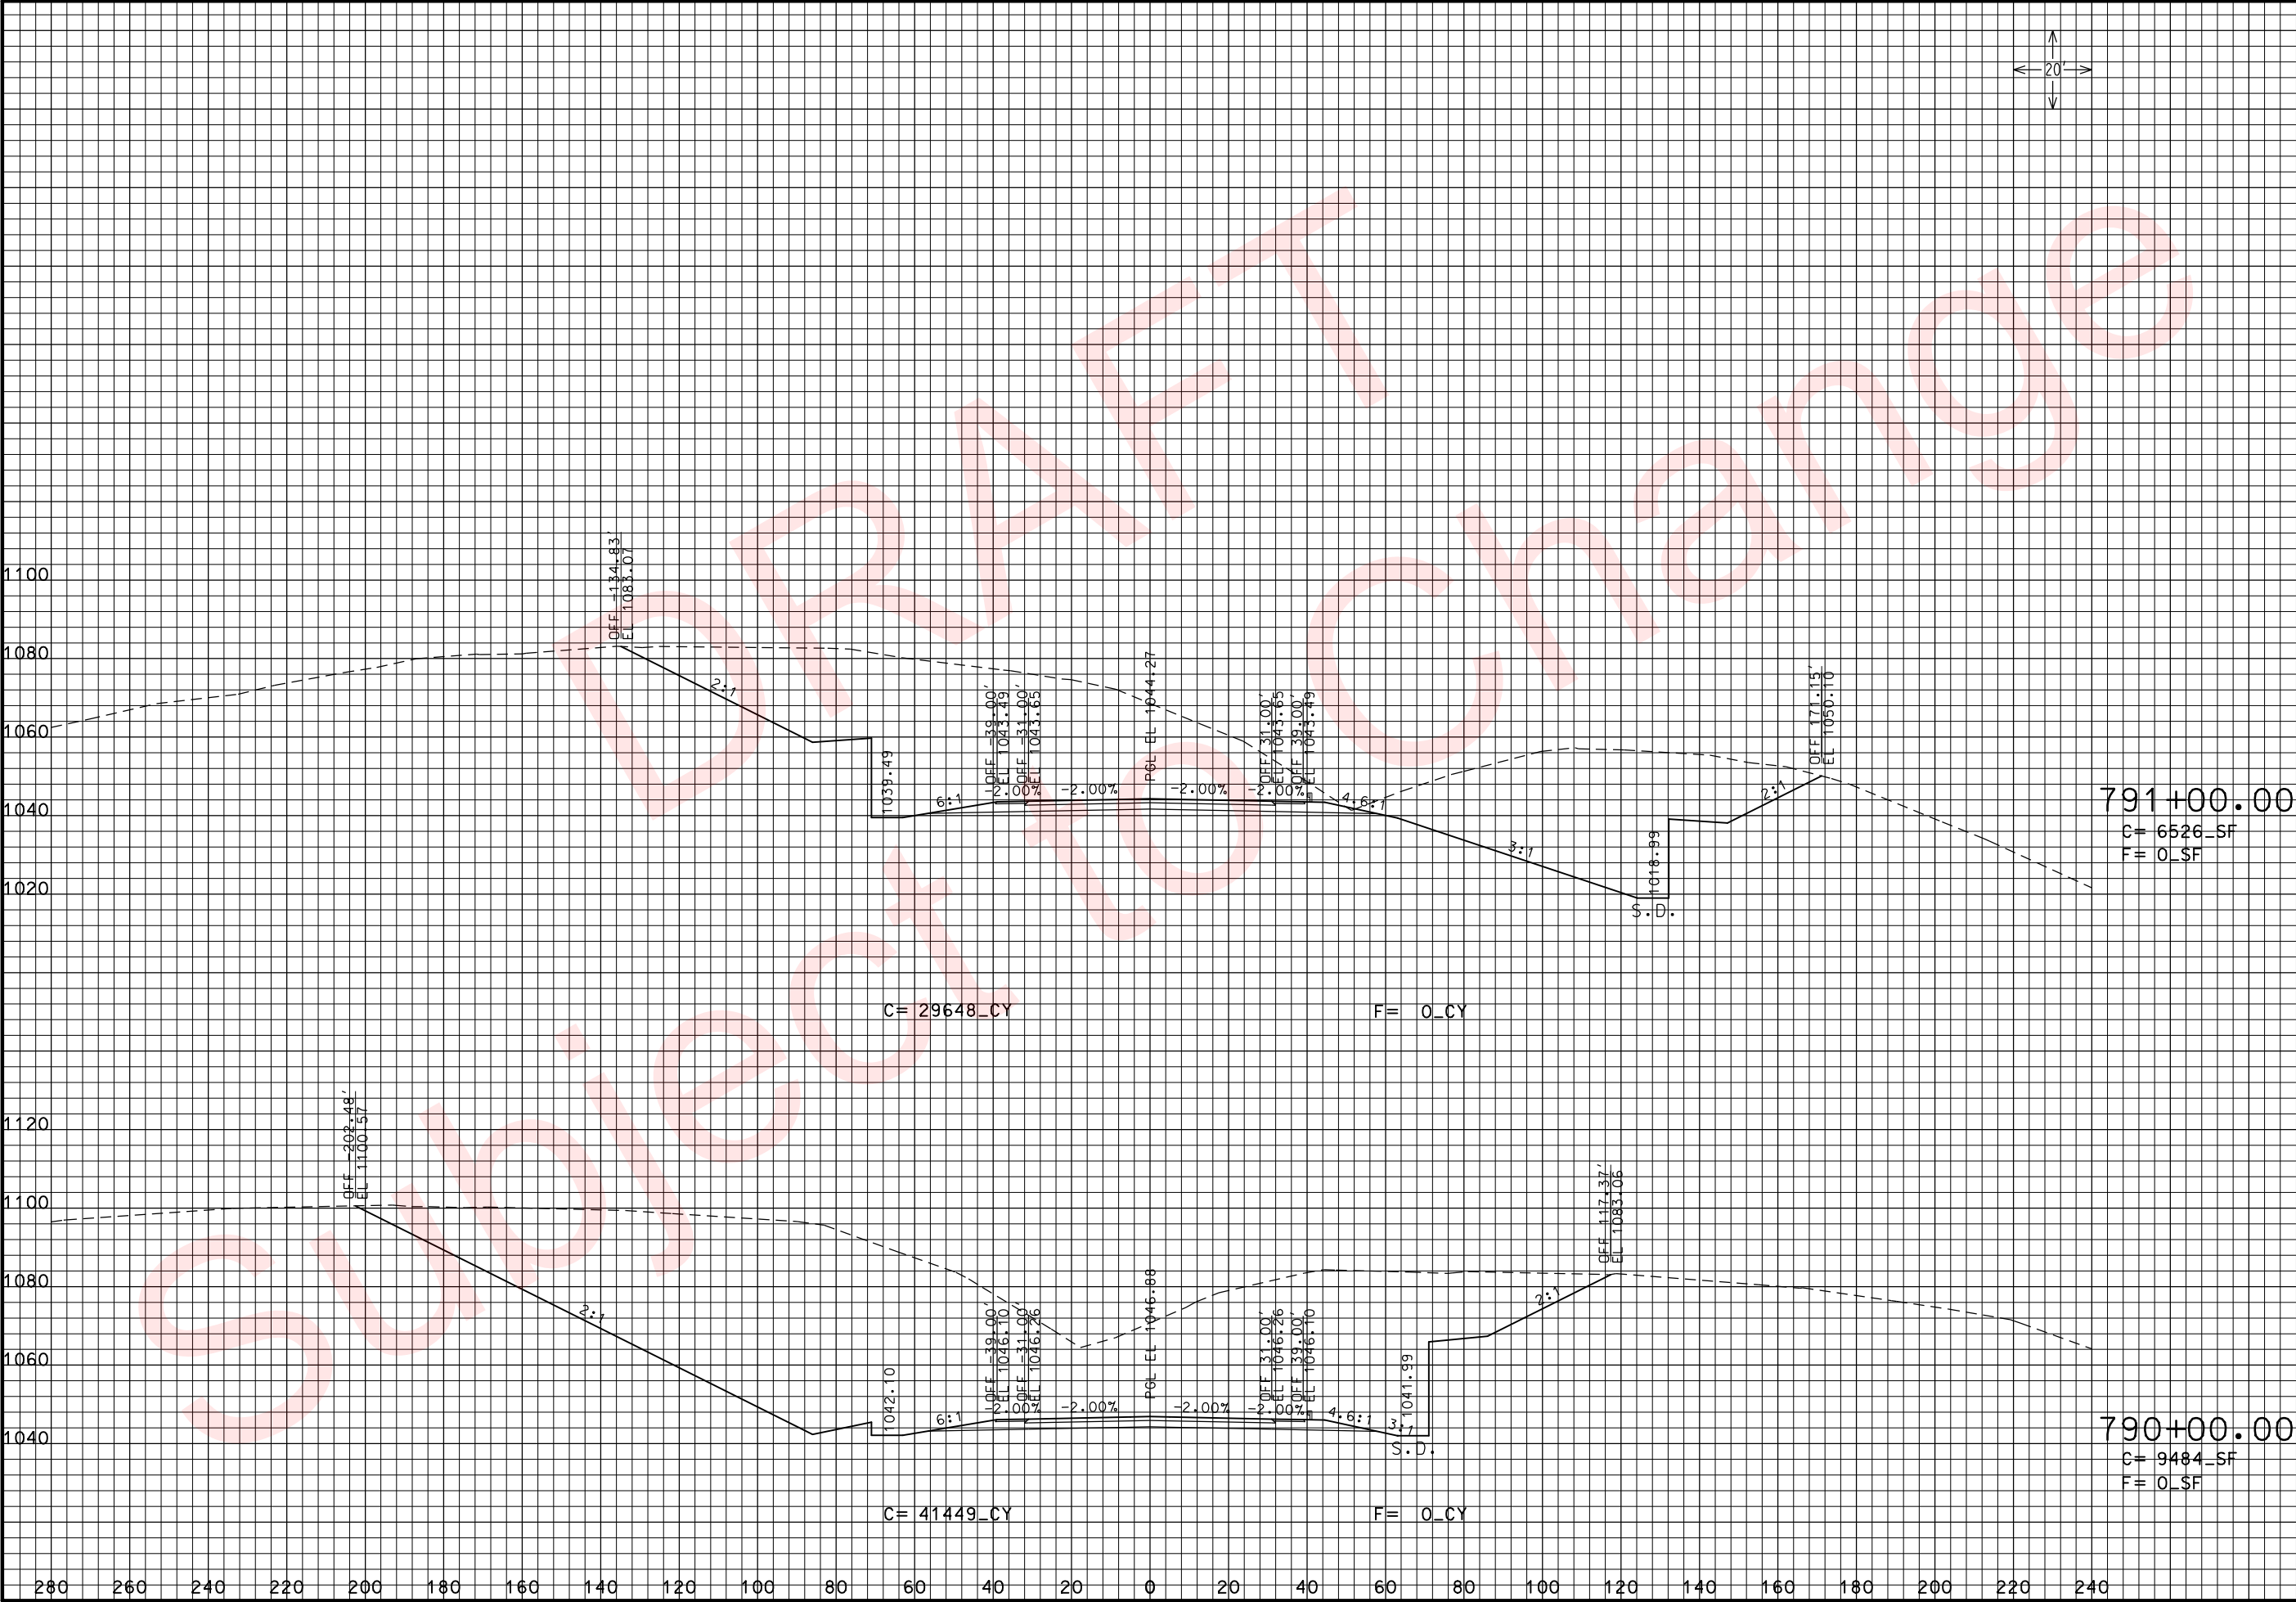

THIS MEDIA SHOULD NOT BE CONSIDERED A CERTIFIED DOCUMENT.

DATE PREPARED
3/26/2010

ROUTE
49

DISTRICT
7

STATE
MO

SHEET NO.
72

COUNTY
McDONALD

JOB NO.
J7P0601

CONTRACT ID.

PROJECT NO.

BRIDGE NO.

DESCRIPTION

DATE

MISSOURI HIGHWAYS AND TRANSPORTATION COMMISSION



105 WEST CAPITOL
JEFFERSON CITY, MO 65102
1-888-ASK-MODOT (1-888-275-6636)


RTE. 49 N. OF RTE. 90

CROSS SECTIONS

SHEET 21 OF 102

IF A SEAL IS PRESENT ON THIS SHEET IT HAS BEEN ELECTRONICALLY SEALED AND DATED: REV.

xs_052-085_j7p0601_i20_i49NORTH.dgn 10:48:06 AM 3/26/2010

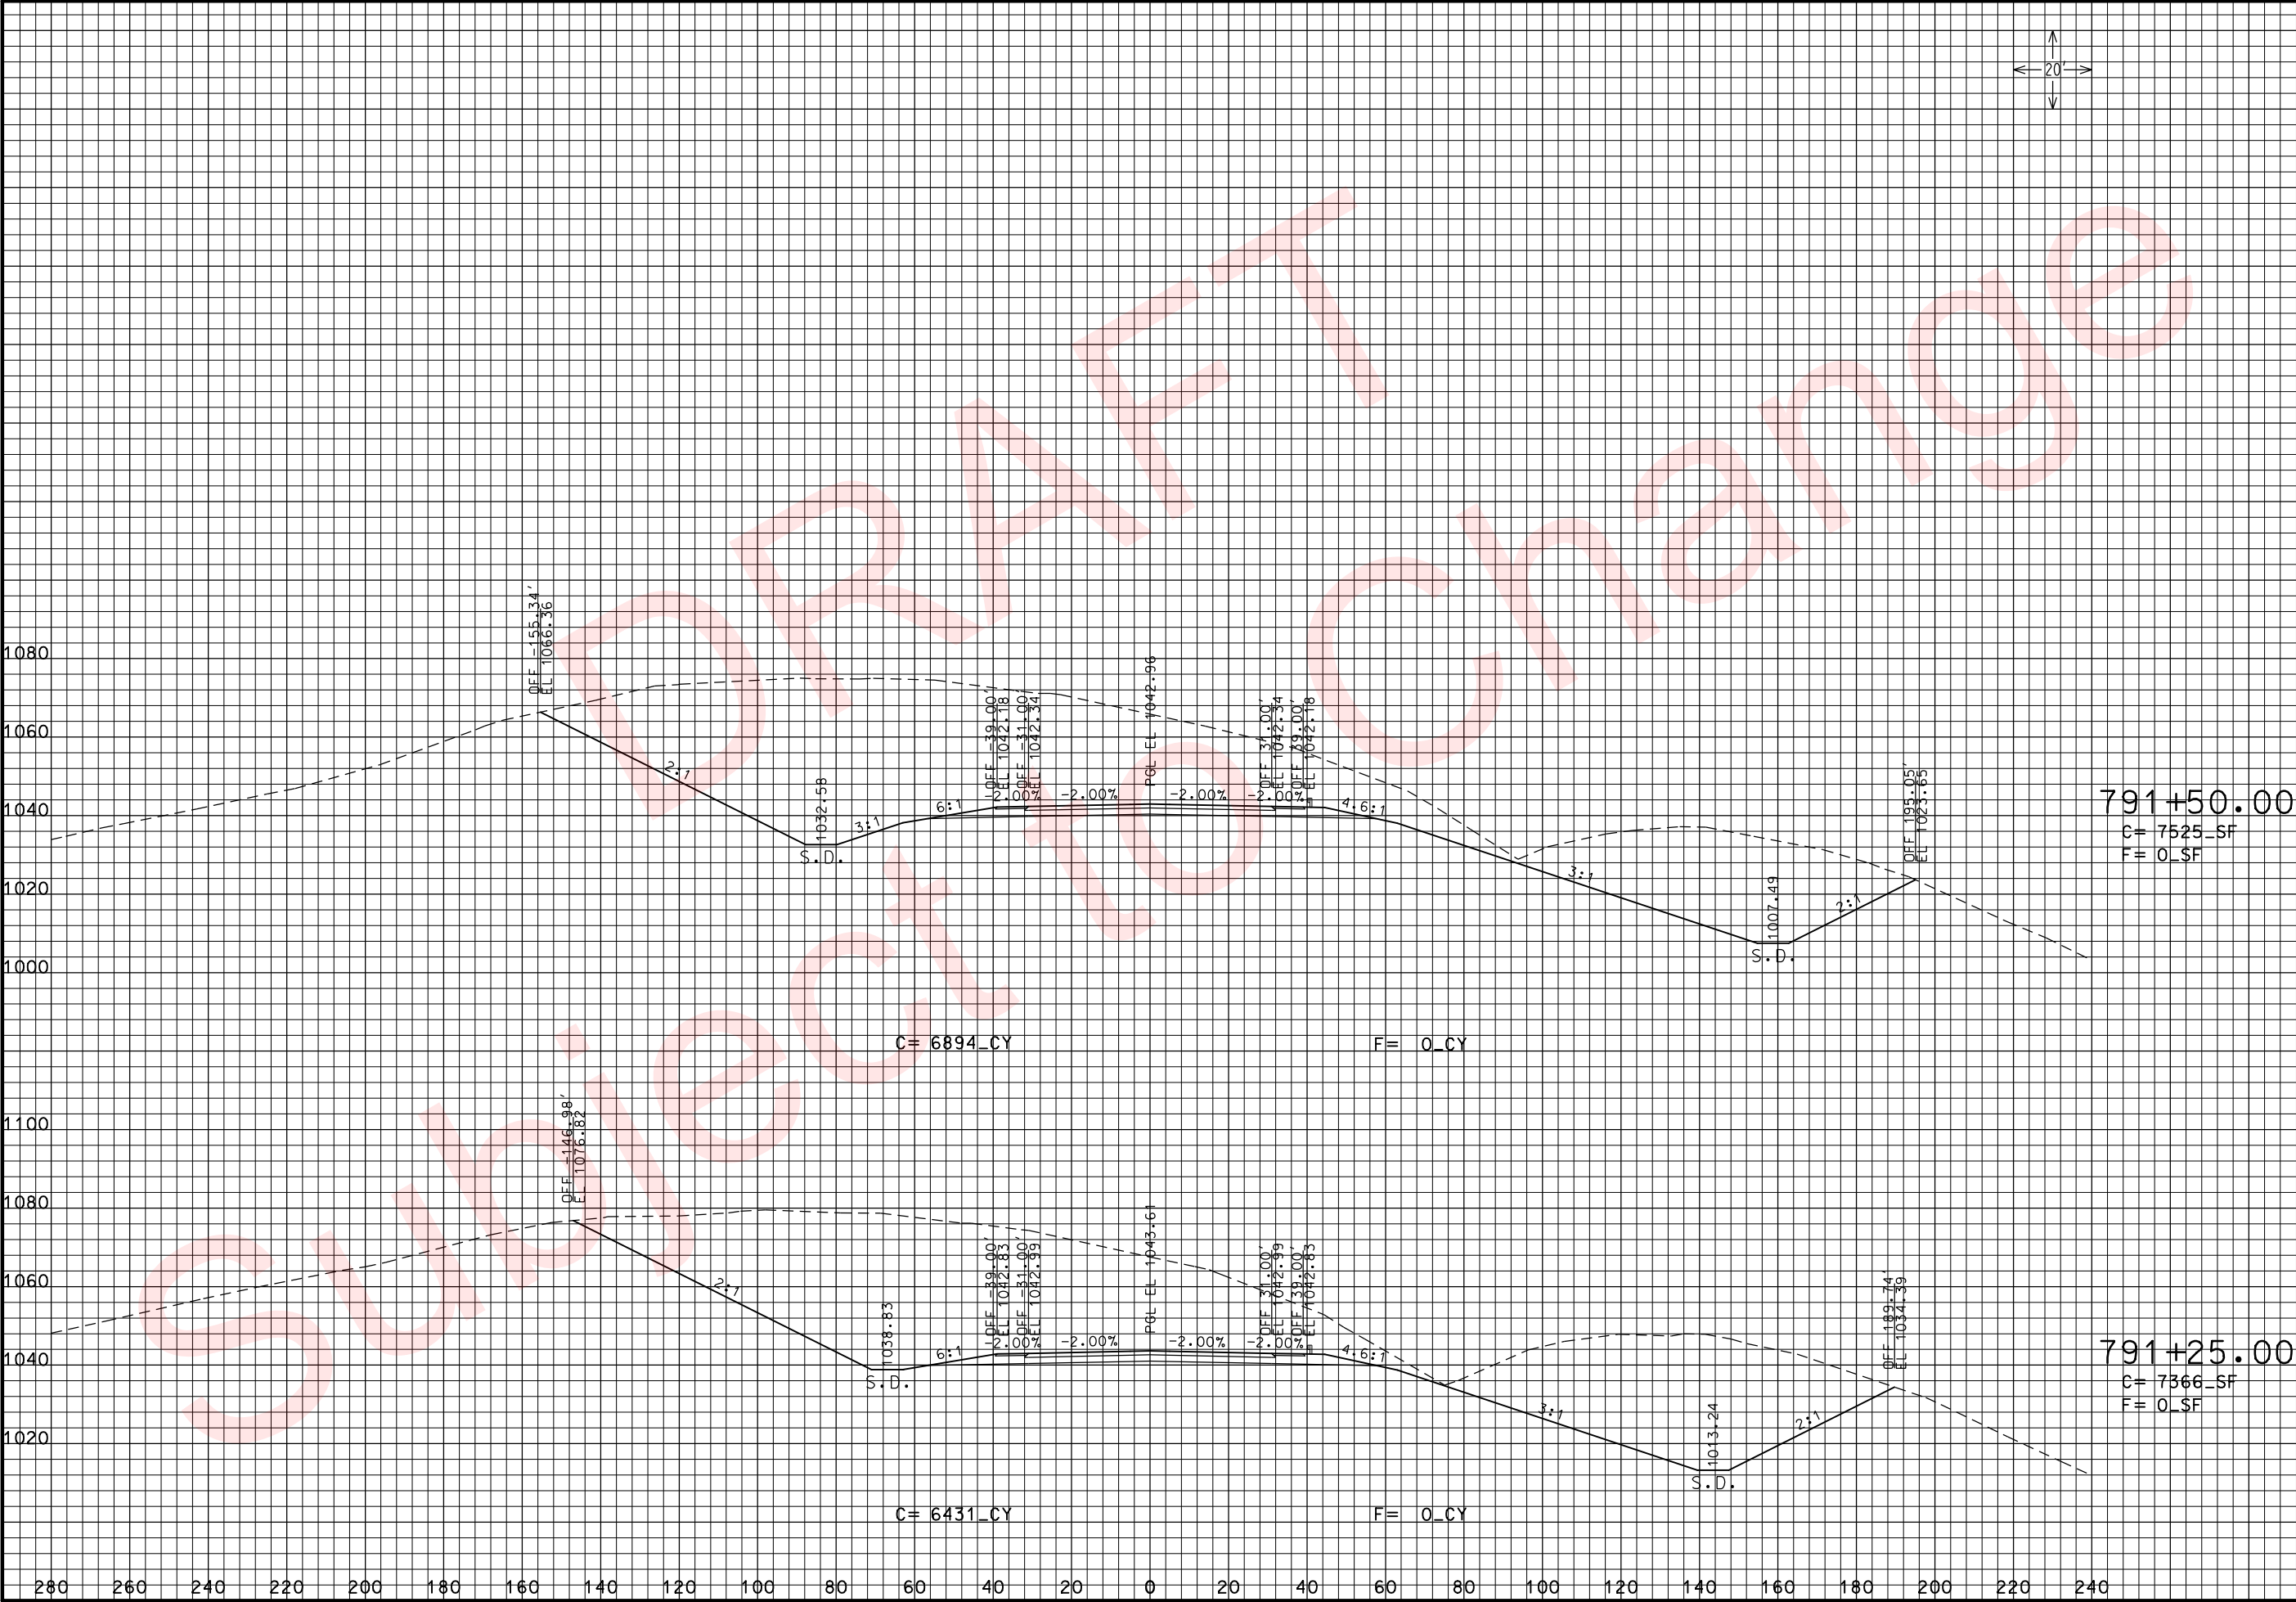

THIS MEDIA SHOULD NOT BE CONSIDERED A CERTIFIED DOCUMENT.

DATE PREPARED
3/26/2010

ROUTE
49

DISTRICT
7

STATE
MO

SHEET NO.
73

COUNTY
McDONALD

JOB NO.
J7P0601

CONTRACT ID.

PROJECT NO.

BRIDGE NO.

DESCRIPTION

DATE

MISSOURI HIGHWAYS AND TRANSPORTATION COMMISSION

105 WEST CAPITOL
JEFFERSON CITY, MO 65102
1-888-ASK-MODOT (1-888-275-6636)

MODOT

RTE. 49 N. OF RTE. 90


CROSS SECTIONS

SHEET 22 OF 102

REV.

IF A SEAL IS PRESENT ON THIS SHEET IT HAS BEEN ELECTRONICALLY SEALED AND DATED.

xs_052-085_j7p0601_i20_i49NORTH.dgn 10:48:09 AM 3/26/2010

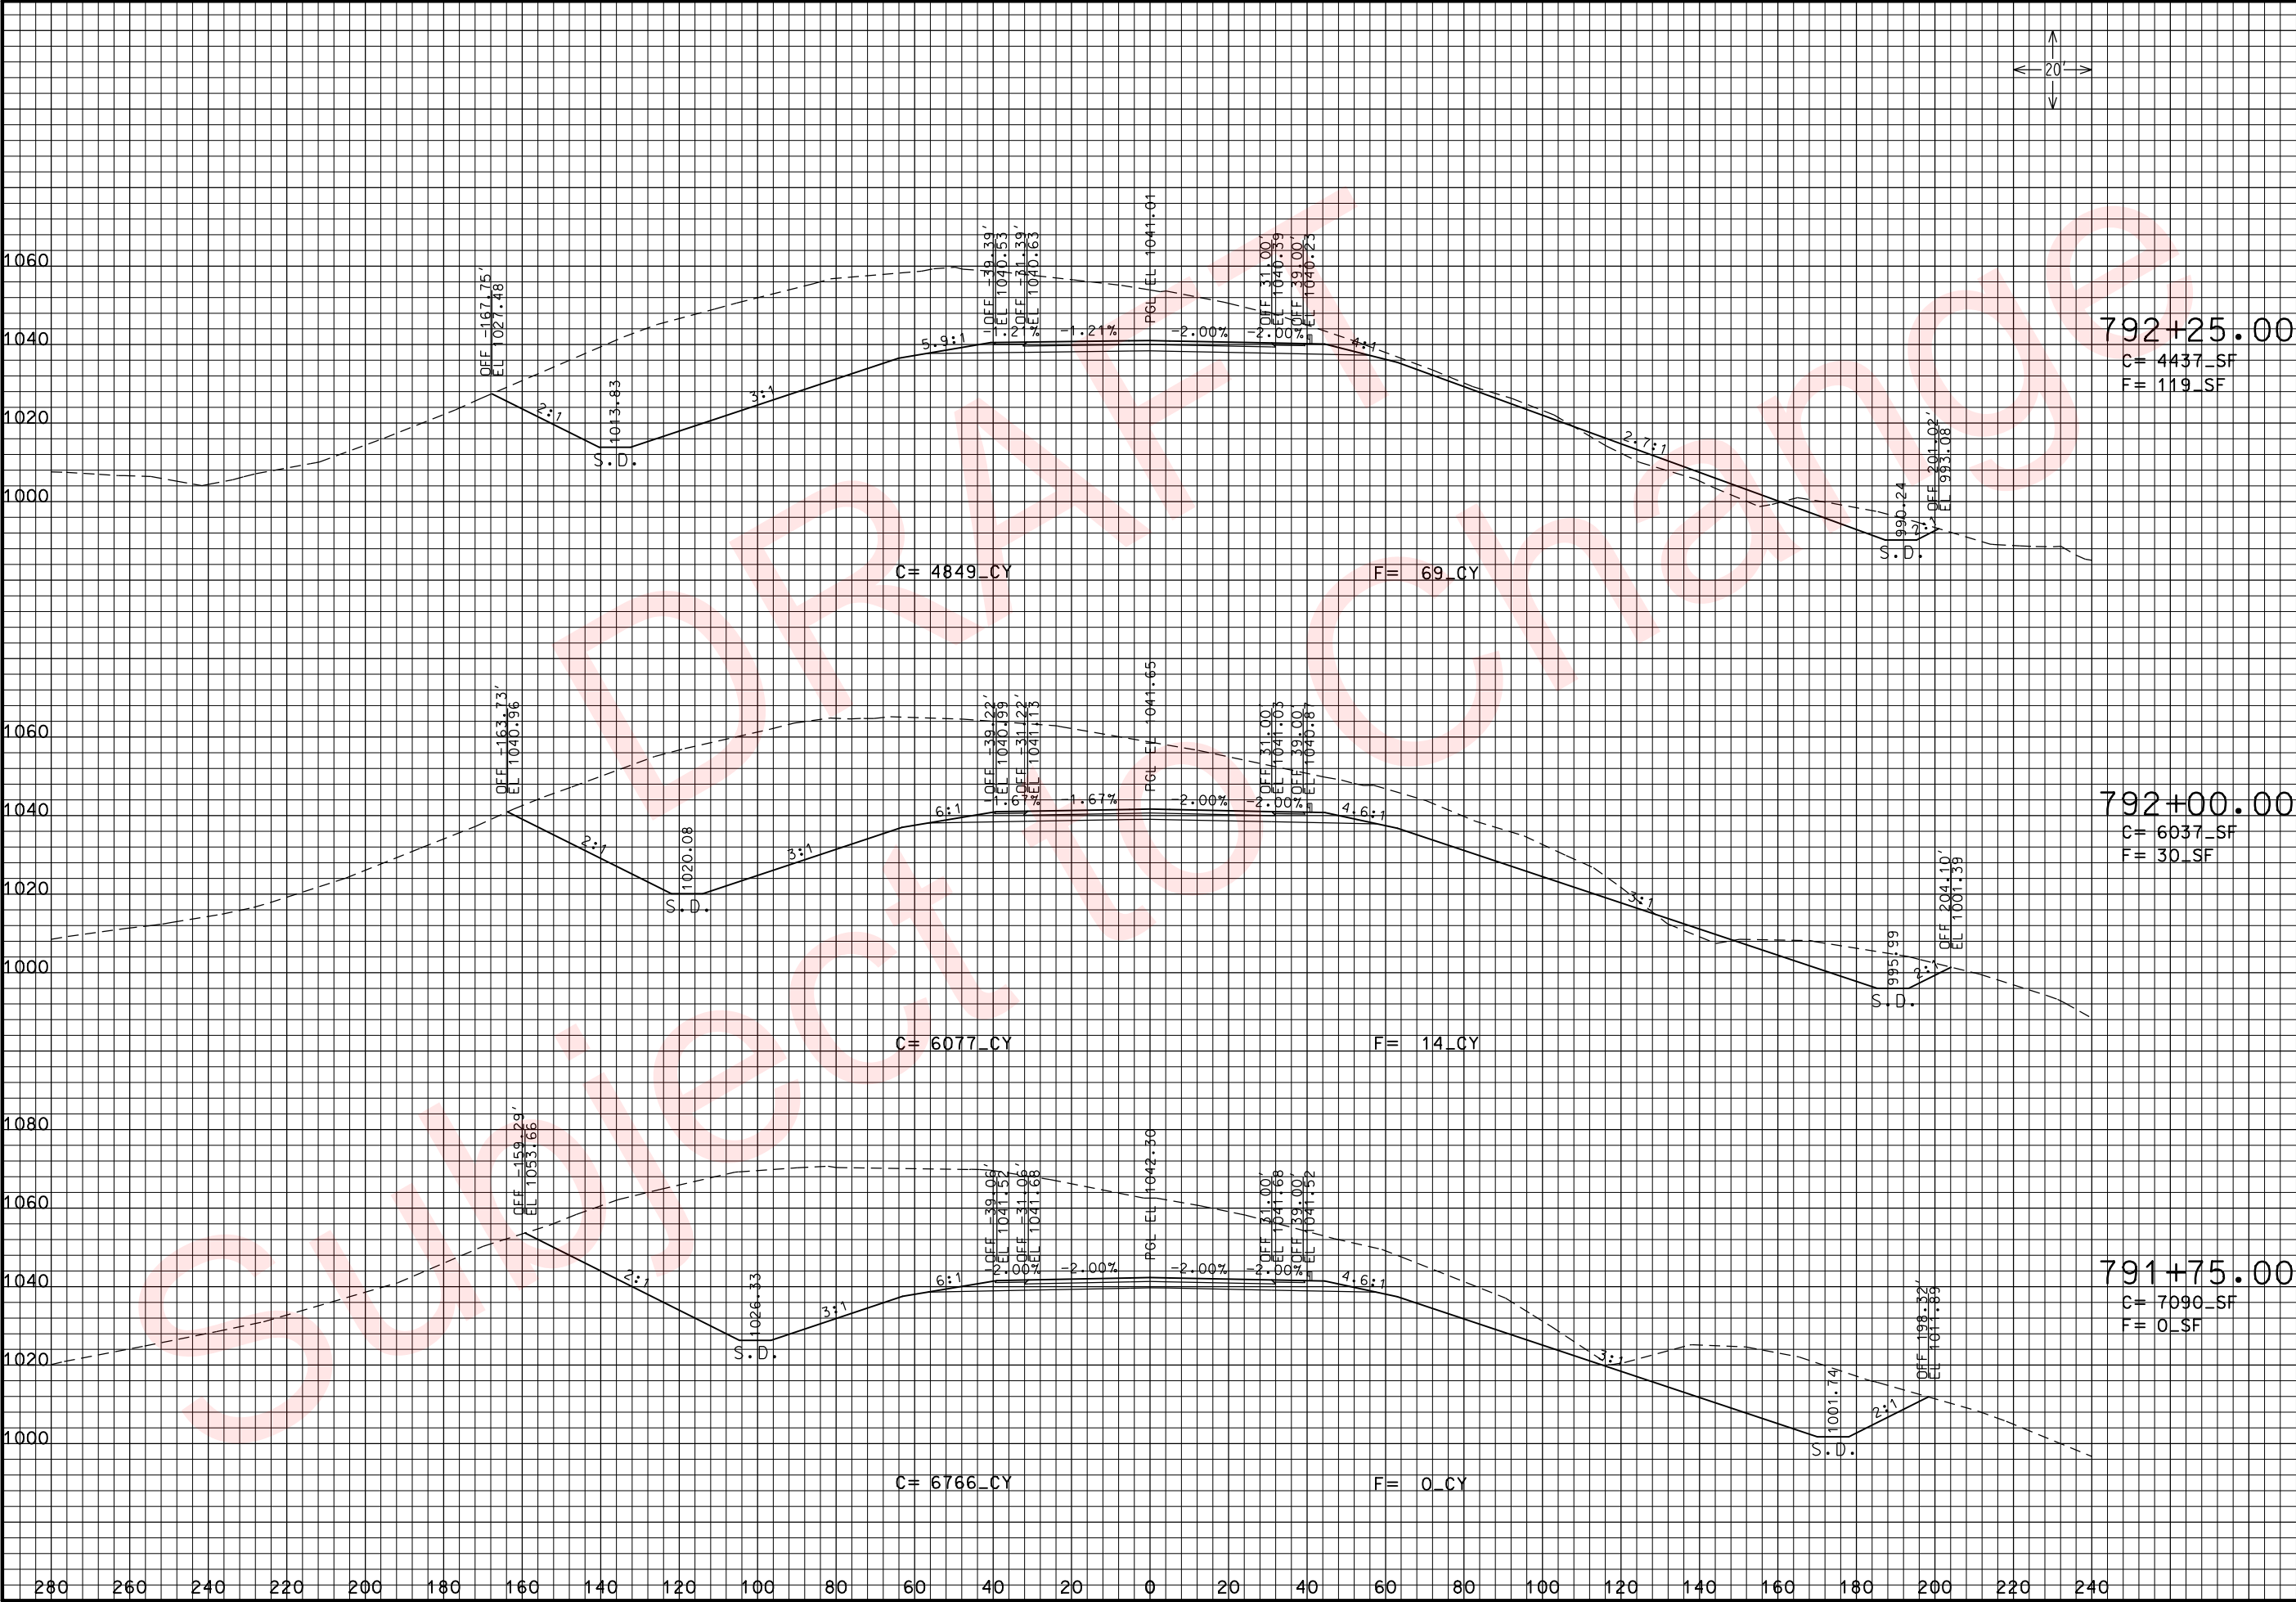

THIS MEDIA SHOULD NOT BE CONSIDERED A CERTIFIED DOCUMENT.

DATE PREPARED
3/26/2010

ROUTE
49

DISTRICT
7

STATE
MO

SHEET NO.
74

COUNTY
McDONALD

JOB NO.
J7P0601

CONTRACT ID.

PROJECT NO.

BRIDGE NO.

DESCRIPTION	DATE

MISSOURI HIGHWAYS AND TRANSPORTATION COMMISSION


105 WEST CAPITOL
JEFFERSON CITY, MO 65102
1-888-ASK-MODOT (1-888-275-6636)

RTE. 49 N. OF RTE. 90

CROSS SECTIONS

SHEET 23 OF 102

IF A SEAL IS PRESENT ON THIS SHEET IT HAS BEEN ELECTRONICALLY SEALED AND DATED: REV.

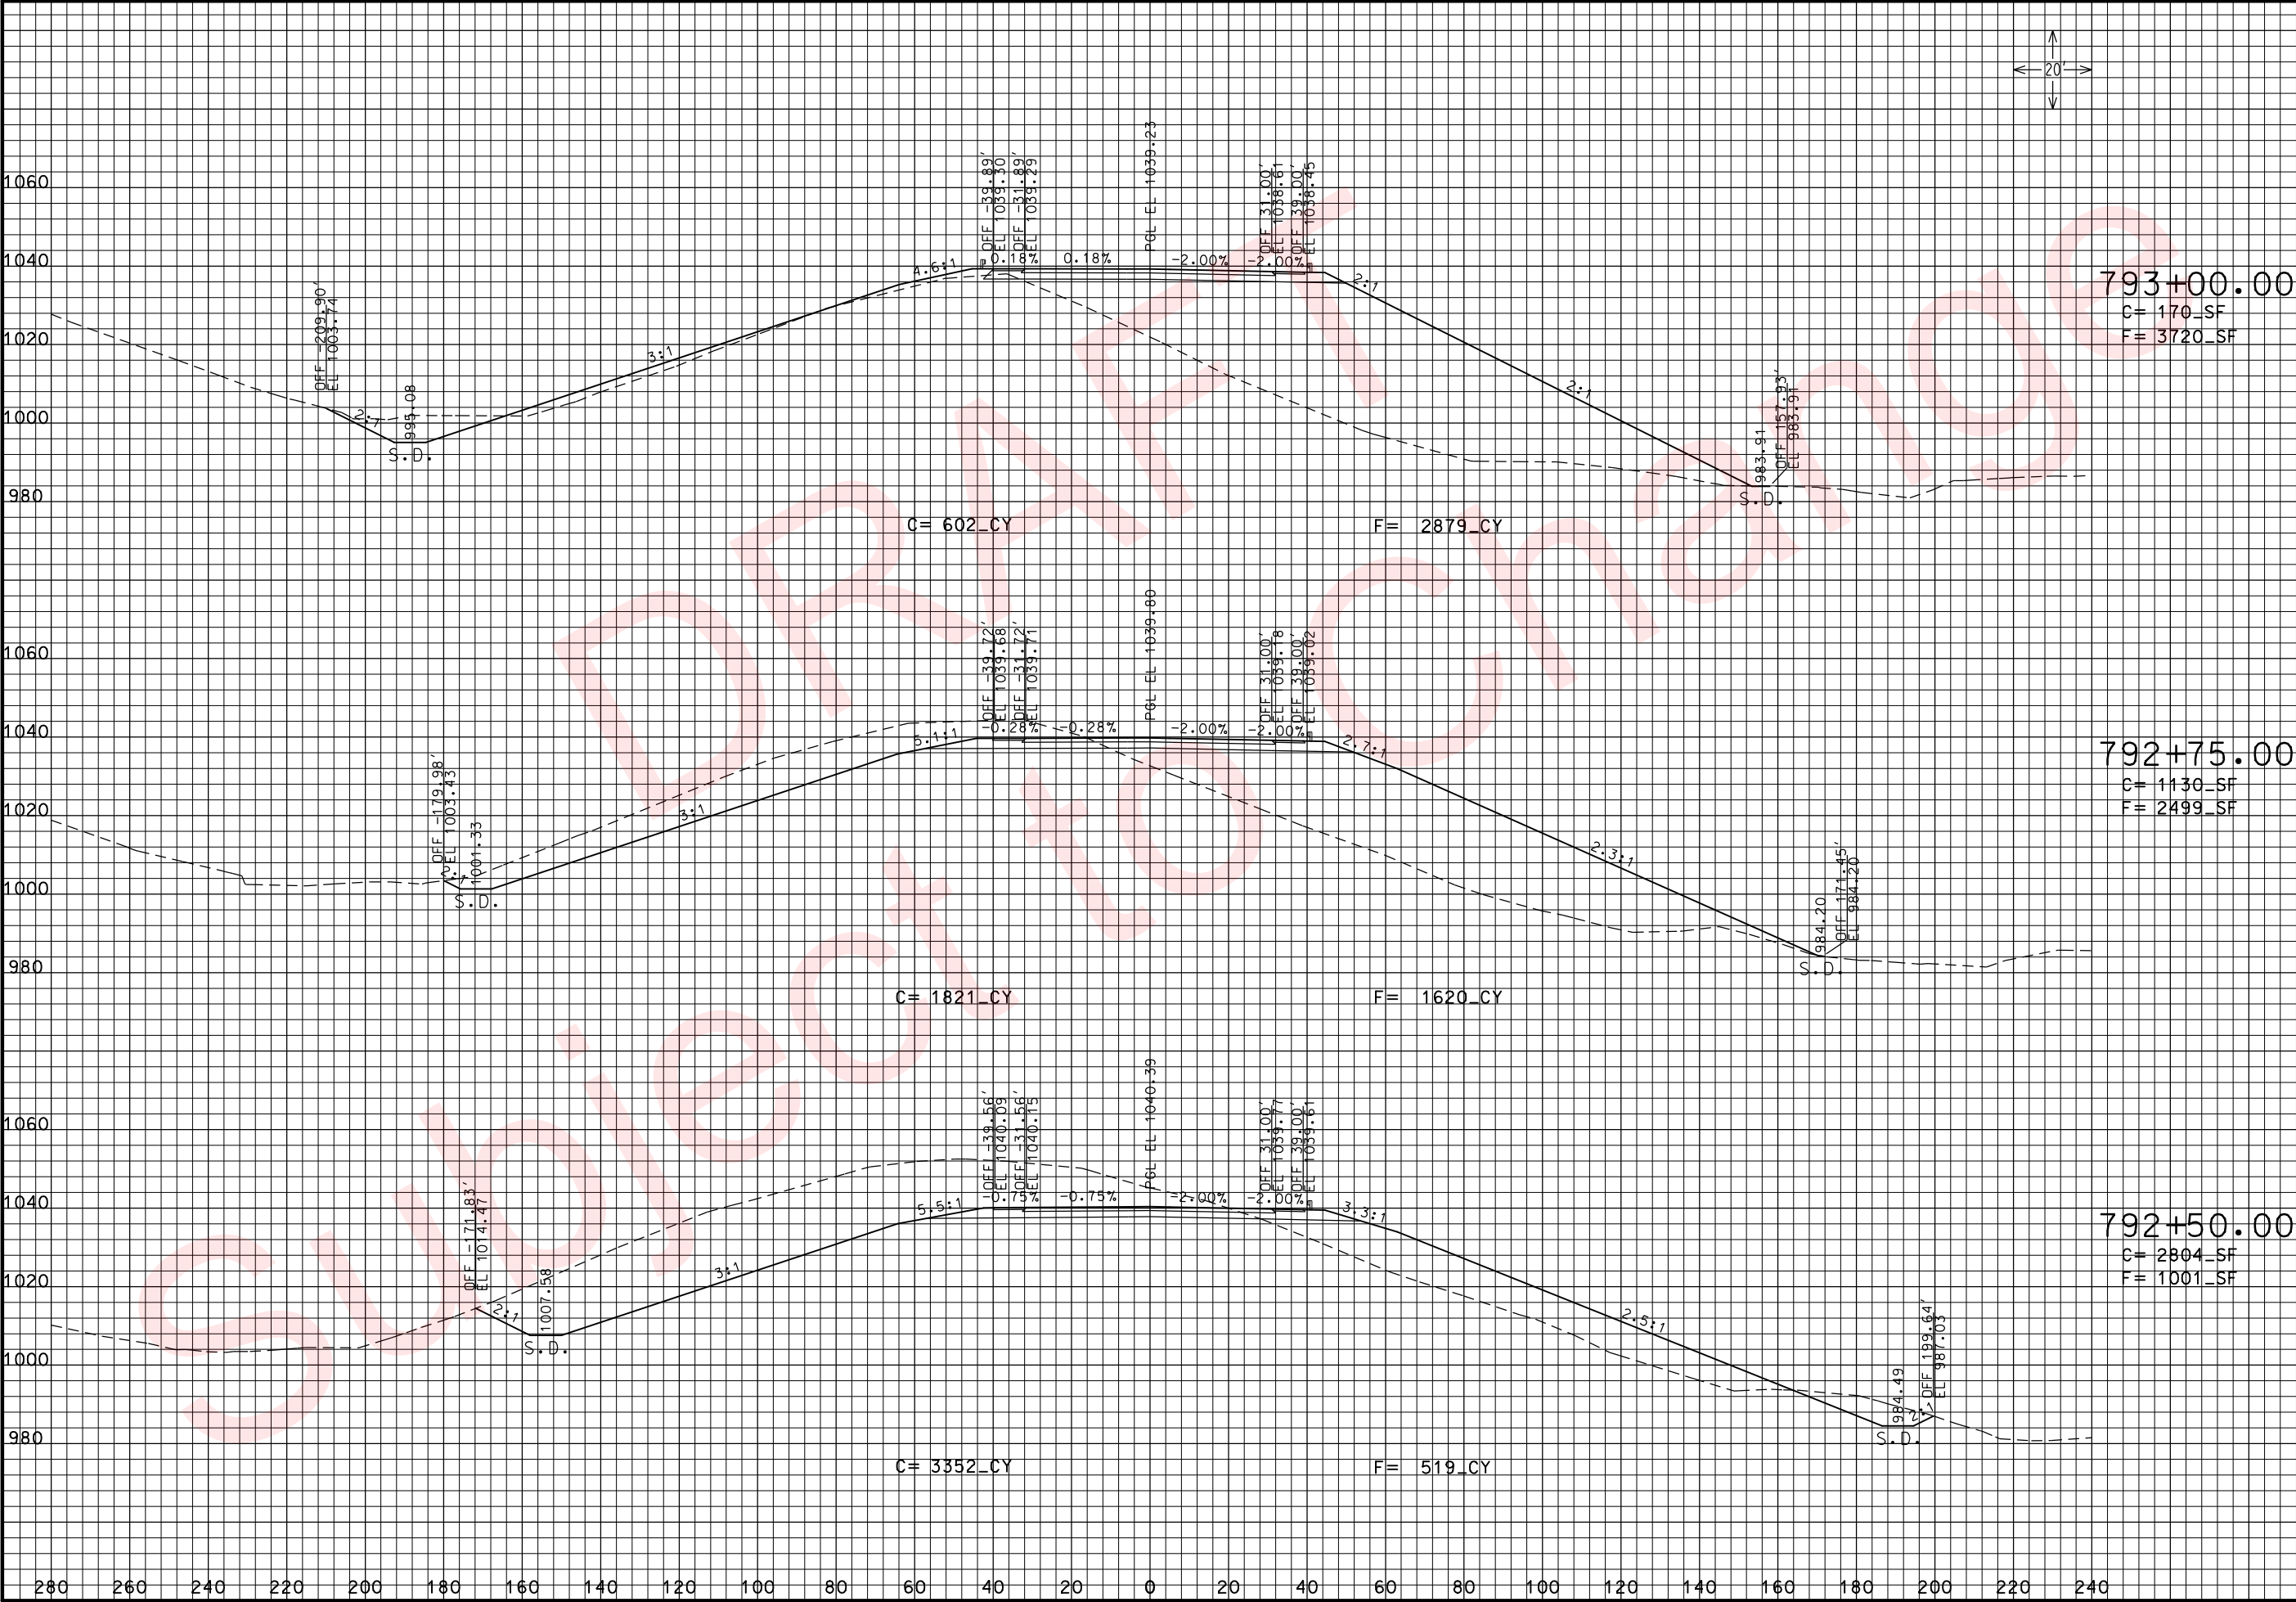

THIS MEDIA SHOULD NOT BE CONSIDERED A CERTIFIED DOCUMENT.

DATE PREPARED 3/26/2010	
ROUTE 49	STATE MO
DISTRICT 7	SHEET NO. 75
COUNTY McDONALD	
JOB NO. J7P0601	
CONTRACT ID.	
PROJECT NO.	
BRIDGE NO.	

DESCRIPTION	DATE

MISSOURI HIGHWAYS AND TRANSPORTATION COMMISSION



105 WEST CAPITOL
JEFFERSON CITY, MO 65102
1-888-ASK-MODOT (1-888-275-6636)


RTE. 49 N. OF RTE. 90

CROSS SECTIONS

SHEET 24 OF 102

REV.

xs_052-085_j7p0601_i20_i49NORTH.dgn 10:48:16 AM 3/26/2010

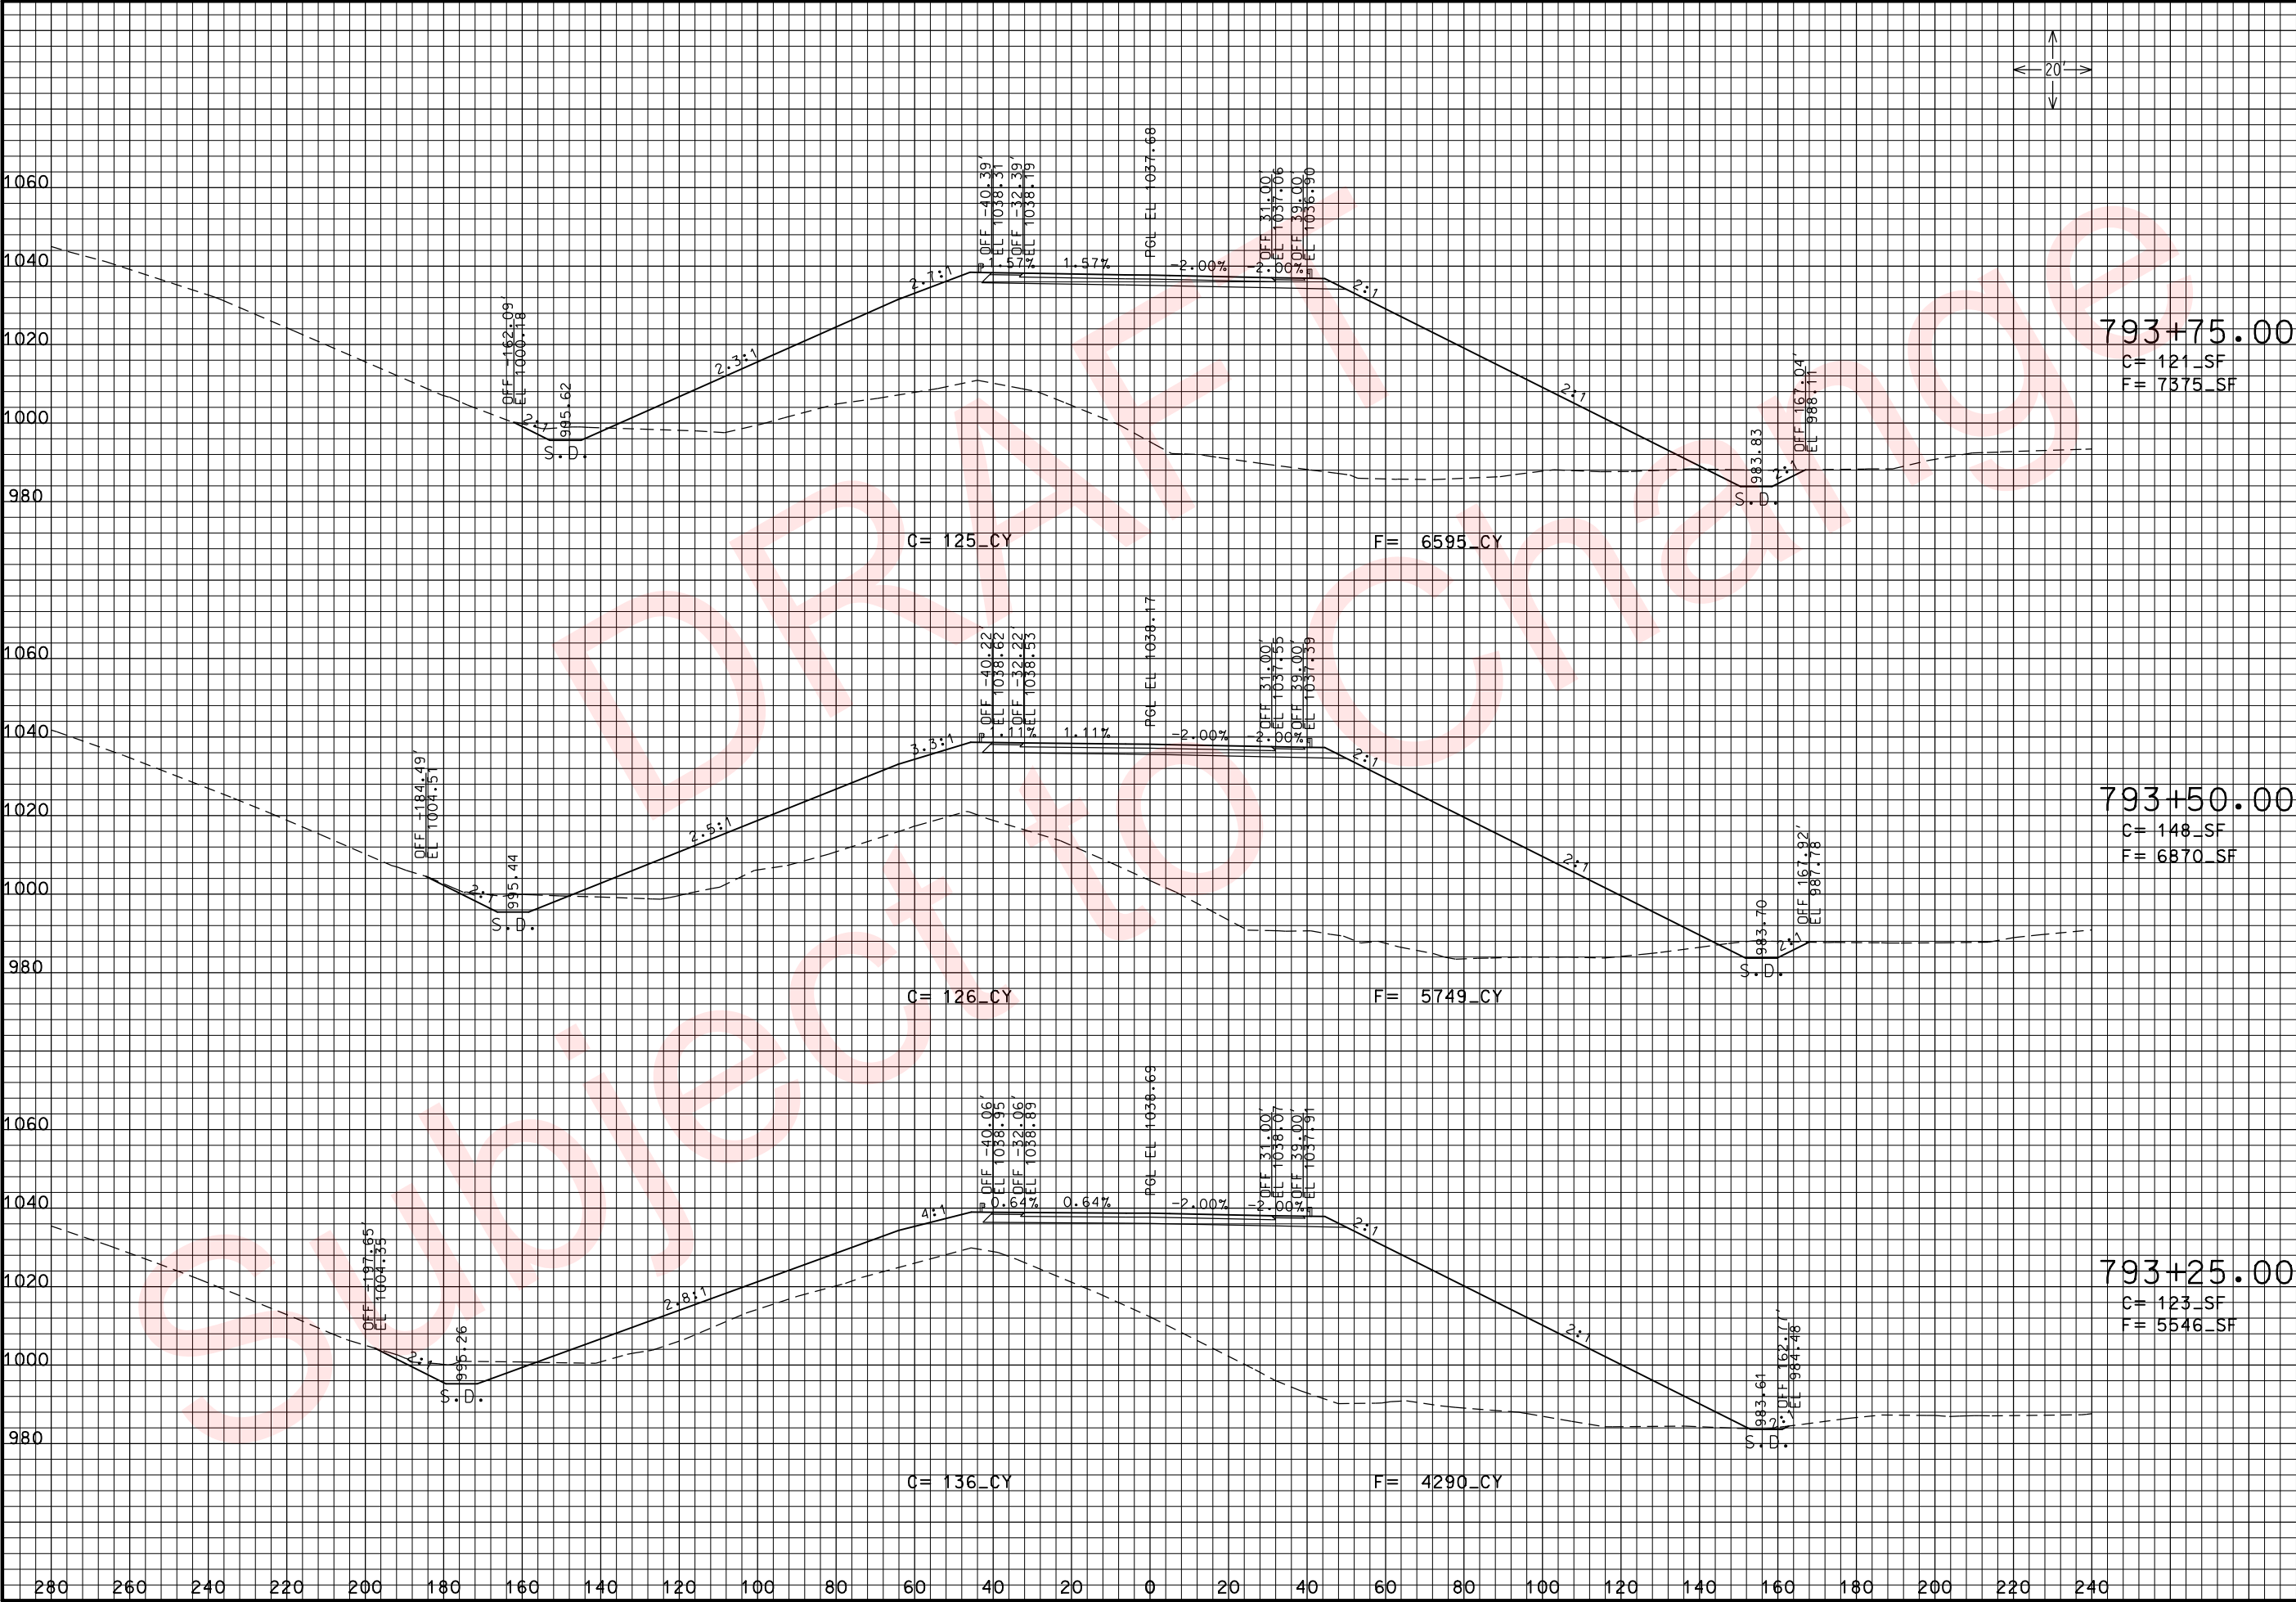

THIS MEDIA SHOULD NOT BE CONSIDERED A CERTIFIED DOCUMENT.

DATE PREPARED
3/26/2010

ROUTE 49	STATE MO
DISTRICT 7	SHEET NO. 76

COUNTY
McDONALD

JOB NO.
J7P0601

CONTRACT ID.

PROJECT NO.

BRIDGE NO.

DESCRIPTION	DATE

MISSOURI HIGHWAYS AND TRANSPORTATION COMMISSION


MoDOT

105 WEST CAPITOL
JEFFERSON CITY, MO 65102
1-888-ASK-MODOT (1-888-275-6636)

RTE. 49 N. OF RTE. 90

CROSS SECTIONS

SHEET 25 OF 102

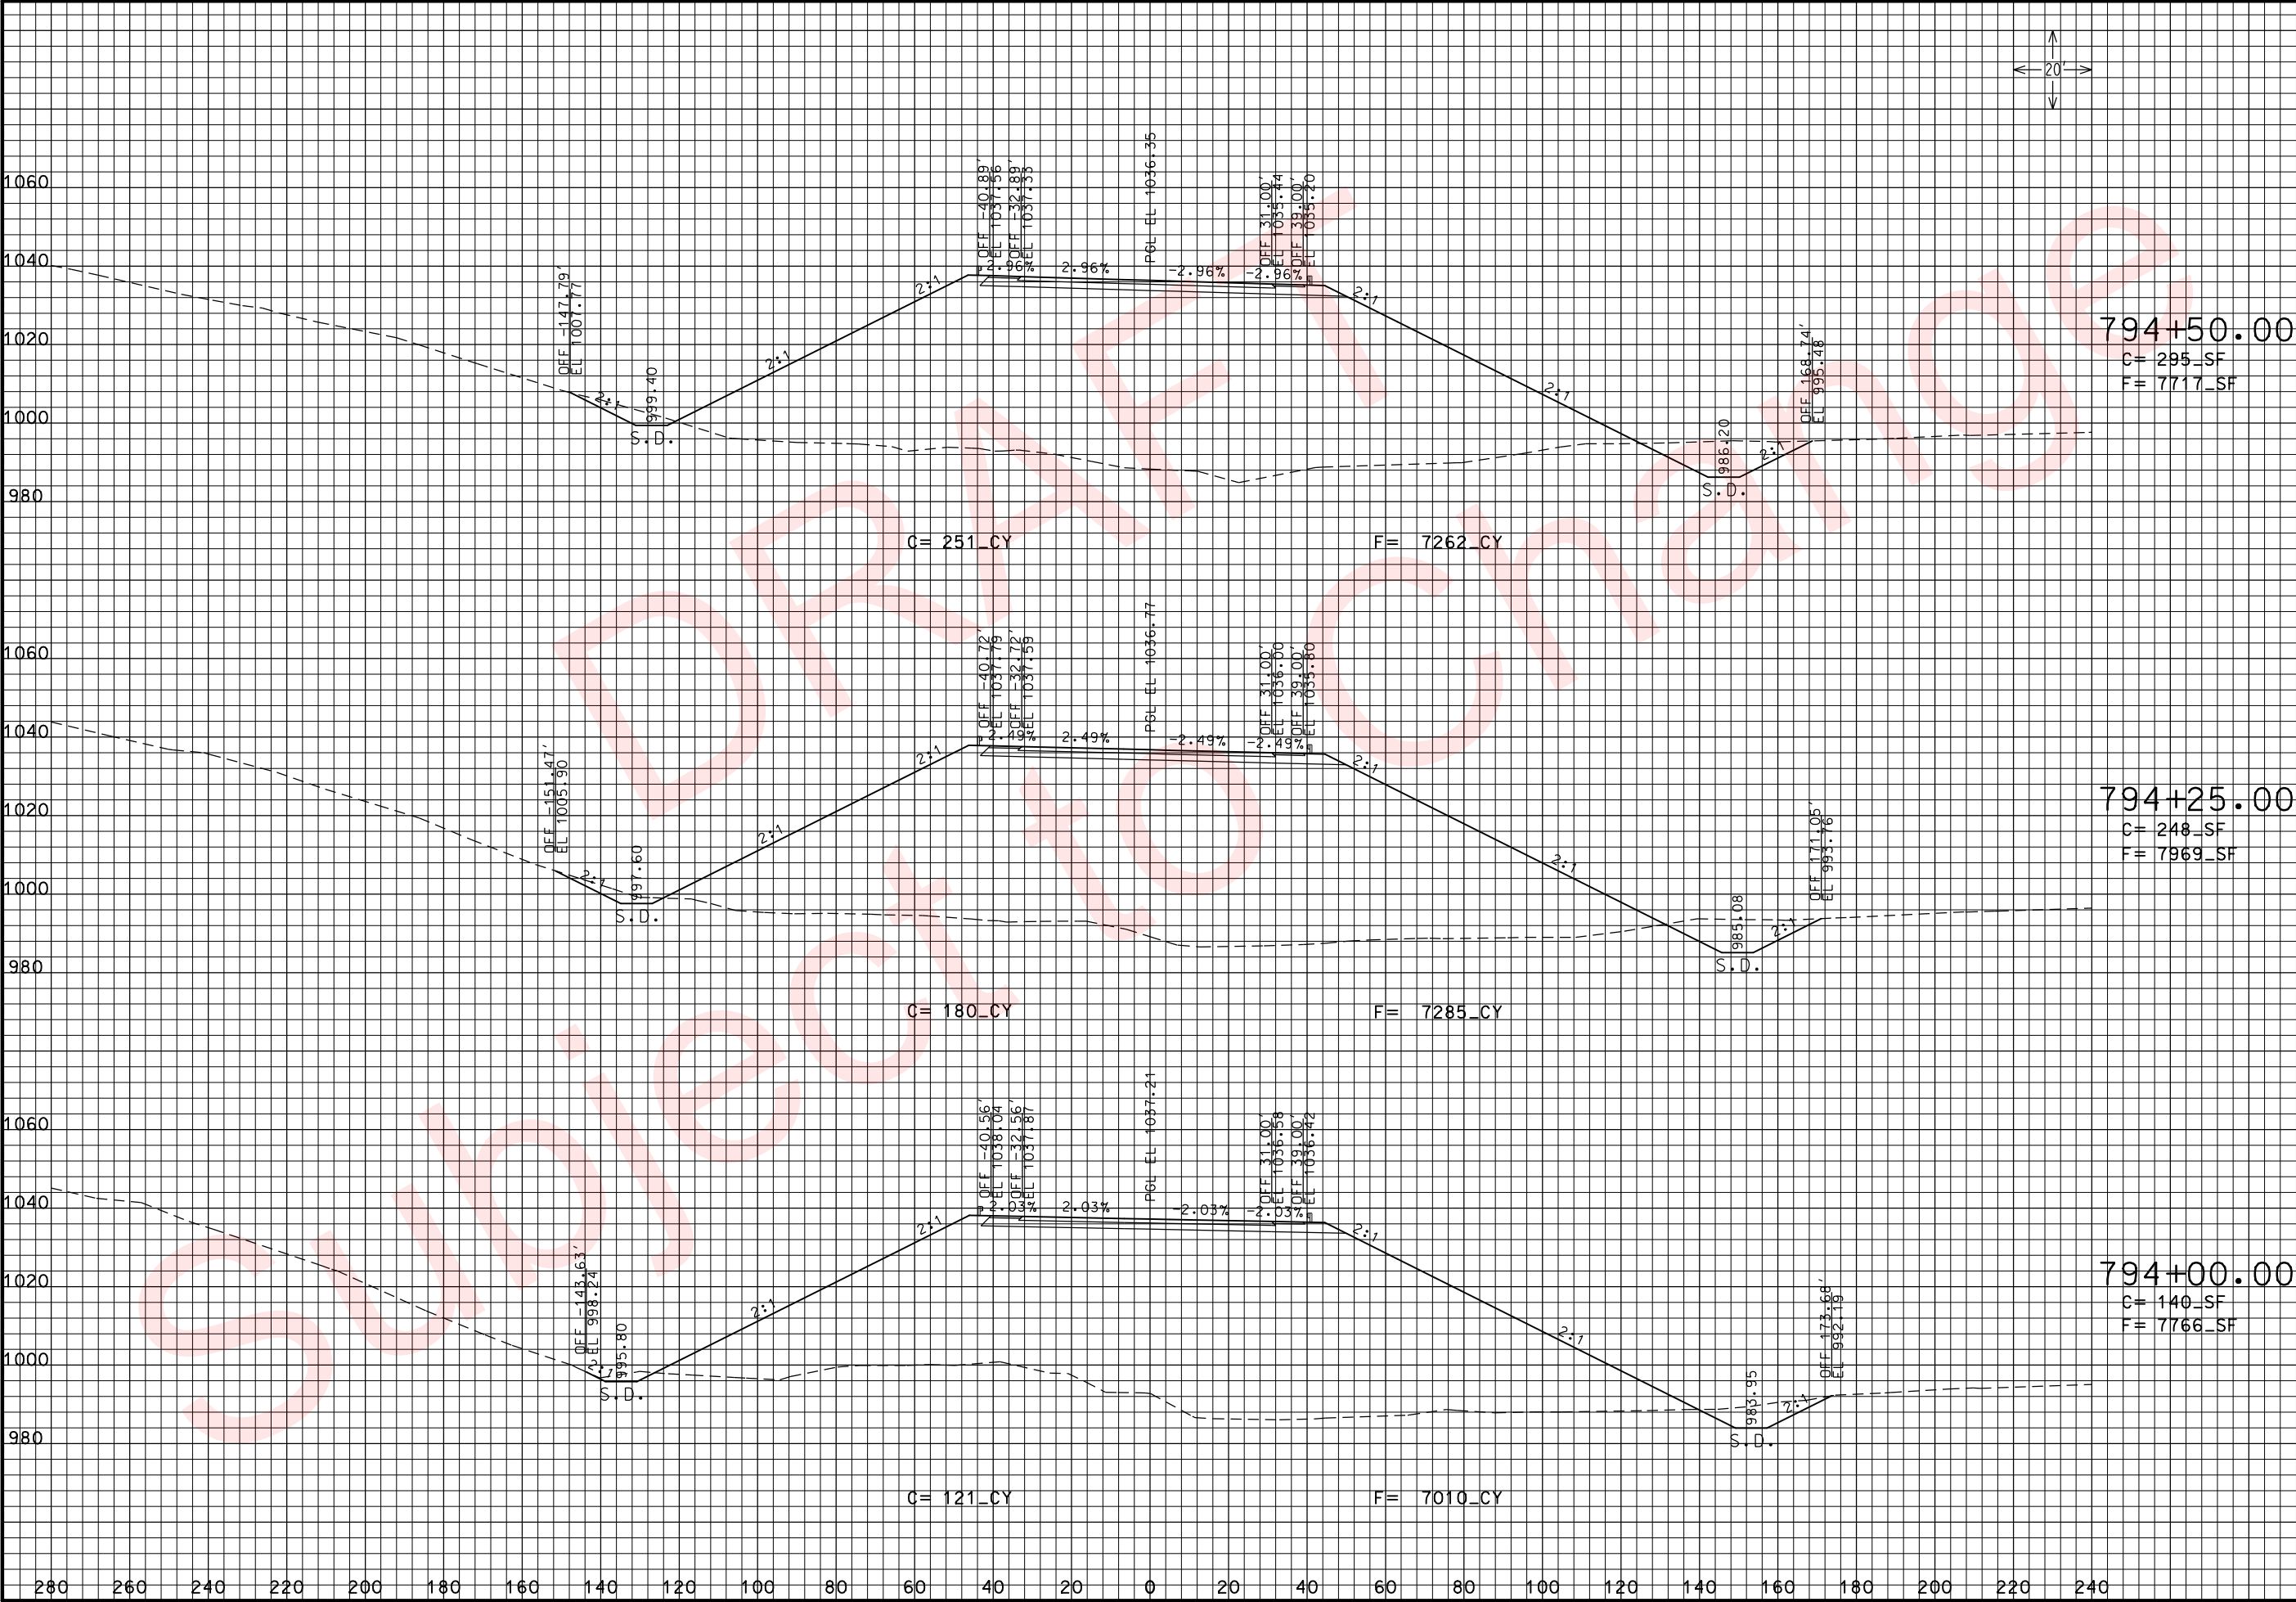

THIS MEDIA SHOULD NOT BE CONSIDERED A CERTIFIED DOCUMENT.

DATE PREPARED
3/26/2010

ROUTE
49

DISTRICT
7

STATE
MO

SHEET NO.
77

COUNTY
McDONALD

JOB NO.
J7P0601

CONTRACT ID.

PROJECT NO.

BRIDGE NO.

DESCRIPTION	DATE

MISSOURI HIGHWAYS AND TRANSPORTATION COMMISSION

MoDOT


105 WEST CAPITOL
JEFFERSON CITY, MO 65102
1-888-ASK-MODOT (1-888-275-6636)

RTE. 49 N. OF RTE. 90

CROSS SECTIONS

SHEET 26 OF 102

xs_052-085_j7p0601_i20_i49NORTH.dgn 10:48:23 AM 3/26/2010

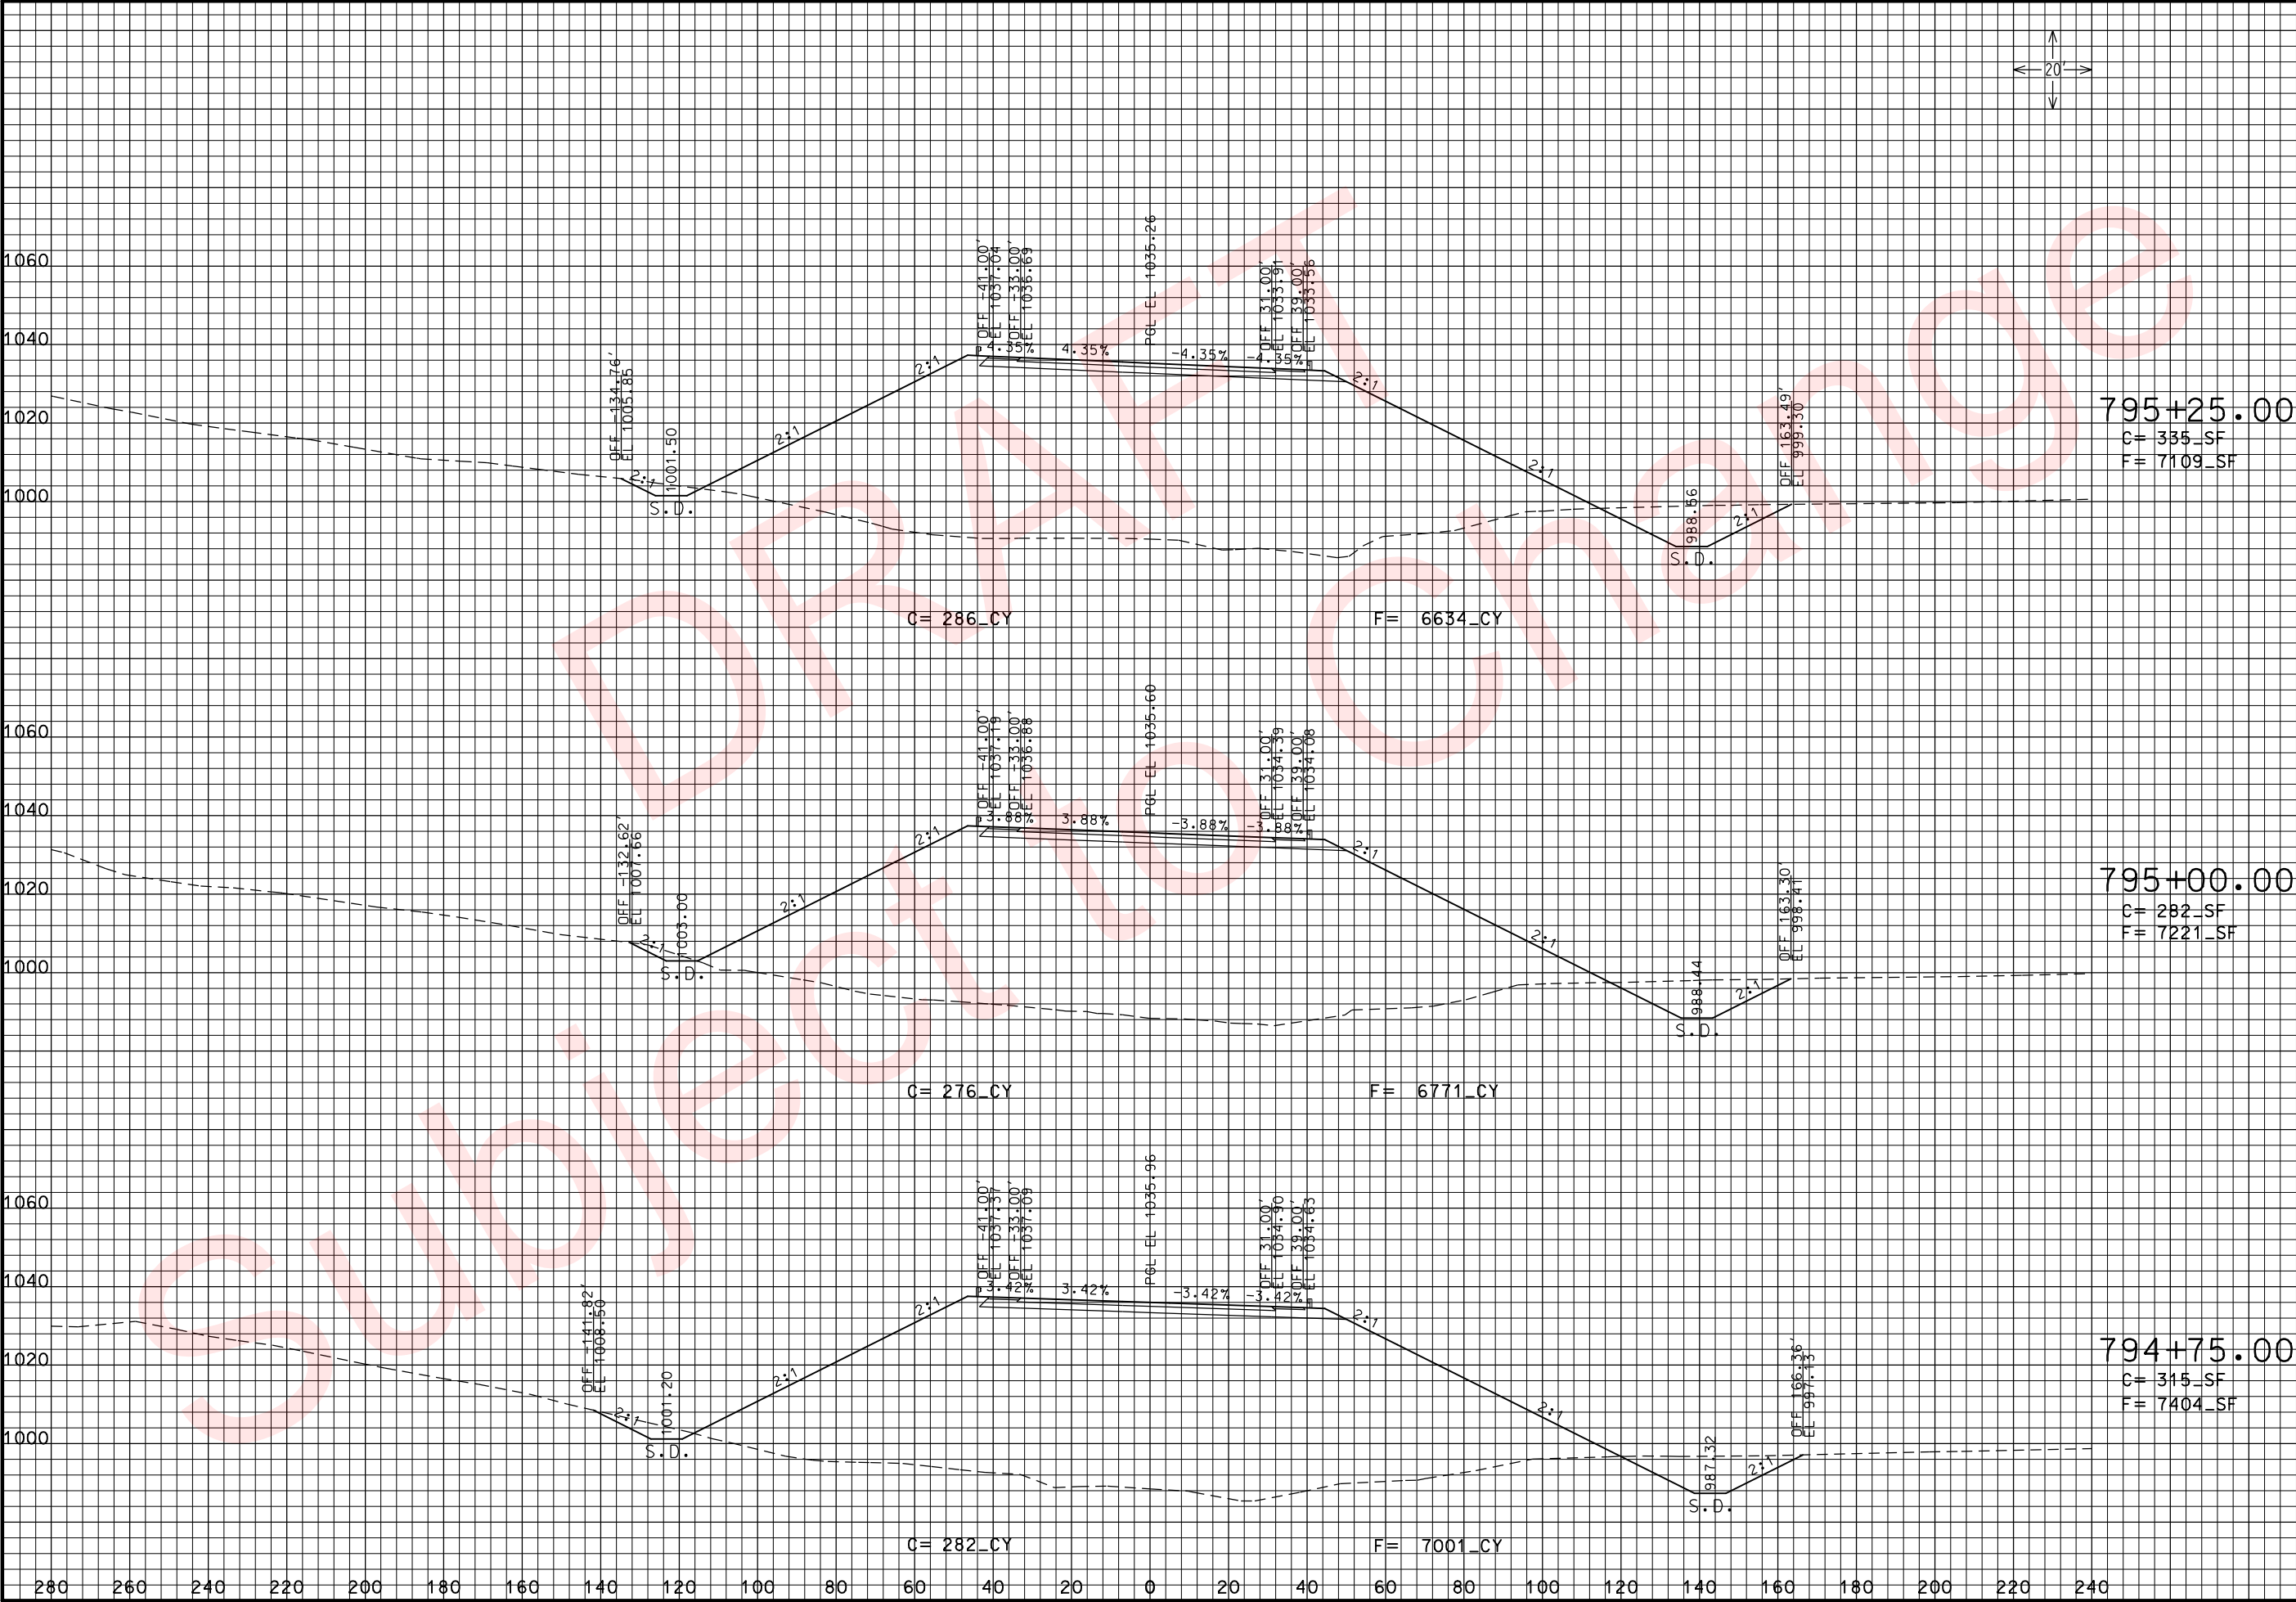

THIS MEDIA SHOULD NOT BE CONSIDERED A CERTIFIED DOCUMENT.

DATE PREPARED 3/26/2010	
ROUTE 49	STATE MO
DISTRICT 7	SHEET NO. 78
COUNTY McDONALD	
JOB NO. J7P0601	
CONTRACT ID.	
PROJECT NO.	
BRIDGE NO.	

DESCRIPTION	DATE


MISSOURI HIGHWAYS AND TRANSPORTATION COMMISSION

MODOT

105 WEST CAPITOL
JEFFERSON CITY, MO 65102
1-888-ASK-MODOT (1-888-275-6636)

RTE. 49 N. OF RTE. 90
CROSS SECTIONS
SHEET 27 OF 102

REV.

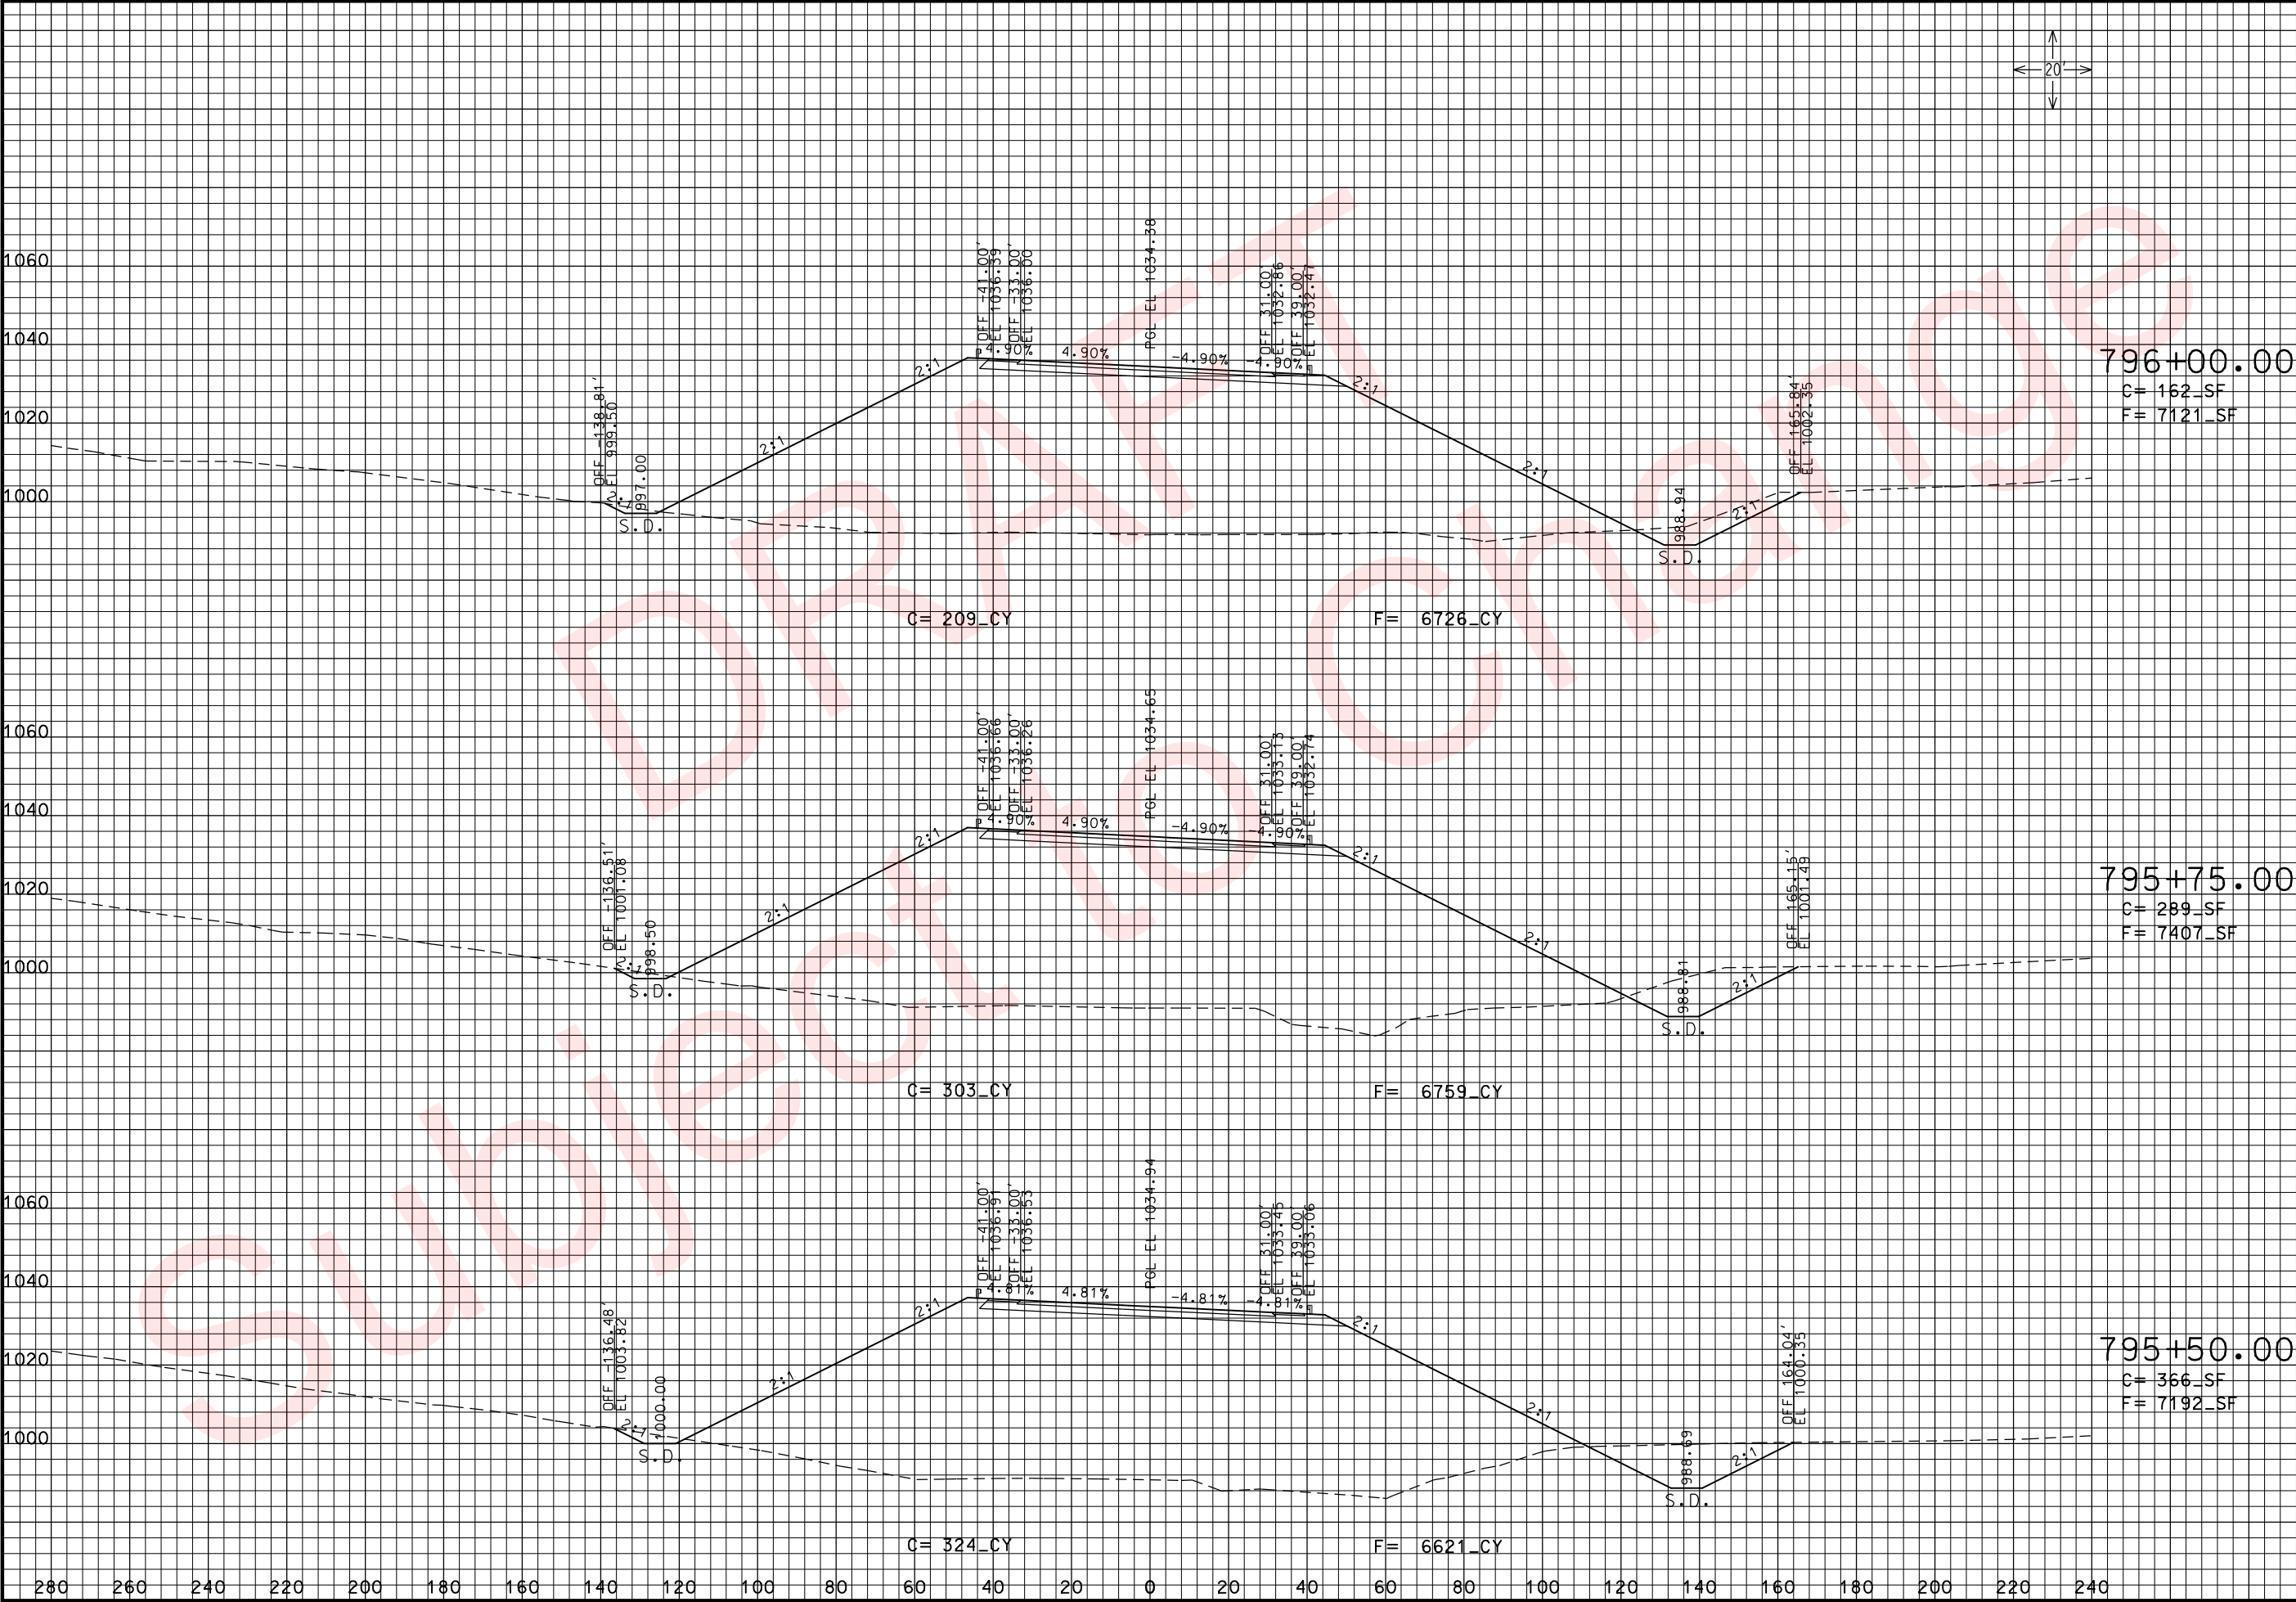

THIS MEDIA SHOULD NOT BE CONSIDERED A CERTIFIED DOCUMENT.

DATE PREPARED 3/26/2010	
ROUTE 49	STATE MO
DISTRICT 7	SHEET NO. 79
COUNTY McDONALD	
JOB NO. J7P0601	
CONTRACT ID.	
PROJECT NO.	
BRIDGE NO.	

DESCRIPTION	DATE

MISSOURI HIGHWAYS AND TRANSPORTATION COMMISSION


MODOT

105 WEST CAPITOL
JEFFERSON CITY, MO 65102
1-888-ASK-MODOT (1-888-275-6636)

RTE. 49 N. OF RTE. 90
CROSS SECTIONS
SHEET 28 OF 102

REV.

xs_052-085_j7p0601_i20_i49NORTH.dgn 10:48:30 AM 3/26/2010

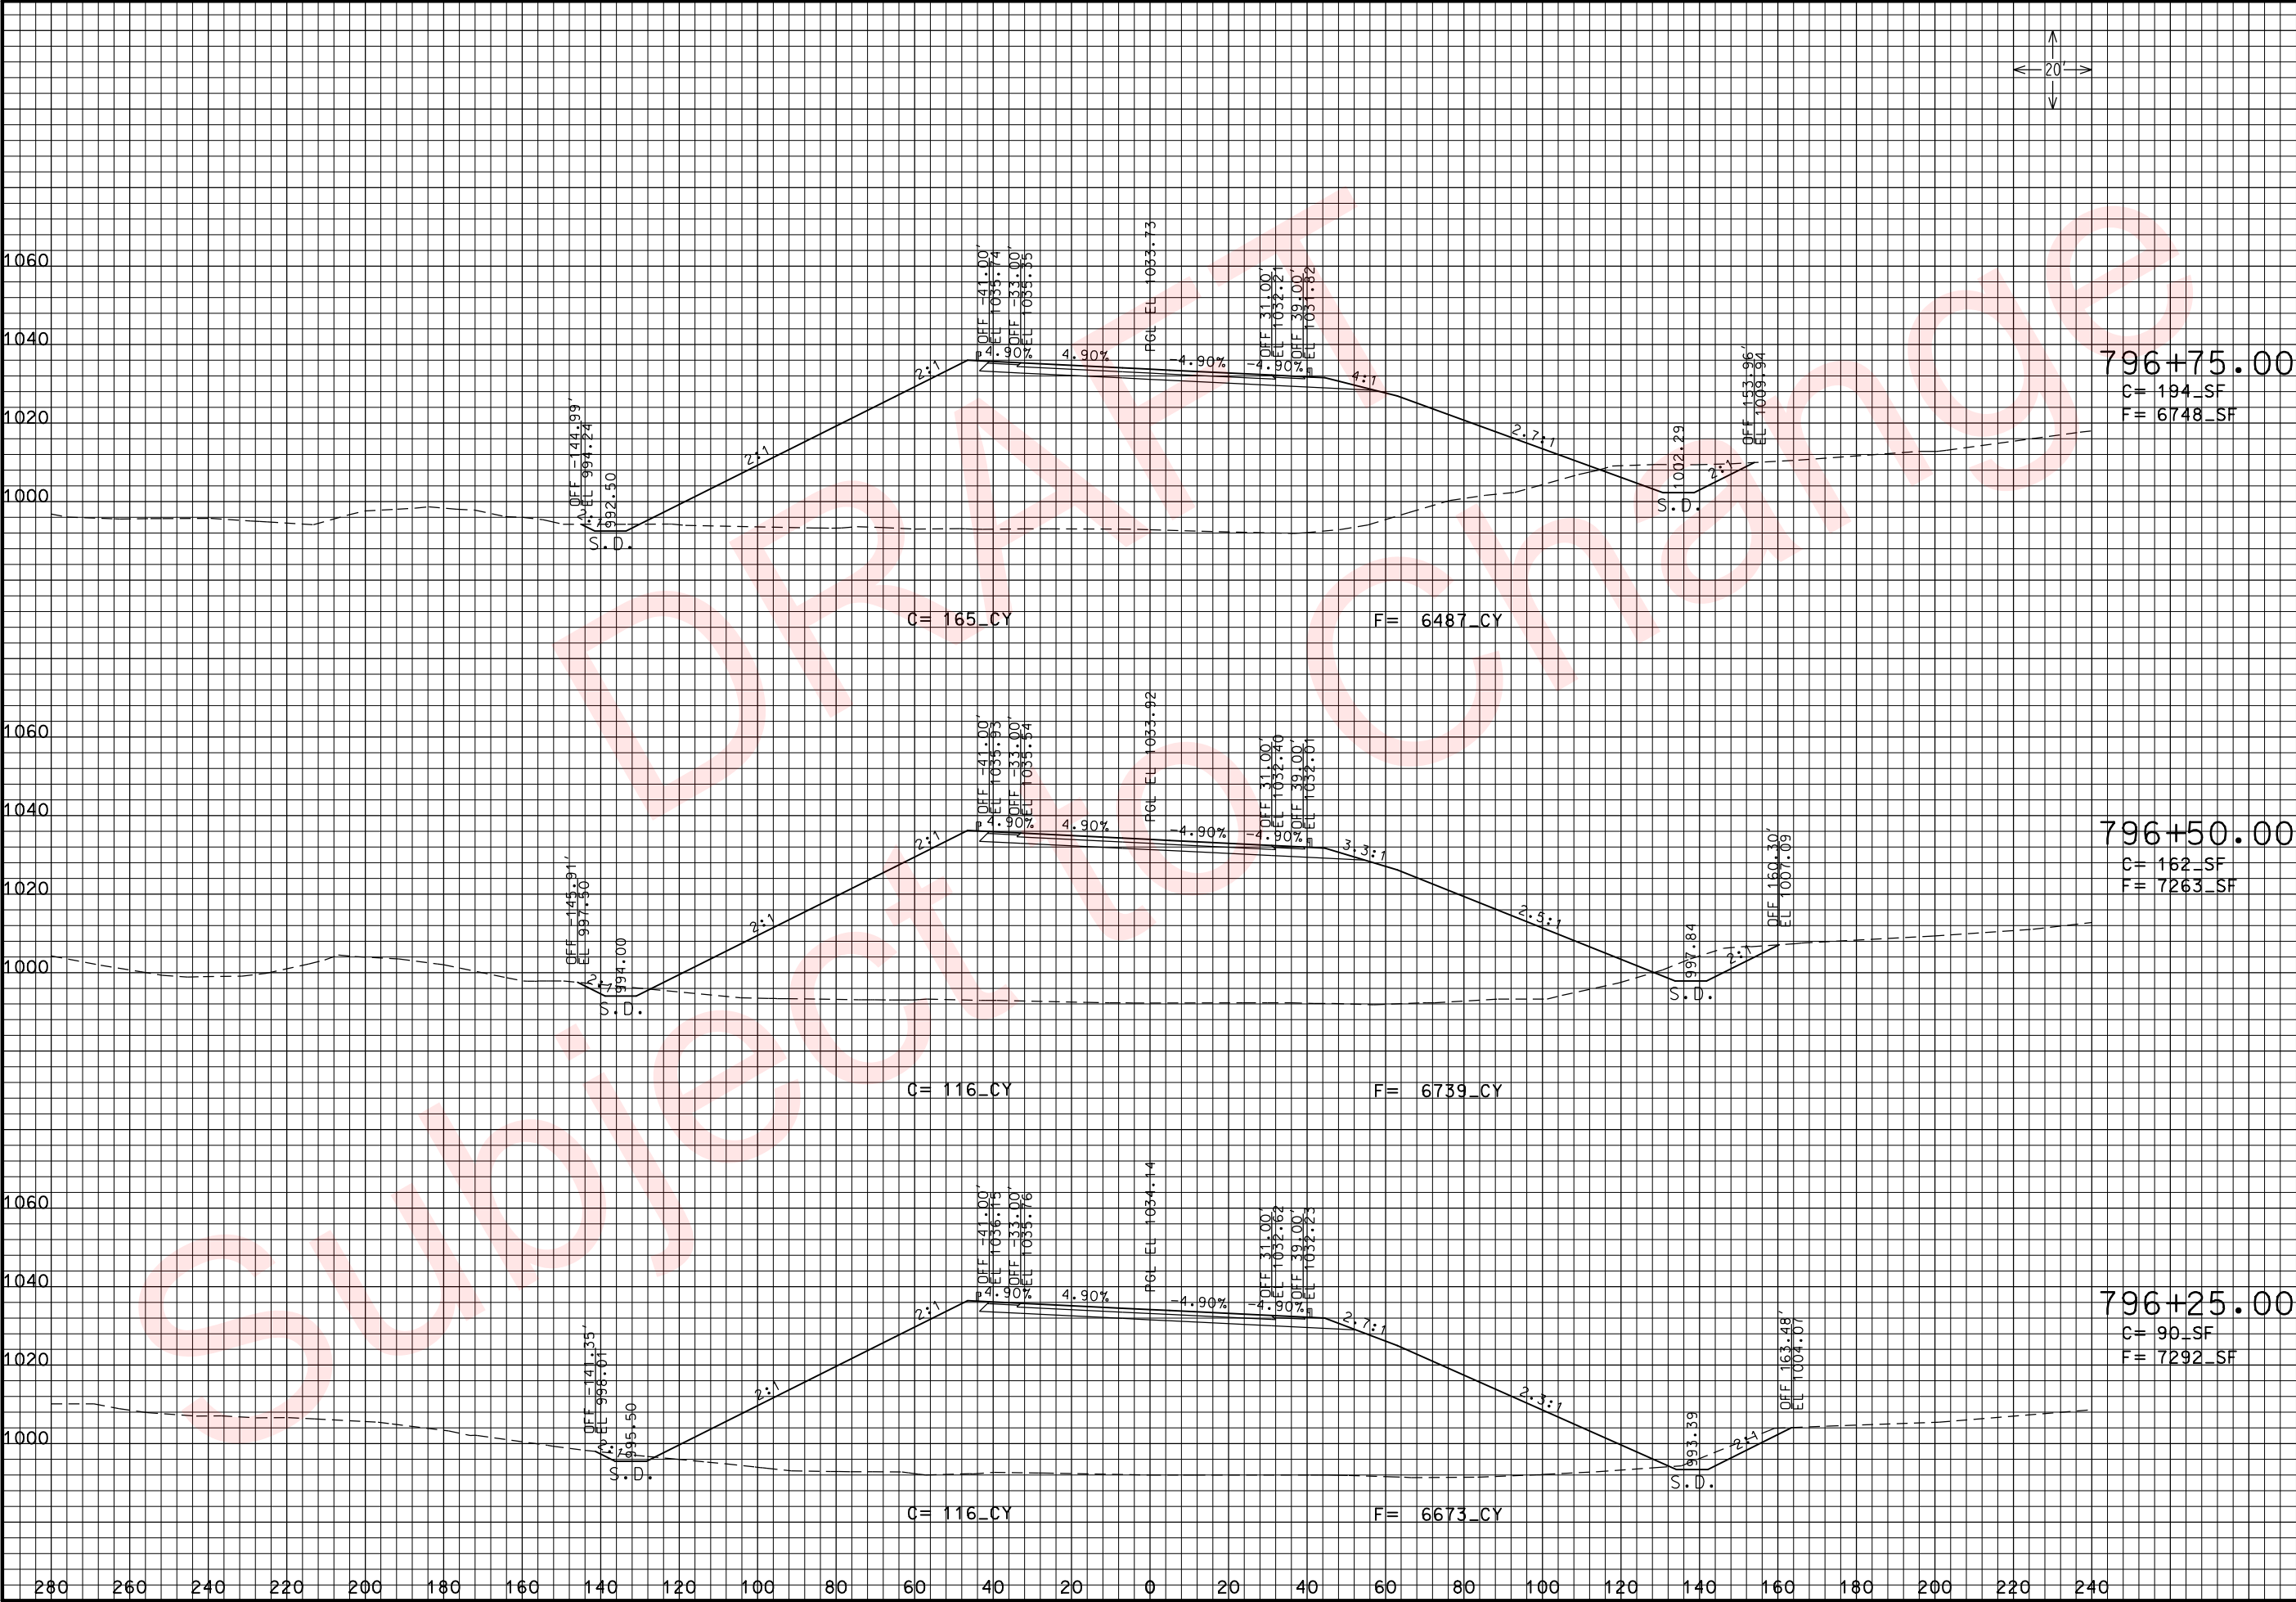

THIS MEDIA SHOULD NOT BE CONSIDERED A CERTIFIED DOCUMENT.

DATE PREPARED

3/26/2010

ROUTE

49

STATE

MO

DISTRICT

7

SHEET NO.

80

COUNTY

MCDONALD

JOB NO.

J7P0601

CONTRACT ID.

PROJECT NO.

BRIDGE NO.

DESCRIPTION

DATE

MISSOURI HIGHWAYS AND TRANSPORTATION COMMISSION

105 WEST CAPITOL


JEFFERSON CITY, MO 65102

1-888-ASK-MODOT (1-888-275-6636)

REV.

RTE. 49 N. OF RTE. 90
CROSS SECTIONS
SHEET 29 OF 102

xs_052-085_j7p0601_i20_i49NORTH.dgn 10:48:33 AM 3/26/2010

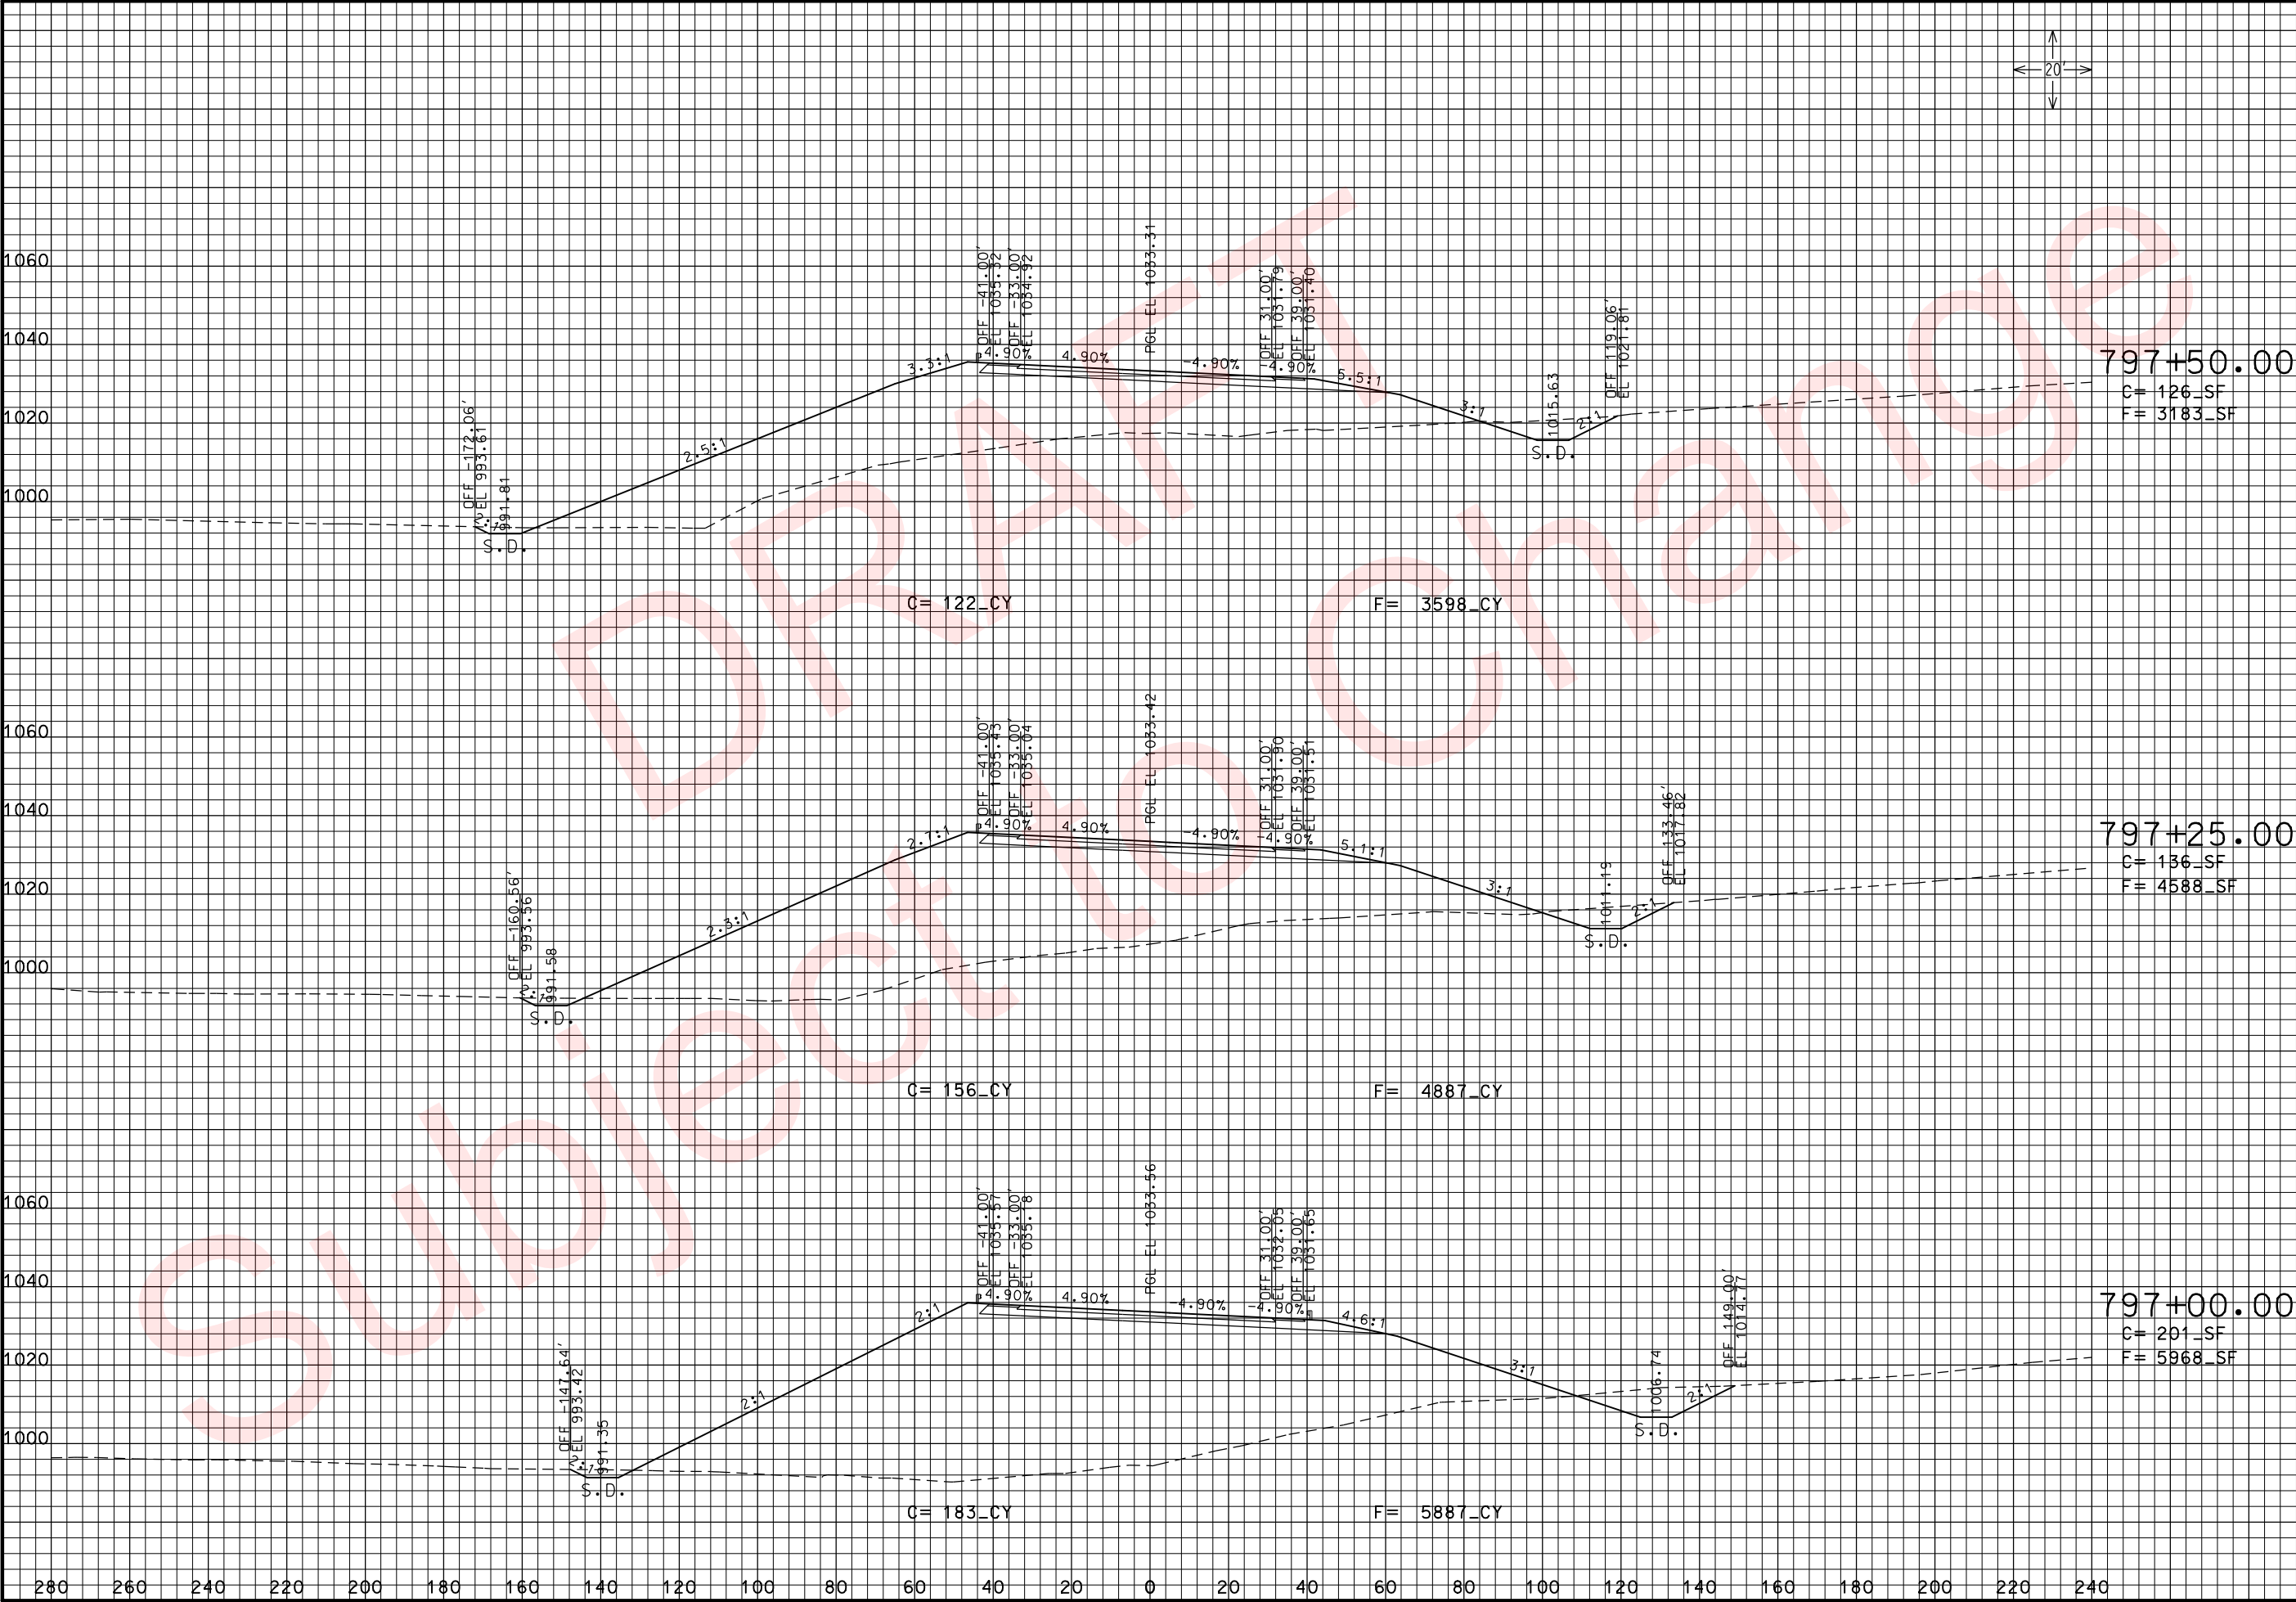

THIS MEDIA SHOULD NOT BE CONSIDERED A CERTIFIED DOCUMENT.

DATE PREPARED
3/26/2010

ROUTE
49

DISTRICT
7

STATE
MO

SHEET NO.
81

COUNTY
McDONALD

JOB NO.
J7P0601

CONTRACT ID.

PROJECT NO.

BRIDGE NO.

DESCRIPTION

DATE


MISSOURI HIGHWAYS AND TRANSPORTATION COMMISSION

105 WEST CAPITOL
JEFFERSON CITY, MO 65102
1-888-ASK-MODOT (1-888-275-6636)

RTE. 49 N. OF RTE. 90

CROSS SECTIONS

SHEET 30 OF 102

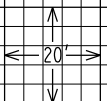


DATE PREPARED	
3/26/2010	
ROUTE	STATE
49	MO
DISTRICT	SHEET NO.
7	82
COUNTY	
McDONALD	
JOB NO.	
J7P0601	
CONTRACT ID.	
PROJECT NO.	
BRIDGE NO.	



MISSOURI HIGHWAYS AND TRANSPORTATION
COMMISSION

105 WEST CAPITOL
JEFFERSON CITY, MO 65102
1-888-ASK-MODOT (1-888-275-6636)

RTE. 49 N. OF RTE. 90
CROSS SECTIONS
SHEET 31 OF 102

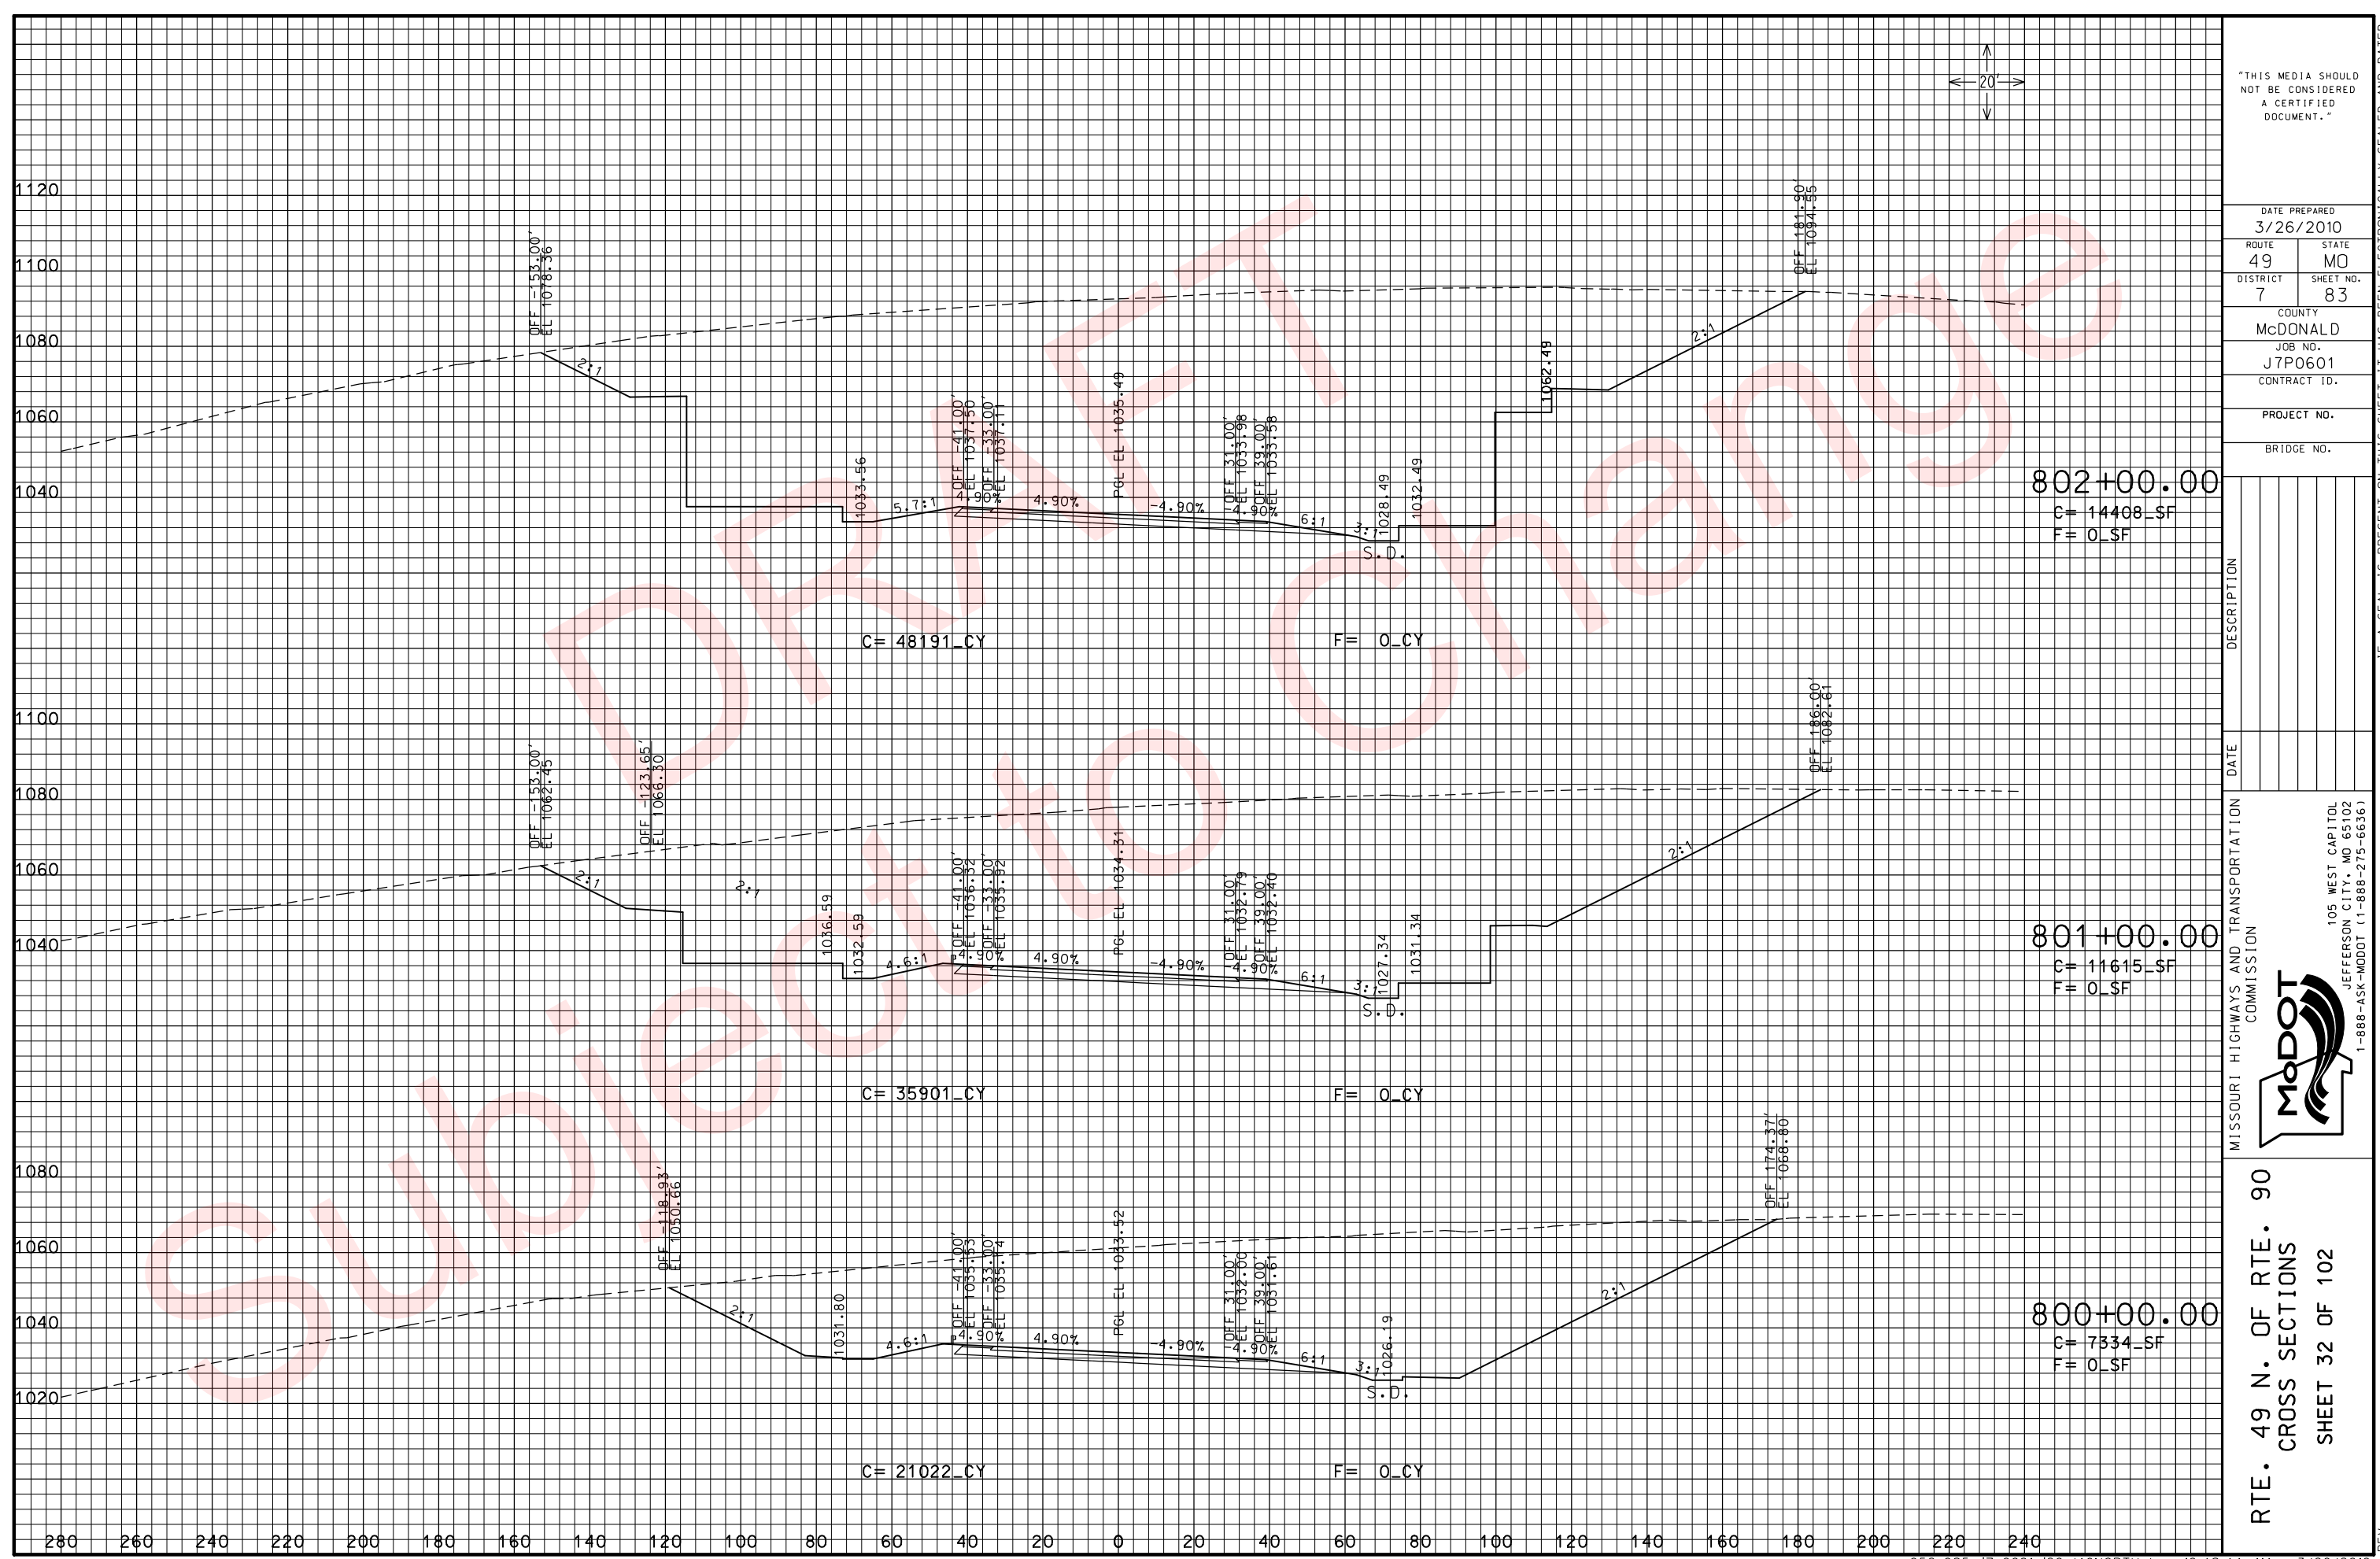

"THIS MEDIA SHOULD
NOT BE CONSIDERED
A CERTIFIED
DOCUMENT."

DATE PREPARED
3/26/2010

ROUTE	STATE
49	MO

DISTRICT	SHEET NO.
7	83

COUNTY
McDONALD

JOB NO.
J7P0601

CONTRACT ID.

PROJECT NO.

BRIDGE NO.

(NO)

[illegible]

	DESCF

3							

DAT						

[illegible]

TATI

WEST
Y, M
C 07TRANS
105 W
N CITT
2, 88

PERSON



MI

90

•

TE
NS
02R
IO
10

OF
ECT
OF

32
SE

SS
ET
N


49
CRO
SHE

•

STE

R

:44 AM 3/26/20

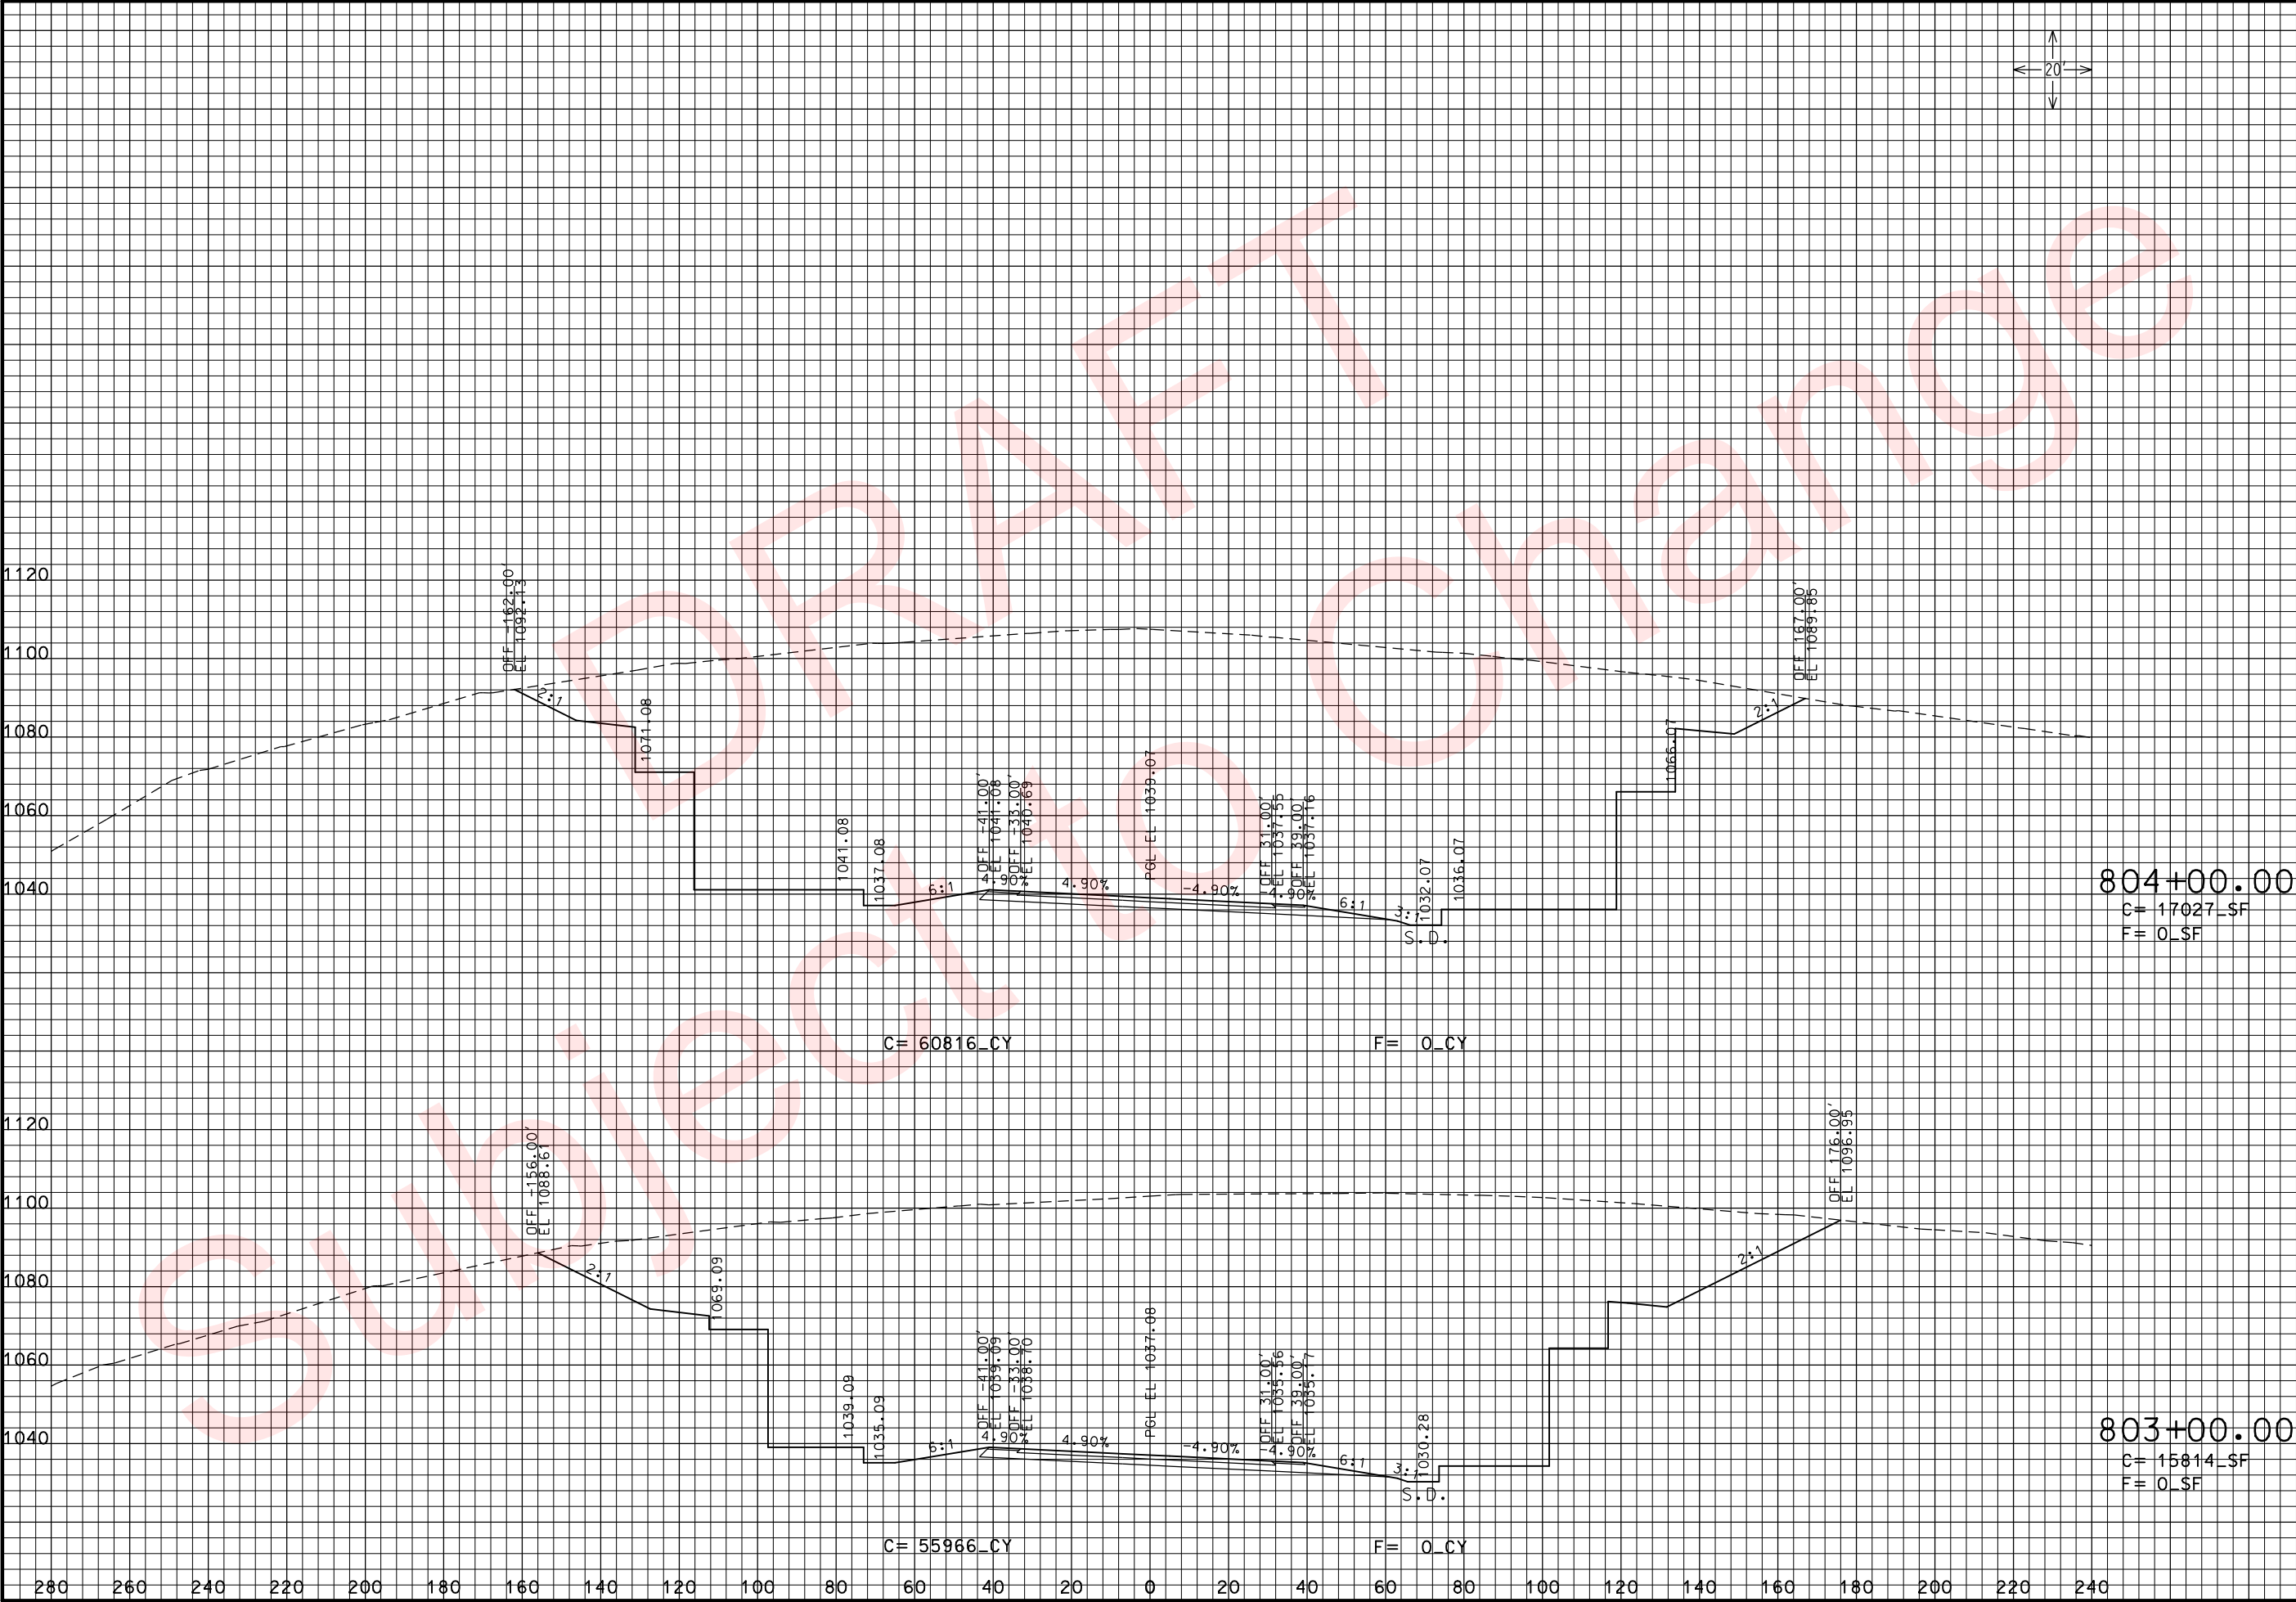

THIS MEDIA SHOULD NOT BE CONSIDERED A CERTIFIED DOCUMENT.

DATE PREPARED
3/26/2010

ROUTE
49

DISTRICT
7

COUNTY
McDONALD

JOB NO.
J7P0601

CONTRACT ID.

PROJECT NO.

BRIDGE NO.

STATE
MO

SHEET NO.
84

DESCRIPTION

DATE

MISSOURI HIGHWAYS AND TRANSPORTATION COMMISSION


105 WEST CAPITOL
JEFFERSON CITY, MO 65102
1-888-ASK-MODOT (1-888-275-6636)

RTE. 49 N. OF RTE. 90

CROSS SECTIONS

SHEET 33 OF 102

REV.

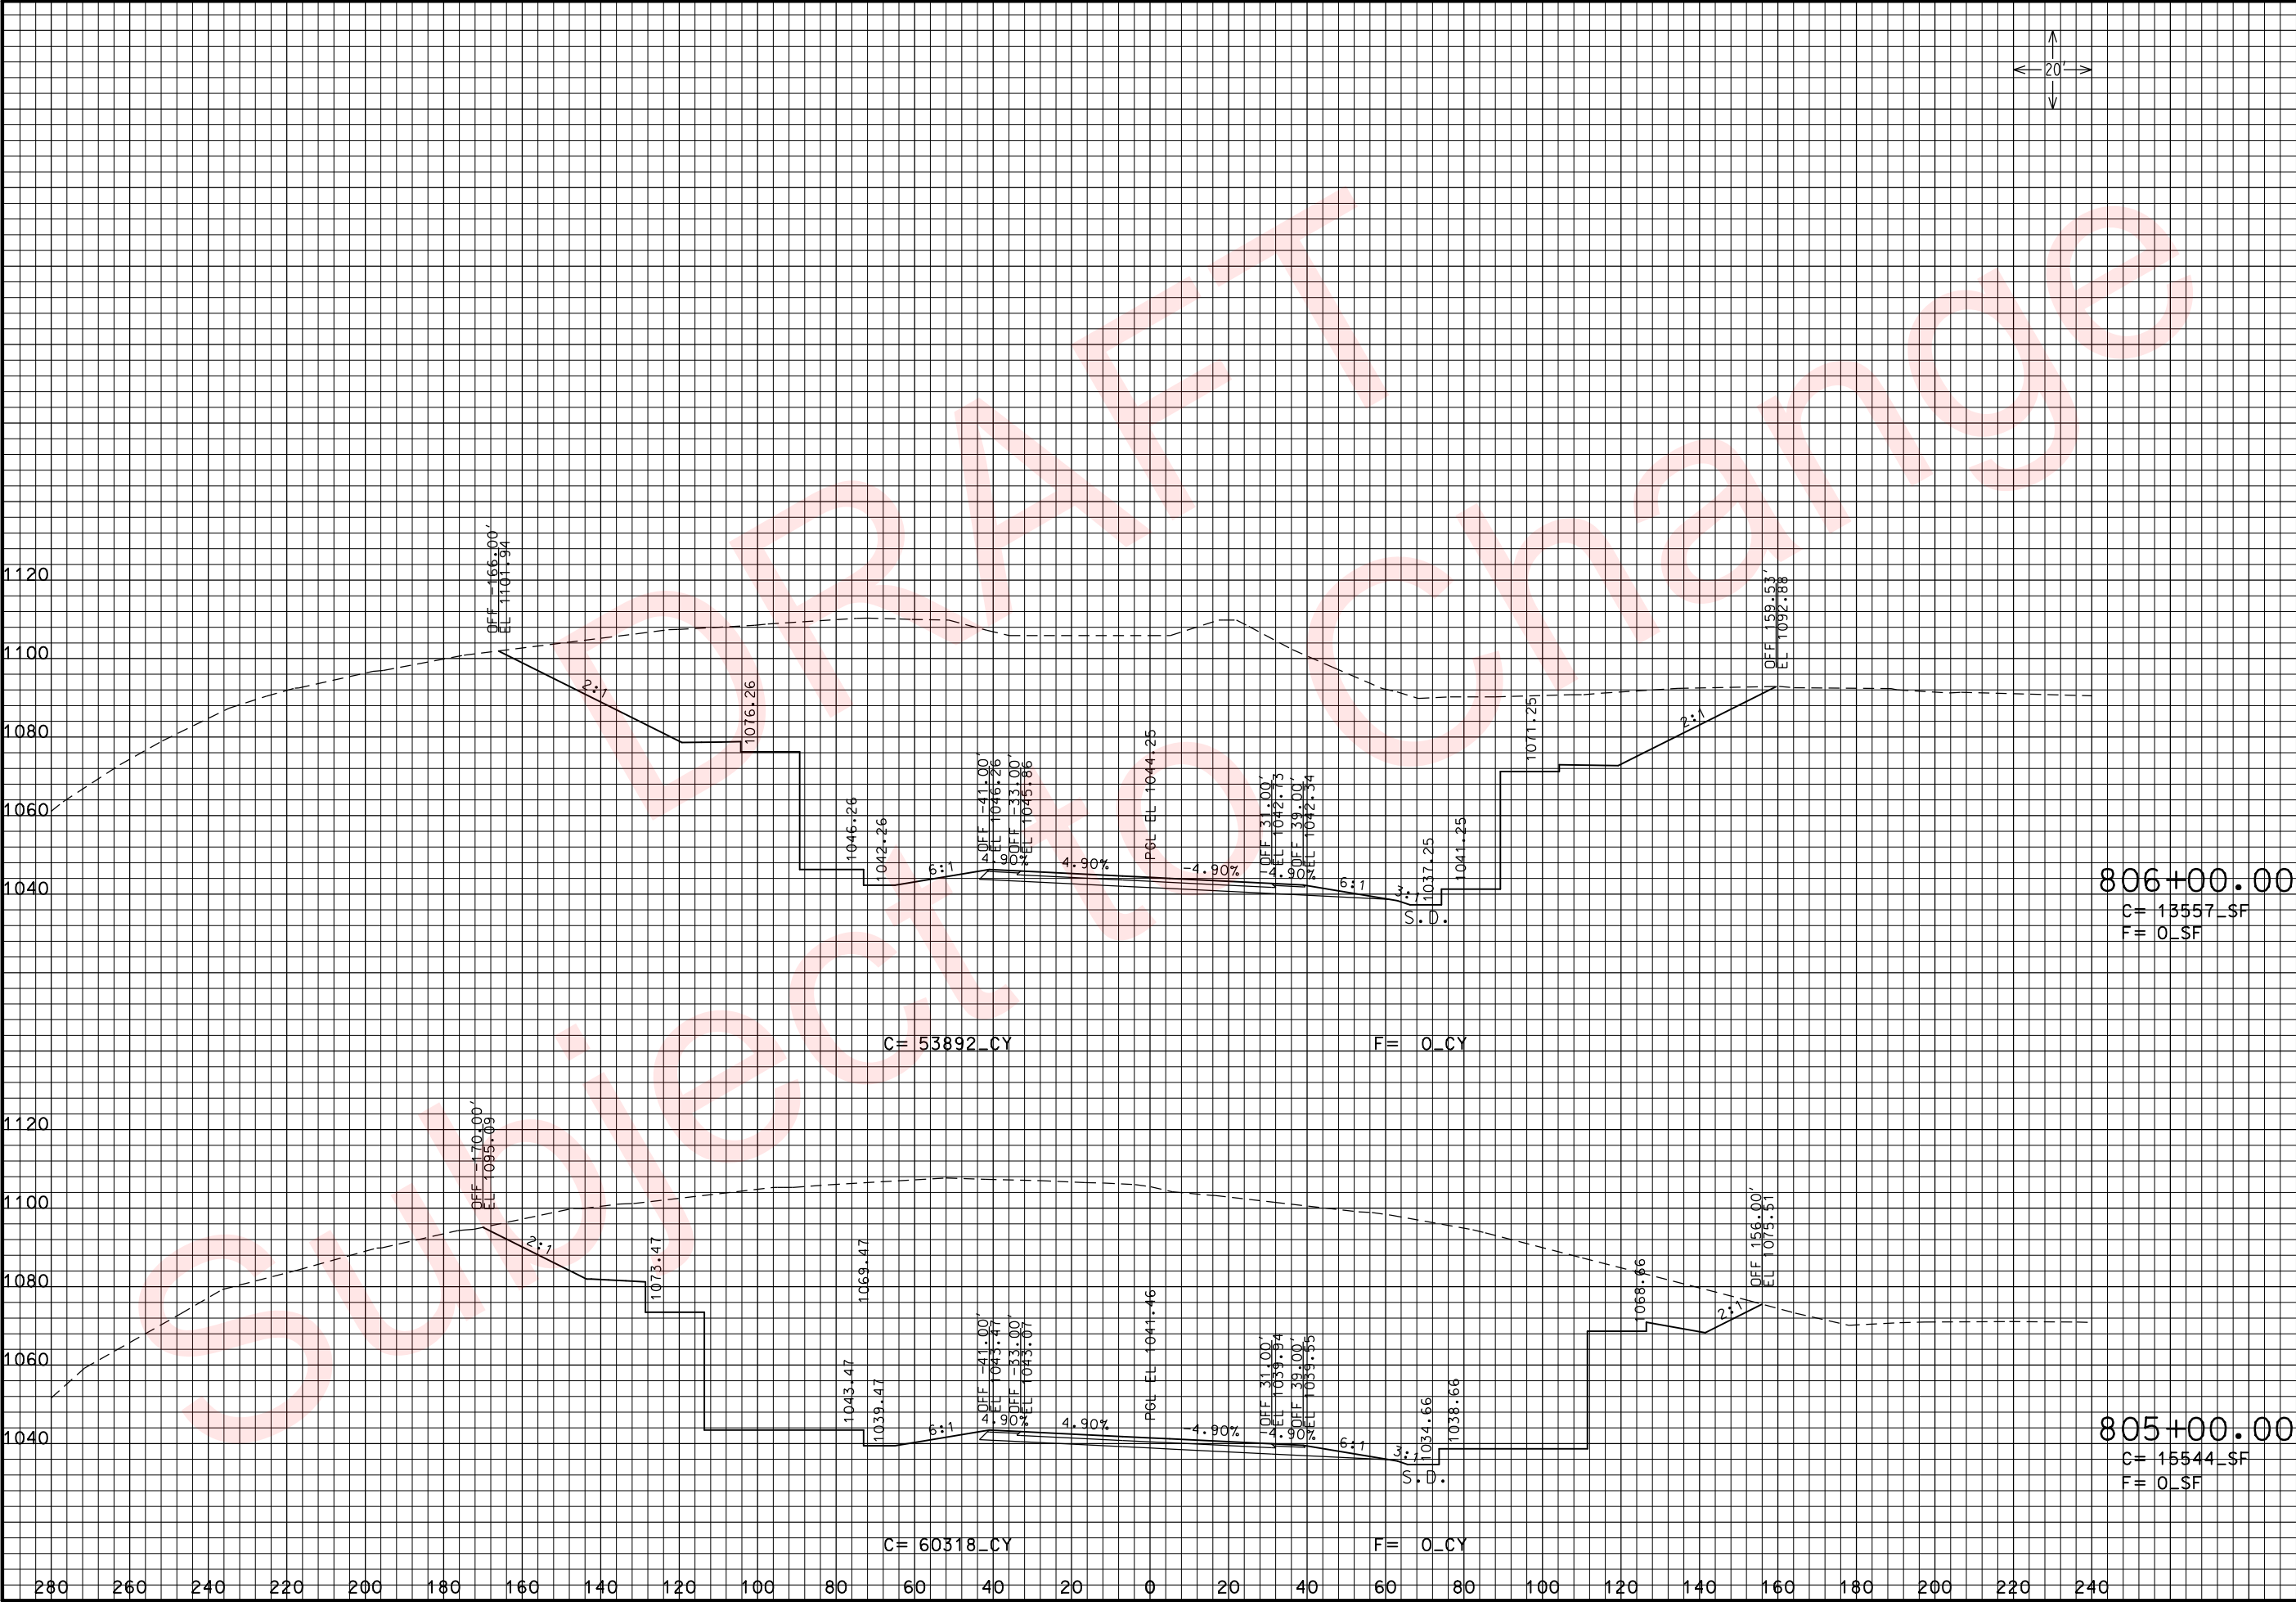

THIS MEDIA SHOULD NOT BE CONSIDERED A CERTIFIED DOCUMENT.

DATE PREPARED
3/26/2010

ROUTE 49
DISTRICT 7

STATE MO
SHEET NO. 85

COUNTY
McDONALD

JOB NO.
J7P0601

CONTRACT ID.

PROJECT NO.

BRIDGE NO.

DESCRIPTION	DATE

MISSOURI HIGHWAYS AND TRANSPORTATION COMMISSION


MoDOT

105 WEST CAPITOL
JEFFERSON CITY, MO 65102
1-888-ASK-MODOT (1-888-275-6636)

RTE. 49 N. OF RTE. 90

CROSS SECTIONS

SHEET 34 OF 102

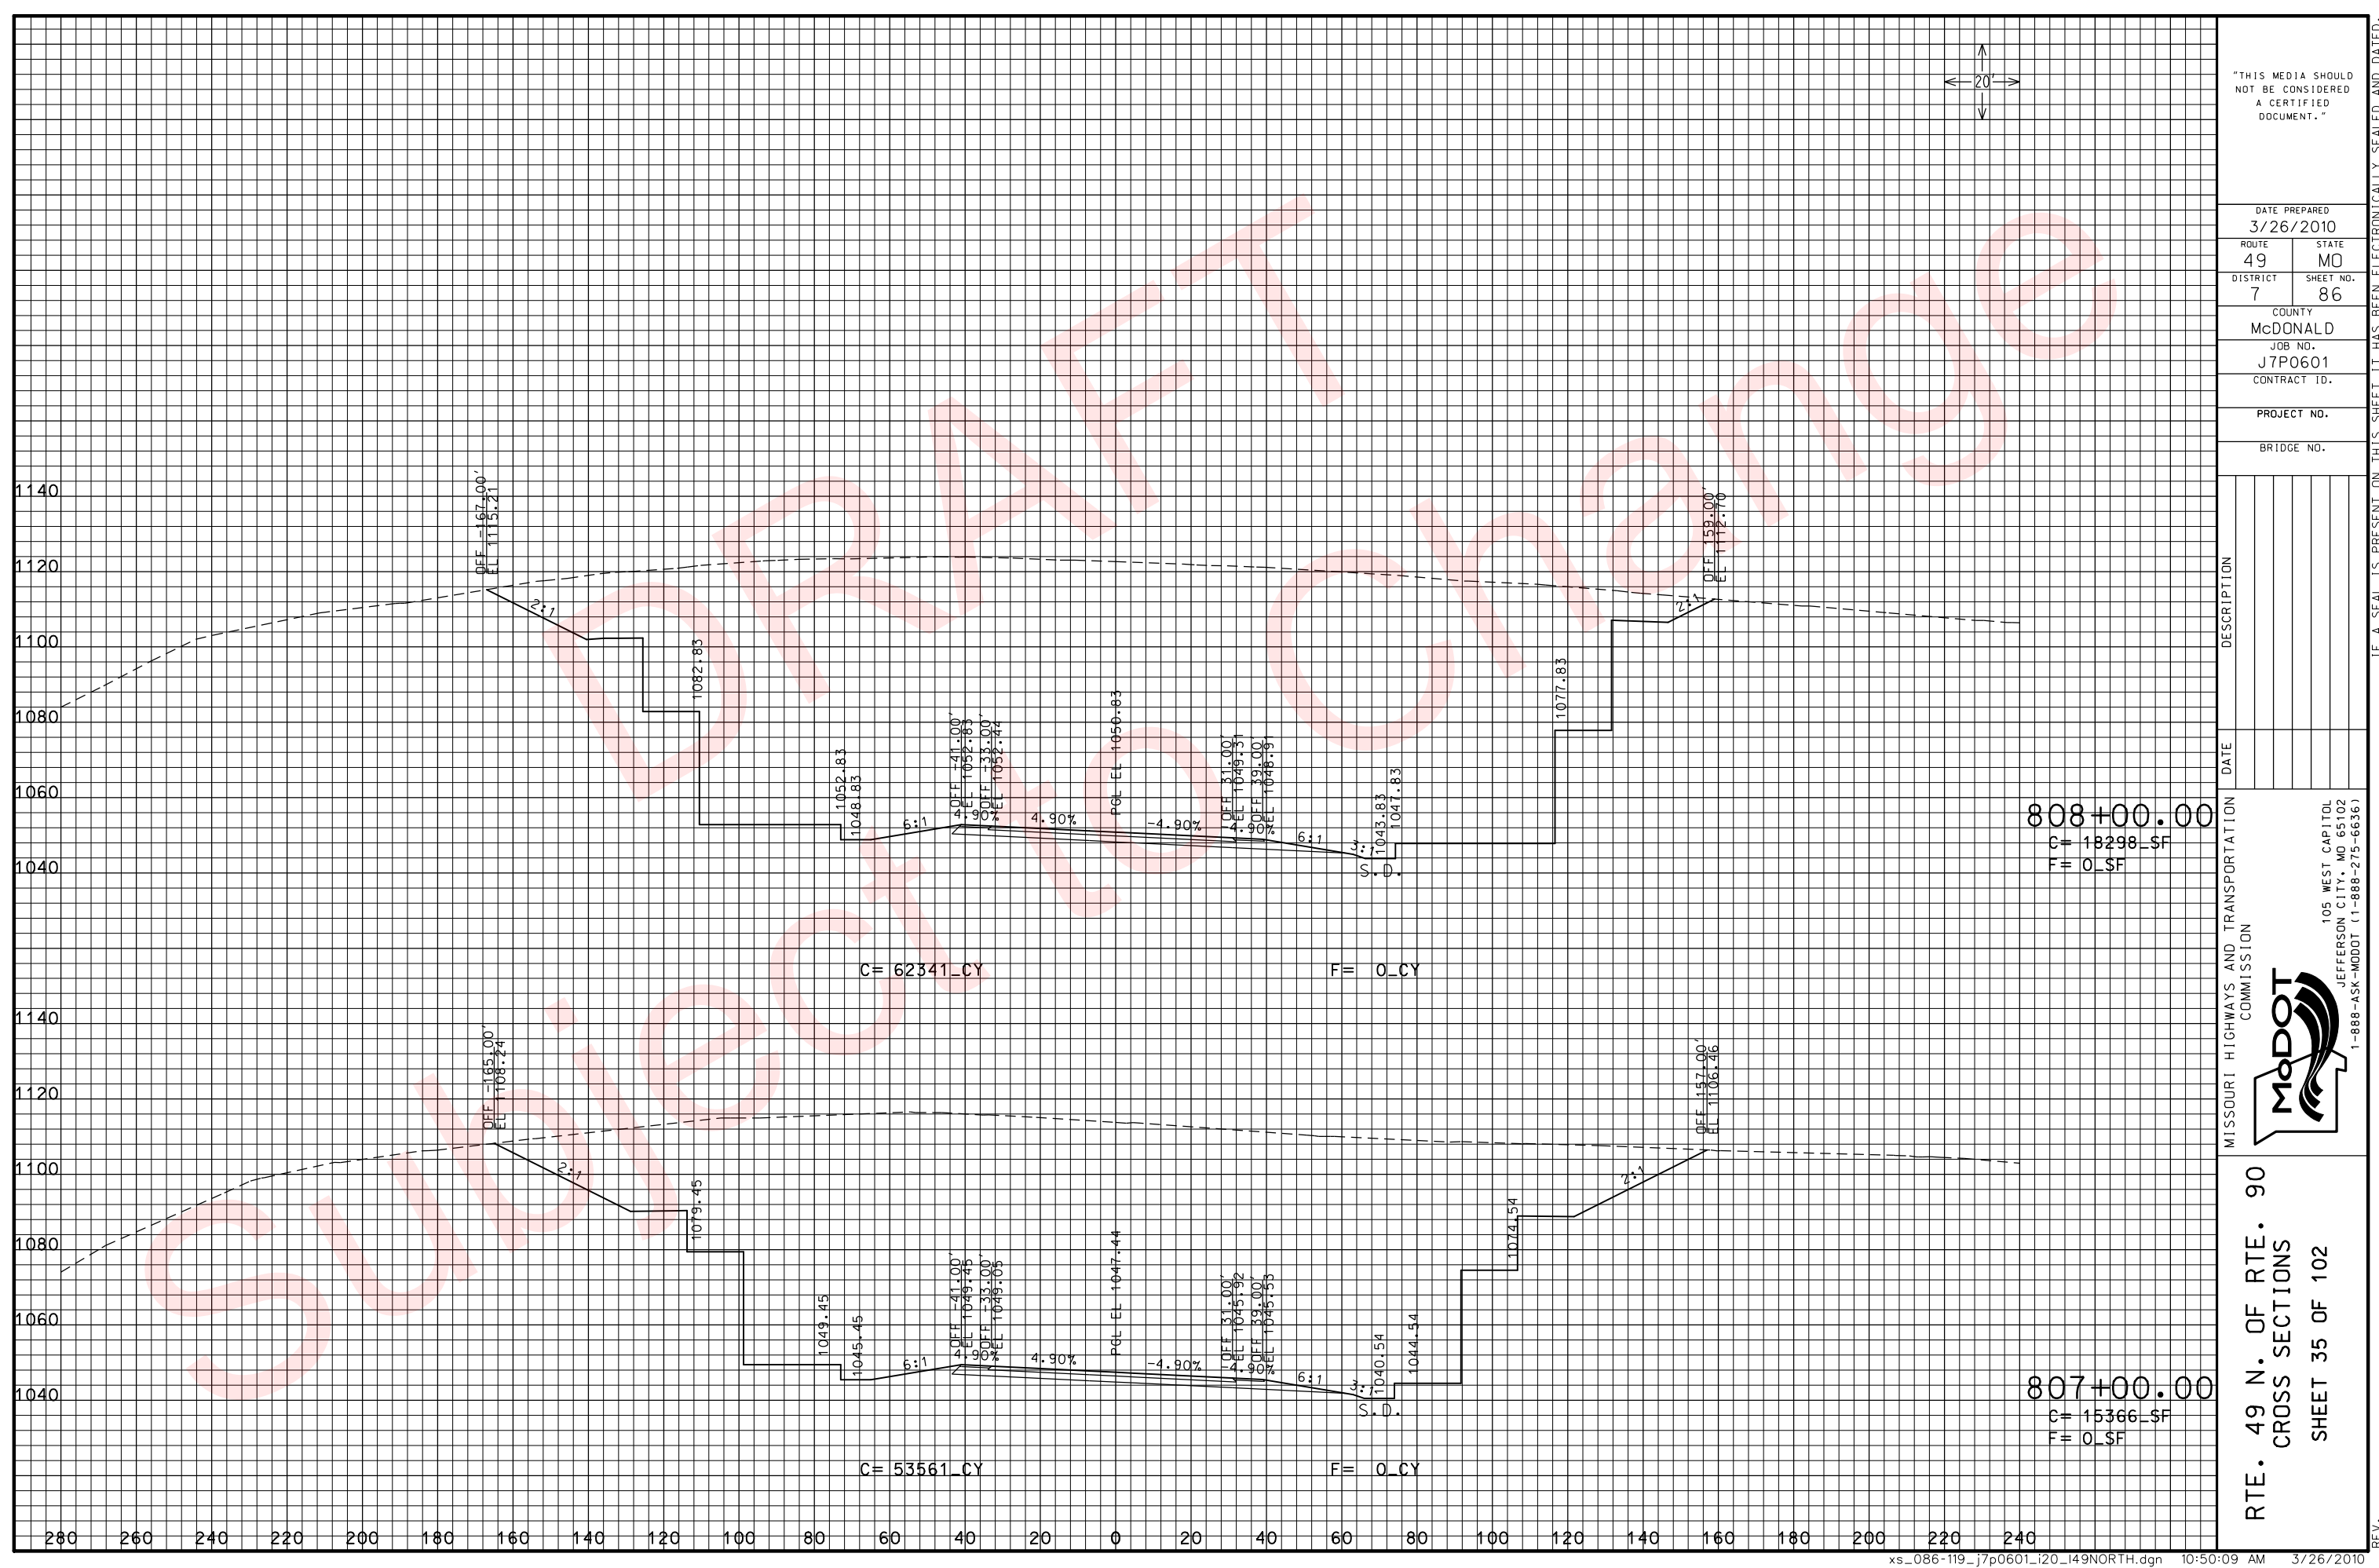

"THIS MEDIA SHOULD NOT BE CONSIDERED A CERTIFIED DOCUMENT."

DATE PREPARED
3/26/2010

ROUTE 49 STATE MO

DISTRICT 7 SHEET NO. 86

COUNTY McDONALD

JOB NO. J7P0601

CONTRACT ID.

PROJECT NO.

BRIDGE NO.

DESCRIPTION

DATE

808+00.00
C= 18298_SF
F= 0_SF

C= 62341_CY
F= 0_CY

807+00.00
C= 15366_SF
F= 0_SF

C= 53561_CY
F= 0_CY

MISSOURI HIGHWAYS AND TRANSPORTATION COMMISSION




105 WEST CAPITOL
JEFFERSON CITY, MO 65102
1-888-ASK-MODOT (1-888-275-6636)

RTE. 49 N. OF RTE. 90

CROSS SECTIONS

SHEET 35 OF 102

REV.

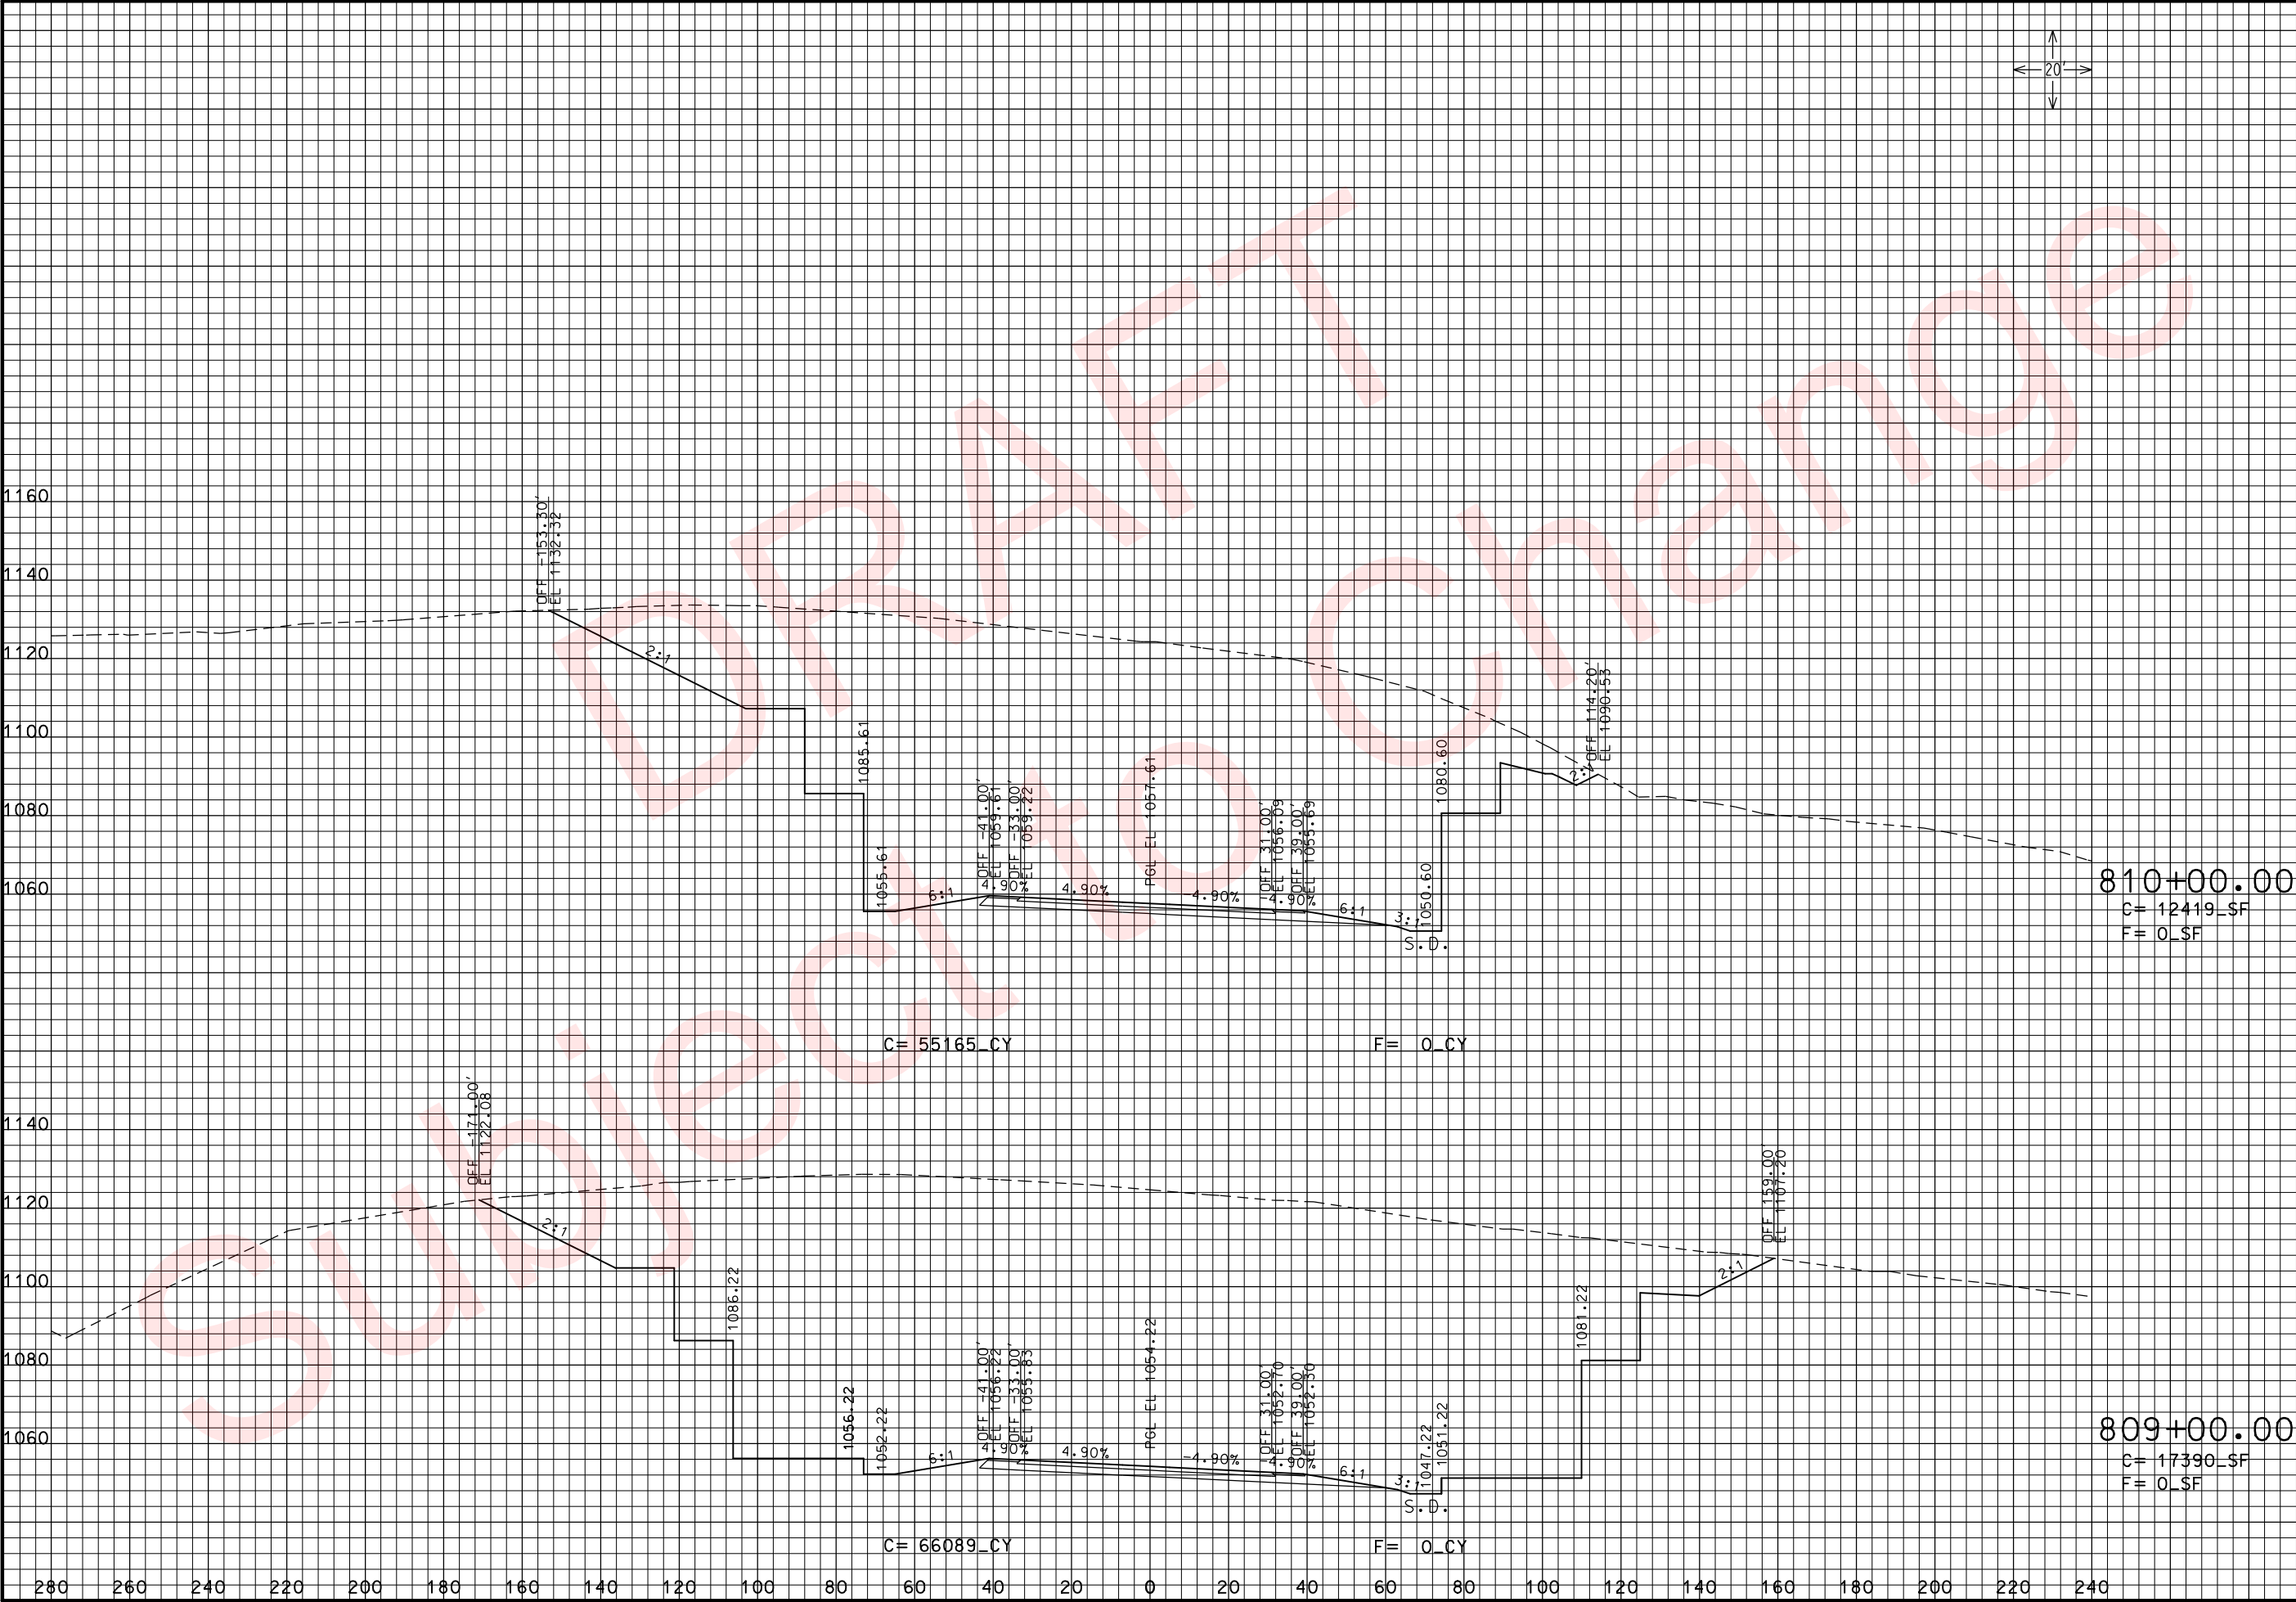

THIS MEDIA SHOULD
NOT BE CONSIDERED
A CERTIFIED
DOCUMENT.

DATE PREPARED
3/26/2010

ROUTE
49

DISTRICT
7

STATE
MO

SHEET NO.
87

COUNTY
McDONALD

JOB NO.
J7P0601

CONTRACT ID.

PROJECT NO.

BRIDGE NO.

DESCRIPTION

DATE

MISSOURI HIGHWAYS AND TRANSPORTATION
COMMISSION




105 WEST CAPITOL
JEFFERSON CITY, MO 65102
1-888-ASK-MODOT (1-888-275-6636)

RTE. 49 N. OF RTE. 90
CROSS SECTIONS
SHEET 36 OF 102

REV.

xs_086-119_j7p0601_i20_i49NORTH.dgn 10:50:13 AM 3/26/2010

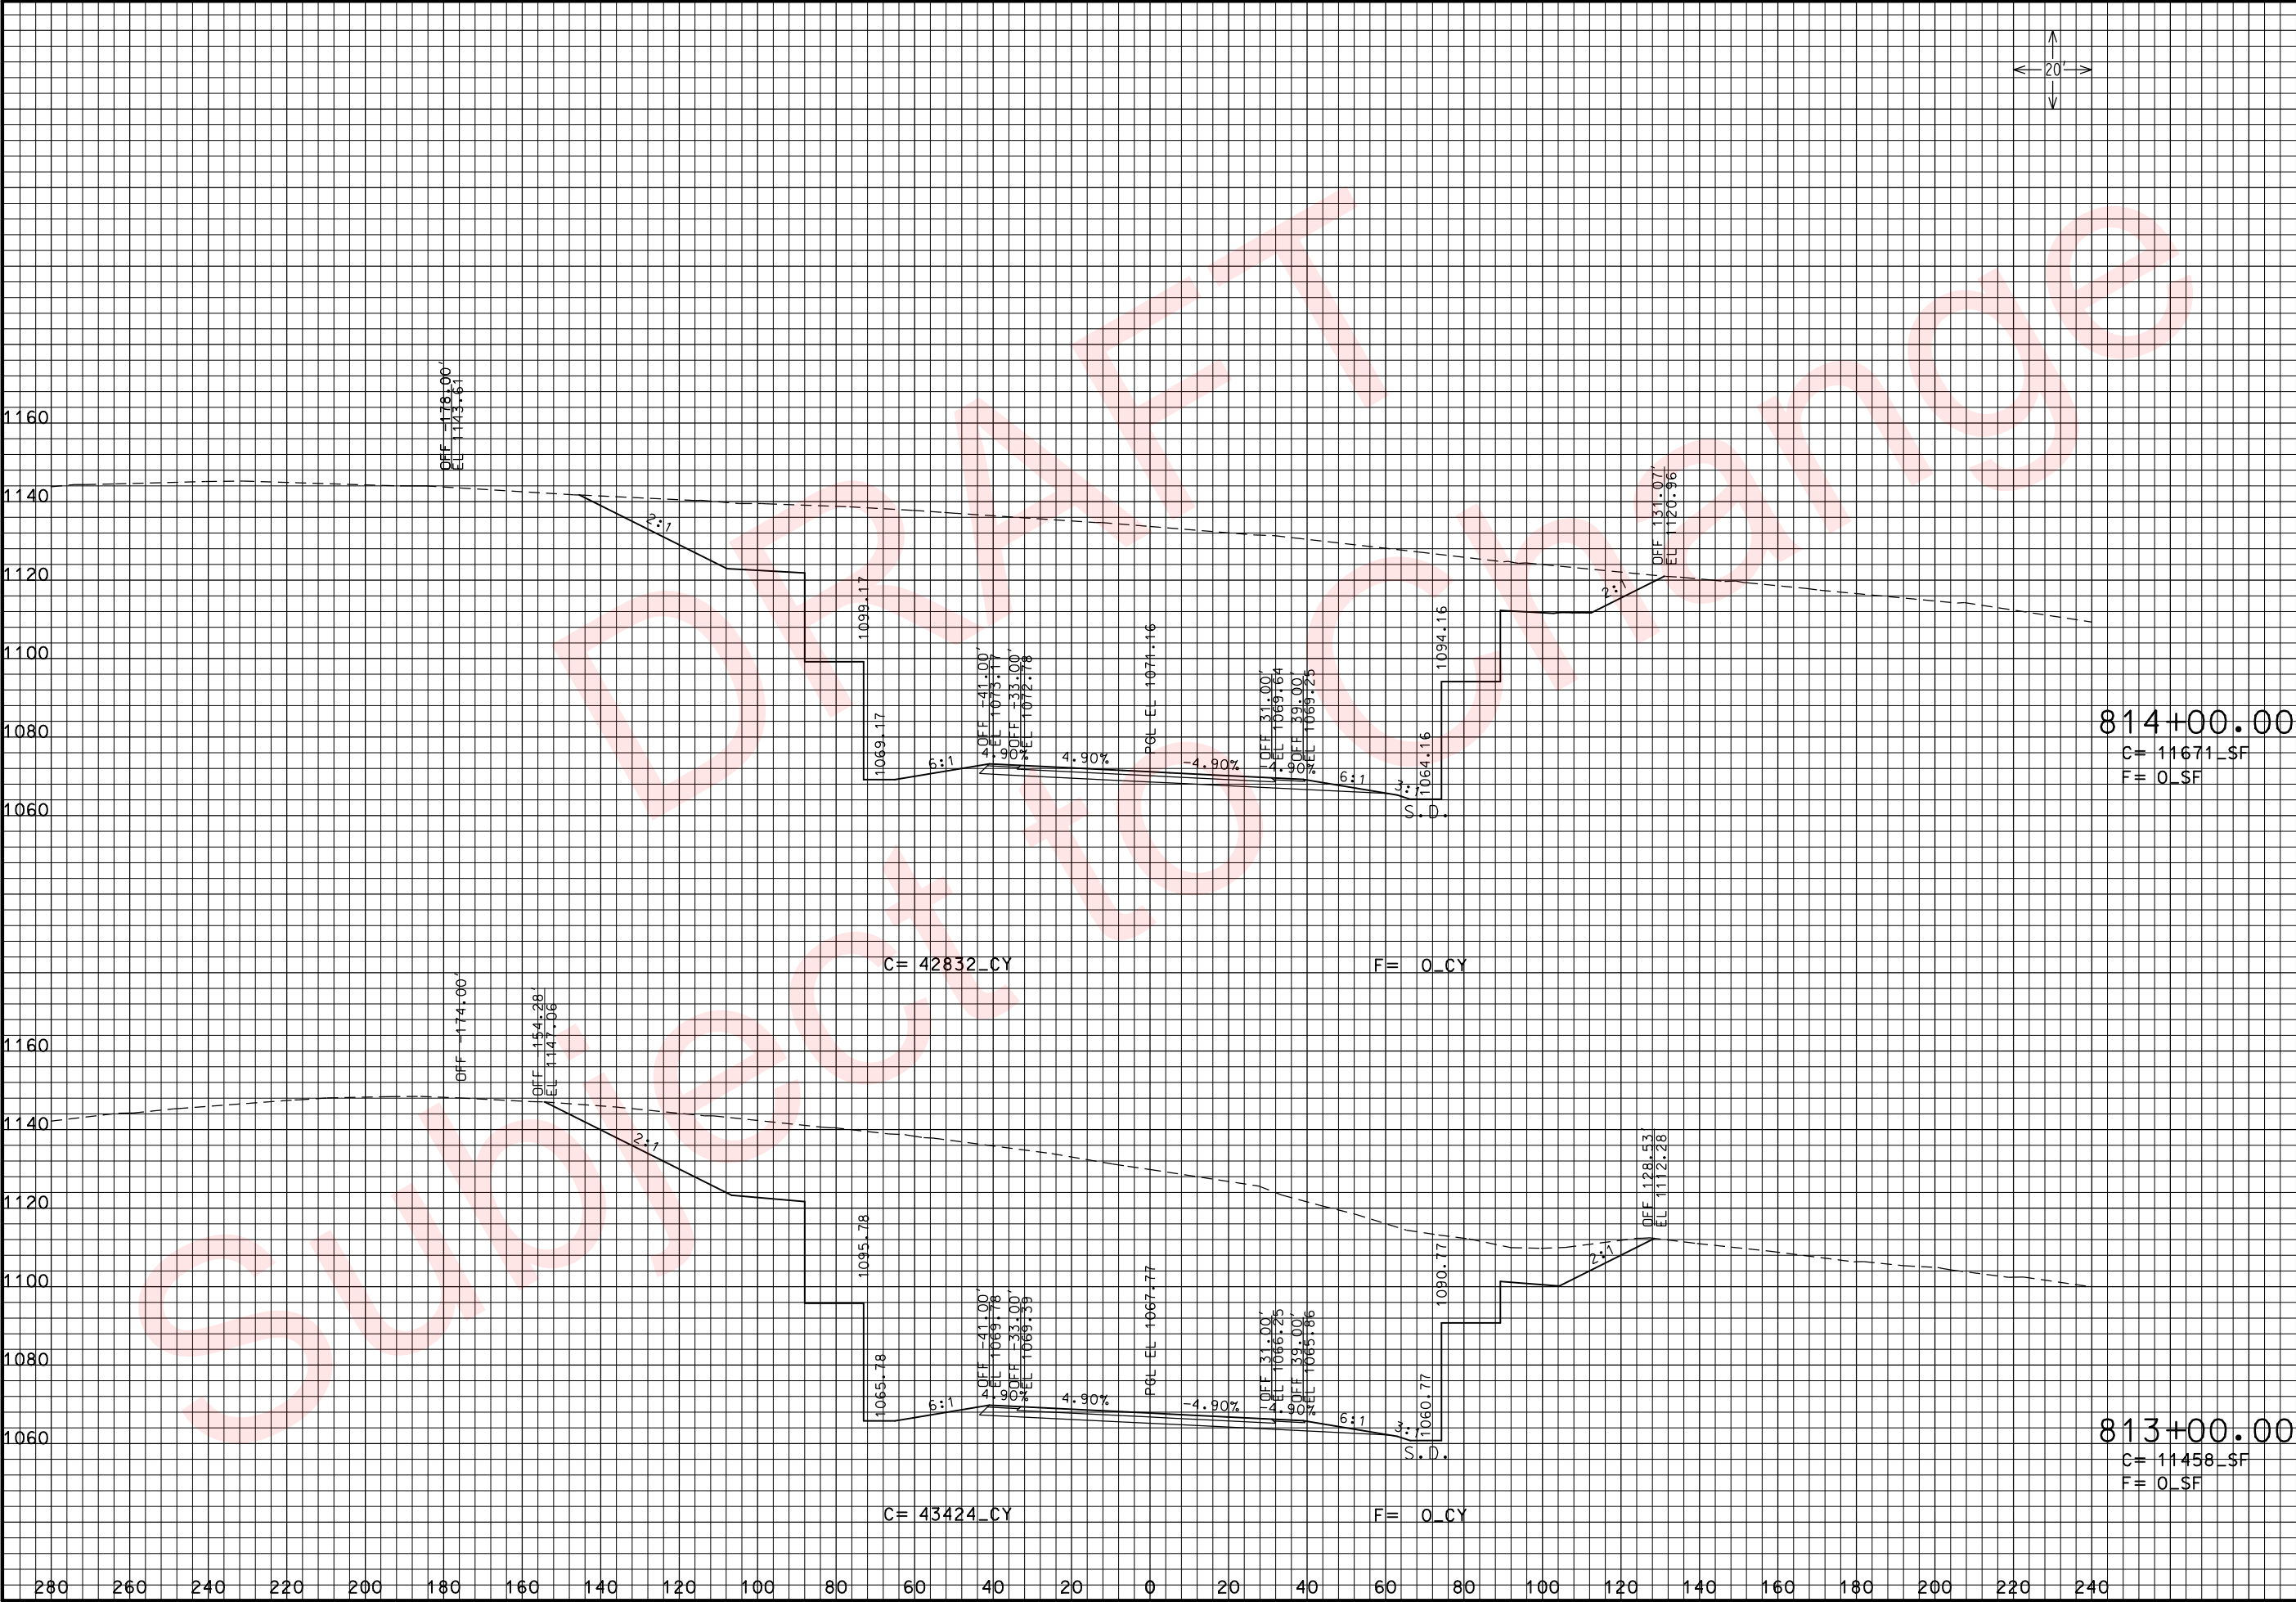

THIS MEDIA SHOULD NOT BE CONSIDERED A CERTIFIED DOCUMENT.

DATE PREPARED
3/26/2010

ROUTE 49	STATE MO
DISTRICT 7	SHEET NO. 89

COUNTY
McDONALD

JOB NO.
J7P0601

CONTRACT ID.

PROJECT NO.


BRIDGE NO.

DATE	DESCRIPTION

MISSOURI HIGHWAYS AND TRANSPORTATION COMMISSION

105 WEST CAPITOL
JEFFERSON CITY, MO 65102
1-888-ASK-MODOT (1-888-275-6636)

RTE. 49 N. OF RTE. 90
CROSS SECTIONS
SHEET 38 OF 102

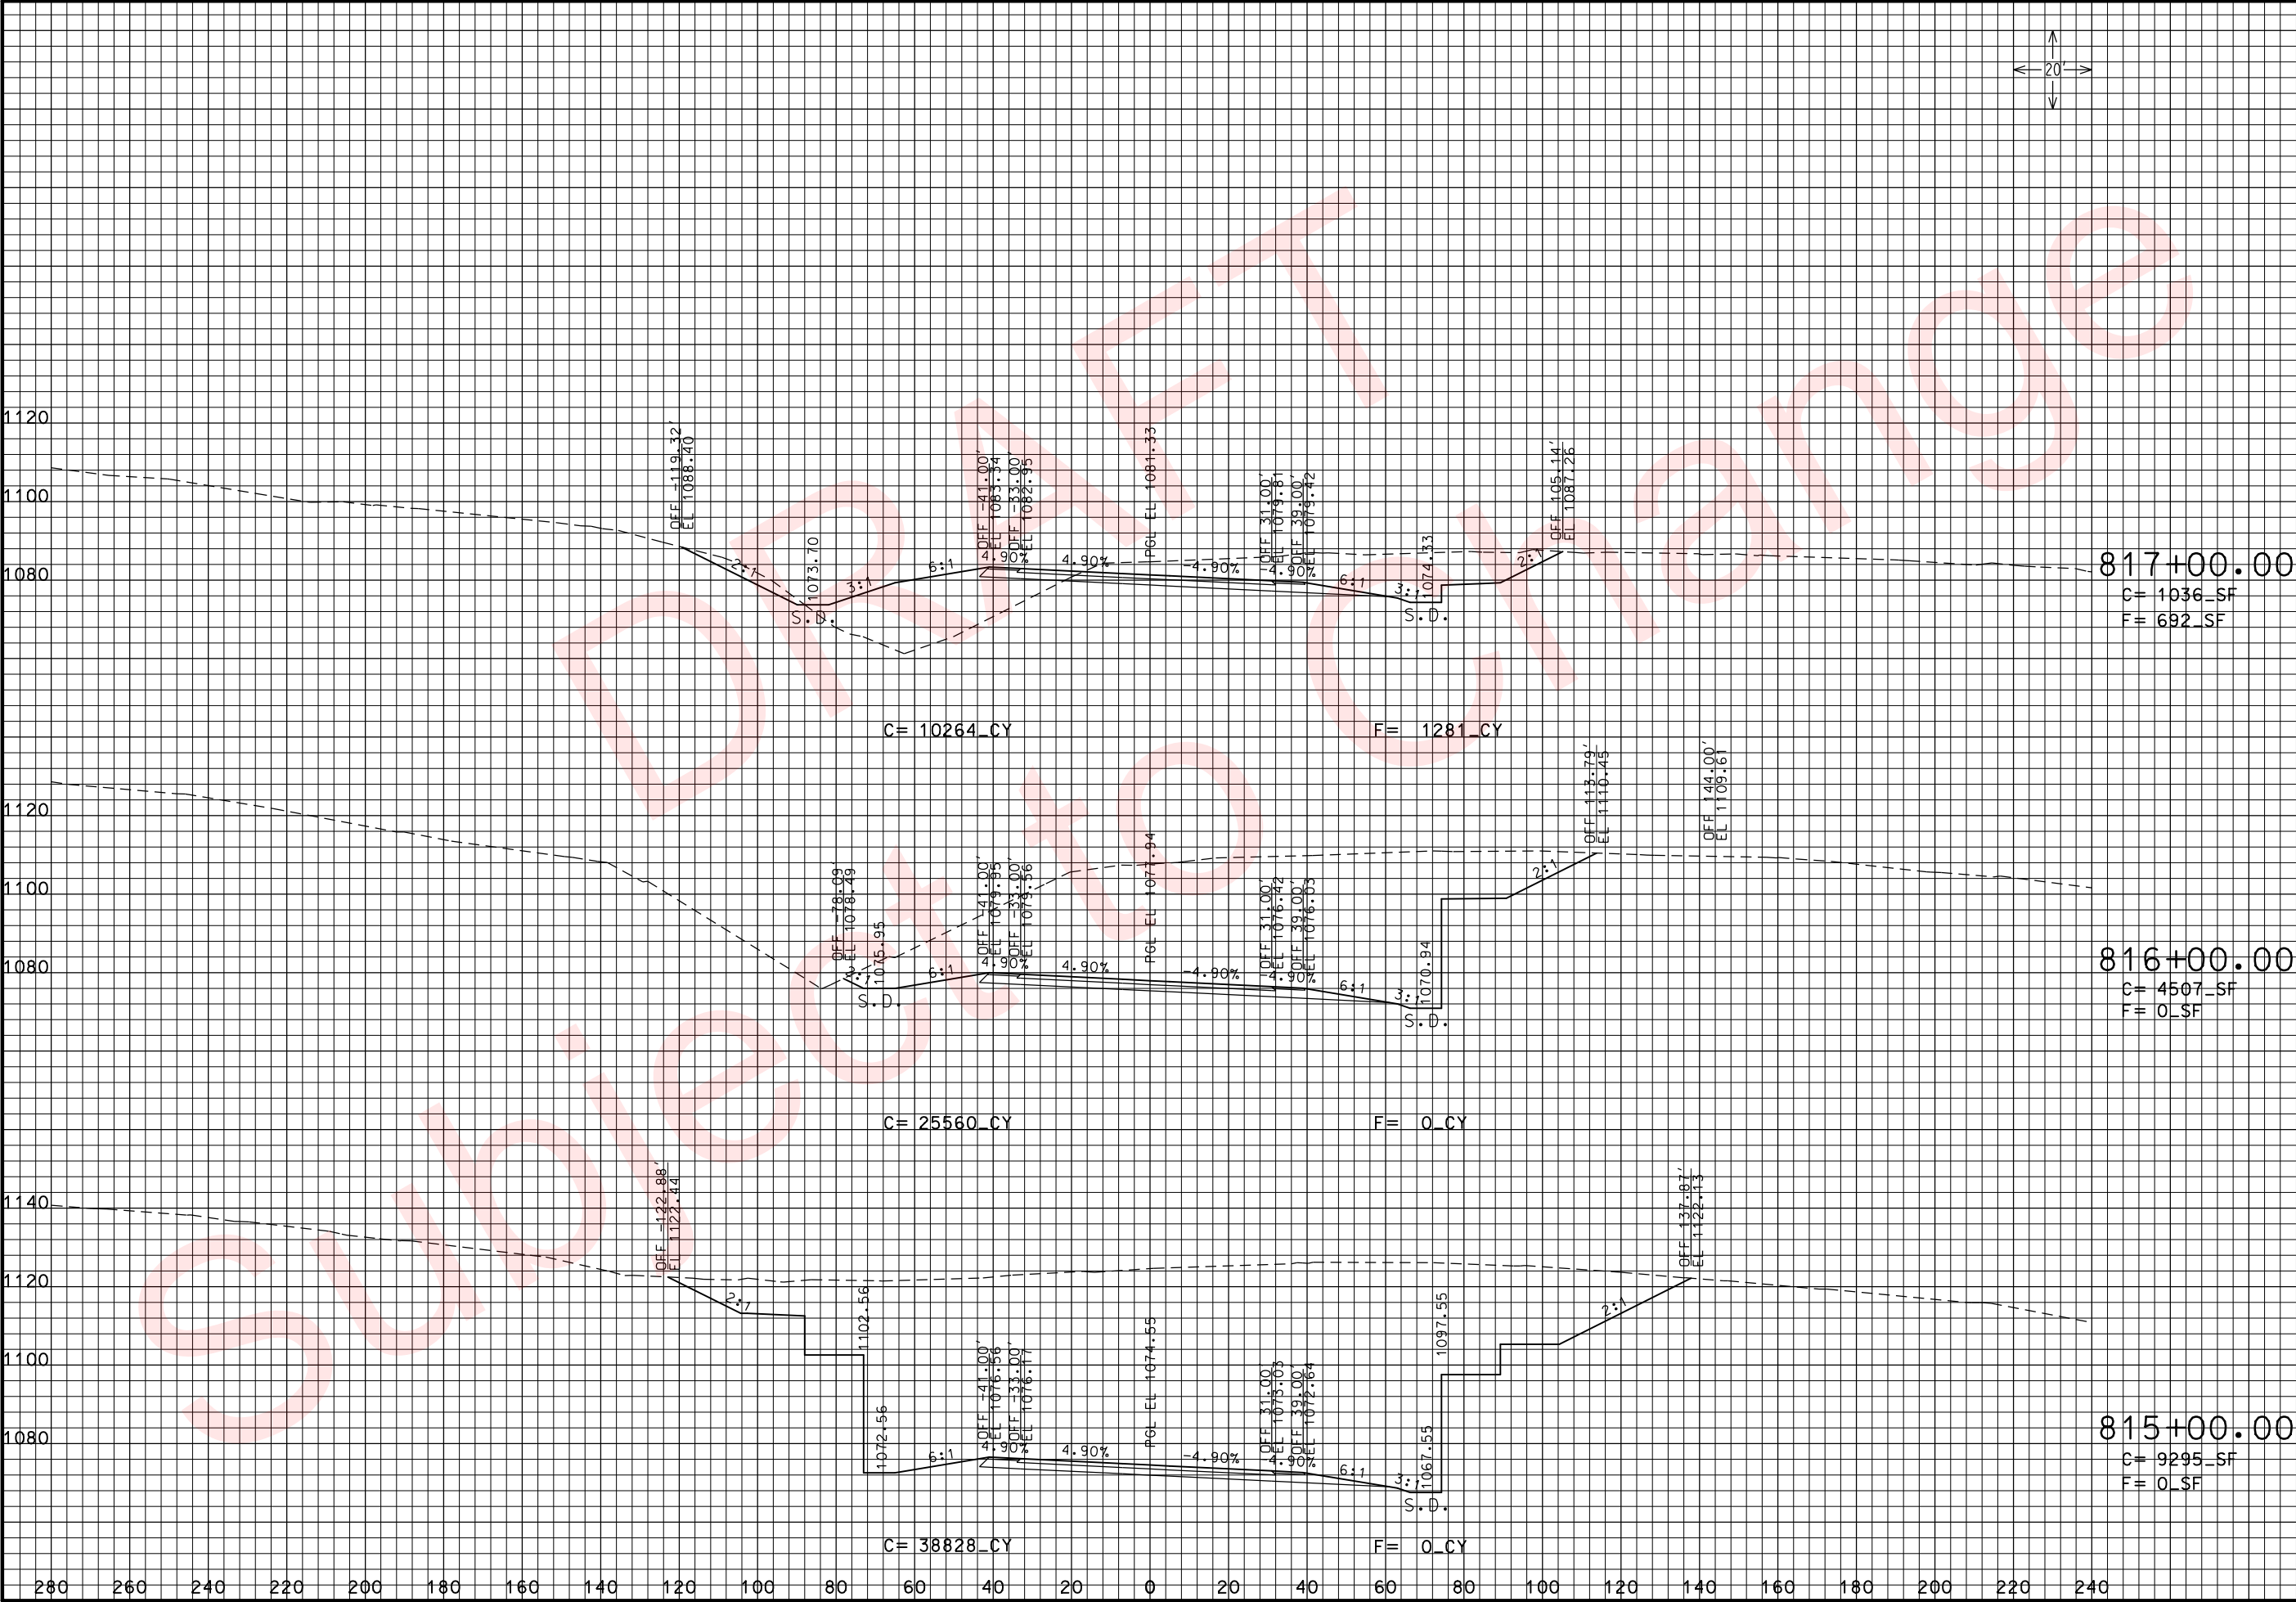

THIS MEDIA SHOULD NOT BE CONSIDERED A CERTIFIED DOCUMENT.

DATE PREPARED 3/26/2010	
ROUTE 49	STATE MO
DISTRICT 7	SHEET NO. 90
COUNTY McDONALD	
JOB NO. J7P0601	
CONTRACT ID.	
PROJECT NO.	
BRIDGE NO.	

DESCRIPTION	DATE

MISSOURI HIGHWAYS AND TRANSPORTATION COMMISSION


MoDOT

105 WEST CAPITOL
JEFFERSON CITY, MO 65102
1-888-ASK-MODOT (1-888-275-6636)

RTE. 49 N. OF RTE. 90
CROSS SECTIONS
SHEET 39 OF 102

REV.


xs_086-119_j7p0601_i20_i49NORTH.dgn 10:50:22 AM 3/26/2010

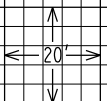

BRIDGE NO.

RTE. 49 N. OF RTE. 90
CROSS SECTIONS
SHEET 41 OF 102

REV.

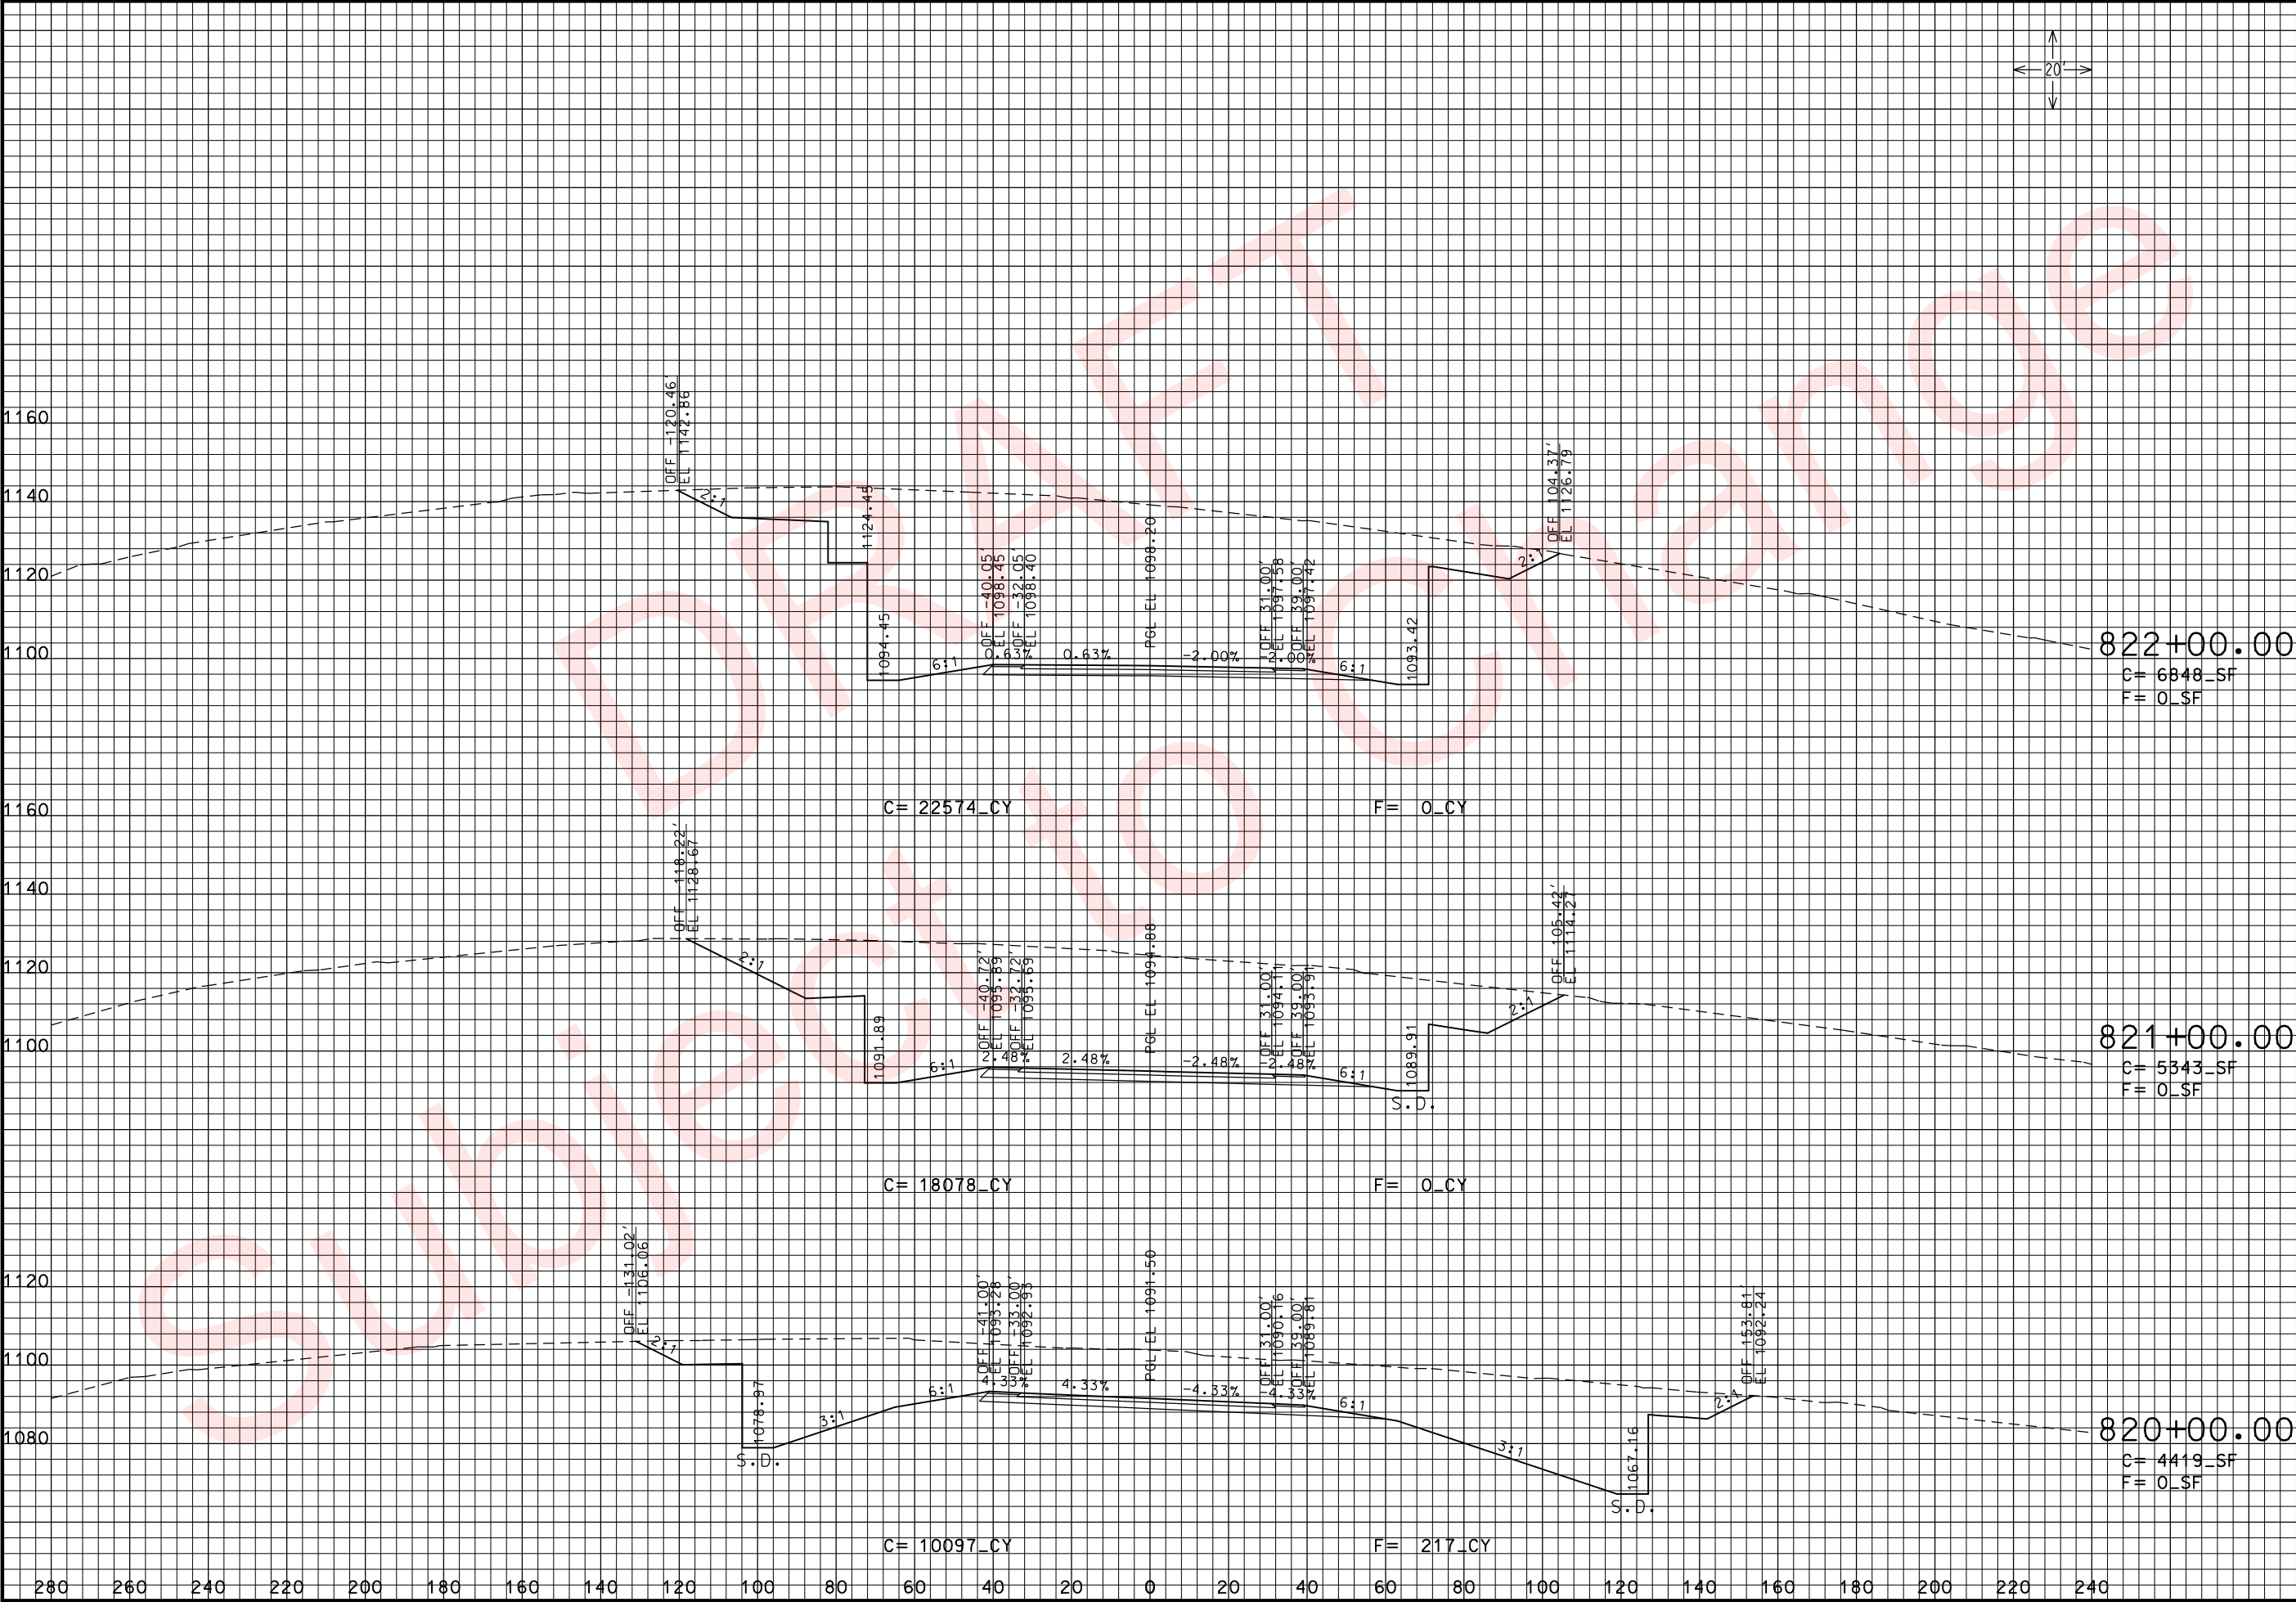

THIS MEDIA SHOULD NOT BE CONSIDERED A CERTIFIED DOCUMENT.

DATE PREPARED
3/26/2010

ROUTE
49

DISTRICT
7

STATE
MO

SHEET NO.
94

COUNTY
McDONALD

JOB NO.
J7P0601

CONTRACT ID.

PROJECT NO.

BRIDGE NO.

DESCRIPTION

DATE


MISSOURI HIGHWAYS AND TRANSPORTATION COMMISSION



105 WEST CAPITOL
JEFFERSON CITY, MO 65102
1-888-ASK-MODOT (1-888-275-6636)

RTE. 49 N. OF RTE. 90
CROSS SECTIONS
SHEET 43 OF 102

REV.

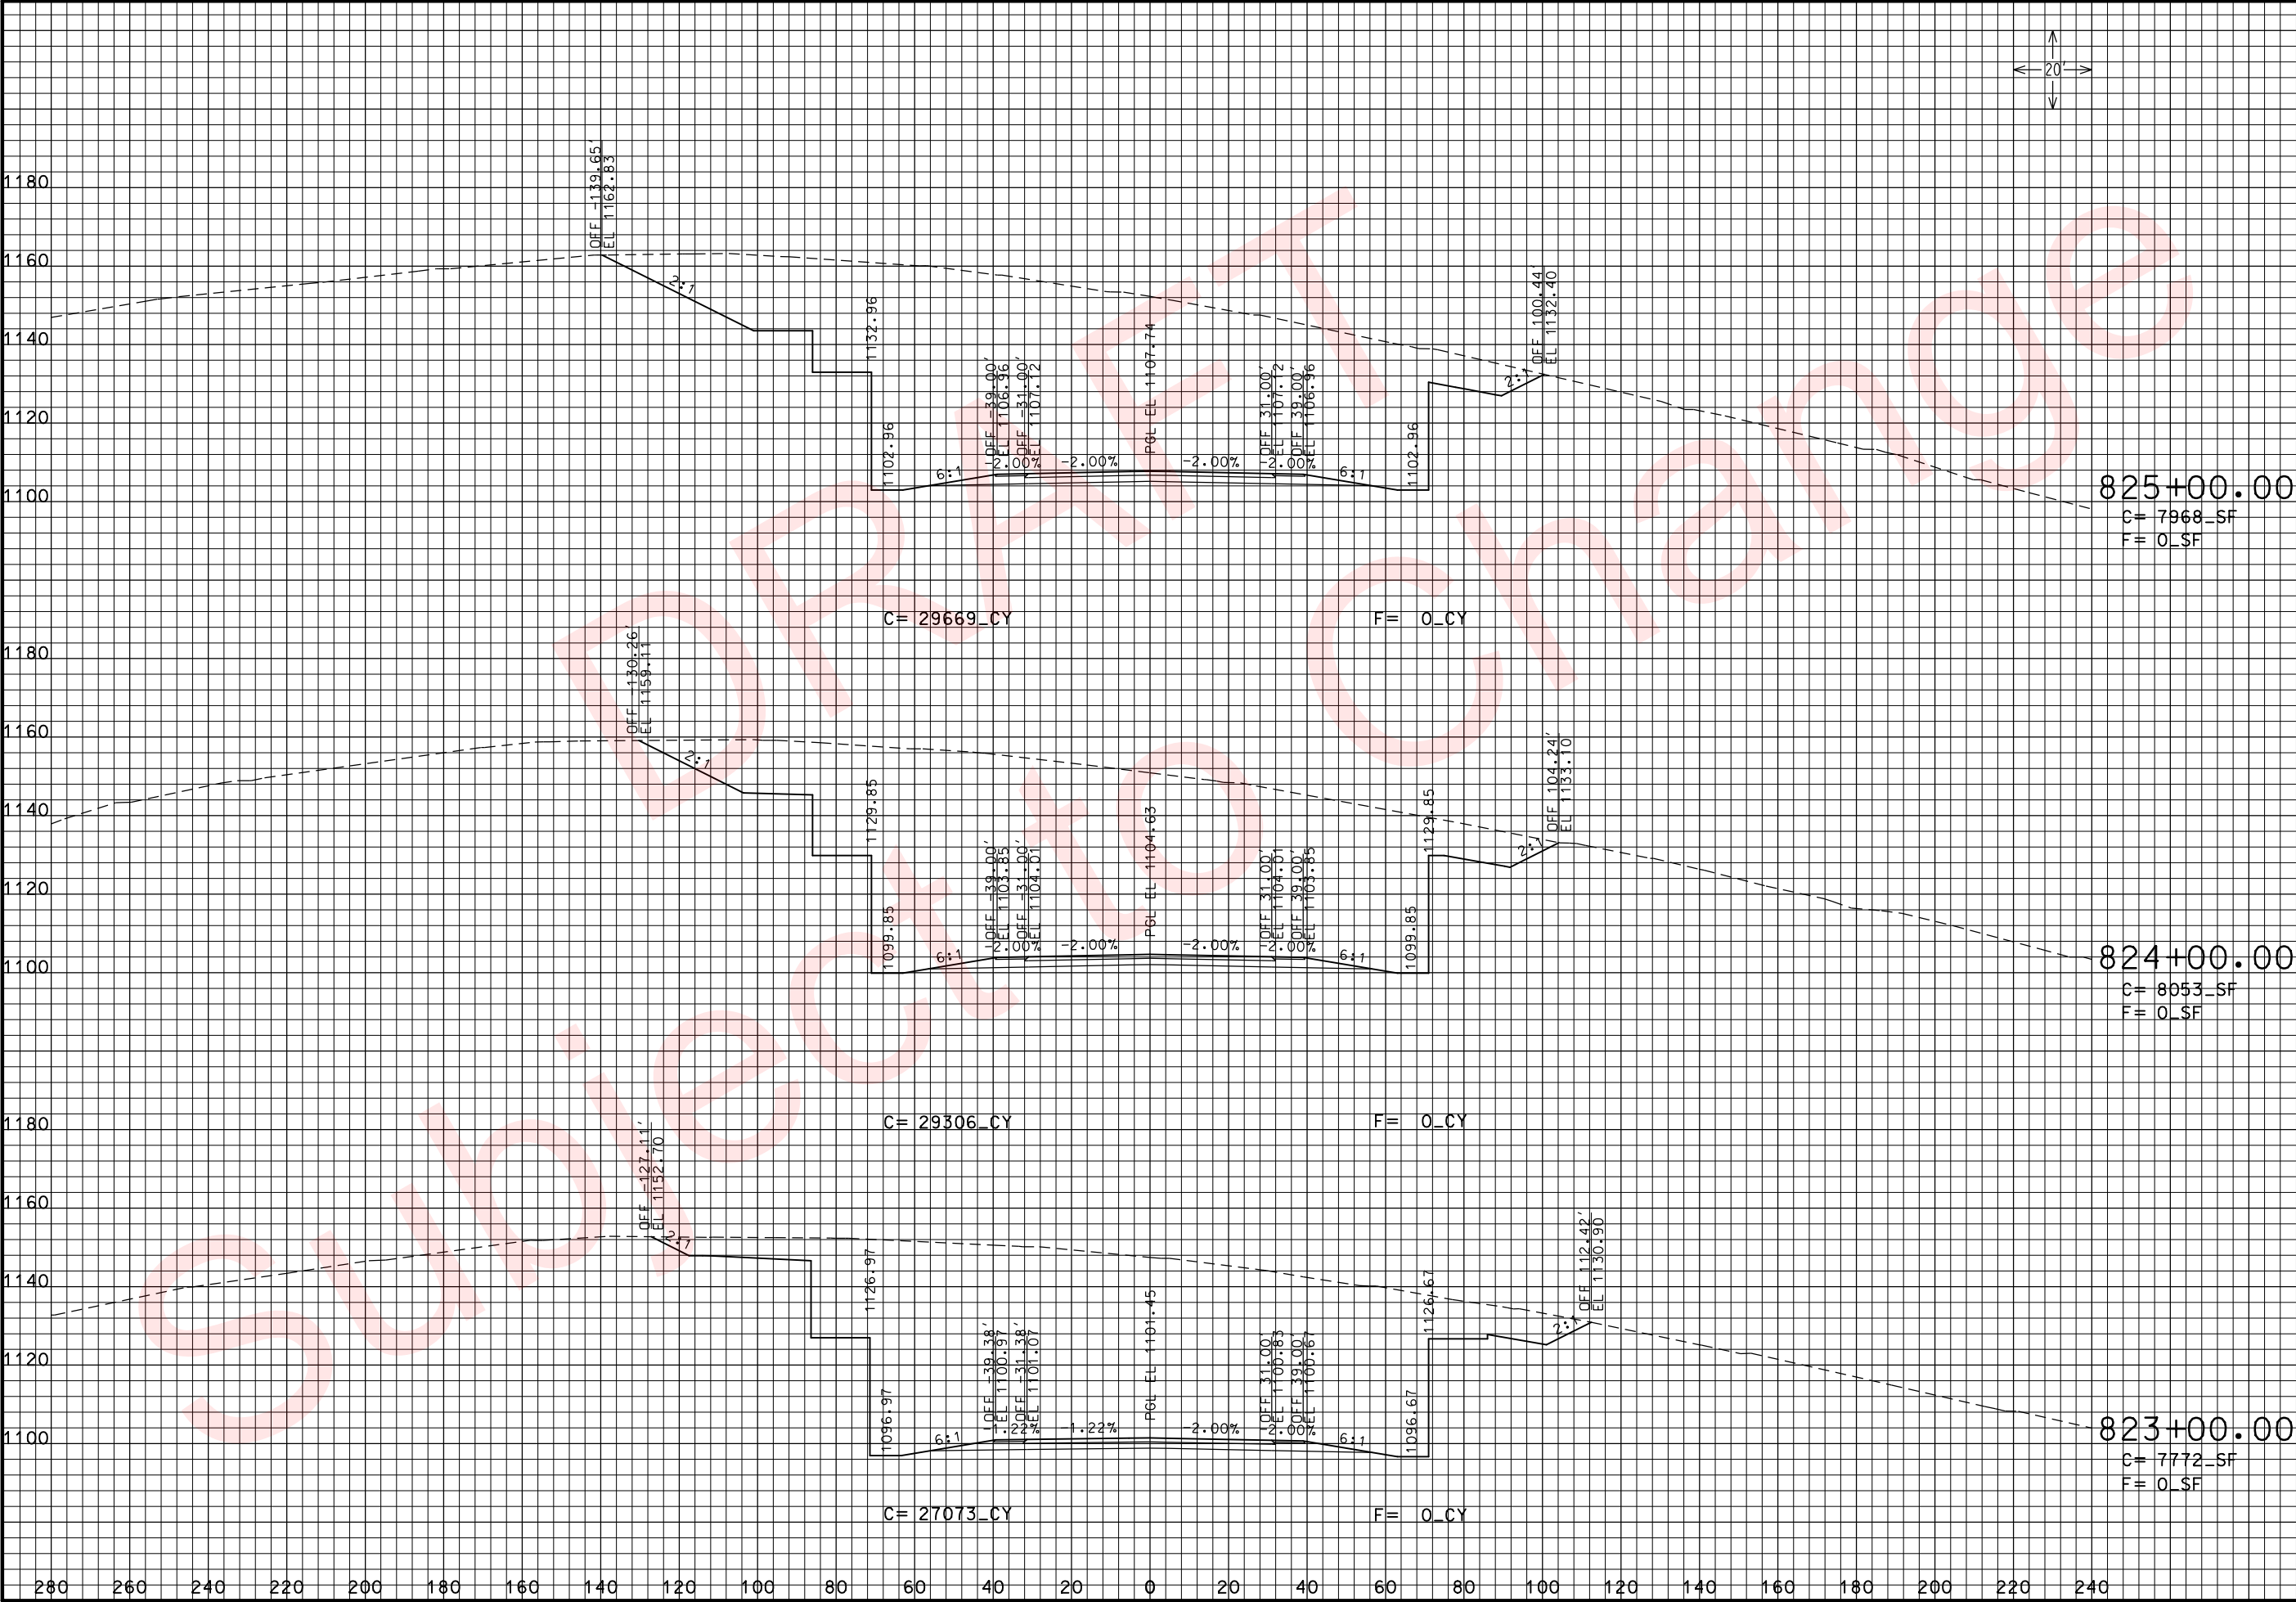

THIS MEDIA SHOULD NOT BE CONSIDERED A CERTIFIED DOCUMENT.

DATE PREPARED
3/26/2010

ROUTE
49

DISTRICT
7

COUNTY
McDONALD

JOB NO.
J7P0601

CONTRACT ID.

PROJECT NO.

BRIDGE NO.

DESCRIPTION

DATE

MISSOURI HIGHWAYS AND TRANSPORTATION COMMISSION




105 WEST CAPITOL
JEFFERSON CITY, MO 65102
1-888-ASK-MODOT (1-888-275-6636)

RTE. 49 N. OF RTE. 90

CROSS SECTIONS

SHEET 44 OF 102

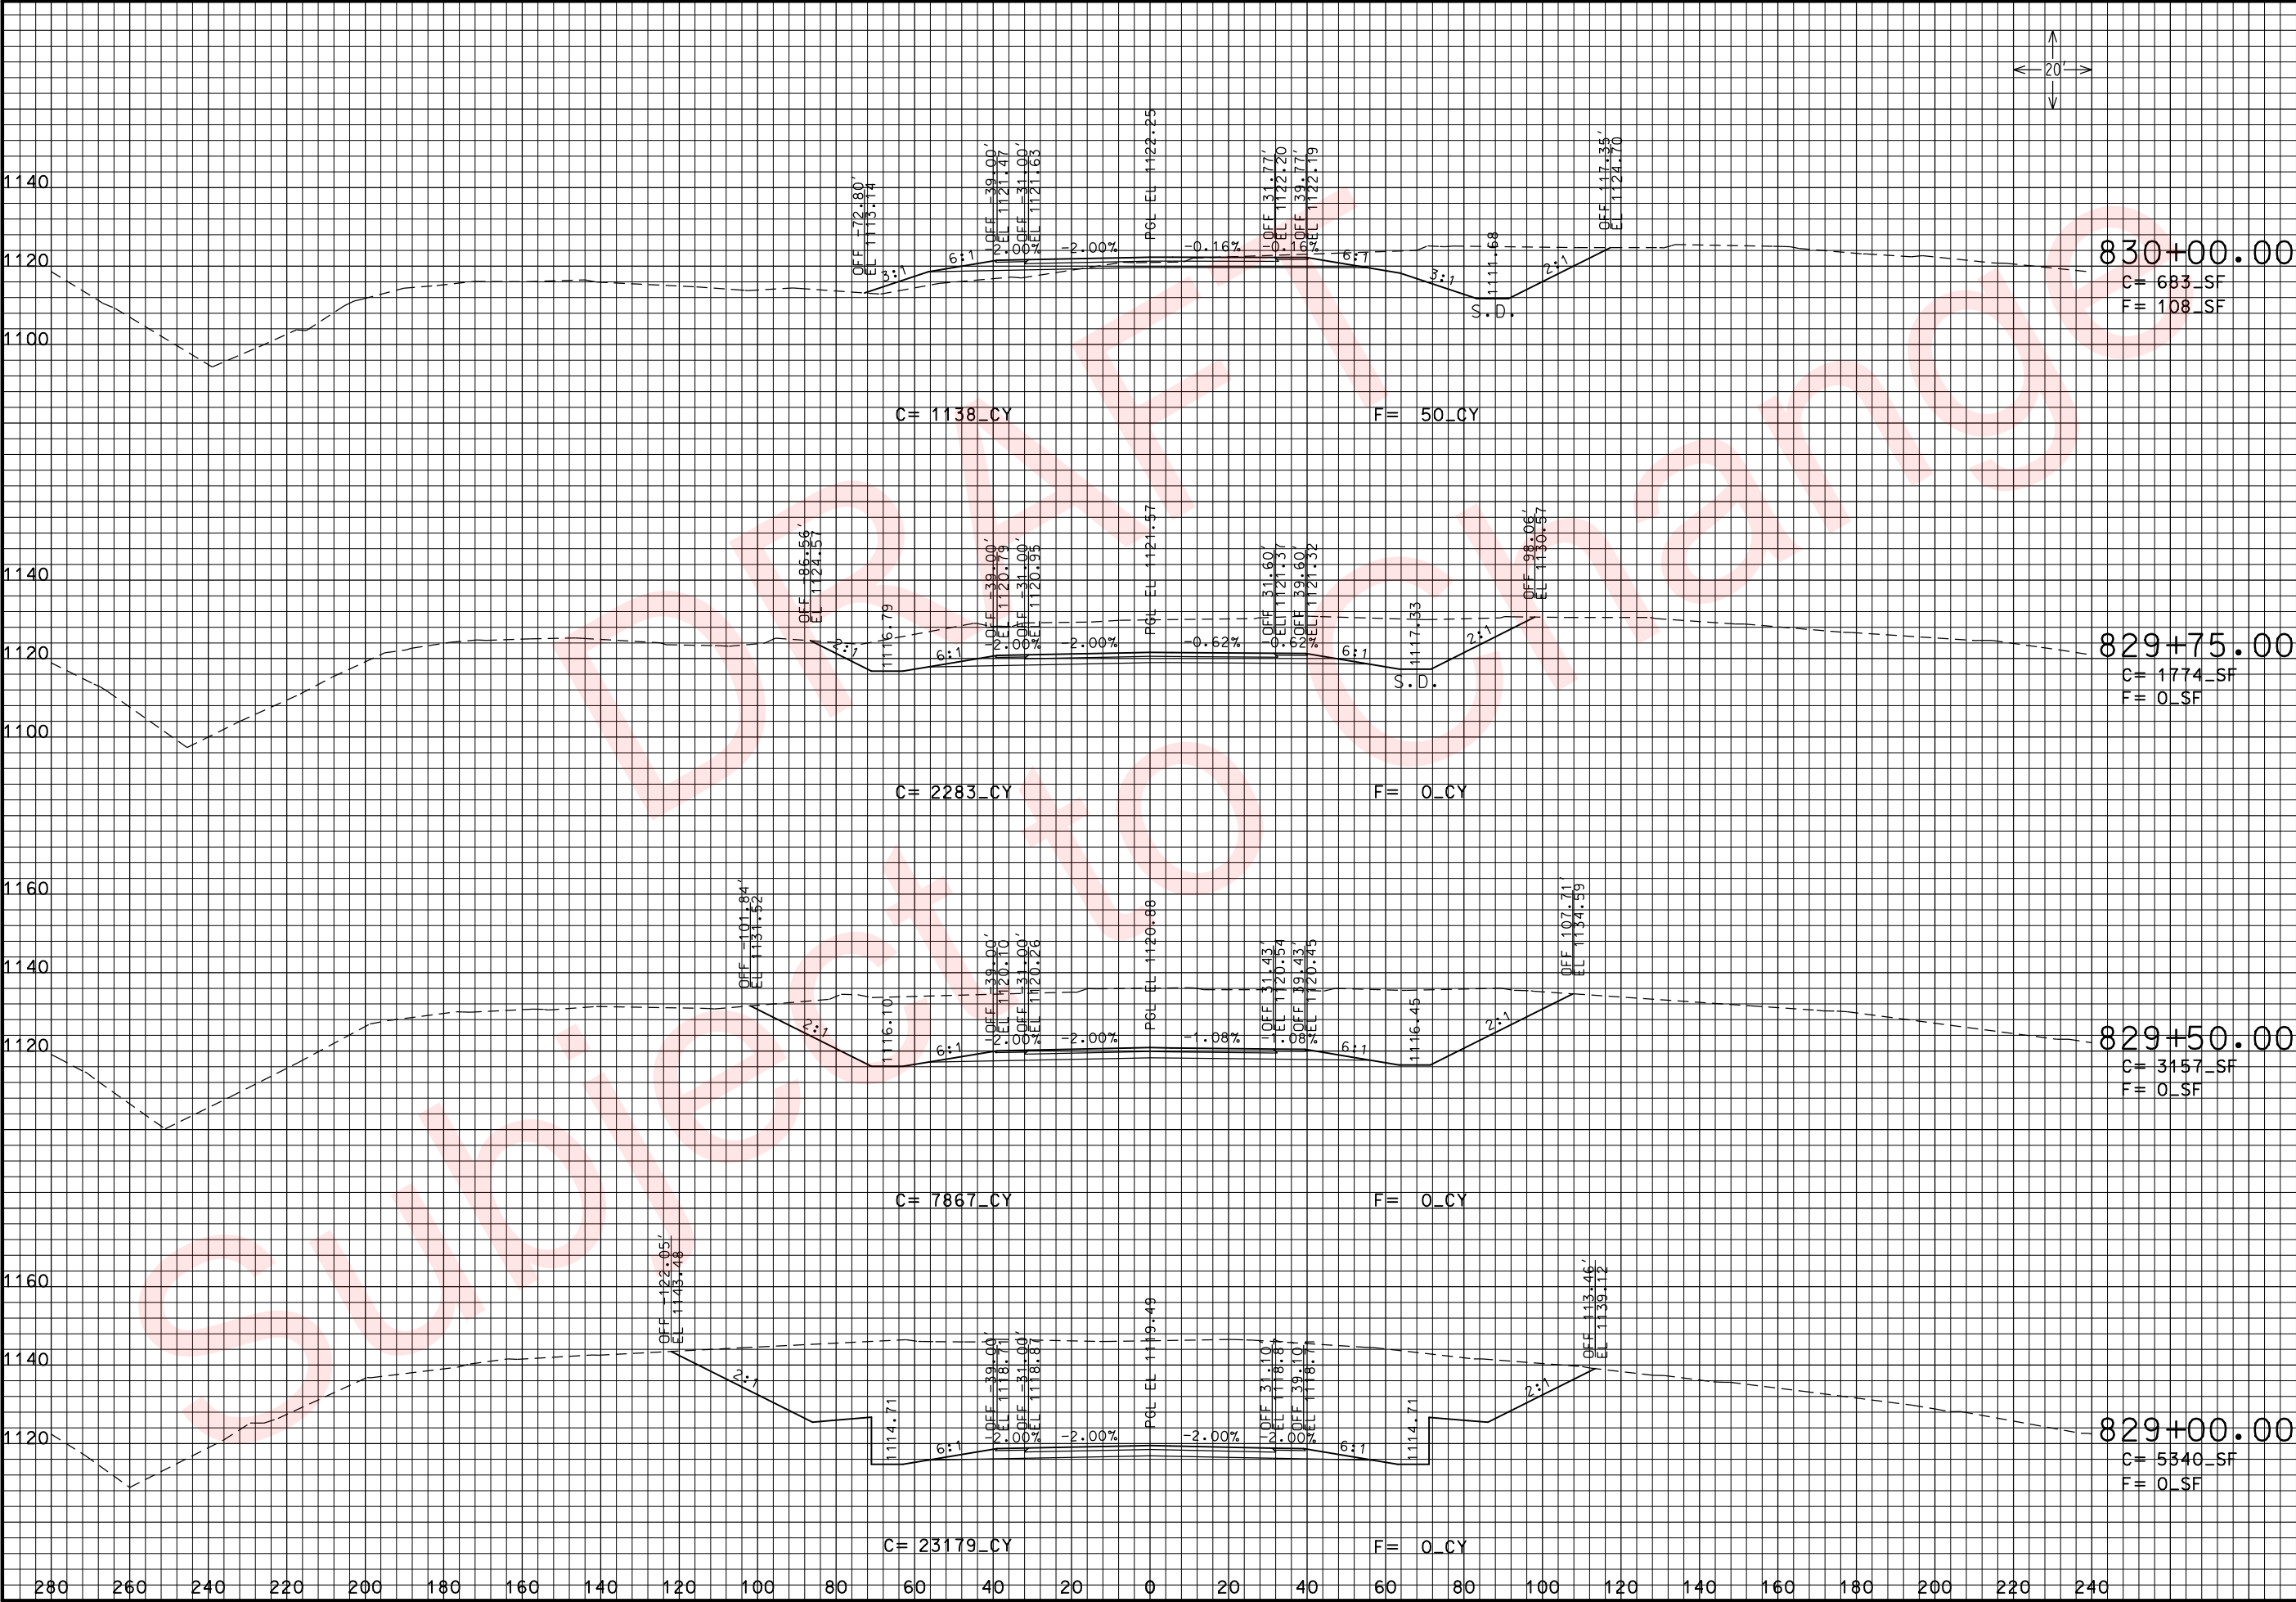

THIS MEDIA SHOULD NOT BE CONSIDERED A CERTIFIED DOCUMENT.

DATE PREPARED 3/26/2010	
ROUTE 49	STATE MO
DISTRICT 7	SHEET NO. 97
COUNTY McDONALD	
JOB NO. J7P0601	
CONTRACT ID.	
PROJECT NO.	
BRIDGE NO.	

DESCRIPTION

DATE


MISSOURI HIGHWAYS AND TRANSPORTATION COMMISSION


MoDOT

105 WEST CAPITOL
JEFFERSON CITY, MO 65102
1-888-ASK-MODOT (1-888-275-6636)

RTE. 49 N. OF RTE. 90
CROSS SECTIONS
SHEET 46 OF 102

REV.

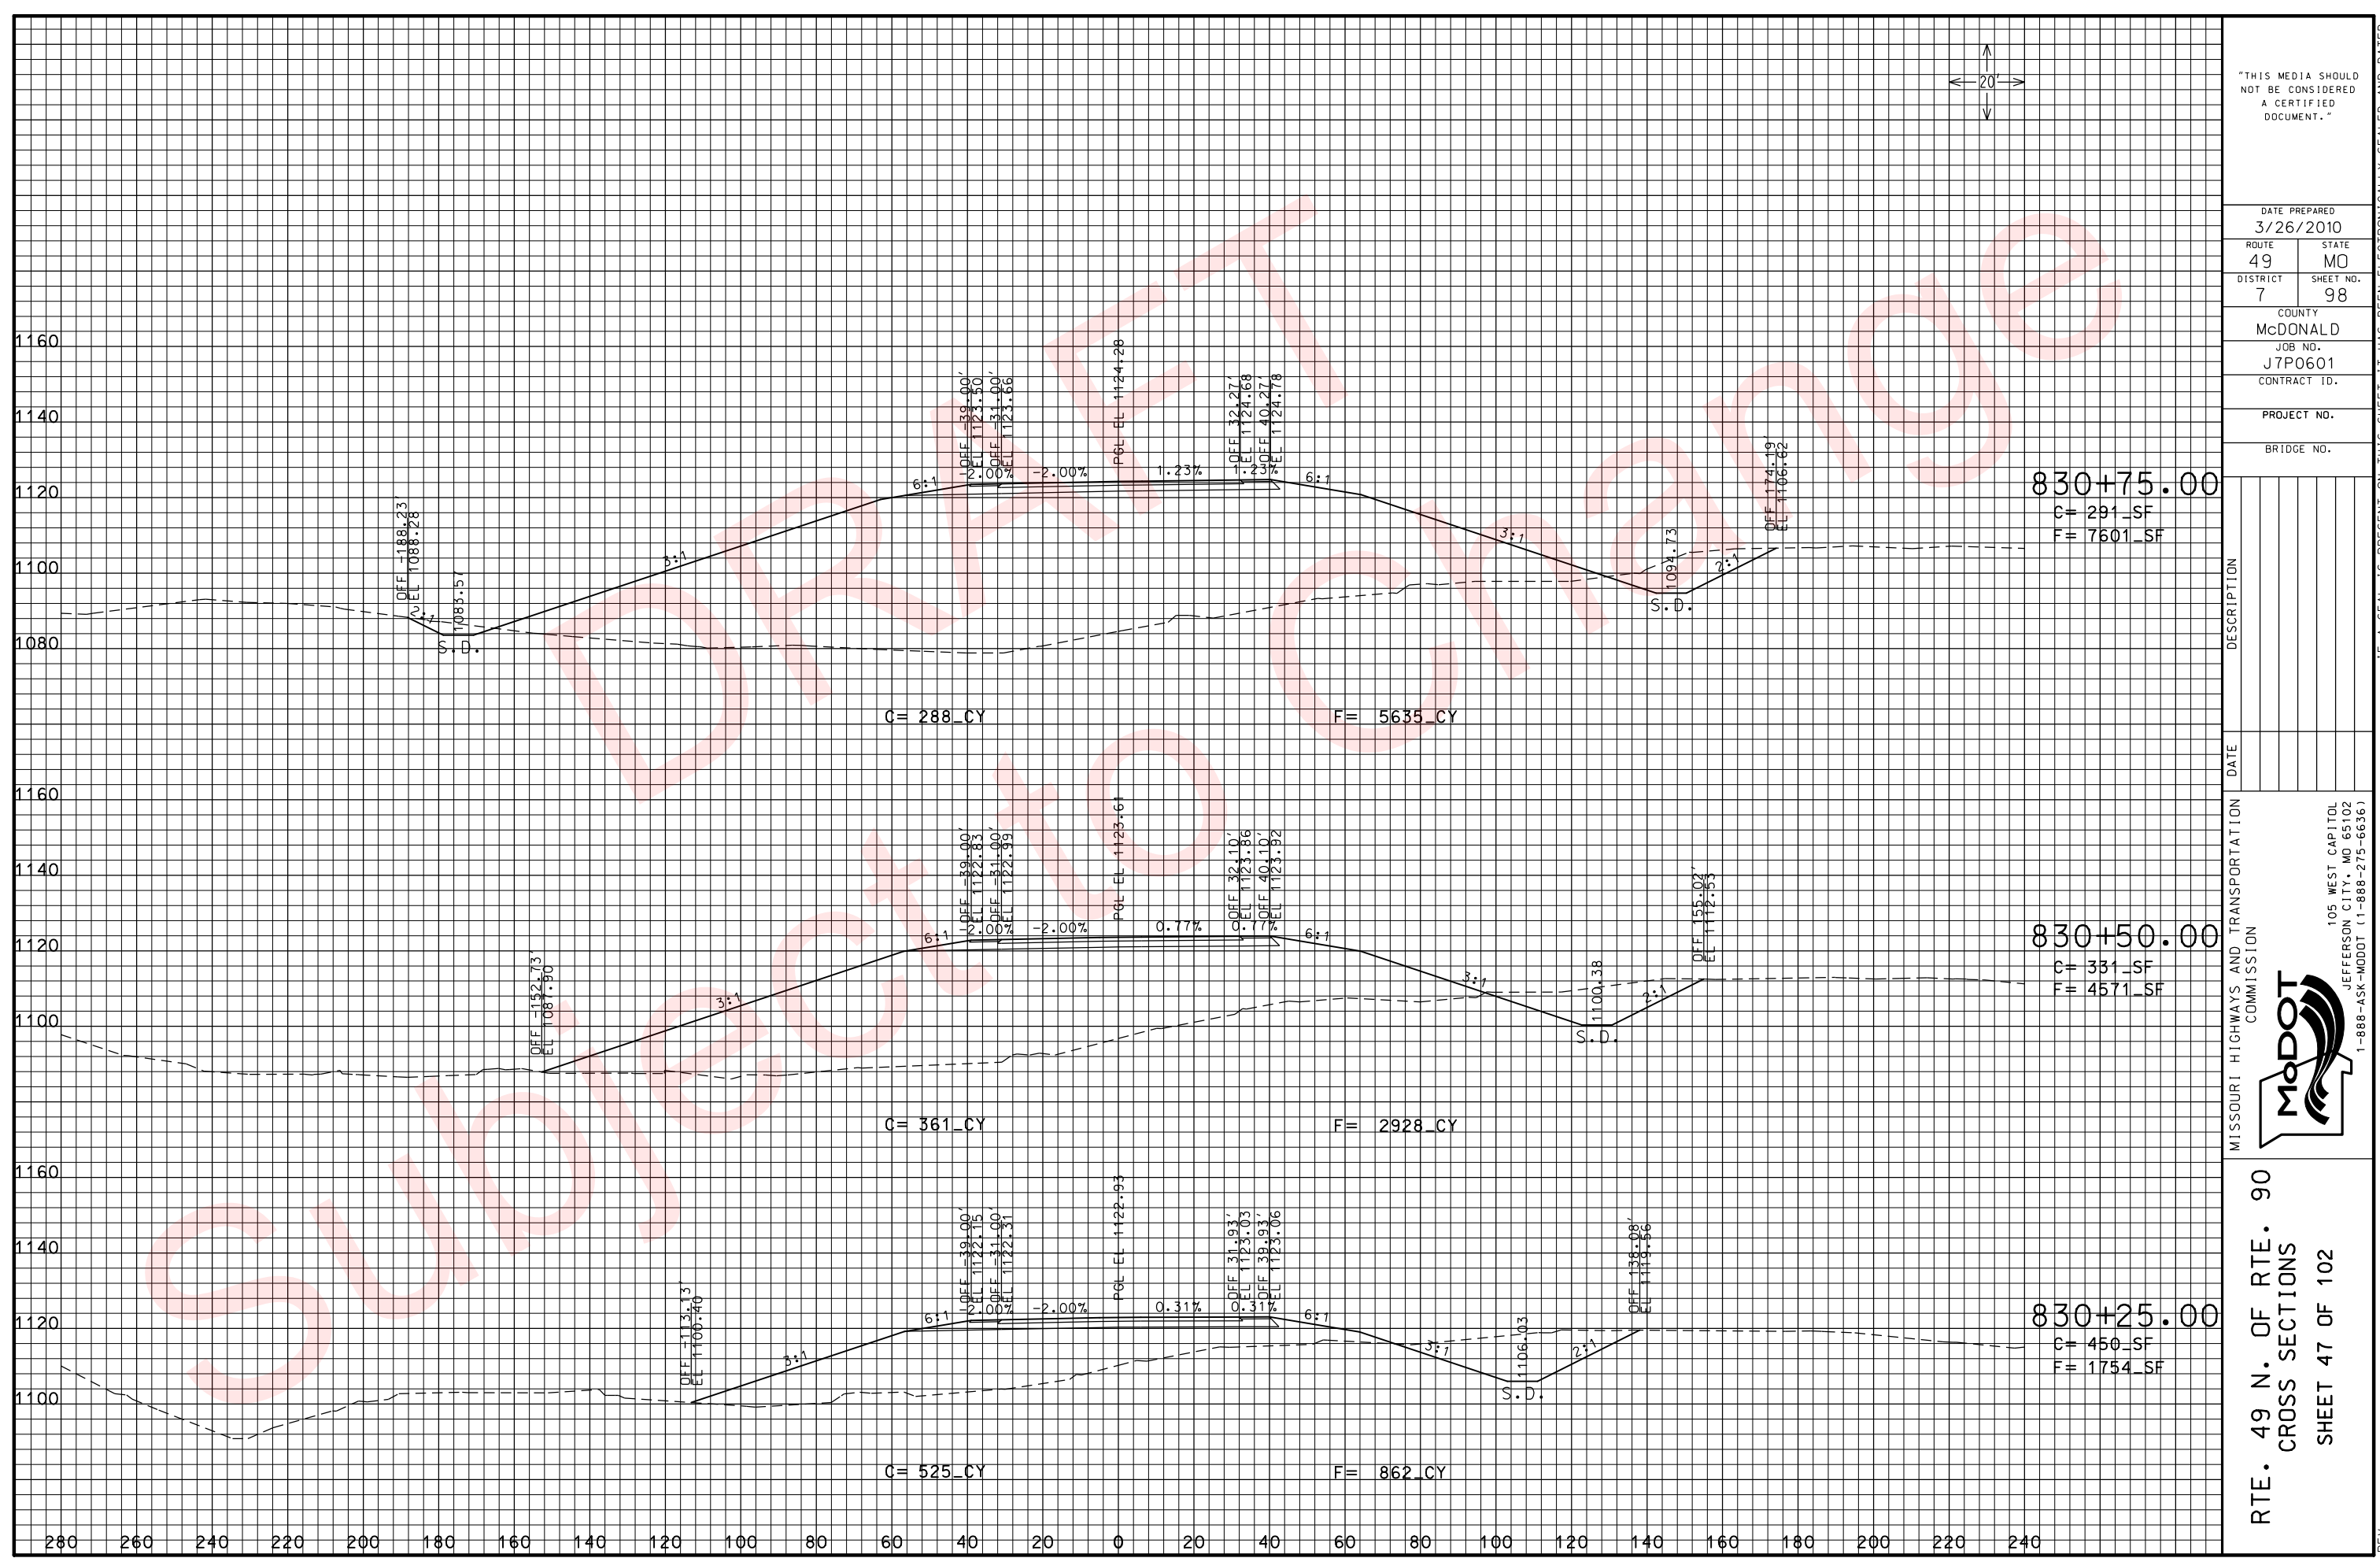

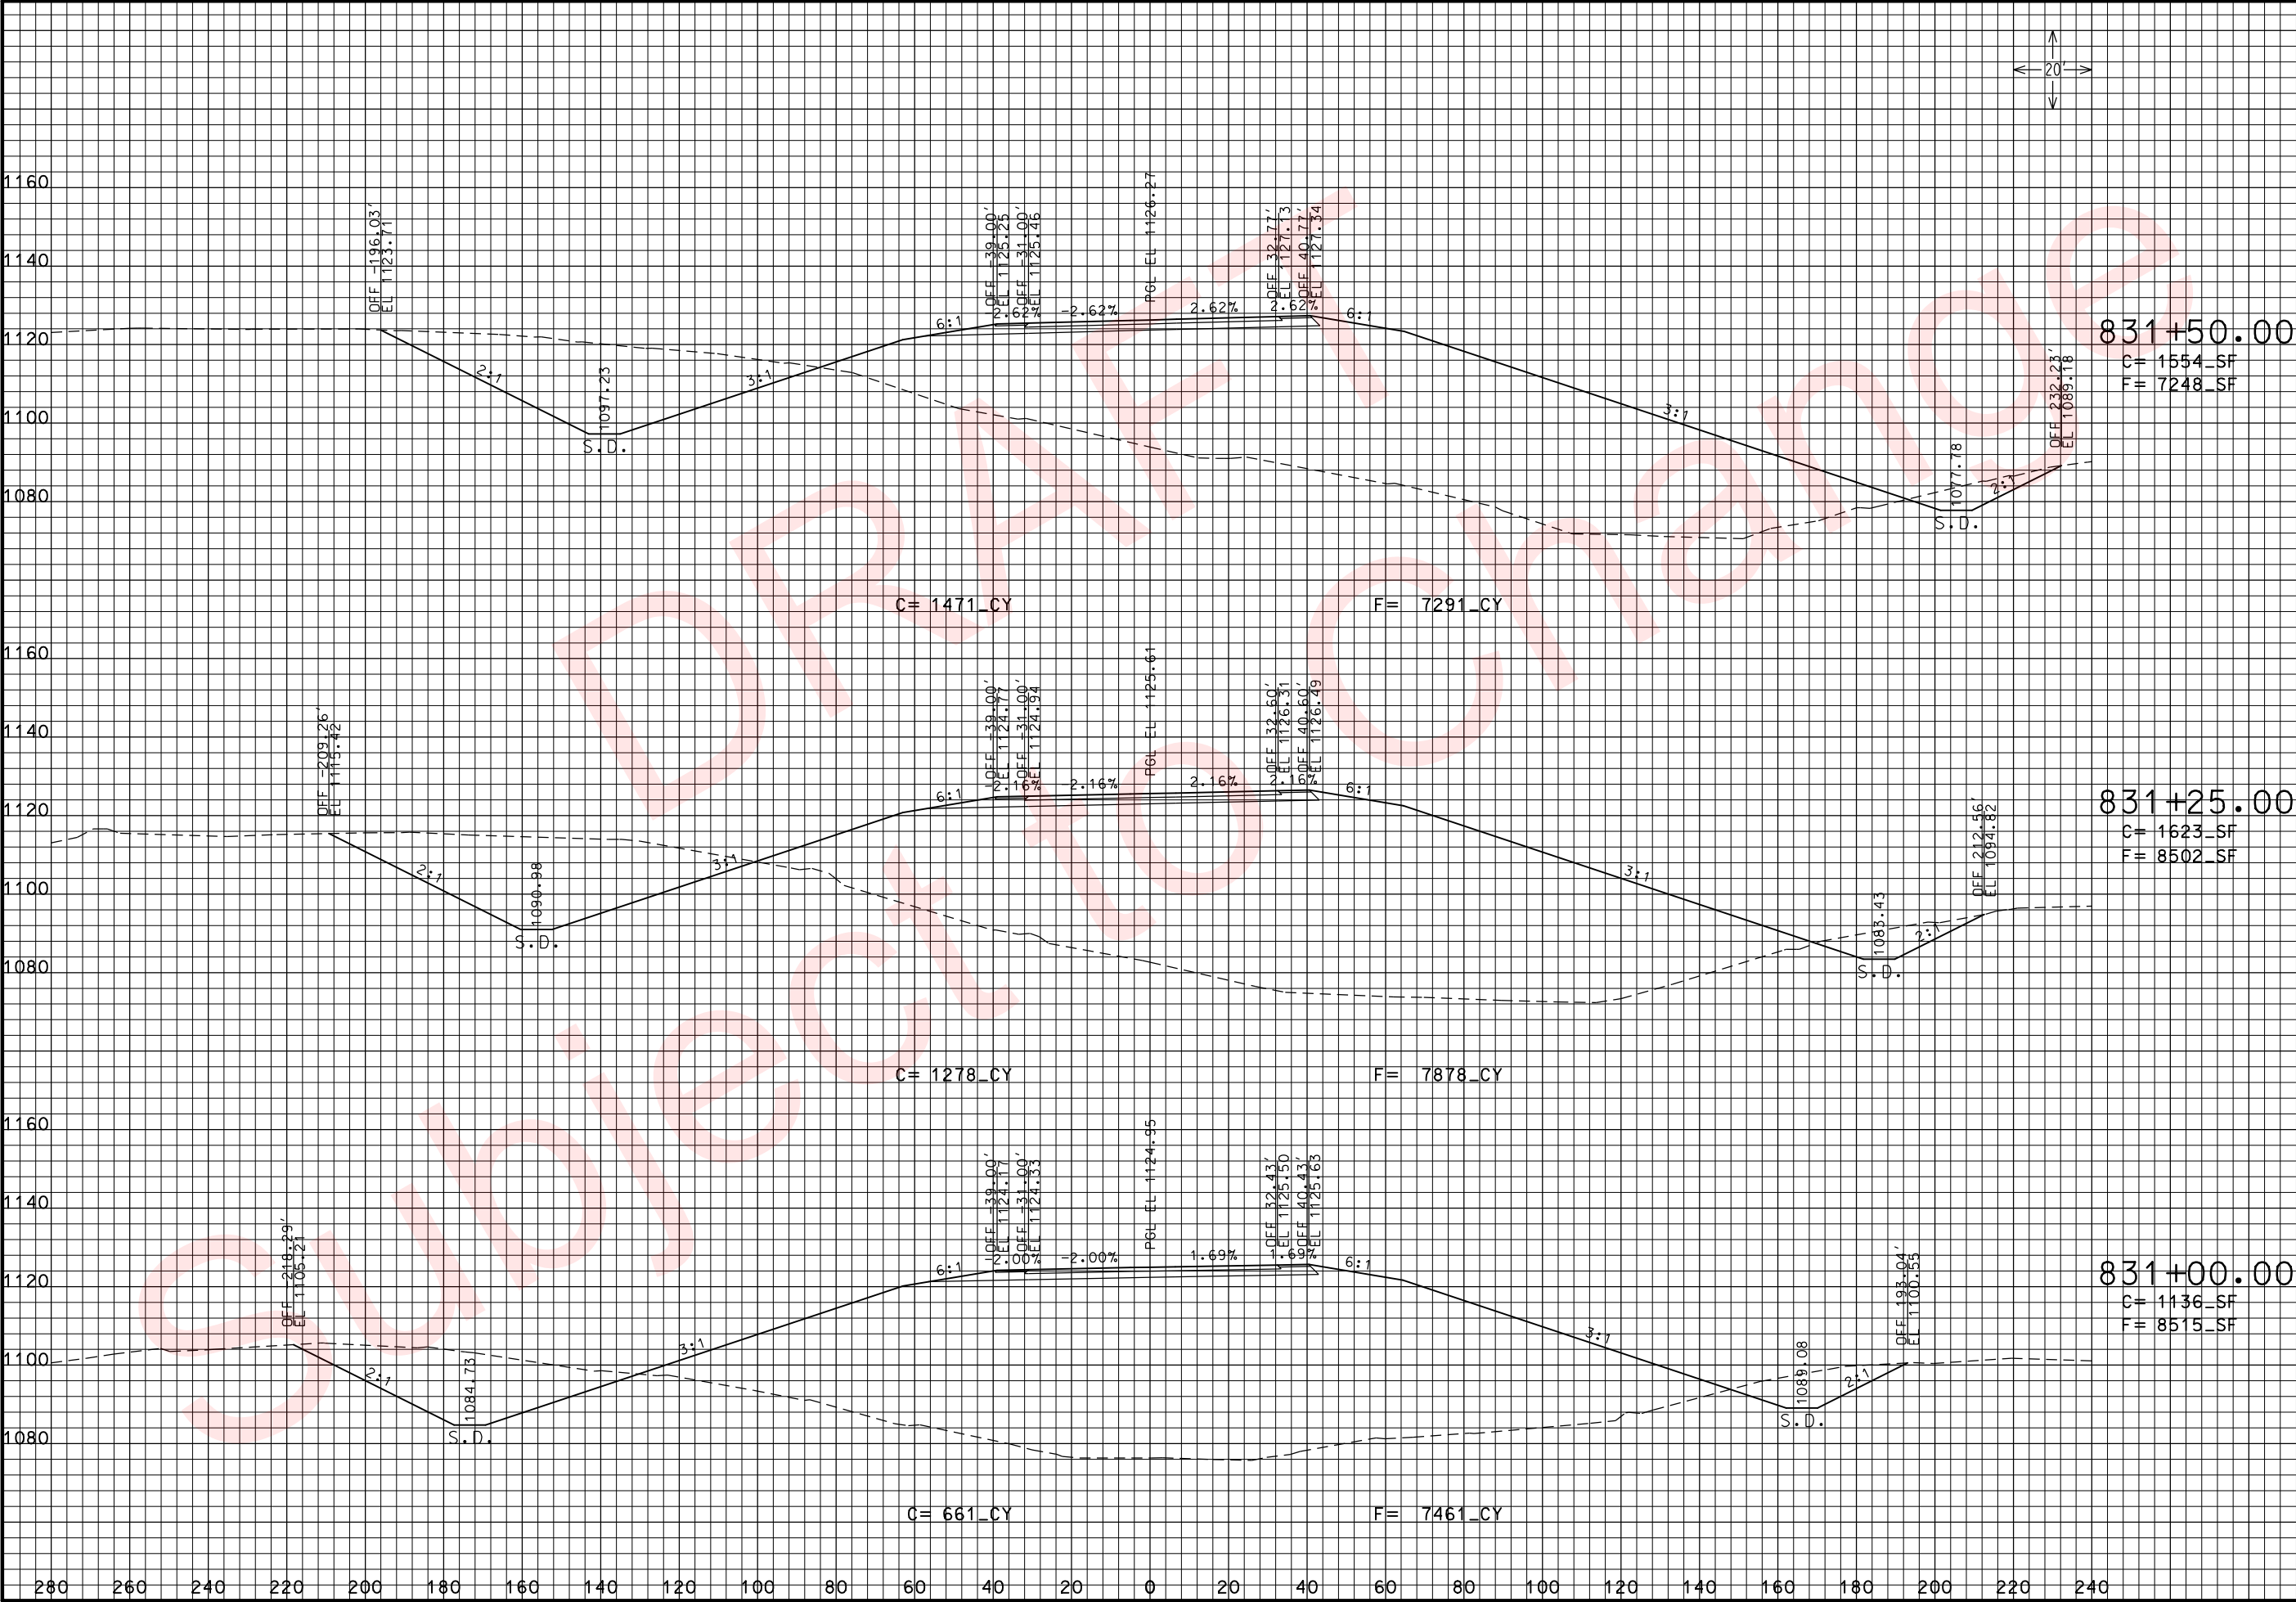

THIS MEDIA SHOULD NOT BE CONSIDERED A CERTIFIED DOCUMENT.

DATE PREPARED
3/26/2010

ROUTE
49

STATE
MO

DISTRICT
7

SHEET NO.
99

COUNTY
McDONALD

JOB NO.
J7P0601

CONTRACT ID.

PROJECT NO.

BRIDGE NO.

DESCRIPTION	DATE

MISSOURI HIGHWAYS AND TRANSPORTATION COMMISSION




105 WEST CAPITOL
JEFFERSON CITY, MO 65102
1-888-ASK-MODOT (1-888-275-6636)

RTE. 49 N. OF RTE. 90

CROSS SECTIONS

SHEET 48 OF 102

xs_086-119_j7p0601_i20_i49NORTH.dgn 10:50:51 AM 3/26/2010

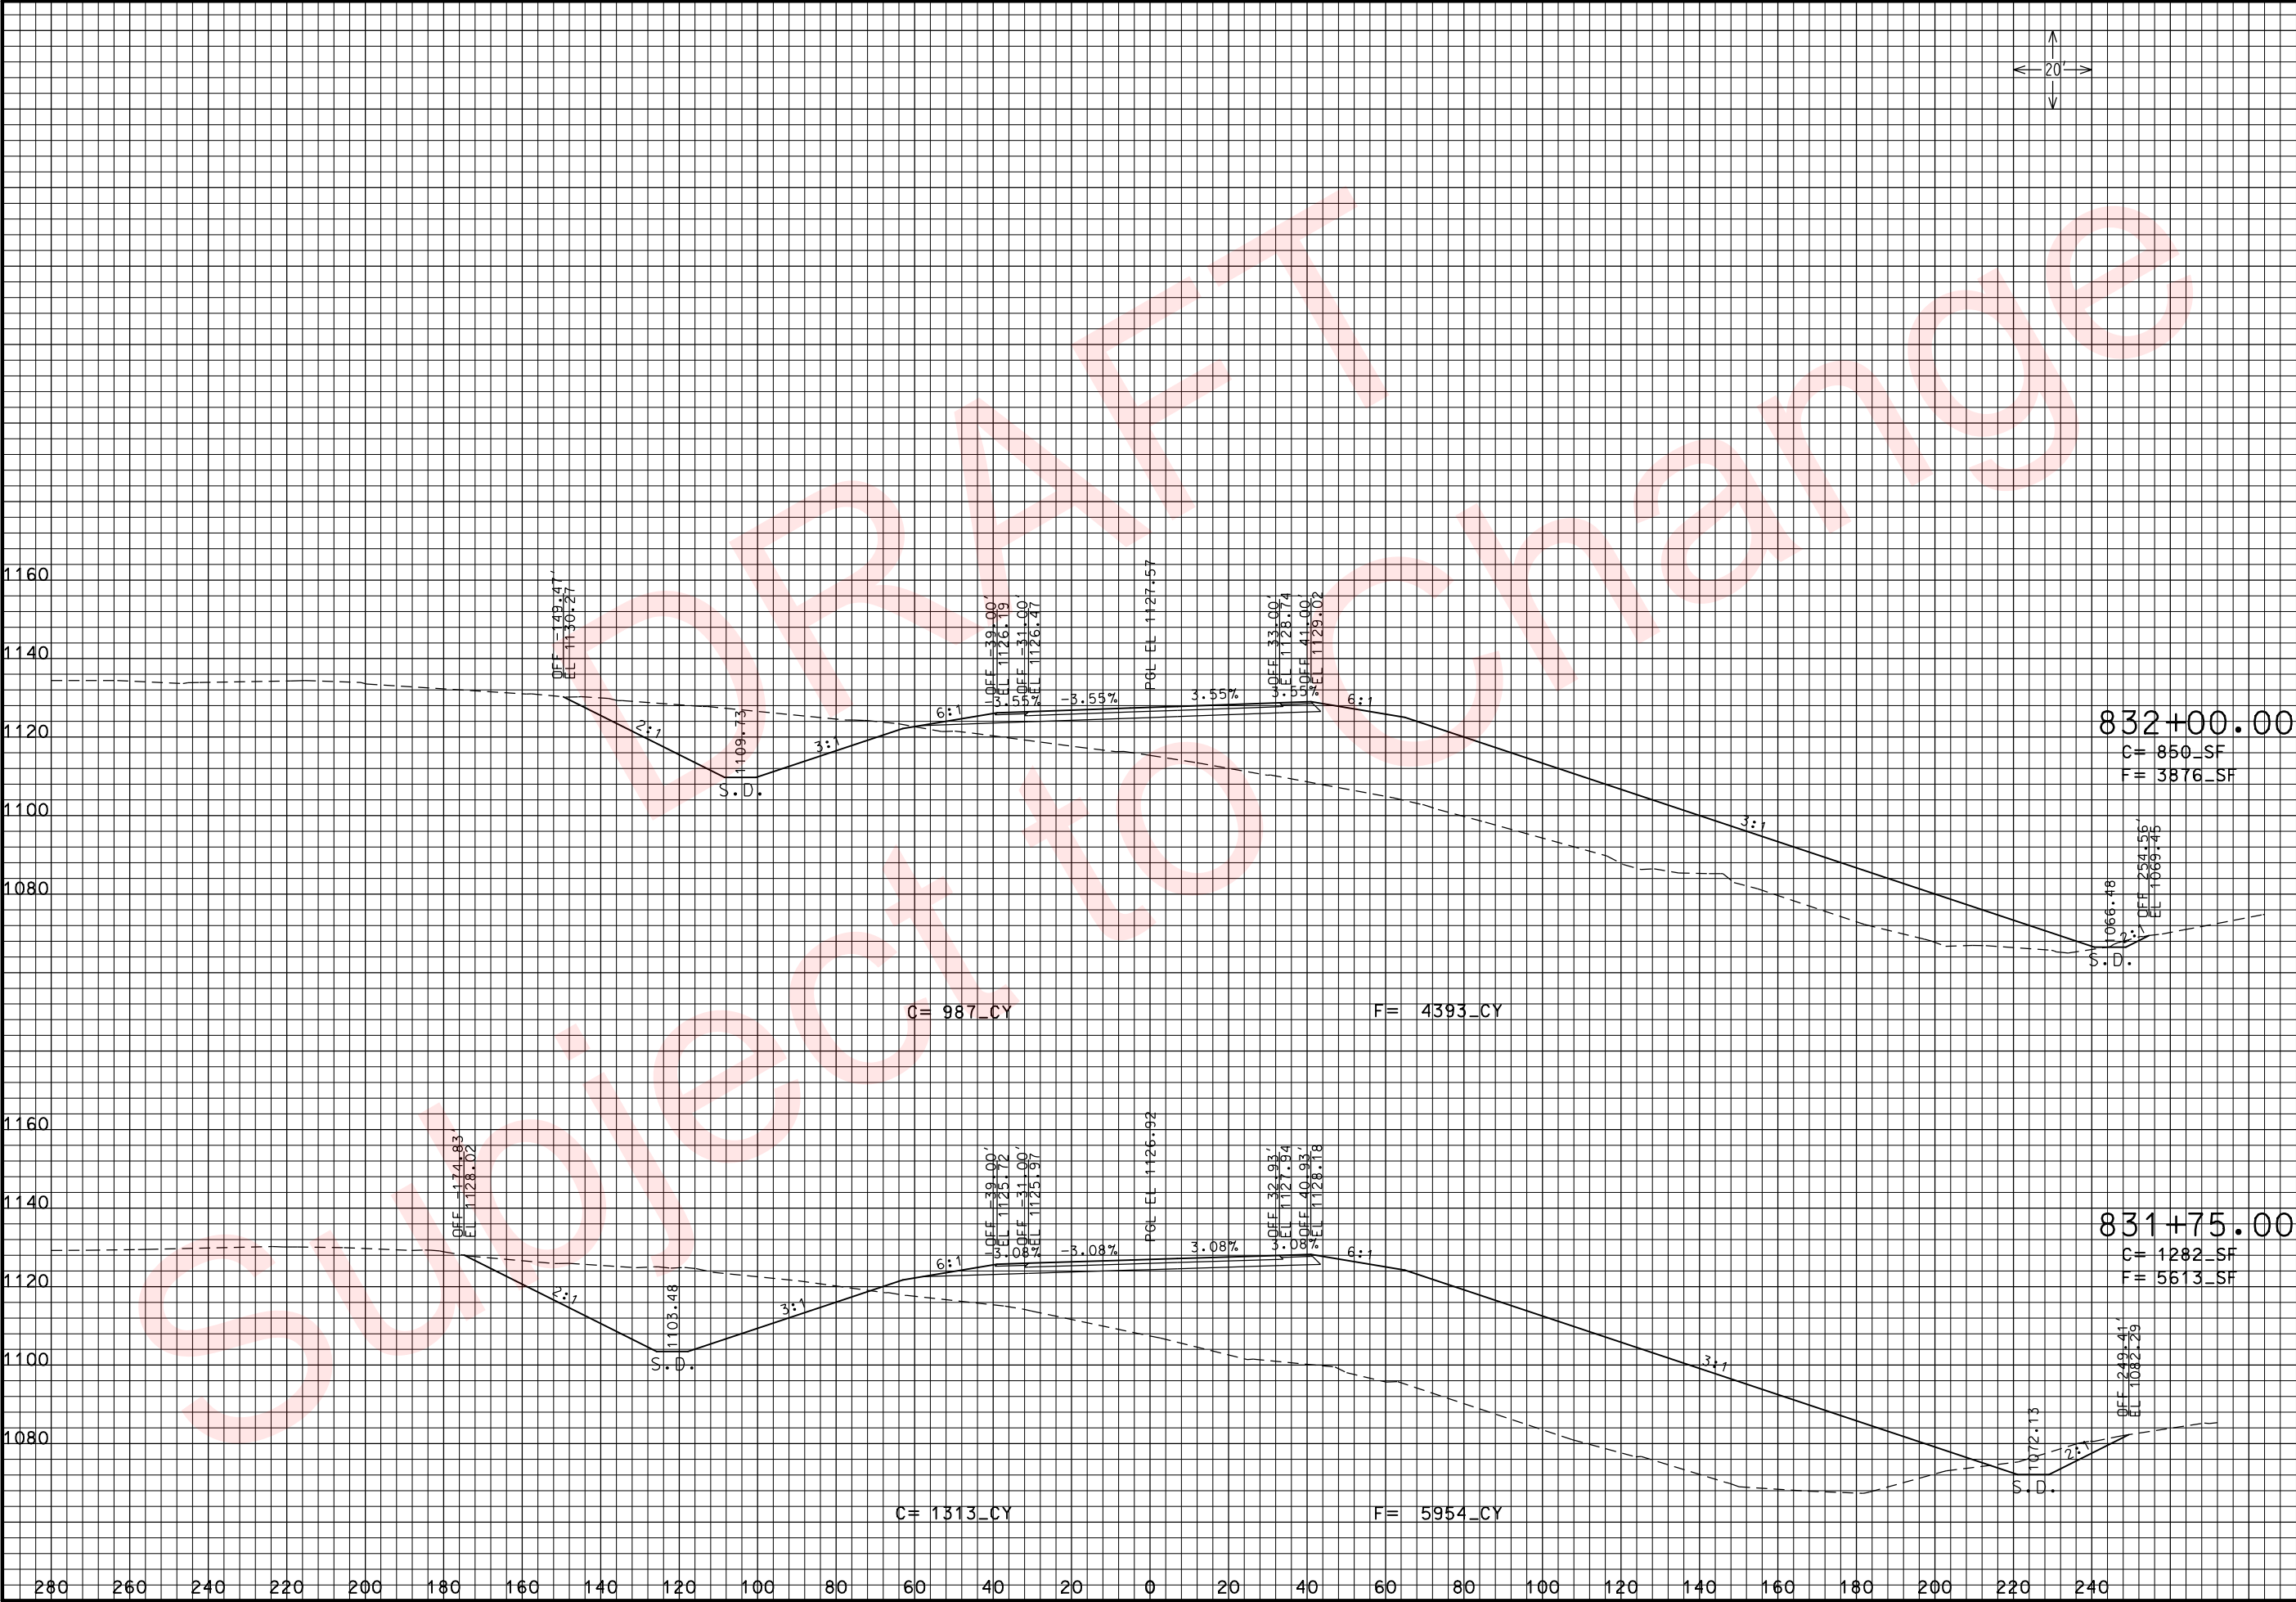

THIS MEDIA SHOULD NOT BE CONSIDERED A CERTIFIED DOCUMENT.

DATE PREPARED
3/26/2010

ROUTE
49

DISTRICT
7

STATE
MO

SHEET NO.
100

COUNTY
McDONALD

JOB NO.
J7P0601

CONTRACT ID.

PROJECT NO.

BRIDGE NO.

DESCRIPTION

DATE

MISSOURI HIGHWAYS AND TRANSPORTATION COMMISSION



105 WEST CAPITAL
JEFFERSON CITY, MO 65102
1-888-ASK-MODOT (1-888-275-6636)


RTE. 49 N. OF RTE. 90

CROSS SECTIONS

SHEET 49 OF 102

IF A SEAL IS PRESENT ON THIS SHEET IT HAS BEEN ELECTRONICALLY SEALED AND DATED: REV.

xs_086-119_j7p0601_i20_i49NORTH.dgn 10:50:54 AM 3/26/2010

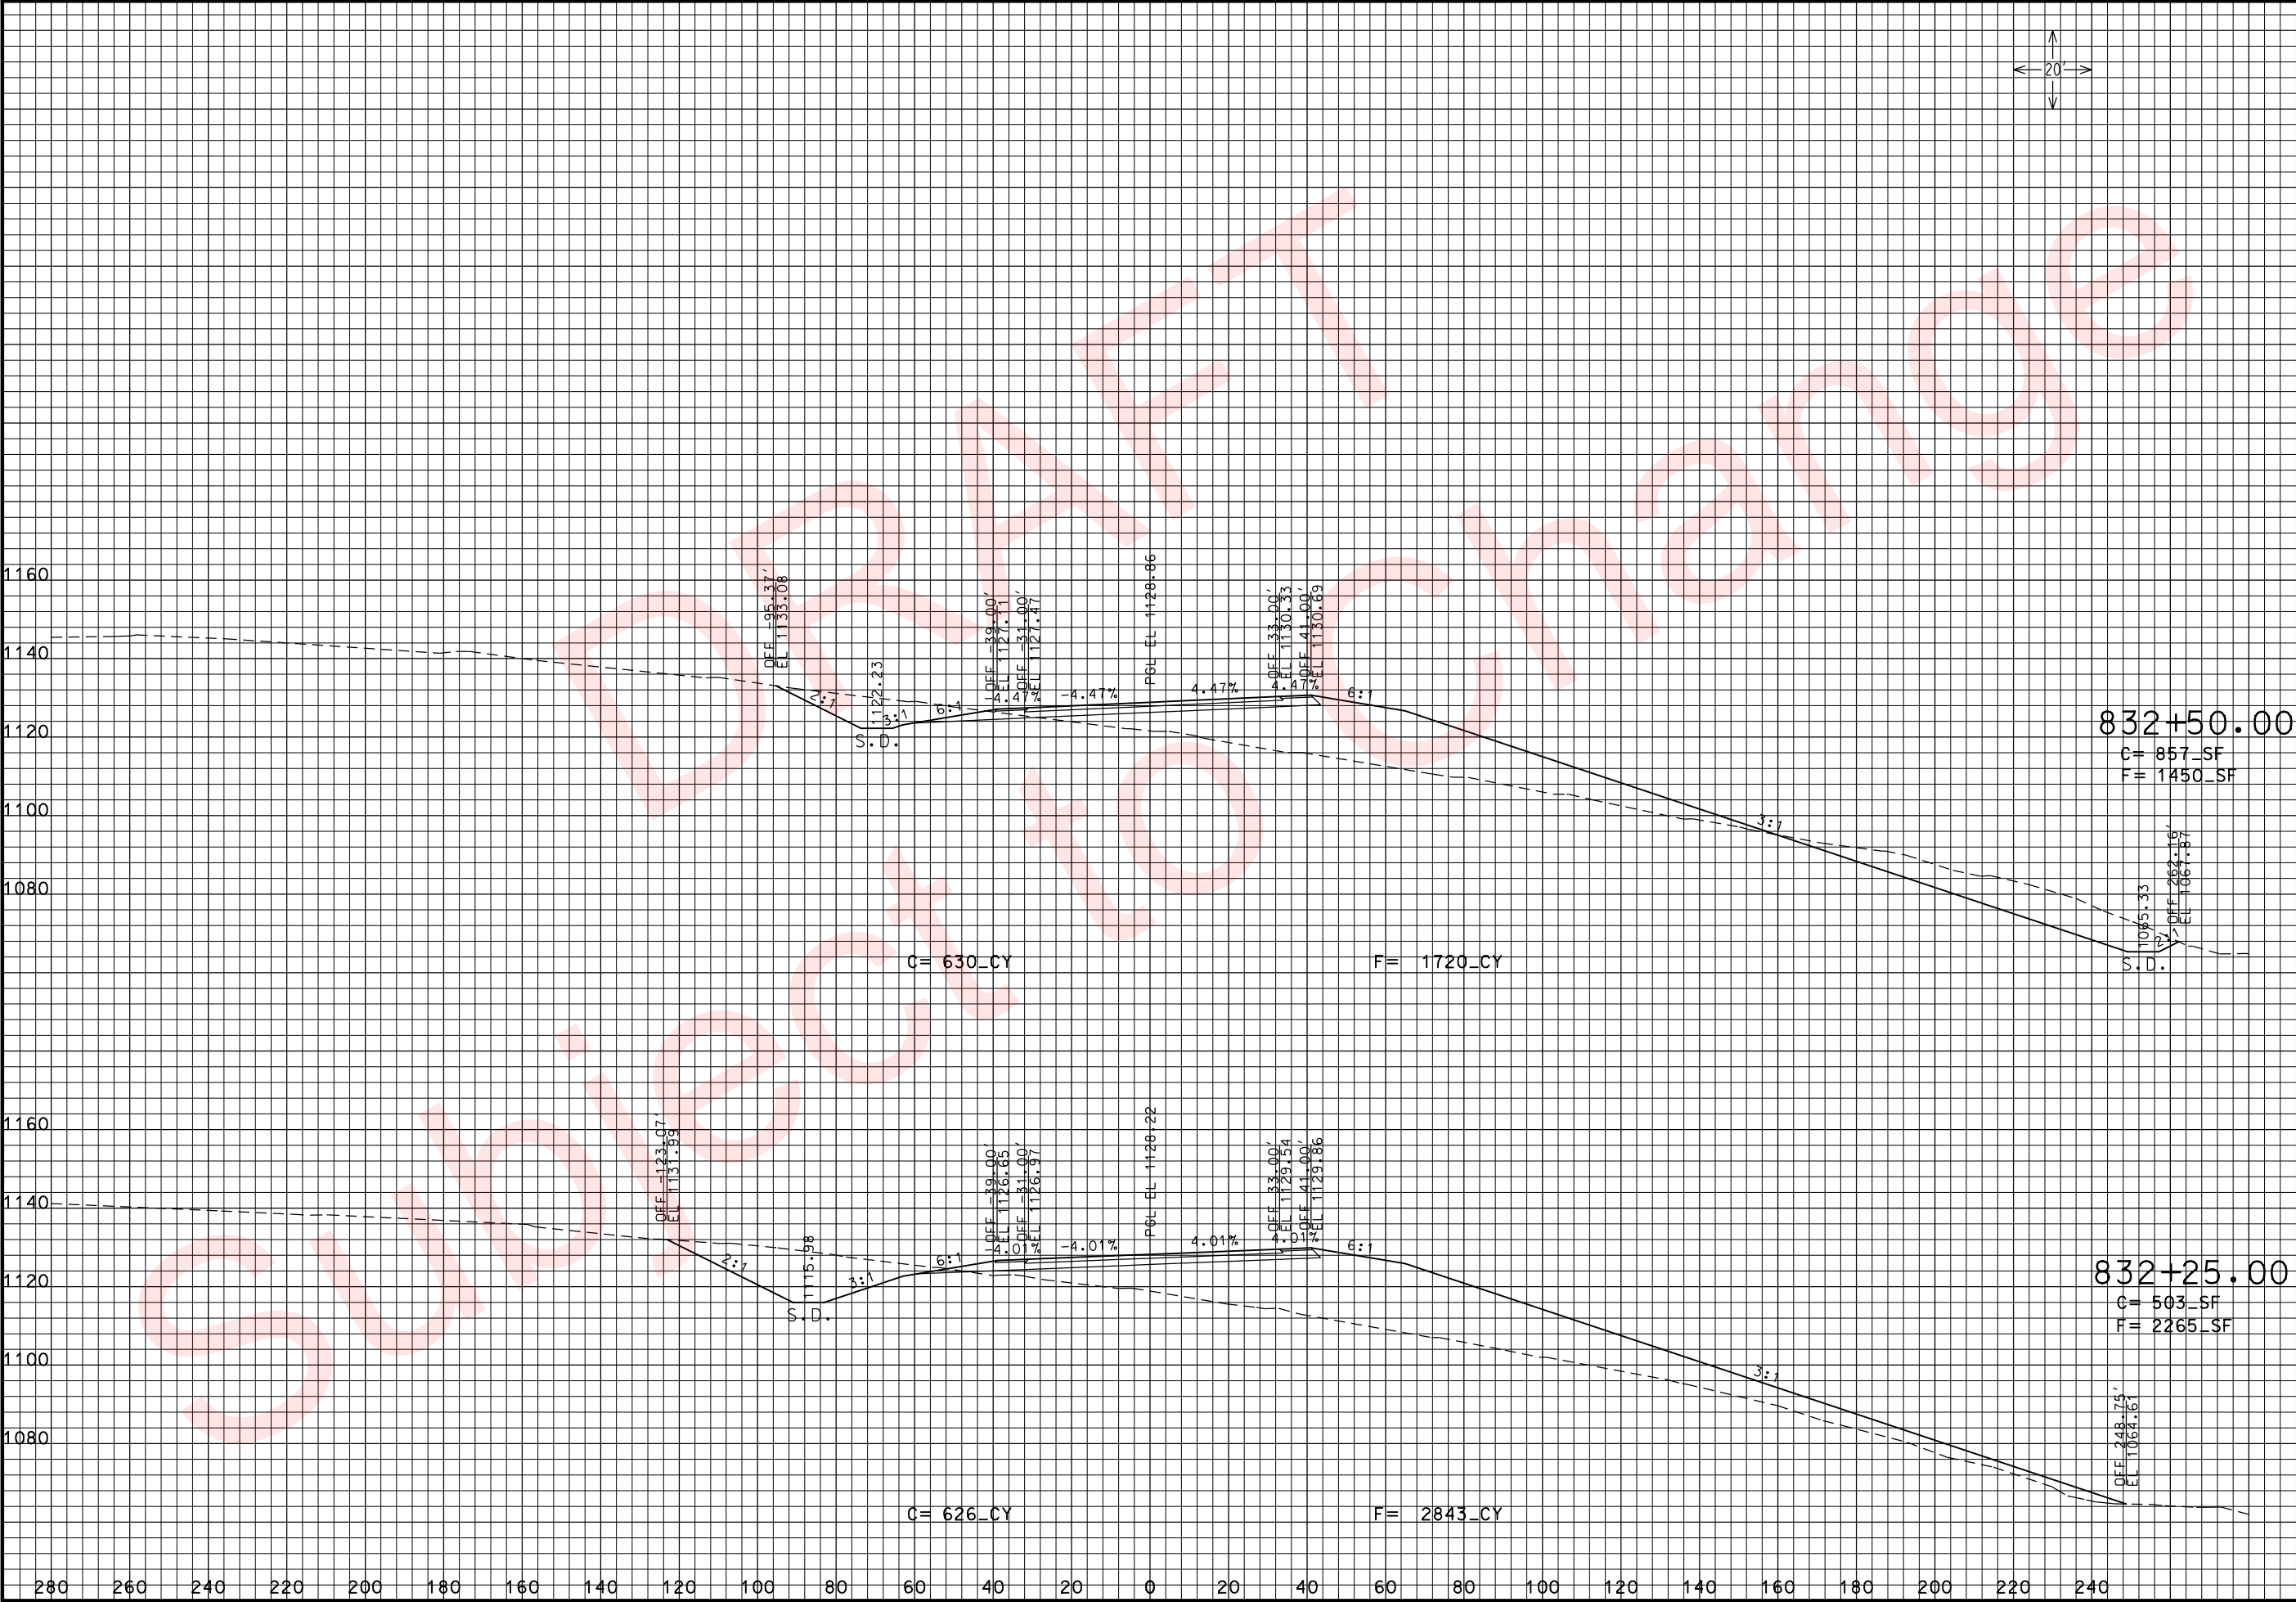

THIS MEDIA SHOULD NOT BE CONSIDERED A CERTIFIED DOCUMENT.

DATE PREPARED
3/26/2010

ROUTE 49	STATE MO
DISTRICT 7	SHEET NO. 10

COUNTY
McDONALD

JOB NO.
J7P0601

CONTRACT ID.

PROJECT NO.

BRIDGE NO.


DESCRIPTION	DATE

MISSOURI HIGHWAYS AND TRANSPORTATION COMMISSION

MoDOT

105 WEST CAPITOL
JEFFERSON CITY, MO 65102
1-888-ASK-MODOT (1-888-275-6636)

RTE. 49 N. OF RTE. 90
CROSS SECTIONS
SHEET 50 OF 102

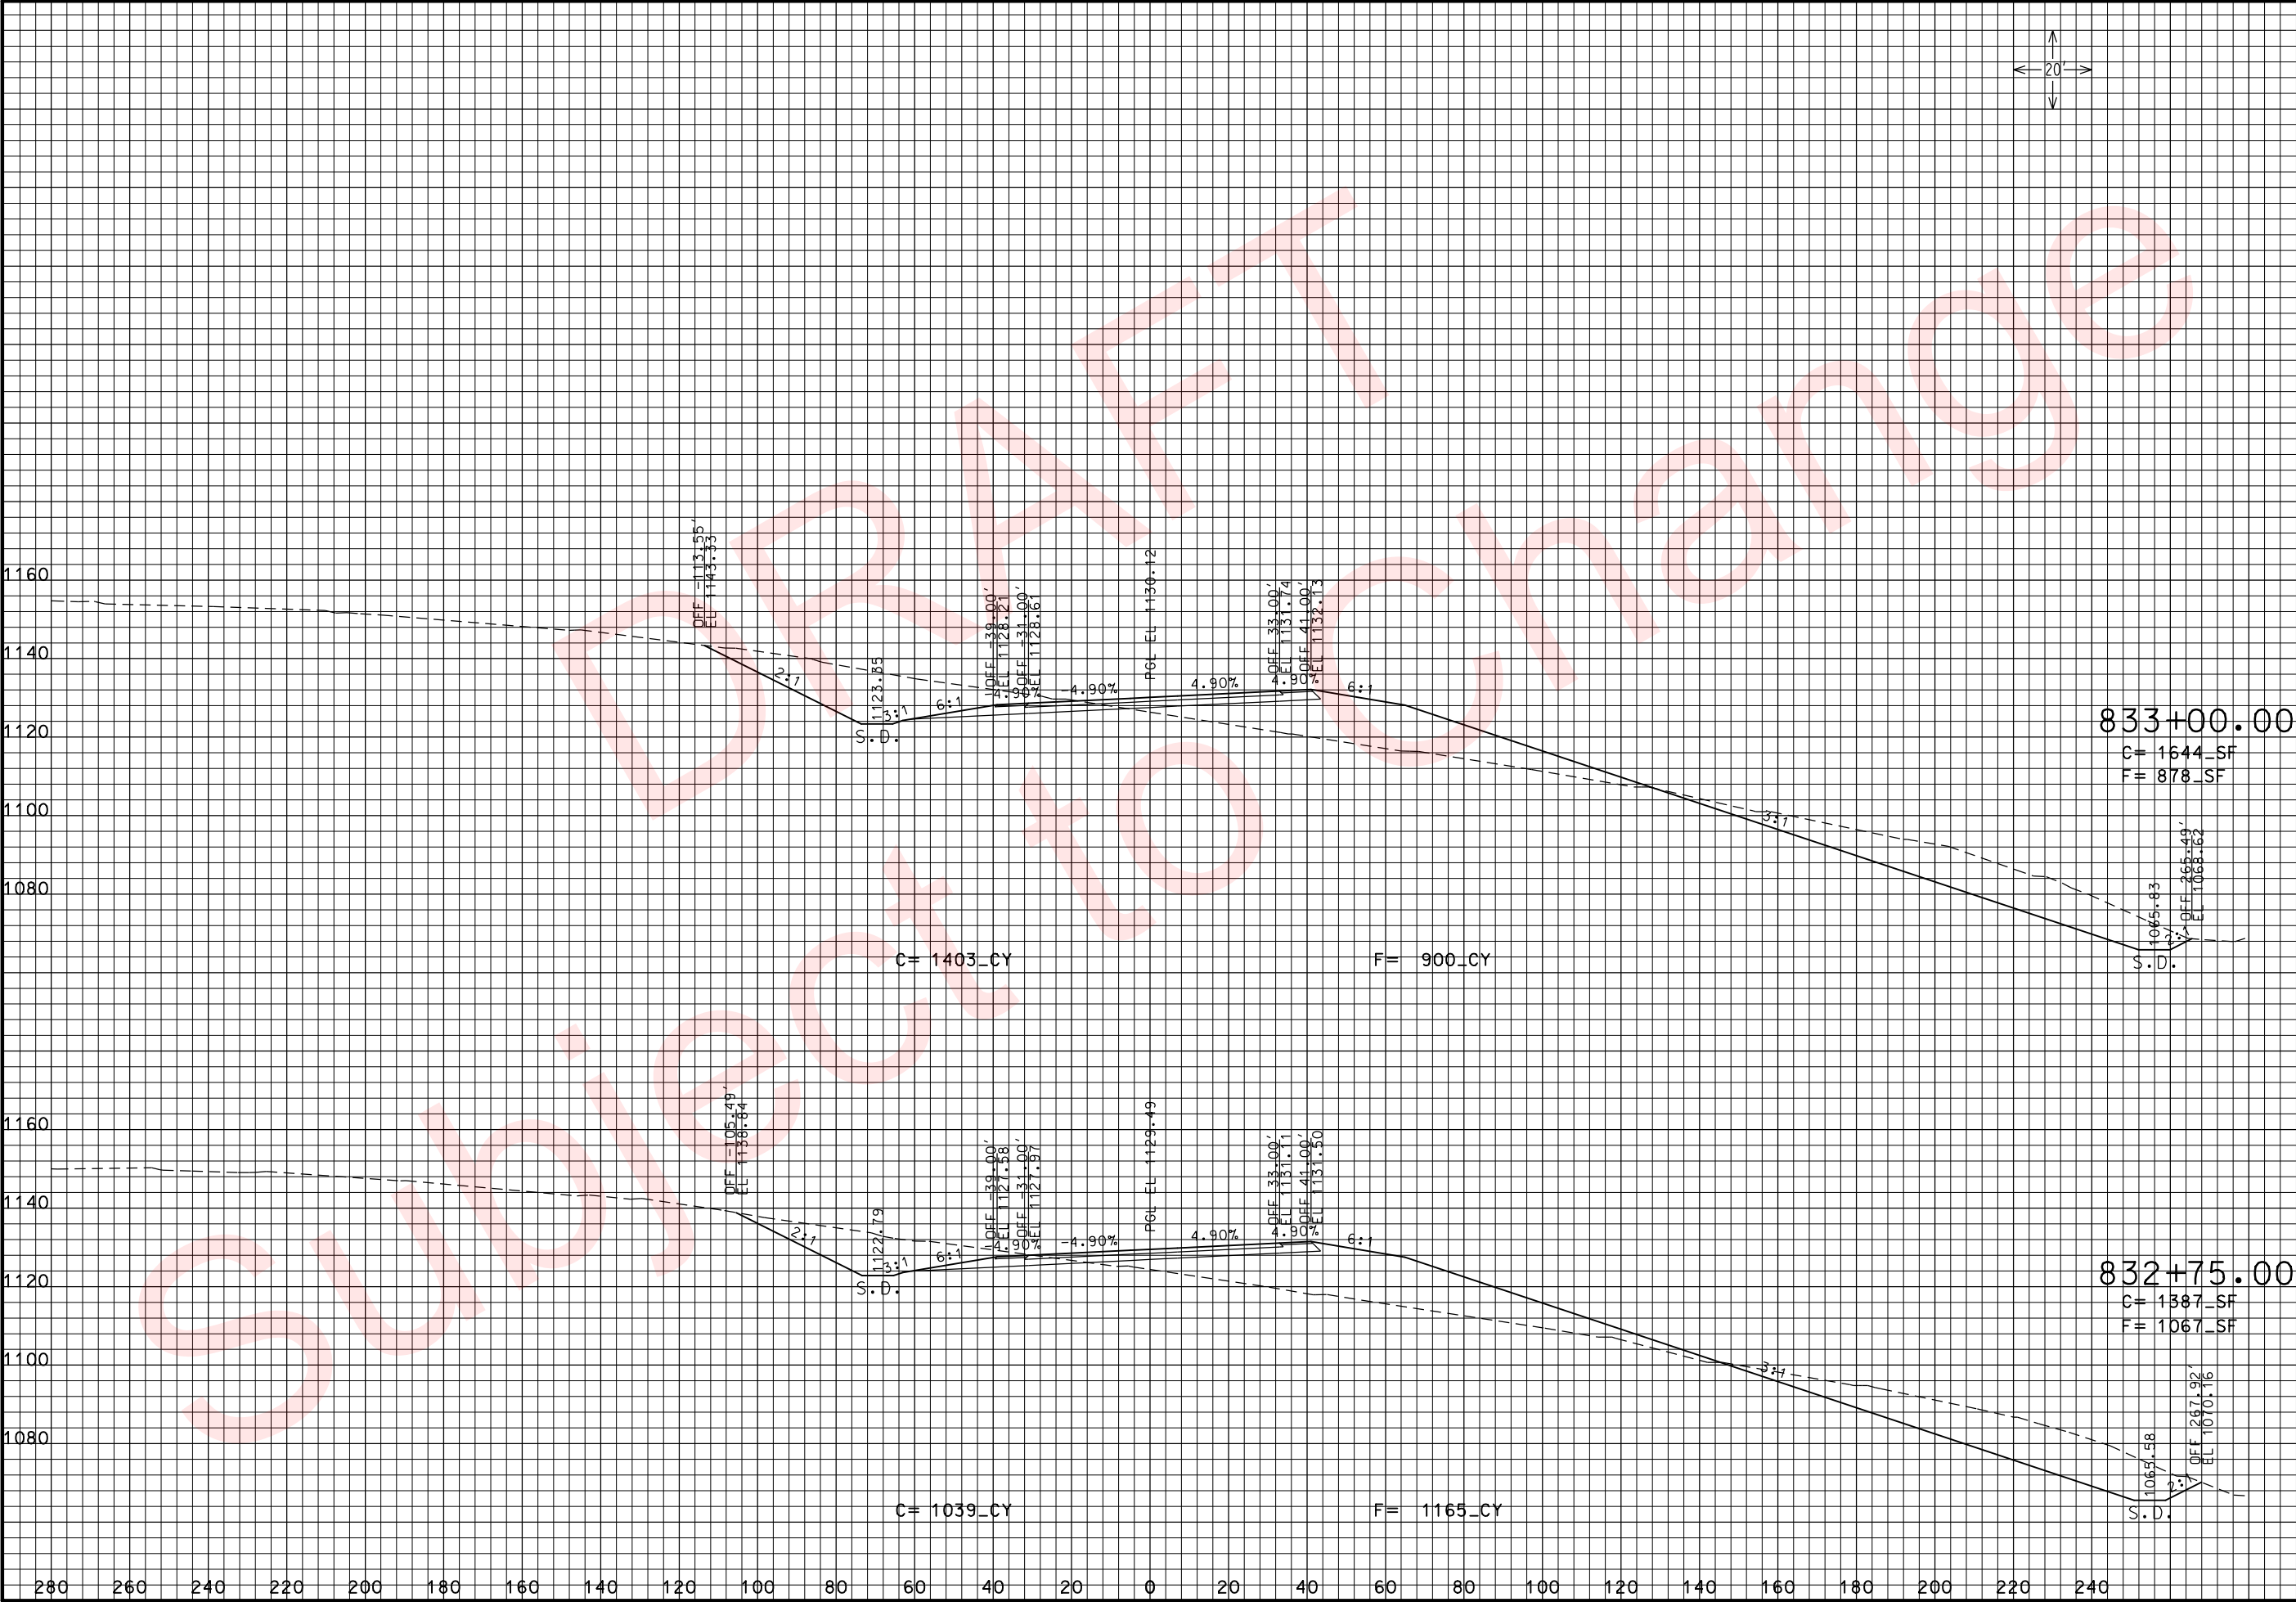

THIS MEDIA SHOULD NOT BE CONSIDERED A CERTIFIED DOCUMENT.

DATE PREPARED
3/26/2010

ROUTE
49

DISTRICT
7

STATE
MO

SHEET NO.
102

COUNTY
McDONALD

JOB NO.
J7P0601

CONTRACT ID.

PROJECT NO.

BRIDGE NO.

DESCRIPTION	DATE


MISSOURI HIGHWAYS AND TRANSPORTATION COMMISSION

105 WEST CAPITOL
JEFFERSON CITY, MO 65102
1-888-ASK-MODOT (1-888-275-6636)

RTE. 49 N. OF RTE. 90

CROSS SECTIONS

SHEET 51 OF 102

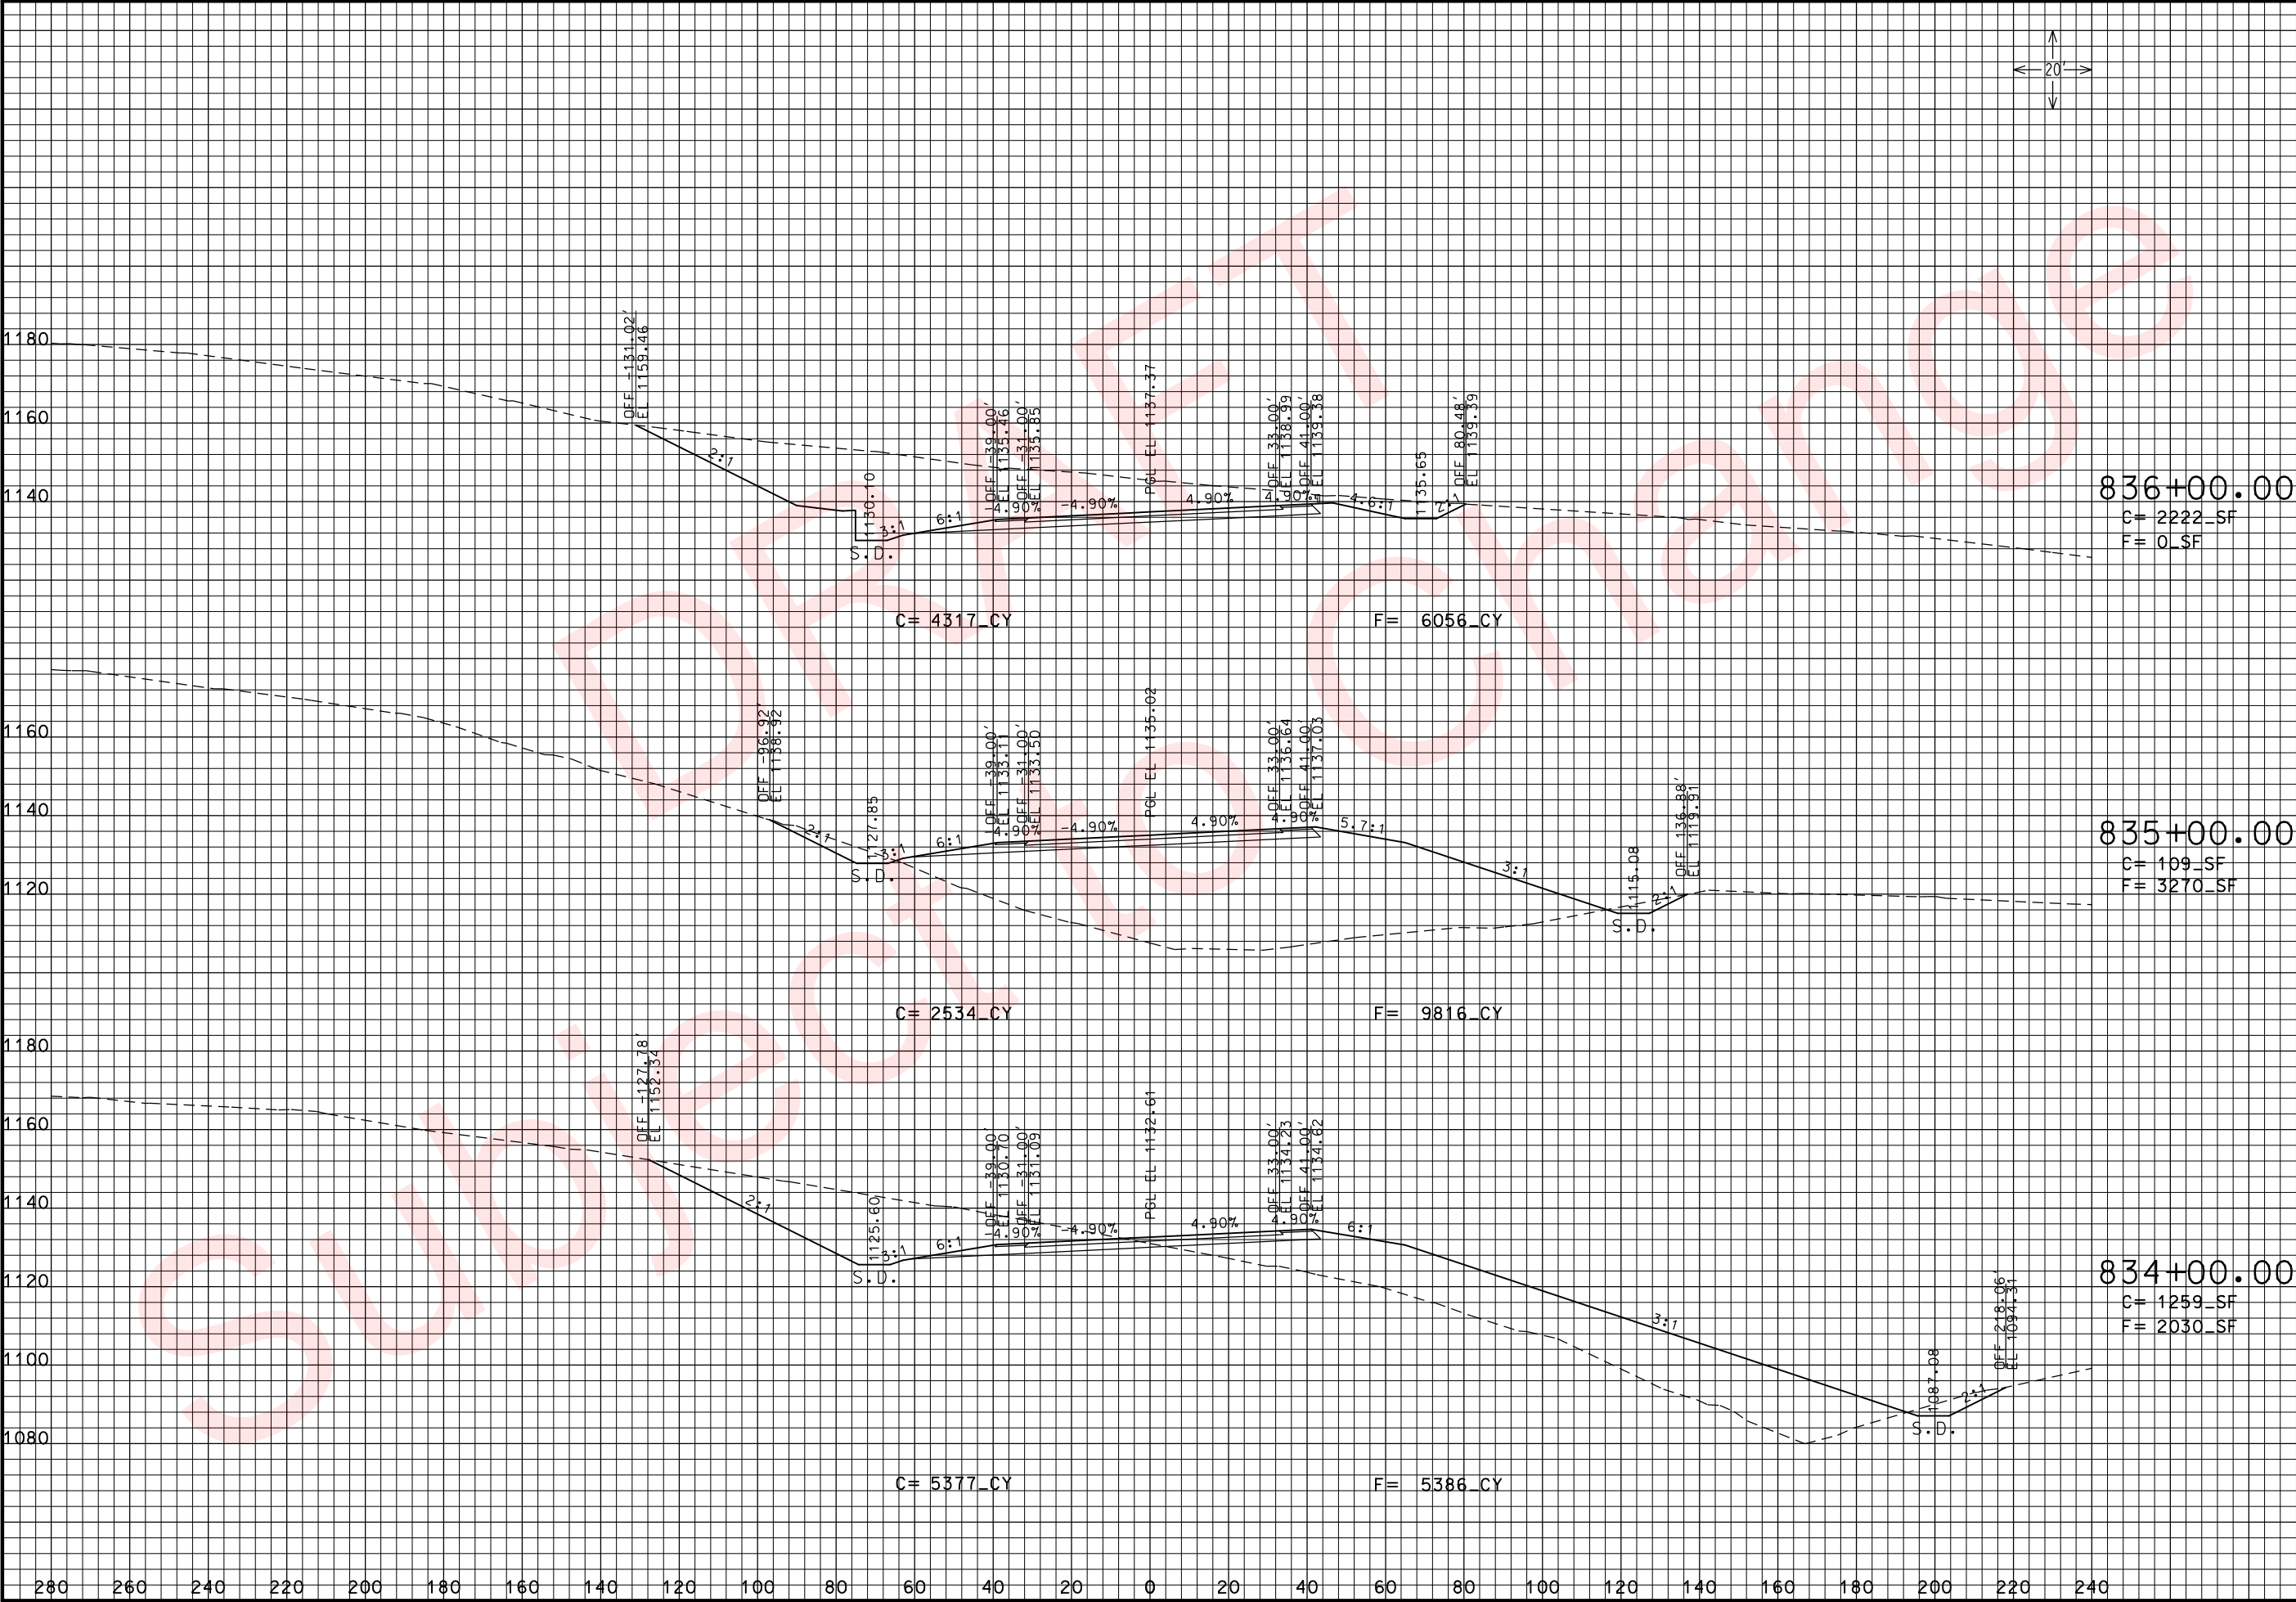

THIS MEDIA SHOULD NOT BE CONSIDERED A CERTIFIED DOCUMENT.

DATE PREPARED
3/26/2010

ROUTE
49

DISTRICT
7

STATE
MO

SHEET NO.
103

COUNTY
McDONALD

JOB NO.
J7P0601

CONTRACT ID.

PROJECT NO.

BRIDGE NO.

DESCRIPTION

DATE

MISSOURI HIGHWAYS AND TRANSPORTATION COMMISSION





105 WEST CAPITOL
JEFFERSON CITY, MO 65102
1-888-ASK-MODOT (1-888-275-6636)

RTE. 49 N. OF RTE. 90

CROSS SECTIONS

SHEET 52 OF 102

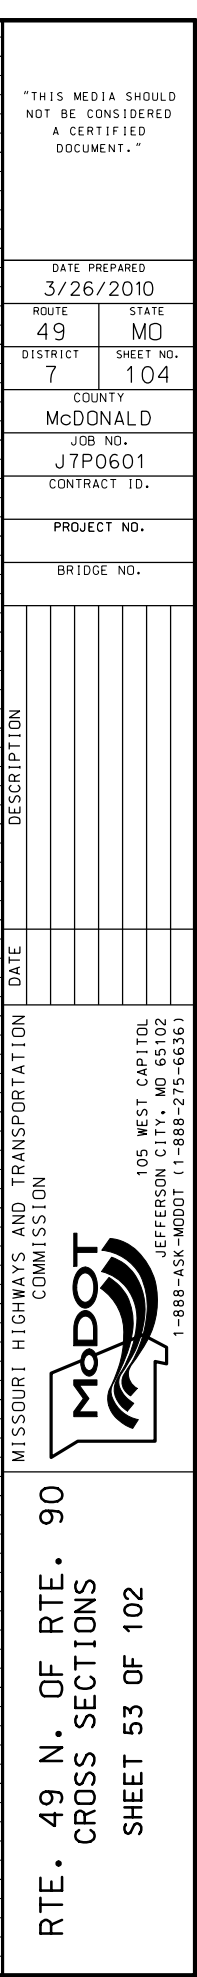

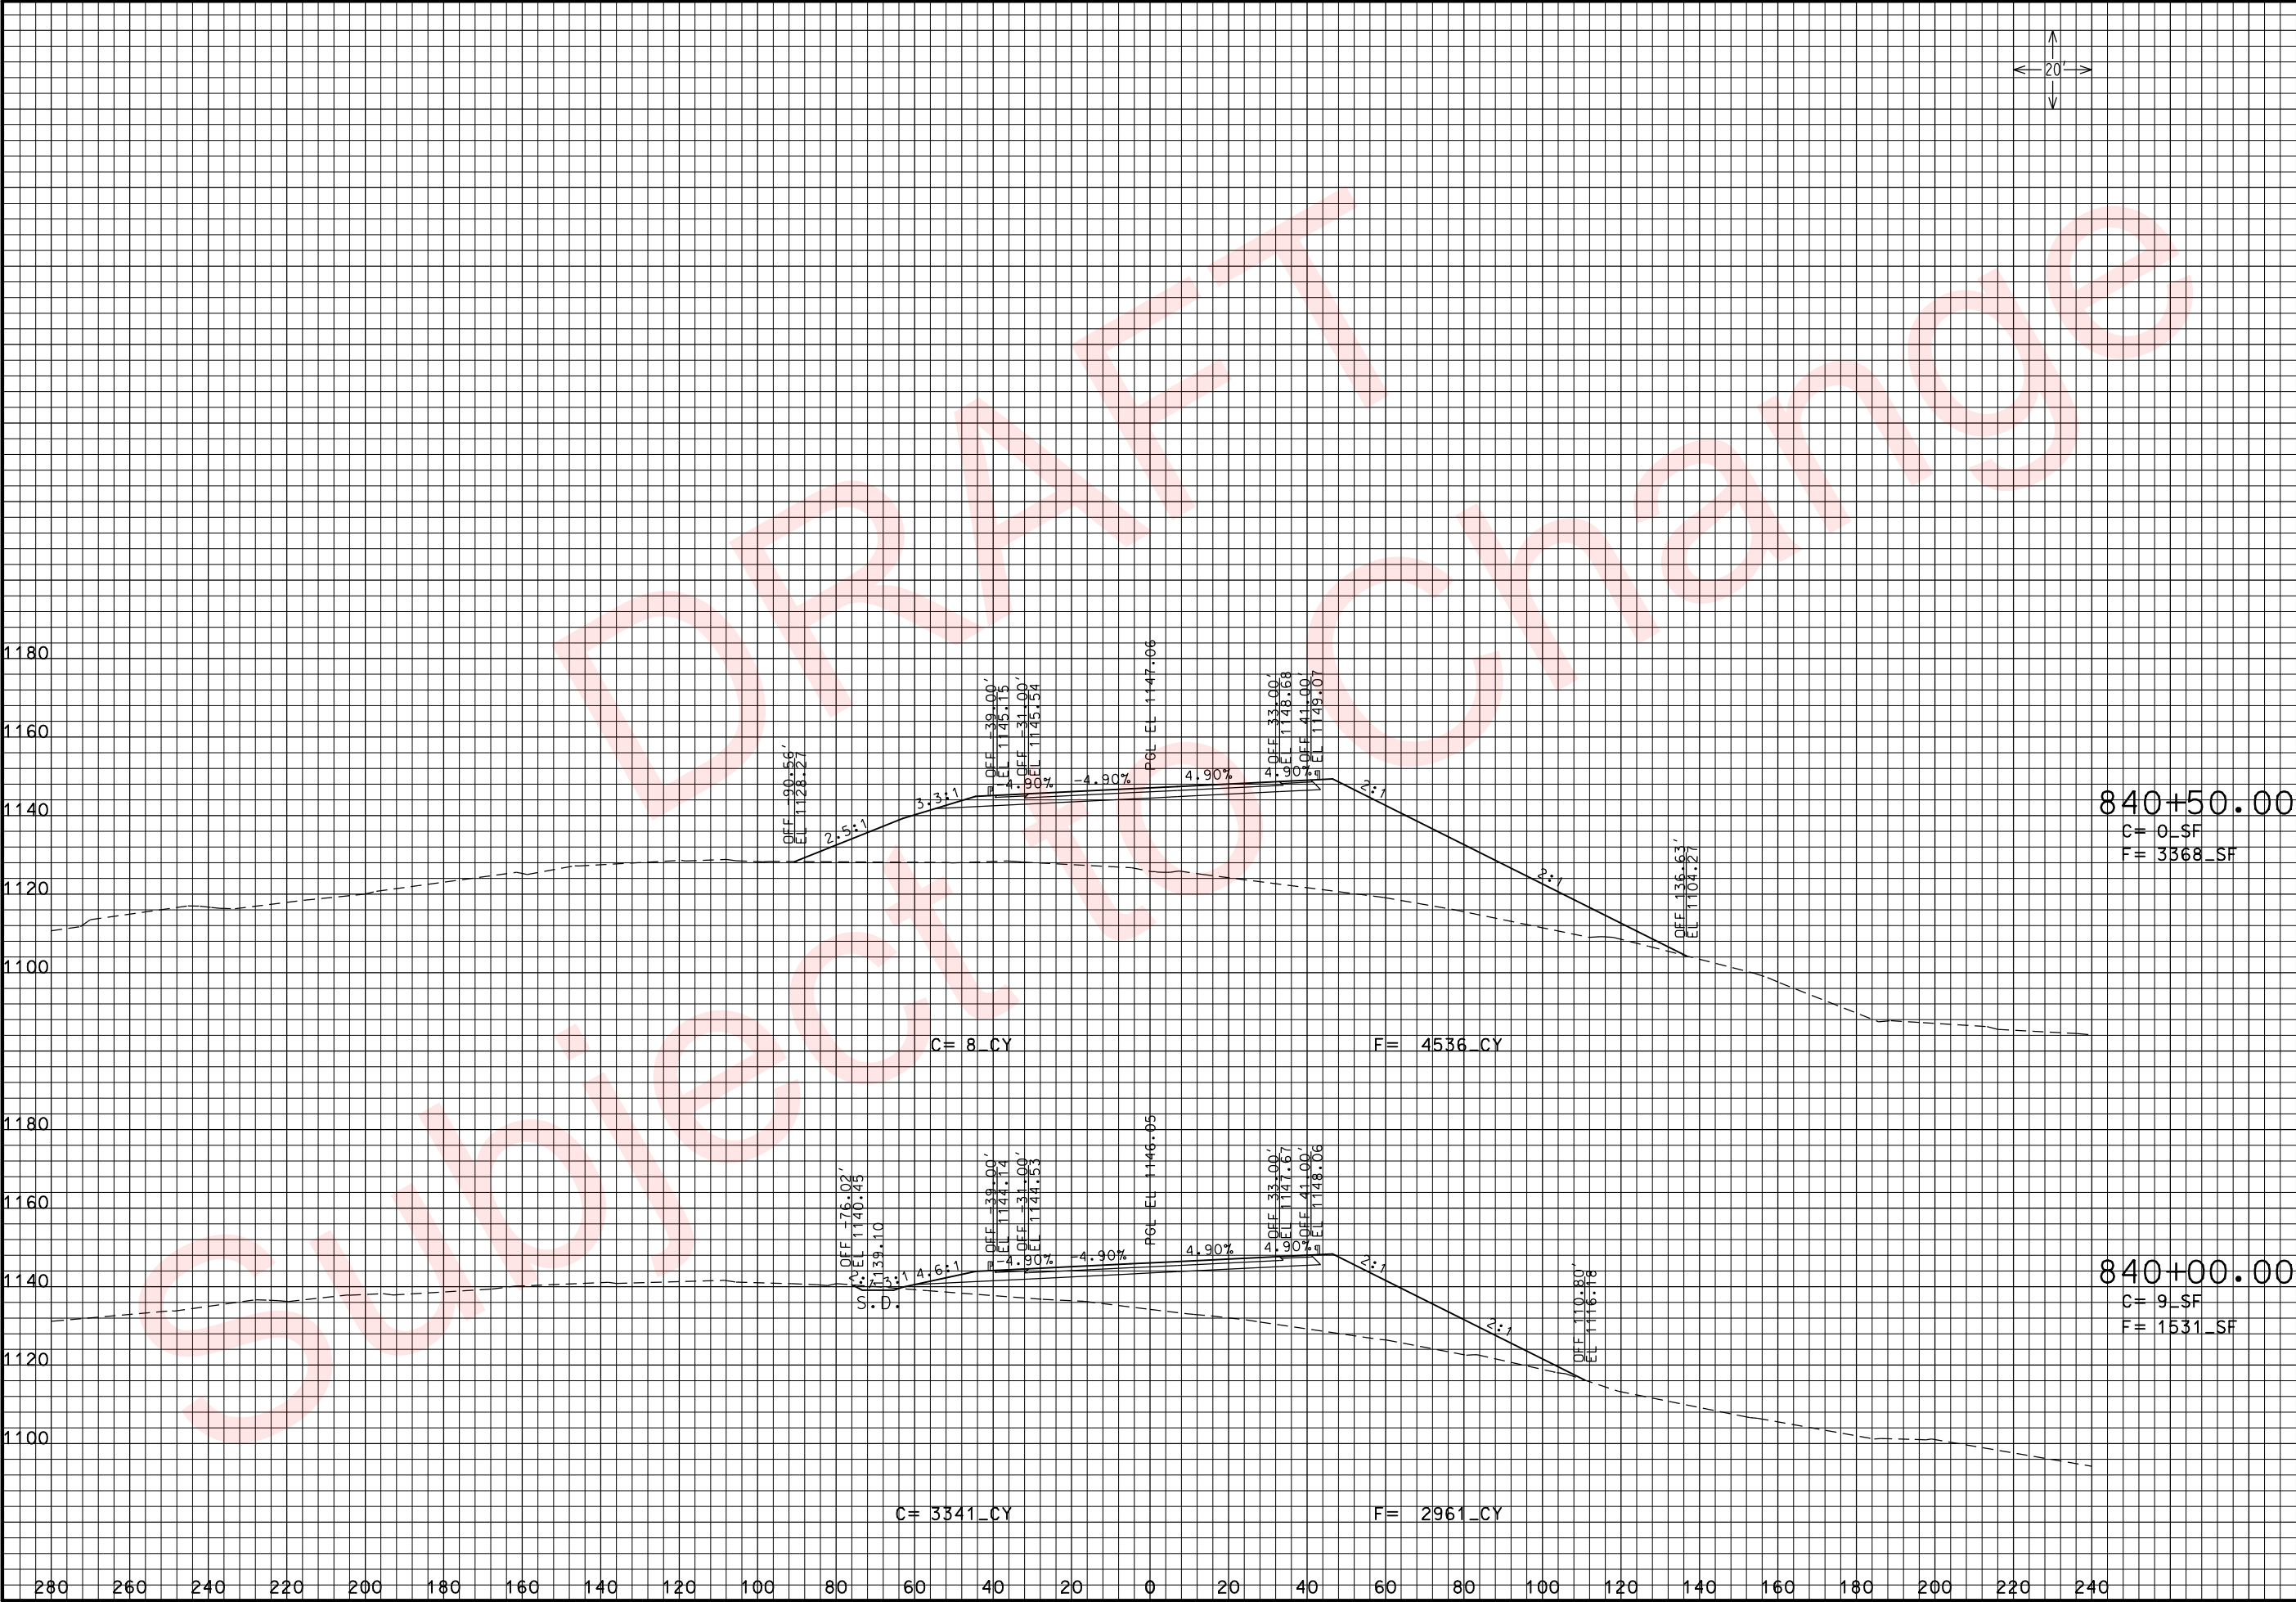

THIS MEDIA SHOULD NOT BE CONSIDERED A CERTIFIED DOCUMENT.

DATE PREPARED
3/26/2010

ROUTE 49
DISTRICT 7

STATE MO
SHEET NO. 105

COUNTY McDONALD
JOB NO. J7P0601
CONTRACT ID.

PROJECT NO.

BRIDGE NO.

DESCRIPTION	DATE


MISSOURI HIGHWAYS AND TRANSPORTATION COMMISSION




105 WEST CAPITOL
JEFFERSON CITY, MO 65102
1-888-ASK-MODOT (1-888-275-6636)

RTE. 49 N. OF RTE. 90
CROSS SECTIONS
SHEET 54 OF 102

REV.

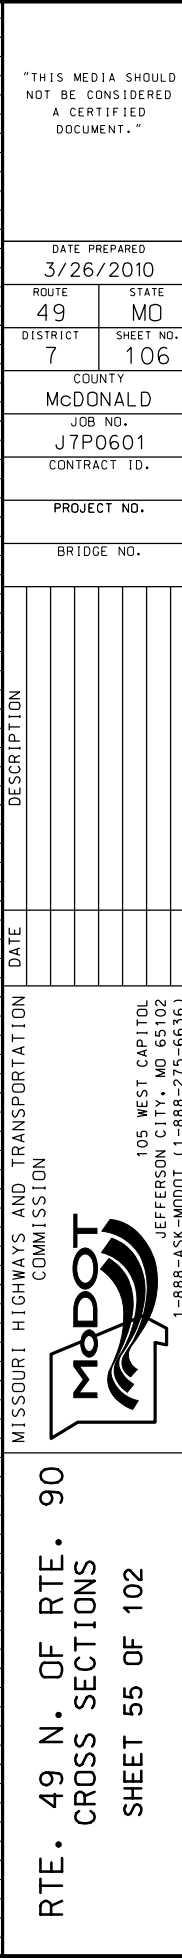

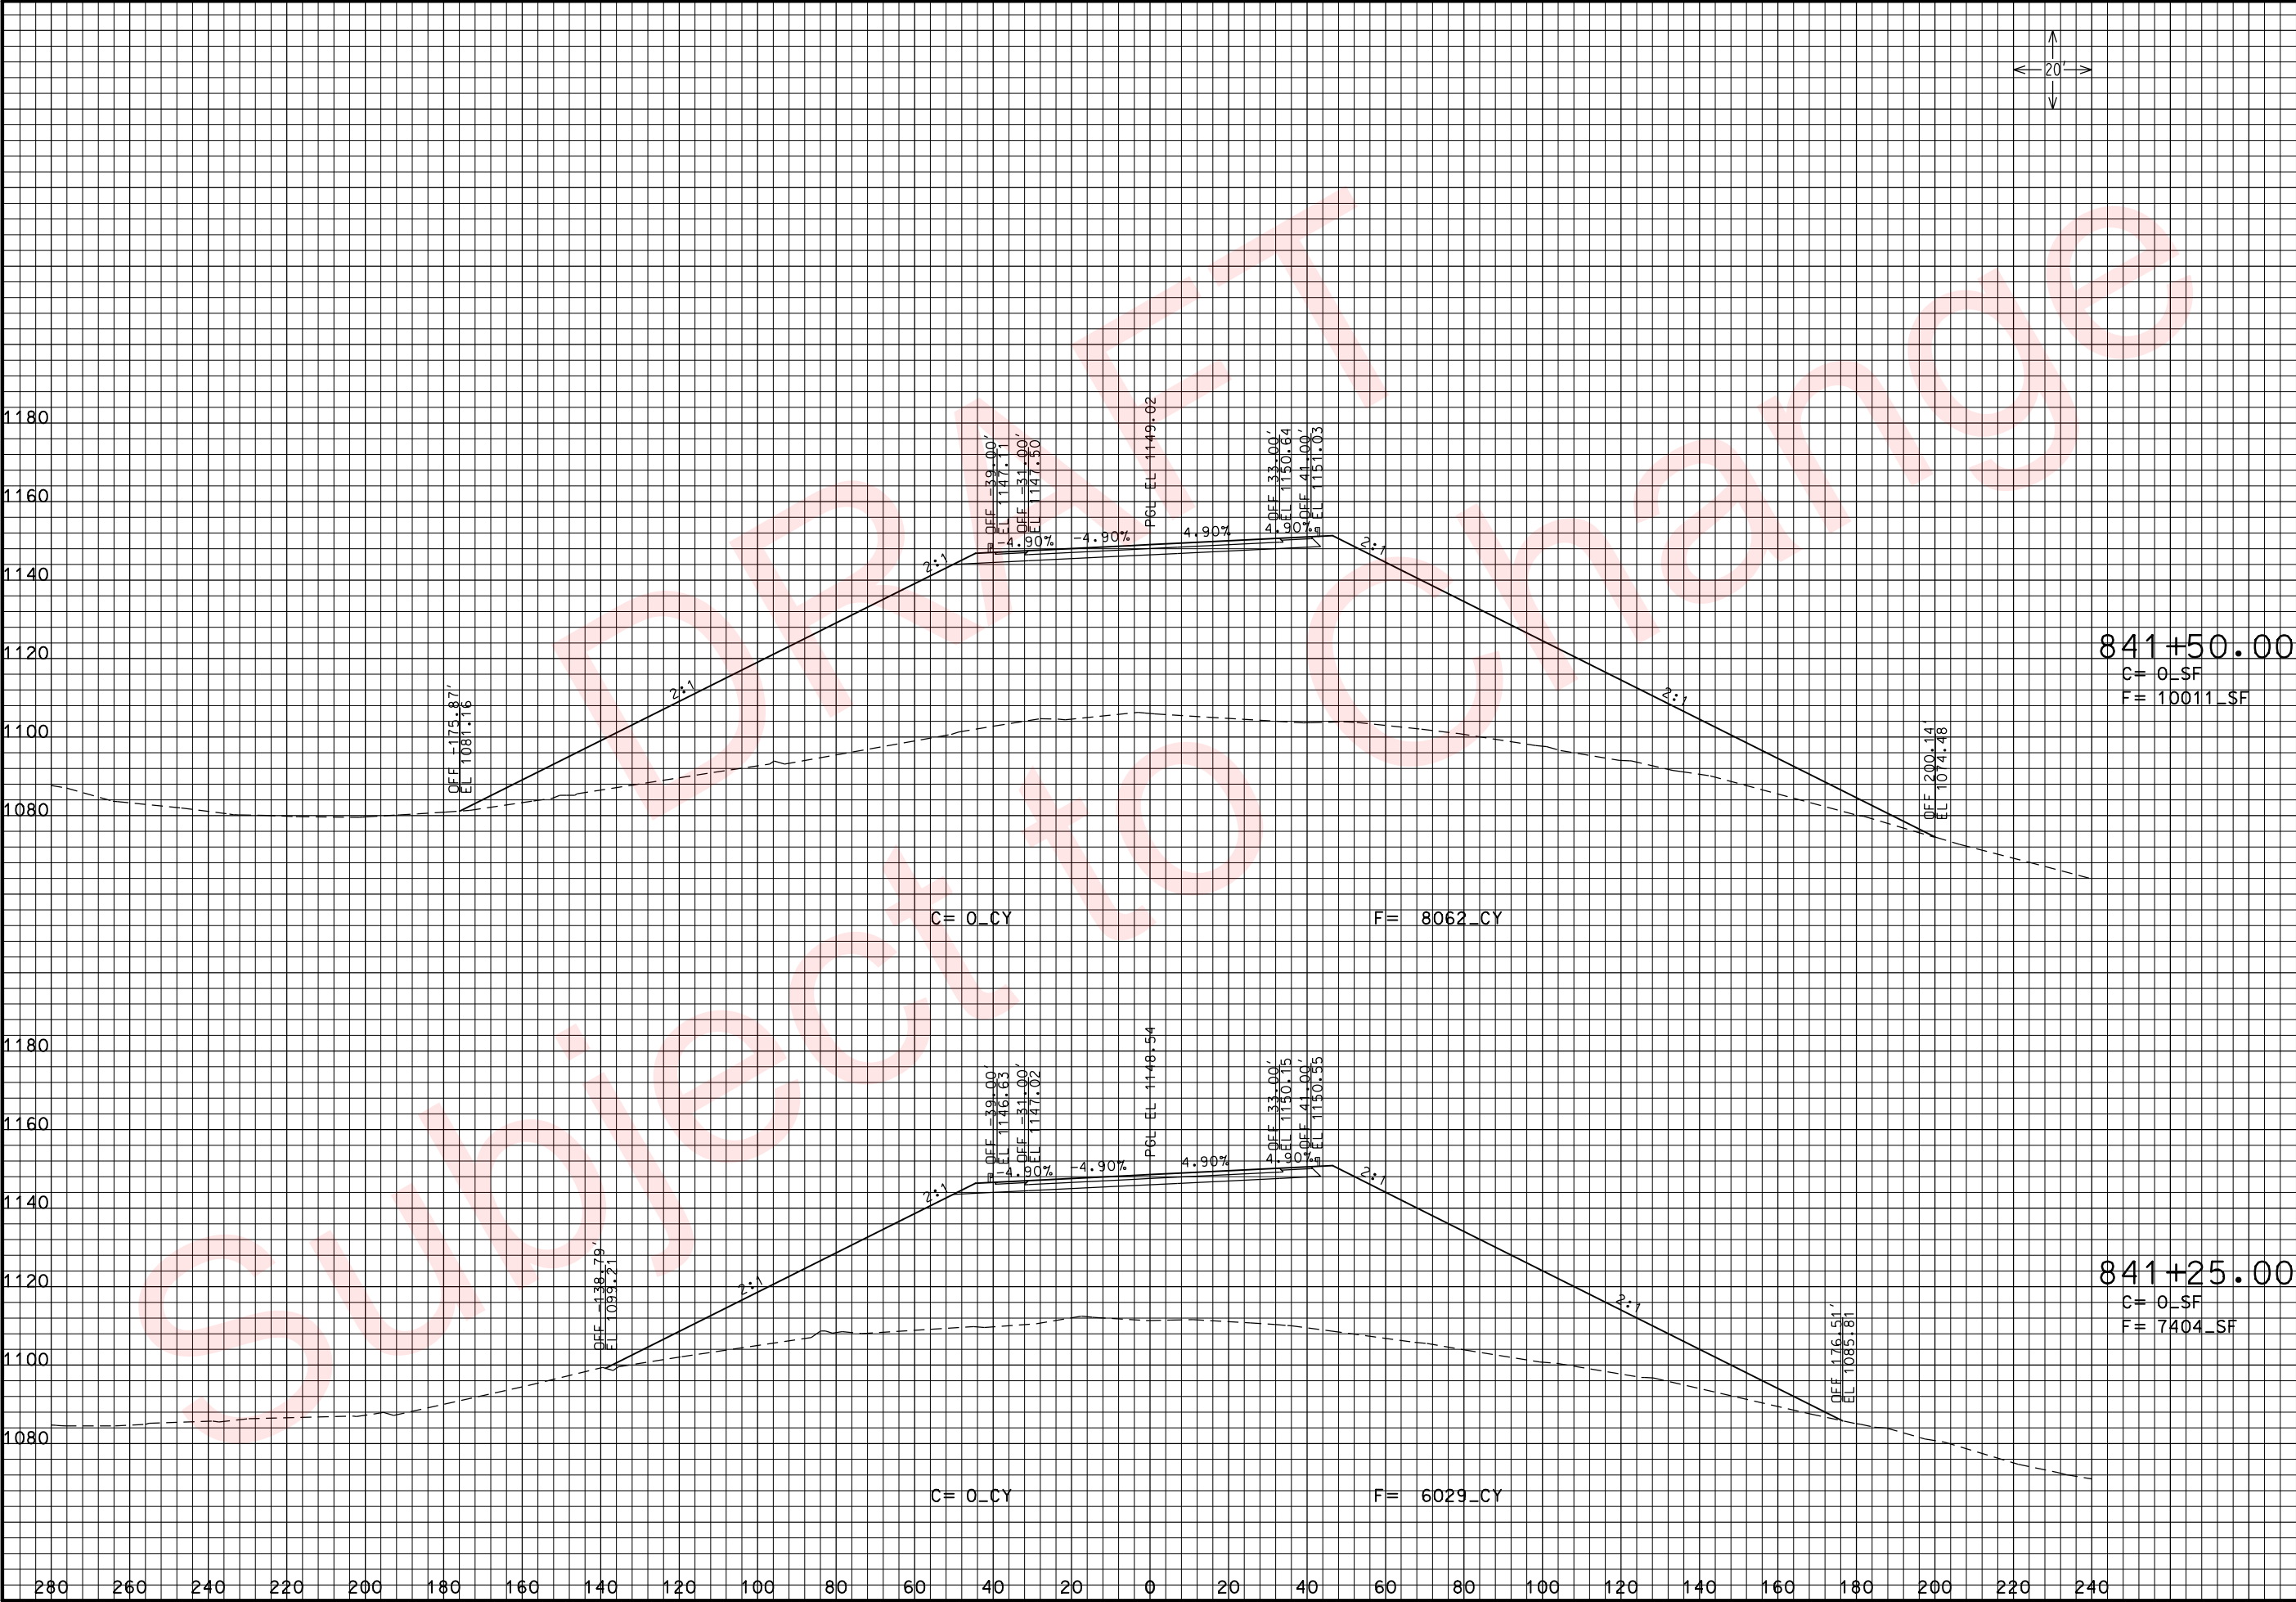

THIS MEDIA SHOULD NOT BE CONSIDERED A CERTIFIED DOCUMENT.

DATE PREPARED
3/26/2010

ROUTE 49	STATE MO
DISTRICT 7	SHEET NO. 107

COUNTY
McDONALD

JOB NO.
J7P0601

CONTRACT ID.

PROJECT NO.

BRIDGE NO.

DESCRIPTION	DATE

MISSOURI HIGHWAYS AND TRANSPORTATION COMMISSION


105 WEST CAPITOL
JEFFERSON CITY, MO 65102
1-888-ASK-MODOT (1-888-275-6636)


RTE. 49 N. OF RTE. 90

CROSS SECTIONS

SHEET 56 OF 102



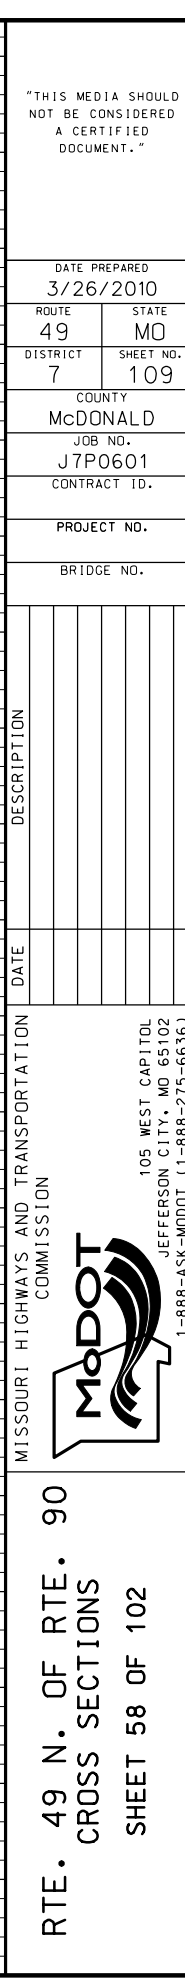

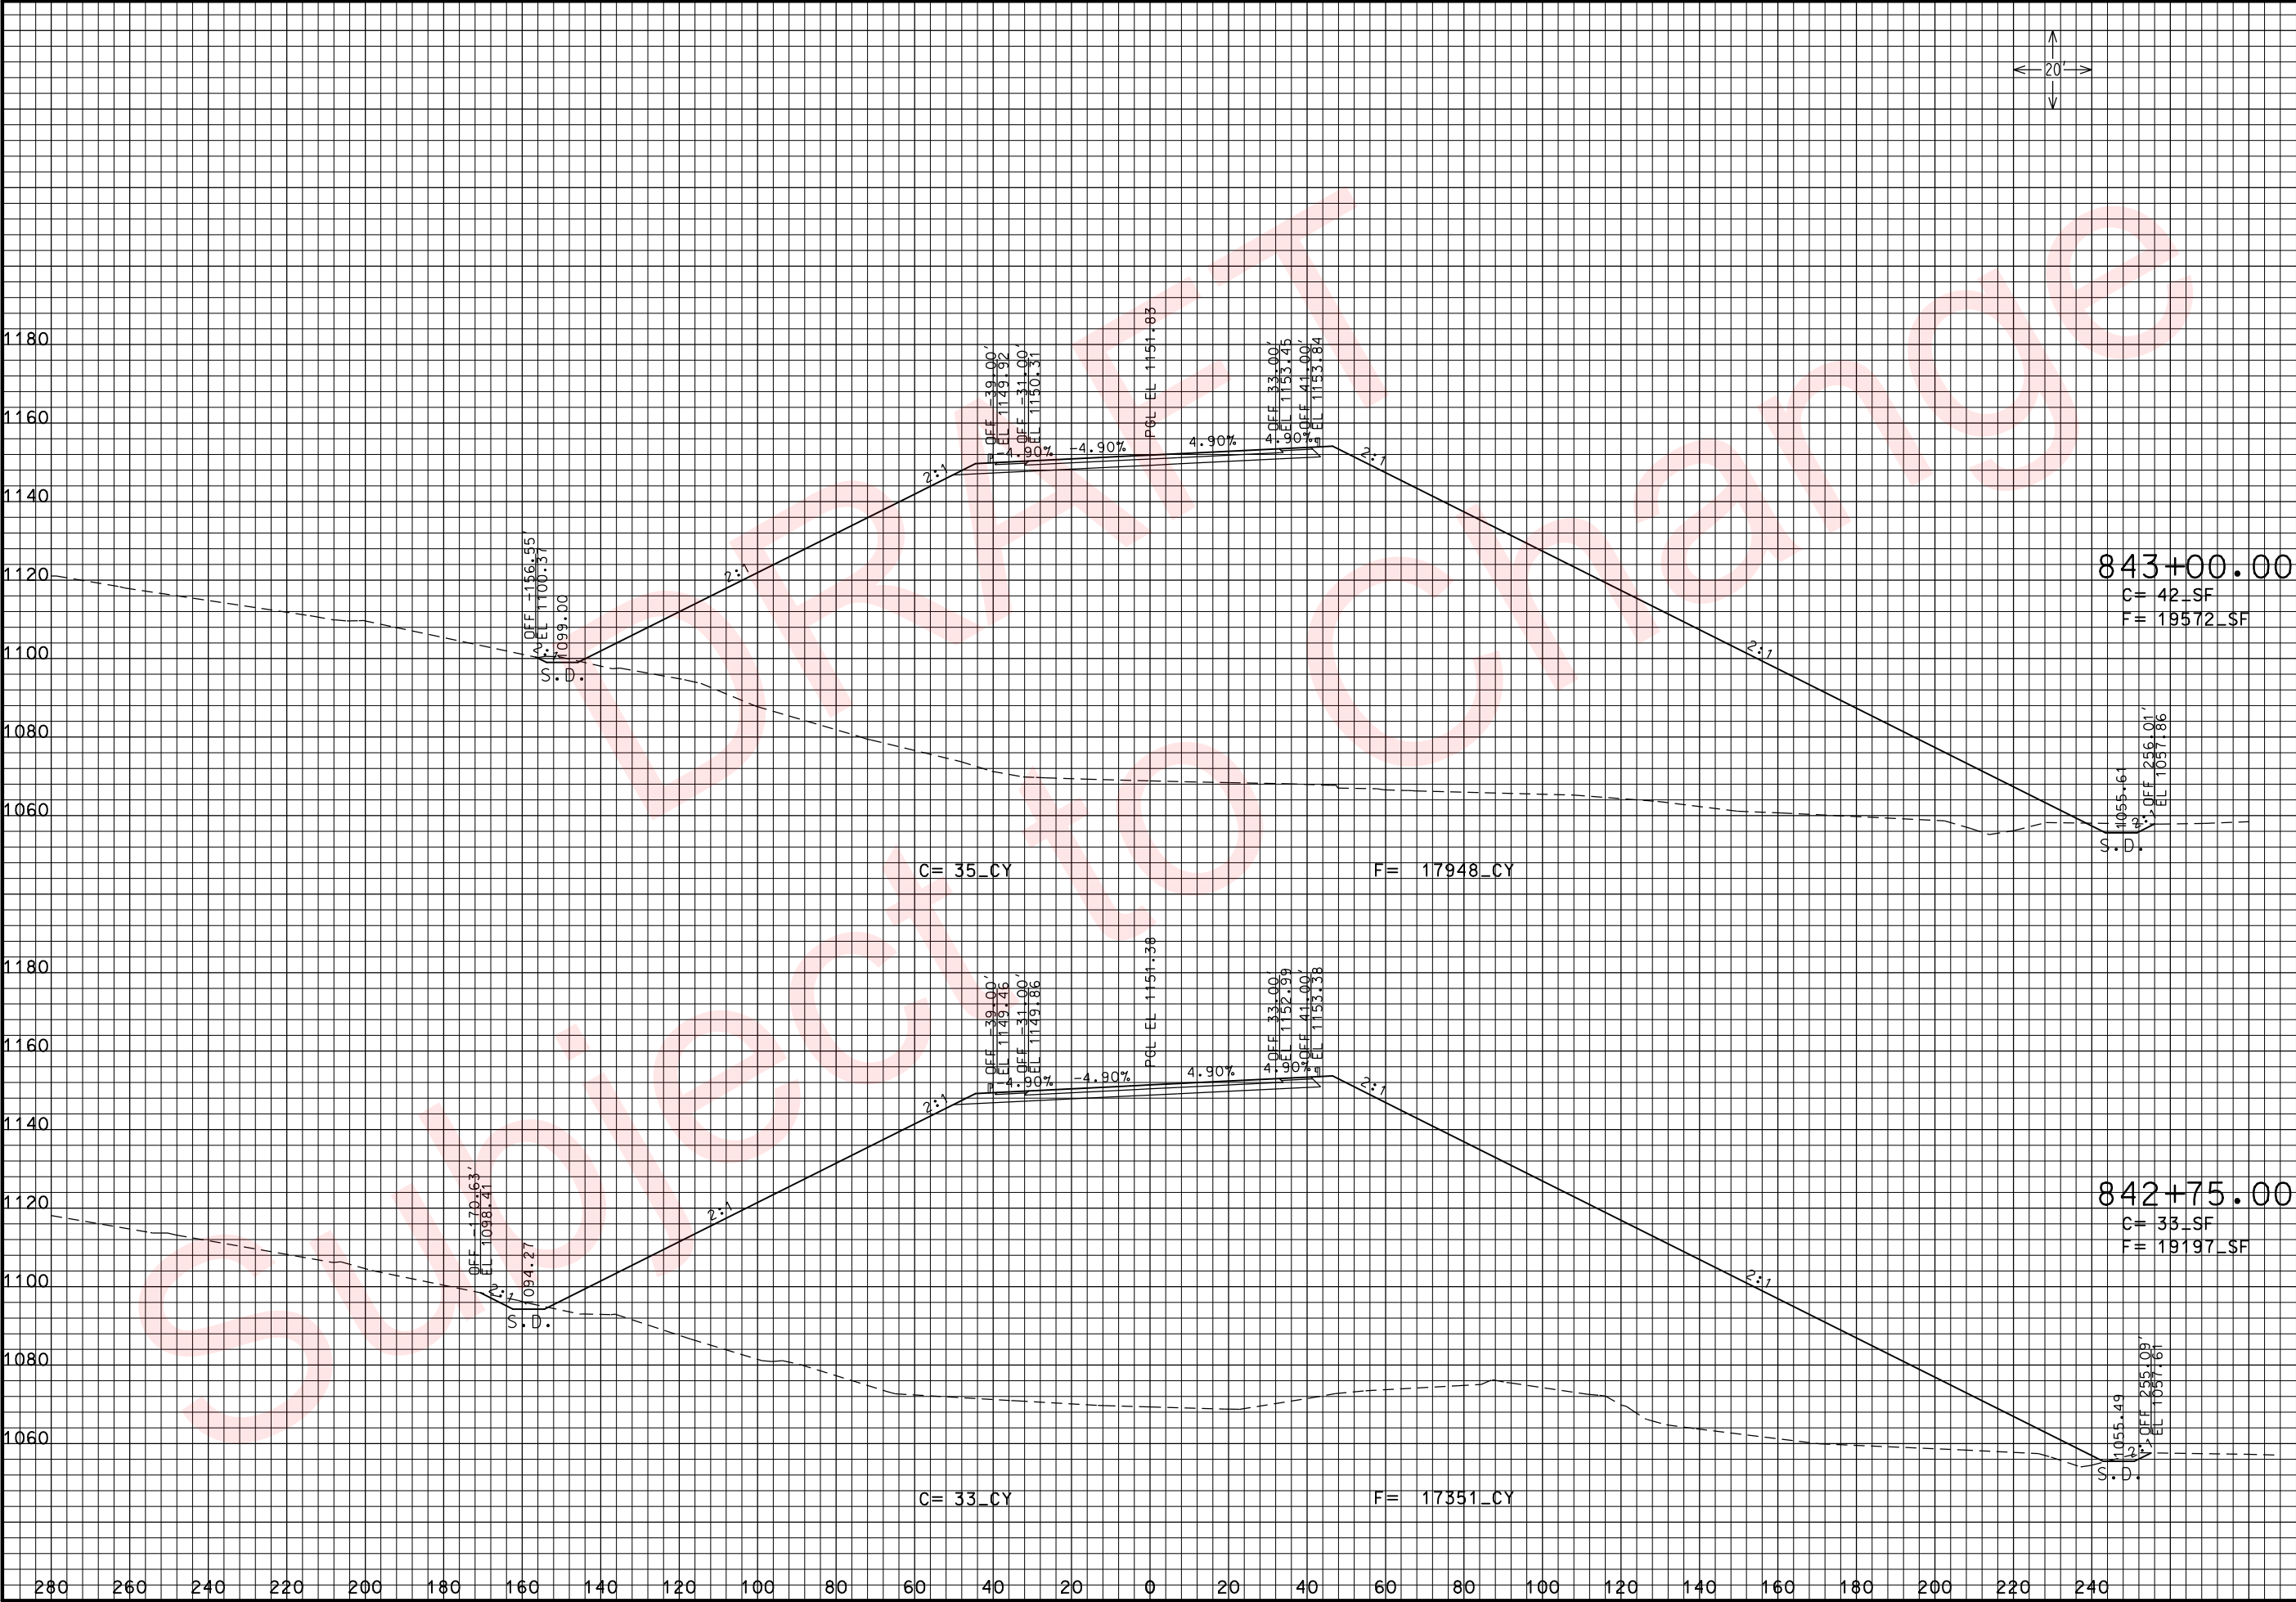

THIS MEDIA SHOULD NOT BE CONSIDERED A CERTIFIED DOCUMENT.

DATE PREPARED
3/26/2010

ROUTE
49

STATE
MO

DISTRICT
7

SHEET NO.
110

COUNTY
McDONALD

JOB NO.
J7P0601

CONTRACT ID.

PROJECT NO.

BRIDGE NO.

DESCRIPTION


DATE

MISSOURI HIGHWAYS AND TRANSPORTATION COMMISSION

MoDOT

105 WEST CAPITOL
JEFFERSON CITY, MO 65102
1-888-ASK-MODOT (1-888-275-6636)

RTE. 49 N. OF RTE. 90
CROSS SECTIONS
SHEET 59 OF 102

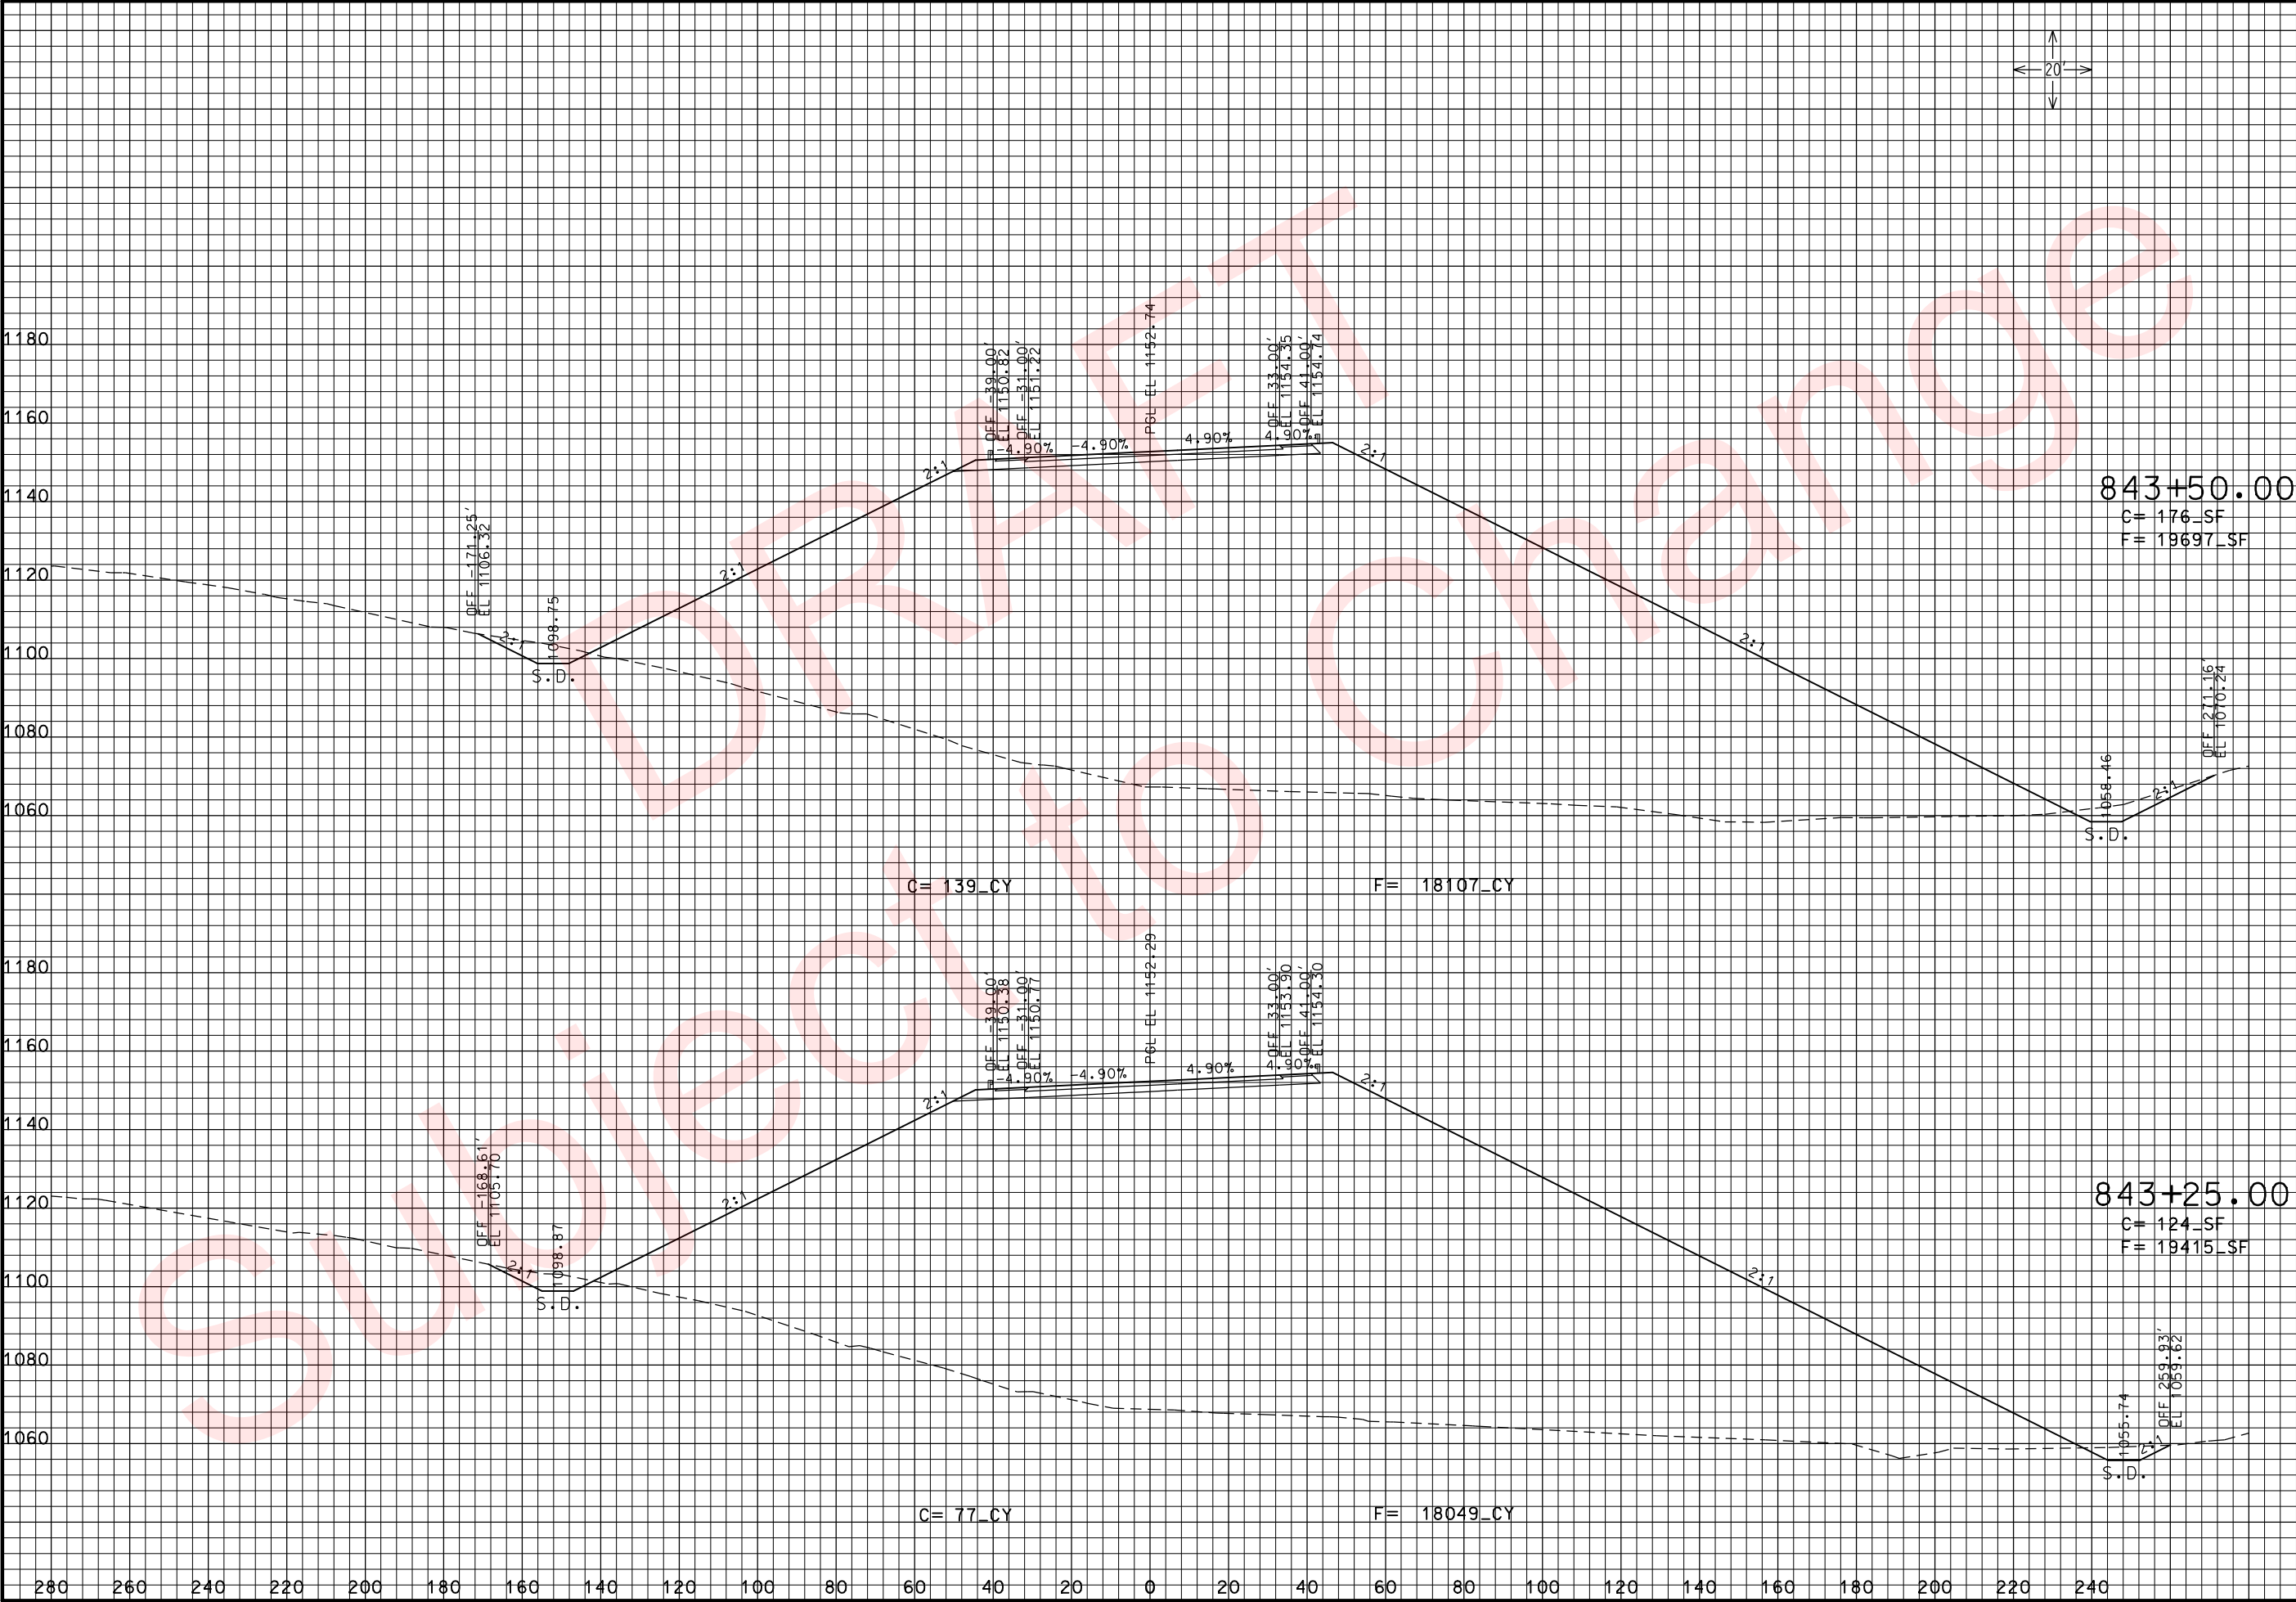

THIS MEDIA SHOULD NOT BE CONSIDERED A CERTIFIED DOCUMENT.

DATE PREPARED
3/26/2010

ROUTE 49	STATE MO
DISTRICT 7	SHEET NO. 111

COUNTY
McDONALD

JOB NO.
J7P0601

CONTRACT ID.

PROJECT NO.

BRIDGE NO.

DESCRIPTION	DATE

MISSOURI HIGHWAYS AND TRANSPORTATION COMMISSION


105 WEST CAPITOL
JEFFERSON CITY, MO 65102
1-888-ASK-MODOT (1-888-275-6636)

RTE. 49 N. OF RTE. 90

CROSS SECTIONS

SHEET 60 OF 102

REV.

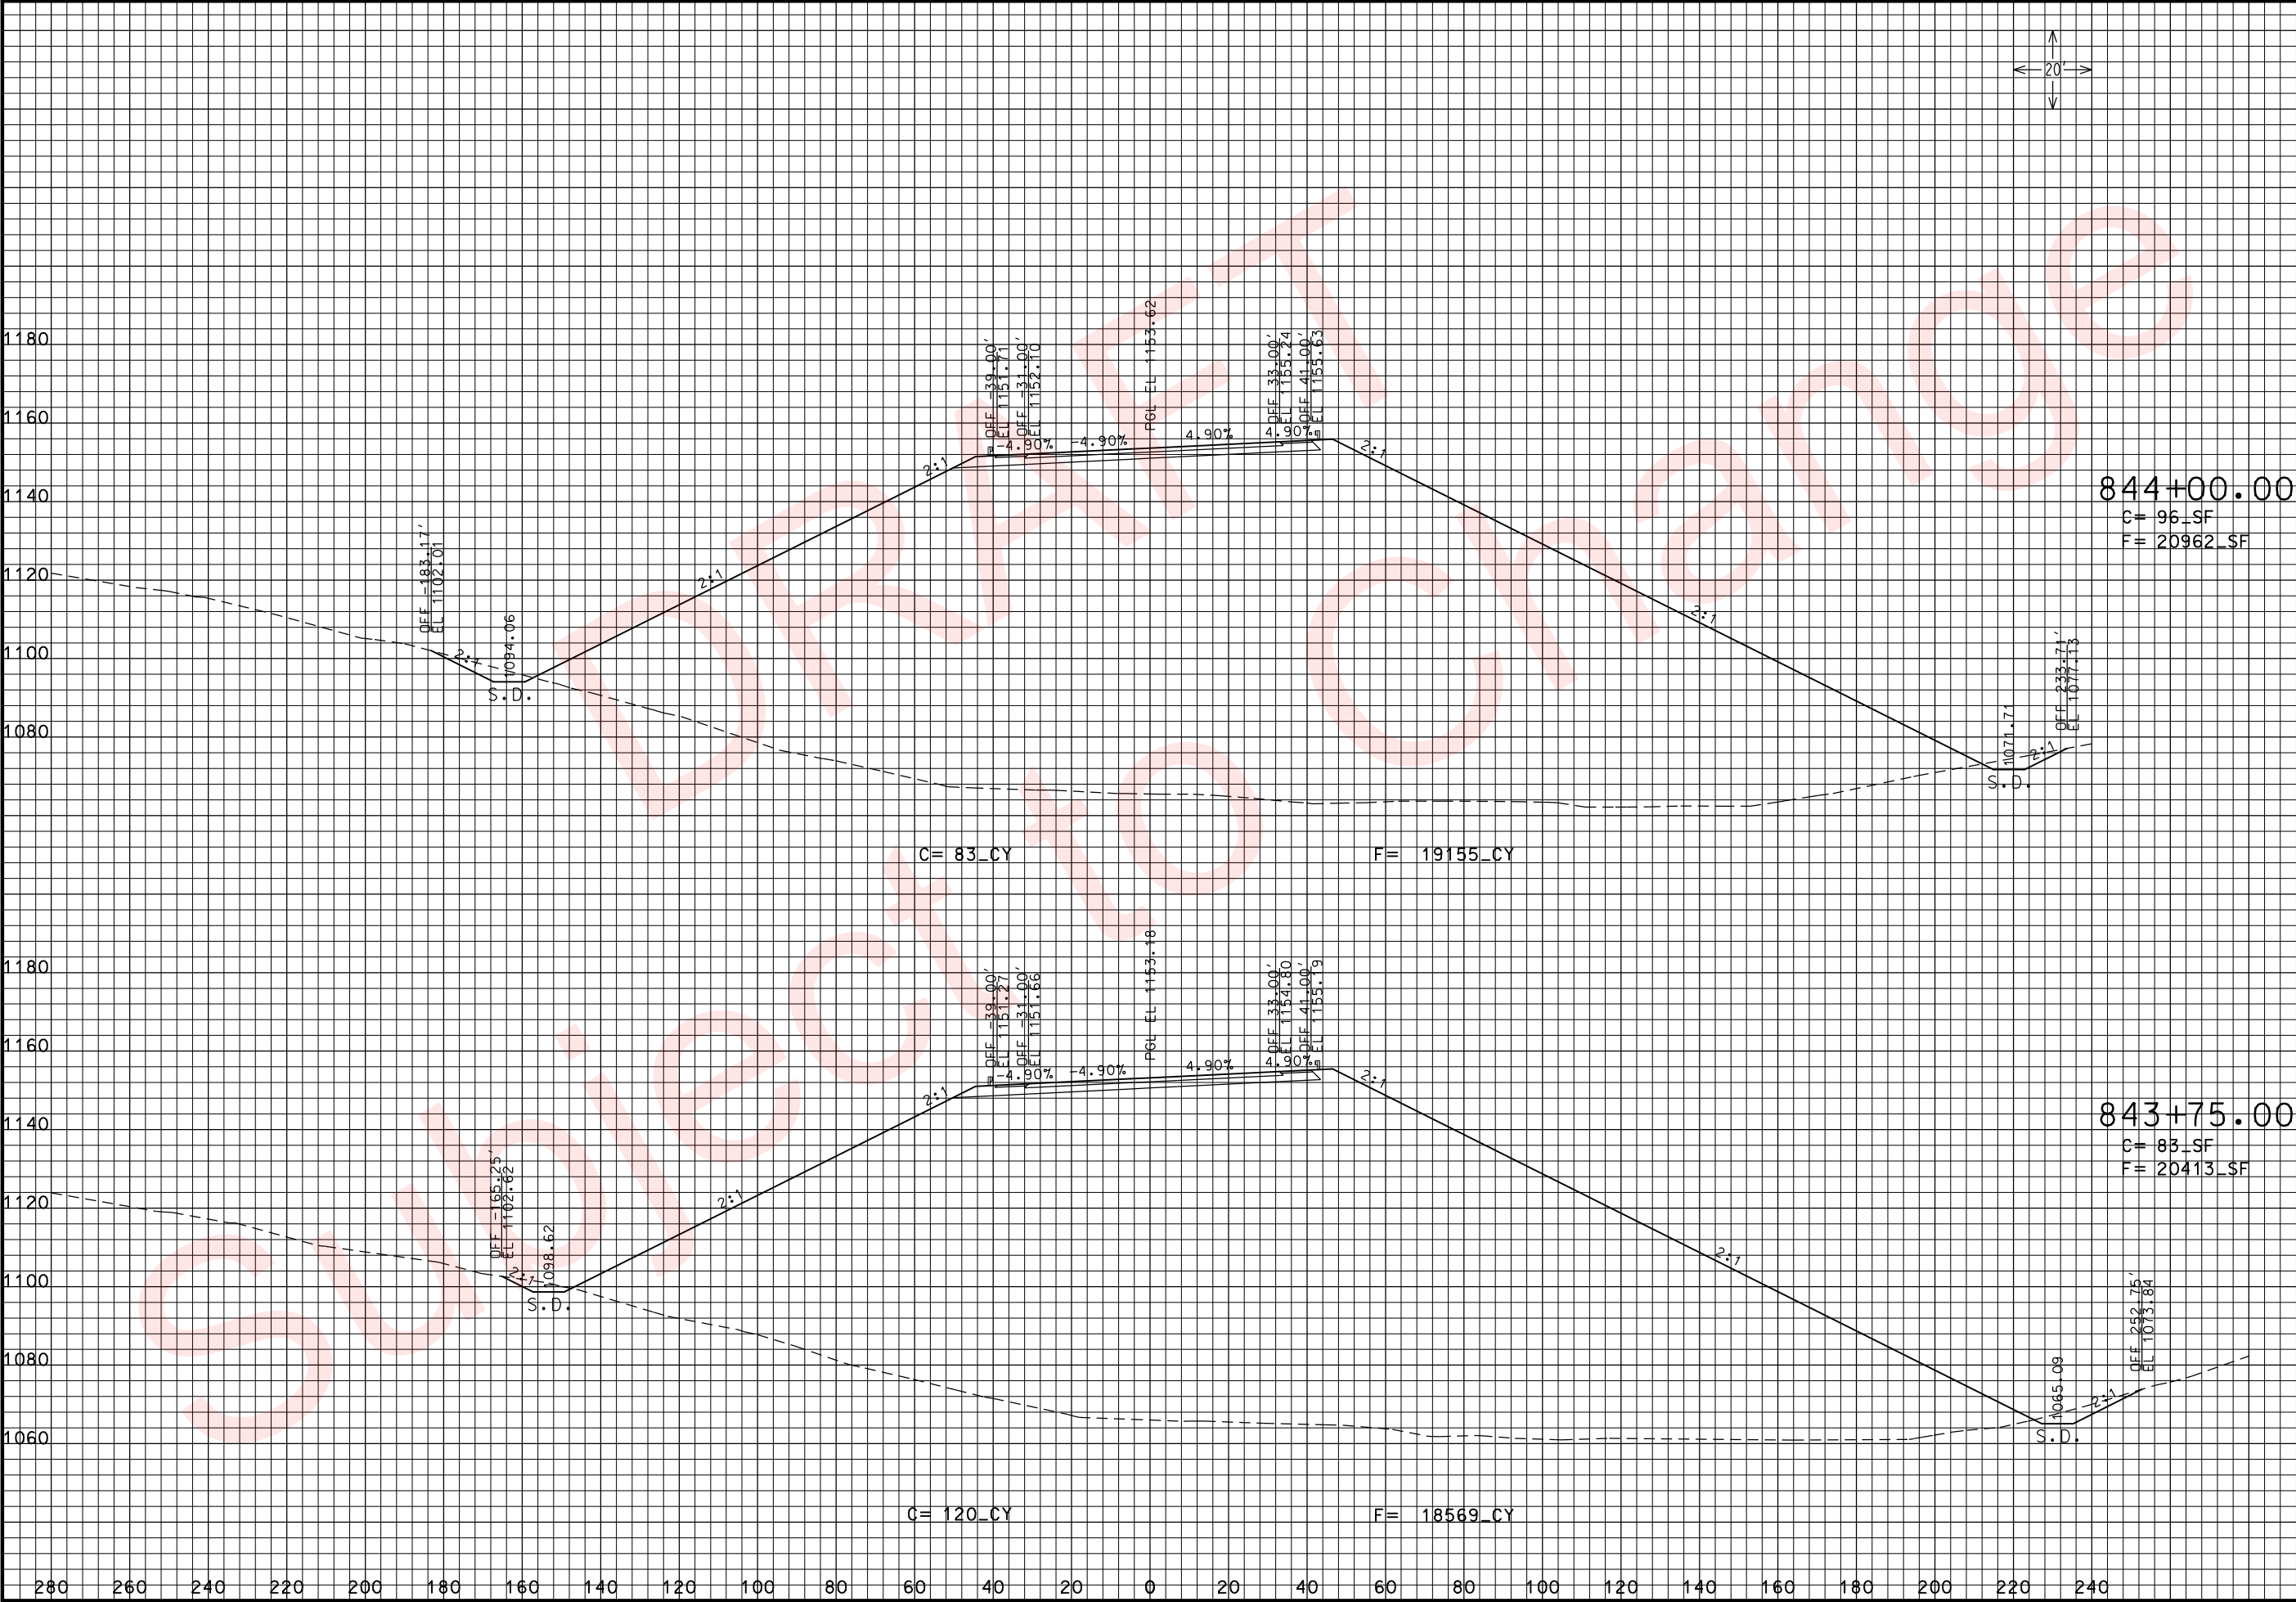

THIS MEDIA SHOULD NOT BE CONSIDERED A CERTIFIED DOCUMENT.

DATE PREPARED 3/26/2010	
ROUTE 49	STATE MO
DISTRICT 7	SHEET NO. 112
COUNTY McDONALD	
JOB NO. J7P0601	
CONTRACT ID.	
PROJECT NO.	
BRIDGE NO.	


DATE	DESCRIPTION

MISSOURI HIGHWAYS AND TRANSPORTATION COMMISSION

MoDOT

105 WEST CAPITOL
JEFFERSON CITY, MO 65102
1-888-ASK-MODOT (1-888-275-6636)

RTE. 49 N. OF RTE. 90
CROSS SECTIONS
SHEET 61 OF 102

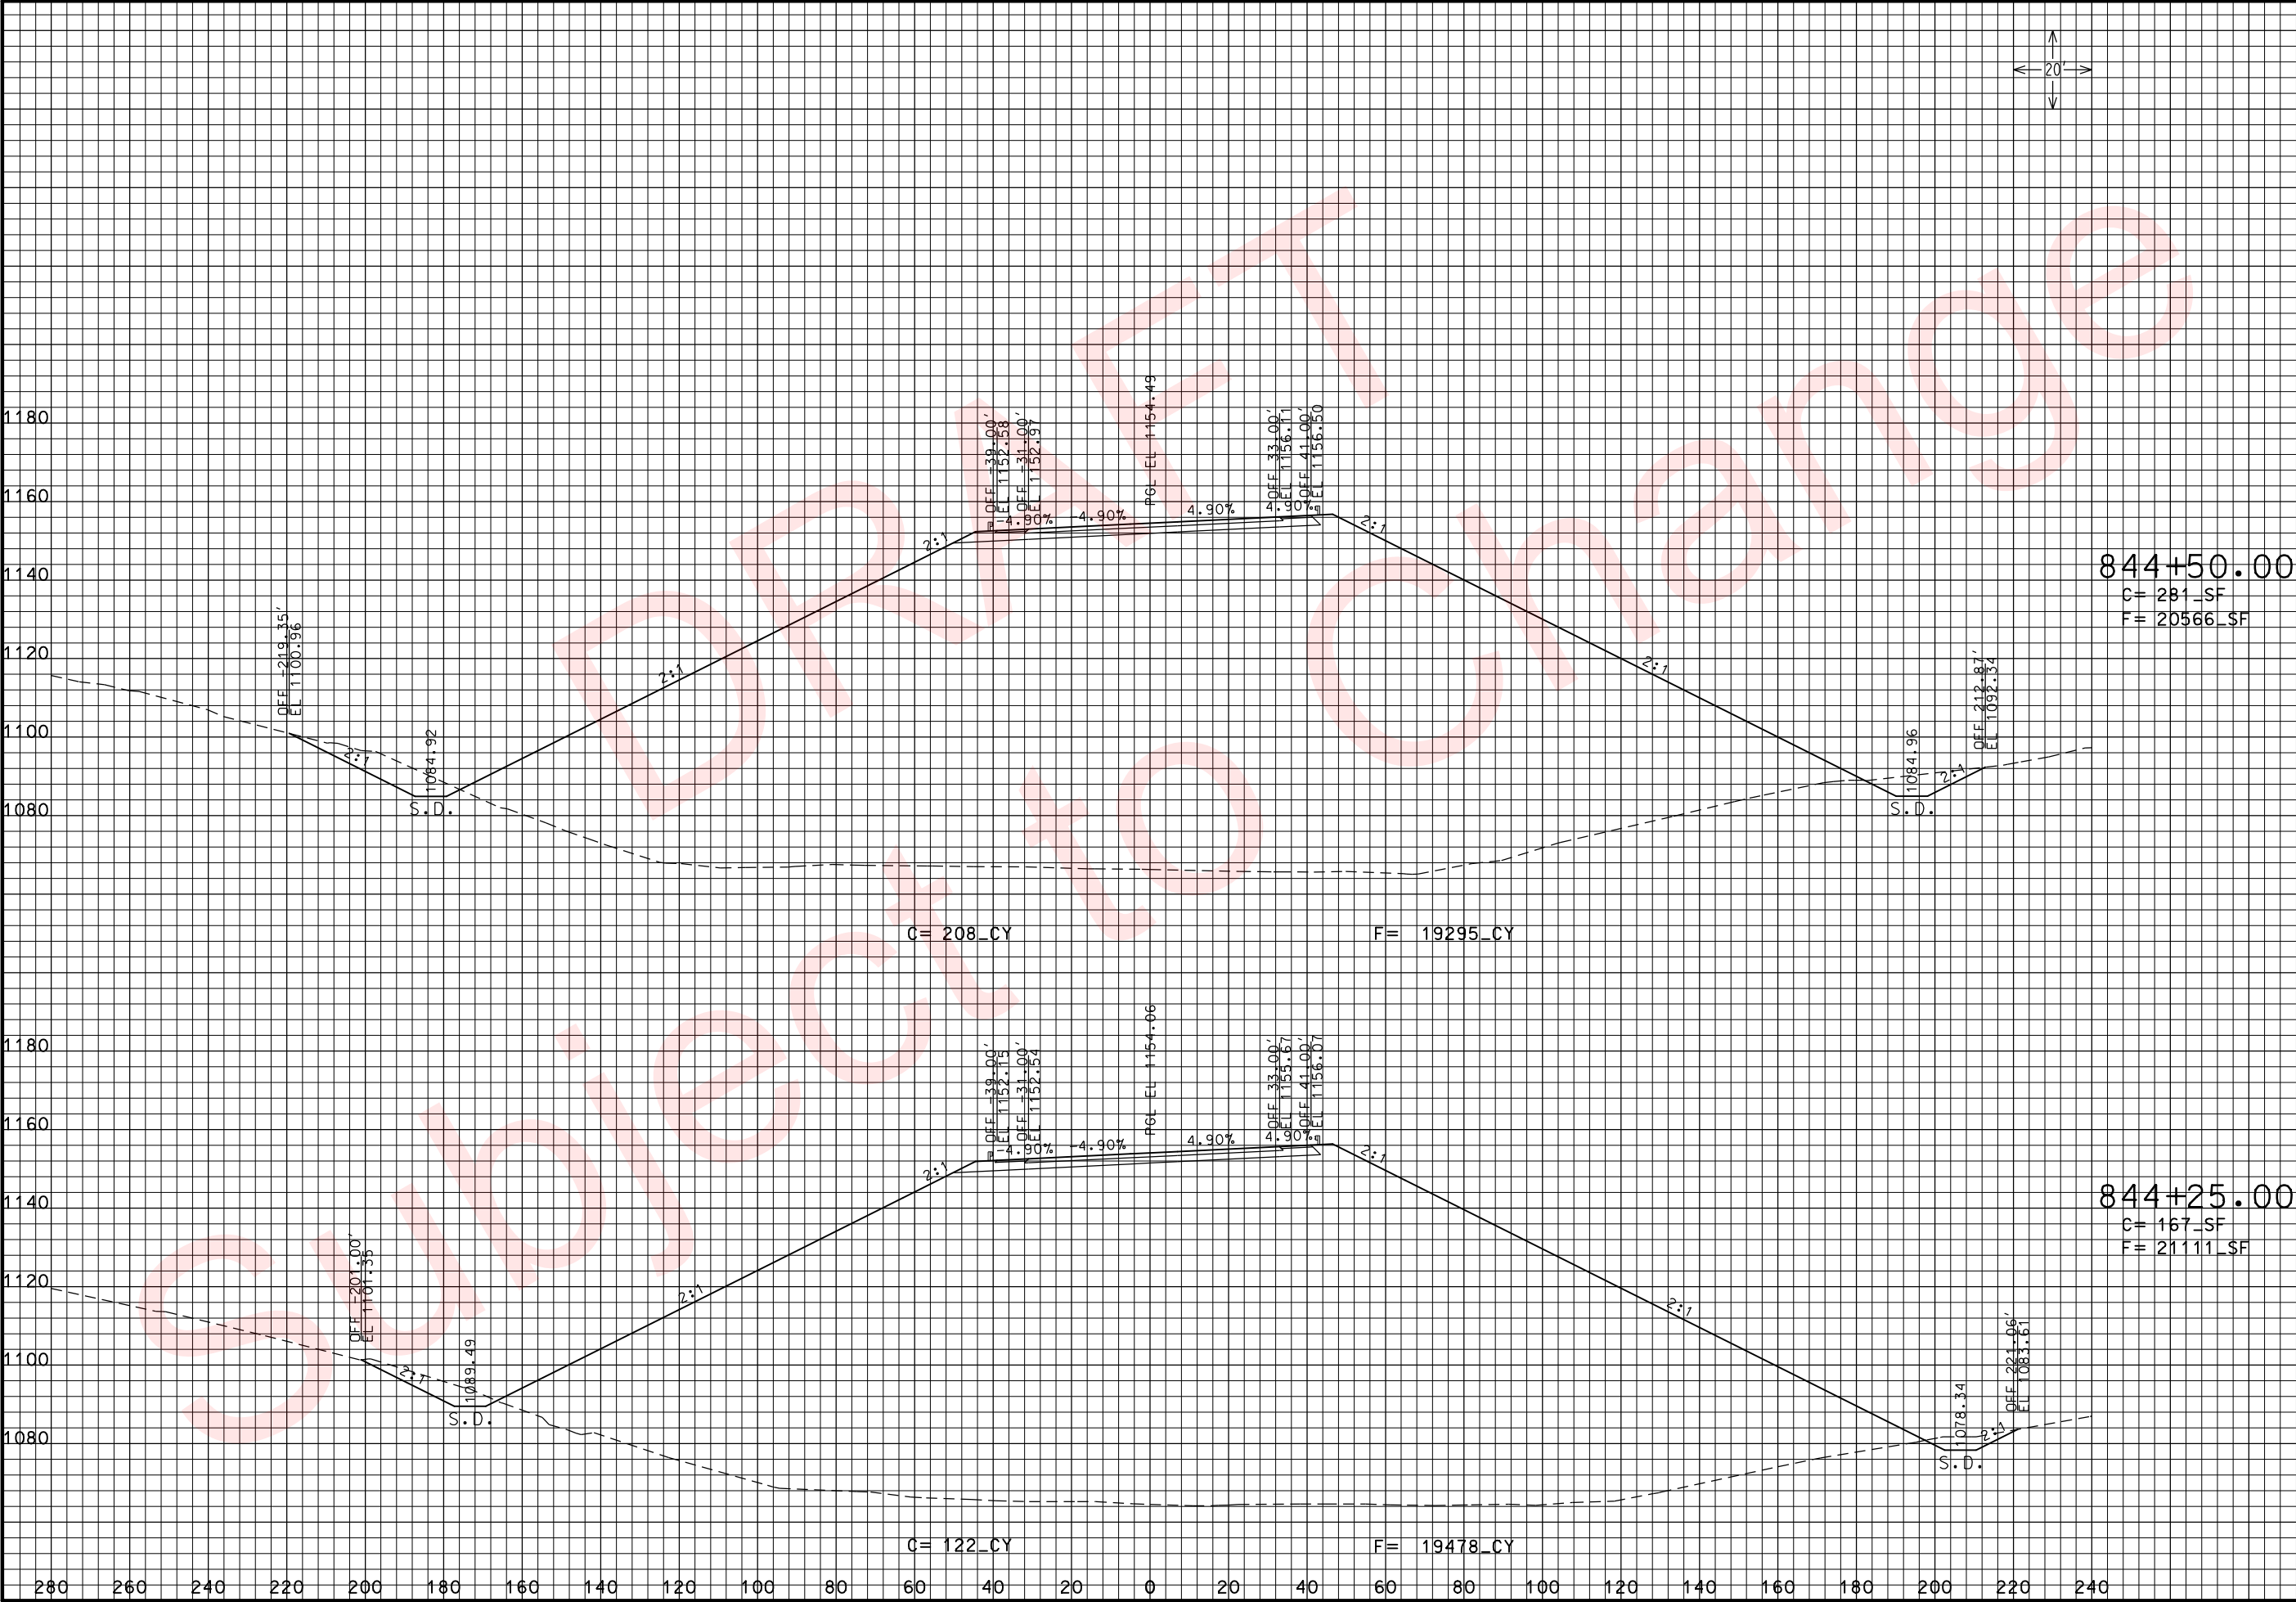

THIS MEDIA SHOULD NOT BE CONSIDERED A CERTIFIED DOCUMENT.

DATE PREPARED 3/26/2010	
ROUTE 49	STATE MO
DISTRICT 7	SHEET NO. 113
COUNTY McDONALD	
JOB NO. J7P0601	
CONTRACT ID.	
PROJECT NO.	
BRIDGE NO.	

DESCRIPTION	DATE


MISSOURI HIGHWAYS AND TRANSPORTATION COMMISSION


MoDOT

105 WEST CAPITOL
JEFFERSON CITY, MO 65102
1-888-ASK-MODOT (1-888-275-6636)

RTE. 49 N. OF RTE. 90
CROSS SECTIONS
SHEET 62 OF 102

REV.

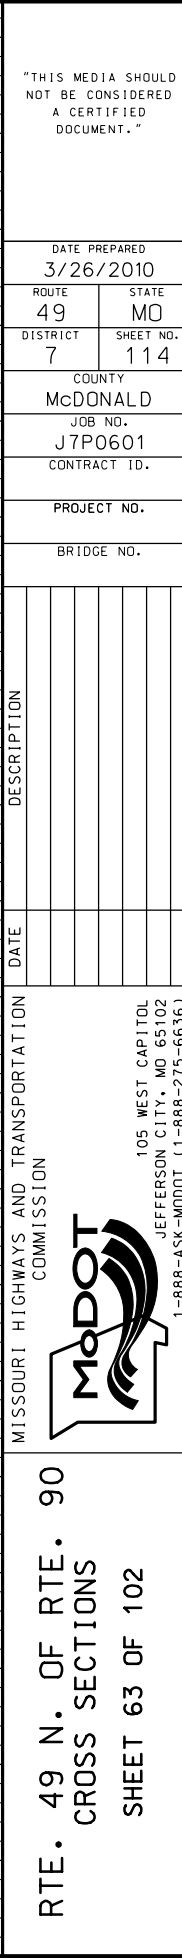

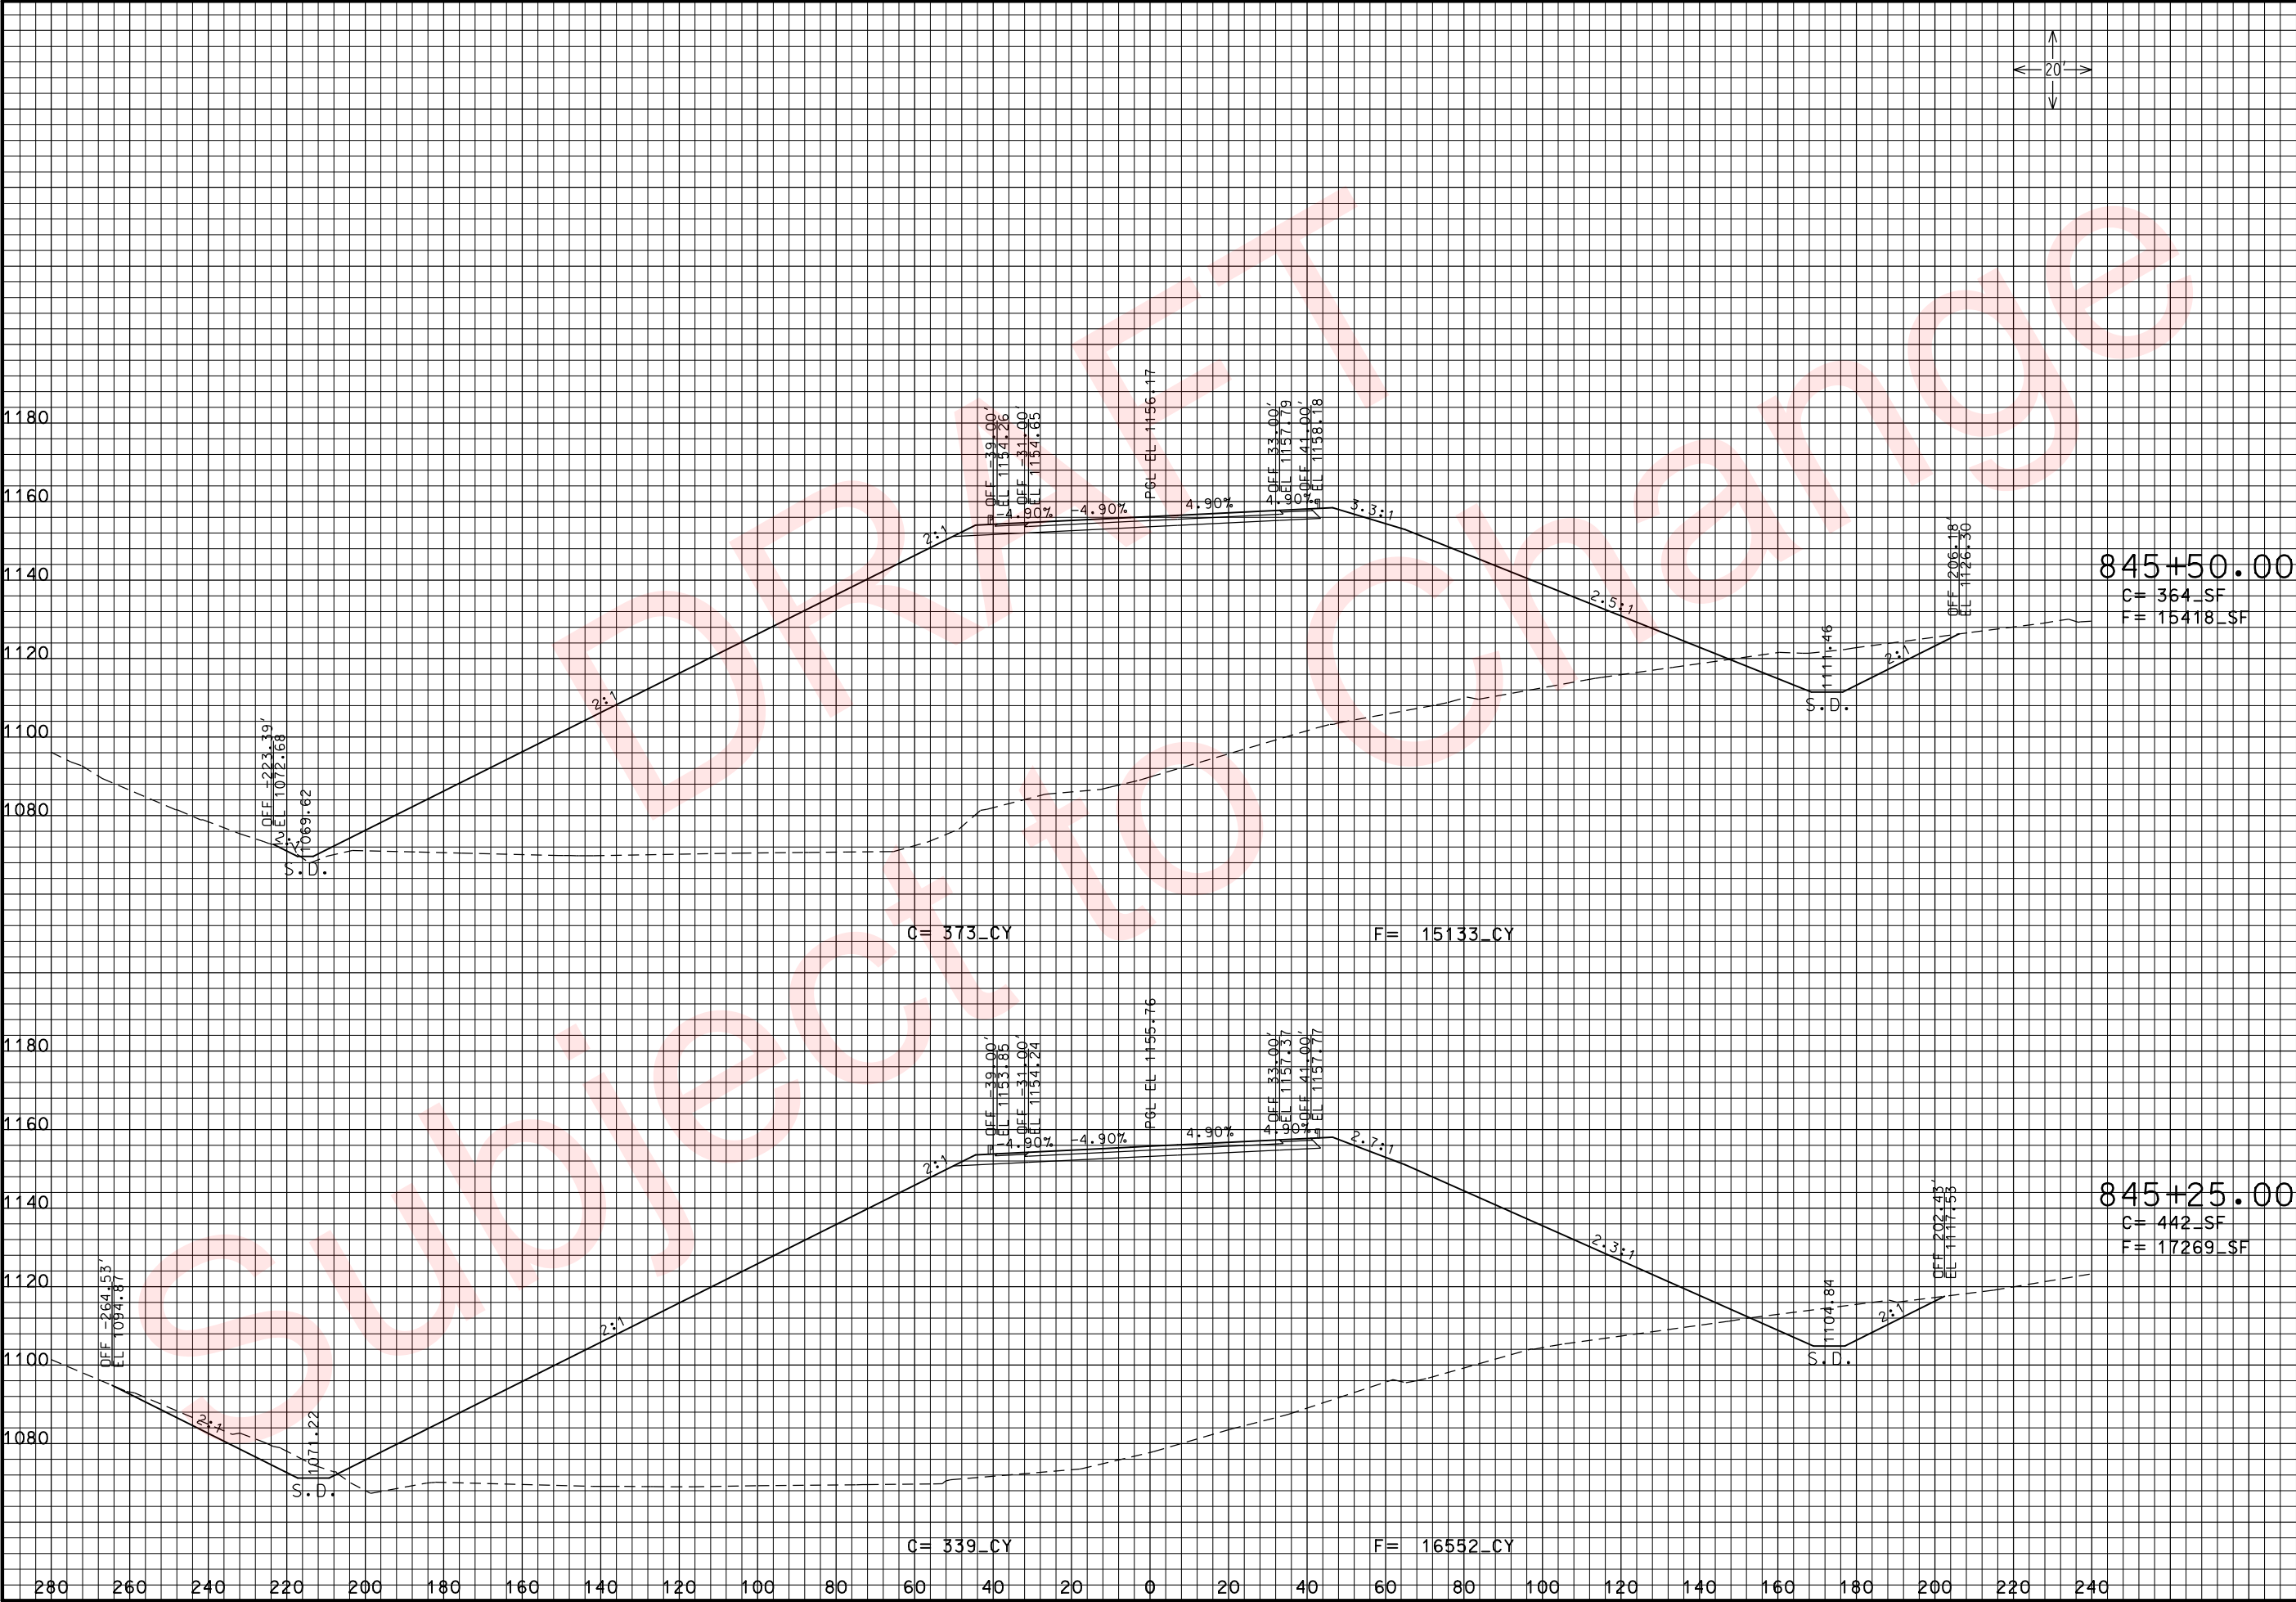

THIS MEDIA SHOULD NOT BE CONSIDERED A CERTIFIED DOCUMENT.

DATE PREPARED
3/26/2010

ROUTE 49	STATE MO
DISTRICT 7	SHEET NO. 115

COUNTY
McDONALD

JOB NO.
J7P0601

CONTRACT ID.

PROJECT NO.

BRIDGE NO.

DESCRIPTION	DATE

MISSOURI HIGHWAYS AND TRANSPORTATION COMMISSION

105 WEST CAPITOL
JEFFERSON CITY, MO 65102
1-888-ASK-MODOT (1-888-275-6636)

RTE. 49 N. OF RTE. 90

CROSS SECTIONS

SHEET 64 OF 102



THIS MEDIA SHOULD NOT BE CONSIDERED A CERTIFIED DOCUMENT.

DATE PREPARED
3/26/2010

ROUTE 49	STATE MO
DISTRICT 7	SHEET NO. 116

COUNTY
McDONALD

JOB NO.
J7P0601

CONTRACT ID.

PROJECT NO.

BRIDGE NO.

DESCRIPTION	DATE

MISSOURI HIGHWAYS AND TRANSPORTATION COMMISSION


MoDOT

105 WEST CAPITOL
JEFFERSON CITY, MO 65102
1-888-ASK-MODOT (1-888-275-6636)

RTE. 49 N. OF RTE. 90

CROSS SECTIONS

SHEET 65 OF 102

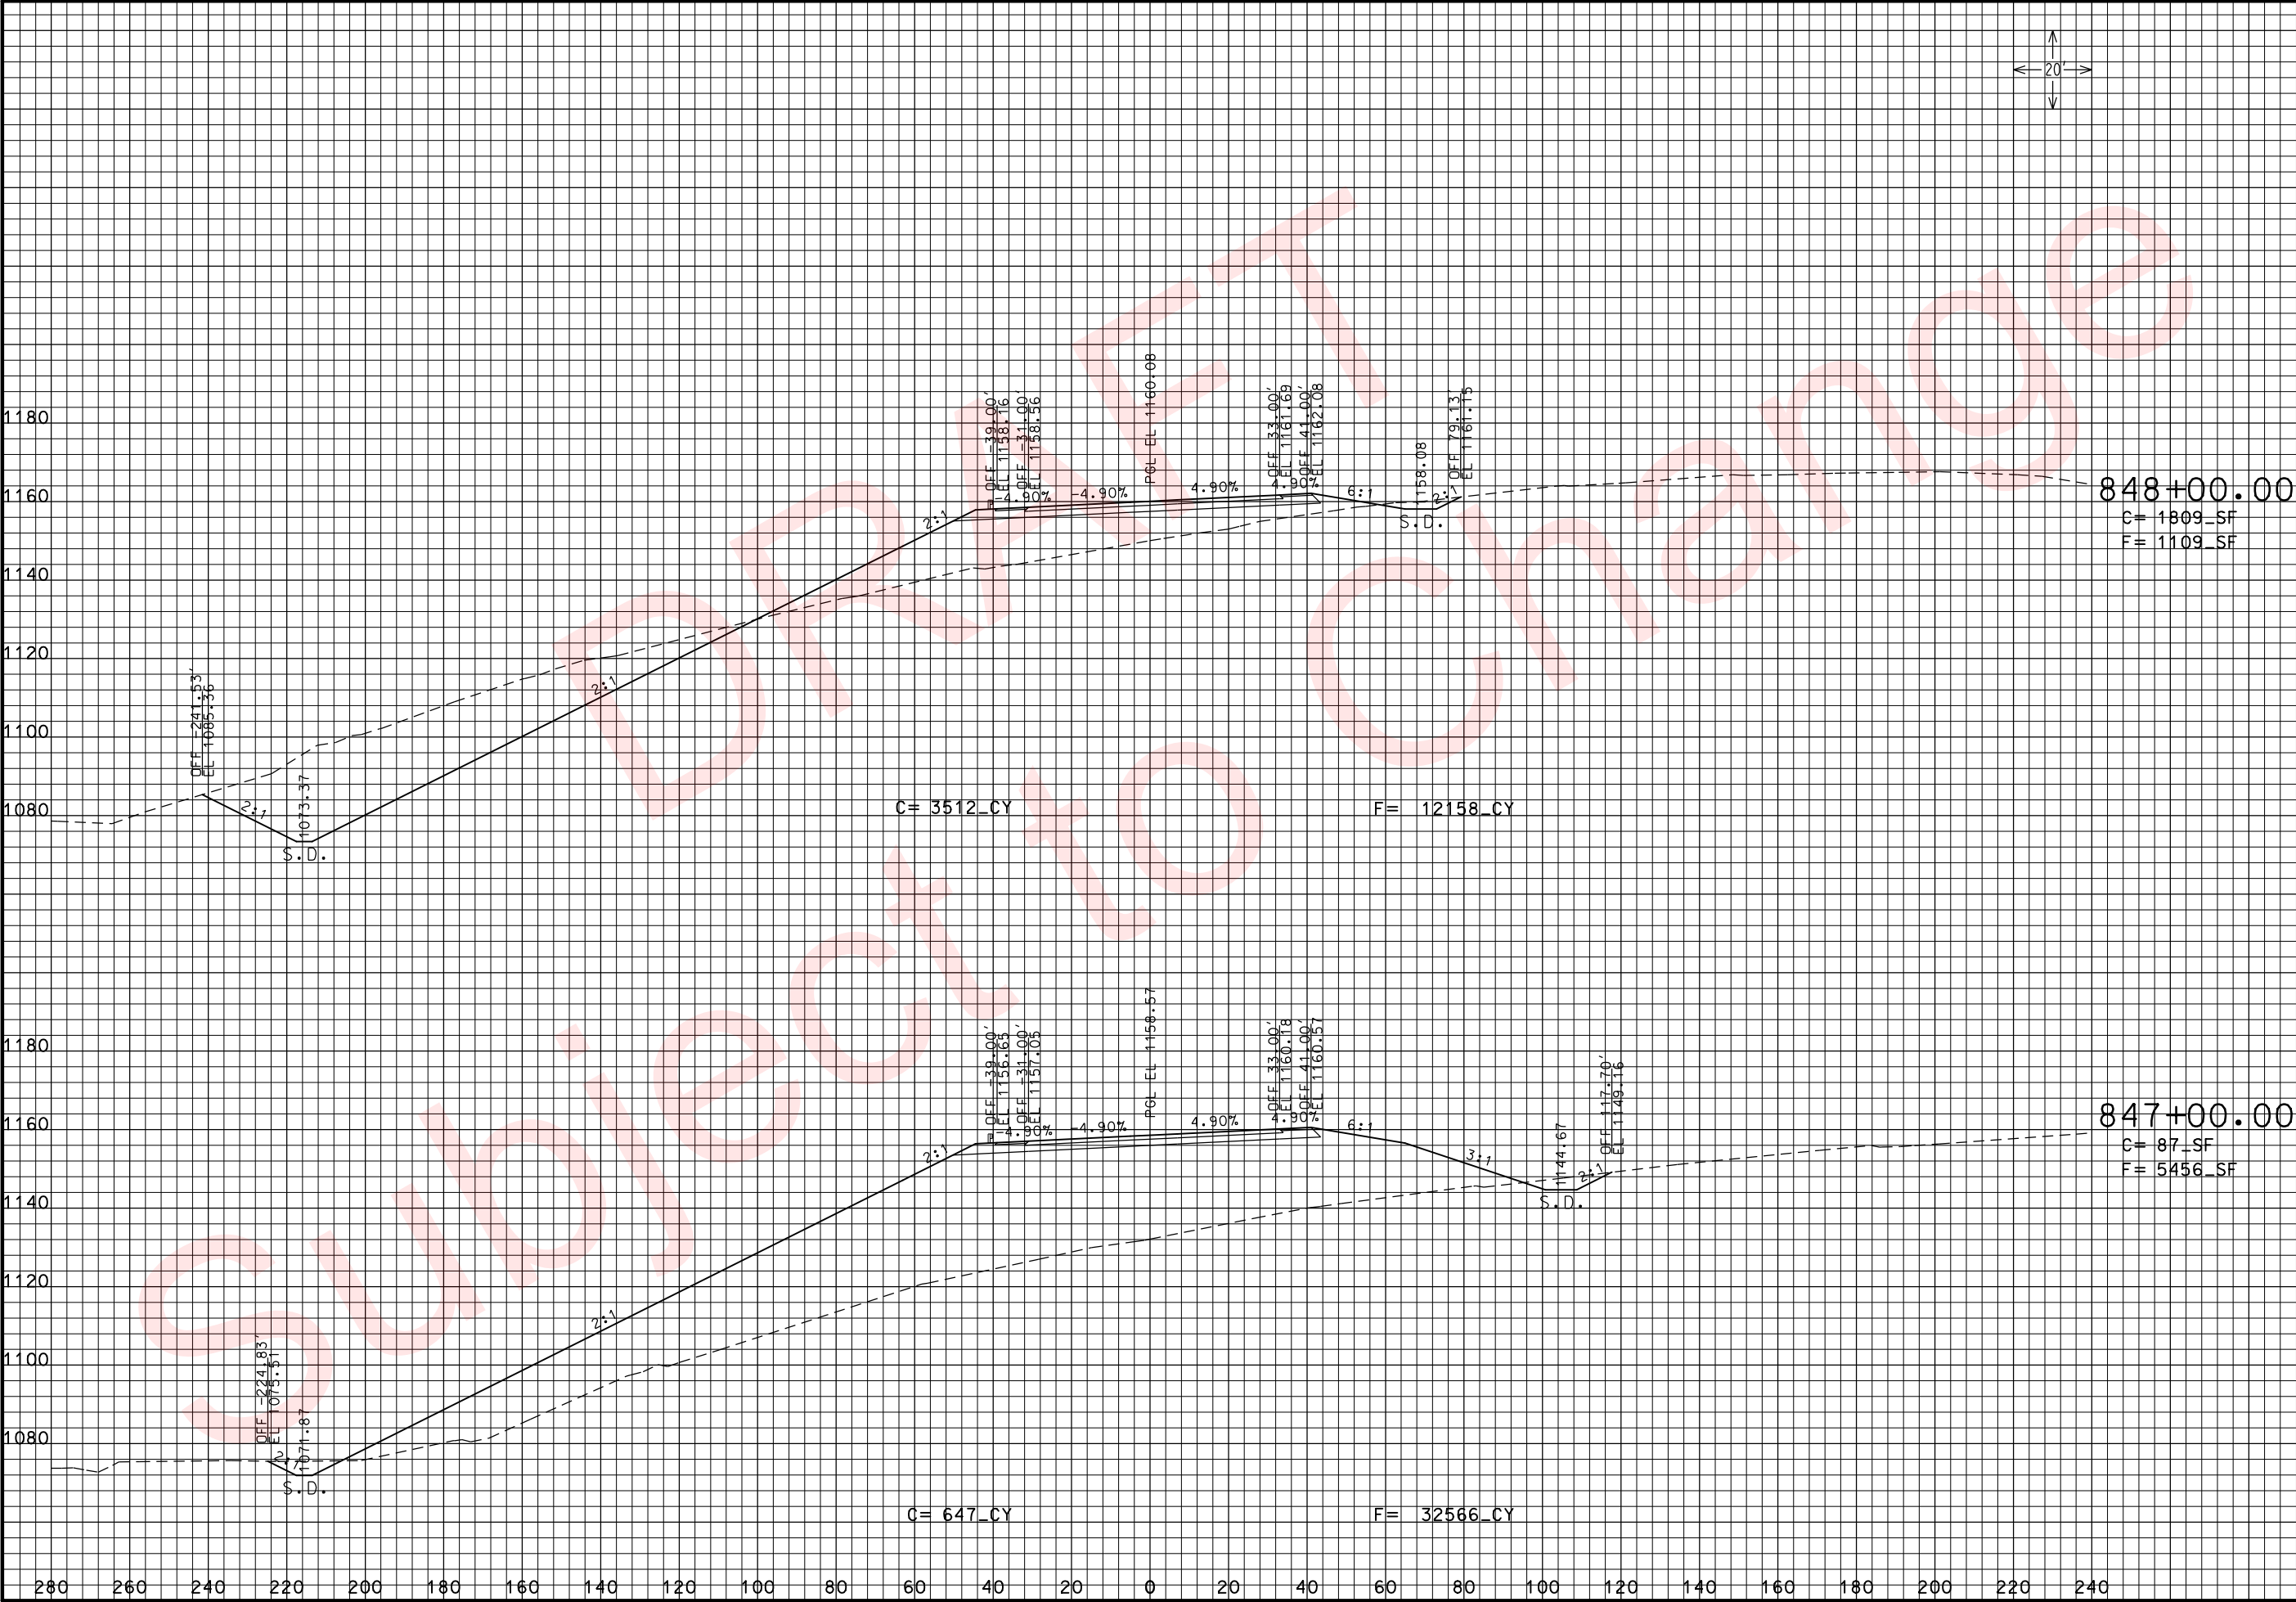

DATE PREPARED
3/26/2010

ROUTE
49

DISTRICT
7

STATE
MO

SHEET NO.
117

COUNTY
McDONALD

JOB NO.
J7P0601

CONTRACT ID.

PROJECT NO.

BRIDGE NO.

DATE	DESCRIPTION

MISSOURI HIGHWAYS AND TRANSPORTATION COMMISSION



105 WEST CAPITOL
JEFFERSON CITY, MO 65102
1-888-ASK-MODOT (1-888-275-6636)


RTE. 49 N. OF RTE. 90

CROSS SECTIONS

SHEET 66 OF 102

THIS MEDIA SHOULD NOT BE CONSIDERED A CERTIFIED DOCUMENT.

IF A SEAL IS PRESENT ON THIS SHEET IT HAS BEEN ELECTRONICALLY SEALED AND DATED.

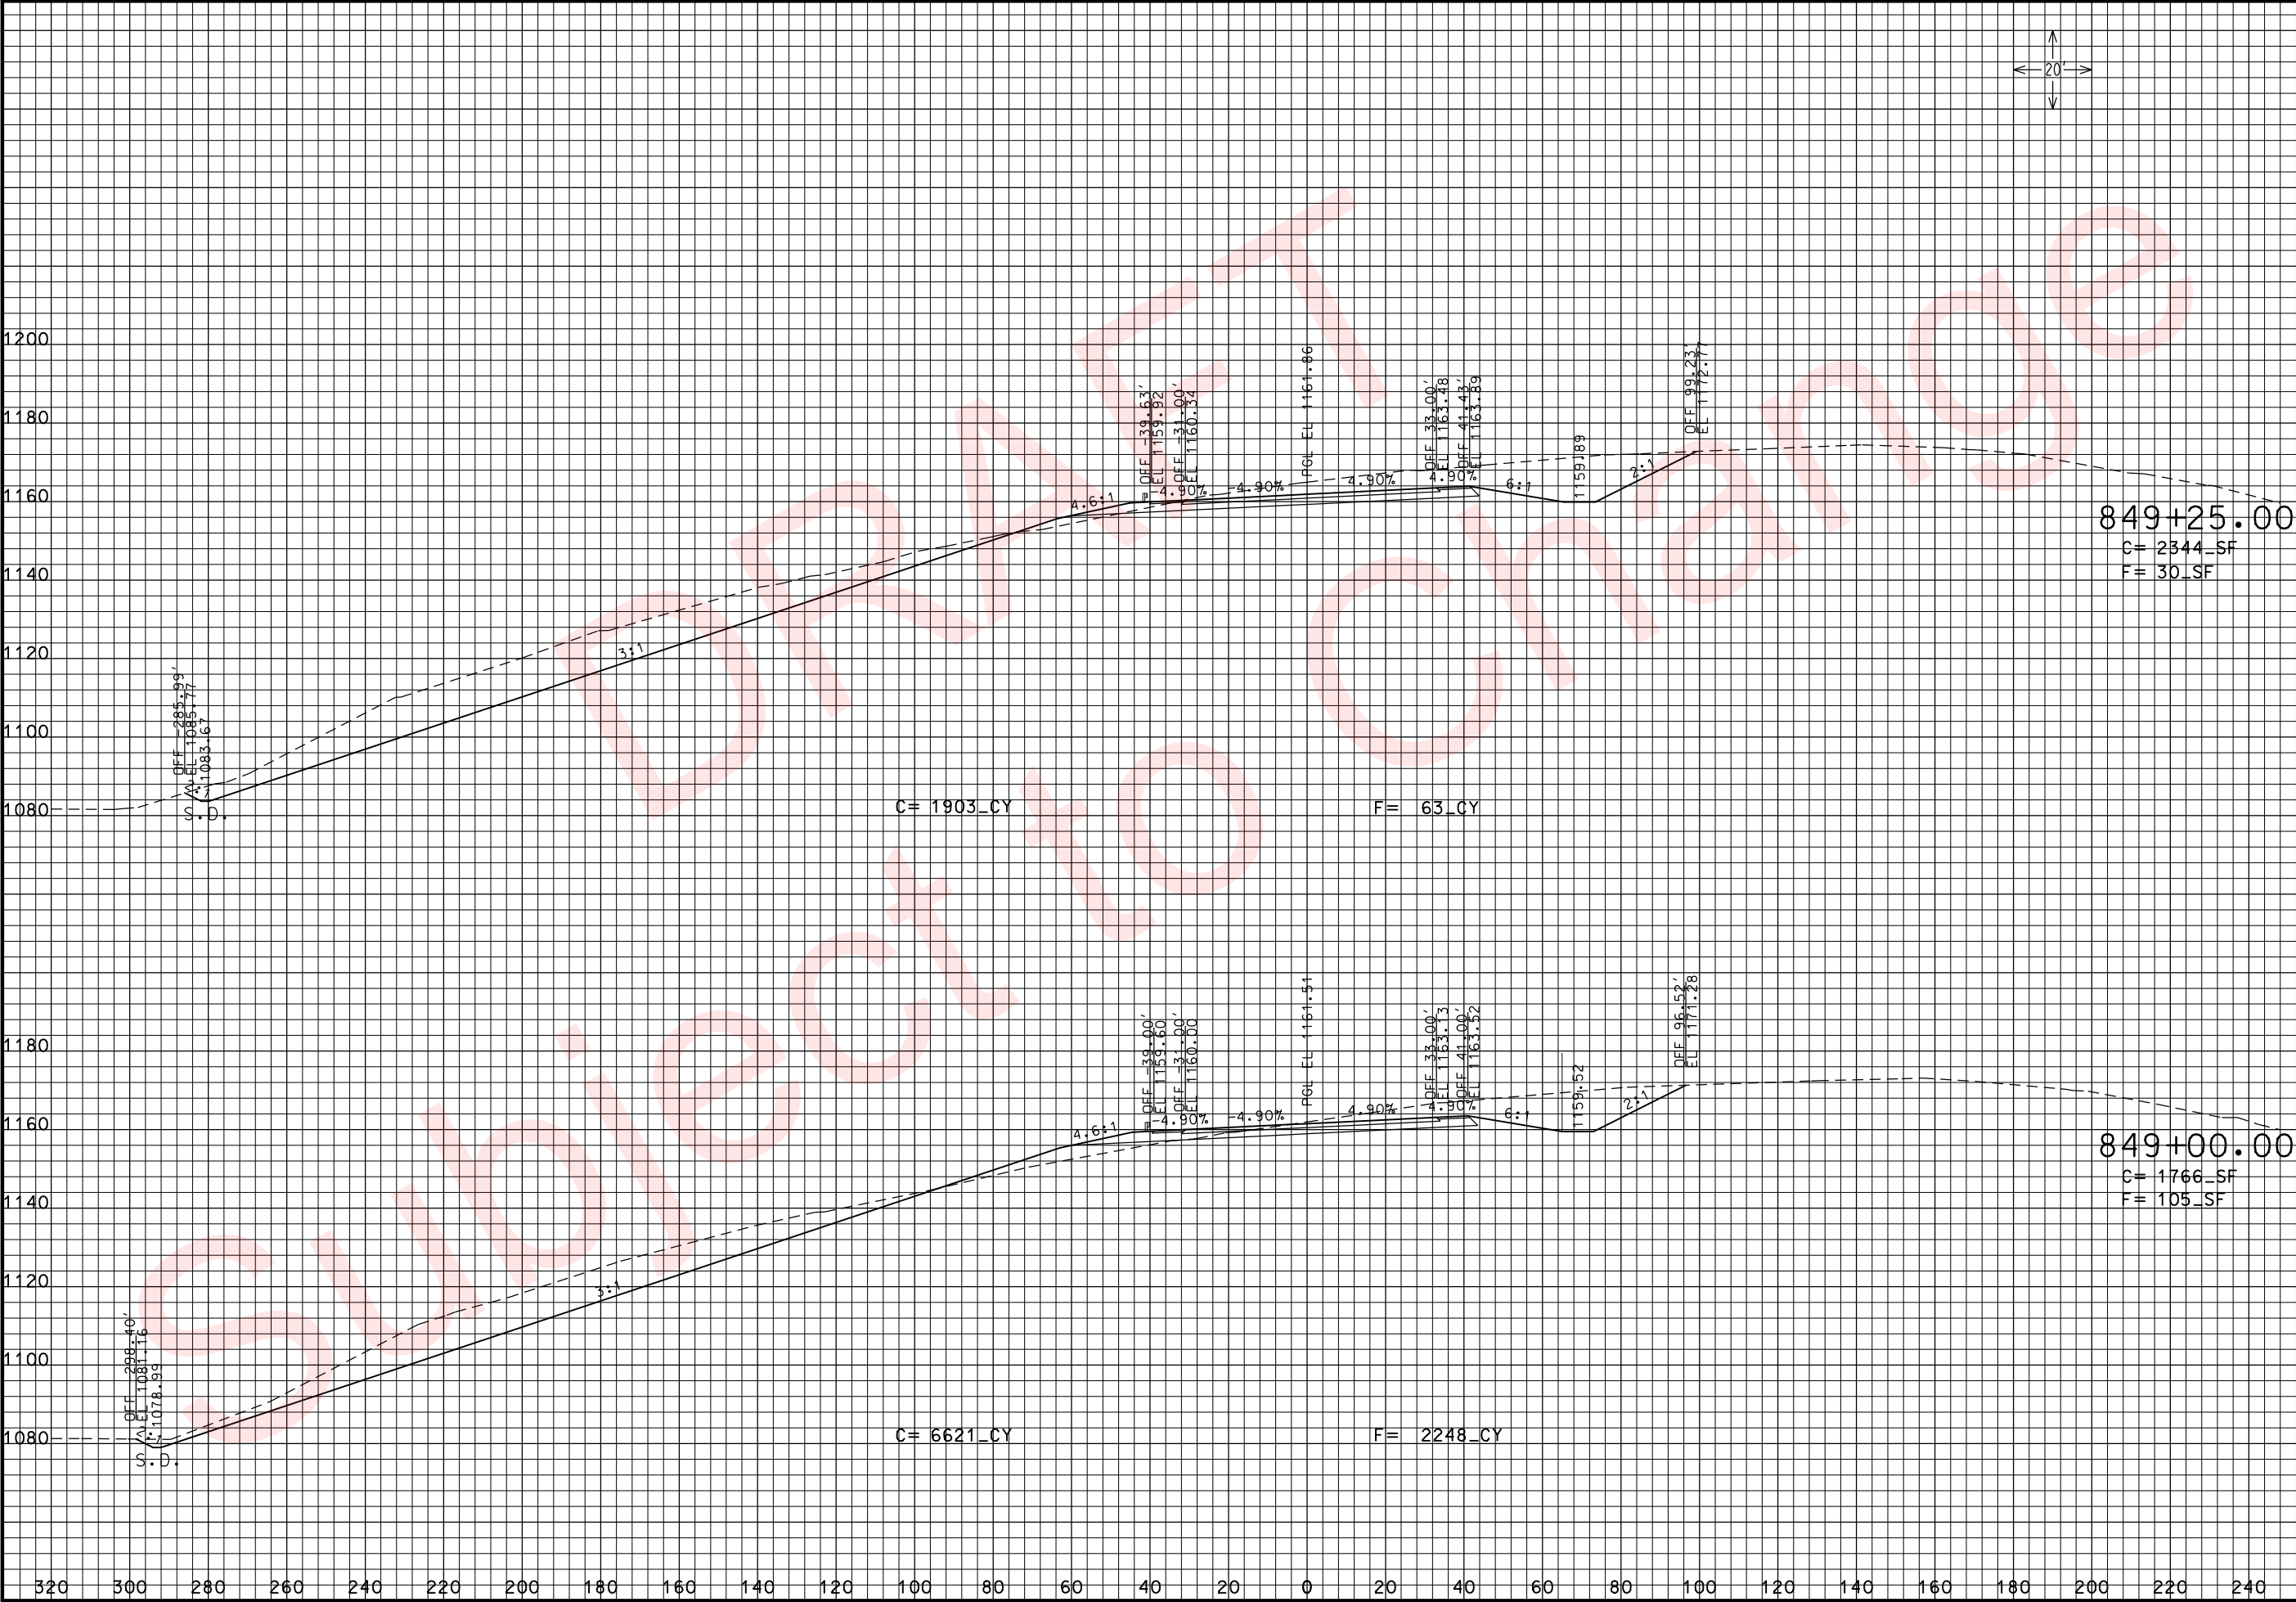

THIS MEDIA SHOULD NOT BE CONSIDERED A CERTIFIED DOCUMENT.

DATE PREPARED
3/26/2010

ROUTE
49

DISTRICT
7

STATE
MO

SHEET NO.
118

COUNTY
McDONALD

JOB NO.
J7P0601

CONTRACT ID.

PROJECT NO.

BRIDGE NO.

DESCRIPTION	DATE

MISSOURI HIGHWAYS AND TRANSPORTATION COMMISSION



105 WEST CAPITOL
JEFFERSON CITY, MO 65102
1-888-ASK-MODOT (1-888-275-6636)

RTE. 49 N. OF RTE. 90

CROSS SECTIONS

SHEET 67 OF 102

xs_086-119_j7p0601_i20_i49NORTH.dgn 10:51:51 AM 3/26/2010



THIS MEDIA SHOULD NOT BE CONSIDERED A CERTIFIED DOCUMENT.

DATE PREPARED
3/26/2010

ROUTE
49

DISTRICT
7

STATE
MO

SHEET NO.
119

COUNTY
McDONALD

JOB NO.
J7P0601

CONTRACT ID.

PROJECT NO.

BRIDGE NO.

DESCRIPTION

DATE

MISSOURI HIGHWAYS AND TRANSPORTATION COMMISSION

105 WEST CAPITOL
JEFFERSON CITY, MO 65102
1-888-ASK-MODOT (1-888-275-6636)

MoDOT


RTE. 49 N. OF RTE. 90

CROSS SECTIONS

SHEET 68 OF 102

REV.

xs_086-119_j7p0601_i20_i49NORTH.dgn 10:51:55 AM 3/26/2010

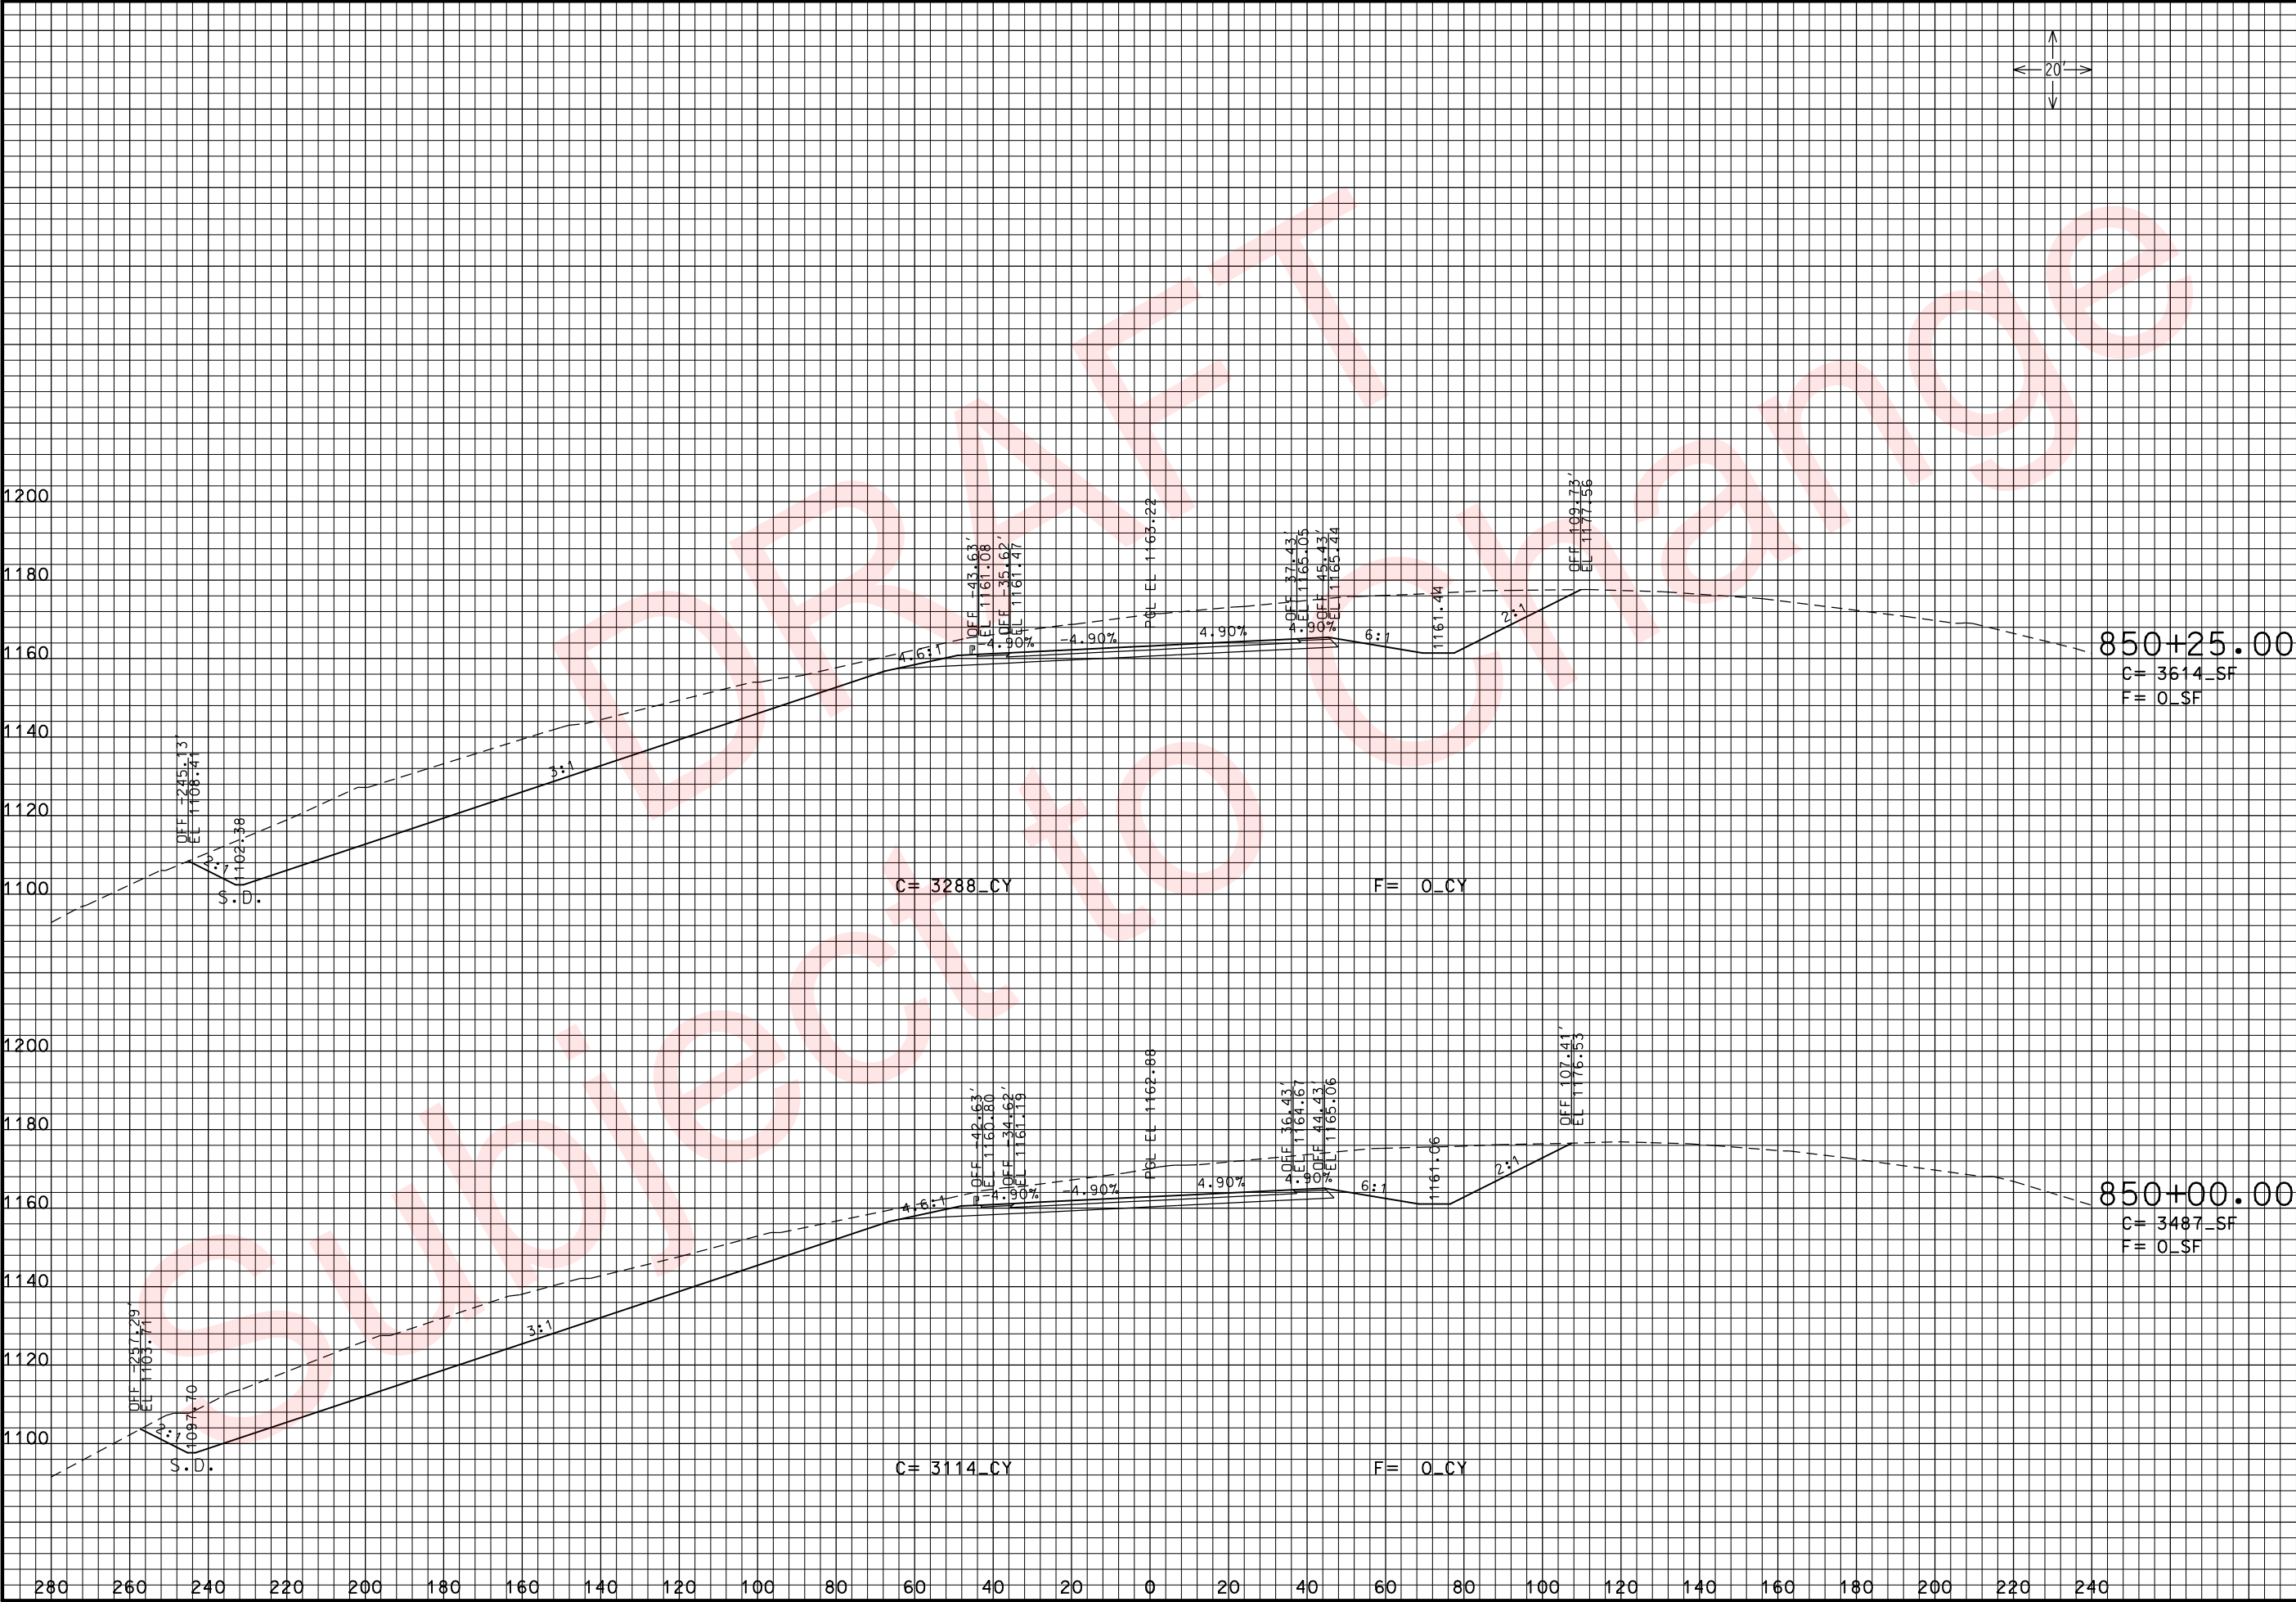

THIS MEDIA SHOULD NOT BE CONSIDERED A CERTIFIED DOCUMENT.

DATE PREPARED
3/26/2010

ROUTE
49

DISTRICT
7

STATE
MO

SHEET NO.
120

COUNTY
McDONALD

JOB NO.
J7P0601

CONTRACT ID.

PROJECT NO.

BRIDGE NO.

DESCRIPTION	DATE

MISSOURI HIGHWAYS AND TRANSPORTATION COMMISSION


105 WEST CAPITOL
JEFFERSON CITY, MO 65102
1-888-ASK-MODOT (1-888-275-6636)

RTE. 49 N. OF RTE. 90

CROSS SECTIONS

SHEET 69 OF 102

xs_120-153_j7p0601_i20_i49NORTH.dgn 10:53:25 AM 3/26/2010

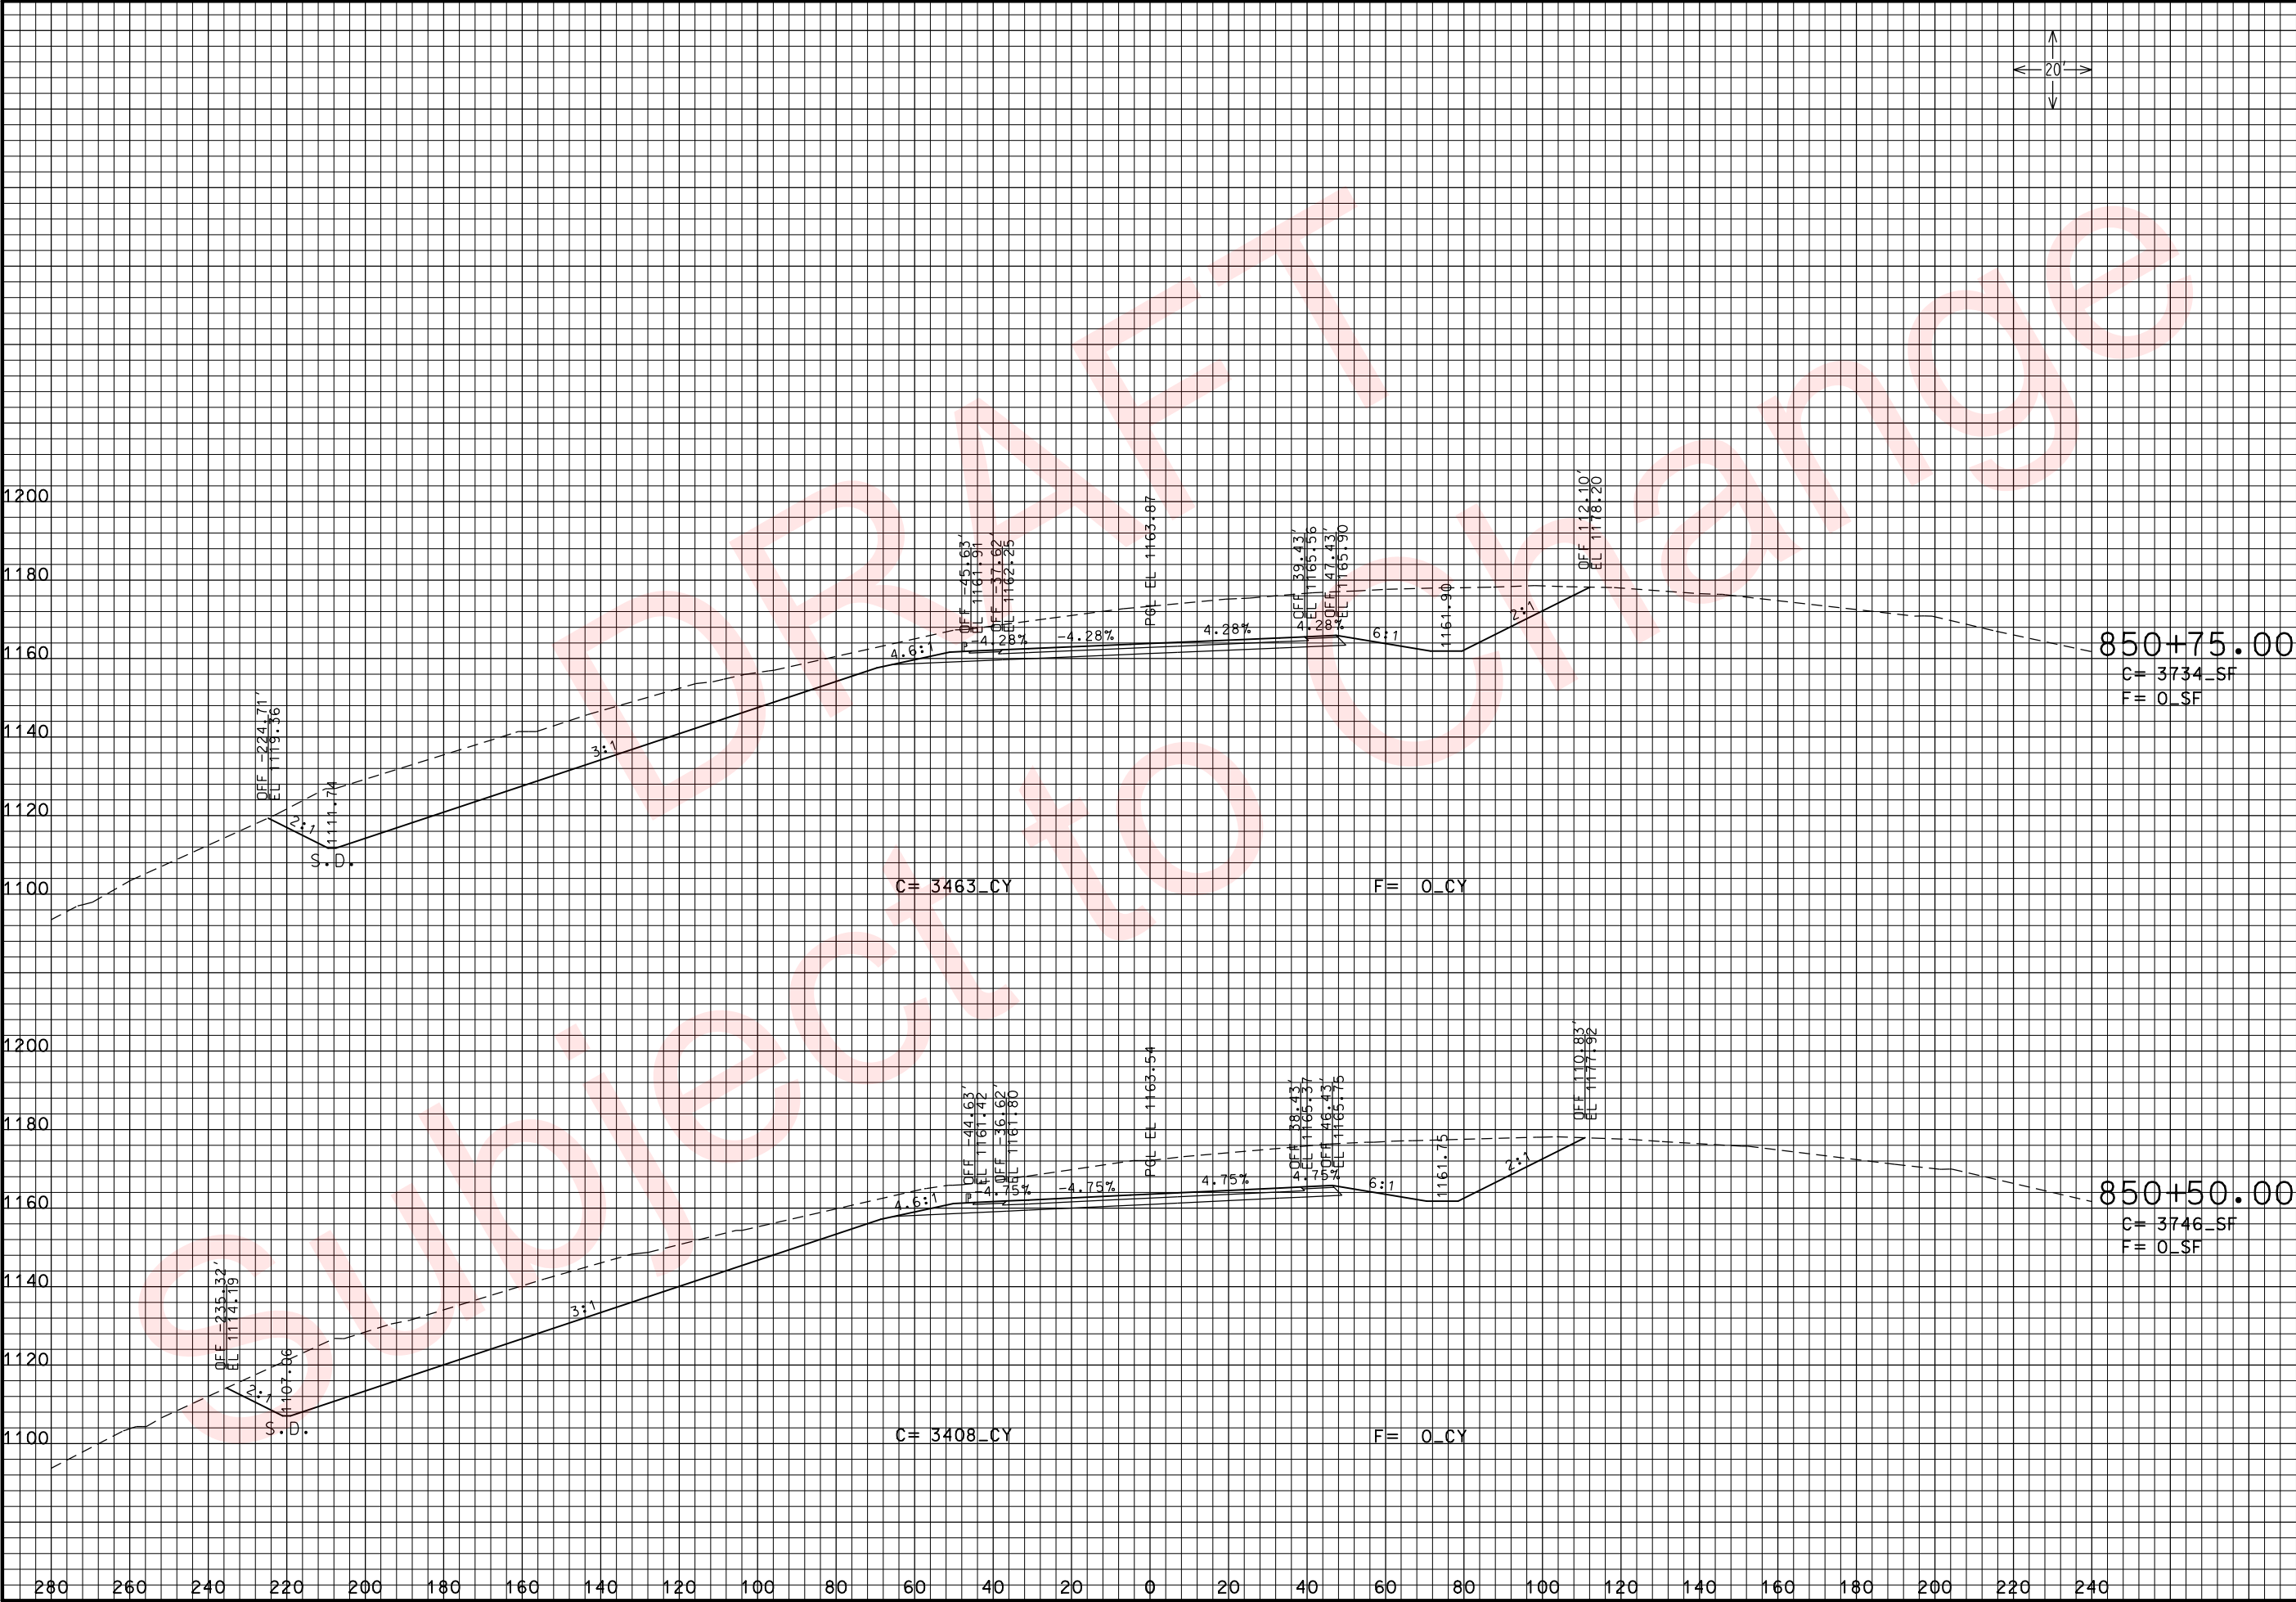

THIS MEDIA SHOULD NOT BE CONSIDERED A CERTIFIED DOCUMENT.

DATE PREPARED
3/26/2010

ROUTE
49

STATE
MO

DISTRICT
7

SHEET NO.
12

COUNTY
McDONALD

JOB NO.
J7P0601

CONTRACT ID.

PROJECT NO.

BRIDGE NO.

DESCRIPTION

DATE

MISSOURI HIGHWAYS AND TRANSPORTATION COMMISSION

MoDOT


105 WEST CAPITOL
JEFFERSON CITY, MO 65102
1-888-ASK-MODOT (1-888-275-6636)

RTE. 49 N. OF RTE. 90

CROSS SECTIONS

SHEET 70 OF 102

REV.

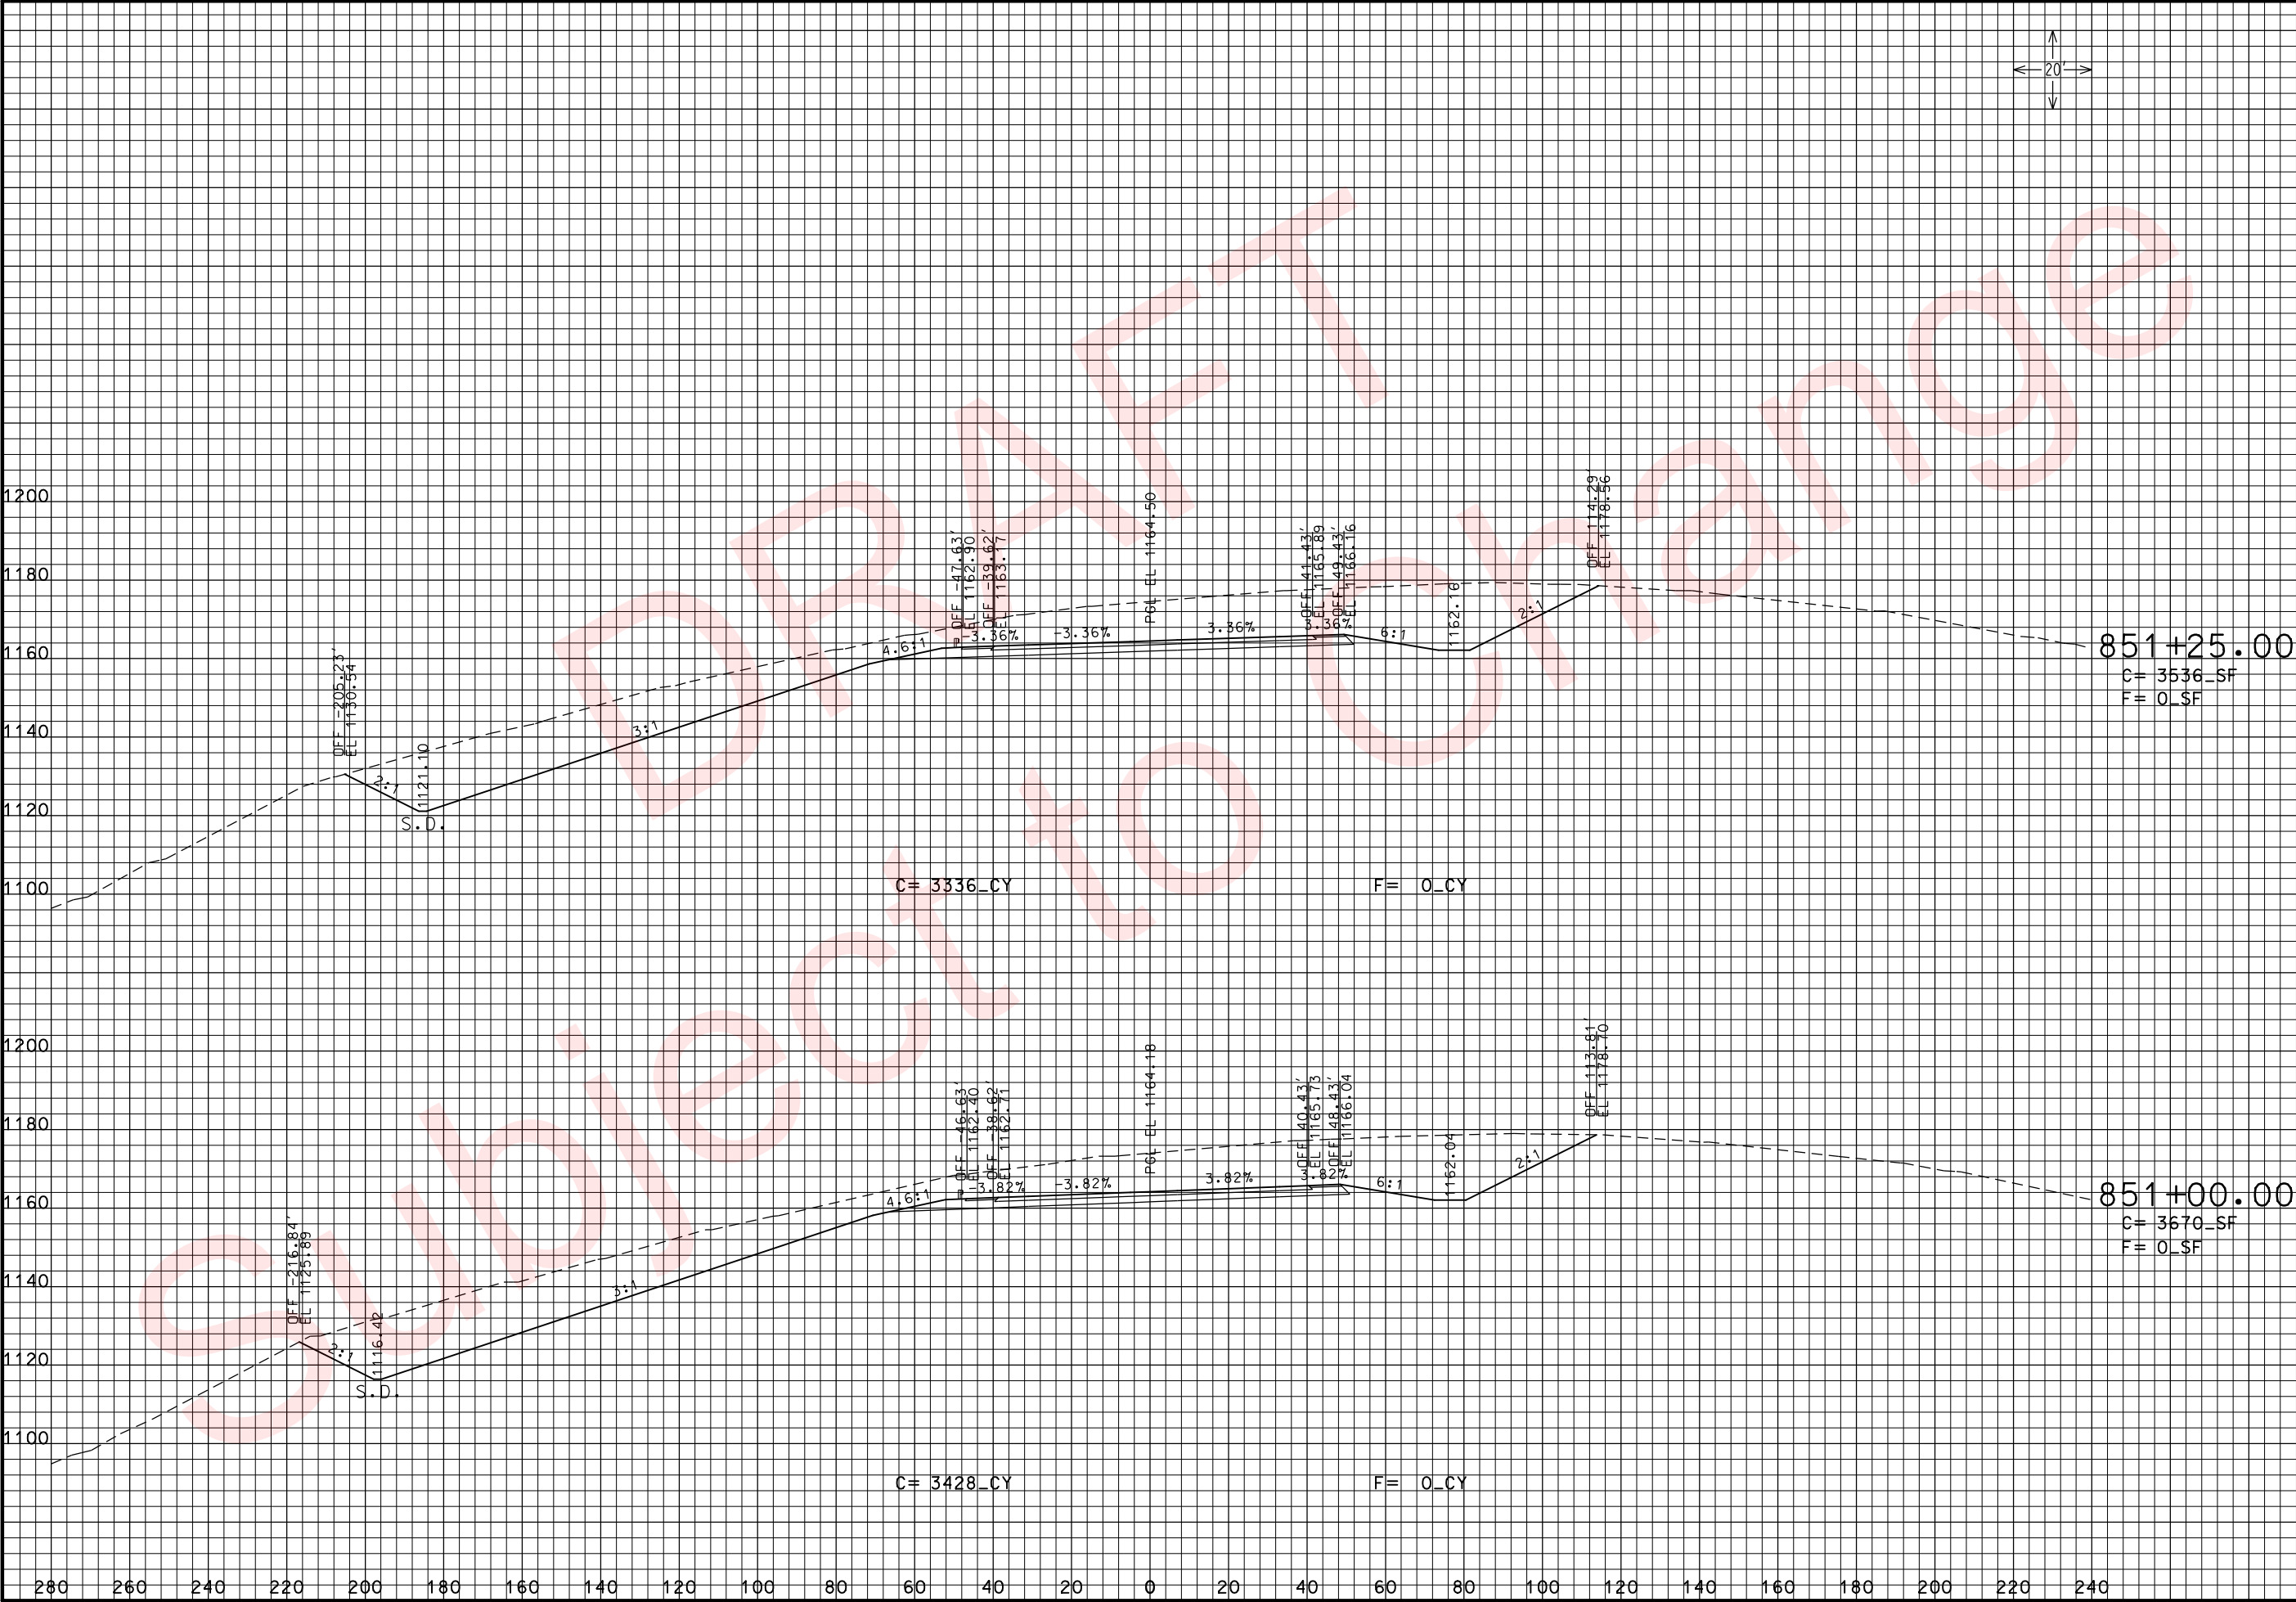

THIS MEDIA SHOULD NOT BE CONSIDERED A CERTIFIED DOCUMENT.

DATE PREPARED
3/26/2010

ROUTE
49

DISTRICT
7

STATE
MO

SHEET NO.
122

COUNTY
McDONALD

JOB NO.
J7P0601

CONTRACT ID.

PROJECT NO.

BRIDGE NO.

DESCRIPTION	DATE

MISSOURI HIGHWAYS AND TRANSPORTATION COMMISSION

105 WEST CAPITOL
JEFFERSON CITY, MO 65102
1-888-ASK-MODOT (1-888-275-6636)


RTE. 49 N. OF RTE. 90

CROSS SECTIONS

SHEET 71 OF 102

REV.

xs_120-153_j7p0601_i20_i49NORTH.dgn 10:53:33 AM 3/26/2010

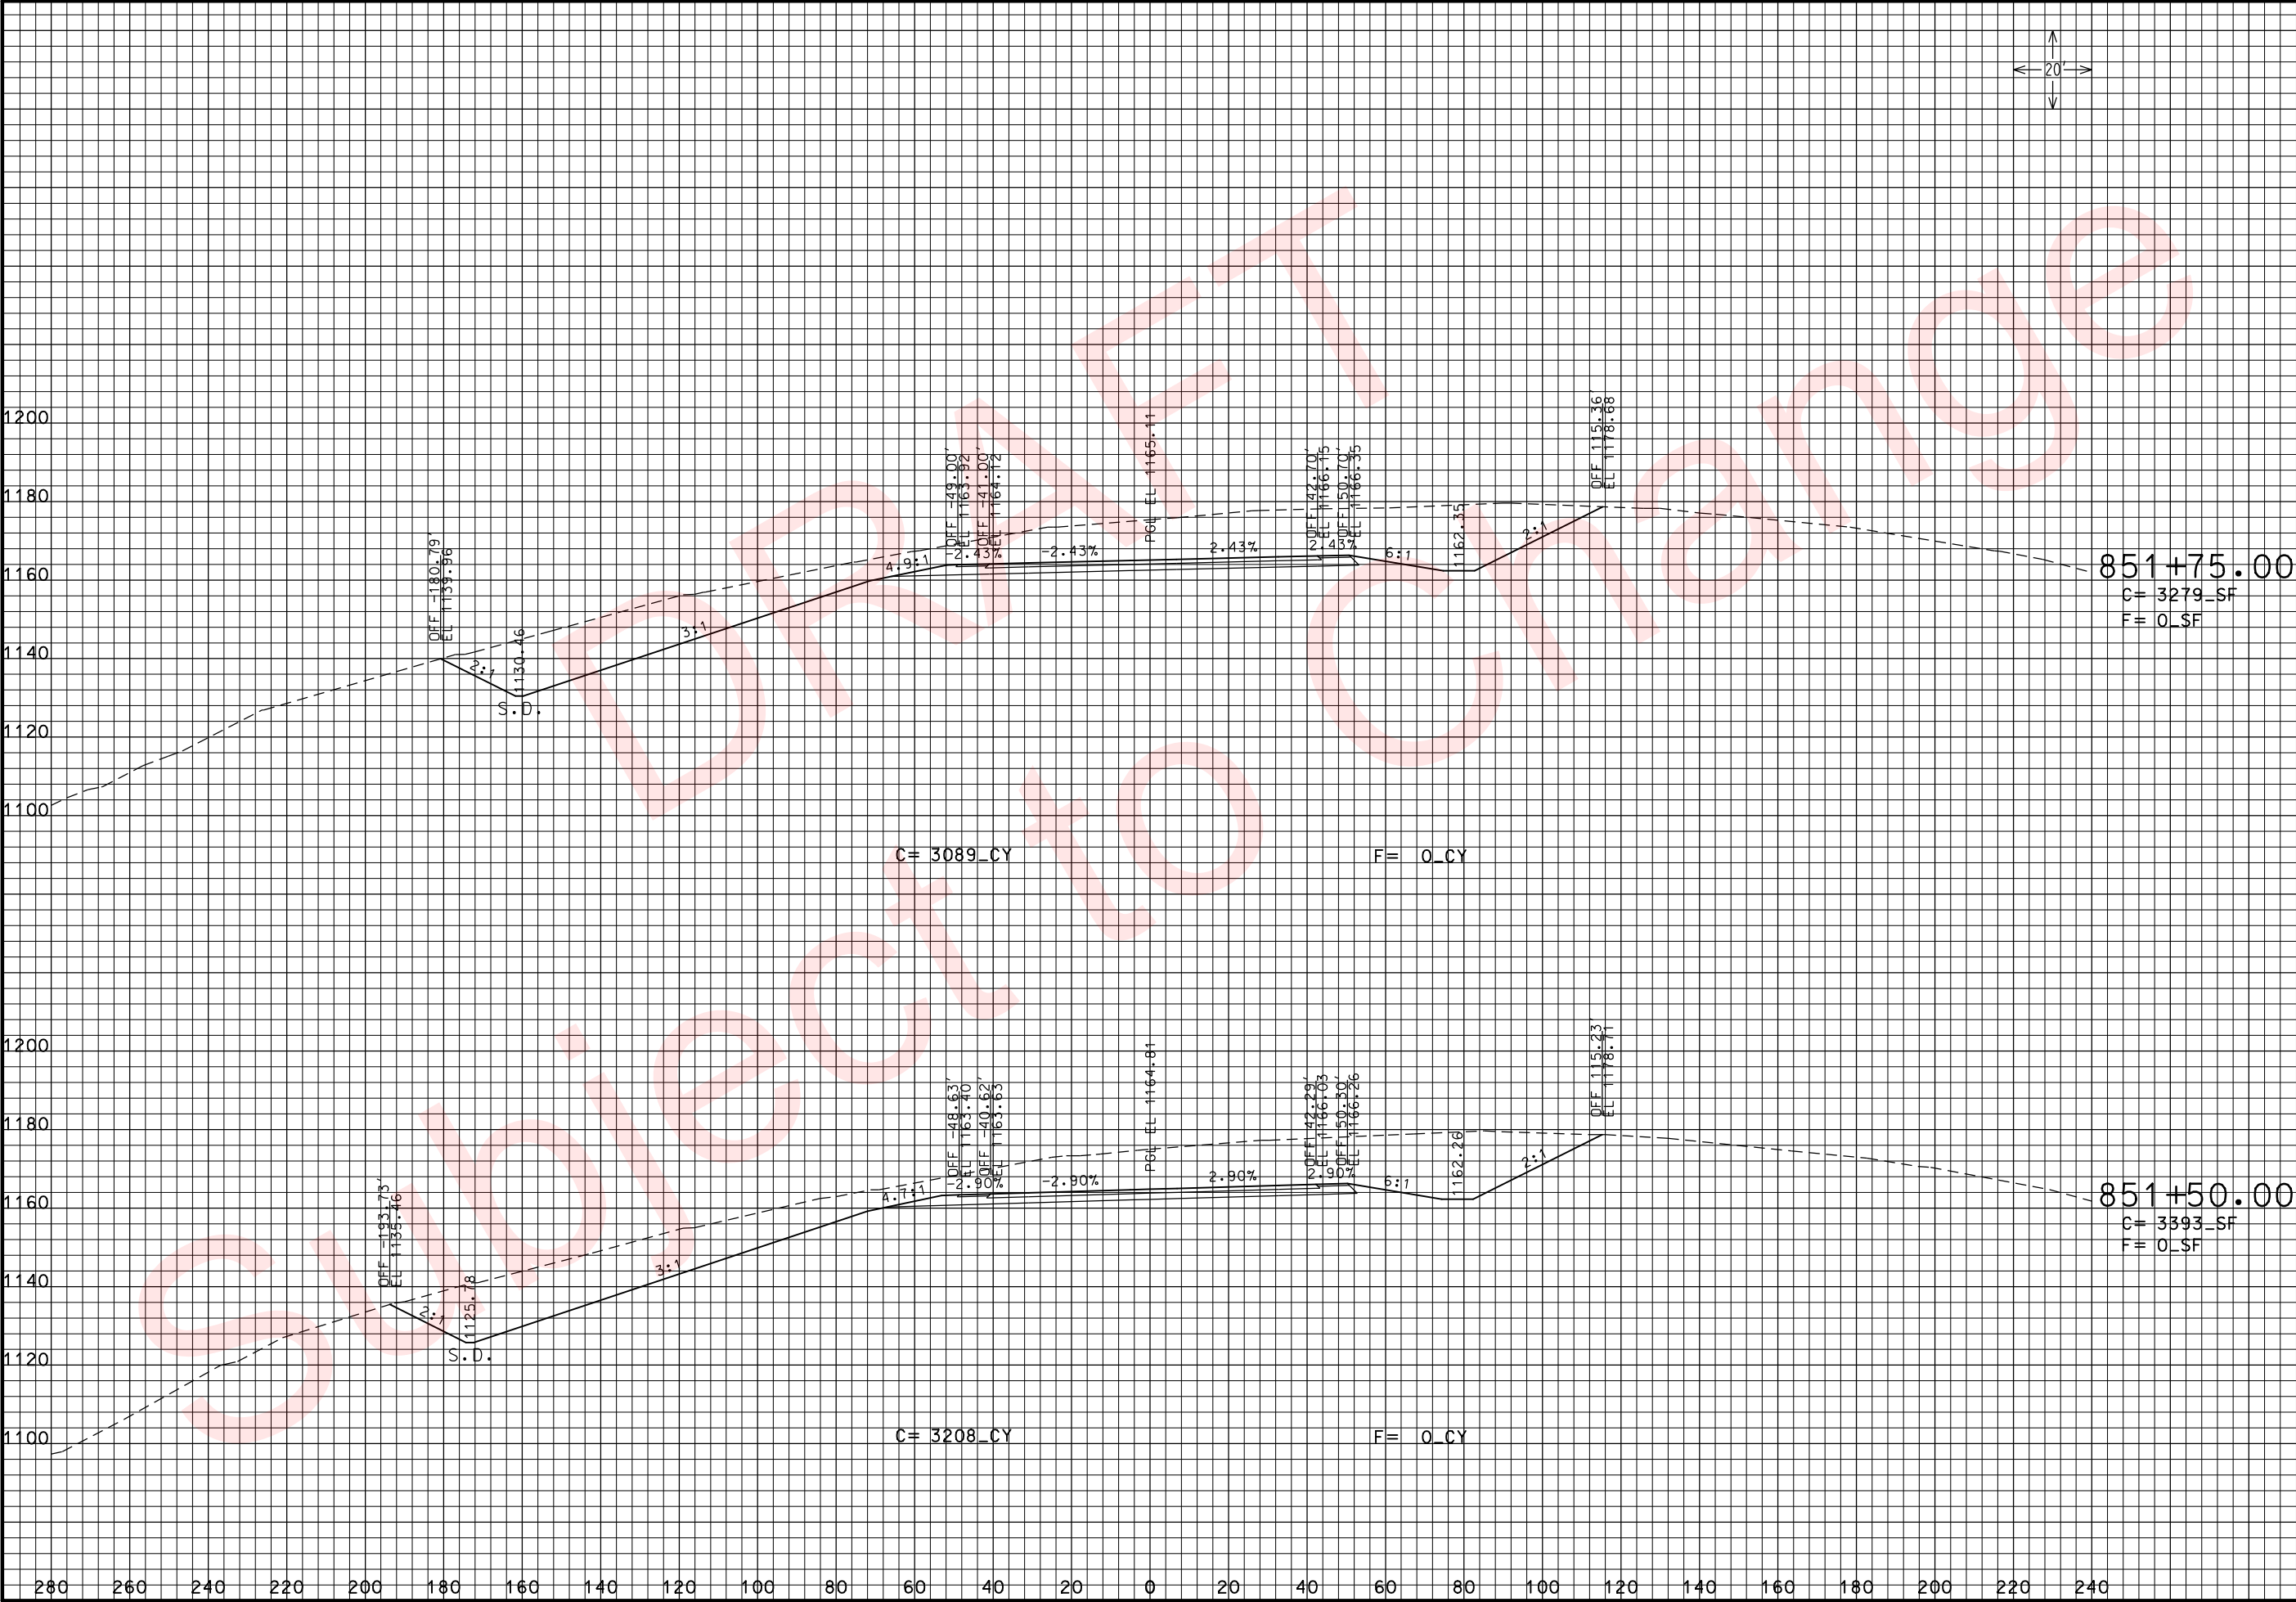

THIS MEDIA SHOULD NOT BE CONSIDERED A CERTIFIED DOCUMENT.

DATE PREPARED 3/26/2010	
ROUTE 49	STATE MO
DISTRICT 7	SHEET NO. 123
COUNTY McDONALD	
JOB NO. J7P0601	
CONTRACT ID.	
PROJECT NO.	
BRIDGE NO.	

DESCRIPTION	DATE


MISSOURI HIGHWAYS AND TRANSPORTATION COMMISSION

MoDOT

105 WEST CAPITOL
JEFFERSON CITY, MO 65102
1-888-ASK-MODOT (1-888-275-6636)

RTE. 49 N. OF RTE. 90
CROSS SECTIONS
SHEET 72 OF 102

REV.

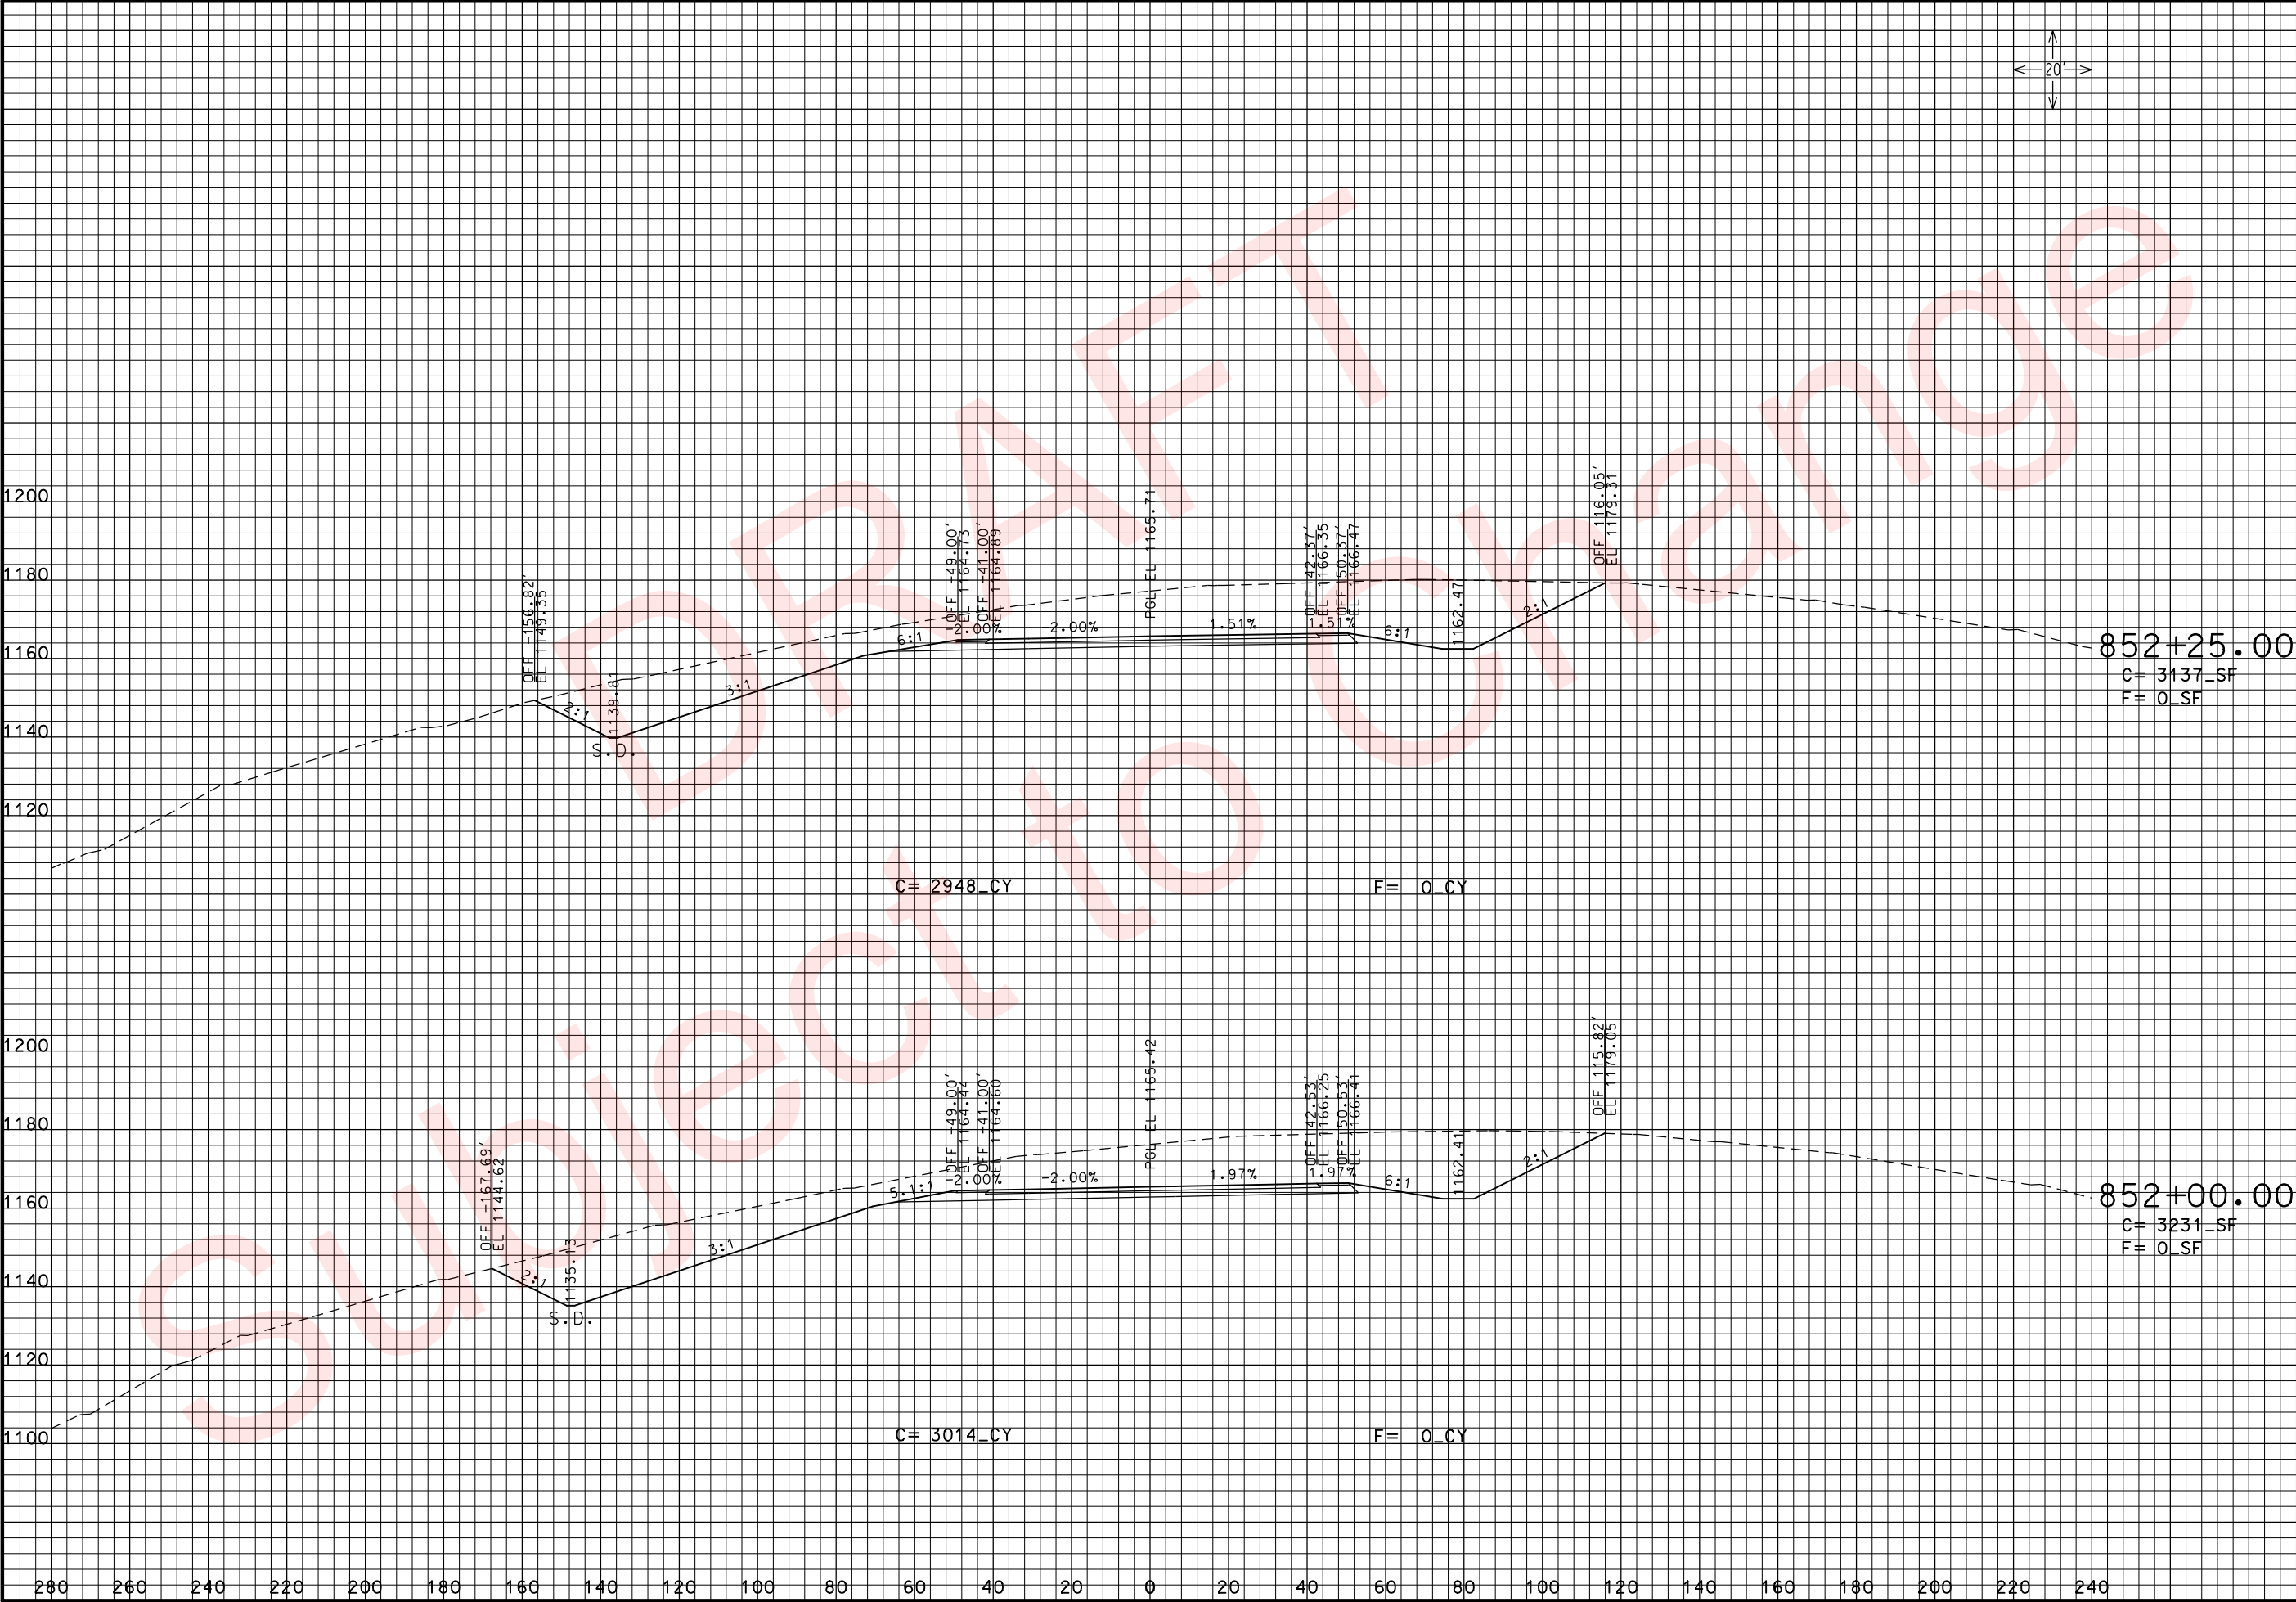

THIS MEDIA SHOULD NOT BE CONSIDERED A CERTIFIED DOCUMENT.

DATE PREPARED
3/26/2010

ROUTE
49

DISTRICT
7

STATE
MO

SHEET NO.
124

COUNTY
McDONALD

JOB NO.
J7P0601

CONTRACT ID.

PROJECT NO.

BRIDGE NO.

DESCRIPTION

DATE

MISSOURI HIGHWAYS AND TRANSPORTATION COMMISSION

105 WEST CAPITOL
JEFFERSON CITY, MO 65102
1-888-ASK-MODOT (1-888-275-6636)


MODOT

RTE. 49 N. OF RTE. 90

CROSS SECTIONS

SHEET 73 OF 102

xs_120-153_j7p0601_i20_i49NORTH.dgn 10:53:40 AM 3/26/2010

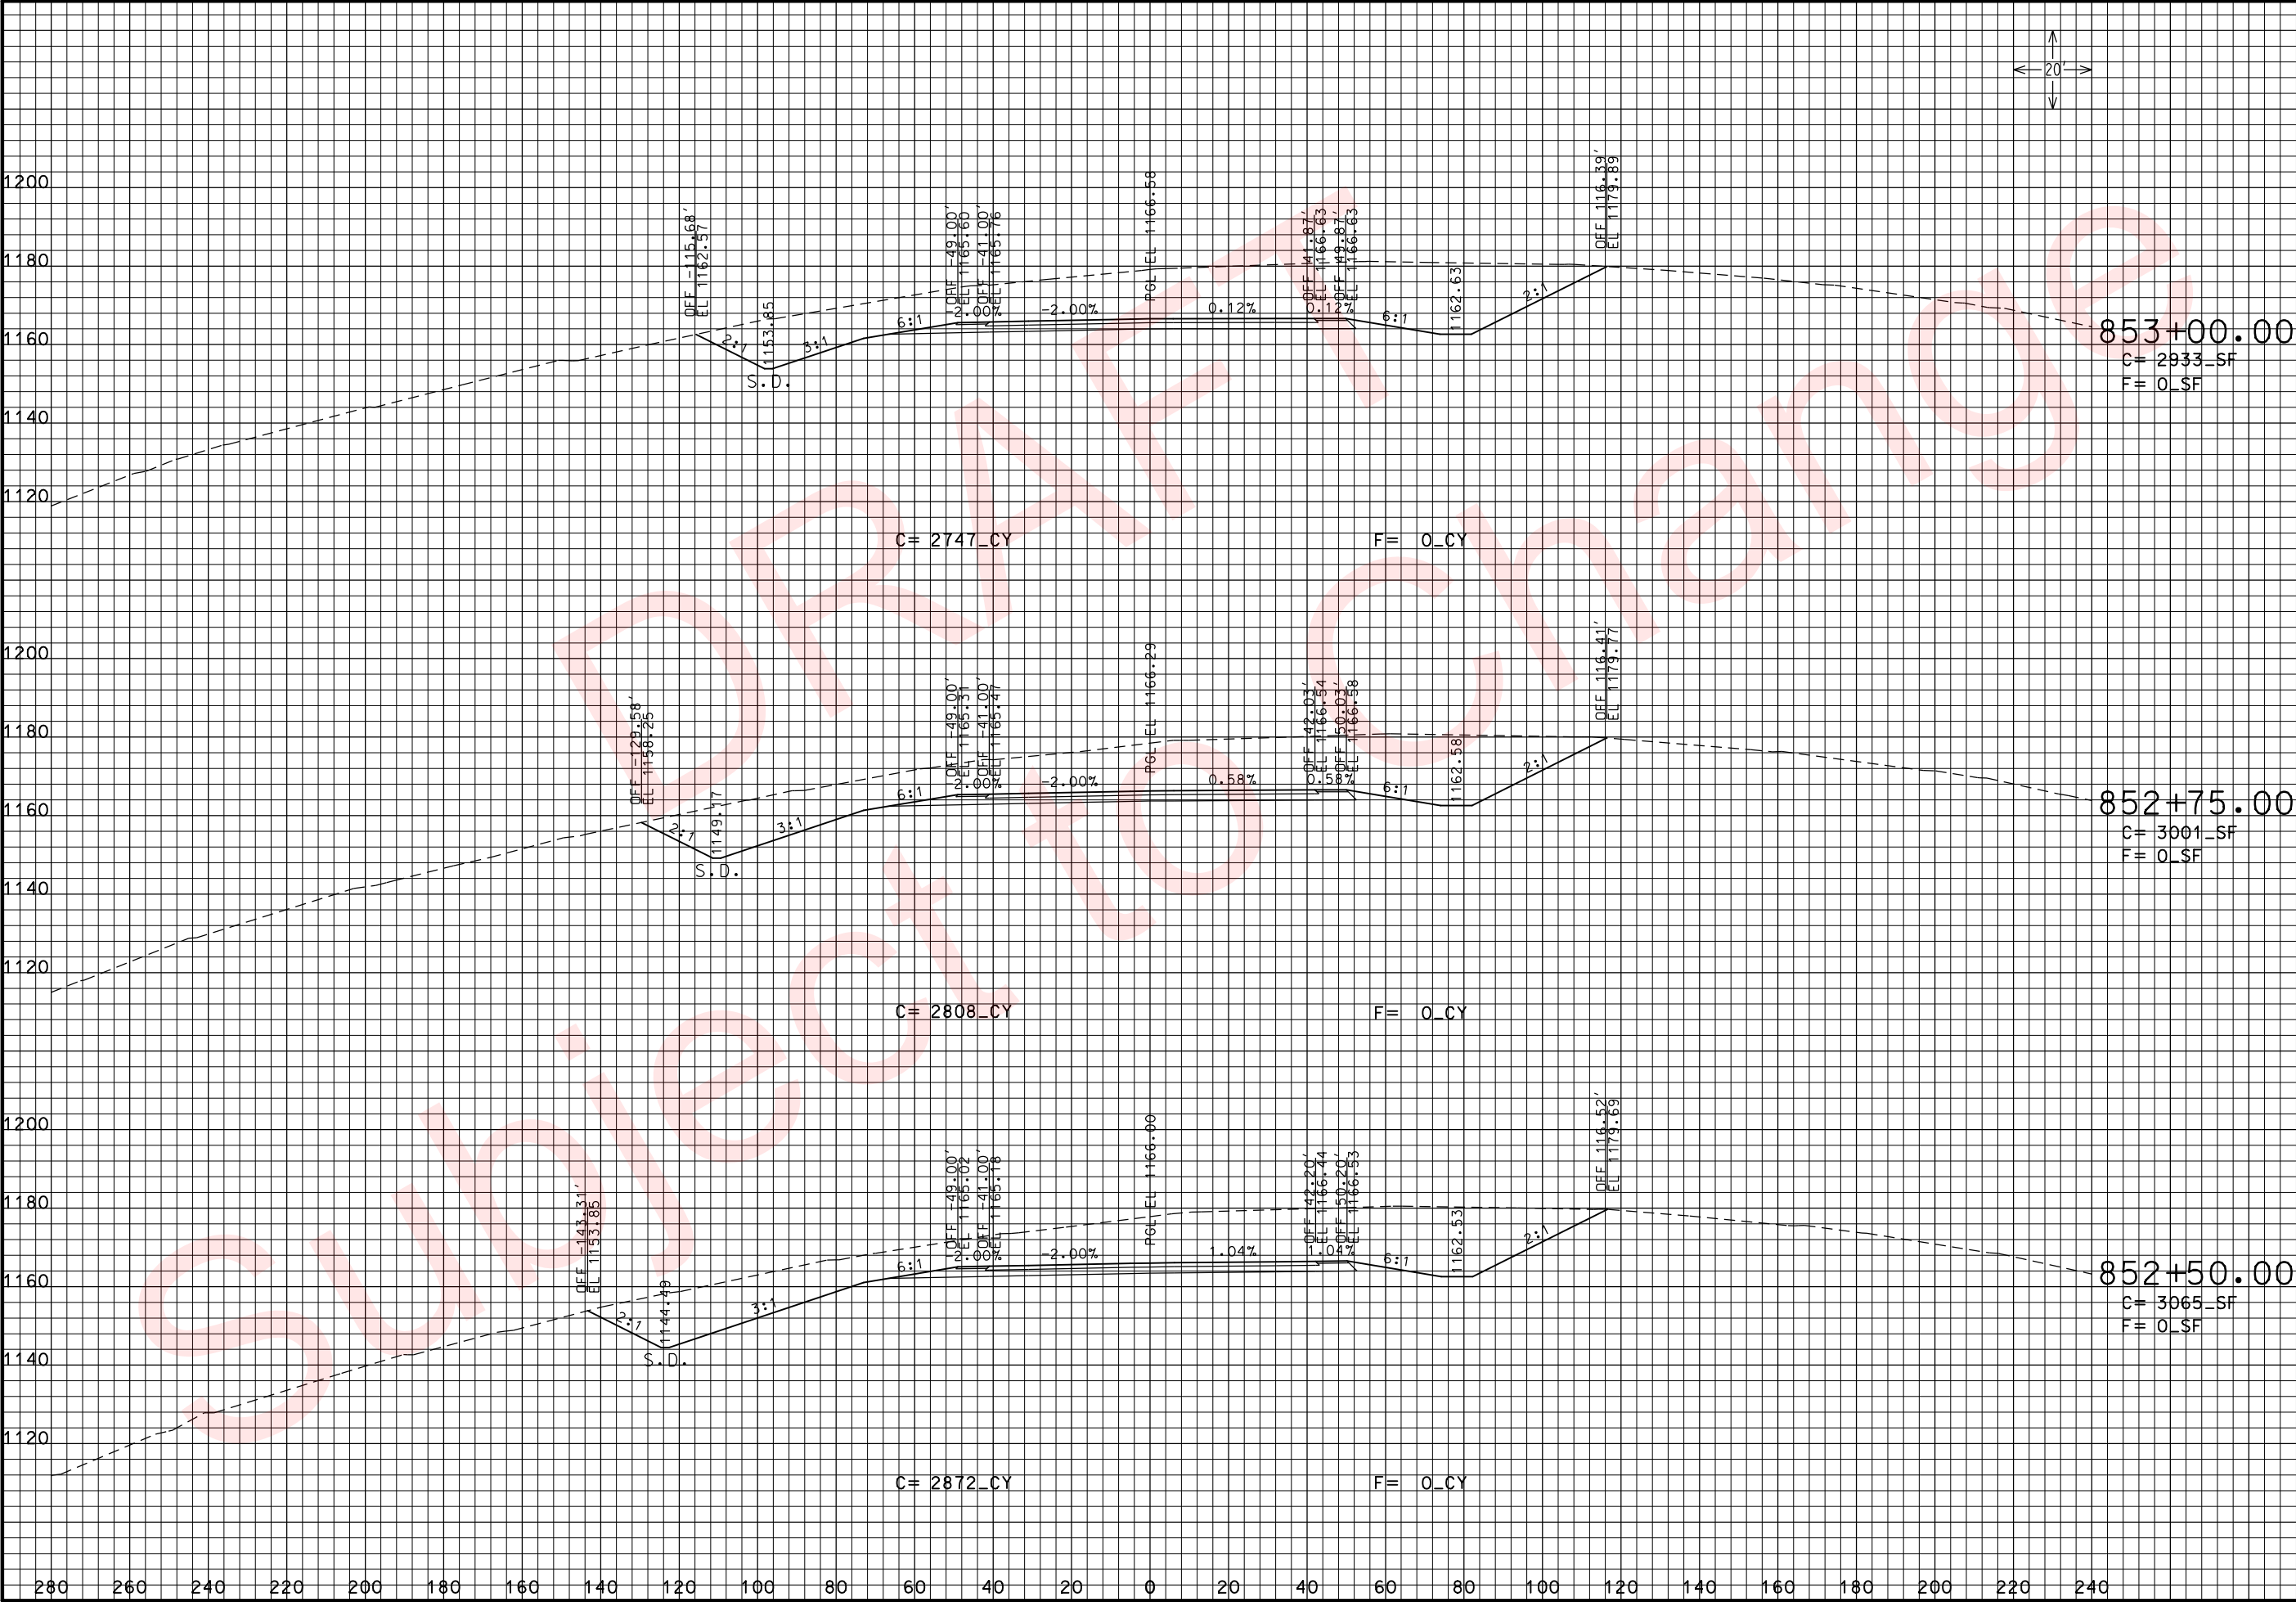

THIS MEDIA SHOULD NOT BE CONSIDERED A CERTIFIED DOCUMENT.

DATE PREPARED 3/26/2010	
ROUTE 49	STATE MO
DISTRICT 7	SHEET NO. 125
COUNTY McDONALD	
JOB NO. J7P0601	
CONTRACT ID.	
PROJECT NO.	
BRIDGE NO.	

DESCRIPTION	DATE

MISSOURI HIGHWAYS AND TRANSPORTATION COMMISSION


MODOT

105 WEST CAPITOL
JEFFERSON CITY, MO 65102
1-888-ASK-MODOT (1-888-275-6636)

RTE. 49 N. OF RTE. 90
CROSS SECTIONS
SHEET 74 OF 102

REV.

xs_120-153_j7p0601_i20_i49NORTH.dgn 10:53:44 AM 3/26/2010

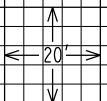


BRIDGE NO. _____



MISSOURI HIGHWAYS AND TRANSPORTATION
COMMISSION


105 WEST CAPITOL
JEFFERSON CITY, MO 65102
1-888-4ASK-MODOT (1-888-275-6636)


REV.

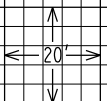

5:52 AM 3/26/2010

105 WEST CAPITOL
JEFFERSON CITY, MO 65102
1-888-ASK-MODOT (1-888-275-6636)

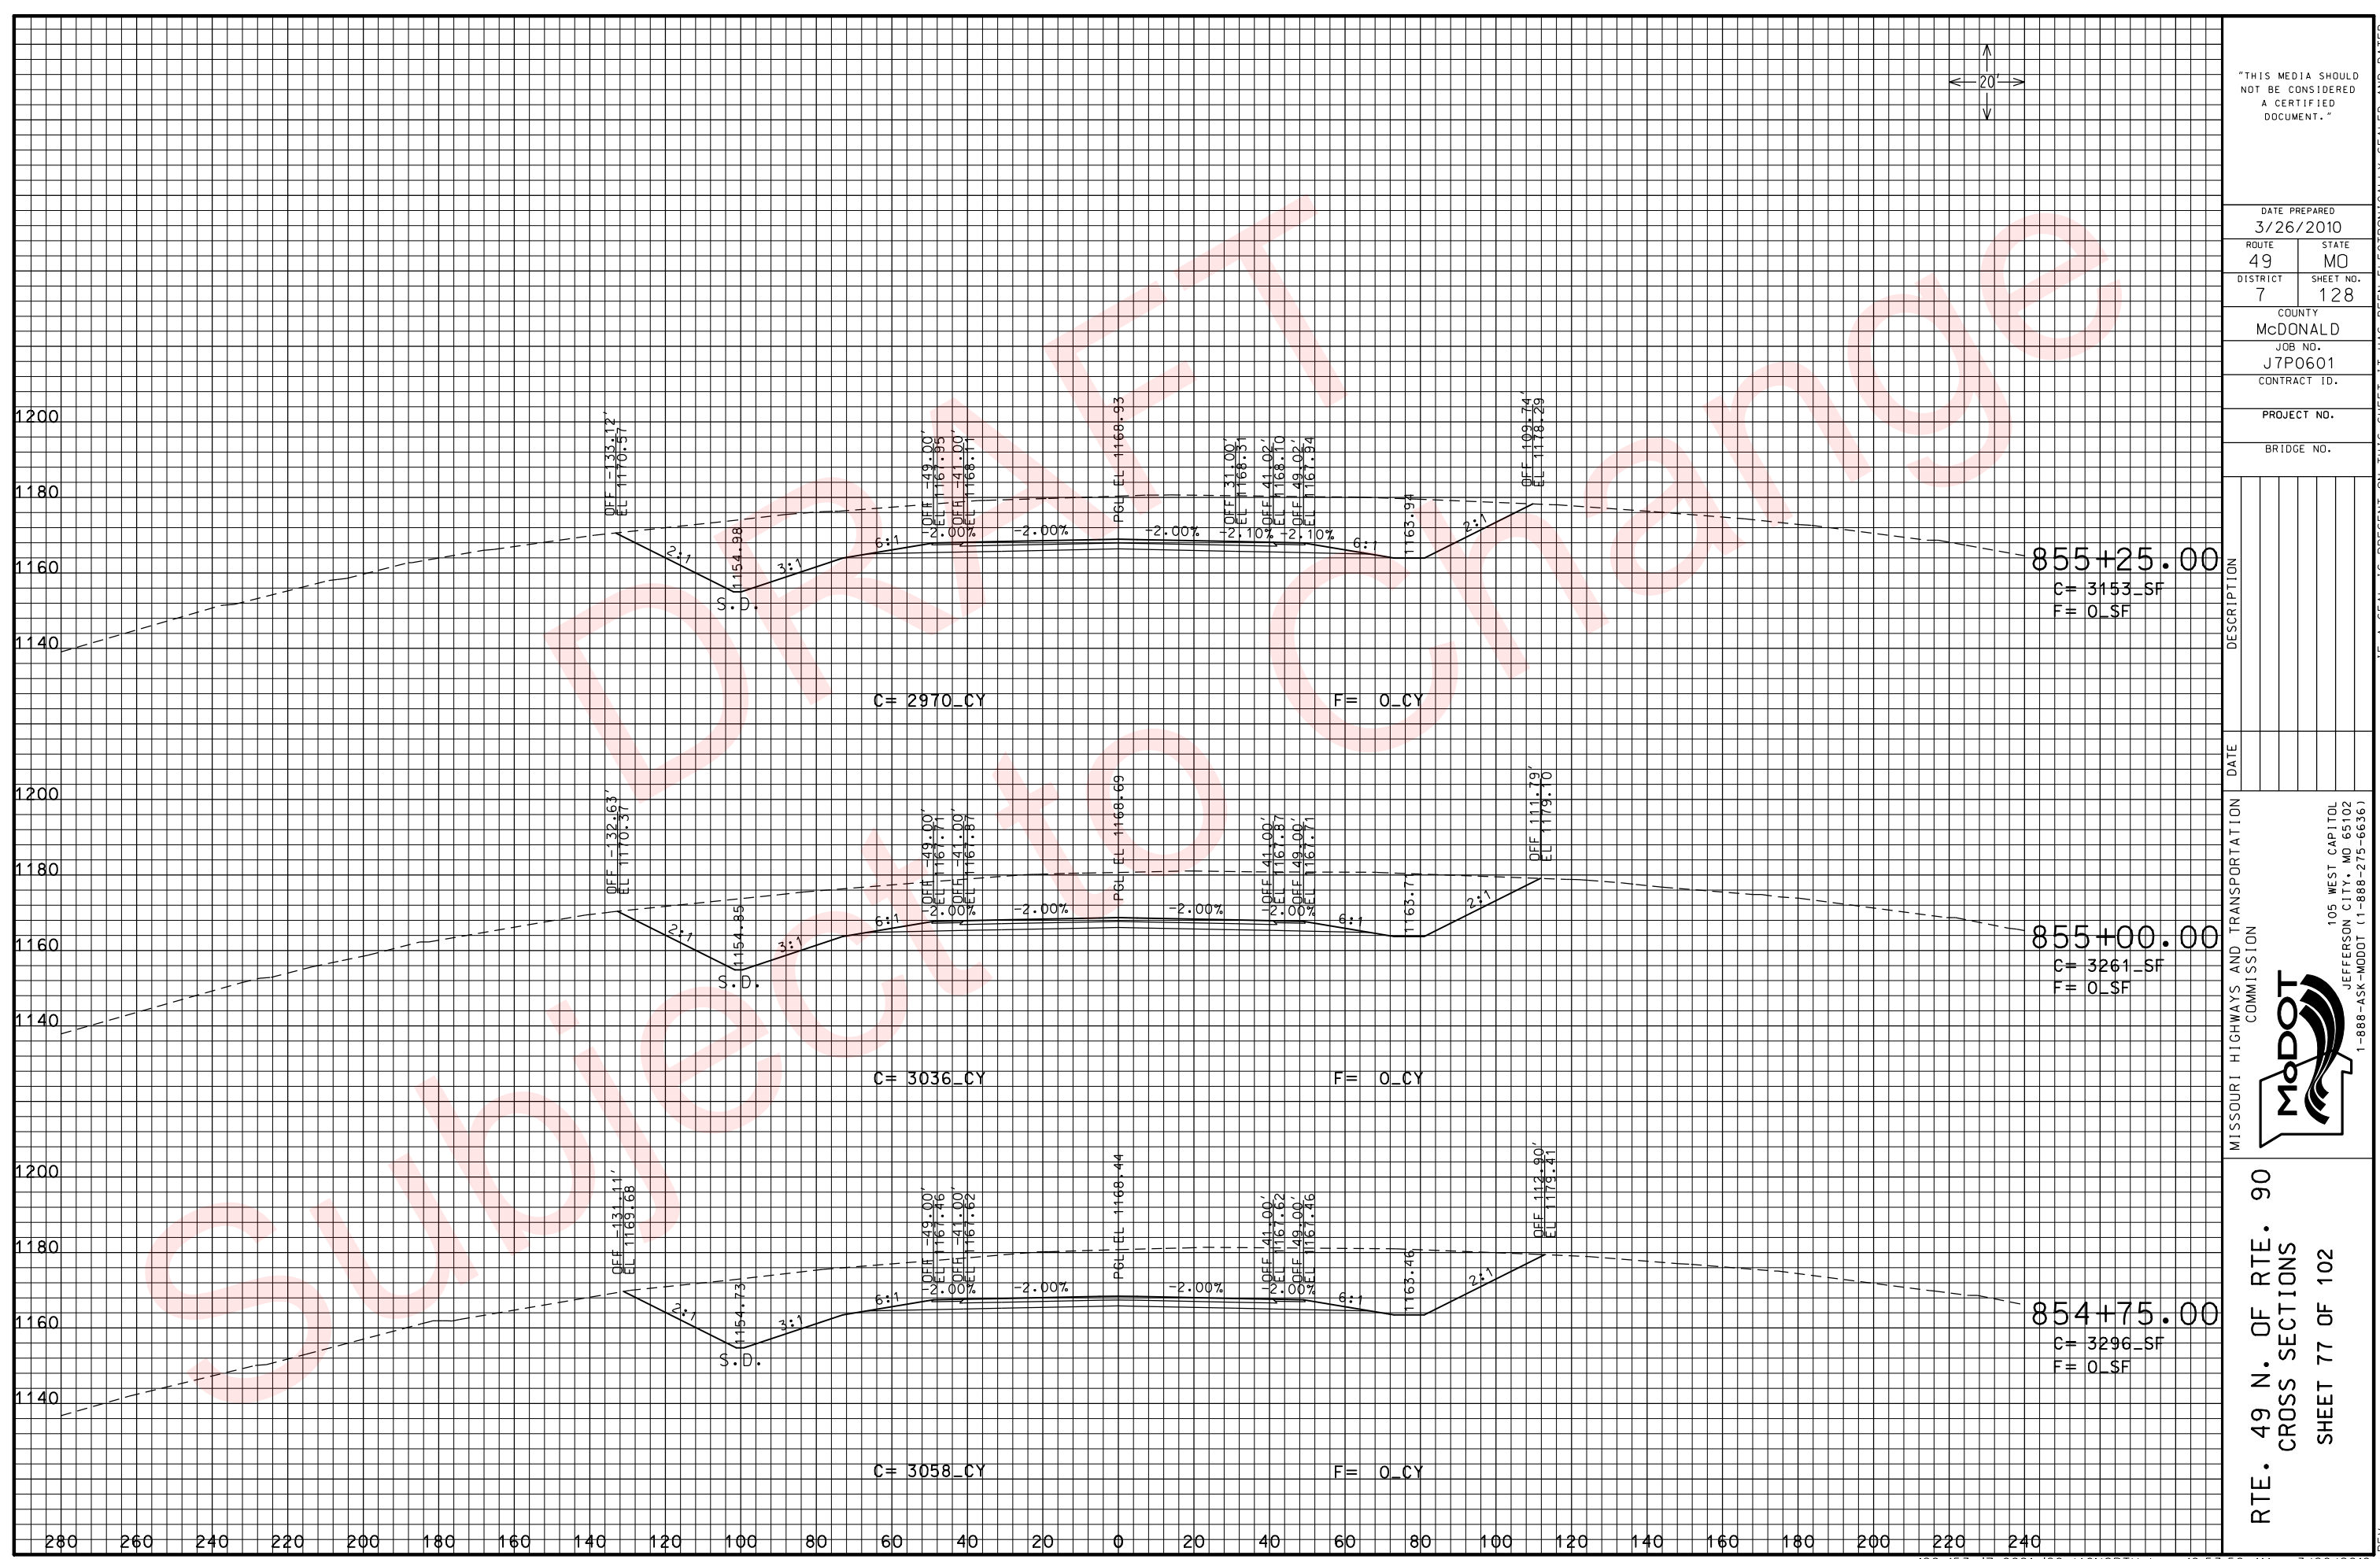

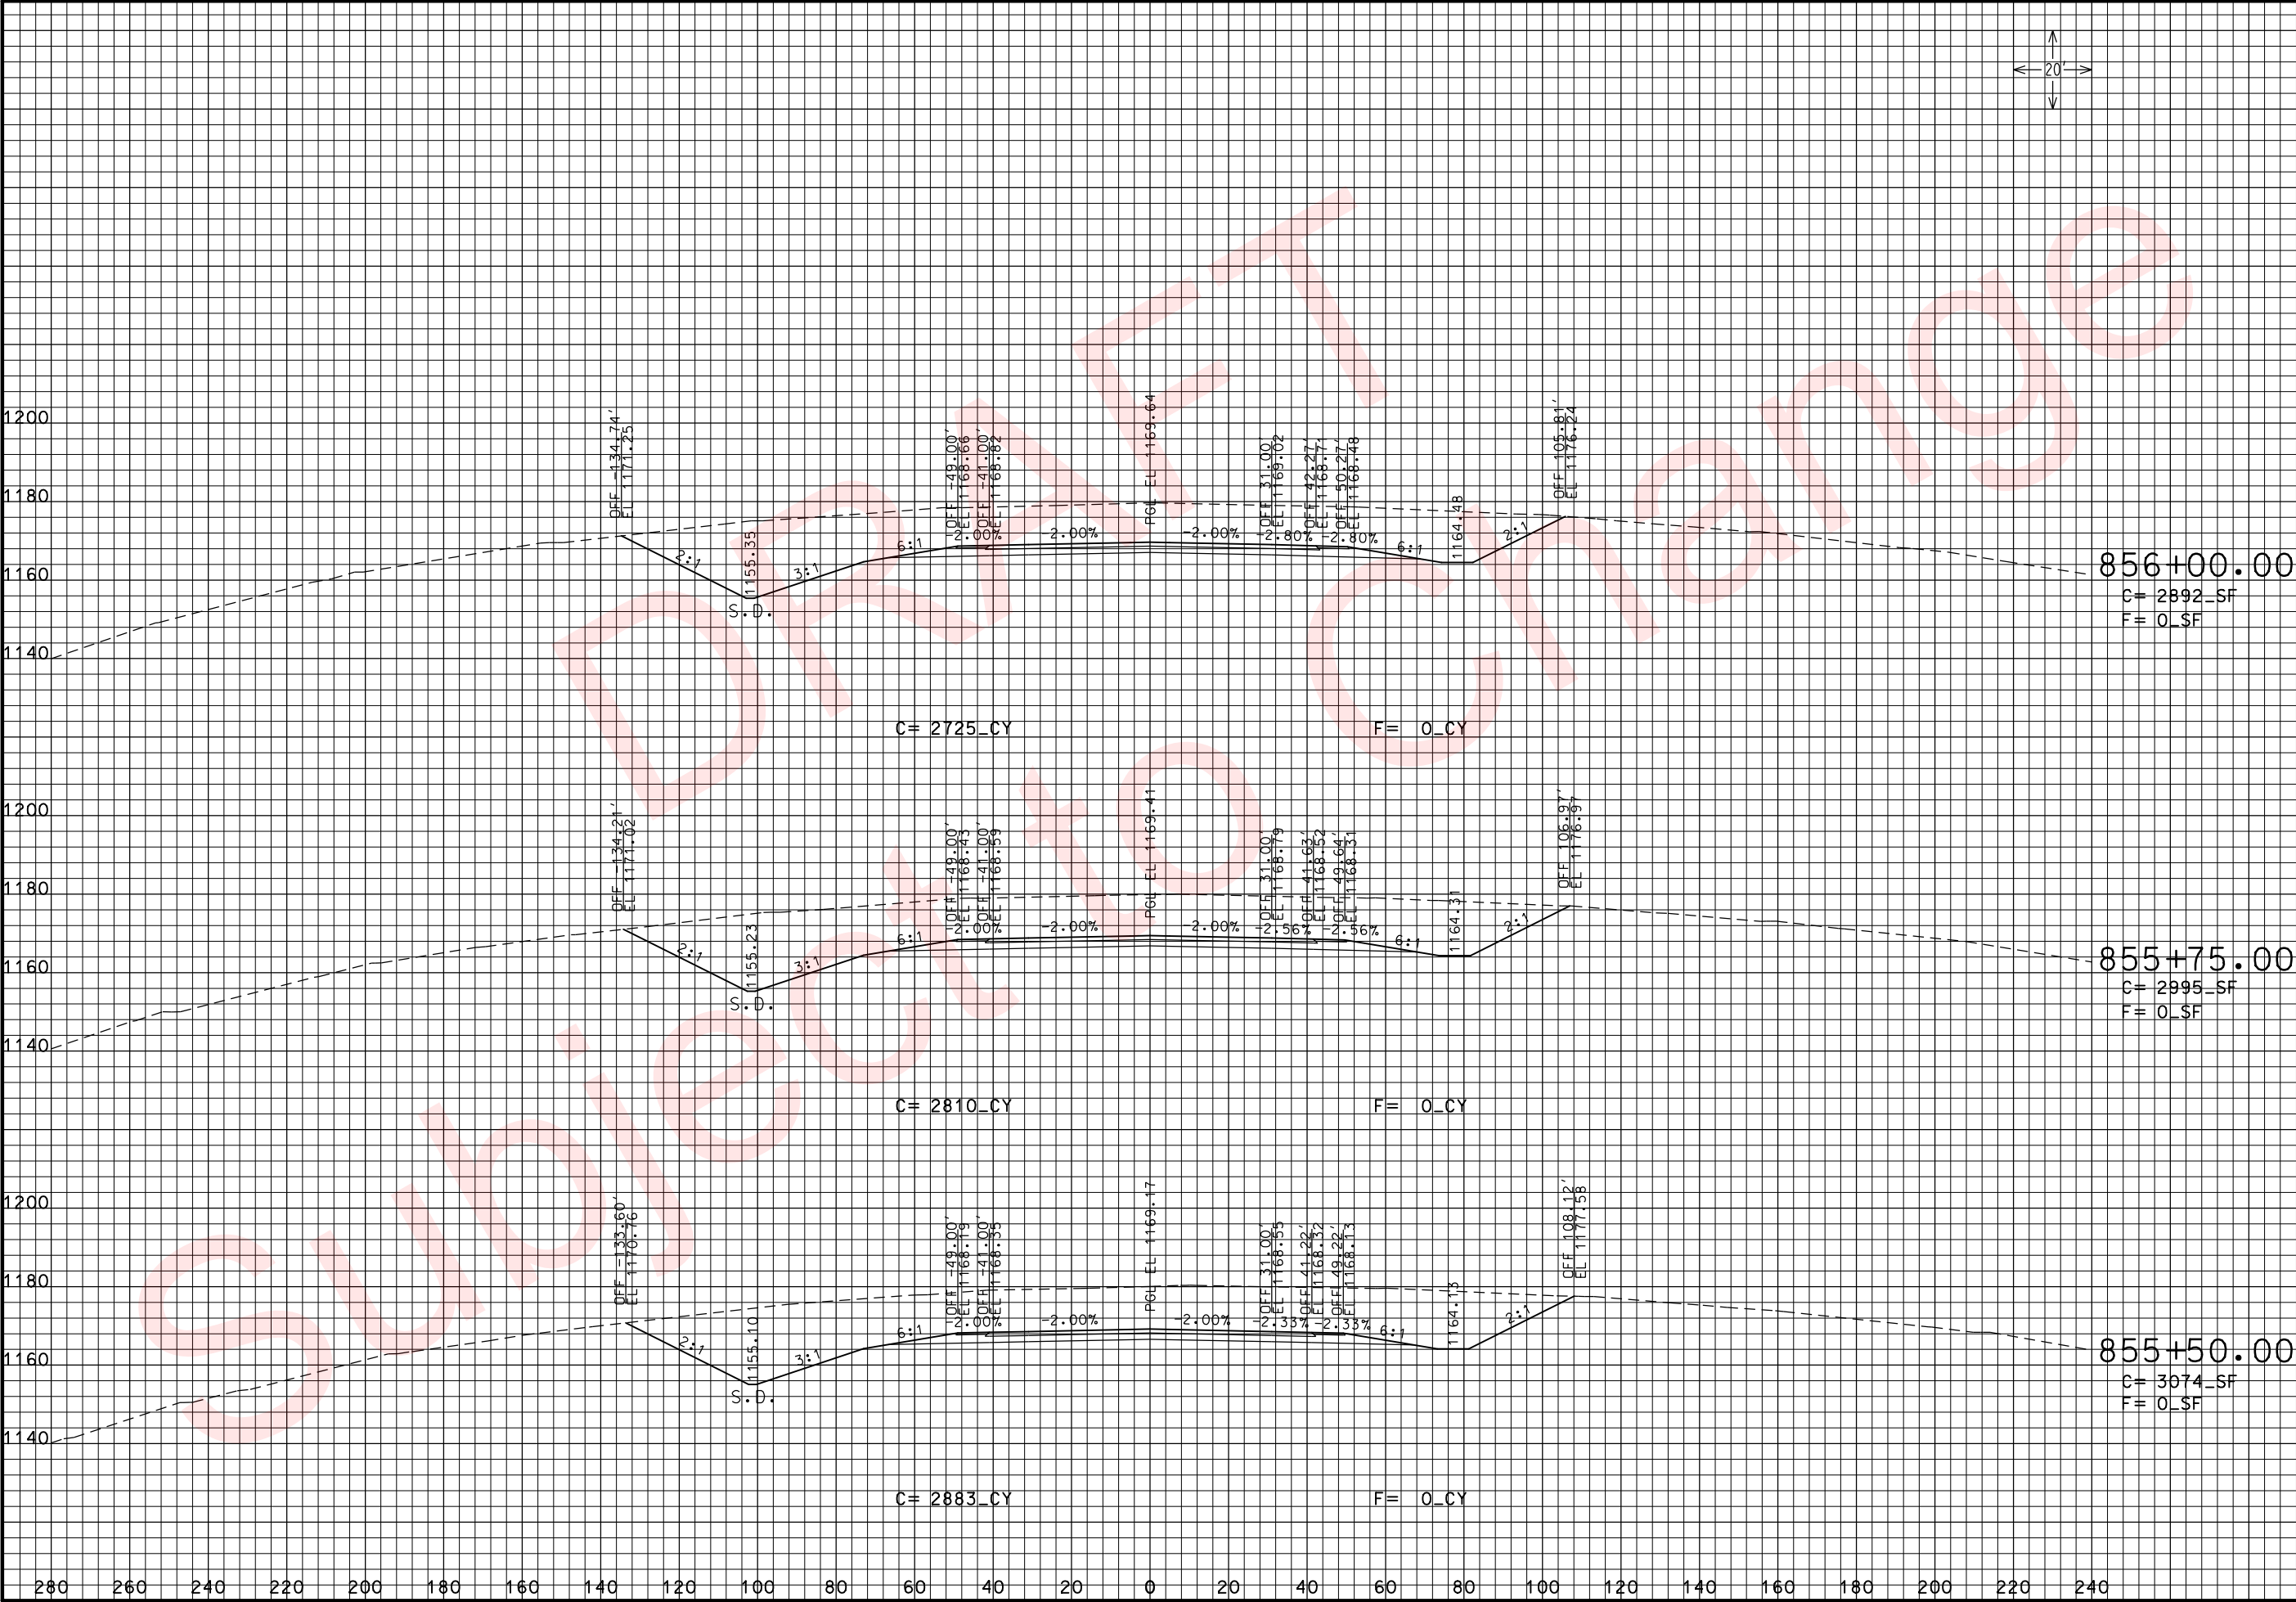

THIS MEDIA SHOULD NOT BE CONSIDERED A CERTIFIED DOCUMENT.

DATE PREPARED
3/26/2010

ROUTE
49

DISTRICT
7

STATE
MO

SHEET NO.
129

COUNTY
McDONALD

JOB NO.
J7P0601

CONTRACT ID.

PROJECT NO.

BRIDGE NO.

DESCRIPTION

DATE

MISSOURI HIGHWAYS AND TRANSPORTATION COMMISSION




105 WEST CAPITOL
JEFFERSON CITY, MO 65102
1-888-ASK-MODOT (1-888-275-6636)


RTE. 49 N. OF RTE. 90

CROSS SECTIONS

SHEET 78 OF 102

xs_120-153_j7p0601_i20_i49NORTH.dgn 10:54:00 AM 3/26/2010

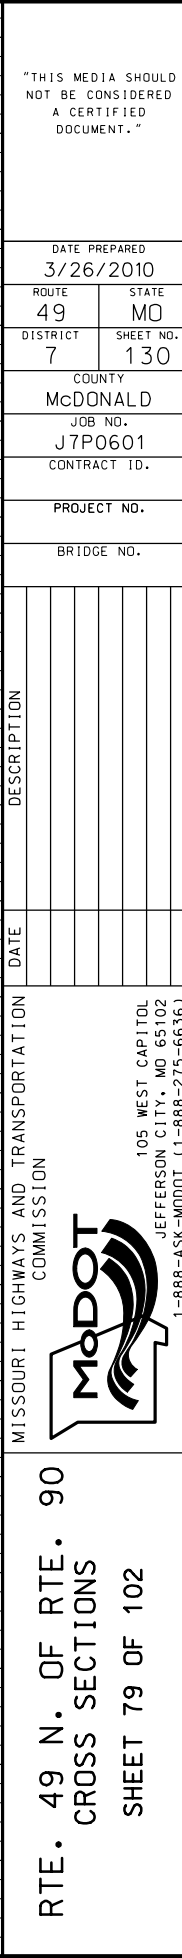

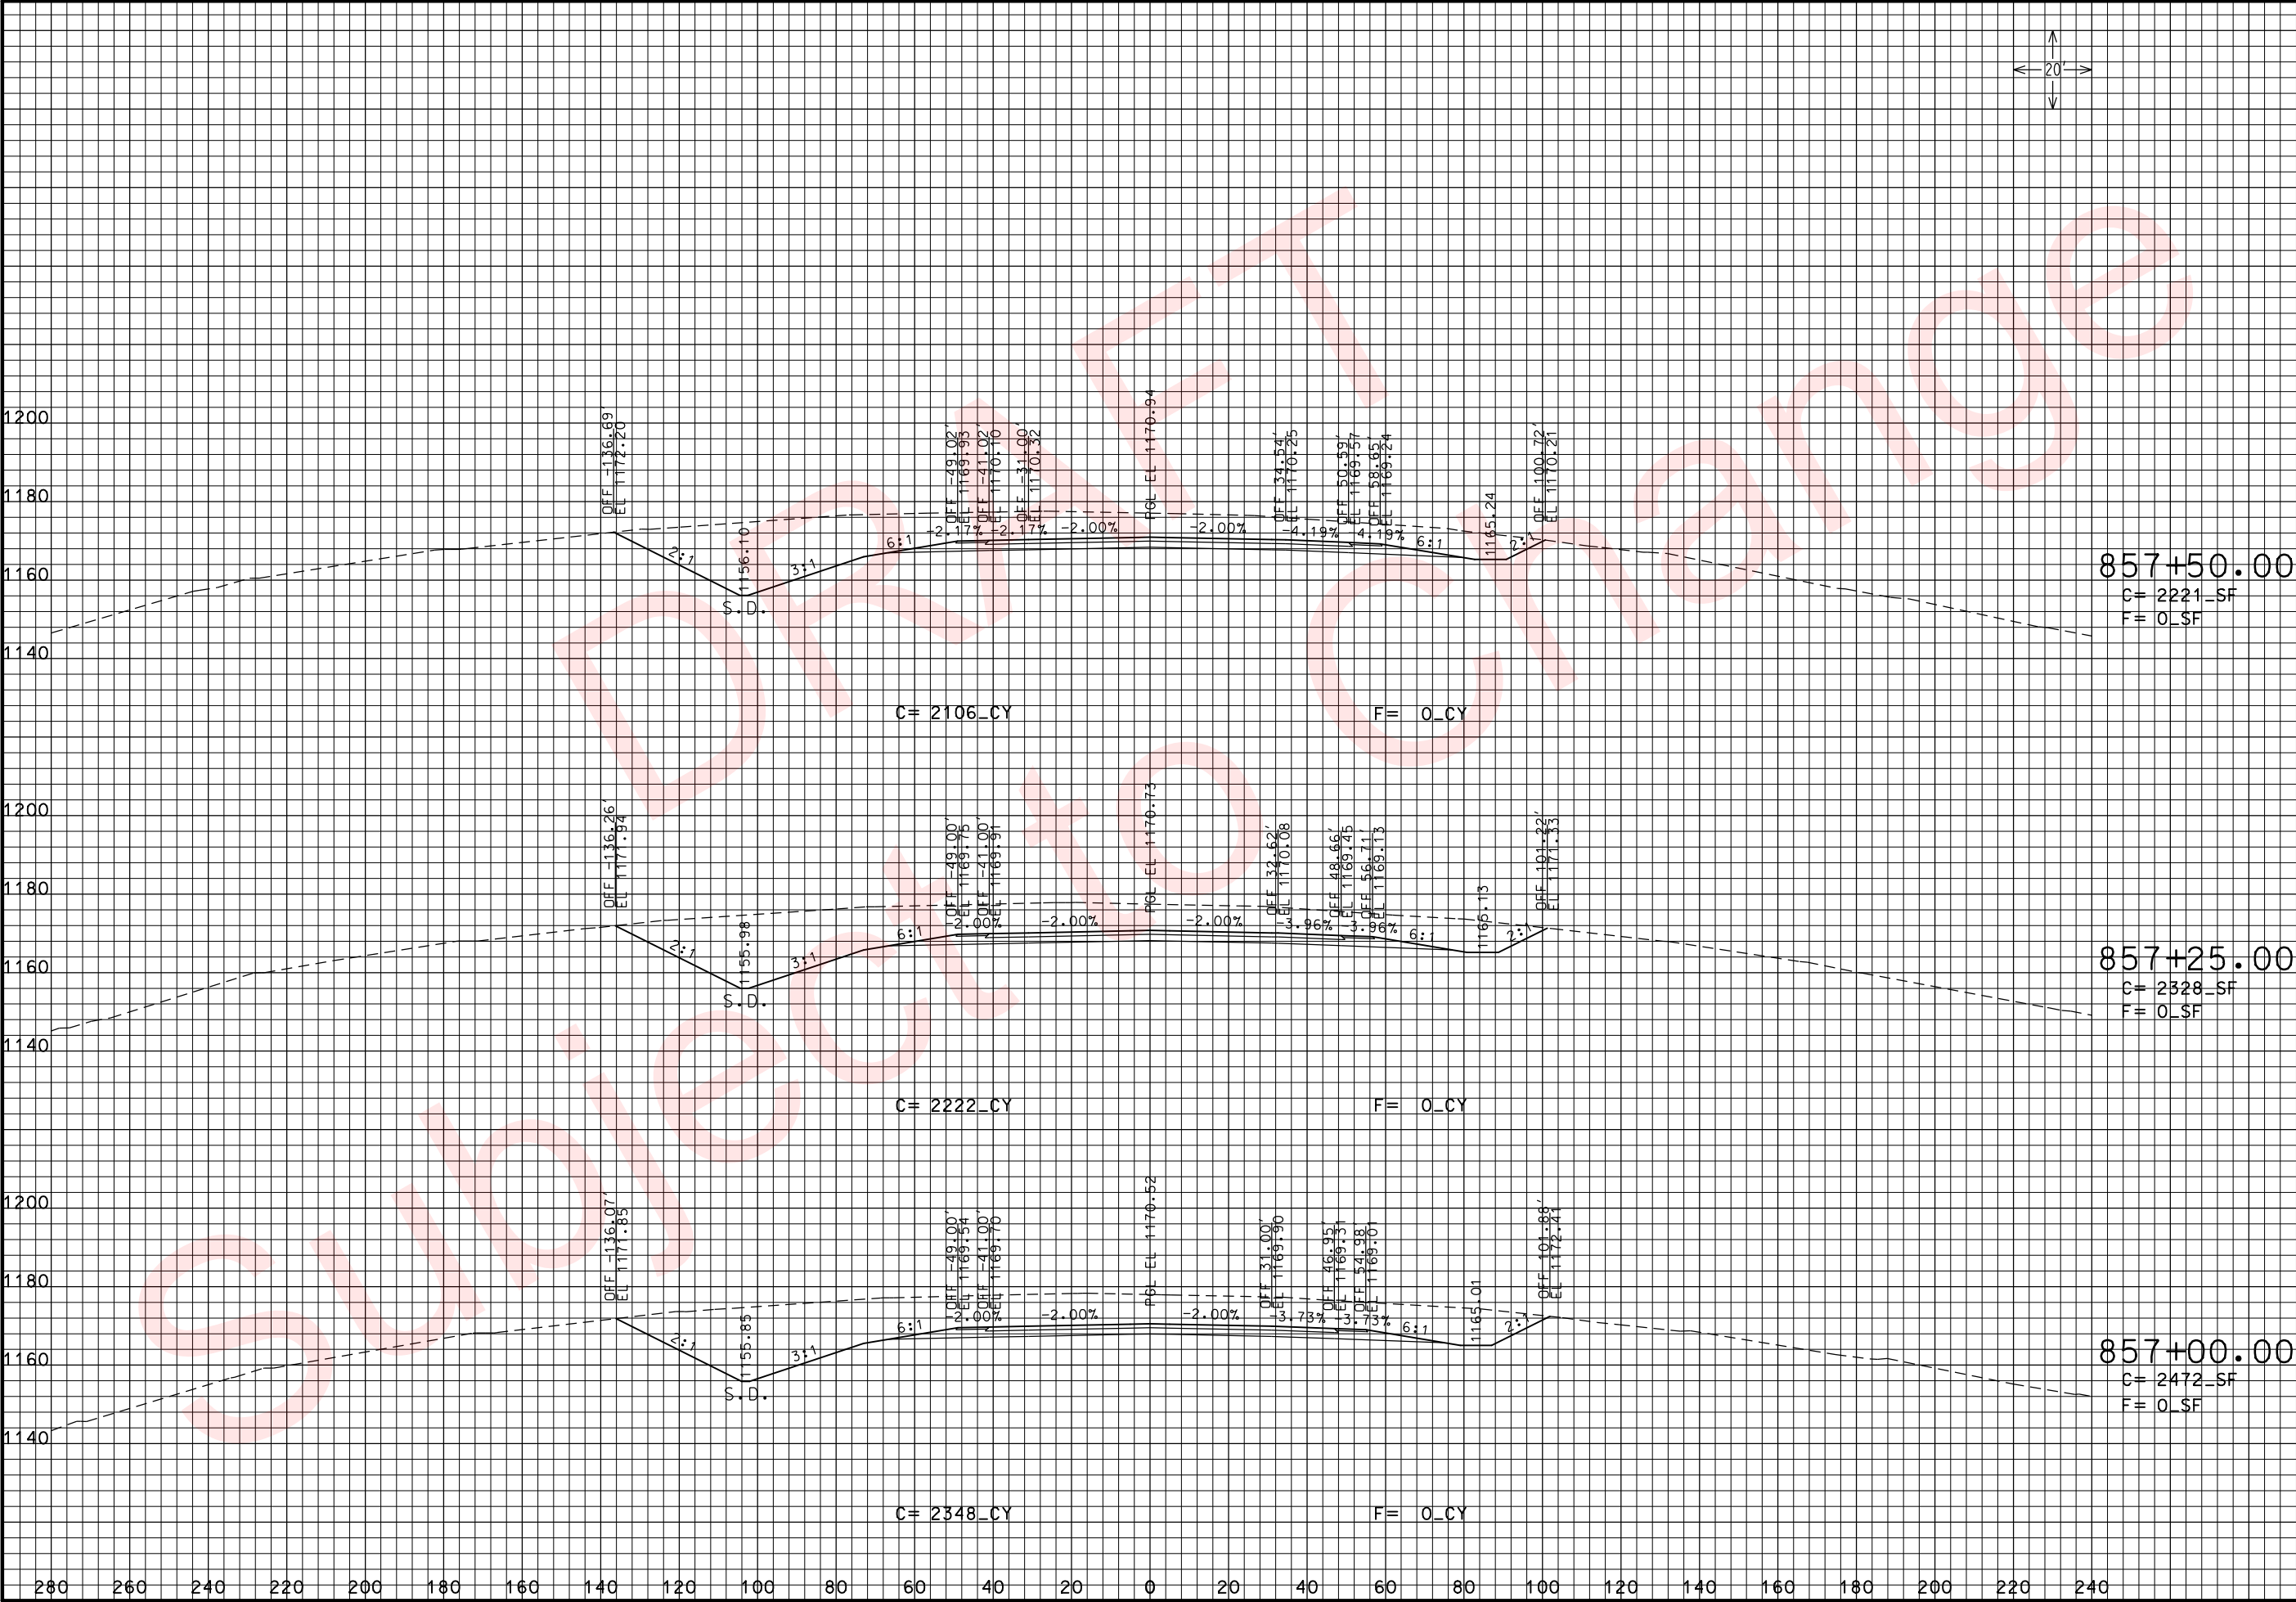

THIS MEDIA SHOULD NOT BE CONSIDERED A CERTIFIED DOCUMENT.

DATE PREPARED 3/26/2010	
ROUTE 49	STATE MO
DISTRICT 7	SHEET NO. 13
COUNTY McDONALD	
JOB NO. J7P0601	
CONTRACT ID.	
PROJECT NO.	
BRIDGE NO.	

DESCRIPTION	DATE

MISSOURI HIGHWAYS AND TRANSPORTATION COMMISSION

MoDOT

105 WEST CAPITOL
JEFFERSON CITY, MO 65102
1-888-ASK-MODOT (1-888-275-6636)

RTE. 49 N. OF RTE. 90
CROSS SECTIONS
SHEET 80 OF 102

REV.

xs_120-153_j7p0601_i20_i49NORTH.dgn 10:54:07 AM 3/26/2010



THIS MEDIA SHOULD
NOT BE CONSIDERED
A CERTIFIED
DOCUMENT.

DATE PREPARED
3/26/2010

ROUTE
49

STATE
MO

DISTRICT
7

SHEET NO.
132

COUNTY
McDONALD

JOB NO.
J7P0601

CONTRACT ID.

PROJECT NO.

BRIDGE NO.

DESCRIPTION

DATE

MISSOURI HIGHWAYS AND TRANSPORTATION
COMMISSION




105 WEST CAPITOL
JEFFERSON CITY, MO 65102
1-888-ASK-MDOT (1-888-275-6636)

RTE. 49 N. OF RTE. 90

CROSS SECTIONS

SHEET 81 OF 102

xs_120-153_j7p0601_i20_i49NORTH.dgn 10:54:11 AM 3/26/2010

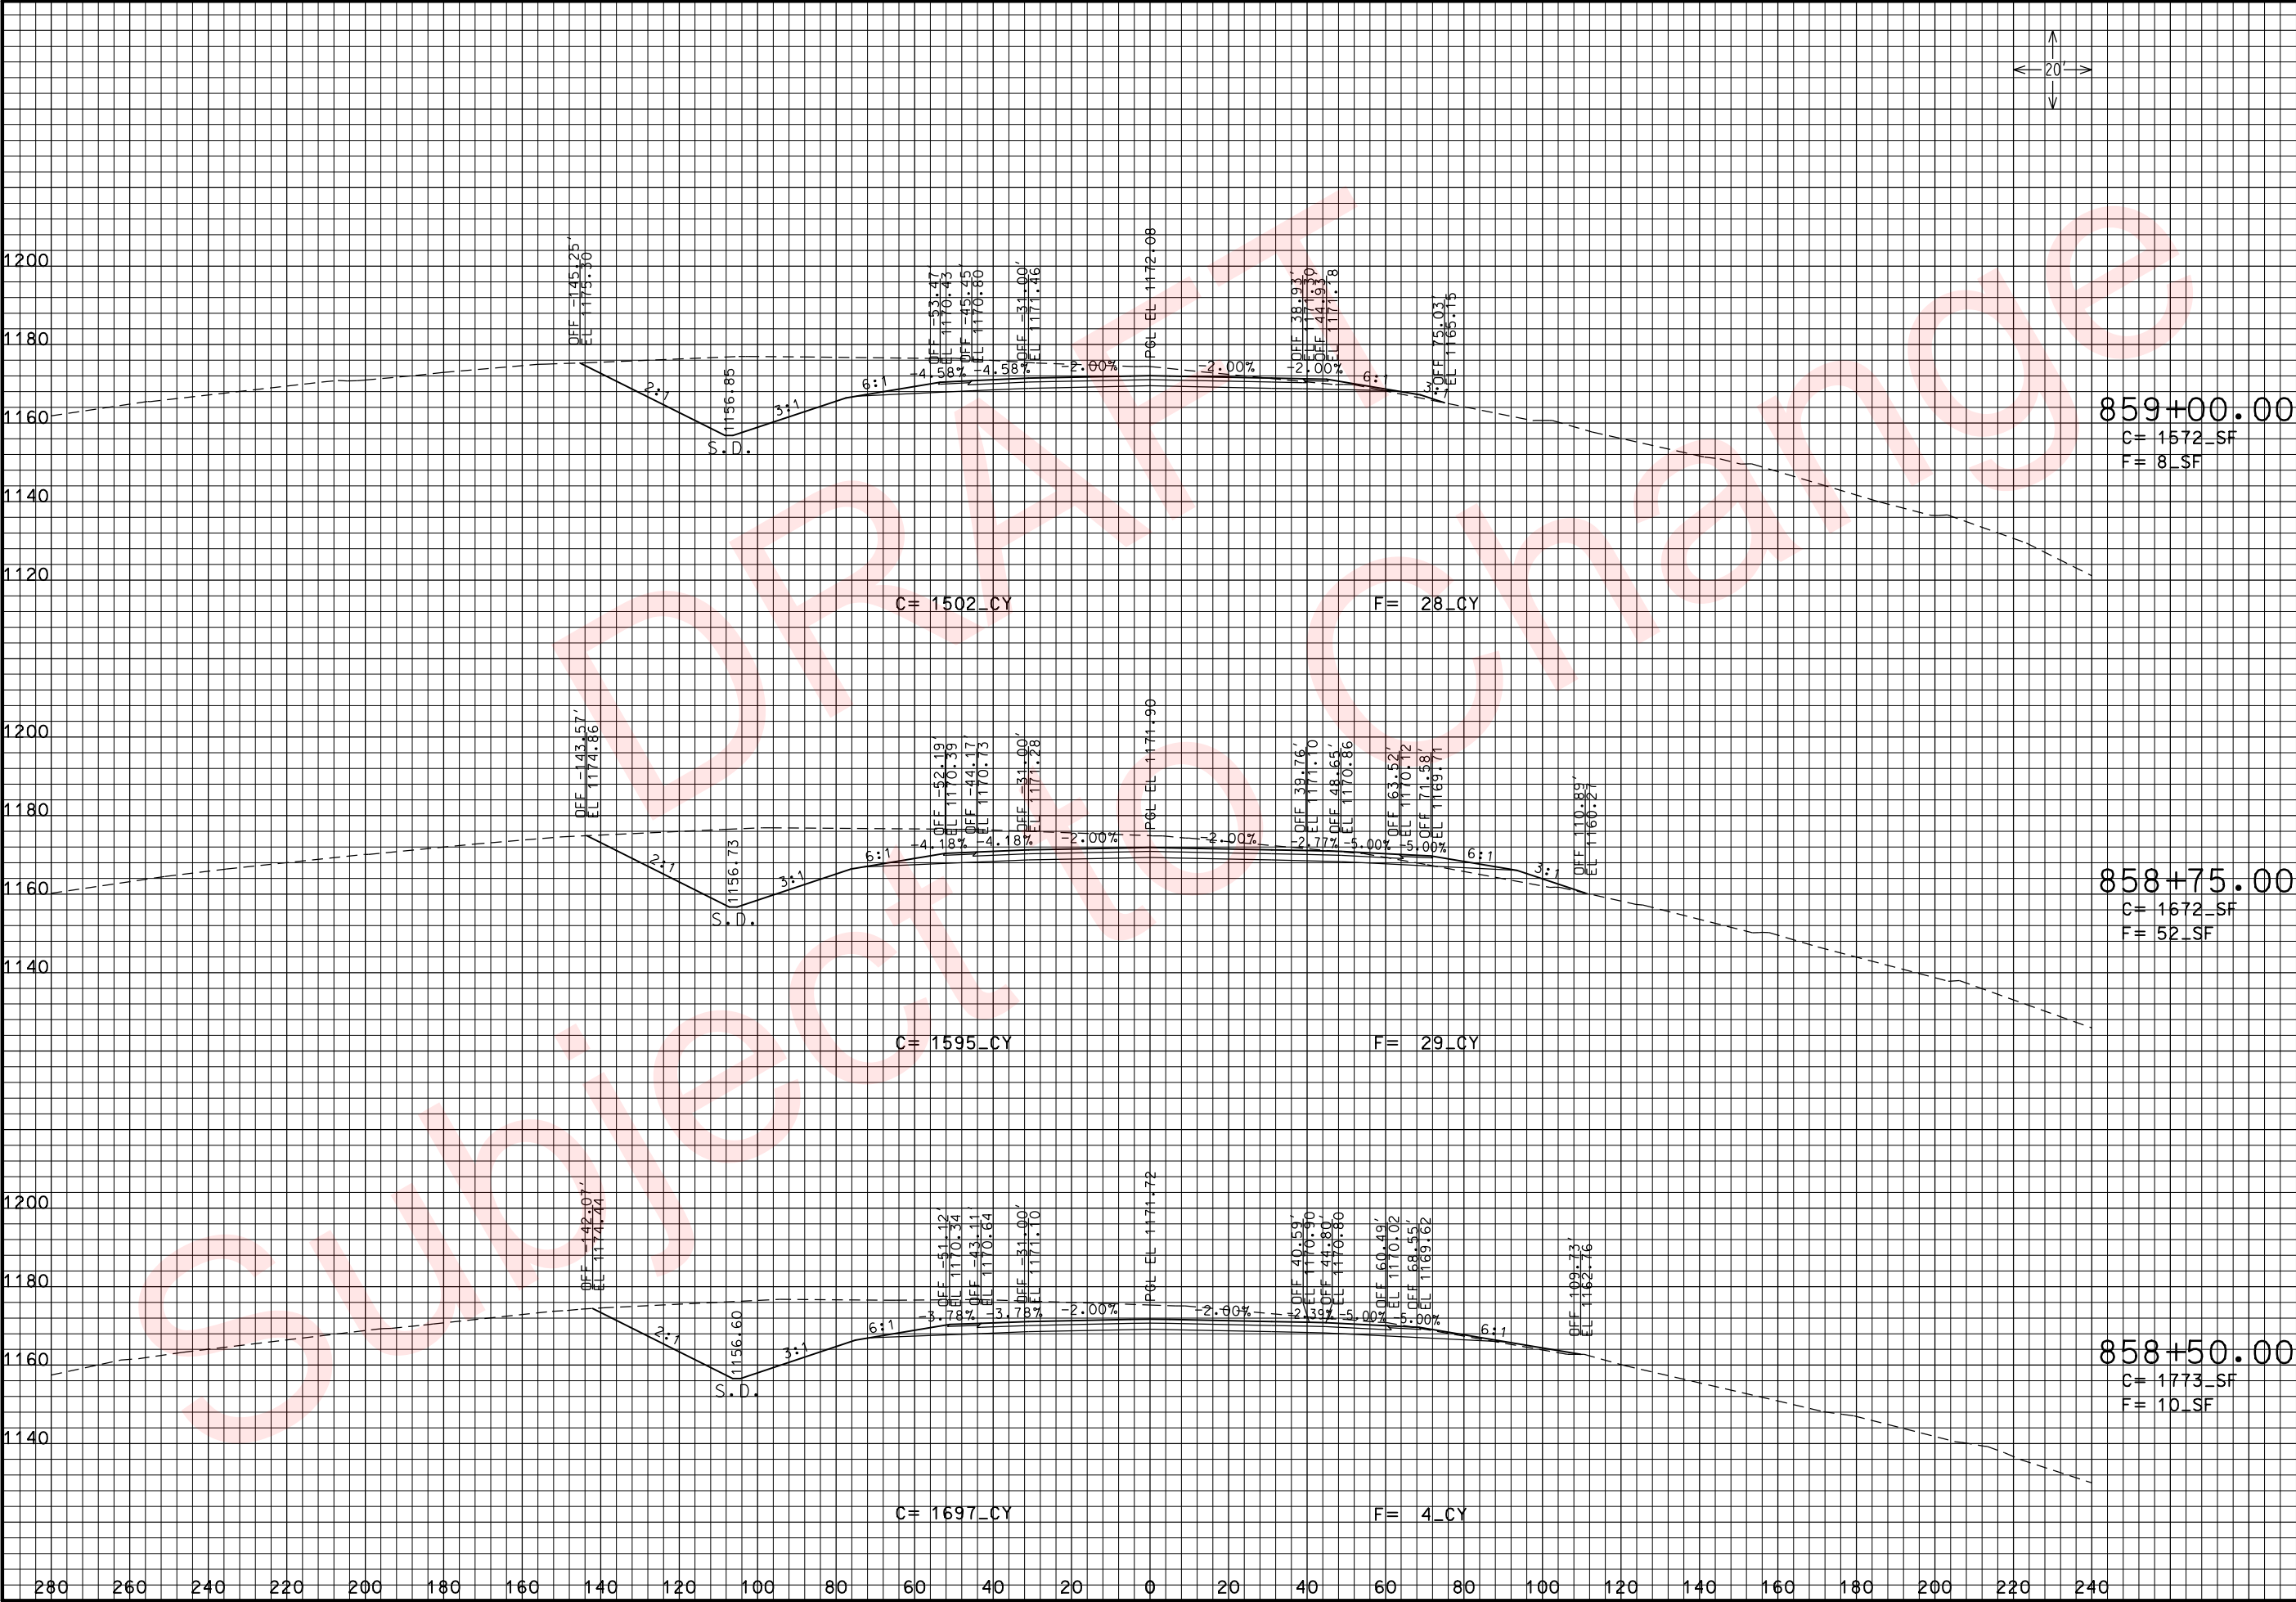

THIS MEDIA SHOULD NOT BE CONSIDERED A CERTIFIED DOCUMENT.

DATE PREPARED
3/26/2010

ROUTE
49

STATE
MO

DISTRICT
7

SHEET NO.
133

COUNTY
McDONALD

JOB NO.
J7P0601

CONTRACT ID.

PROJECT NO.

BRIDGE NO.

DESCRIPTION	DATE


MISSOURI HIGHWAYS AND TRANSPORTATION COMMISSION

105 WEST CAPITOL
JEFFERSON CITY, MO 65102
1-888-ASK-MODOT (1-888-275-6636)

RTE. 49 N. OF RTE. 90

CROSS SECTIONS

SHEET 82 OF 102

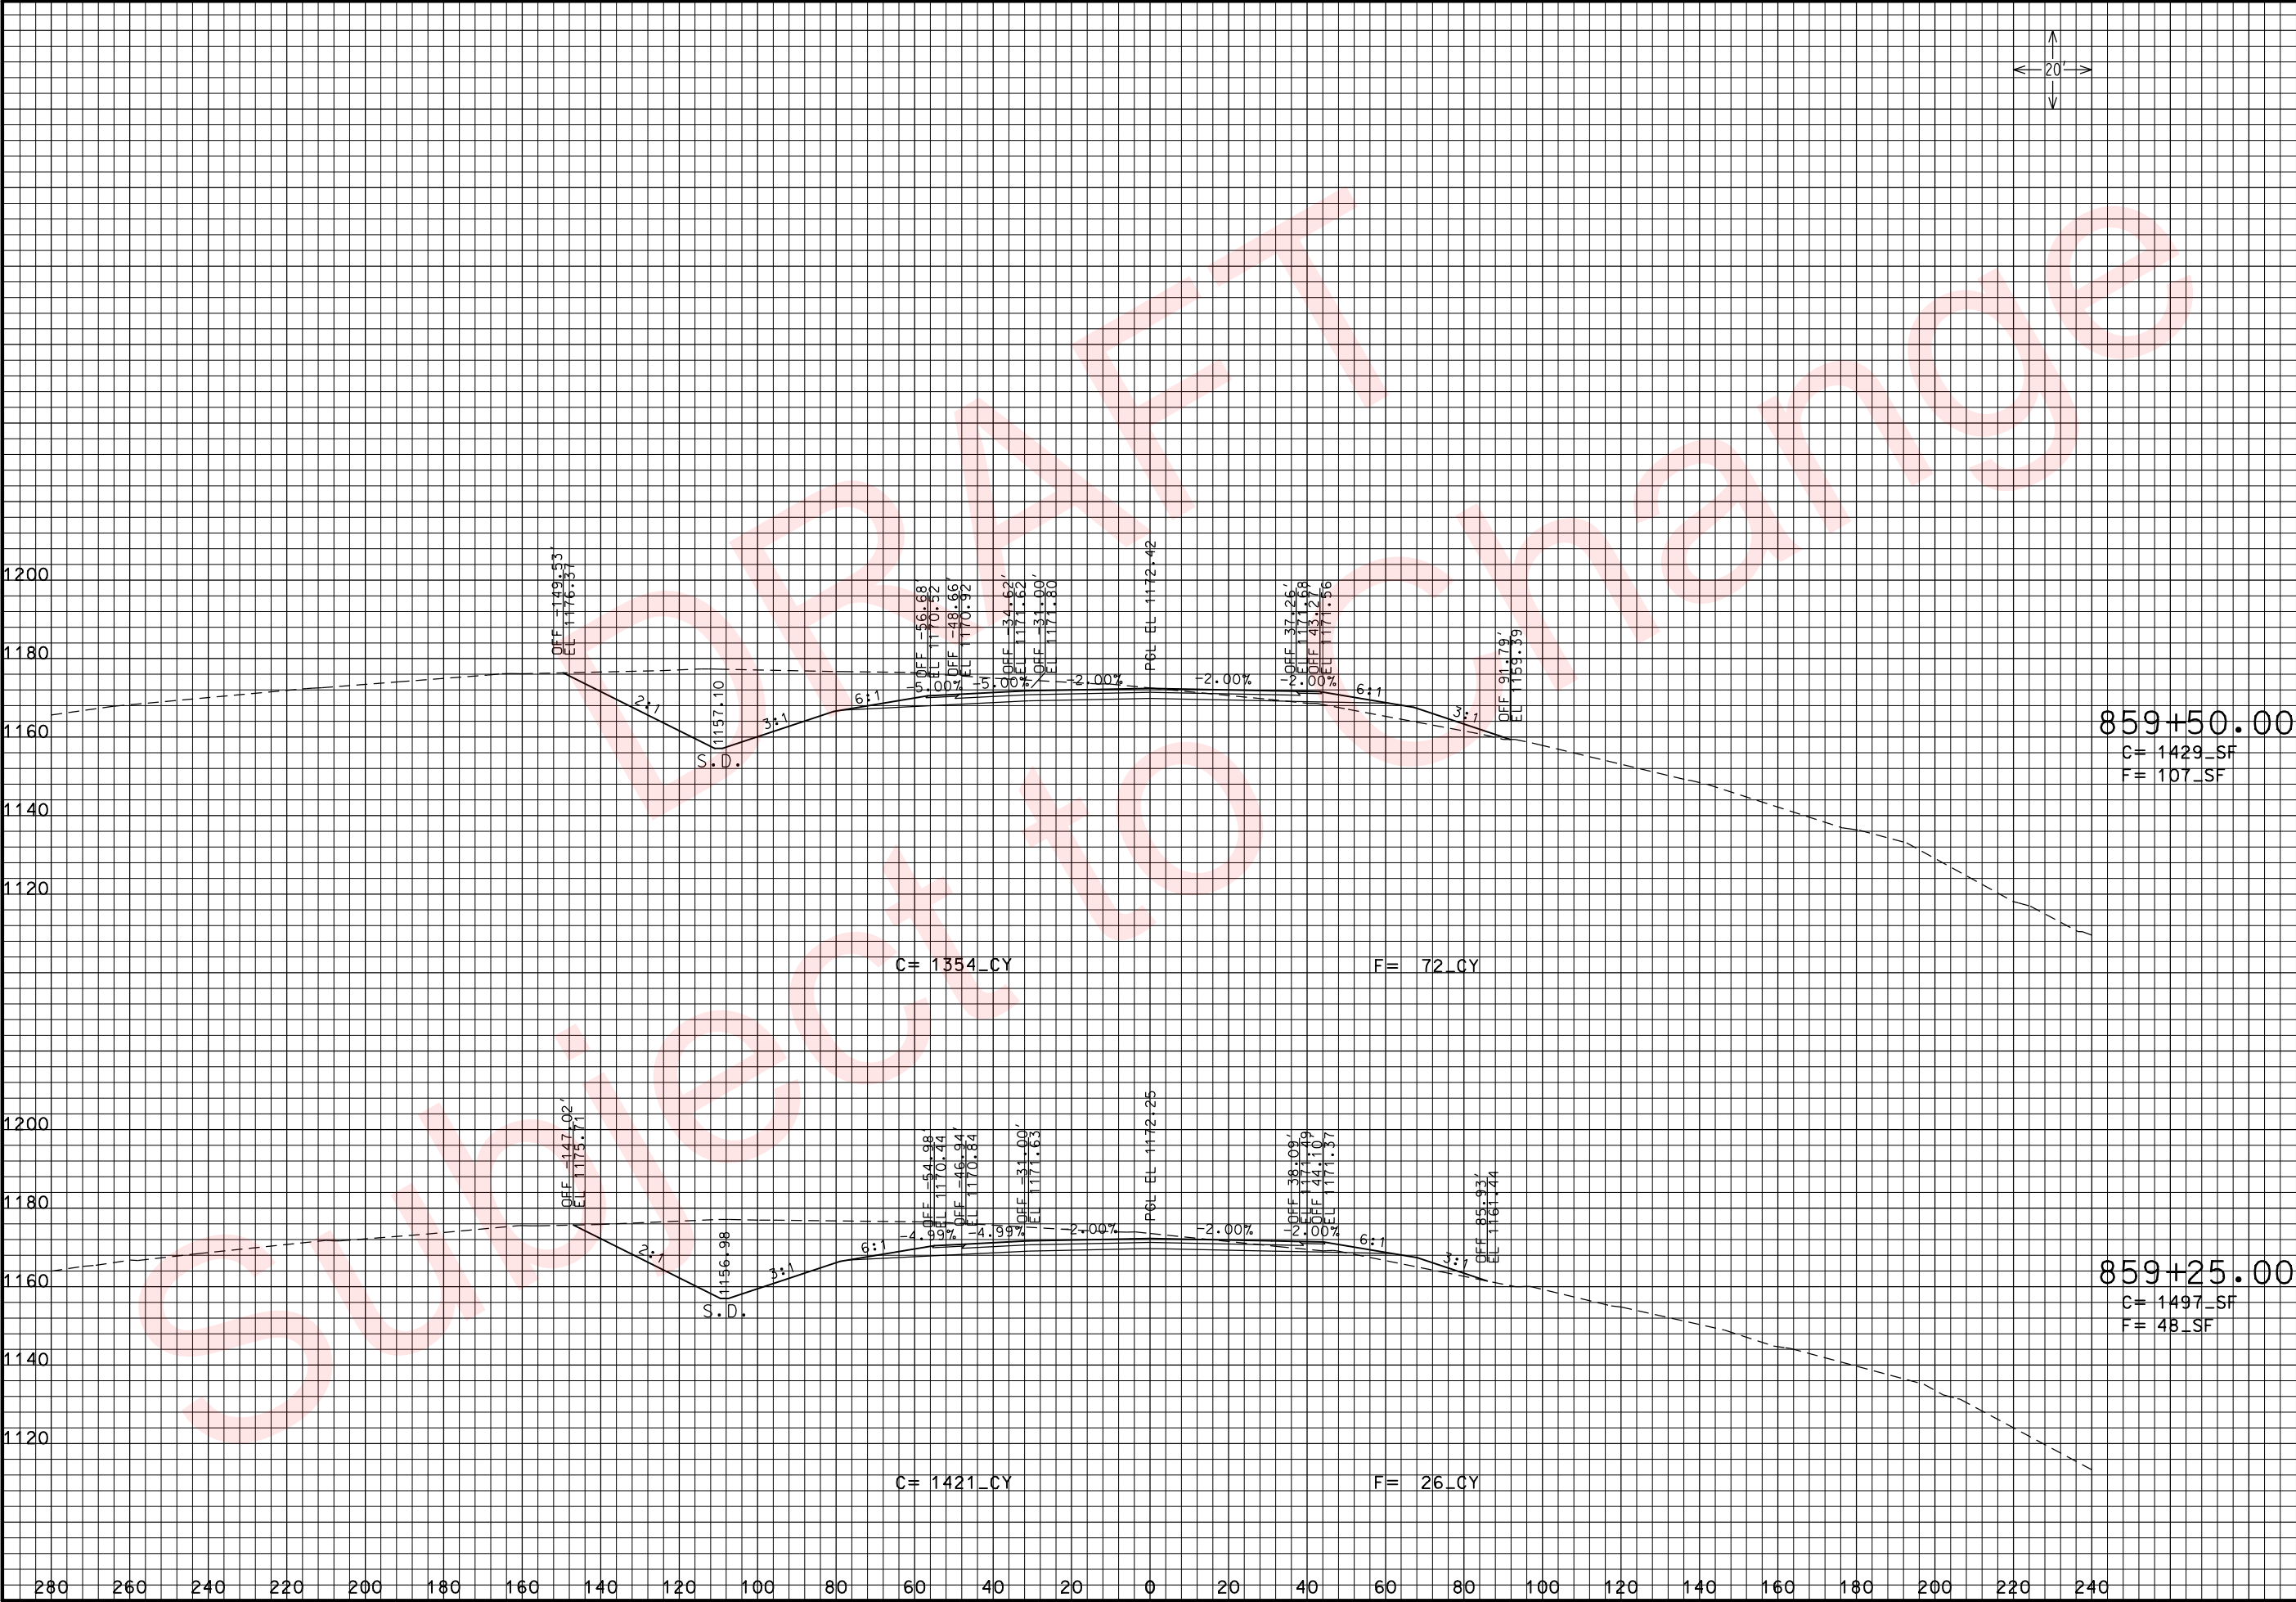

THIS MEDIA SHOULD NOT BE CONSIDERED A CERTIFIED DOCUMENT.

DATE PREPARED
3/26/2010

ROUTE
49

DISTRICT
7

STATE
MO

SHEET NO.
134

COUNTY
McDONALD

JOB NO.
J7P0601

CONTRACT ID.

PROJECT NO.

BRIDGE NO.

DESCRIPTION

DATE

MISSOURI HIGHWAYS AND TRANSPORTATION COMMISSION

105 WEST CAPITOL

JEFFERSON CITY, MO 65102

1-888-ASK-MODOT (1-888-275-6636)

REV.


10:54:19 AM

3/26/2010

RTE. 49 N. OF RTE. 90

CROSS SECTIONS

SHEET 83 OF 102

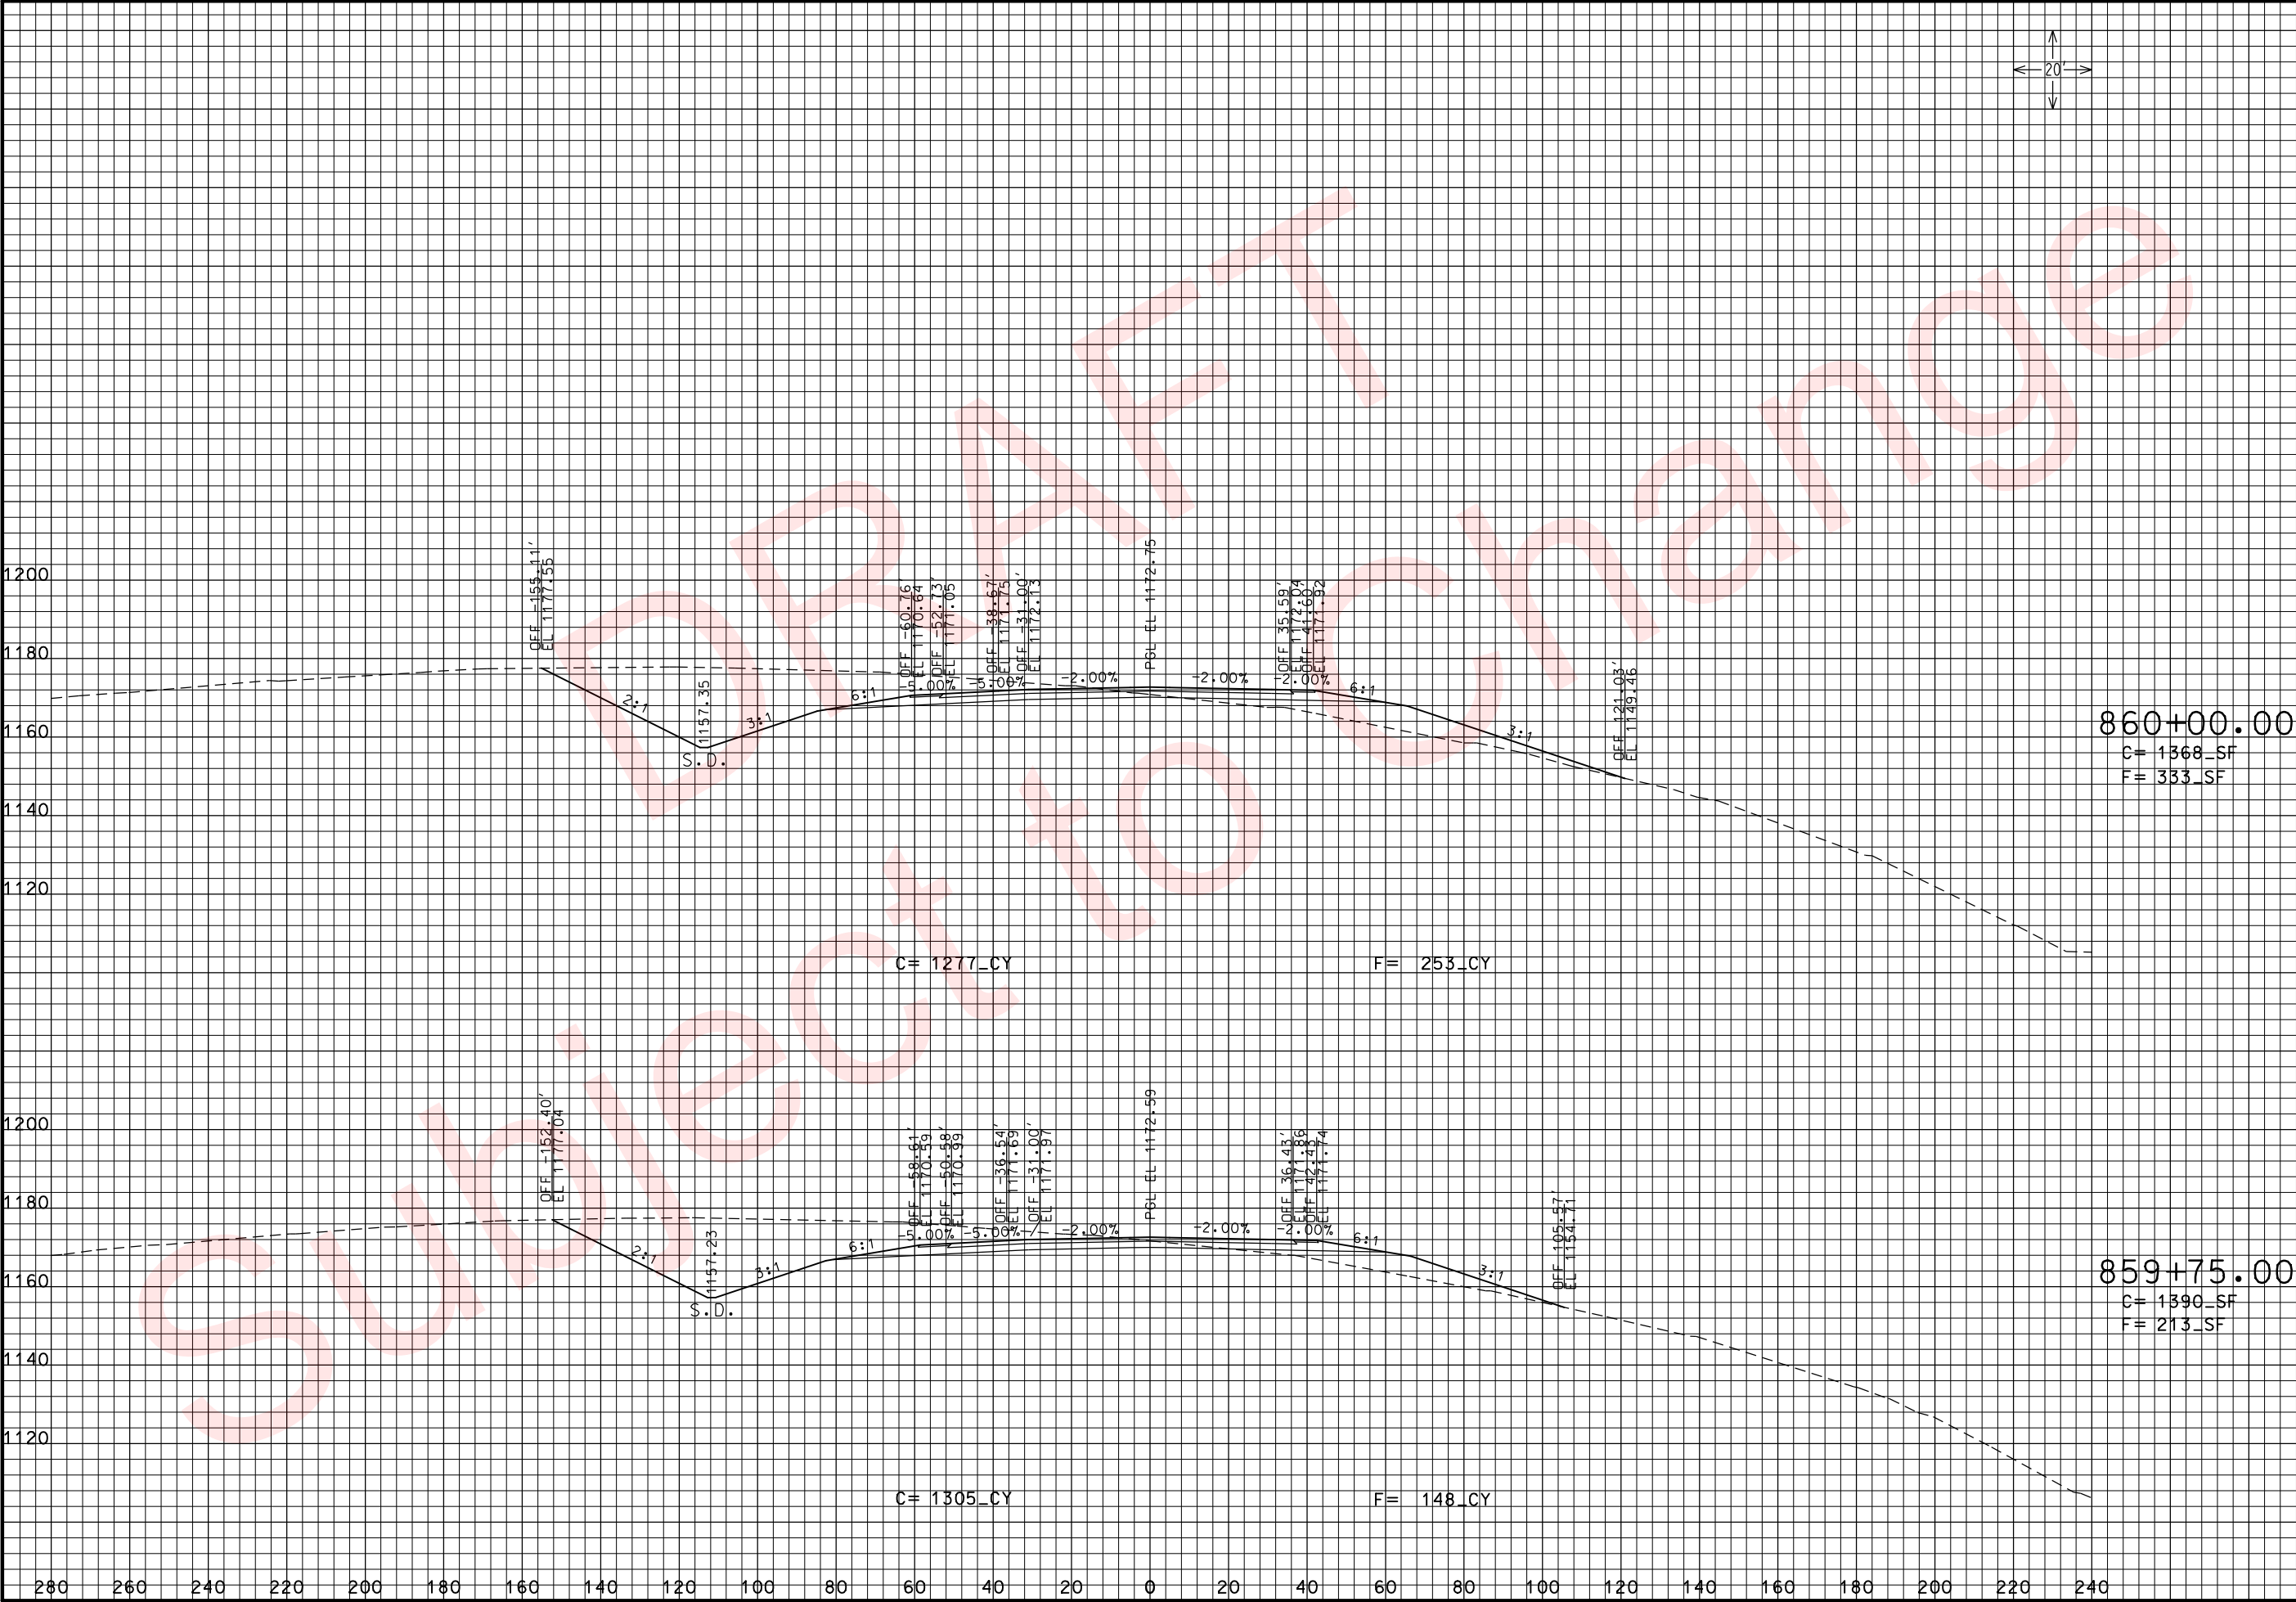

THIS MEDIA SHOULD NOT BE CONSIDERED A CERTIFIED DOCUMENT.

DATE PREPARED
3/26/2010

ROUTE
49

DISTRICT
7

STATE
MO

SHEET NO.
135

COUNTY
McDONALD

JOB NO.
J7P0601

CONTRACT ID.

PROJECT NO.

BRIDGE NO.

DESCRIPTION	DATE


MISSOURI HIGHWAYS AND TRANSPORTATION COMMISSION

105 WEST CAPITOL
JEFFERSON CITY, MO 65102
1-888-ASK-MODOT (1-888-275-6636)

RTE. 49 N. OF RTE. 90

CROSS SECTIONS

SHEET 84 OF 102

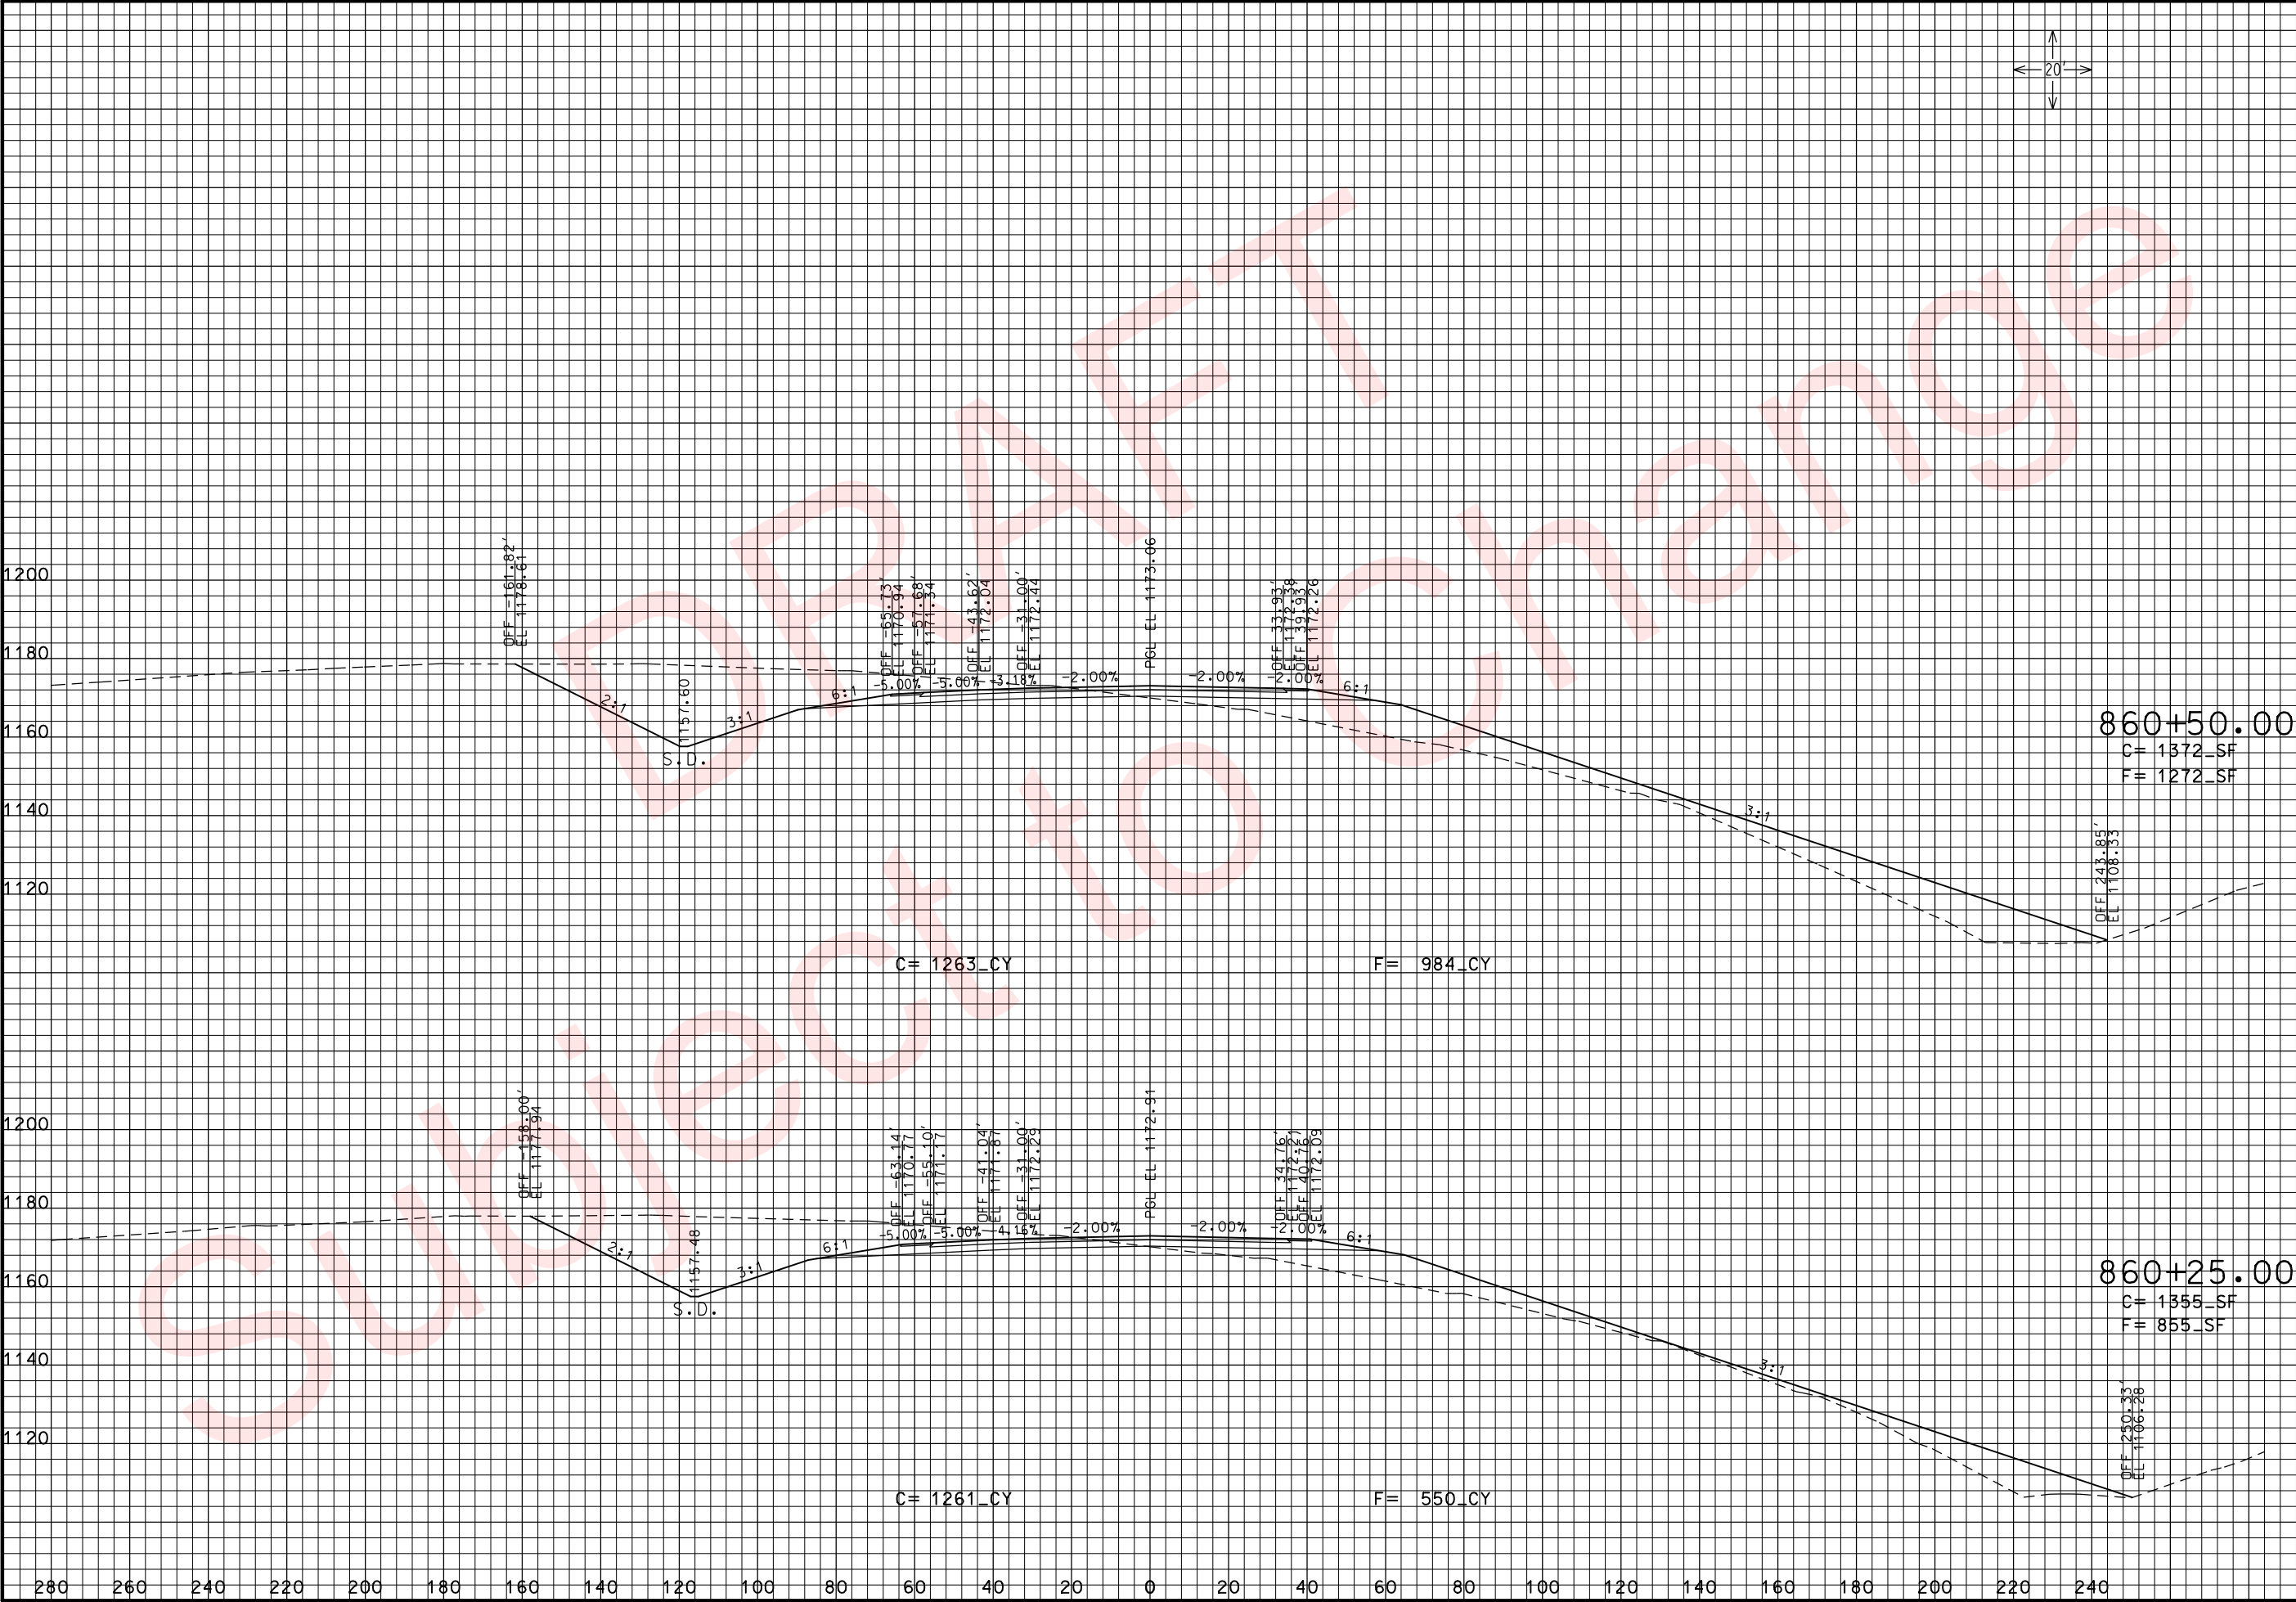

THIS MEDIA SHOULD NOT BE CONSIDERED A CERTIFIED DOCUMENT.

DATE PREPARED
3/26/2010

ROUTE
49

DISTRICT
7

STATE
MO

SHEET NO.
136

COUNTY
McDONALD

JOB NO.
J7P0601

CONTRACT ID.

PROJECT NO.

BRIDGE NO.

DESCRIPTION

DATE


MISSOURI HIGHWAYS AND TRANSPORTATION COMMISSION

105 WEST CAPITOL
JEFFERSON CITY, MO 65102
1-888-ASK-MODOT (1-888-275-6636)

RTE. 49 N. OF RTE. 90

CROSS SECTIONS

SHEET 85 OF 102

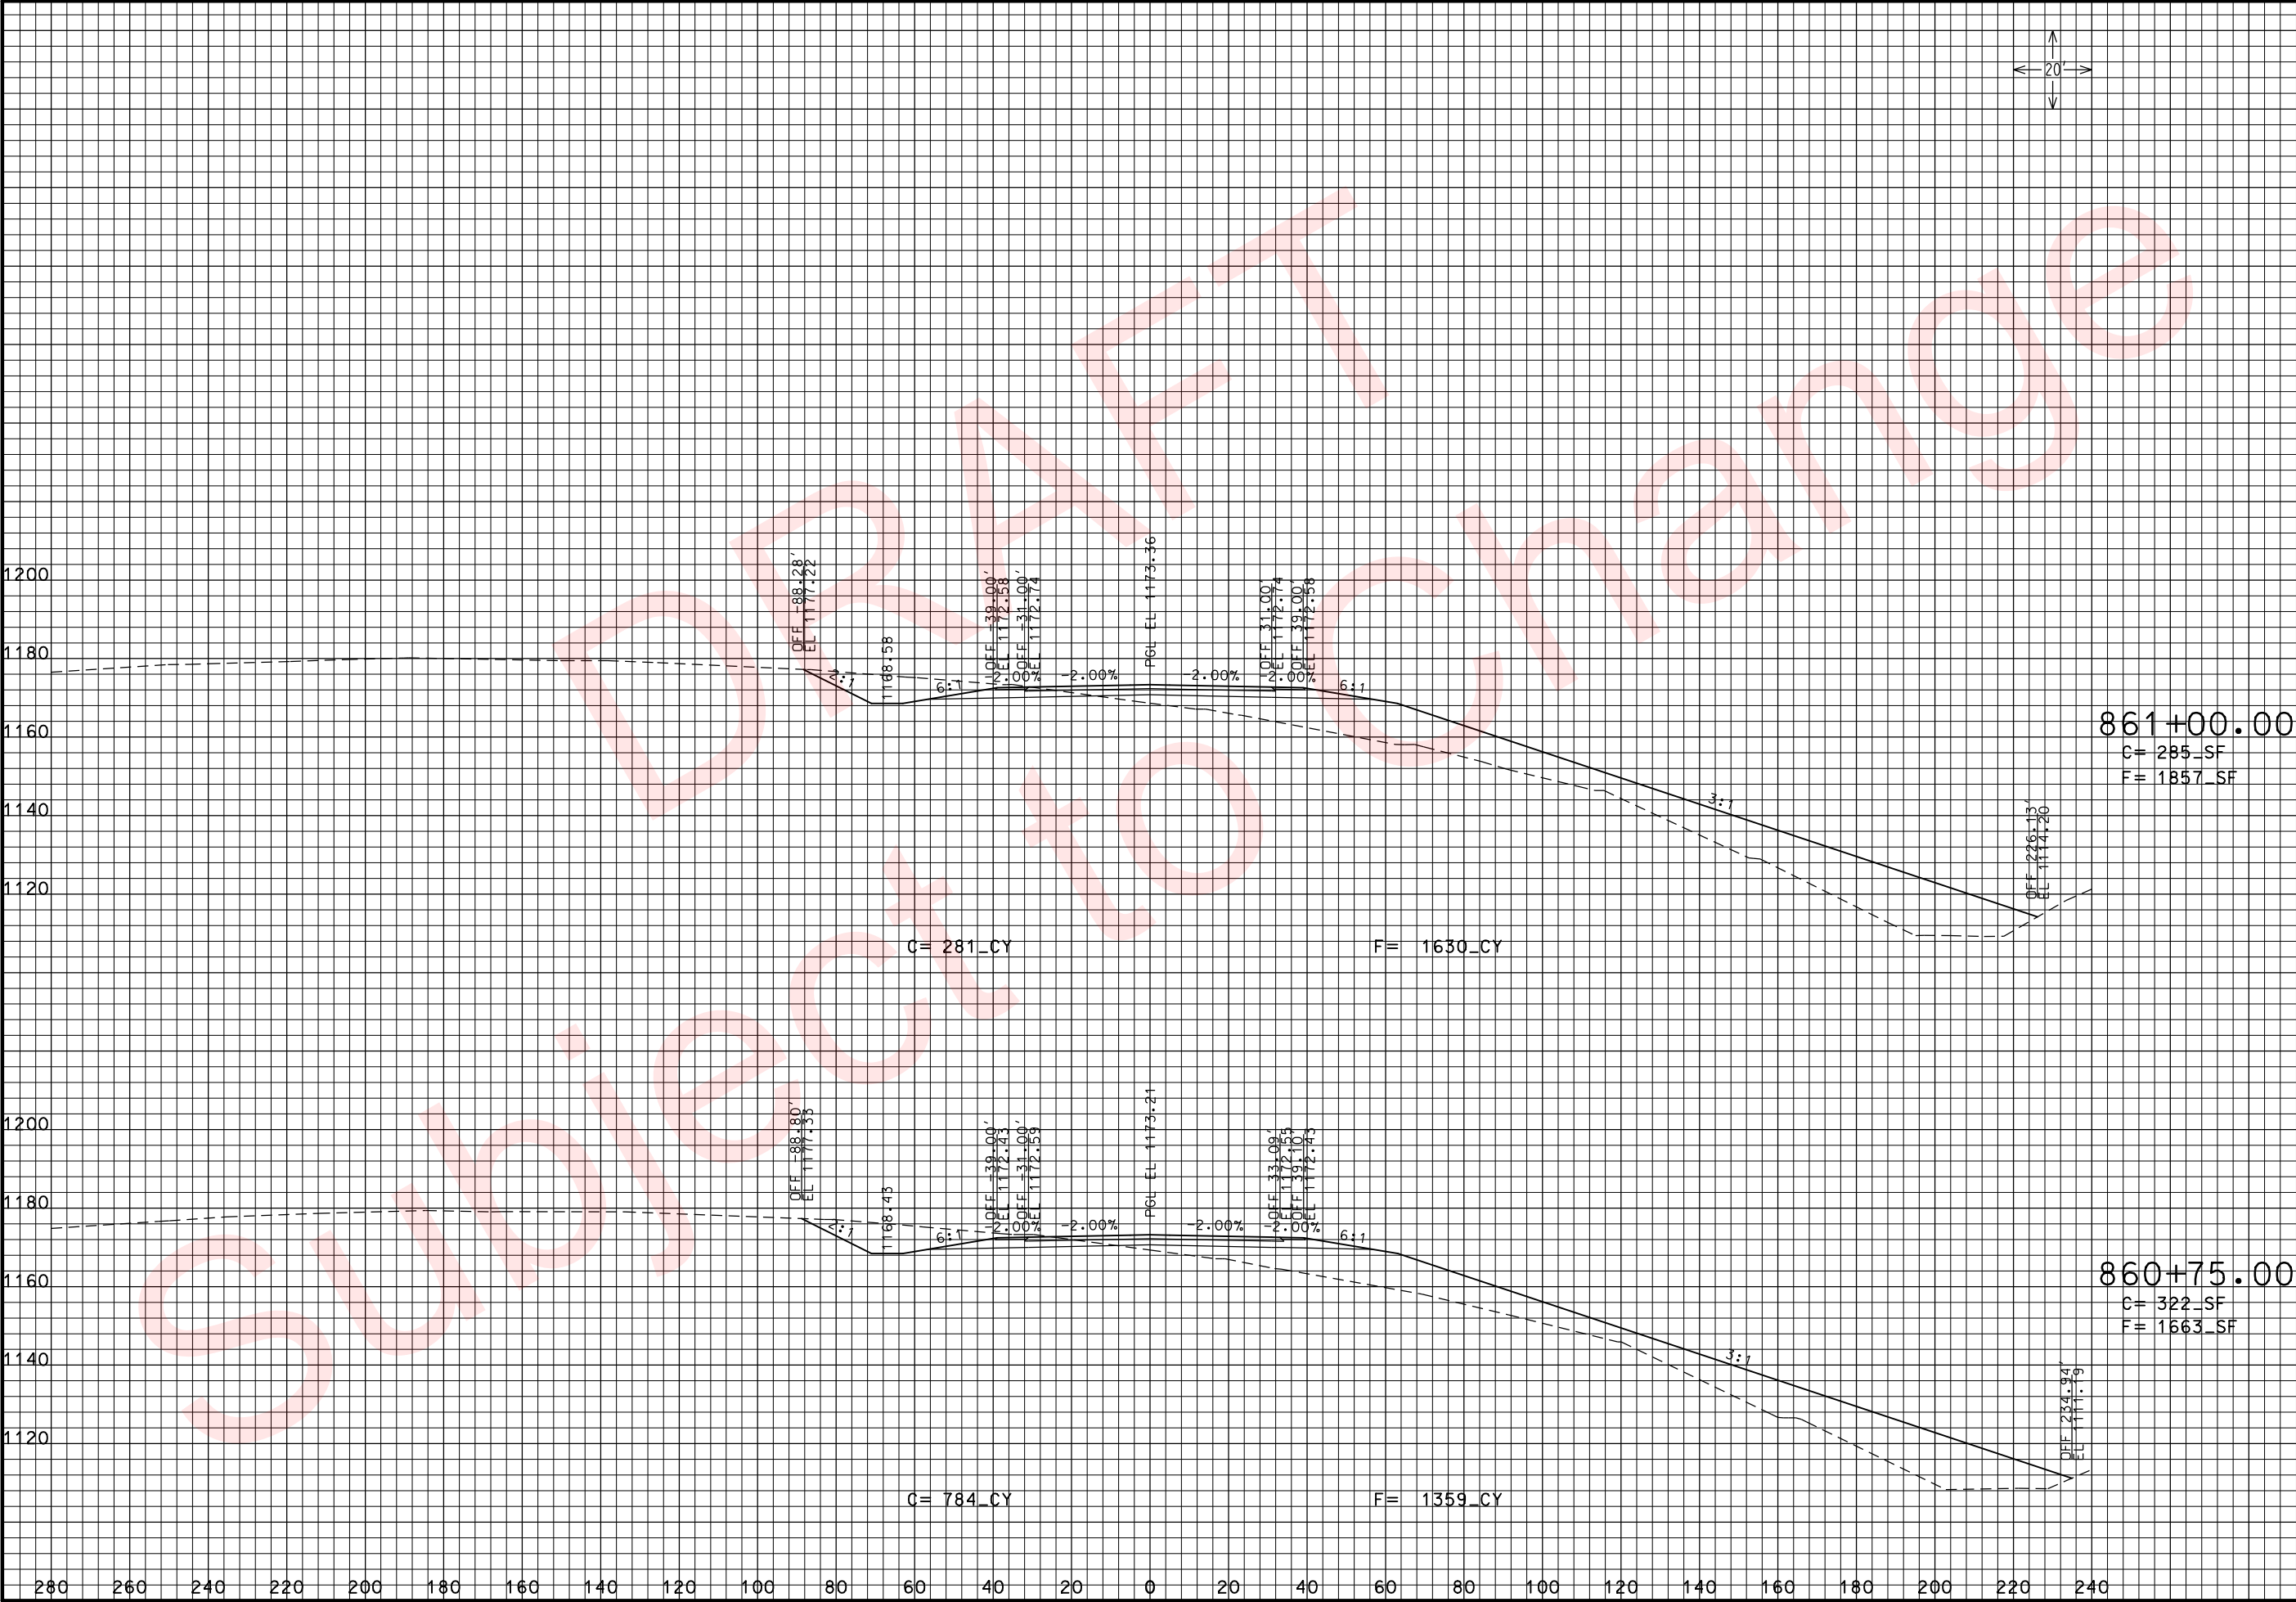

THIS MEDIA SHOULD NOT BE CONSIDERED A CERTIFIED DOCUMENT.

DATE PREPARED
3/26/2010

ROUTE
49

DISTRICT
7

STATE
MO

SHEET NO.
137

COUNTY
McDONALD

JOB NO.
J7P0601

CONTRACT ID.

PROJECT NO.

BRIDGE NO.

DESCRIPTION

DATE

MISSOURI HIGHWAYS AND TRANSPORTATION COMMISSION


105 WEST CAPITOL
JEFFERSON CITY, MO 65102
1-888-ASK-MODOT (1-888-275-6636)

RTE. 49 N. OF RTE. 90

CROSS SECTIONS

SHEET 86 OF 102

IF A SEAL IS PRESENT ON THIS SHEET IT HAS BEEN ELECTRONICALLY SEALED AND DATED: REV.

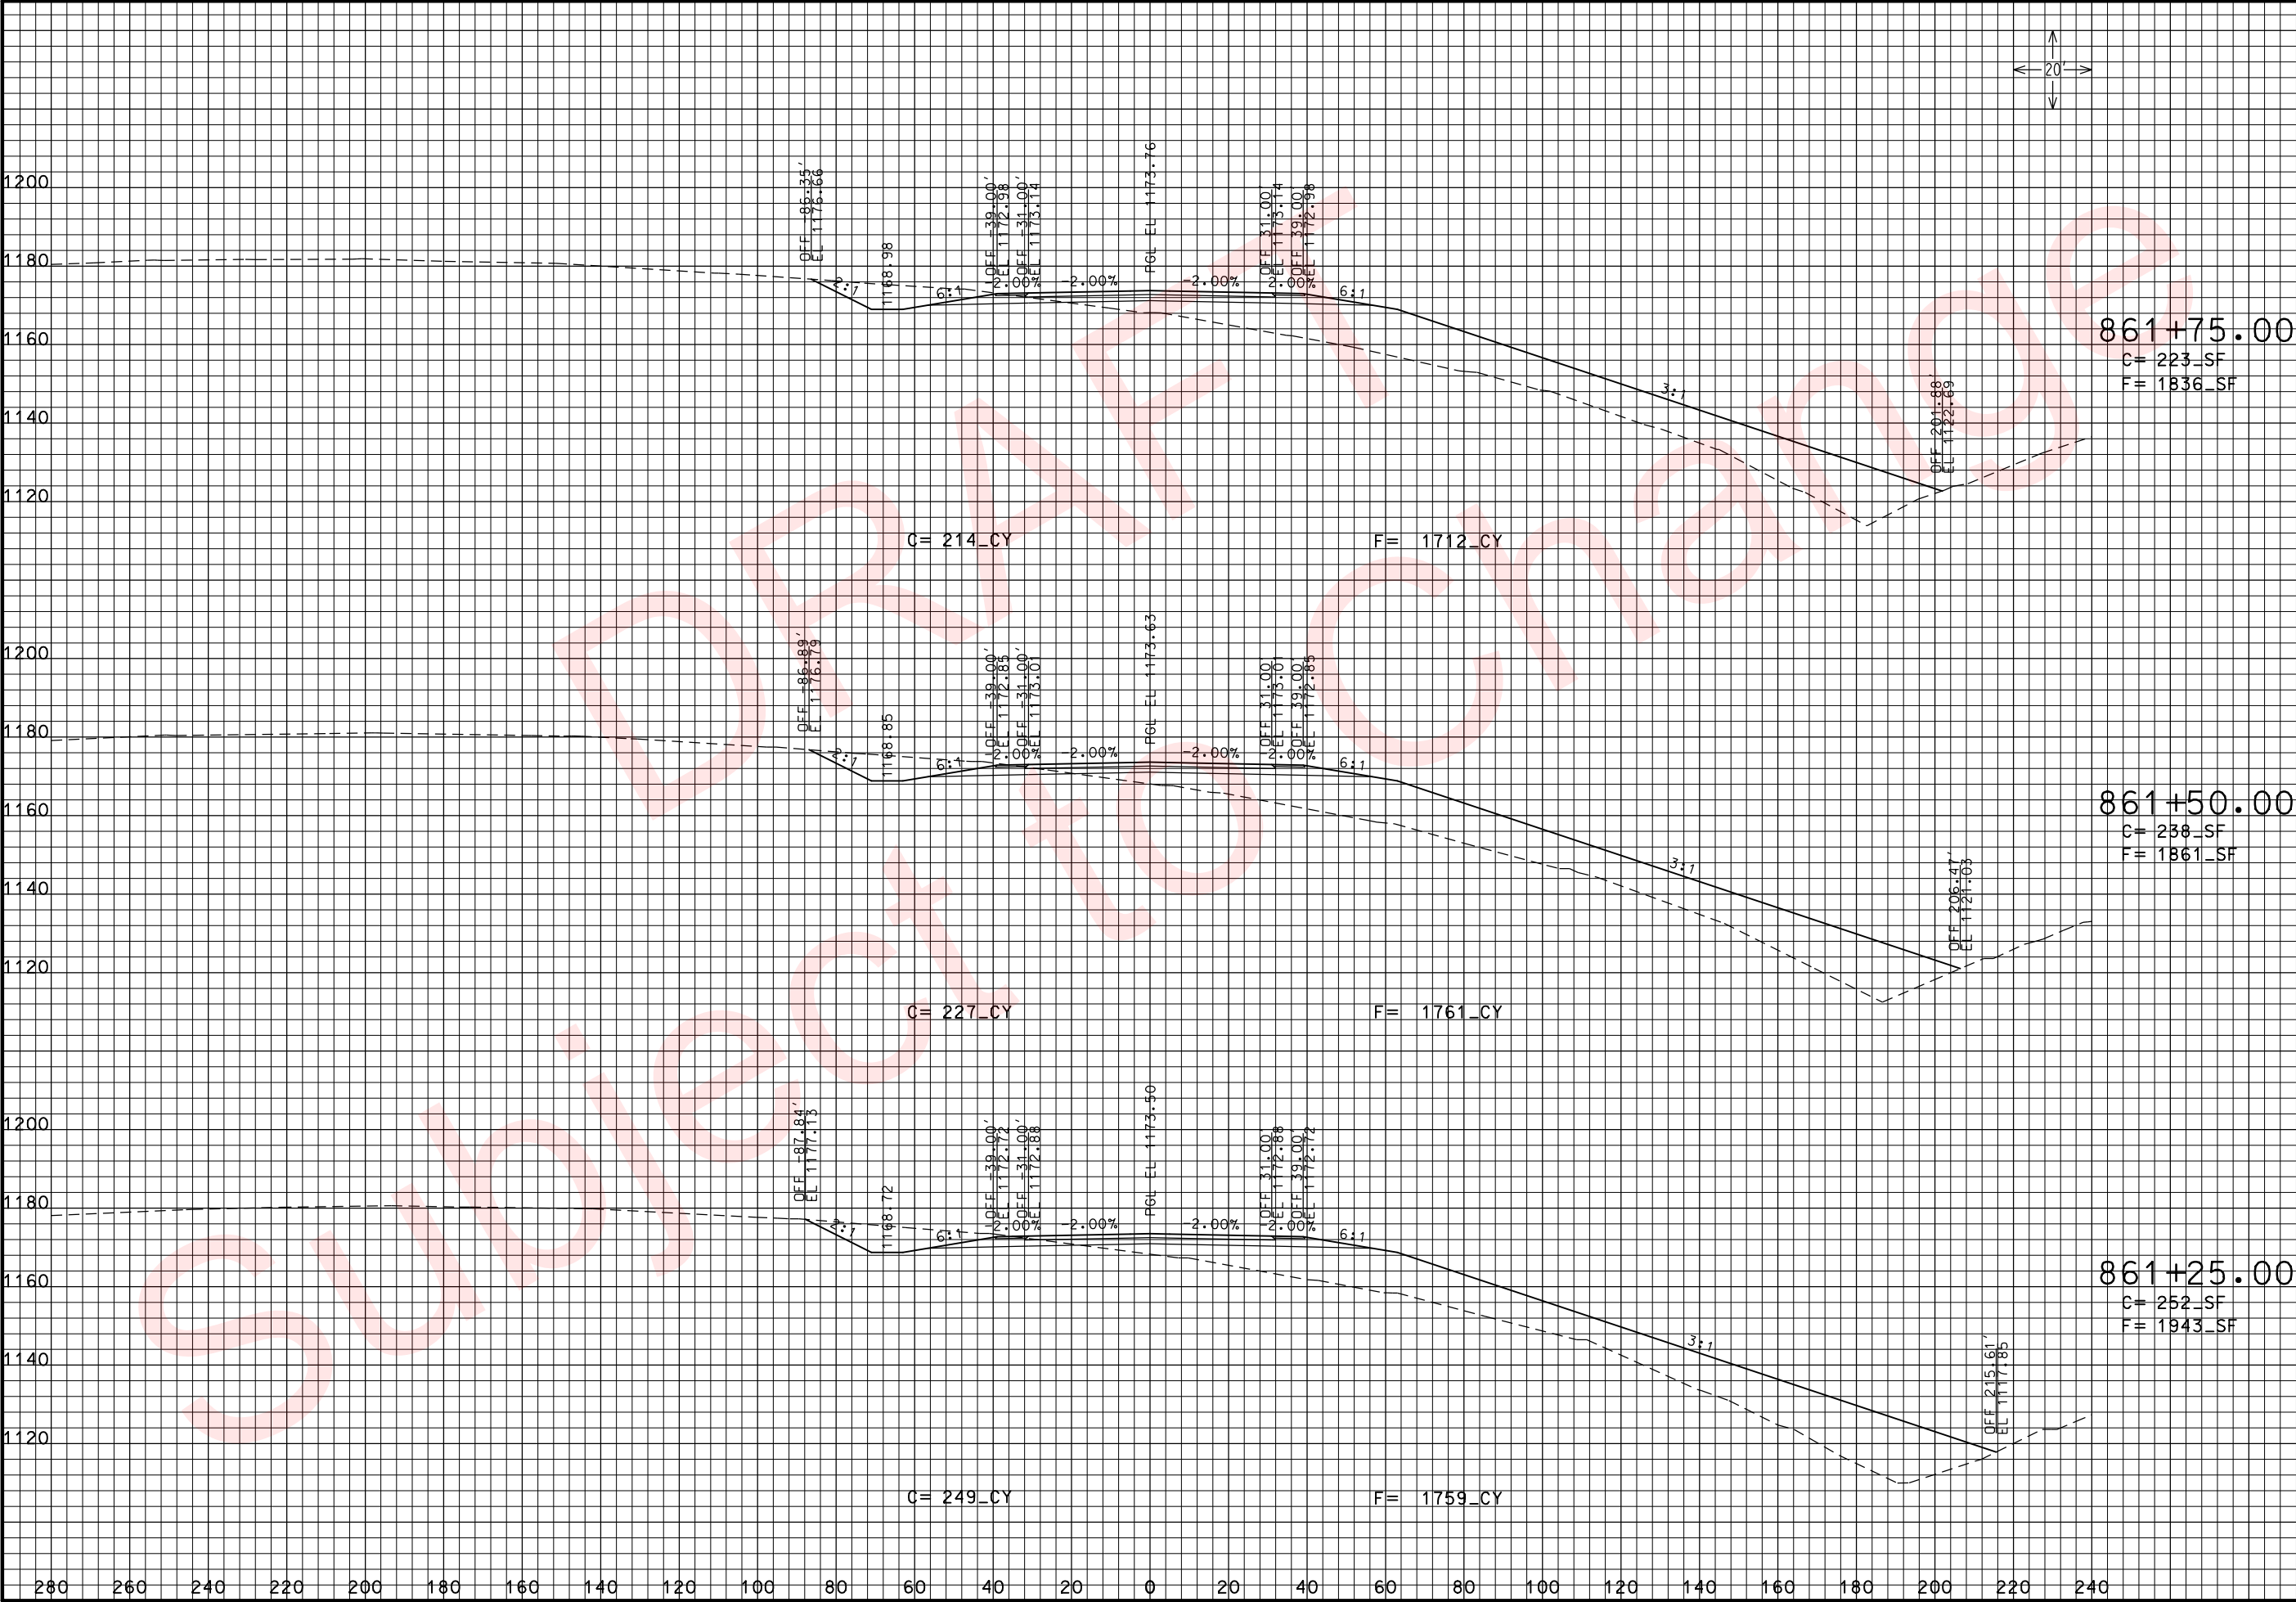

DATE PREPARED
3/26/2010

ROUTE
49

DISTRICT
7

STATE
MO

SHEET NO.
138

COUNTY
McDONALD

JOB NO.
J7P0601

CONTRACT ID.

PROJECT NO.

BRIDGE NO.

DESCRIPTION

DATE

MISSOURI HIGHWAYS AND TRANSPORTATION COMMISSION

MoDOT

105 WEST CAPITOL
JEFFERSON CITY, MO 65102
1-888-ASK-MODOT (1-888-275-6636)


RTE. 49 N. OF RTE. 90

CROSS SECTIONS

SHEET 87 OF 102

"THIS MEDIA SHOULD NOT BE CONSIDERED A CERTIFIED DOCUMENT."

IF A SEAL IS PRESENT ON THIS SHEET IT HAS BEEN ELECTRONICALLY SEALED AND DATED:

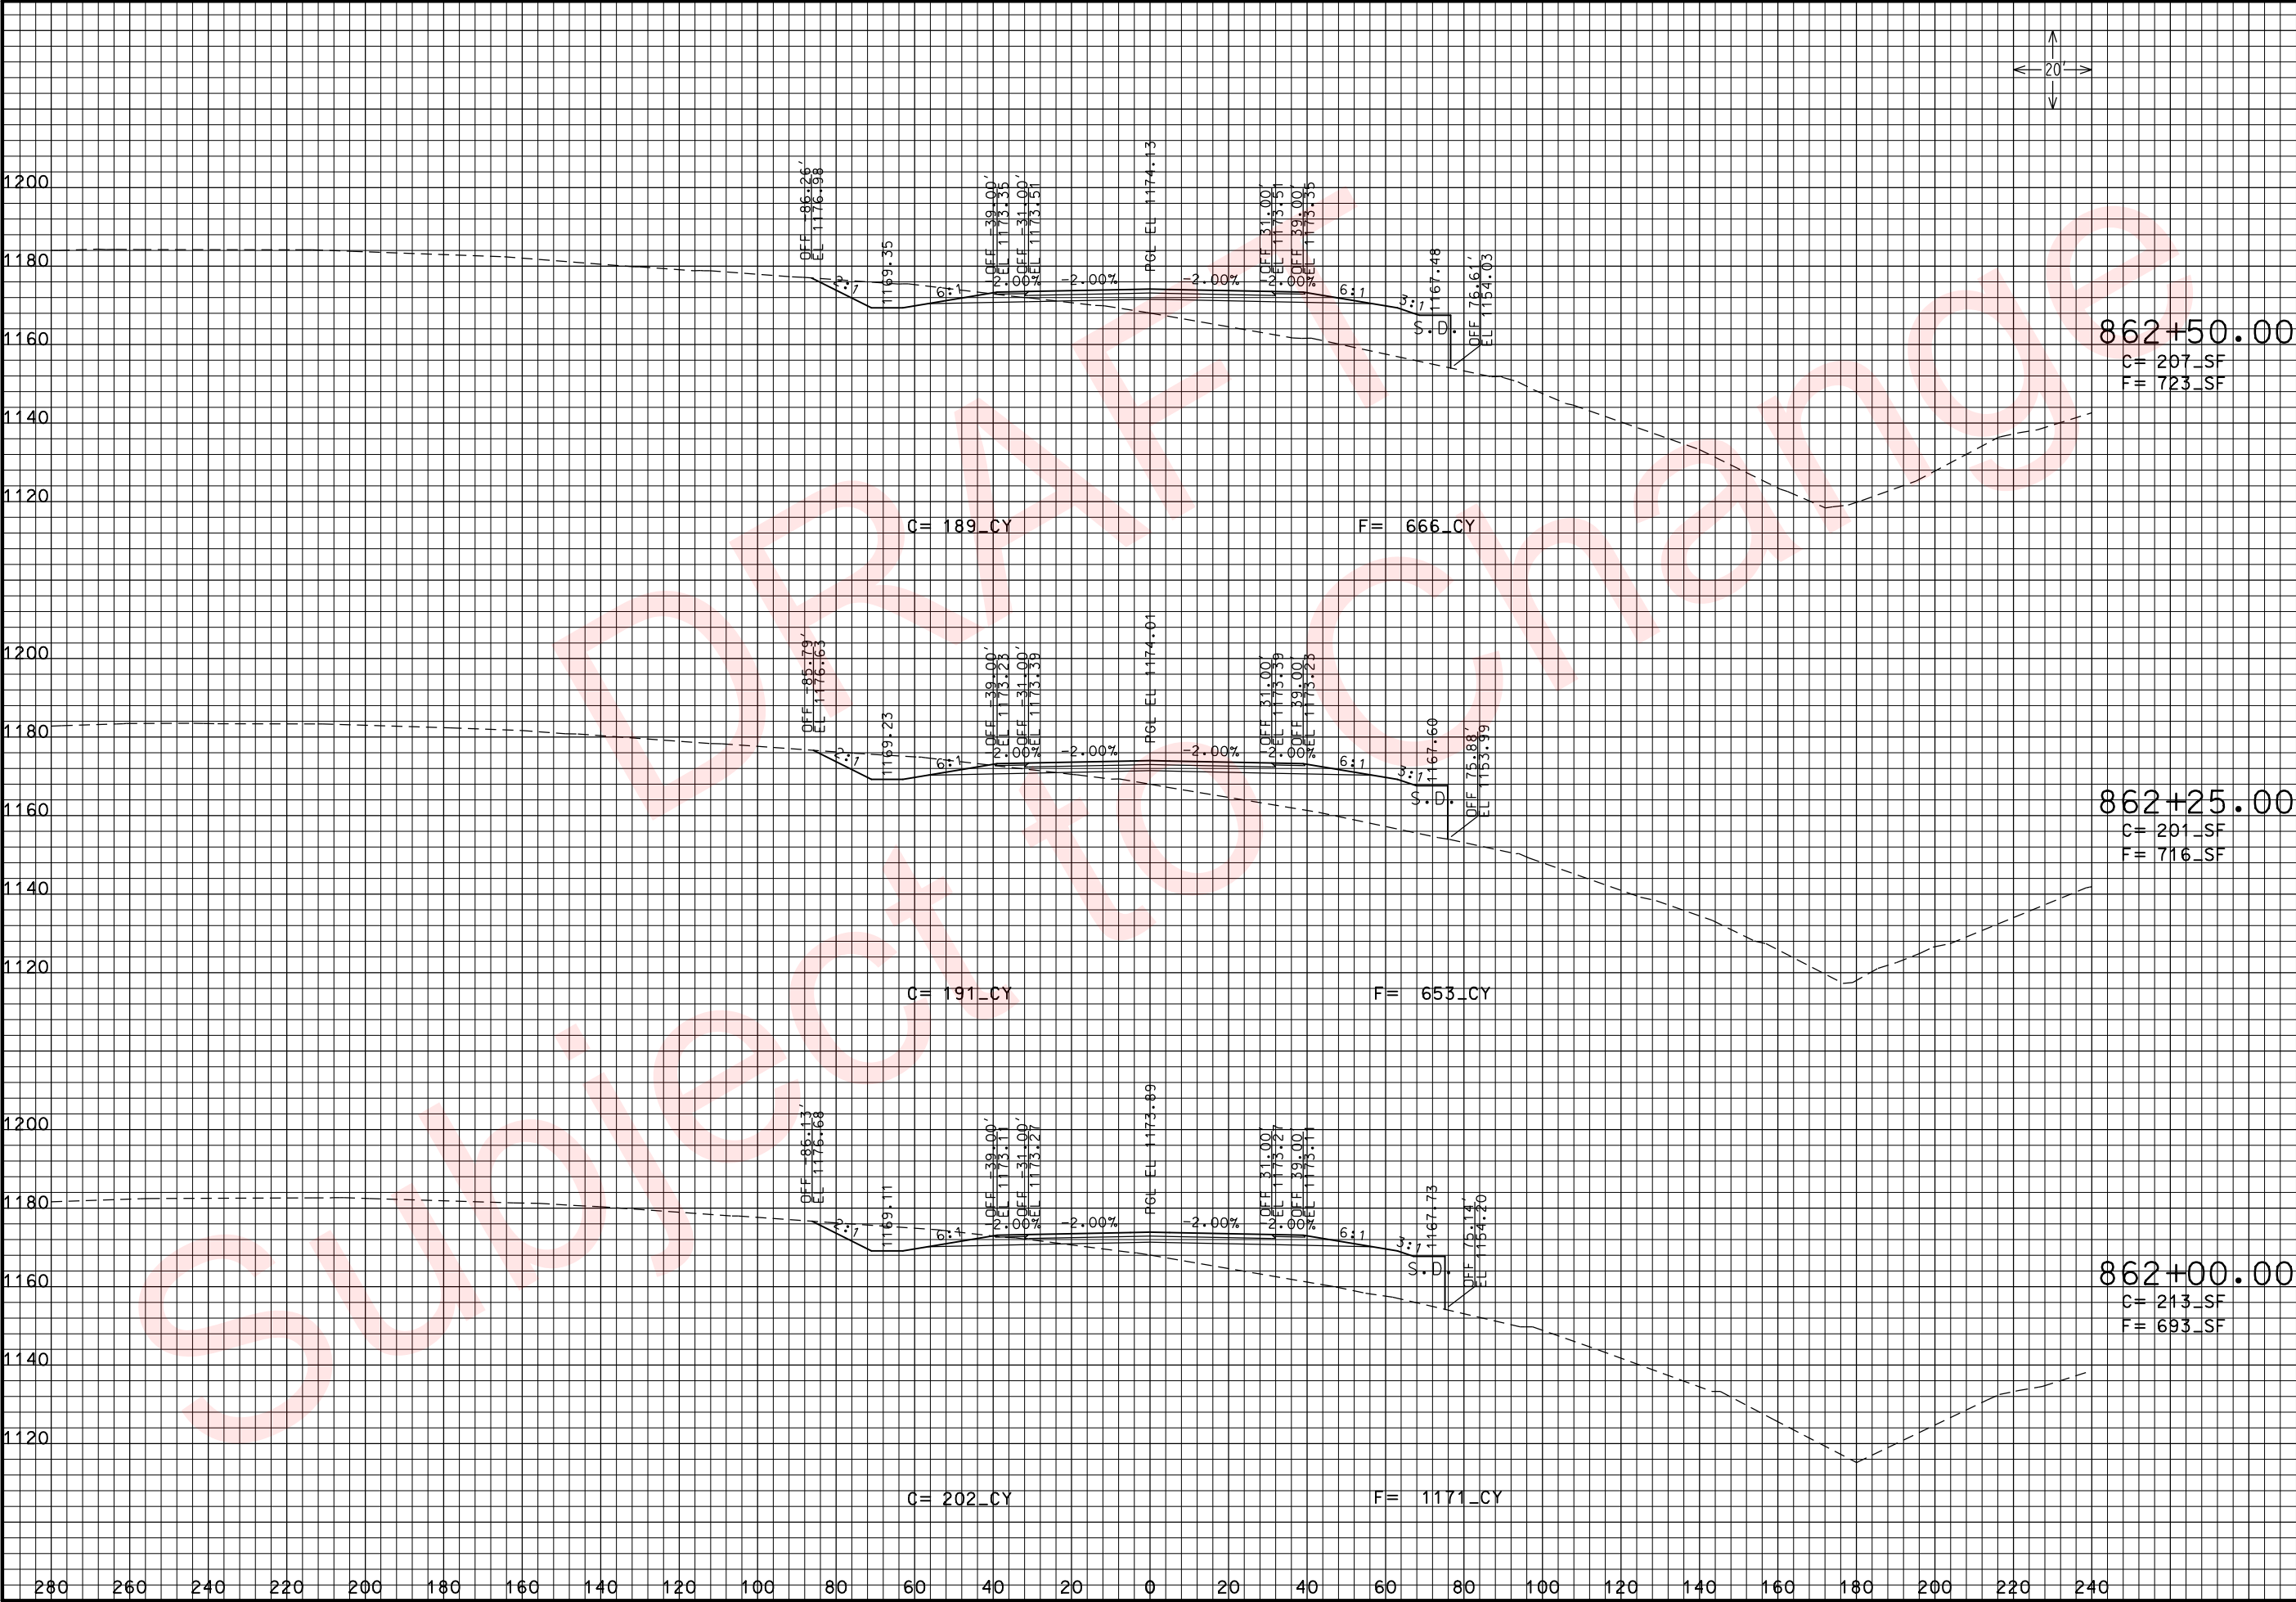

THIS MEDIA SHOULD NOT BE CONSIDERED A CERTIFIED DOCUMENT.

DATE PREPARED
3/26/2010

ROUTE
49

STATE
MO

DISTRICT
7

SHEET NO.
139

COUNTY
McDONALD

JOB NO.
J7P0601

CONTRACT ID.

PROJECT NO.

BRIDGE NO.

DESCRIPTION	DATE

MISSOURI HIGHWAYS AND TRANSPORTATION COMMISSION




105 WEST CAPITOL
JEFFERSON CITY, MO 65102
1-888-ASK-MODOT (1-888-275-6636)

RTE. 49 N. OF RTE. 90

CROSS SECTIONS

SHEET 88 OF 102

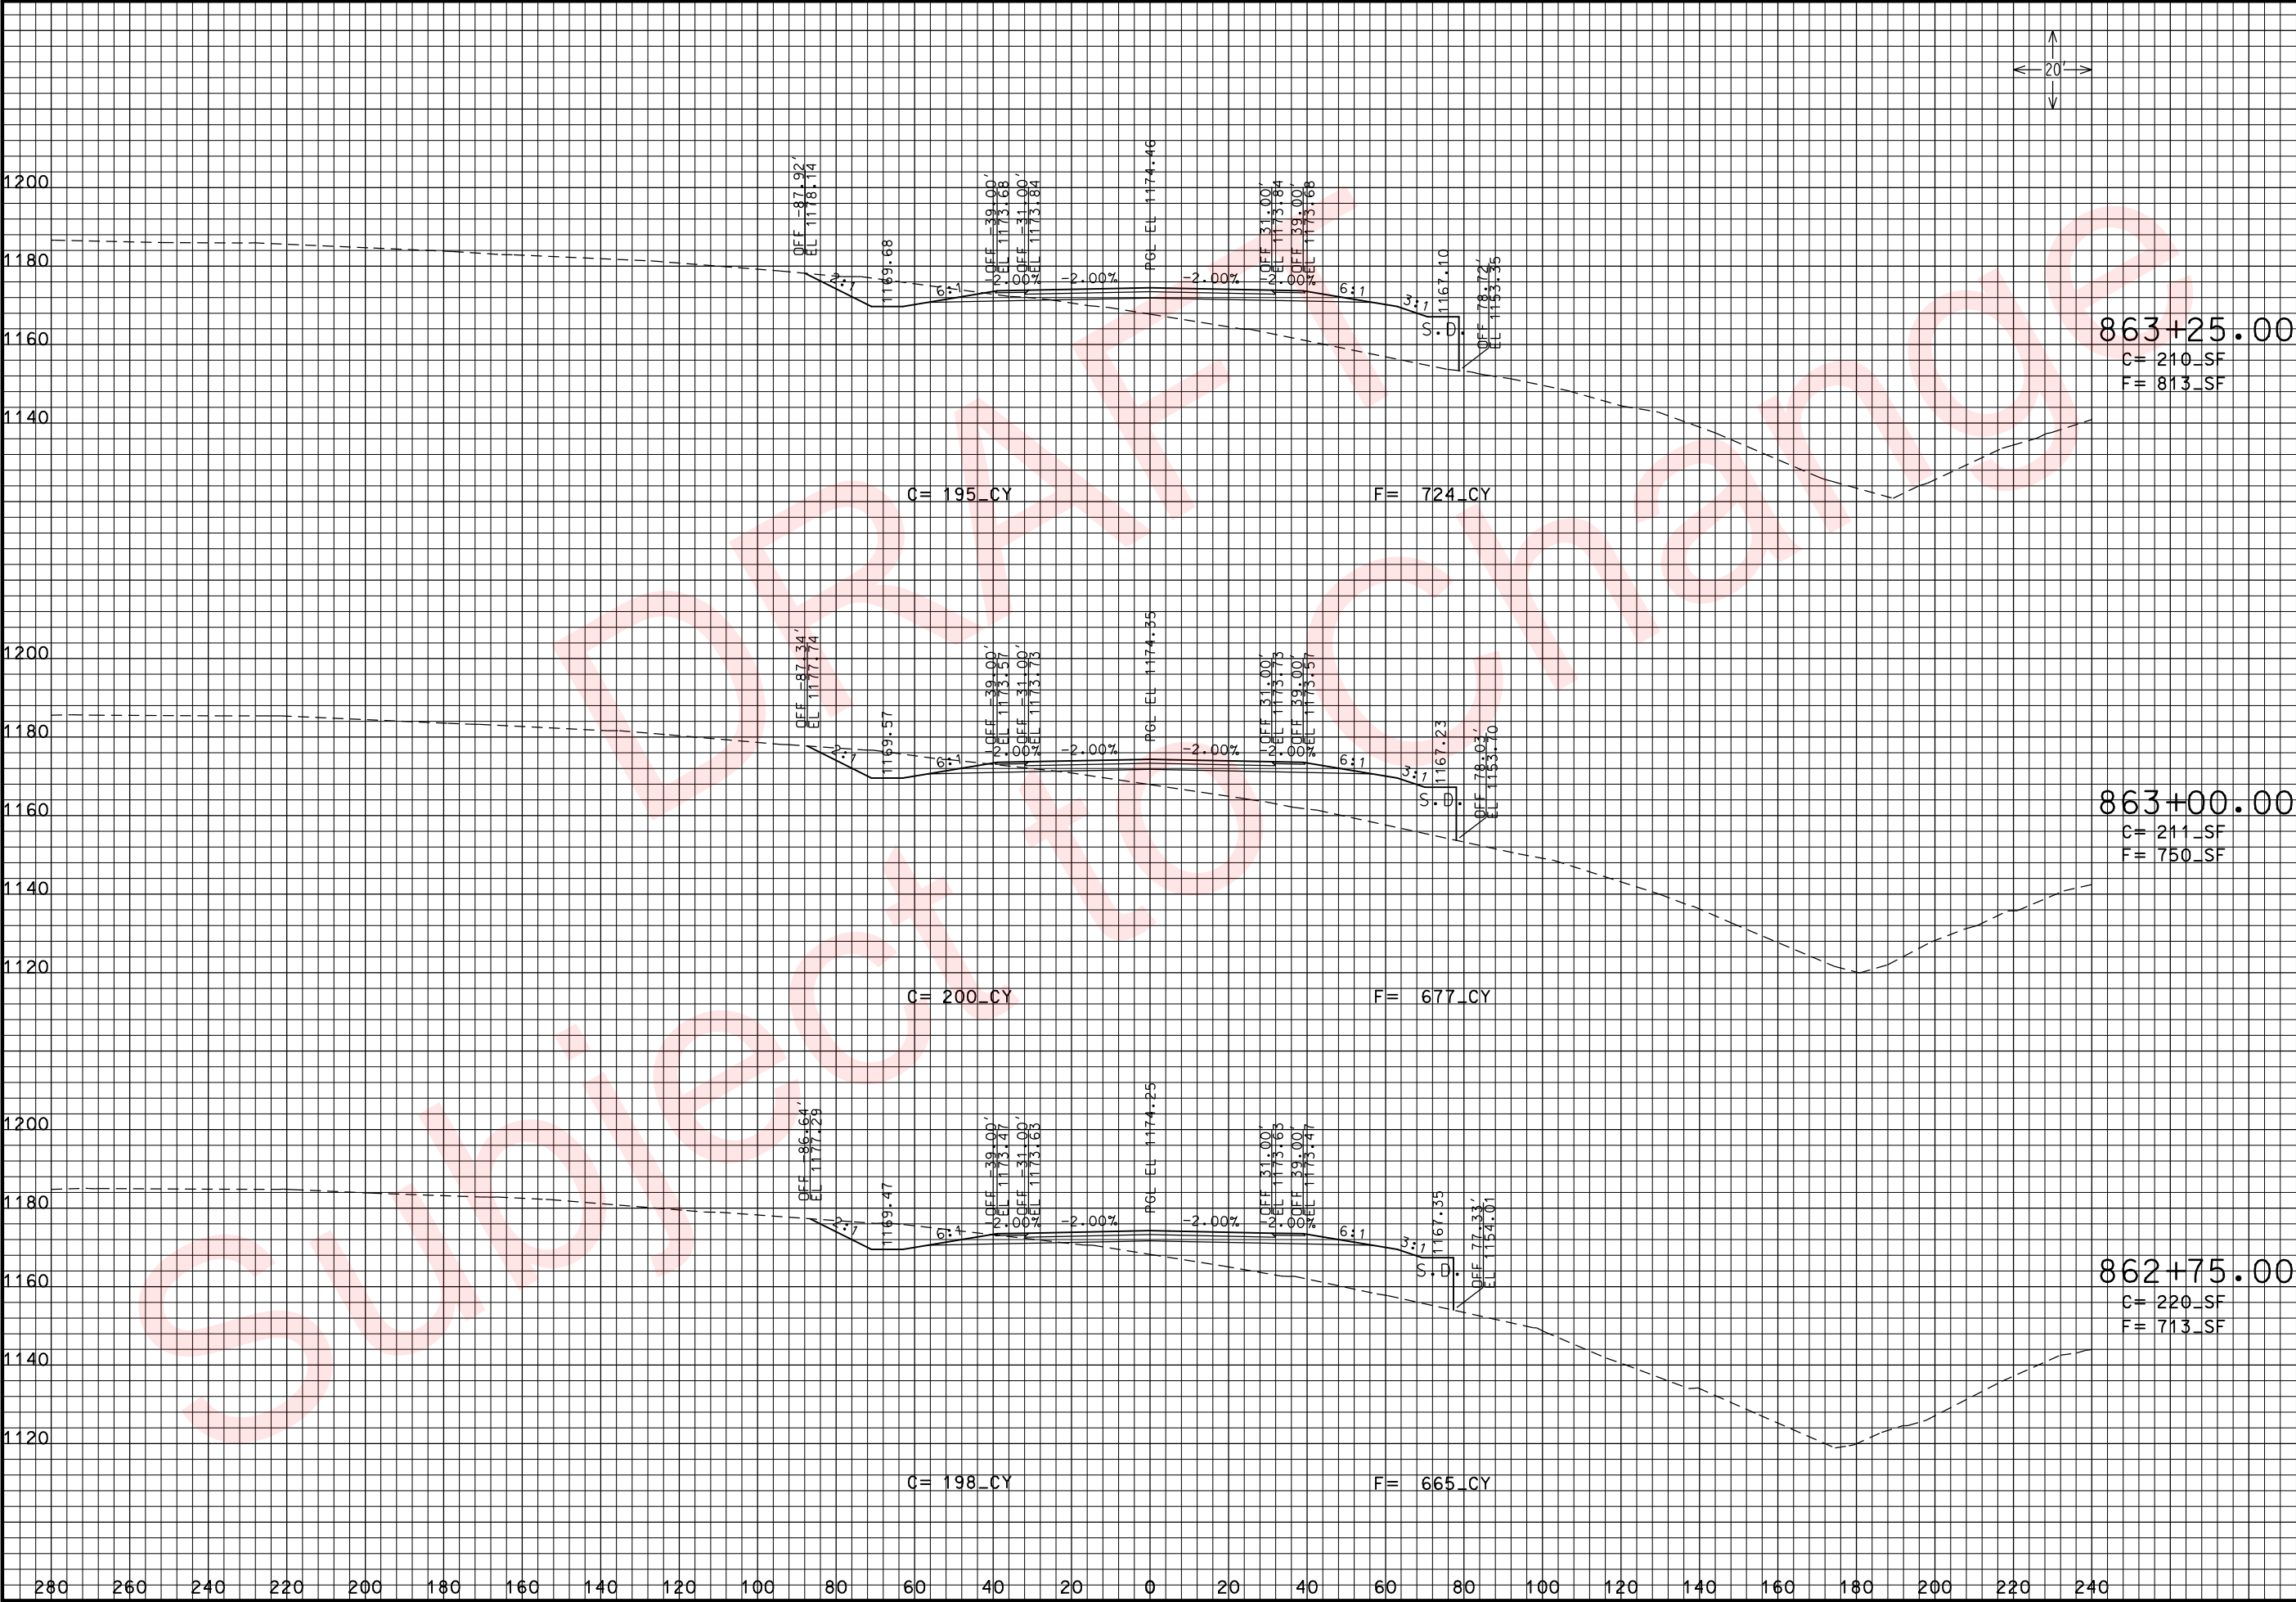

THIS MEDIA SHOULD NOT BE CONSIDERED A CERTIFIED DOCUMENT.

DATE PREPARED
3/26/2010

ROUTE
49

DISTRICT
7

STATE
MO

SHEET NO.
140

COUNTY
McDONALD

JOB NO.
J7P0601

CONTRACT ID.

PROJECT NO.

BRIDGE NO.

DATE	DESCRIPTION

MISSOURI HIGHWAYS AND TRANSPORTATION COMMISSION




105 WEST CAPITOL
JEFFERSON CITY, MO 65102
1-888-ASK-MODOT (1-888-275-6636)

RTE. 49 N. OF RTE. 90

CROSS SECTIONS

SHEET 89 OF 102

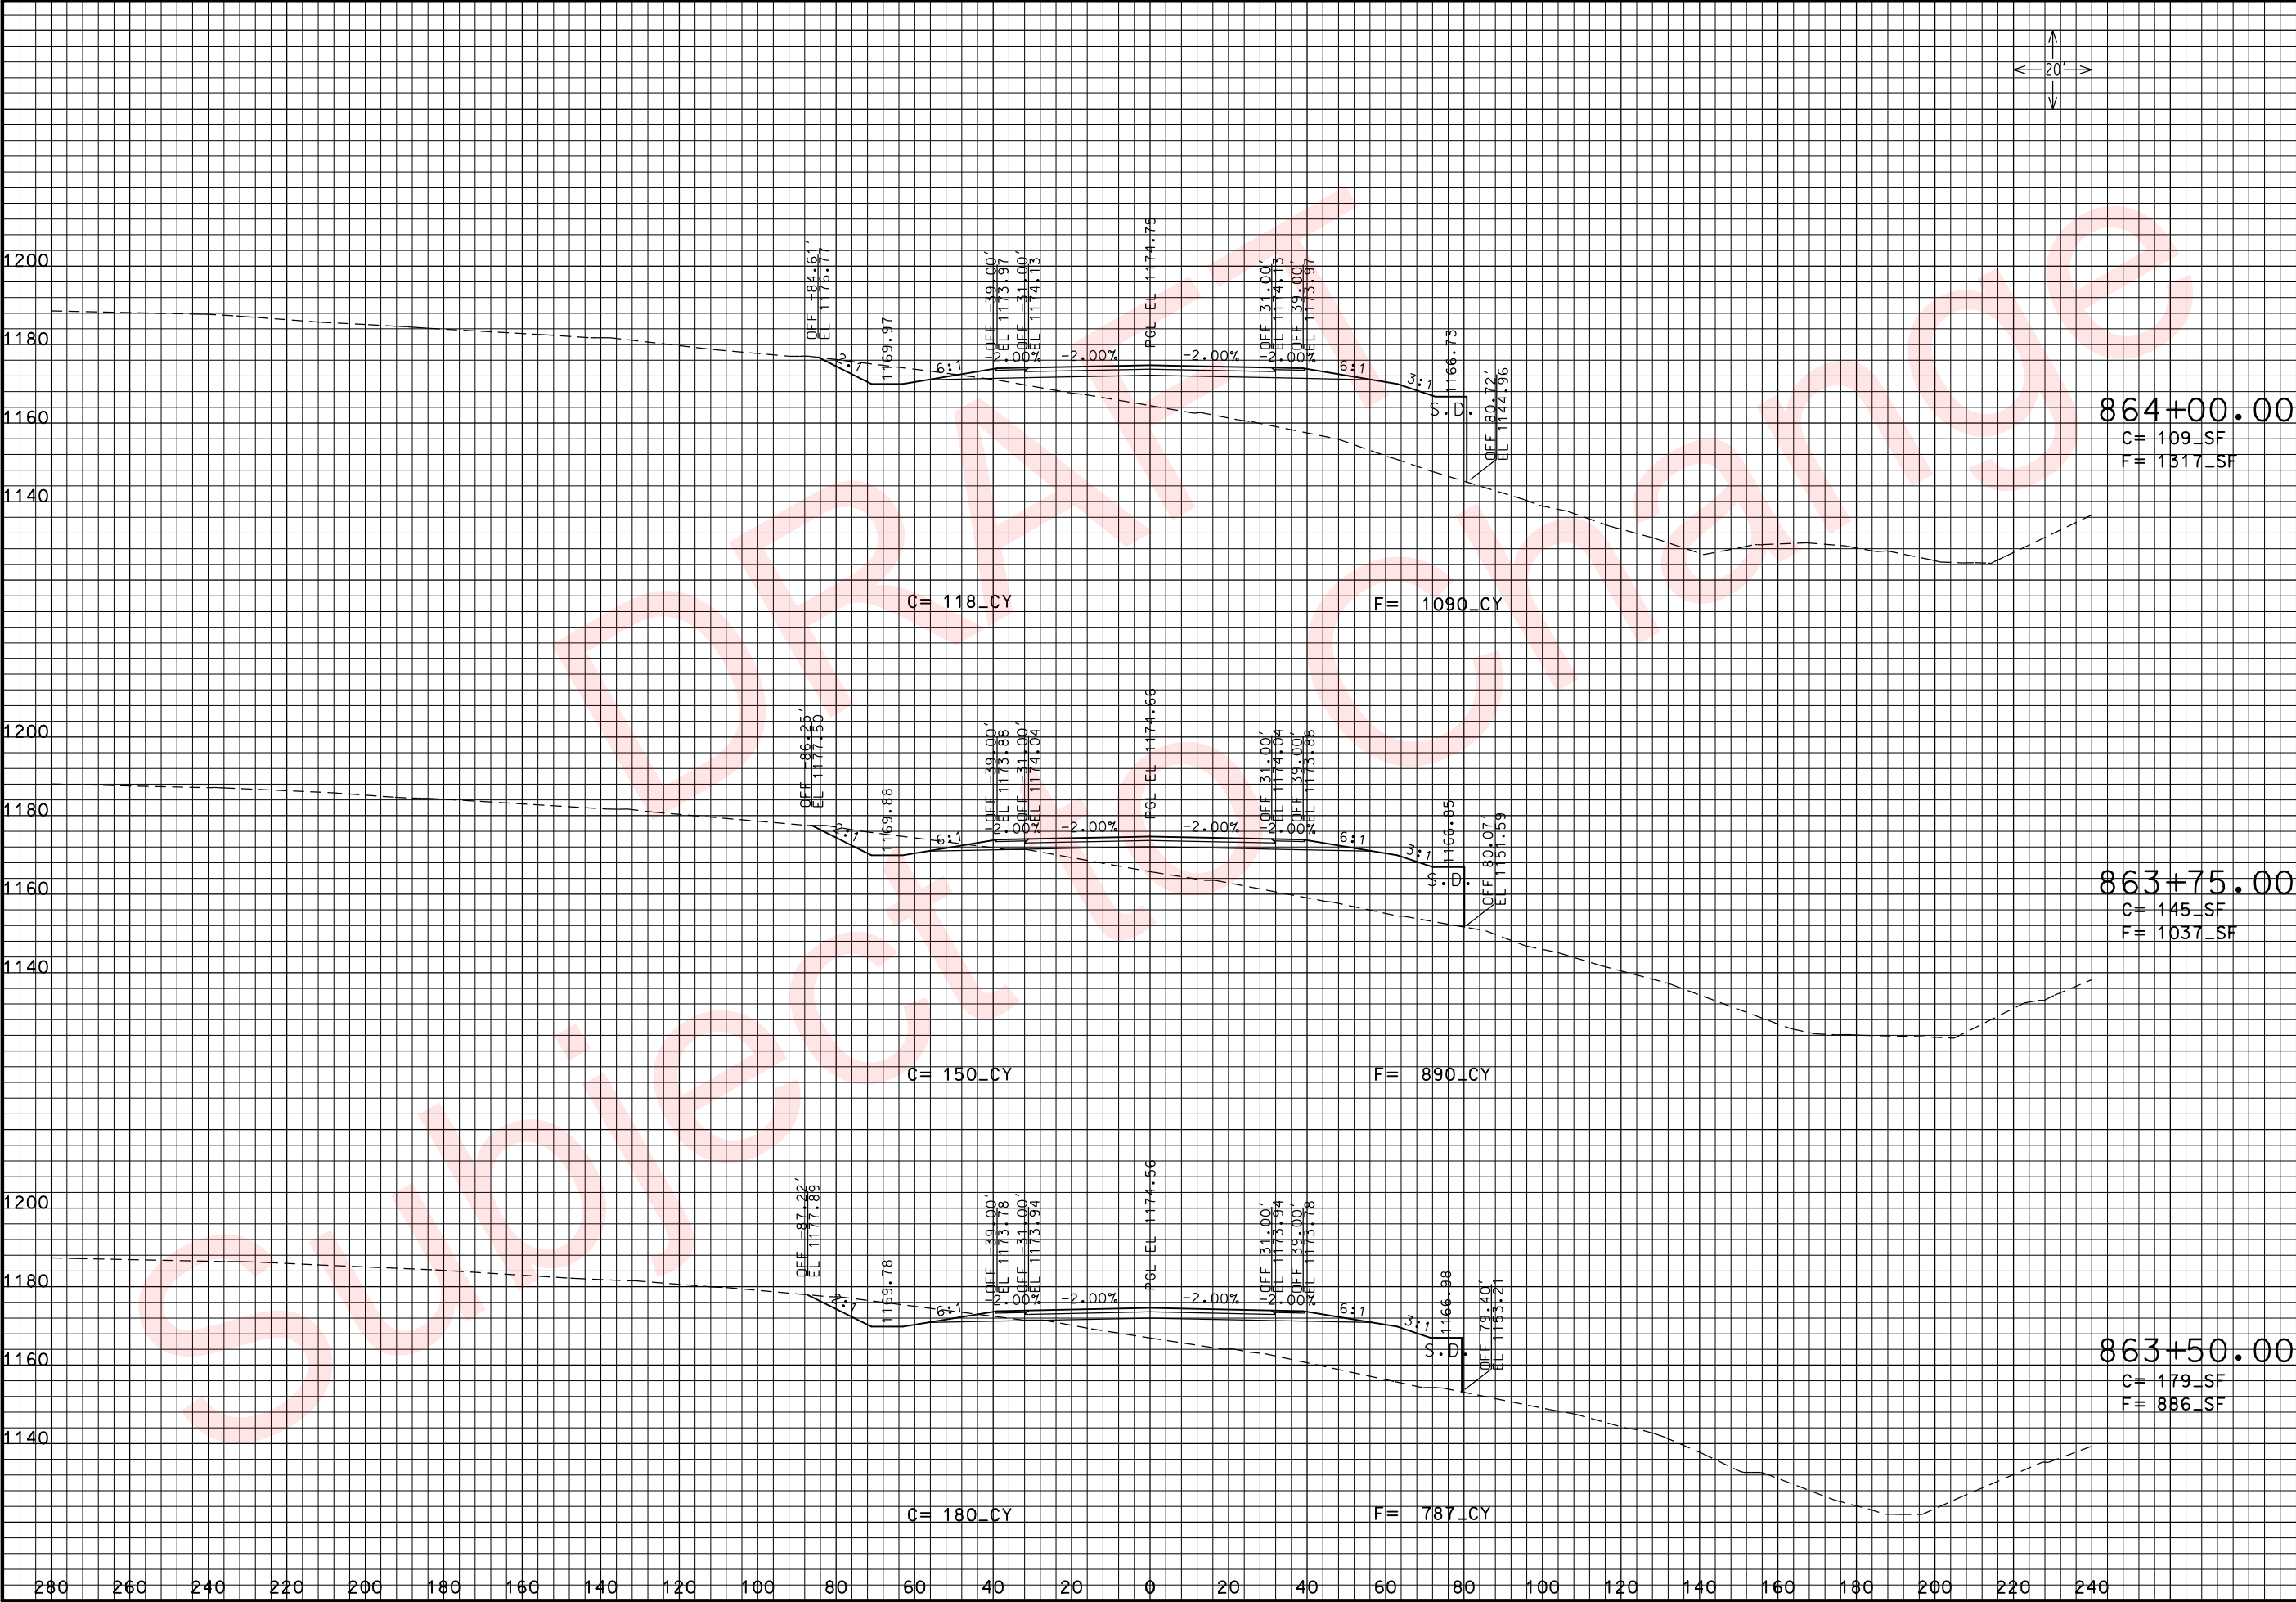

THIS MEDIA SHOULD NOT BE CONSIDERED A CERTIFIED DOCUMENT.

DATE PREPARED
3/26/2010

ROUTE 49	STATE MO
DISTRICT 7	SHEET NO. 14

COUNTY
McDONALD

JOB NO.
J7P0601

CONTRACT ID.

PROJECT NO.


BRIDGE NO.


DESCRIPTION	DATE

MISSOURI HIGHWAYS AND TRANSPORTATION COMMISSION

105 WEST CAPITOL
JEFFERSON CITY, MO 65102
1-888-ASK-MODOT (1-888-275-6636)

RTE. 49 N. OF RTE. 90
CROSS SECTIONS
SHEET 90 OF 102

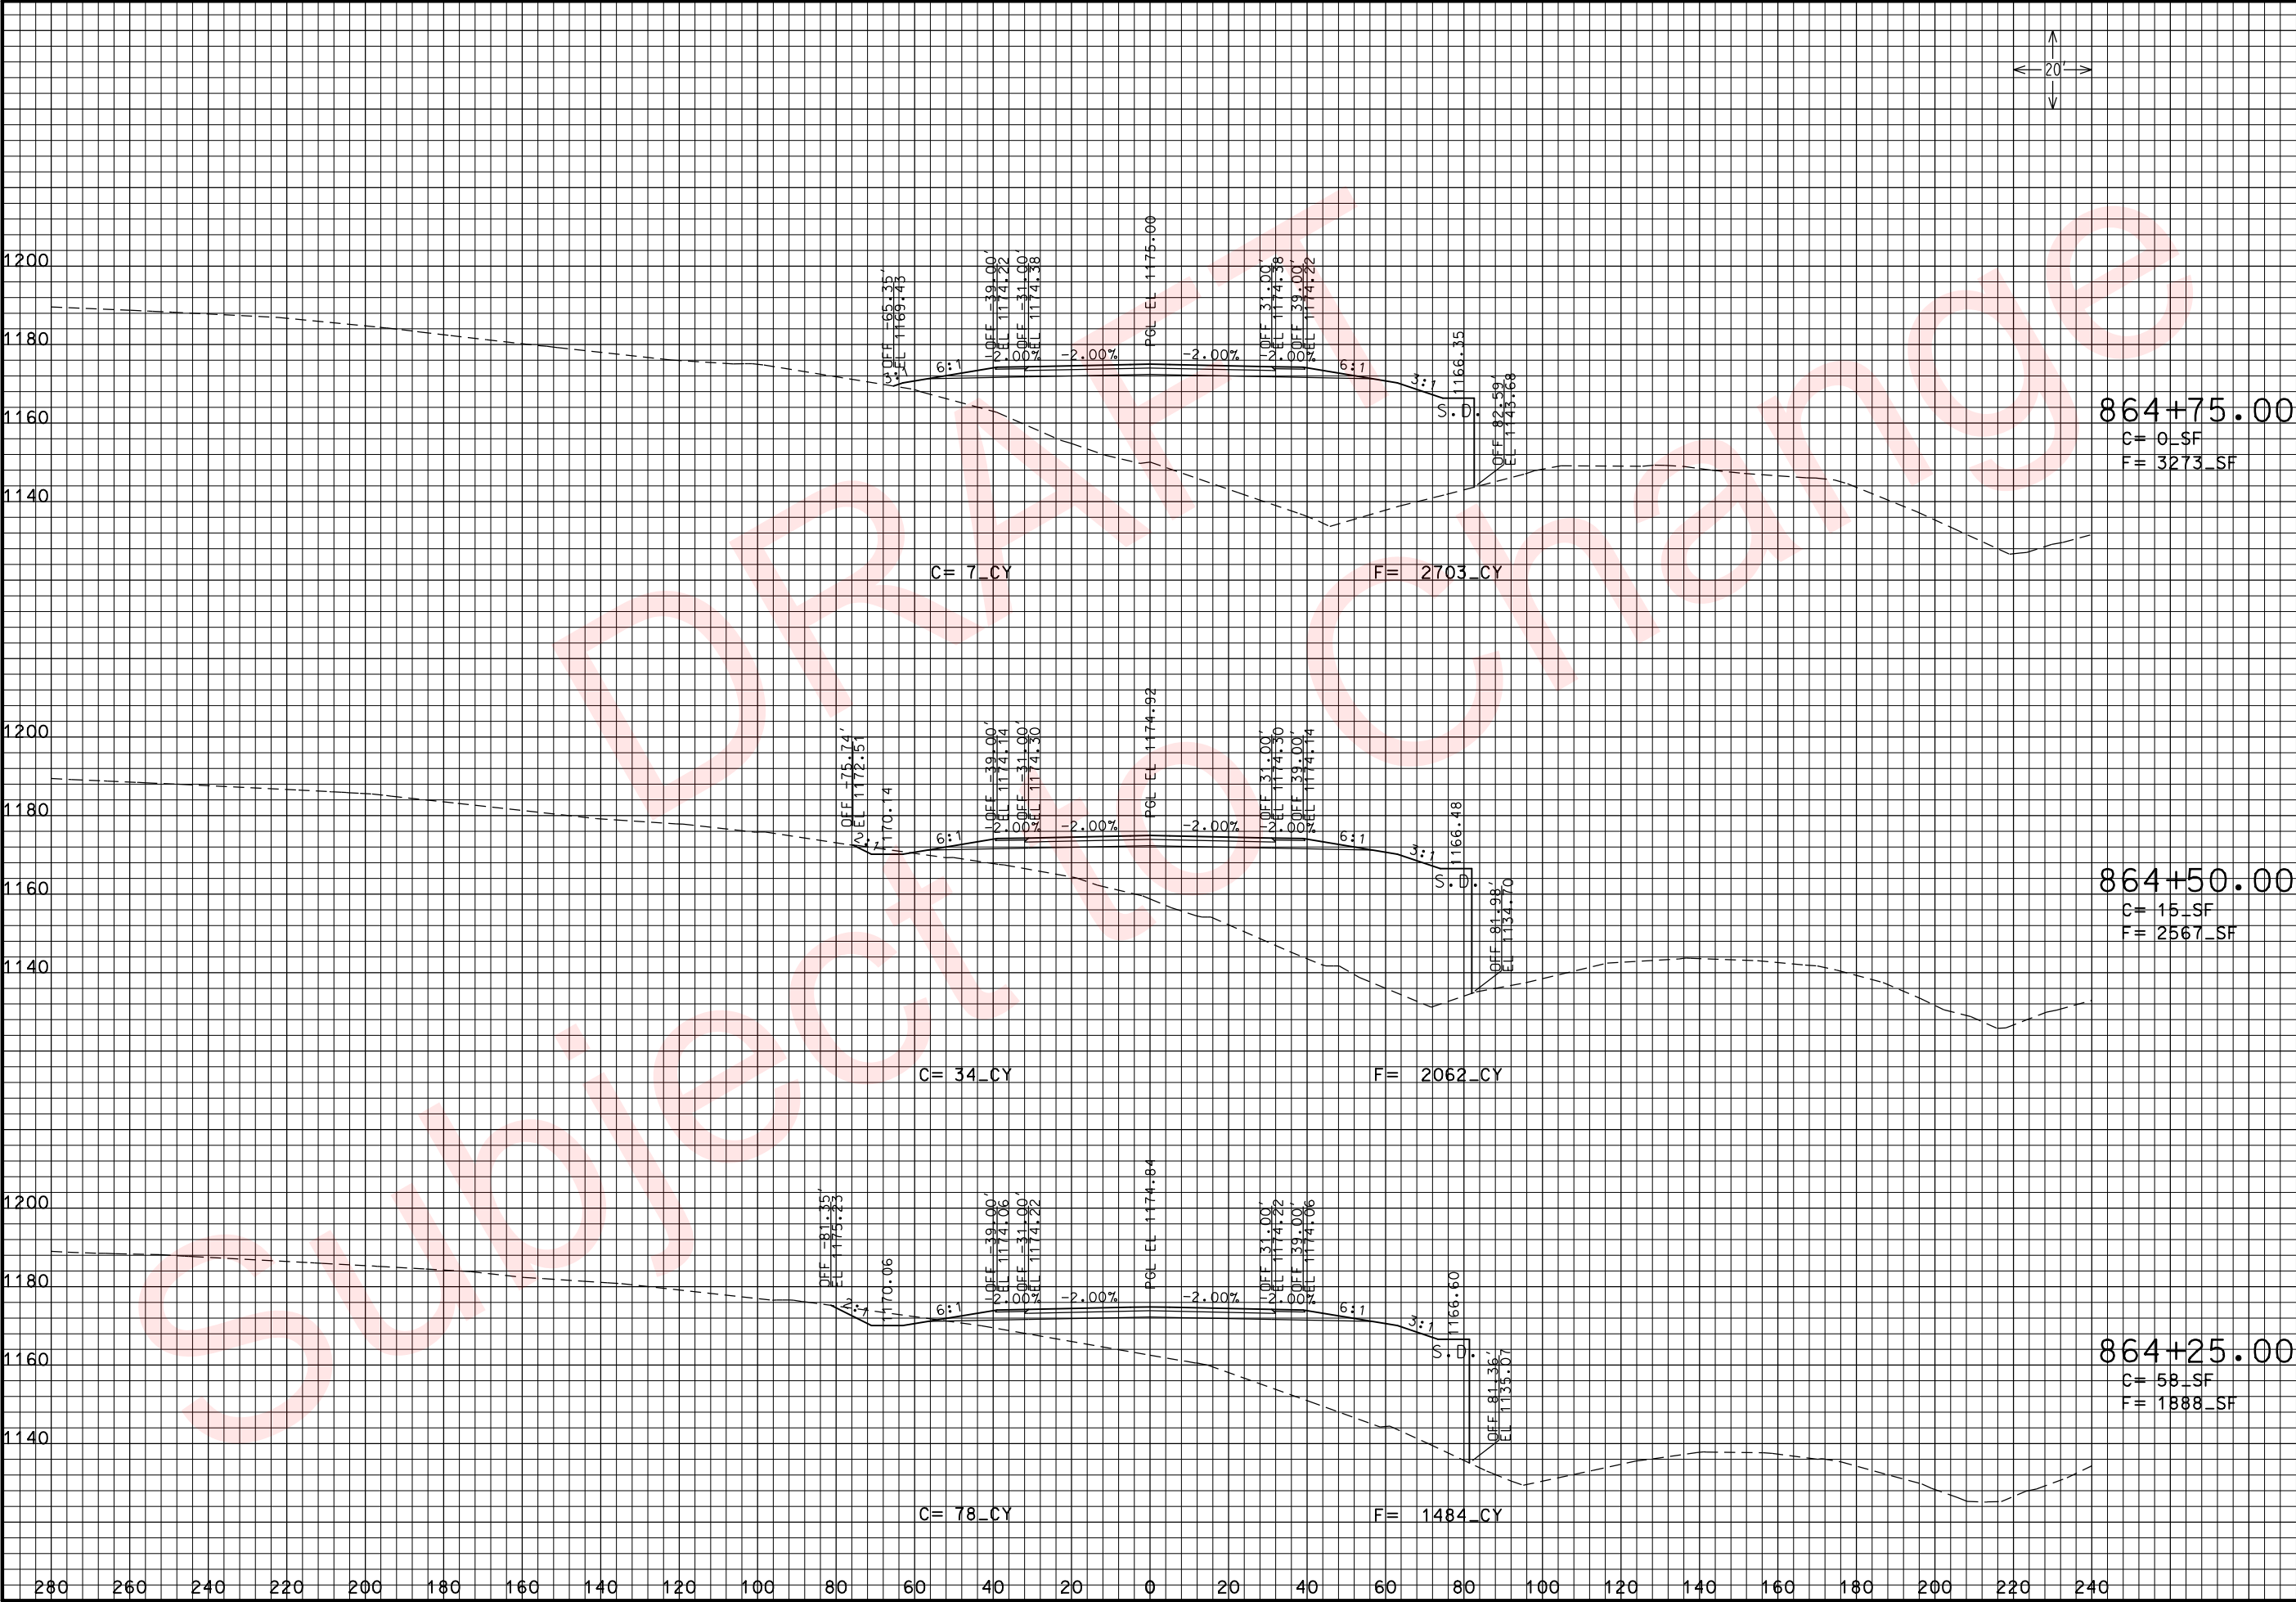

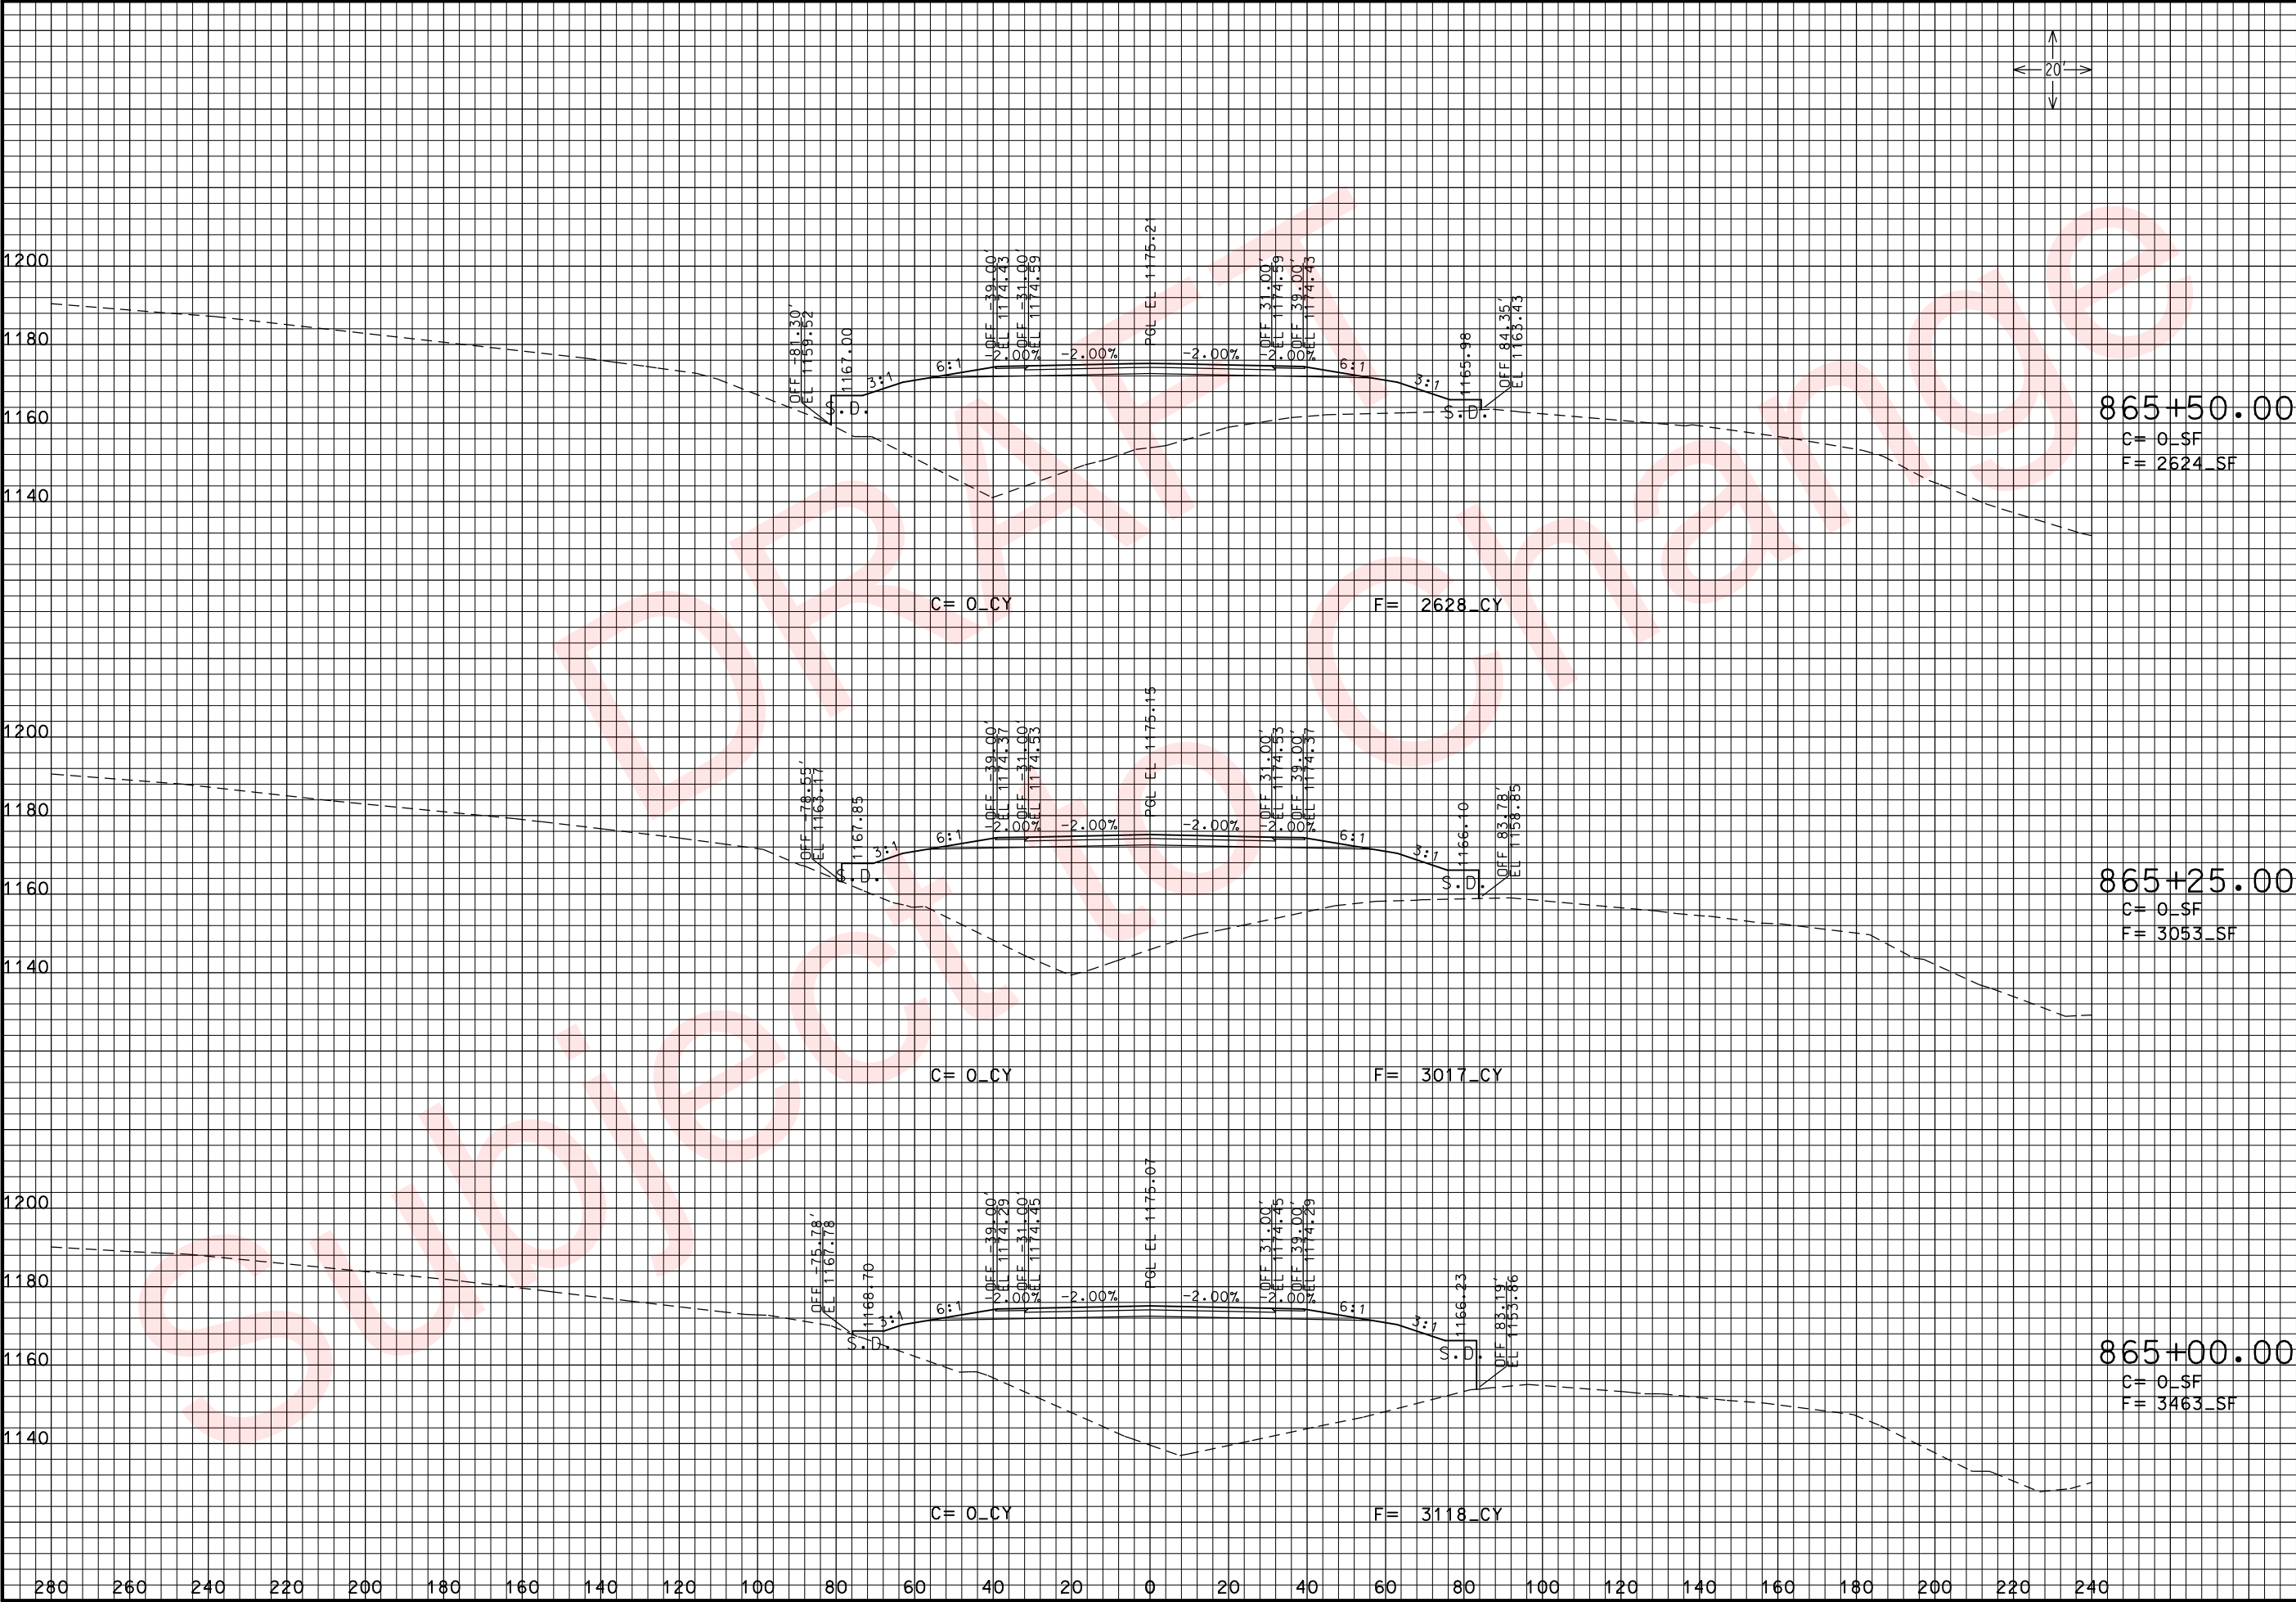

THIS MEDIA SHOULD NOT BE CONSIDERED A CERTIFIED DOCUMENT.

DATE PREPARED
3/26/2010

ROUTE 49	STATE MO
DISTRICT 7	SHEET NO. 143

COUNTY
McDONALD

JOB NO.
J7P0601

CONTRACT ID.

PROJECT NO.

BRIDGE NO.

DESCRIPTION	DATE

MISSOURI HIGHWAYS AND TRANSPORTATION COMMISSION



105 WEST CAPITOL
JEFFERSON CITY, MO 65102
1-888-ASK-MODOT (1-888-275-6636)

RTE. 49 N. OF RTE. 90

CROSS SECTIONS

SHEET 92 OF 102

IF A SEAL IS PRESENT ON THIS SHEET IT HAS BEEN ELECTRONICALLY SEALED AND DATED: 3/26/2010



THIS MEDIA SHOULD NOT BE CONSIDERED A CERTIFIED DOCUMENT.

DATE PREPARED
3/26/2010

ROUTE
49

STATE
MO

DISTRICT
7

SHEET NO.
144

COUNTY
McDONALD

JOB NO.
J7P0601

CONTRACT ID.

PROJECT NO.

BRIDGE NO.

DESCRIPTION	DATE

MISSOURI HIGHWAYS AND TRANSPORTATION COMMISSION



105 WEST CAPITOL
JEFFERSON CITY, MO 65102
1-888-ASK-MODOT (1-888-275-6636)

RTE. 49 N. OF RTE. 90

CROSS SECTIONS

SHEET 93 OF 102

xs_120-153_j7p0601_i20_i49NORTH.dgn 10:54:58 AM 3/26/2010



THIS MEDIA SHOULD NOT BE CONSIDERED A CERTIFIED DOCUMENT.

DATE PREPARED 3/26/2010	
ROUTE 49	STATE MO
DISTRICT 7	SHEET NO. 145
COUNTY McDONALD	
JOB NO. J7P0601	
CONTRACT ID.	
PROJECT NO.	
BRIDGE NO.	

DESCRIPTION	DATE


MISSOURI HIGHWAYS AND TRANSPORTATION COMMISSION


MODOT

105 WEST CAPITOL
JEFFERSON CITY, MO 65102
1-888-ASK-MODOT (1-888-275-6636)

RTE. 49 N. OF RTE. 90
CROSS SECTIONS
SHEET 94 OF 102

REV.

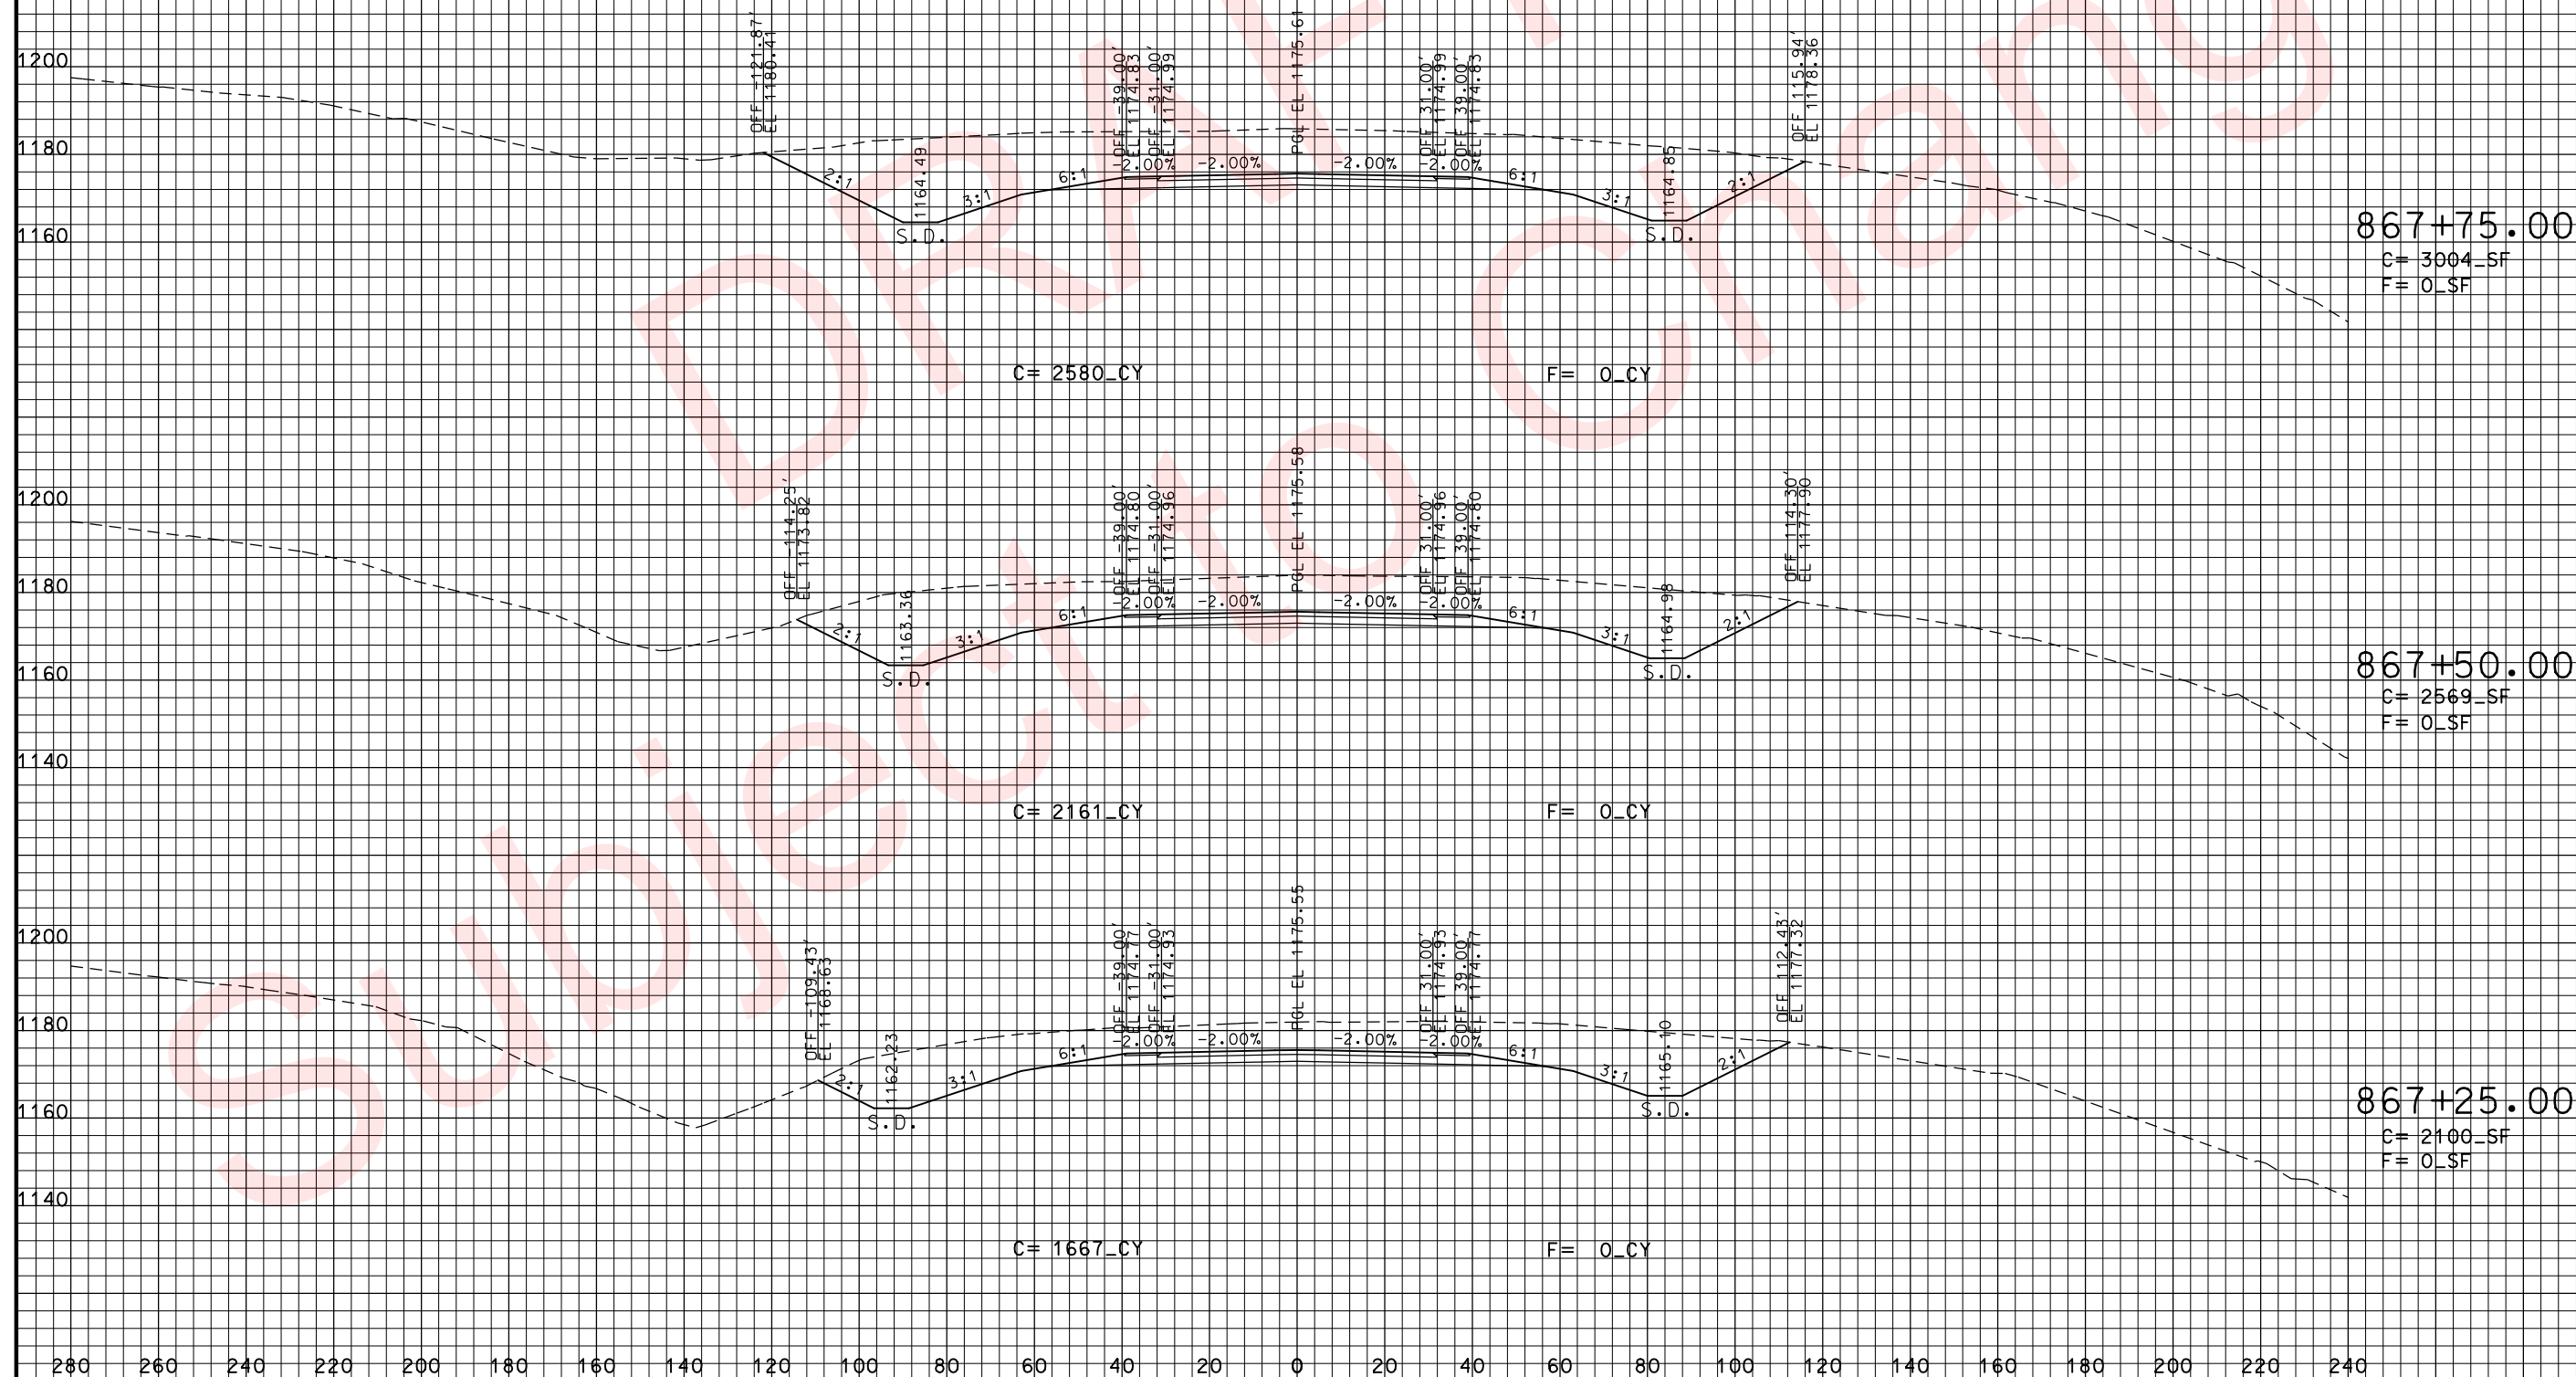[illegible]

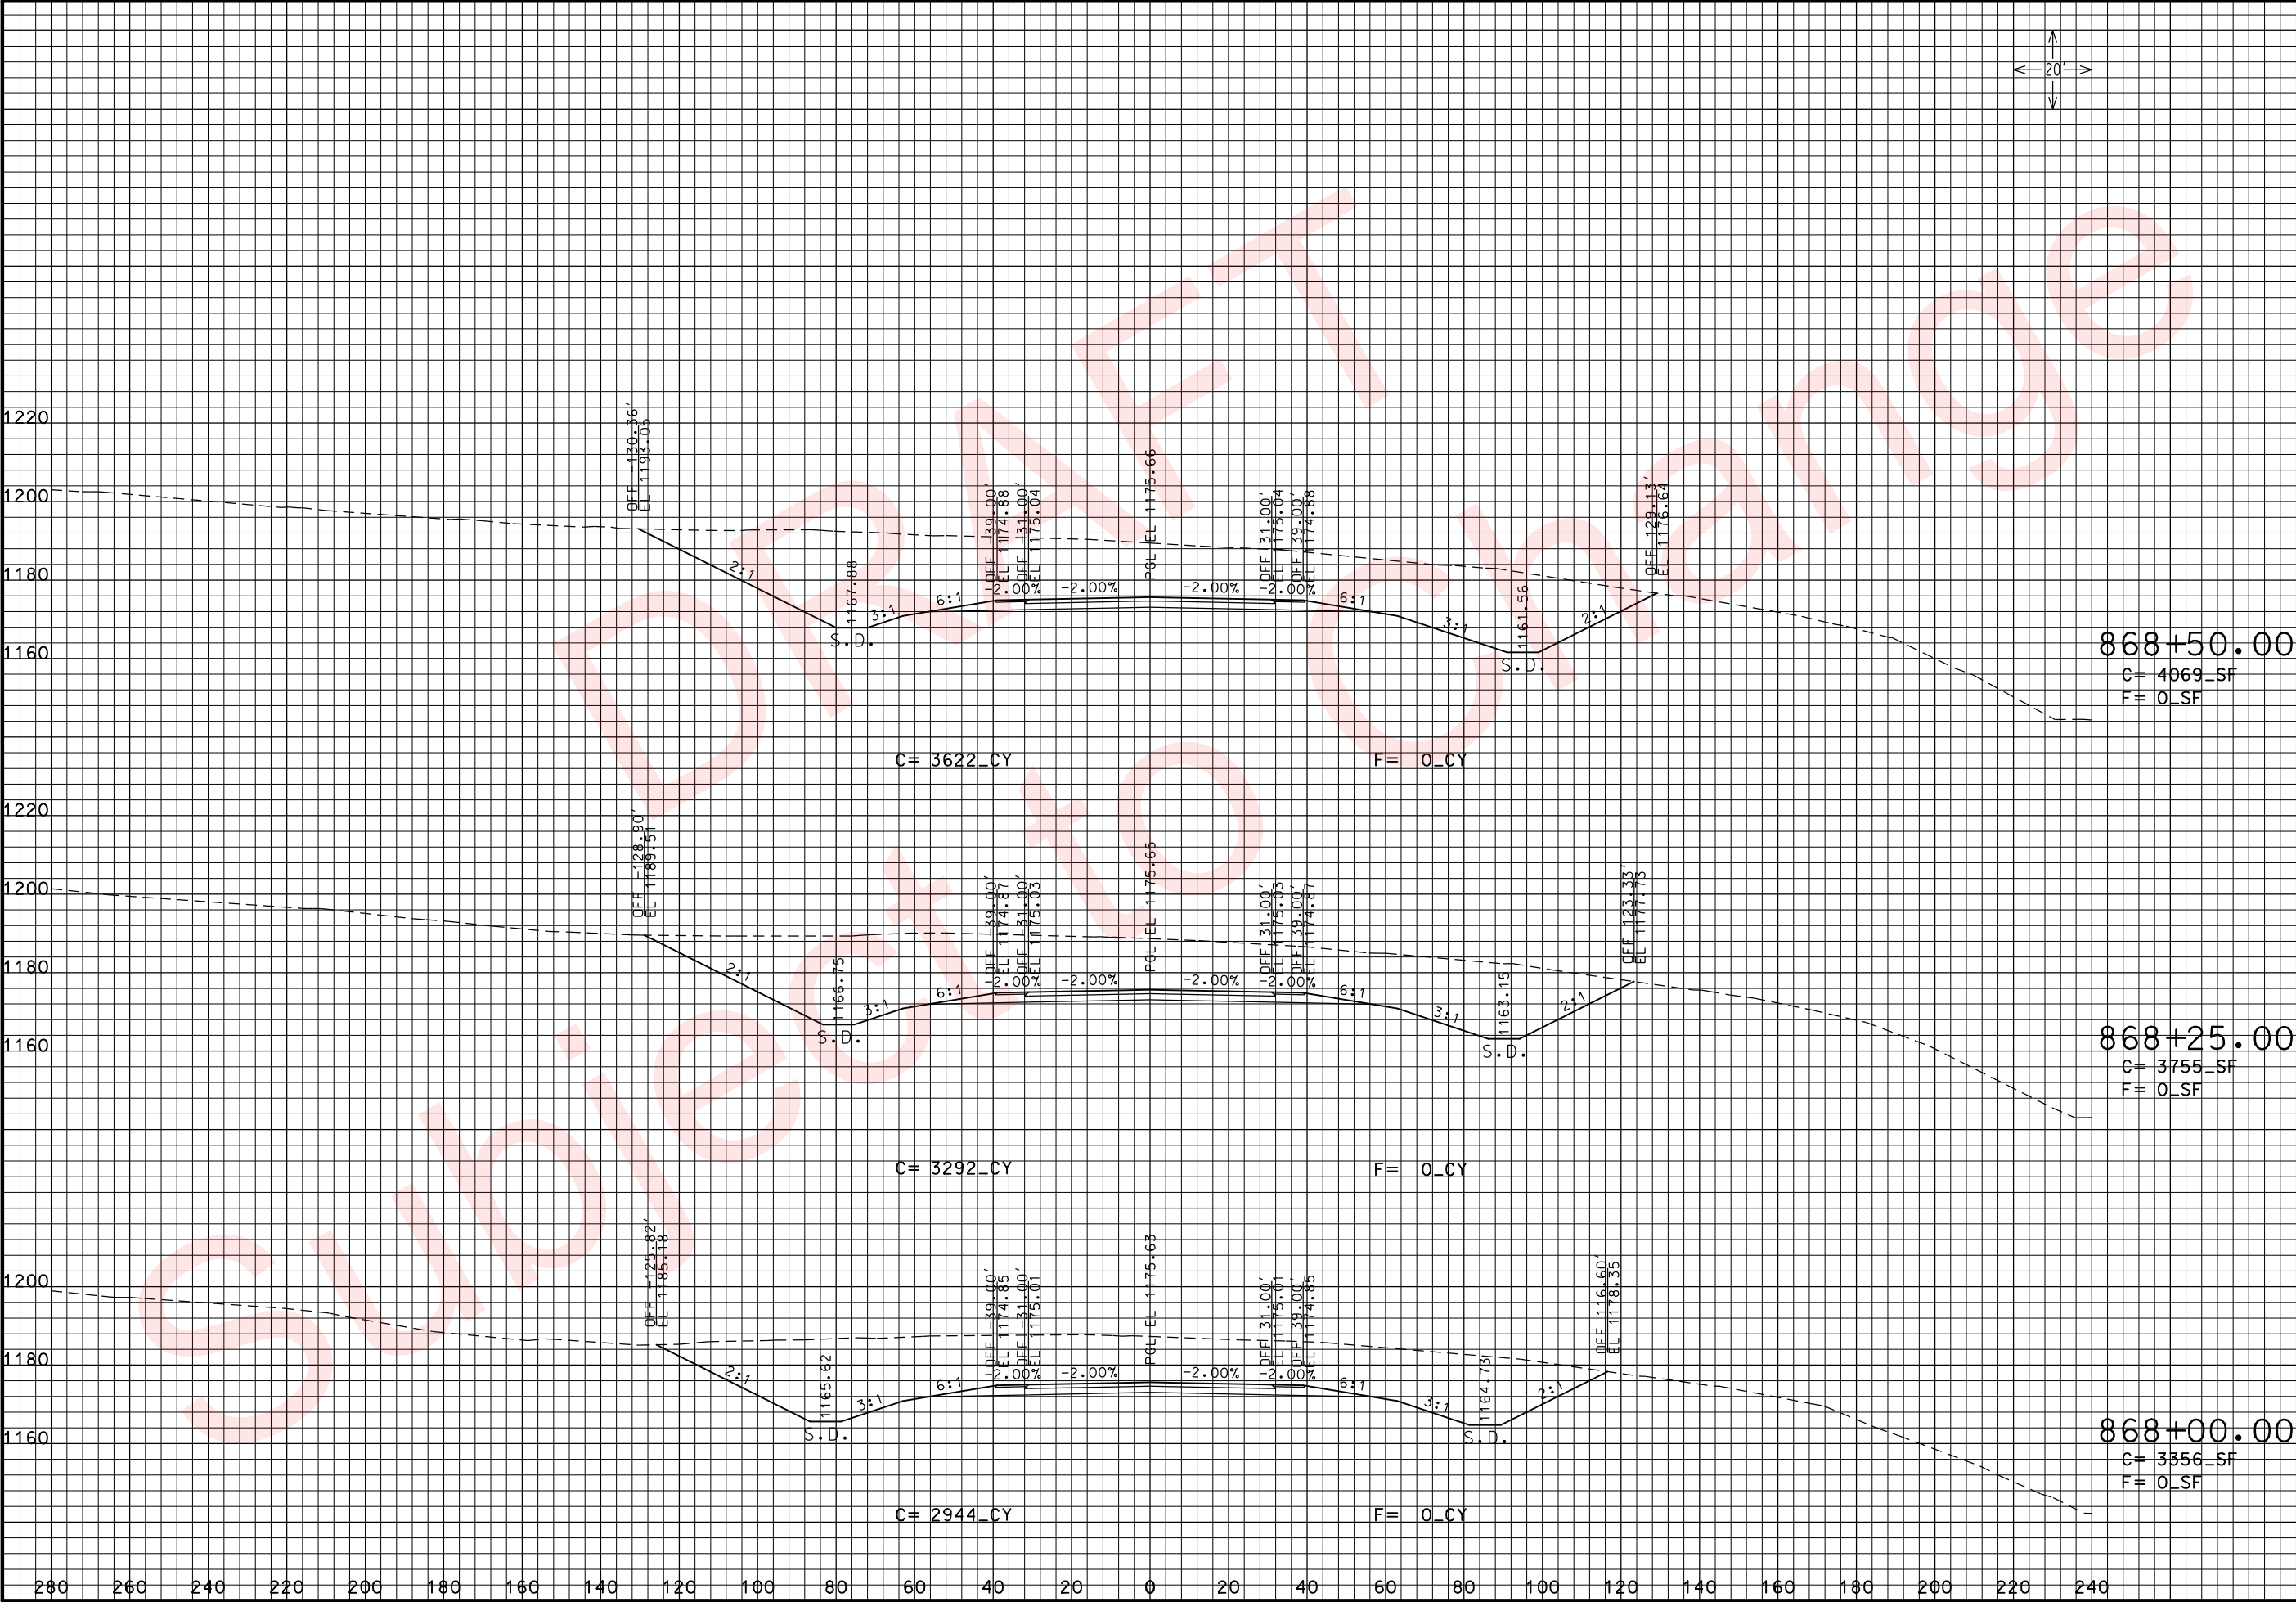

THIS MEDIA SHOULD NOT BE CONSIDERED A CERTIFIED DOCUMENT.

DATE PREPARED
3/26/2010

ROUTE
49

DISTRICT
7

STATE
MO

SHEET NO.
147

COUNTY
McDONALD

JOB NO.
J7P0601

CONTRACT ID.

PROJECT NO.

BRIDGE NO.

DESCRIPTION

DATE

MISSOURI HIGHWAYS AND TRANSPORTATION COMMISSION

105 WEST CAPITOL
JEFFERSON CITY, MO 65102
1-888-ASK-MODOT (1-888-275-6636)


MODOT


RTE. 49 N. OF RTE. 90

CROSS SECTIONS

SHEET 96 OF 102

IF A SEAL IS PRESENT ON THIS SHEET IT HAS BEEN ELECTRONICALLY SEALED AND DATED: REV.

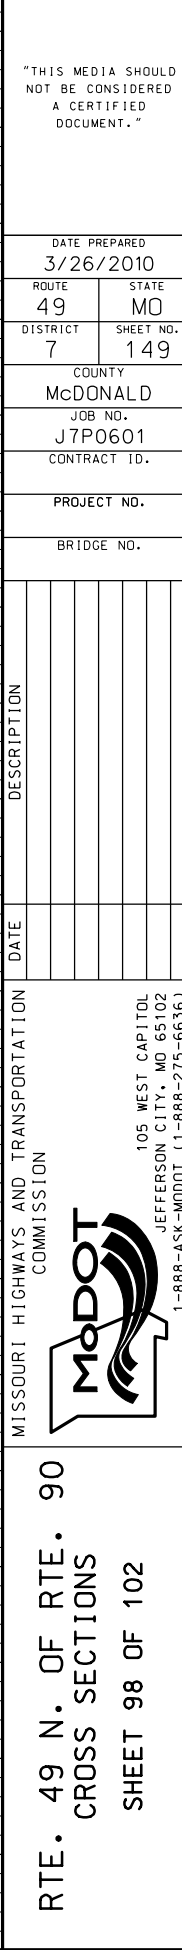

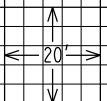

DATE PREPARED	
3/26/2010	
ROUTE	STATE
49	MO
DISTRICT	SHEET NO.
7	150
COUNTY	
McDONALD	
JOB NO.	
J7P0601	
CONTRACT ID.	
PROJECT NO.	
BRIDGE NO.	


[illegible]

MISSOURI HIGHWAYS AND TRANSPORTATION
COMMISSION

105 WEST CAPITOL
JEFFERSON CITY, MO 65102
1-888-ASK-MODOT (1-888-275-6636)

RTE. 49 N. OF RTE. 90
CROSS SECTIONS
SHEET 99 OF 102

REV.

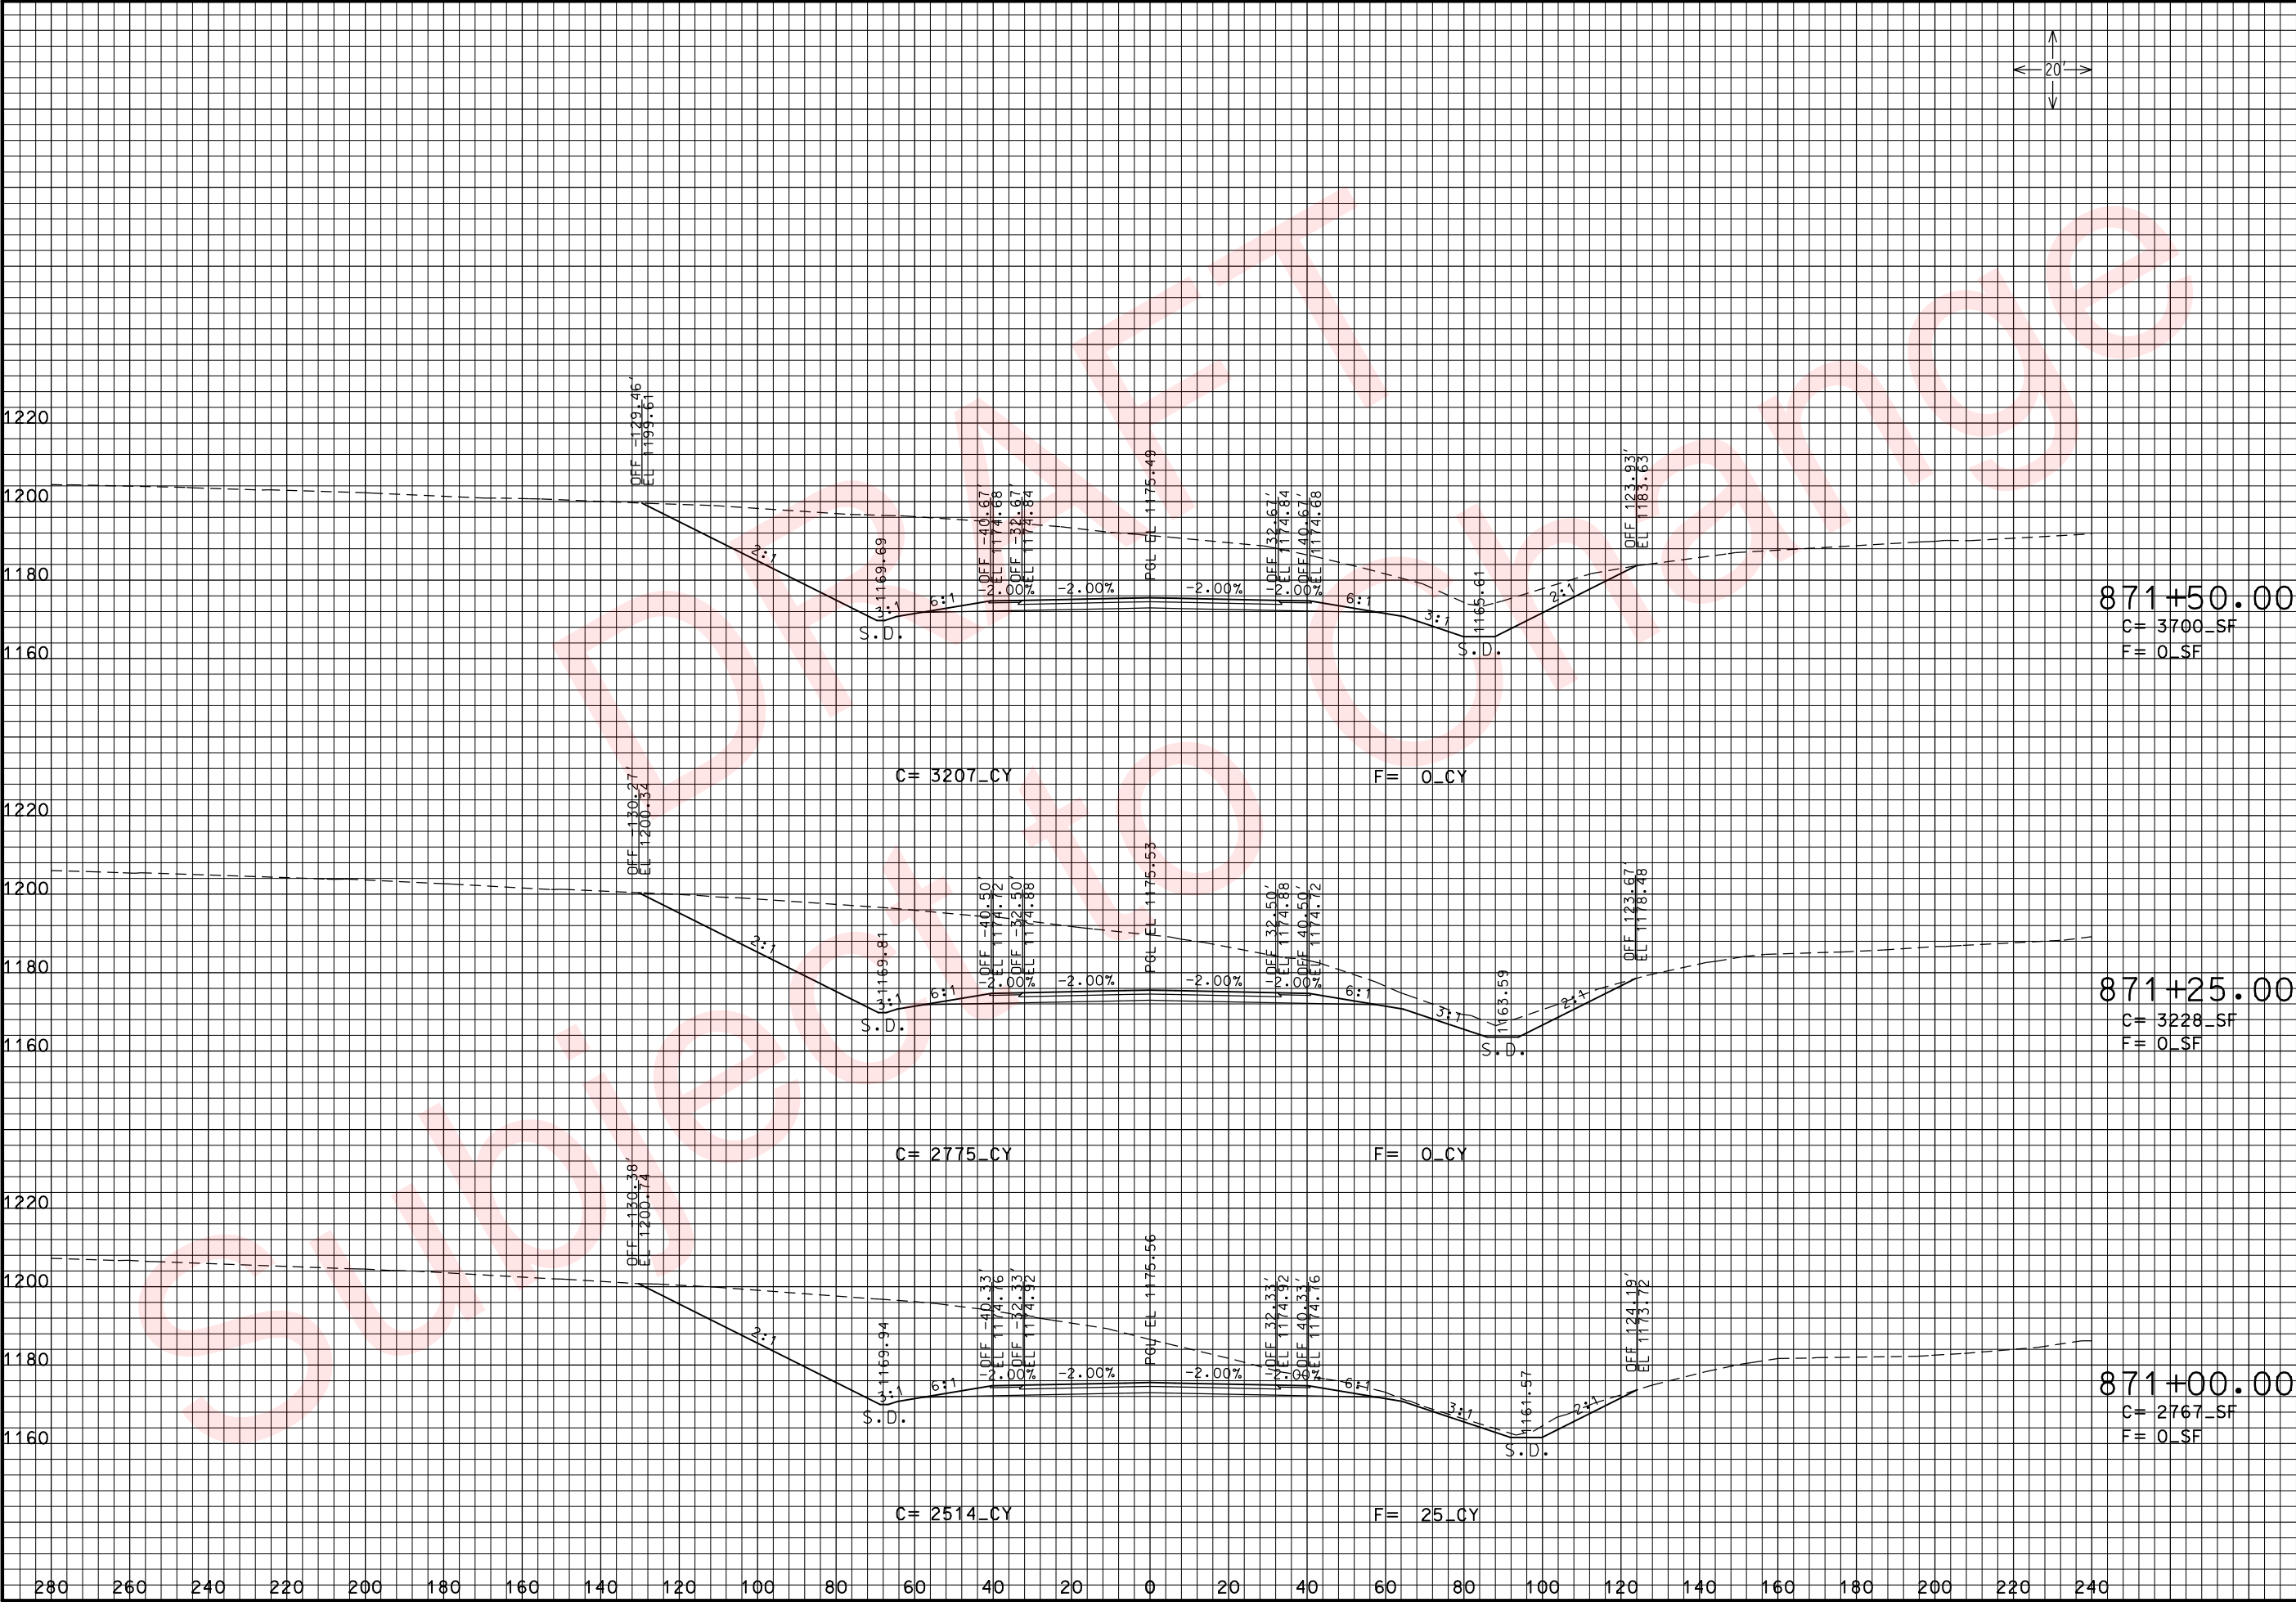

THIS MEDIA SHOULD NOT BE CONSIDERED A CERTIFIED DOCUMENT.

DATE PREPARED 3/26/2010	
ROUTE 49	STATE MO
DISTRICT 7	SHEET NO. 15
COUNTY McDONALD	
JOB NO. J7P0601	
CONTRACT ID.	
PROJECT NO.	
BRIDGE NO.	

DESCRIPTION	DATE


MISSOURI HIGHWAYS AND TRANSPORTATION COMMISSION

MoDOT

105 WEST CAPITOL
JEFFERSON CITY, MO 65102
1-888-ASK-MODOT (1-888-275-6636)

RTE. 49 N. OF RTE. 90
CROSS SECTIONS
SHEET 100 OF 102

REV.

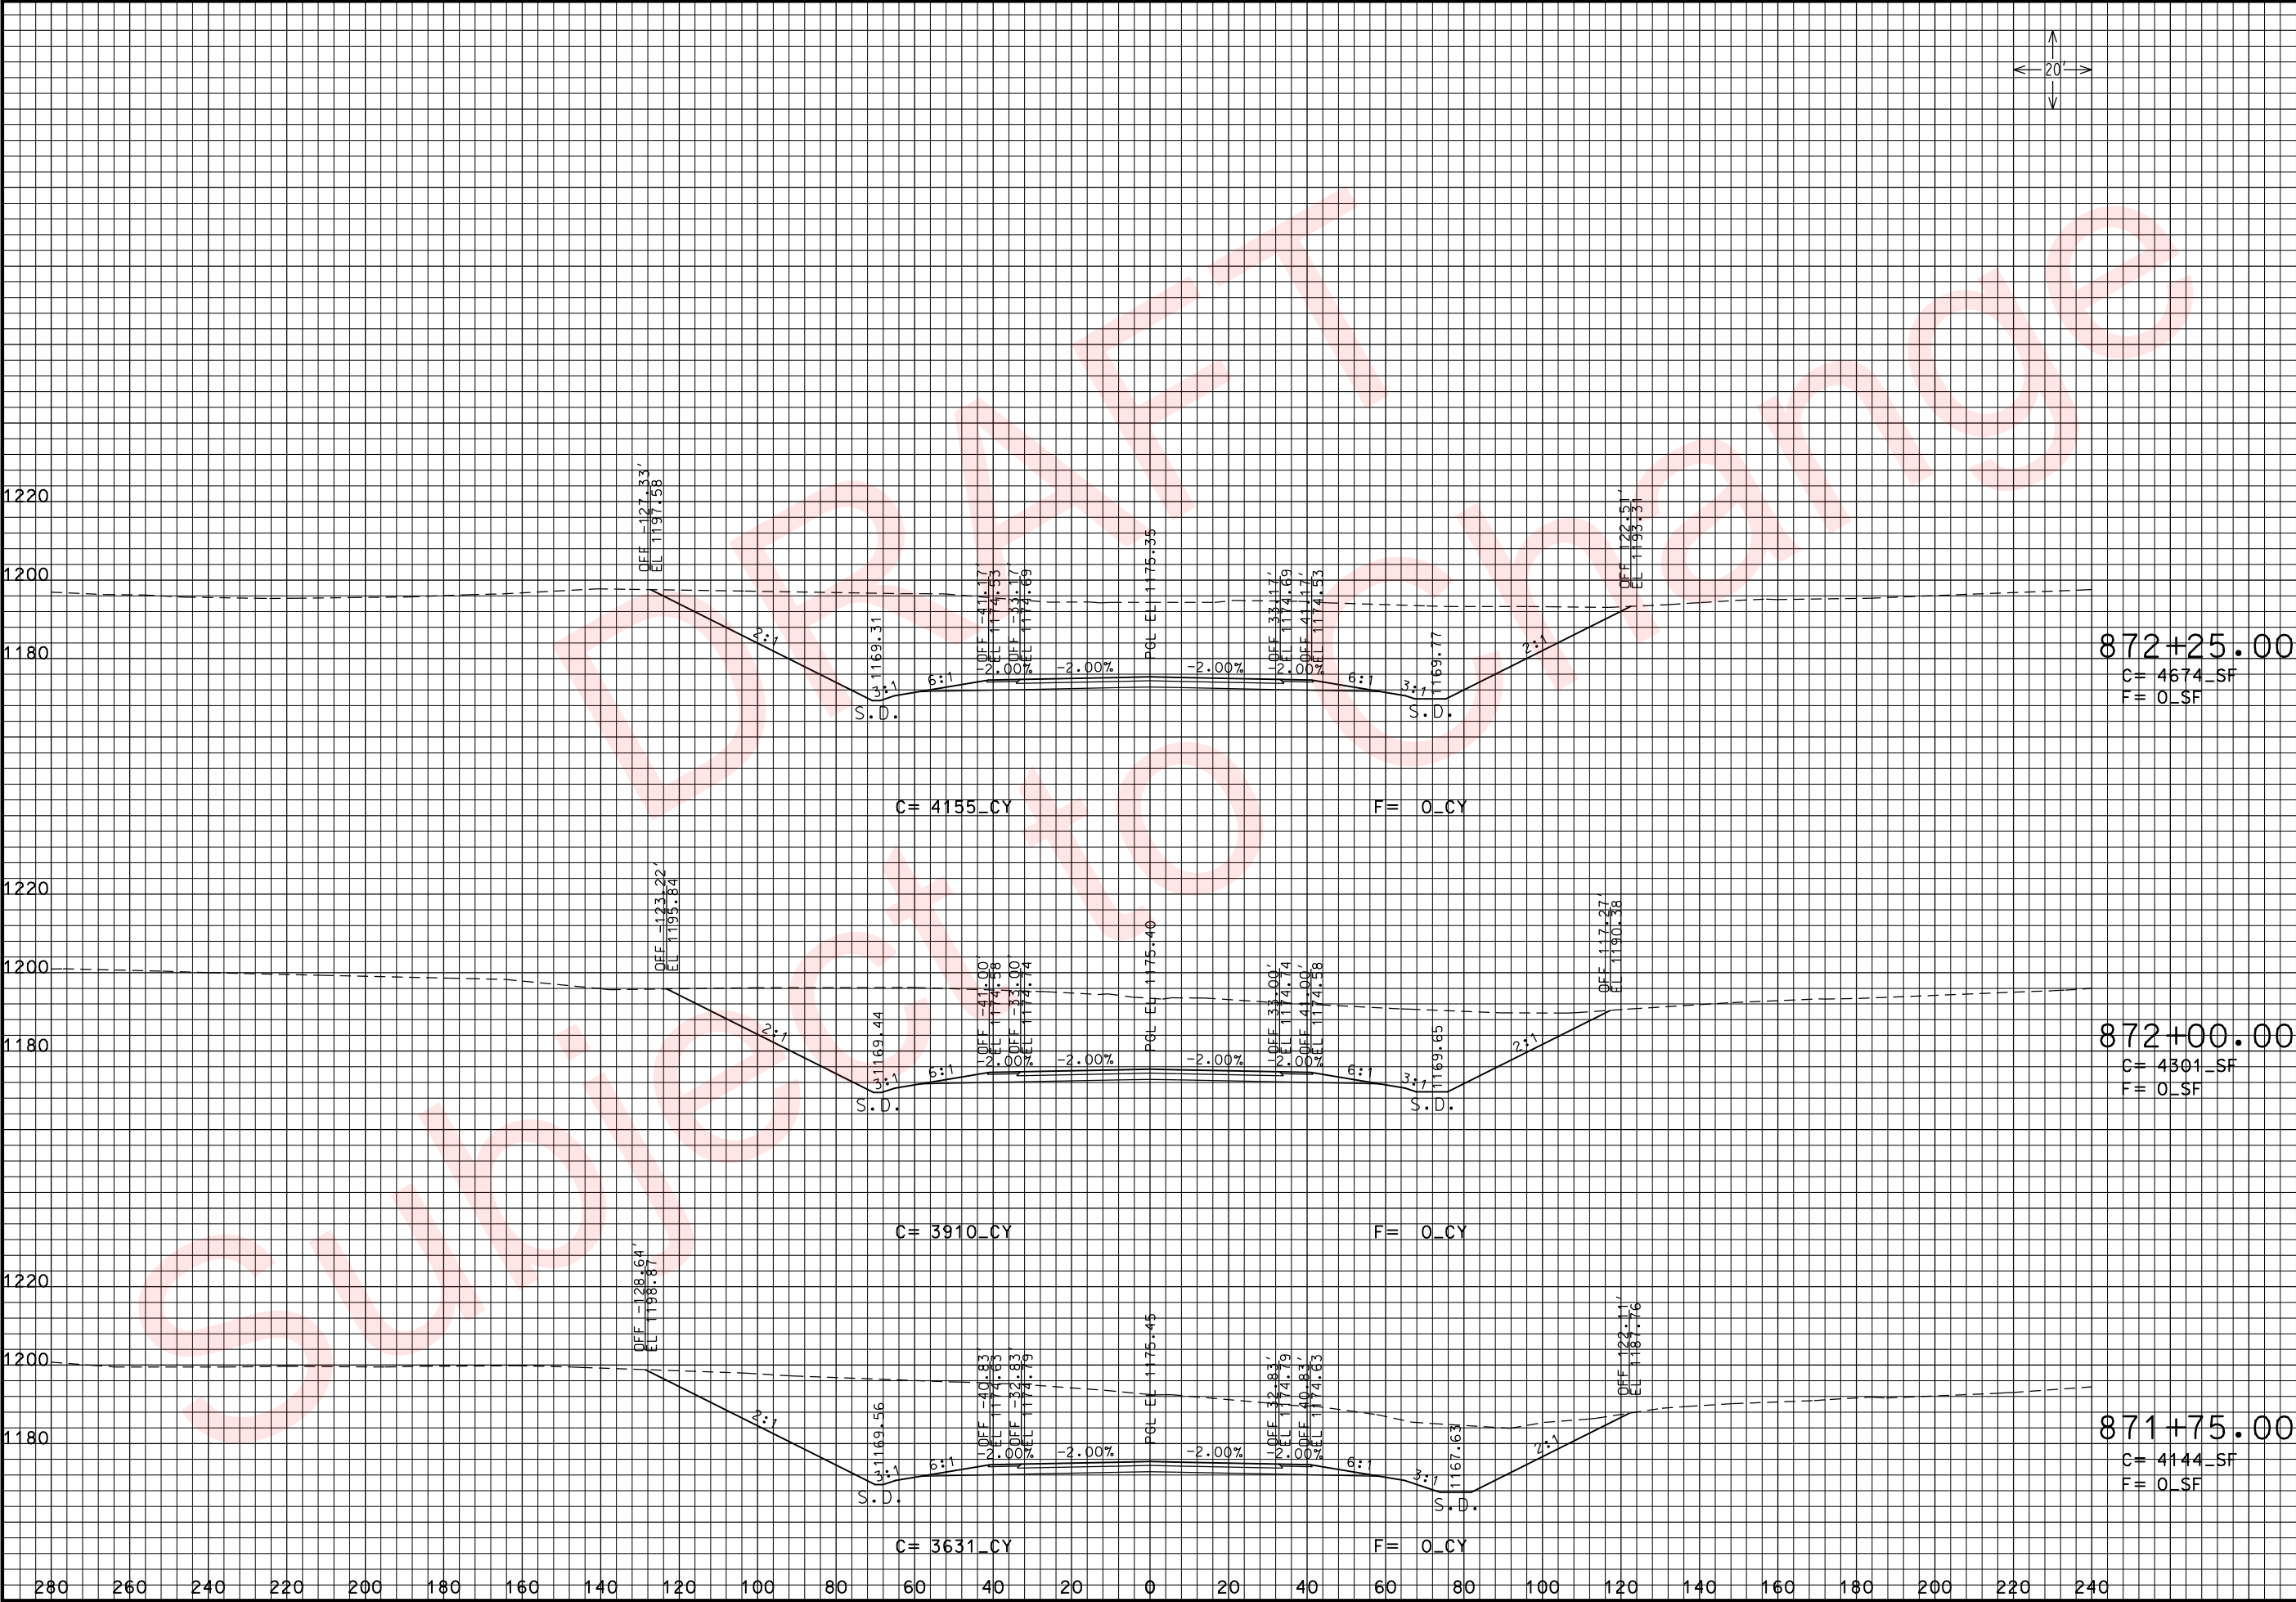

THIS MEDIA SHOULD NOT BE CONSIDERED A CERTIFIED DOCUMENT.

DATE PREPARED
3/26/2010

ROUTE
49

DISTRICT
7

STATE
MO

SHEET NO.
152

COUNTY
McDONALD

JOB NO.
J7P0601

CONTRACT ID.

PROJECT NO.

BRIDGE NO.

DESCRIPTION

DATE

MISSOURI HIGHWAYS AND TRANSPORTATION COMMISSION


105 WEST CAPITOL
JEFFERSON CITY, MO 65102
1-888-ASK-MODOT (1-888-275-6636)

RTE. 49 N. OF RTE. 90

CROSS SECTIONS

SHEET 101 OF 102

xs_120-153_j7p0601_i20_i49NORTH.dgn 10:55:28 AM 3/26/2010

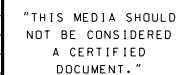

DATE PREPARED	
3/26/2010	
ROUTE	STATE
49	MO
DISTRICT	SHEET NO.
7	153

COUNTY	McDONALD
JOB NO.	J7P0601
CONTRACT ID.	

PROJECT NO.



BRIDGE NO.

[illegible]


MISSOURI HIGHWAYS AND TRANSPORTATION COMMISSION
 105 WEST CAPITOL
 JEFFERSON CITY, MO 65102
 1-888-ASK-MODOT (1-888-275-6636)

RTE. 49 N. OF RTE. 90
CROSS SECTIONS
SHEET 102 OF 102



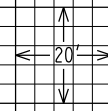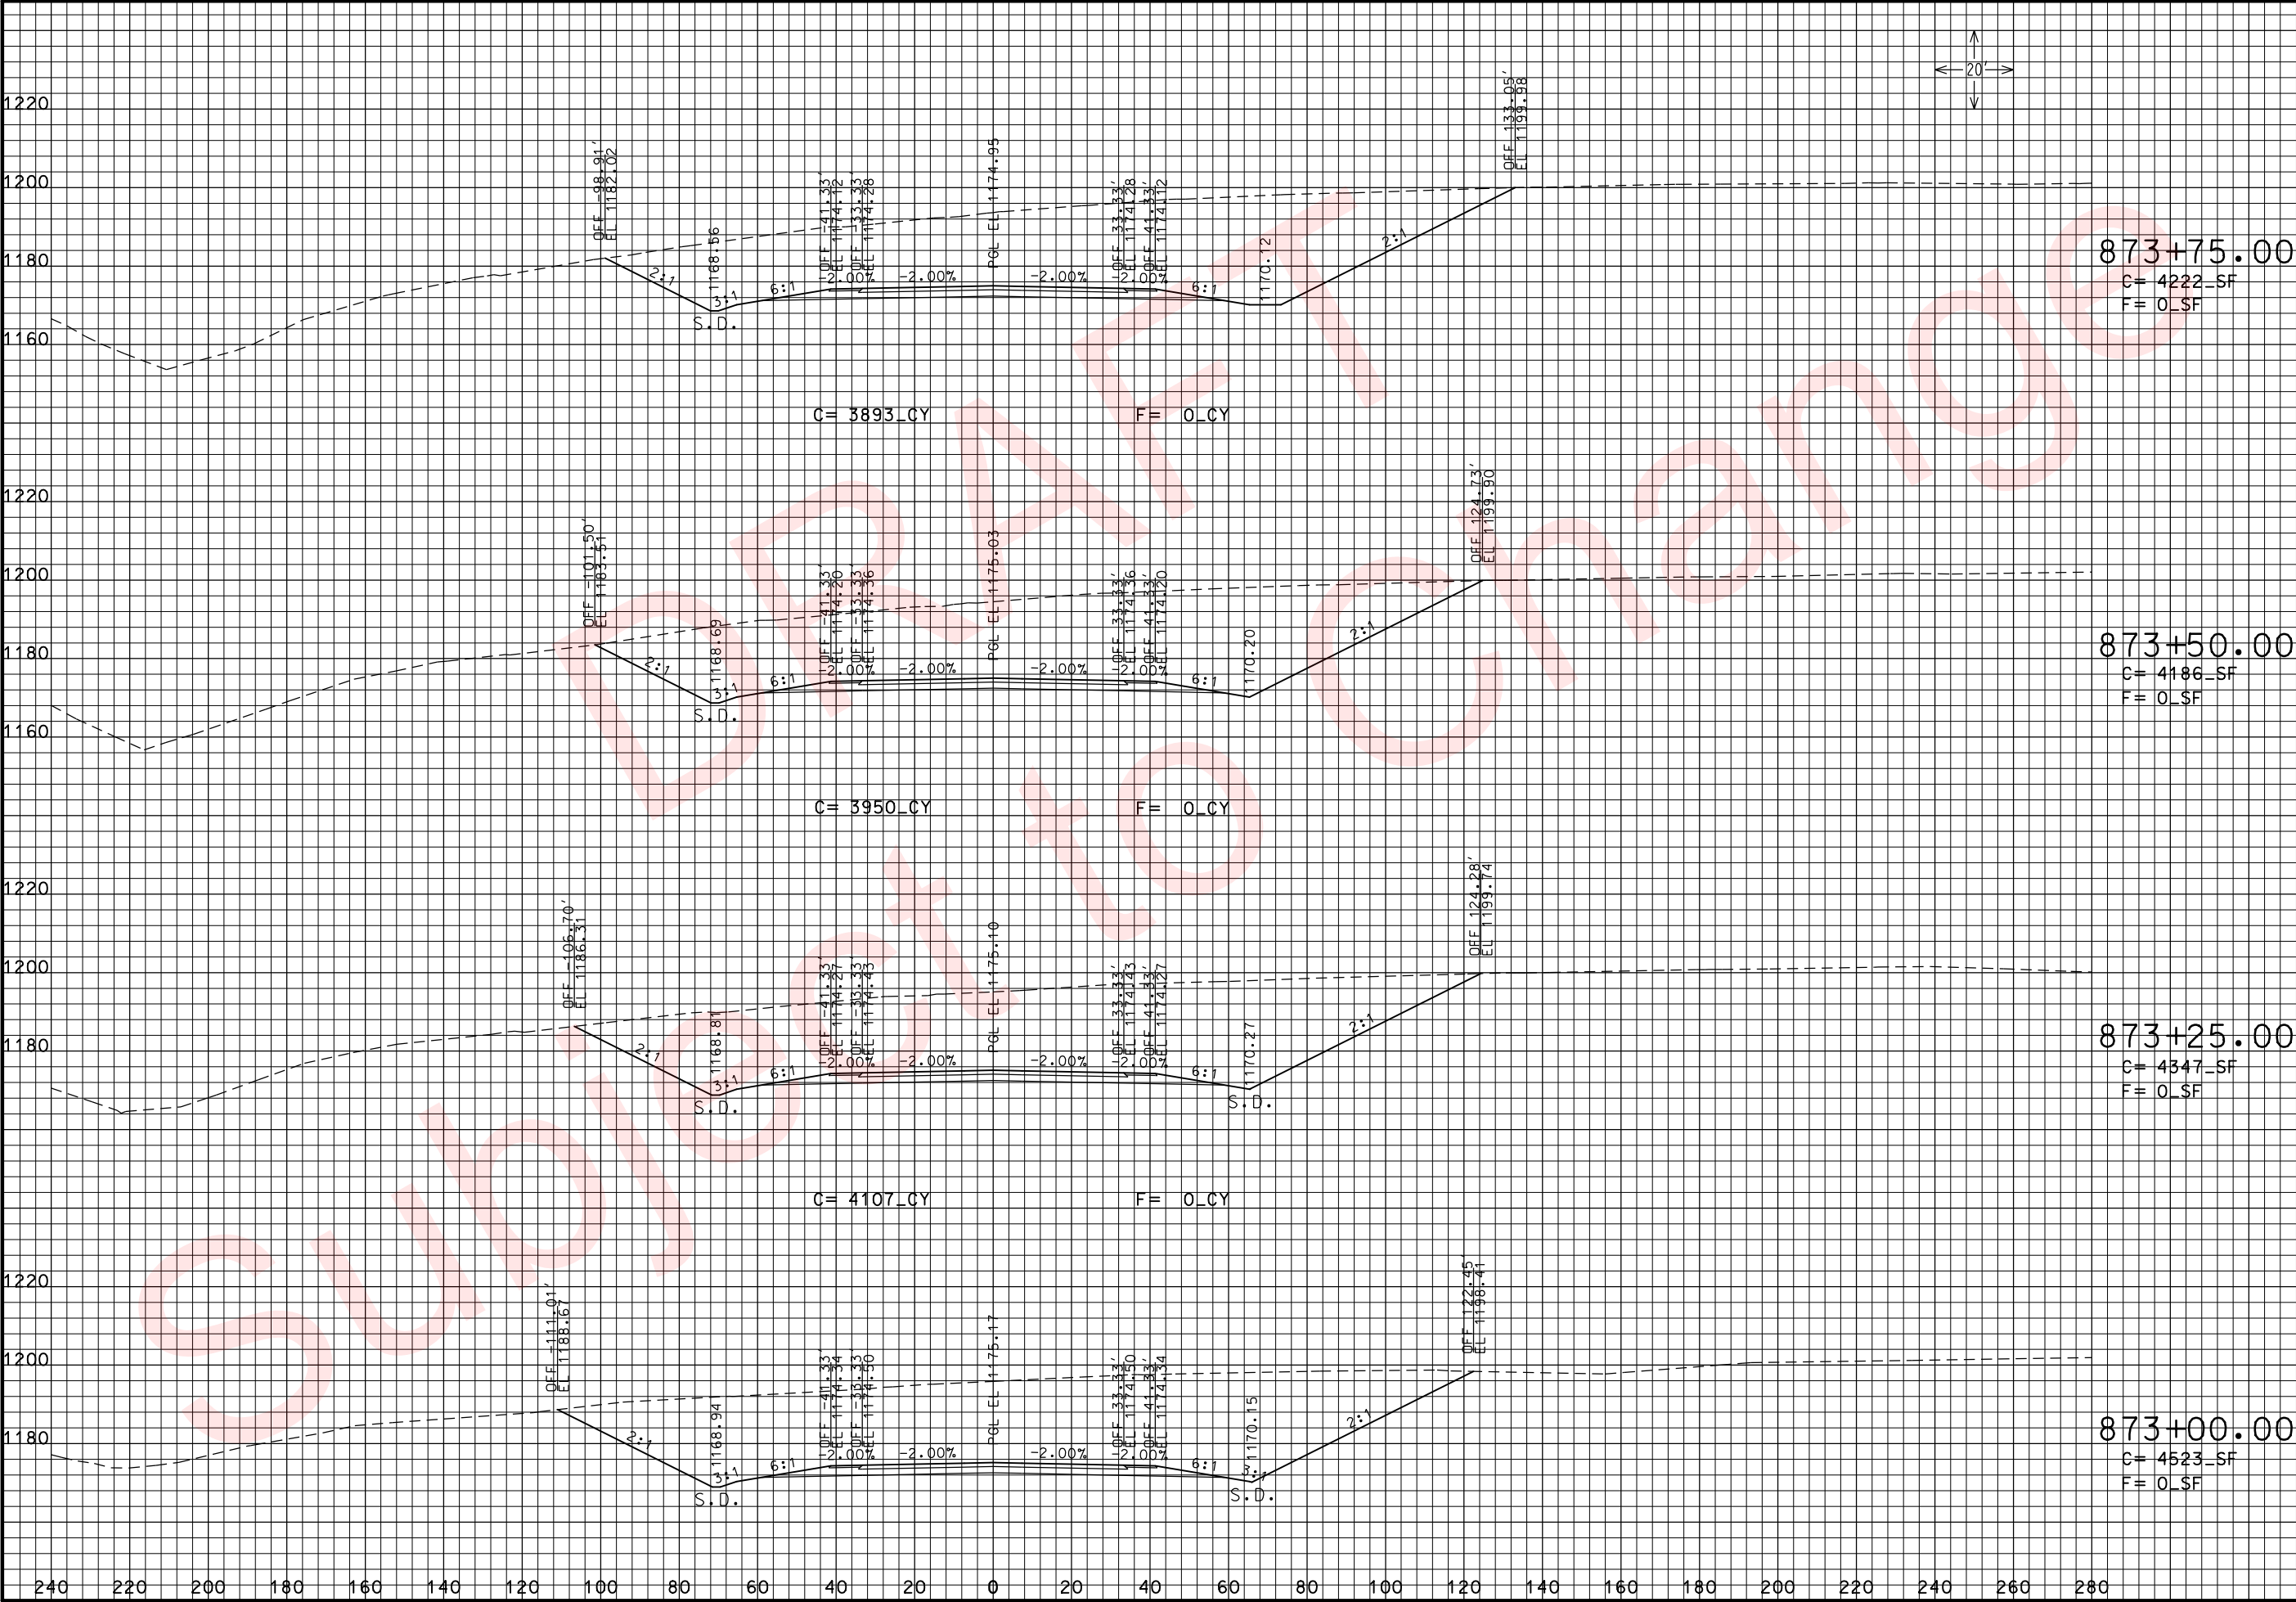

THIS MEDIA SHOULD NOT BE CONSIDERED A CERTIFIED DOCUMENT.

DATE PREPARED 3/26/2010	
ROUTE 49	STATE MO
DISTRICT 7	SHEET NO. 154
COUNTY McDONALD	
JOB NO. J7P0601	
CONTRACT ID.	
PROJECT NO.	
BRIDGE NO.	

DESCRIPTION	DATE



MISSOURI HIGHWAYS AND TRANSPORTATION COMMISSION

MODOT

105 WEST CAPITOL
JEFFERSON CITY, MO 65102
1-888-ASK-MODOT (1-888-275-6636)

RTE. 49 S. OF RTE. 90
CROSS SECTIONS
SHEET 1 OF 97

REV.

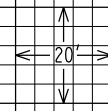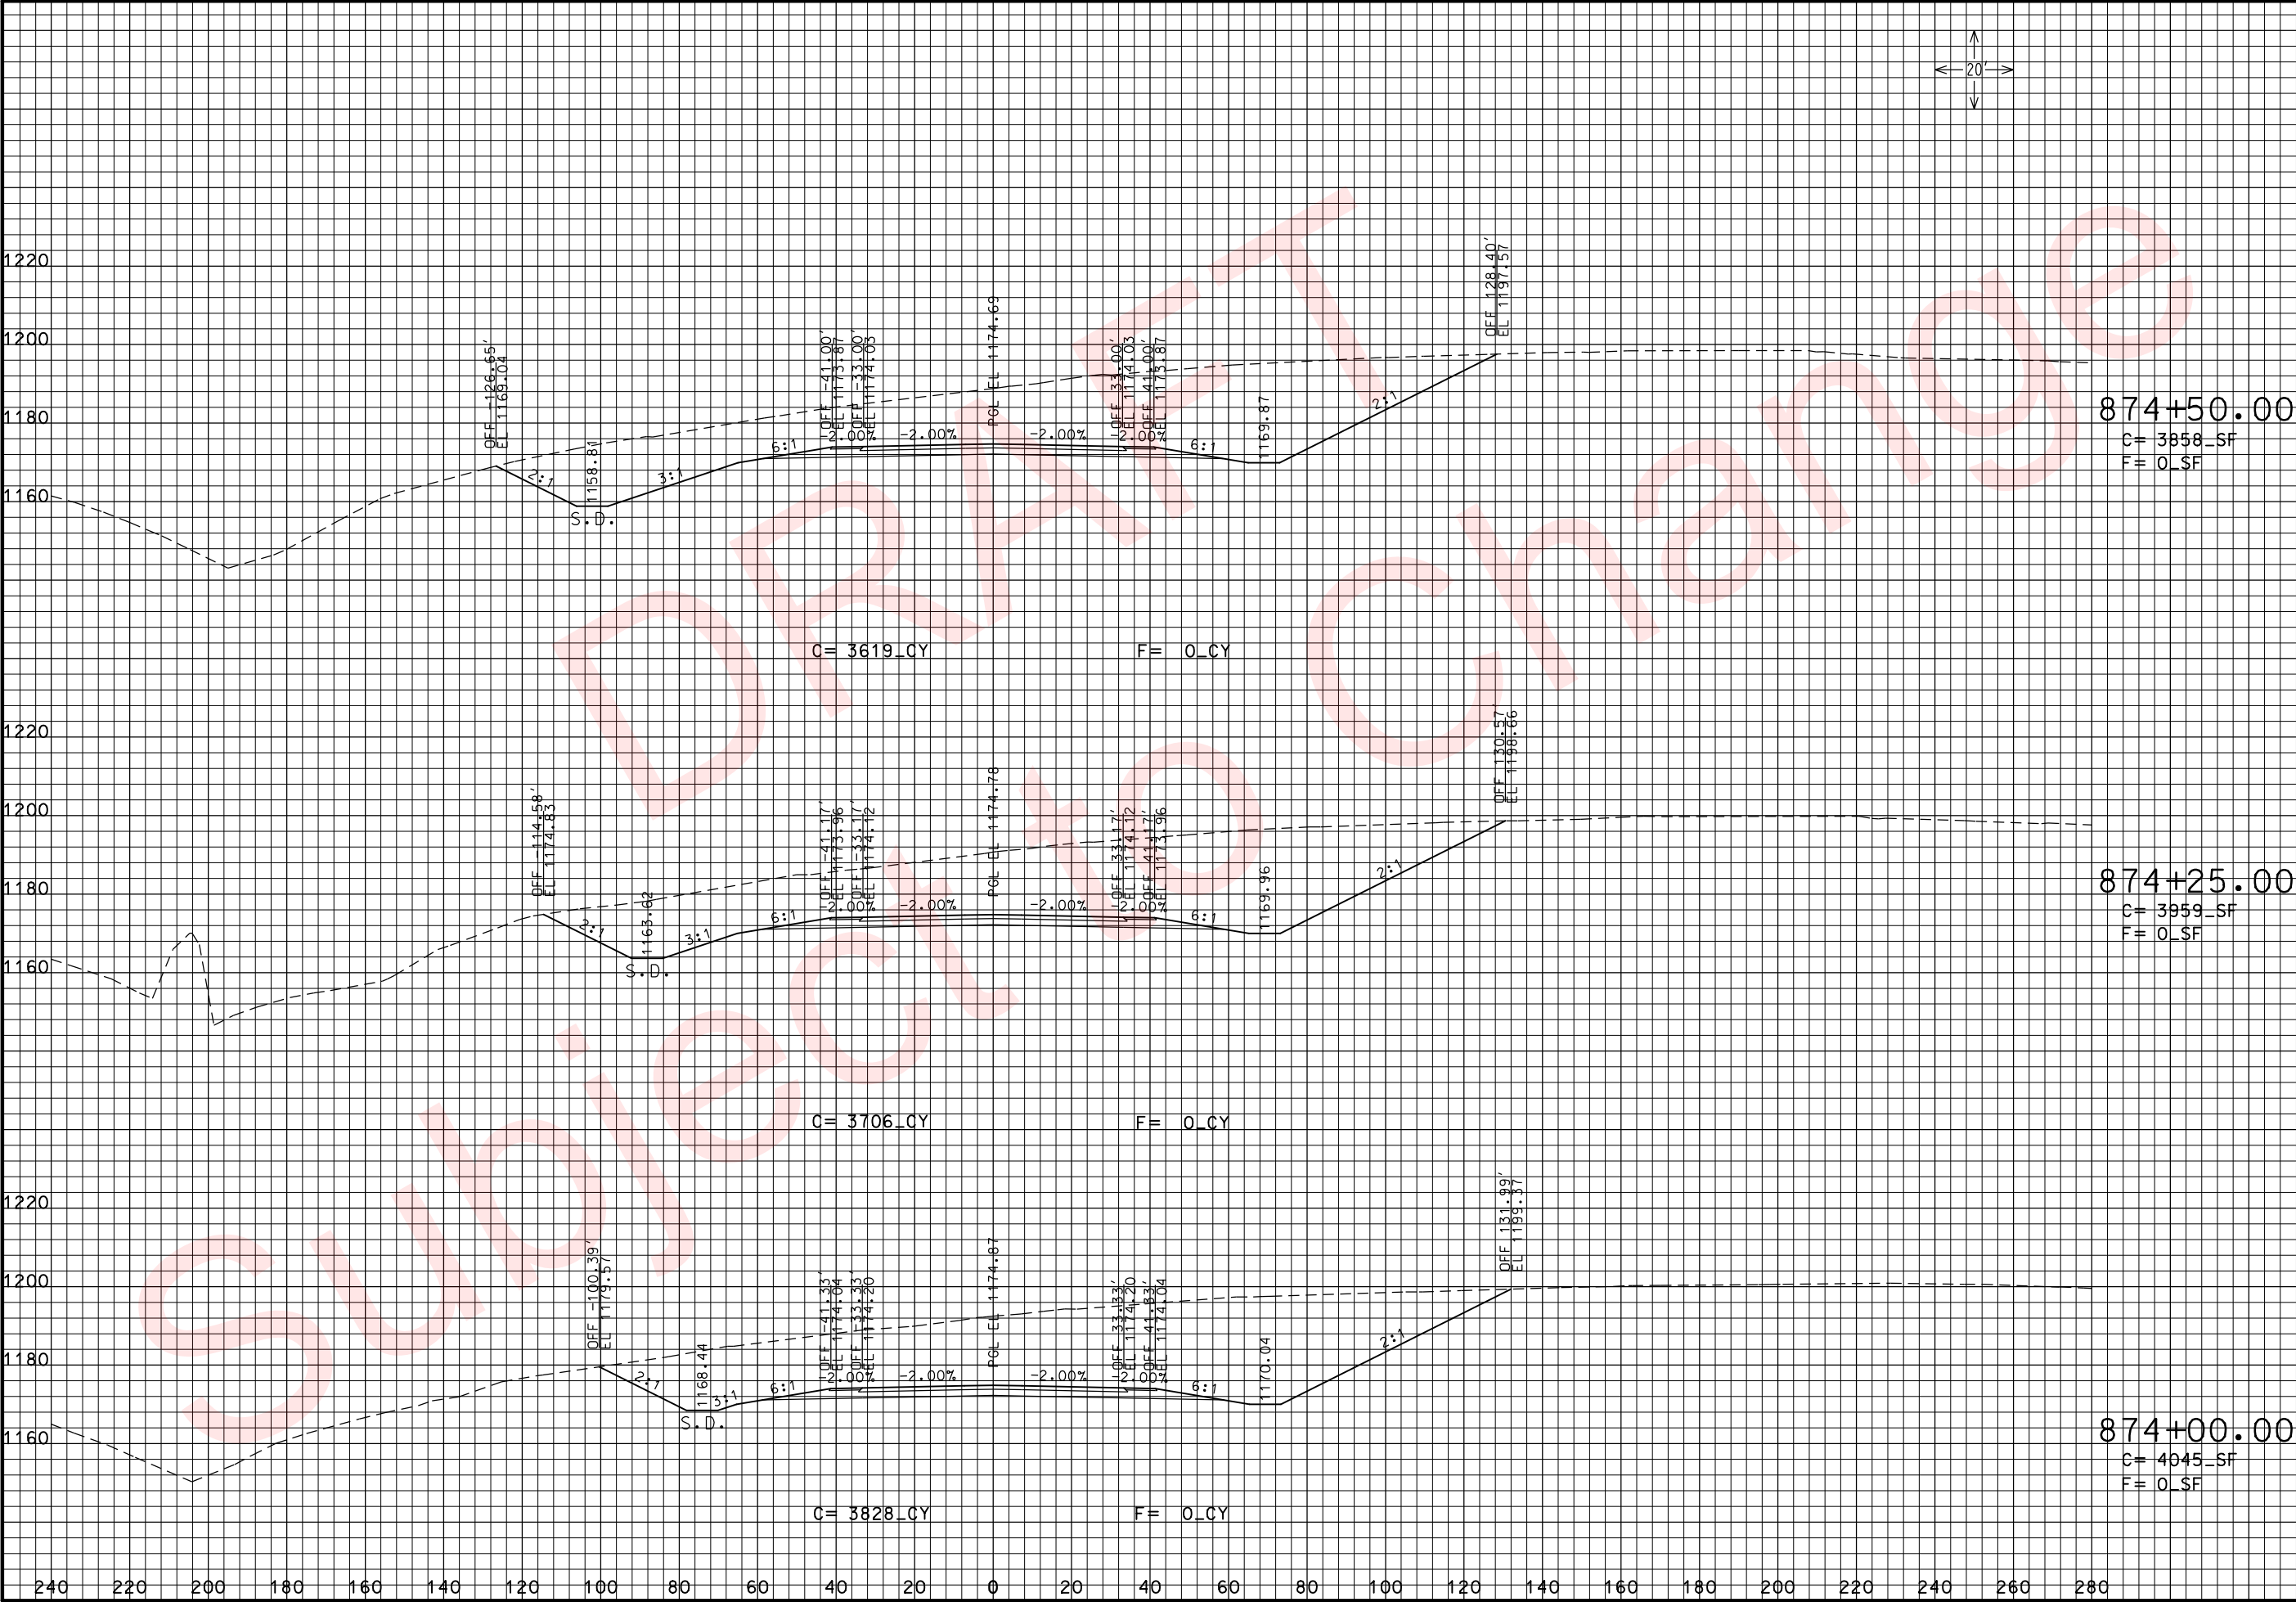

THIS MEDIA SHOULD NOT BE CONSIDERED A CERTIFIED DOCUMENT.

DATE PREPARED
3/26/2010

ROUTE
49

DISTRICT
7

STATE
MO

SHEET NO.
155

COUNTY
McDONALD

JOB NO.
J7P0601

CONTRACT ID.

PROJECT NO.

BRIDGE NO.

DESCRIPTION

DATE

MISSOURI HIGHWAYS AND TRANSPORTATION COMMISSION





105 WEST CAPITOL
JEFFERSON CITY, MO 65102
1-888-ASK-MODOT (1-888-275-6636)

RTE. 49 S. OF RTE. 90

CROSS SECTIONS

SHEET 2 OF 97

IF A SEAL IS PRESENT ON THIS SHEET IT HAS BEEN ELECTRONICALLY SEALED AND DATED: REV.

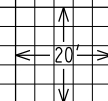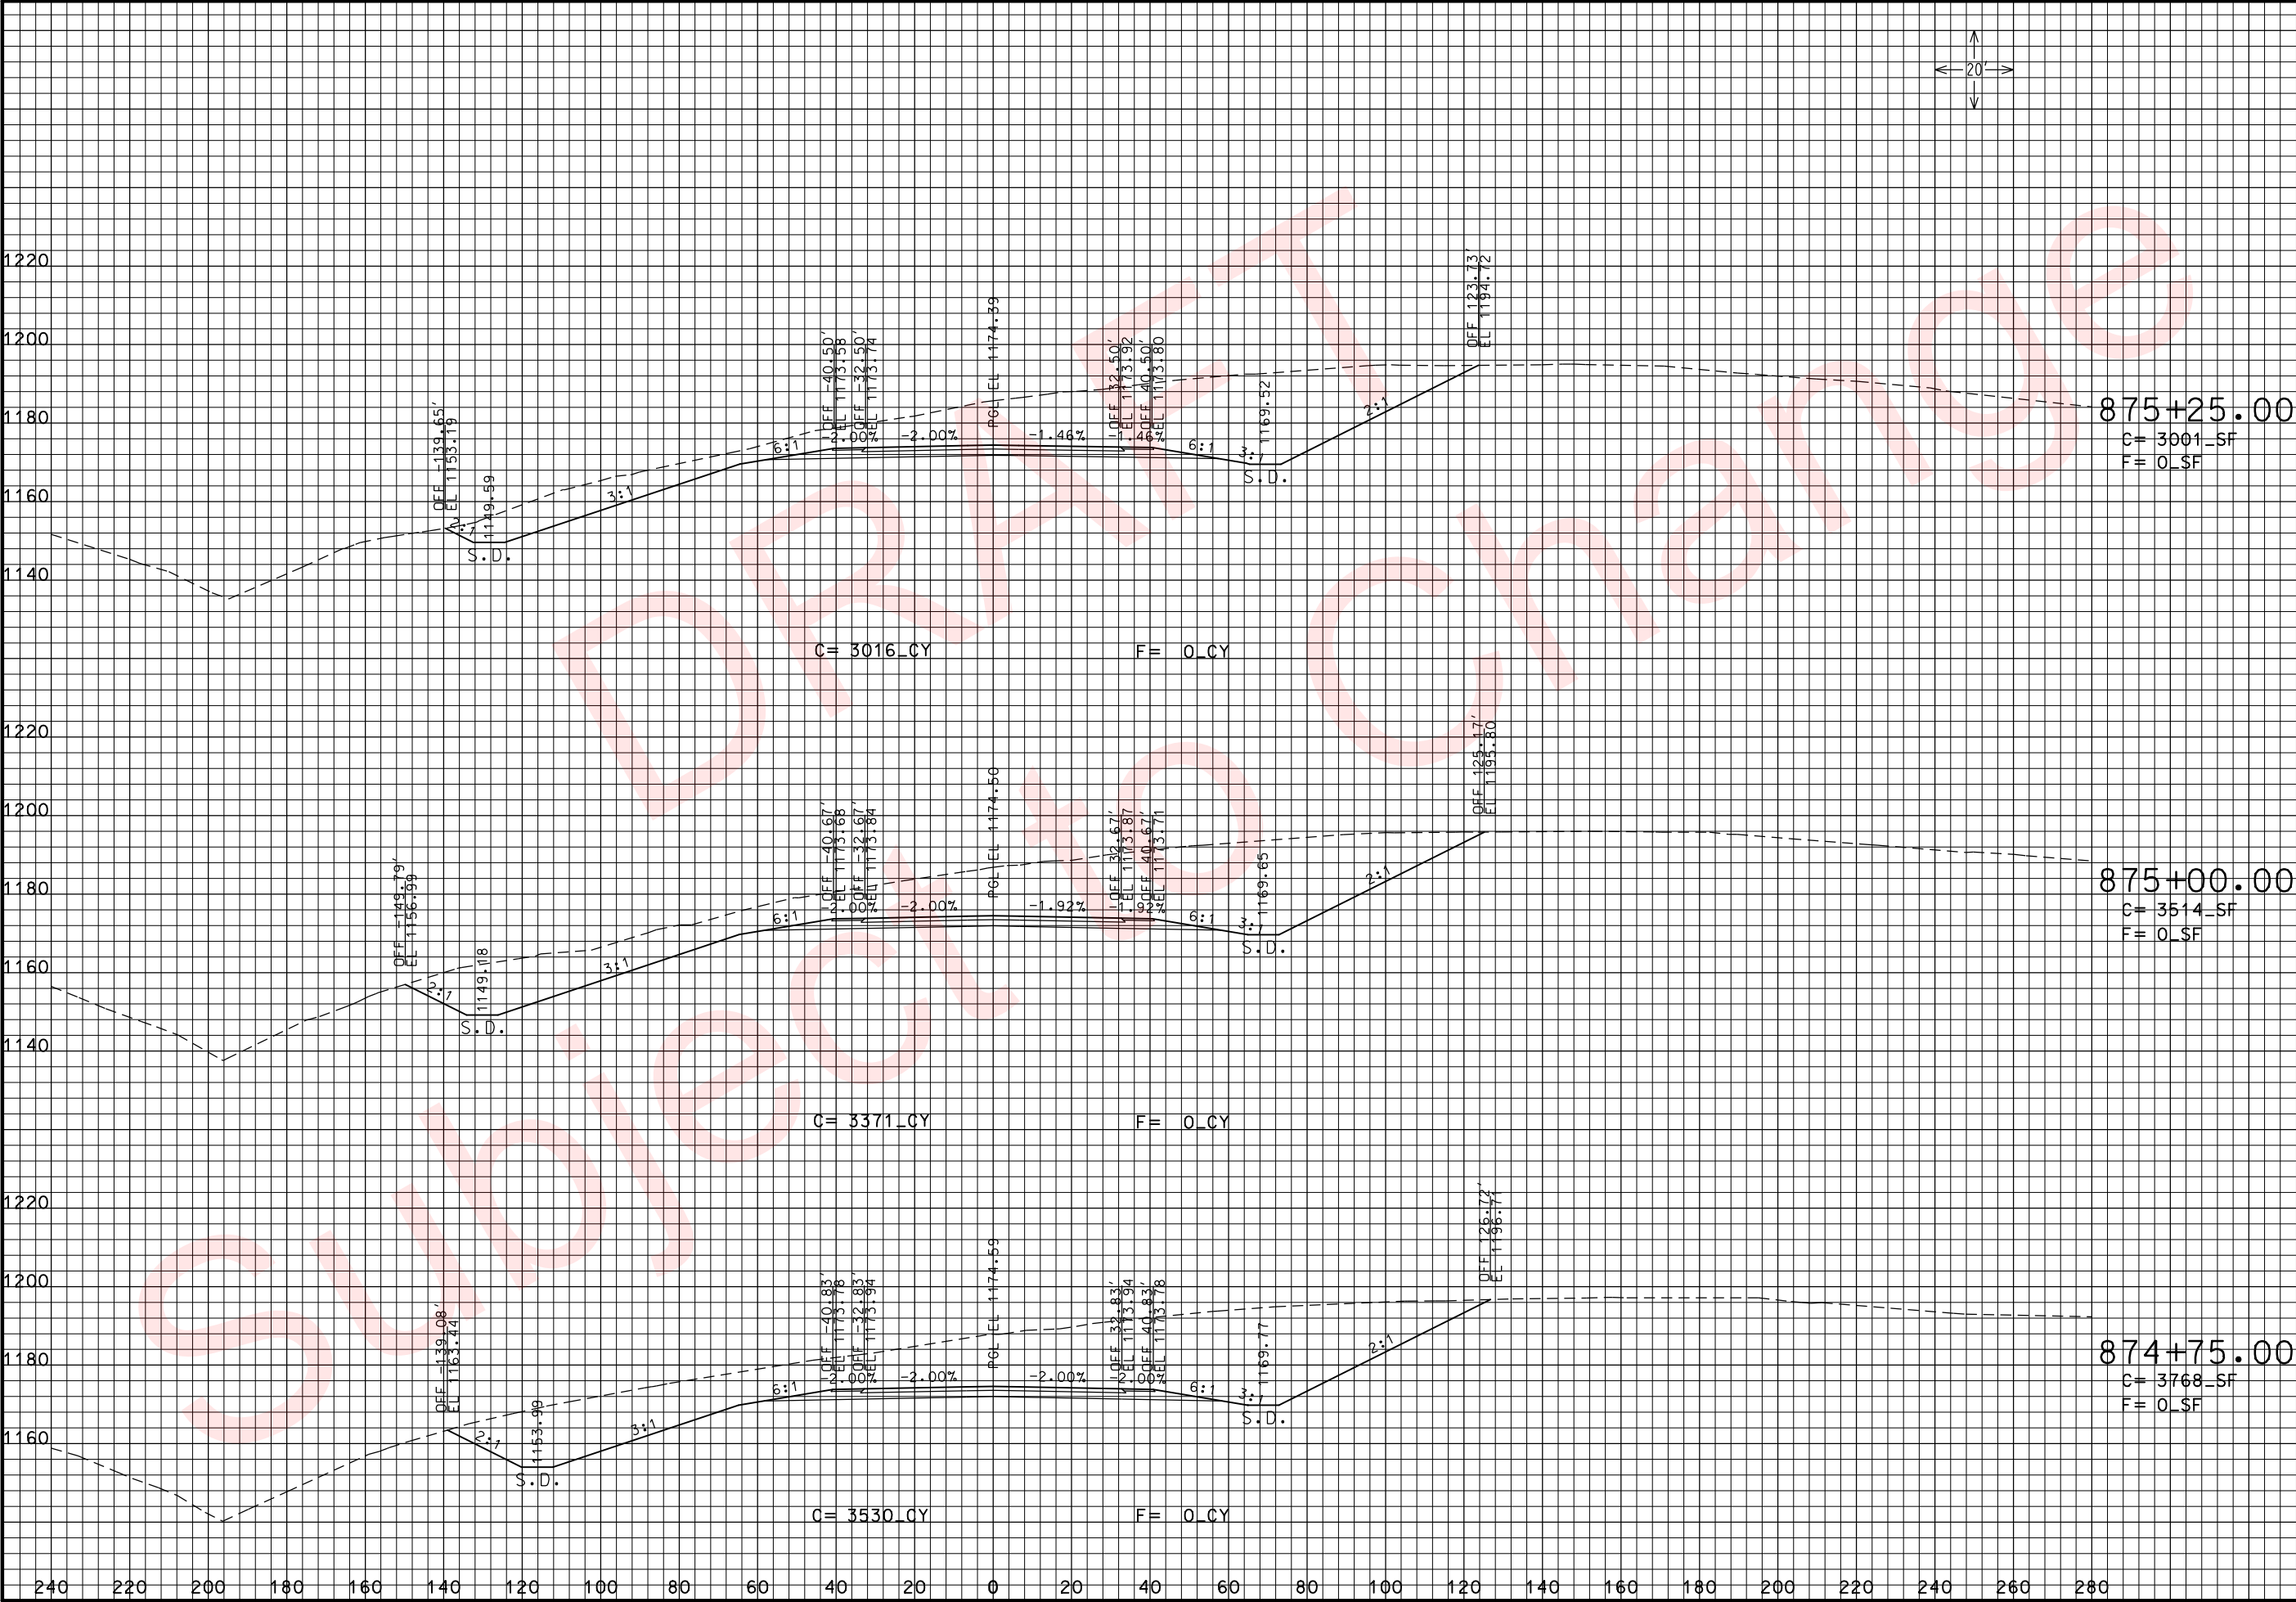

THIS MEDIA SHOULD NOT BE CONSIDERED A CERTIFIED DOCUMENT.

DATE PREPARED
3/26/2010

ROUTE
49

STATE
MO

DISTRICT
7

SHEET NO.
156

COUNTY
McDONALD

JOB NO.
J7P0601

CONTRACT ID.

PROJECT NO.

BRIDGE NO.

DESCRIPTION

DATE

MISSOURI HIGHWAYS AND TRANSPORTATION COMMISSION





105 WEST CAPITOL
JEFFERSON CITY, MO 65102
1-888-ASK-MODOT (1-888-275-6636)

RTE. 49 S. OF RTE. 90

CROSS SECTIONS

SHEET 3 OF 97

REV. IF A SEAL IS PRESENT ON THIS SHEET IT HAS BEEN ELECTRONICALLY SEALED AND DATED.

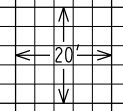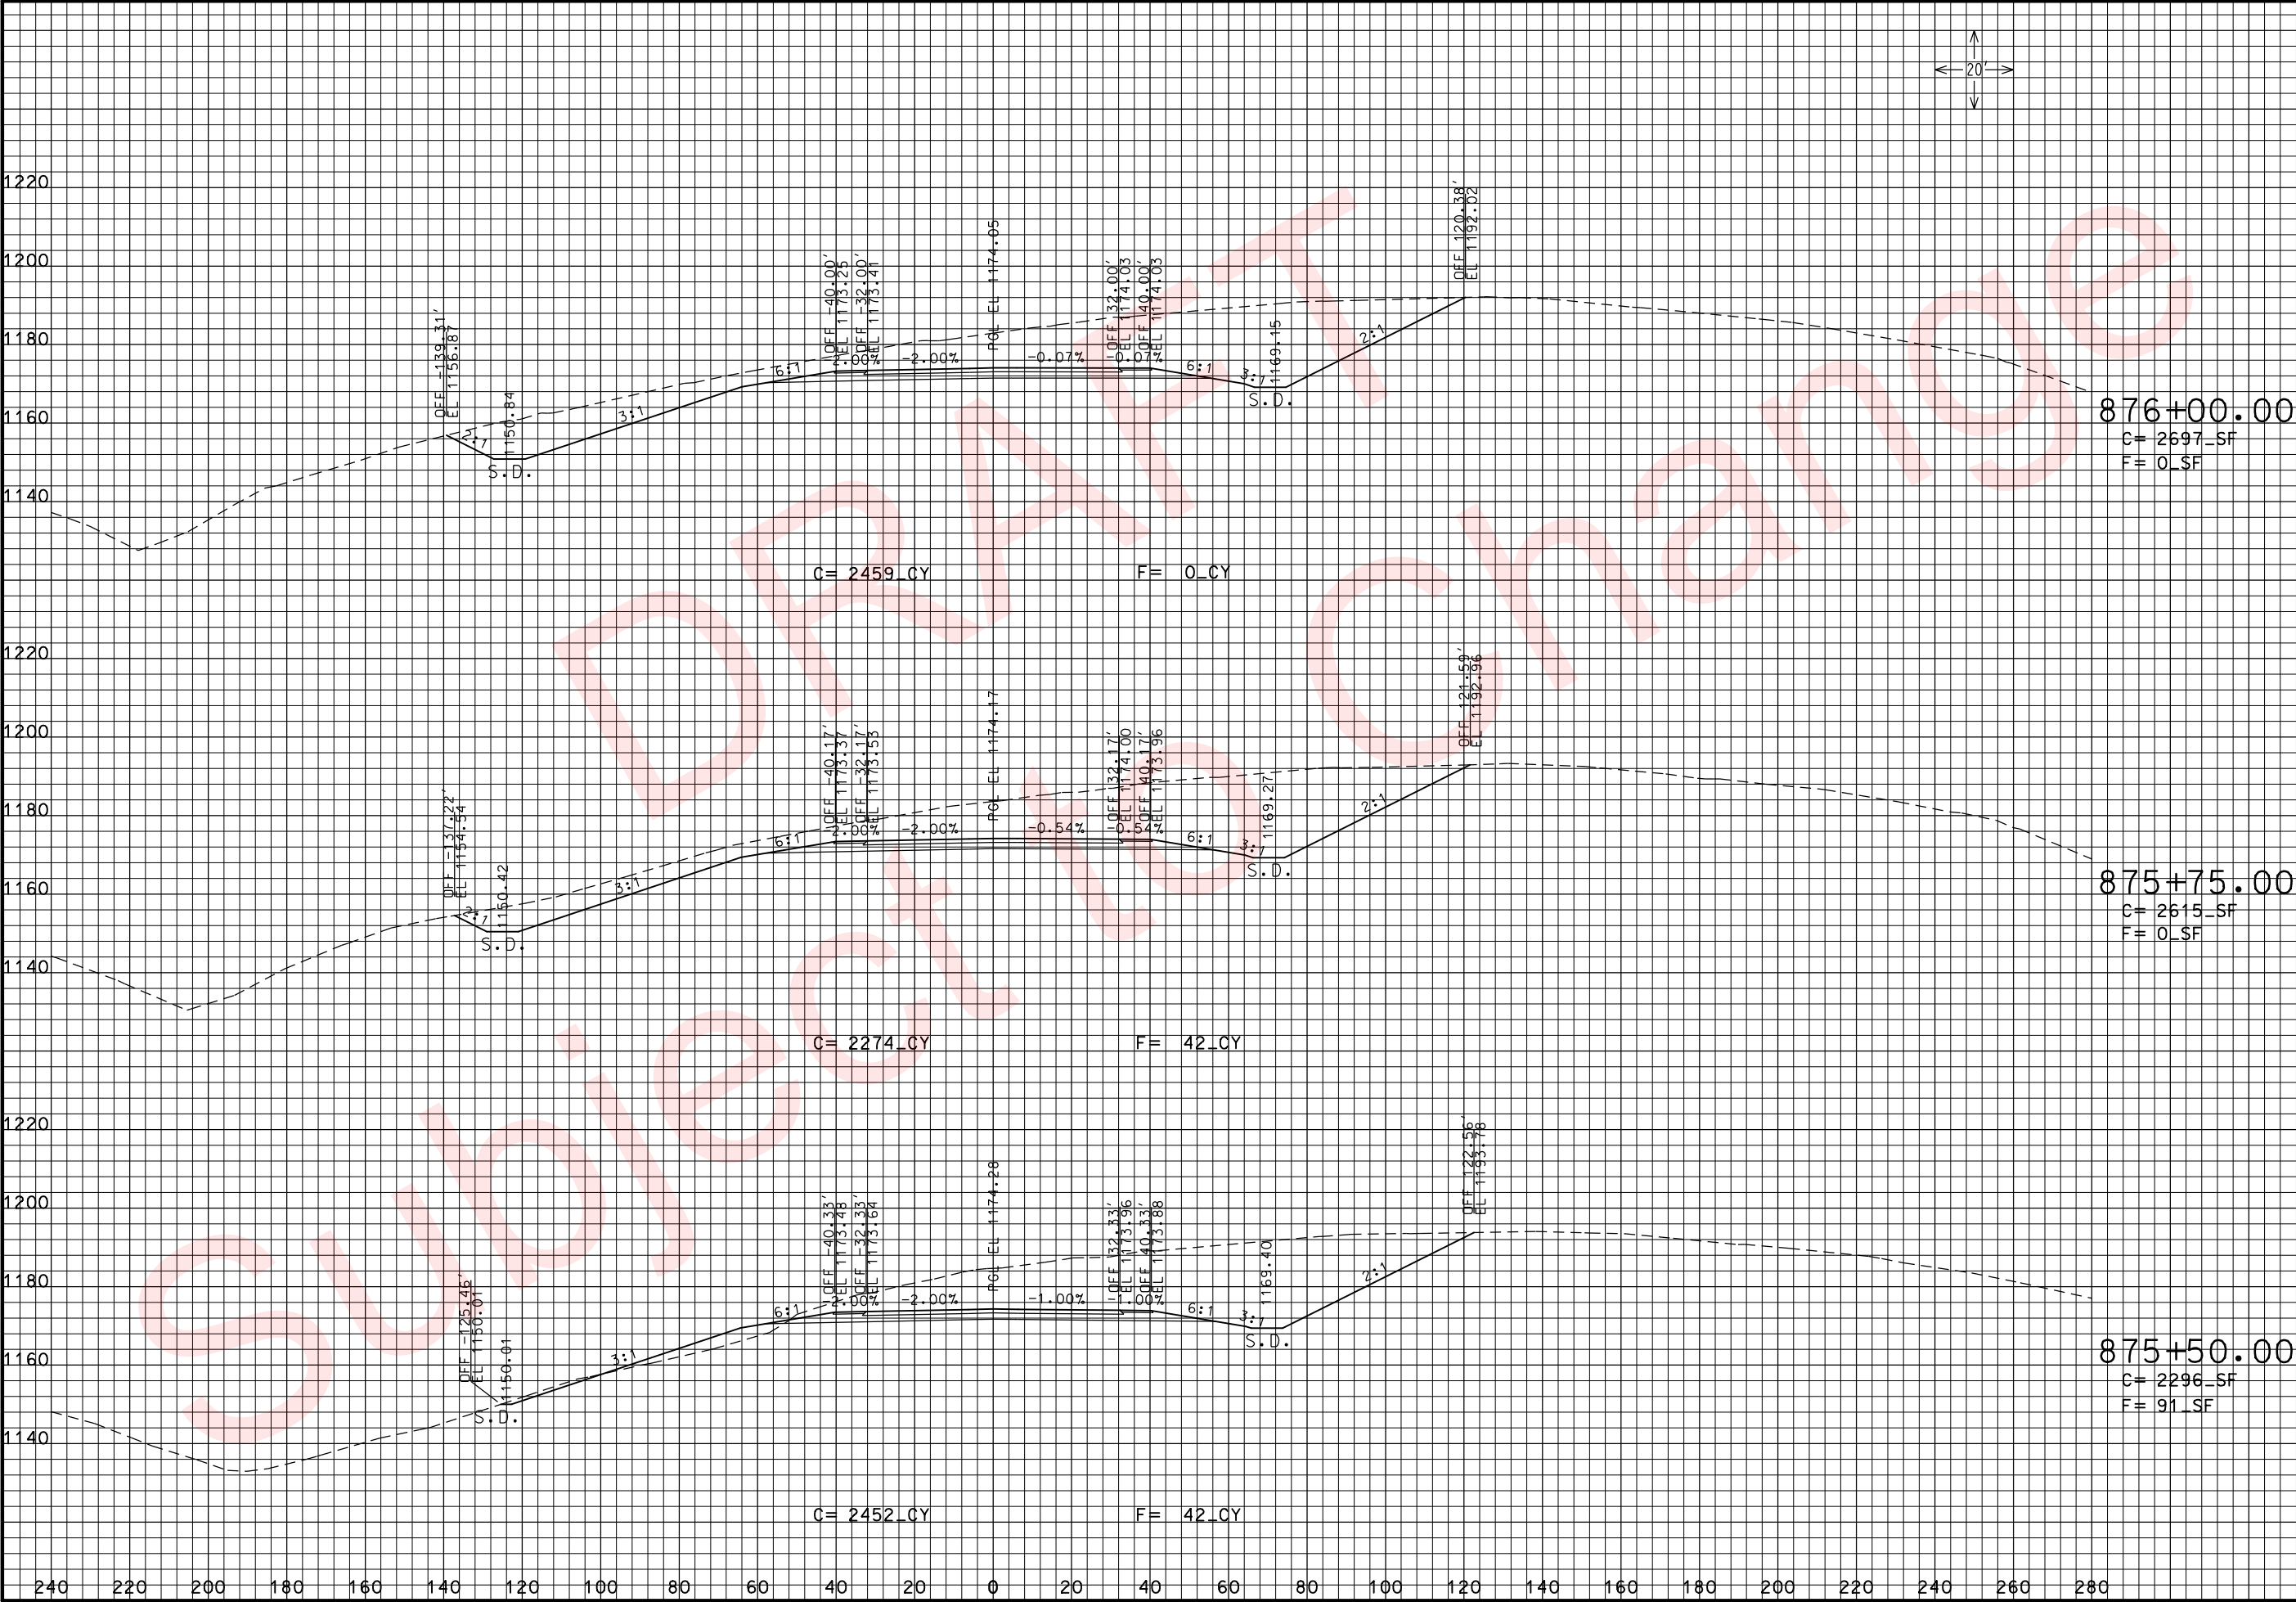

THIS MEDIA SHOULD NOT BE CONSIDERED A CERTIFIED DOCUMENT.

DATE PREPARED
3/26/2010

ROUTE 49 STATE MO
DISTRICT 7 SHEET NO. 157

COUNTY McDONALD
JOB NO. J7P0601
CONTRACT ID.

PROJECT NO.

BRIDGE NO.


DESCRIPTION	DATE

MISSOURI HIGHWAYS AND TRANSPORTATION COMMISSION

MODOT

105 WEST CAPITOL
JEFFERSON CITY, MO 65102
1-888-ASK-MODOT (1-888-275-6636)

RTE. 49 S. OF RTE. 90
CROSS SECTIONS
SHEET 4 OF 97

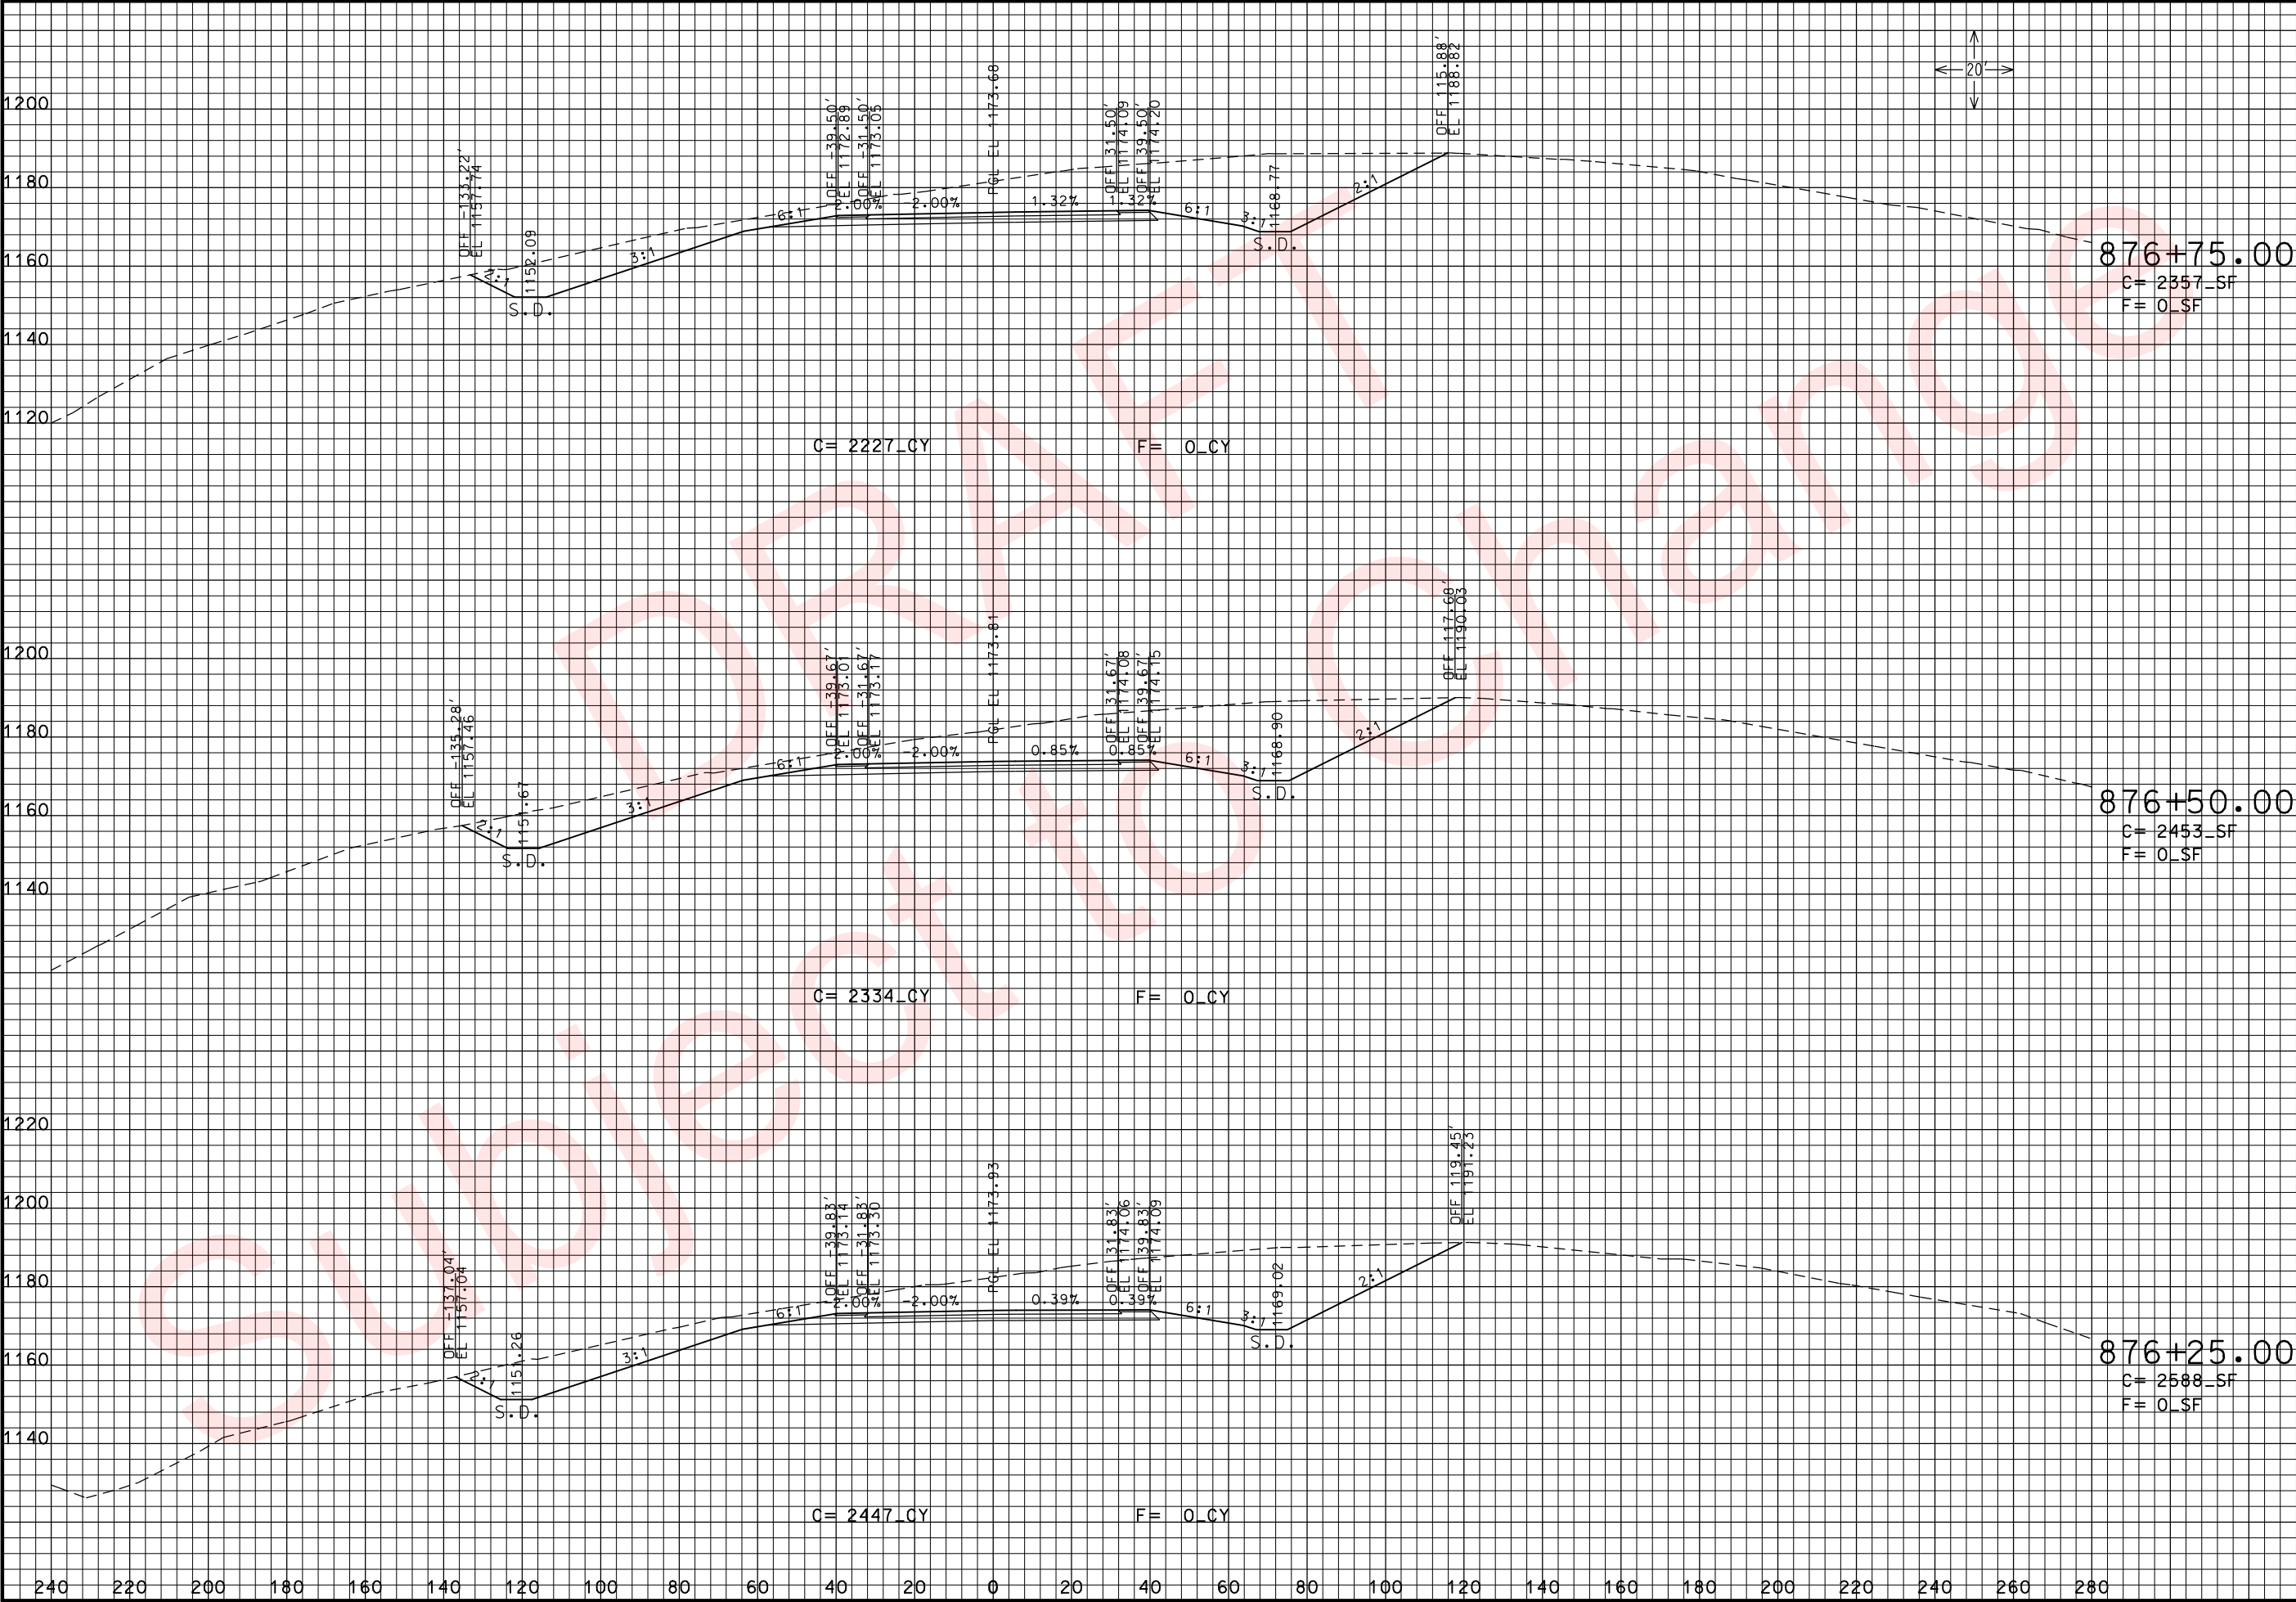

THIS MEDIA SHOULD NOT BE CONSIDERED A CERTIFIED DOCUMENT.

DATE PREPARED
3/26/2010

ROUTE
49

STATE
MO

DISTRICT
7

SHEET NO.
158

COUNTY
MCDONALD

JOB NO.
J7P0601

CONTRACT ID.

PROJECT NO.

BRIDGE NO.

DESCRIPTION

DATE

MISSOURI HIGHWAYS AND TRANSPORTATION COMMISSION

105 WEST CAPITOL

JEFFERSON CITY, MO 65102



1-888-ASK-MODOT (1-888-275-6636)

RTE. 49 S. OF RTE. 90

CROSS SECTIONS

SHEET 5 OF 97

xs_154-201_j7p0601_i20_i49SOUTH.dgn 10:59:47 AM 3/26/2010

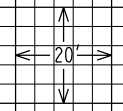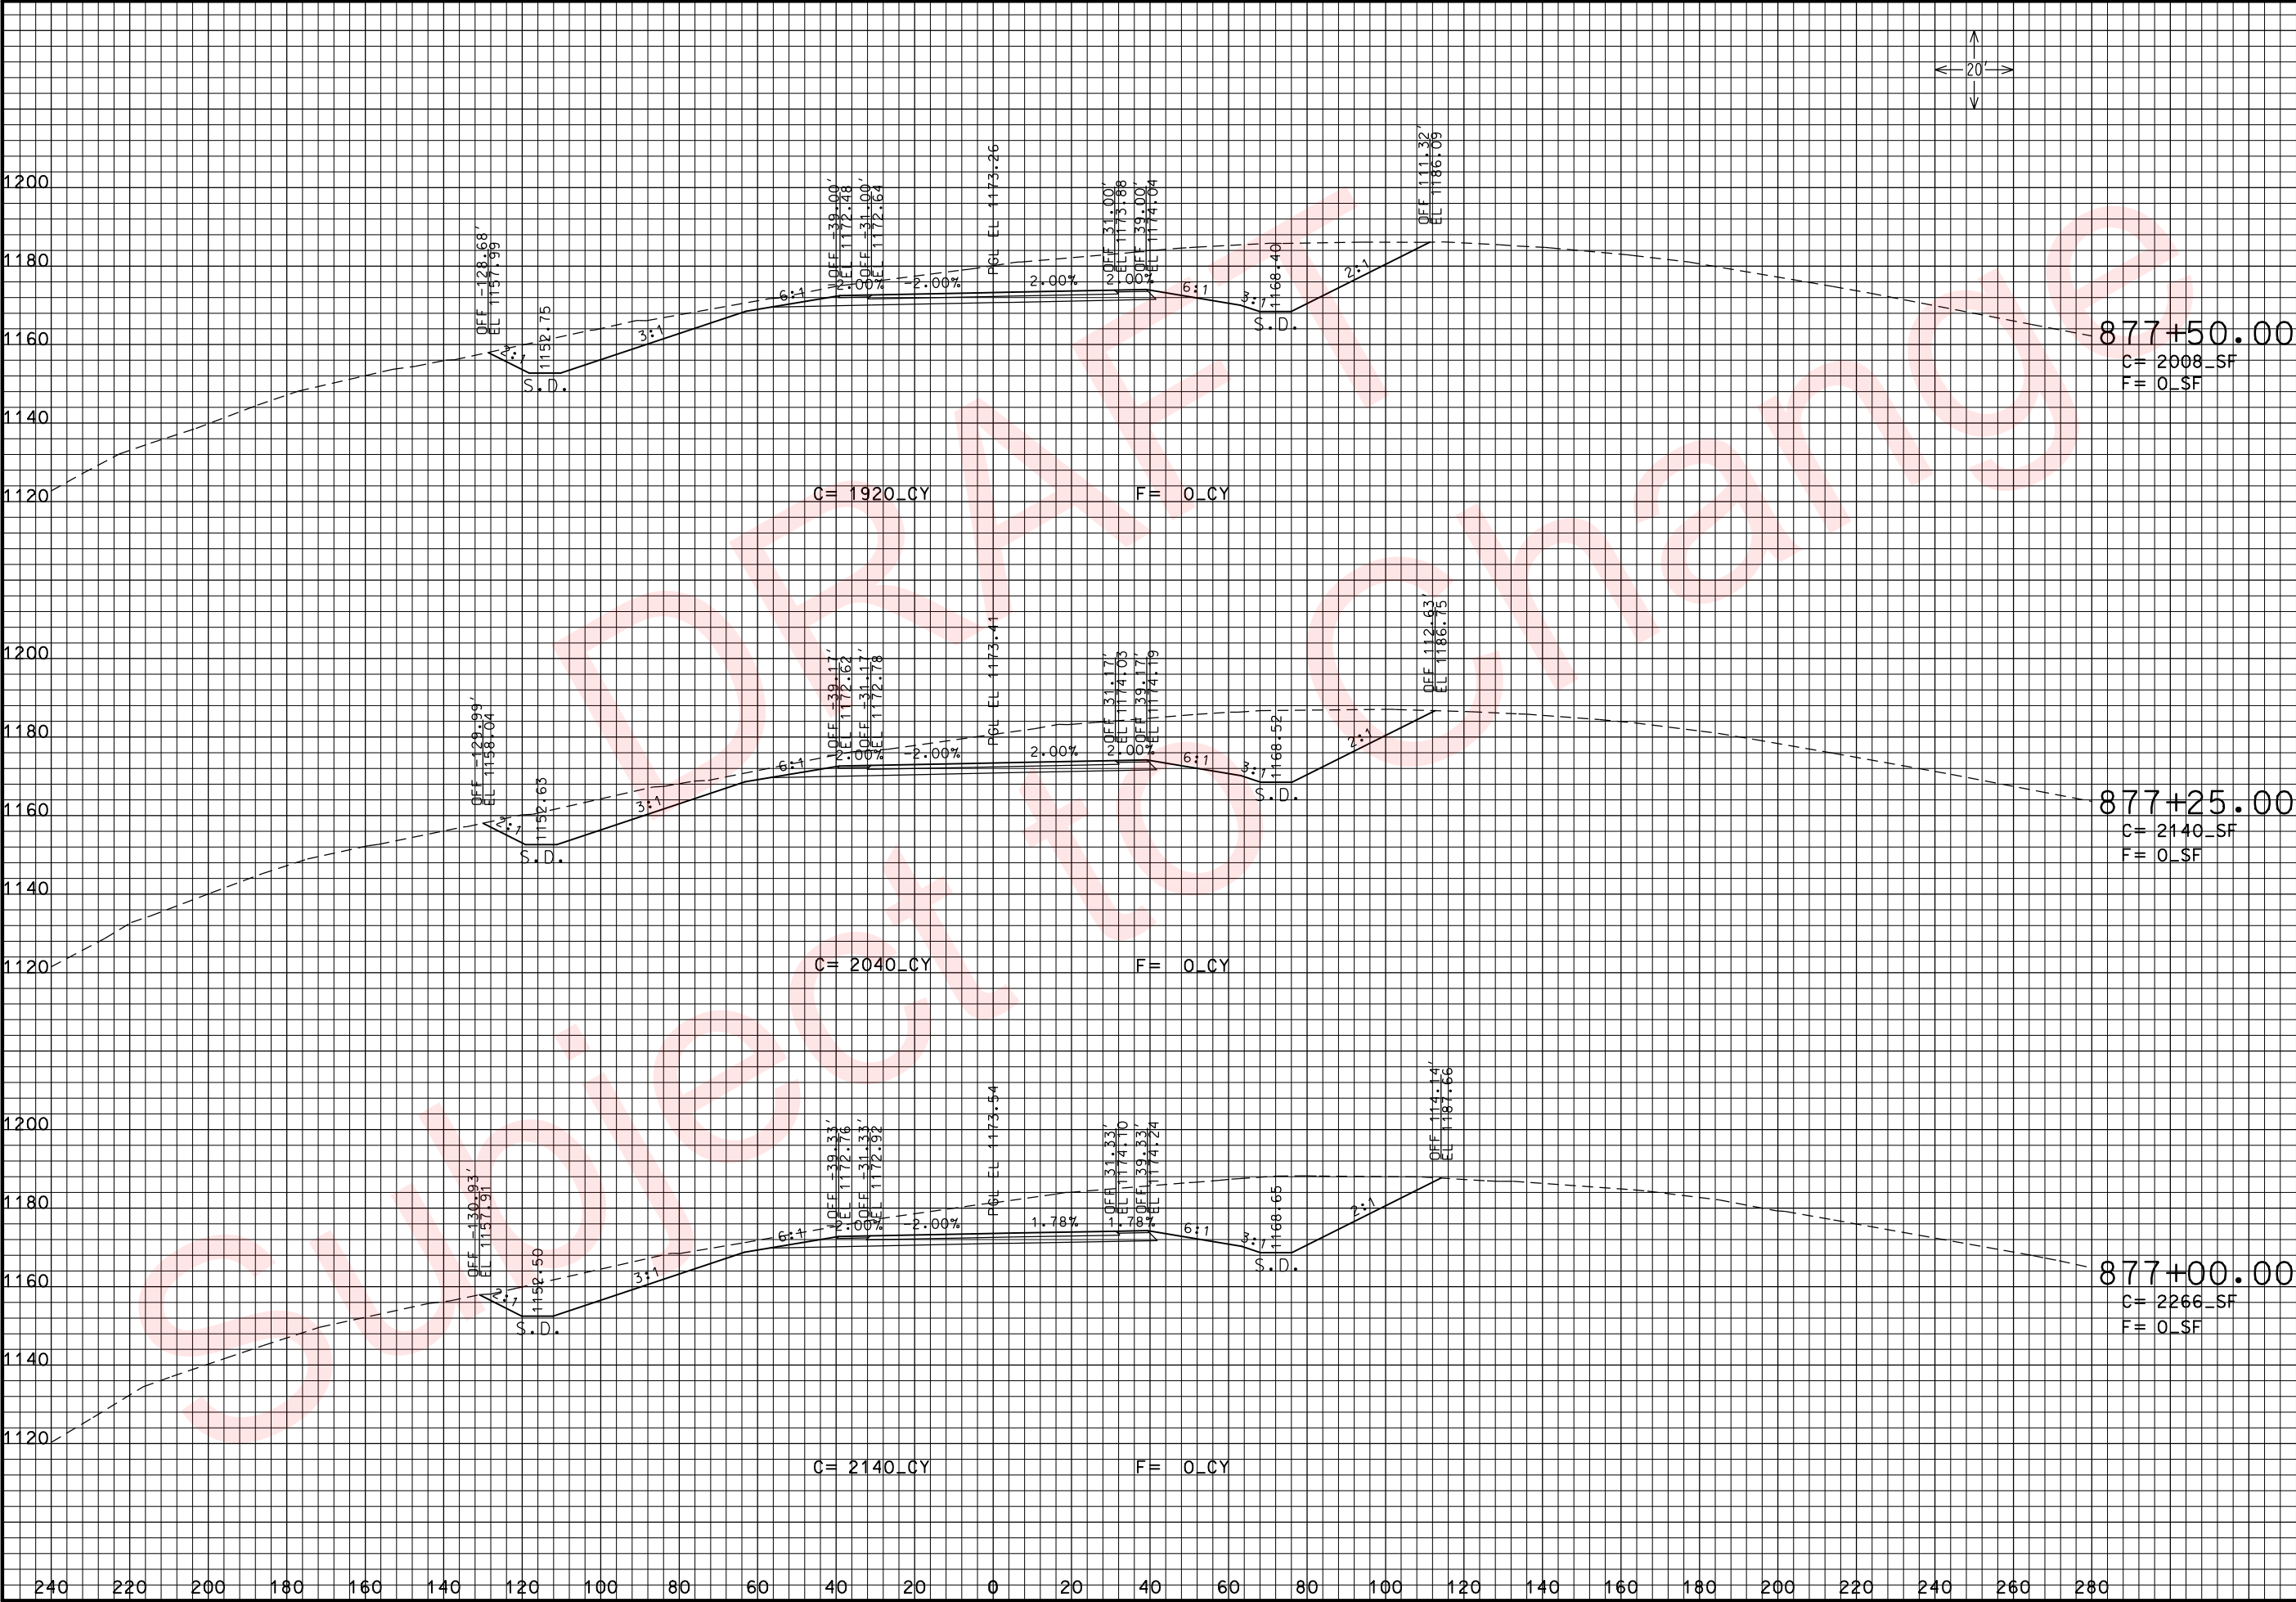

THIS MEDIA SHOULD NOT BE CONSIDERED A CERTIFIED DOCUMENT.

DATE PREPARED
3/26/2010

ROUTE
49

STATE
MO

DISTRICT
7

SHEET NO.
159

COUNTY
McDONALD

JOB NO.
J7P0601

CONTRACT ID.

PROJECT NO.

BRIDGE NO.

DESCRIPTION	DATE

MISSOURI HIGHWAYS AND TRANSPORTATION COMMISSION



105 WEST CAPITOL
JEFFERSON CITY, MO 65102
1-888-ASK-MODOT (1-888-275-6636)



RTE. 49 S. OF RTE. 90

CROSS SECTIONS

SHEET 6 OF 97

REV.

xs_154-201_j7p0601_i20_i49SOUTH.dgn 10:59:54 AM 3/26/2010

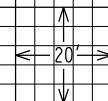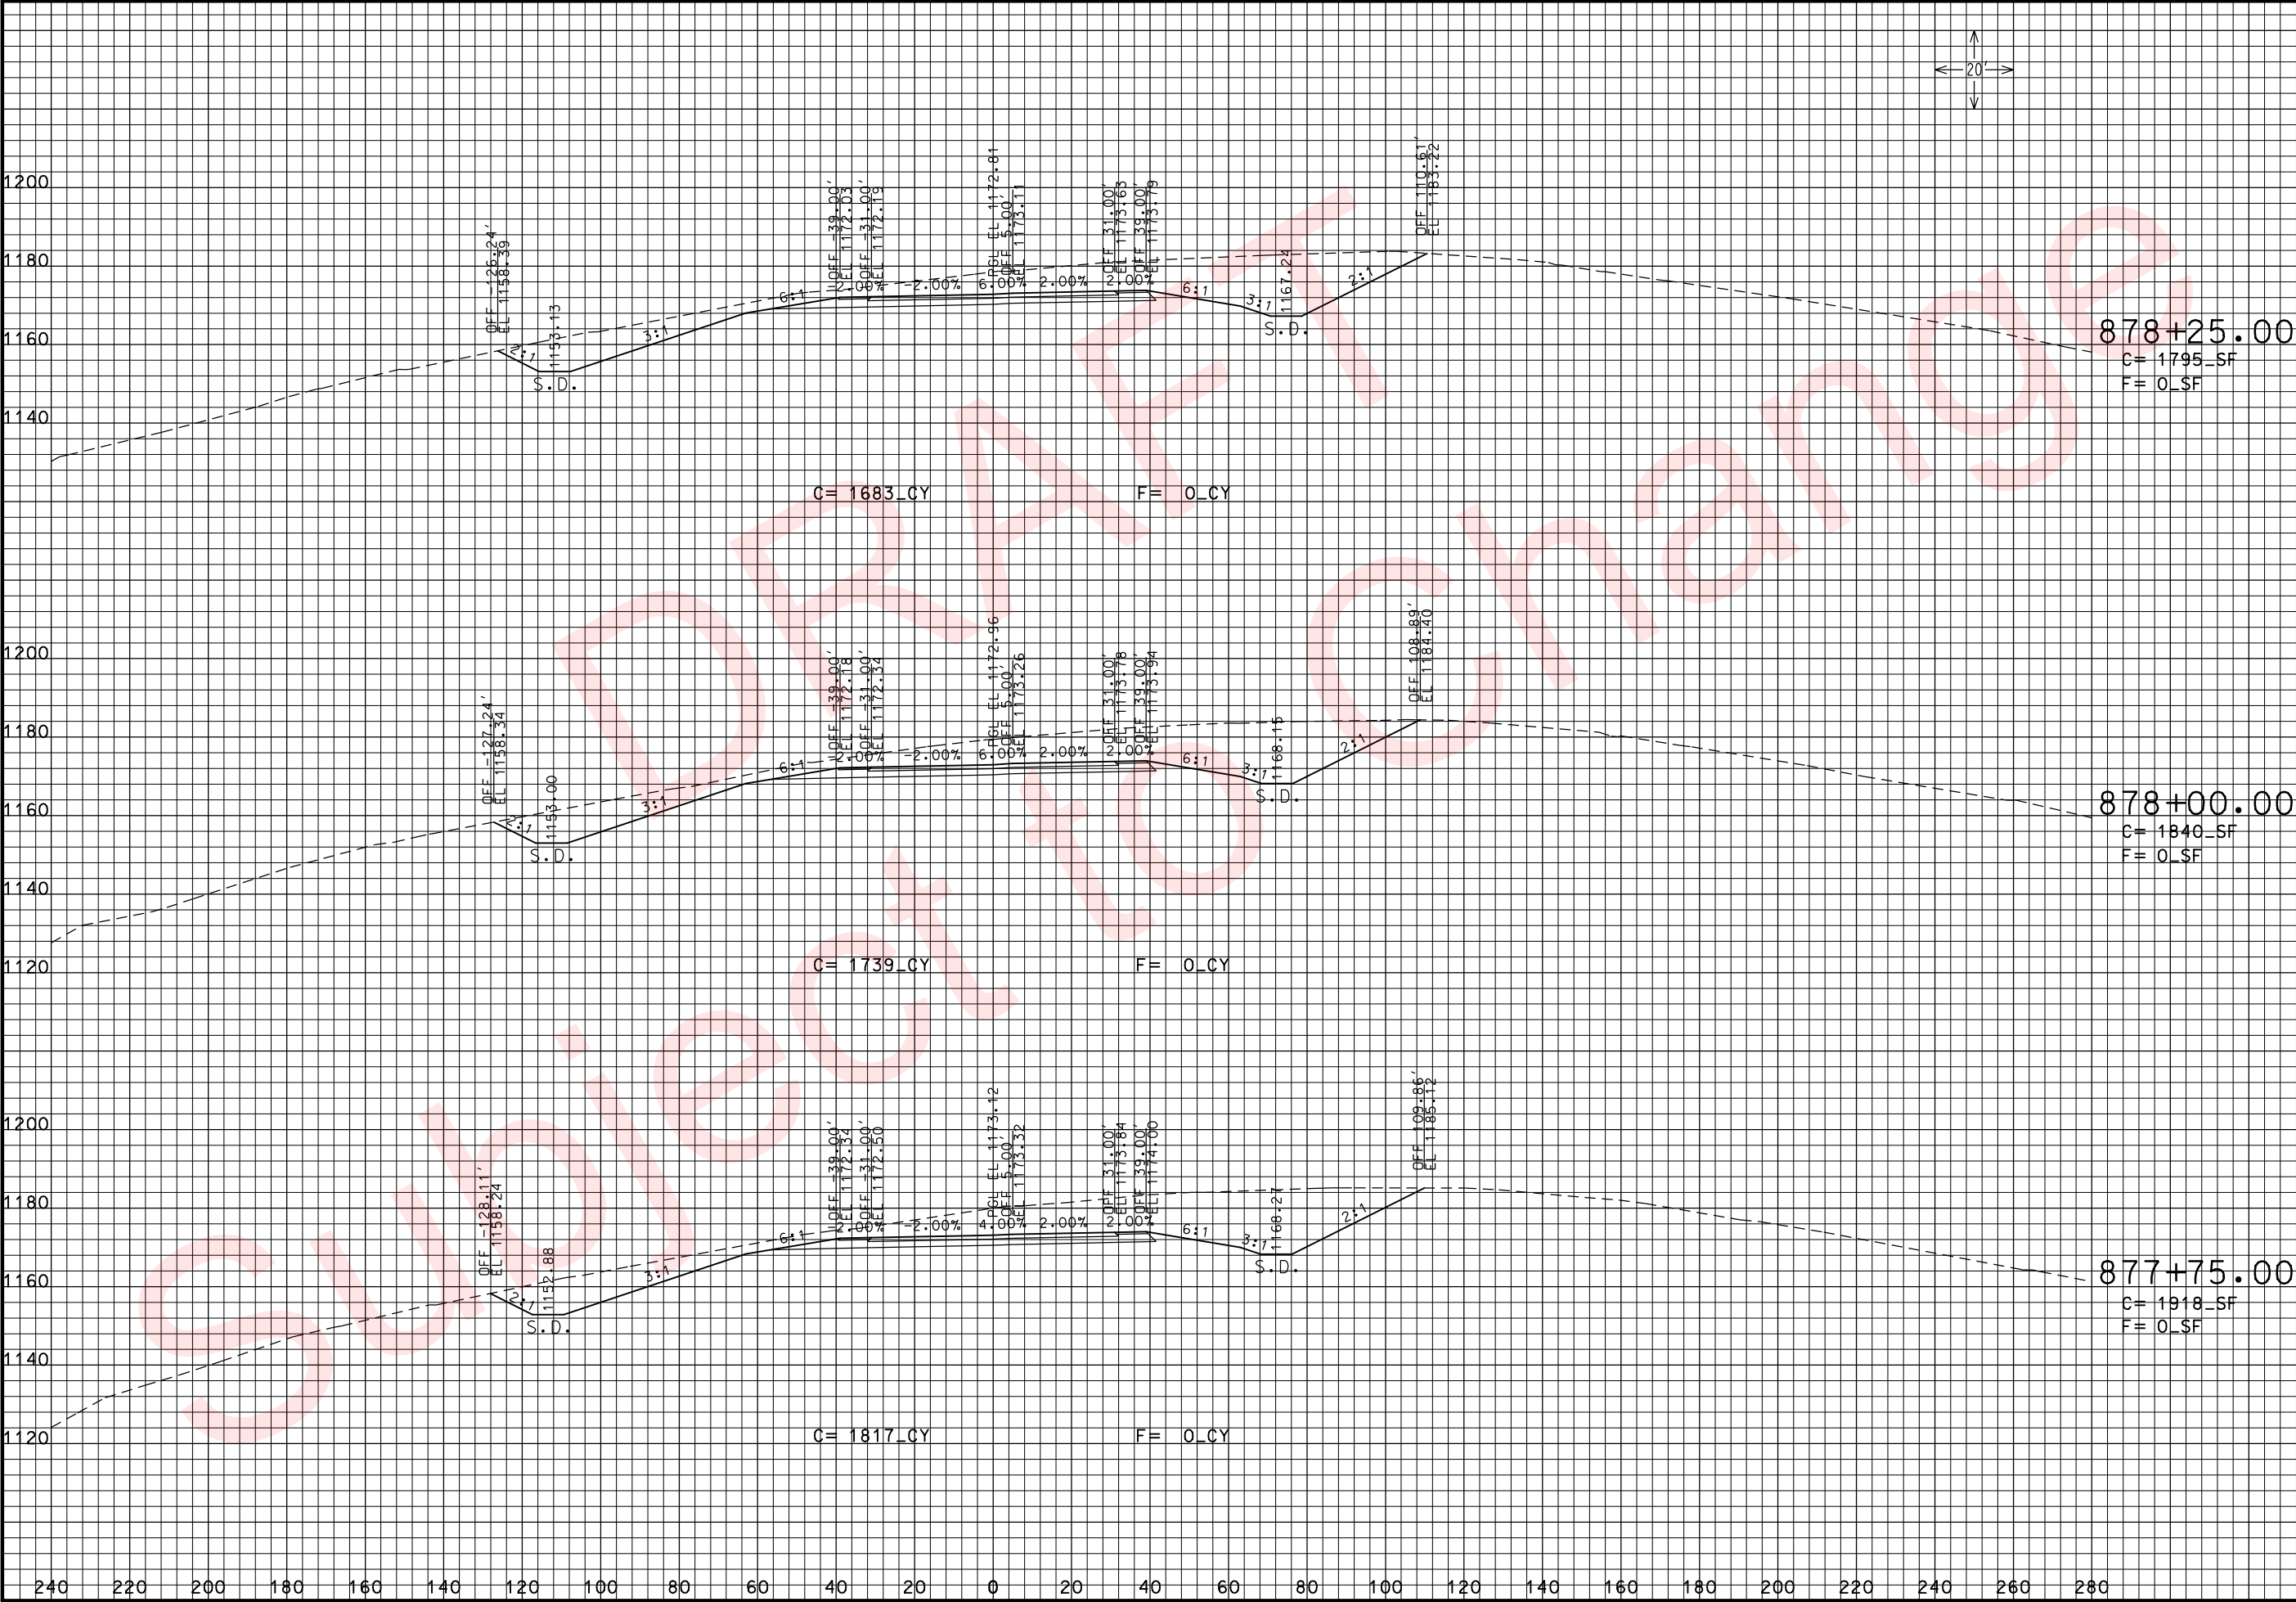

THIS MEDIA SHOULD NOT BE CONSIDERED A CERTIFIED DOCUMENT.

DATE PREPARED
3/26/2010

ROUTE
49

STATE
MO

DISTRICT
7

SHEET NO.
160

COUNTY
McDONALD

JOB NO.
J7P0601

CONTRACT ID.

PROJECT NO.

BRIDGE NO.

DESCRIPTION	DATE

MISSOURI HIGHWAYS AND TRANSPORTATION COMMISSION



105 WEST CAPITOL
JEFFERSON CITY, MO 65102
1-888-ASK-MODOT (1-888-275-6636)


RTE. 49 S. OF RTE. 90

CROSS SECTIONS

SHEET 7 OF 97

REV.

IF A SEAL IS PRESENT ON THIS SHEET IT HAS BEEN ELECTRONICALLY SEALED AND DATED: 3/26/2010 11:00:00 AM

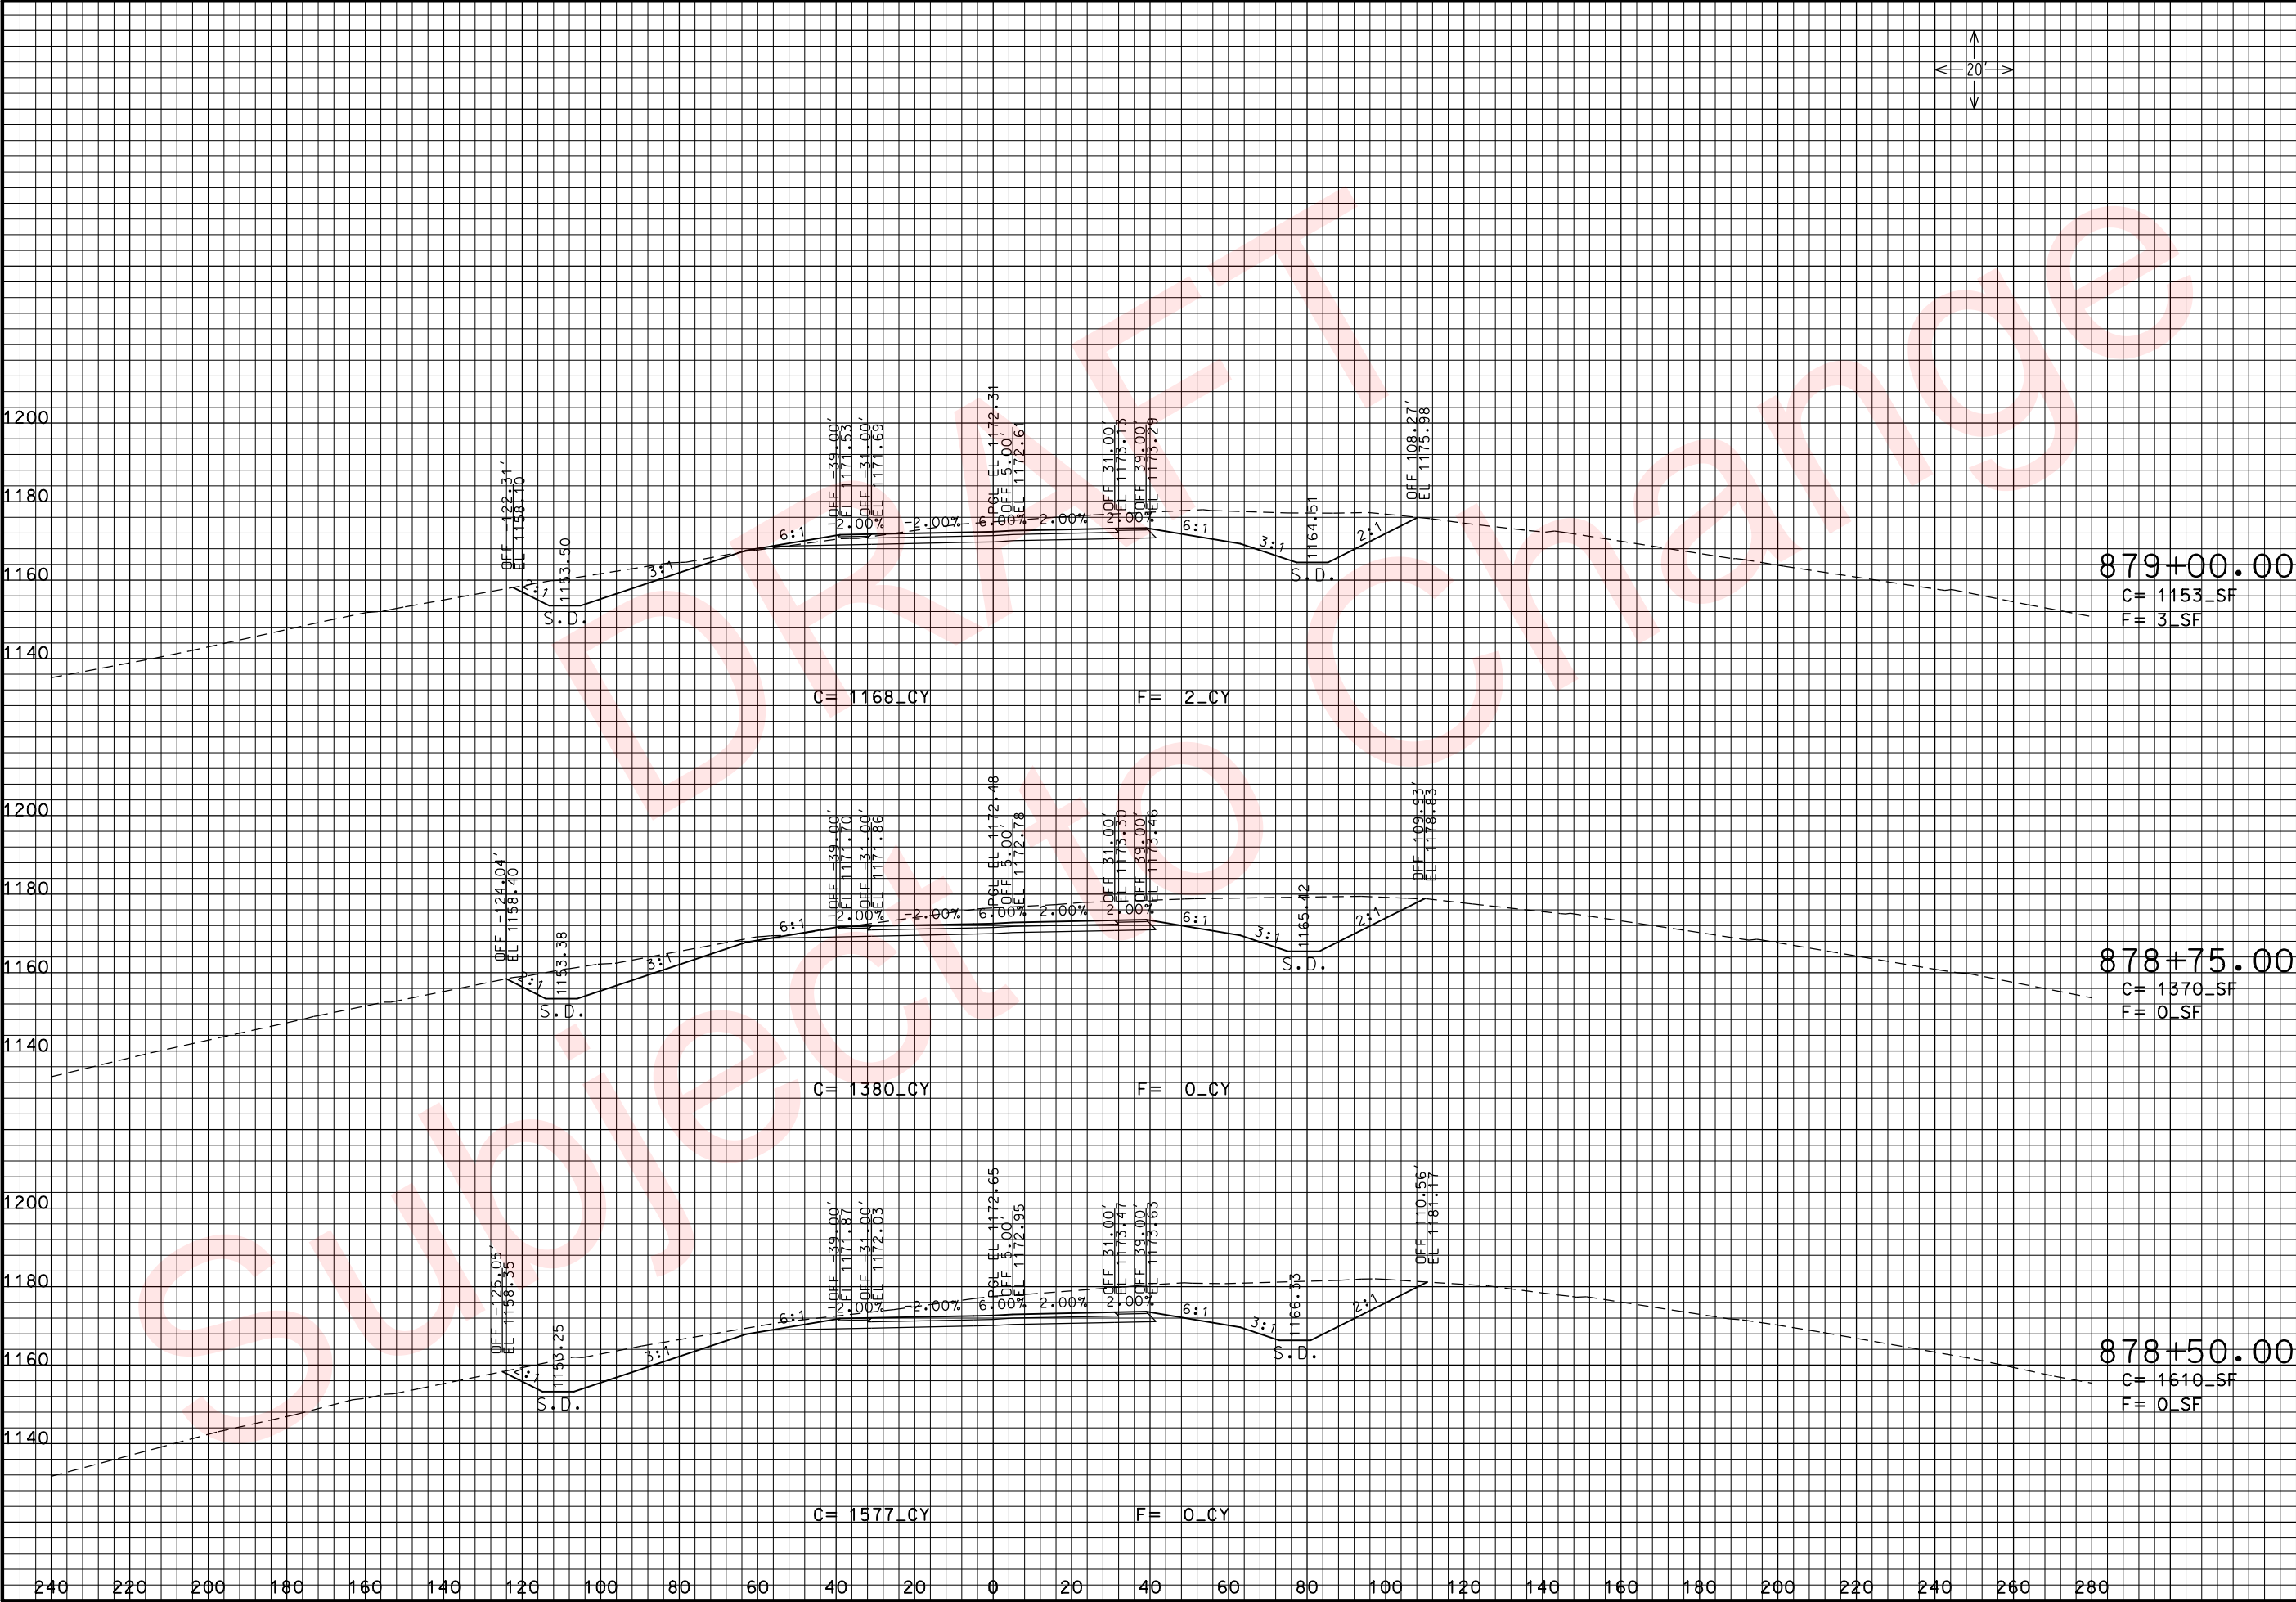

THIS MEDIA SHOULD NOT BE CONSIDERED A CERTIFIED DOCUMENT.

DATE PREPARED
3/26/2010

ROUTE 49
DISTRICT 7

STATE MO
SHEET NO. 16

COUNTY
McDONALD

JOB NO.
J7P0601

CONTRACT ID.

PROJECT NO.



BRIDGE NO.

DESCRIPTION	DATE

MISSOURI HIGHWAYS AND TRANSPORTATION COMMISSION

105 WEST CAPITOL
JEFFERSON CITY, MO 65102
1-888-ASK-MODOT (1-888-275-6636)

RTE. 49 S. OF RTE. 90
CROSS SECTIONS
SHEET 8 OF 97

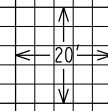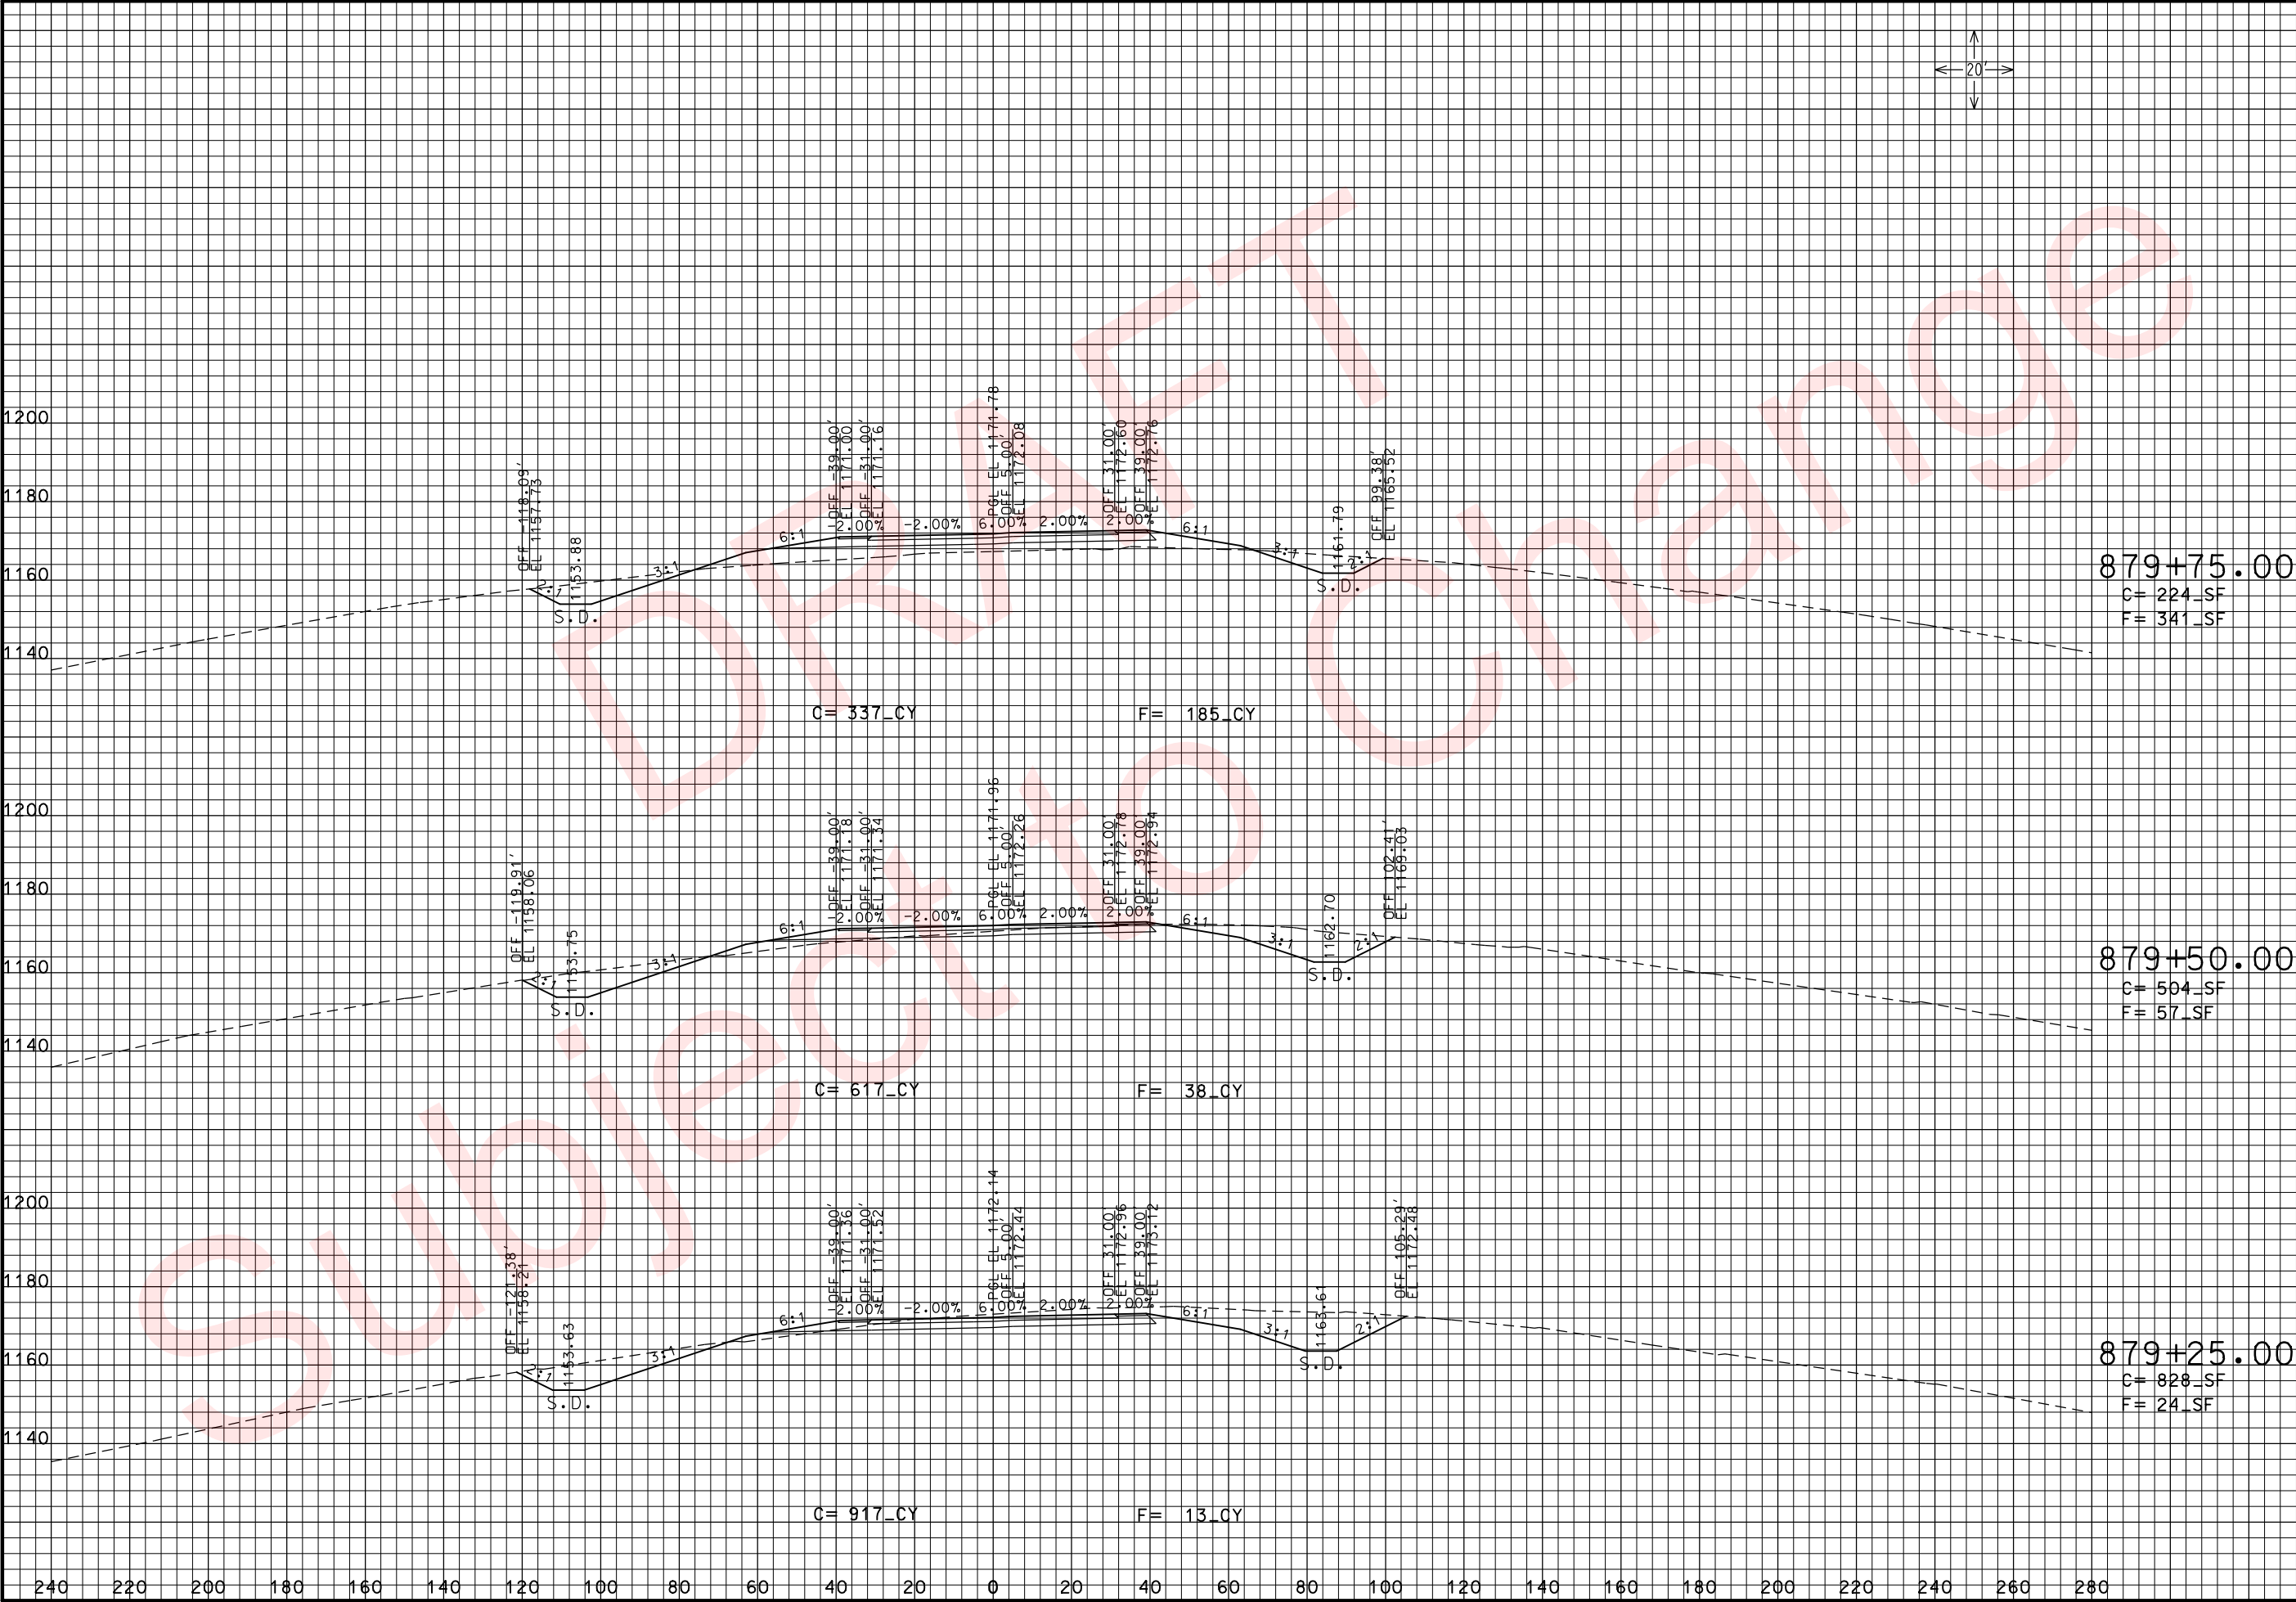

THIS MEDIA SHOULD NOT BE CONSIDERED A CERTIFIED DOCUMENT.

DATE PREPARED
3/26/2010

ROUTE
49

DISTRICT
7

STATE
MO

SHEET NO.
162

COUNTY
McDONALD

JOB NO.
J7P0601

CONTRACT ID.

PROJECT NO.

BRIDGE NO.

DESCRIPTION

DATE

MISSOURI HIGHWAYS AND TRANSPORTATION COMMISSION



MISSOURI HIGHWAYS AND TRANSPORTATION COMMISSION
105 WEST CAPITOL
JEFFERSON CITY, MO 65102
1-888-ASK-MODOT (1-888-275-6636)


RTE. 49 S. OF RTE. 90



CROSS SECTIONS

SHEET 9 OF 97

REV. IF A SEAL IS PRESENT ON THIS SHEET IT HAS BEEN ELECTRONICALLY SEALED AND DATED.

xs_154-201_j7p0601_i20_i49SOUTH.dgn 11:00:13 AM 3/26/2010

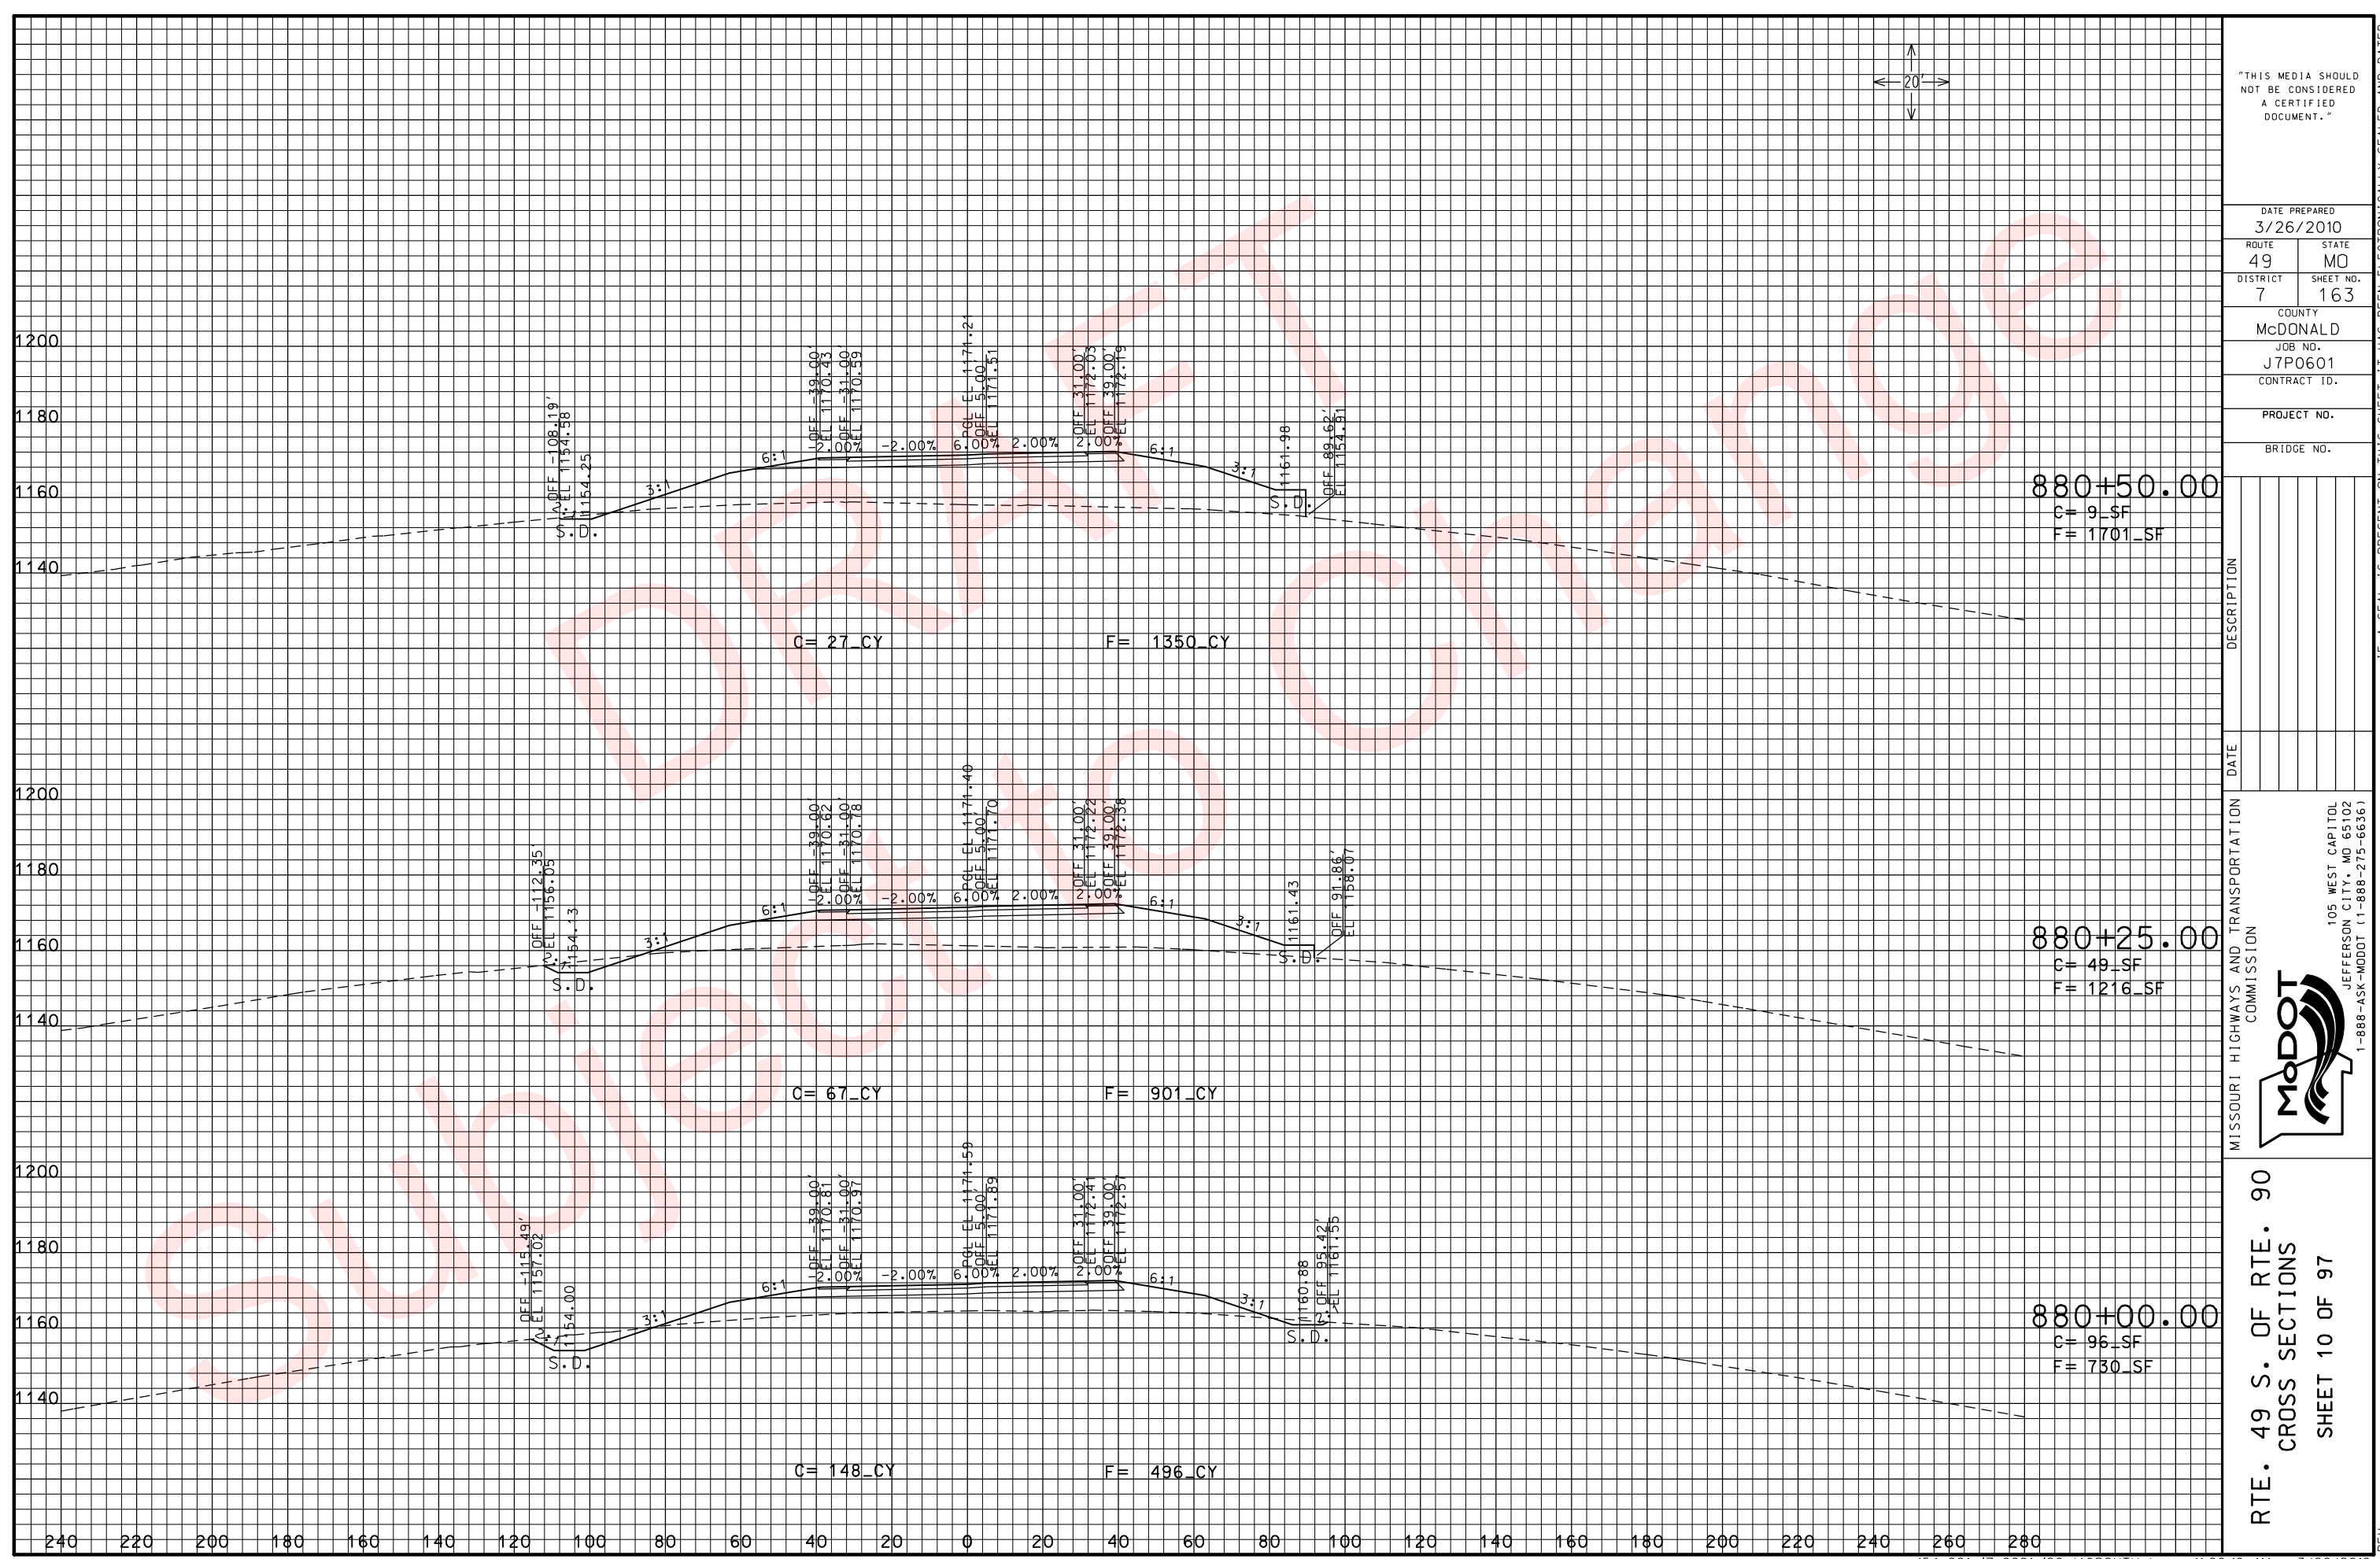

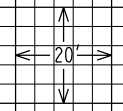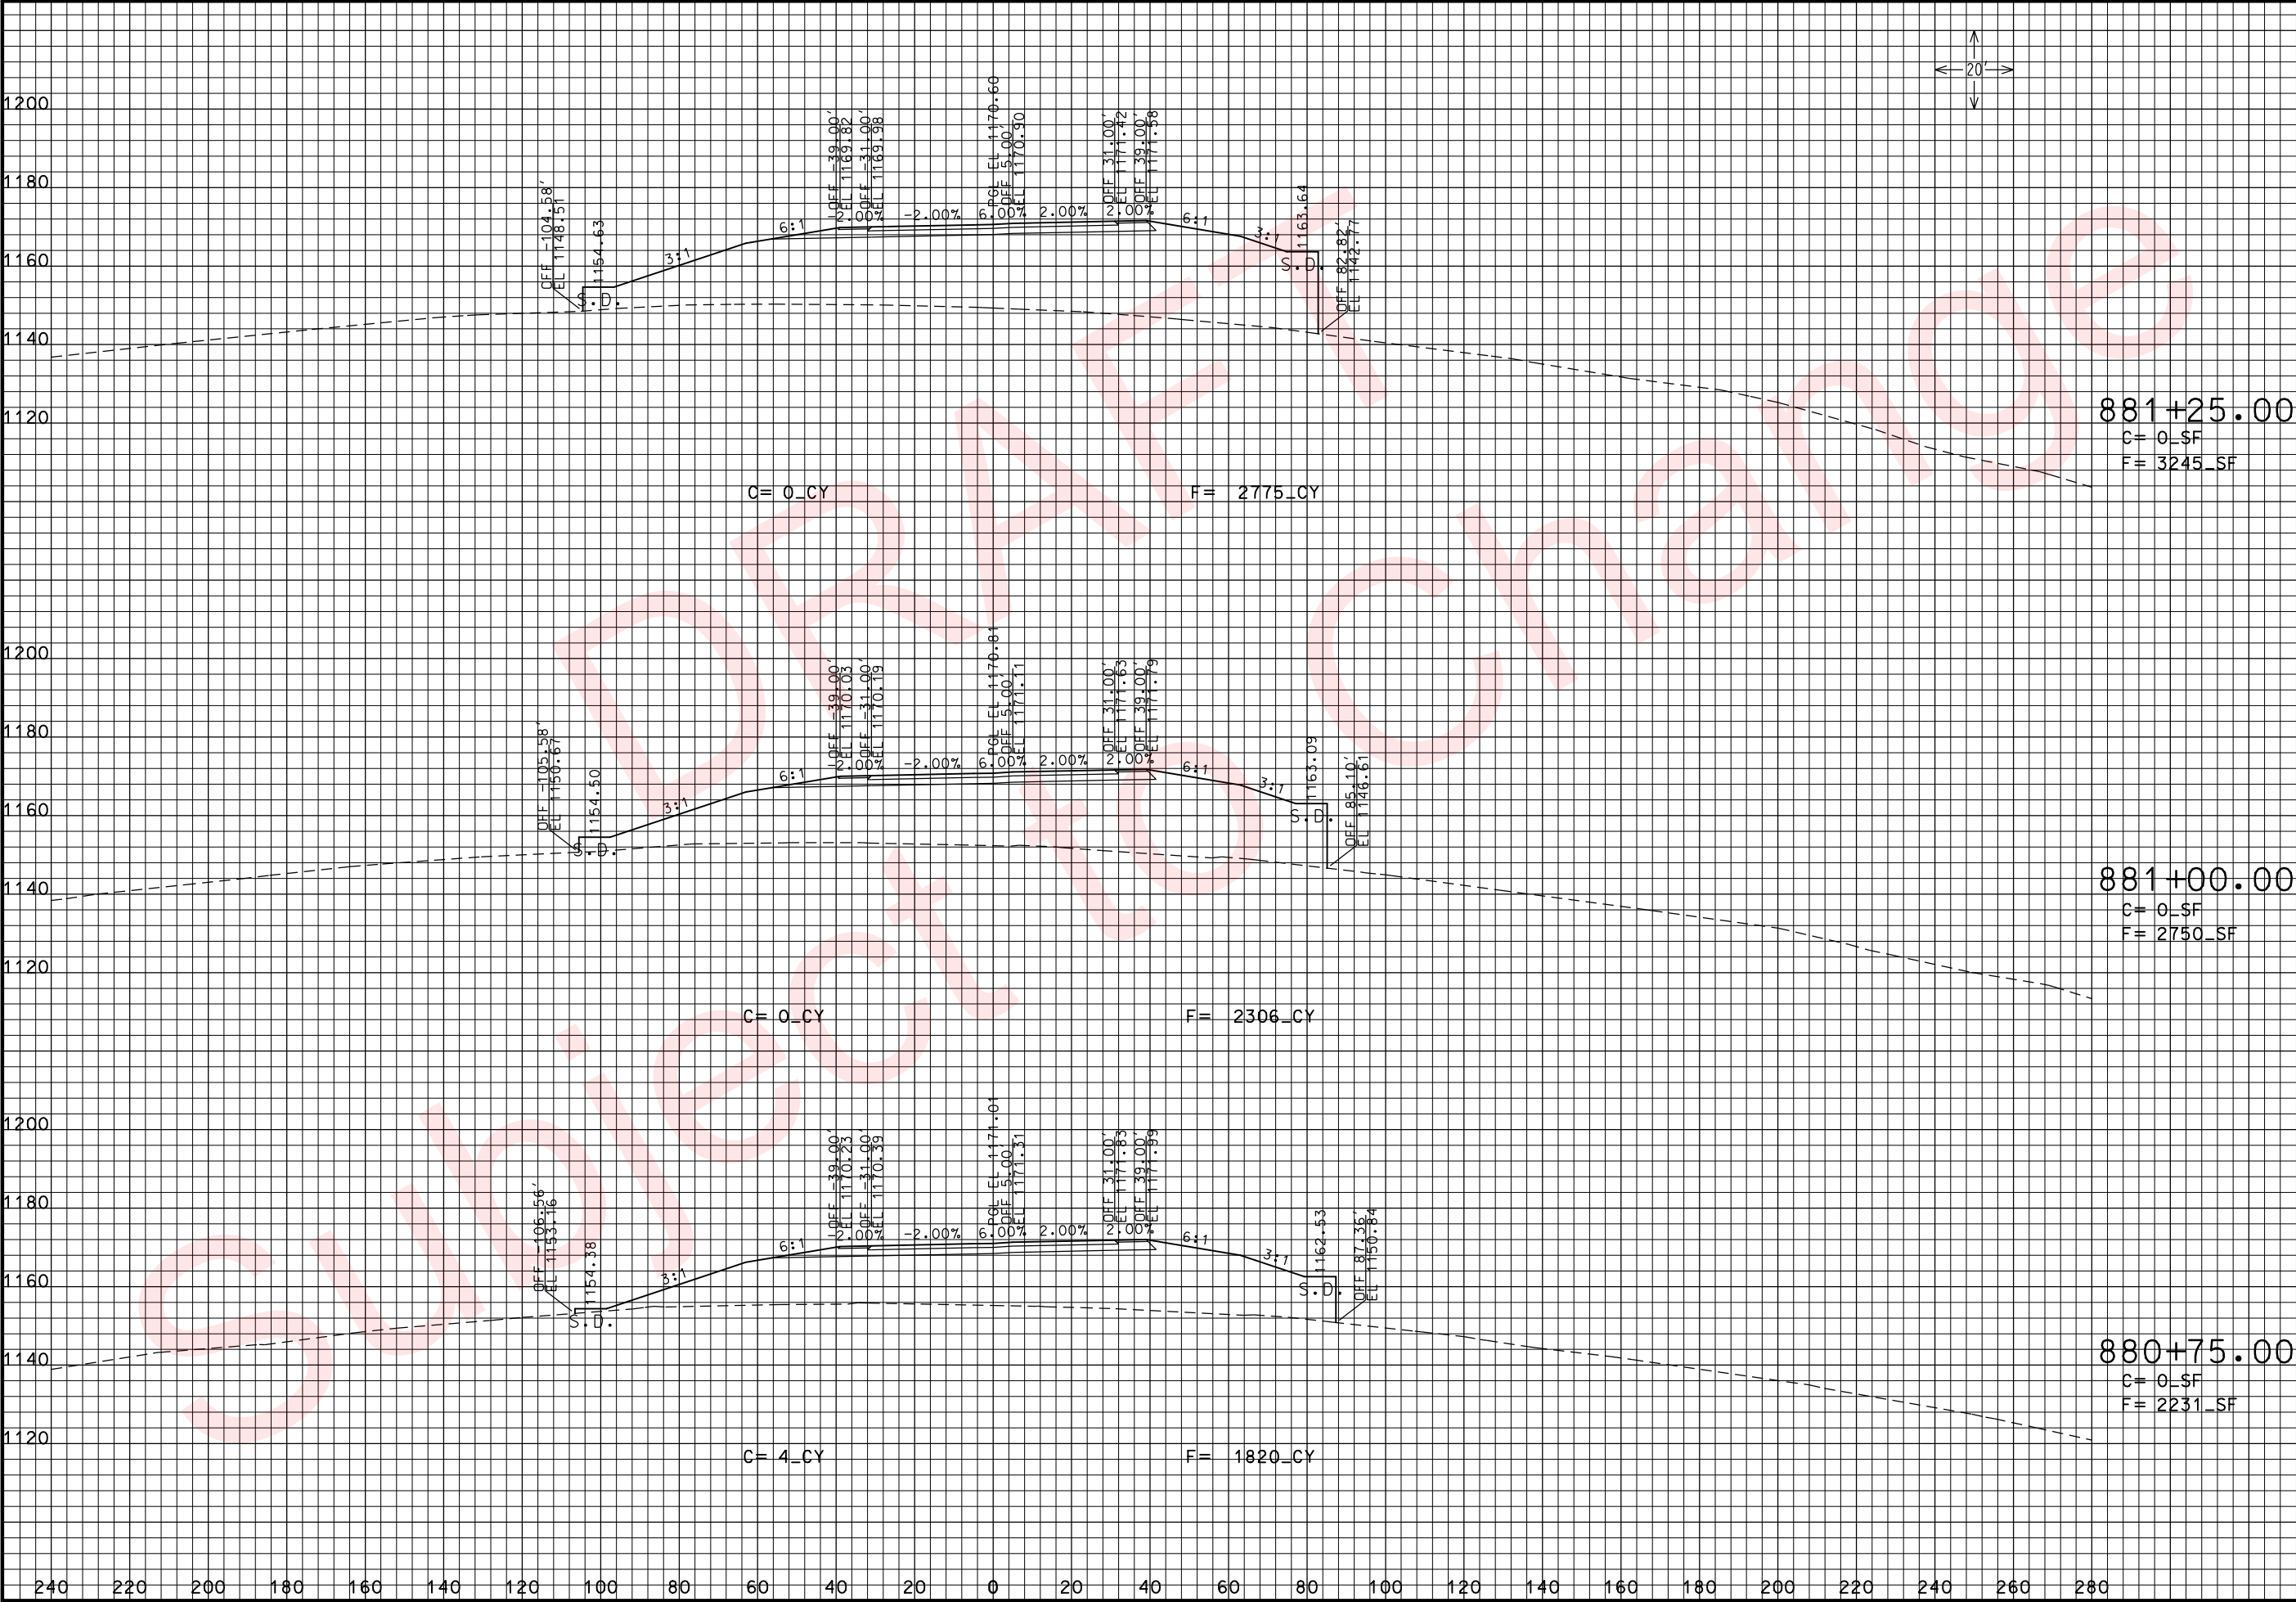

THIS MEDIA SHOULD NOT BE CONSIDERED A CERTIFIED DOCUMENT.

DATE PREPARED
3/26/2010

ROUTE
49

DISTRICT
7

COUNTY
McDONALD

JOB NO.
J7P0601

CONTRACT ID.

PROJECT NO.

BRIDGE NO.

STATE
MO

SHEET NO.
164

DESCRIPTION

DATE

MISSOURI HIGHWAYS AND TRANSPORTATION COMMISSION

105 WEST CAPITOL
JEFFERSON CITY, MO 65102
1-888-ASK-MODOT (1-888-275-6636)

RTE. 49 S. OF RTE. 90

CROSS SECTIONS


SHEET 11 OF 97



REV.

xs_154-201_j7p0601_i20_i49SOUTH.dgn

11:00:25 AM

3/26/2010

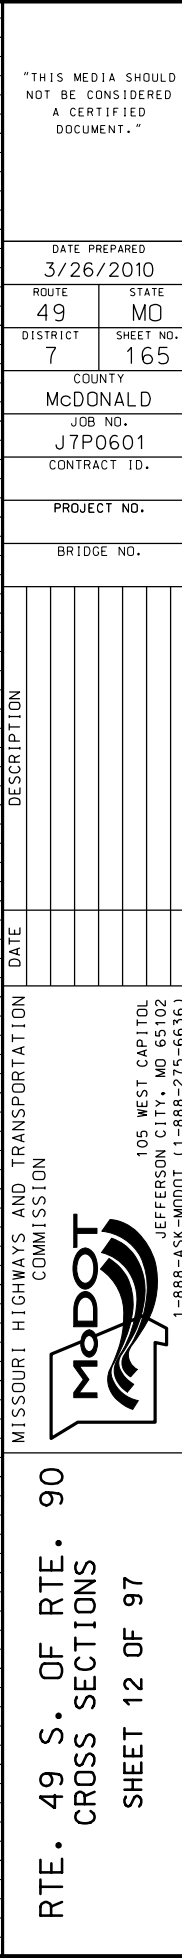

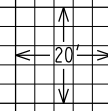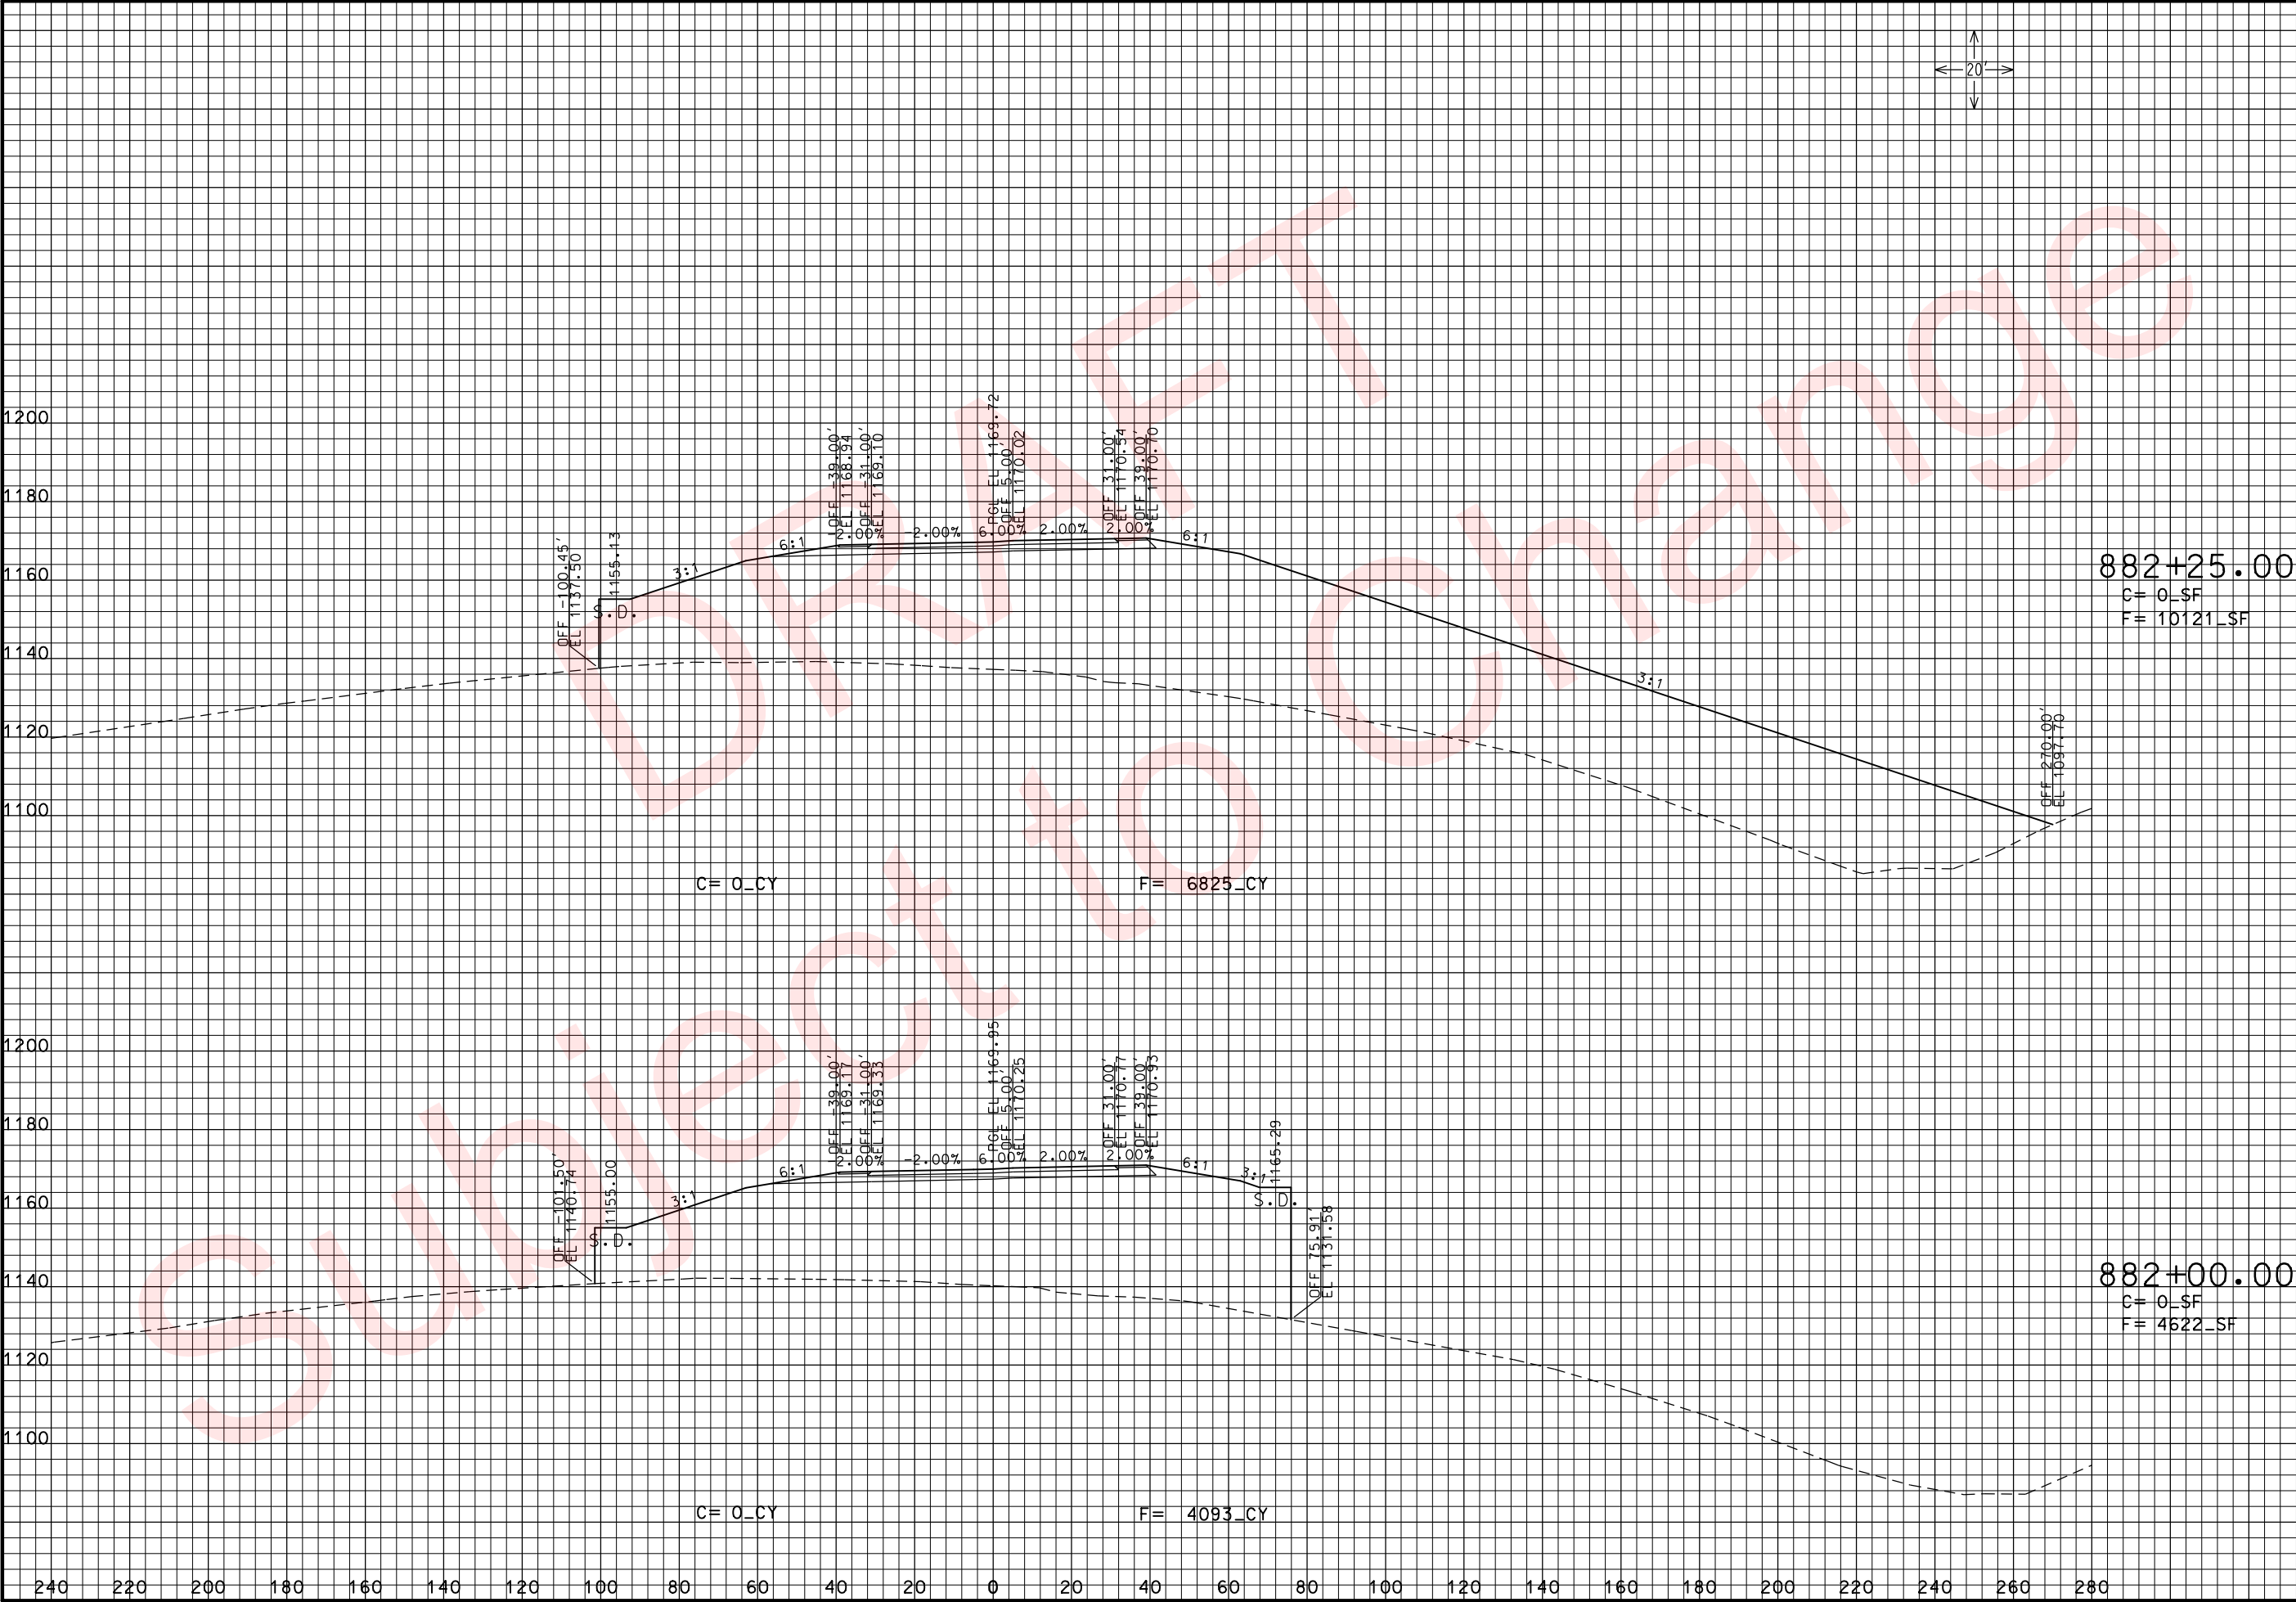

THIS MEDIA SHOULD NOT BE CONSIDERED A CERTIFIED DOCUMENT.

DATE PREPARED
3/26/2010

ROUTE
49

DISTRICT
7

STATE
MO

SHEET NO.
166

COUNTY
McDONALD

JOB NO.
J7P0601

CONTRACT ID.

PROJECT NO.

BRIDGE NO.

DESCRIPTION

DATE

MISSOURI HIGHWAYS AND TRANSPORTATION COMMISSION

105 WEST CAPITOL

JEFFERSON CITY, MO 65102

1-888-ASK-MODOT (1-888-275-6636)

MoDOT

RTE. 49 S. OF RTE. 90



CROSS SECTIONS

SHEET 13 OF 97

REV.

IF A SEAL IS PRESENT ON THIS SHEET IT HAS BEEN ELECTRONICALLY SEALED AND DATED.

xs_154-201_j7p0601_i20_i49SOUTH.dgn 11:00:38 AM 3/26/2010

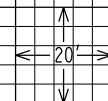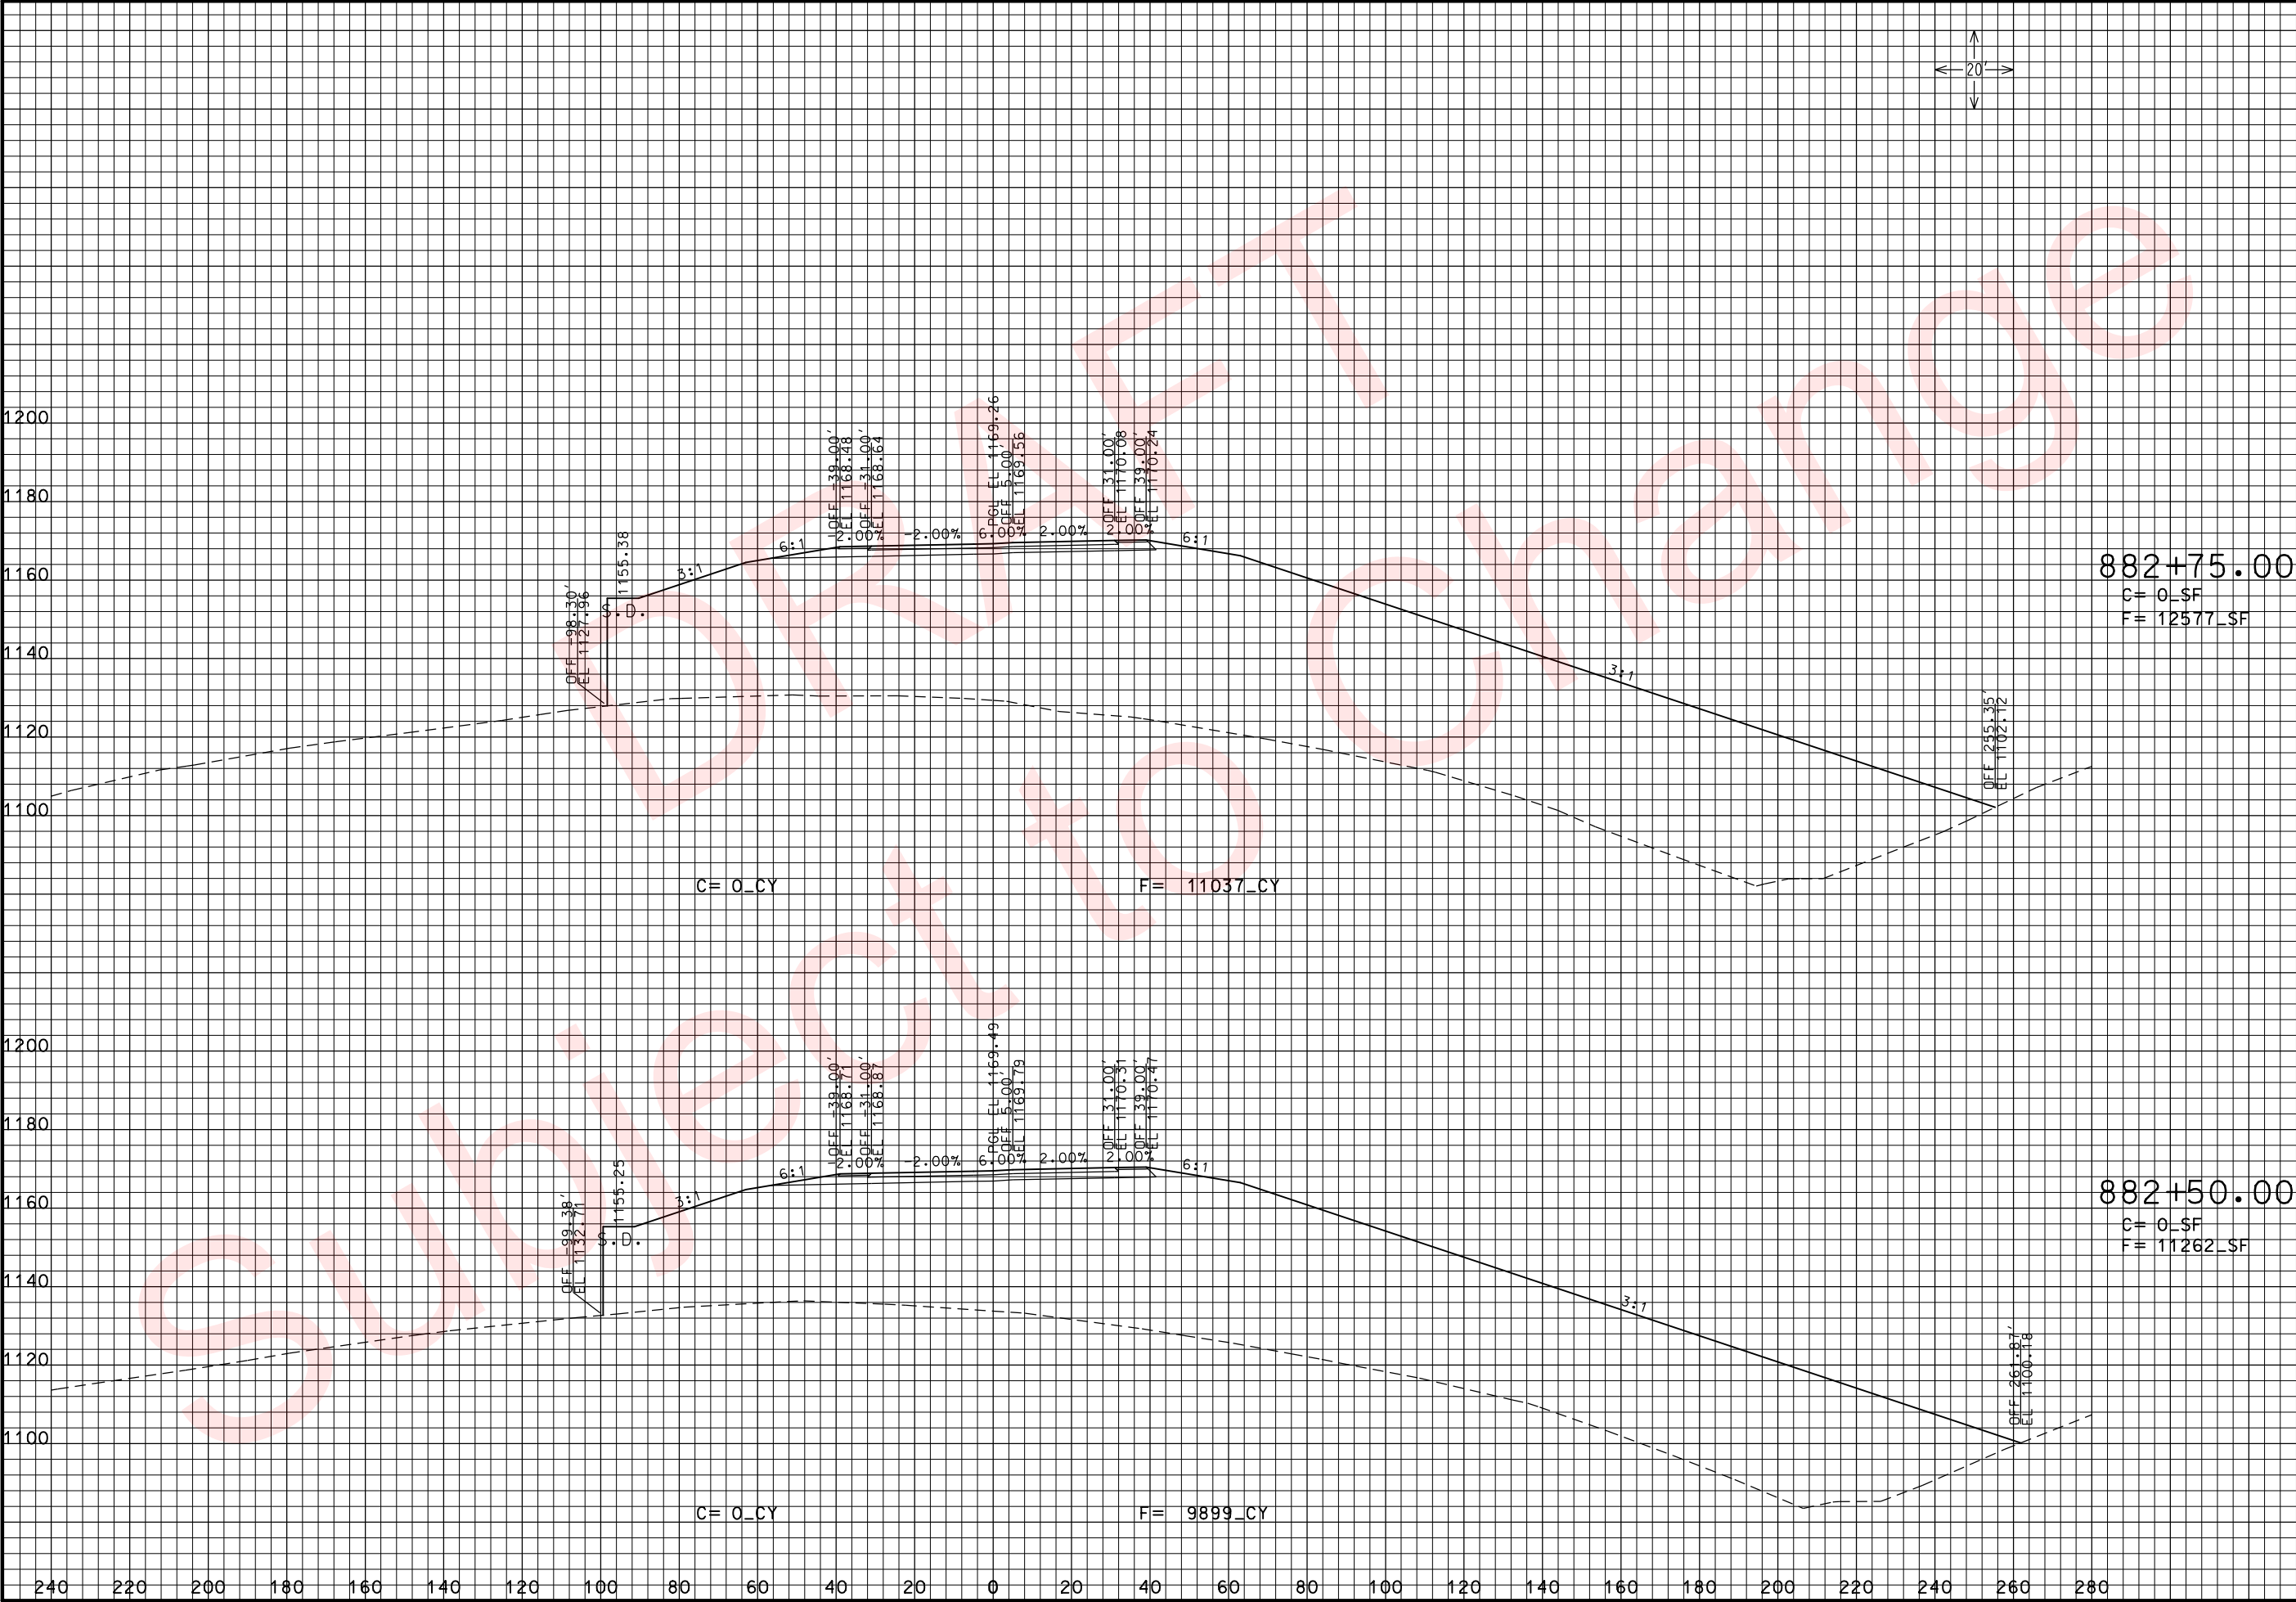

THIS MEDIA SHOULD NOT BE CONSIDERED A CERTIFIED DOCUMENT.

DATE PREPARED
3/26/2010

ROUTE
49

DISTRICT
7

STATE
MO

SHEET NO.
167

COUNTY
McDONALD

JOB NO.
J7P0601

CONTRACT ID.

PROJECT NO.

BRIDGE NO.

DESCRIPTION

DATE

MISSOURI HIGHWAYS AND TRANSPORTATION COMMISSION





105 WEST CAPITOL
JEFFERSON CITY, MO 65102
1-888-ASK-MDOT (1-888-275-6636)

RTE. 49 S. OF RTE. 90

CROSS SECTIONS

SHEET 14 OF 97

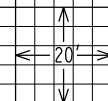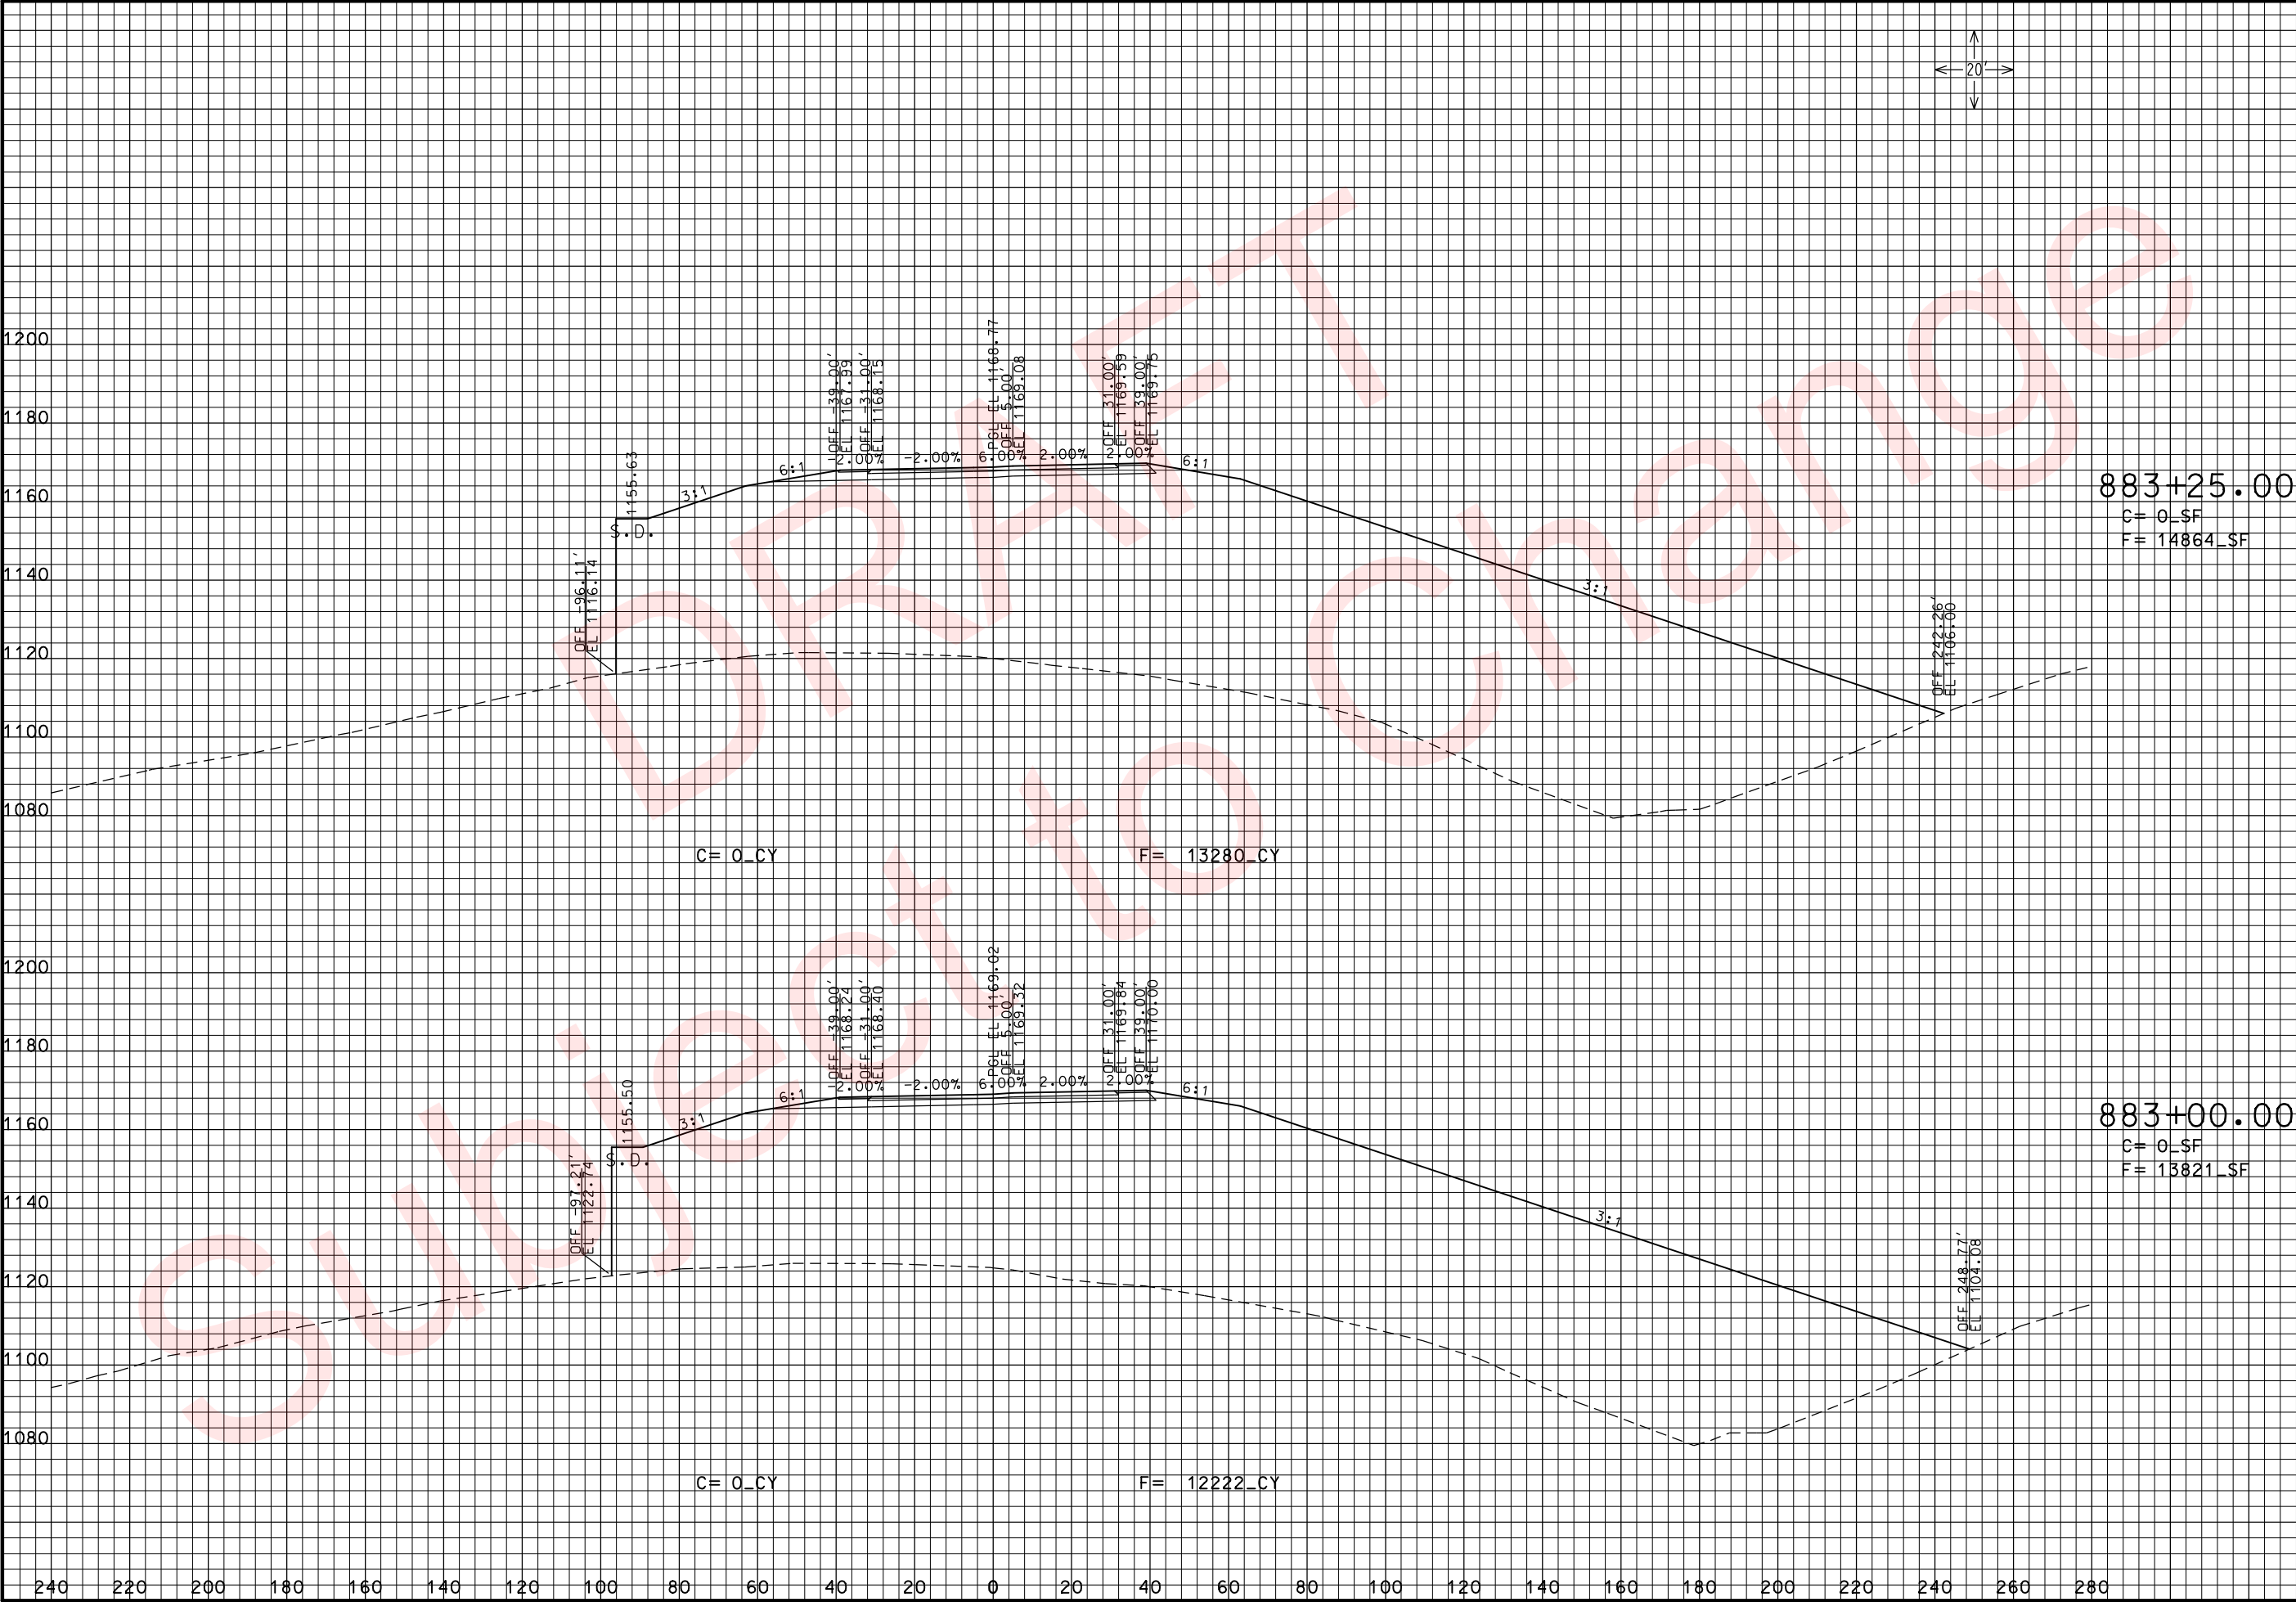

THIS MEDIA SHOULD NOT BE CONSIDERED A CERTIFIED DOCUMENT.

DATE PREPARED 3/26/2010	
ROUTE 49	STATE MO
DISTRICT 7	SHEET NO. 168
COUNTY McDONALD	
JOB NO. J7P0601	
CONTRACT ID.	
PROJECT NO.	
BRIDGE NO.	



DATE	DESCRIPTION

MISSOURI HIGHWAYS AND TRANSPORTATION COMMISSION

105 WEST CAPITOL
JEFFERSON CITY, MO 65102
1-888-ASK-MODOT (1-888-275-6636)

RTE. 49 S. OF RTE. 90
CROSS SECTIONS
SHEET 15 OF 97

IF A SEAL IS PRESENT ON THIS SHEET IT HAS BEEN ELECTRONICALLY SEALED AND DATED: REV.

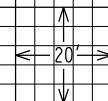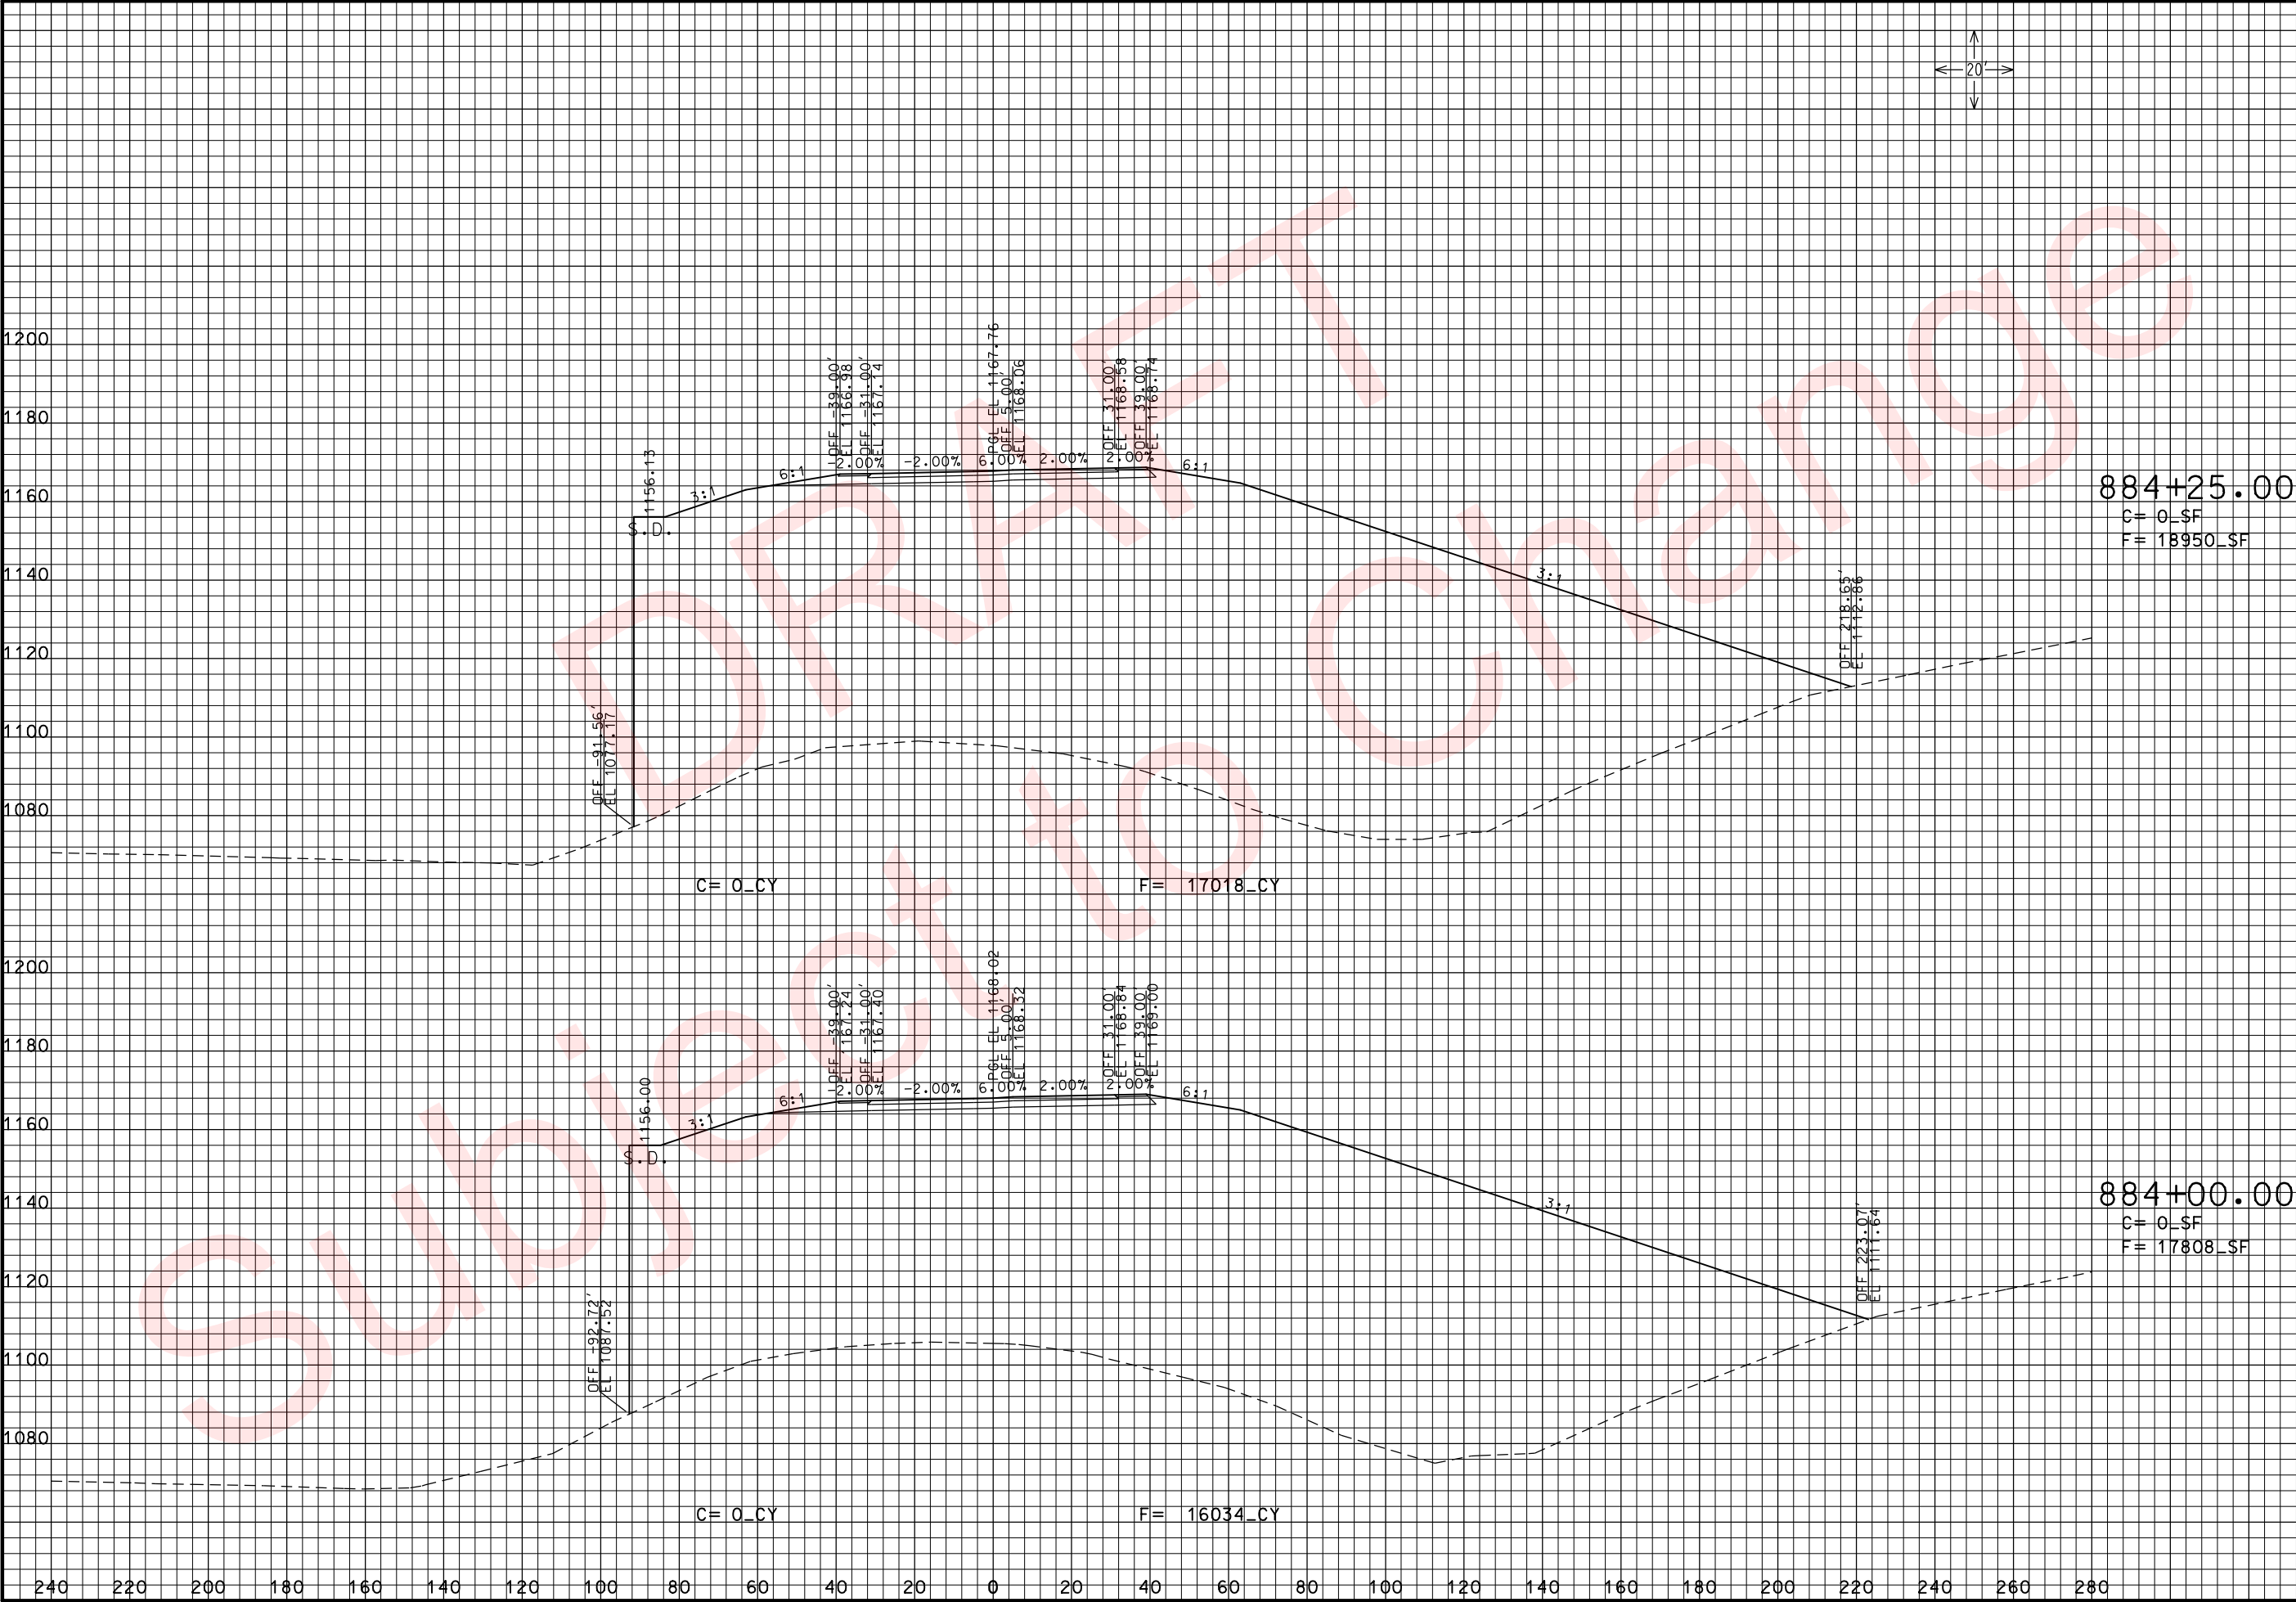

THIS MEDIA SHOULD NOT BE CONSIDERED A CERTIFIED DOCUMENT.

DATE PREPARED
3/26/2010

ROUTE
49

DISTRICT
7

STATE
MO

SHEET NO.
170

COUNTY
McDONALD

JOB NO.
J7P0601

CONTRACT ID.

PROJECT NO.

BRIDGE NO.

DESCRIPTION

DATE

MISSOURI HIGHWAYS AND TRANSPORTATION COMMISSION



105 WEST CAPITOL
JEFFERSON CITY, MO 65102
1-888-ASK-MODOT (1-888-275-6636)



RTE. 49 S. OF RTE. 90

CROSS SECTIONS

SHEET 17 OF 97

IF A SEAL IS PRESENT ON THIS SHEET IT HAS BEEN ELECTRONICALLY SEALED AND DATED: REV.

xs_154-201_j7p0601_i20_i49SOUTH.dgn 11:01:03 AM 3/26/2010

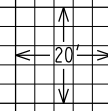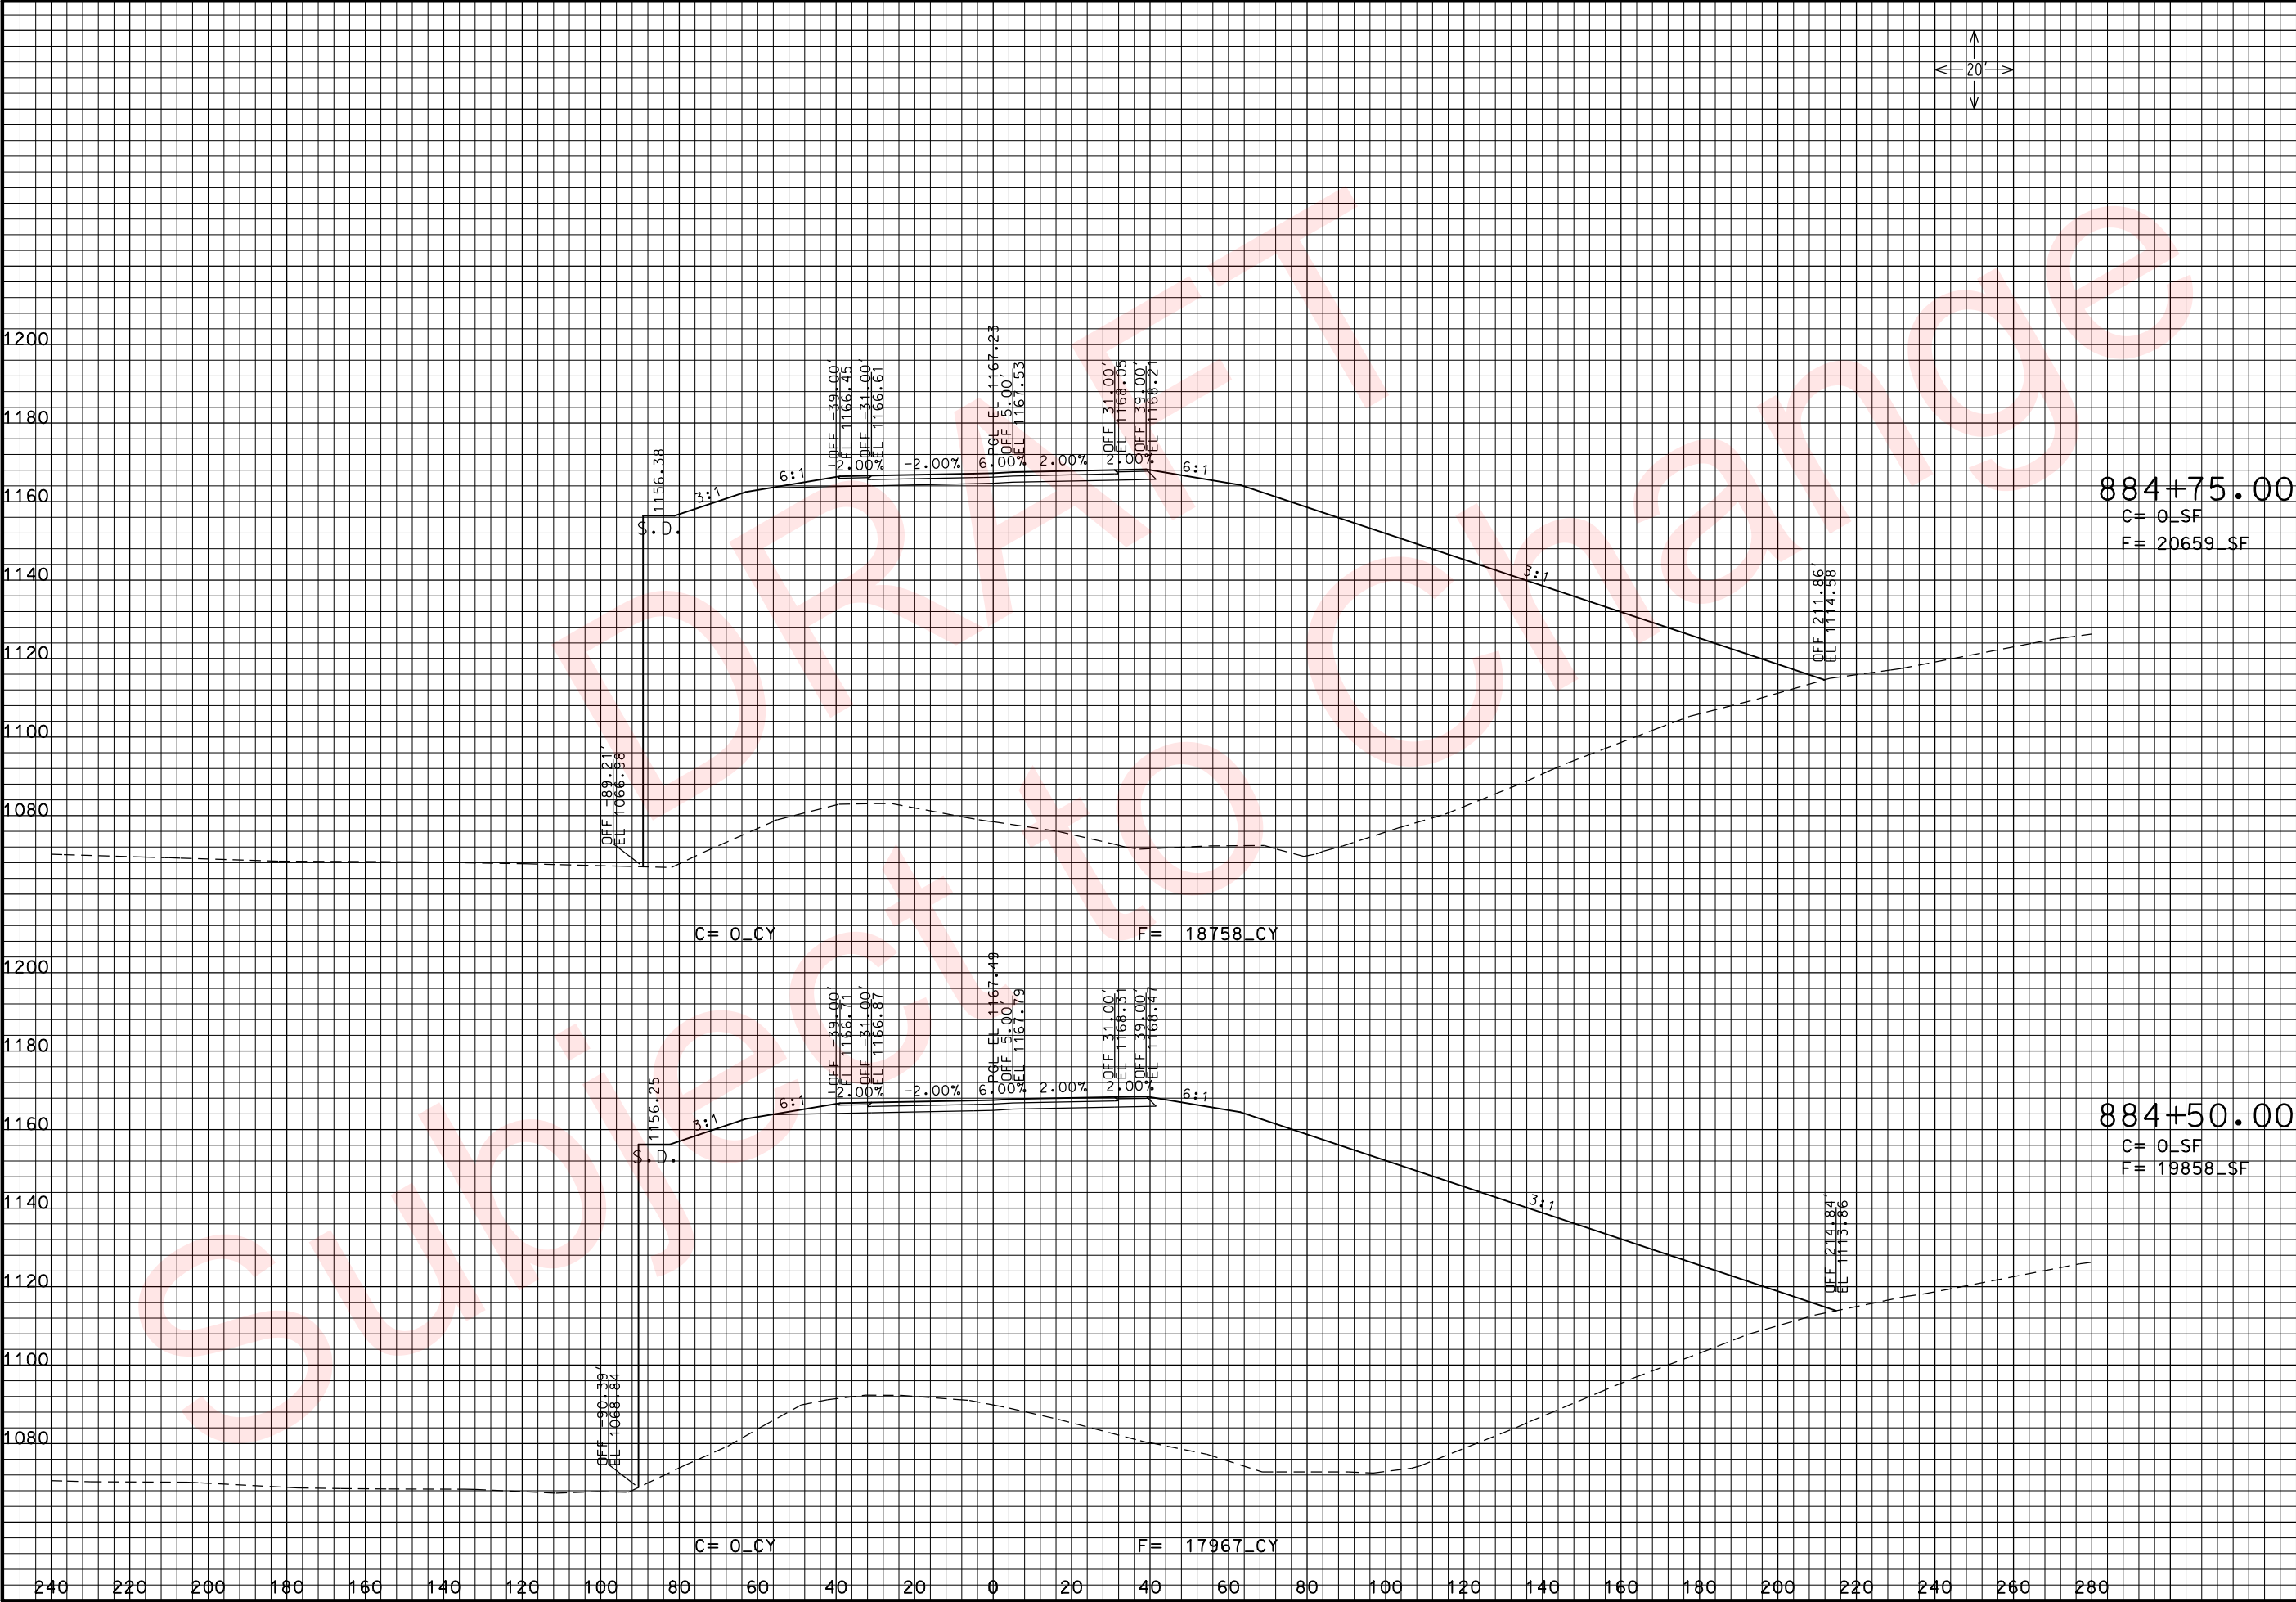

THIS MEDIA SHOULD NOT BE CONSIDERED A CERTIFIED DOCUMENT.

DATE PREPARED
3/26/2010

ROUTE 49	STATE MO
DISTRICT 7	SHEET NO. 17

COUNTY
McDONALD

JOB NO.
J7P0601

CONTRACT ID.

PROJECT NO.

BRIDGE NO.

DESCRIPTION	DATE



MISSOURI HIGHWAYS AND TRANSPORTATION COMMISSION

105 WEST CAPITOL
JEFFERSON CITY, MO 65102
1-888-ASK-MODOT (1-888-275-6636)

RTE. 49 S. OF RTE. 90

CROSS SECTIONS

SHEET 18 OF 97

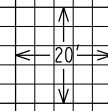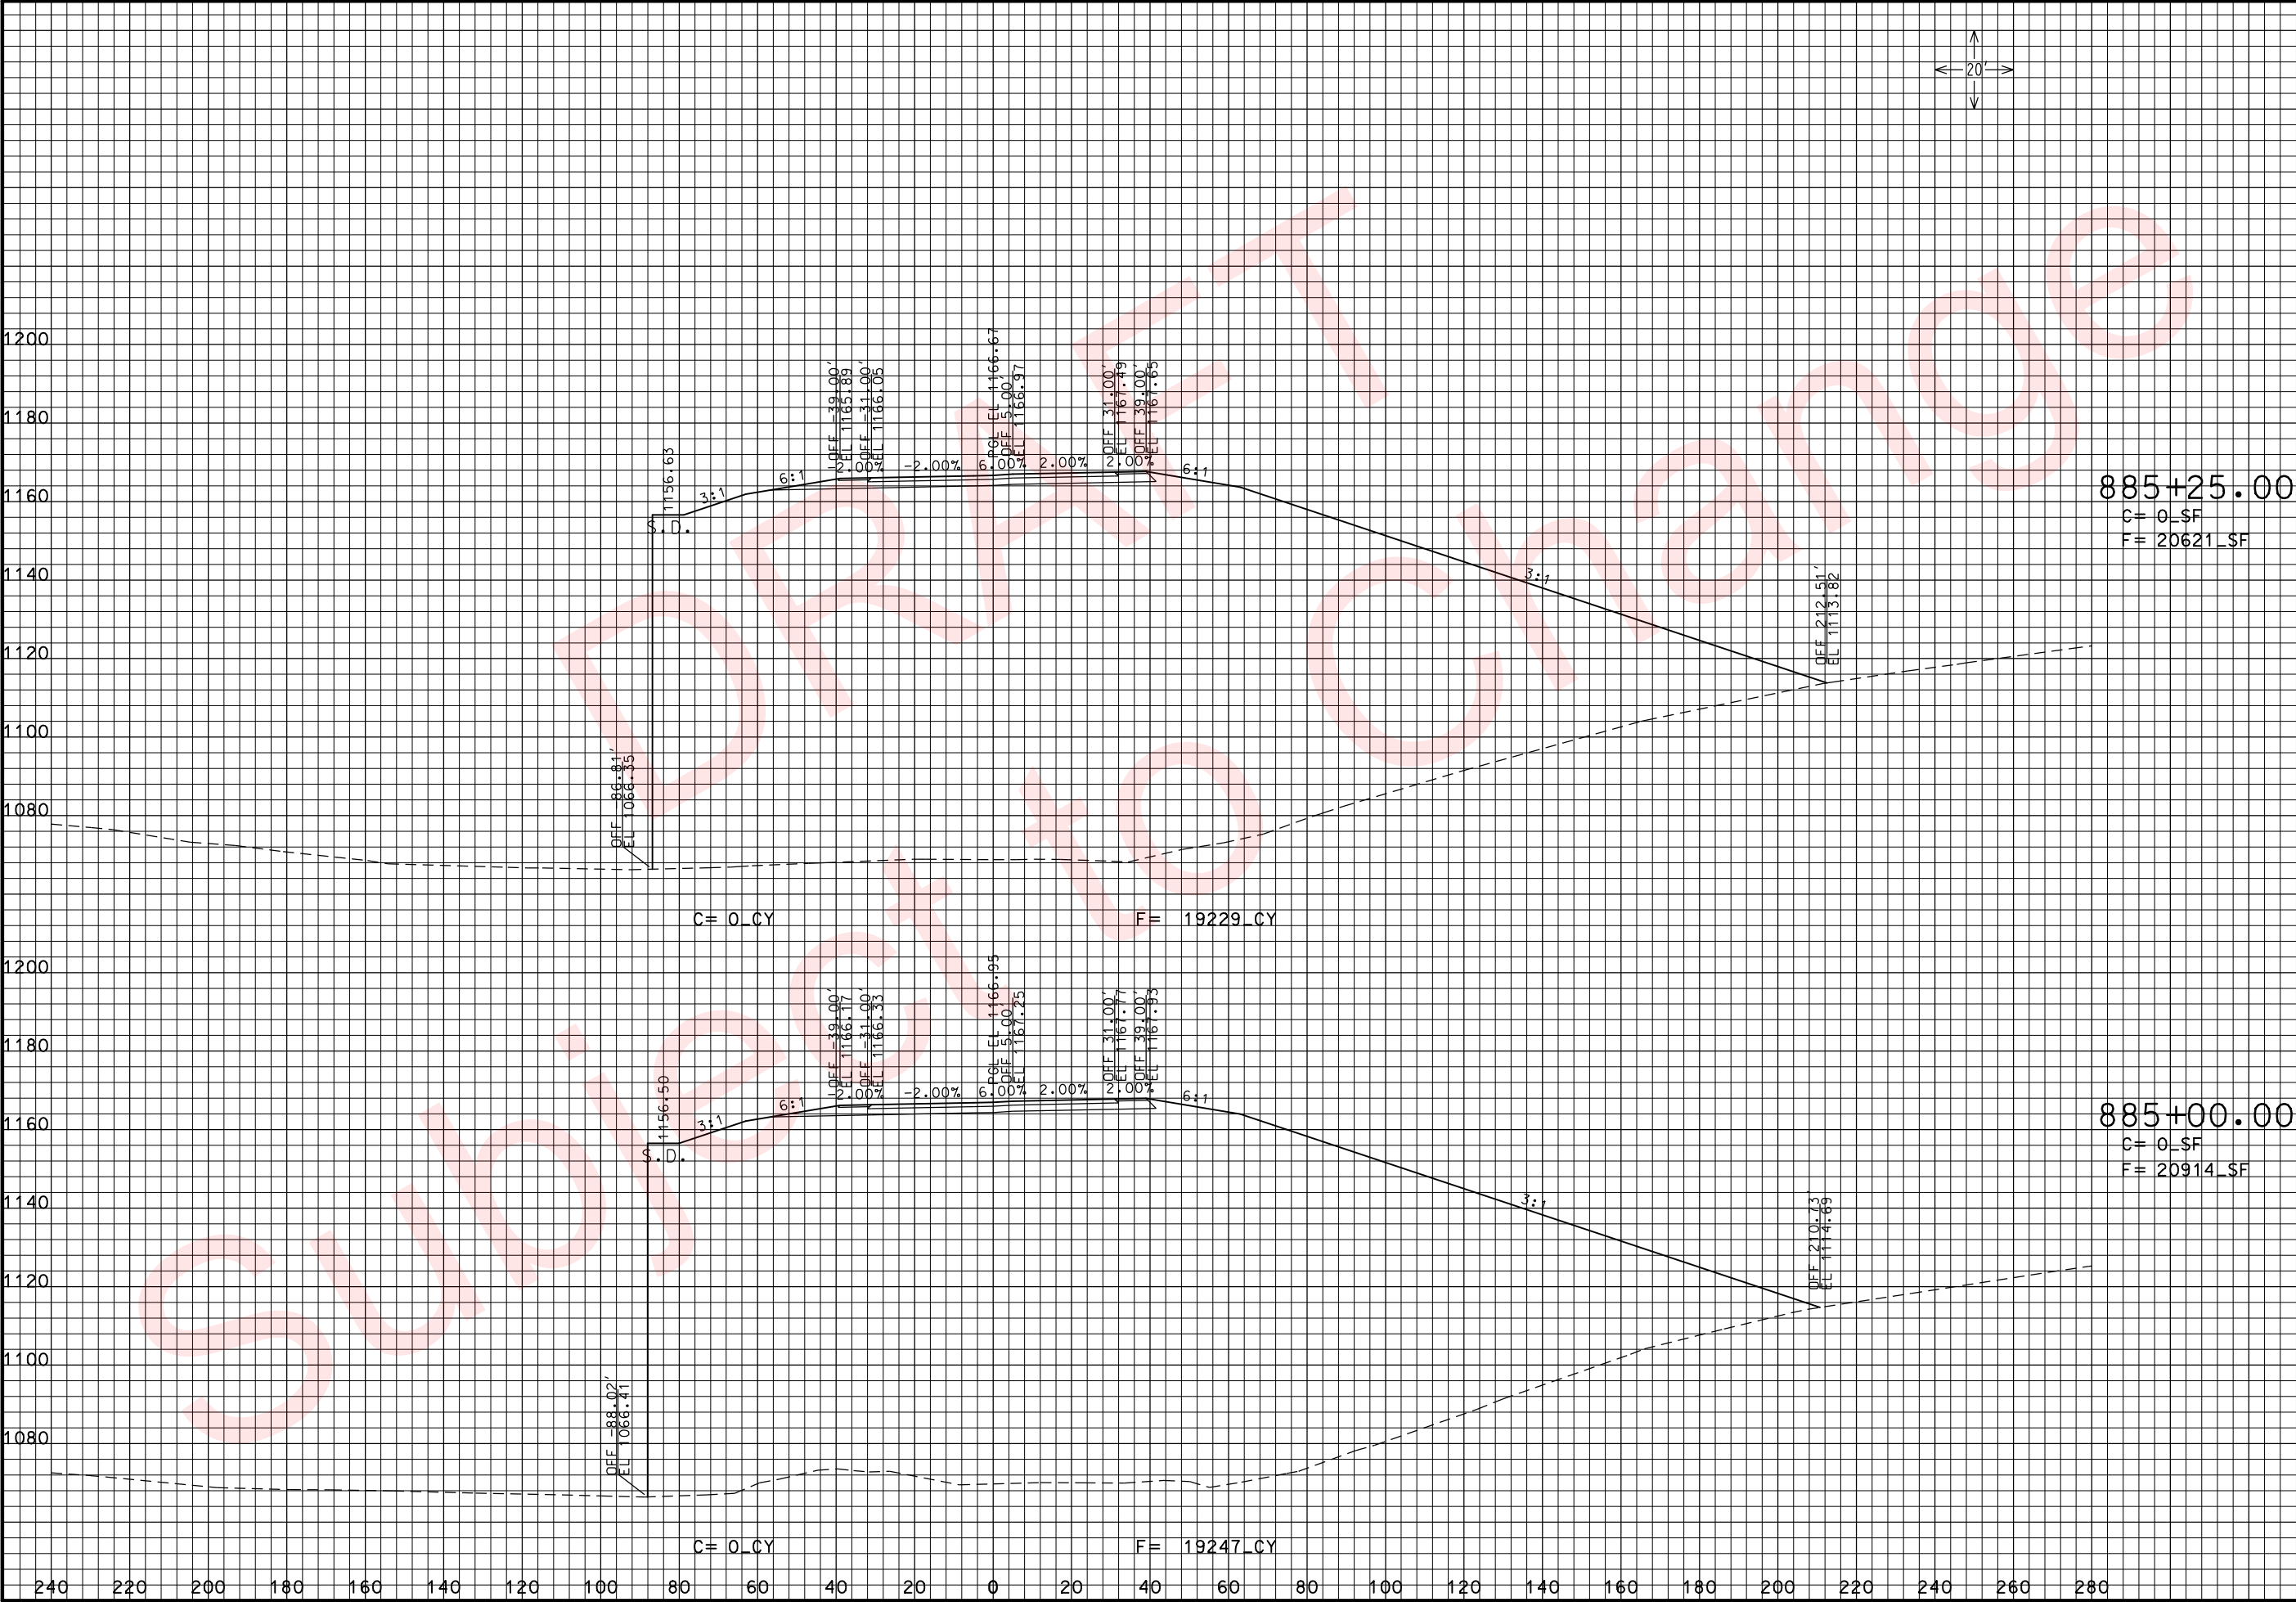

THIS MEDIA SHOULD NOT BE CONSIDERED A CERTIFIED DOCUMENT.

DATE PREPARED
3/26/2010

ROUTE
49

DISTRICT
7

STATE
MO

SHEET NO.
172

COUNTY
McDONALD

JOB NO.
J7P0601

CONTRACT ID.

PROJECT NO.

BRIDGE NO.

DESCRIPTION

DATE

MISSOURI HIGHWAYS AND TRANSPORTATION COMMISSION



105 WEST CAPITAL
JEFFERSON CITY, MO 65102
1-888-ASK-MODOT (1-888-275-6636)


RTE. 49 S. OF RTE. 90

CROSS SECTIONS

SHEET 19 OF 97

IF A SEAL IS PRESENT ON THIS SHEET IT HAS BEEN ELECTRONICALLY SEALED AND DATED: REV.

xs_154-201_j7p0601_i20_i49SOUTH.dgn 11:01:16 AM 3/26/2010

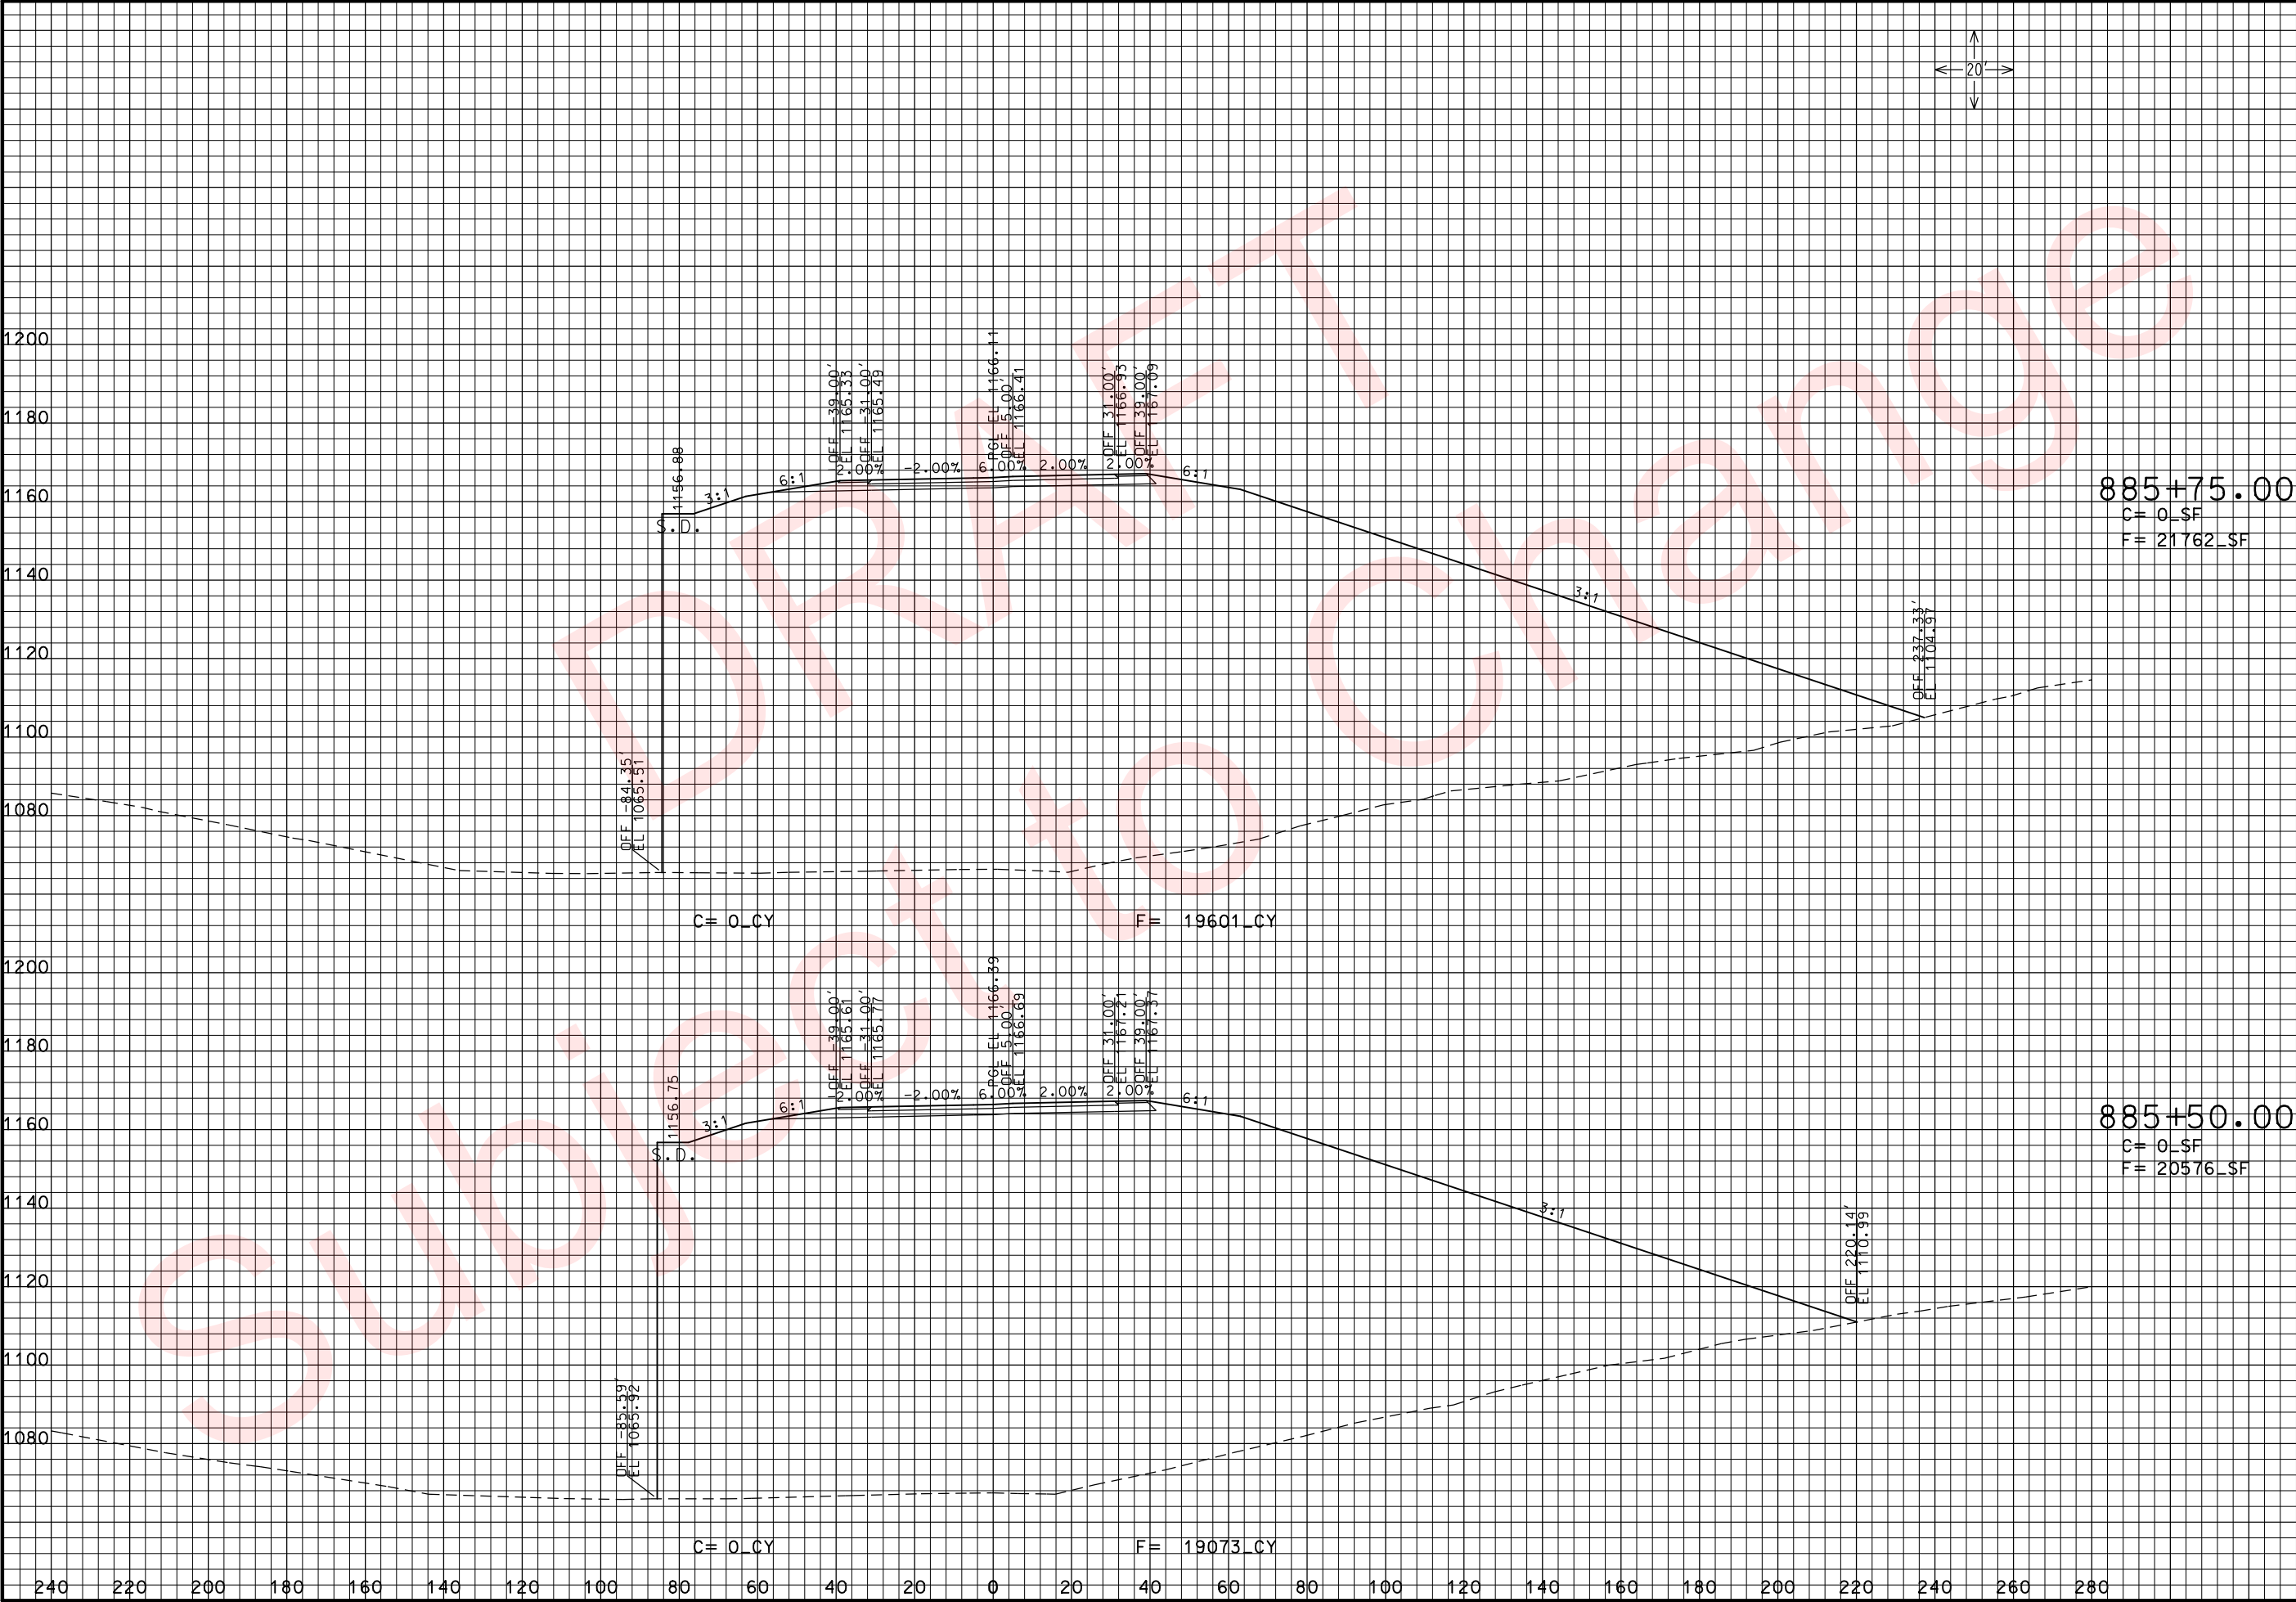

THIS MEDIA SHOULD NOT BE CONSIDERED A CERTIFIED DOCUMENT.

DATE PREPARED
3/26/2010

ROUTE
49

DISTRICT
7

STATE
MO

SHEET NO.
173

COUNTY
McDONALD

JOB NO.
J7P0601

CONTRACT ID.

PROJECT NO.

BRIDGE NO.

DESCRIPTION

DATE

MISSOURI HIGHWAYS AND TRANSPORTATION COMMISSION

105 WEST CAPITOL

JEFFERSON CITY, MO 65102

1-888-ASK-MODOT (1-888-275-6636)

REV.

11:01:22 AM



3/26/2010

RTE. 49 S. OF RTE. 90

CROSS SECTIONS

SHEET 20 OF 97

xs_154-201_j7p0601_i20_i49SOUTH.dgn 11:01:22 AM 3/26/2010

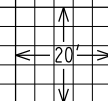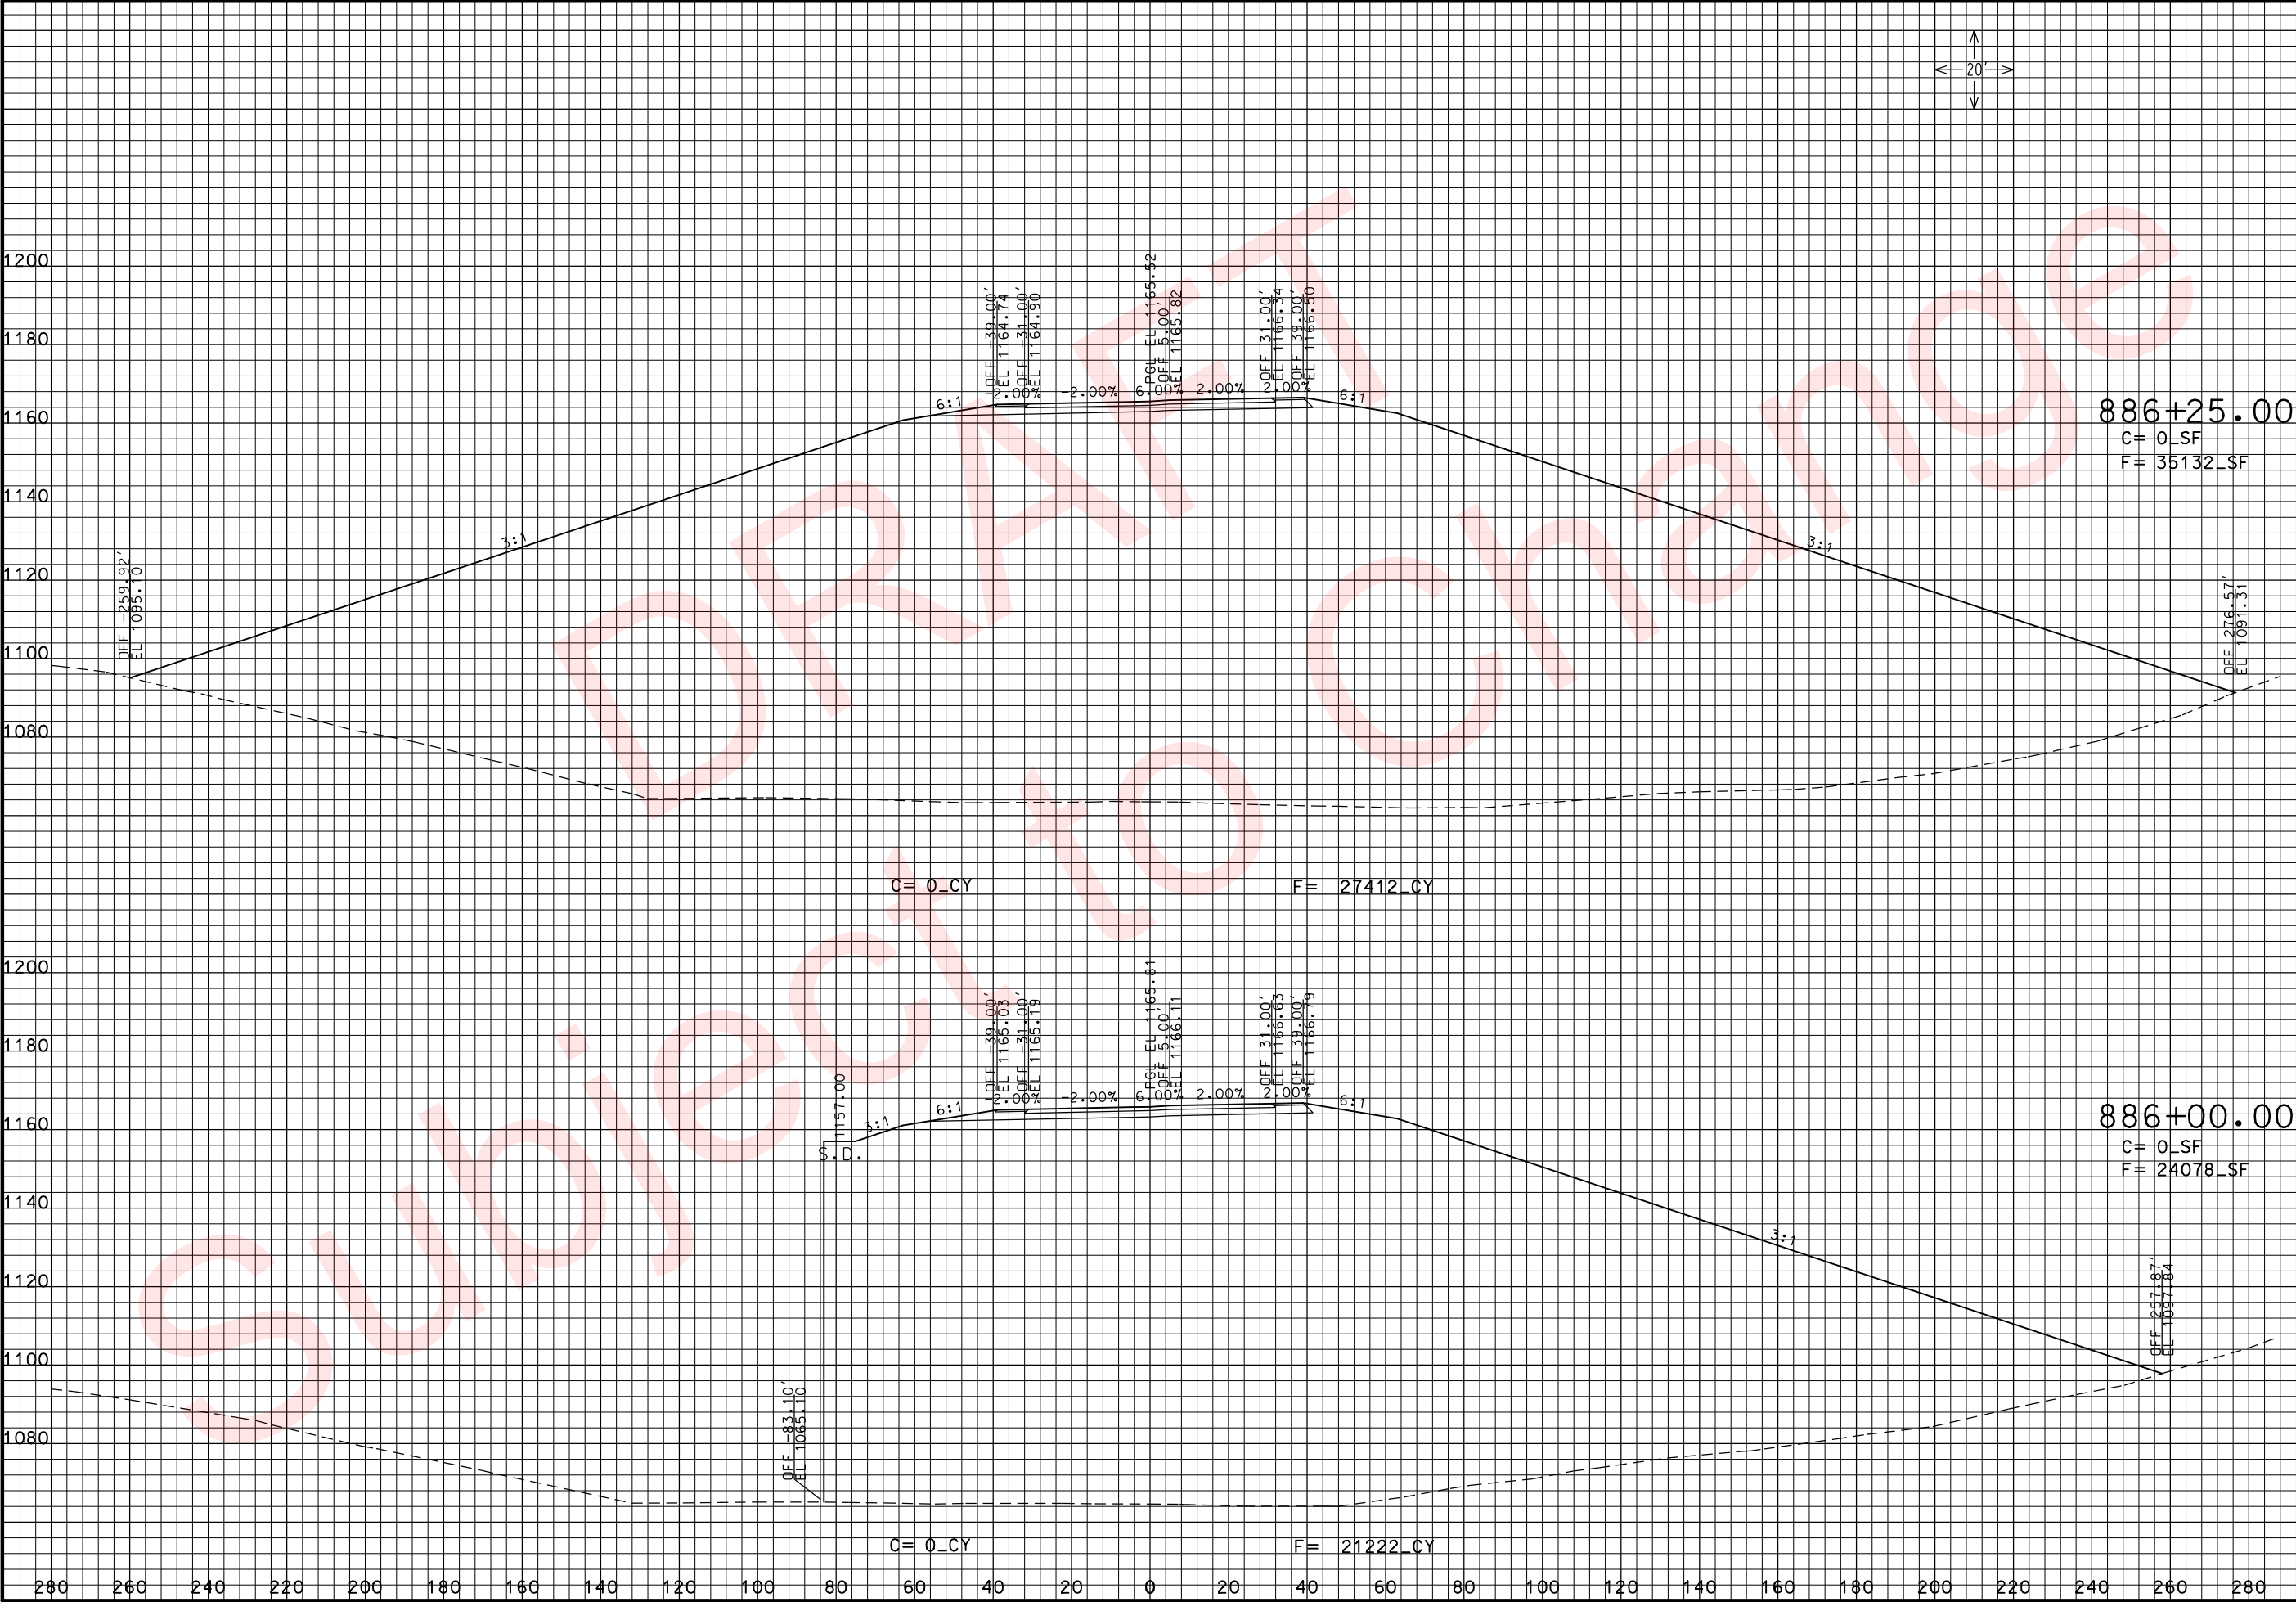

THIS MEDIA SHOULD NOT BE CONSIDERED A CERTIFIED DOCUMENT.

DATE PREPARED
3/26/2010

ROUTE 49	STATE MO
DISTRICT 7	SHEET NO. 174

COUNTY
McDONALD

JOB NO.
J7P0601

CONTRACT ID.

PROJECT NO.

BRIDGE NO.



DESCRIPTION	DATE

MISSOURI HIGHWAYS AND TRANSPORTATION COMMISSION

MoDOT

105 WEST CAPITOL
JEFFERSON CITY, MO 65102
1-888-ASK-MODOT (1-888-275-6636)

RTE. 49 S. OF RTE. 90
CROSS SECTIONS
SHEET 21 OF 97

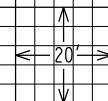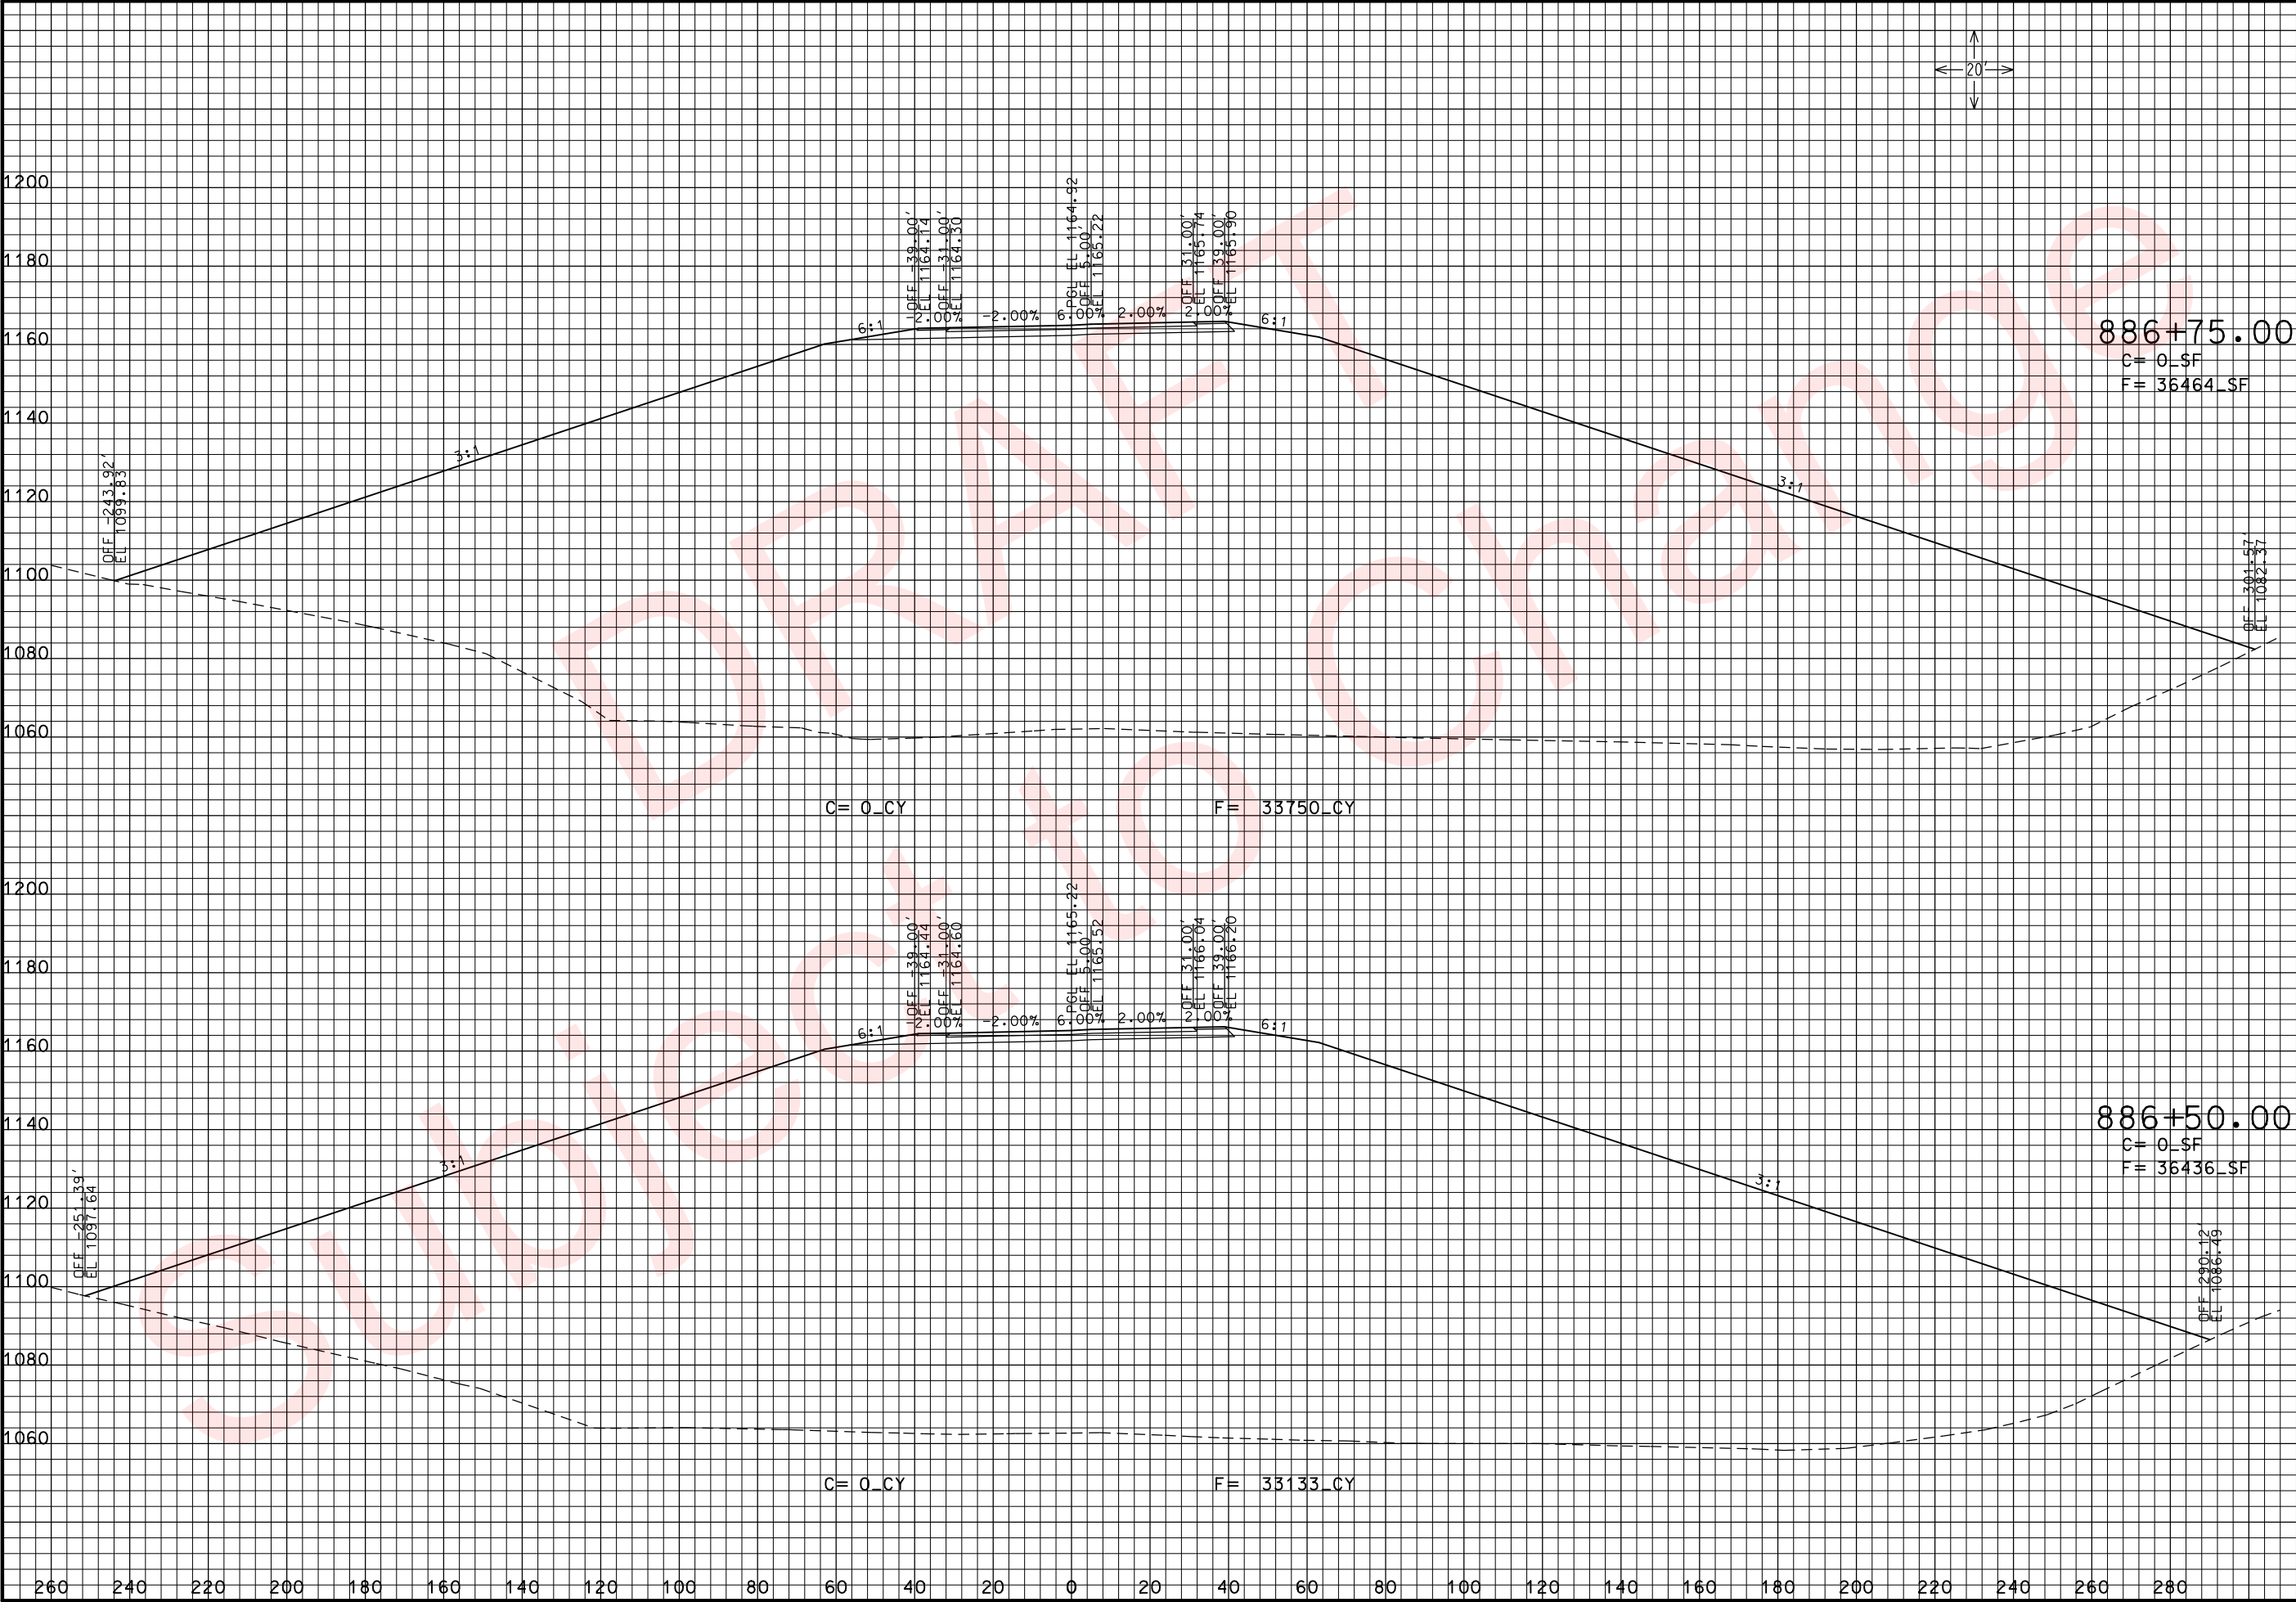

THIS MEDIA SHOULD
NOT BE CONSIDERED
A CERTIFIED
DOCUMENT.

DATE PREPARED
3/26/2010

ROUTE
49

DISTRICT
7

STATE
MO

SHEET NO.
175

COUNTY
McDONALD

JOB NO.
J7P0601

CONTRACT ID.

PROJECT NO.

BRIDGE NO.

DESCRIPTION

DATE

MISSOURI HIGHWAYS AND TRANSPORTATION
COMMISSION



105 WEST CAPITOL
JEFFERSON CITY, MO 65102
1-888-ASK-MODOT (1-888-275-6636)

RTE. 49 S. OF RTE. 90

CROSS SECTIONS

SHEET 22 OF 97

xs_154-201_j7p0601_i20_i49SOUTH.dgn 11:01:35 AM 3/26/2010

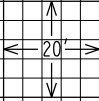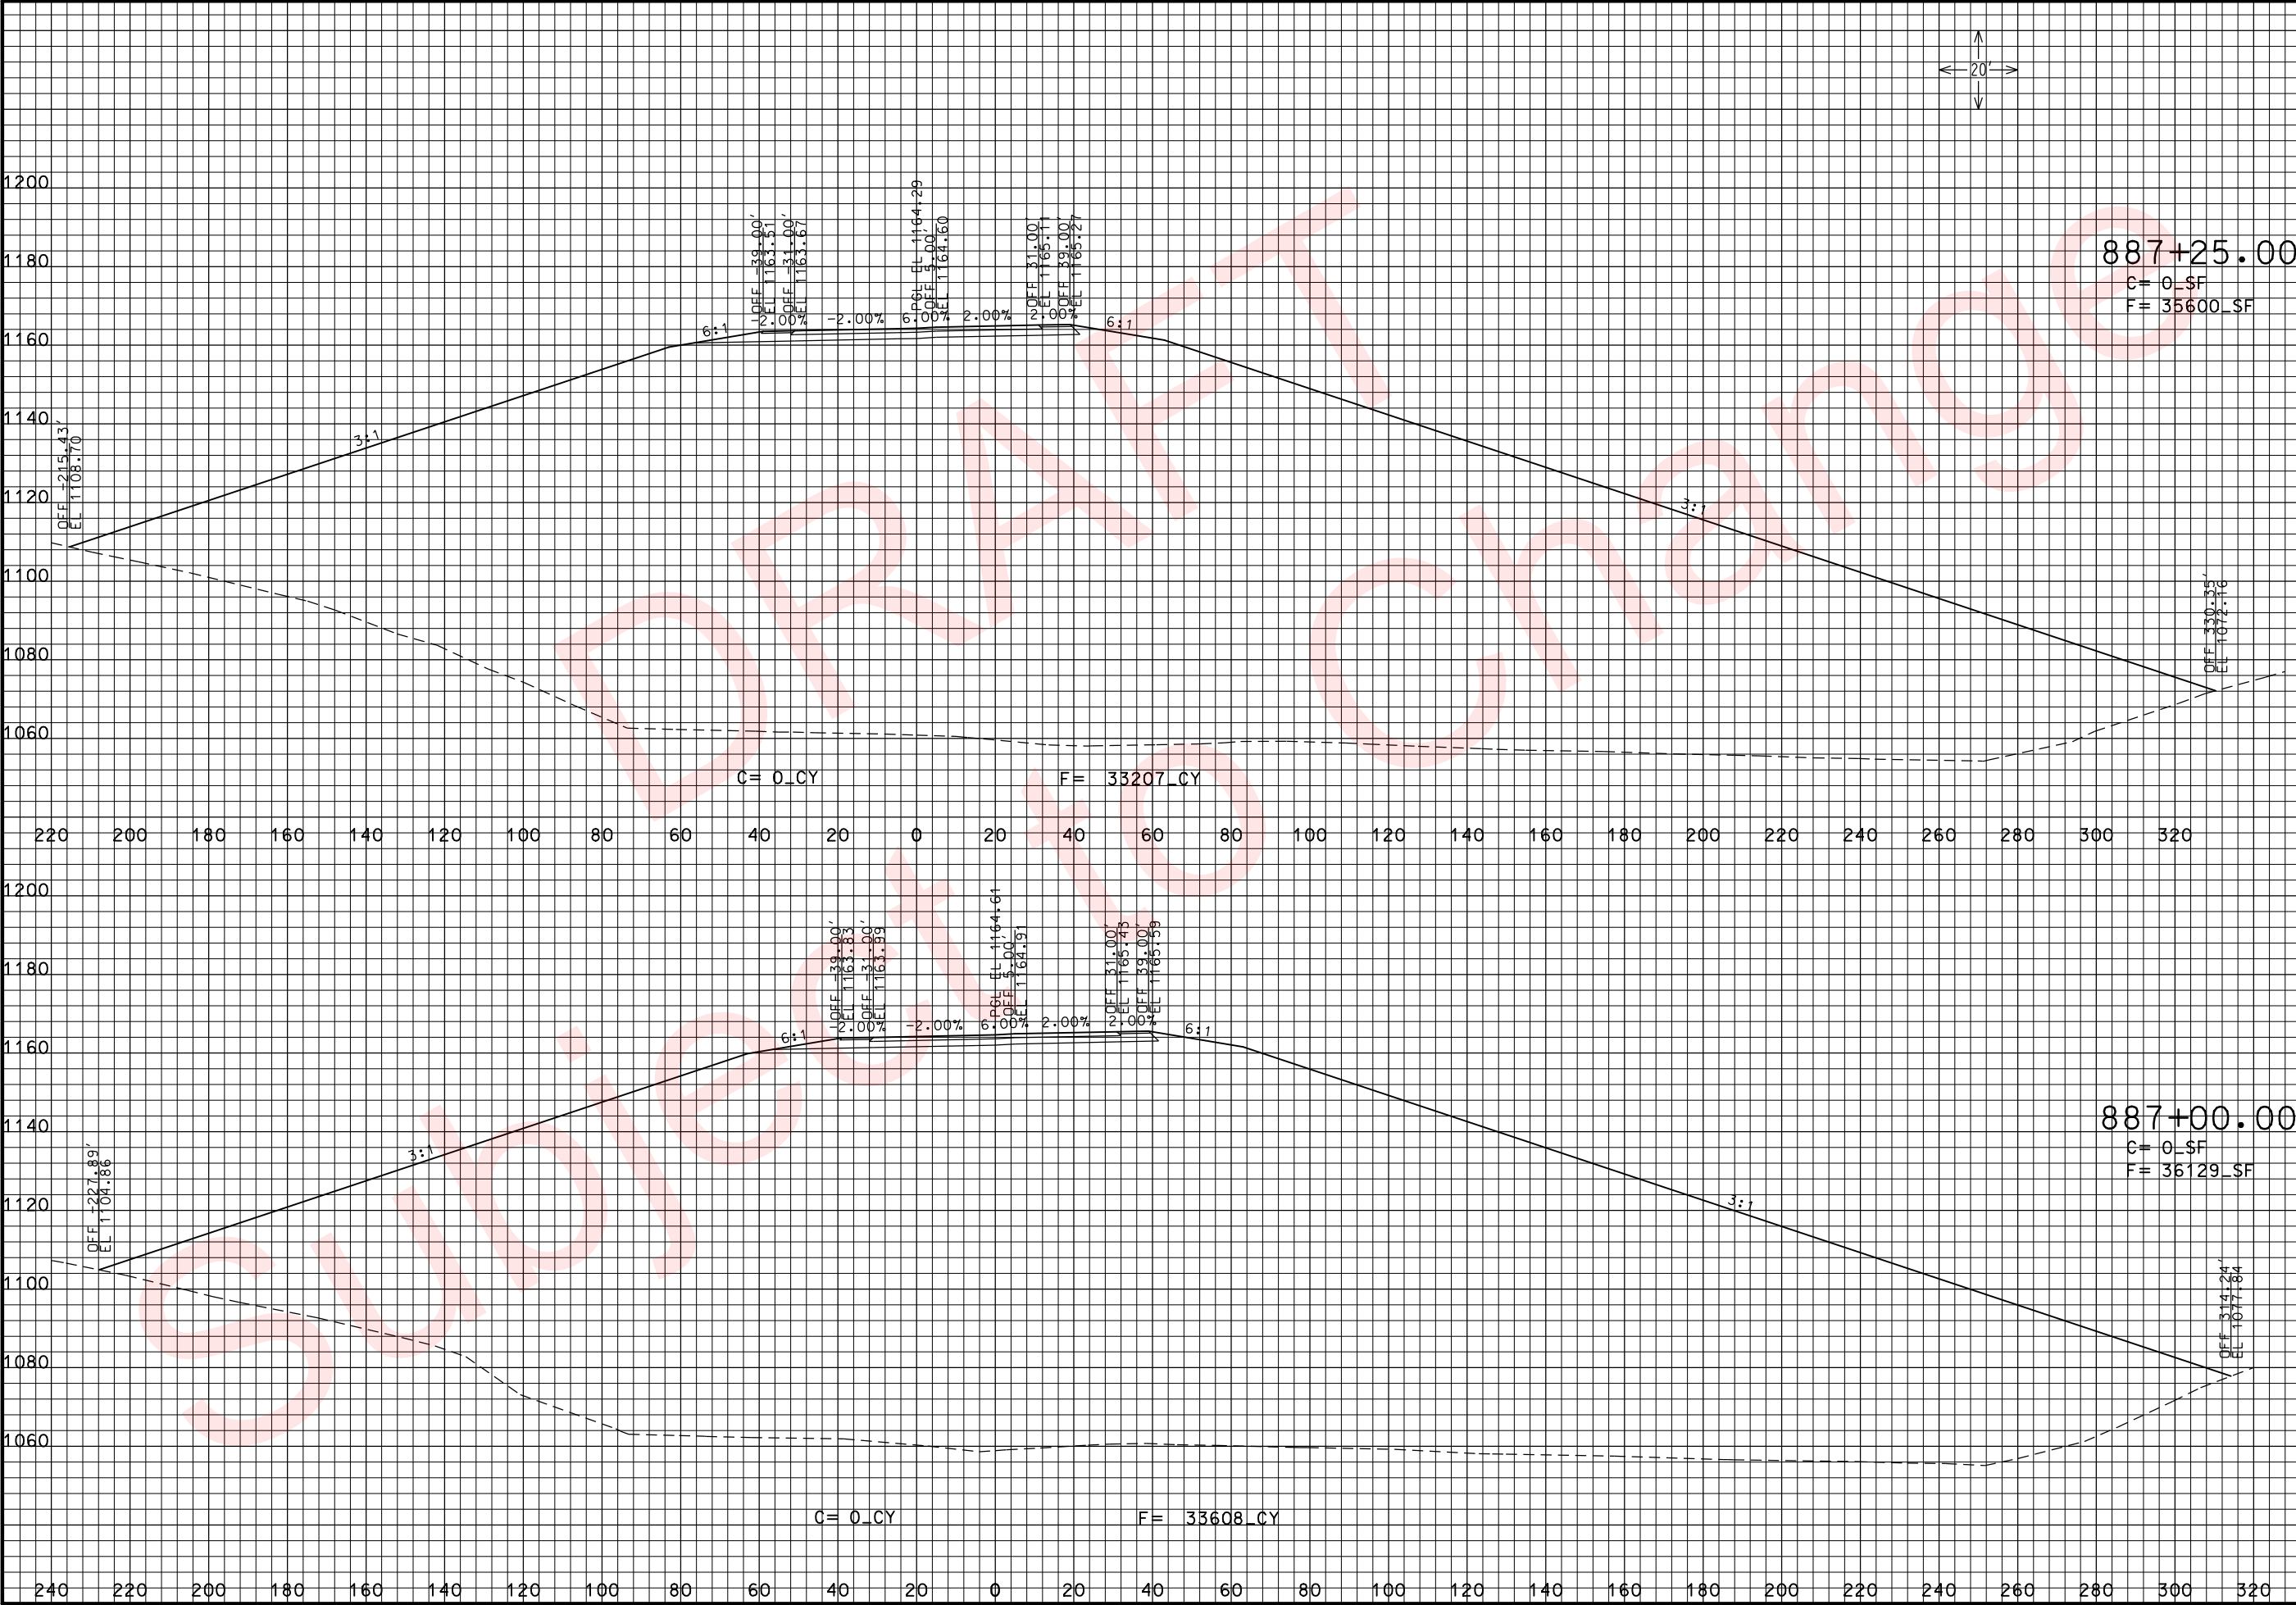

THIS MEDIA SHOULD NOT BE CONSIDERED A CERTIFIED DOCUMENT.

DATE PREPARED
3/26/2010

ROUTE
49

STATE
MO

DISTRICT
7

SHEET NO.
176

COUNTY
McDONALD

JOB NO.
J7P0601

CONTRACT ID.

PROJECT NO.

BRIDGE NO.

DESCRIPTION

DATE

MISSOURI HIGHWAYS AND TRANSPORTATION COMMISSION



105 WEST CAPITOL
JEFFERSON CITY, MO 65102
1-888-ASK-MODOT (1-888-275-6636)

RTE. 49 S. OF RTE. 90


CROSS SECTIONS



SHEET 23 OF 97

REV.

IF A SEAL IS PRESENT ON THIS SHEET IT HAS BEEN ELECTRONICALLY SEALED AND DATED.

xs_154-201_j7p0601_i20_i49SOUTH.dgn 11:01:41 AM 3/26/2010

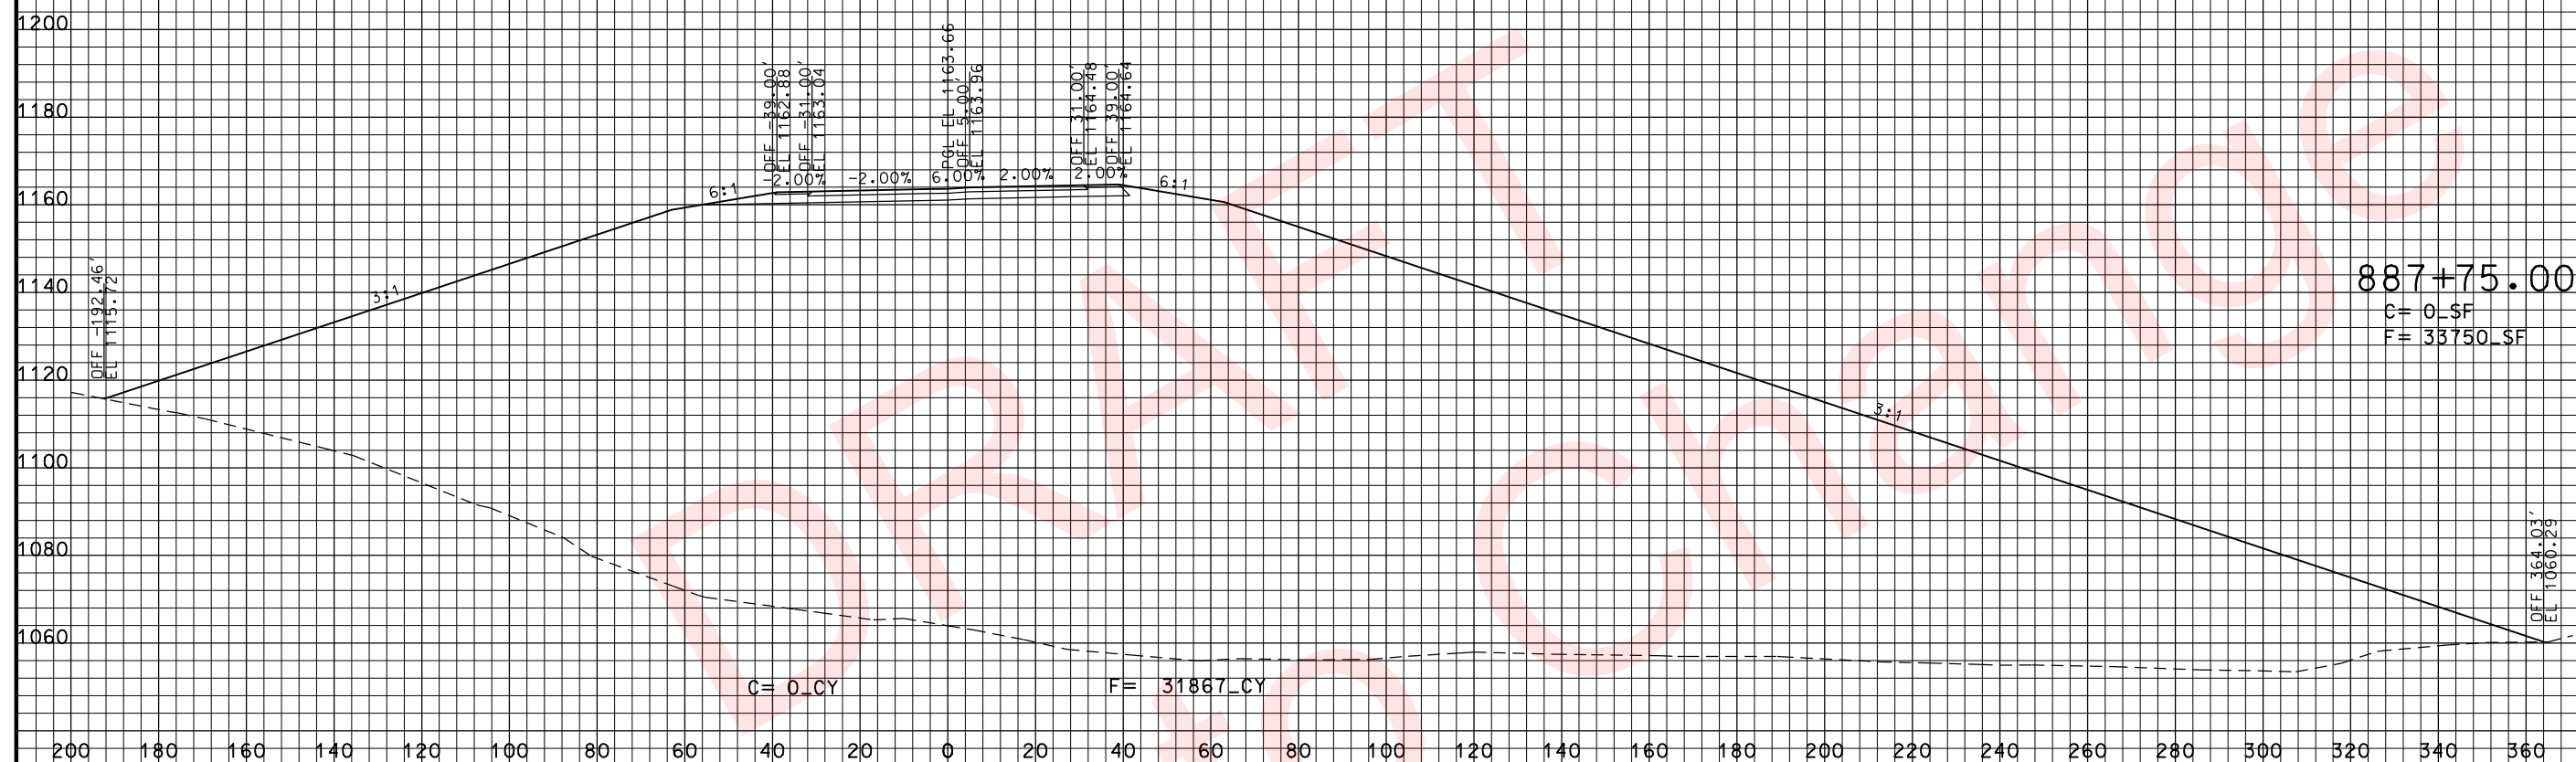

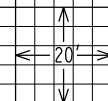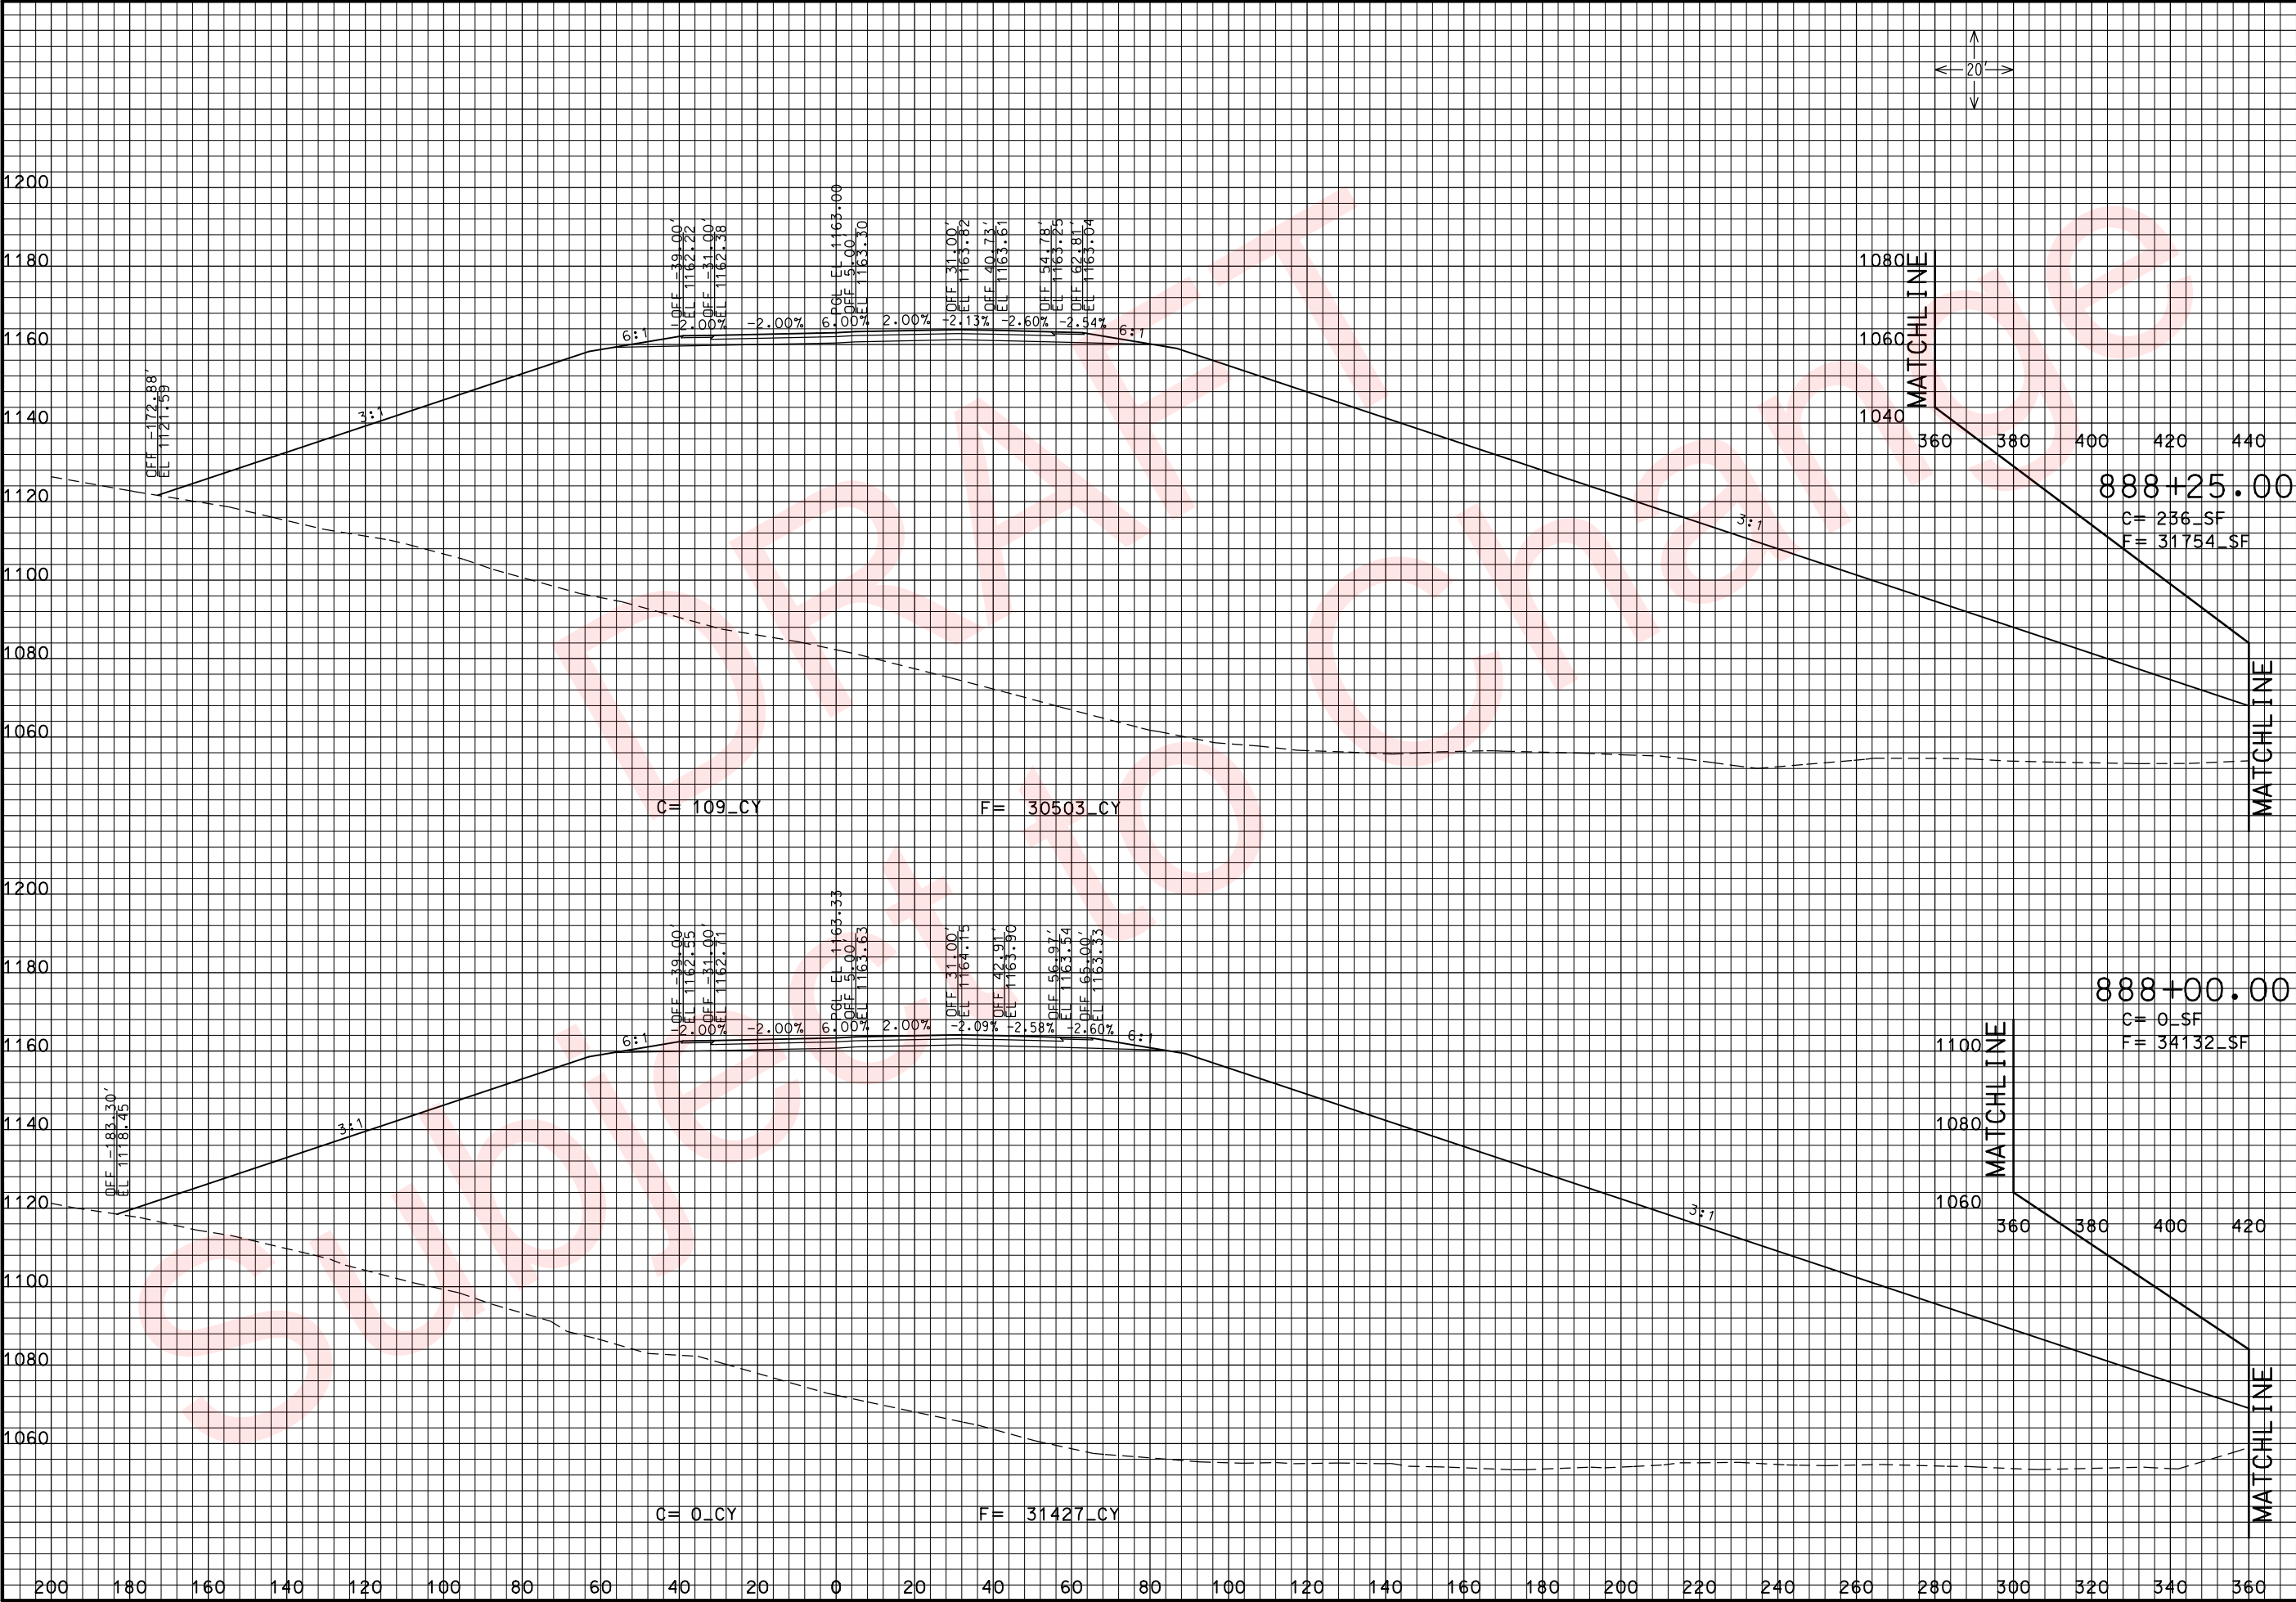

THIS MEDIA SHOULD NOT BE CONSIDERED A CERTIFIED DOCUMENT.

DATE PREPARED
3/26/2010

ROUTE
49

DISTRICT
7

COUNTY
McDONALD

JOB NO.
J7P0601

CONTRACT ID.

PROJECT NO.

BRIDGE NO.

STATE
MO

SHEET NO.
178

DESCRIPTION

DATE

MISSOURI HIGHWAYS AND TRANSPORTATION COMMISSION



105 WEST CAPITOL
JEFFERSON CITY, MO 65102
1-888-ASK-MODOT (1-888-275-6636)


RTE. 49 S. OF RTE. 90

CROSS SECTIONS

SHEET 25 OF 97


IF A SEAL IS PRESENT ON THIS SHEET IT HAS BEEN ELECTRONICALLY SEALED AND DATED: REV.

xs_154-201_j7p0601_i20_i49SOUTH.dgn 11:01:53 AM 3/26/2010


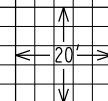


BRIDGE NO. _____

DATE							

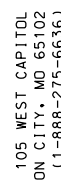

SHEET 26 OF 97

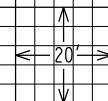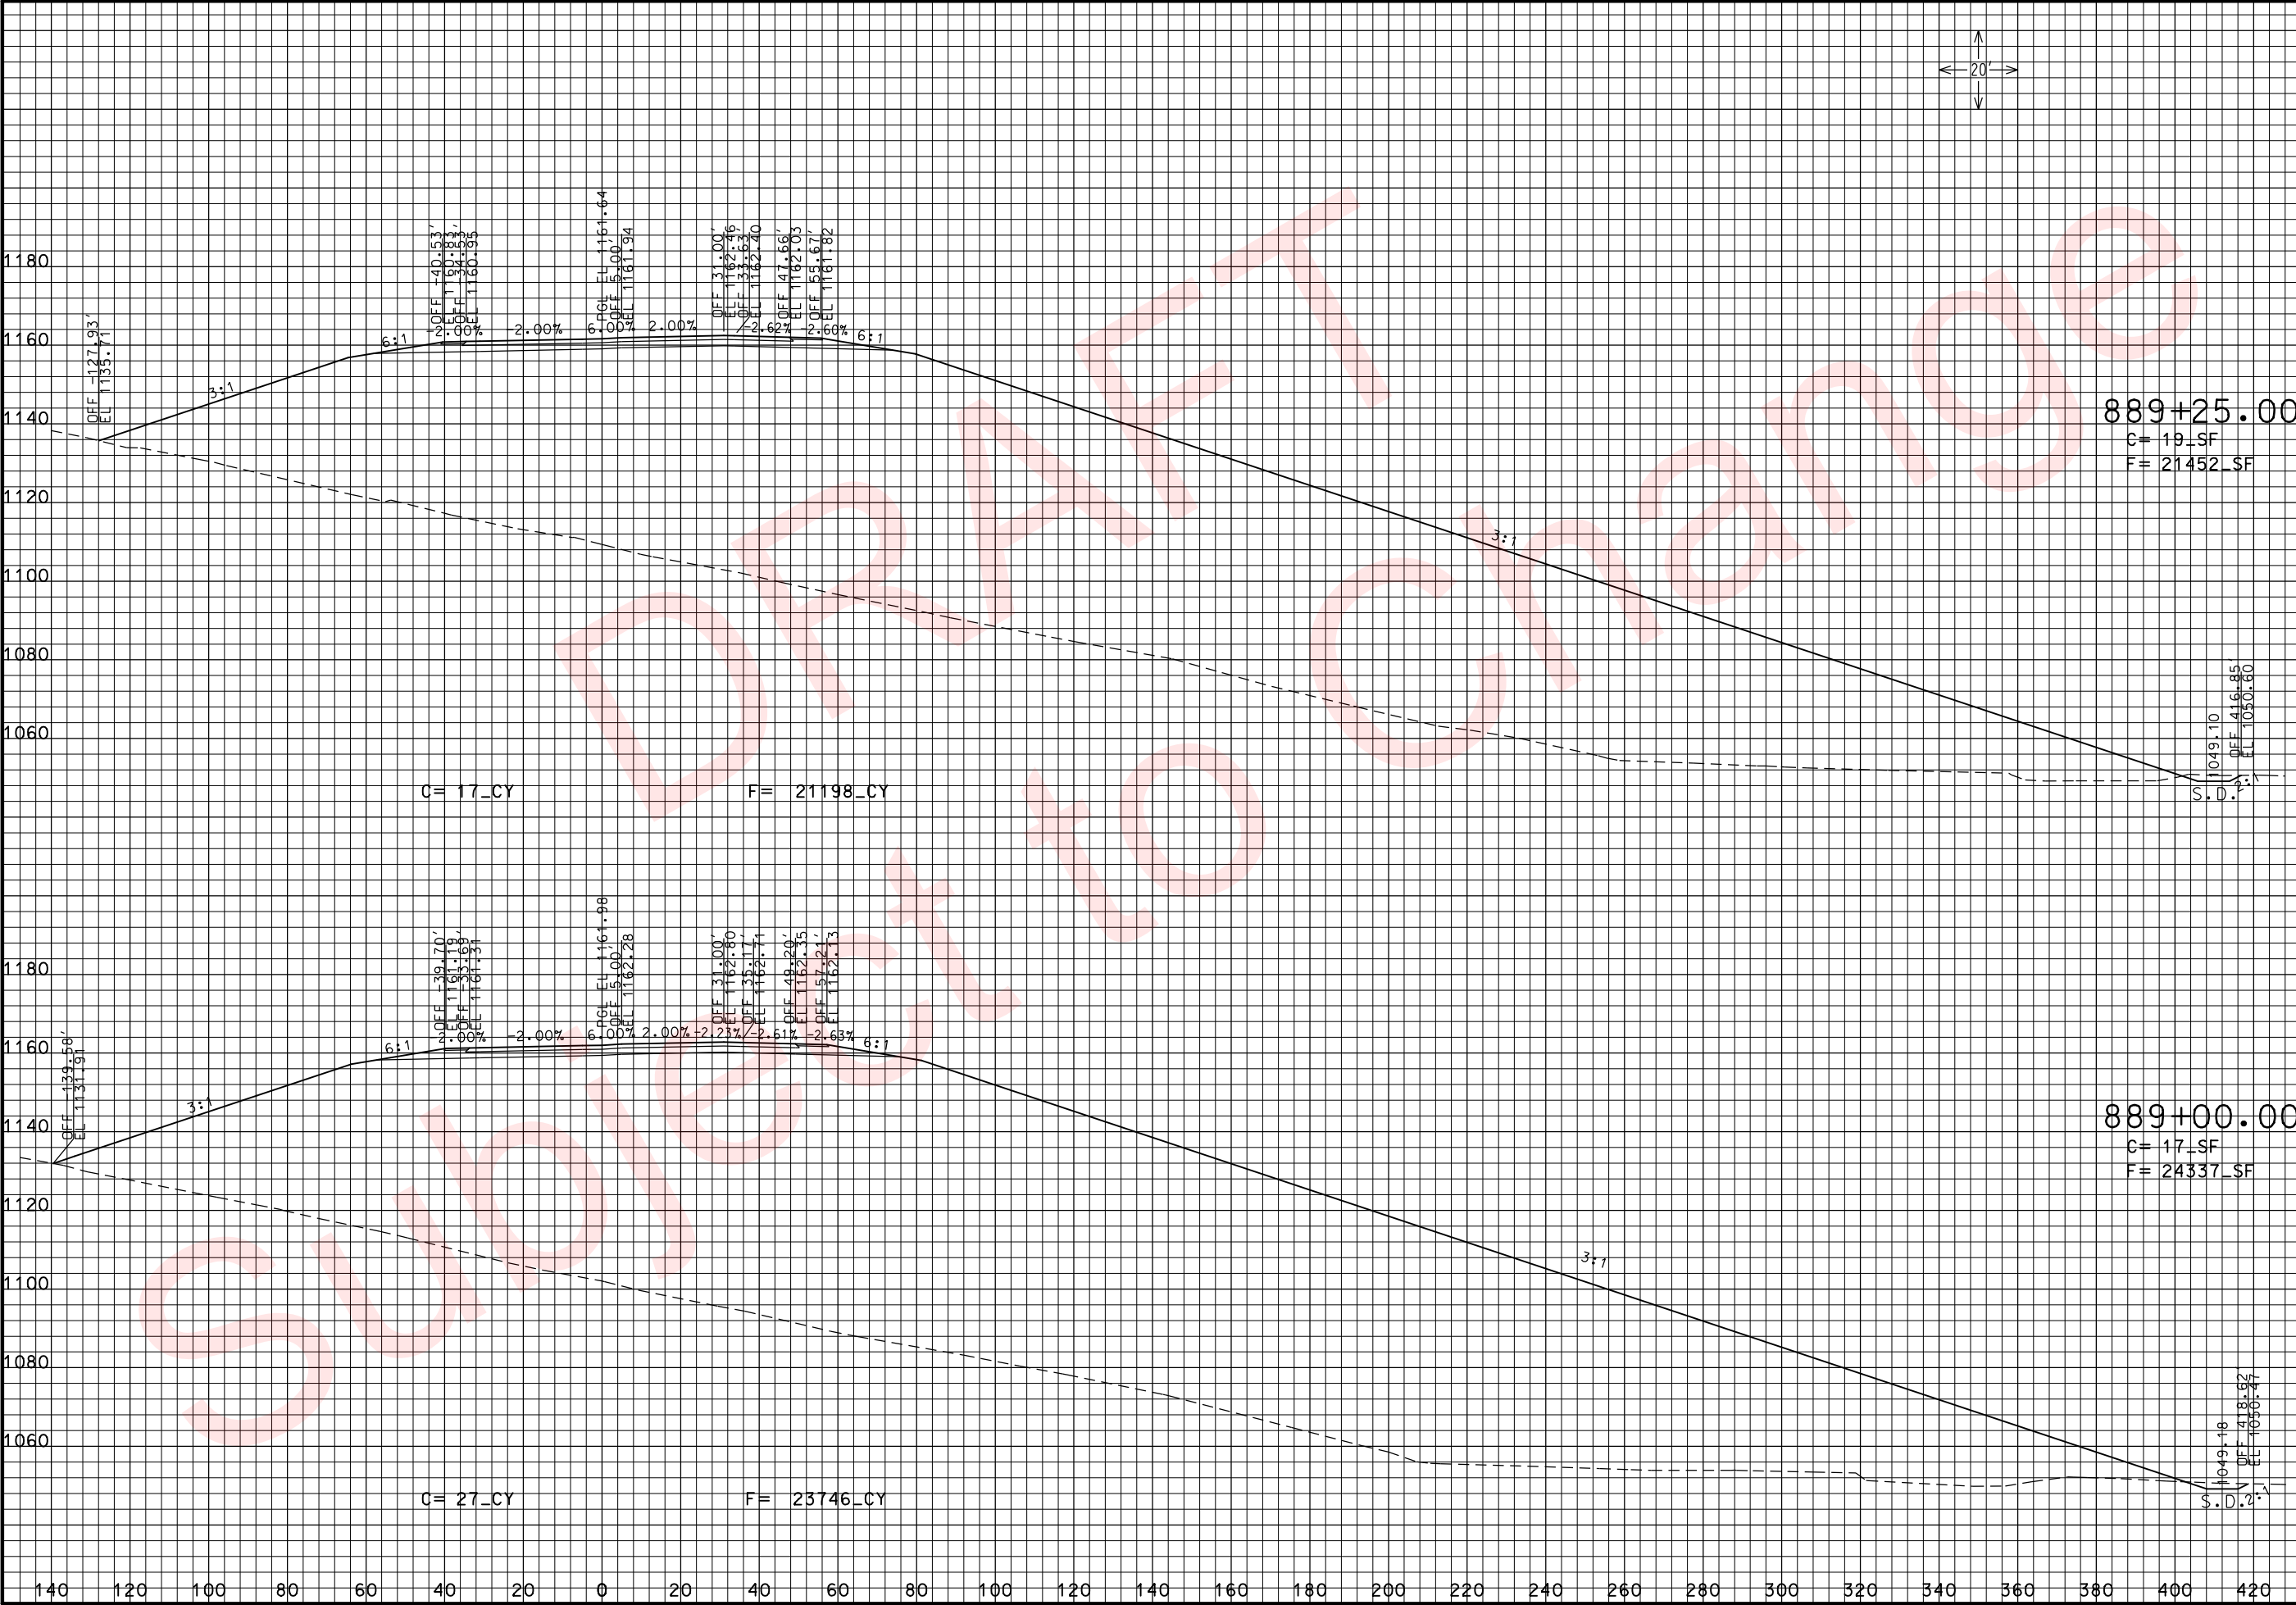

THIS MEDIA SHOULD NOT BE CONSIDERED A CERTIFIED DOCUMENT.

DATE PREPARED
3/26/2010

ROUTE 49	STATE MO
DISTRICT 7	SHEET NO. 180

COUNTY
McDONALD

JOB NO.
J7P0601

CONTRACT ID.

PROJECT NO.

BRIDGE NO.

DESCRIPTION	DATE

MISSOURI HIGHWAYS AND TRANSPORTATION COMMISSION

MoDOT

105 WEST CAPITOL
JEFFERSON CITY, MO 65102
1-888-ASK-MODOT (1-888-275-6636)


RTE. 49 S. OF RTE. 90

CROSS SECTIONS


SHEET 27 OF 97

REV.

IF A SEAL IS PRESENT ON THIS SHEET IT HAS BEEN ELECTRONICALLY SEALED AND DATED.

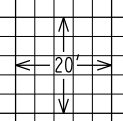




 

MISSOURI HIGHWAYS AND TRANSPORTATION
COMMISSION

105 WEST CAPITOL
JEFFERSON CITY, MO 65102
1-888-ASK-MODOT (1-888-275-6636)

REV.

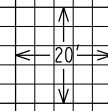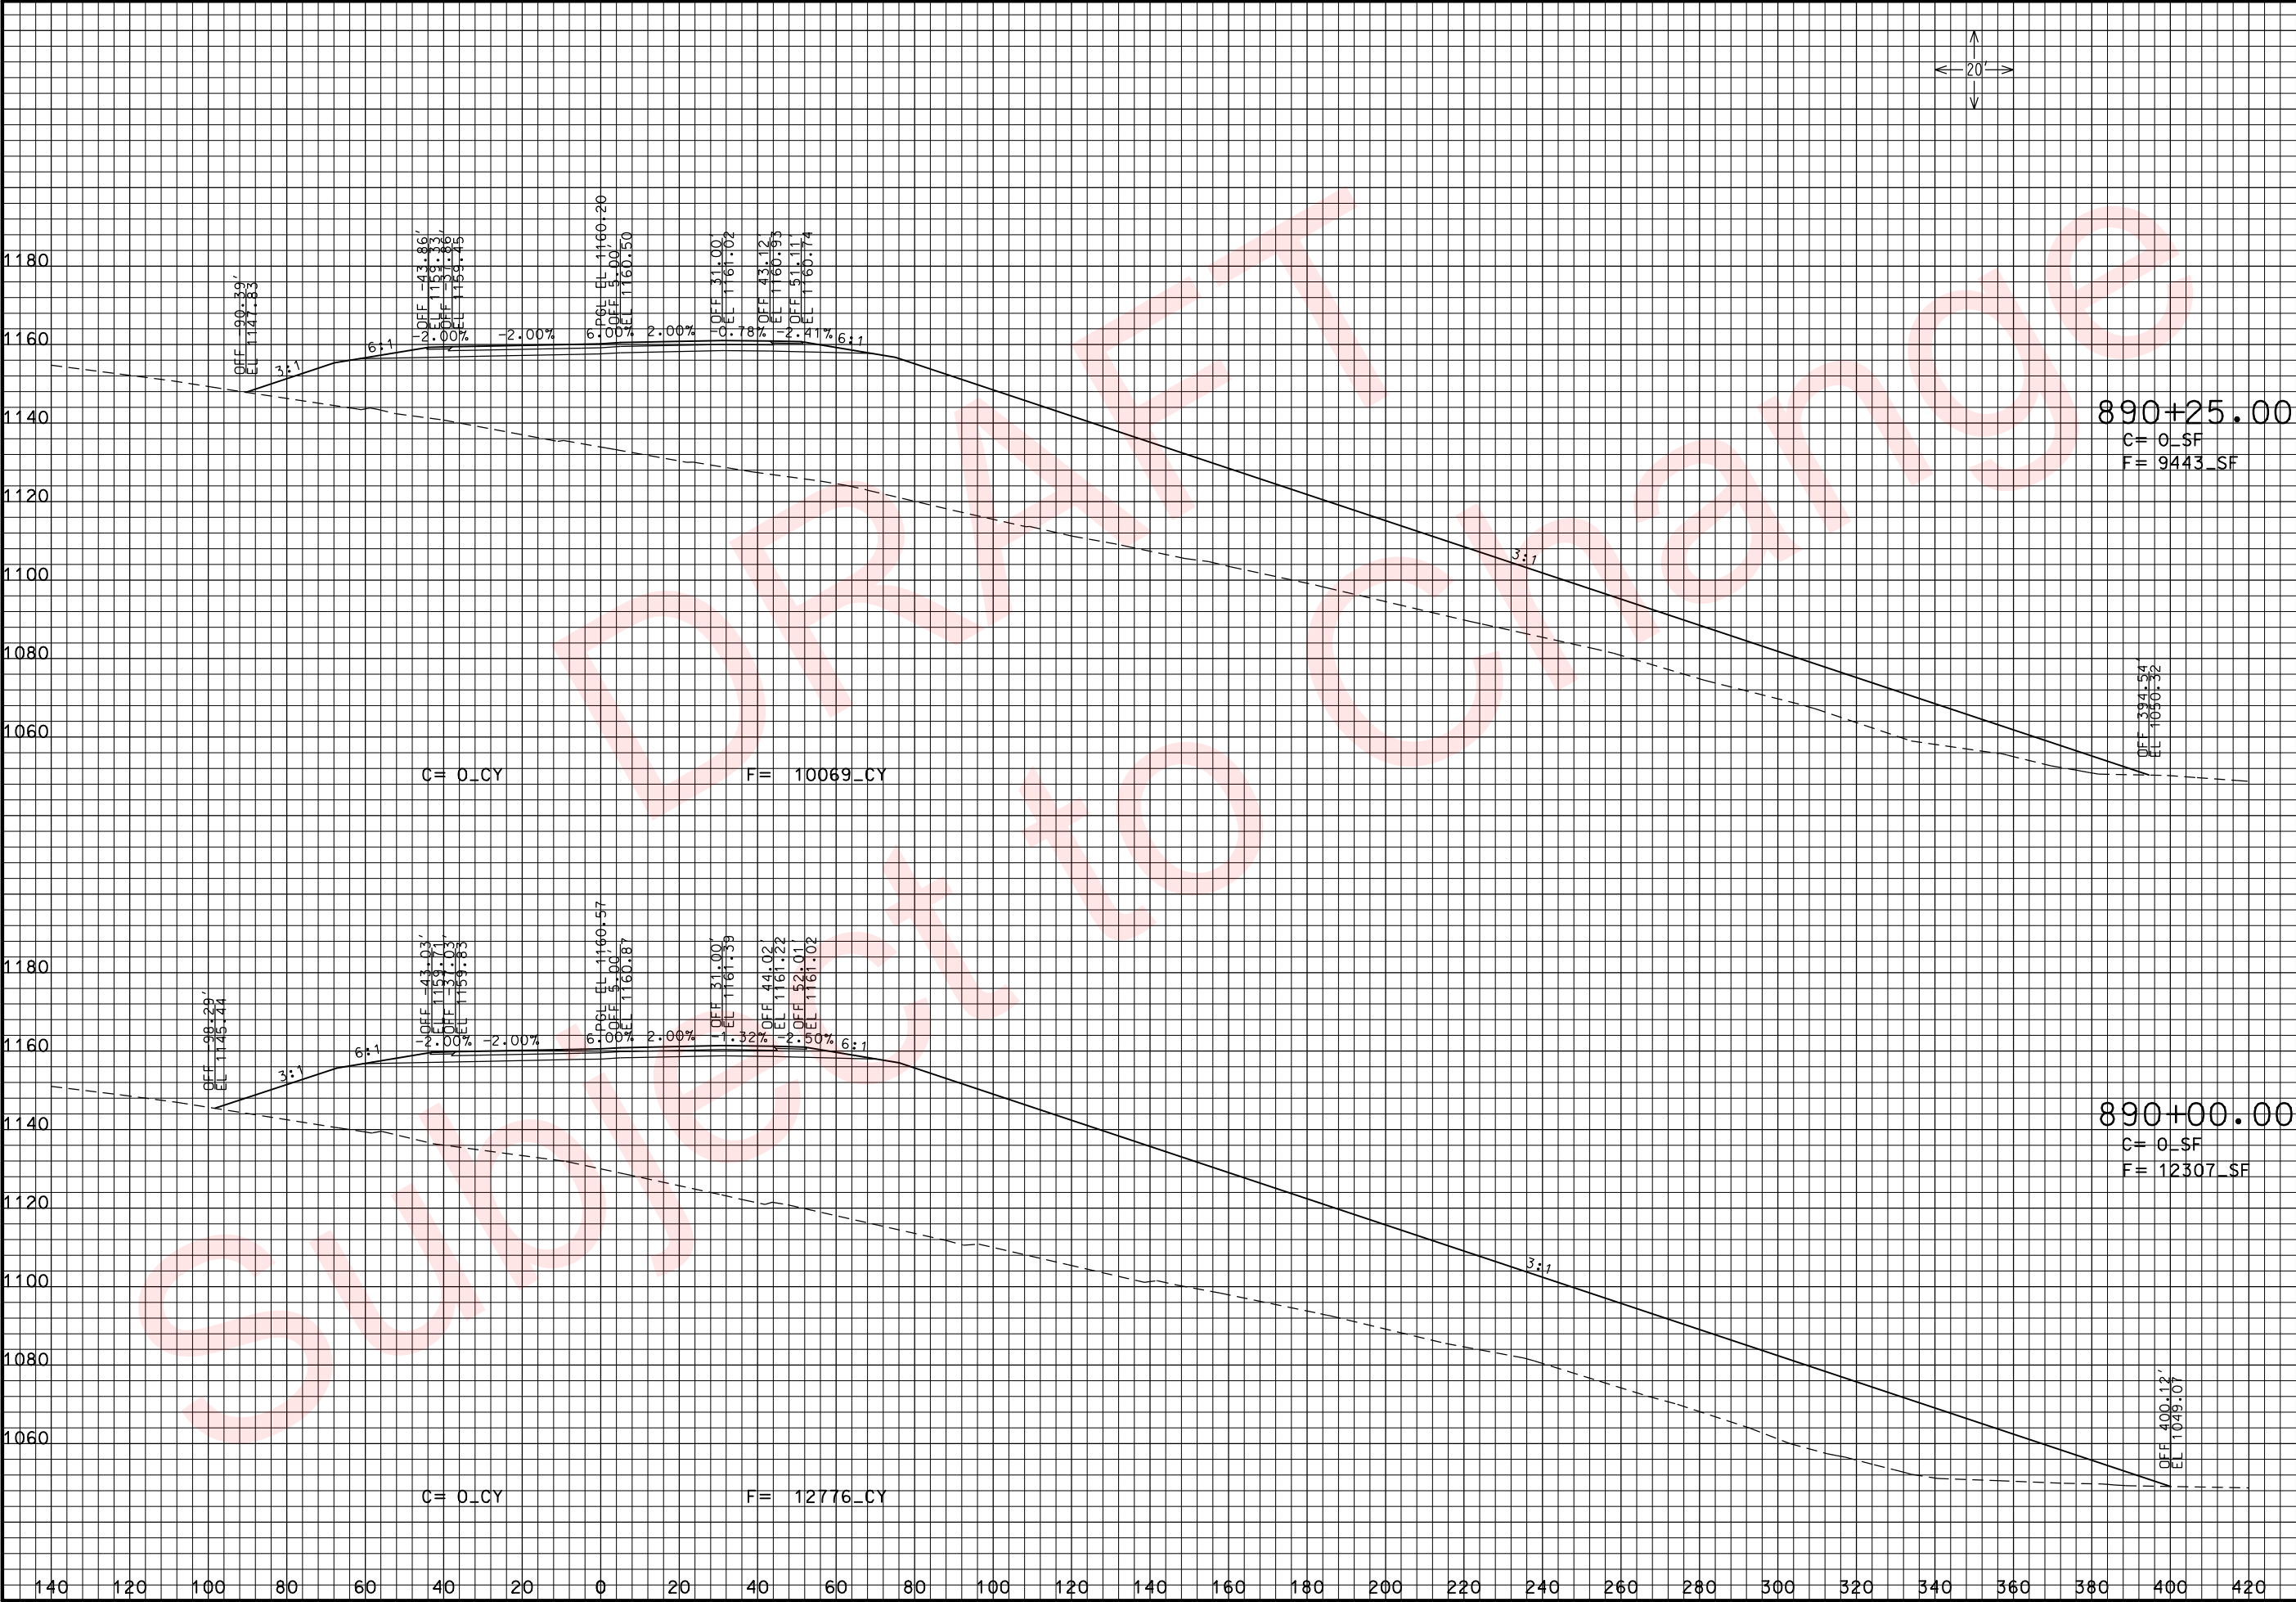

THIS MEDIA SHOULD NOT BE CONSIDERED A CERTIFIED DOCUMENT.

DATE PREPARED
3/26/2010

ROUTE
49

STATE
MO

DISTRICT
7

SHEET NO.
182

COUNTY
McDONALD

JOB NO.
J7P0601

CONTRACT ID.

PROJECT NO.

BRIDGE NO.

DESCRIPTION

DATE

MISSOURI HIGHWAYS AND TRANSPORTATION COMMISSION



105 WEST CAPITOL
JEFFERSON CITY, MO 65102
1-888-ASK-MODOT (1-888-275-6636)



RTE. 49 S. OF RTE. 90

CROSS SECTIONS

SHEET 29 OF 97

IF A SEAL IS PRESENT ON THIS SHEET IT HAS BEEN ELECTRONICALLY SEALED AND DATED: REV.

xs_154-201_j7p0601_i20_i49SOUTH.dgn 11:02:19 AM 3/26/2010

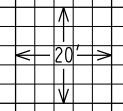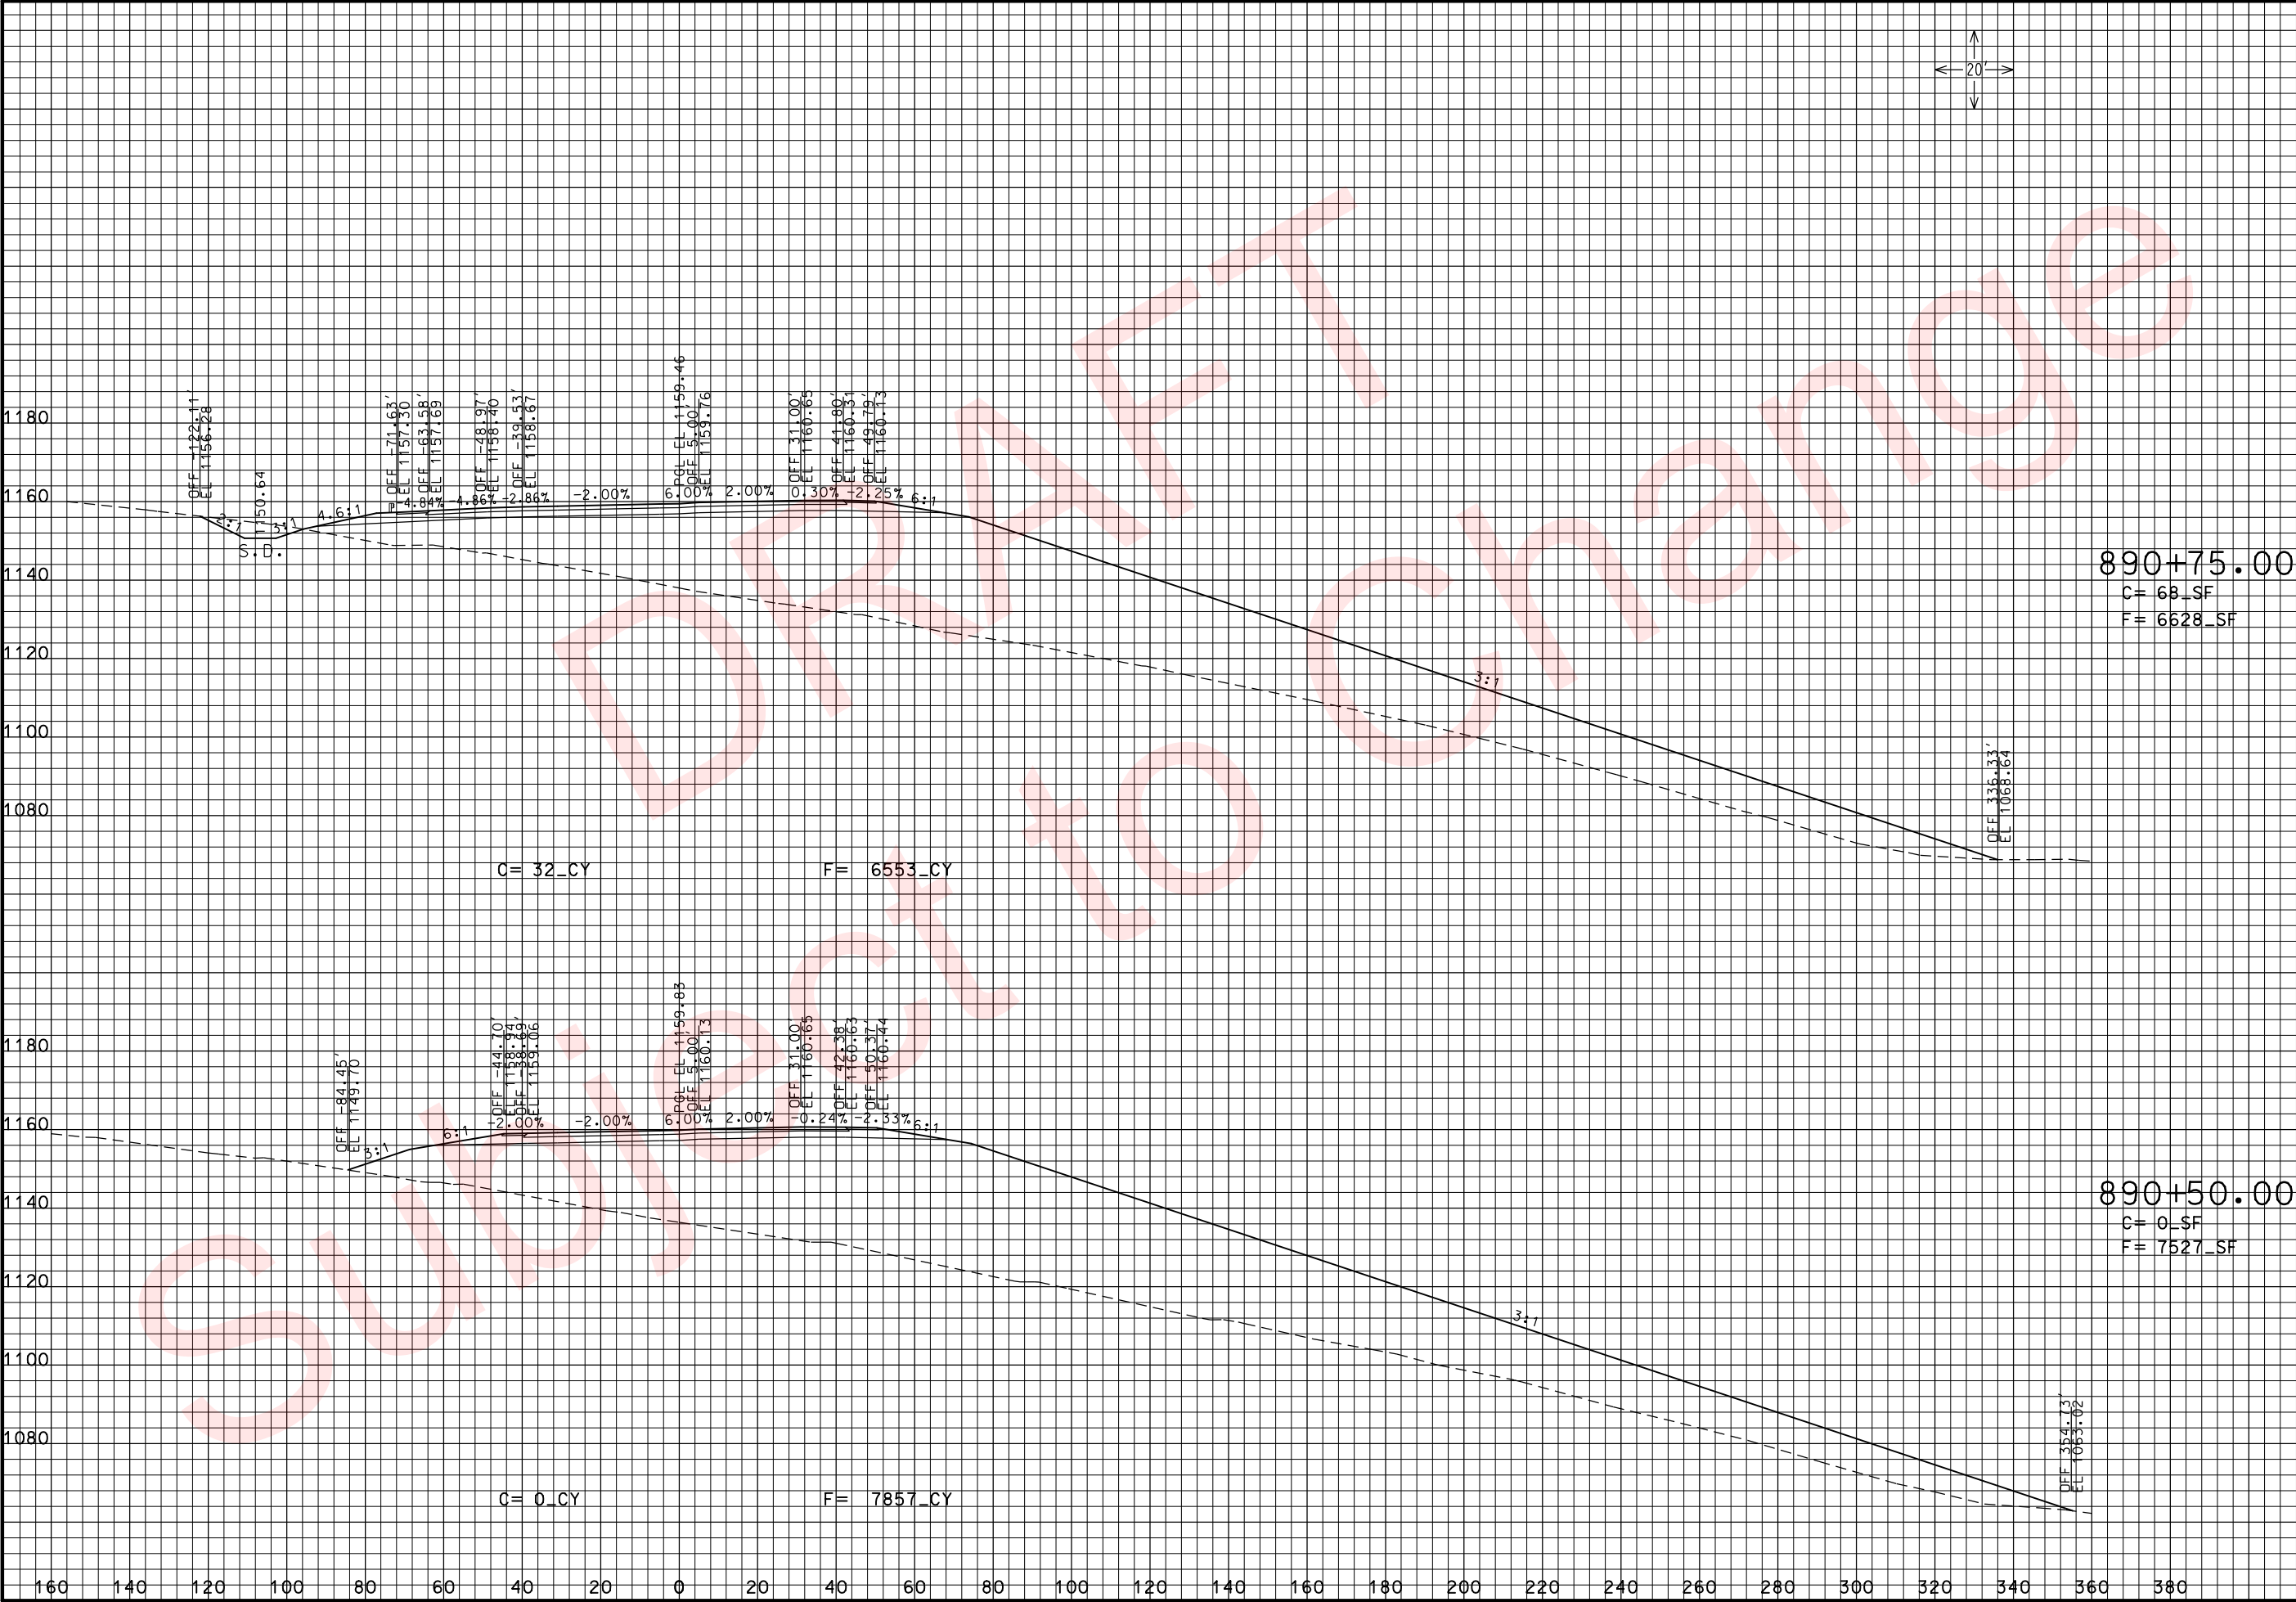

THIS MEDIA SHOULD NOT BE CONSIDERED A CERTIFIED DOCUMENT.

DATE PREPARED 3/26/2010	
ROUTE 49	STATE MO
DISTRICT 7	SHEET NO. 183
COUNTY McDONALD	
JOB NO. J7P0601	
CONTRACT ID.	
PROJECT NO.	
BRIDGE NO.	

DESCRIPTION	DATE



MISSOURI HIGHWAYS AND TRANSPORTATION COMMISSION

105 WEST CAPITOL
JEFFERSON CITY, MO 65102
1-888-ASK-MODOT (1-888-275-6636)

RTE. 49 S. OF RTE. 90
CROSS SECTIONS
SHEET 30 OF 97

REV.

xs_154-201_j7p0601_i20_i49SOUTH.dgn 11:02:25 AM 3/26/2010

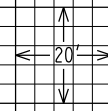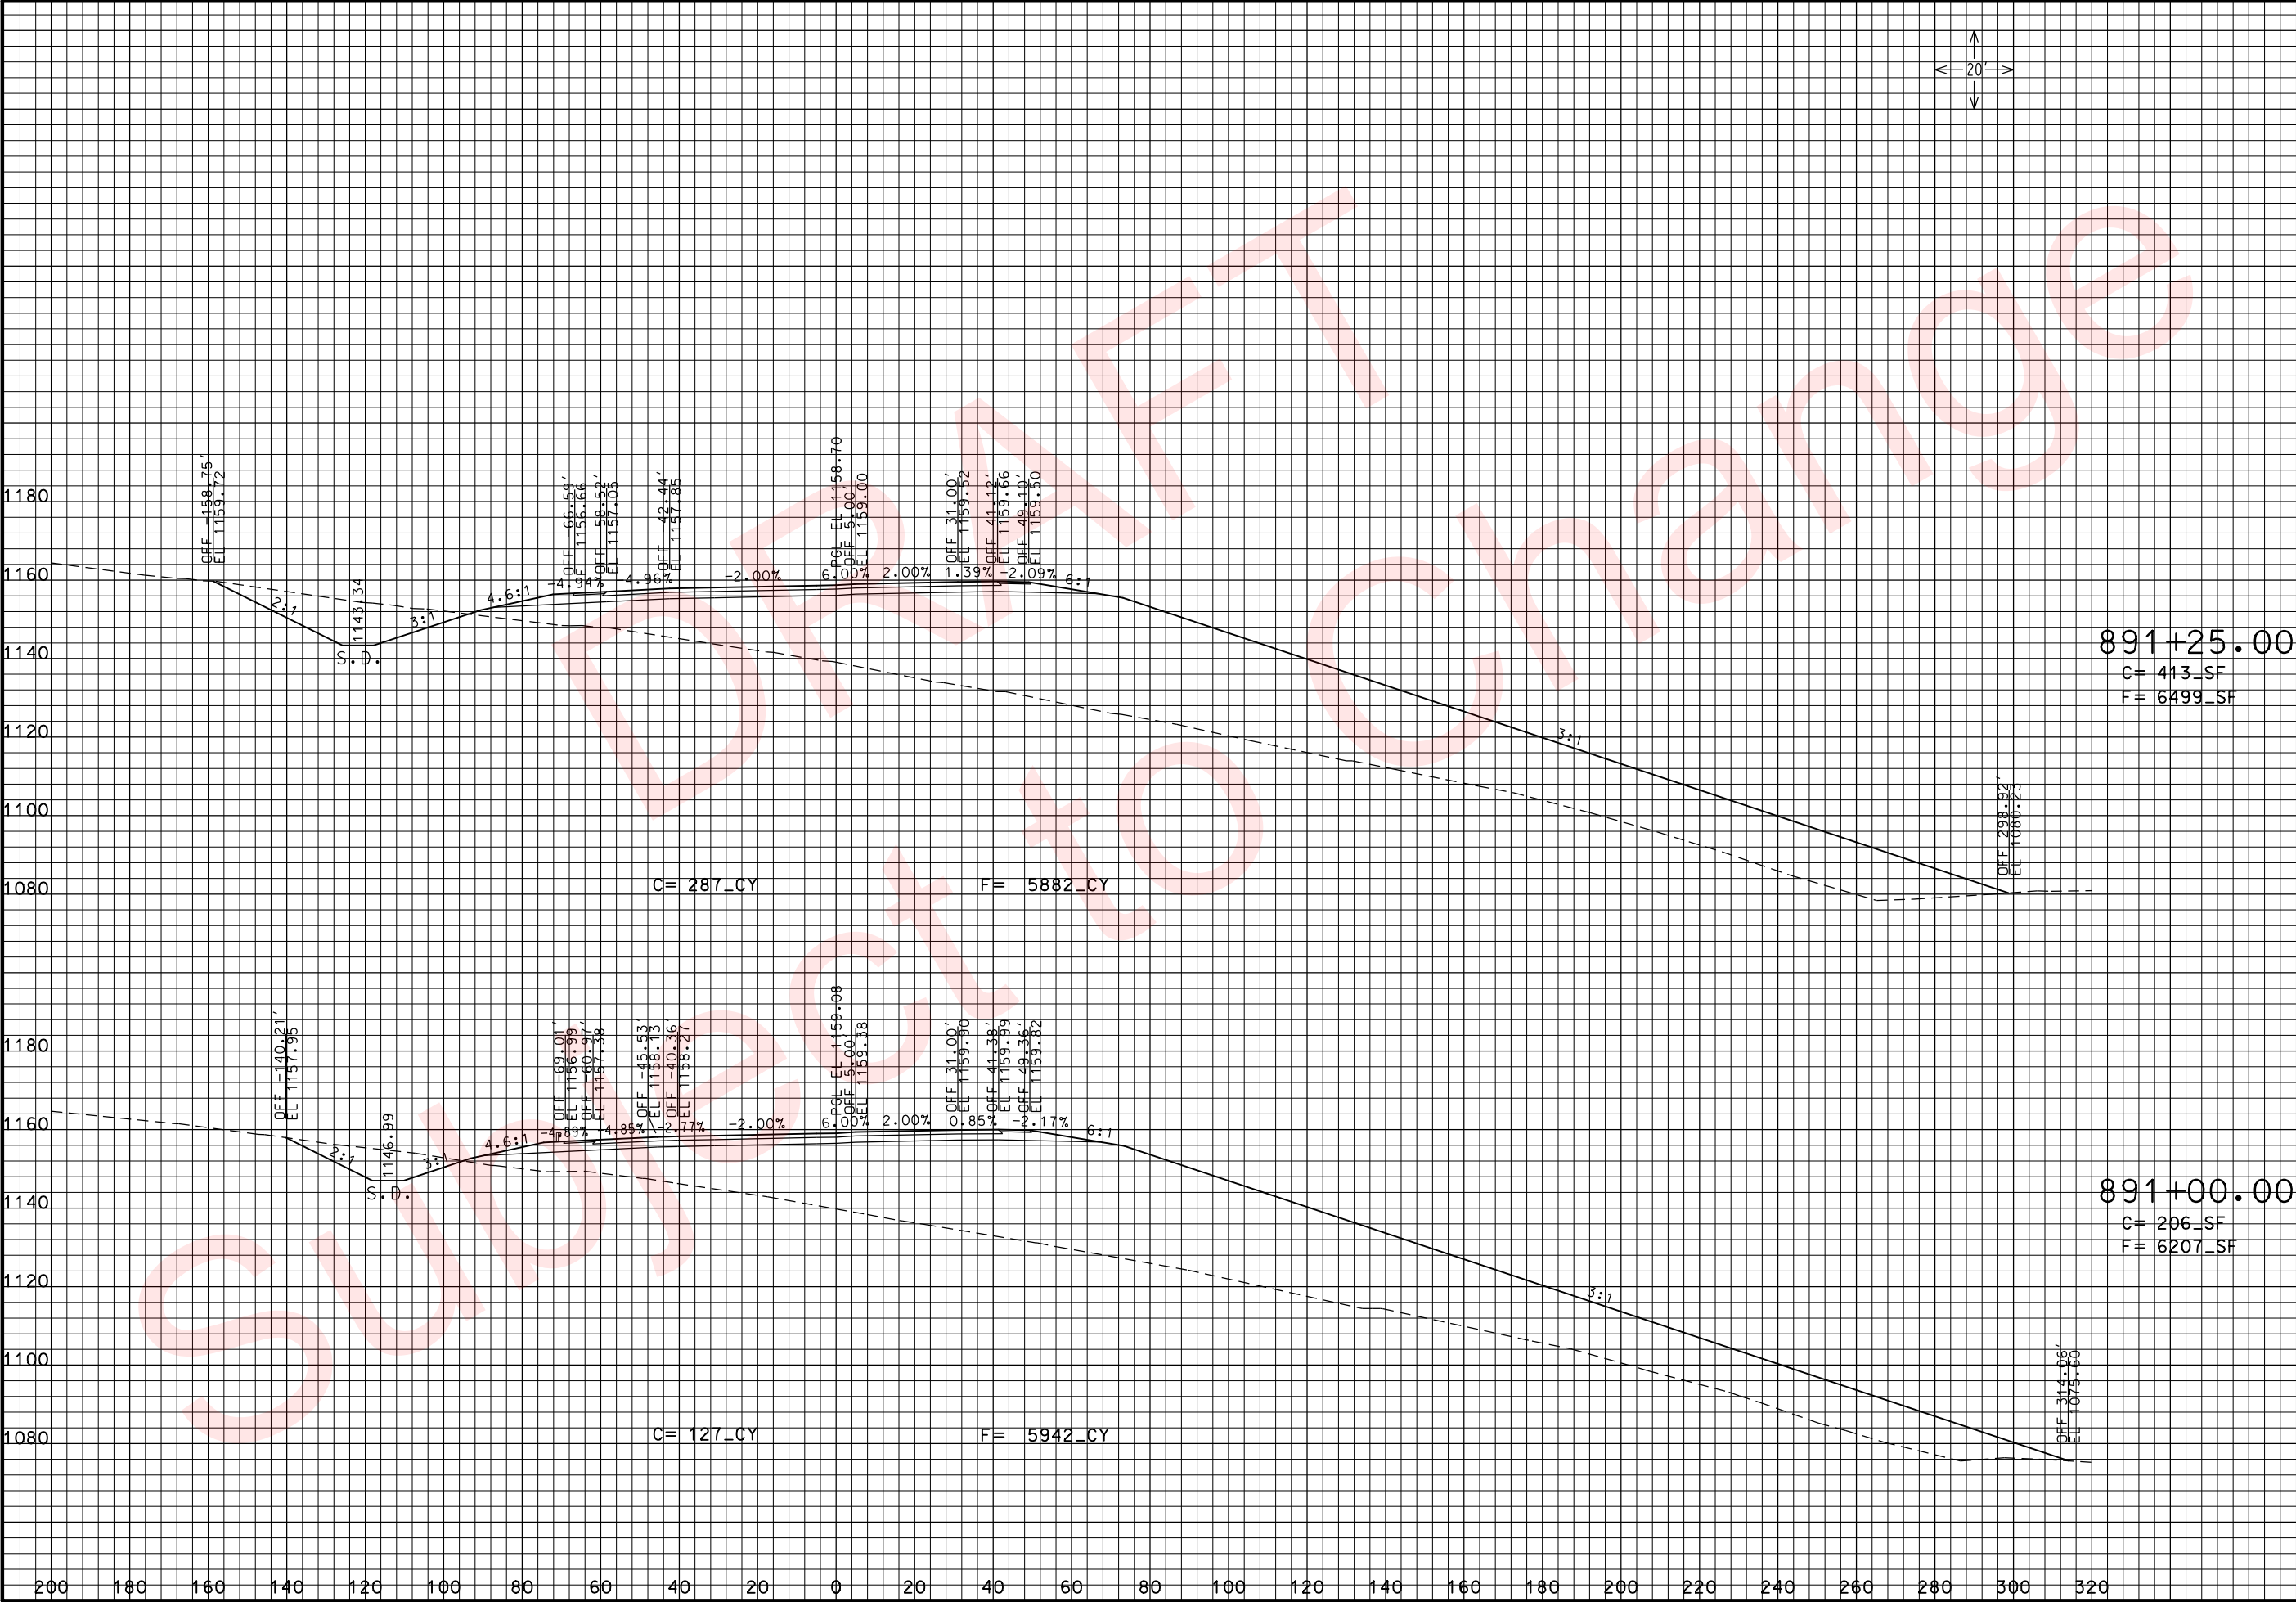

THIS MEDIA SHOULD NOT BE CONSIDERED A CERTIFIED DOCUMENT.

DATE PREPARED 3/26/2010	
ROUTE 49	STATE MO
DISTRICT 7	SHEET NO. 184
COUNTY McDONALD	
JOB NO. J7P0601	
CONTRACT ID.	
PROJECT NO.	
BRIDGE NO.	

DESCRIPTION	DATE


MISSOURI HIGHWAYS AND TRANSPORTATION COMMISSION


105 WEST CAPITOL
JEFFERSON CITY, MO 65102
1-888-ASK-MODOT (1-888-275-6636)

RTE. 49 S. OF RTE. 90
CROSS SECTIONS
SHEET 31 OF 97

REV.

xs_154-201_j7p0601_i20_i49SOUTH.dgn 11:02:31 AM 3/26/2010

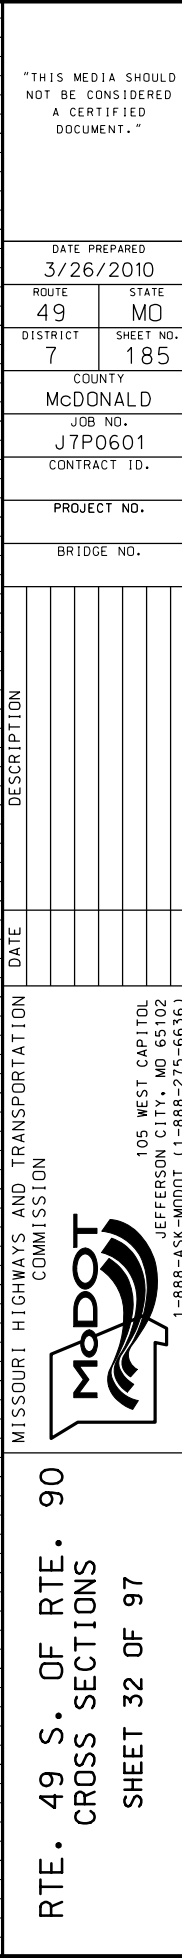

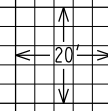

THIS MEDIA SHOULD NOT BE CONSIDERED A CERTIFIED DOCUMENT.

DATE PREPARED
3/26/2010

ROUTE
49

DISTRICT
7

STATE
MO

SHEET NO.
186

COUNTY
McDONALD

JOB NO.
J7P0601

CONTRACT ID.

PROJECT NO.

BRIDGE NO.

DESCRIPTION

DATE



MISSOURI HIGHWAYS AND TRANSPORTATION COMMISSION

105 WEST CAPITOL
JEFFERSON CITY, MO 65102
1-888-ASK-MODOT (1-888-275-6636)

RTE. 49 S. OF RTE. 90

CROSS SECTIONS

SHEET 33 OF 97

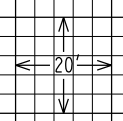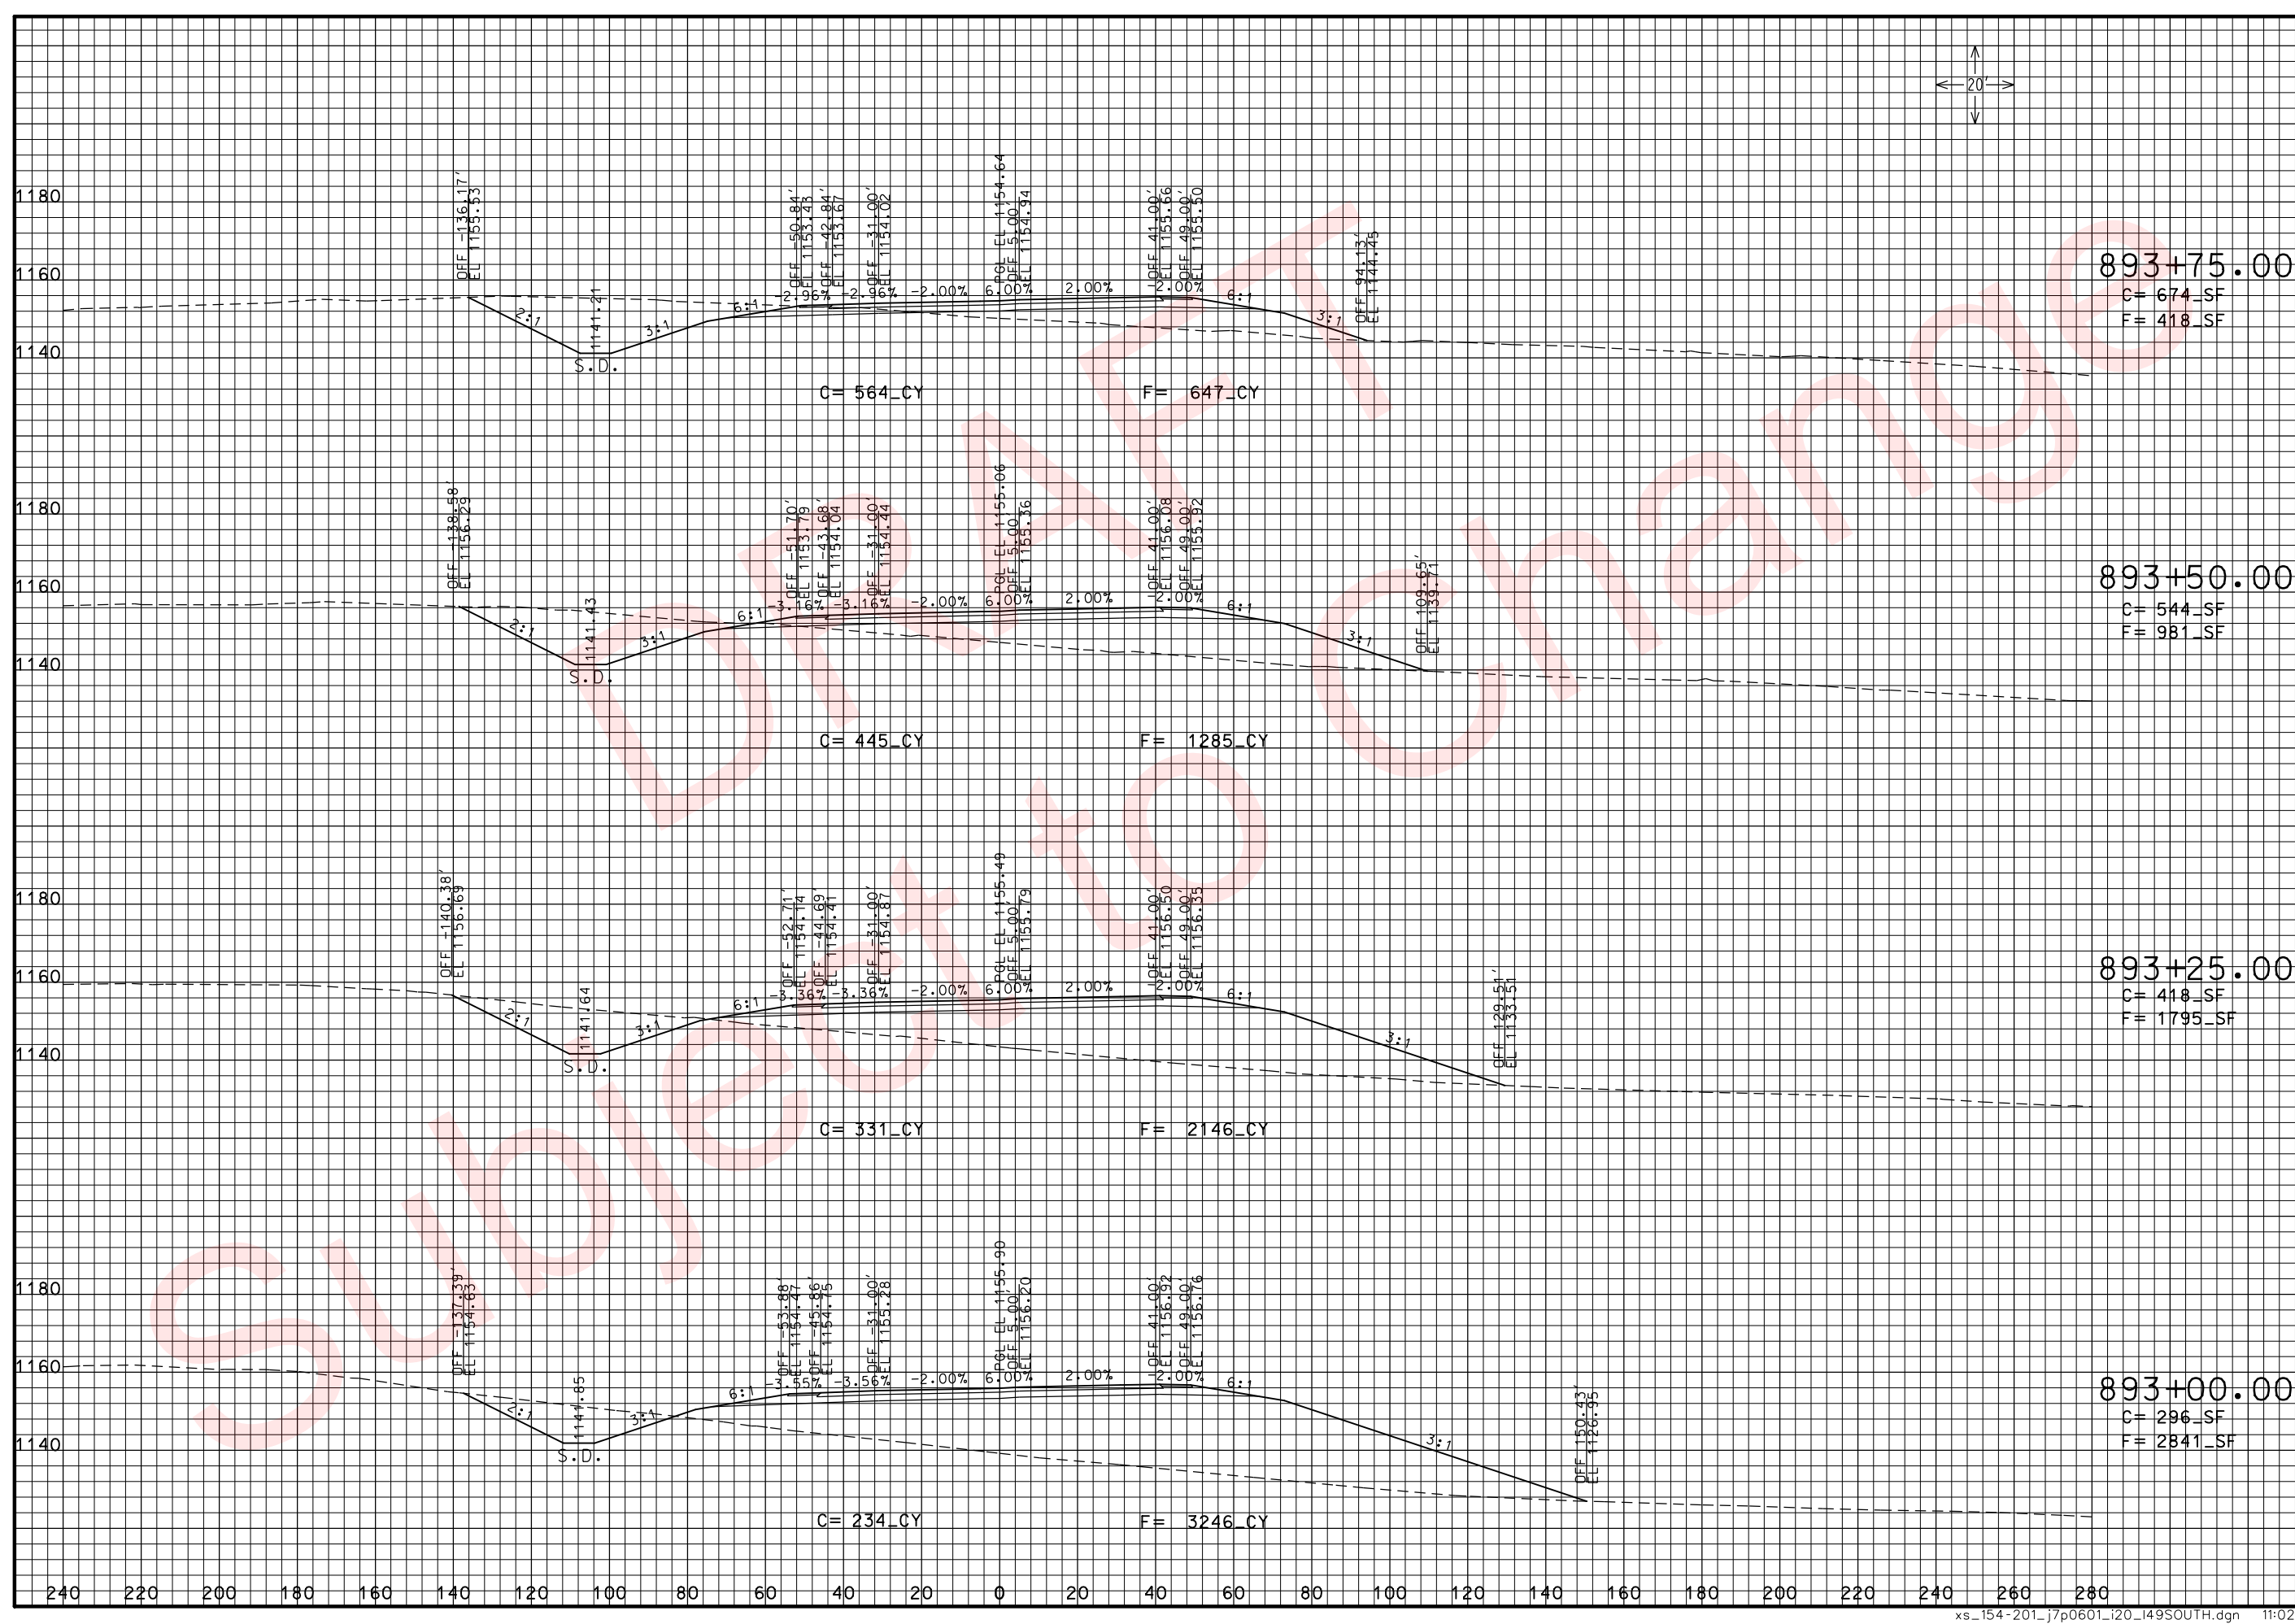

THIS MEDIA SHOULD NOT BE CONSIDERED A CERTIFIED DOCUMENT.

DATE PREPARED
3/26/2010

ROUTE 49 STATE MO

DISTRICT 7 SHEET NO. 187

COUNTY McDONALD

JOB NO. J7P0601

CONTRACT ID.

PROJECT NO.

BRIDGE NO.

DESCRIPTION

DATE

MISSOURI HIGHWAYS AND TRANSPORTATION COMMISSION



105 WEST CAPITOL
JEFFERSON CITY, MO 65102
1-888-ASK-MODOT (1-888-275-6636)



RTE. 49 S. OF RTE. 90

CROSS SECTIONS

SHEET 34 OF 97

IF A SEAL IS PRESENT ON THIS SHEET IT HAS BEEN ELECTRONICALLY SEALED AND DATED: REV.

xs_154-201_j7p0601_i20_i49SOUTH.dgn 11:02:50 AM 3/26/2010

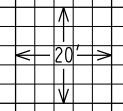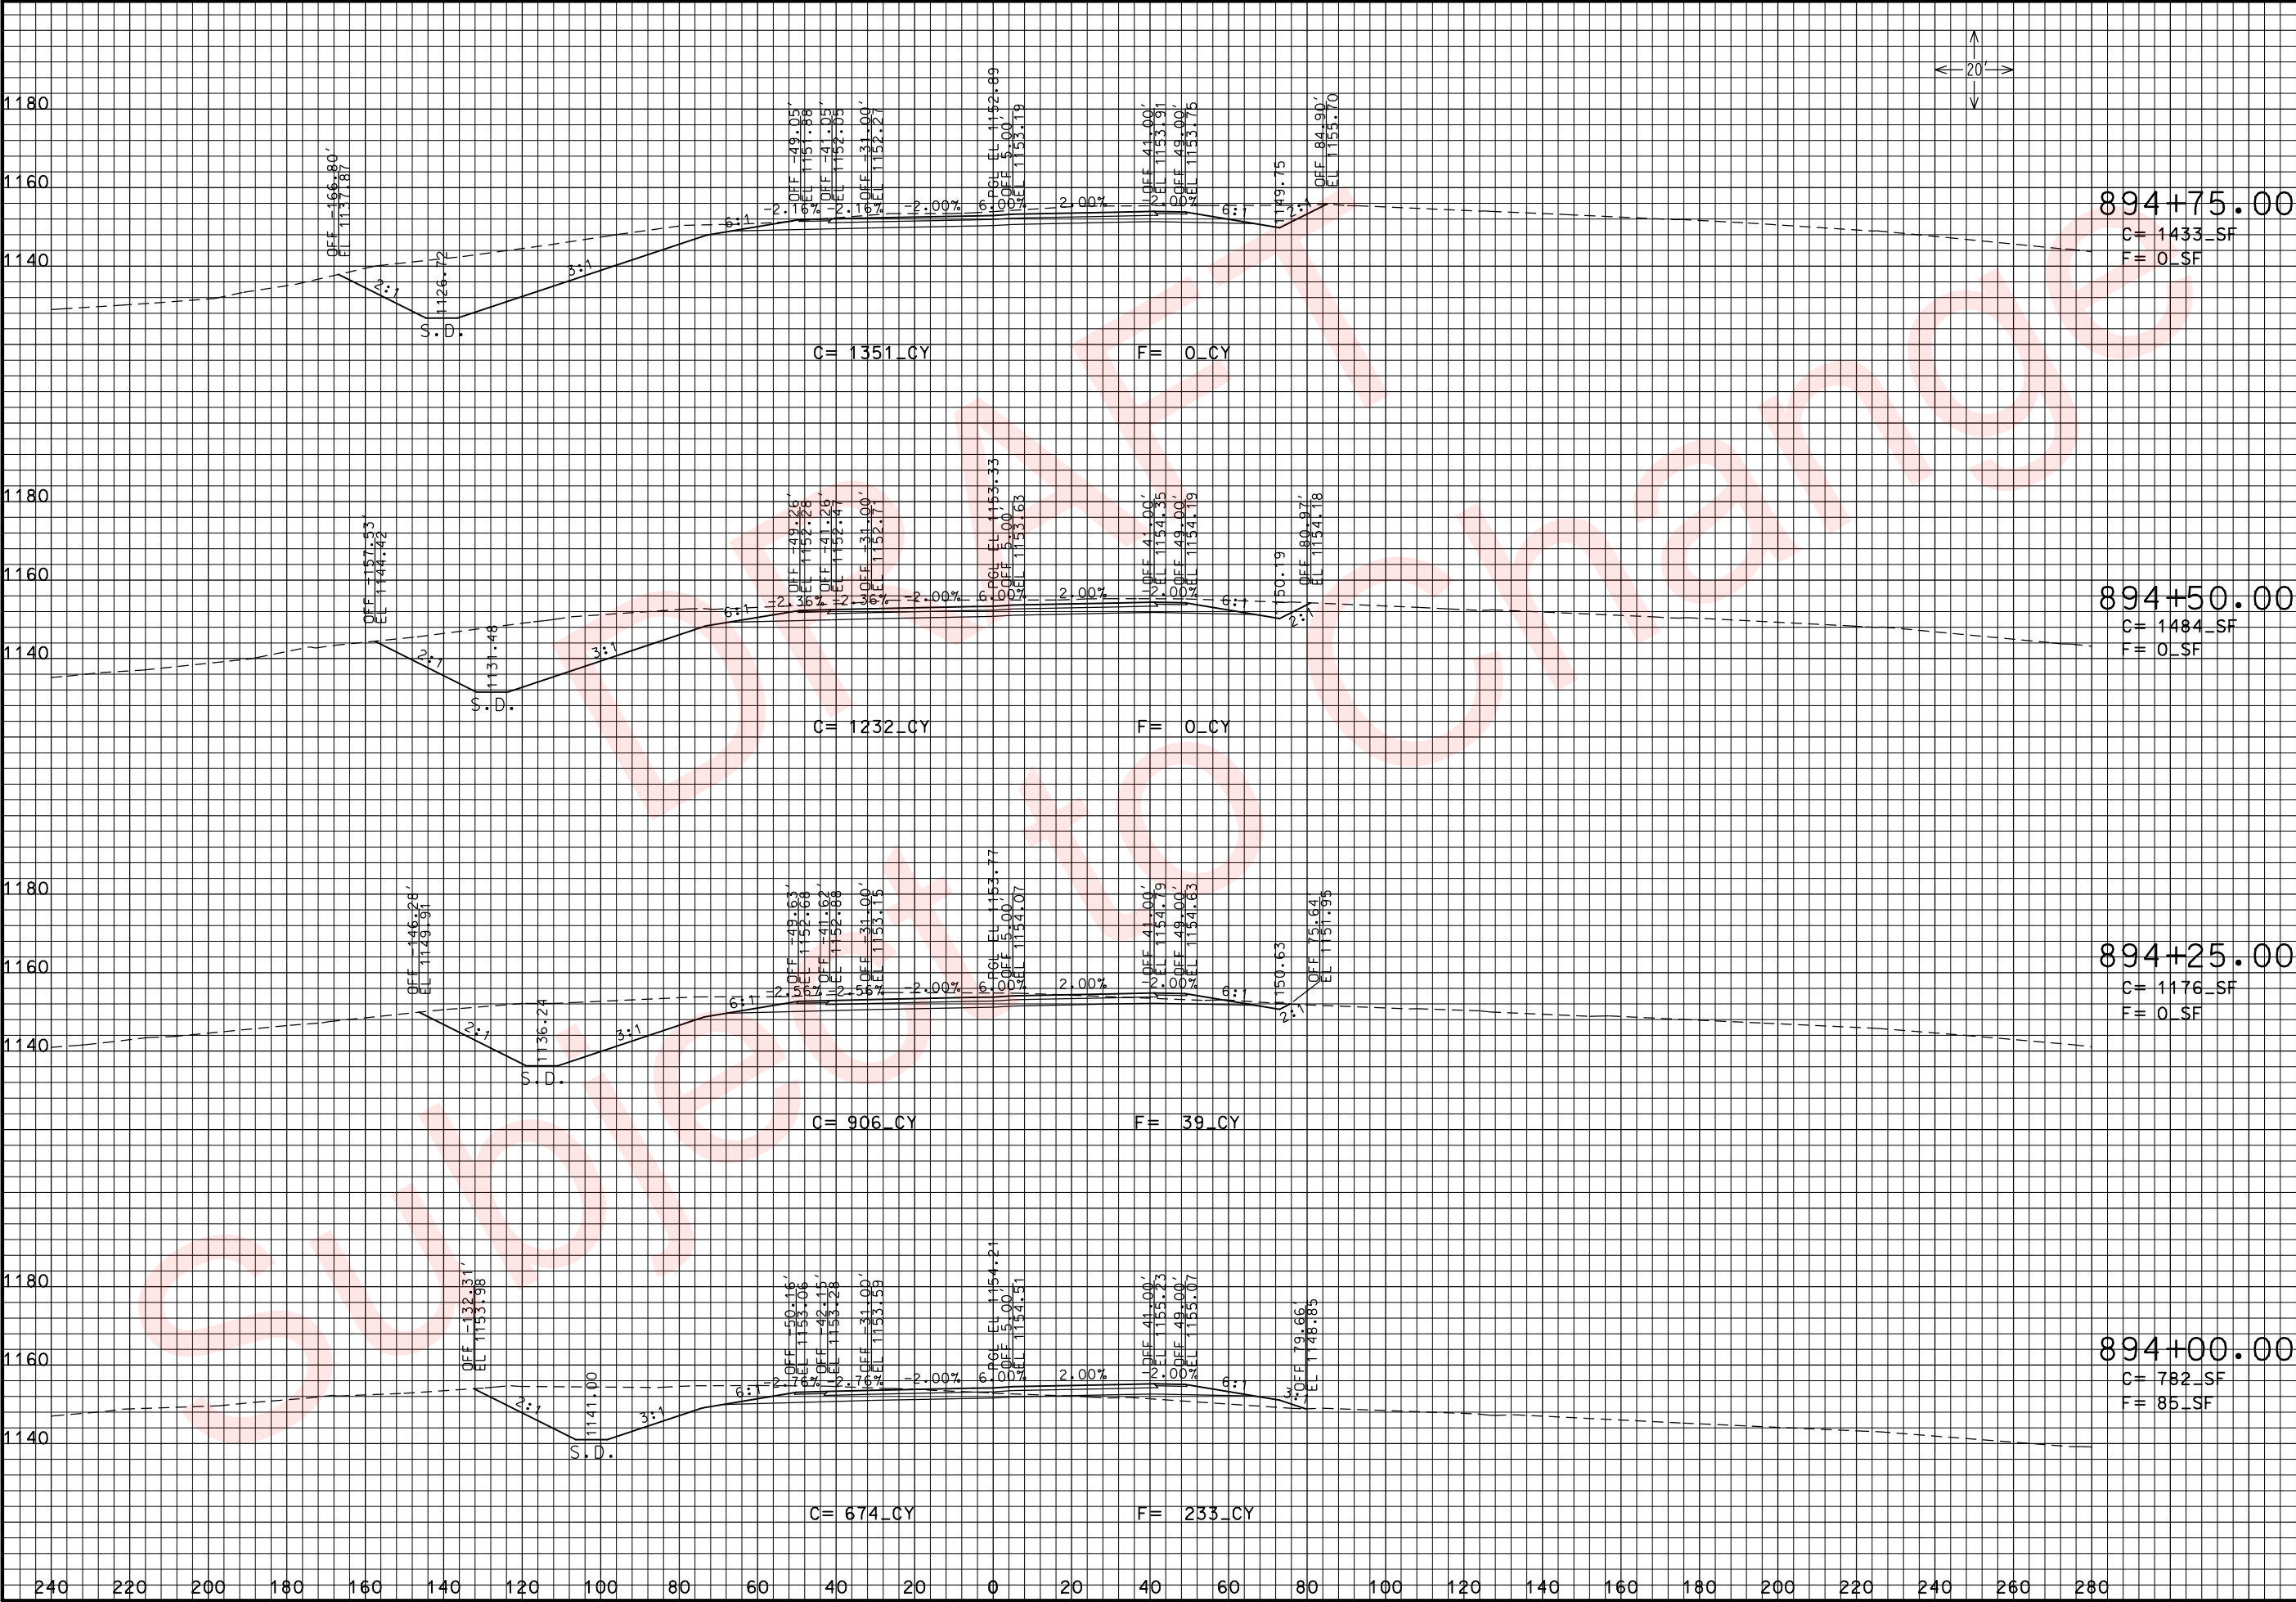

THIS MEDIA SHOULD NOT BE CONSIDERED A CERTIFIED DOCUMENT.

DATE PREPARED
3/26/2010

ROUTE
49

DISTRICT
7

COUNTY
McDONALD

JOB NO.
J7P0601

CONTRACT ID.

PROJECT NO.

BRIDGE NO.

SHEET NO.
188

STATE
MO

DESCRIPTION

DATE



MISSOURI HIGHWAYS AND TRANSPORTATION COMMISSION

105 WEST CAPITOL
JEFFERSON CITY, MO 65102
1-888-ASK-MODOT (1-888-275-6636)

RTE. 49 S. OF RTE. 90

CROSS SECTIONS

SHEET 35 OF 97

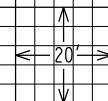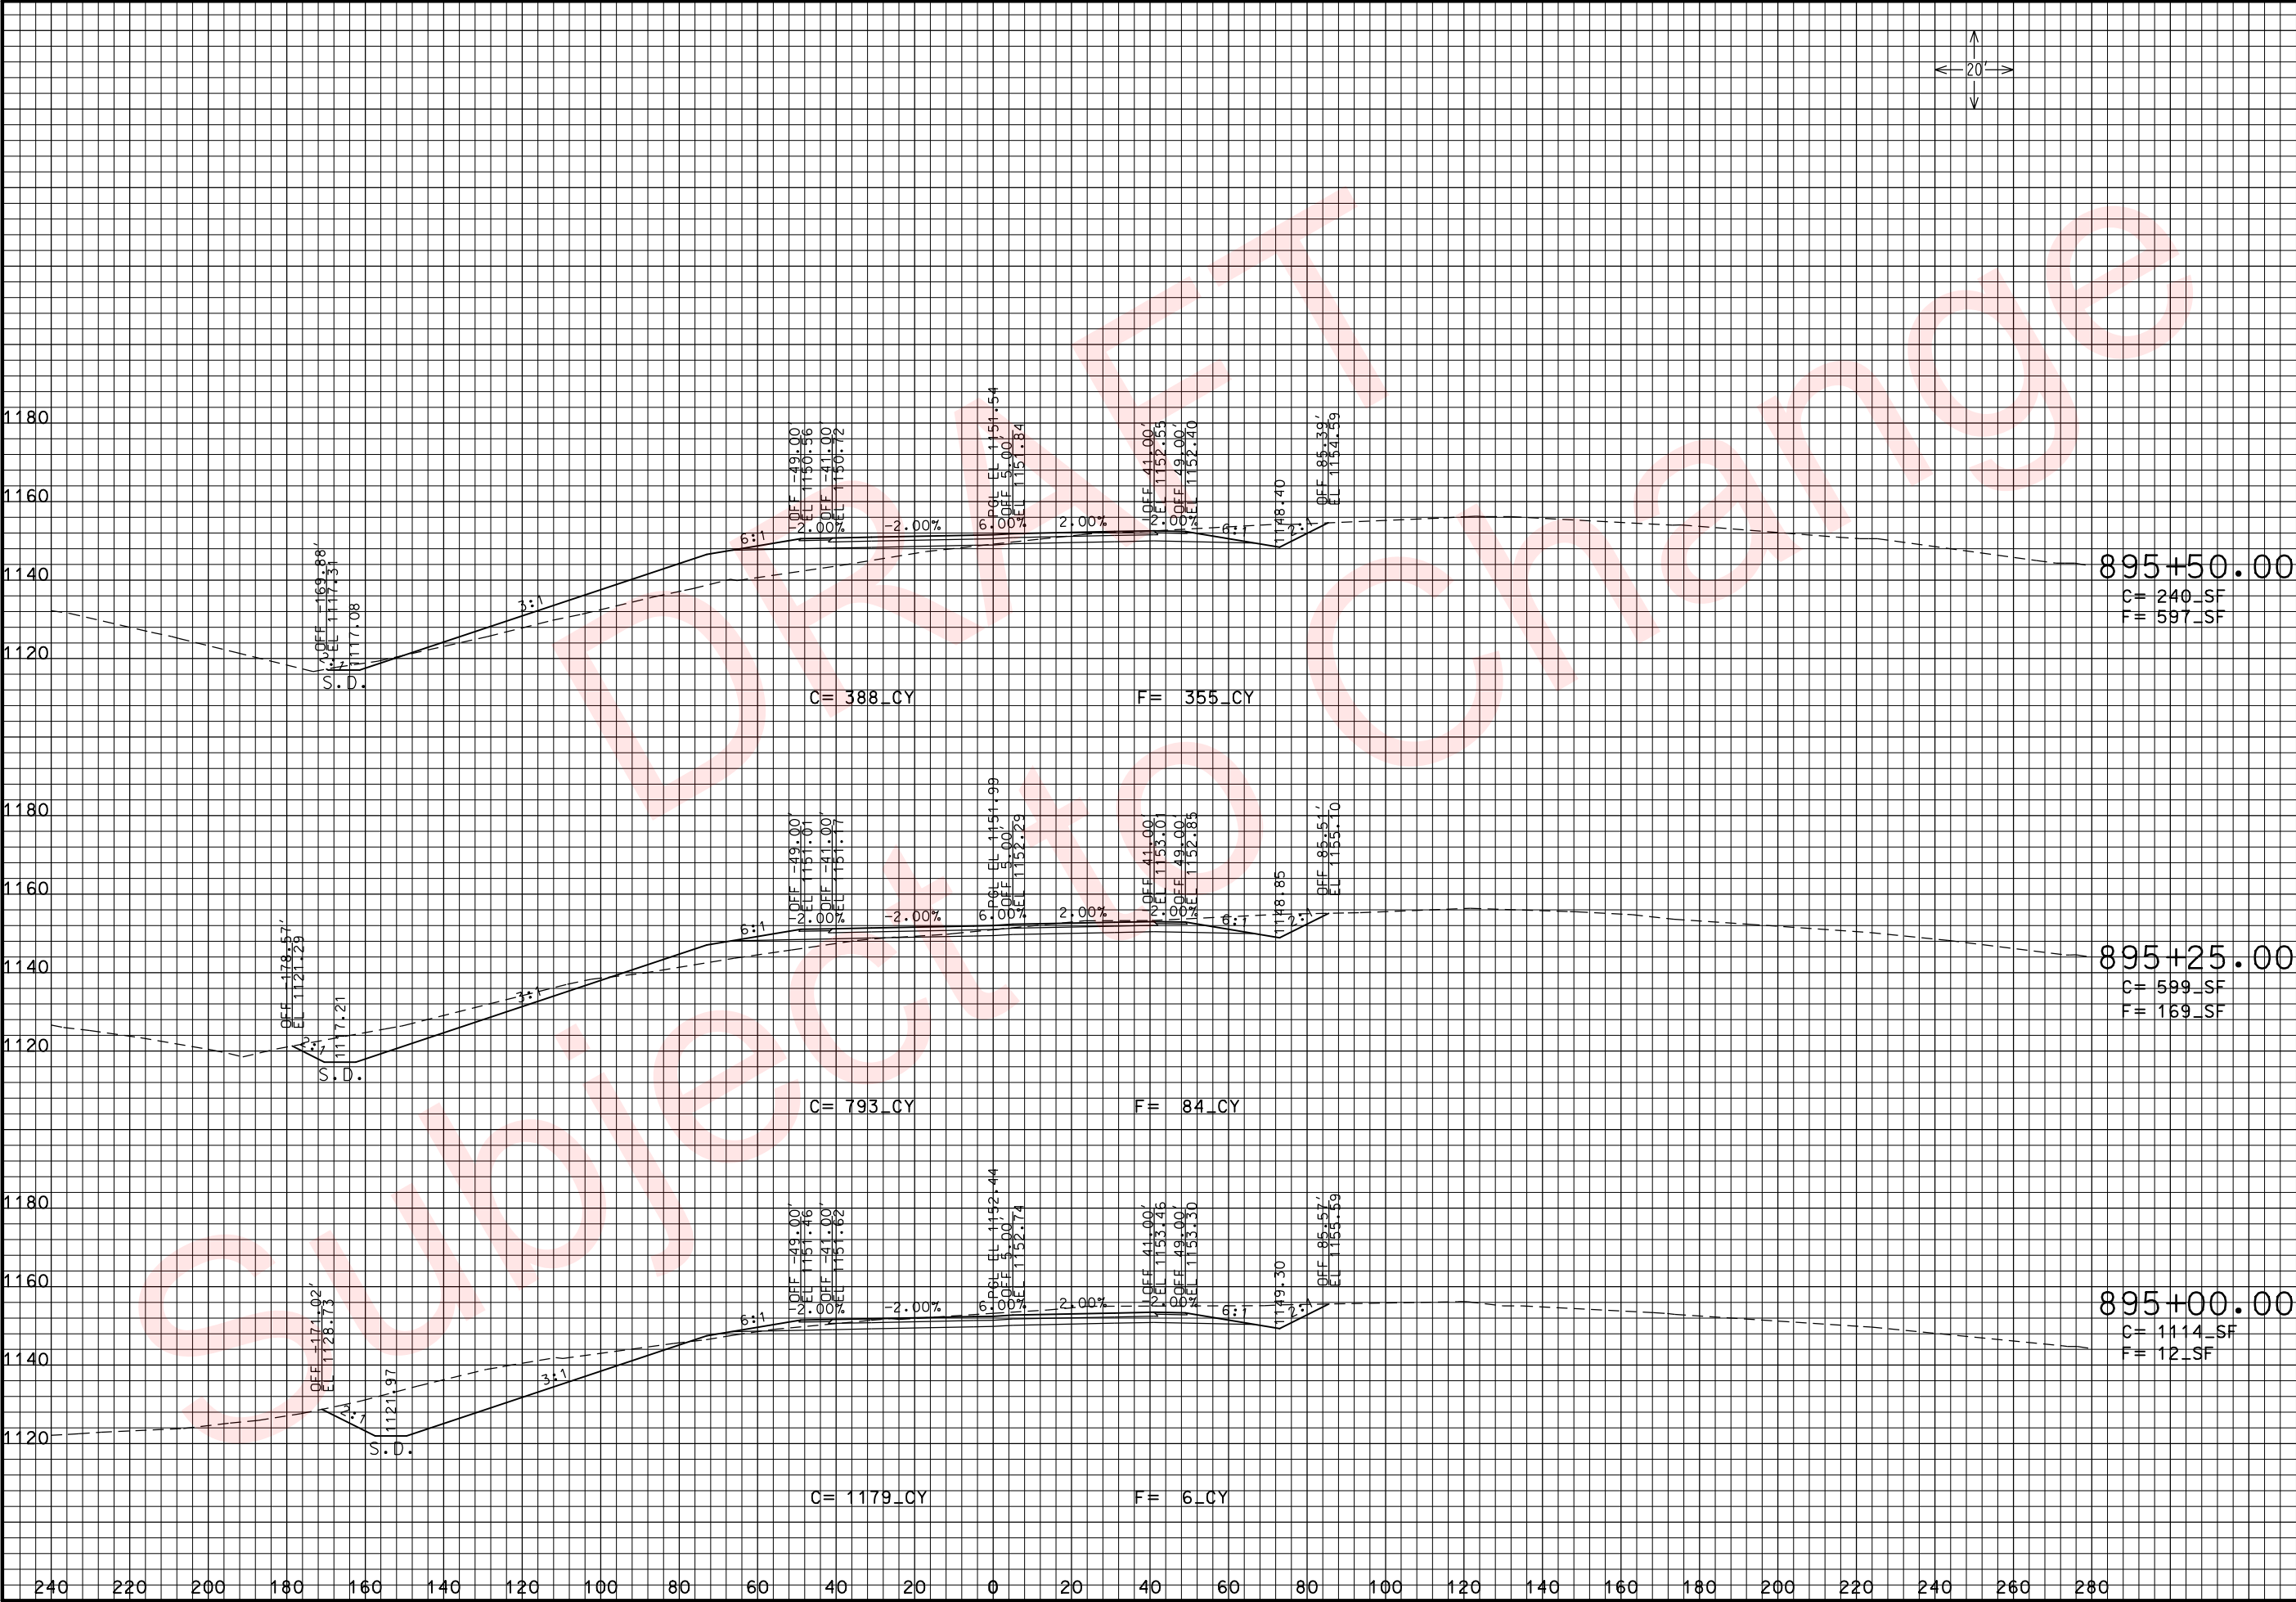

THIS MEDIA SHOULD NOT BE CONSIDERED A CERTIFIED DOCUMENT.

DATE PREPARED
3/26/2010

ROUTE
49

DISTRICT
7

STATE
MO

SHEET NO.
189

COUNTY
McDONALD

JOB NO.
J7P0601

CONTRACT ID.

PROJECT NO.

BRIDGE NO.

DESCRIPTION

DATE

MISSOURI HIGHWAYS AND TRANSPORTATION COMMISSION





105 WEST CAPITOL
JEFFERSON CITY, MO 65102
1-888-ASK-MODOT (1-888-275-6636)

RTE. 49 S. OF RTE. 90

CROSS SECTIONS

SHEET 36 OF 97

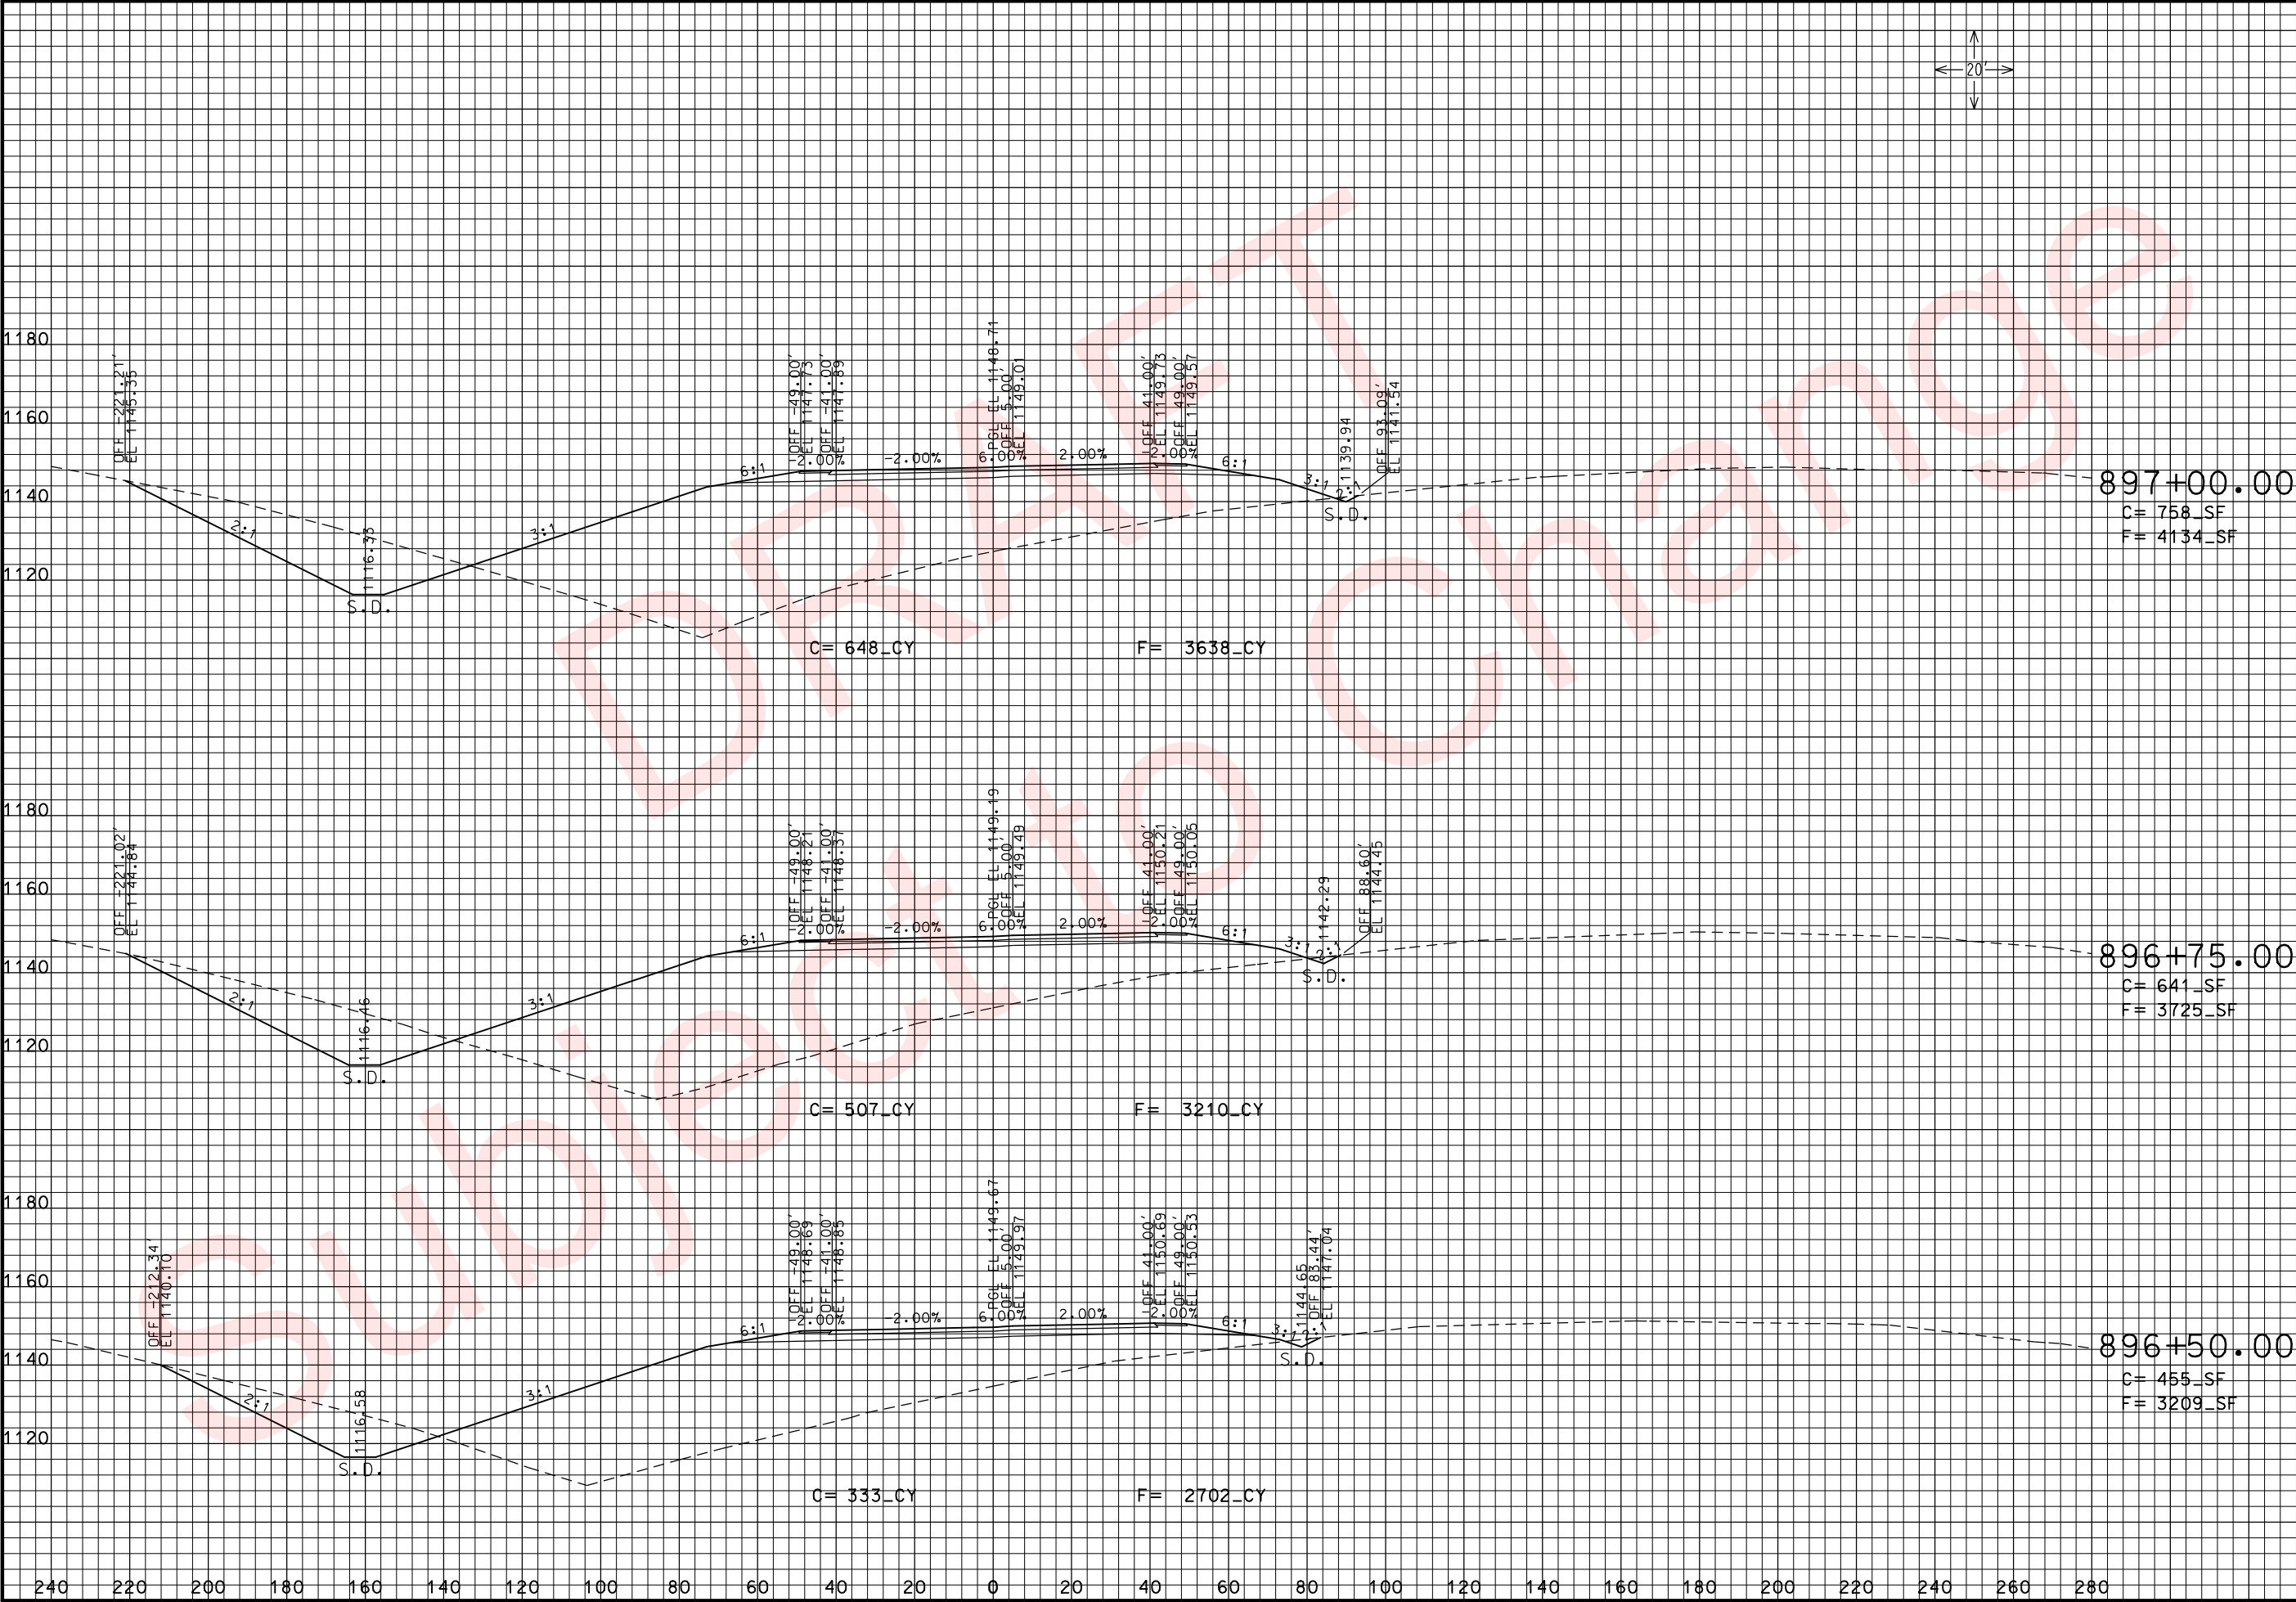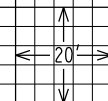

THIS MEDIA SHOULD NOT BE CONSIDERED A CERTIFIED DOCUMENT.

DATE PREPARED
3/26/2010

ROUTE
49

DISTRICT
7

STATE
MO

SHEET NO.
19

COUNTY
McDONALD

JOB NO.
J7P0601

CONTRACT ID.

PROJECT NO.

BRIDGE NO.

DESCRIPTION	DATE

MISSOURI HIGHWAYS AND TRANSPORTATION COMMISSION

105 WEST CAPITOL
JEFFERSON CITY, MO 65102
1-888-ASK-MODOT (1-888-275-6636)



RTE. 49 S. OF RTE. 90

CROSS SECTIONS

SHEET 38 OF 97

IF A SEAL IS PRESENT ON THIS SHEET IT HAS BEEN ELECTRONICALLY SEALED AND DATED: REV.

xs_154-201_j7p0601_i20_i49SOUTH.dgn 11:03:16 AM 3/26/2010

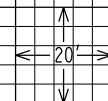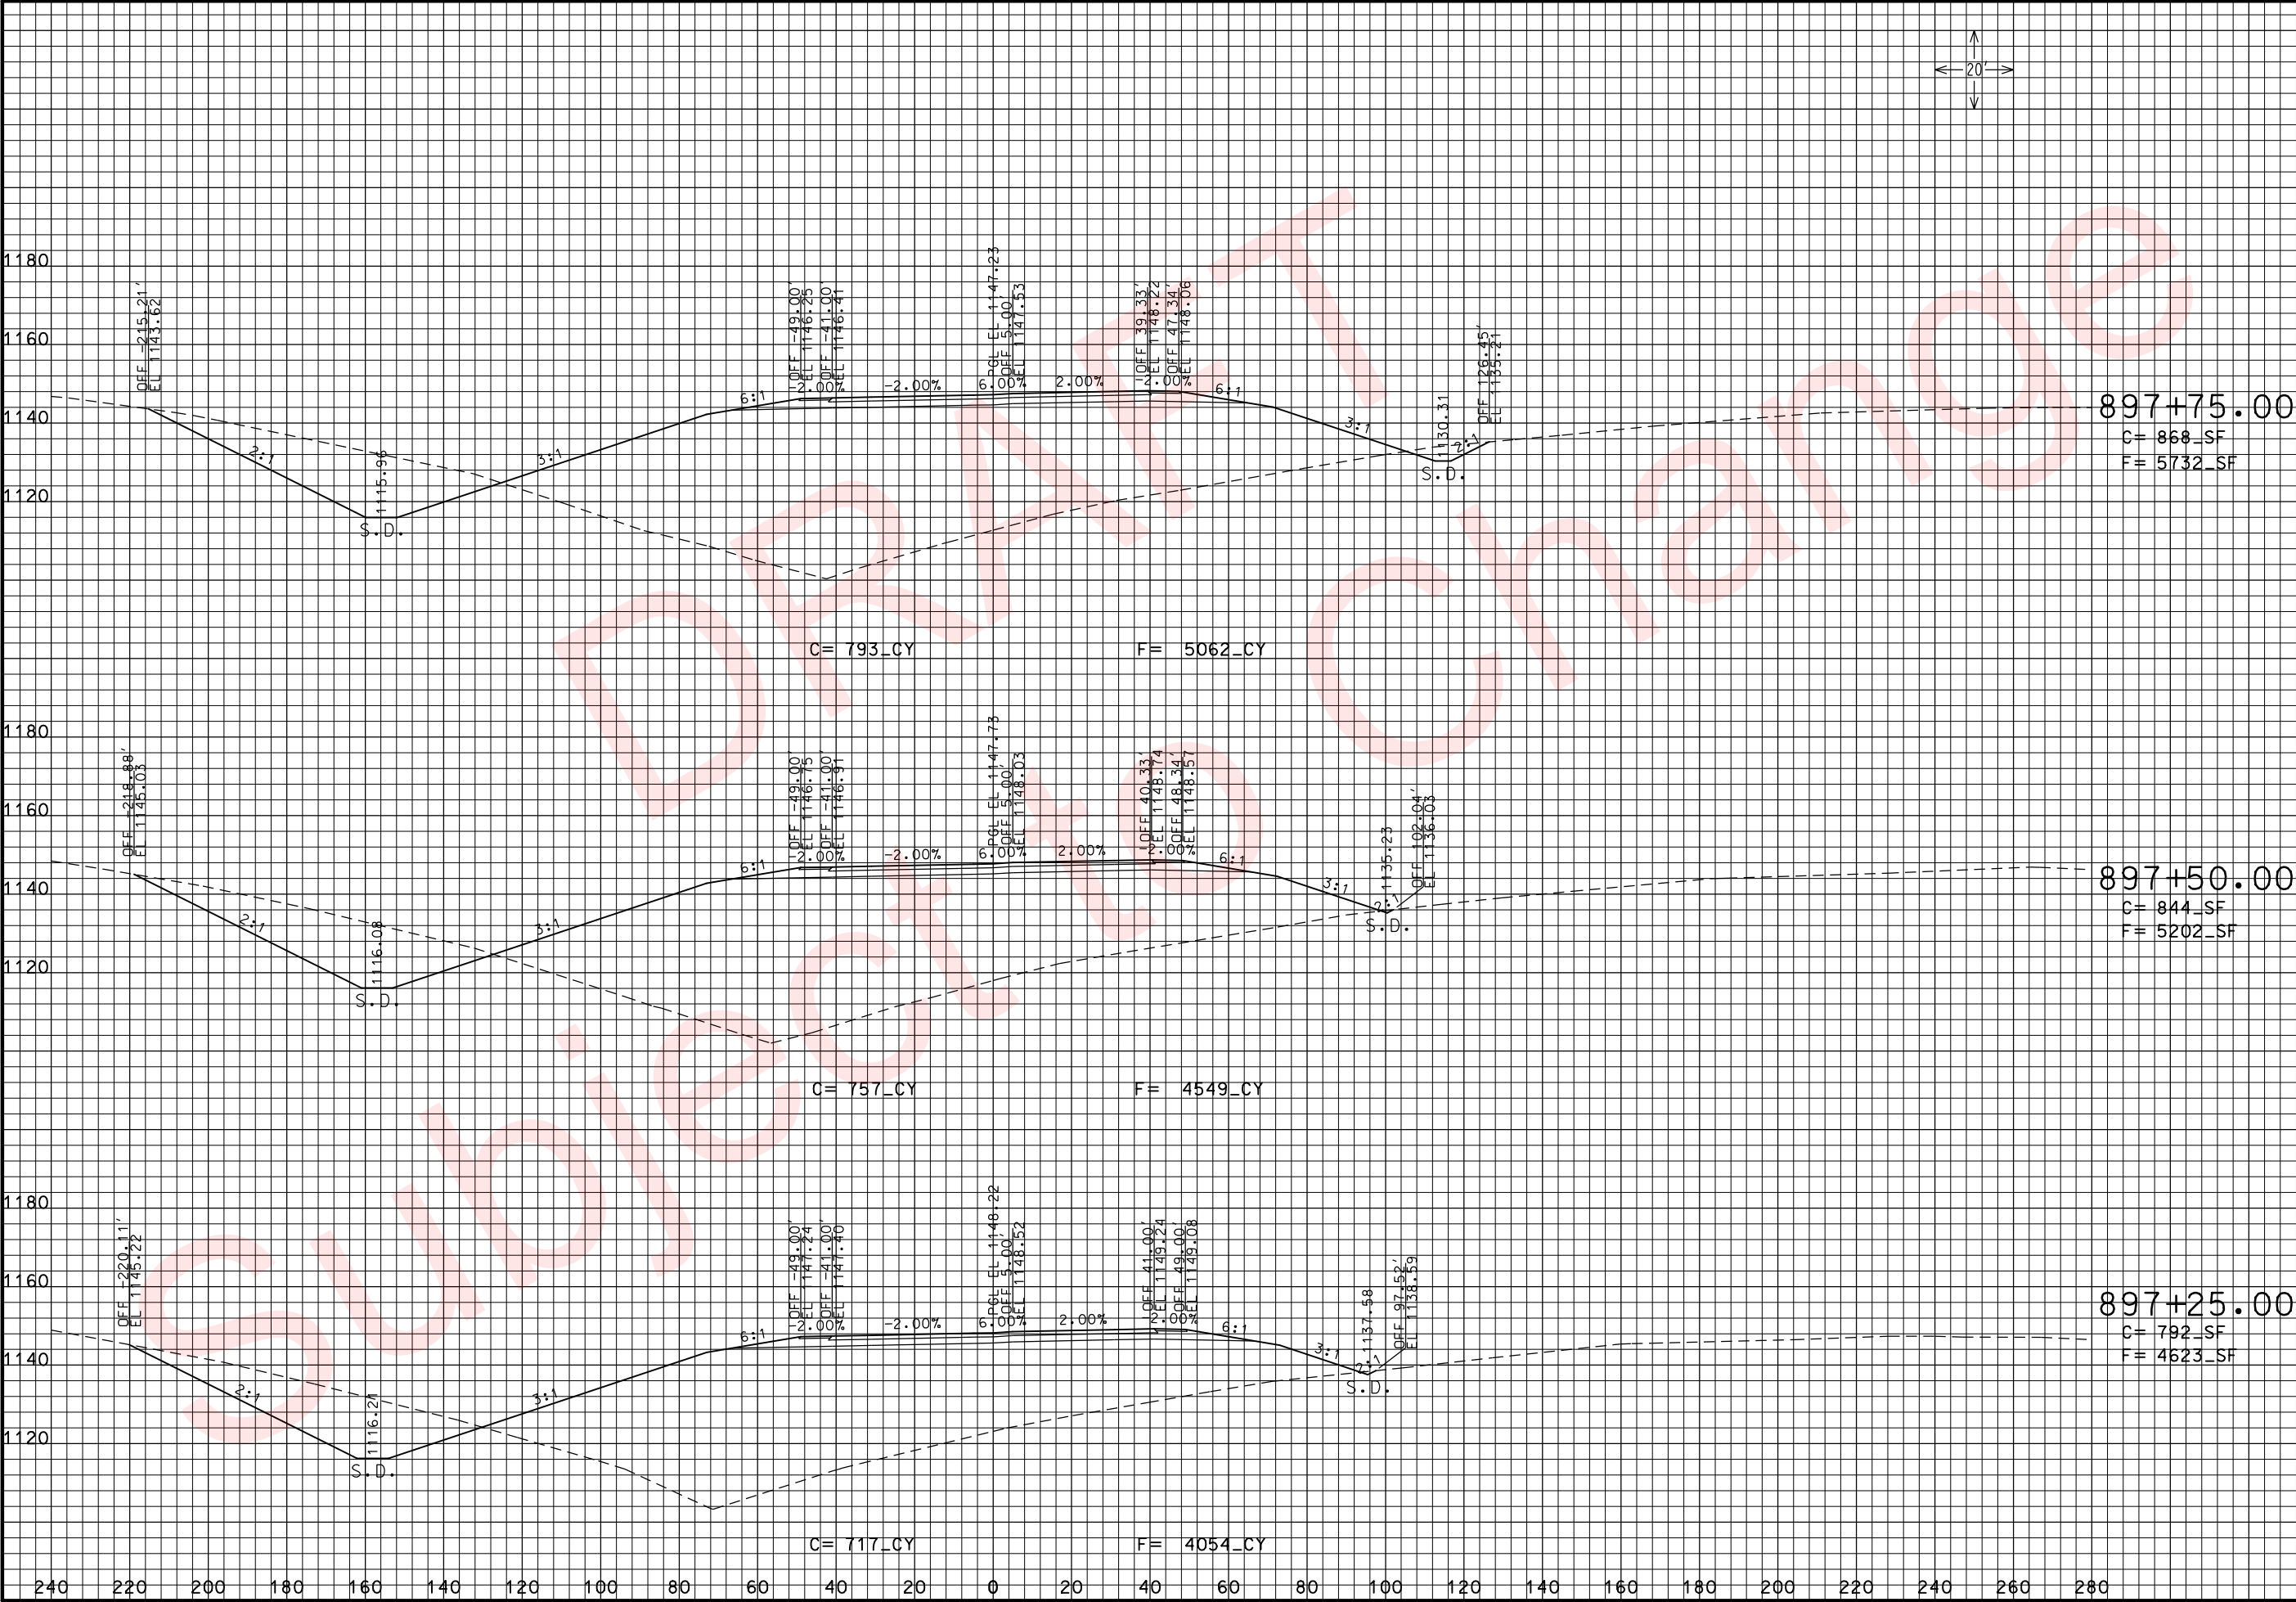



THIS MEDIA SHOULD NOT BE CONSIDERED A CERTIFIED DOCUMENT.

DATE PREPARED 3/26/2010	
ROUTE 49	STATE MO
DISTRICT 7	SHEET NO. 192
COUNTY McDONALD	
JOB NO. J7P0601	
CONTRACT ID.	
PROJECT NO.	
BRIDGE NO.	

MISSOURI HIGHWAYS AND TRANSPORTATION COMMISSION

105 WEST CAPITOL
JEFFERSON CITY, MO 65102
1-888-ASK-MODOT (1-888-275-6636)

RTE. 49 S. OF RTE. 90
CROSS SECTIONS
SHEET 39 OF 97

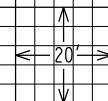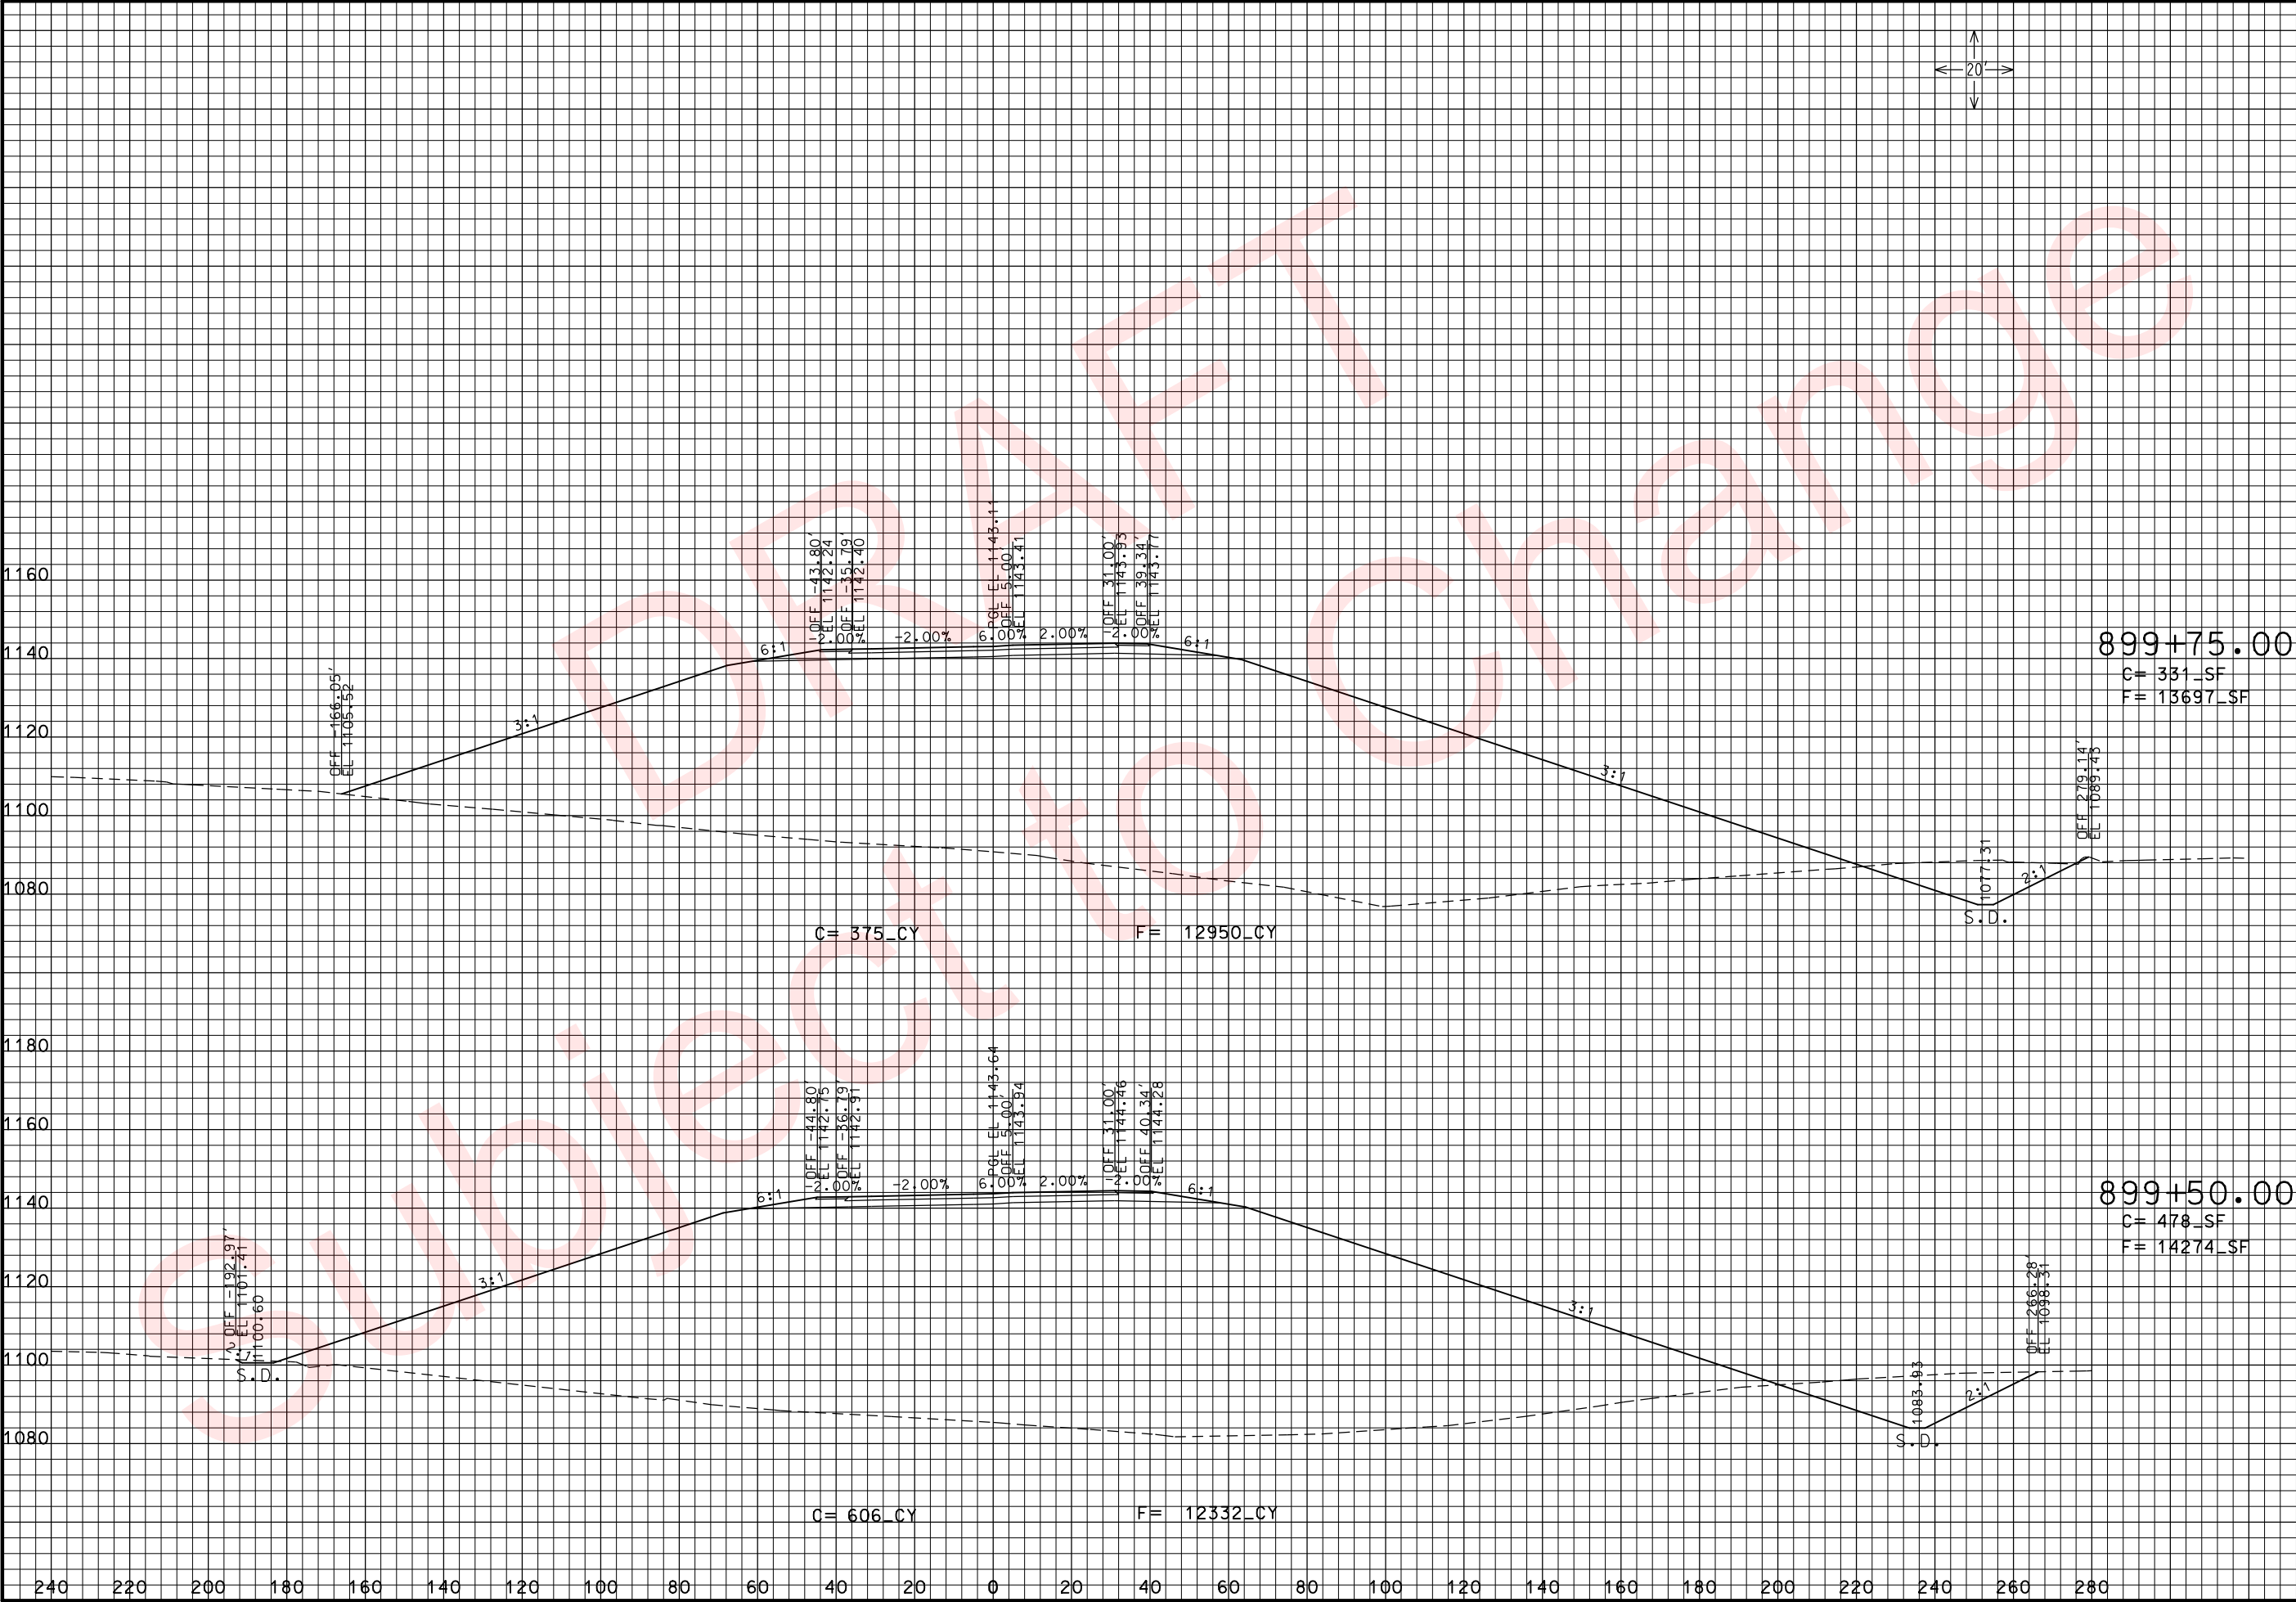

THIS MEDIA SHOULD NOT BE CONSIDERED A CERTIFIED DOCUMENT.

DATE PREPARED 3/26/2010	
ROUTE 49	STATE MO
DISTRICT 7	SHEET NO. 195
COUNTY McDONALD	
JOB NO. J7P0601	
CONTRACT ID.	
PROJECT NO.	
BRIDGE NO.	

DESCRIPTION	DATE



MISSOURI HIGHWAYS AND TRANSPORTATION COMMISSION

105 WEST CAPITOL
JEFFERSON CITY, MO 65102
1-888-ASK-MODOT (1-888-275-6636)

RTE. 49 S. OF RTE. 90
CROSS SECTIONS
SHEET 42 OF 97

REV.

xs_154-201_j7p0601_i20_i49SOUTH.dgn 11:03:41 AM 3/26/2010

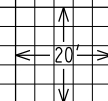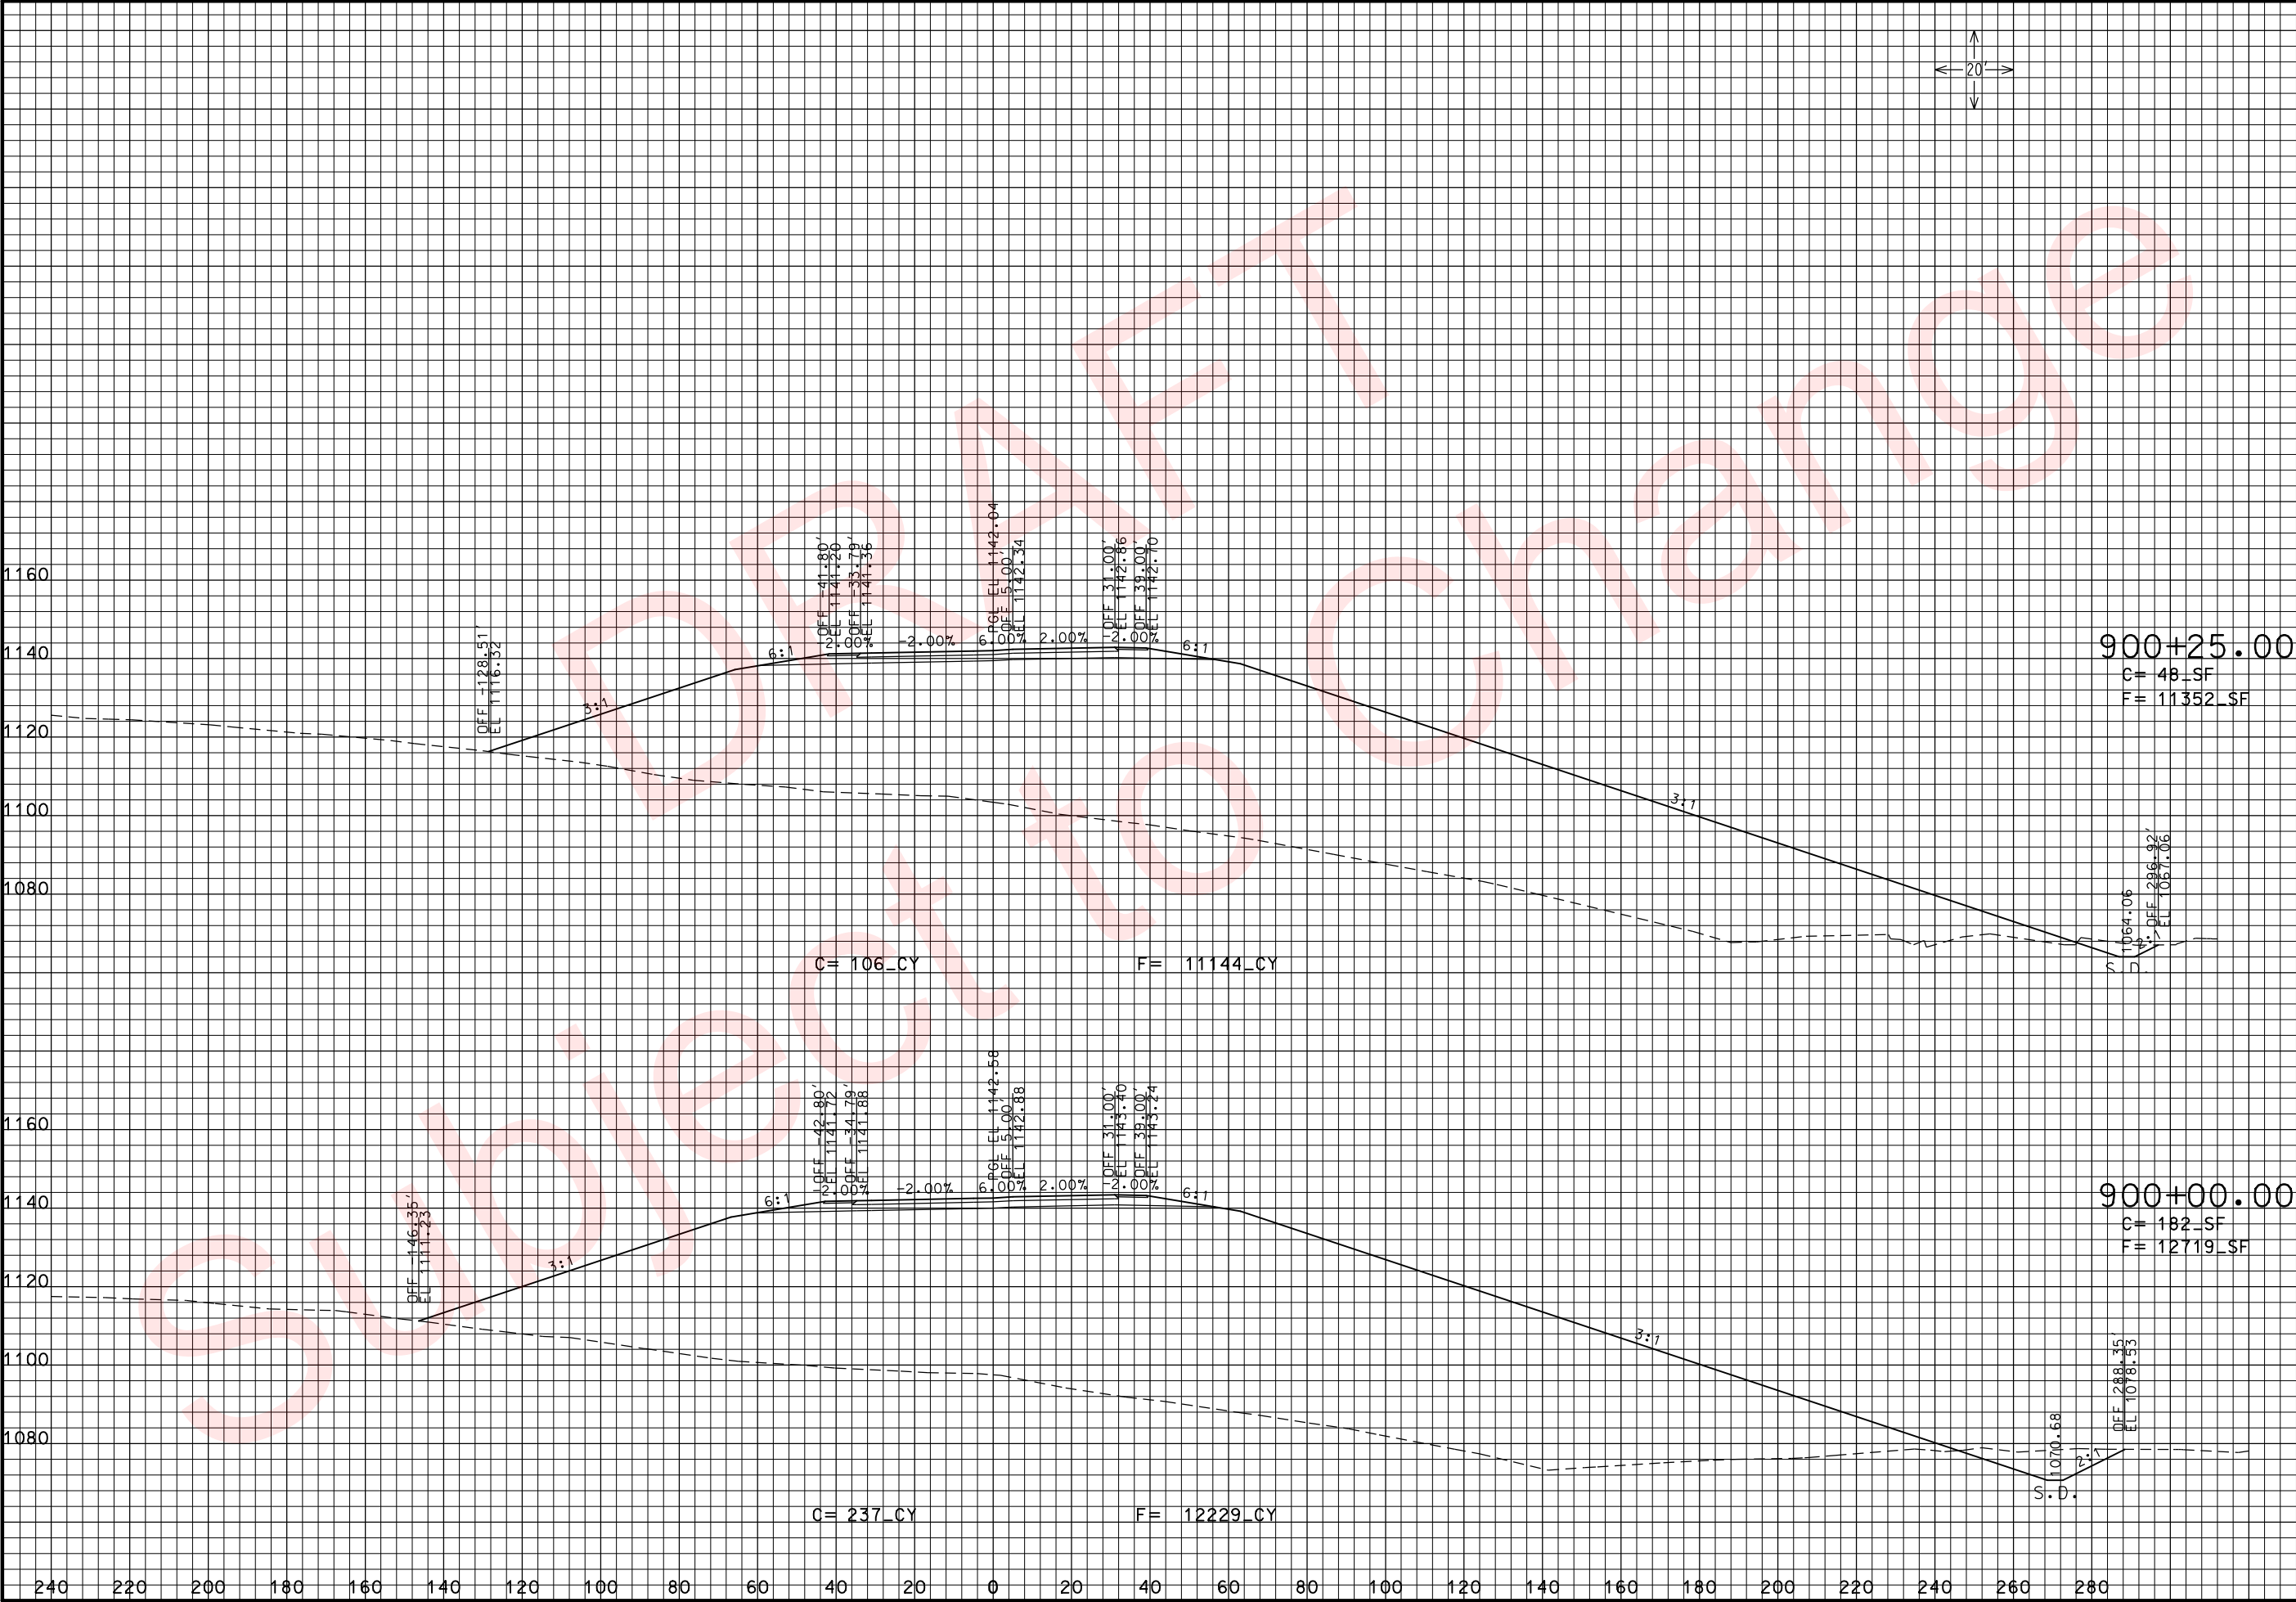

THIS MEDIA SHOULD NOT BE CONSIDERED A CERTIFIED DOCUMENT.

DATE PREPARED
3/26/2010

ROUTE 49	STATE MO
DISTRICT 7	SHEET NO. 196

COUNTY
McDONALD

JOB NO.
J7P0601

CONTRACT ID.

PROJECT NO.

BRIDGE NO.

DESCRIPTION	DATE

MISSOURI HIGHWAYS AND TRANSPORTATION COMMISSION

MoDOT



105 WEST CAPITOL
JEFFERSON CITY, MO 65102
1-888-ASK-MODOT (1-888-275-6636)

RTE. 49 S. OF RTE. 90

CROSS SECTIONS

SHEET 43 OF 97

REV.

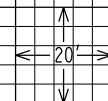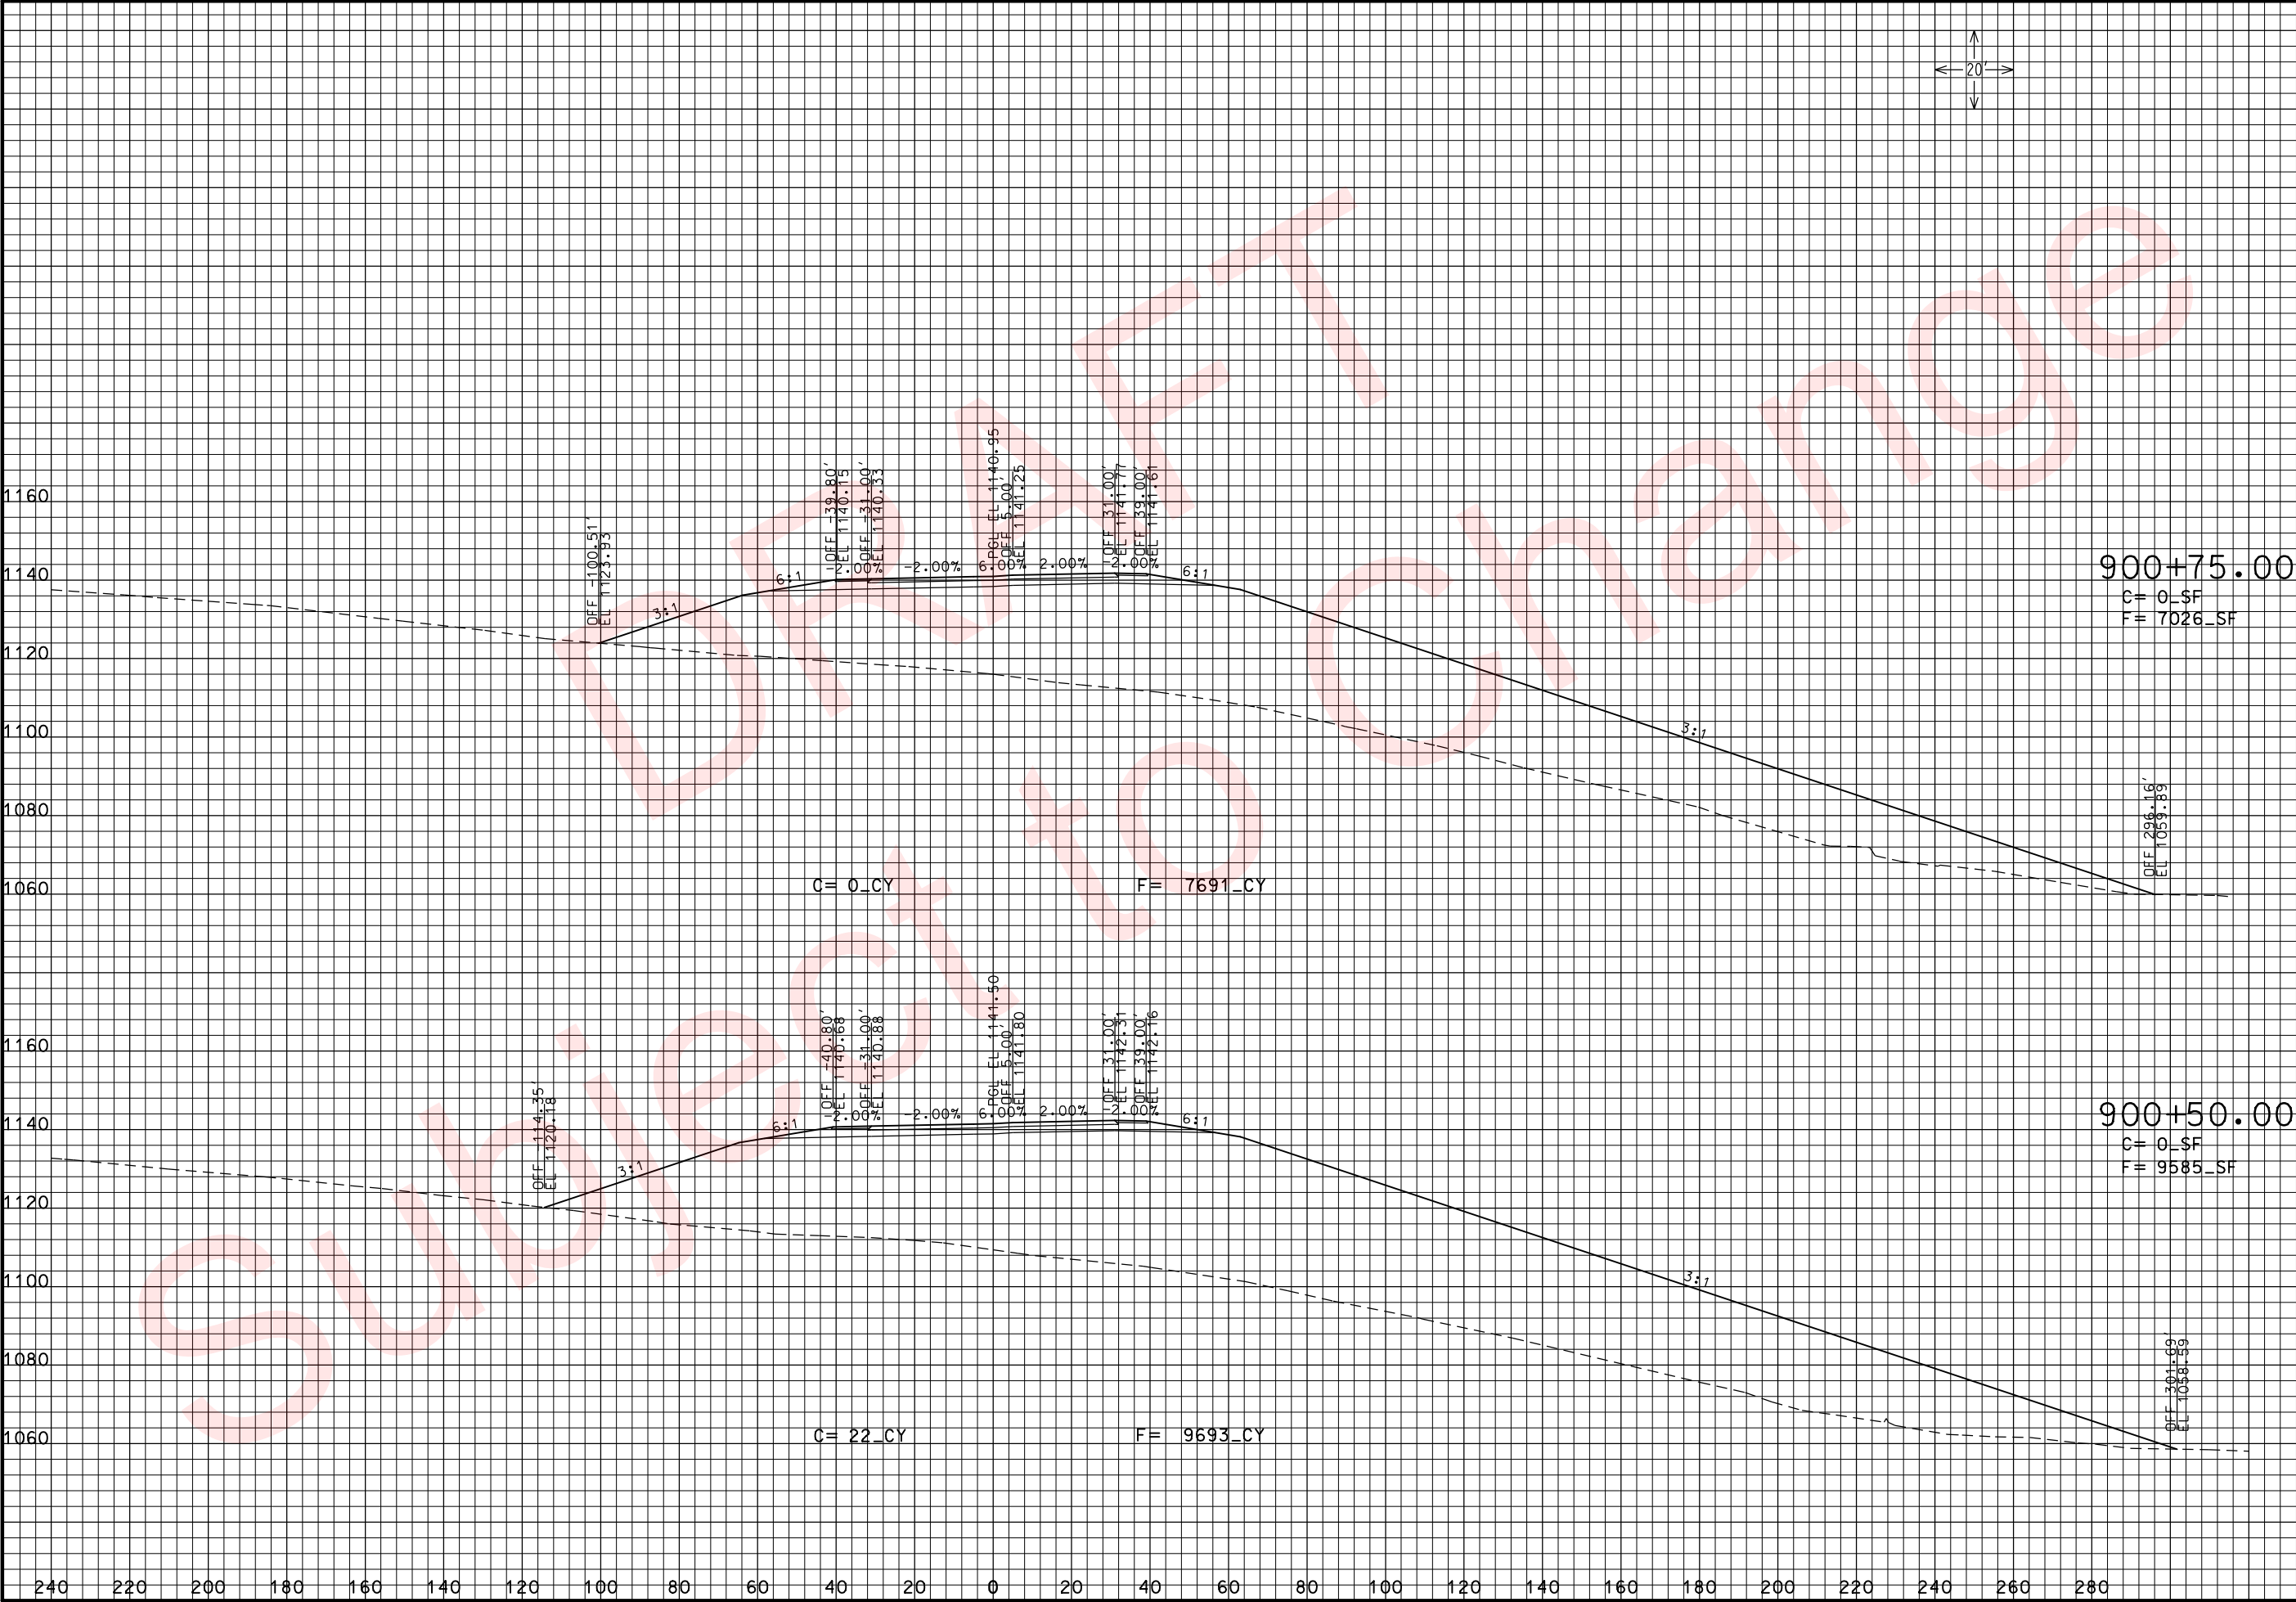

THIS MEDIA SHOULD NOT BE CONSIDERED A CERTIFIED DOCUMENT.

DATE PREPARED
3/26/2010

ROUTE 49	STATE MO
DISTRICT 7	SHEET NO. 197

COUNTY
McDONALD

JOB NO.
J7P0601

CONTRACT ID.

PROJECT NO.

BRIDGE NO.

DESCRIPTION	DATE


MISSOURI HIGHWAYS AND TRANSPORTATION COMMISSION


105 WEST CAPITOL
JEFFERSON CITY, MO 65102
1-888-ASK-MODOT (1-888-275-6636)

RTE. 49 S. OF RTE. 90

CROSS SECTIONS

SHEET 44 OF 97

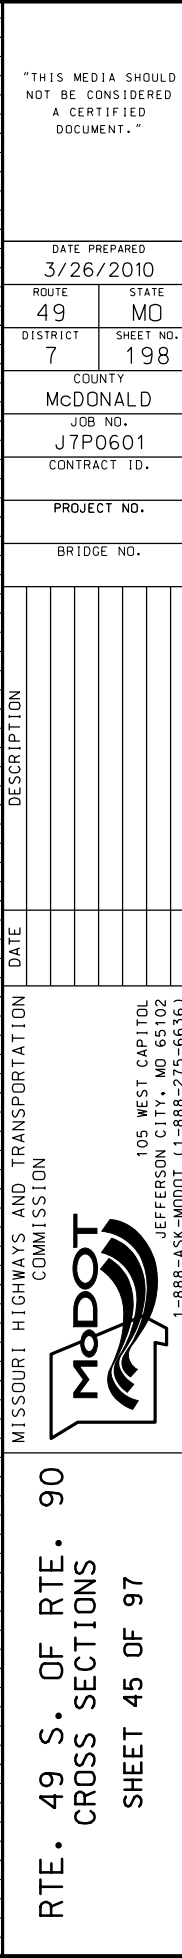

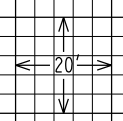

DATE PREPARED	
3/26/2010	
ROUTE	STATE
49	MO
DISTRICT	SHEET NO.
7	199
COUNTY	
McDONALD	
JOB NO.	
J7P0601	
CONTRACT ID.	
PROJECT NO.	
BRIDGE NO.	


[illegible]



MISSOURI HIGHWAYS AND TRANSPORTATION
COMMISSION

105 WEST CAPITOL
JEFFERSON CITY, MO 65102
1-888-ASK-MODOT (1-888-275-6636)

RTE. 49 S. OF RTE. 90
CROSS SECTIONS
SHEET 46 OF 97

[illegible]

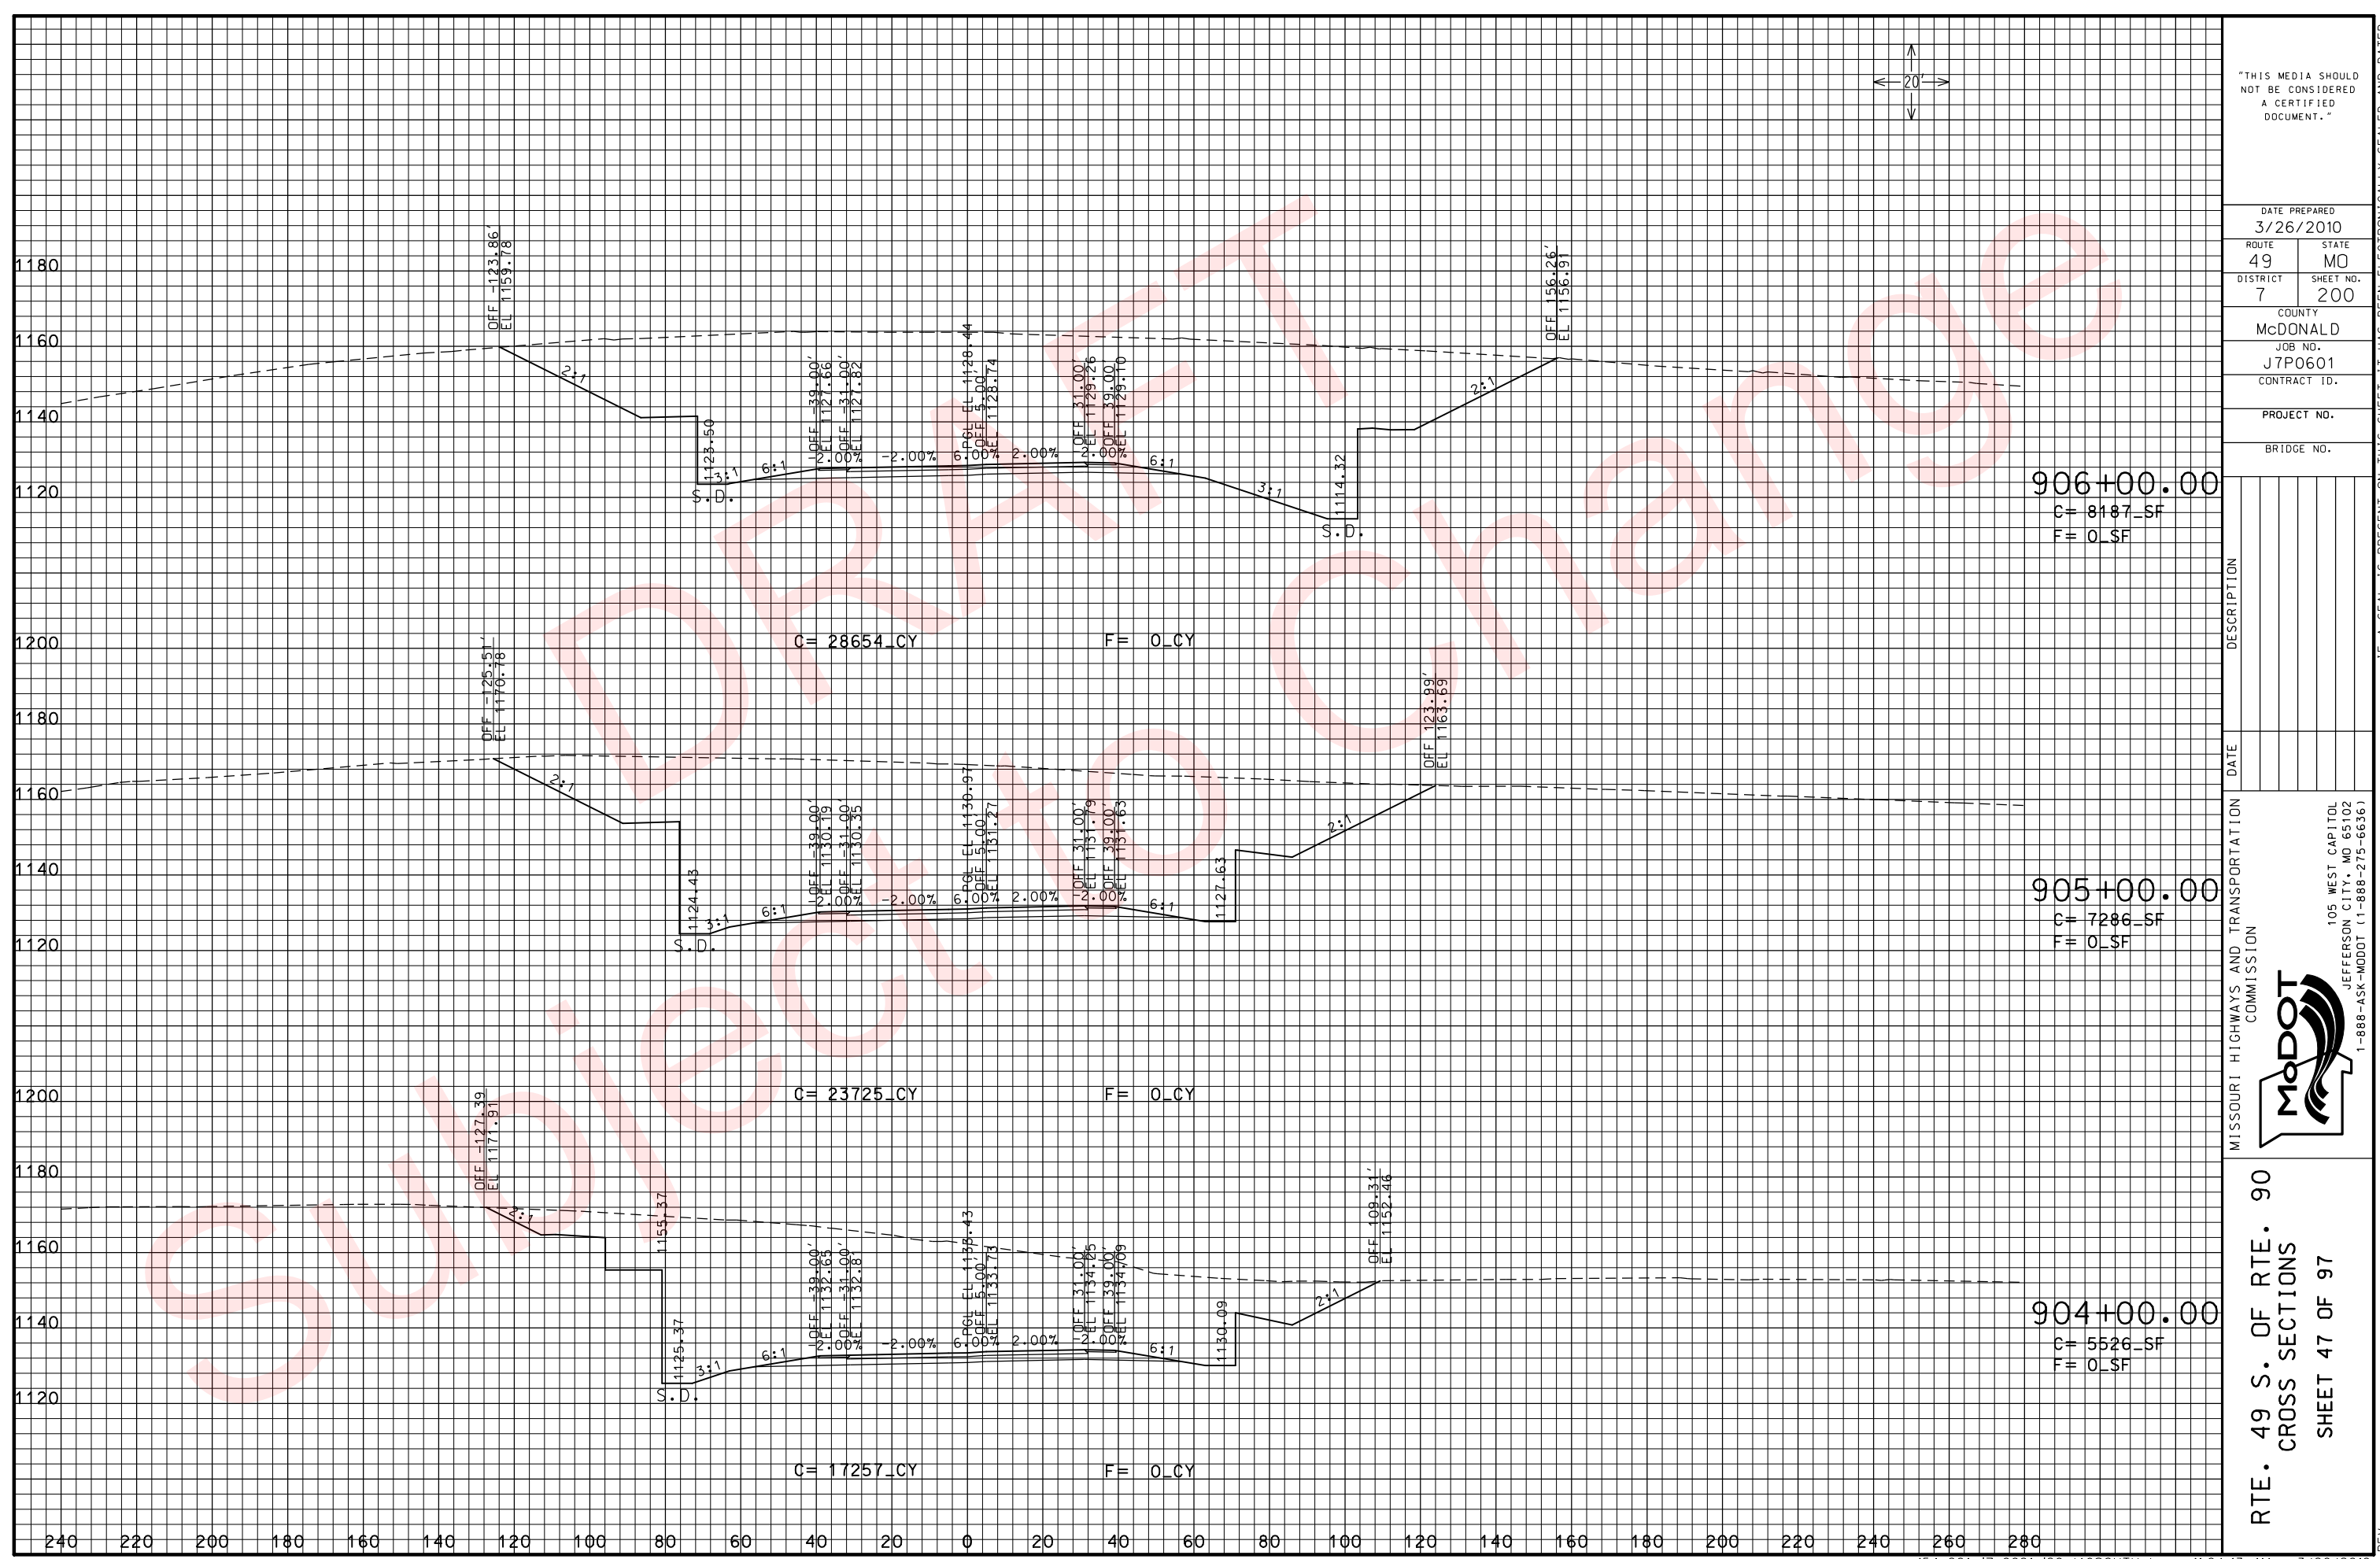

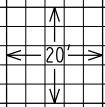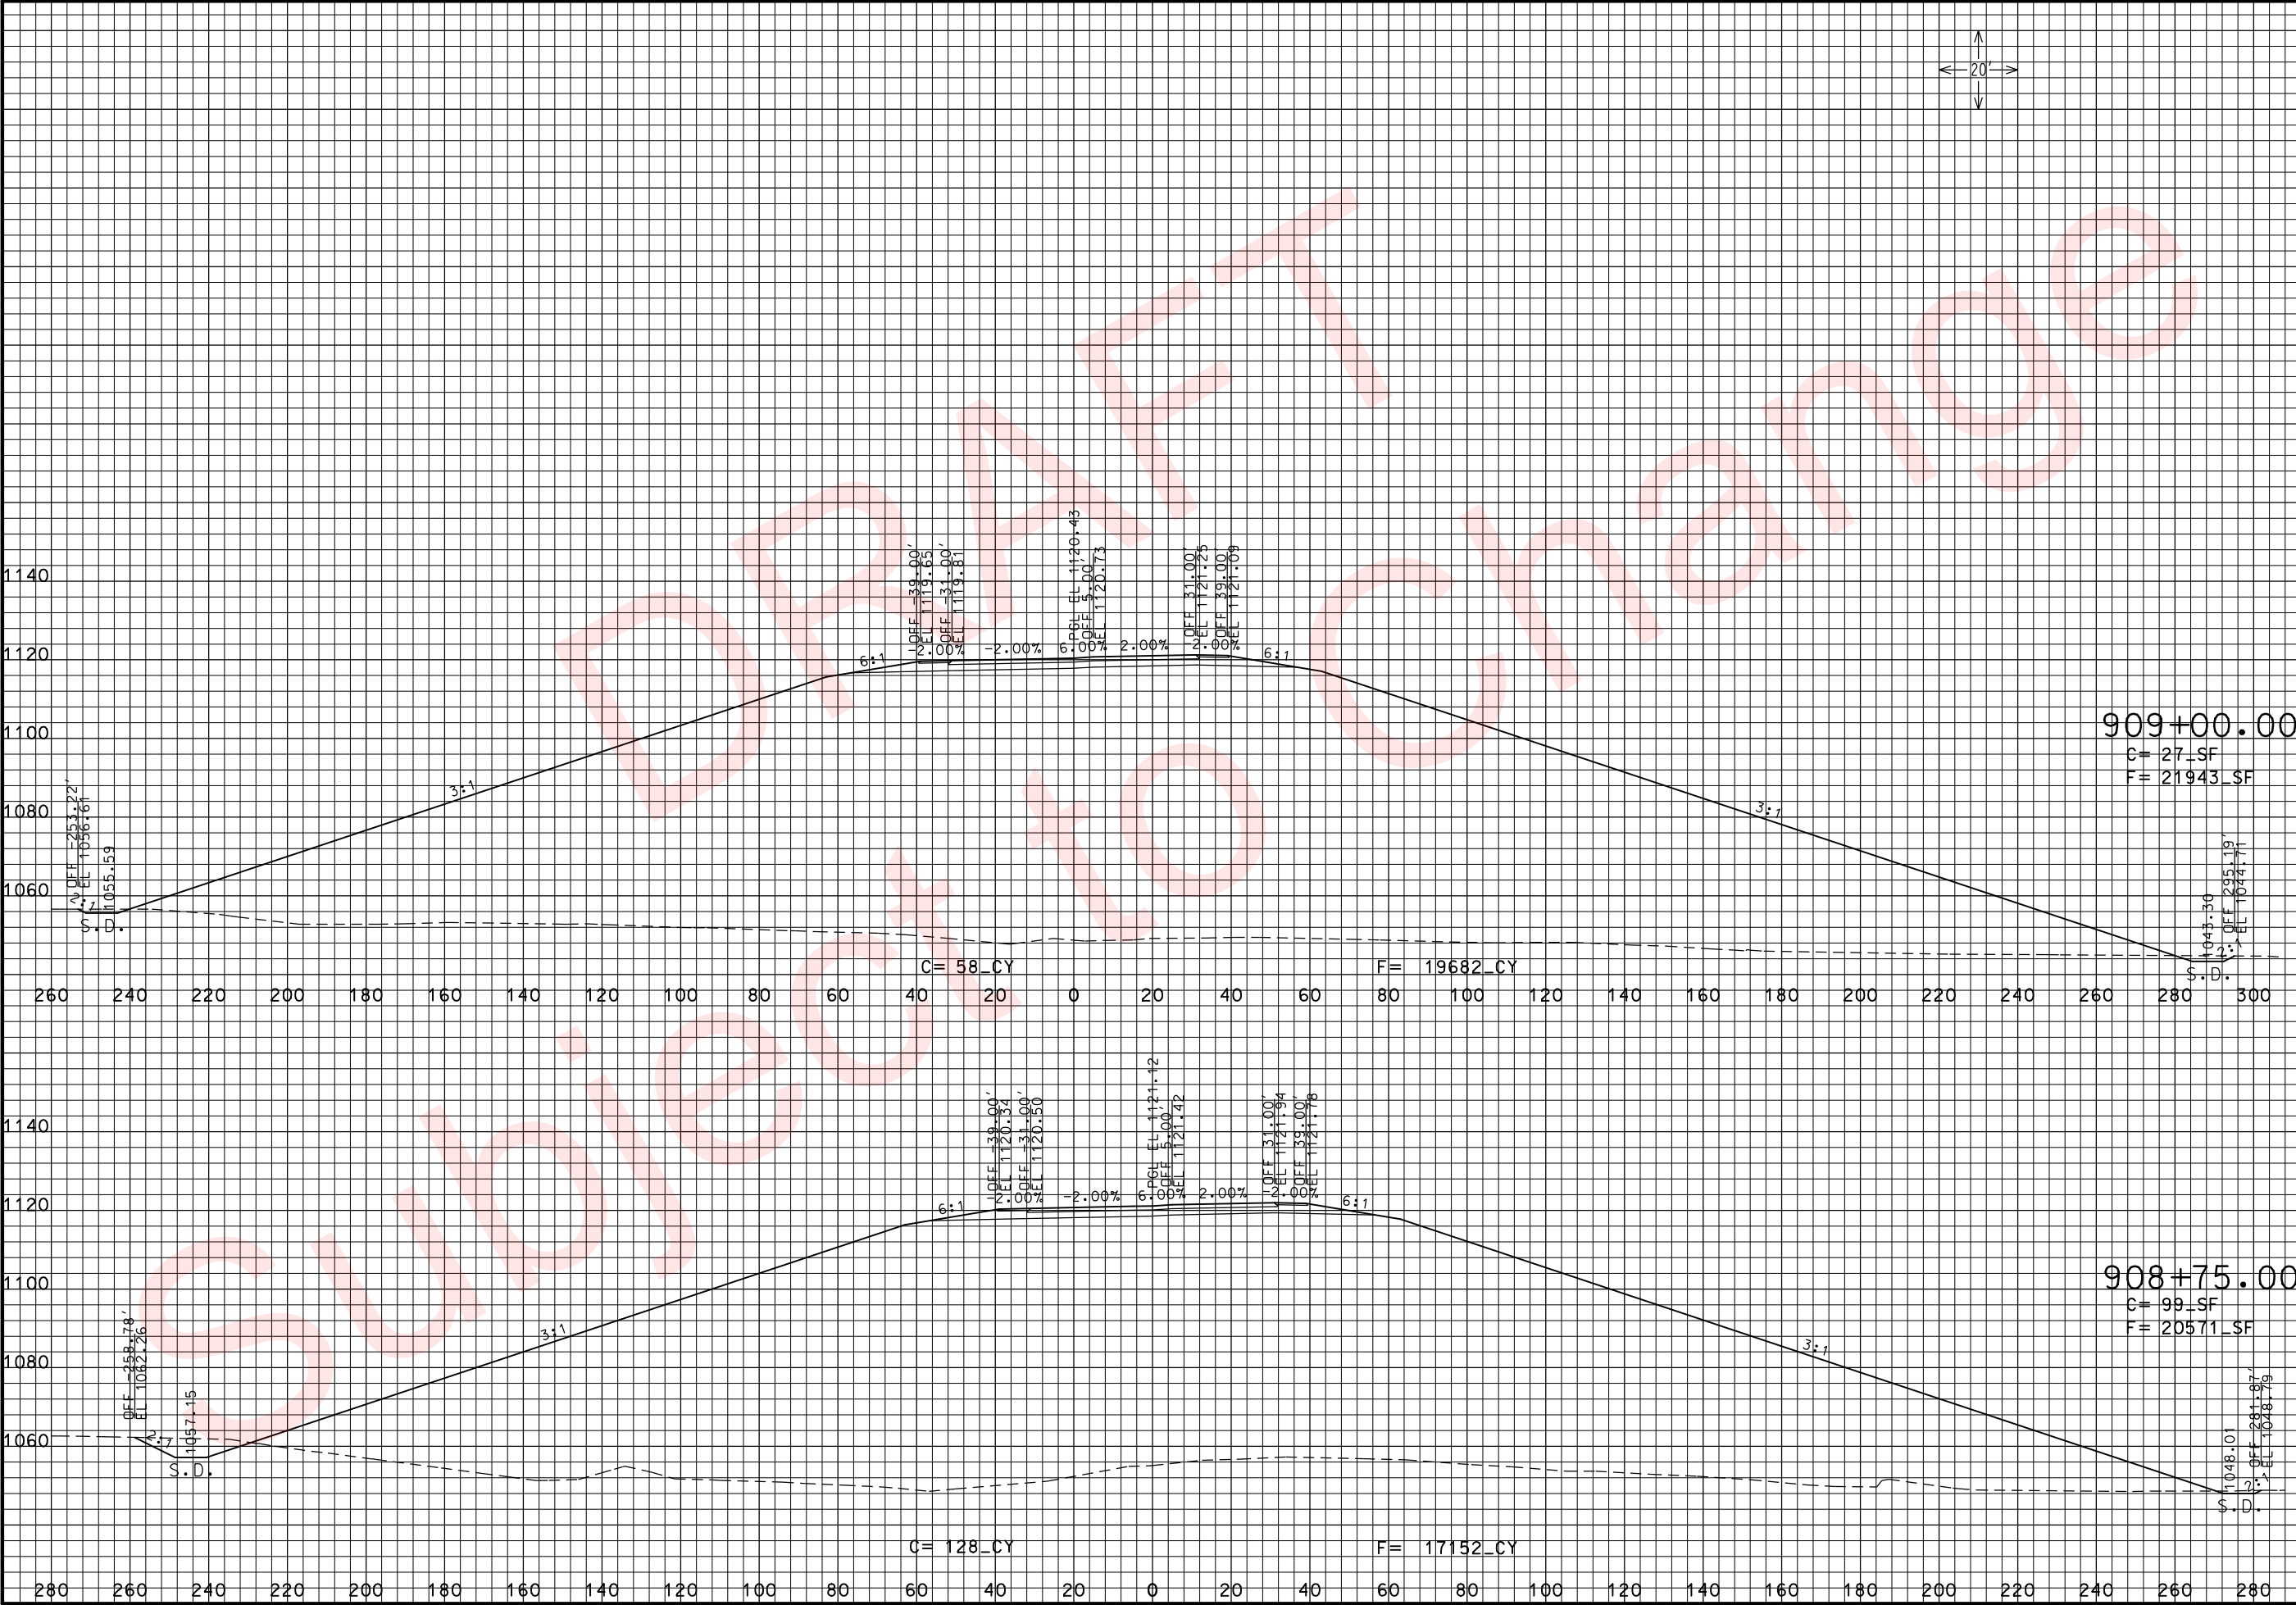

THIS MEDIA SHOULD NOT BE CONSIDERED A CERTIFIED DOCUMENT.

DATE PREPARED
3/26/2010

ROUTE 49	STATE MO
DISTRICT 7	SHEET NO. 202

COUNTY
McDONALD

JOB NO.
J7P0601

CONTRACT ID.

PROJECT NO.

BRIDGE NO.

DATE	DESCRIPTION

MISSOURI HIGHWAYS AND TRANSPORTATION COMMISSION

MoDOT

105 WEST CAPITOL
JEFFERSON CITY, MO 65102
1-888-ASK-MODOT (1-888-275-6636)

RTE. 49 S. OF RTE. 90

CROSS SECTIONS

SHEET 49 OF 97

909+00.00

C= 27_SF


F= 21943_SF


908+75.00



C= 99_SF

F= 20571_SF

xs_202-250_j7p0601_i20_i49SOUTH.dgn 11:06:31 AM 3/26/2010

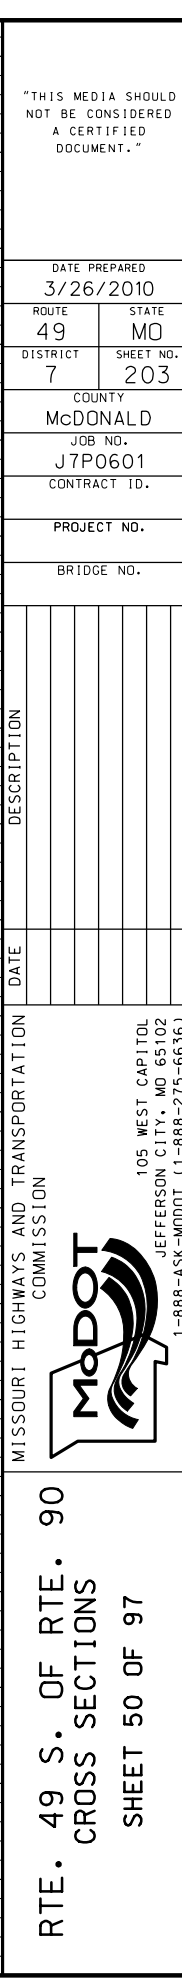

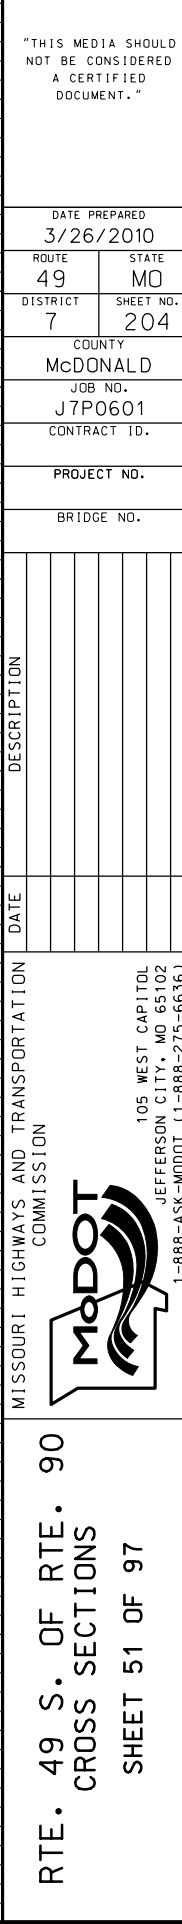

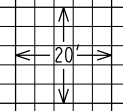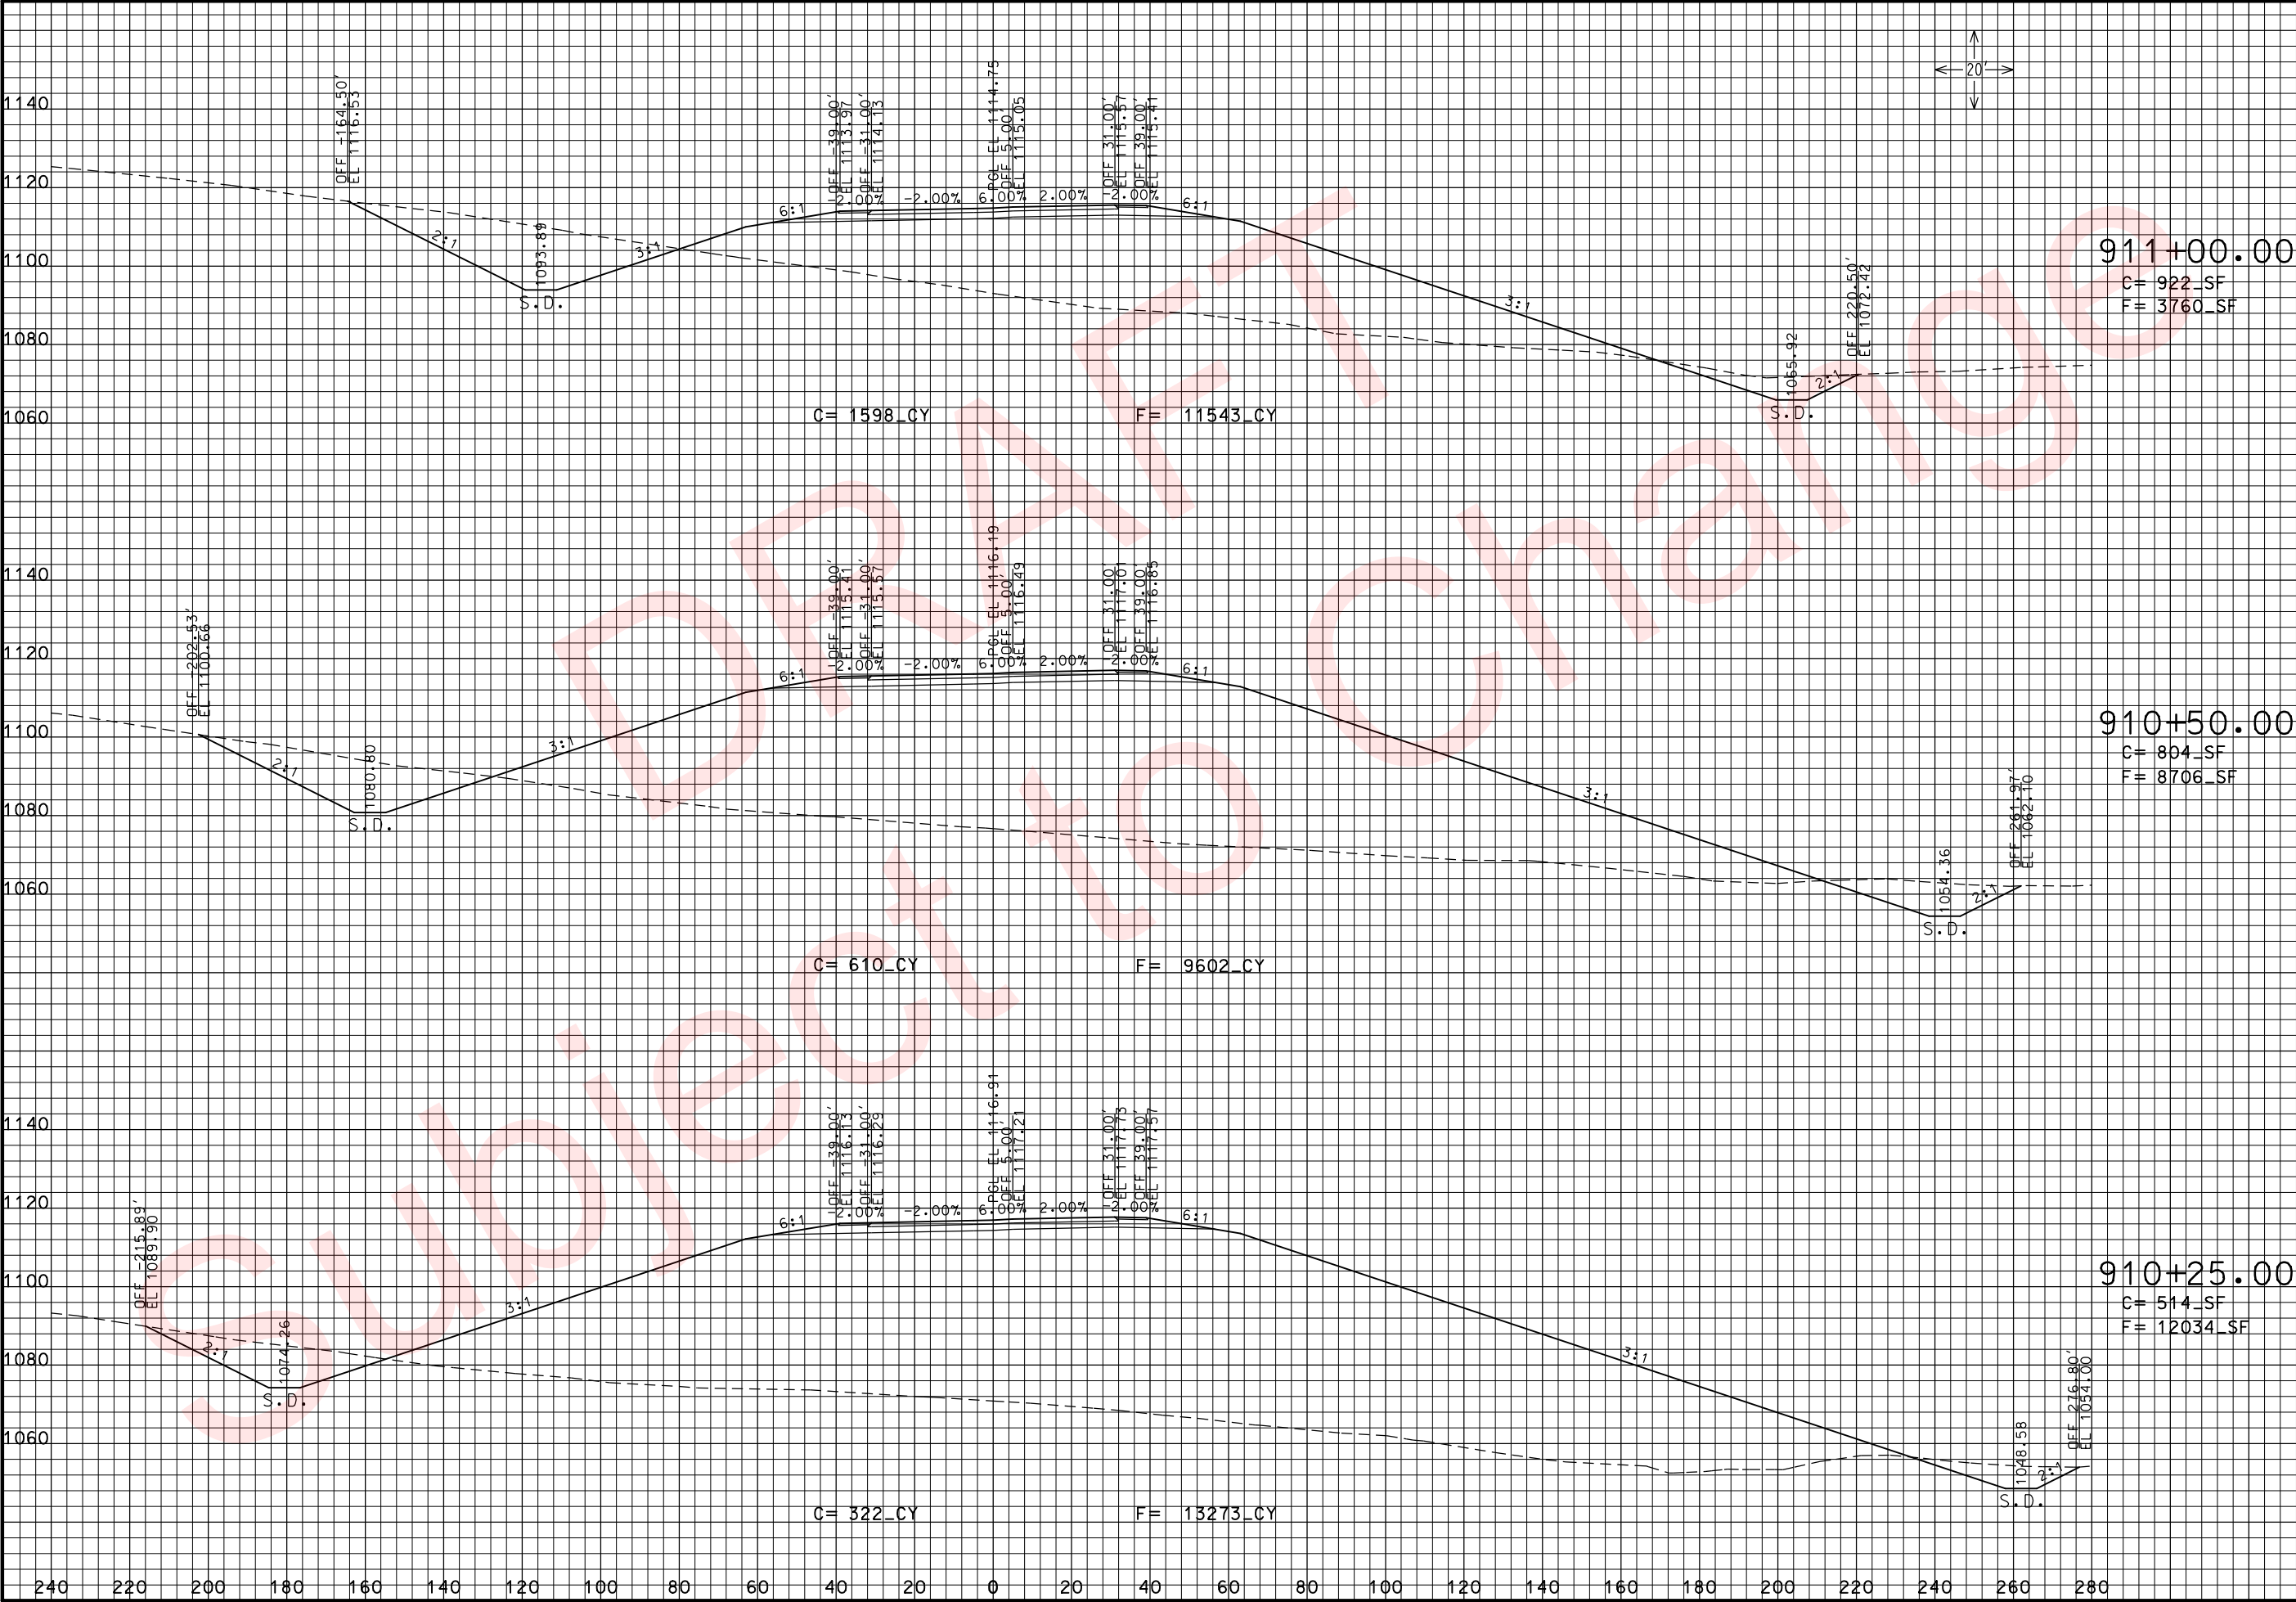

THIS MEDIA SHOULD NOT BE CONSIDERED A CERTIFIED DOCUMENT.

DATE PREPARED
3/26/2010

ROUTE
49

DISTRICT
7

STATE
MO

SHEET NO.
205

COUNTY
McDONALD

JOB NO.
J7P0601

CONTRACT ID.

PROJECT NO.

BRIDGE NO.

DESCRIPTION

DATE

MISSOURI HIGHWAYS AND TRANSPORTATION COMMISSION





105 WEST CAPITOL
JEFFERSON CITY, MO 65102
1-888-ASK-MODOT (1-888-275-6636)

RTE. 49 S. OF RTE. 90

CROSS SECTIONS

SHEET 52 OF 97

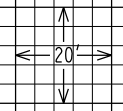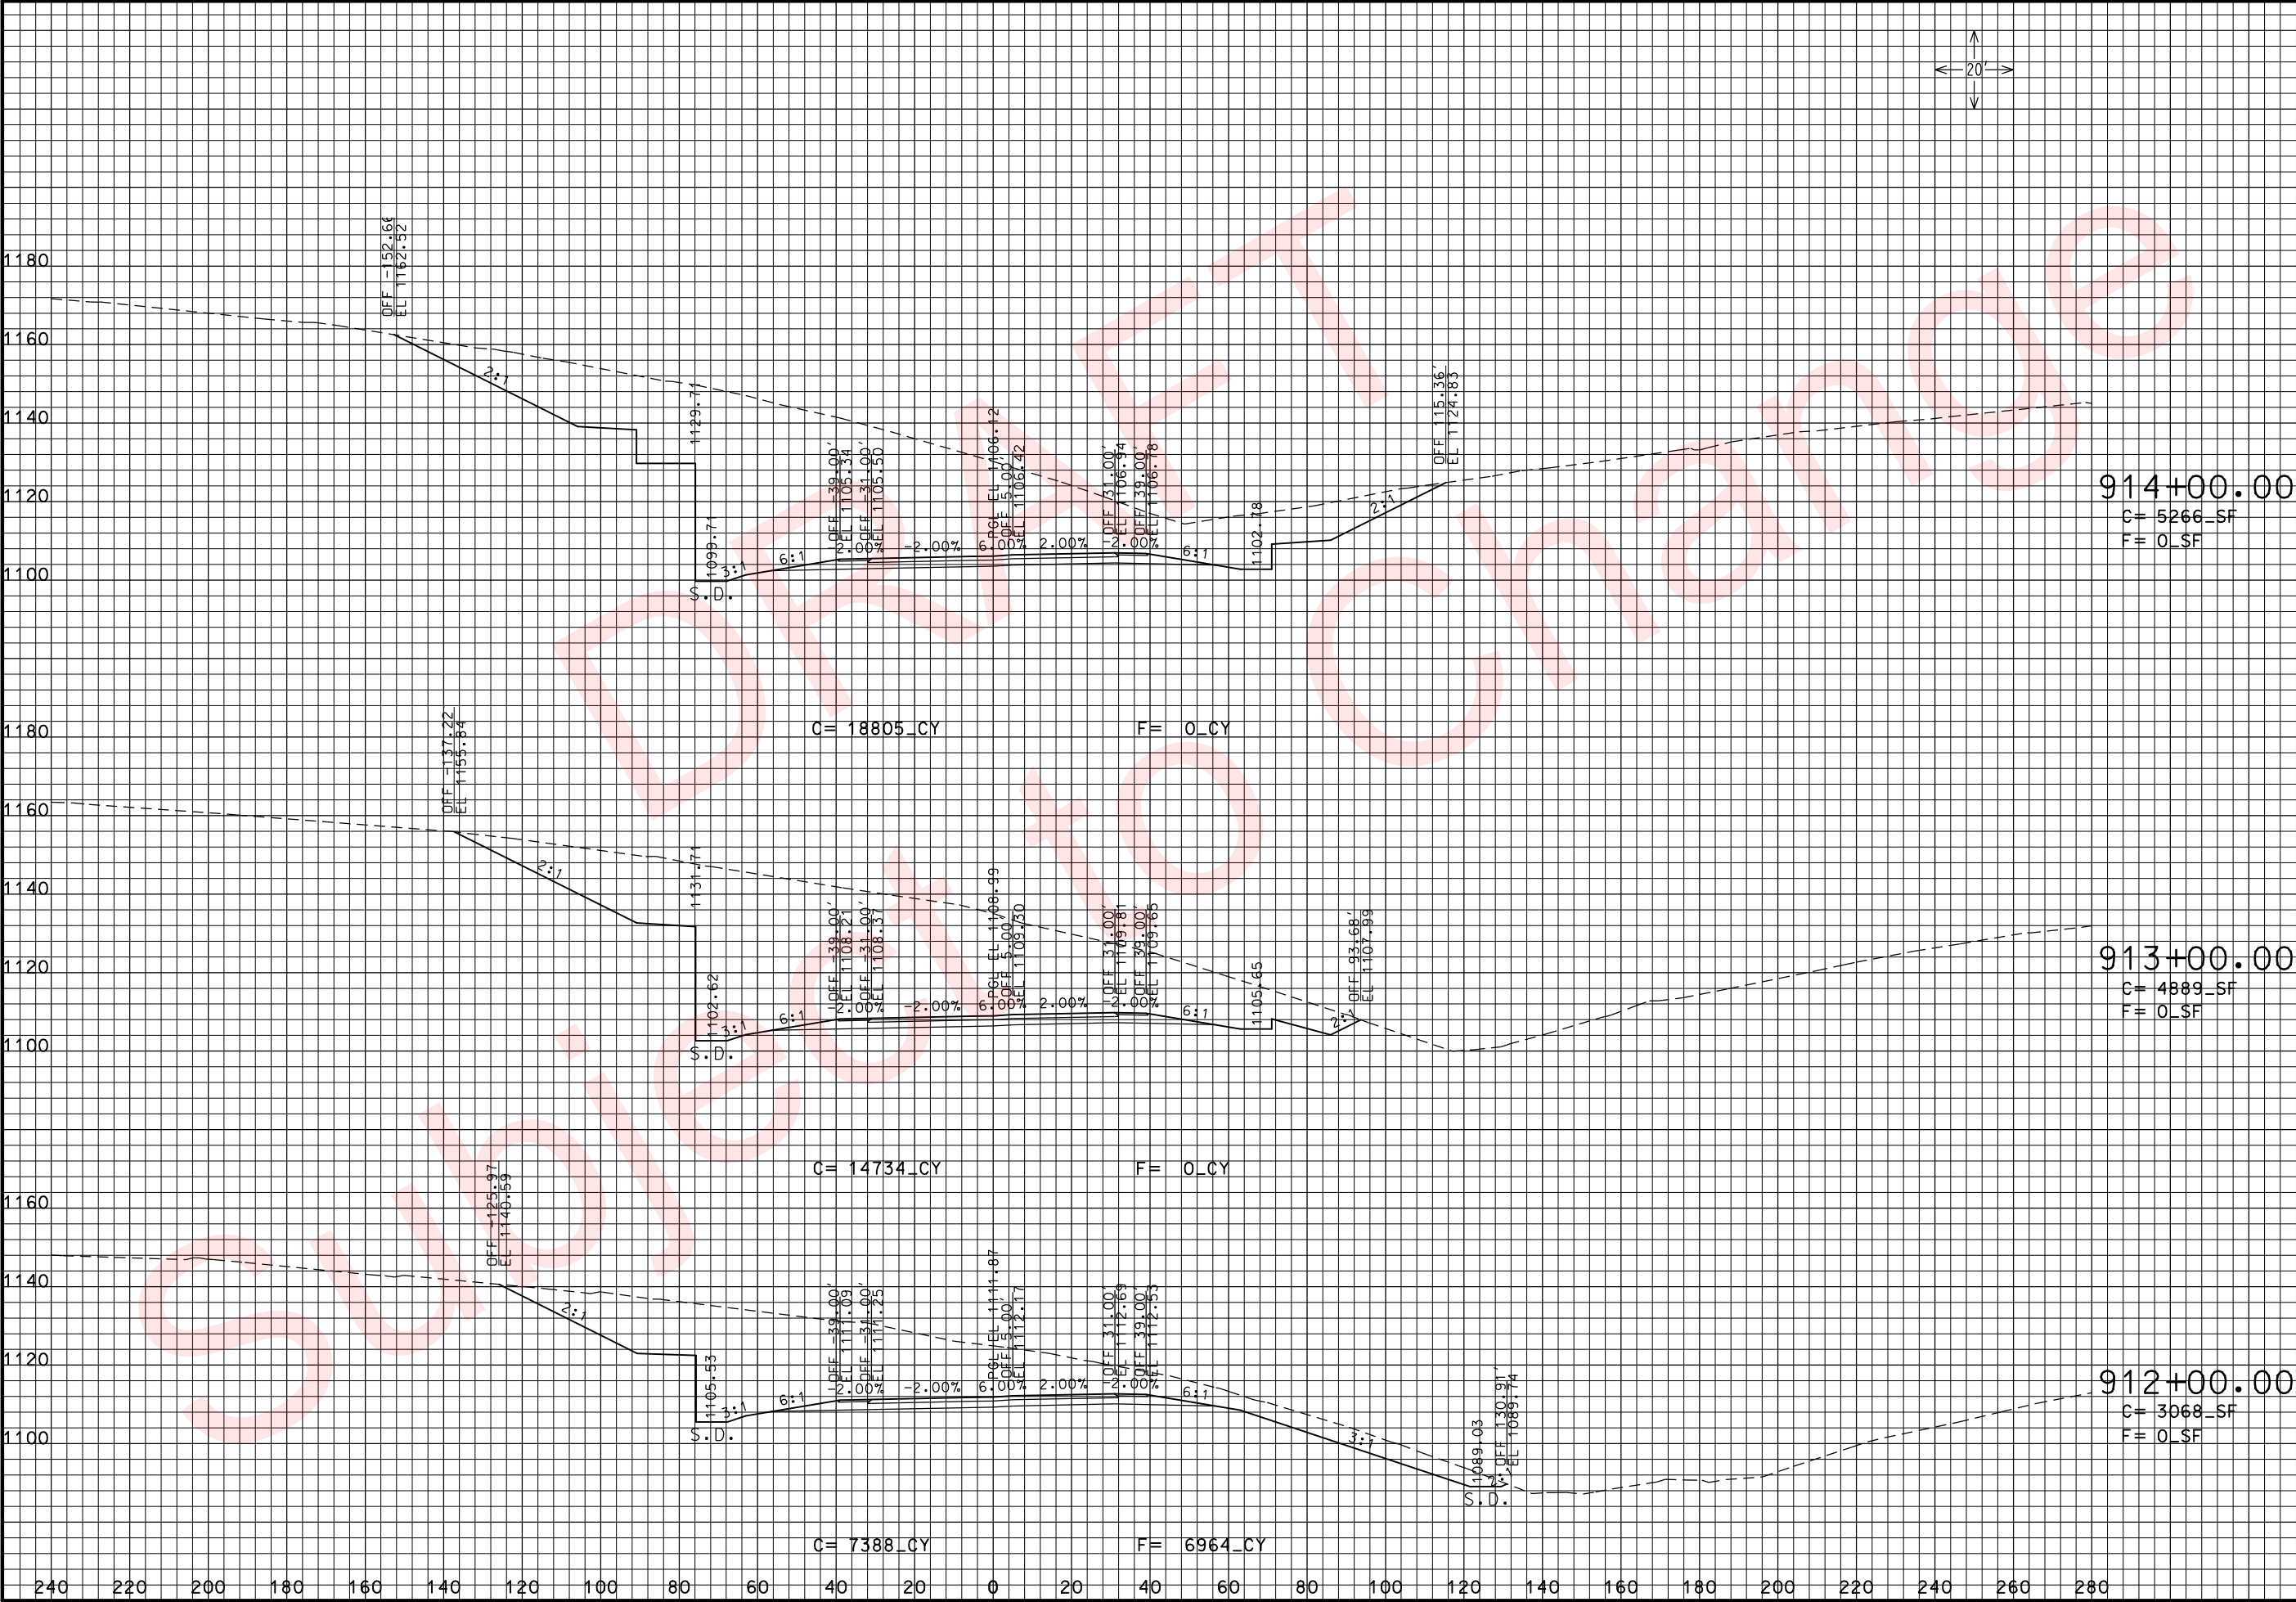

THIS MEDIA SHOULD NOT BE CONSIDERED A CERTIFIED DOCUMENT.

DATE PREPARED
3/26/2010

ROUTE
49

DISTRICT
7

STATE
MO

SHEET NO.
206

COUNTY
McDONALD

JOB NO.
J7P0601

CONTRACT ID.

PROJECT NO.

BRIDGE NO.

DESCRIPTION

DATE

MISSOURI HIGHWAYS AND TRANSPORTATION COMMISSION



105 WEST CAPITOL
JEFFERSON CITY, MO 65102
1-888-ASK-MODOT (1-888-275-6636)



RTE. 49 S. OF RTE. 90

CROSS SECTIONS

SHEET 53 OF 97

REV. IF A SEAL IS PRESENT ON THIS SHEET IT HAS BEEN ELECTRONICALLY SEALED AND DATED.

xs_202-250_j7p0601_i20_i49SOUTH.dgn 11:06:55 AM 3/26/2010

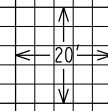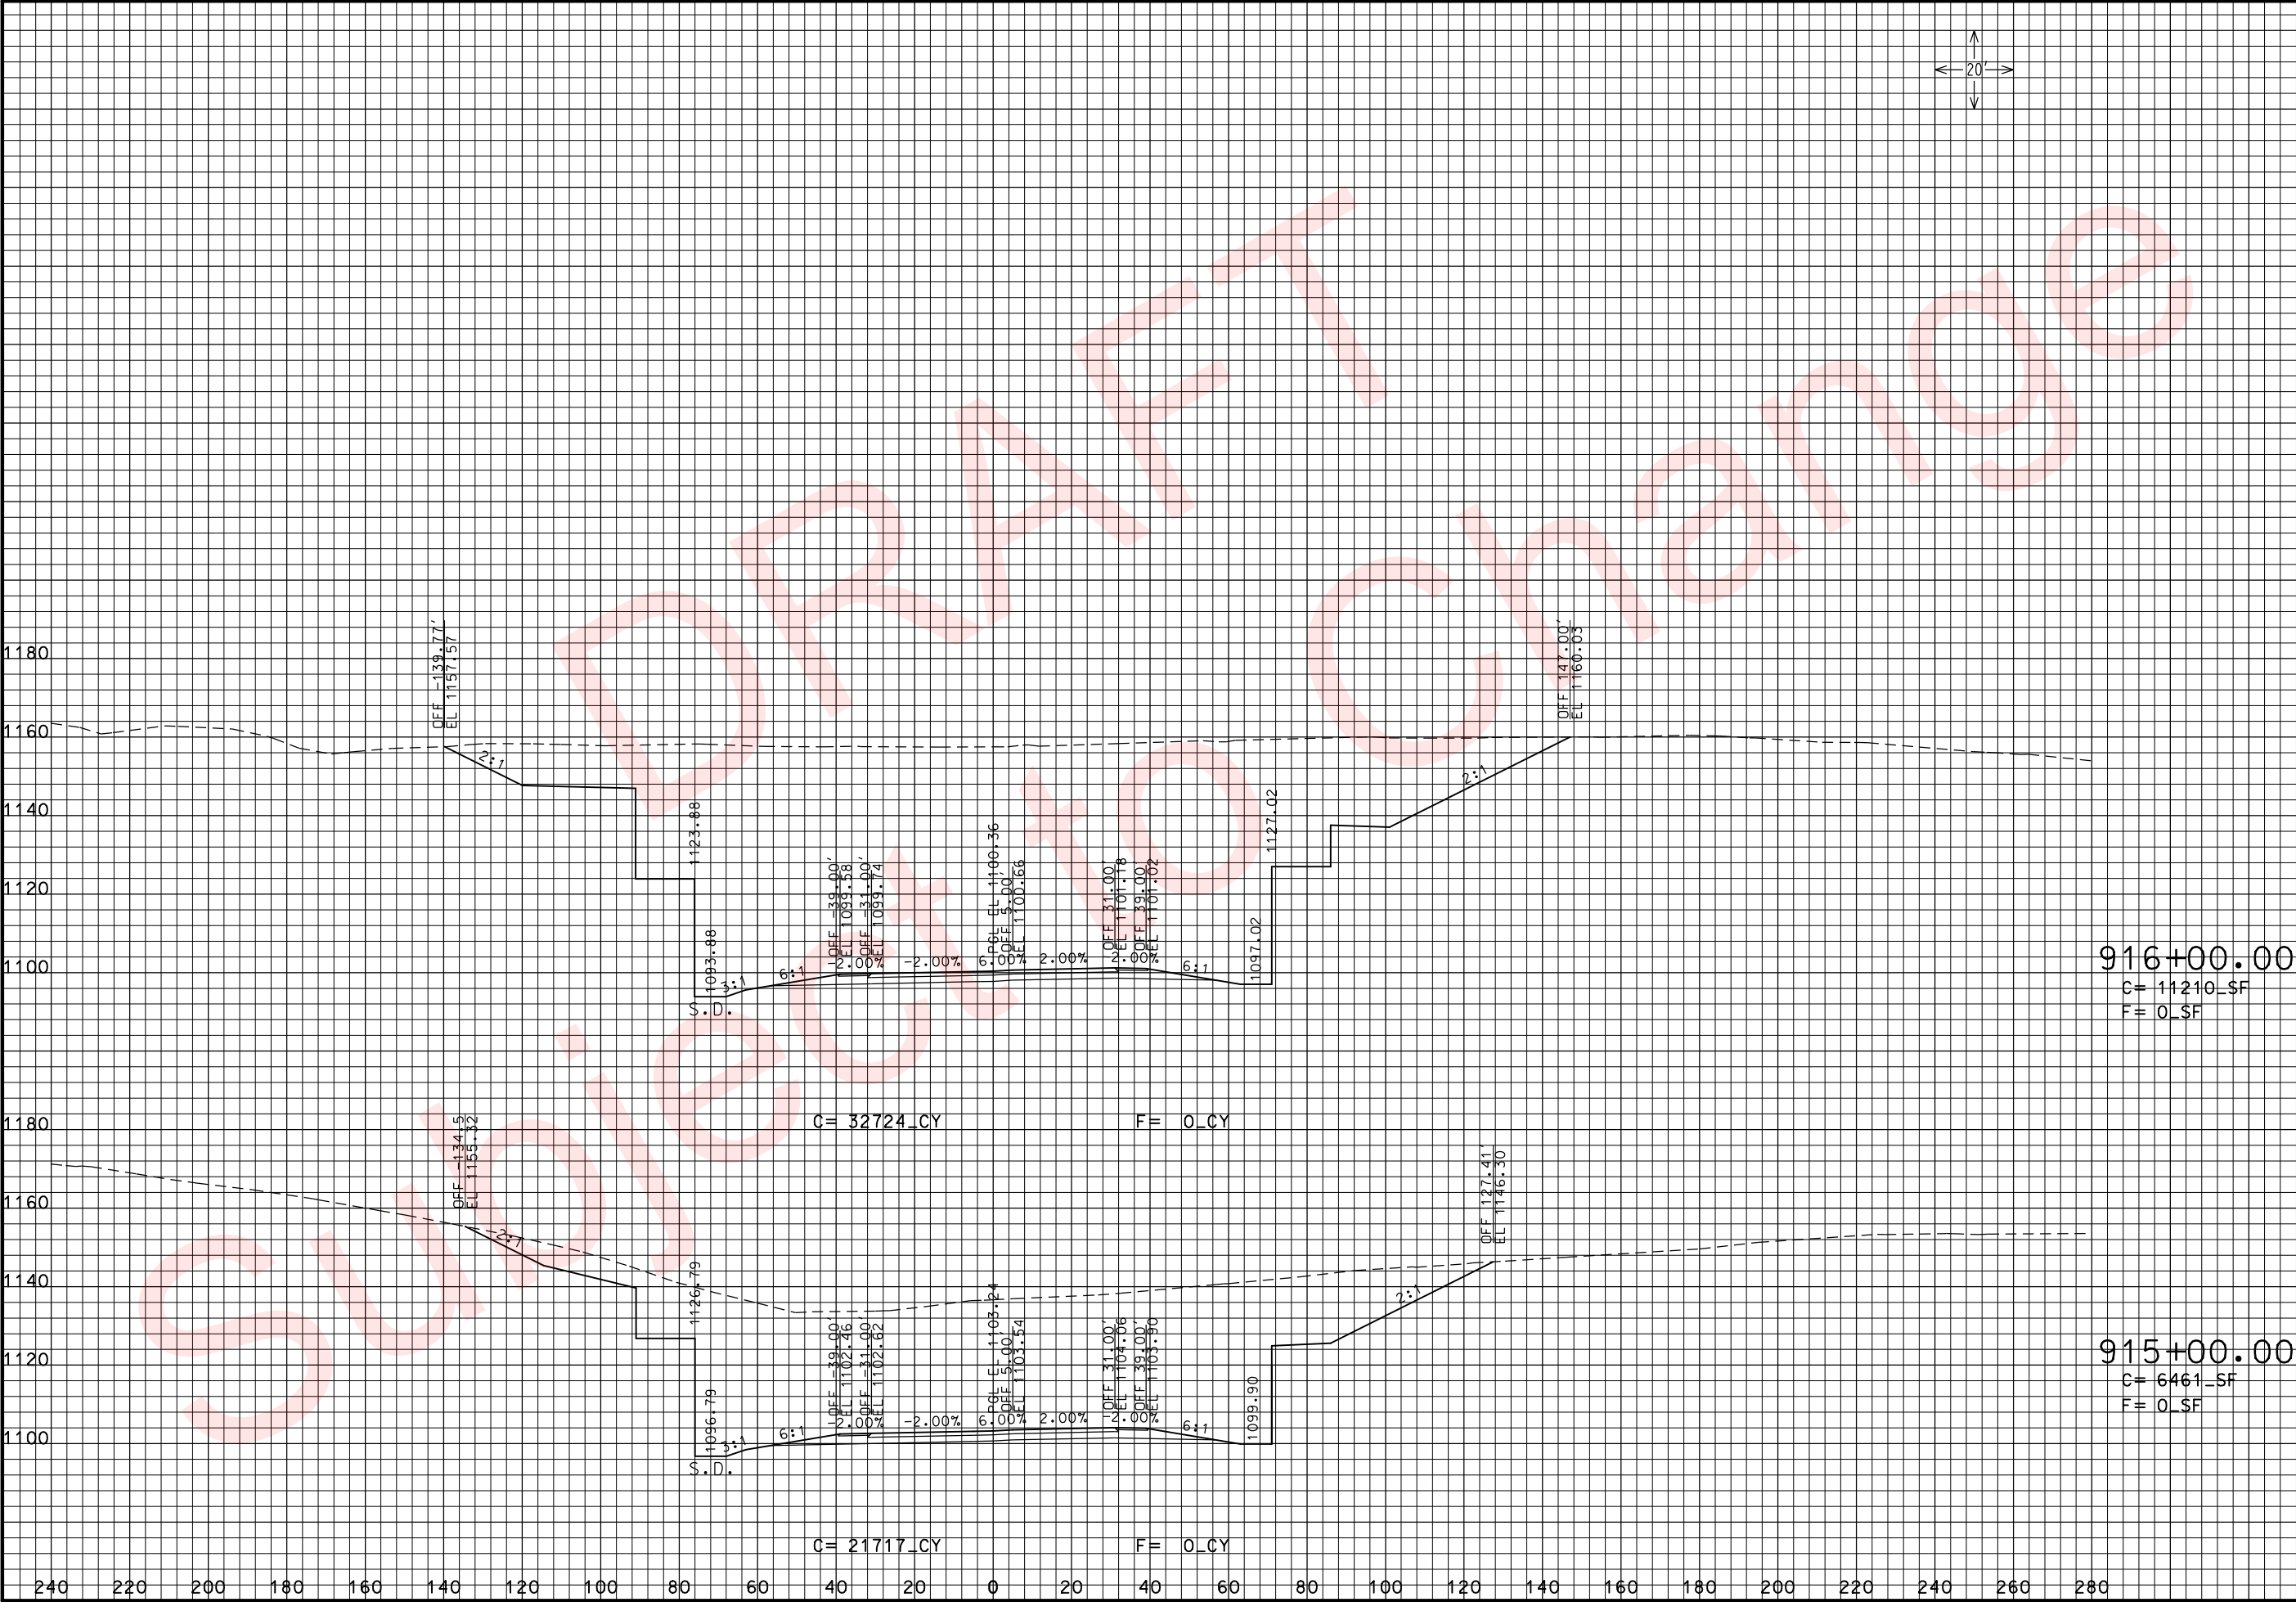

THIS MEDIA SHOULD NOT BE CONSIDERED A CERTIFIED DOCUMENT.

DATE PREPARED
3/26/2010

ROUTE
49

DISTRICT
7

STATE
MO

SHEET NO.
207

COUNTY
McDONALD

JOB NO.
J7P0601

CONTRACT ID.

PROJECT NO.

BRIDGE NO.

DESCRIPTION

DATE

MISSOURI HIGHWAYS AND TRANSPORTATION COMMISSION


105 WEST CAPITOL
JEFFERSON CITY, MO 65102
1-888-ASK-MODOT (1-888-275-6636)

RTE. 49 S. OF RTE. 90

CROSS SECTIONS

SHEET 54 OF 97

IF A SEAL IS PRESENT ON THIS SHEET IT HAS BEEN ELECTRONICALLY SEALED AND DATED: REV.

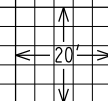

"THIS MEDIA SHOULD NOT BE CONSIDERED A CERTIFIED DOCUMENT."

DATE PREPARED
3/26/2010
ROUTE 49 STATE MO
DISTRICT 7 SHEET NO. 208
COUNTY McDONALD
JOB NO. J7P0601
CONTRACT ID.

PROJECT NO.
BRIDGE NO.



DESCRIPTION

DATE
MISSOURI HIGHWAYS AND TRANSPORTATION COMMISSION
105 WEST CAPITOL
JEFFERSON CITY, MO 65102
1-888-ASK-MODOT (1-888-275-6636)

RTE. 49 S. OF RTE. 90
CROSS SECTIONS
SHEET 55 OF 97

REV.



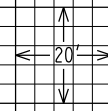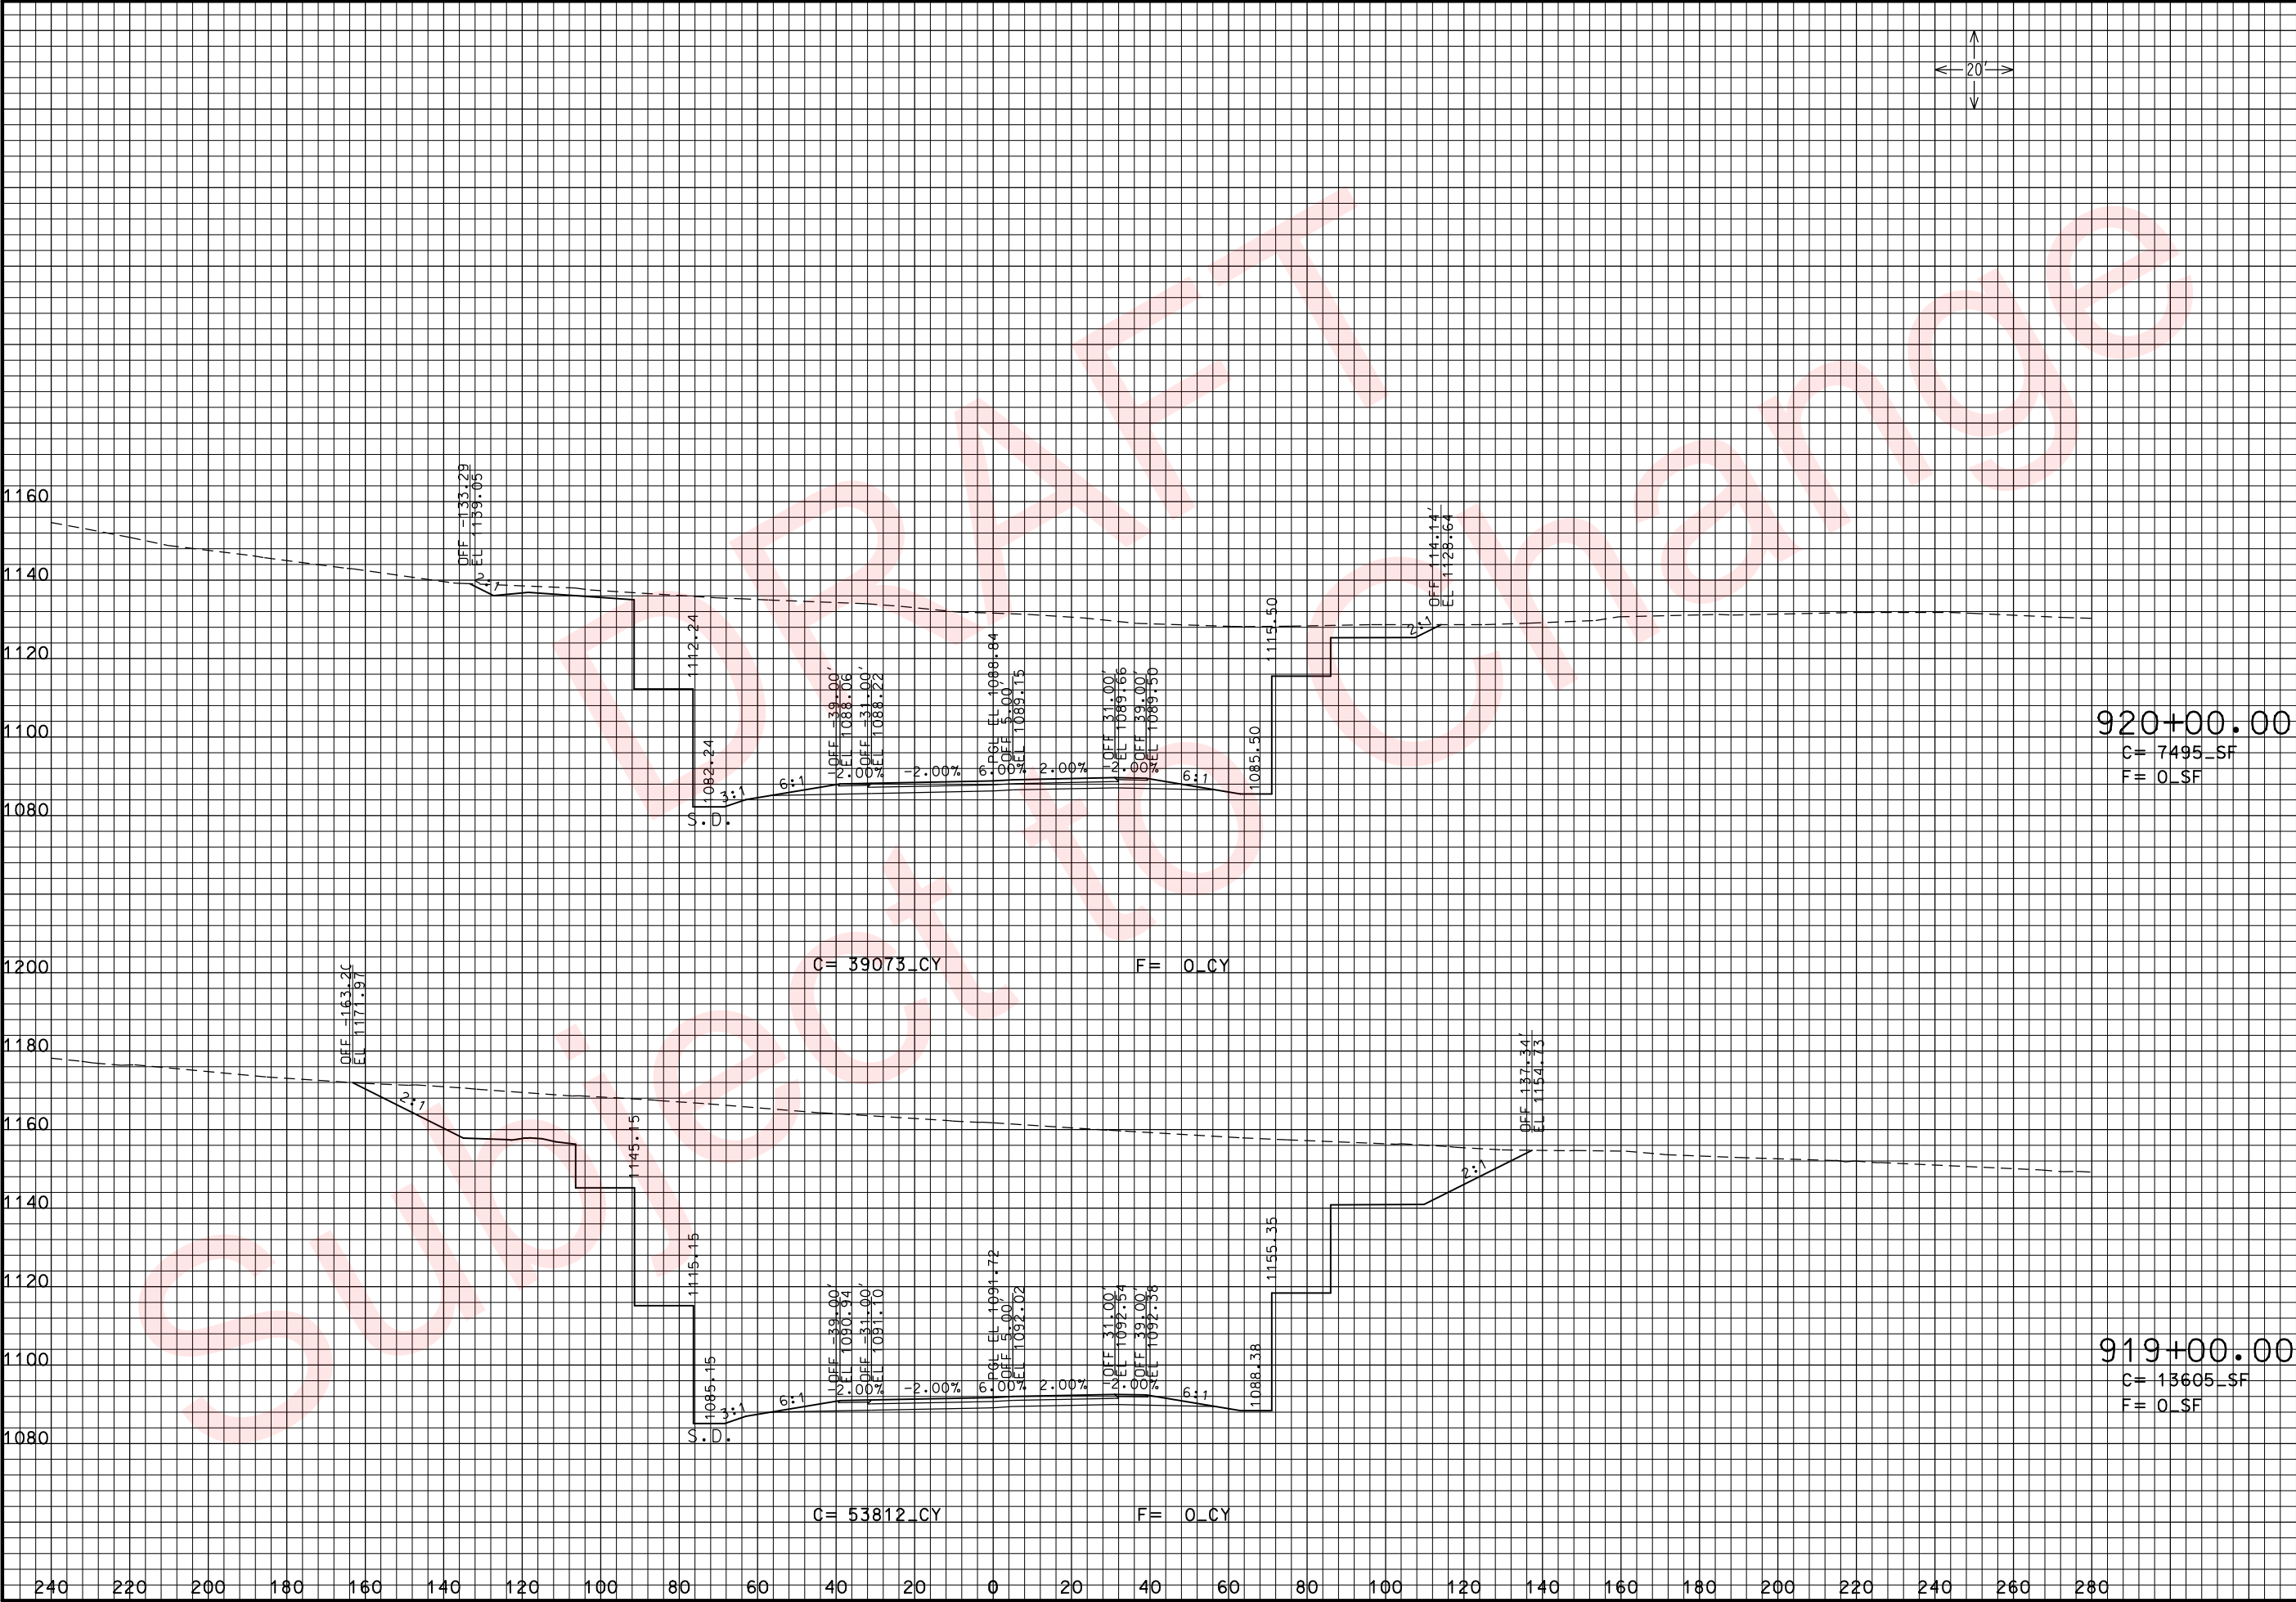

DATE PREPARED
3/26/2010

ROUTE
49

DISTRICT
7

COUNTY
McDONALD

JOB NO.
J7P0601

CONTRACT ID.

PROJECT NO.

BRIDGE NO.

STATE
MO

SHEET NO.
209

DESCRIPTION

DATE

MISSOURI HIGHWAYS AND TRANSPORTATION
COMMISSION



105 WEST CAPITOL
JEFFERSON CITY, MO 65102
1-888-ASK-MODOT (1-888-275-6636)


RTE. 49 S. OF RTE. 90

CROSS SECTIONS

SHEET 56 OF 97

THIS MEDIA SHOULD
NOT BE CONSIDERED
A CERTIFIED
DOCUMENT.

IF A SEAL IS PRESENT ON THIS SHEET IT HAS BEEN ELECTRONICALLY SEALED AND DATED.

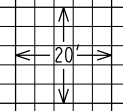

THIS MEDIA SHOULD
NOT BE CONSIDERED
A CERTIFIED
DOCUMENT.

DATE PREPARED
3/26/2010

ROUTE
49

DISTRICT
7

STATE
MO

SHEET NO.
210

COUNTY
McDONALD

JOB NO.
J7P0601

CONTRACT ID.

PROJECT NO.

BRIDGE NO.

DESCRIPTION

DATE

MISSOURI HIGHWAYS AND TRANSPORTATION
COMMISSION



105 WEST CAPITOL
JEFFERSON CITY, MO 65102
1-888-ASK-MODOT (1-888-275-6636)


RTE. 49 S. OF RTE. 90



CROSS SECTIONS

SHEET 57 OF 97

IF A SEAL IS PRESENT ON THIS SHEET IT HAS BEEN ELECTRONICALLY SEALED AND DATED: REV.

xs_202-250_j7p0601_i20_i49SOUTH.dgn 11:07:18 AM 3/26/2010

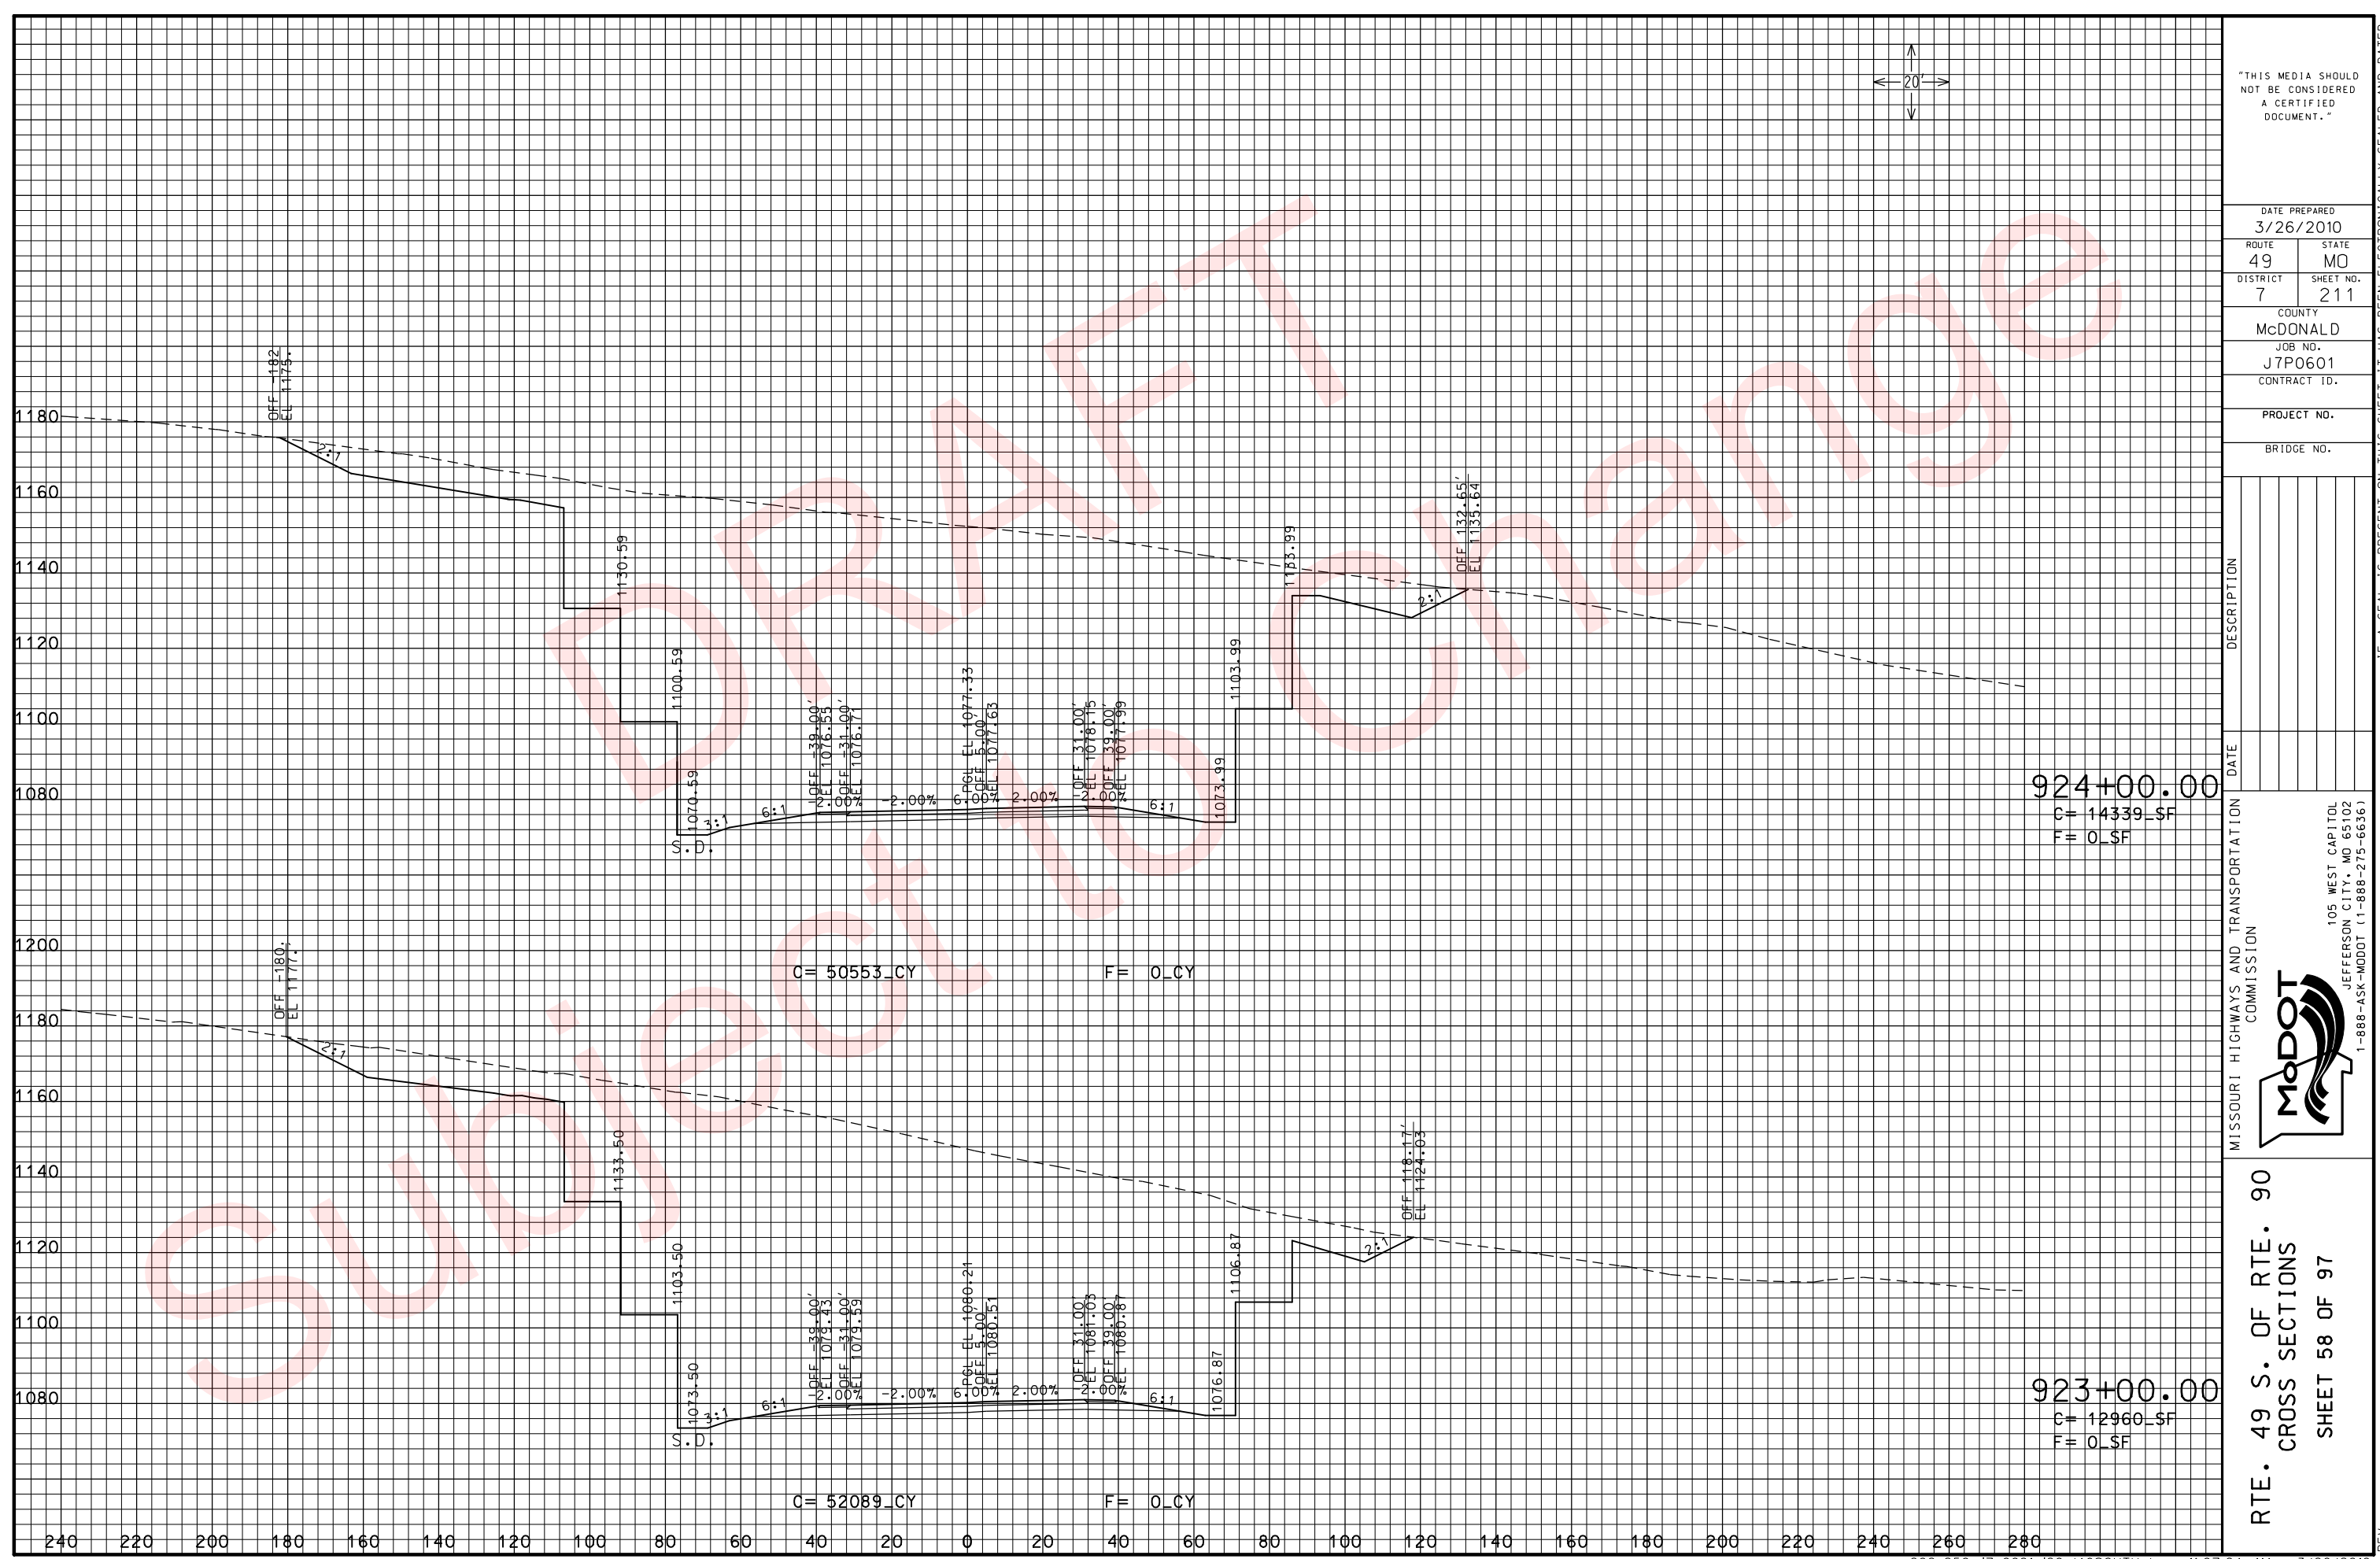

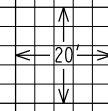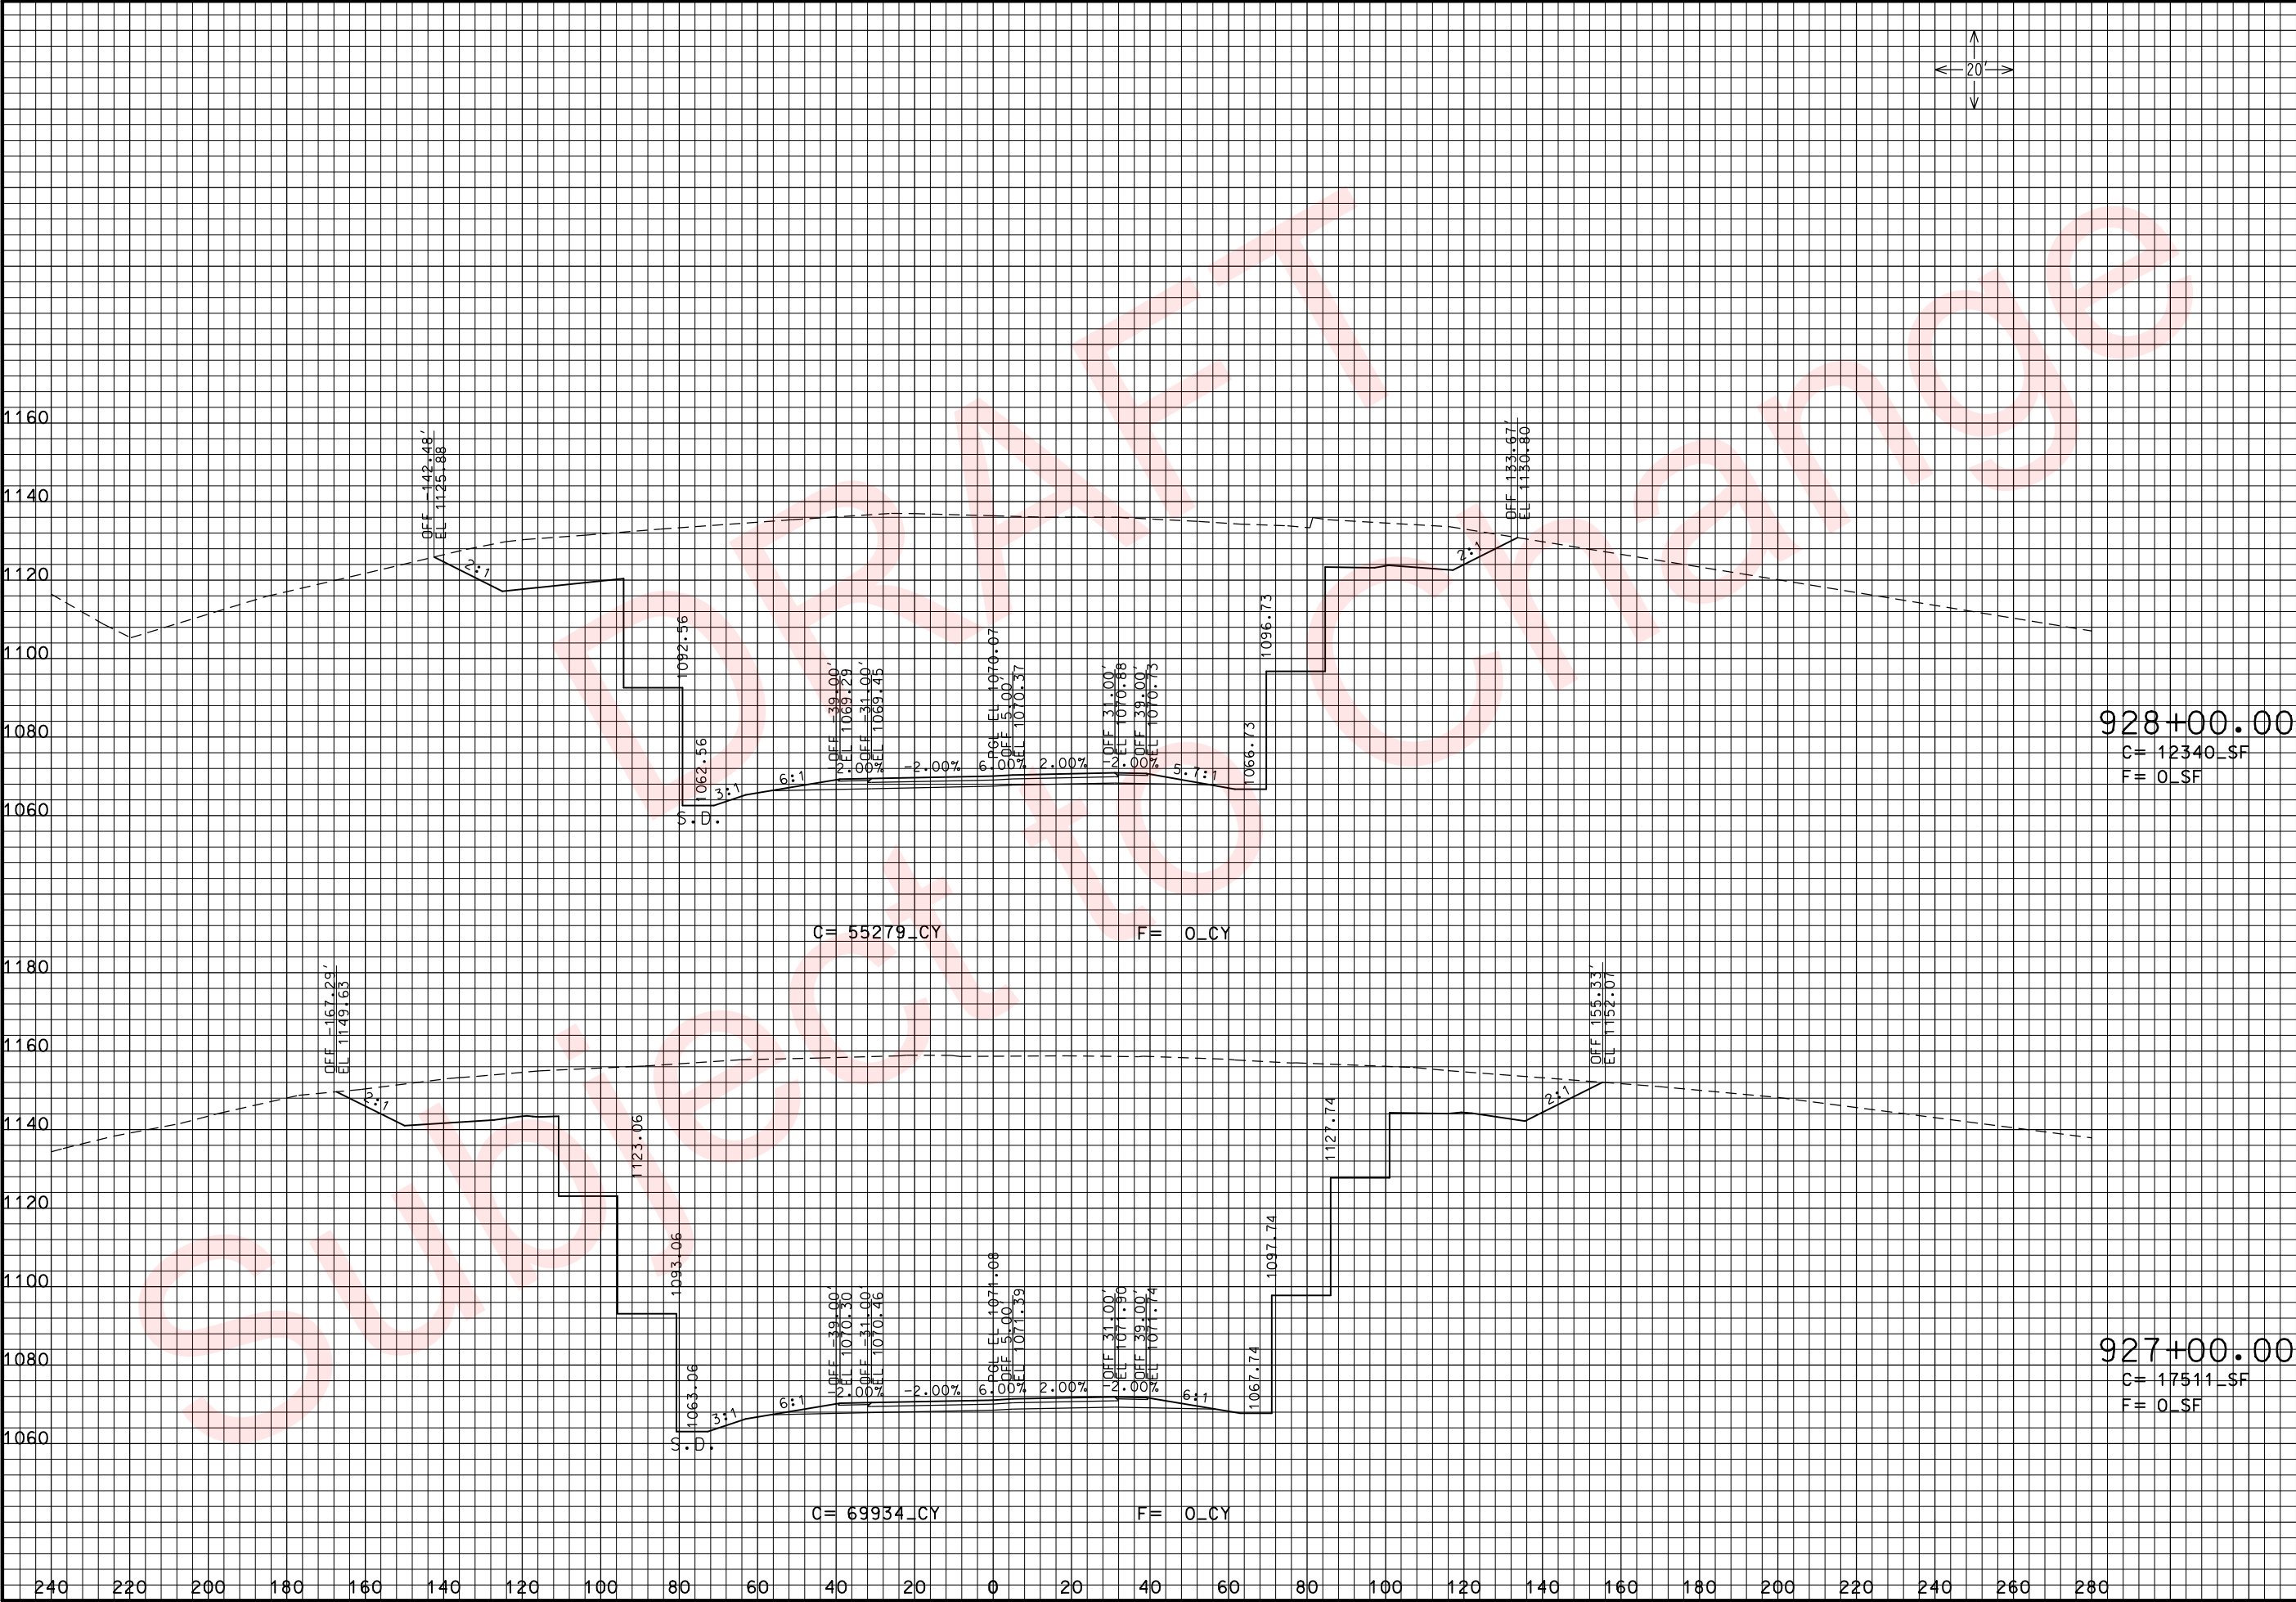

THIS MEDIA SHOULD NOT BE CONSIDERED A CERTIFIED DOCUMENT.

DATE PREPARED
3/26/2010

ROUTE
49

DISTRICT
7

COUNTY
McDONALD

JOB NO.
J7P0601

CONTRACT ID.

PROJECT NO.

BRIDGE NO.

STATE
MO

SHEET NO.
213

DESCRIPTION

DATE

MISSOURI HIGHWAYS AND TRANSPORTATION COMMISSION

105 WEST CAPITOL
JEFFERSON CITY, MO 65102
1-888-ASK-MODOT (1-888-275-6636)


RTE. 49 S. OF RTE. 90

CROSS SECTIONS

SHEET 60 OF 97

REV.

IF A SEAL IS PRESENT ON THIS SHEET IT HAS BEEN ELECTRONICALLY SEALED AND DATED.

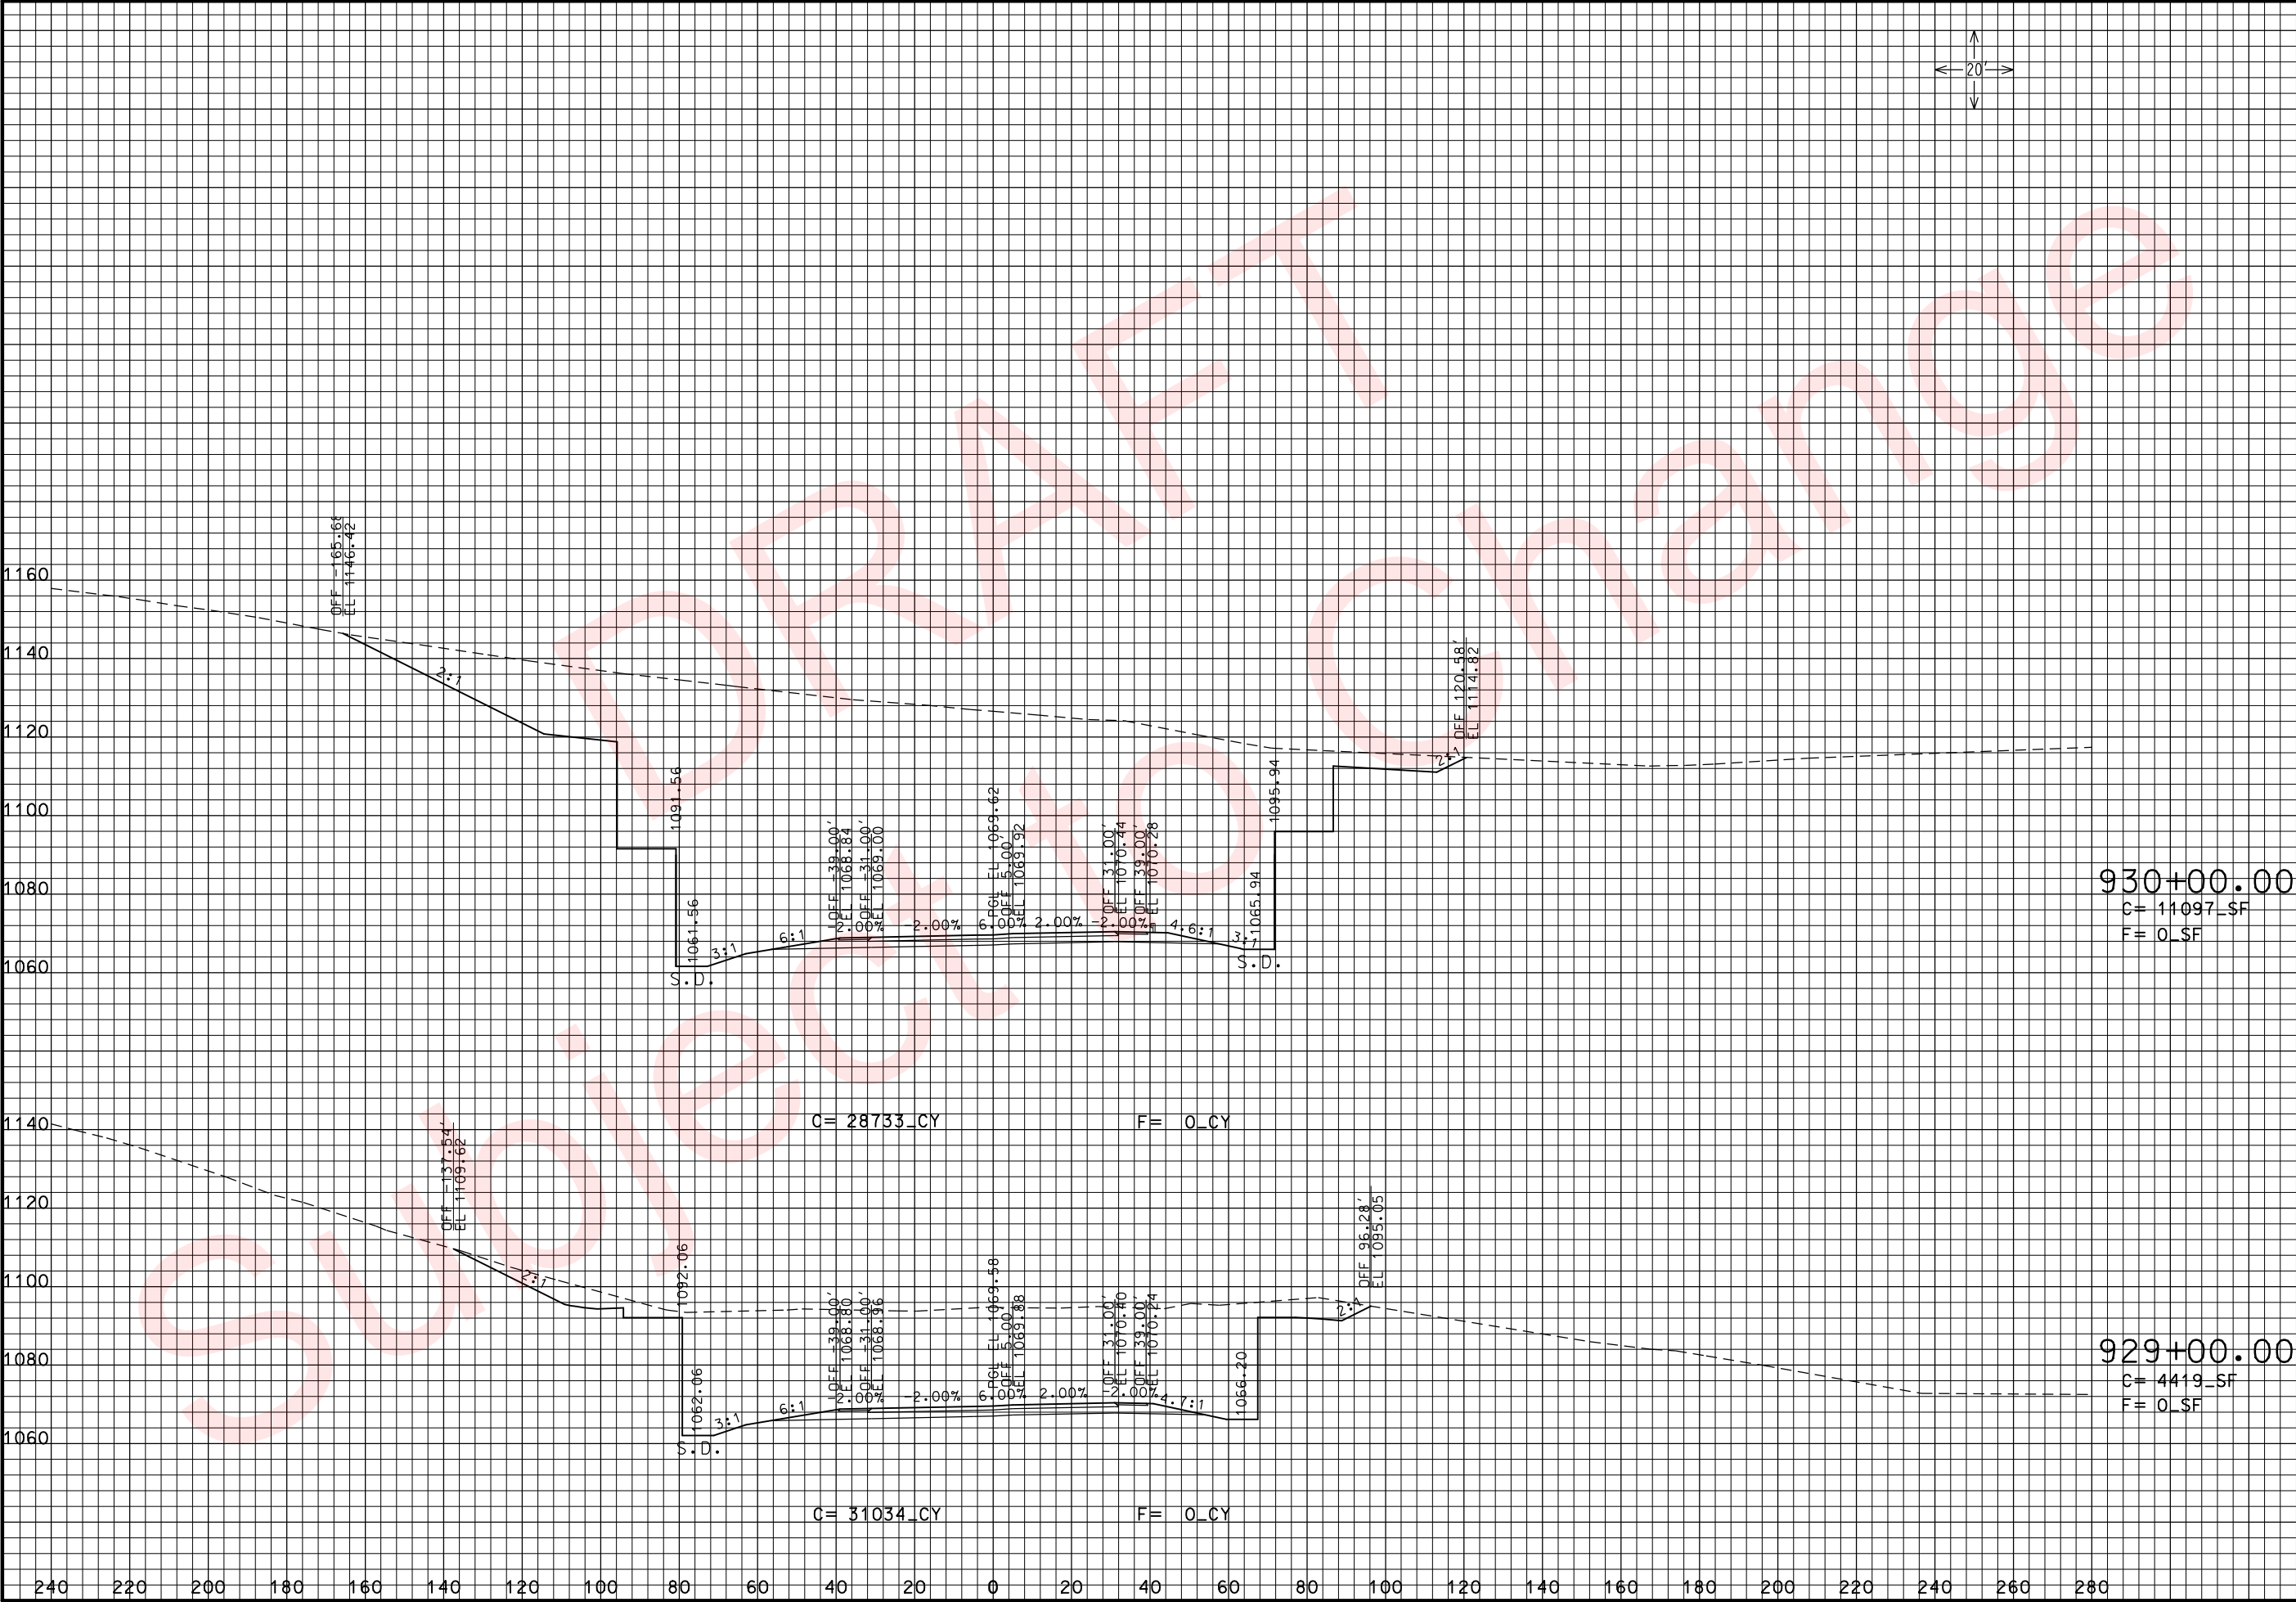

THIS MEDIA SHOULD NOT BE CONSIDERED A CERTIFIED DOCUMENT.

DATE PREPARED
3/26/2010

ROUTE
49

DISTRICT
7

STATE
MO

SHEET NO.
214

COUNTY
McDONALD

JOB NO.
J7P0601

CONTRACT ID.

PROJECT NO.

BRIDGE NO.

DESCRIPTION

DATE

REVISIONS

MISSOURI HIGHWAYS AND TRANSPORTATION COMMISSION

MoDOT



105 WEST CAPITOL
JEFFERSON CITY, MO 65102
1-888-ASK-MODOT (1-888-275-6636)

RTE. 49 S. OF RTE. 90

CROSS SECTIONS

SHEET 61 OF 97

xs_202-250_j7p0601_i20_i49SOUTH.dgn 11:07:42 AM 3/26/2010

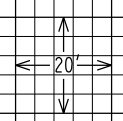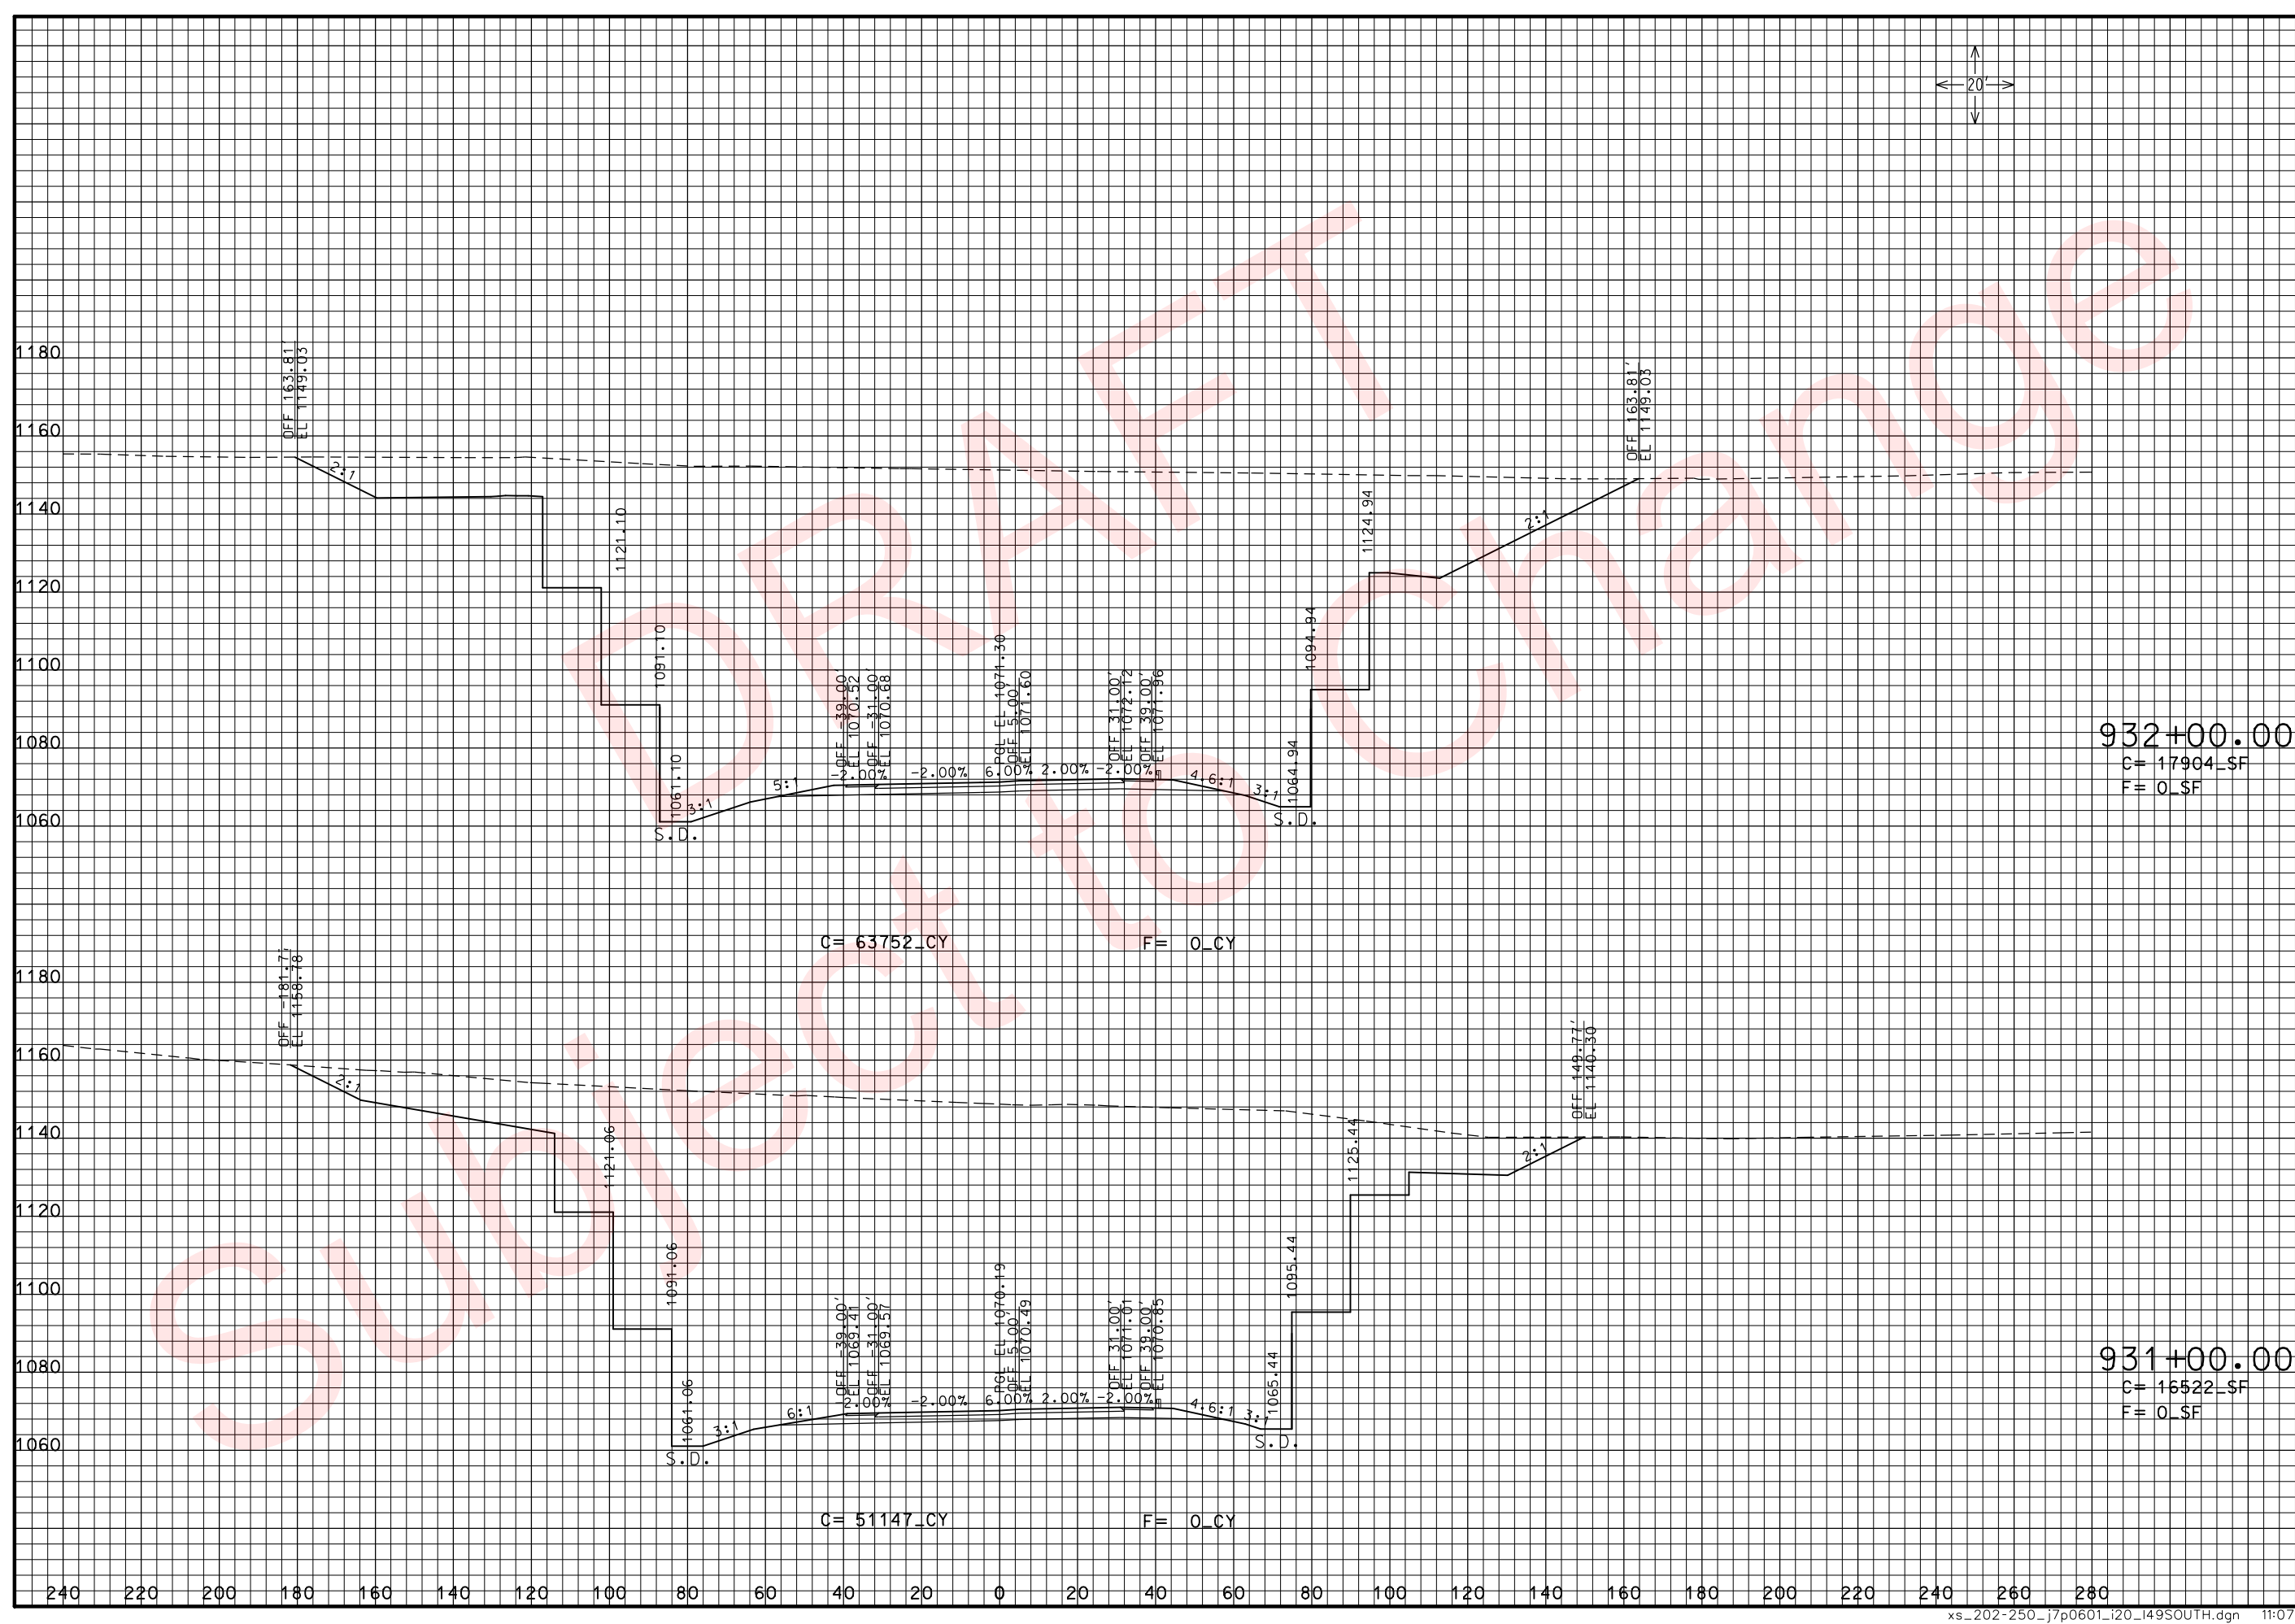

DATE PREPARED
3/26/2010

ROUTE
49

DISTRICT
7

STATE
MO

SHEET NO.
215

COUNTY
McDONALD

JOB NO.
J7P0601

CONTRACT ID.

PROJECT NO.

BRIDGE NO.

DESCRIPTION

DATE

MISSOURI HIGHWAYS AND TRANSPORTATION
COMMISSION



105 WEST CAPITOL
JEFFERSON CITY, MO 65102
1-888-ASK-MODOT (1-888-275-6636)



RTE. 49 S. OF RTE. 90

CROSS SECTIONS

SHEET 62 OF 97

THIS MEDIA SHOULD
NOT BE CONSIDERED
A CERTIFIED
DOCUMENT.

IF A SEAL IS PRESENT ON THIS SHEET IT HAS BEEN ELECTRONICALLY SEALED AND DATED:

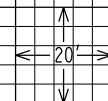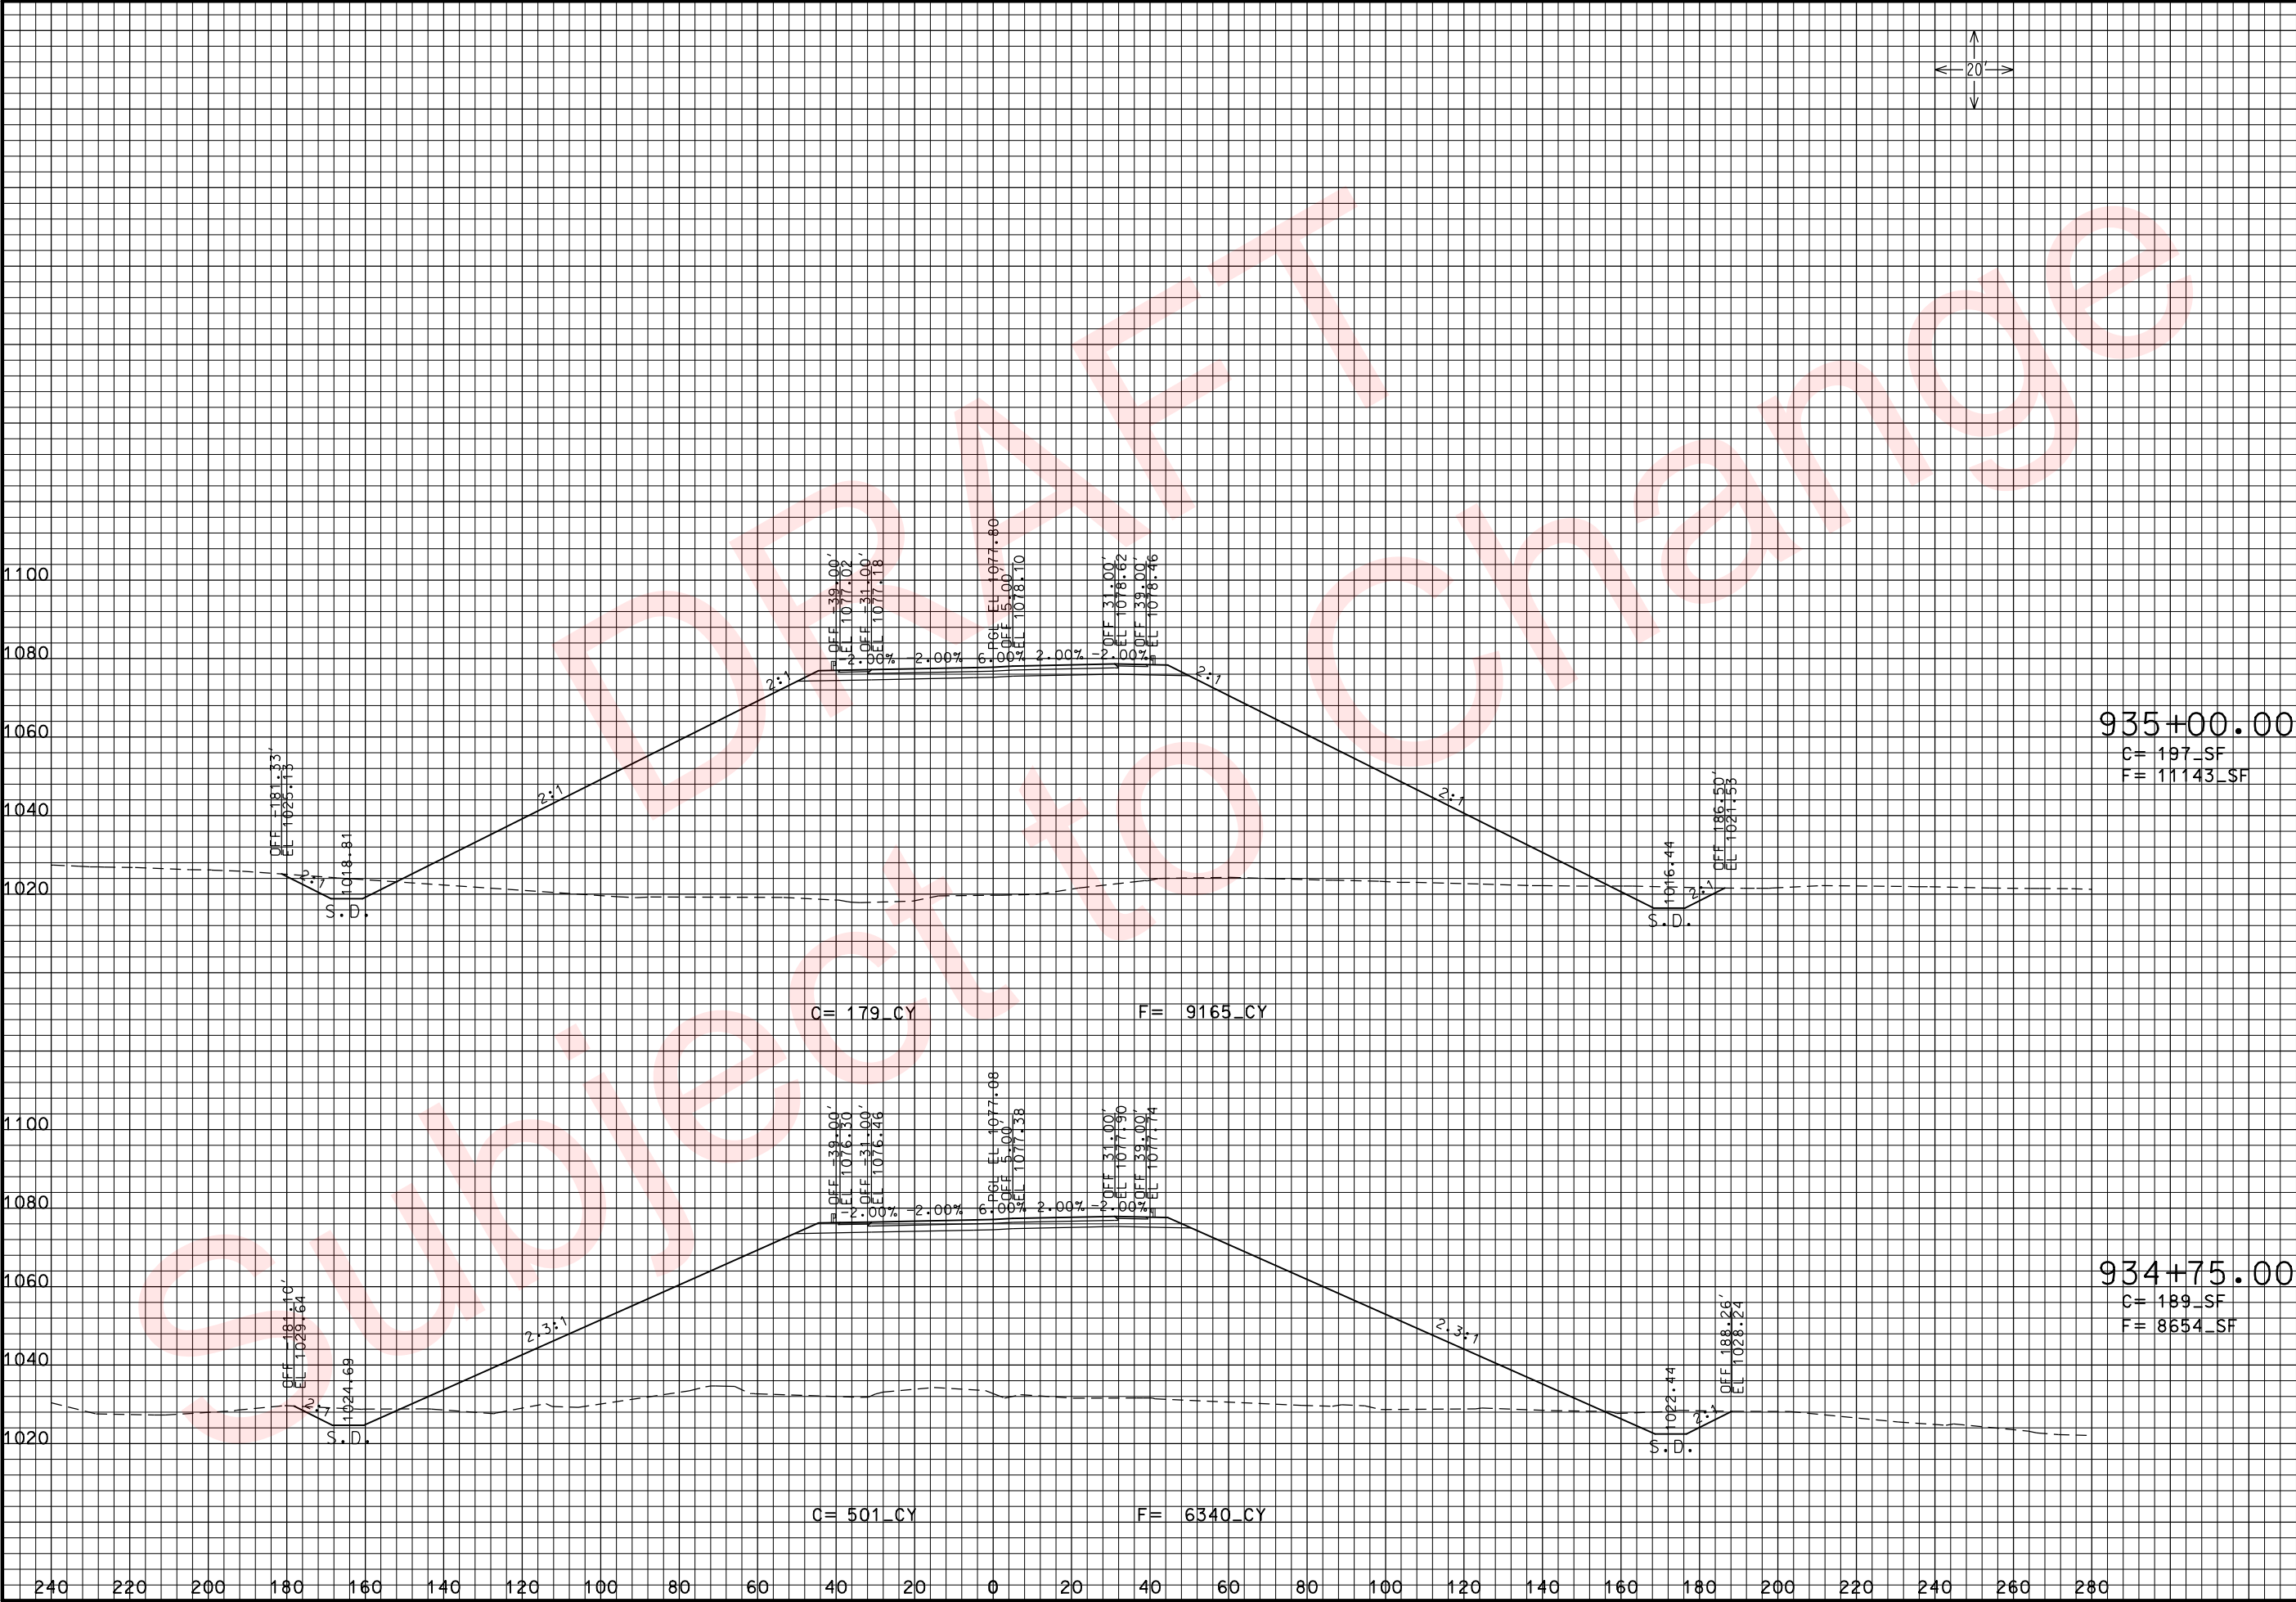

THIS MEDIA SHOULD NOT BE CONSIDERED A CERTIFIED DOCUMENT.

DATE PREPARED
3/26/2010

ROUTE
49

DISTRICT
7

STATE
MO

SHEET NO.
217

COUNTY
McDONALD

JOB NO.
J7P0601

CONTRACT ID.

PROJECT NO.

BRIDGE NO.

DESCRIPTION

DATE

MISSOURI HIGHWAYS AND TRANSPORTATION COMMISSION

105 WEST CAPITOL
JEFFERSON CITY, MO 65102
1-888-ASK-MODOT (1-888-275-6636)

REV.


11:08:00 AM

3/26/2010

RTE. 49 S. OF RTE. 90

CROSS SECTIONS

SHEET 64 OF 97

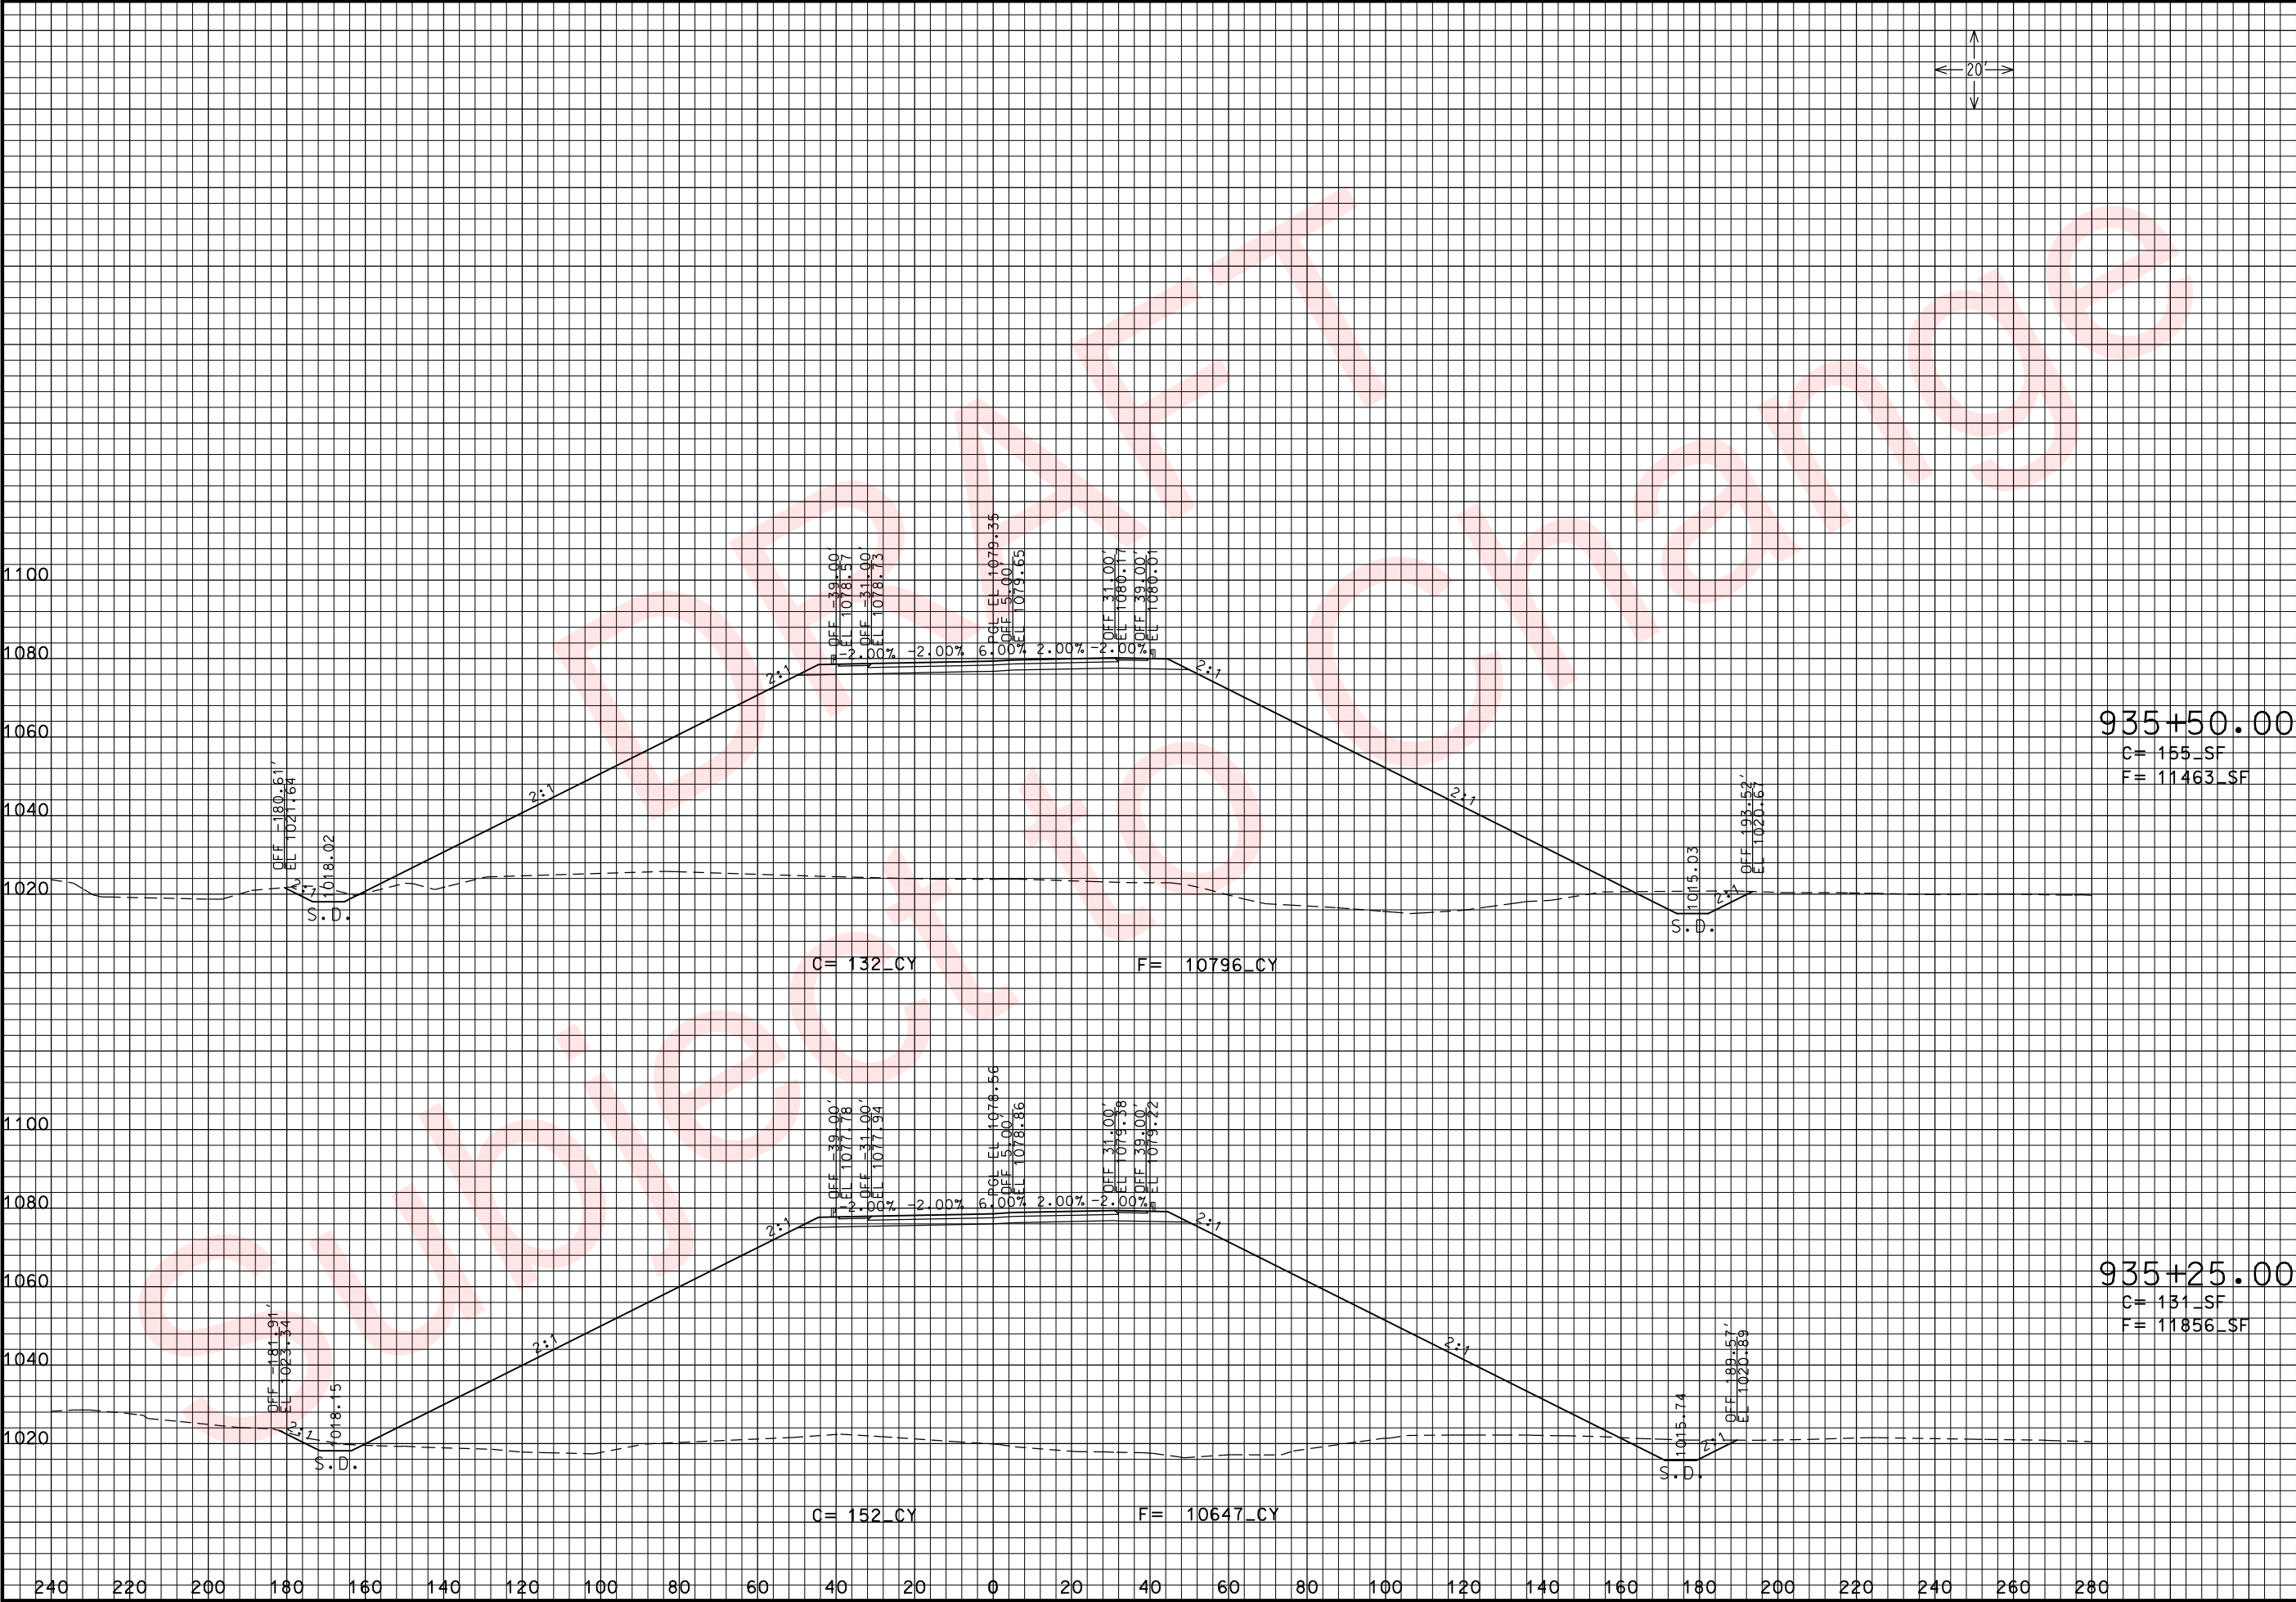

DATE PREPARED
3/26/2010

ROUTE
49

DISTRICT
7

COUNTY
McDONALD

JOB NO.
J7P0601

CONTRACT ID.

PROJECT NO.

BRIDGE NO.

STATE
MO

SHEET NO.
218

DESCRIPTION

DATE

MISSOURI HIGHWAYS AND TRANSPORTATION COMMISSION



105 WEST CAPITOL
JEFFERSON CITY, MO 65102
1-888-ASK-MODOT (1-888-275-6636)



RTE. 49 S. OF RTE. 90

CROSS SECTIONS

SHEET 65 OF 97

THIS MEDIA SHOULD NOT BE CONSIDERED A CERTIFIED DOCUMENT.

IF A SEAL IS PRESENT ON THIS SHEET IT HAS BEEN ELECTRONICALLY SEALED AND DATED.

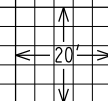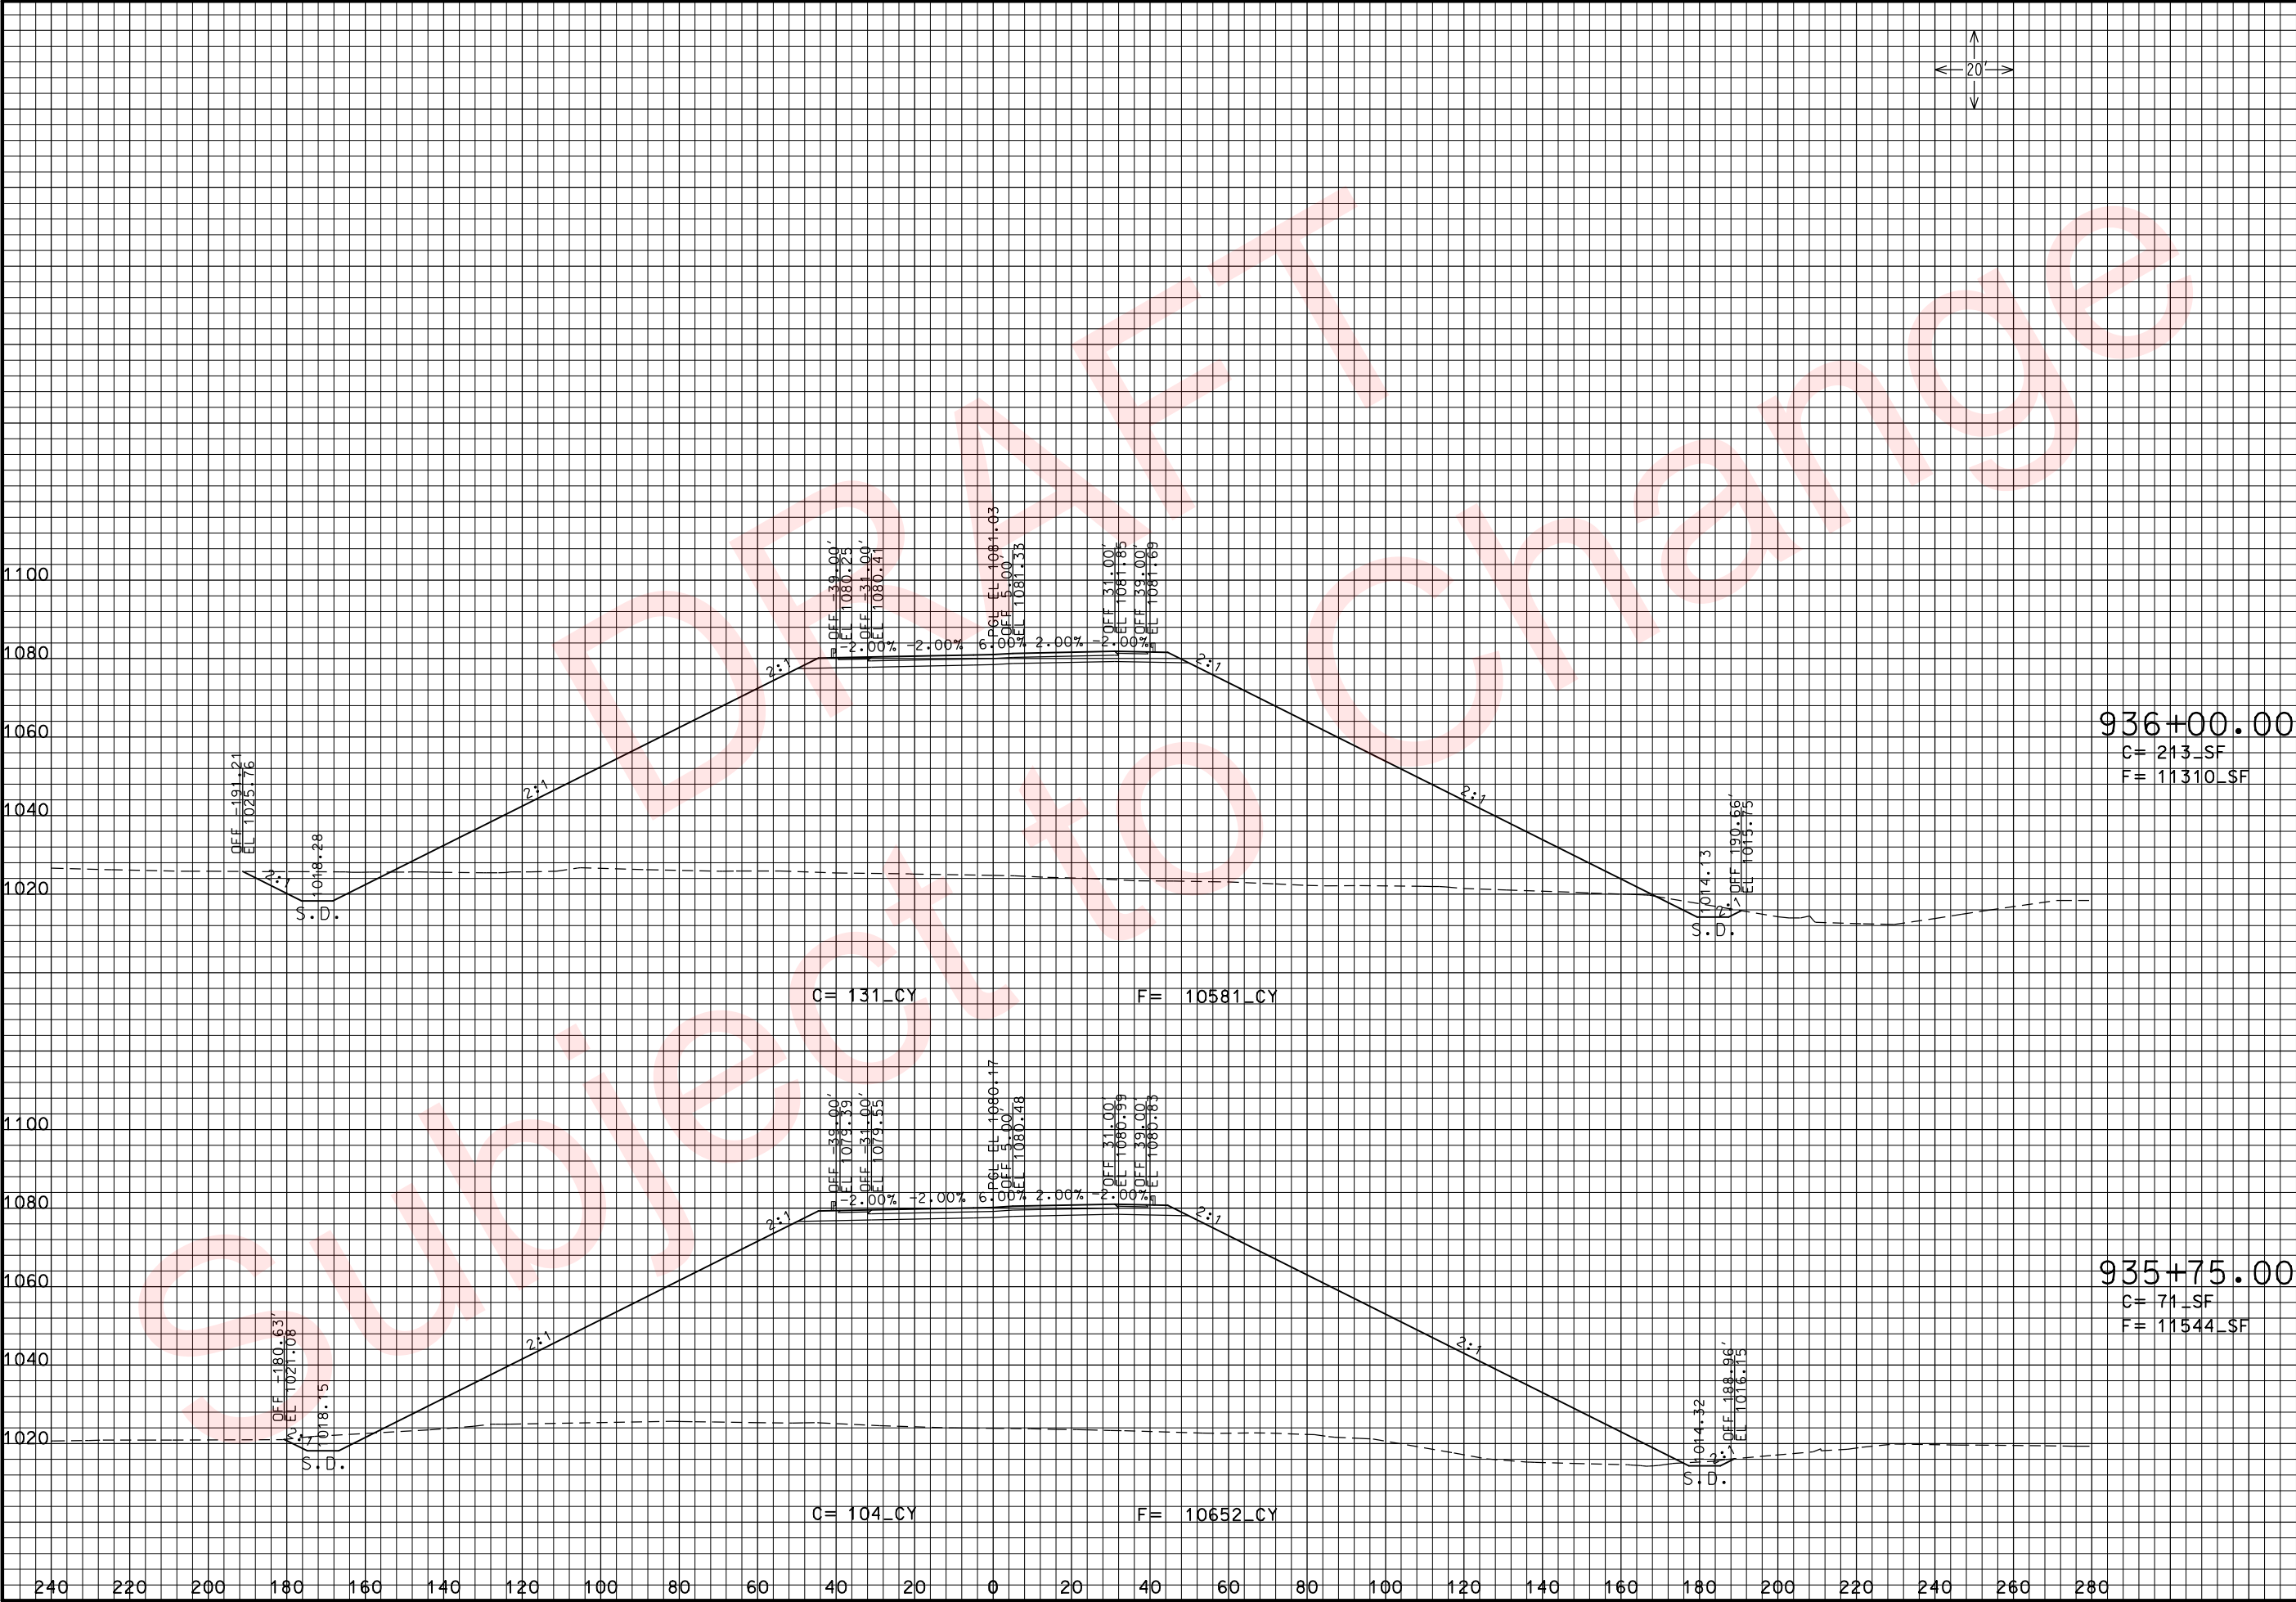

THIS MEDIA SHOULD NOT BE CONSIDERED A CERTIFIED DOCUMENT.

DATE PREPARED
3/26/2010

ROUTE
49

DISTRICT
7

STATE
MO

SHEET NO.
219

COUNTY
McDONALD

JOB NO.
J7P0601

CONTRACT ID.

PROJECT NO.

BRIDGE NO.

DESCRIPTION

DATE

MISSOURI HIGHWAYS AND TRANSPORTATION COMMISSION



105 WEST CAPITOL
JEFFERSON CITY, MO 65102
1-888-ASK-MODOT (1-888-275-6636)



RTE. 49 S. OF RTE. 90

CROSS SECTIONS

SHEET 66 OF 97

REV. IF A SEAL IS PRESENT ON THIS SHEET IT HAS BEEN ELECTRONICALLY SEALED AND DATED.

xs_202-250_j7p0601_i20_i49SOUTH.dgn 11:08:11 AM 3/26/2010

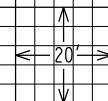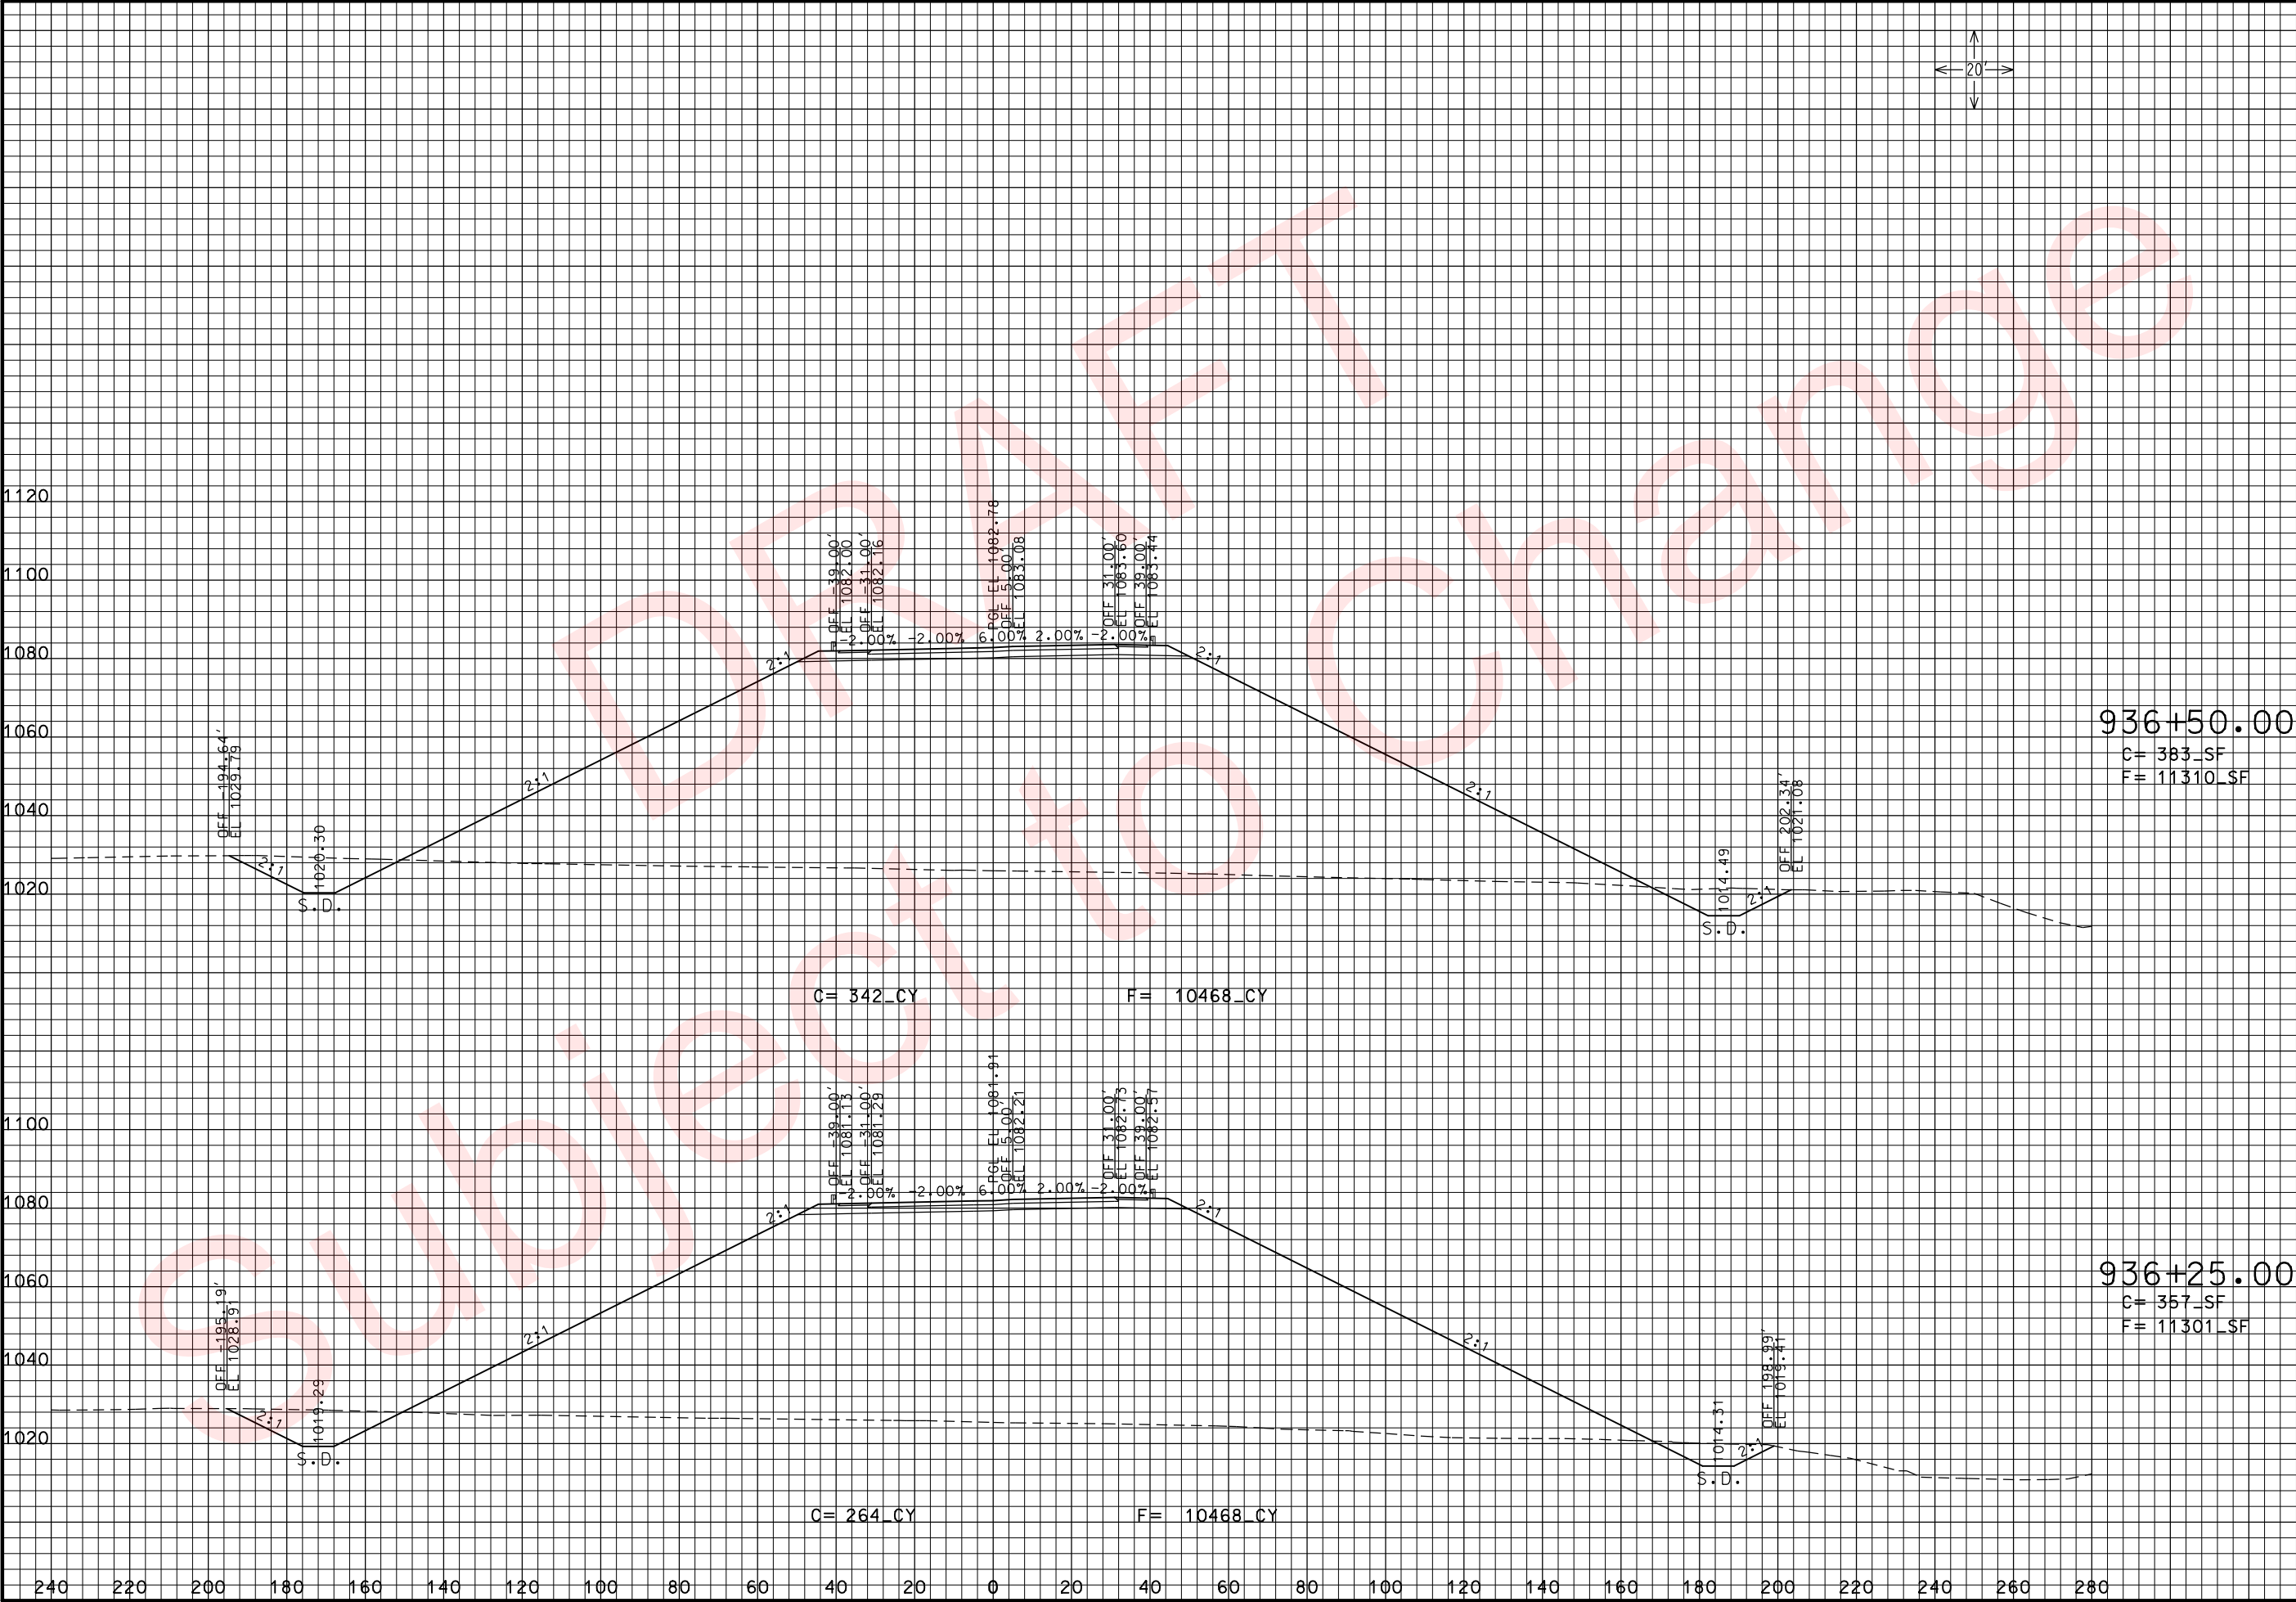

THIS MEDIA SHOULD NOT BE CONSIDERED A CERTIFIED DOCUMENT.

DATE PREPARED
3/26/2010

ROUTE
49

DISTRICT
7

STATE
MO

SHEET NO.
220

COUNTY
McDONALD

JOB NO.
J7P0601

CONTRACT ID.

PROJECT NO.

BRIDGE NO.

DESCRIPTION

DATE



MISSOURI HIGHWAYS AND TRANSPORTATION COMMISSION



105 WEST CAPITOL
JEFFERSON CITY, MO 65102
1-888-ASK-MODOT (1-888-275-6636)

RTE. 49 S. OF RTE. 90
CROSS SECTIONS
SHEET 67 OF 97

REV.

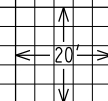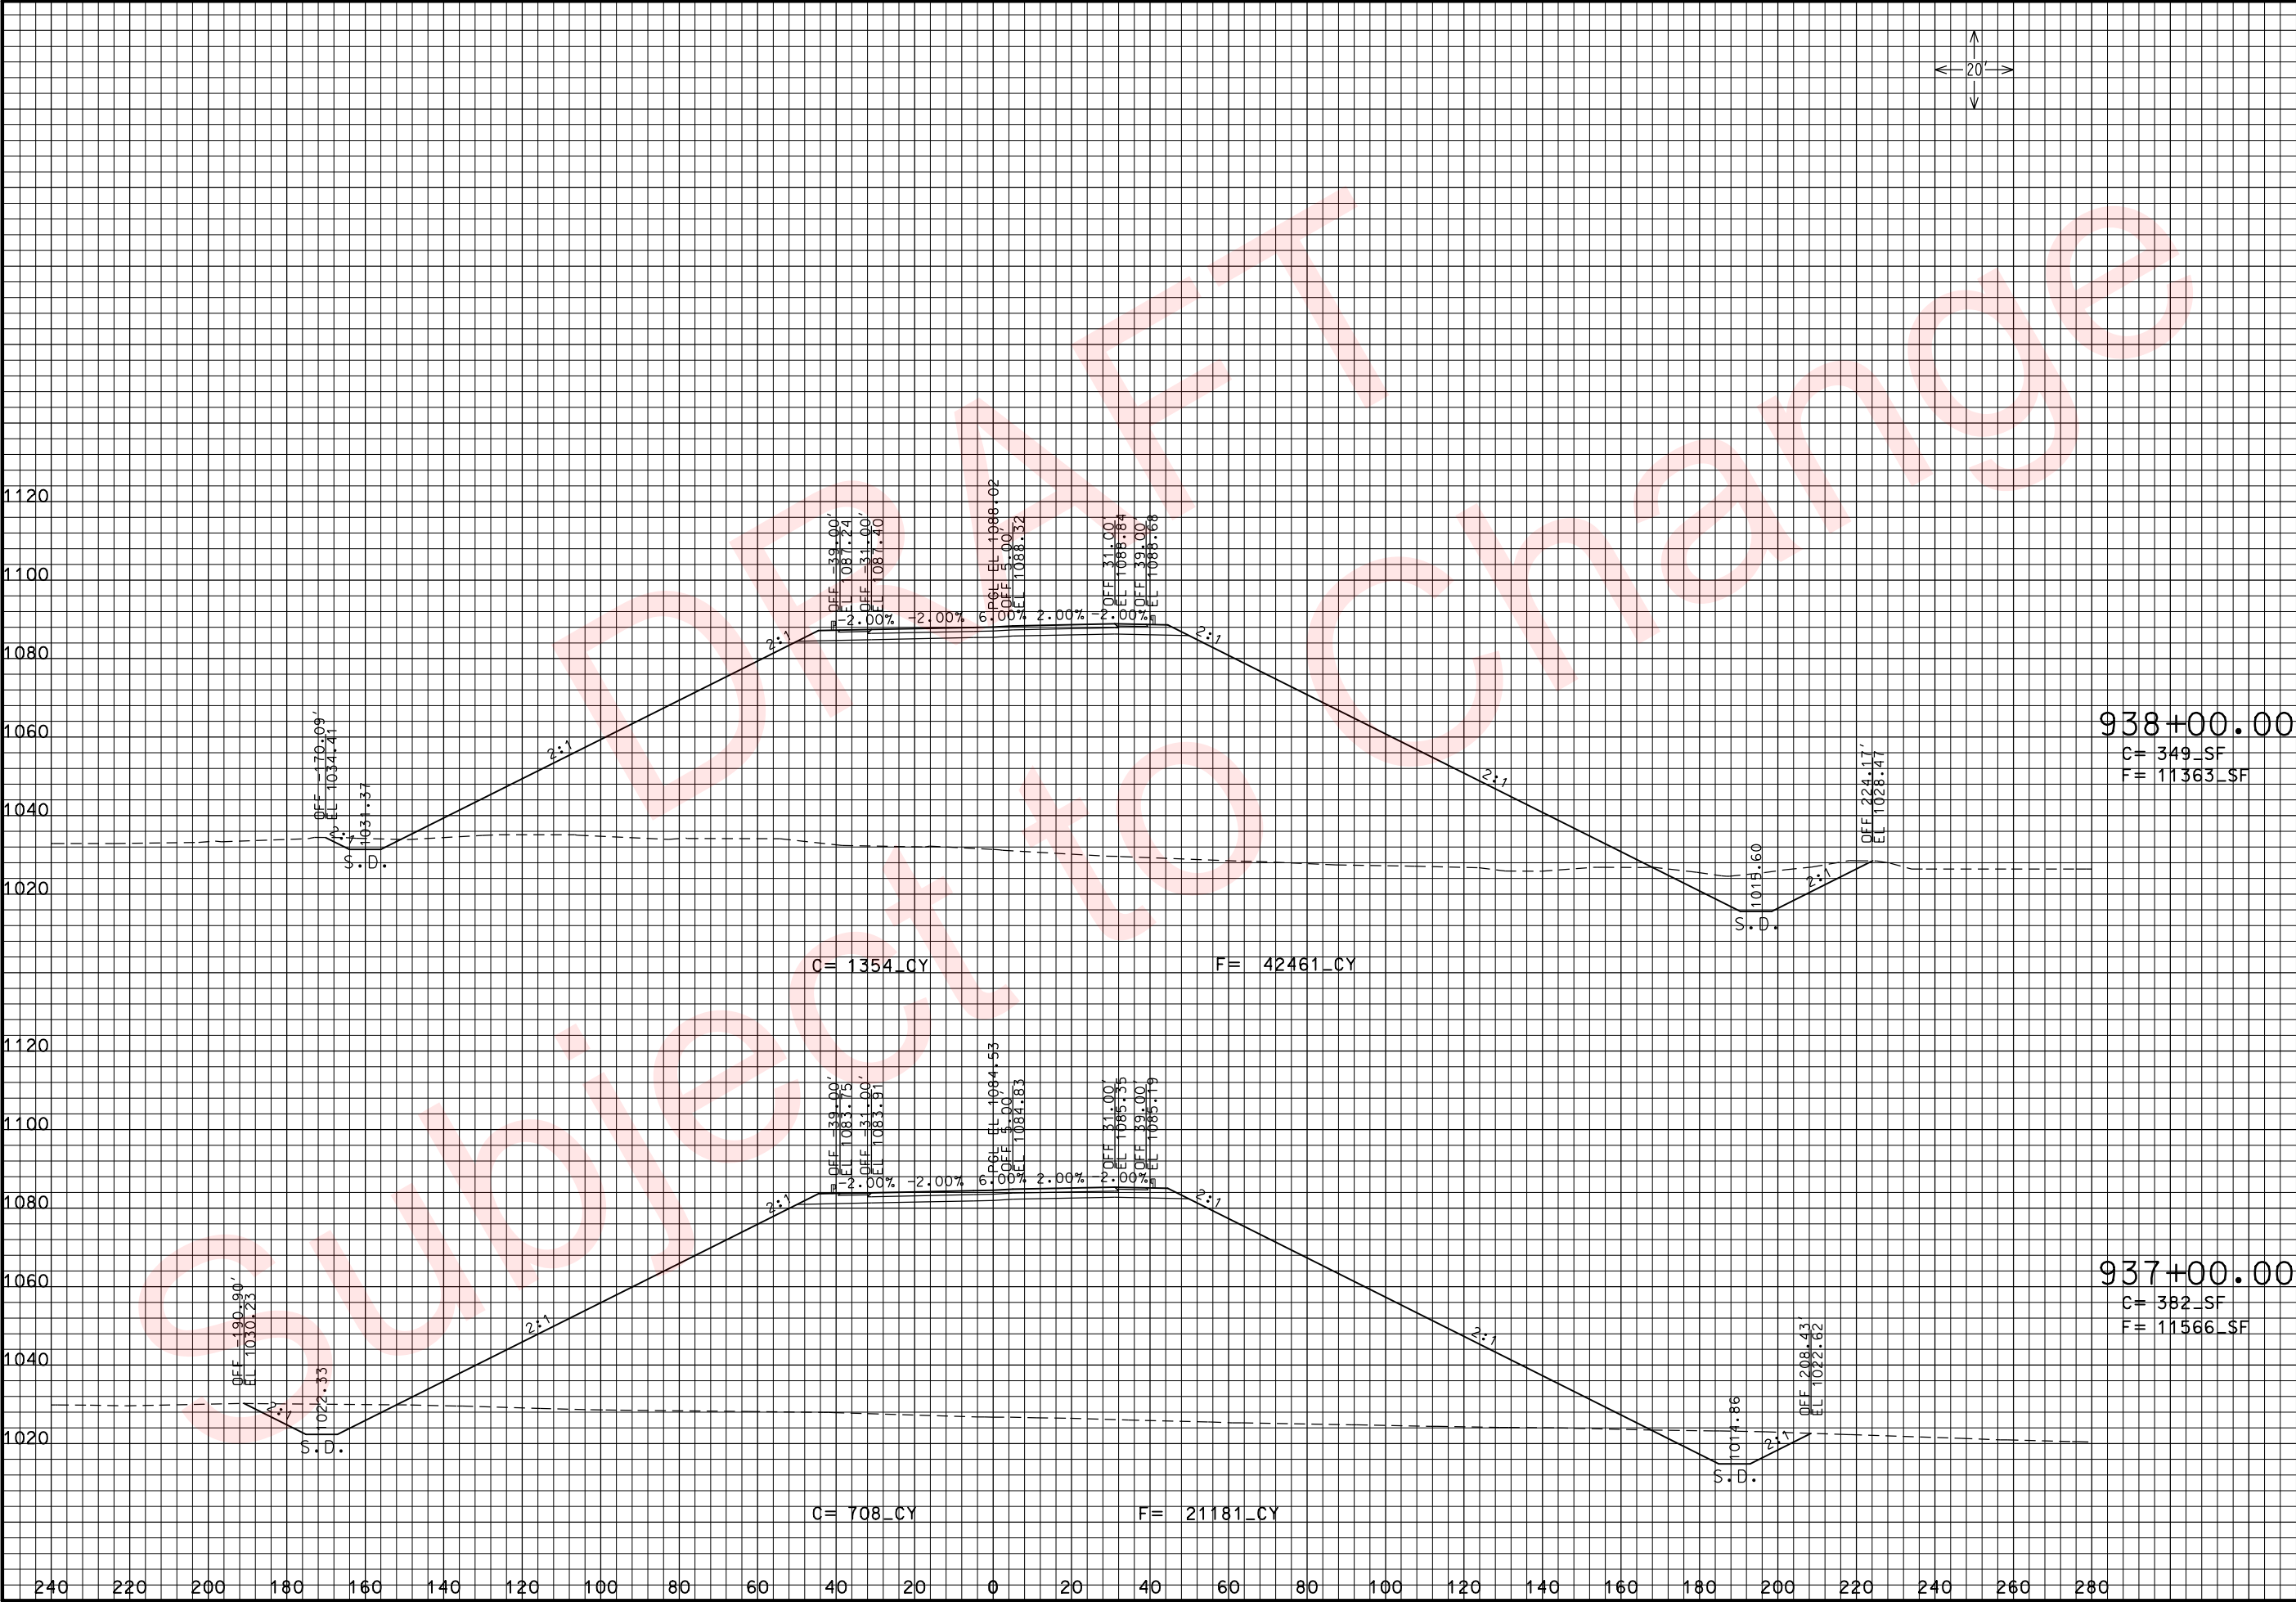

THIS MEDIA SHOULD NOT BE CONSIDERED A CERTIFIED DOCUMENT.

DATE PREPARED
3/26/2010

ROUTE 49	STATE MO
DISTRICT 7	SHEET NO. 22

COUNTY
McDONALD

JOB NO.
J7P0601

CONTRACT ID.

PROJECT NO.



BRIDGE NO.

DESCRIPTION	DATE

MISSOURI HIGHWAYS AND TRANSPORTATION COMMISSION

105 WEST CAPITOL
JEFFERSON CITY, MO 65102
1-888-ASK-MODOT (1-888-275-6636)

RTE. 49 S. OF RTE. 90
CROSS SECTIONS
SHEET 68 OF 97

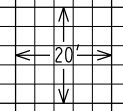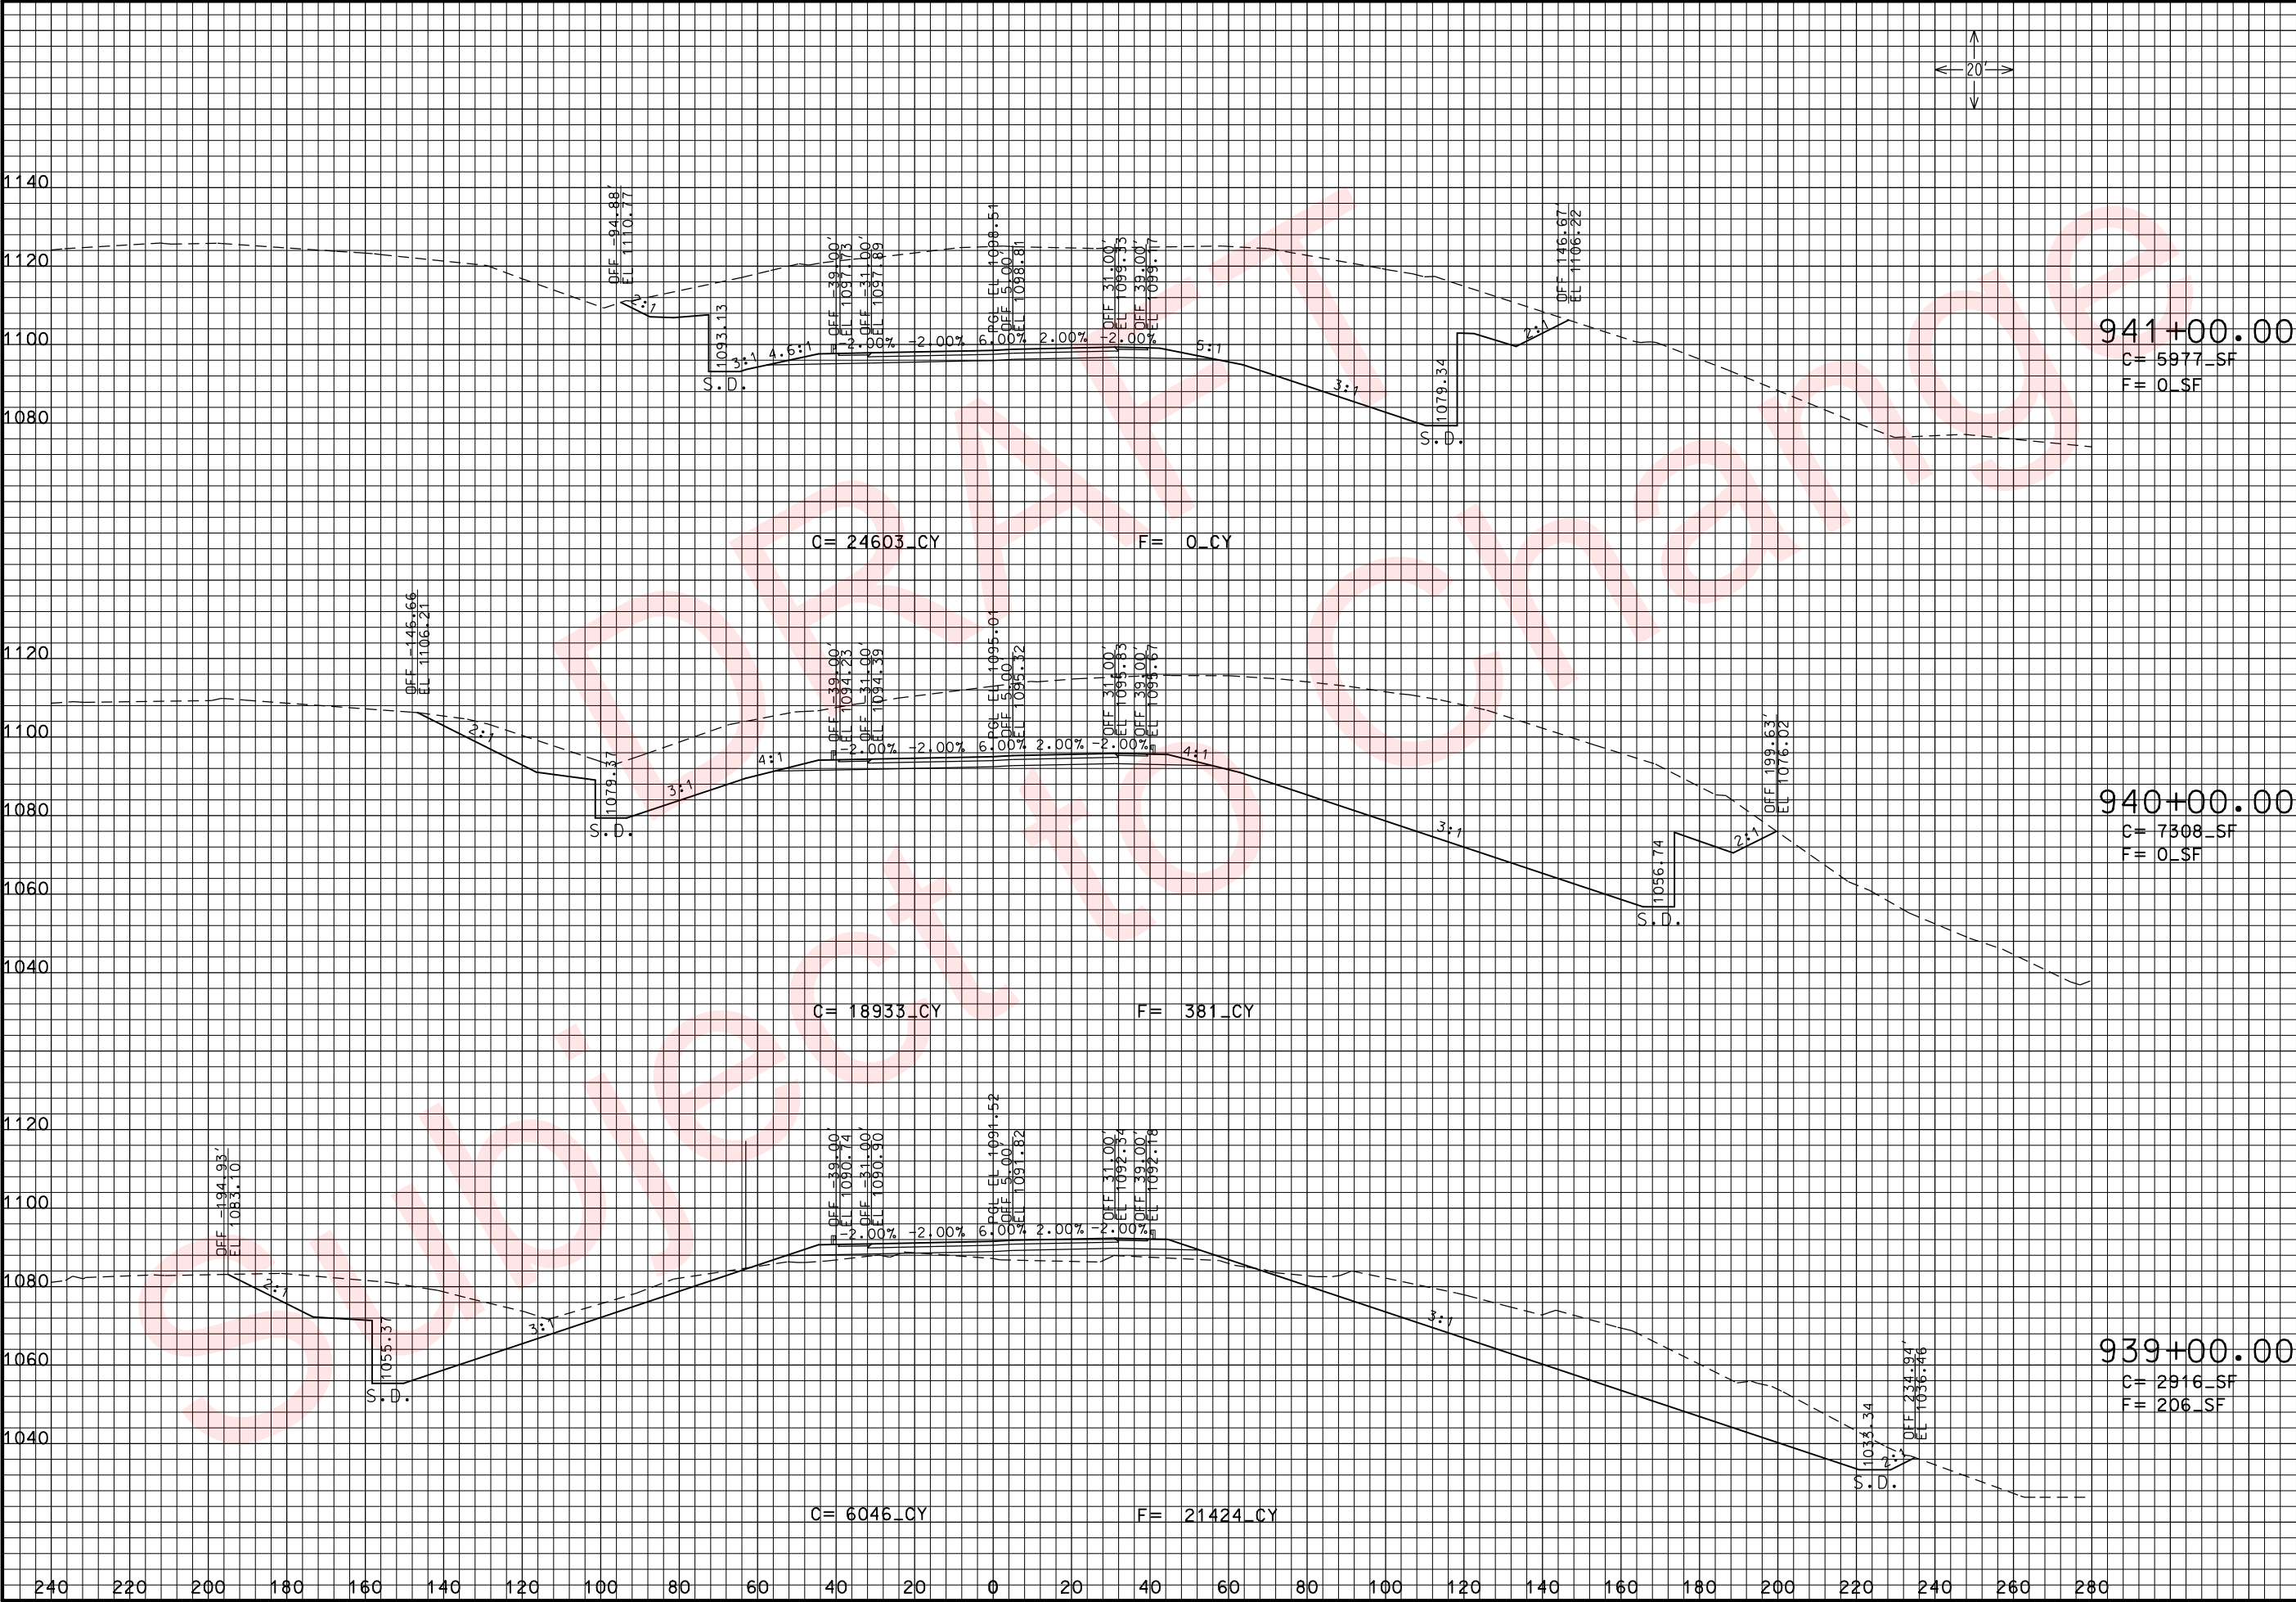

THIS MEDIA SHOULD
NOT BE CONSIDERED
A CERTIFIED
DOCUMENT.

DATE PREPARED
3/26/2010

ROUTE
49

STATE
MO

DISTRICT
7

SHEET NO.
222

COUNTY
McDONALD

JOB NO.
J7P0601

CONTRACT ID.

PROJECT NO.

BRIDGE NO.

DESCRIPTION	DATE

MISSOURI HIGHWAYS AND TRANSPORTATION
COMMISSION

105 WEST CAPITOL
JEFFERSON CITY, MO 65102
1-888-ASK-MODOT (1-888-275-6636)



RTE. 49 S. OF RTE. 90

CROSS SECTIONS

SHEET 69 OF 97

REV. IF A SEAL IS PRESENT ON THIS SHEET IT HAS BEEN ELECTRONICALLY SEALED AND DATED.

xs_202-250_j7p0601_i20_i49SOUTH.dgn 11:08:29 AM 3/26/2010

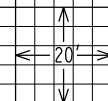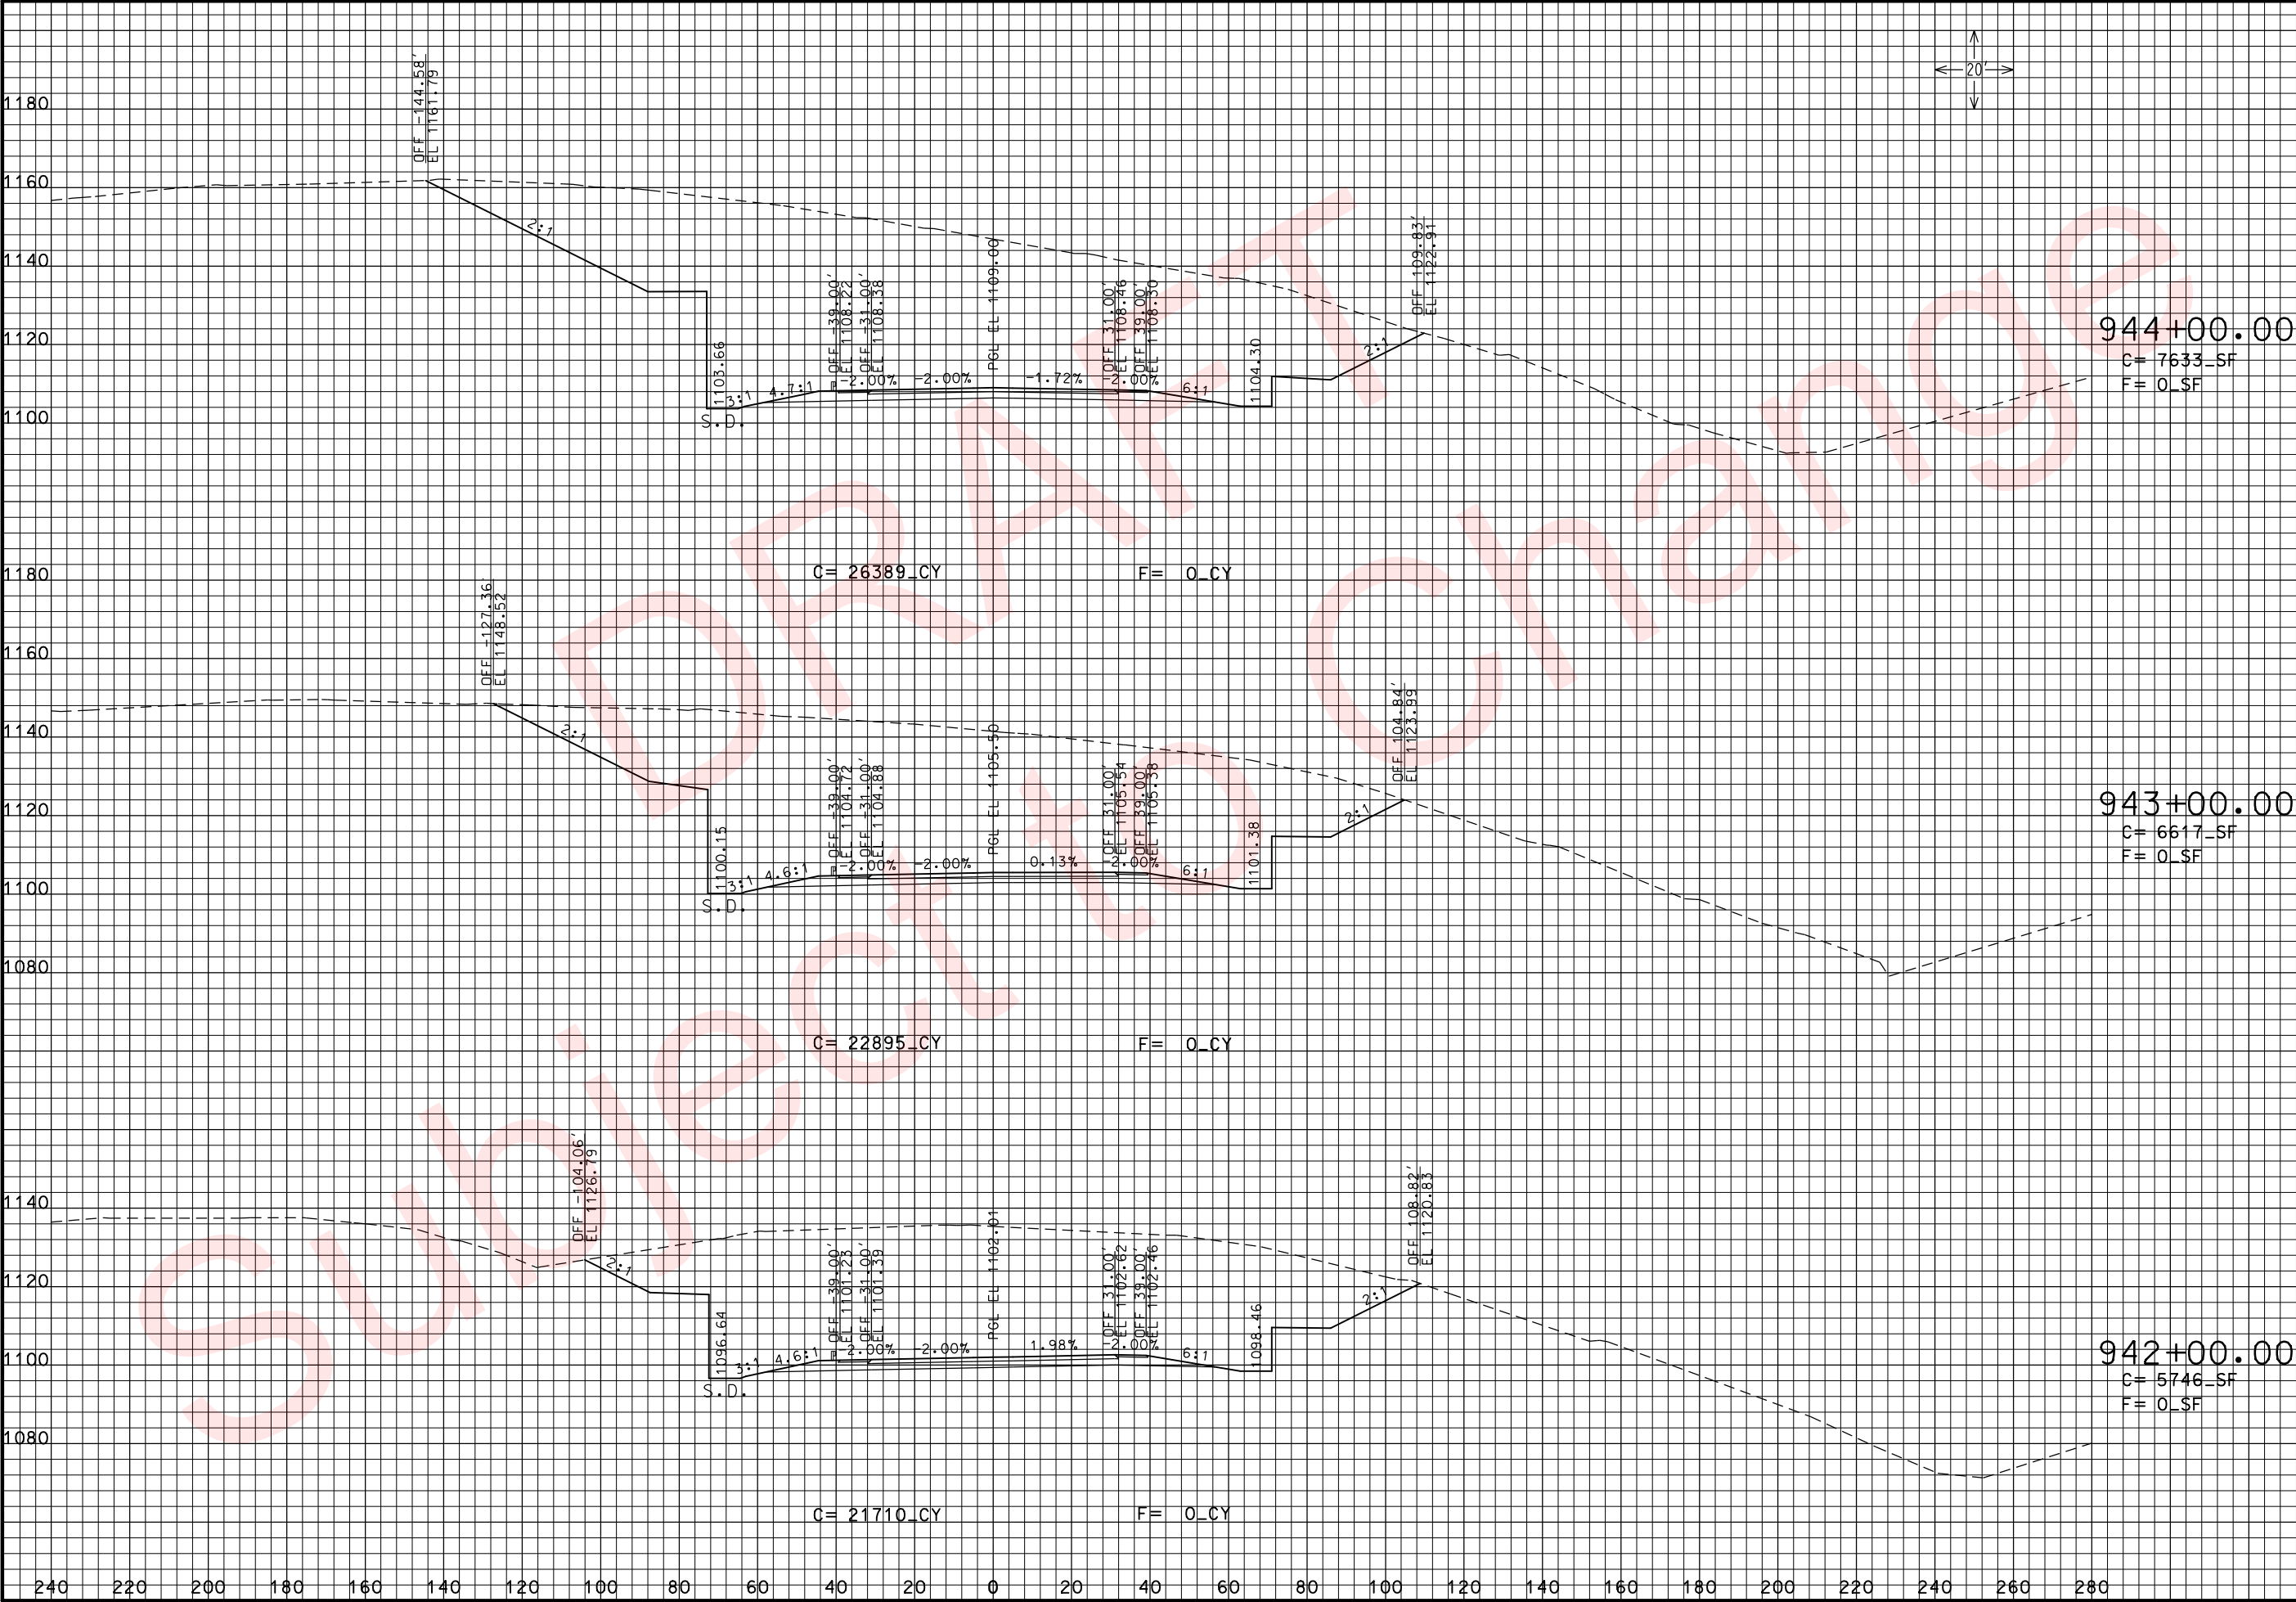

THIS MEDIA SHOULD NOT BE CONSIDERED A CERTIFIED DOCUMENT.

DATE PREPARED 3/26/2010	
ROUTE 49	STATE MO
DISTRICT 7	SHEET NO. 223
COUNTY McDONALD	
JOB NO. J7P0601	
CONTRACT ID.	
PROJECT NO.	
BRIDGE NO.	

DESCRIPTION	DATE



MISSOURI HIGHWAYS AND TRANSPORTATION COMMISSION



105 WEST CAPITOL
JEFFERSON CITY, MO 65102
1-888-ASK-MODOT (1-888-275-6636)

RTE. 49 S. OF RTE. 90
CROSS SECTIONS
SHEET 70 OF 97

REV.

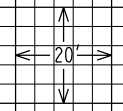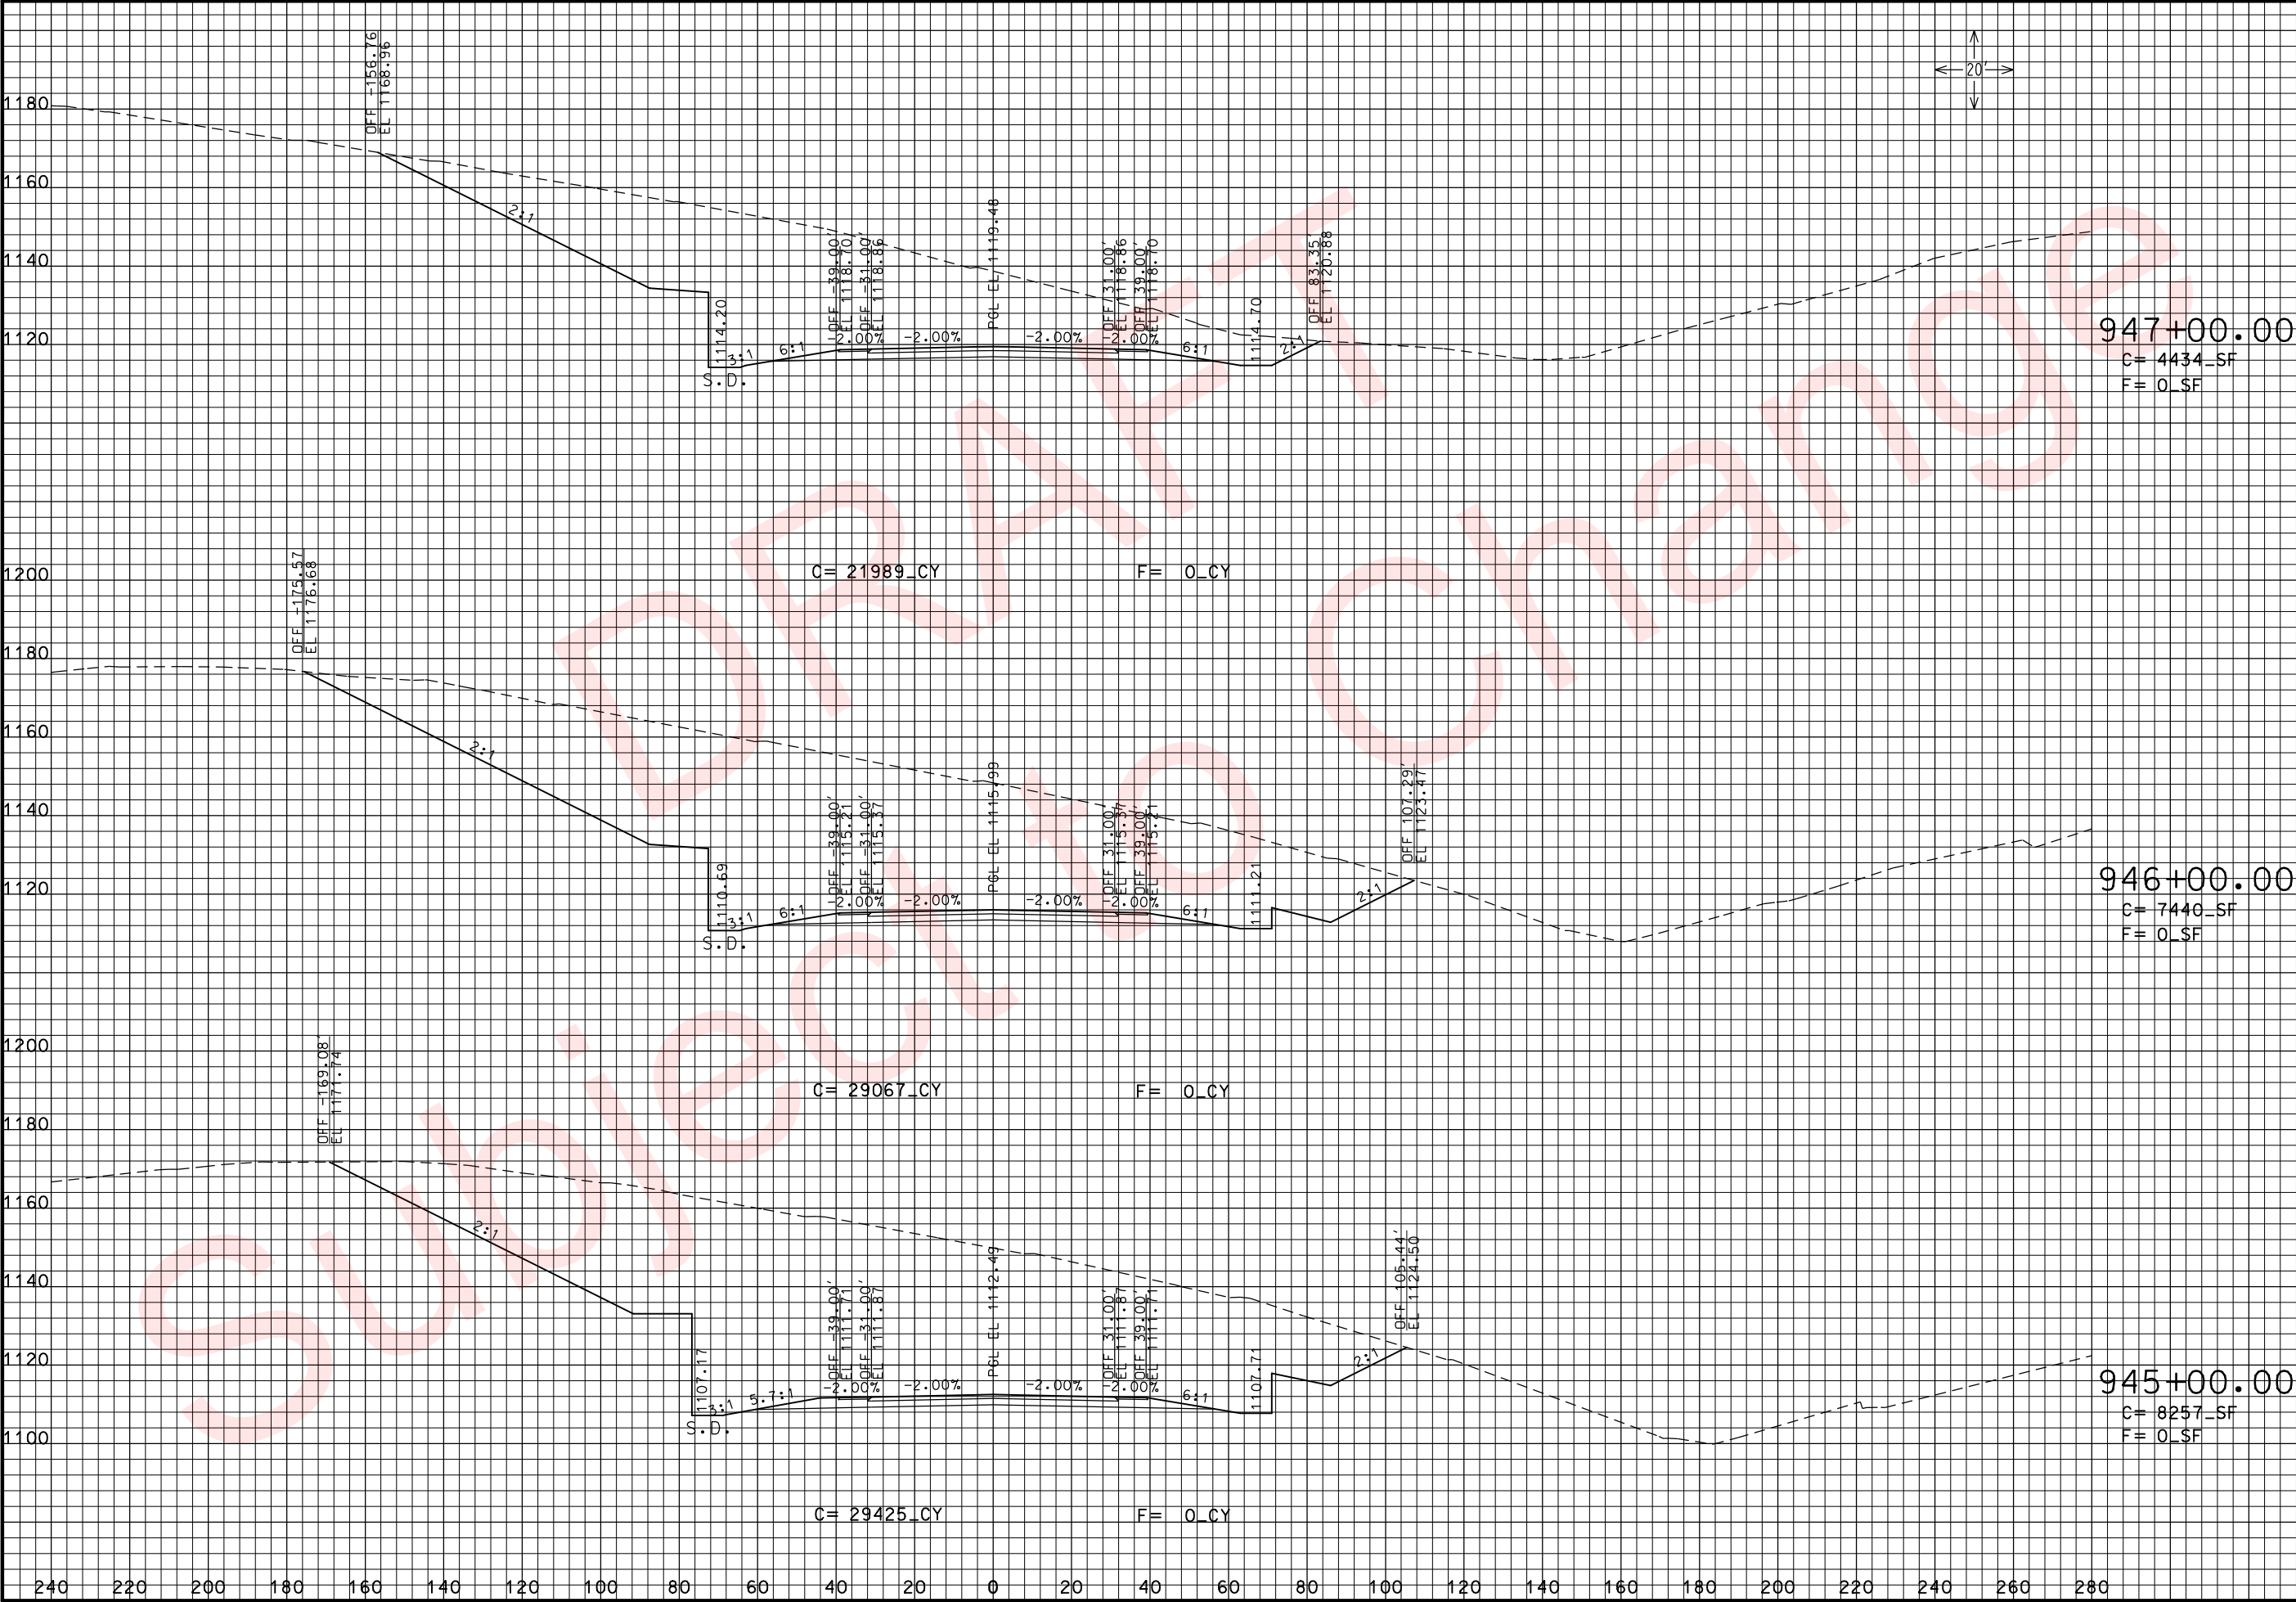

THIS MEDIA SHOULD NOT BE CONSIDERED A CERTIFIED DOCUMENT.

DATE PREPARED
3/26/2010

ROUTE
49

DISTRICT
7

COUNTY
McDONALD

JOB NO.
J7P0601

CONTRACT ID.

PROJECT NO.

BRIDGE NO.

DATE

DESCRIPTION

MISSOURI HIGHWAYS AND TRANSPORTATION COMMISSION



105 WEST CAPITOL
JEFFERSON CITY, MO 65102
1-888-ASK-MODOT (1-888-275-6636)



RTE. 49 S. OF RTE. 90

CROSS SECTIONS

SHEET 71 OF 97

REV. IF A SEAL IS PRESENT ON THIS SHEET IT HAS BEEN ELECTRONICALLY SEALED AND DATED.

xs_202-250_j7p0601_i20_i49SOUTH.dgn 11:08:40 AM 3/26/2010

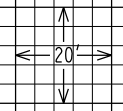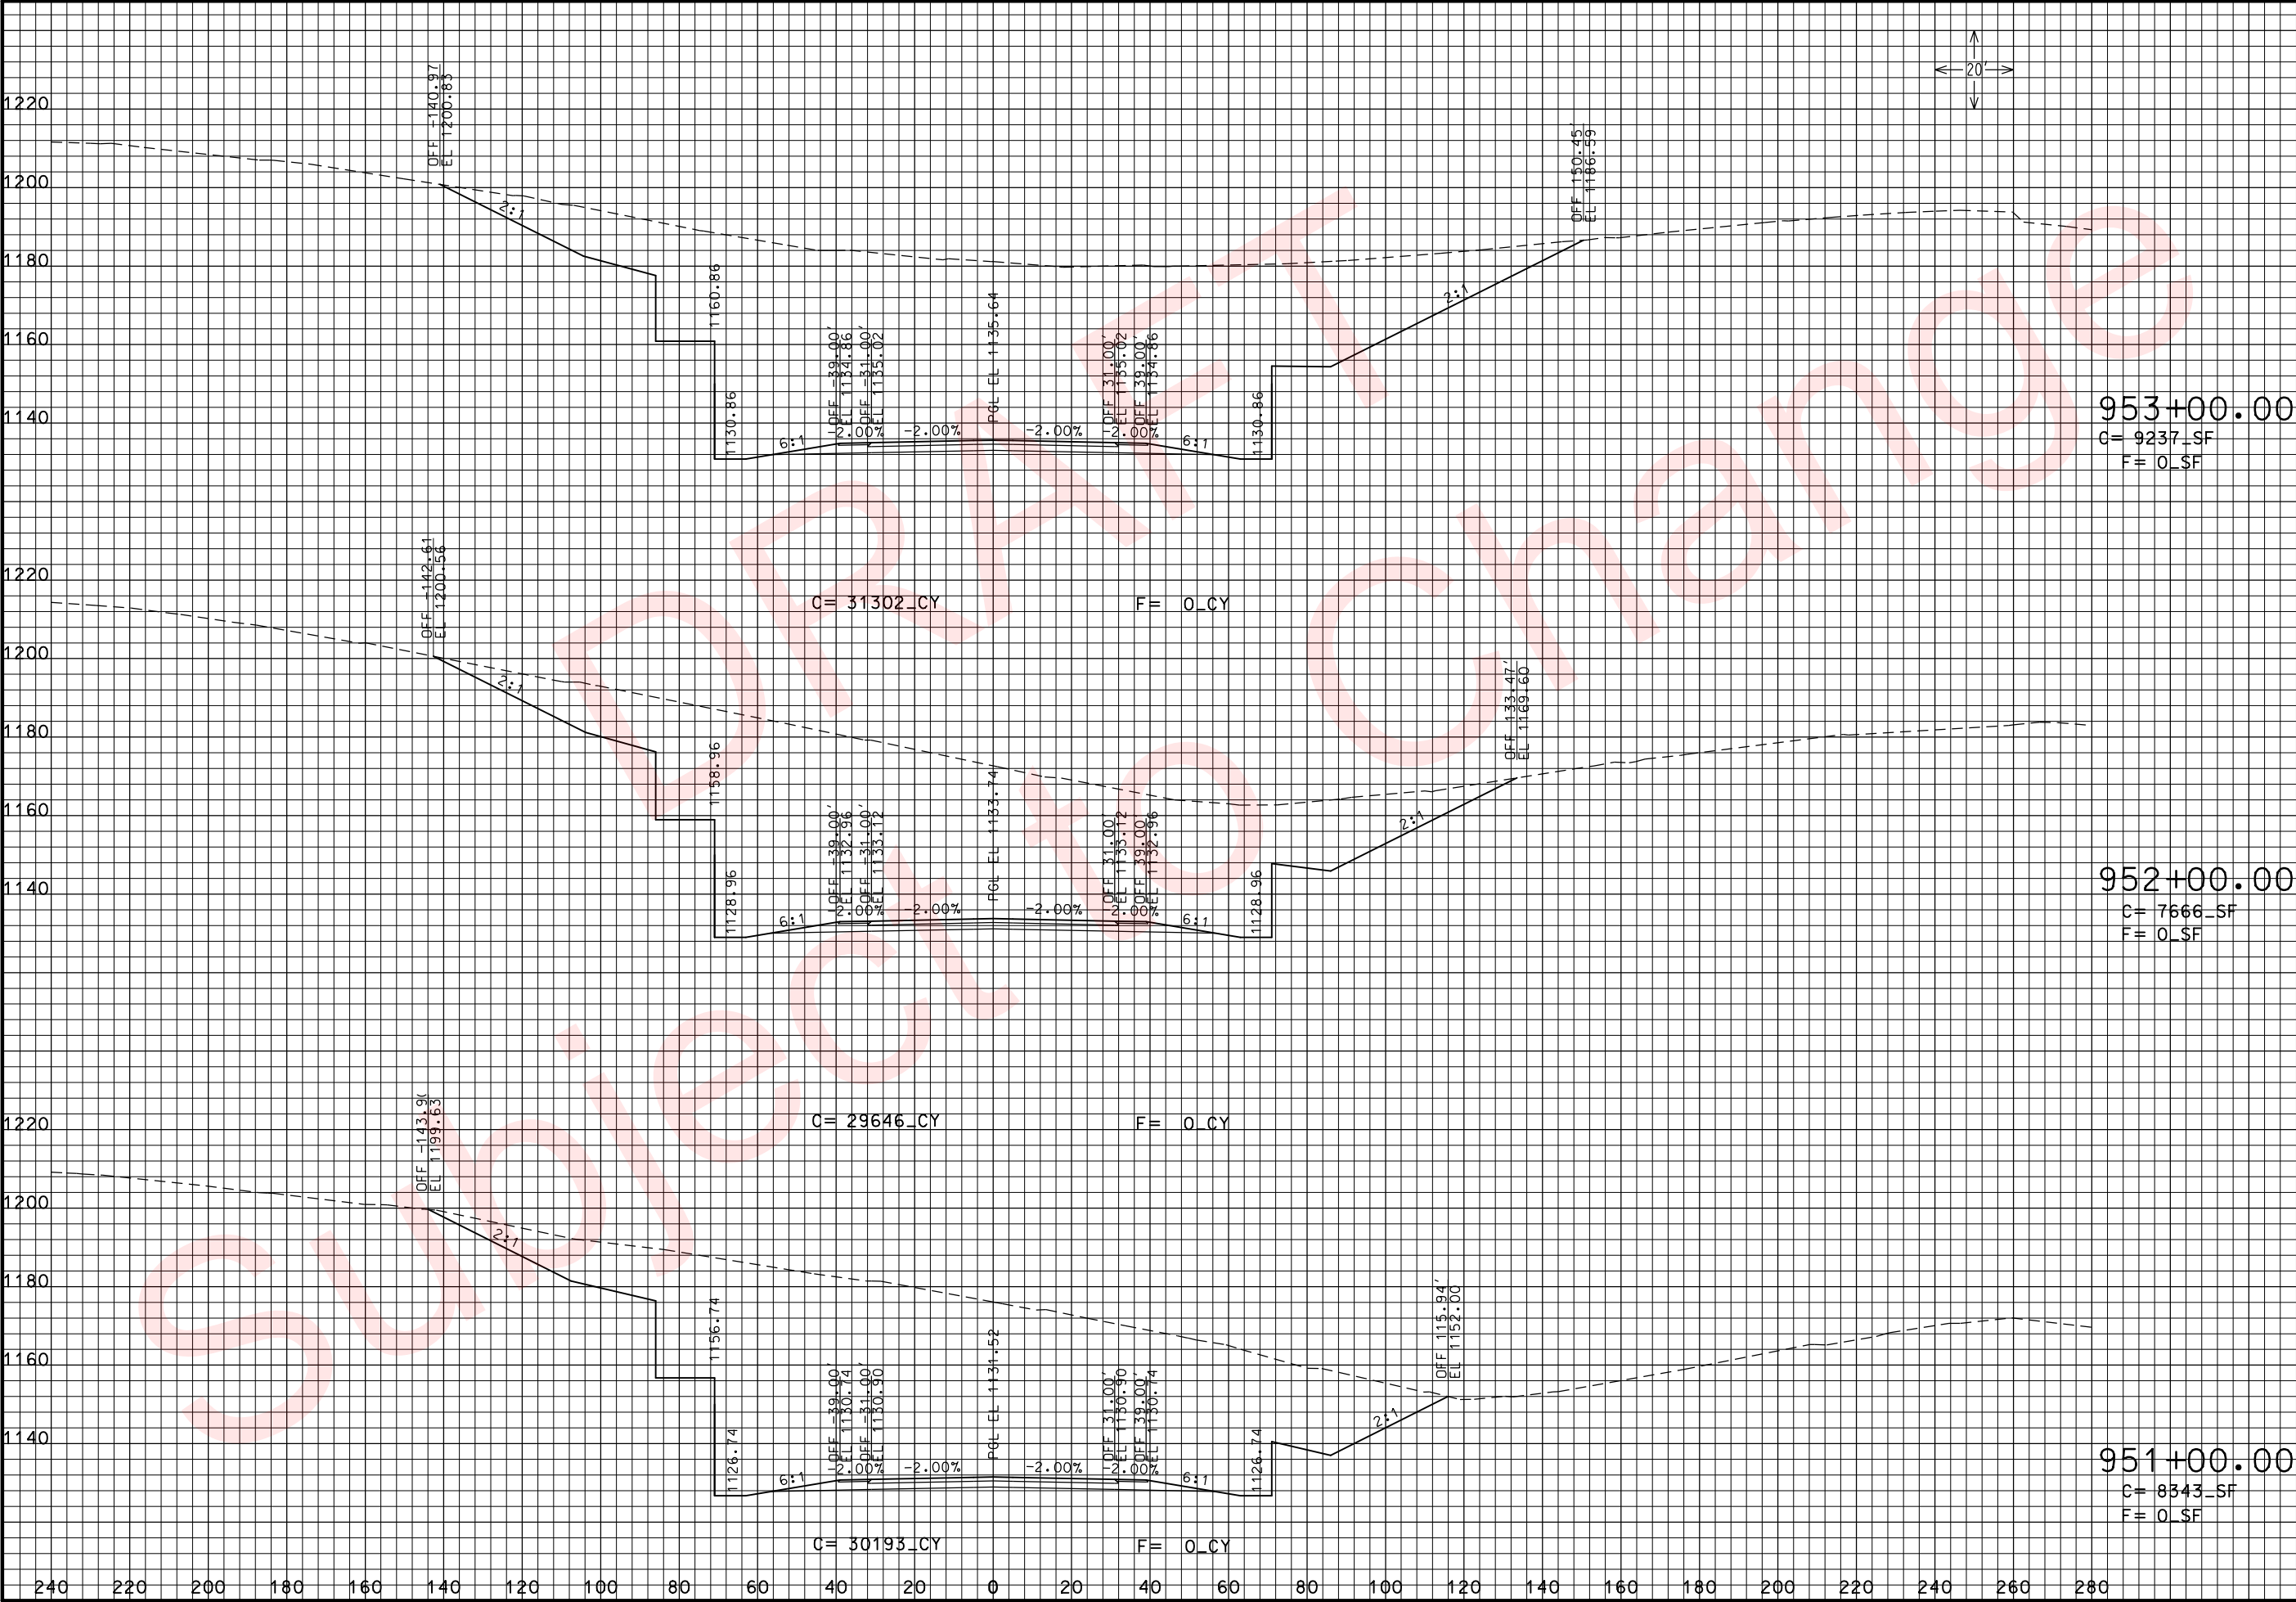

THIS MEDIA SHOULD NOT BE CONSIDERED A CERTIFIED DOCUMENT.

DATE PREPARED 3/26/2010	
ROUTE 49	STATE MO
DISTRICT 7	SHEET NO. 226
COUNTY MCDONALD	
JOB NO. J7P0601	
CONTRACT ID.	
PROJECT NO.	
BRIDGE NO.	

DESCRIPTION	DATE


MISSOURI HIGHWAYS AND TRANSPORTATION COMMISSION

105 WEST CAPITOL
JEFFERSON CITY, MO 65102
1-888-ASK-MODOT (1-888-275-6636)

RTE. 49 S. OF RTE. 90
CROSS SECTIONS
SHEET 73 OF 97

REV. IF A SEAL IS PRESENT ON THIS SHEET IT HAS BEEN ELECTRONICALLY SEALED AND DATED.

xs_202-250_j7p0601_i20_i49SOUTH.dgn 11:08:52 AM 3/26/2010

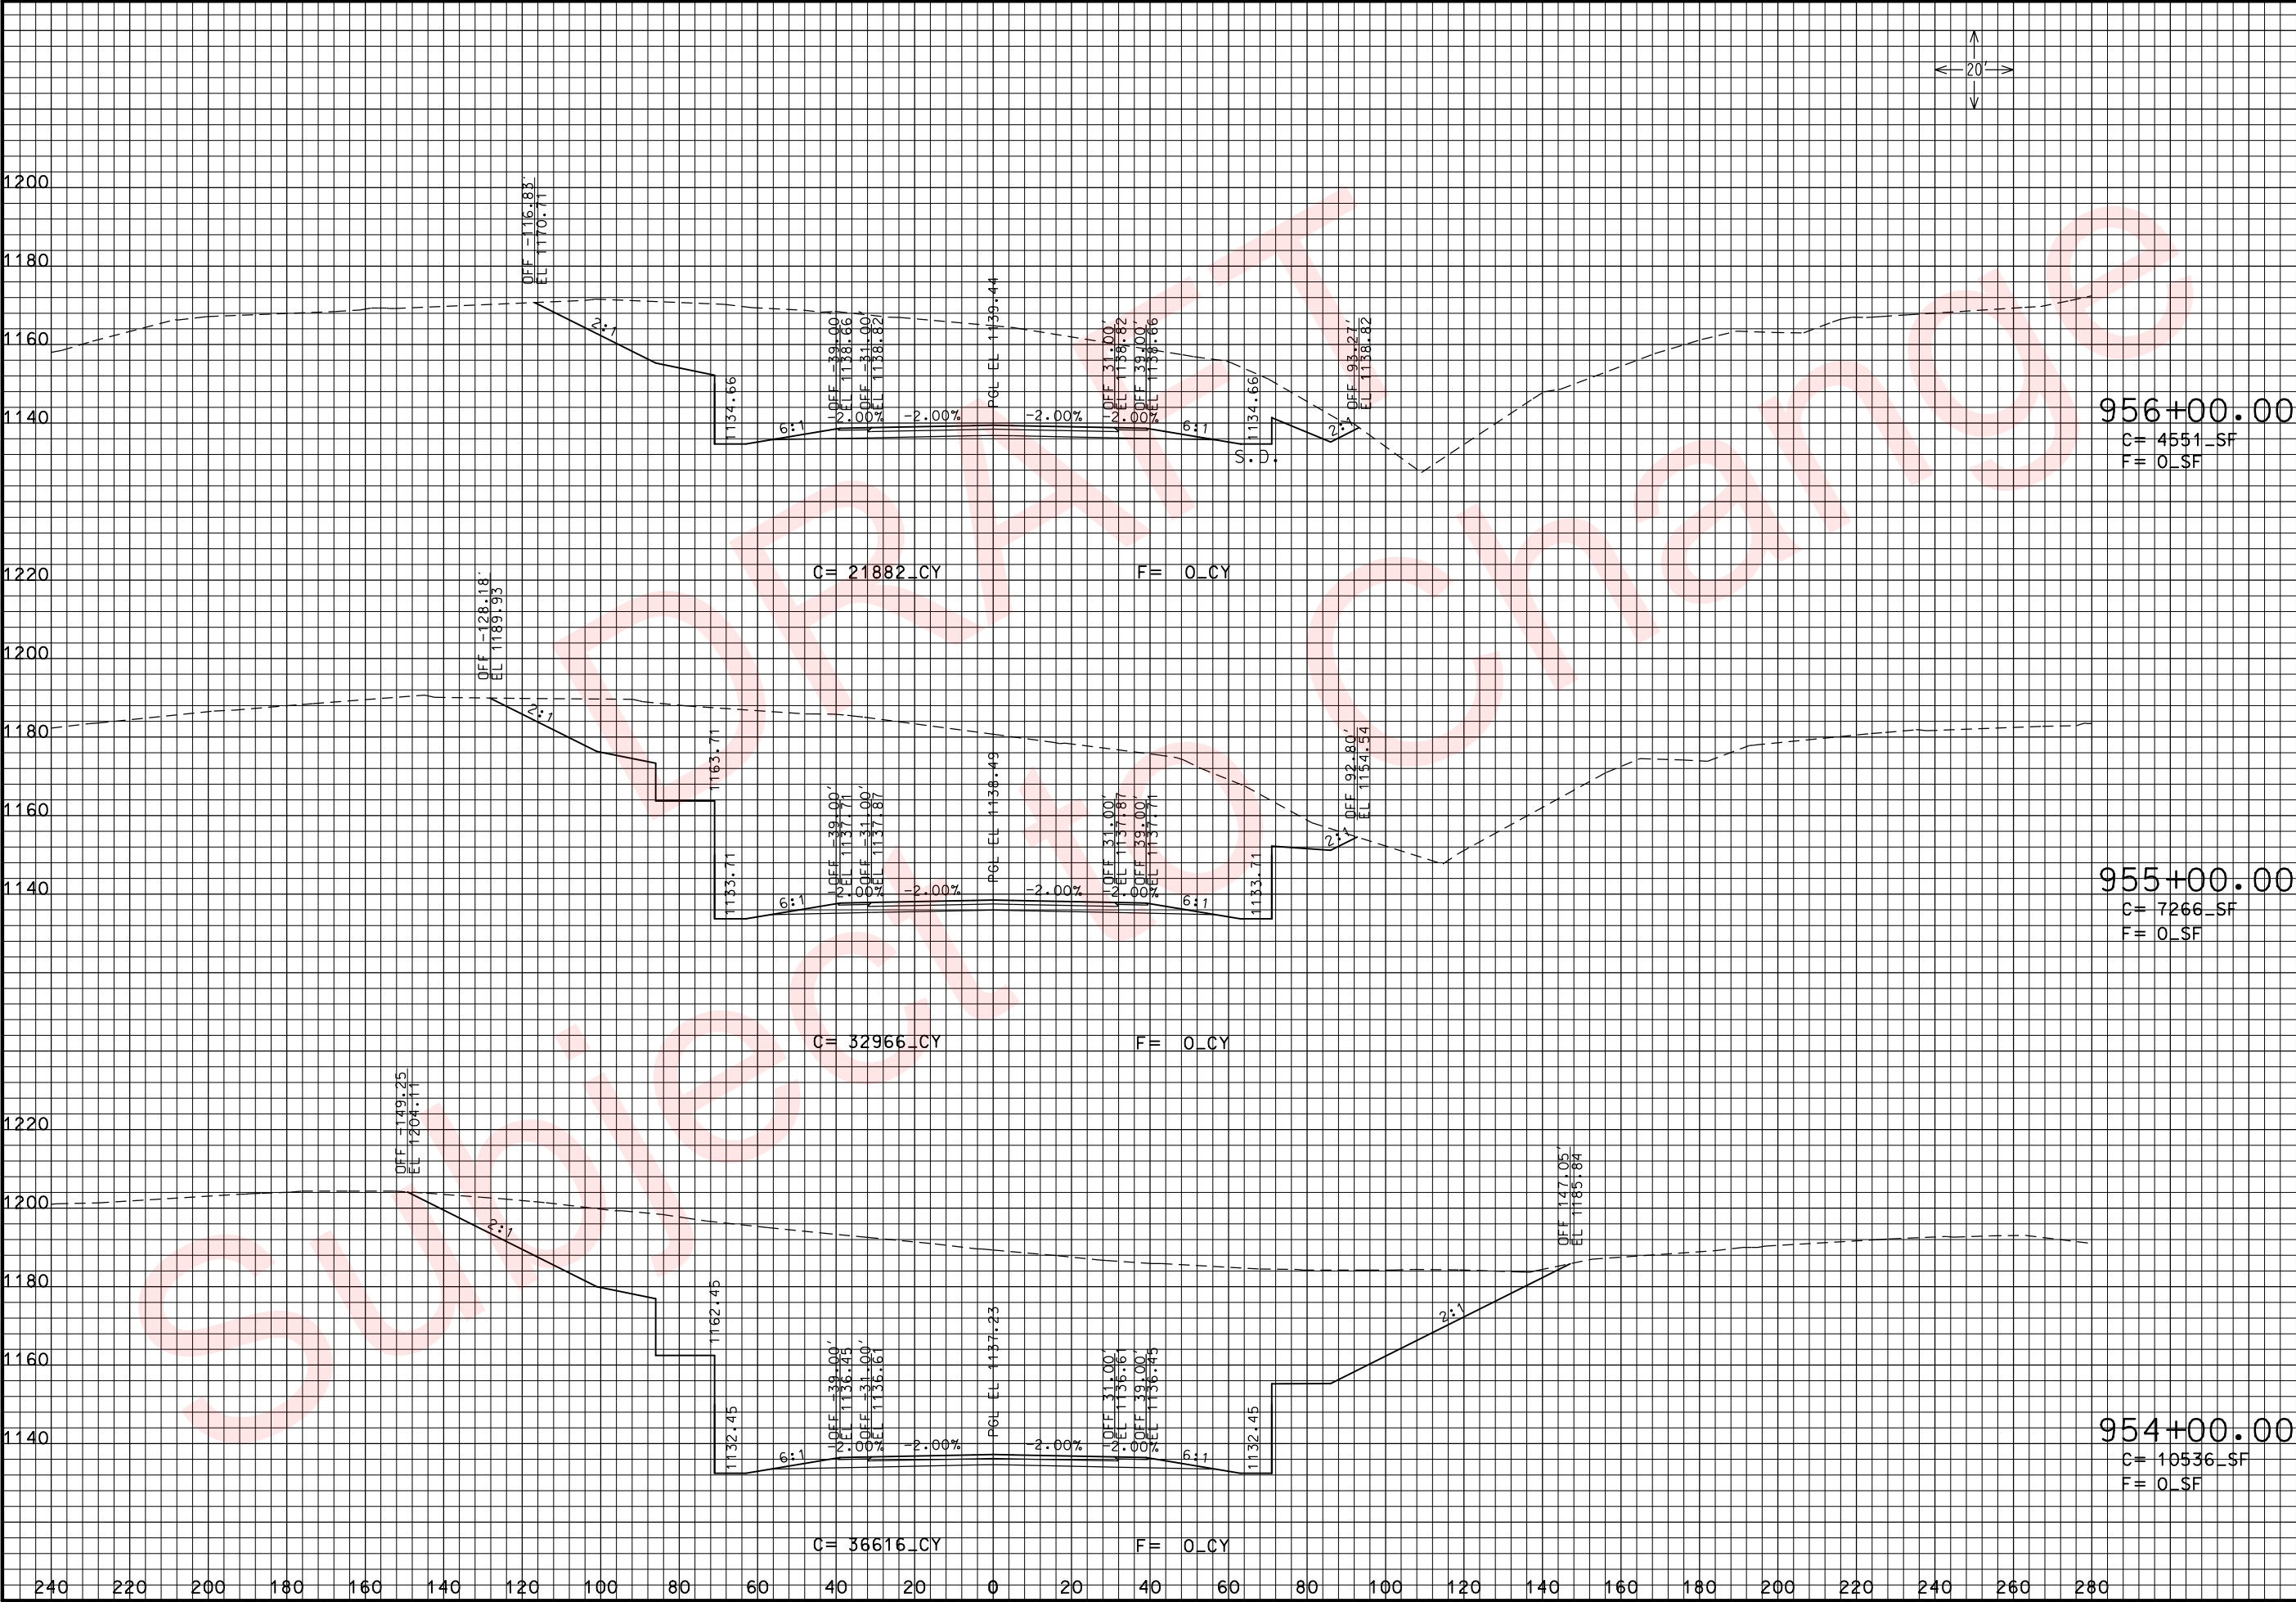

THIS MEDIA SHOULD NOT BE CONSIDERED A CERTIFIED DOCUMENT.

DATE PREPARED
3/26/2010

ROUTE
49

STATE
MO

DISTRICT
7

SHEET NO.
227

COUNTY
McDONALD

JOB NO.
J7P0601

CONTRACT ID.

PROJECT NO.

BRIDGE NO.

DATE	DESCRIPTION

MISSOURI HIGHWAYS AND TRANSPORTATION COMMISSION

MoDOT

105 WEST CAPITOL
JEFFERSON CITY, MO 65102
1-888-ASK-MODOT (1-888-275-6636)


RTE. 49 S. OF RTE. 90

CROSS SECTIONS

SHEET 74 OF 97

REV.

xs_202-250_j7p0601_i20_i49SOUTH.dgn 11:08:58 AM 3/26/2010

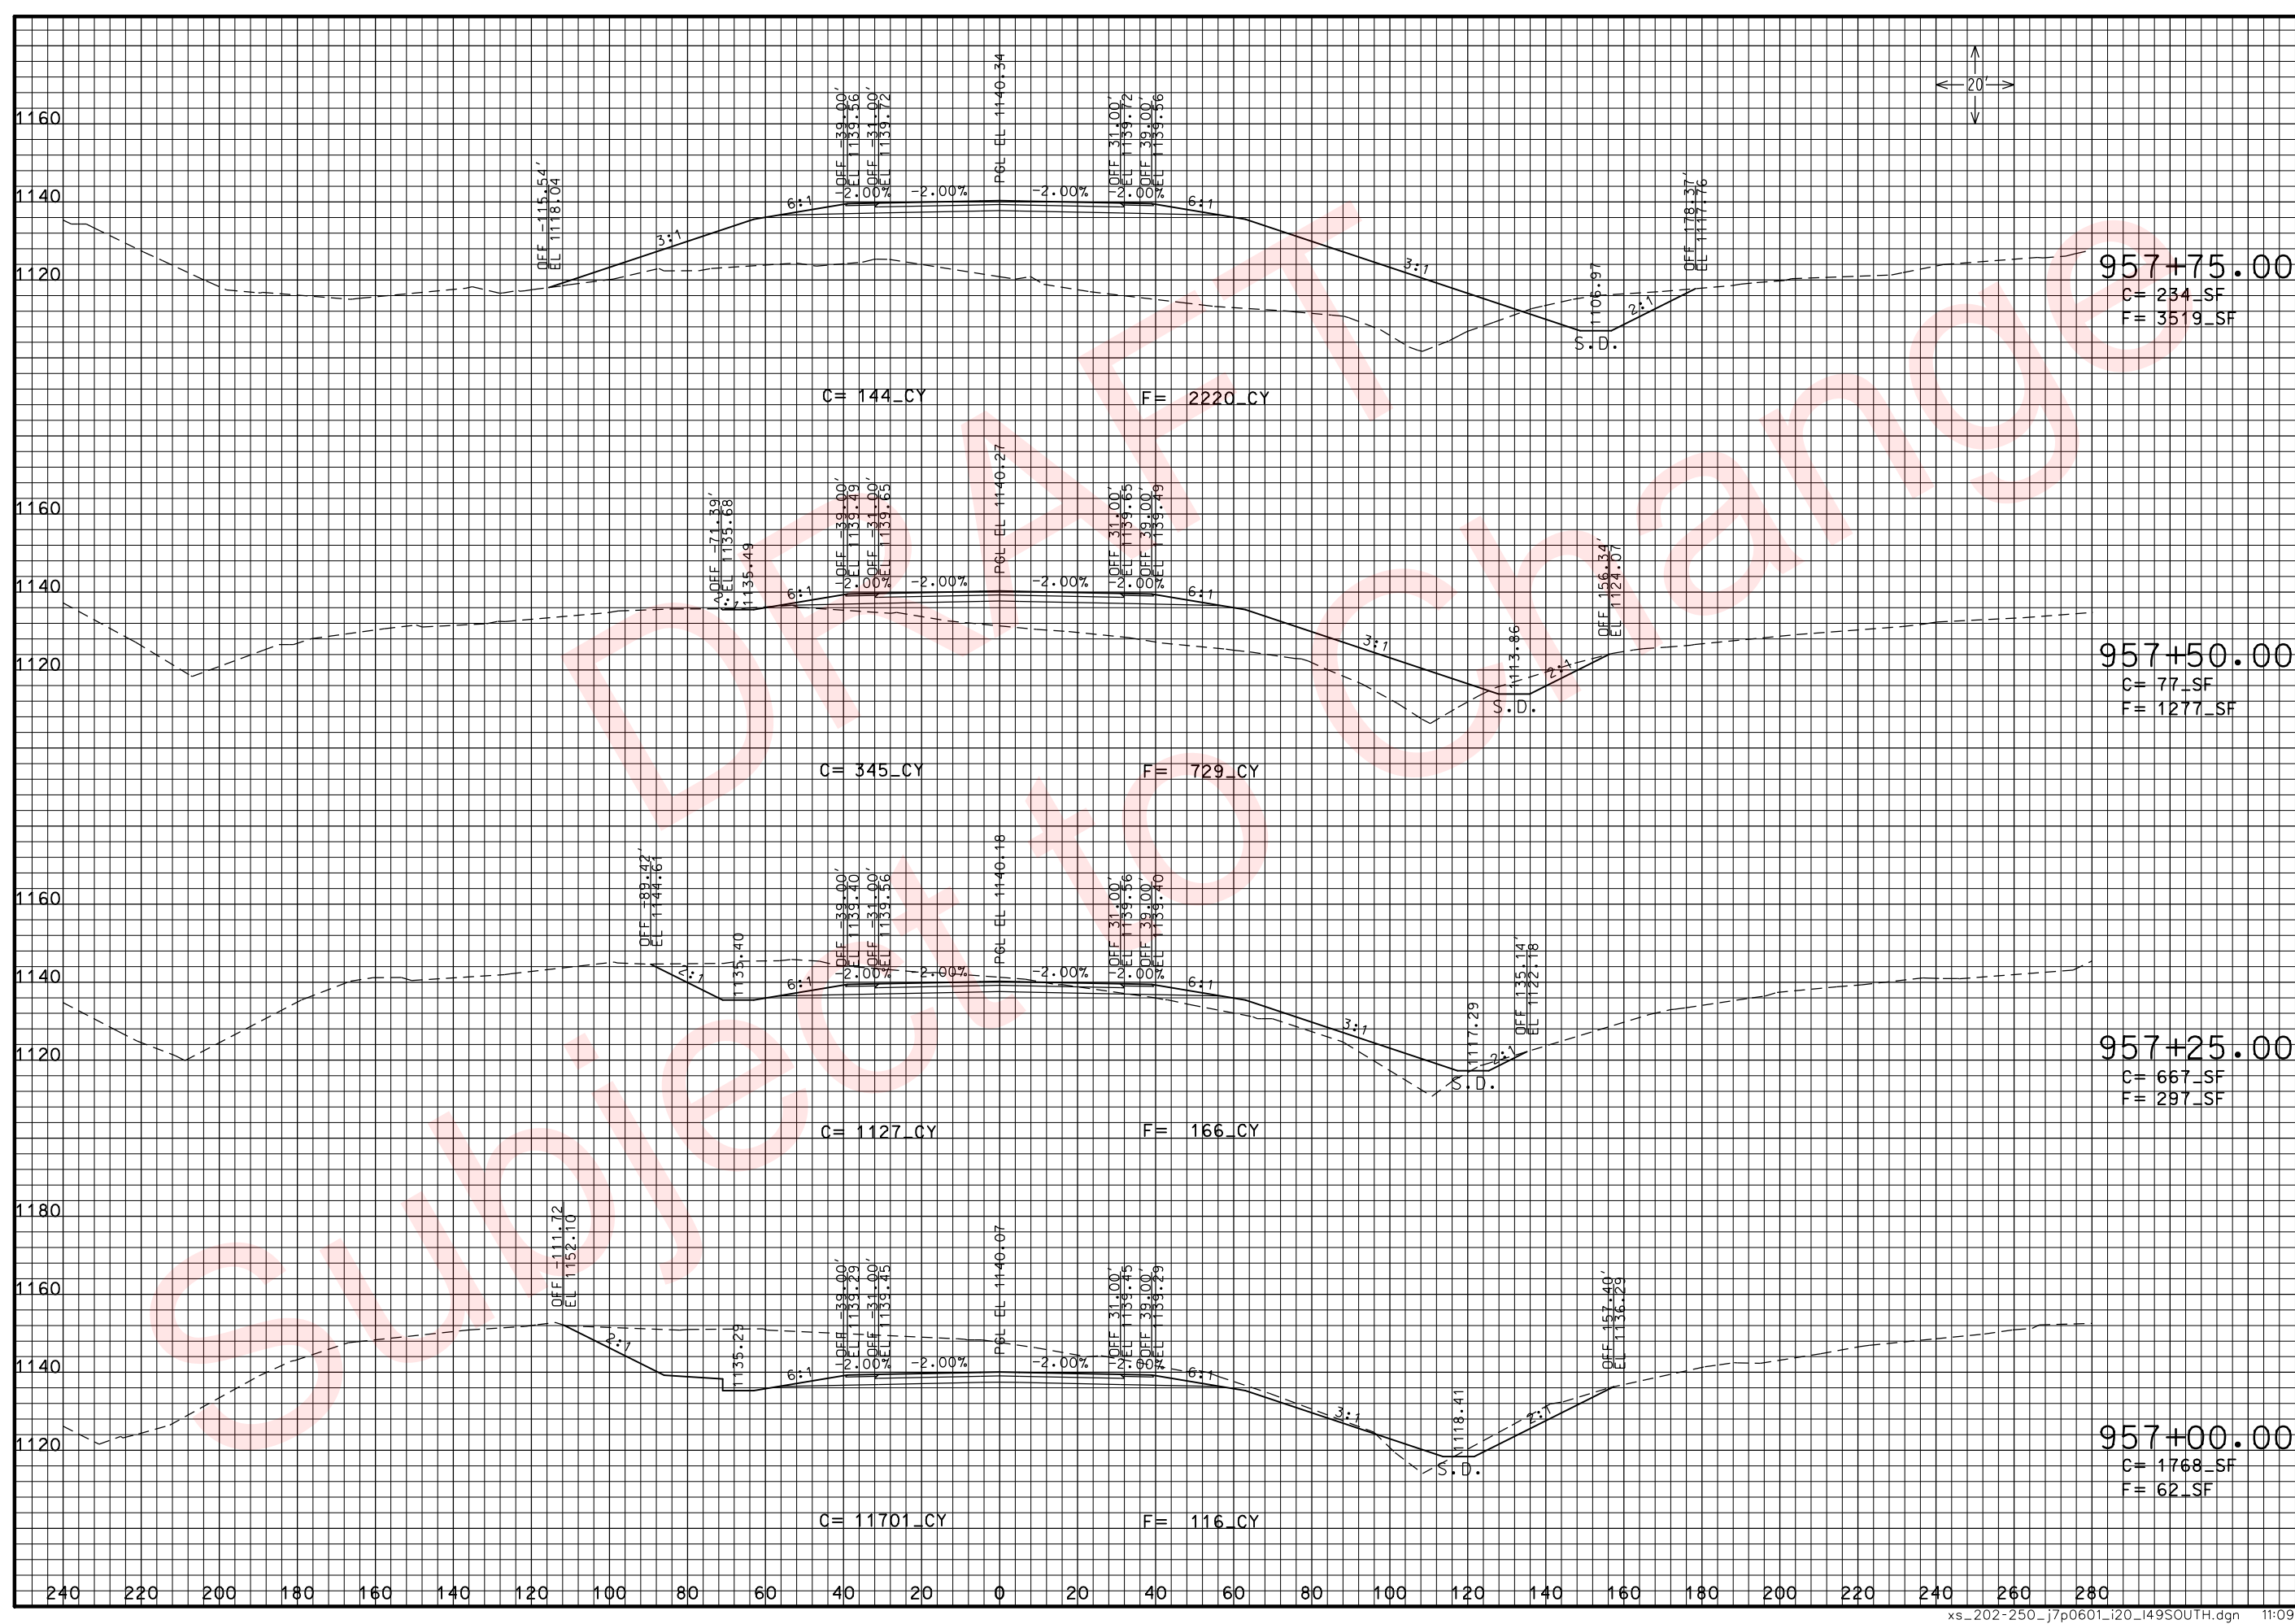

THIS MEDIA SHOULD NOT BE CONSIDERED A CERTIFIED DOCUMENT.



DATE PREPARED 3/26/2010	
ROUTE 49	STATE MO
DISTRICT 7	SHEET NO. 228
COUNTY McDONALD	
JOB NO. J7P0601	
CONTRACT ID.	
PROJECT NO.	
BRIDGE NO.	

DESCRIPTION	DATE

MISSOURI HIGHWAYS AND TRANSPORTATION COMMISSION

105 WEST CAPITOL
JEFFERSON CITY, MO 65102
1-888-ASK-MODOT (1-888-275-6636)

RTE. 49 S. OF RTE. 90
CROSS SECTIONS
SHEET 75 OF 97

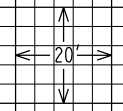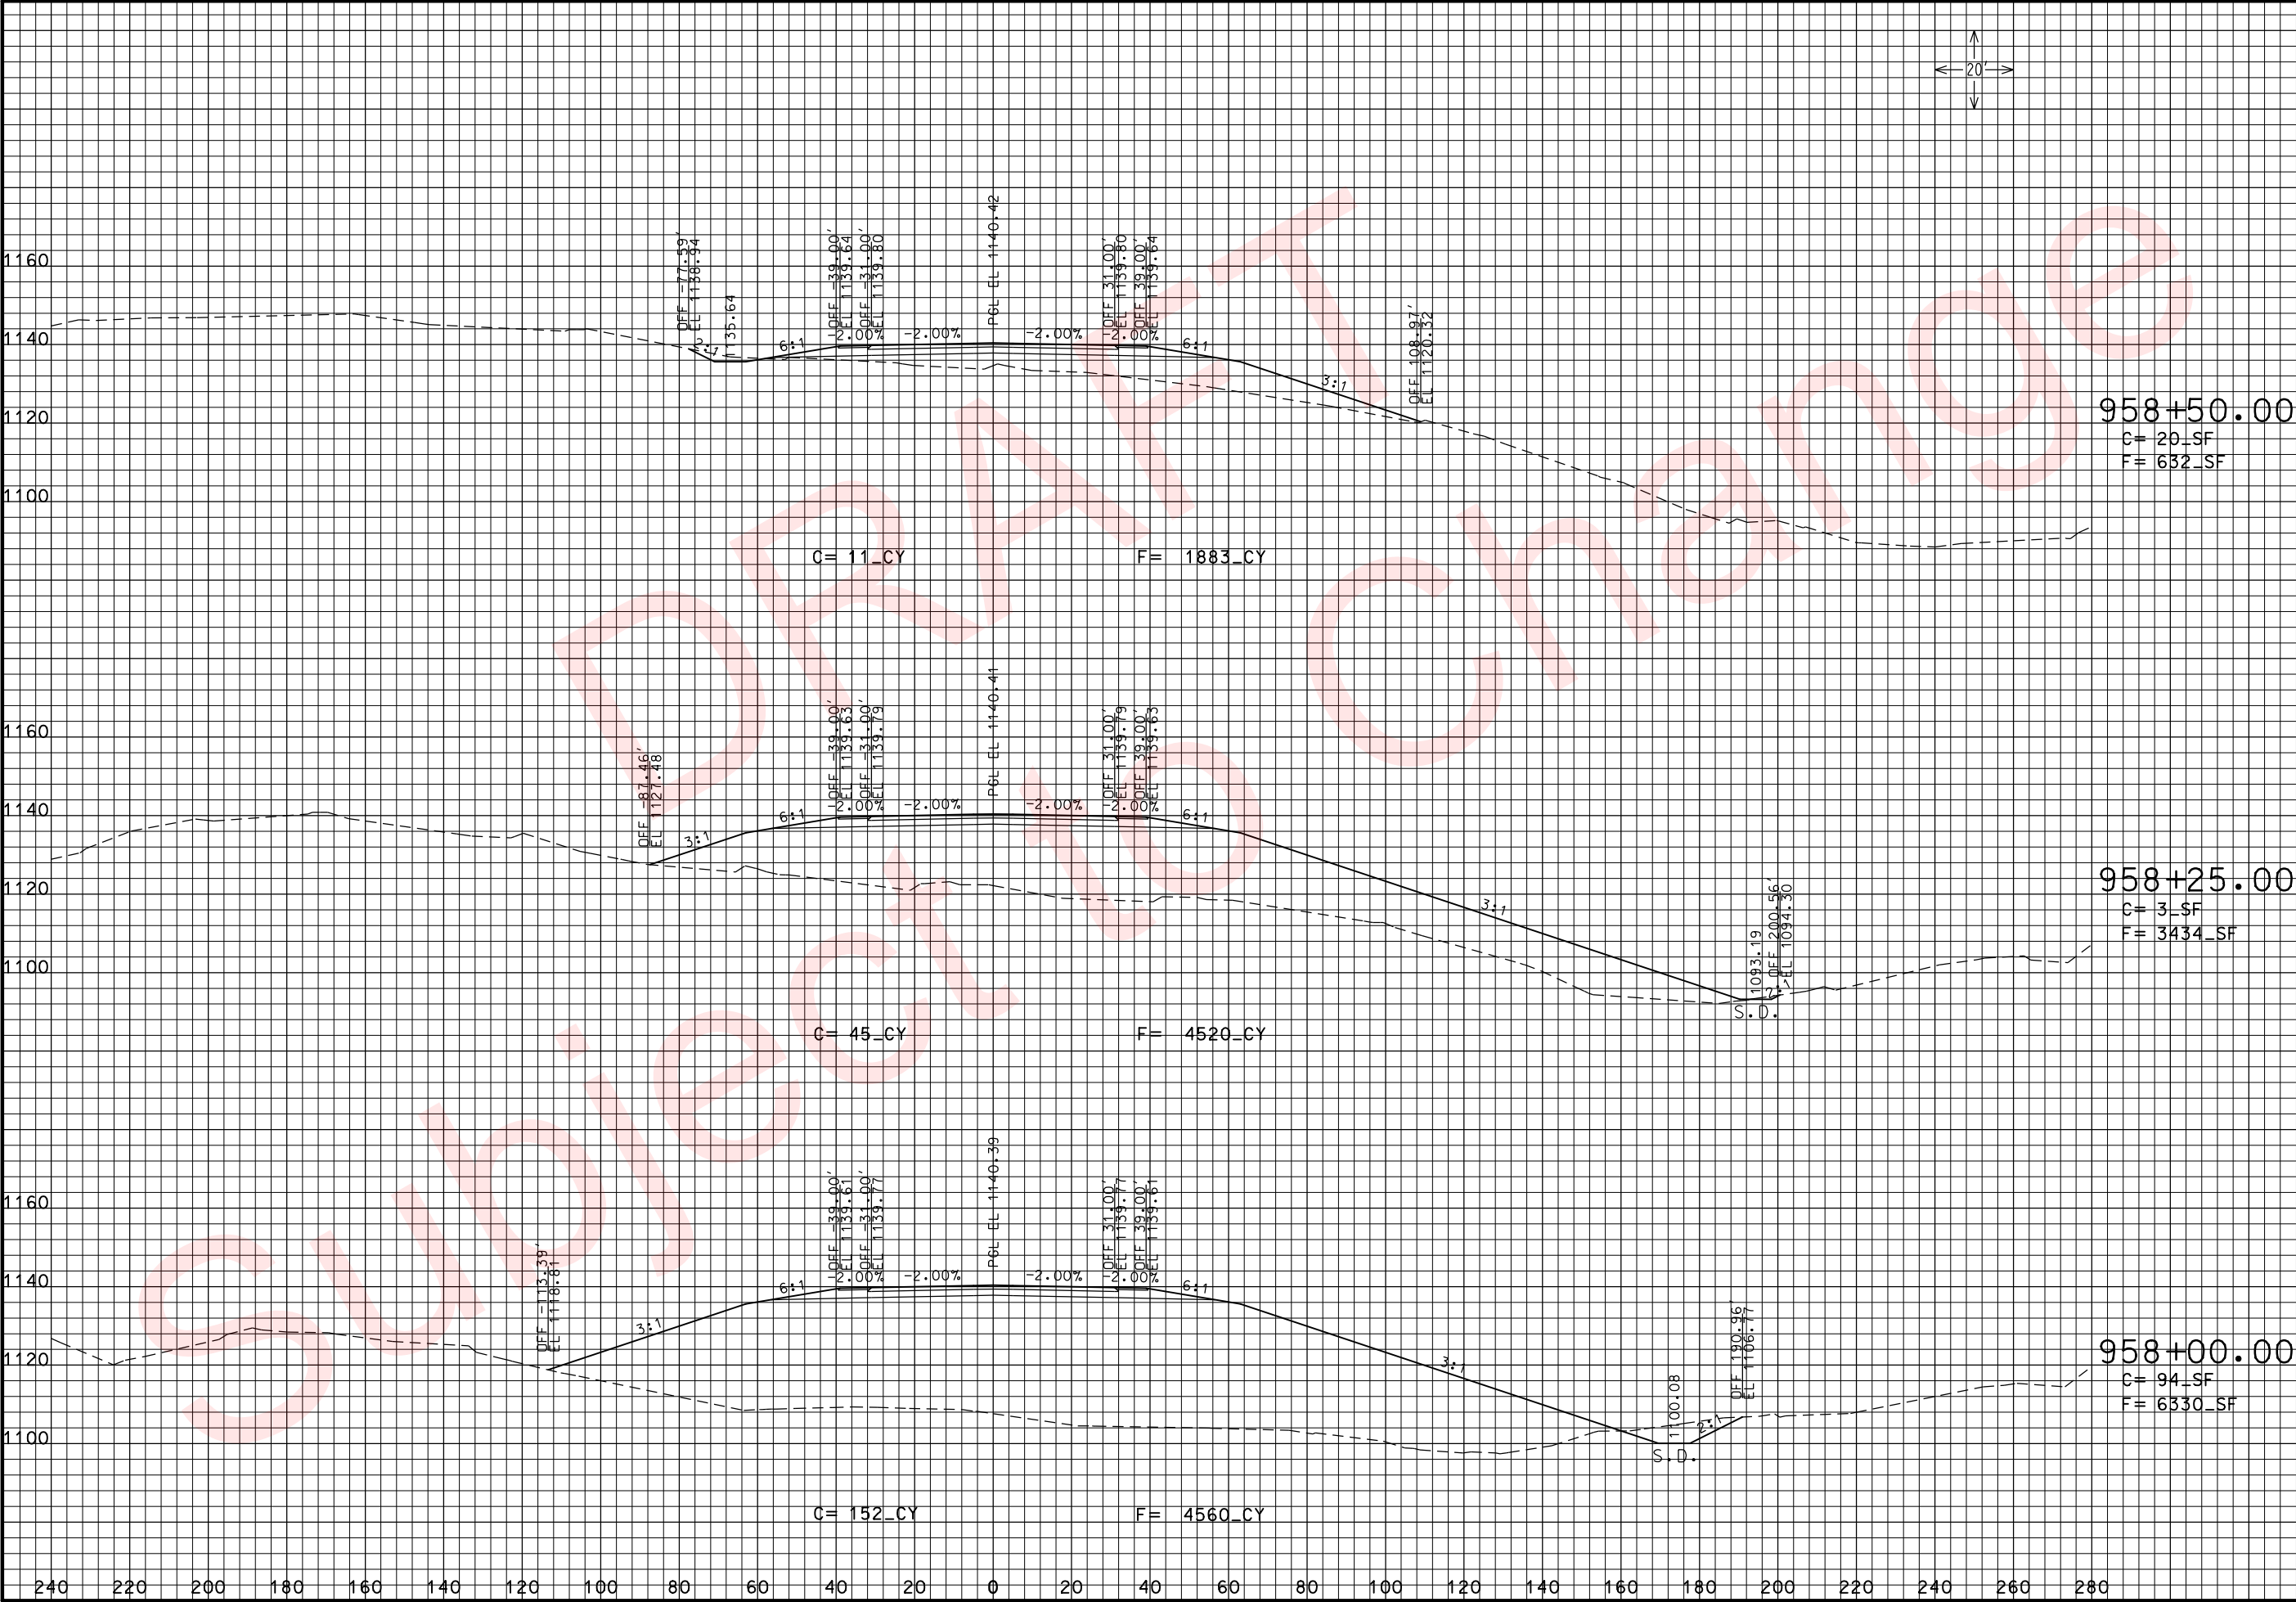

THIS MEDIA SHOULD NOT BE CONSIDERED A CERTIFIED DOCUMENT.

DATE PREPARED
3/26/2010

ROUTE
49

DISTRICT
7

STATE
MO

SHEET NO.
229

COUNTY
McDONALD

JOB NO.
J7P0601

CONTRACT ID.

PROJECT NO.

BRIDGE NO.

DESCRIPTION

DATE

MISSOURI HIGHWAYS AND TRANSPORTATION COMMISSION



105 WEST CAPITOL
JEFFERSON CITY, MO 65102
1-888-ASK-MODOT (1-888-275-6636)


RTE. 49 S. OF RTE. 90

CROSS SECTIONS

SHEET 76 OF 97



IF A SEAL IS PRESENT ON THIS SHEET IT HAS BEEN ELECTRONICALLY SEALED AND DATED: REV.

xs_202-250_j7p0601_i20_i49SOUTH.dgn 11:09:10 AM 3/26/2010

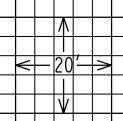

[illegible]

RTE

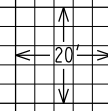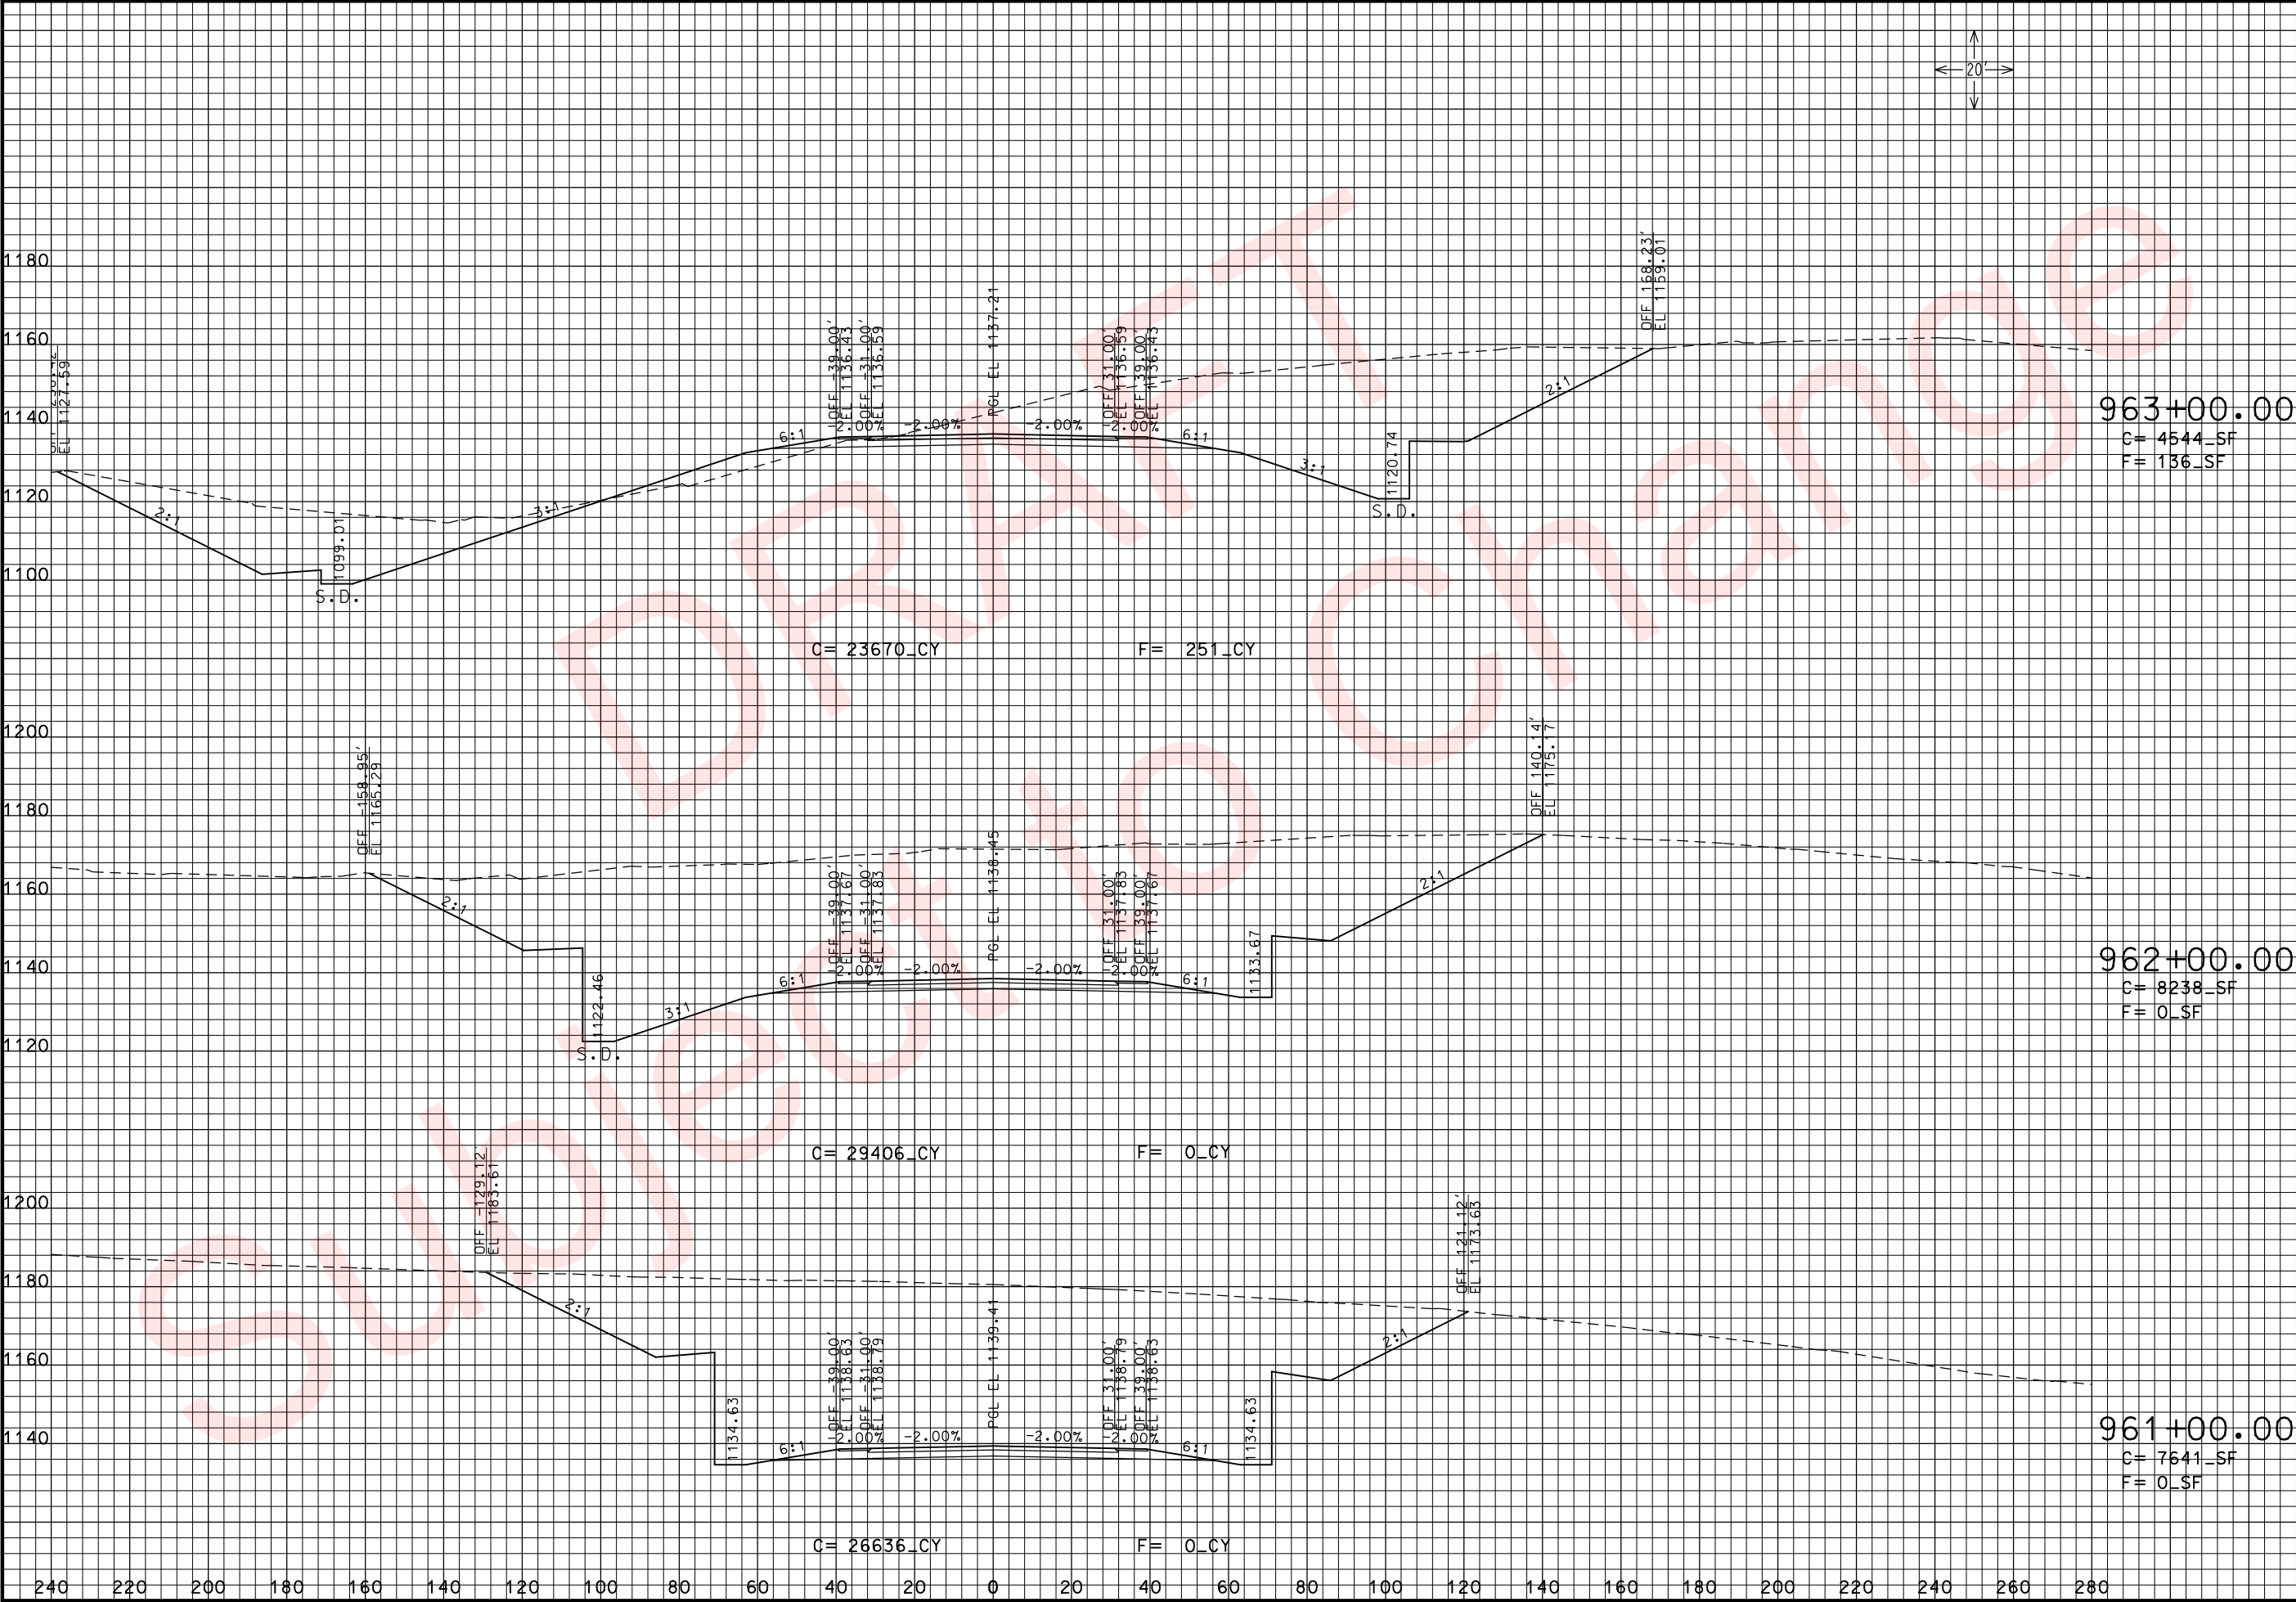

THIS MEDIA SHOULD NOT BE CONSIDERED A CERTIFIED DOCUMENT.

DATE PREPARED
3/26/2010

ROUTE 49	STATE MO
DISTRICT 7	SHEET NO. 23

COUNTY
McDONALD

JOB NO.
J7P0601

CONTRACT ID.

PROJECT NO.

BRIDGE NO.

DESCRIPTION	DATE


MISSOURI HIGHWAYS AND TRANSPORTATION COMMISSION



105 WEST CAPITOL
JEFFERSON CITY, MO 65102
1-888-ASK-MODOT (1-888-275-6636)

RTE. 49 S. OF RTE. 90
CROSS SECTIONS
SHEET 78 OF 97

REV.

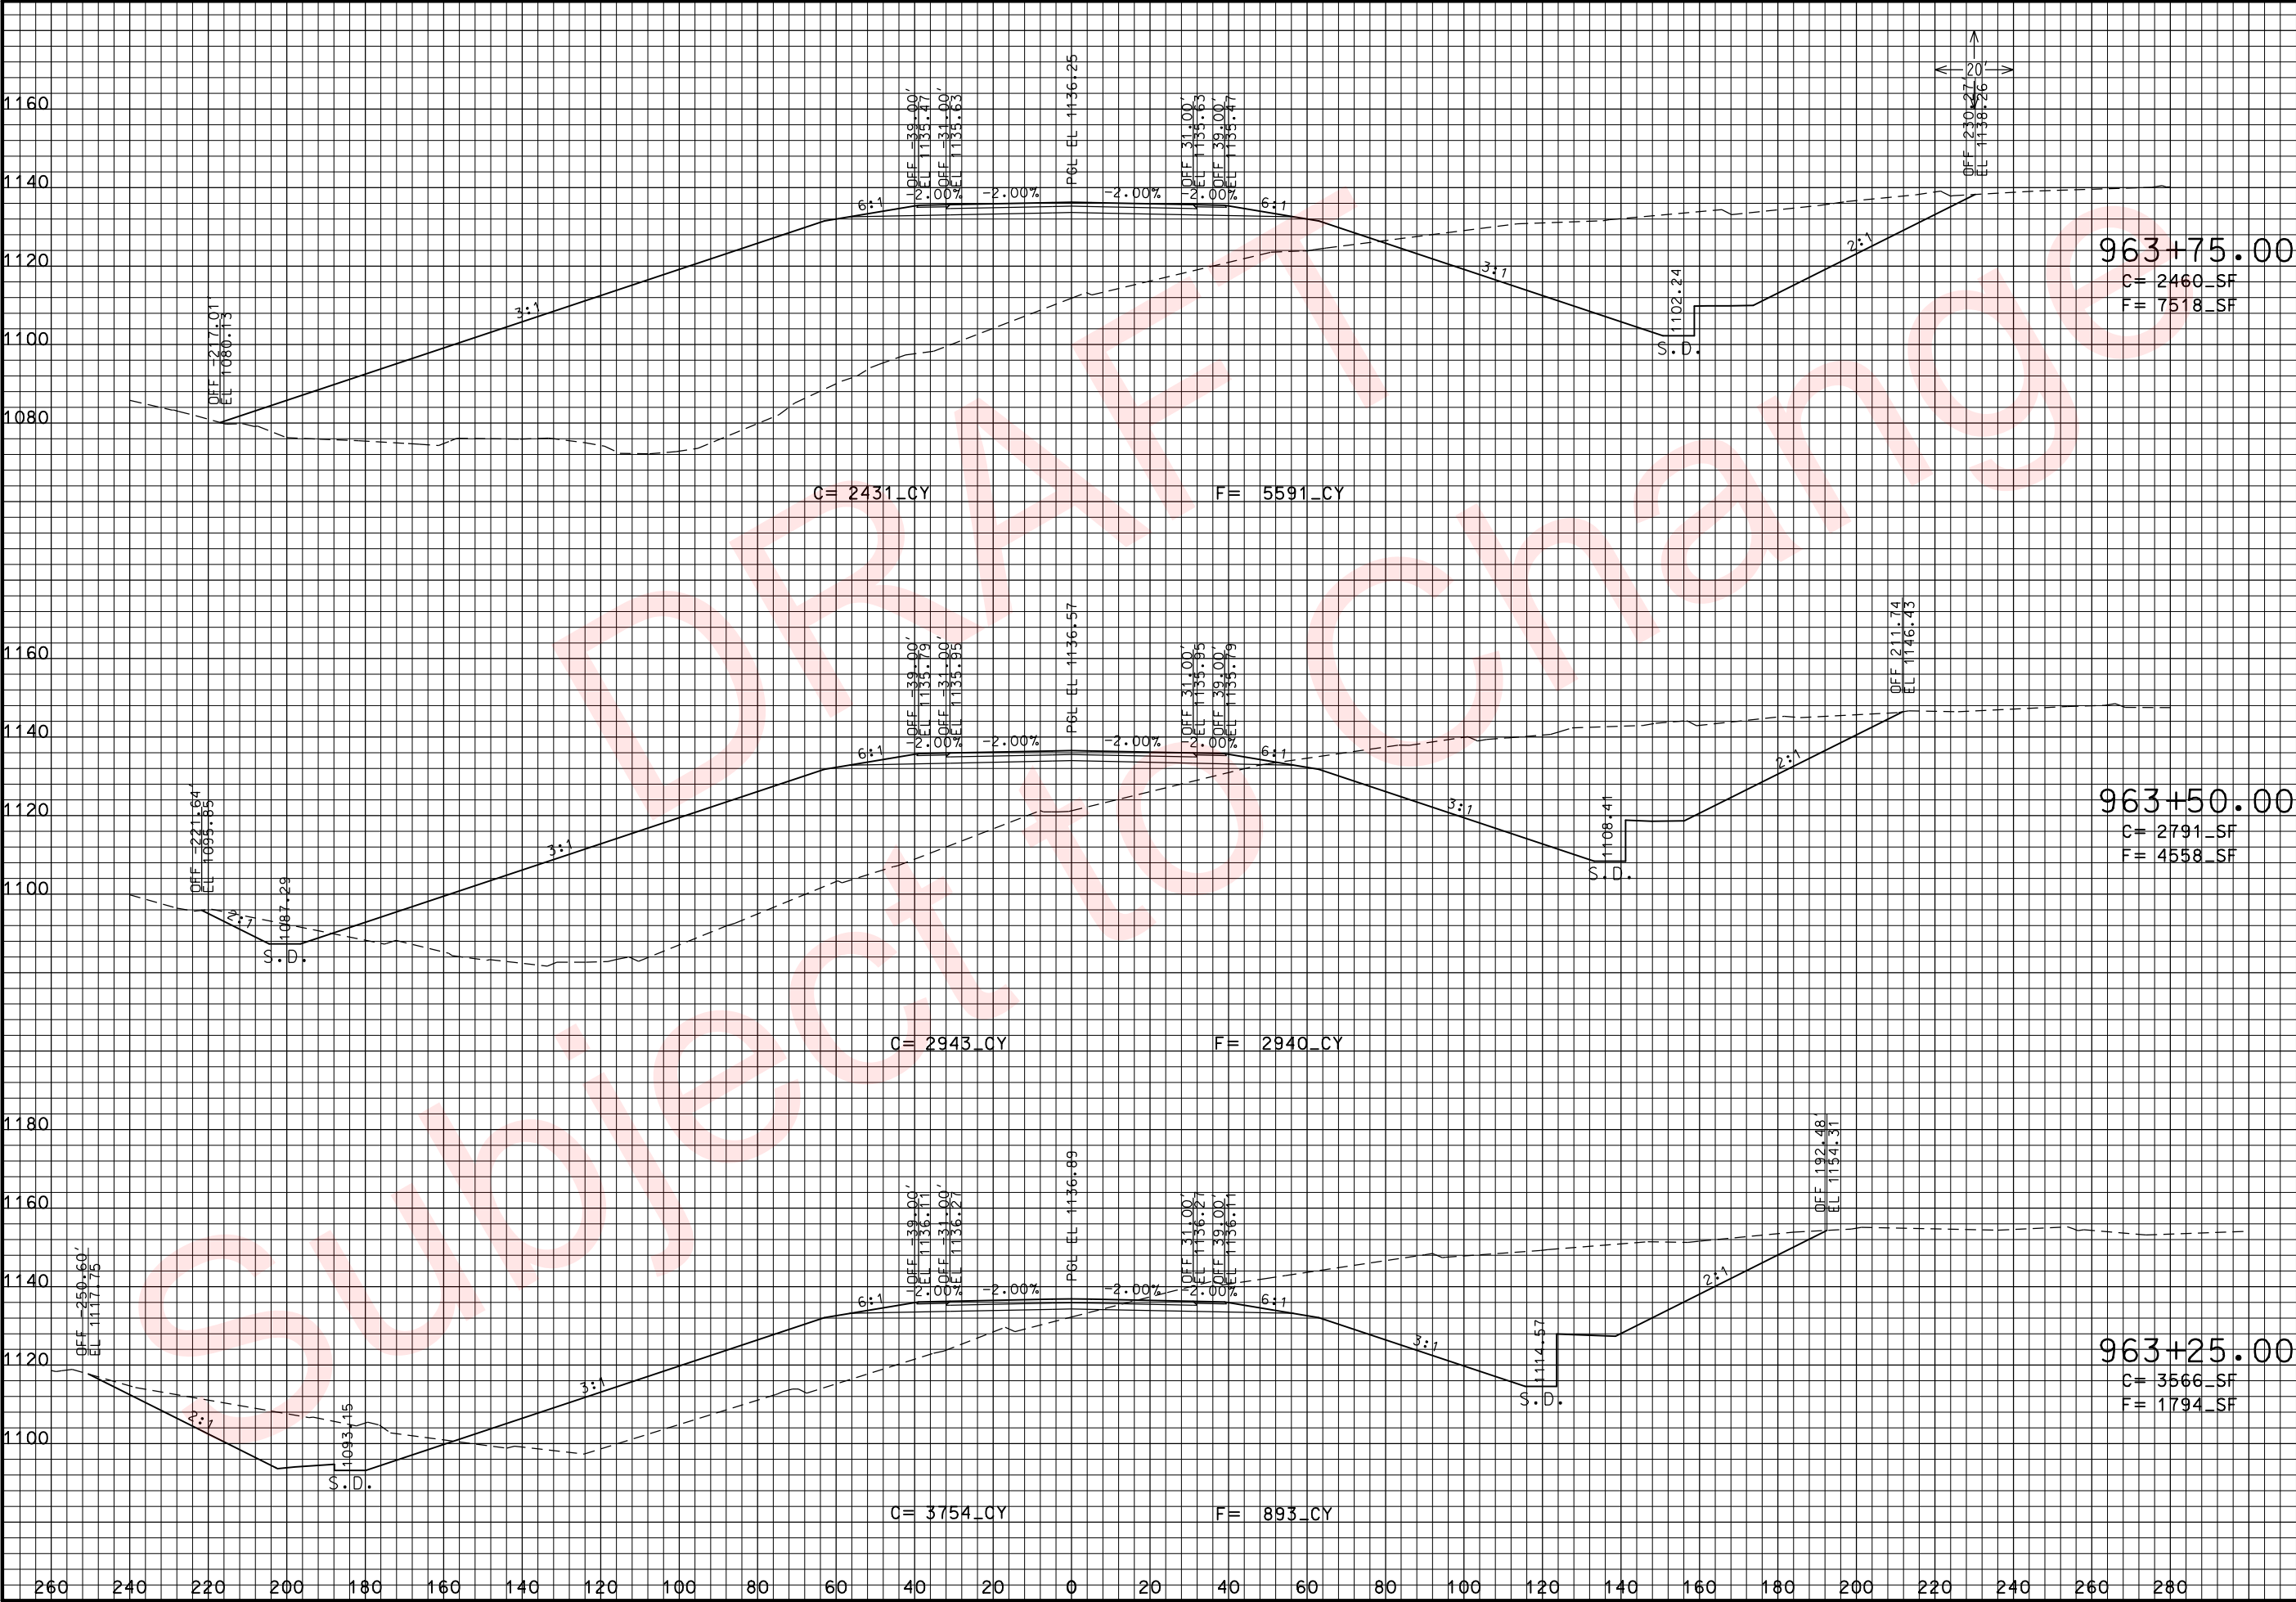

THIS MEDIA SHOULD NOT BE CONSIDERED A CERTIFIED DOCUMENT.

DATE PREPARED 3/26/2010	
ROUTE 49	STATE MO
DISTRICT 7	SHEET NO. 232
COUNTY McDONALD	
JOB NO. J7P0601	
CONTRACT ID.	
PROJECT NO.	
BRIDGE NO.	

DESCRIPTION	DATE

MISSOURI HIGHWAYS AND TRANSPORTATION COMMISSION



MoDOT

105 WEST CAPITOL
JEFFERSON CITY, MO 65102
1-888-ASK-MODOT (1-888-275-6636)

RTE. 49 S. OF RTE. 90
CROSS SECTIONS
SHEET 79 OF 97

REV.

xs_202-250_j7p0601_i20_i49SOUTH.dgn 11:09:28 AM 3/26/2010

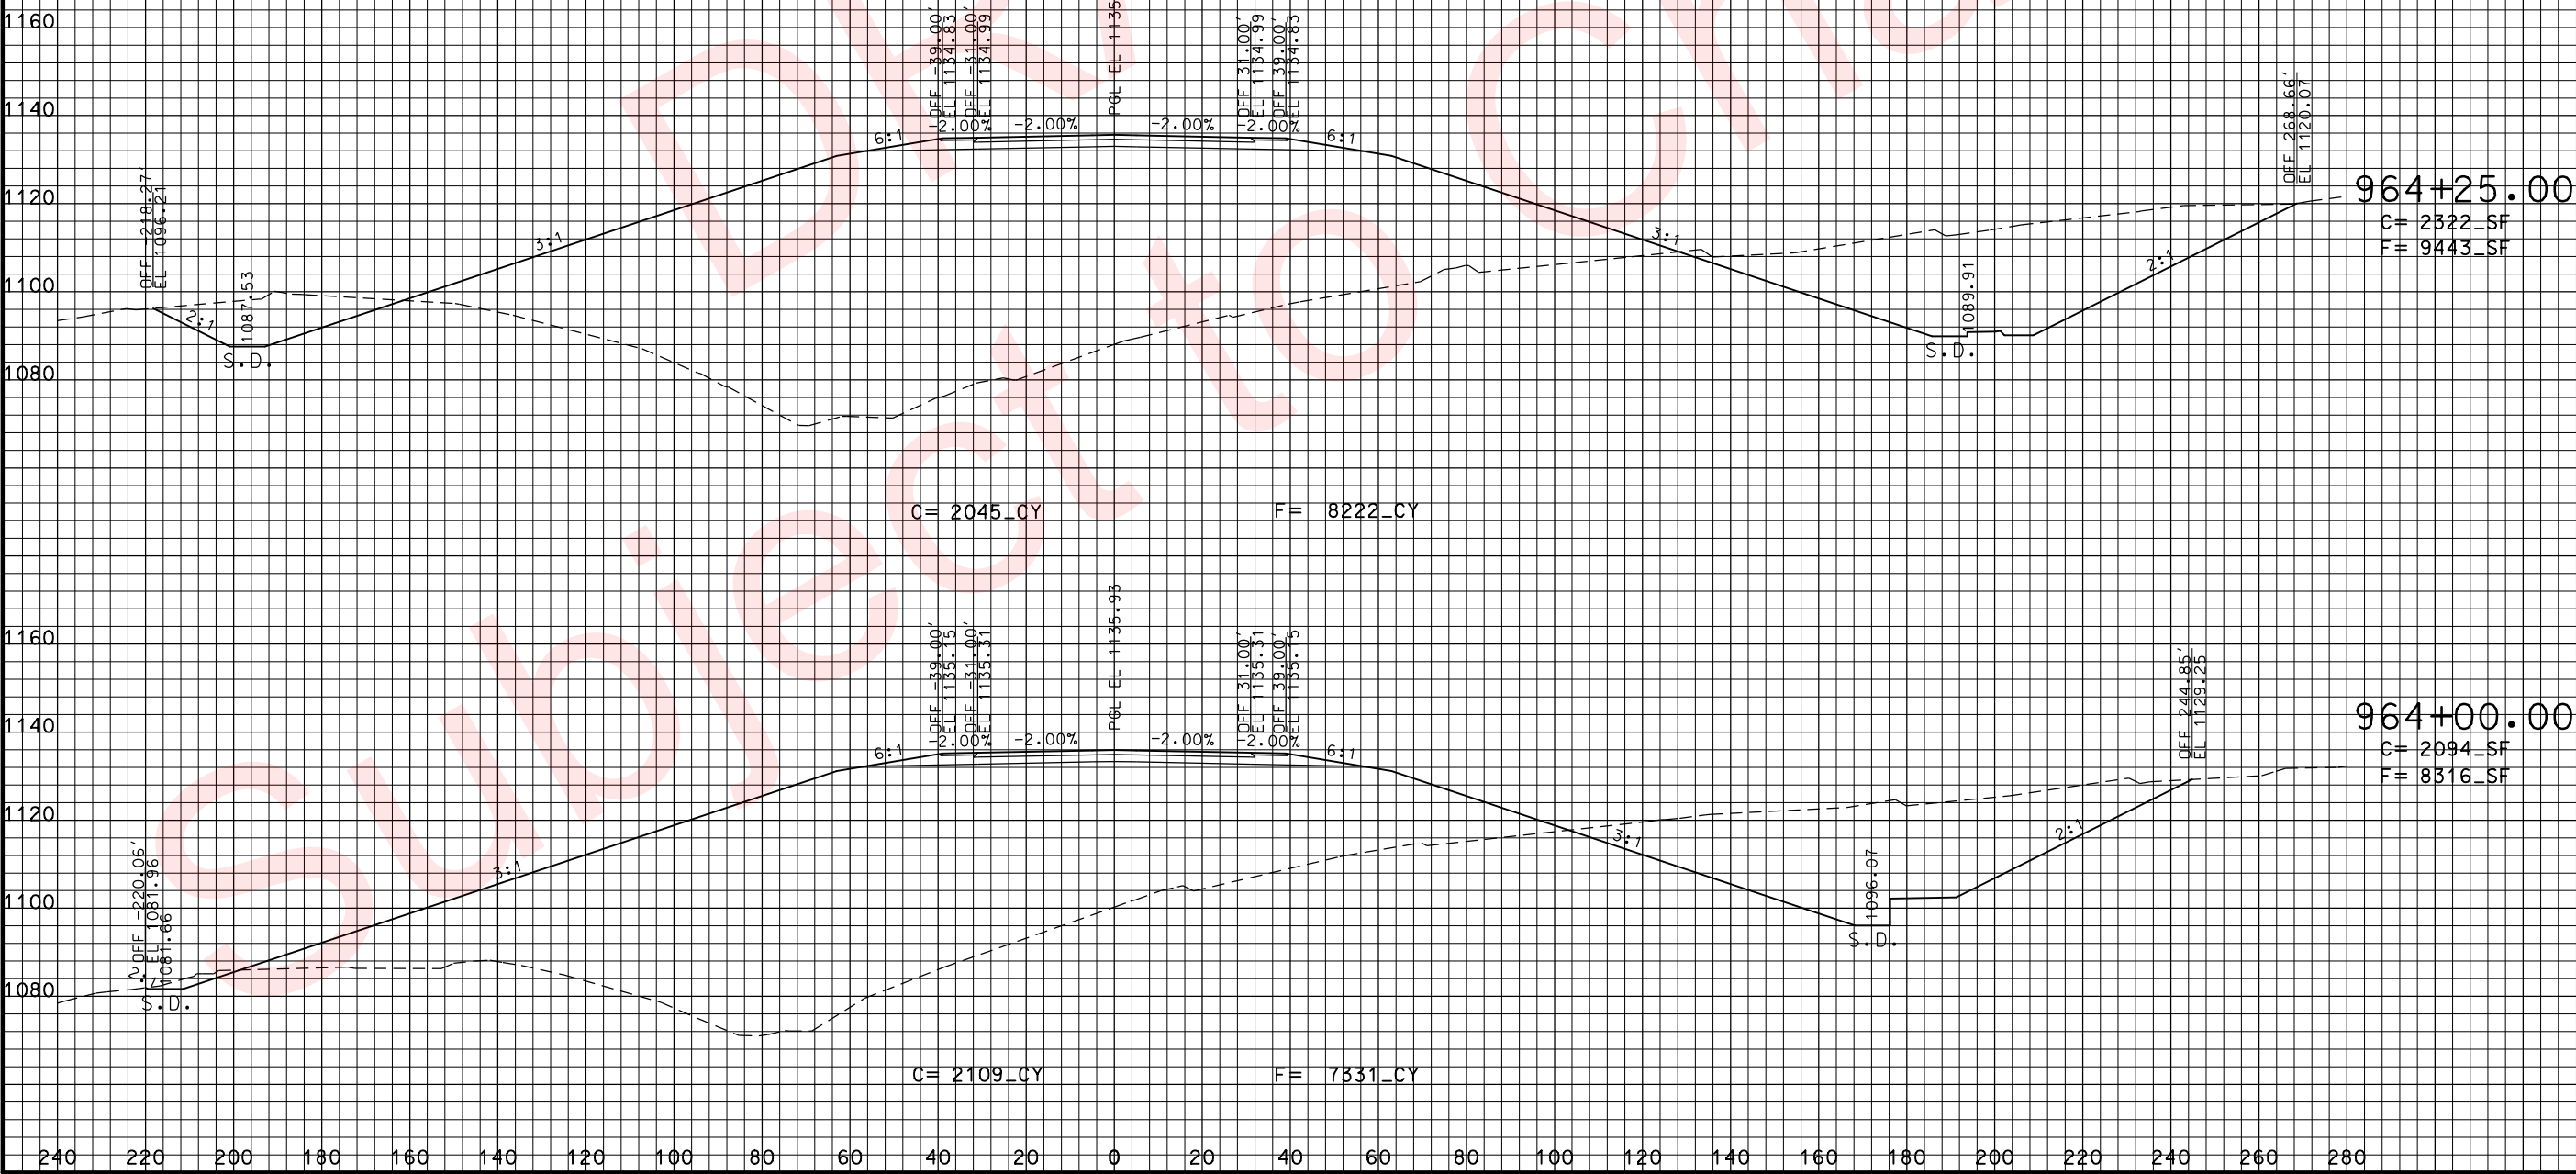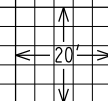

THIS MEDIA SHOULD NOT BE CONSIDERED A CERTIFIED DOCUMENT.

DATE PREPARED 3/26/2010	
ROUTE 49	STATE MO
DISTRICT 7	SHEET NO. 233
COUNTY McDONALD	
JOB NO. J7P0601	
CONTRACT ID.	
PROJECT NO.	
BRIDGE NO.	

DESCRIPTION	DATE


MISSOURI HIGHWAYS AND TRANSPORTATION COMMISSION

105 WEST CAPITOL
JEFFERSON CITY, MO 65102
1-888-ASK-MODOT (1-888-275-6636)

RTE. 49 S. OF RTE. 90
CROSS SECTIONS
SHEET 80 OF 97

REV.

xs_202-250_j7p0601_i20_i49SOUTH.dgn 11:09:33 AM 3/26/2010

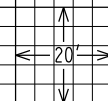

"THIS MEDIA SHOULD NOT BE CONSIDERED A CERTIFIED DOCUMENT."


DATE PREPARED
3/26/2010
ROUTE 49 STATE MO
DISTRICT 7 SHEET NO. 234
COUNTY McDONALD
JOB NO. J7P0601
CONTRACT ID.



PROJECT NO.
BRIDGE NO.

DESCRIPTION

MISSOURI HIGHWAYS AND TRANSPORTATION COMMISSION
105 WEST CAPITOL
JEFFERSON CITY, MO 65102
1-888-ASK-MODOT (1-888-275-6636)

RTE. 49 S. OF RTE. 90
CROSS SECTIONS
SHEET 81 OF 97

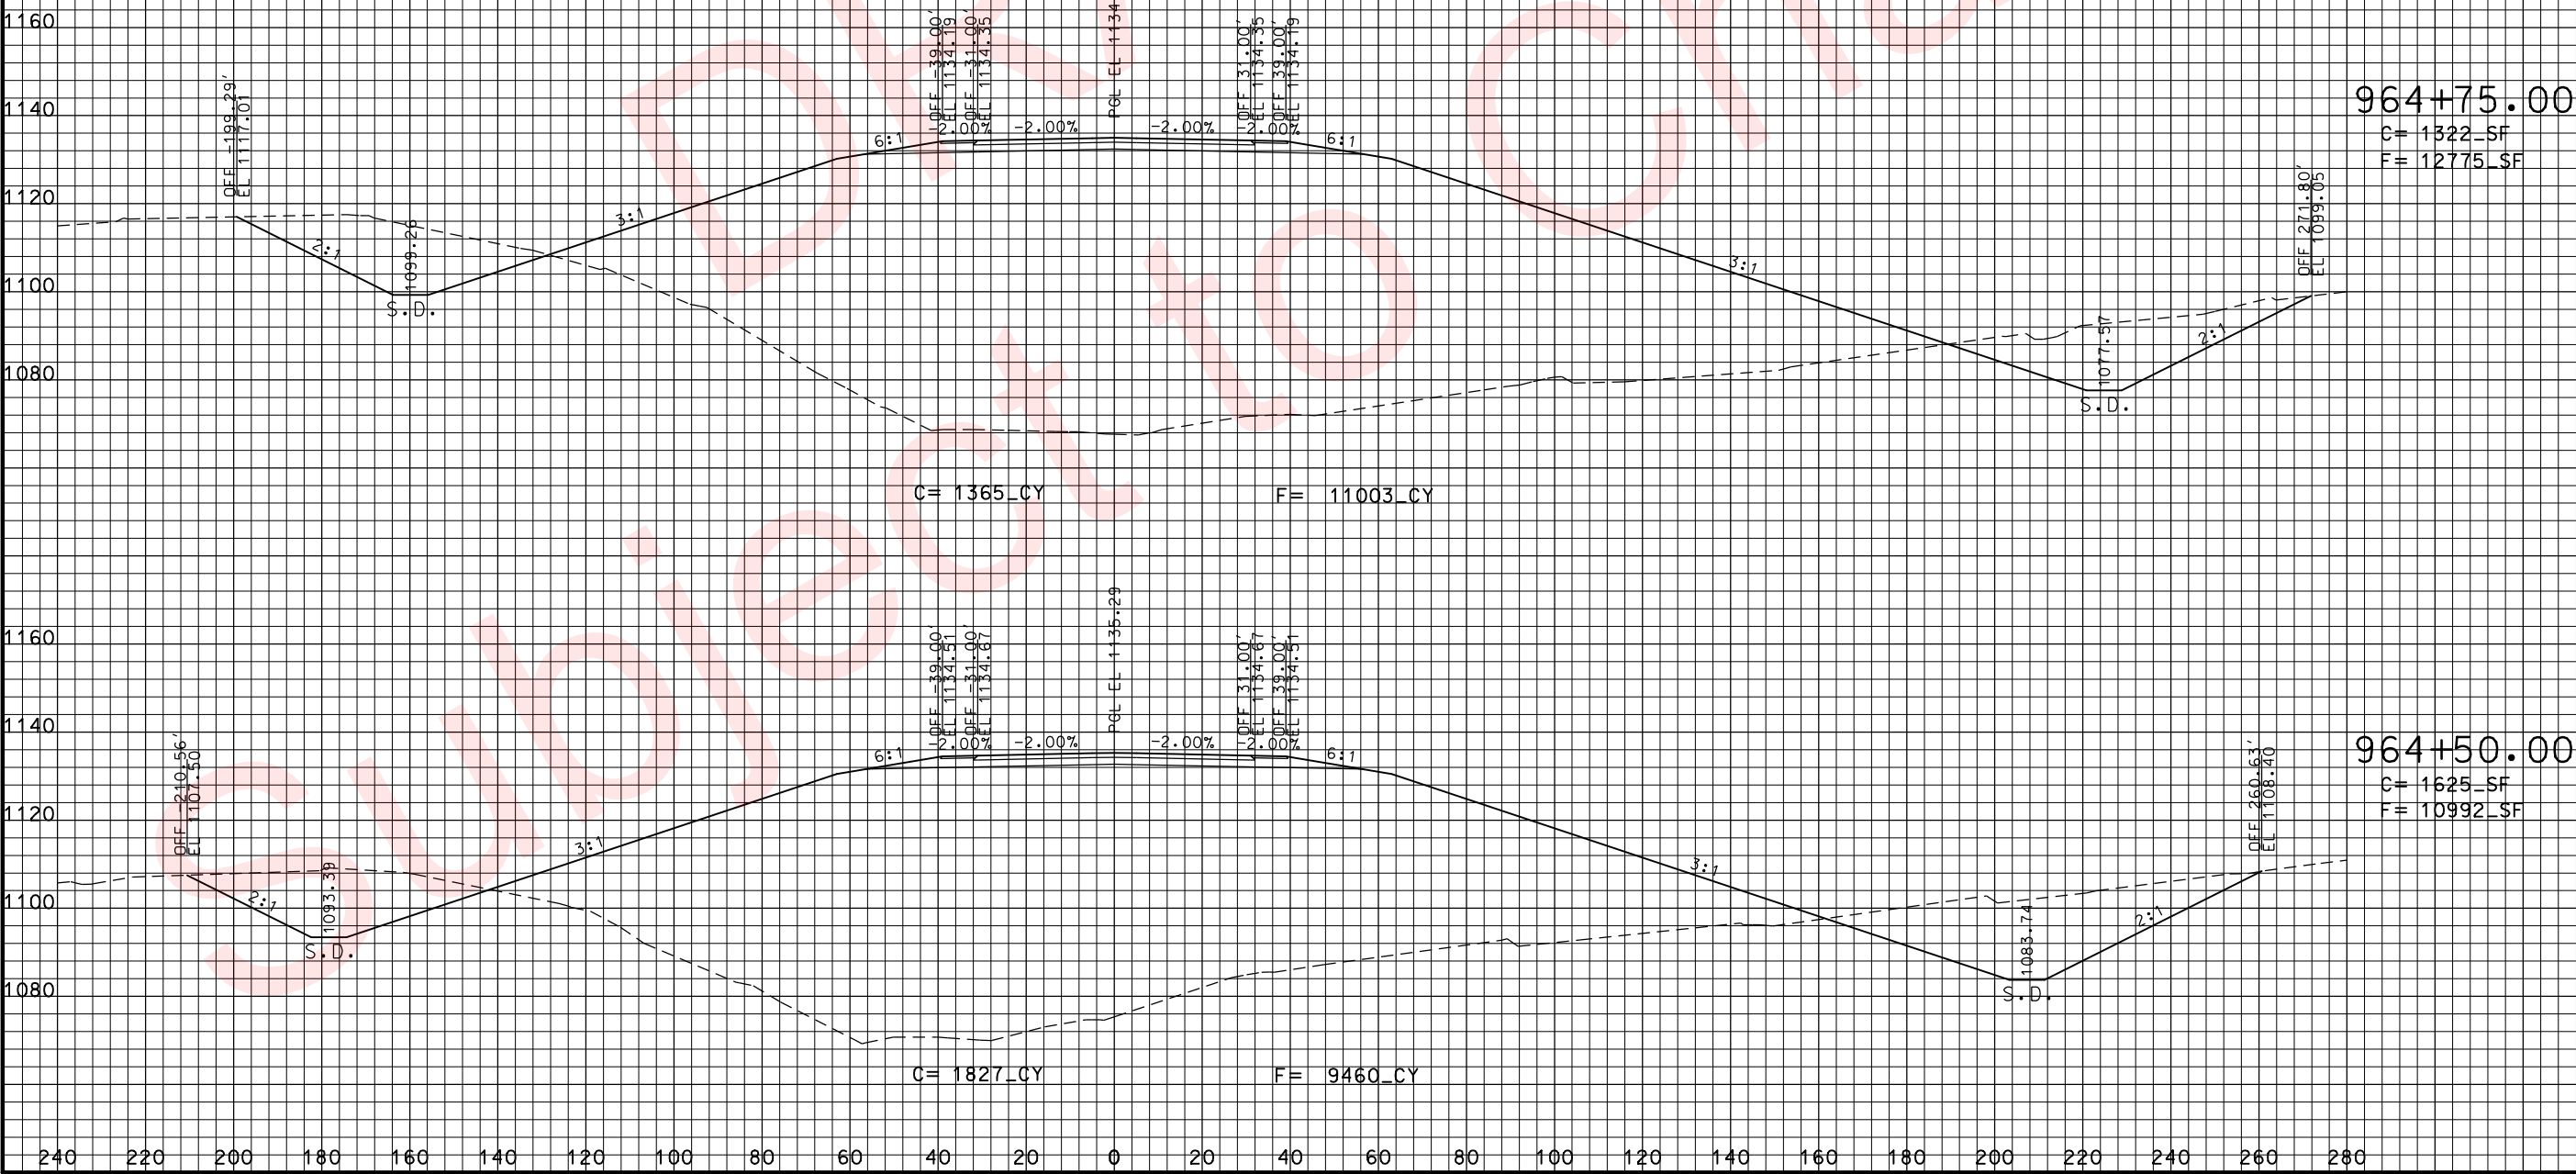

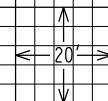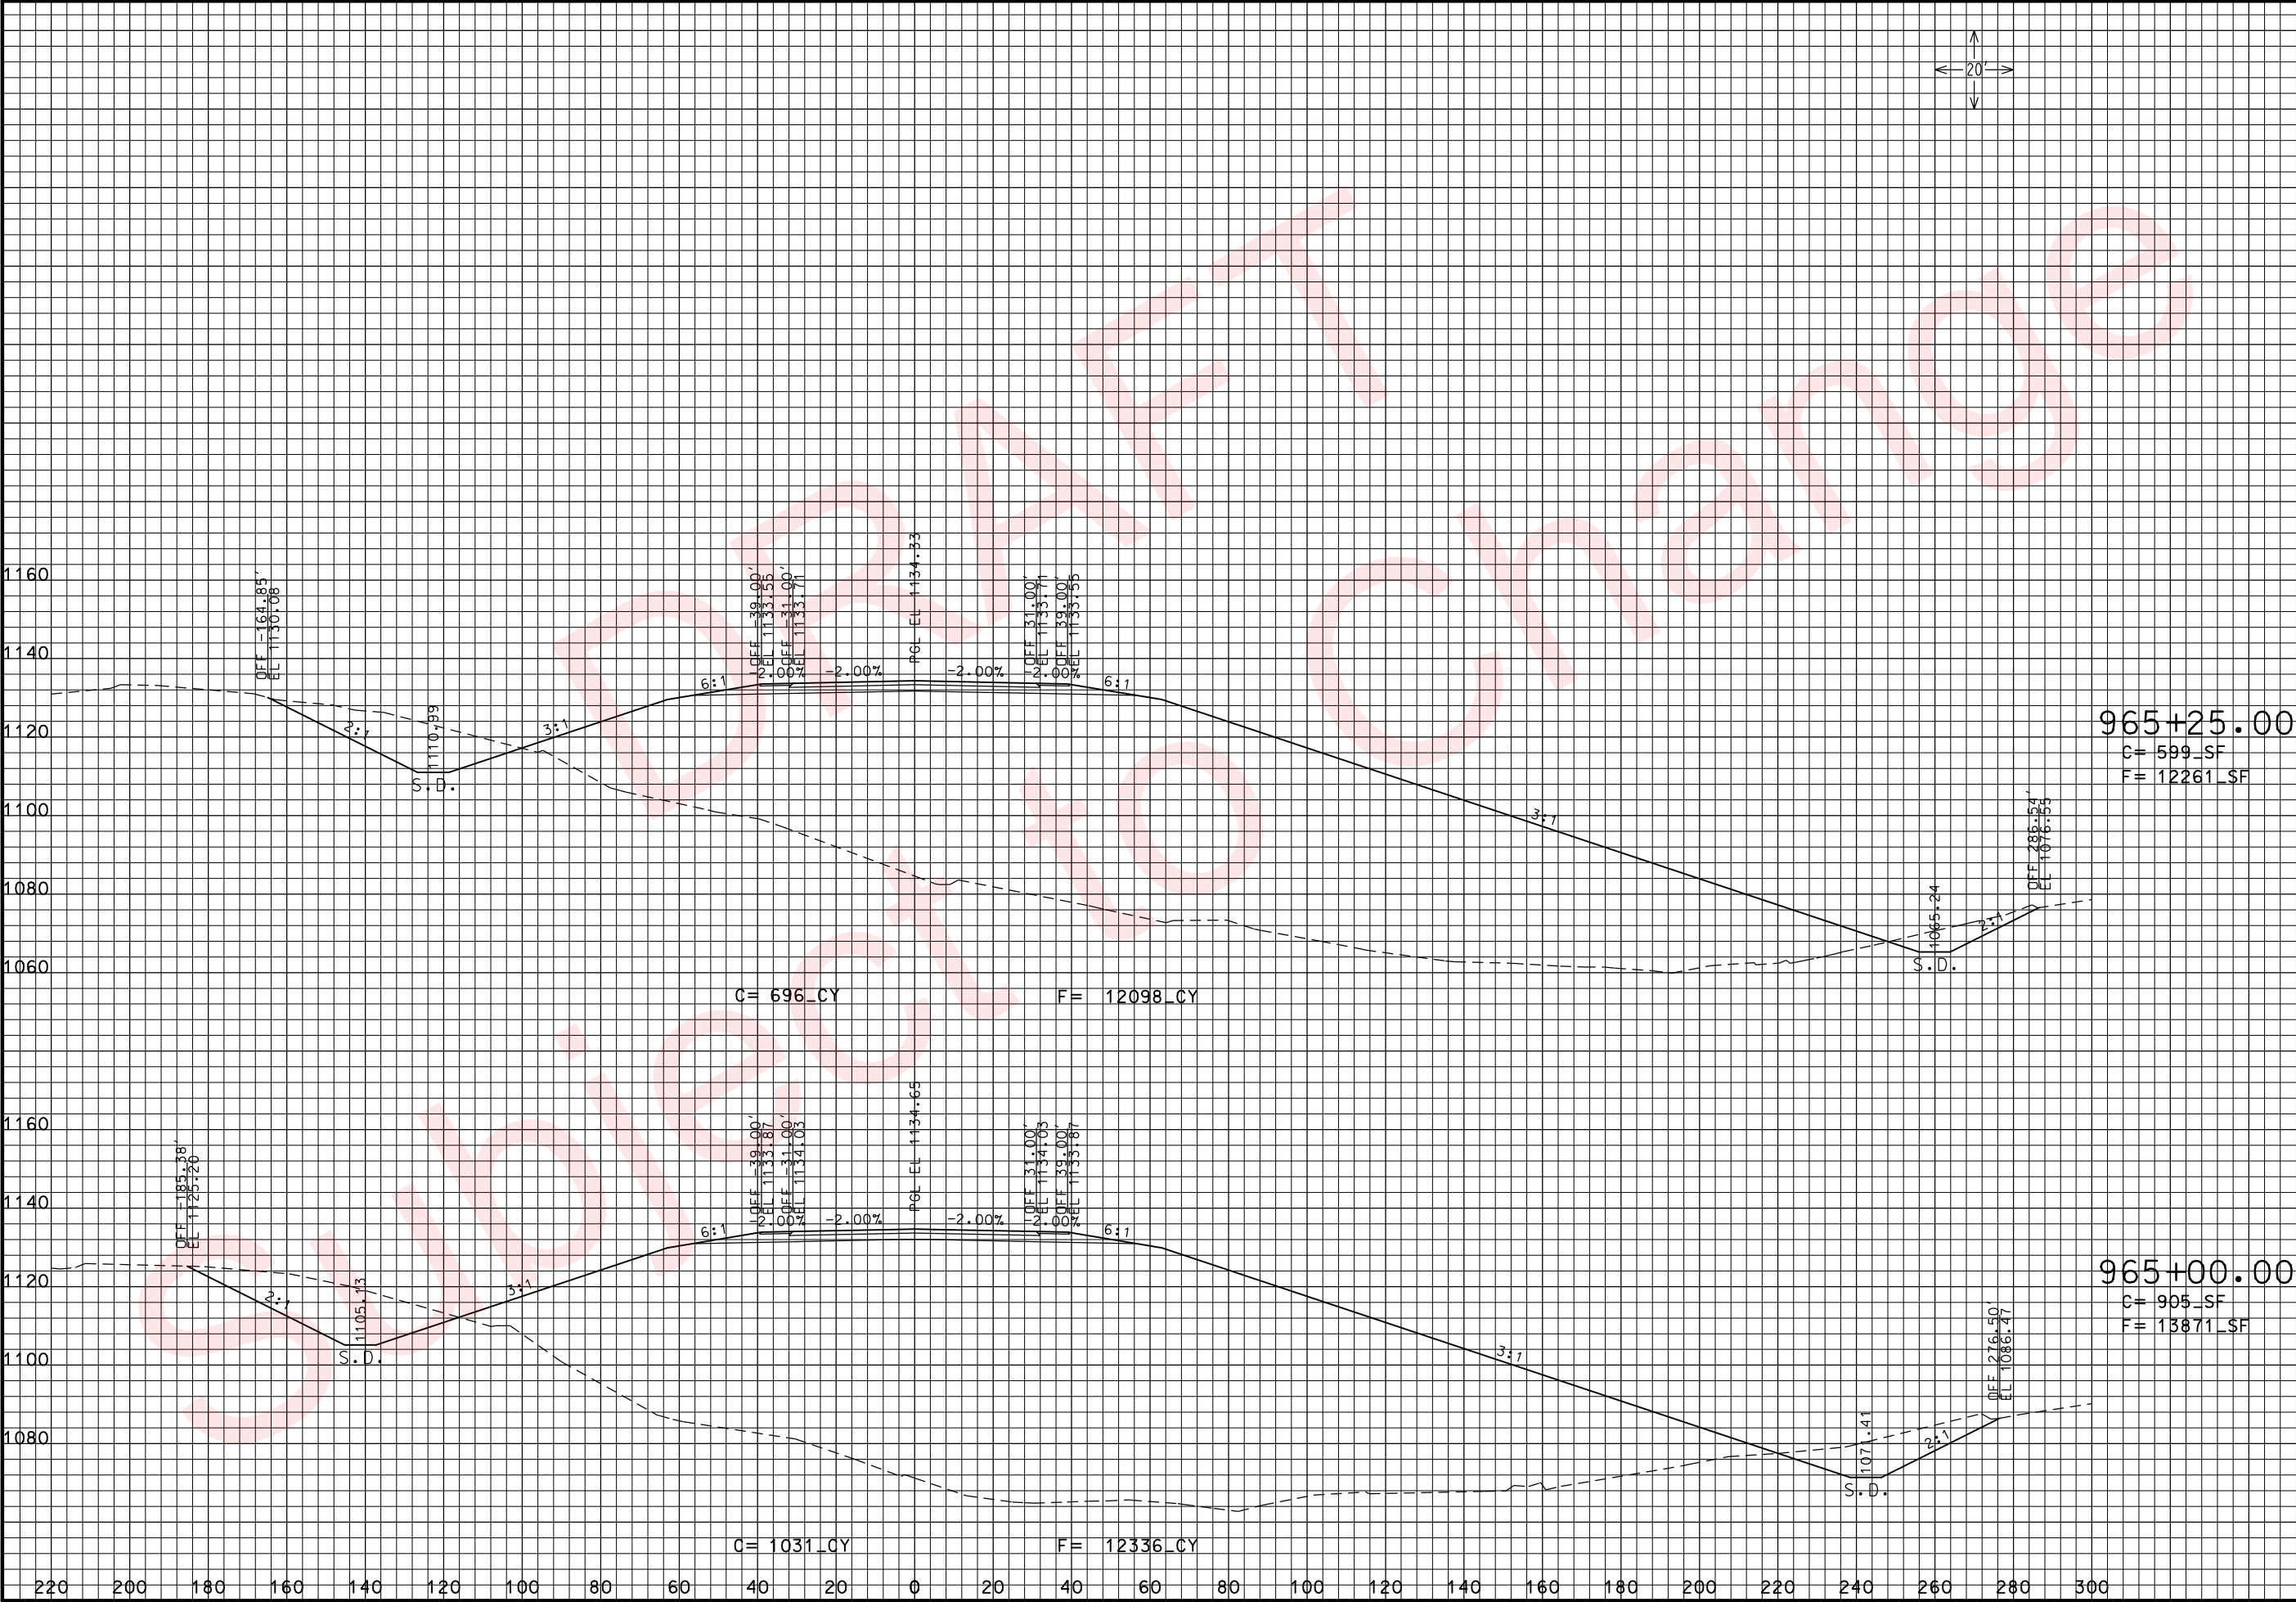

THIS MEDIA SHOULD NOT BE CONSIDERED A CERTIFIED DOCUMENT.



DATE PREPARED 3/26/2010	
ROUTE 49	STATE MO
DISTRICT 7	SHEET NO. 235
COUNTY McDONALD	
JOB NO. J7P0601	
CONTRACT ID.	
PROJECT NO.	
BRIDGE NO.	

DESCRIPTION	DATE

MISSOURI HIGHWAYS AND TRANSPORTATION COMMISSION

105 WEST CAPITOL
JEFFERSON CITY, MO 65102
1-888-ASK-MODOT (1-888-275-6636)

RTE. 49 S. OF RTE. 90
CROSS SECTIONS
SHEET 82 OF 97

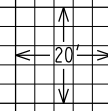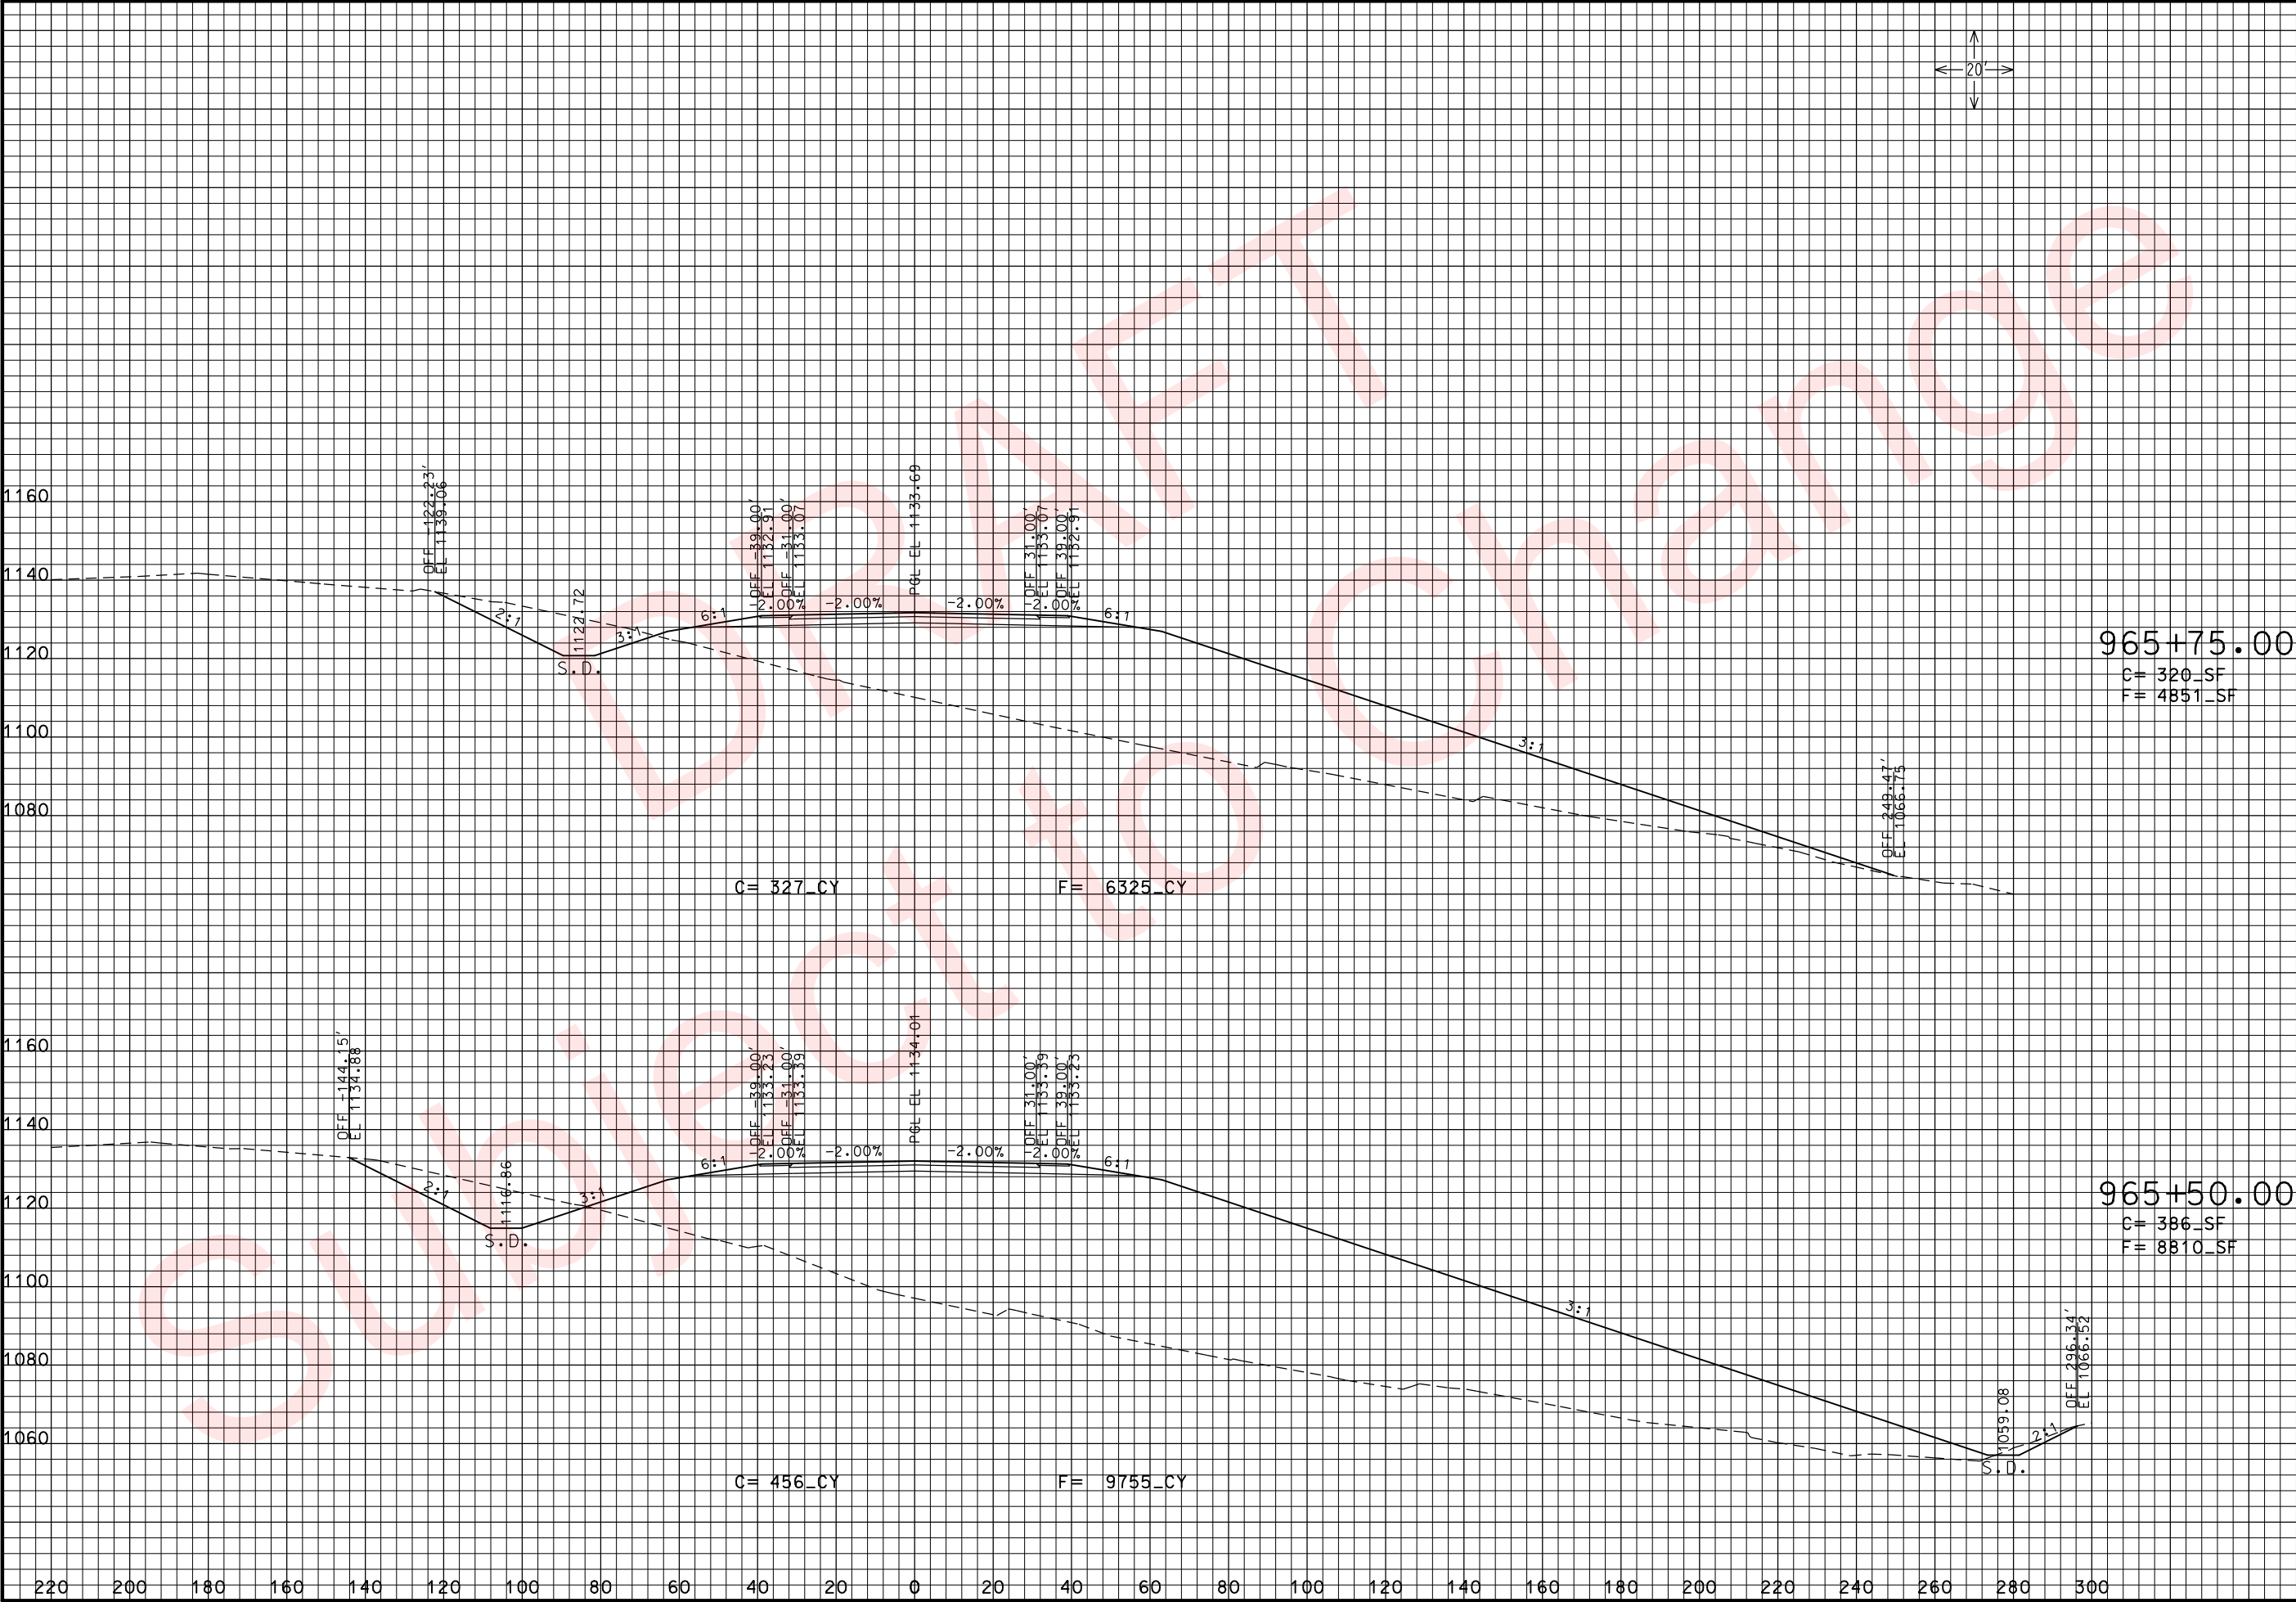

THIS MEDIA SHOULD NOT BE CONSIDERED A CERTIFIED DOCUMENT.

DATE PREPARED
3/26/2010

ROUTE
49

DISTRICT
7

STATE
MO

SHEET NO.
236

COUNTY
McDONALD

JOB NO.
J7P0601

CONTRACT ID.

PROJECT NO.

BRIDGE NO.

DESCRIPTION

DATE

MISSOURI HIGHWAYS AND TRANSPORTATION COMMISSION



105 WEST CAPITOL
JEFFERSON CITY, MO 65102
1-888-ASK-MODOT (1-888-275-6636)


RTE. 49 S. OF RTE. 90



CROSS SECTIONS

SHEET 83 OF 97

IF A SEAL IS PRESENT ON THIS SHEET IT HAS BEEN ELECTRONICALLY SEALED AND DATED: REV.

xs_202-250_j7p0601_i20_i49SOUTH.dgn 11:09:51 AM 3/26/2010

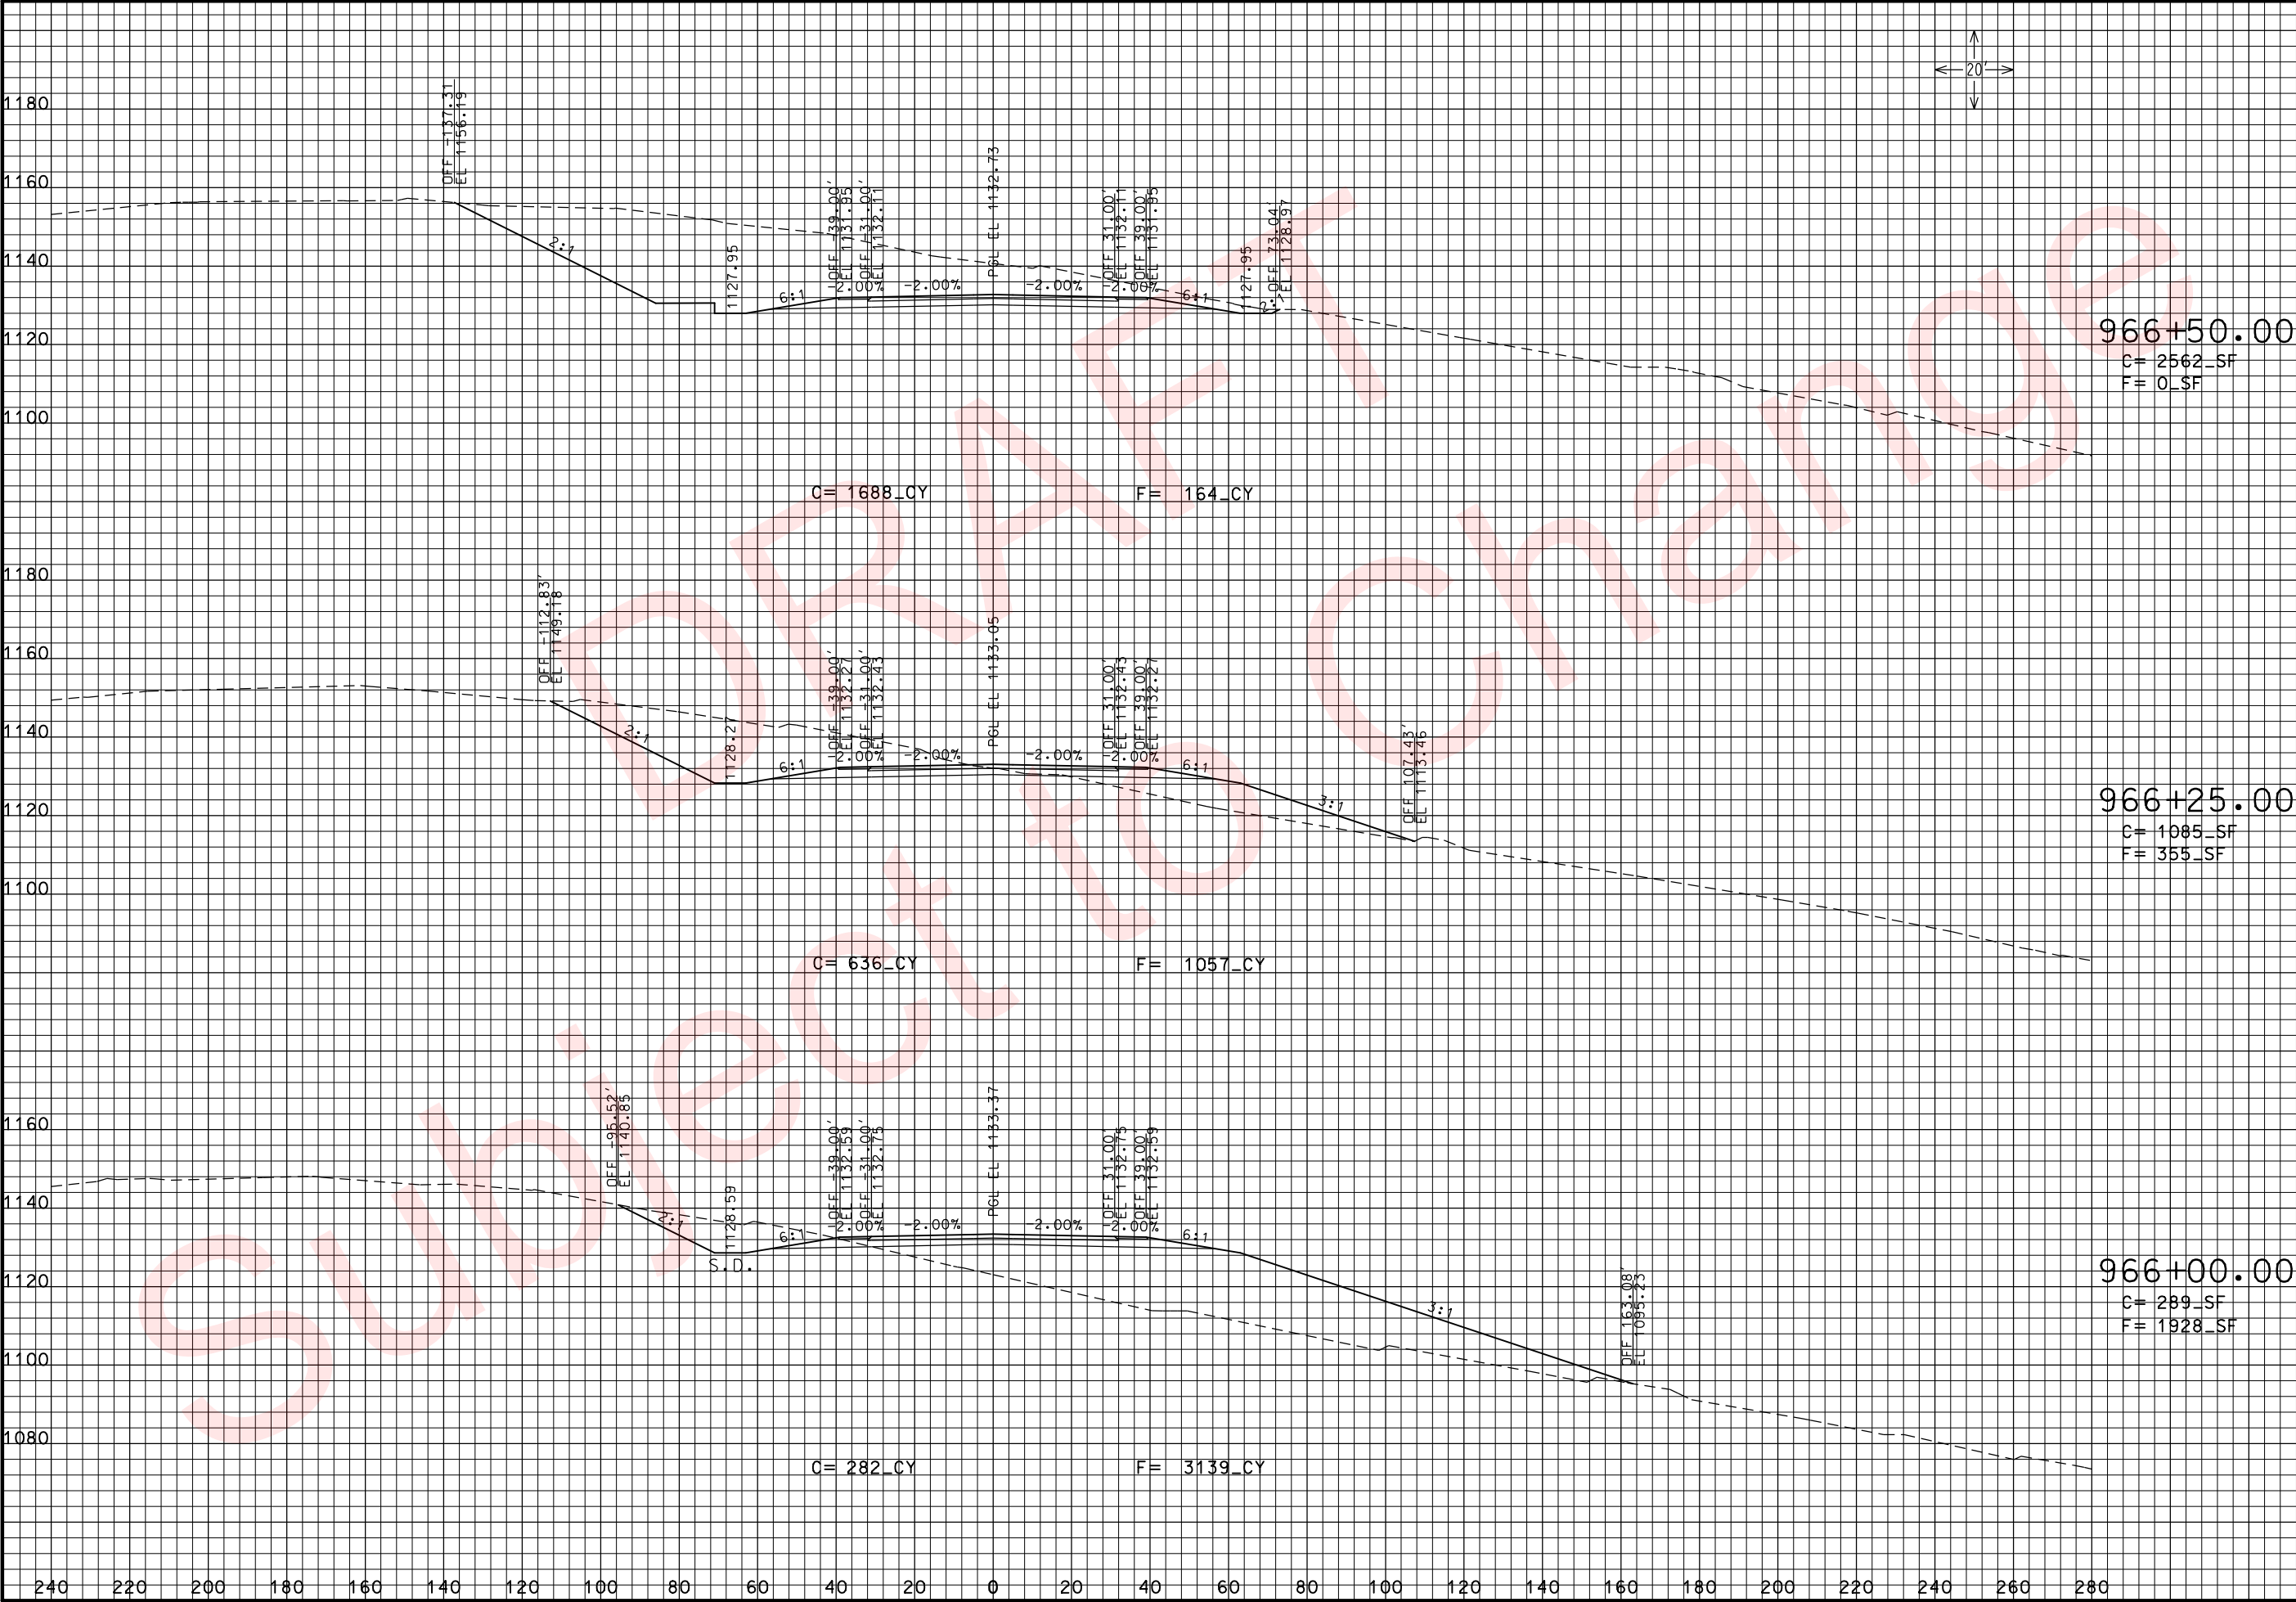

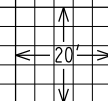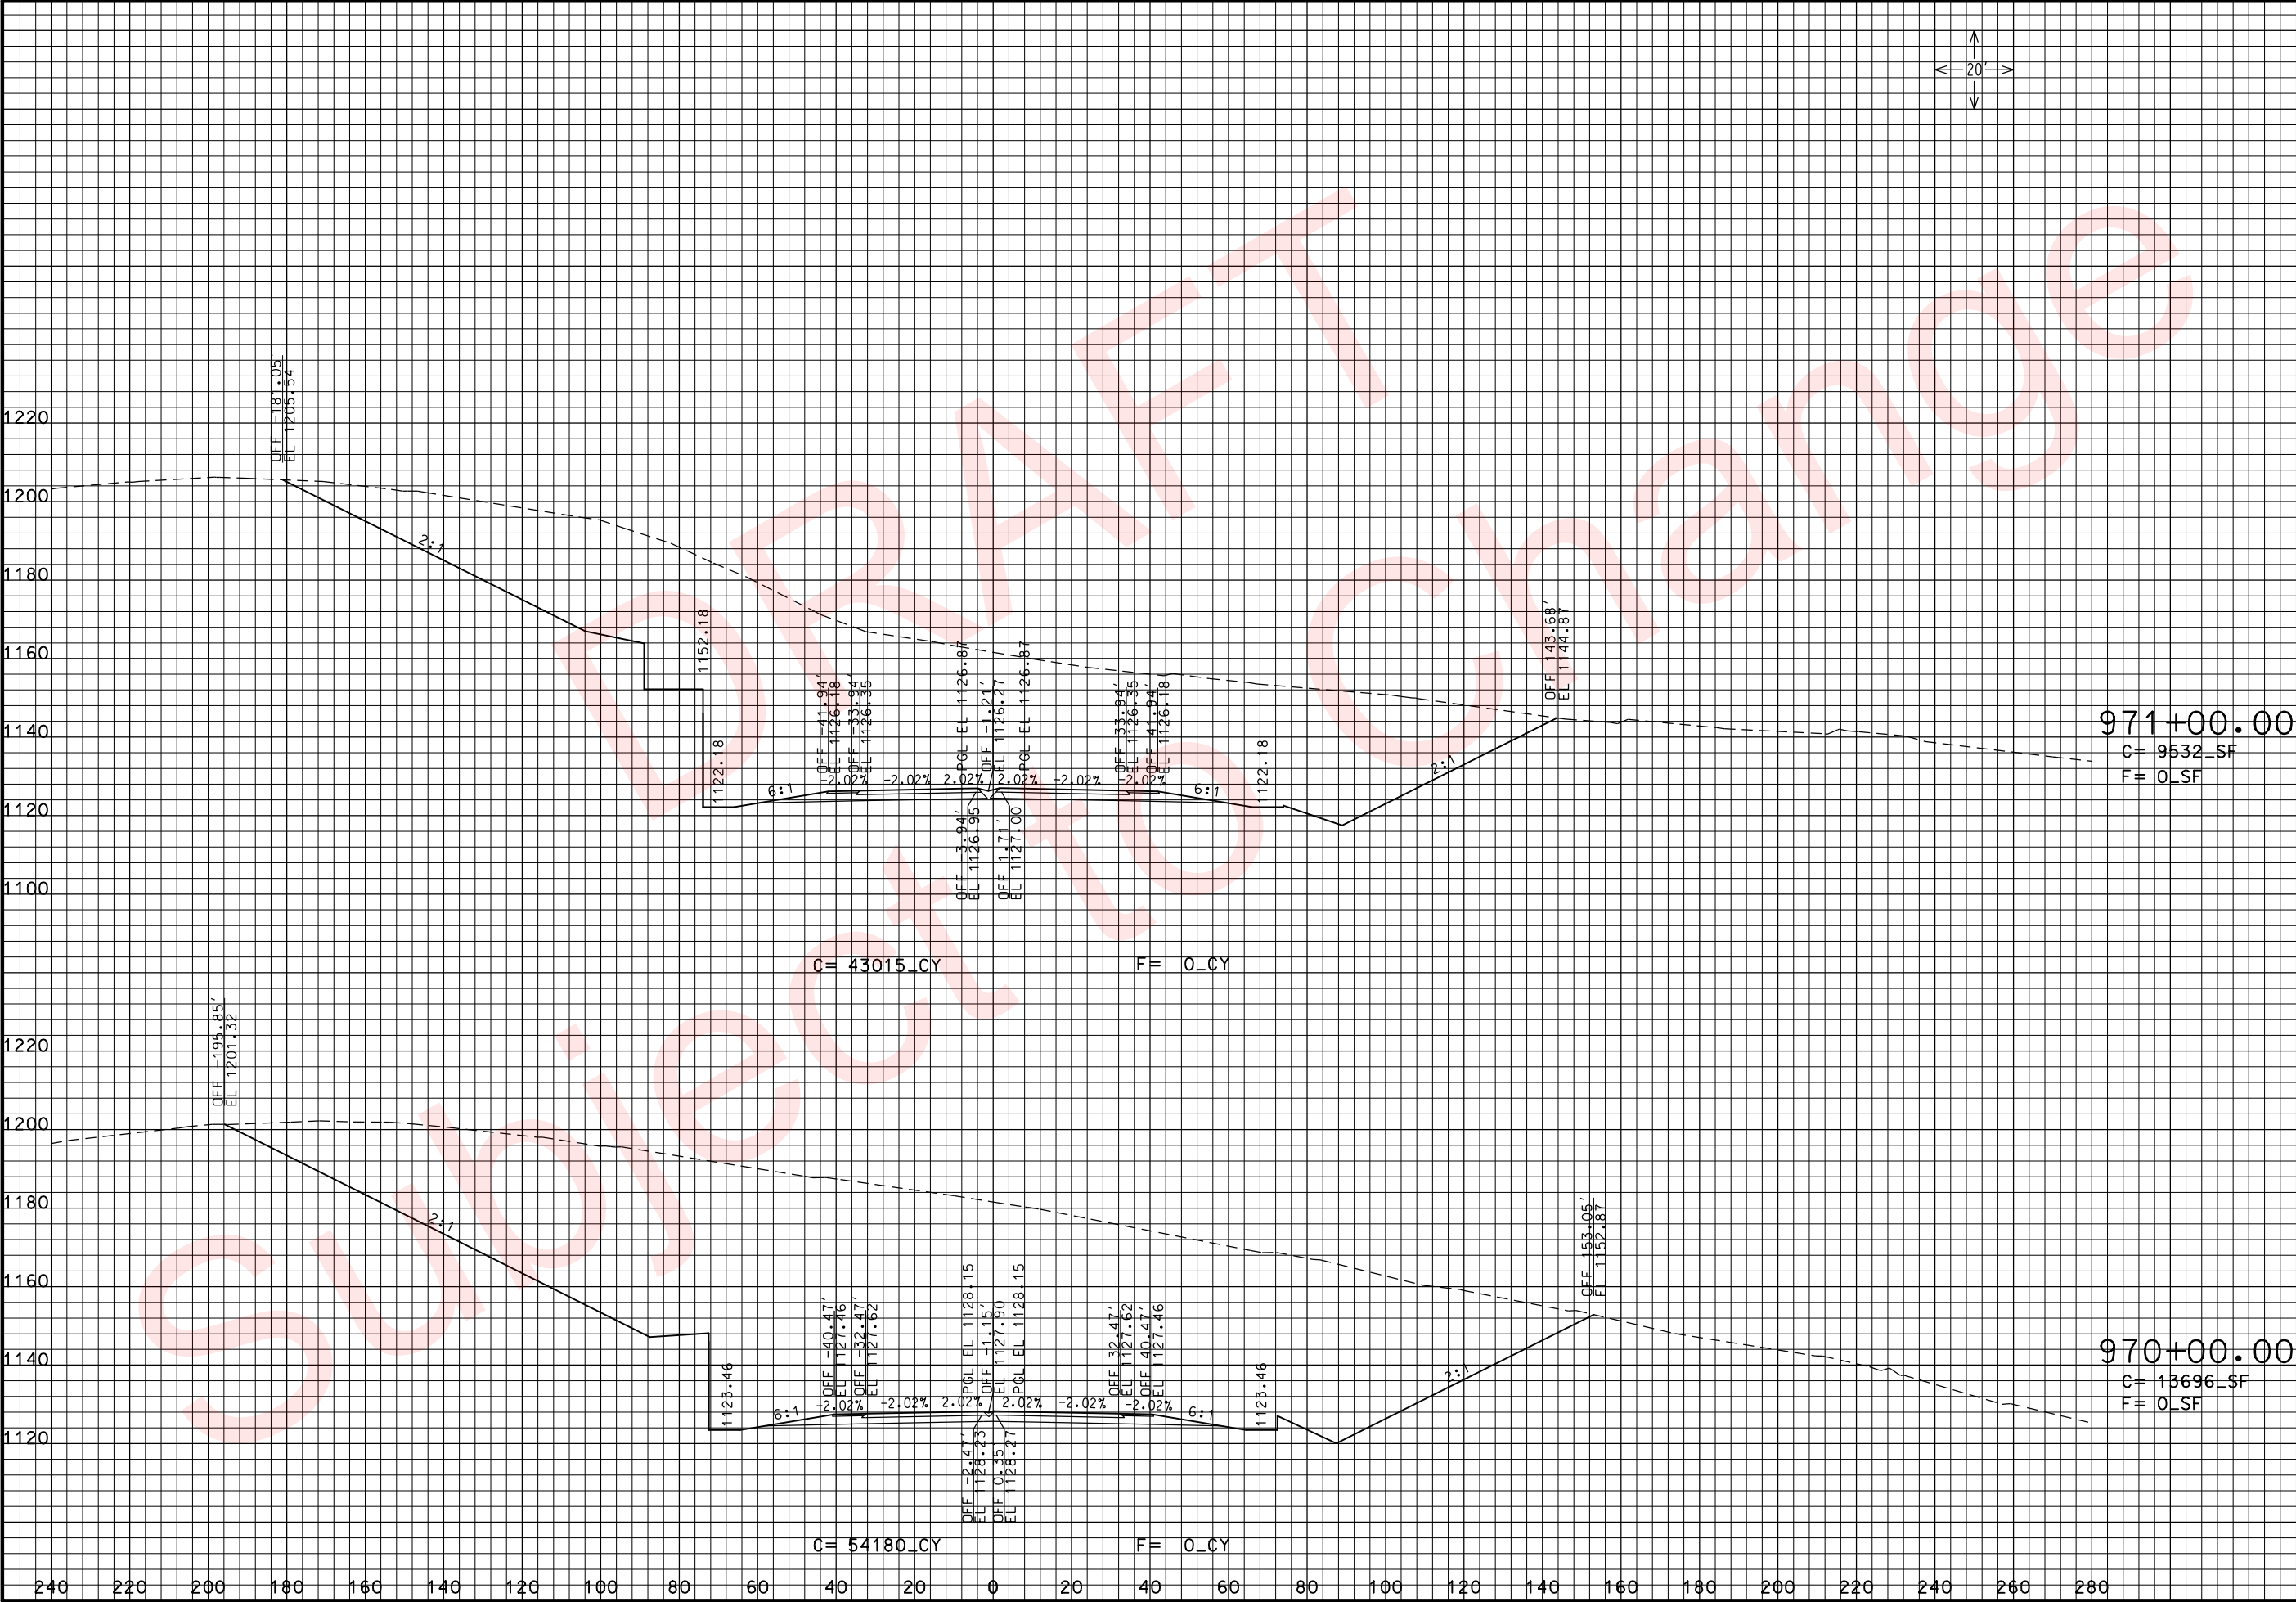

THIS MEDIA SHOULD NOT BE CONSIDERED A CERTIFIED DOCUMENT.

DATE PREPARED
3/26/2010

ROUTE
49

DISTRICT
7

STATE
MO

SHEET NO.
239

COUNTY
McDONALD

JOB NO.
J7P0601

CONTRACT ID.

PROJECT NO.

BRIDGE NO.

DESCRIPTION

DATE


MISSOURI HIGHWAYS AND TRANSPORTATION COMMISSION


105 WEST CAPITOL
JEFFERSON CITY, MO 65102
1-888-ASK-MODOT (1-888-275-6636)



RTE. 49 S. OF RTE. 90

CROSS SECTIONS

SHEET 86 OF 97

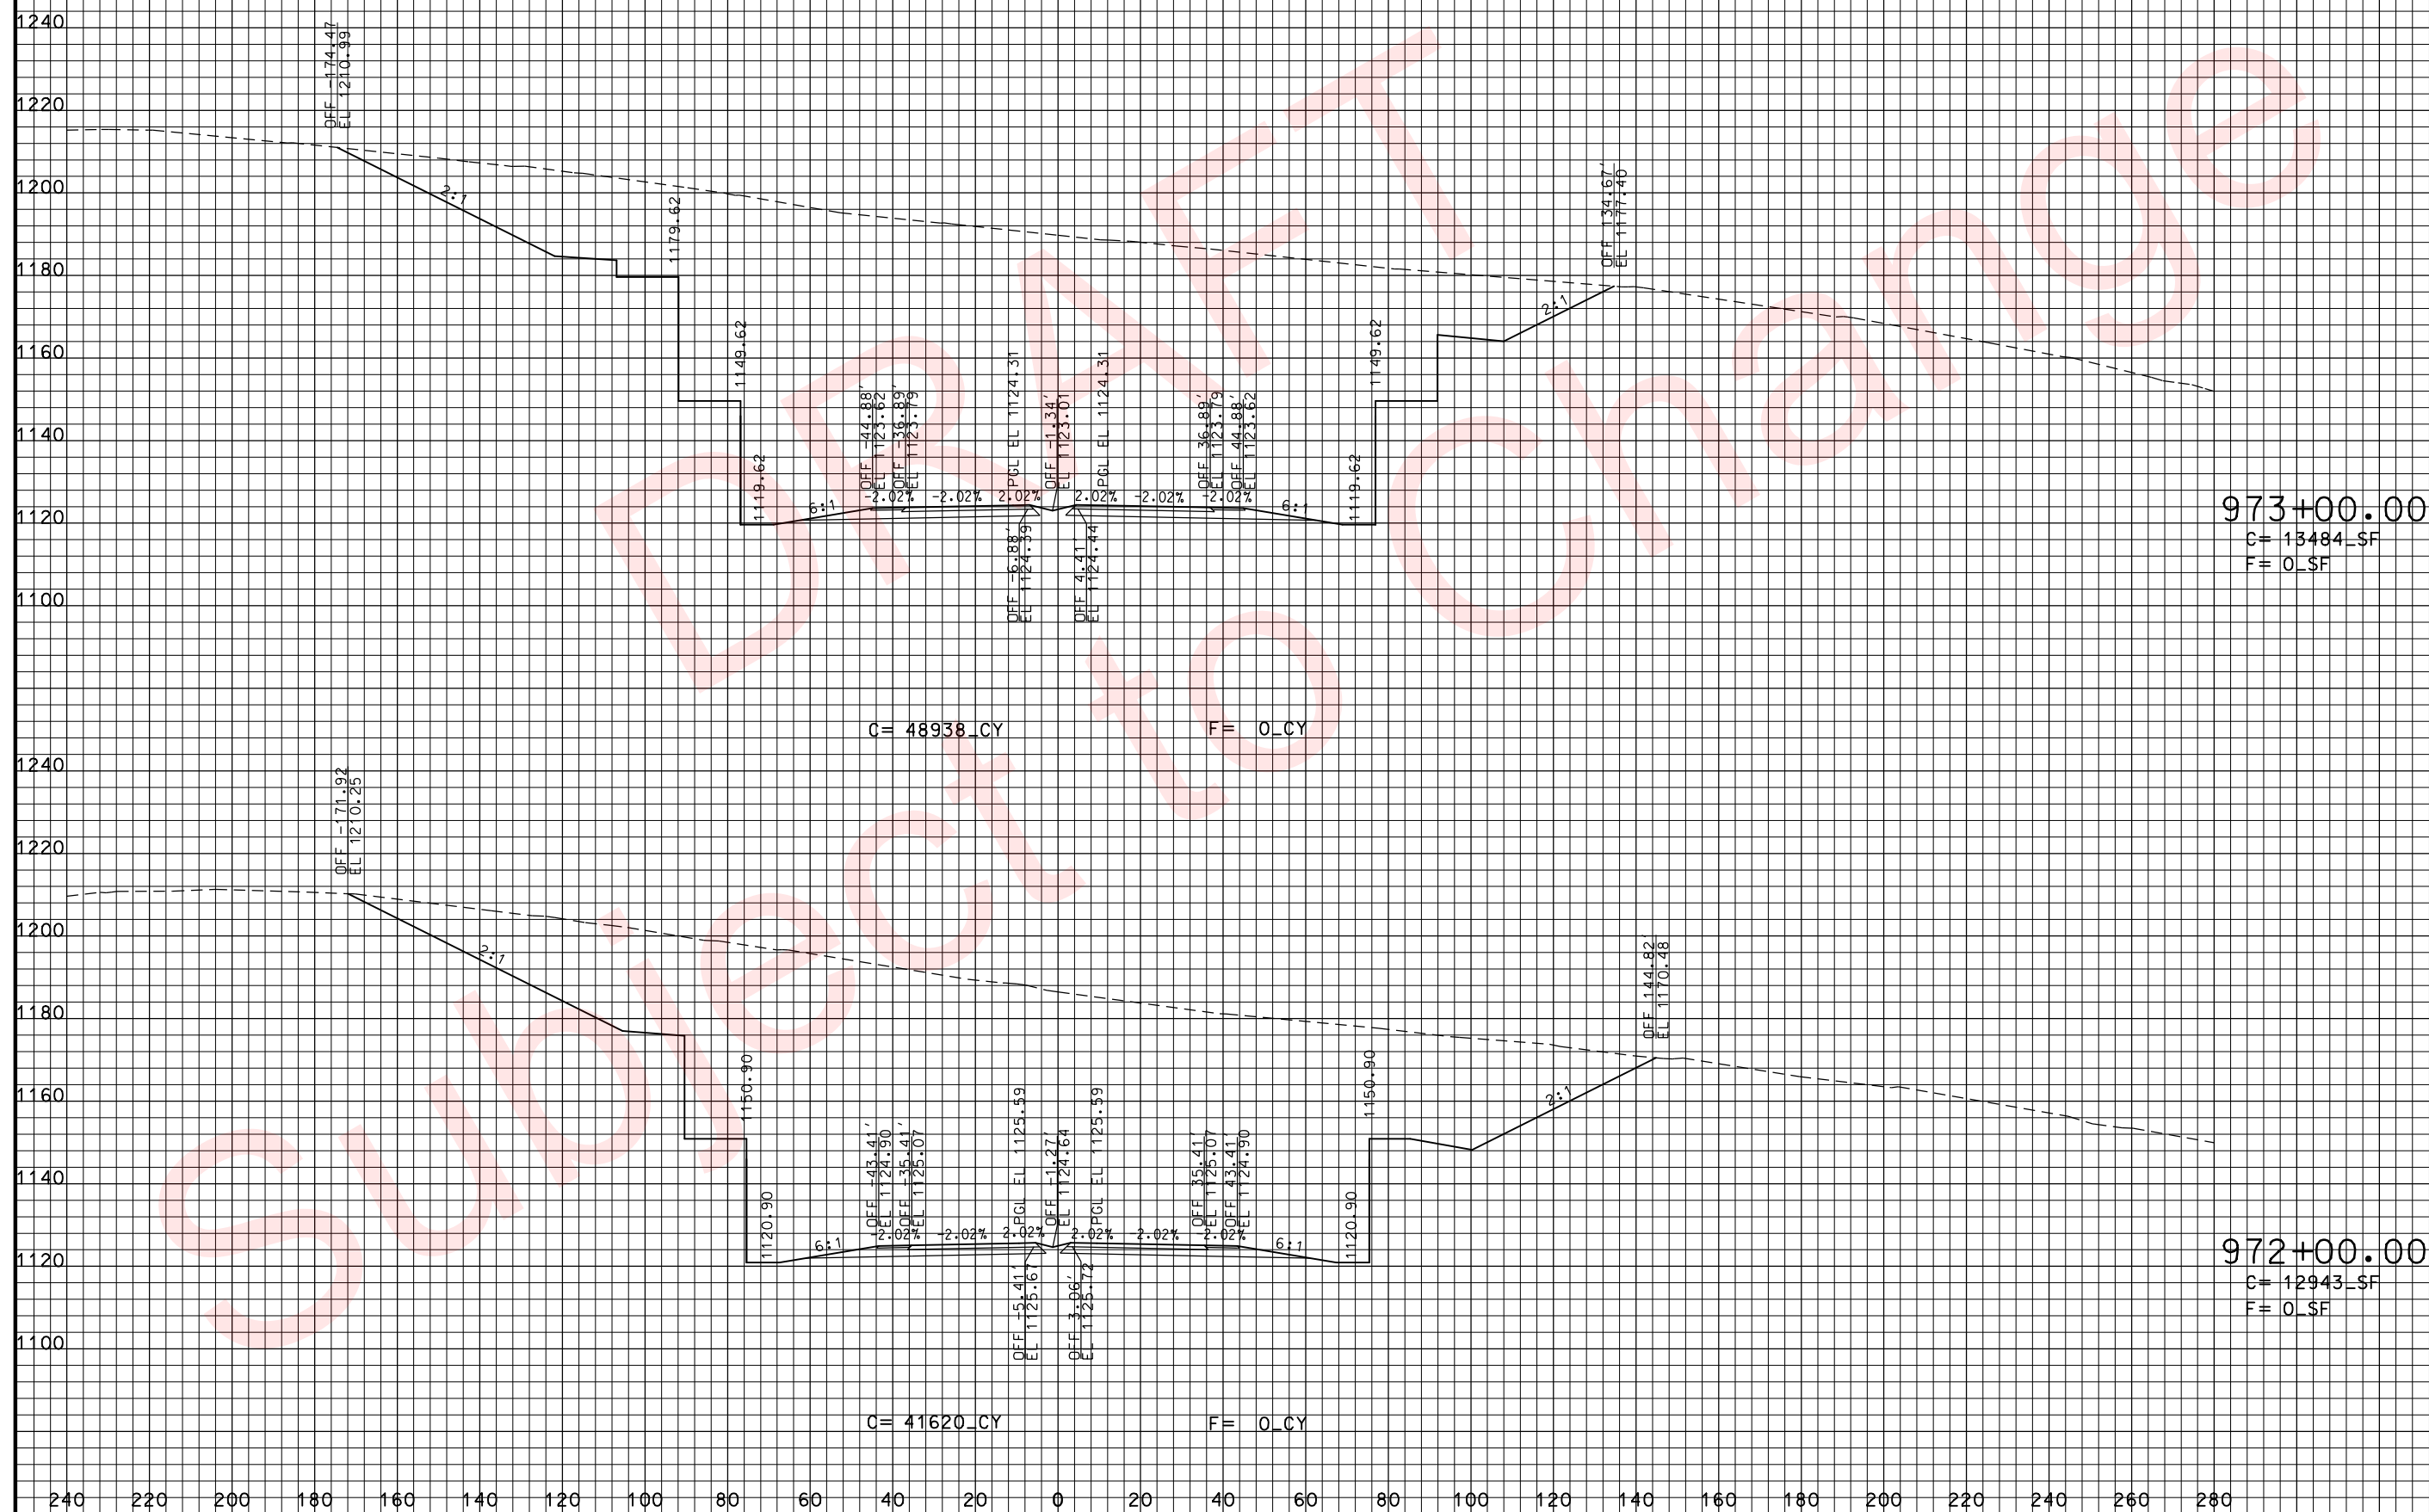

 "THIS MEDIA SHOULD NOT BE CONSIDERED A CERTIFIED DOCUMENT."					
DATE PREPARED 3/26/2010					
ROUTE 49		STATE MO			
DISTRICT 7		SHEET NO. 240			
COUNTY McDONALD					
JOB NO. J7P0601					
CONTRACT ID.					
PROJECT NO.					
BRIDGE NO.					
		DESCRIPTION			
MISSOURI HIGHWAYS AND TRANSPORTATION COMMISSION		 105 WEST CAPITOL JEFFERSON CITY, MO 65102 1-888-ASK-MODOT (1-888-275-6636)			
RTE. 49 S. OF RTE. 90 CROSS SECTIONS SHEET 87 OF 97					

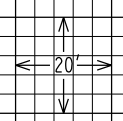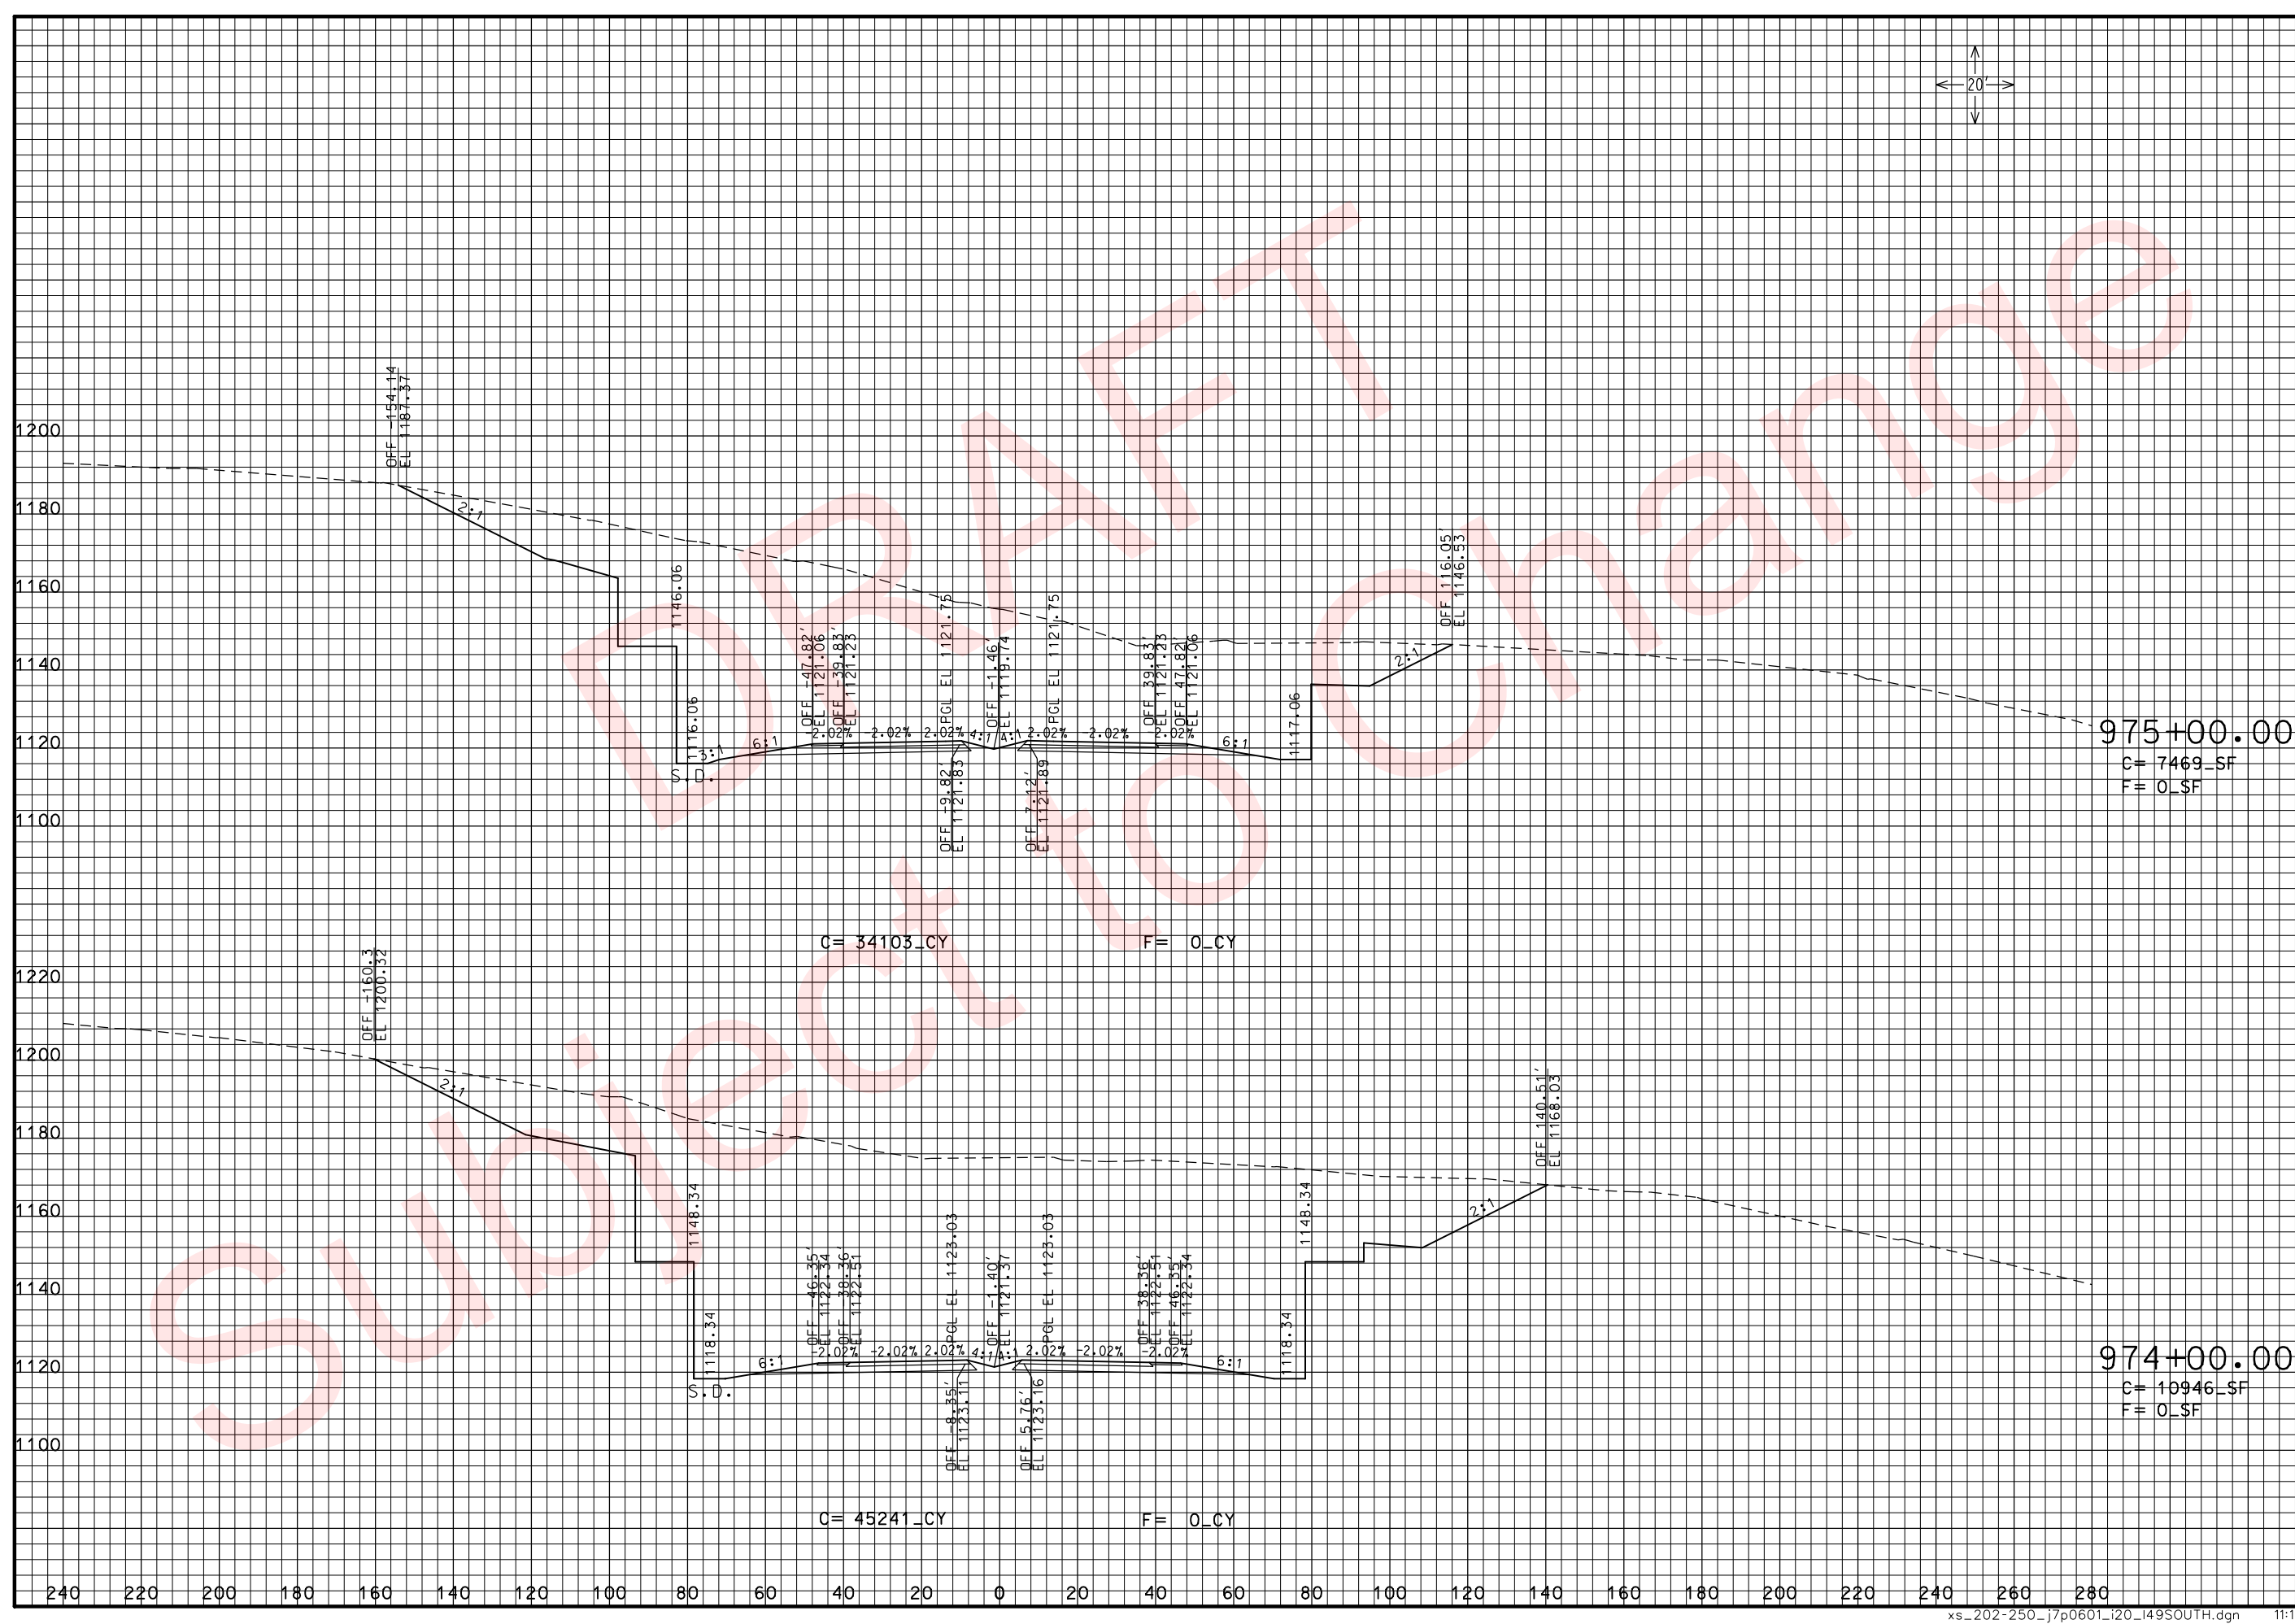

THIS MEDIA SHOULD NOT BE CONSIDERED A CERTIFIED DOCUMENT.

DATE PREPARED 3/26/2010	
ROUTE 49	STATE MO
DISTRICT 7	SHEET NO. 24
COUNTY McDONALD	
JOB NO. J7P0601	
CONTRACT ID.	
PROJECT NO.	
BRIDGE NO.	



DESCRIPTION	DATE

MISSOURI HIGHWAYS AND TRANSPORTATION COMMISSION

105 WEST CAPITOL
JEFFERSON CITY, MO 65102
1-888-ASK-MODOT (1-888-275-6636)

RTE. 49 S. OF RTE. 90
CROSS SECTIONS
SHEET 88 OF 97

REV.

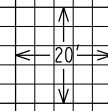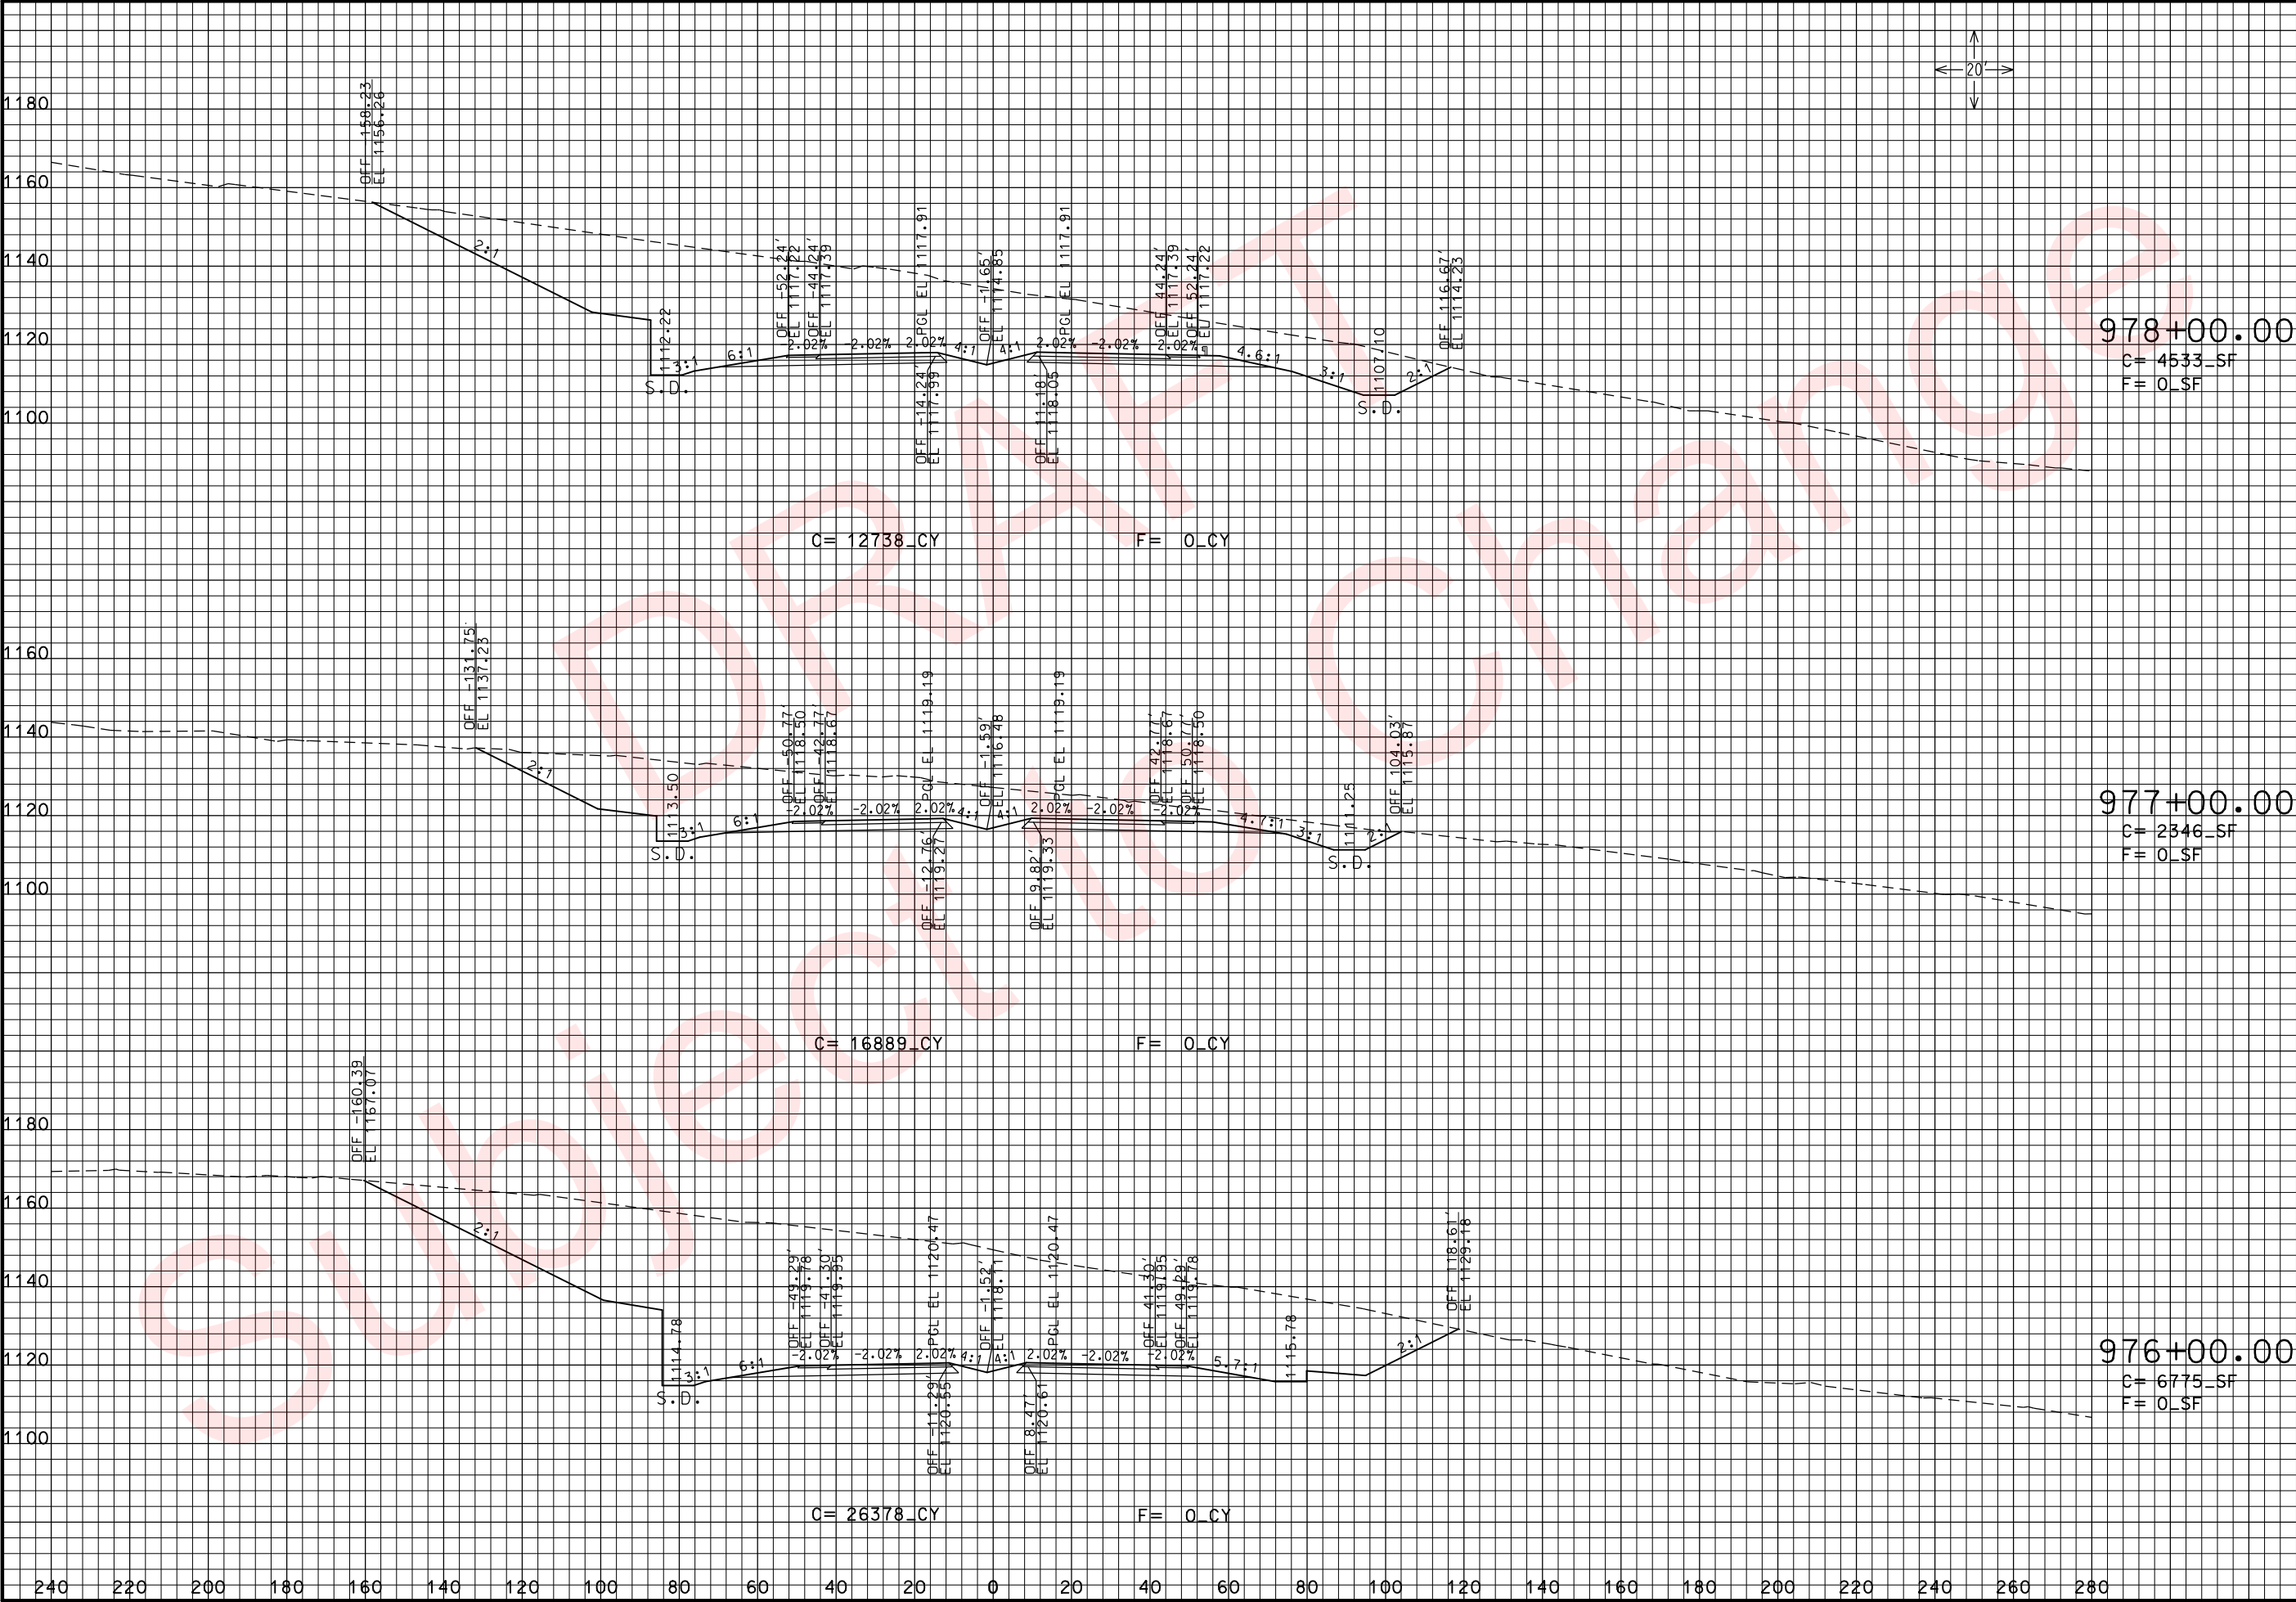

THIS MEDIA SHOULD NOT BE CONSIDERED A CERTIFIED DOCUMENT.

DATE PREPARED
3/26/2010

ROUTE
49

DISTRICT
7

COUNTY
McDONALD

JOB NO.
J7P0601

CONTRACT ID.

PROJECT NO.

BRIDGE NO.

DATE

DESCRIPTION

MISSOURI HIGHWAYS AND TRANSPORTATION COMMISSION





105 WEST CAPITOL
JEFFERSON CITY, MO 65102
1-888-ASK-MODOT (1-888-275-6636)

RTE. 49 S. OF RTE. 90

CROSS SECTIONS

SHEET 89 OF 97

REV. IF A SEAL IS PRESENT ON THIS SHEET IT HAS BEEN ELECTRONICALLY SEALED AND DATED: 3/26/2010 11:10:26 AM xs_202-250-j7p0601-i20-i49SOUTH.dgn

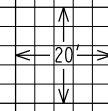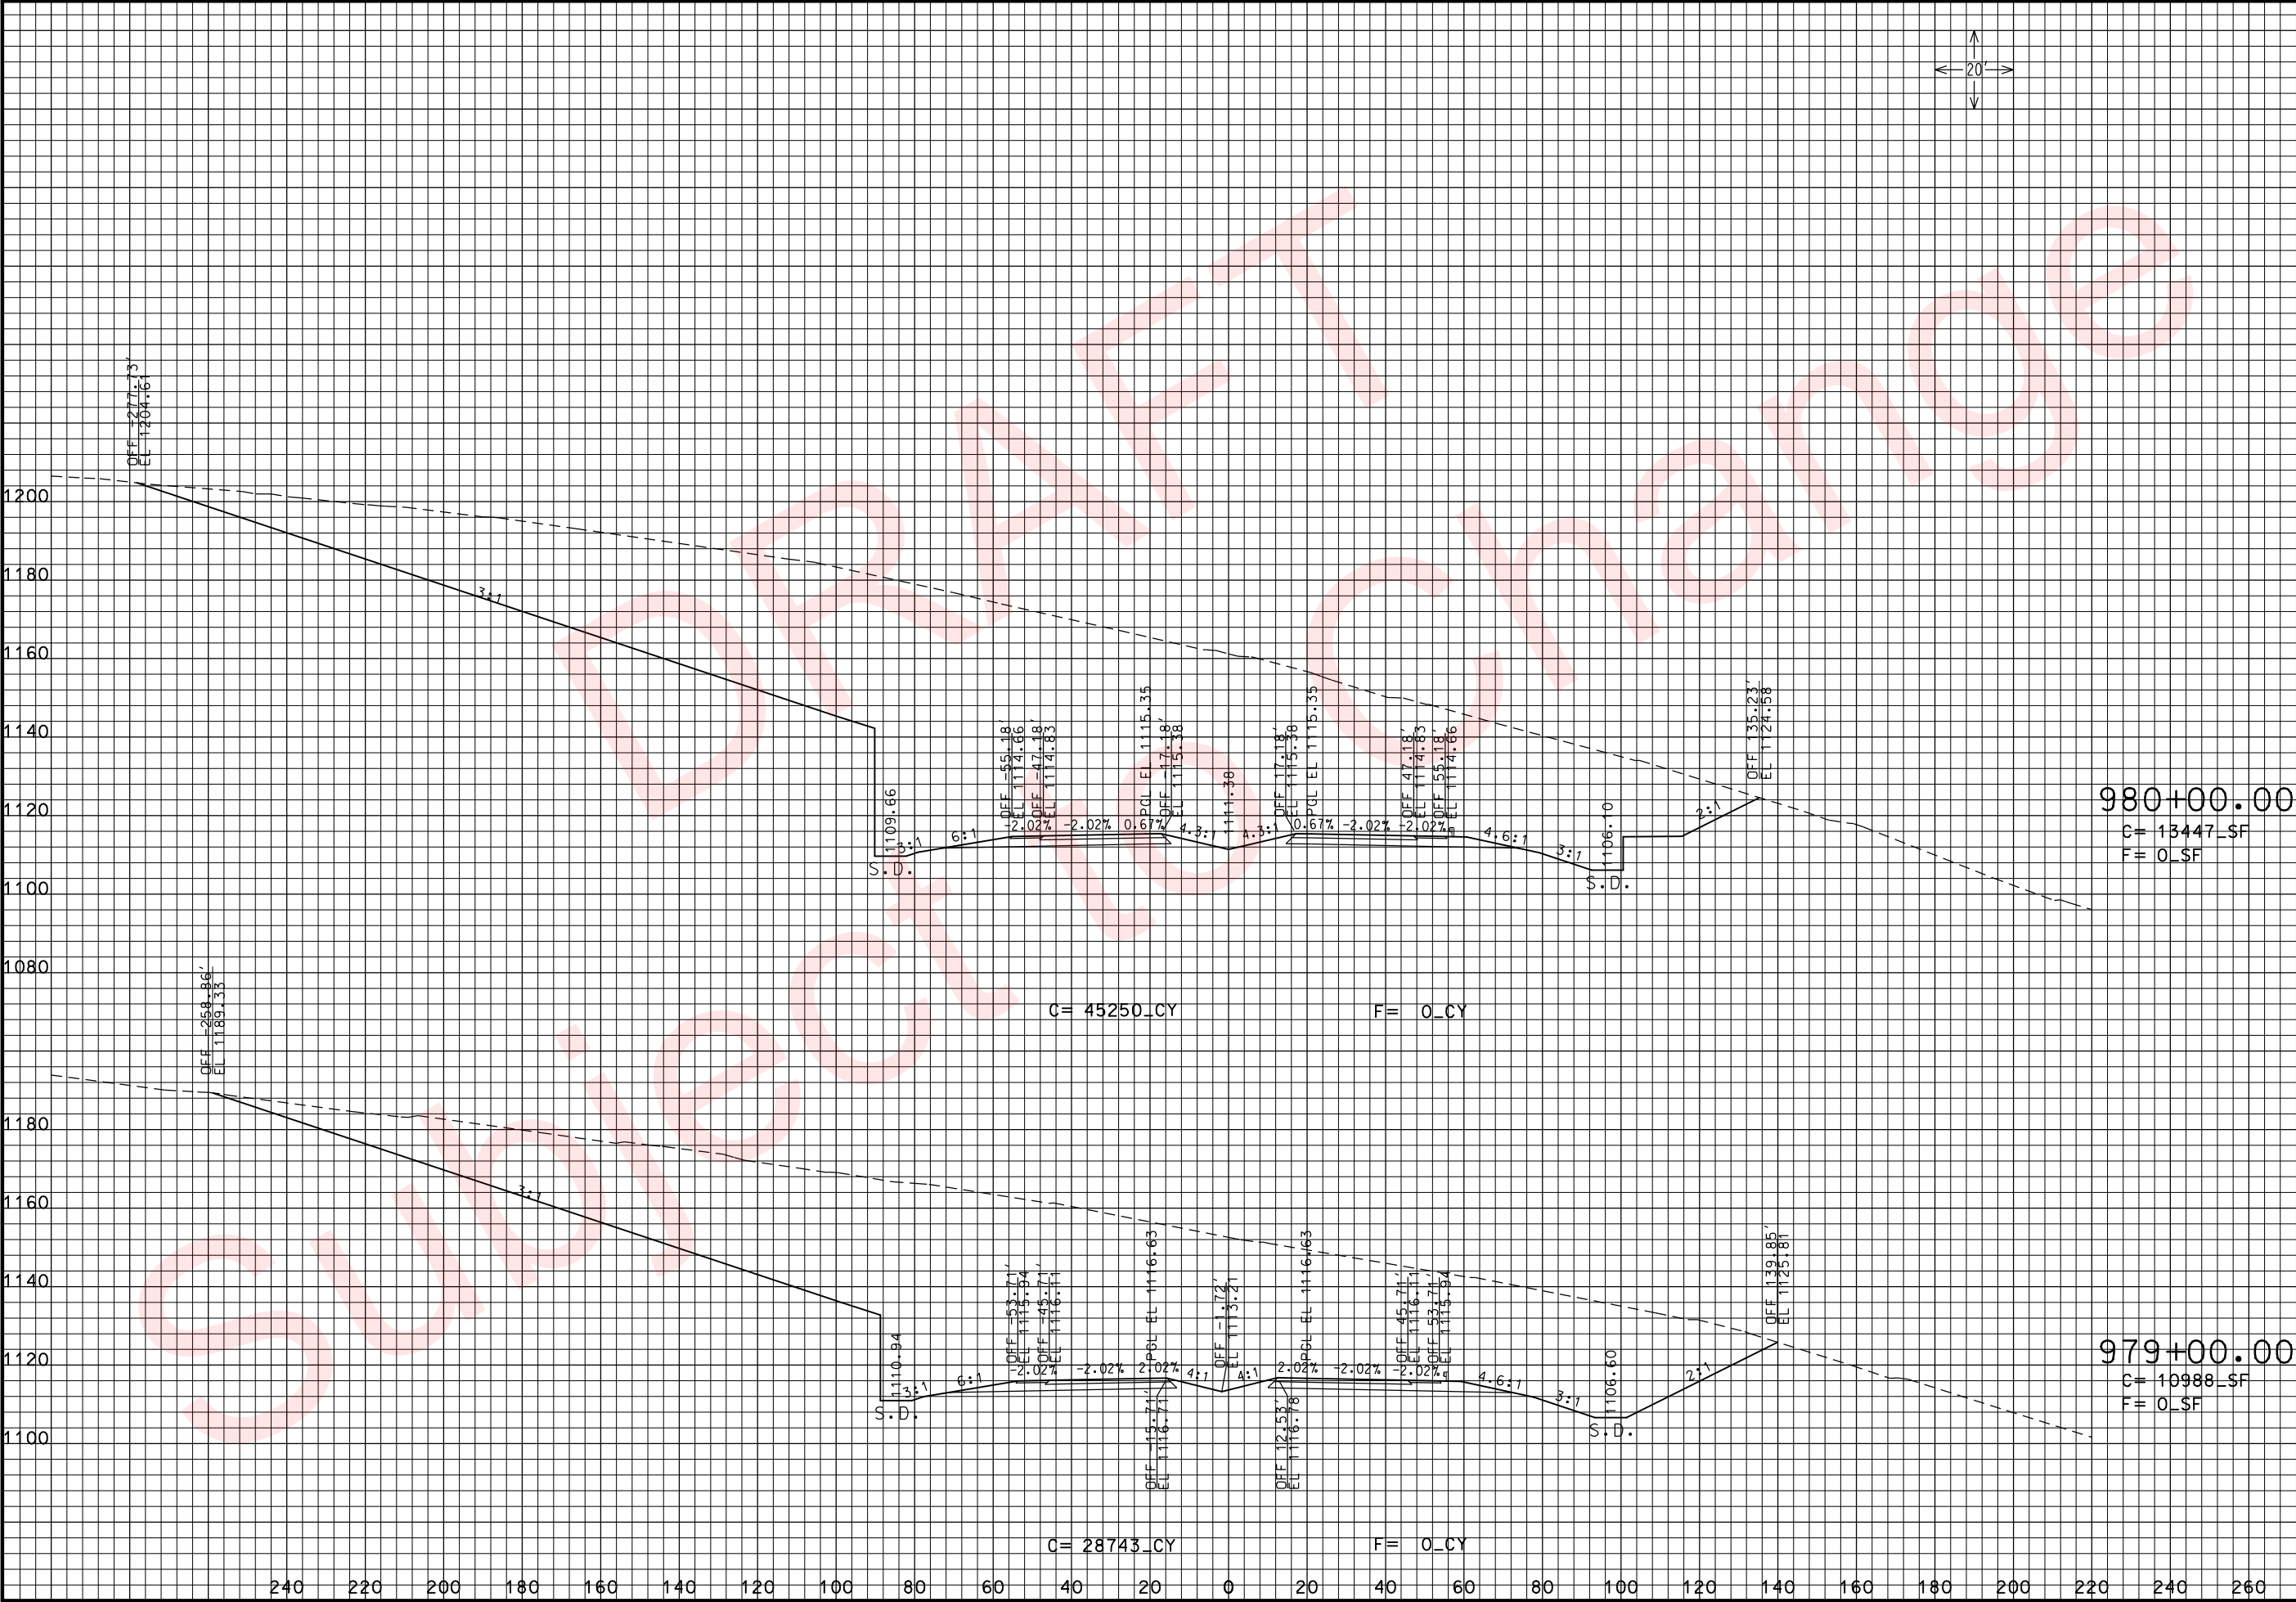

THIS MEDIA SHOULD NOT BE CONSIDERED A CERTIFIED DOCUMENT.

DATE PREPARED
3/26/2010

ROUTE 49 STATE MO
DISTRICT 7 SHEET NO. 243

COUNTY McDONALD
JOB NO. J7P0601
CONTRACT ID.

PROJECT NO.

BRIDGE NO.

DESCRIPTION	DATE



MISSOURI HIGHWAYS AND TRANSPORTATION COMMISSION



105 WEST CAPITOL
JEFFERSON CITY, MO 65102
1-888-ASK-MODOT (1-888-275-6636)

RTE. 49 S. OF RTE. 90
CROSS SECTIONS
SHEET 90 OF 97

REV.

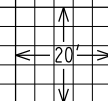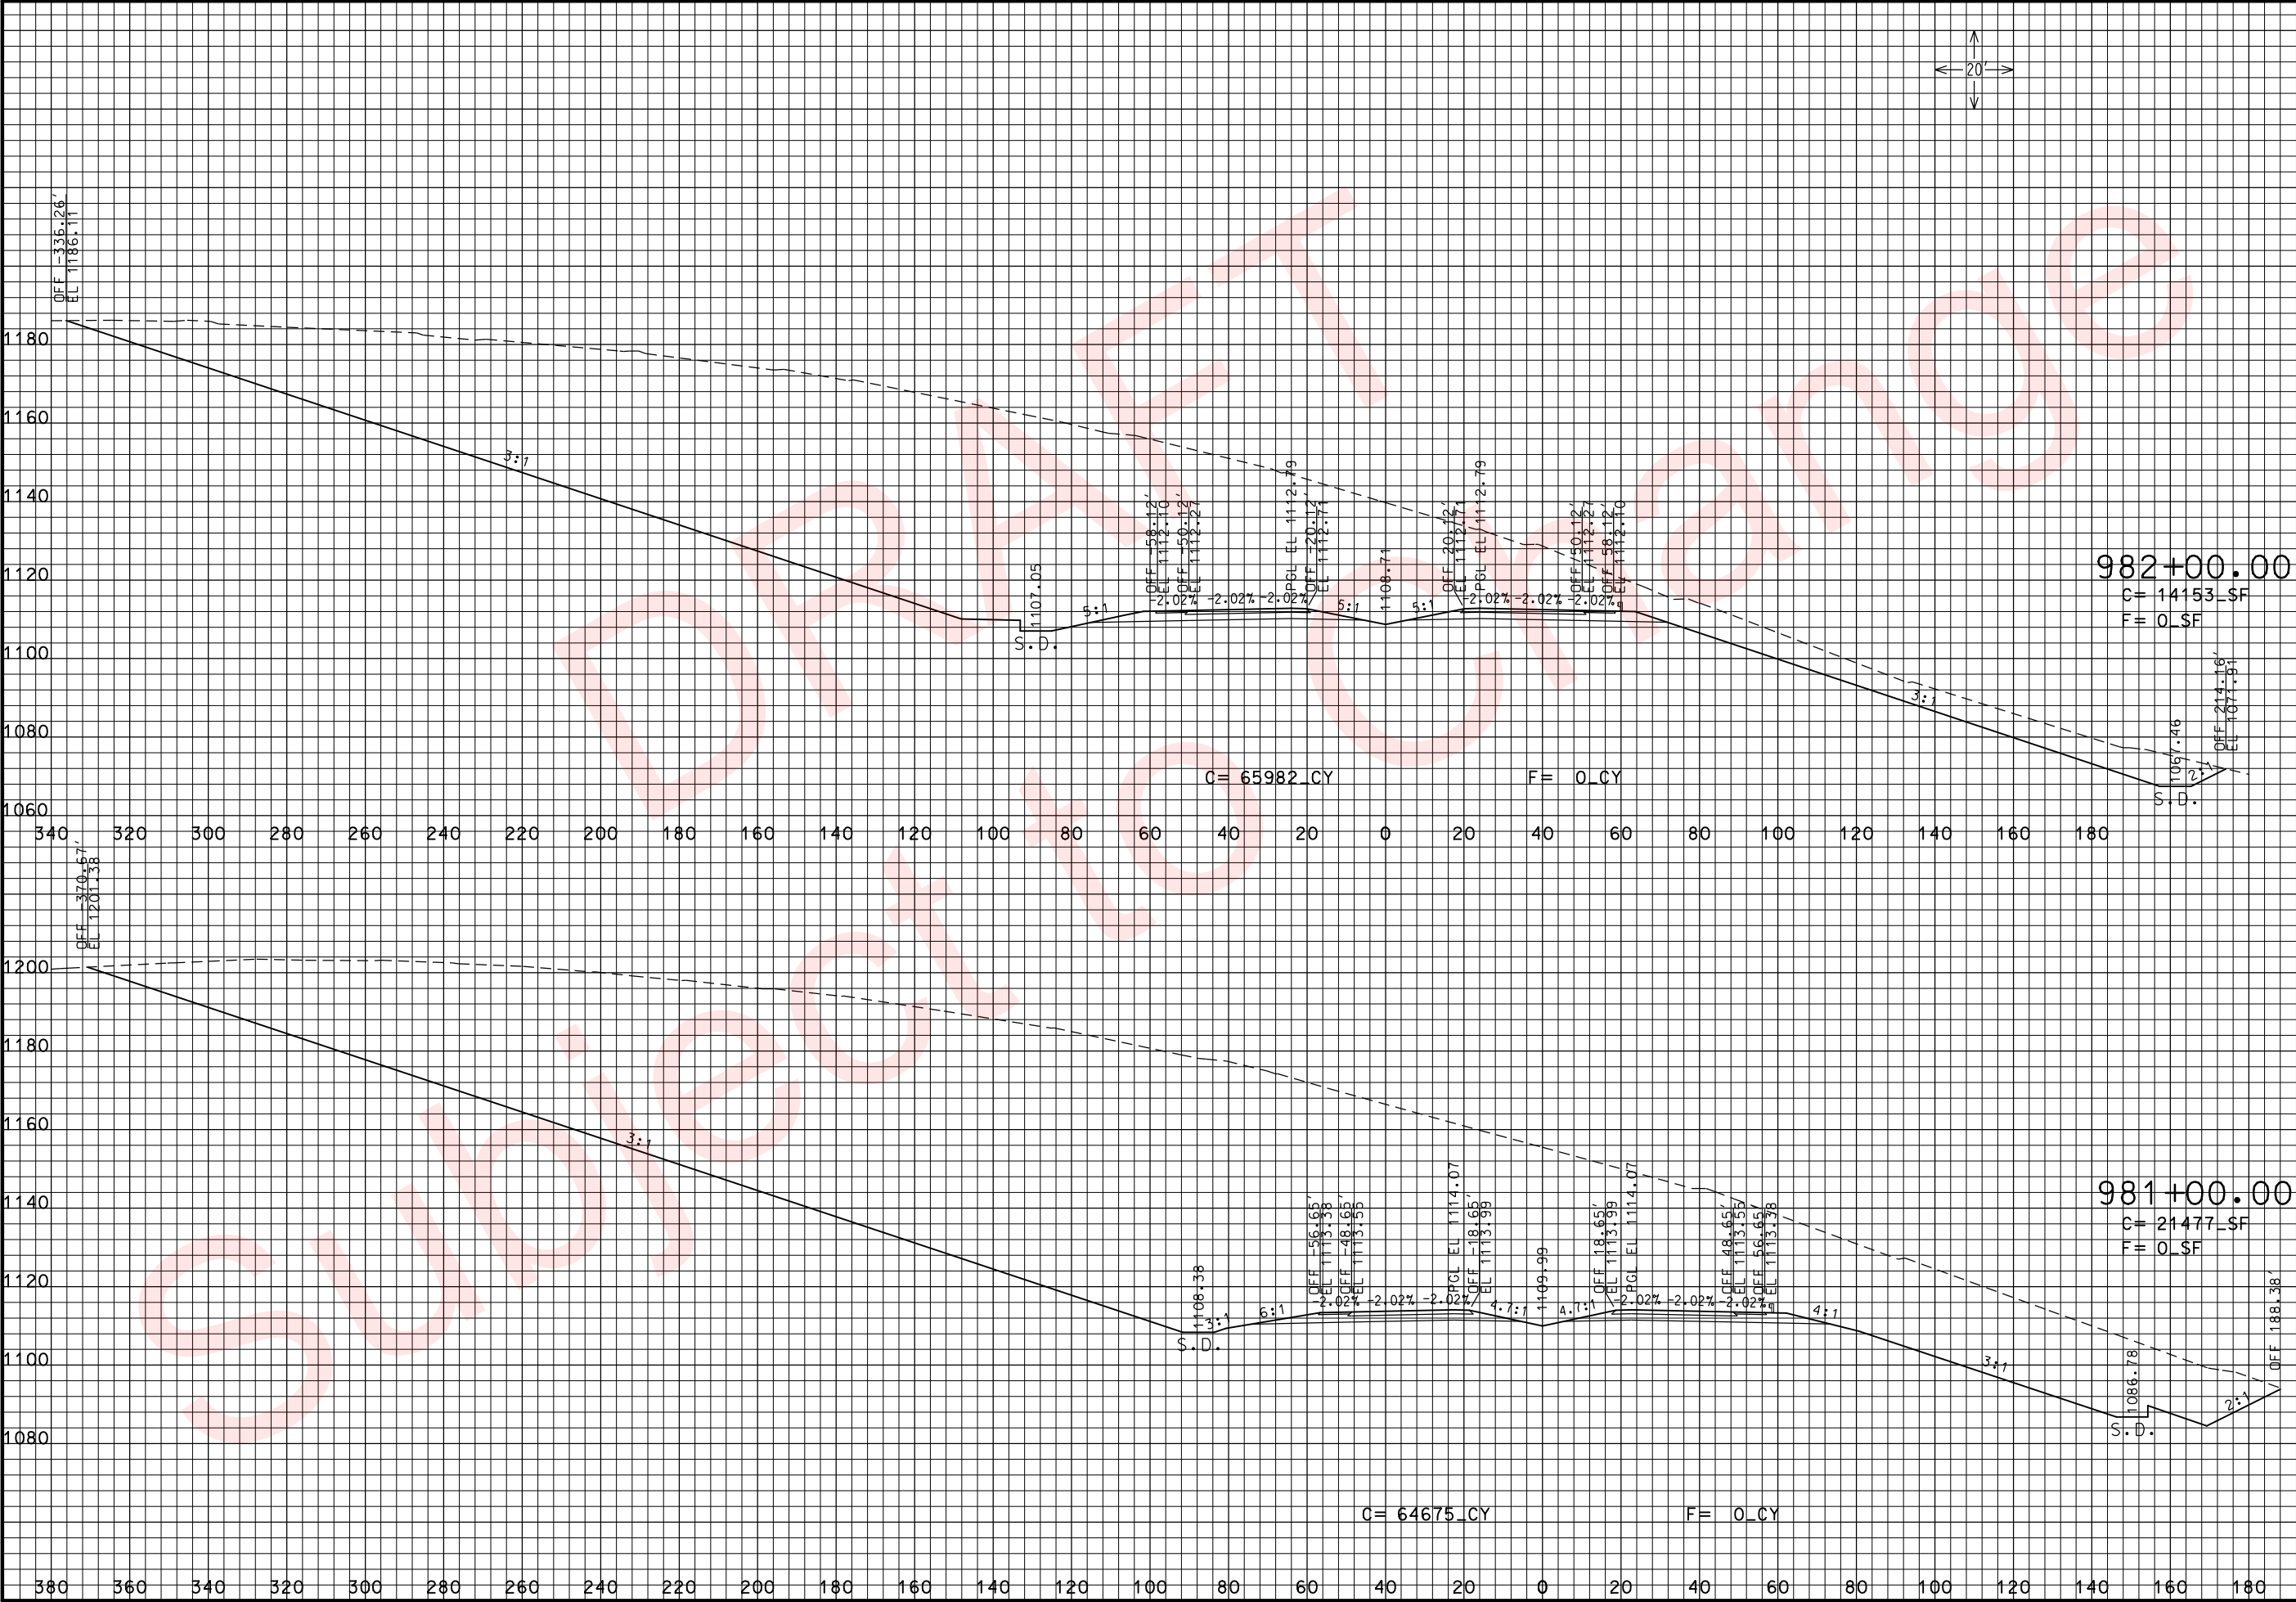

THIS MEDIA SHOULD NOT BE CONSIDERED A CERTIFIED DOCUMENT.

DATE PREPARED
3/26/2010

ROUTE
49

DISTRICT
7

COUNTY
McDONALD

JOB NO.
J7P0601

CONTRACT ID.

PROJECT NO.

BRIDGE NO.

DESCRIPTION

DATE

MISSOURI HIGHWAYS AND TRANSPORTATION COMMISSION





105 WEST CAPITOL
JEFFERSON CITY, MO 65102
1-888-ASK-MODOT (1-888-275-6636)

RTE. 49 S. OF RTE. 90

CROSS SECTIONS

SHEET 91 OF 97

xs_202-250_j7p0601_i20_i49SOUTH.dgn 11:10:38 AM 3/26/2010

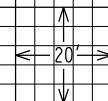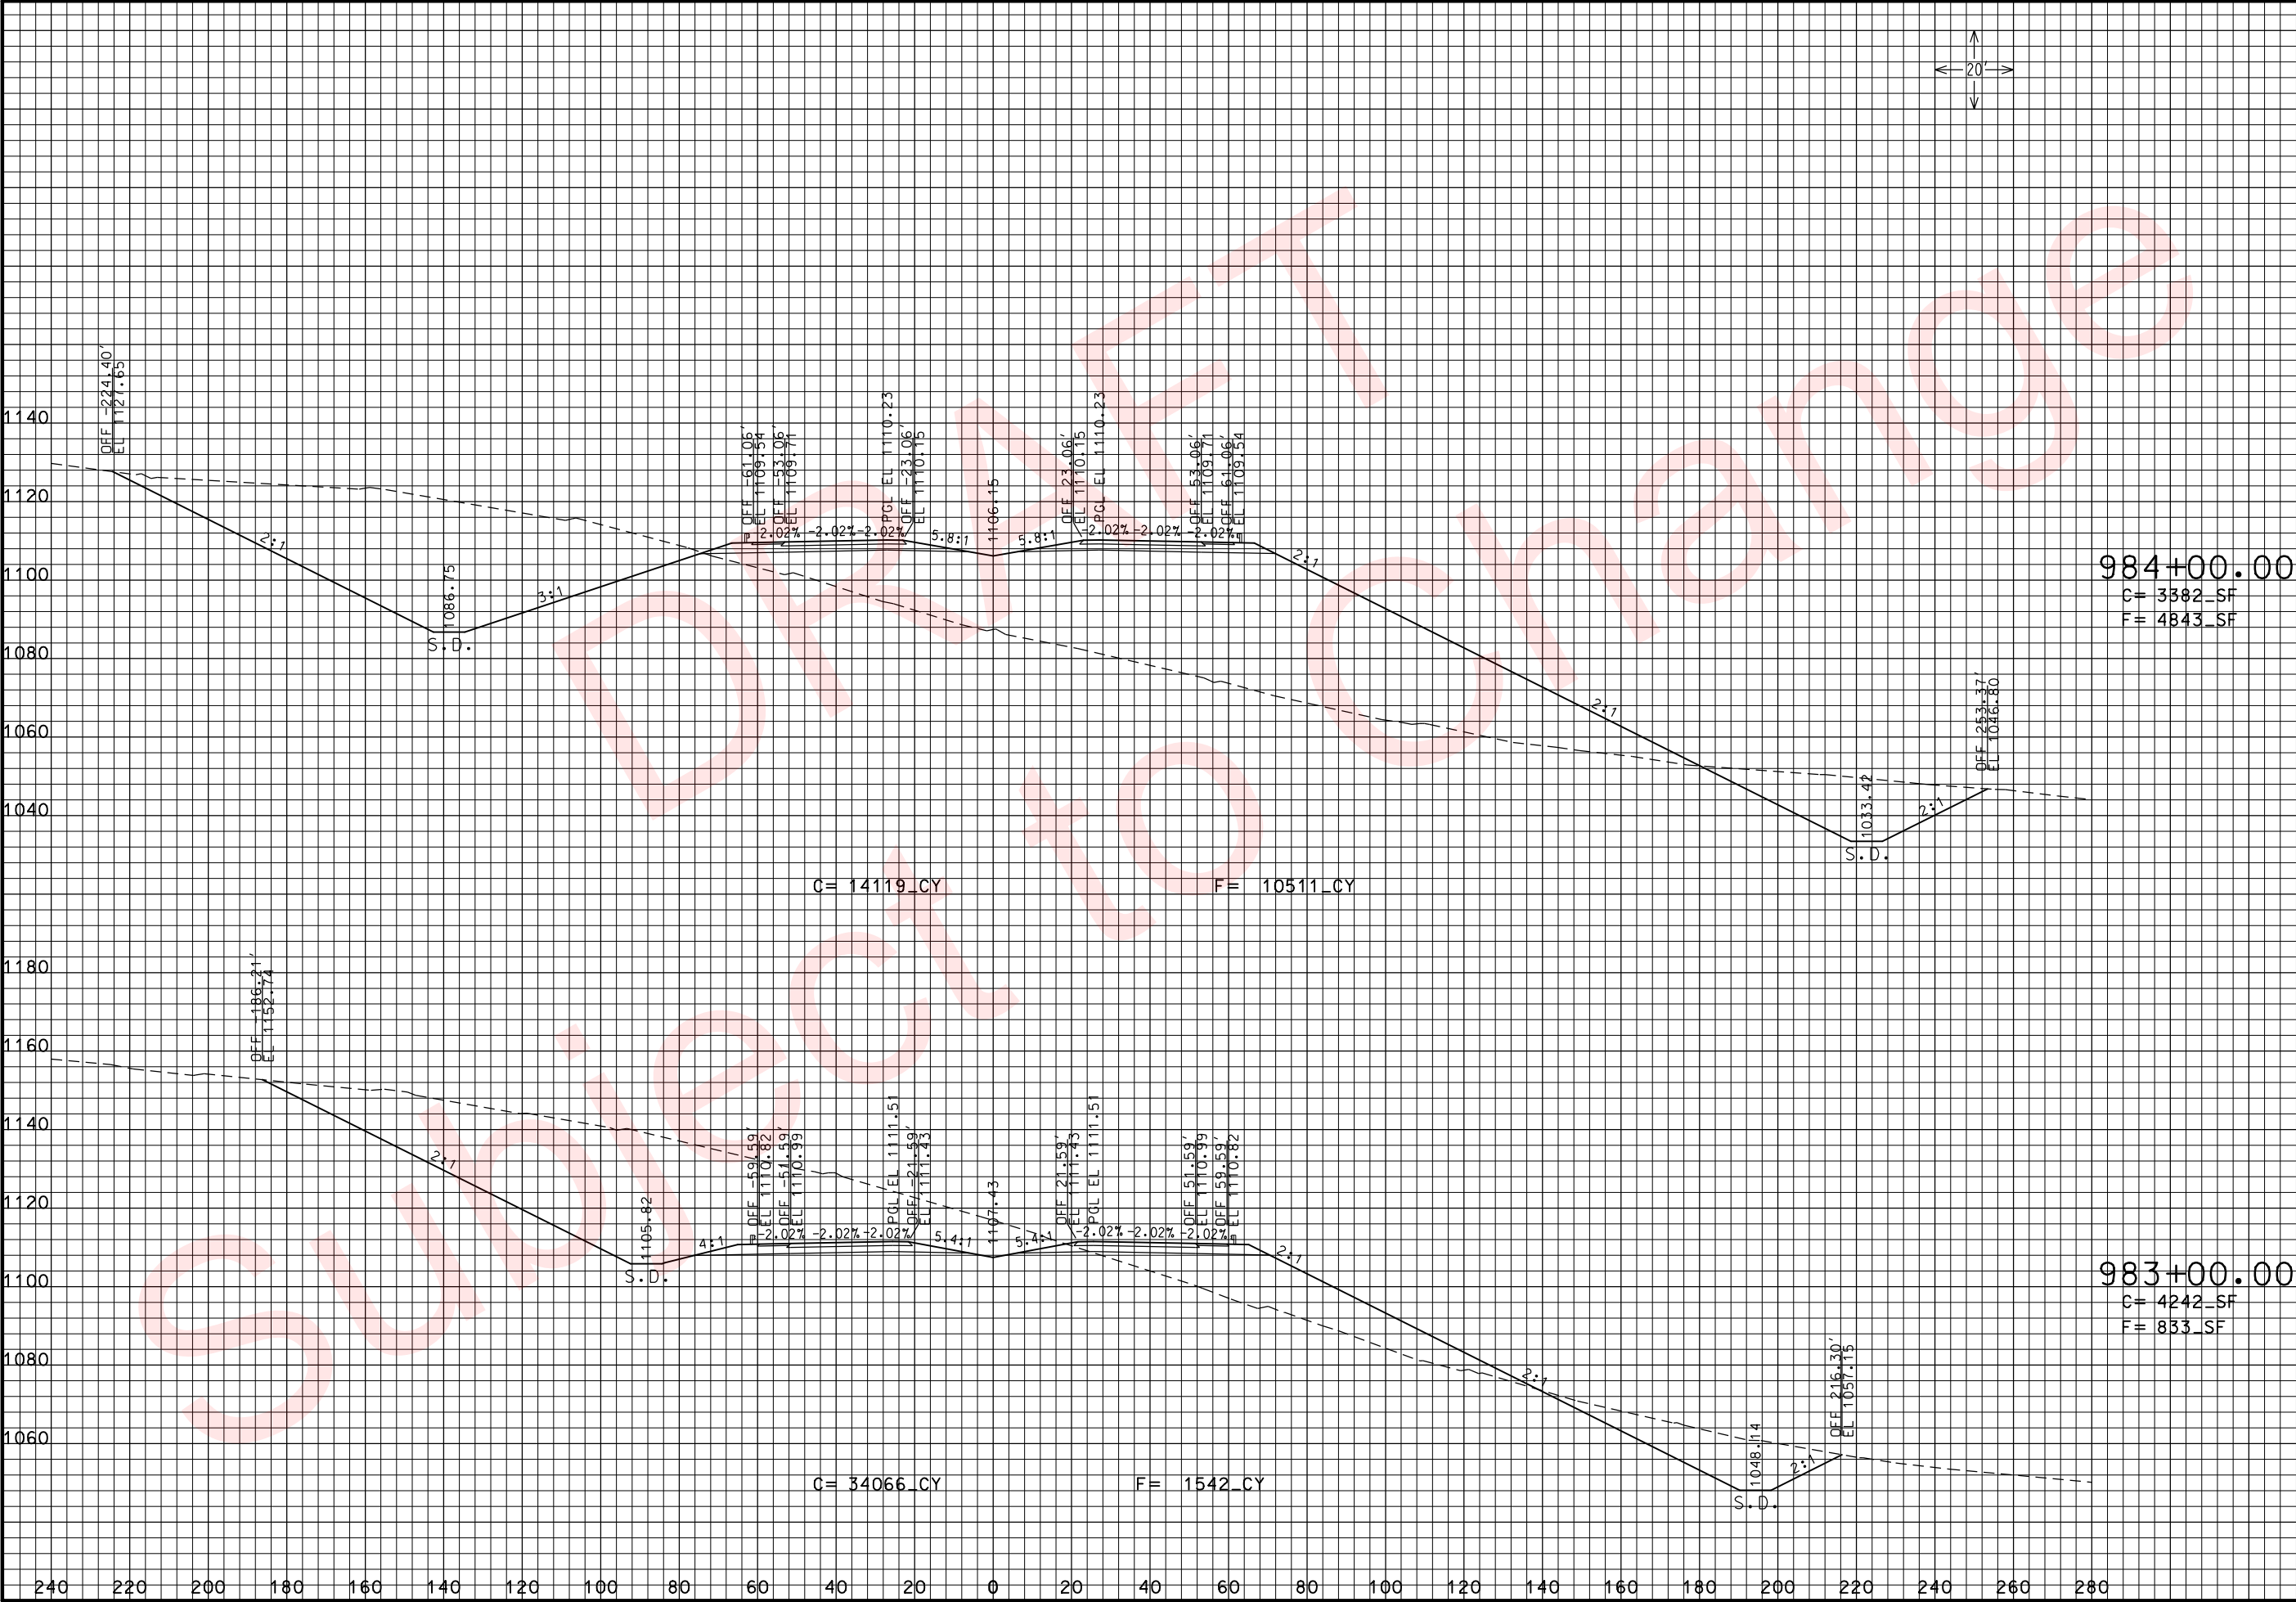

THIS MEDIA SHOULD NOT BE CONSIDERED A CERTIFIED DOCUMENT.

DATE PREPARED
3/26/2010

ROUTE
49

DISTRICT
7

STATE
MO

SHEET NO.
245

COUNTY
McDONALD

JOB NO.
J7P0601

CONTRACT ID.

PROJECT NO.

BRIDGE NO.

DESCRIPTION

DATE

MISSOURI HIGHWAYS AND TRANSPORTATION COMMISSION

105 WEST CAPITOL
JEFFERSON CITY, MO 65102
1-888-ASK-MODOT (1-888-275-6636)



RTE. 49 S. OF RTE. 90

CROSS SECTIONS

SHEET 92 OF 97

REV.

IF A SEAL IS PRESENT ON THIS SHEET IT HAS BEEN ELECTRONICALLY SEALED AND DATED.

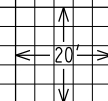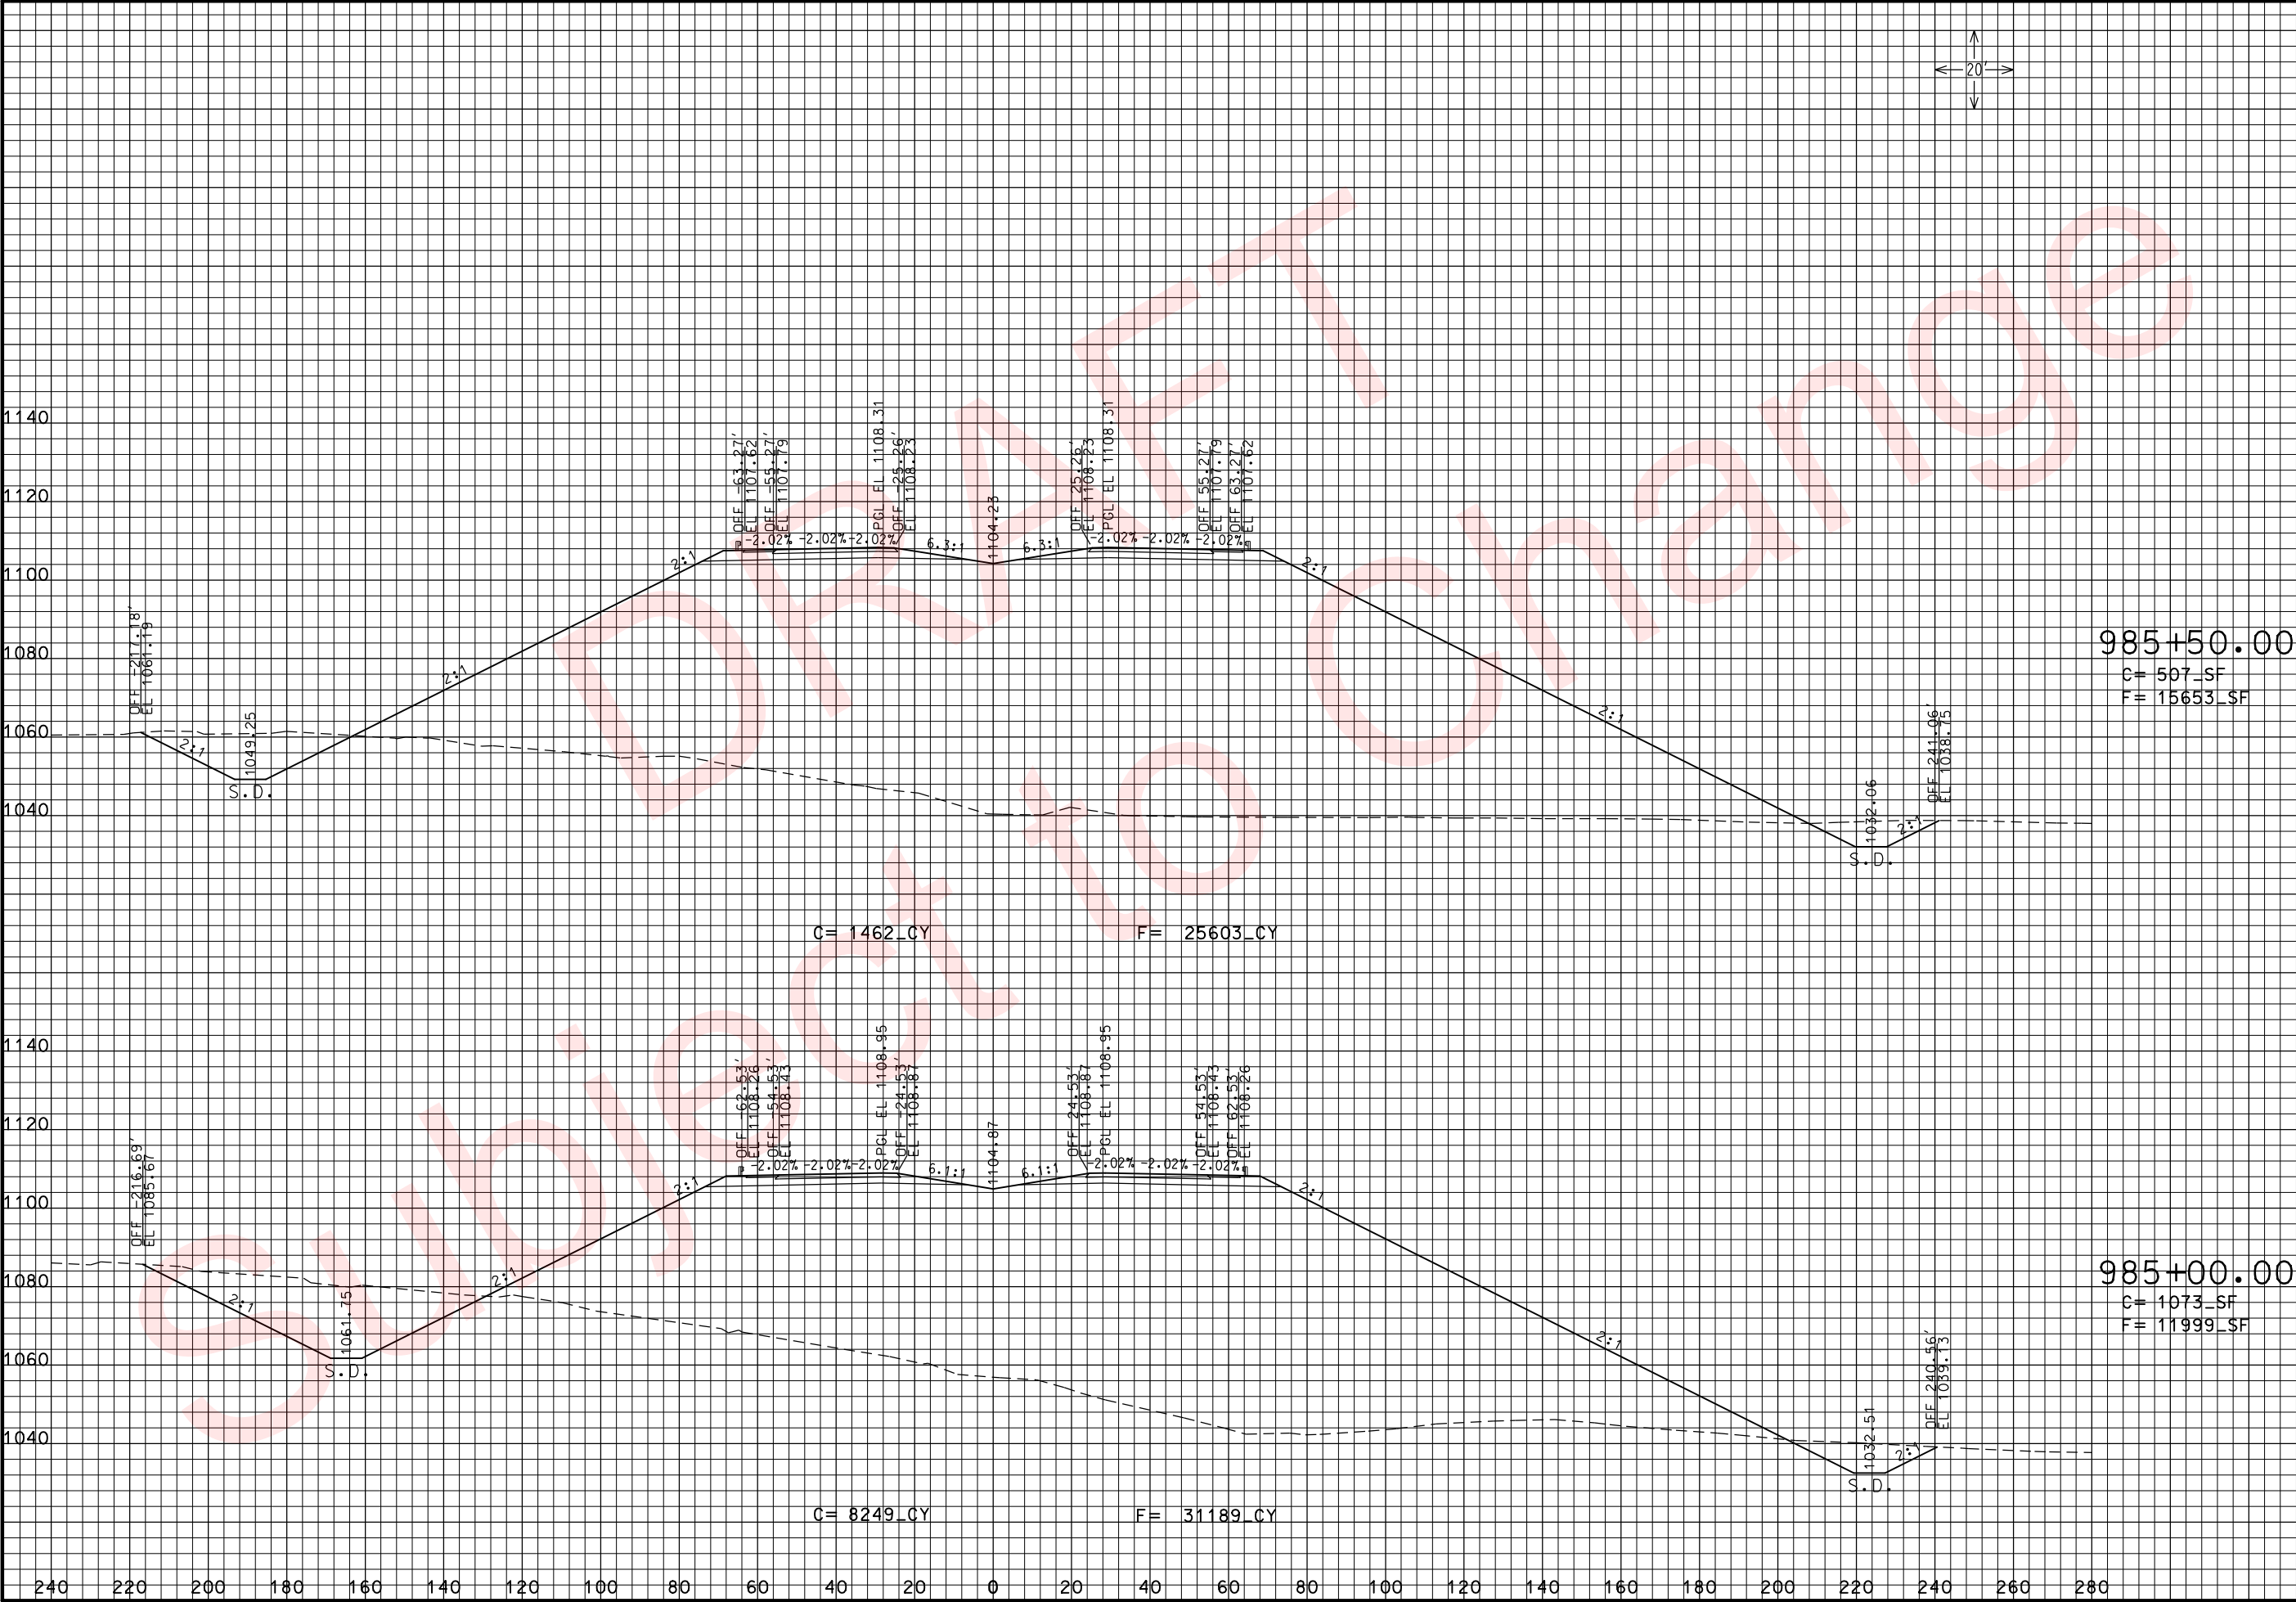

THIS MEDIA SHOULD NOT BE CONSIDERED A CERTIFIED DOCUMENT.

DATE PREPARED
3/26/2010

ROUTE
49

DISTRICT
7

STATE
MO

SHEET NO.
246

COUNTY
McDONALD

JOB NO.
J7P0601

CONTRACT ID.

PROJECT NO.

BRIDGE NO.

DESCRIPTION

DATE

MISSOURI HIGHWAYS AND TRANSPORTATION COMMISSION





105 WEST CAPITOL
JEFFERSON CITY, MO 65102
1-888-ASK-MODOT (1-888-275-6636)

RTE. 49 S. OF RTE. 90

CROSS SECTIONS

SHEET 93 OF 97

REV. IF A SEAL IS PRESENT ON THIS SHEET IT HAS BEEN ELECTRONICALLY SEALED AND DATED.

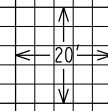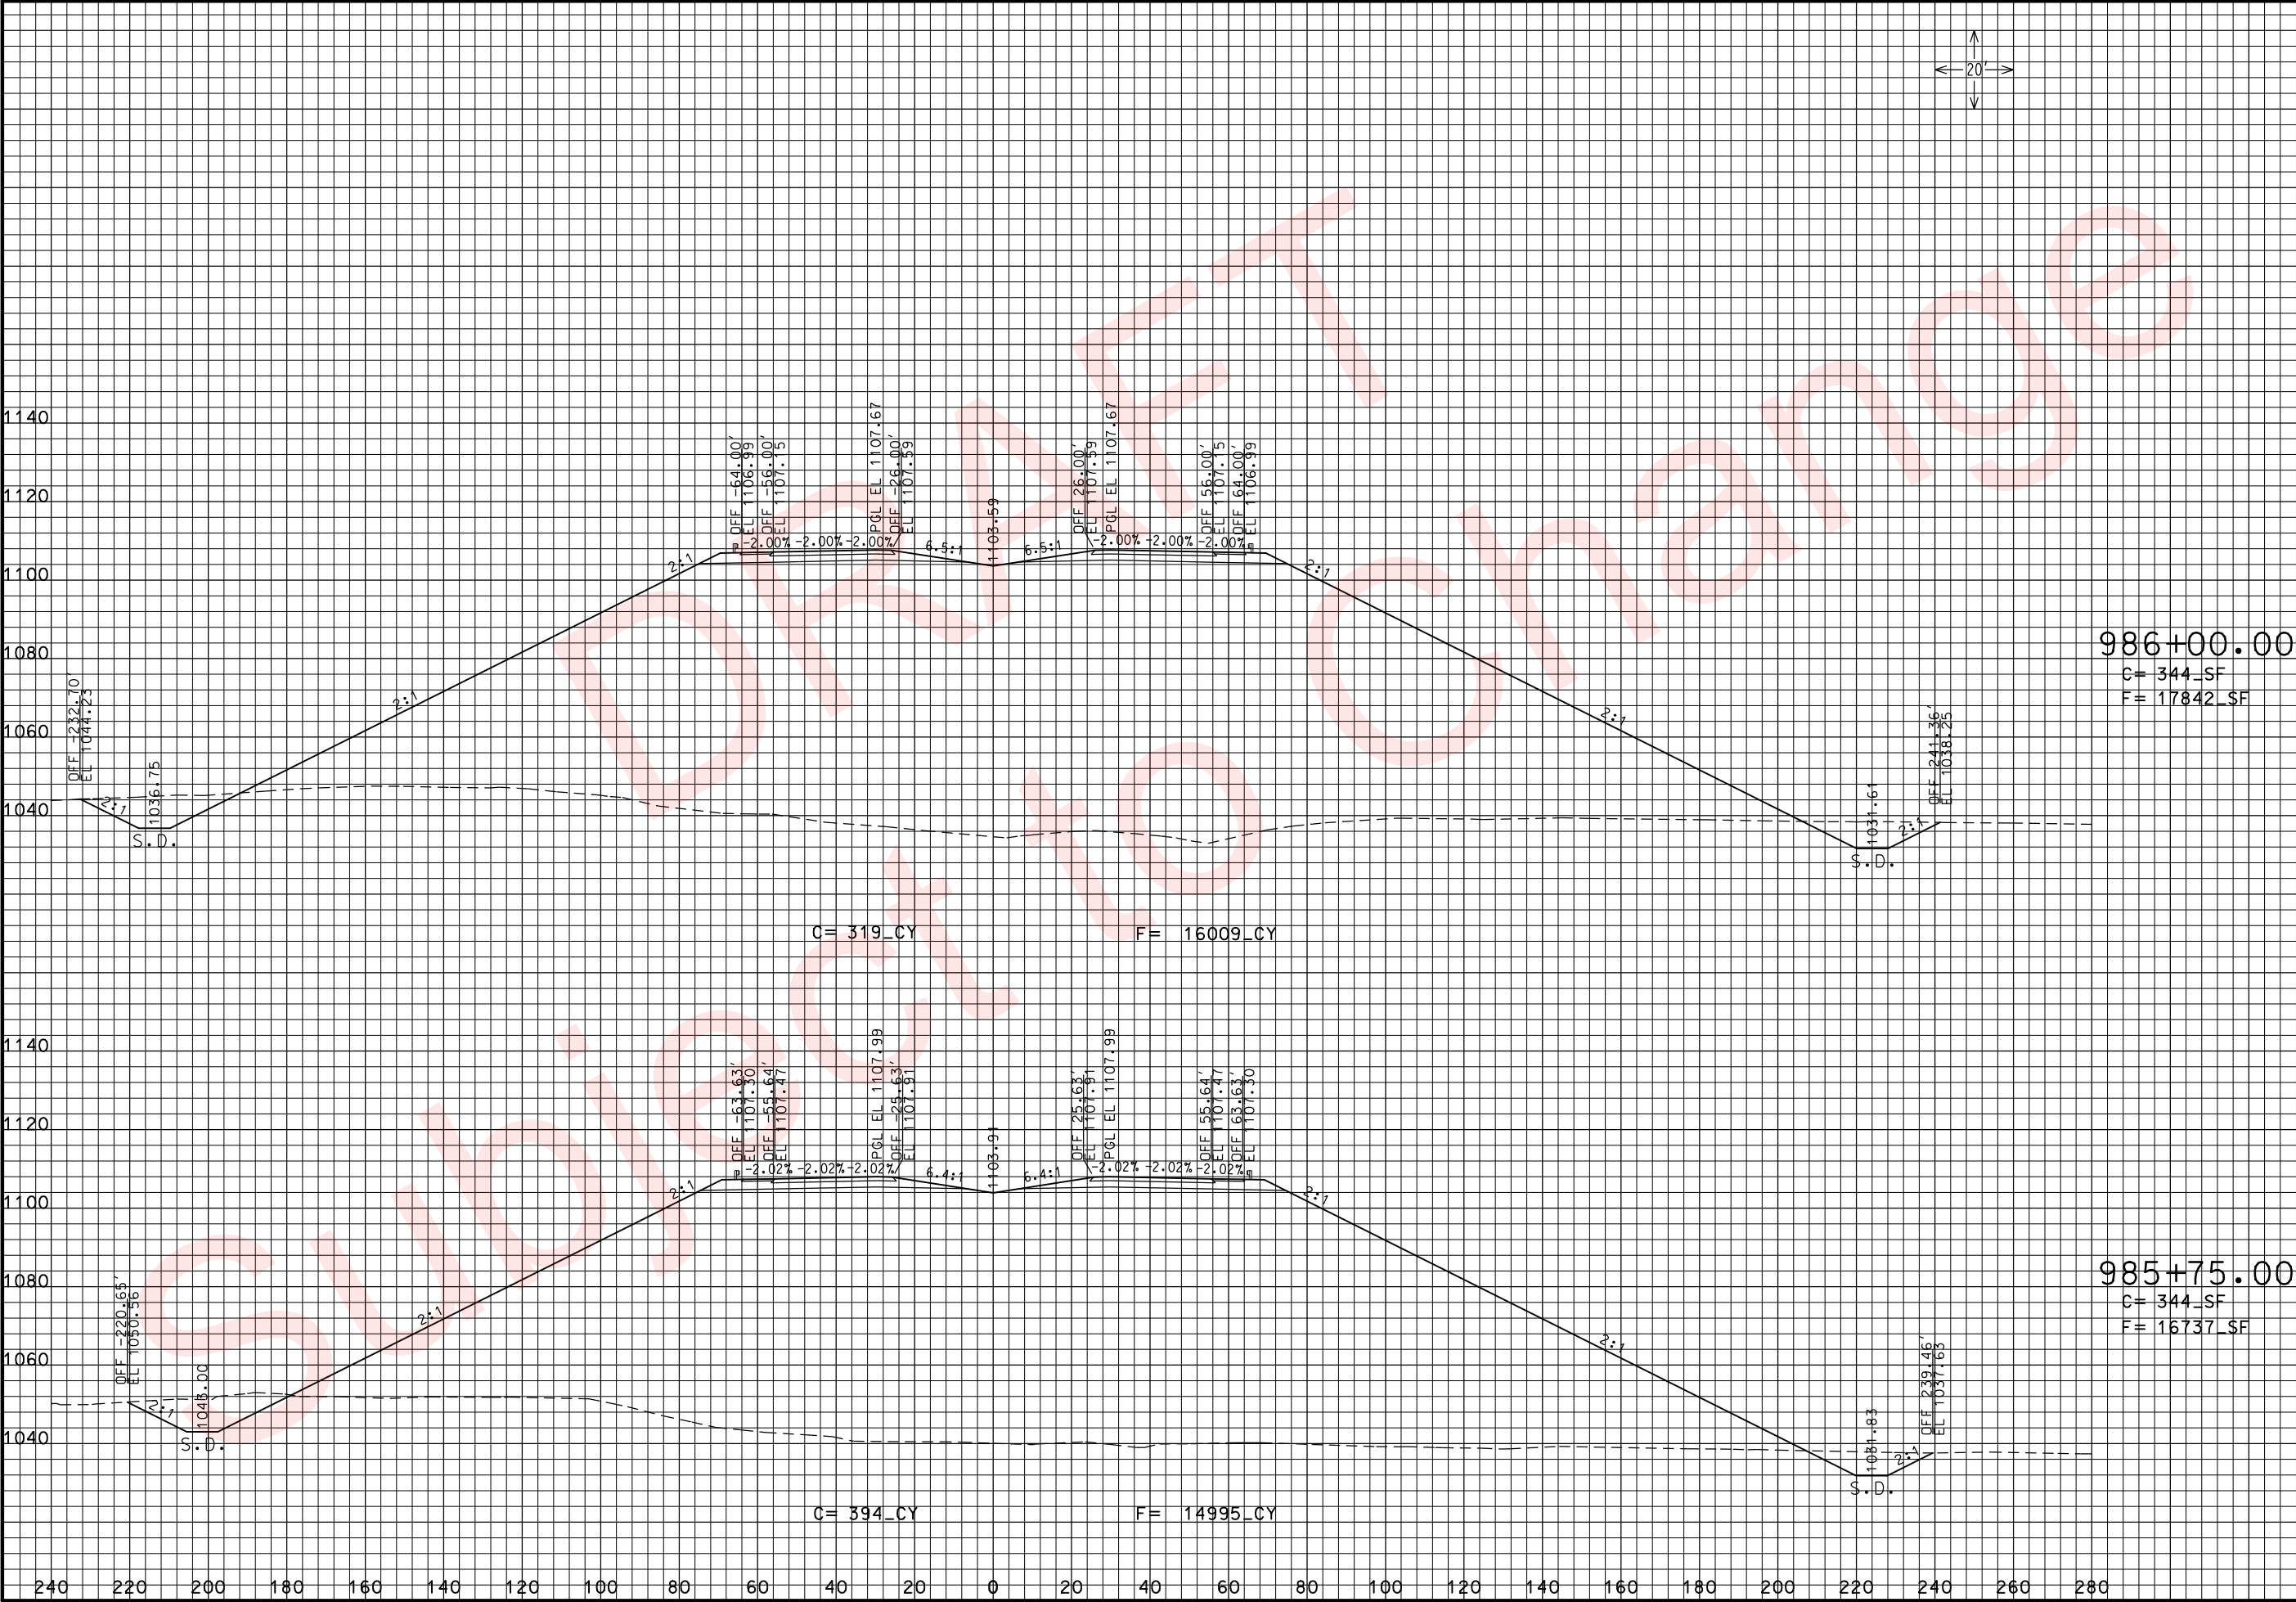

THIS MEDIA SHOULD NOT BE CONSIDERED A CERTIFIED DOCUMENT.

DATE PREPARED
3/26/2010

ROUTE
49

DISTRICT
7

STATE
MO

SHEET NO.
247

COUNTY
McDONALD

JOB NO.
J7P0601

CONTRACT ID.

PROJECT NO.

BRIDGE NO.

DESCRIPTION

DATE

MISSOURI HIGHWAYS AND TRANSPORTATION COMMISSION





105 WEST CAPITOL
JEFFERSON CITY, MO 65102
1-888-ASK-MODOT (1-888-275-6636)

RTE. 49 S. OF RTE. 90

CROSS SECTIONS

SHEET 94 OF 97

IF A SEAL IS PRESENT ON THIS SHEET IT HAS BEEN ELECTRONICALLY SEALED AND DATED: REV.

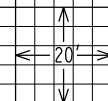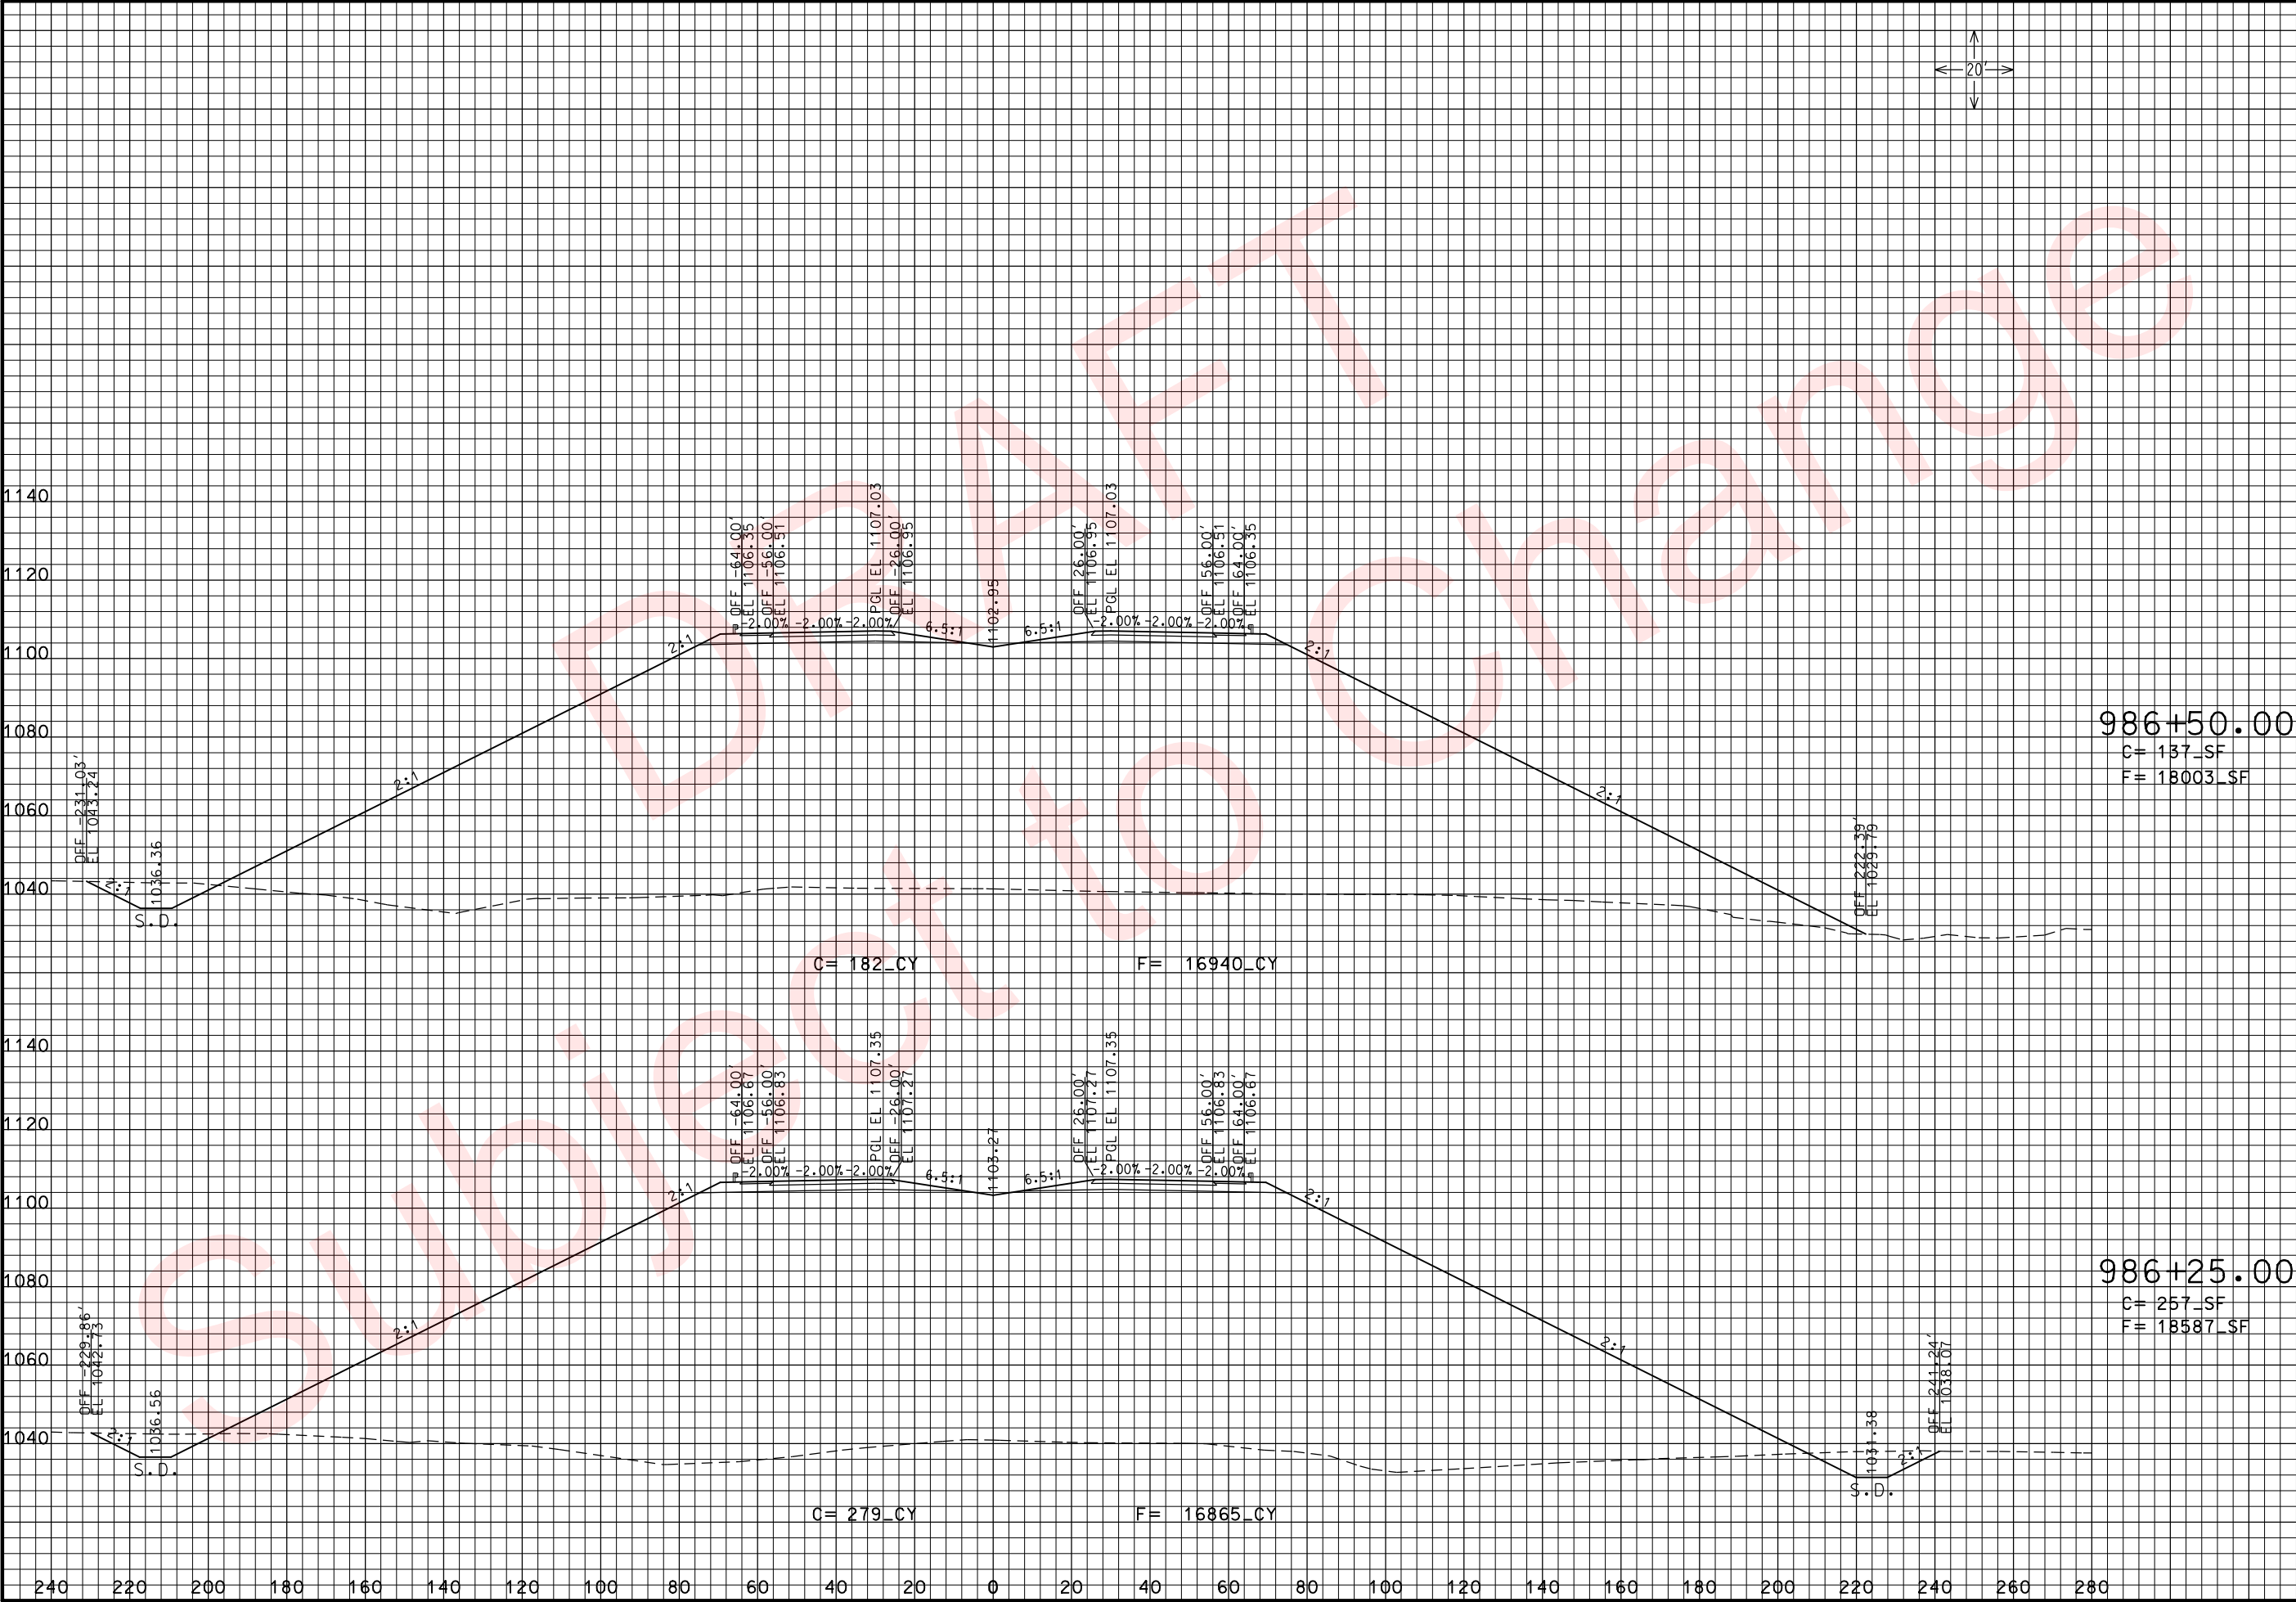

THIS MEDIA SHOULD NOT BE CONSIDERED A CERTIFIED DOCUMENT.

DATE PREPARED
3/26/2010

ROUTE
49

DISTRICT
7

STATE
MO

SHEET NO.
248

COUNTY
McDONALD

JOB NO.
J7P0601

CONTRACT ID.

PROJECT NO.

BRIDGE NO.

DESCRIPTION

DATE

MISSOURI HIGHWAYS AND TRANSPORTATION COMMISSION




105 WEST CAPITOL
JEFFERSON CITY, MO 65102
1-888-ASK-MODOT (1-888-275-6636)



RTE. 49 S. OF RTE. 90

CROSS SECTIONS

SHEET 95 OF 97

REV. IF A SEAL IS PRESENT ON THIS SHEET IT HAS BEEN ELECTRONICALLY SEALED AND DATED.

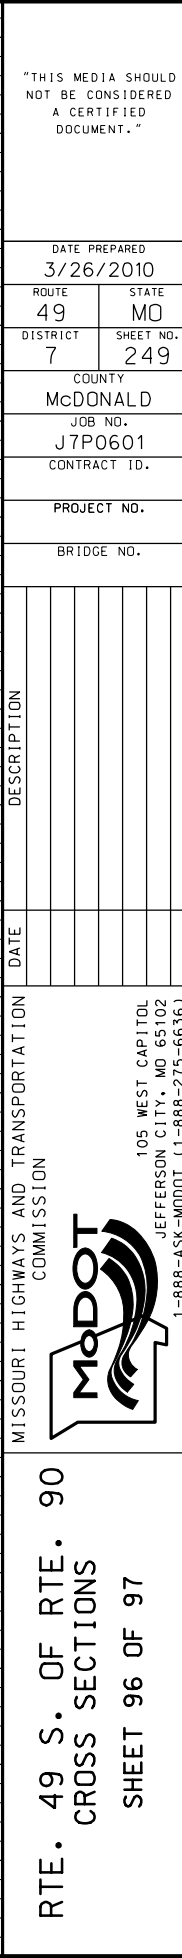

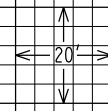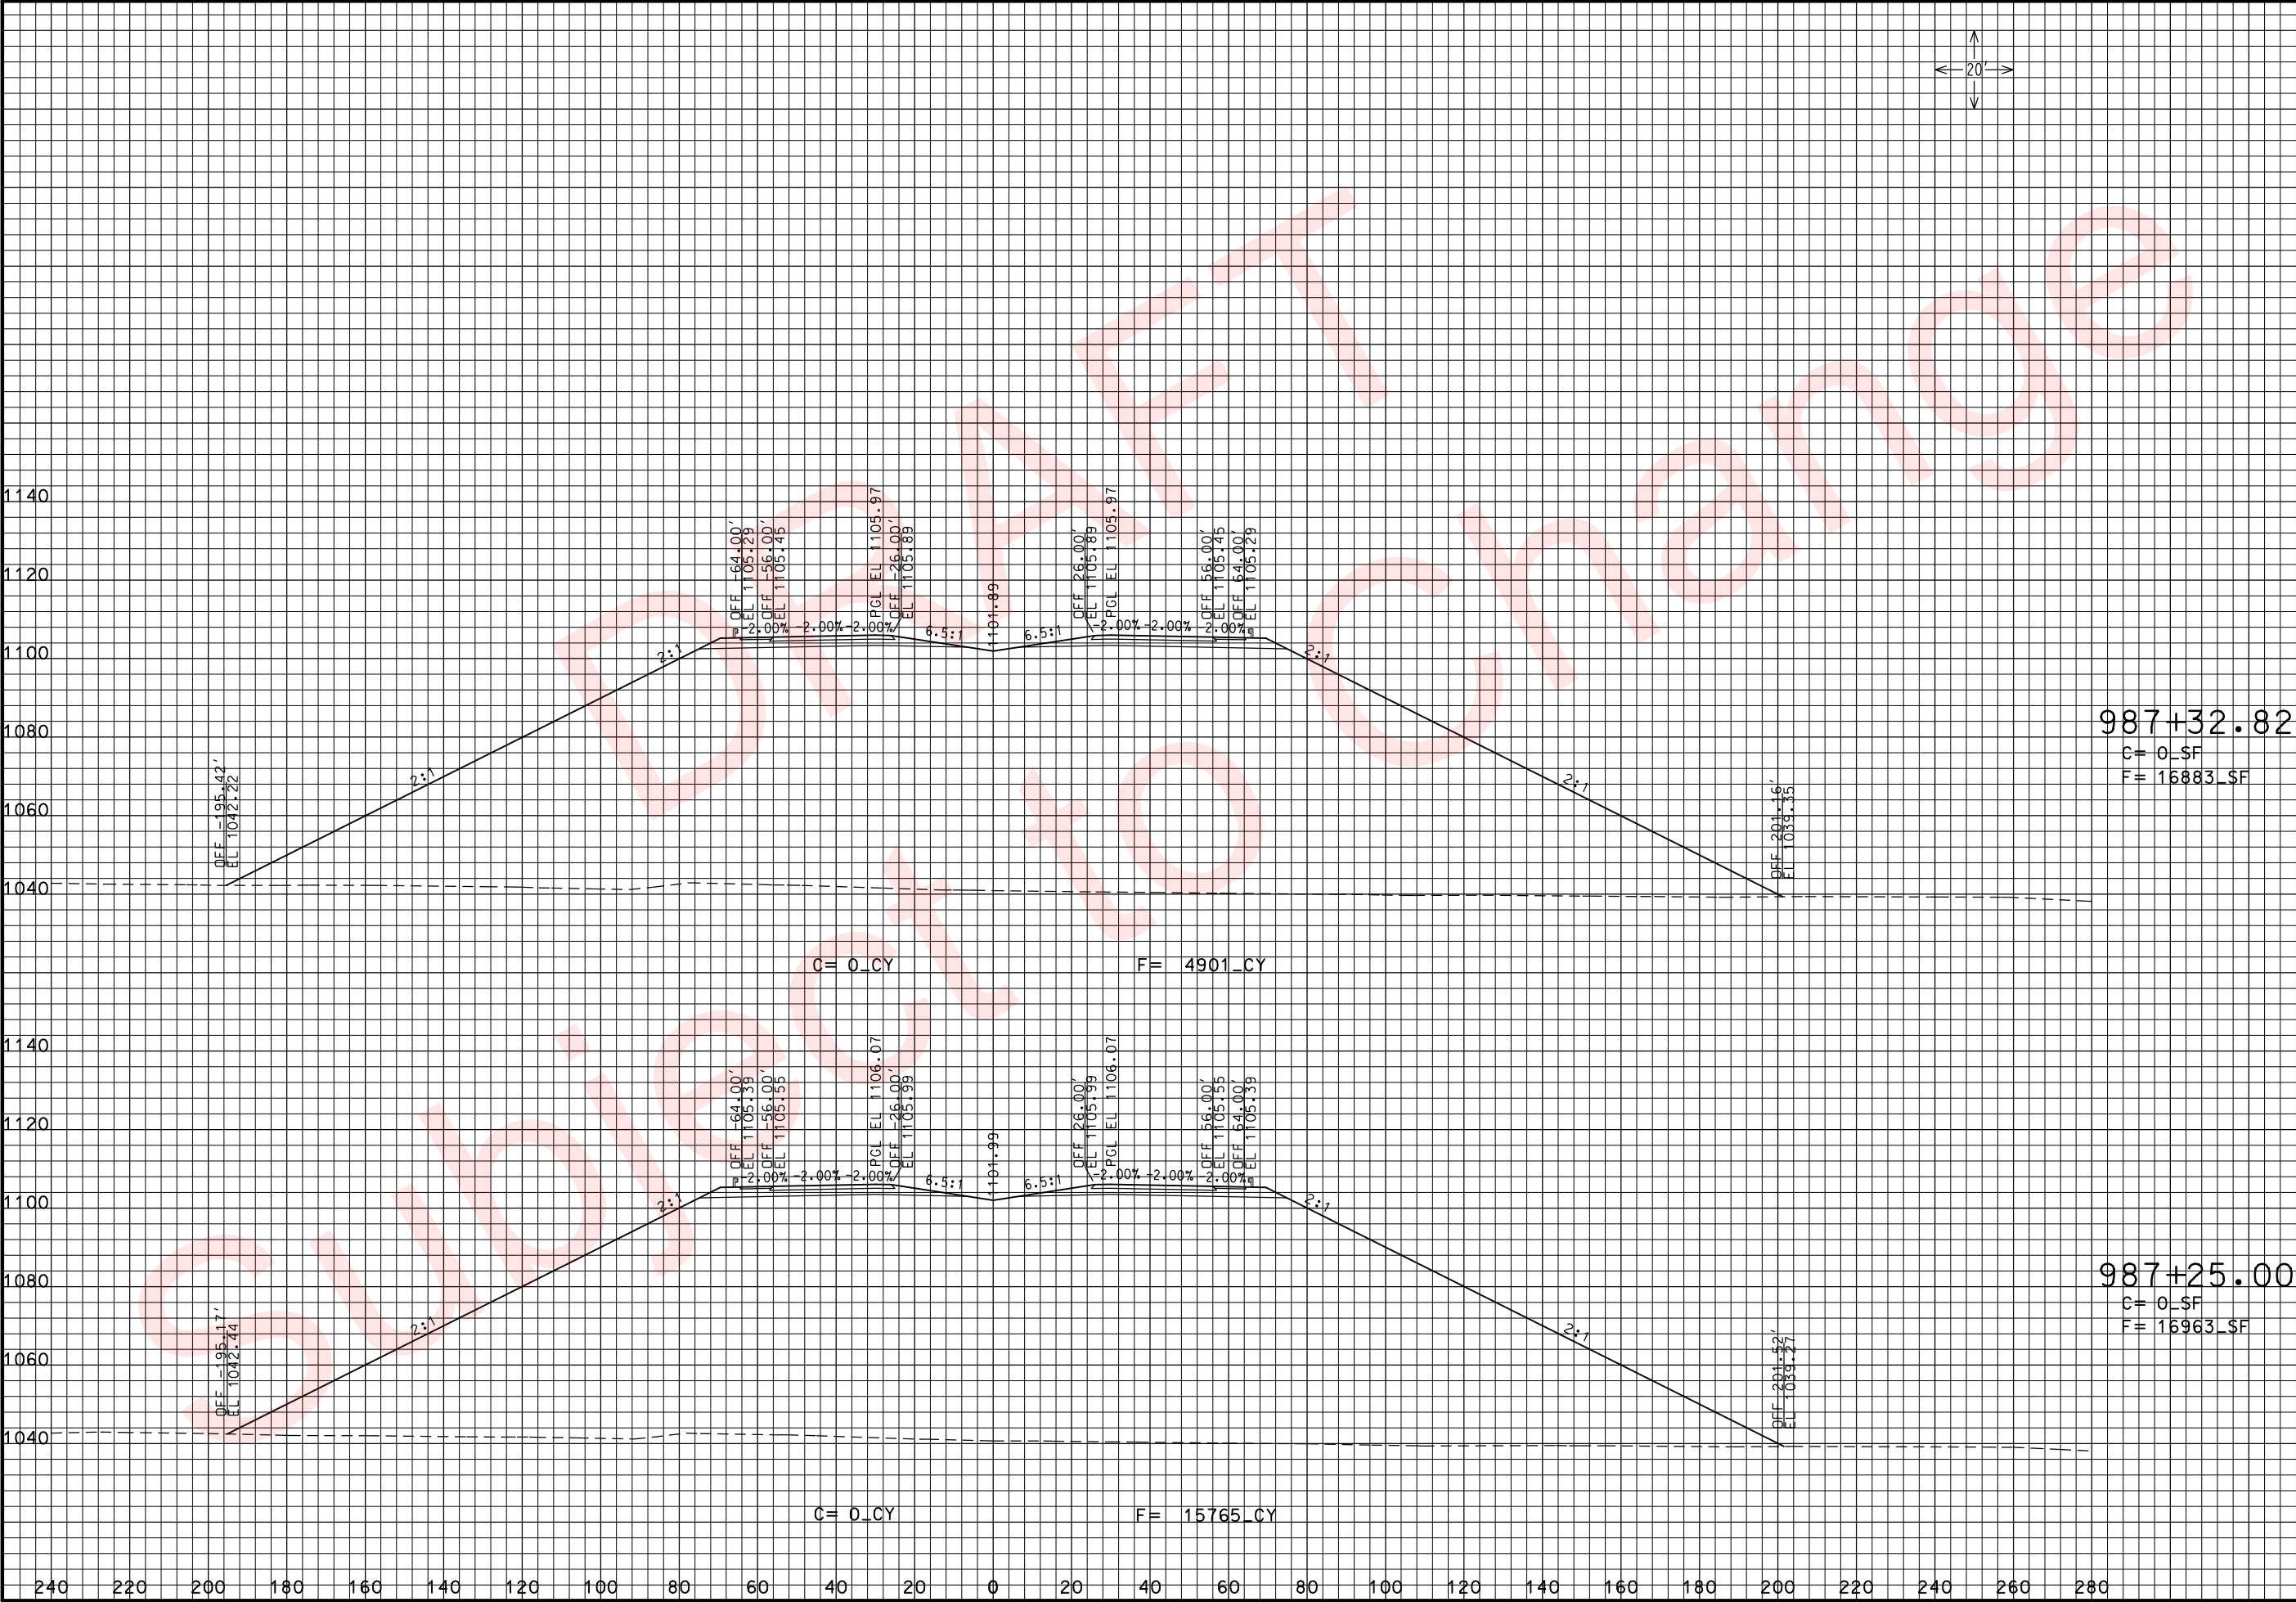

THIS MEDIA SHOULD NOT BE CONSIDERED A CERTIFIED DOCUMENT.

DATE PREPARED
3/26/2010

ROUTE 49	STATE MO
DISTRICT 7	SHEET NO. 250

COUNTY
McDONALD

JOB NO.
J7P0601

CONTRACT ID.

PROJECT NO.

BRIDGE NO.



DESCRIPTION	DATE

MISSOURI HIGHWAYS AND TRANSPORTATION COMMISSION

105 WEST CAPITOL
JEFFERSON CITY, MO 65102
1-888-ASK-MODOT (1-888-275-6636)

RTE. 49 S. OF RTE. 90
CROSS SECTIONS
SHEET 97 OF 97

REV.

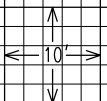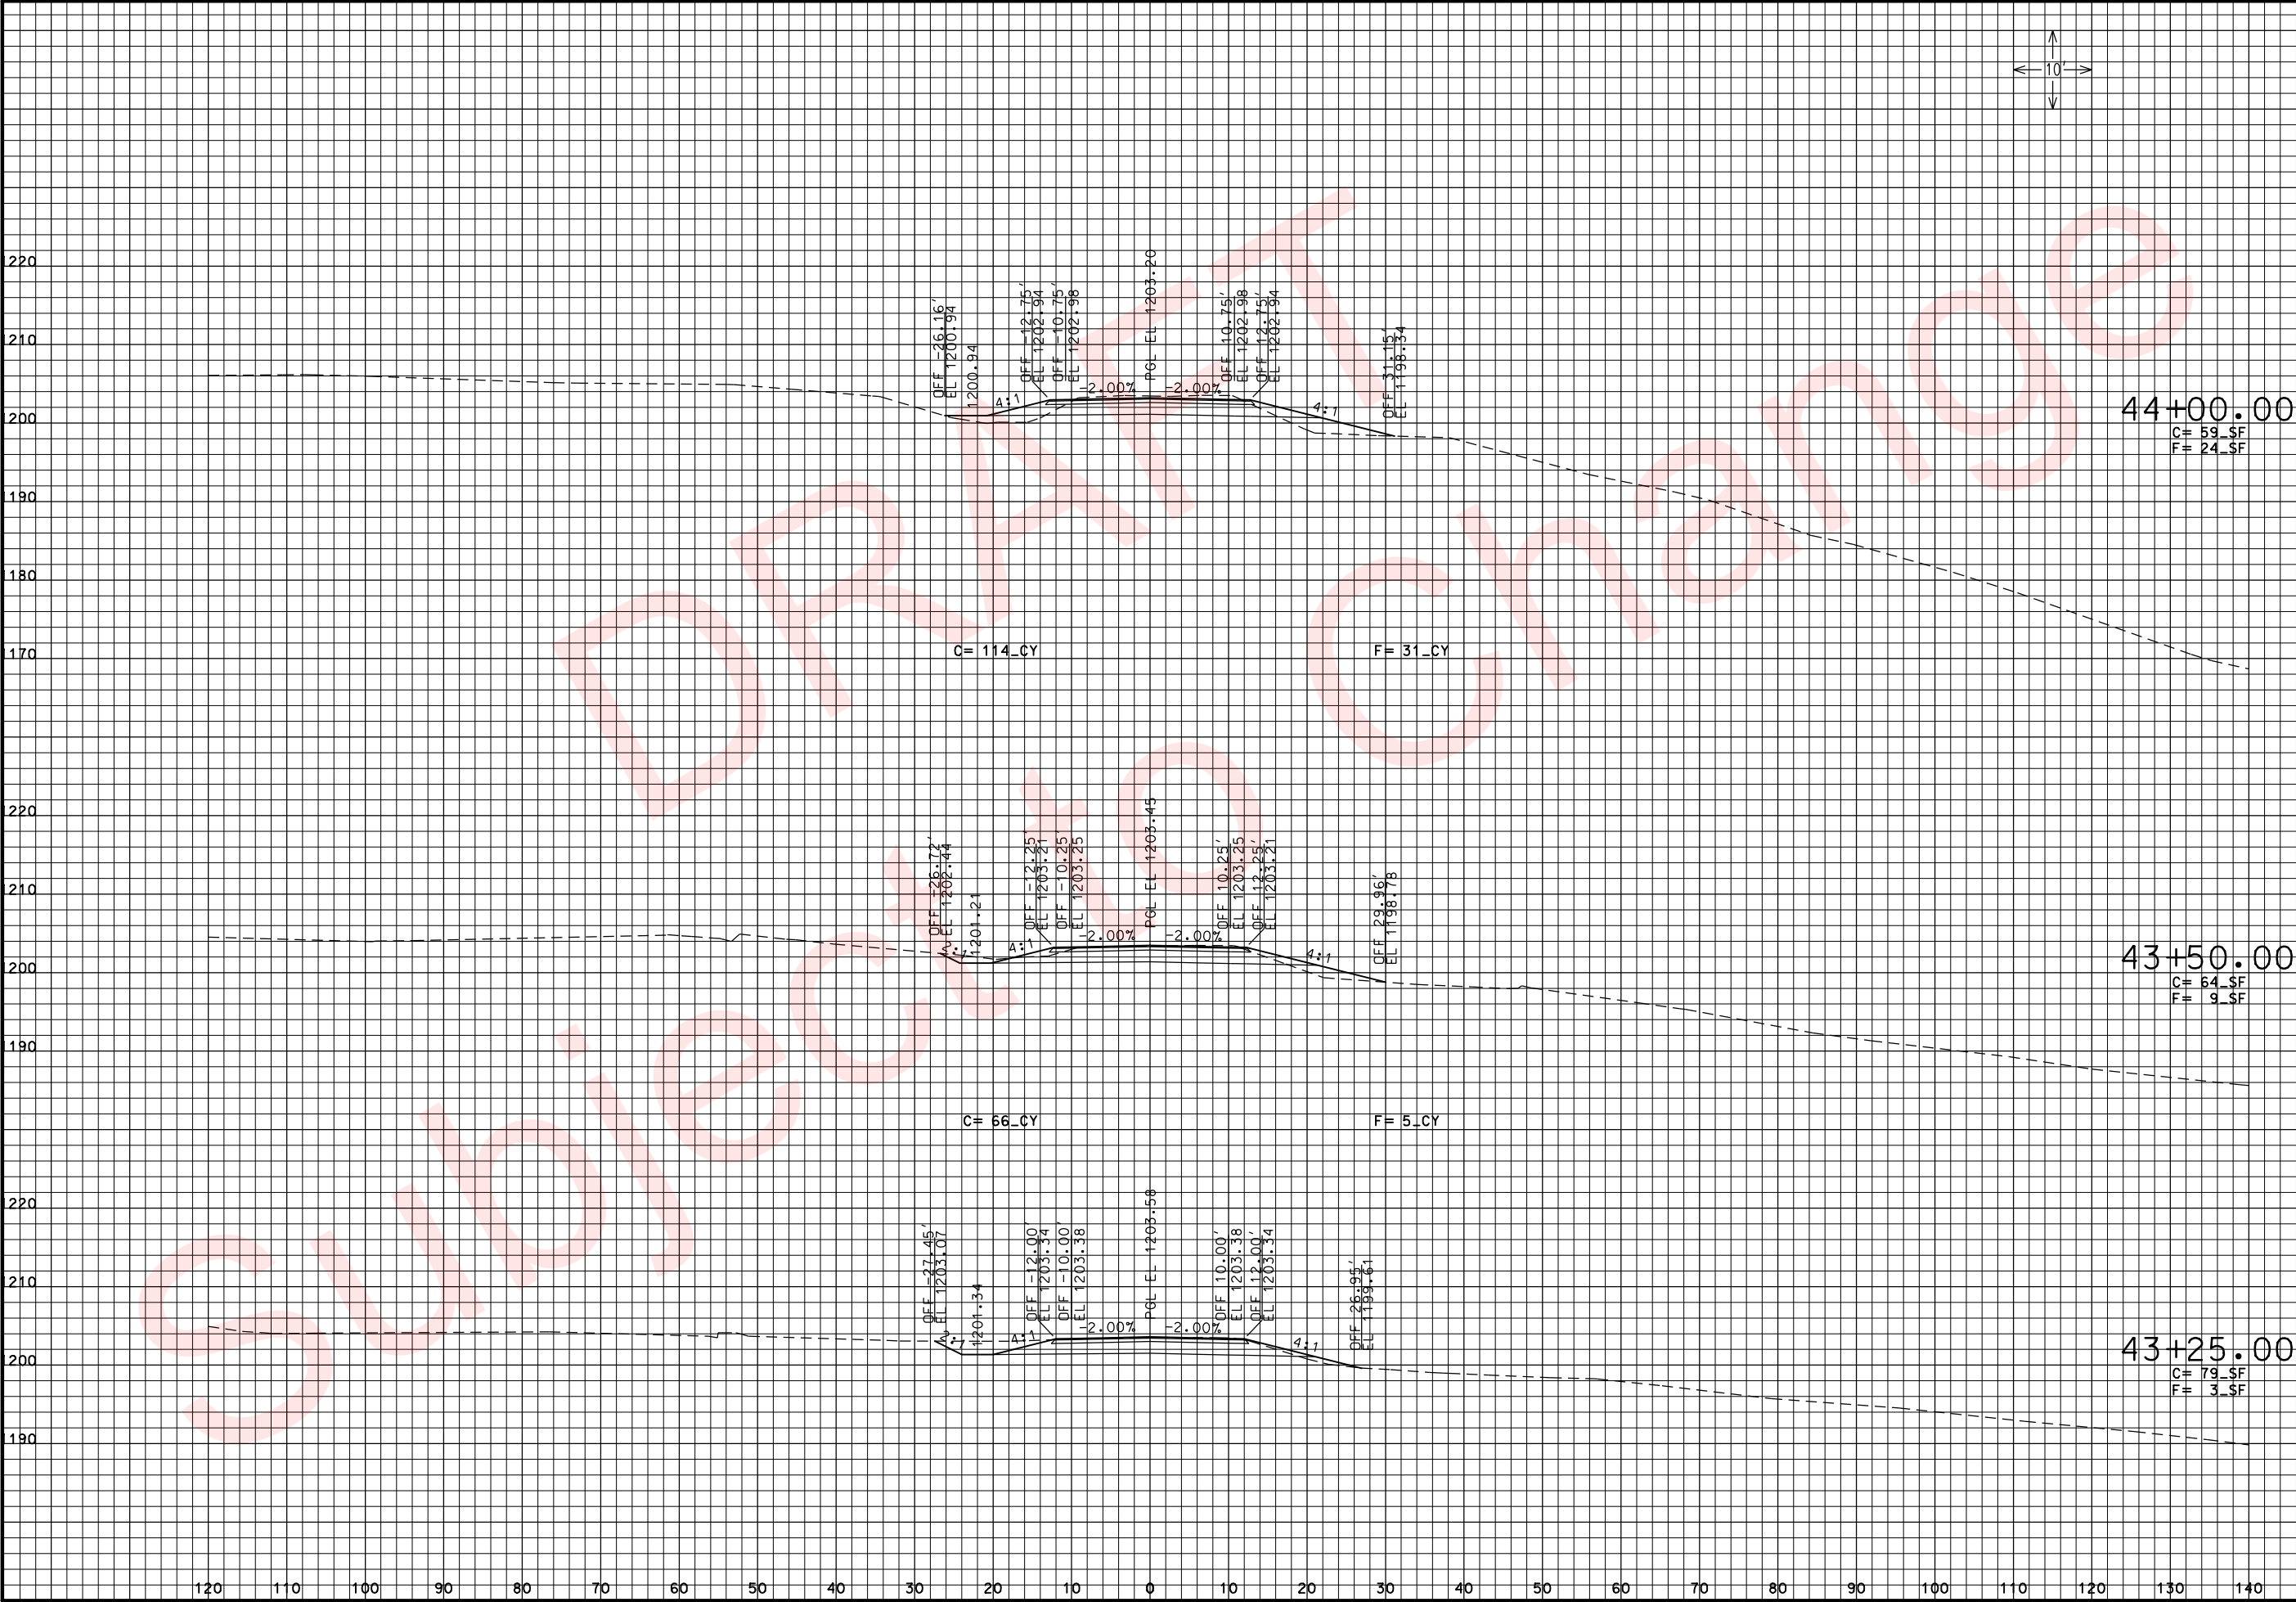

THIS MEDIA SHOULD NOT BE CONSIDERED A CERTIFIED DOCUMENT.

DATE PREPARED
3/26/2010

ROUTE
49

DISTRICT
7

COUNTY
McDONALD

JOB NO.
J7P0601

CONTRACT ID.

PROJECT NO.

BRIDGE NO.

STATE
MO

SHEET NO.
25

DESCRIPTION

DATE

MISSOURI HIGHWAYS AND TRANSPORTATION COMMISSION




105 WEST CAPITOL
JEFFERSON CITY, MO 65102
1-888-ASK-MODOT (1-888-275-6636)

ROUTE 90
CROSS SECTIONS
SHEET 1 OF 12

IF A SEAL IS PRESENT ON THIS SHEET IT HAS BEEN ELECTRONICALLY SEALED AND DATED: REV.

xs_251-262_j7p0601_i10_Rte90.dgn 11:13:30 AM 3/26/2010

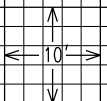

"THIS MEDIA SHOULD NOT BE CONSIDERED A CERTIFIED DOCUMENT."

DATE PREPARED 3/26/2010	
ROUTE 49	STATE MO
DISTRICT 7	SHEET NO. 252
COUNTY McDONALD	
JOB NO. J7P0601	
CONTRACT ID.	

PROJECT NO.
BRIDGE NO.


DESCRIPTION	DATE



MISSOURI HIGHWAYS AND TRANSPORTATION COMMISSION



105 WEST CAPITOL
JEFFERSON CITY, MO 65102
1-888-ASK-MODOT (1-888-275-6636)

ROUTE 90
CROSS SECTIONS
SHEET 2 OF 12

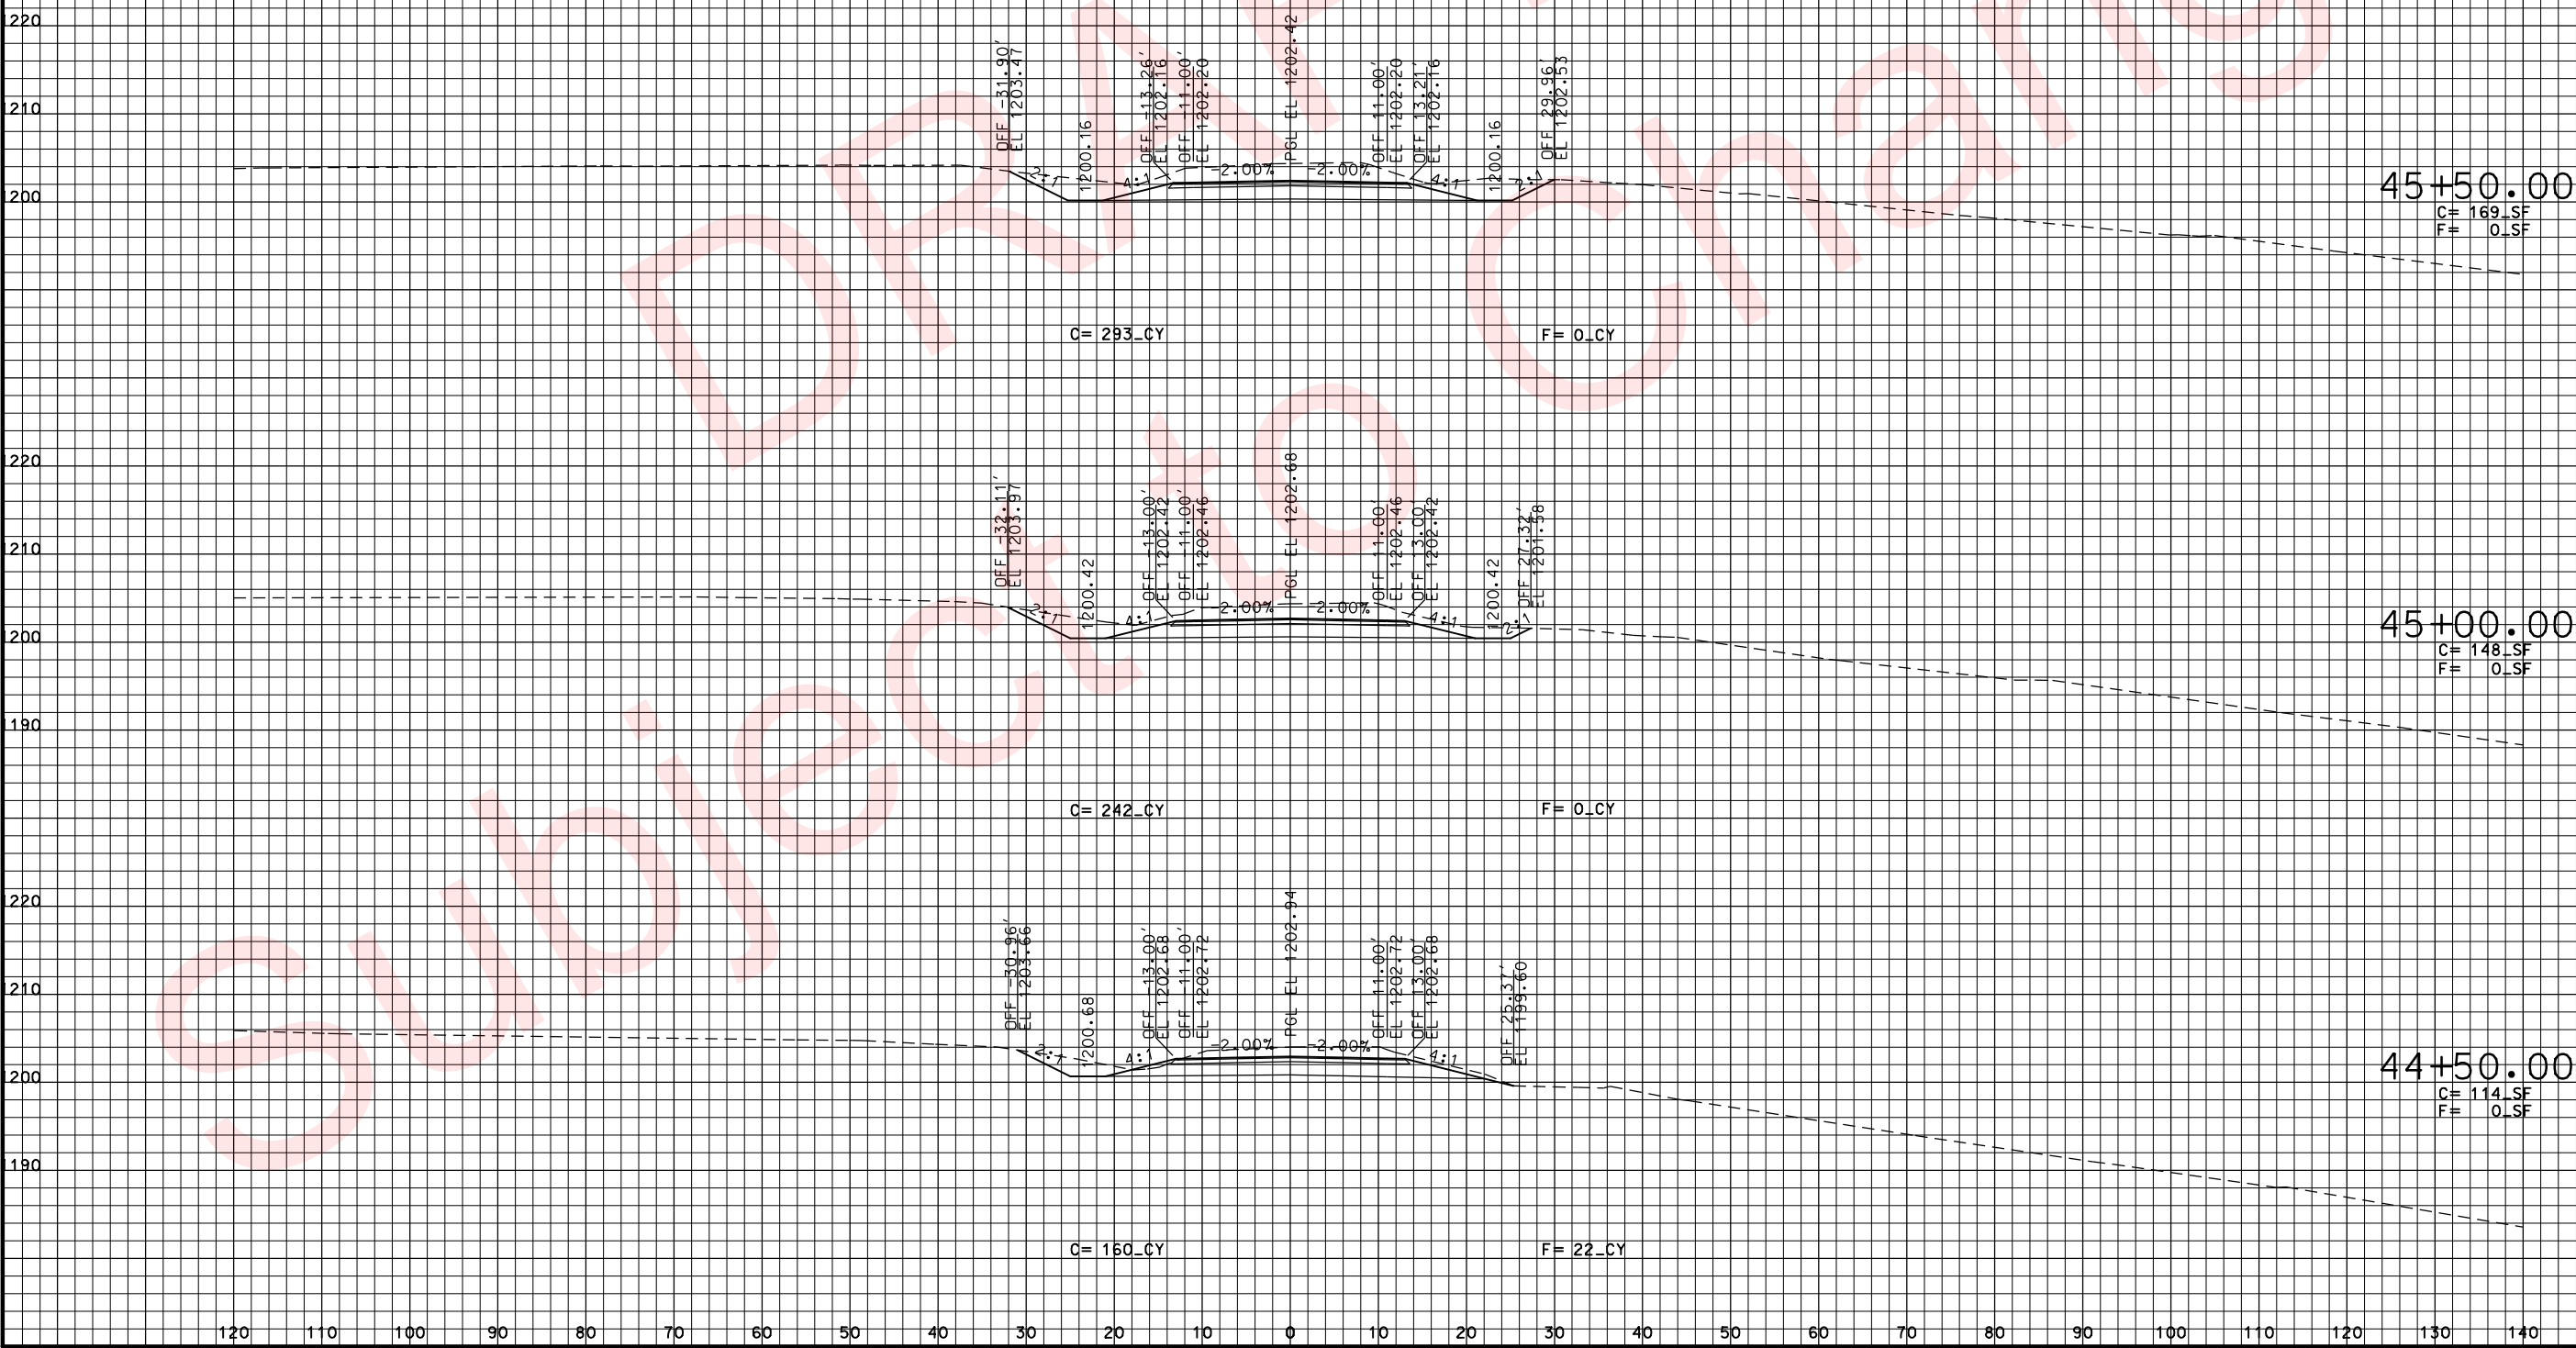

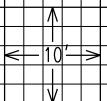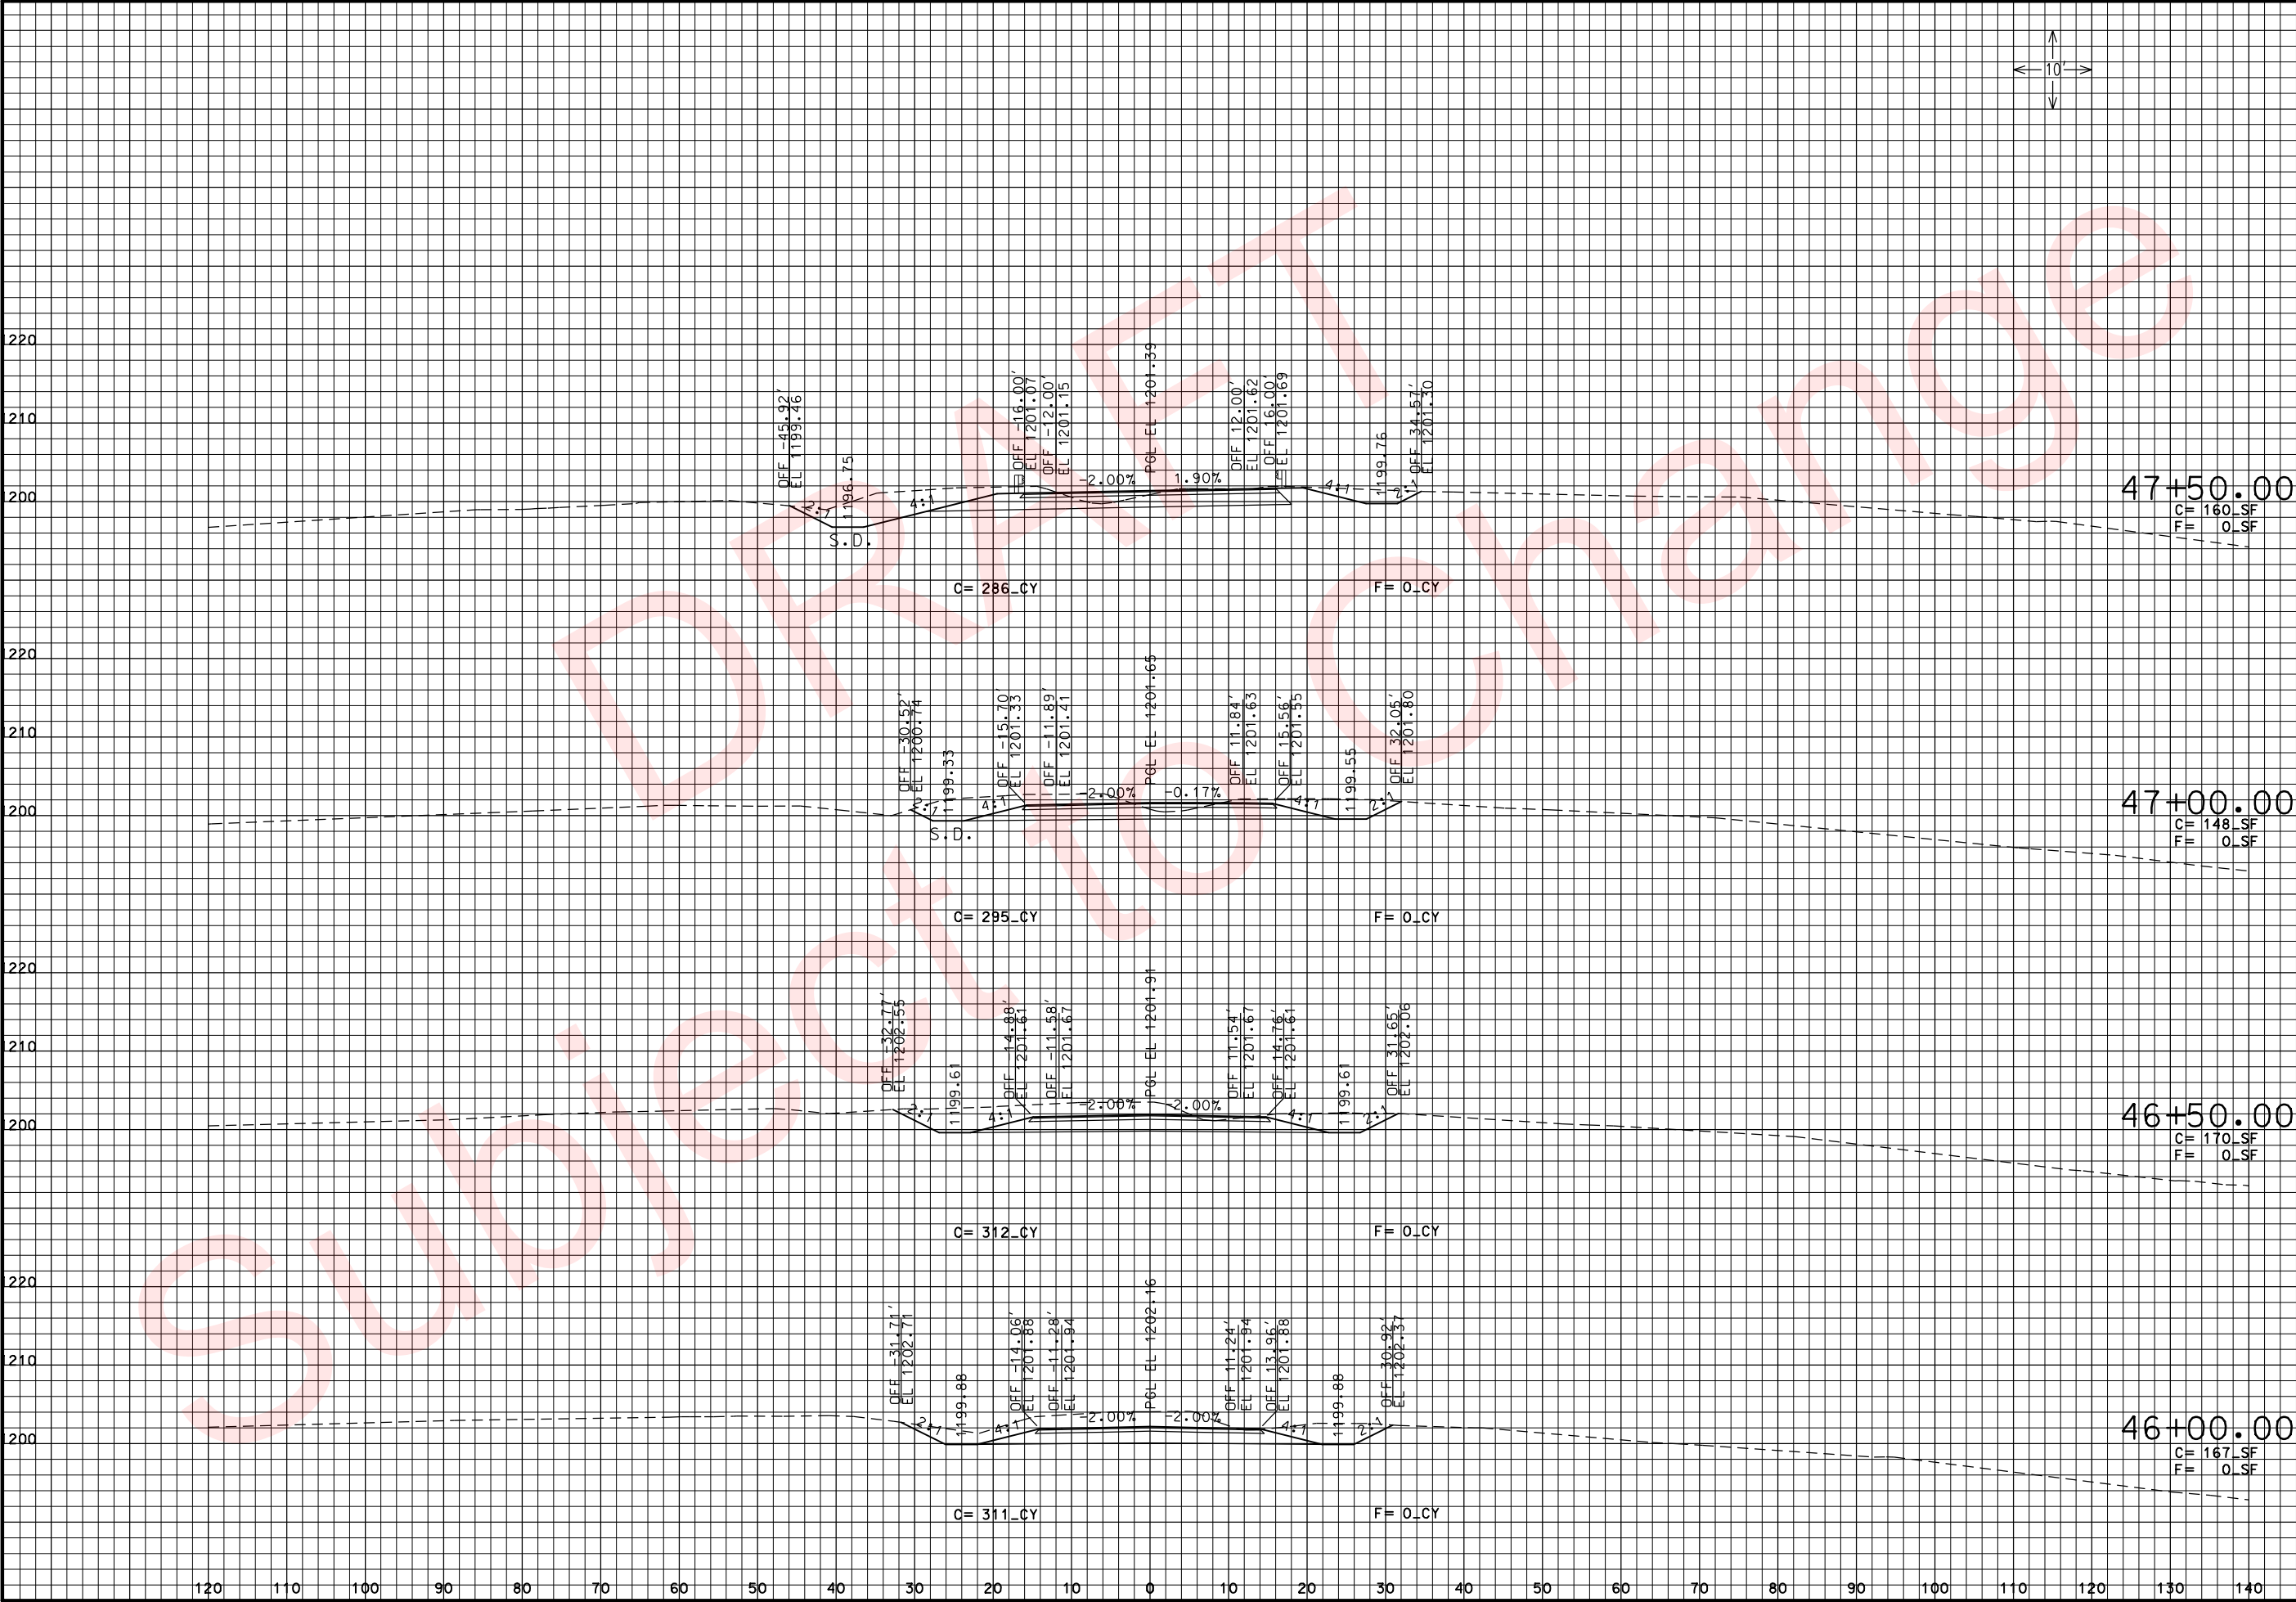

THIS MEDIA SHOULD NOT BE CONSIDERED A CERTIFIED DOCUMENT.

DATE PREPARED
3/26/2010

ROUTE 49
DISTRICT 7

STATE MO
SHEET NO. 253

COUNTY McDONALD
JOB NO. J7P0601
CONTRACT ID.

PROJECT NO.

BRIDGE NO.


DESCRIPTION	DATE

MISSOURI HIGHWAYS AND TRANSPORTATION COMMISSION

105 WEST CAPITOL
JEFFERSON CITY, MO 65102
1-888-ASK-MODOT (1-888-275-6636)

ROUTE 90
CROSS SECTIONS
SHEET 3 OF 12

REV.

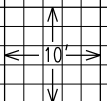

"THIS MEDIA SHOULD
NOT BE CONSIDERED
A CERTIFIED
DOCUMENT."

DATE PREPARED
3/26/2010

ROUTE 49 STATE MO

DISTRICT 7 SHEET NO. 254

COUNTY McDONALD

JOB NO. J7P0601

CONTRACT ID.

PROJECT NO.

BRIDGE NO.

DESCRIPTION

DATE

MISSOURI HIGHWAYS AND TRANSPORTATION
COMMISSION



ROUTE 90
CROSS SECTIONS
SHEET 4 OF 12

REV.

49+19.25

C= 0.5F
F= 0.5F

48+71.50





C= 0.5F
F= 0.5F

48+50.00

C= 59.5F
F= 9.5F

48+00.00

C= 117.5F
F= 4.5F

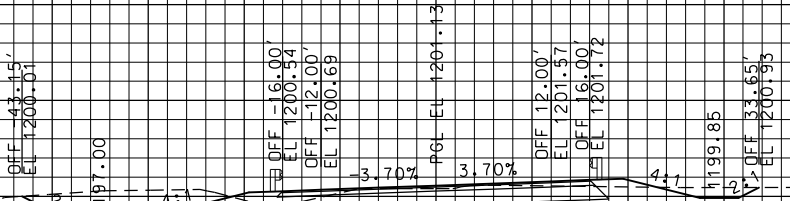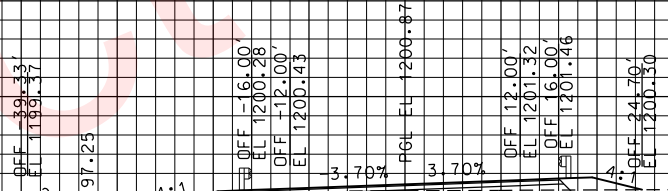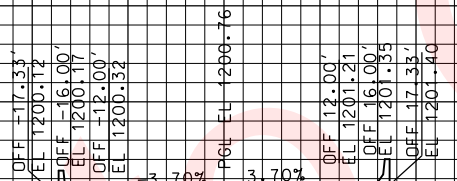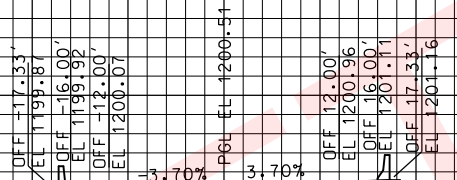

C= 0.5CY

F= 0.5CY

C= 49.5CY

F= 4.5CY



C= 163.5CY

F= 12.5CY

C= 256.5CY

F= 4.5CY

120 110 100 90 80 70 60 50 40 30 20 10 0 10 20 30 40 50 60 70 80 90 100 110 120 130 140

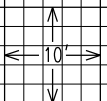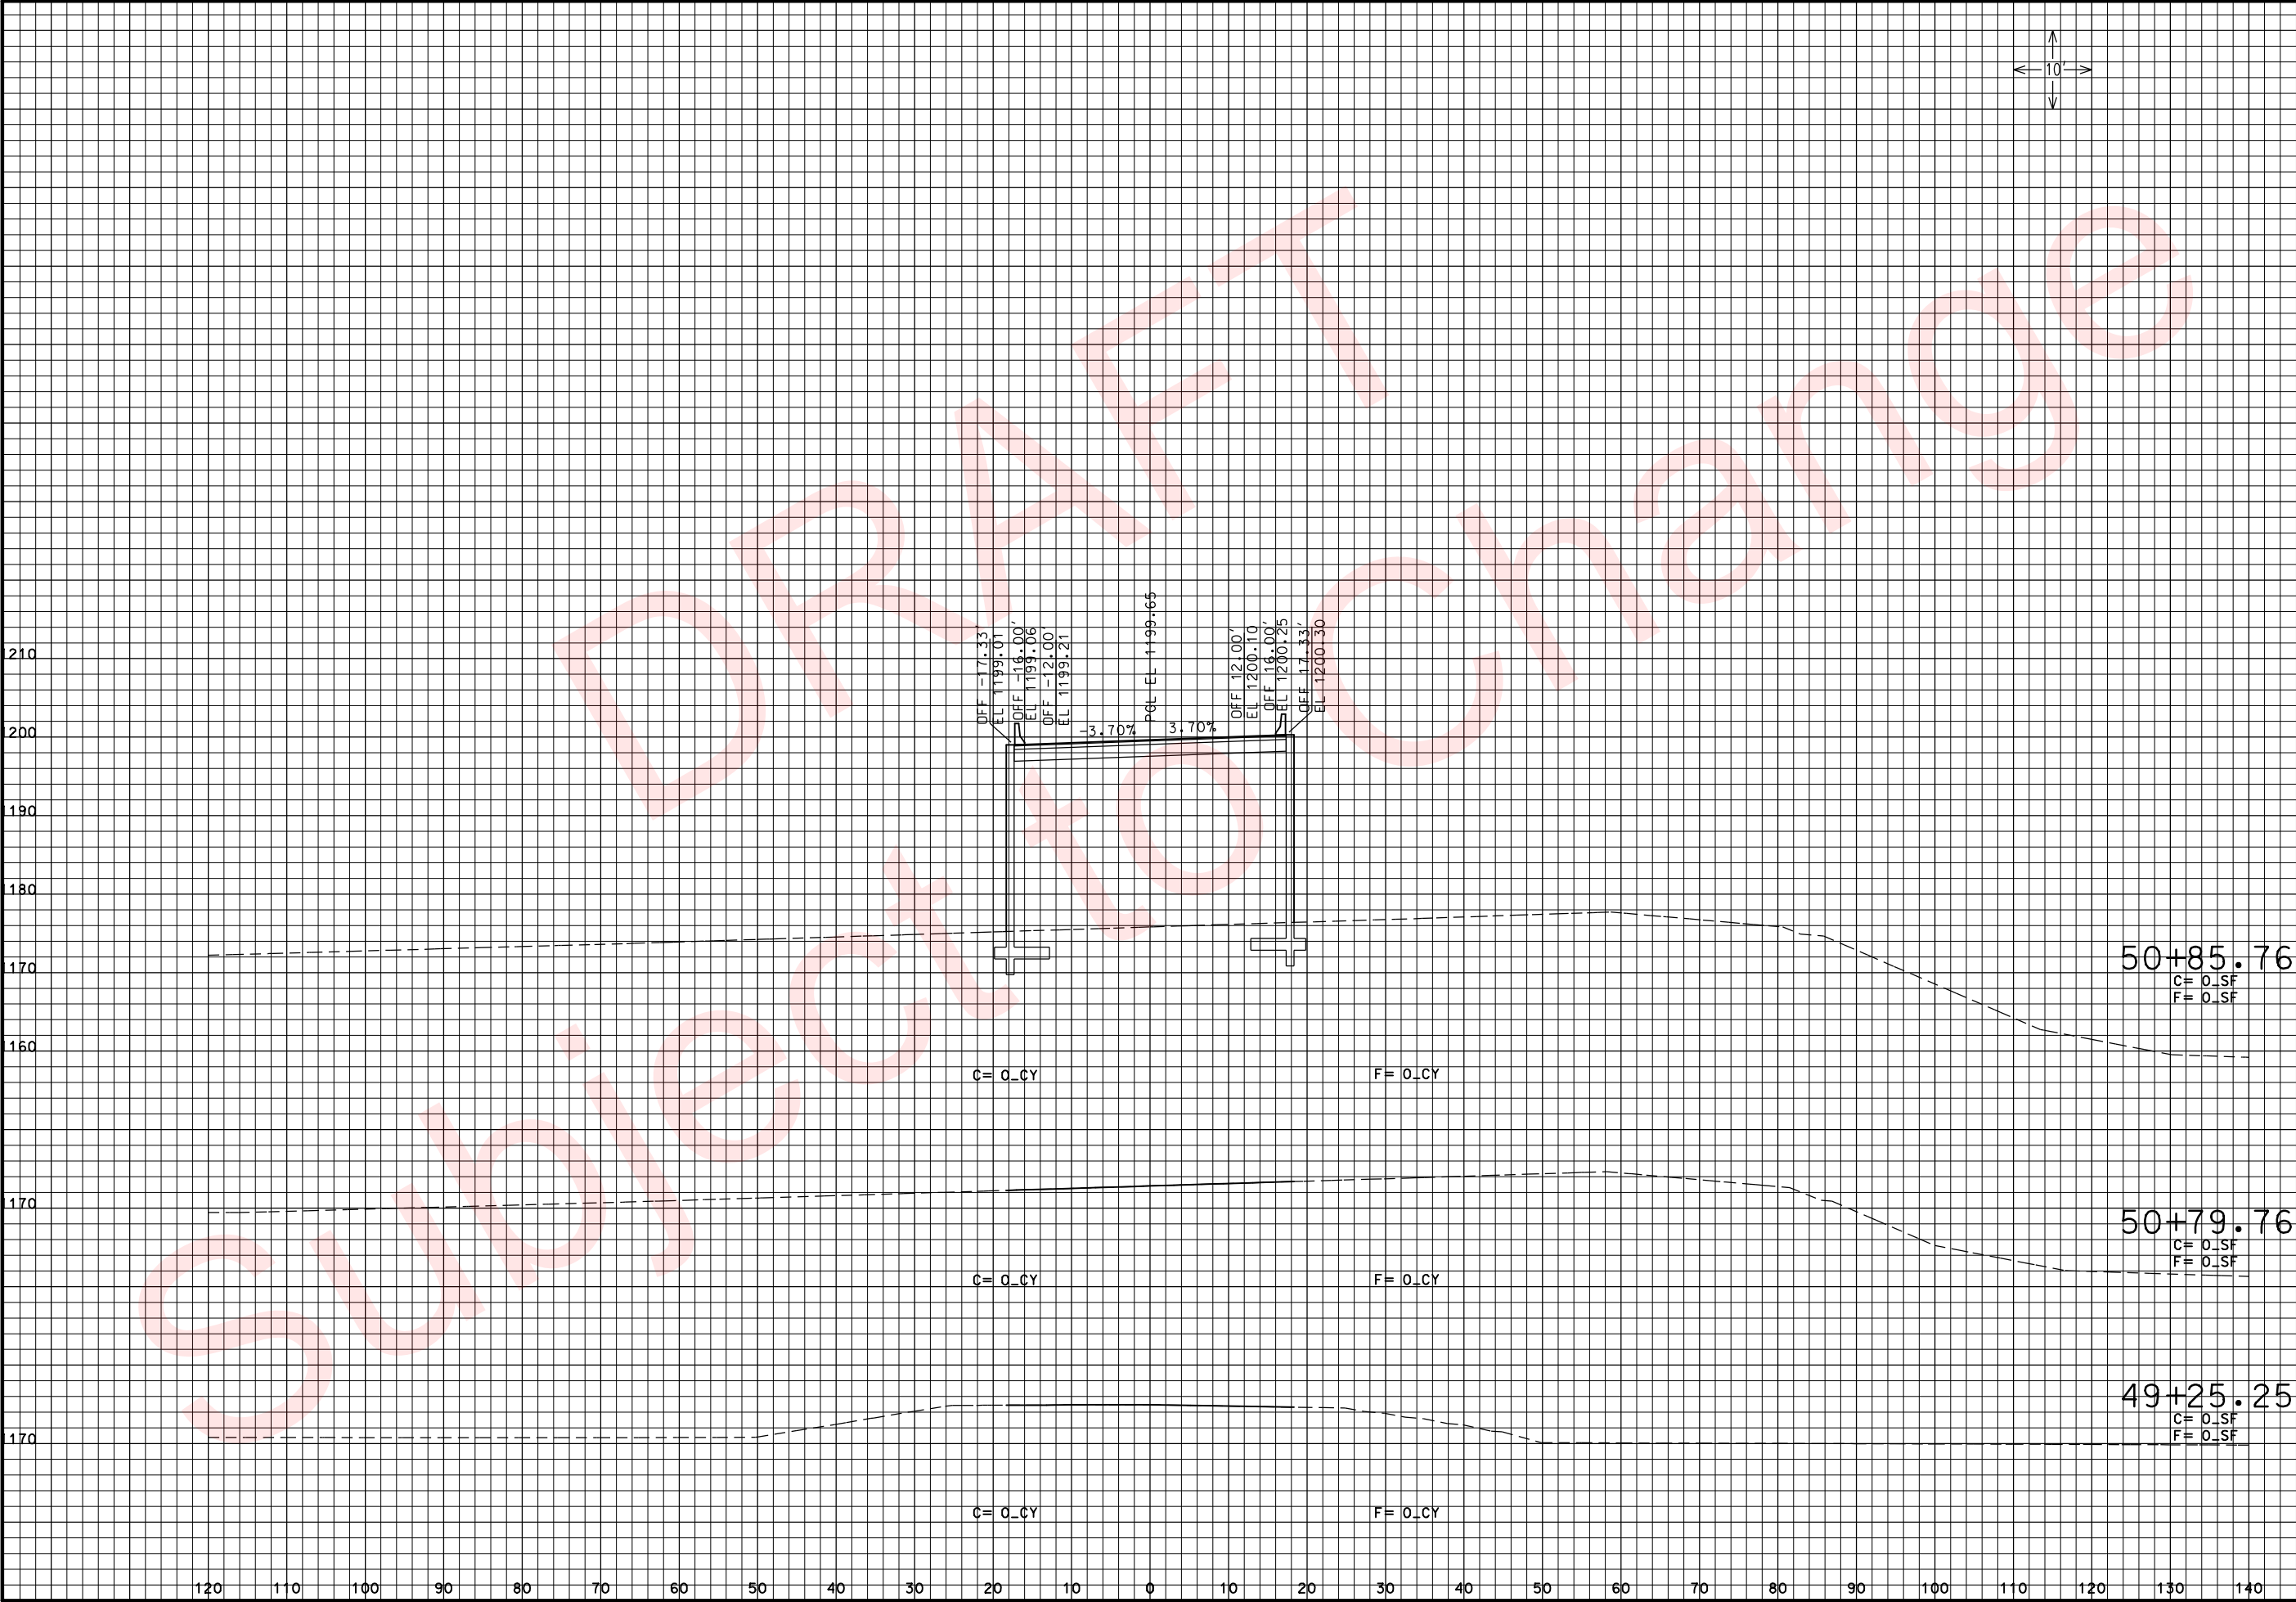

THIS MEDIA SHOULD NOT BE CONSIDERED A CERTIFIED DOCUMENT.

DATE PREPARED
3/26/2010

ROUTE 49	STATE MO
DISTRICT 7	SHEET NO. 255

COUNTY
McDONALD

JOB NO.
J7P0601

CONTRACT ID.

PROJECT NO.

BRIDGE NO.

DATE	DESCRIPTION


MISSOURI HIGHWAYS AND TRANSPORTATION COMMISSION



105 WEST CAPITOL
JEFFERSON CITY, MO 65102
1-888-ASK-MODOT (1-888-275-6636)

ROUTE 90
CROSS SECTIONS
SHEET 5 OF 12

REV.

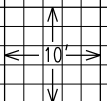

"THIS MEDIA SHOULD
NOT BE CONSIDERED
A CERTIFIED
DOCUMENT."

DATE PREPARED
3/26/2010

ROUTE 49 STATE MO

DISTRICT 7 SHEET NO. 256

COUNTY McDONALD

JOB NO. J7P0601

CONTRACT ID.

PROJECT NO.

BRIDGE NO.

DESCRIPTION

DATE


MISSOURI HIGHWAYS AND TRANSPORTATION
COMMISSION





105 WEST CAPITOL
JEFFERSON CITY, MO 65102
1-888-ASK-MODOT (1-888-275-6636)

ROUTE 90
CROSS SECTIONS
SHEET 6 OF 12

REV.

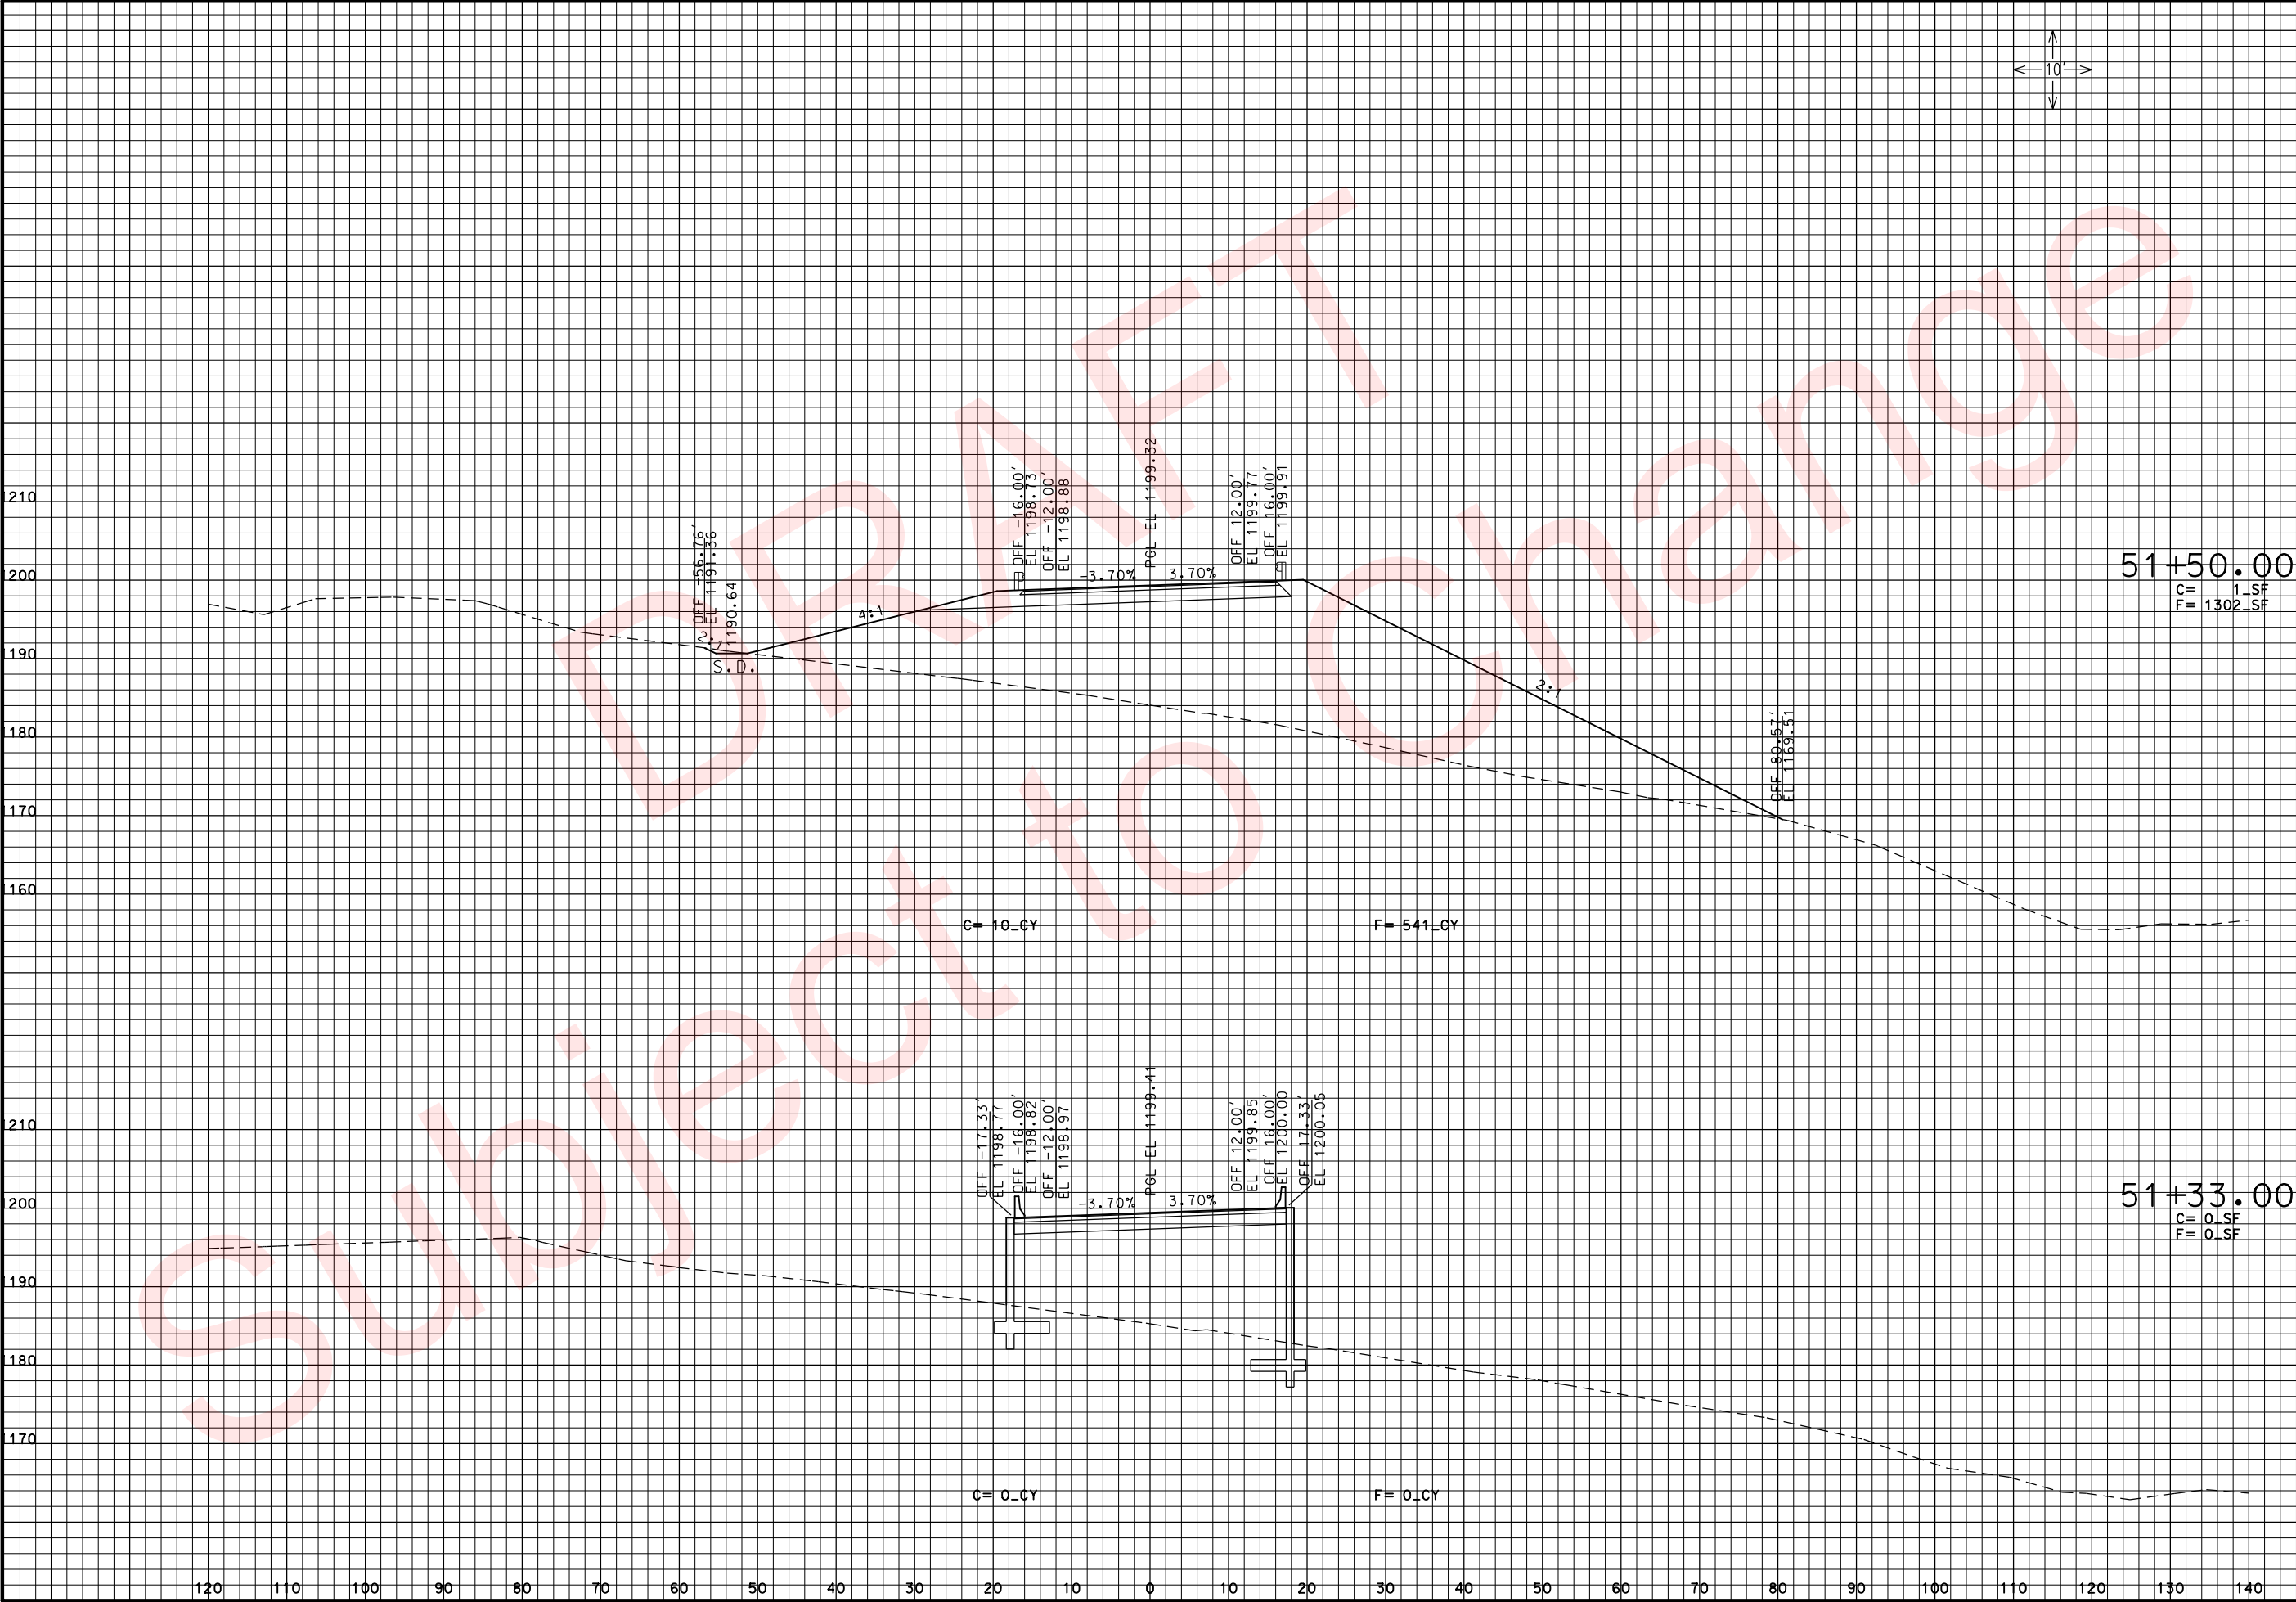

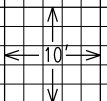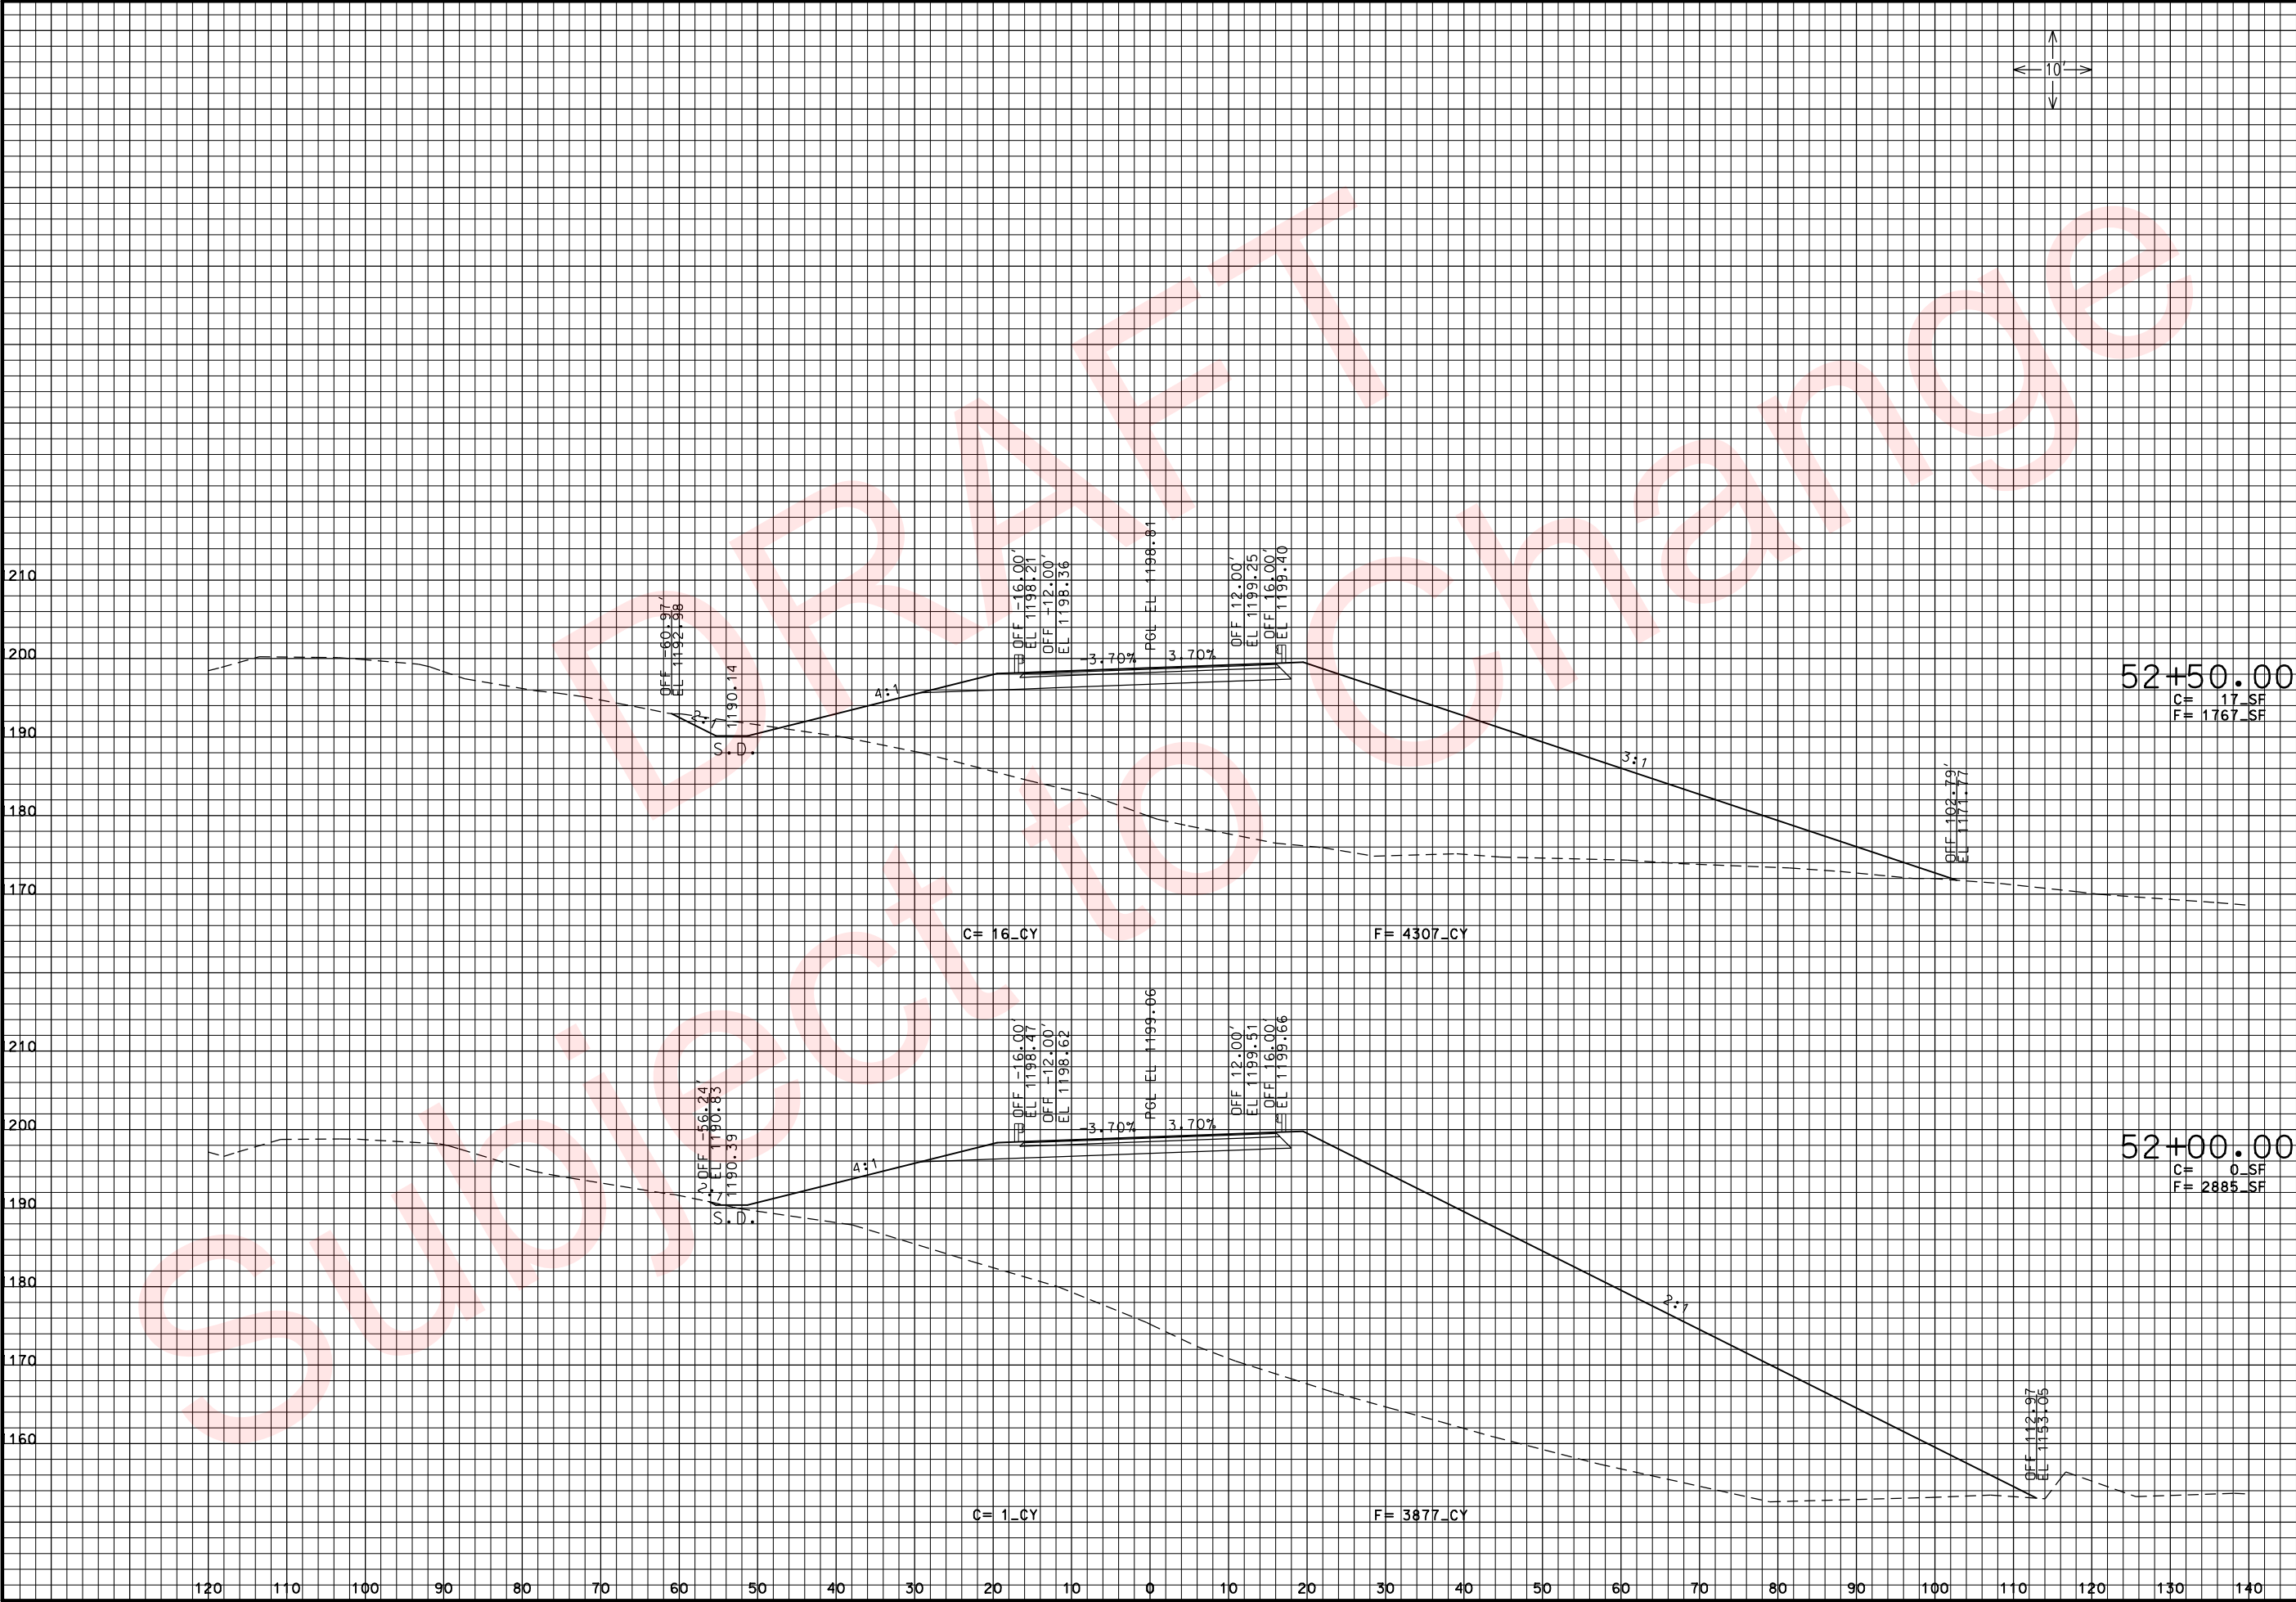

THIS MEDIA SHOULD NOT BE CONSIDERED A CERTIFIED DOCUMENT.

DATE PREPARED 3/26/2010	
ROUTE 49	STATE MO
DISTRICT 7	SHEET NO. 257
COUNTY McDONALD	
JOB NO. J7P0601	
CONTRACT ID.	
PROJECT NO.	
BRIDGE NO.	

DESCRIPTION	DATE


MISSOURI HIGHWAYS AND TRANSPORTATION COMMISSION

105 WEST CAPITOL
JEFFERSON CITY, MO 65102
1-888-ASK-MODOT (1-888-275-6636)

ROUTE 90
CROSS SECTIONS
SHEET 7 OF 12

REV.

IF A SEAL IS PRESENT ON THIS SHEET IT HAS BEEN ELECTRONICALLY SEALED AND DATED.

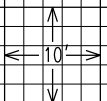

"THIS MEDIA SHOULD
NOT BE CONSIDERED
A CERTIFIED
DOCUMENT."

DATE PREPARED
3/26/2010
ROUTE 49 STATE MO
DISTRICT 7 SHEET NO. 258

COUNTY
McDONALD
JOB NO.
J7P0601
CONTRACT ID.

PROJECT NO.

BRIDGE NO.

DESCRIPTION


DATE


MISSOURI HIGHWAYS AND TRANSPORTATION
COMMISSION
105 WEST CAPITOL
JEFFERSON CITY, MO 65102
1-888-ASK-MODOT (1-888-275-6636)



ROUTE 90
CROSS SECTIONS
SHEET 8 OF 12

REV.

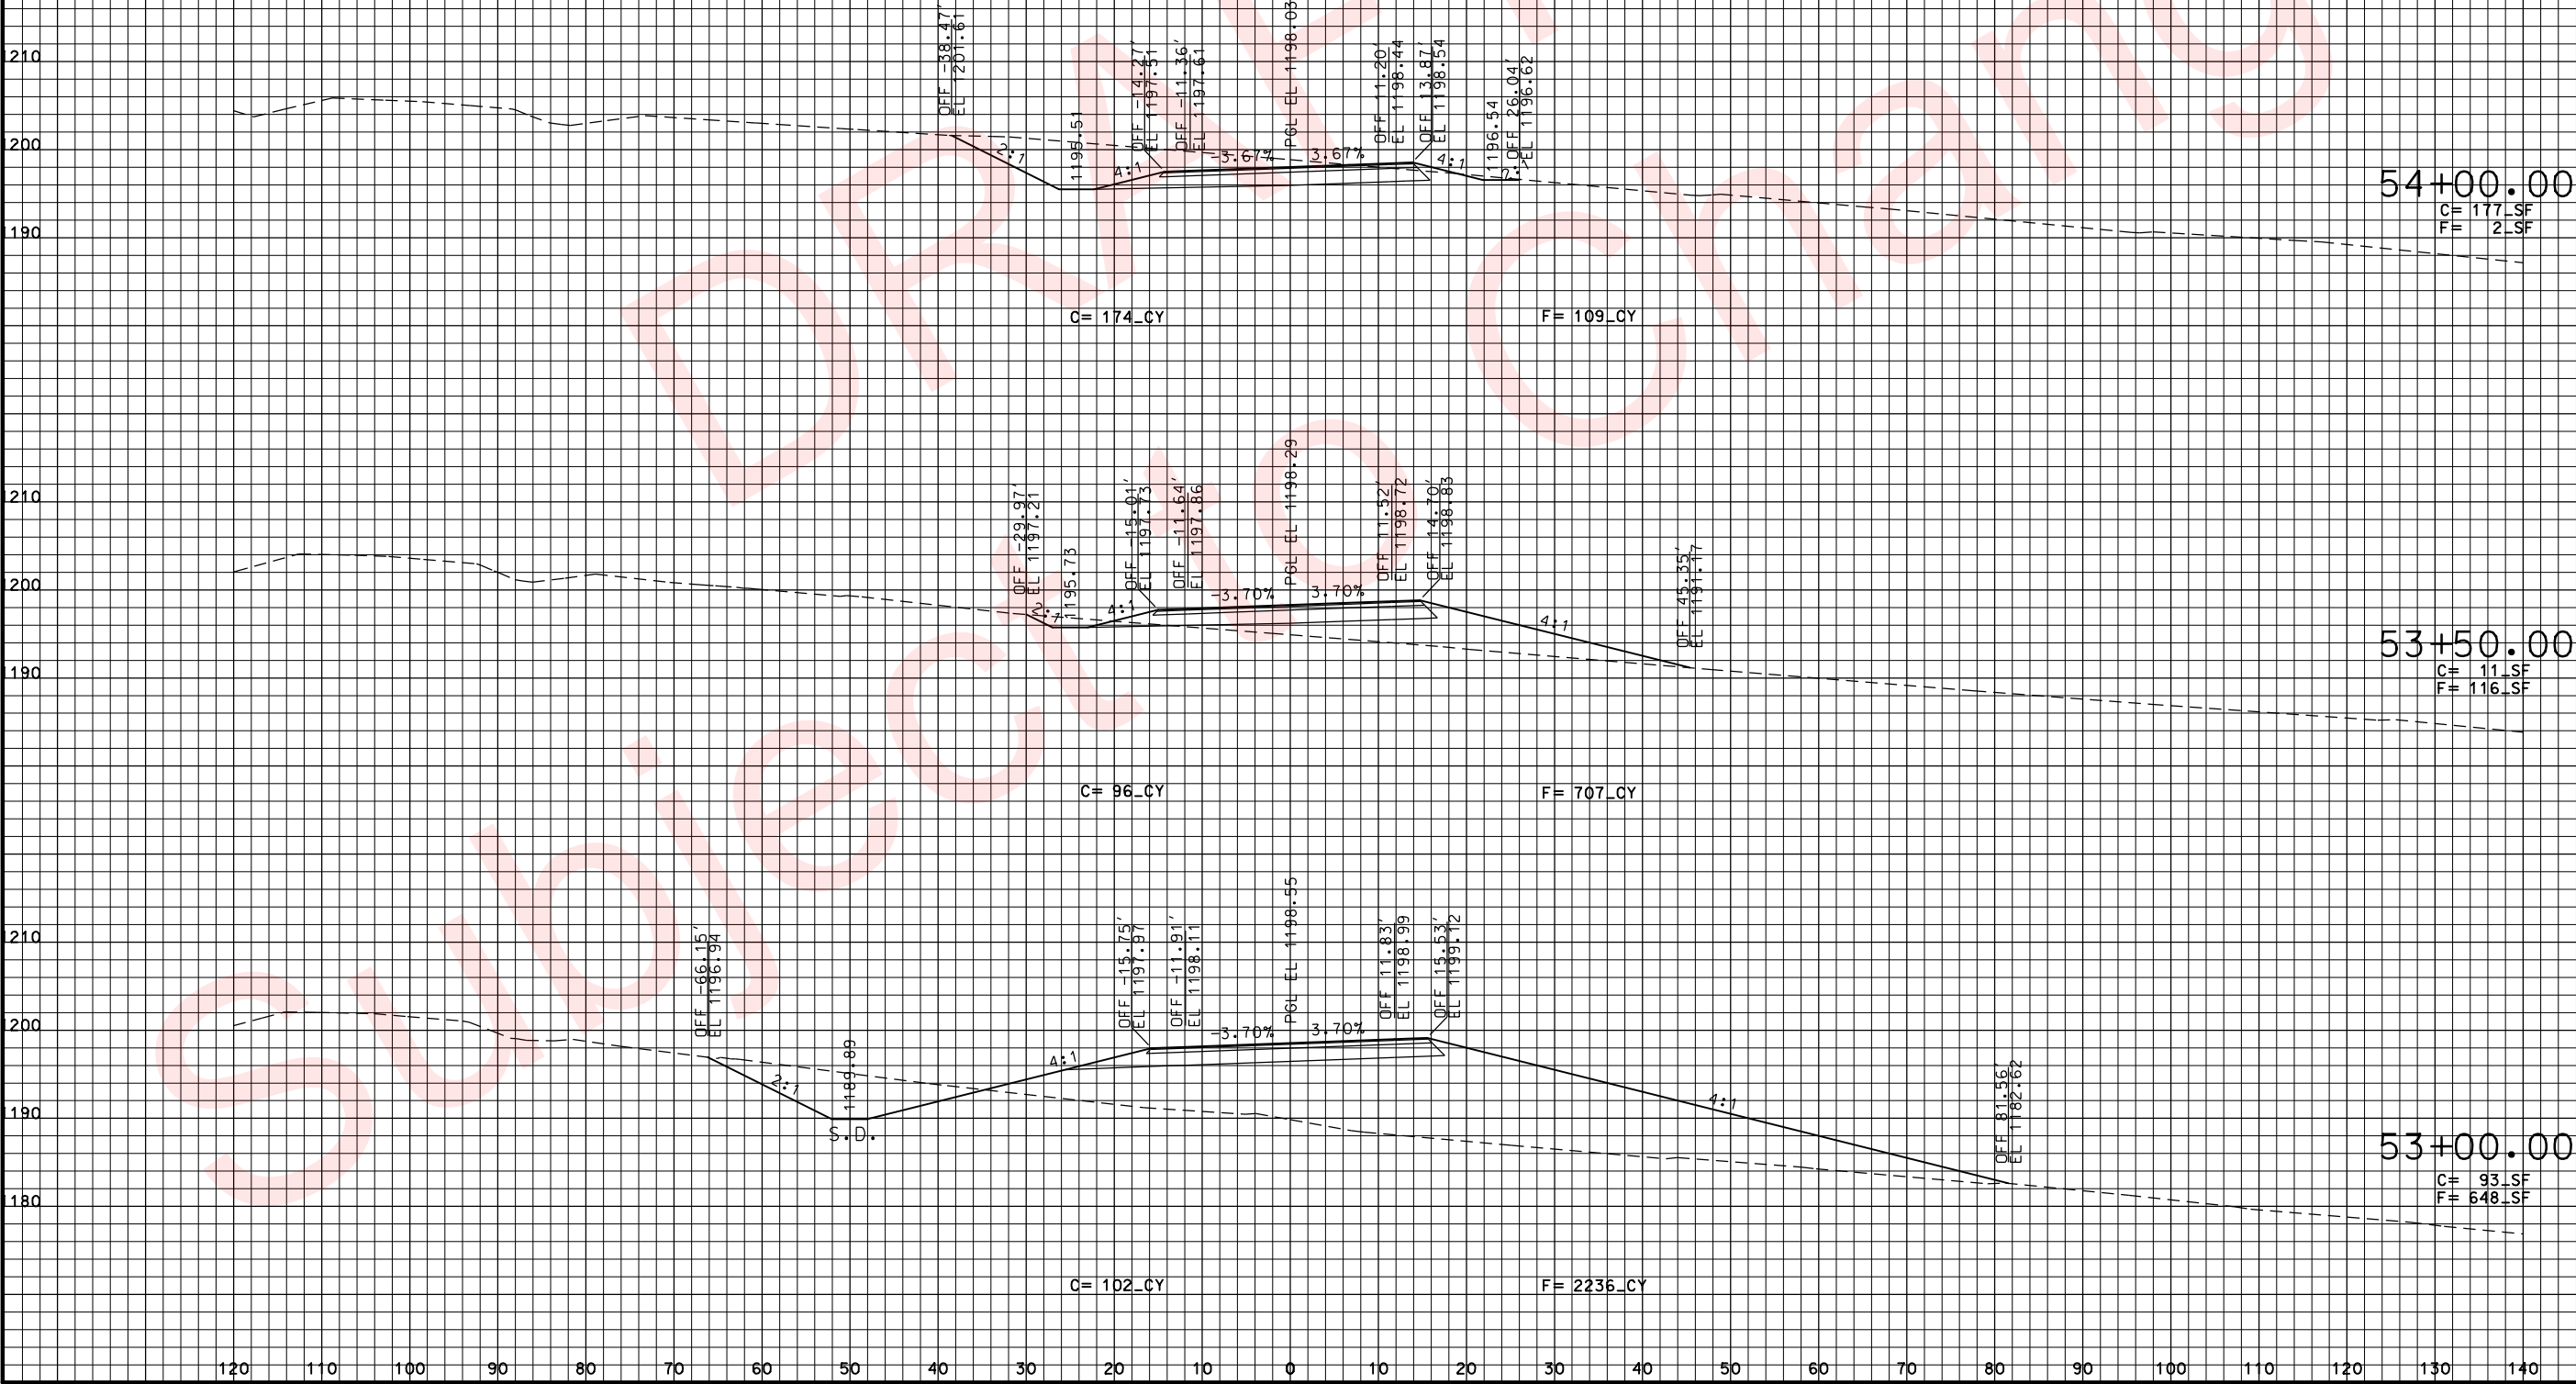

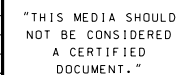

ROUTE 49	STATE MO

DISTRICT 7	SHEET NO. 259

COUNTY
McDONALD

J7P0601
CONTRACT ID.

PROJECT NO.

BRIDGE NO.

[illegible]

DATE							

	TOL	I ON
	102	
	36)	

PORTAT
T CAPI
MO 65
275-66

05 WES
CITY.
1-888-

ND TR
SION

AYS A
OMMIS
PT
JEF
-ASK-M



DCC
HIGHWAYS
1-888-888-8888



MISSION

12
SNO


OF
CTI
90



UTERUS
6 SE
IT 9

ROSS
SHEE

CF

3:38 AM 3/26/201

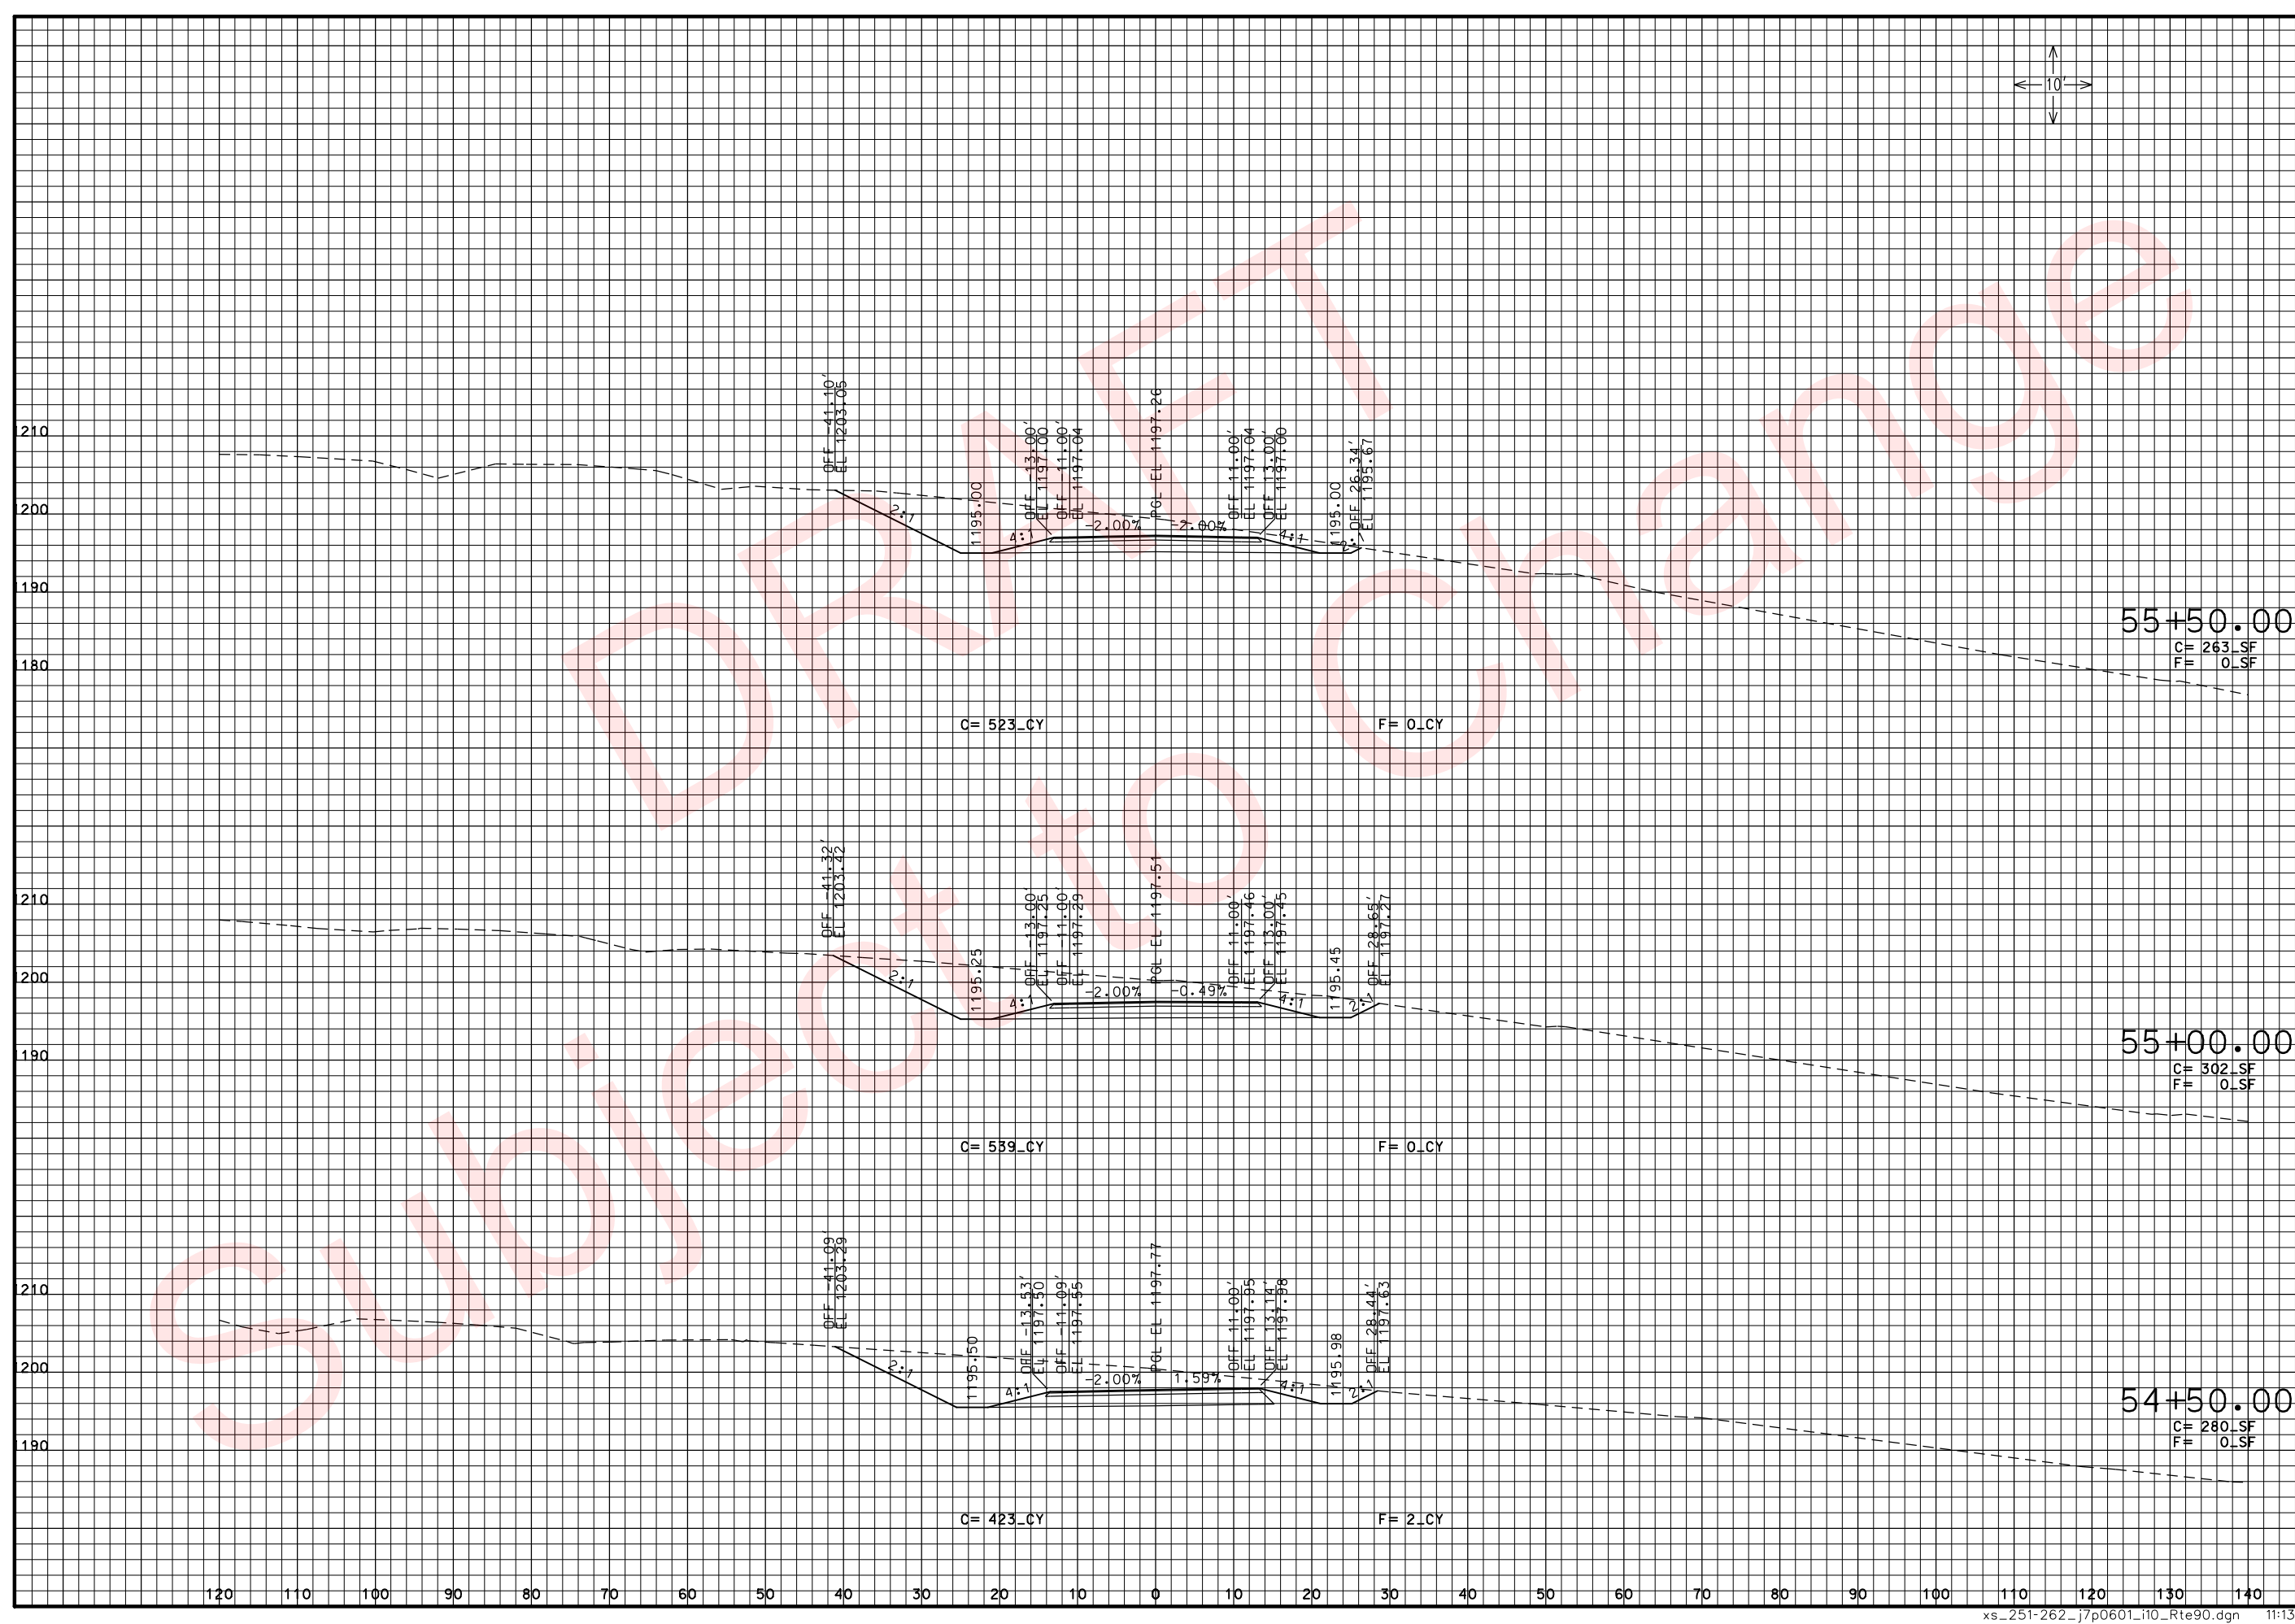

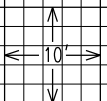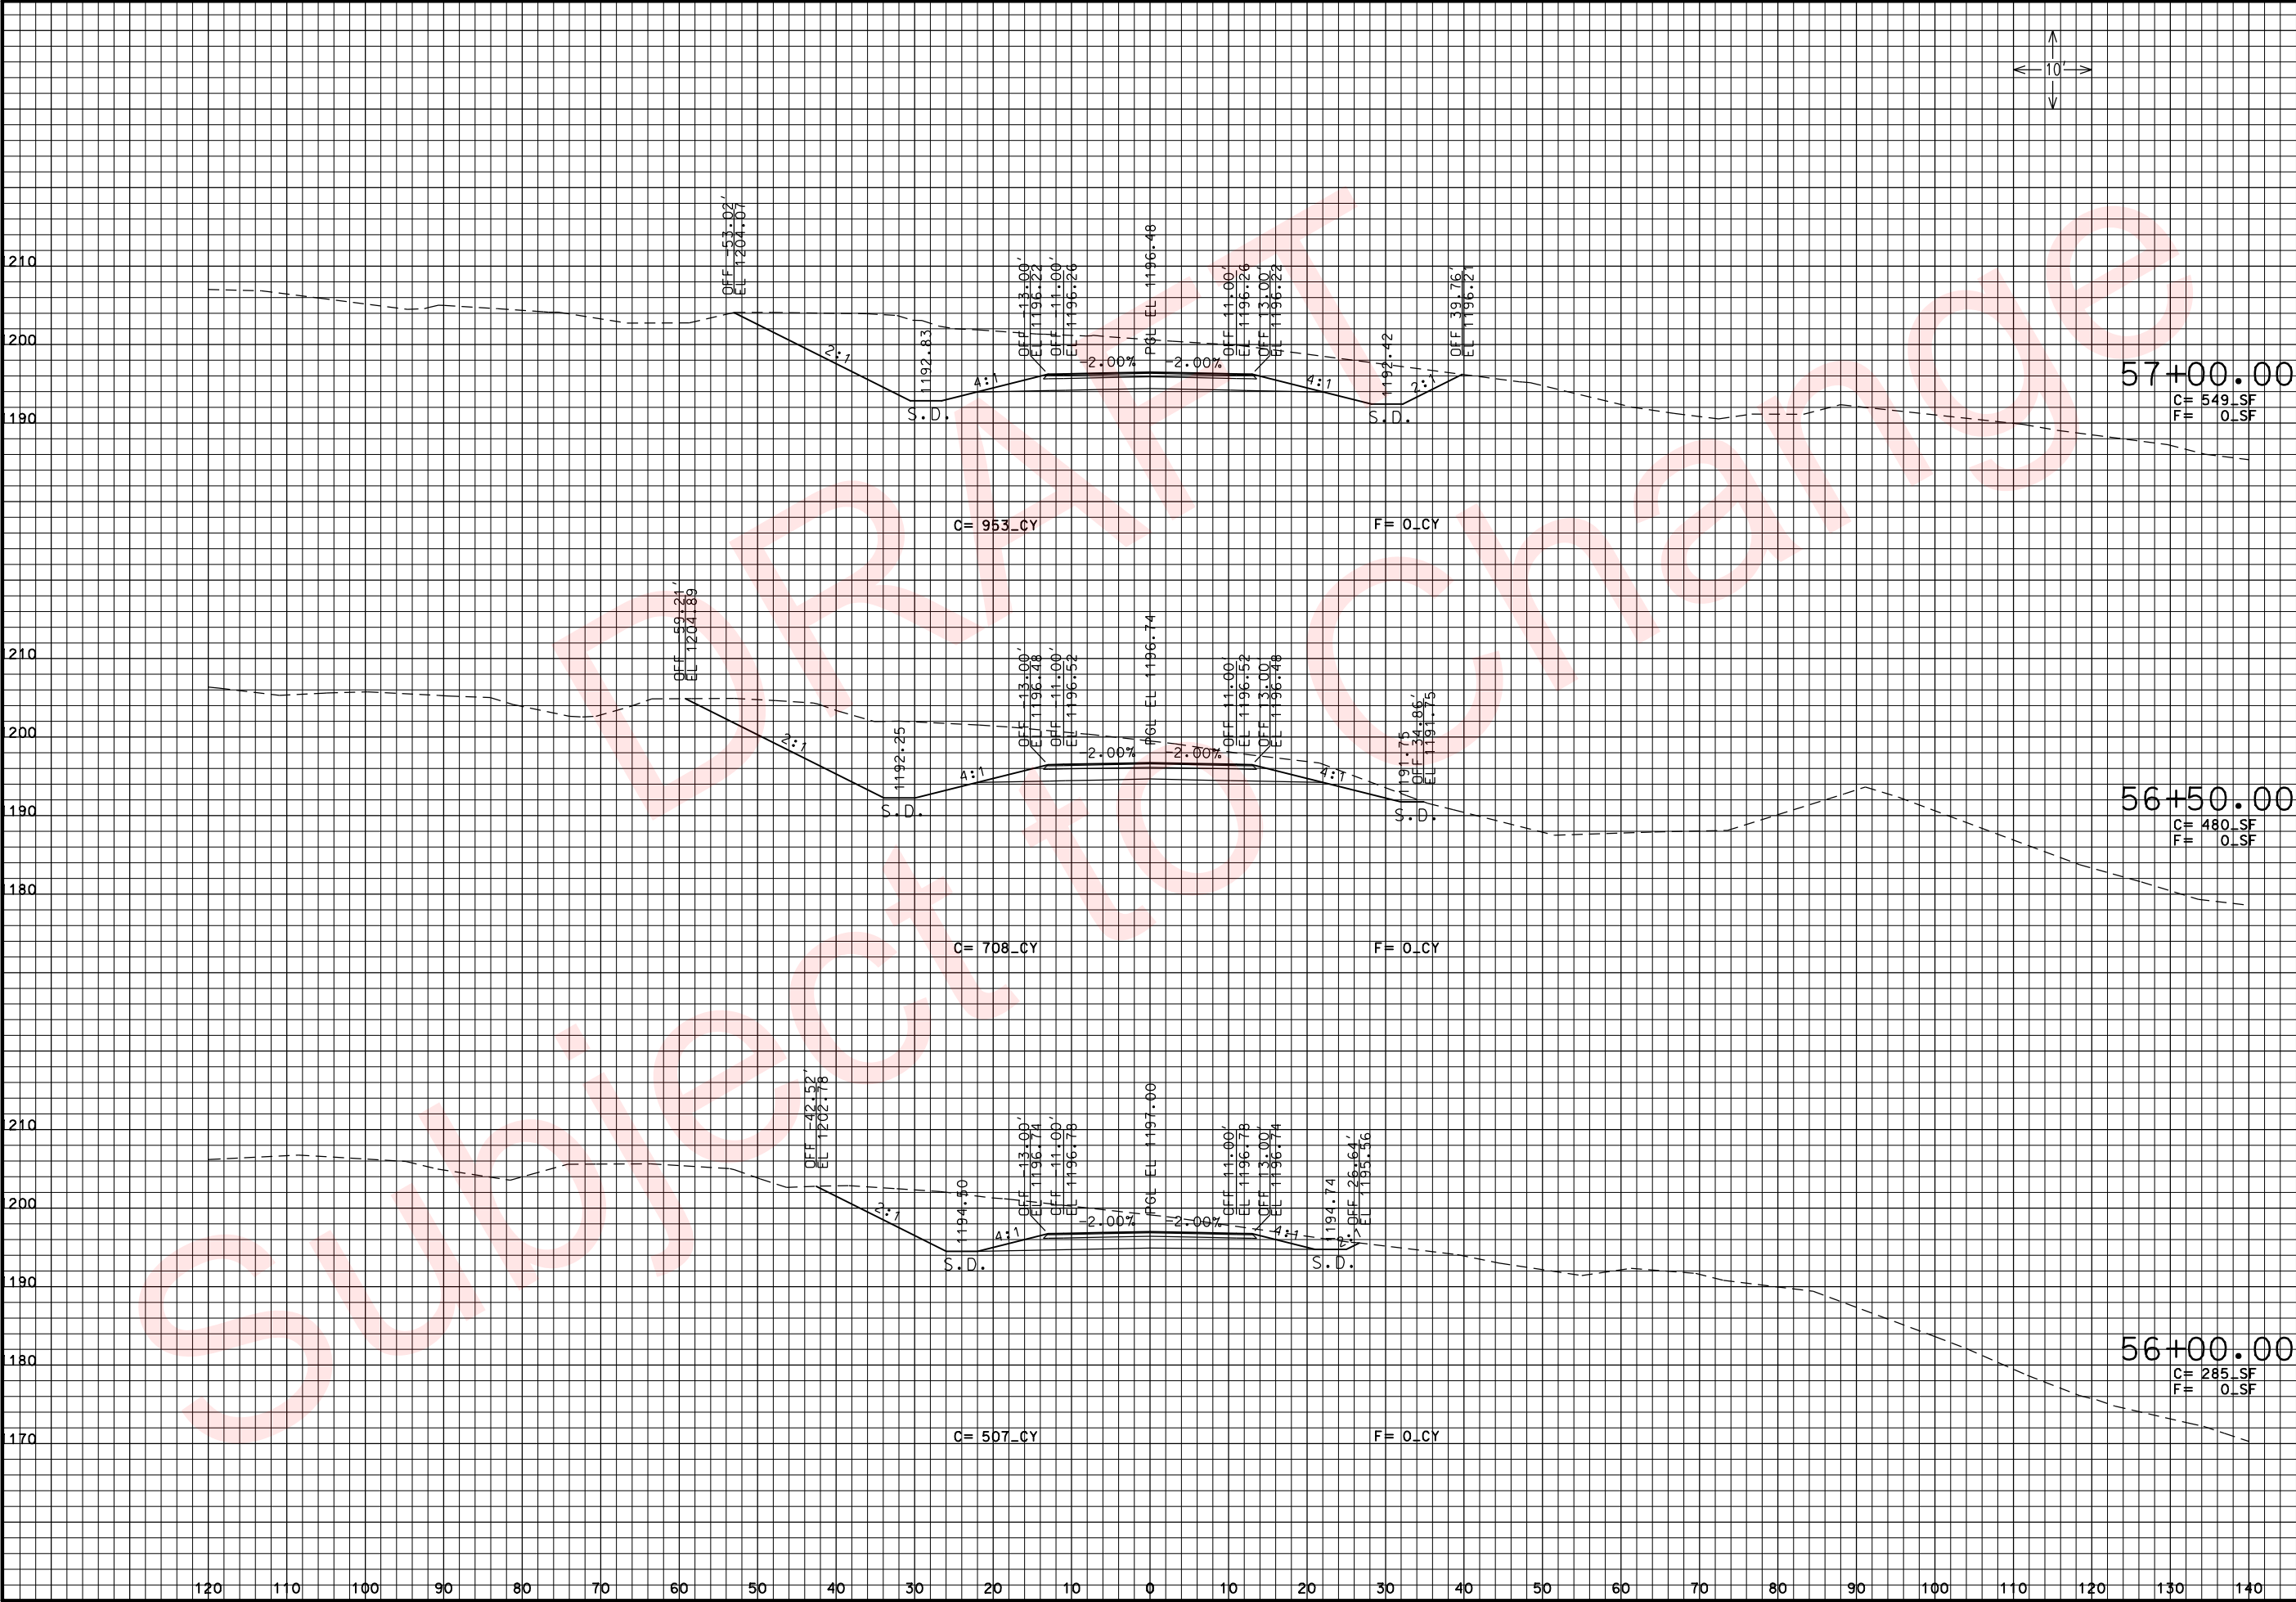

THIS MEDIA SHOULD NOT BE CONSIDERED A CERTIFIED DOCUMENT.

DATE PREPARED
3/26/2010

ROUTE
49

STATE
MO

DISTRICT
7

SHEET NO.
260

COUNTY
McDONALD

JOB NO.
J7P0601

CONTRACT ID.

PROJECT NO.

BRIDGE NO.

DESCRIPTION	DATE


MISSOURI HIGHWAYS AND TRANSPORTATION COMMISSION



105 WEST CAPITOL
JEFFERSON CITY, MO 65102
1-888-ASK-MODOT (1-888-275-6636)

ROUTE 90
CROSS SECTIONS
SHEET 10 OF 12

REV.

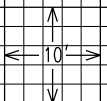

THIS MEDIA SHOULD NOT BE CONSIDERED A CERTIFIED DOCUMENT.

DATE PREPARED
3/26/2010

ROUTE 49	STATE MO
DISTRICT 7	SHEET NO. 262

COUNTY
McDONALD

JOB NO.
J7P0601

CONTRACT ID.

PROJECT NO.

BRIDGE NO.


DESCRIPTION	DATE


MISSOURI HIGHWAYS AND TRANSPORTATION COMMISSION


105 WEST CAPITOL
JEFFERSON CITY, MO 65102
1-888-ASK-MODOT (1-888-275-6636)

ROUTE 90
CROSS SECTIONS
SHEET 12 OF 12

REV.

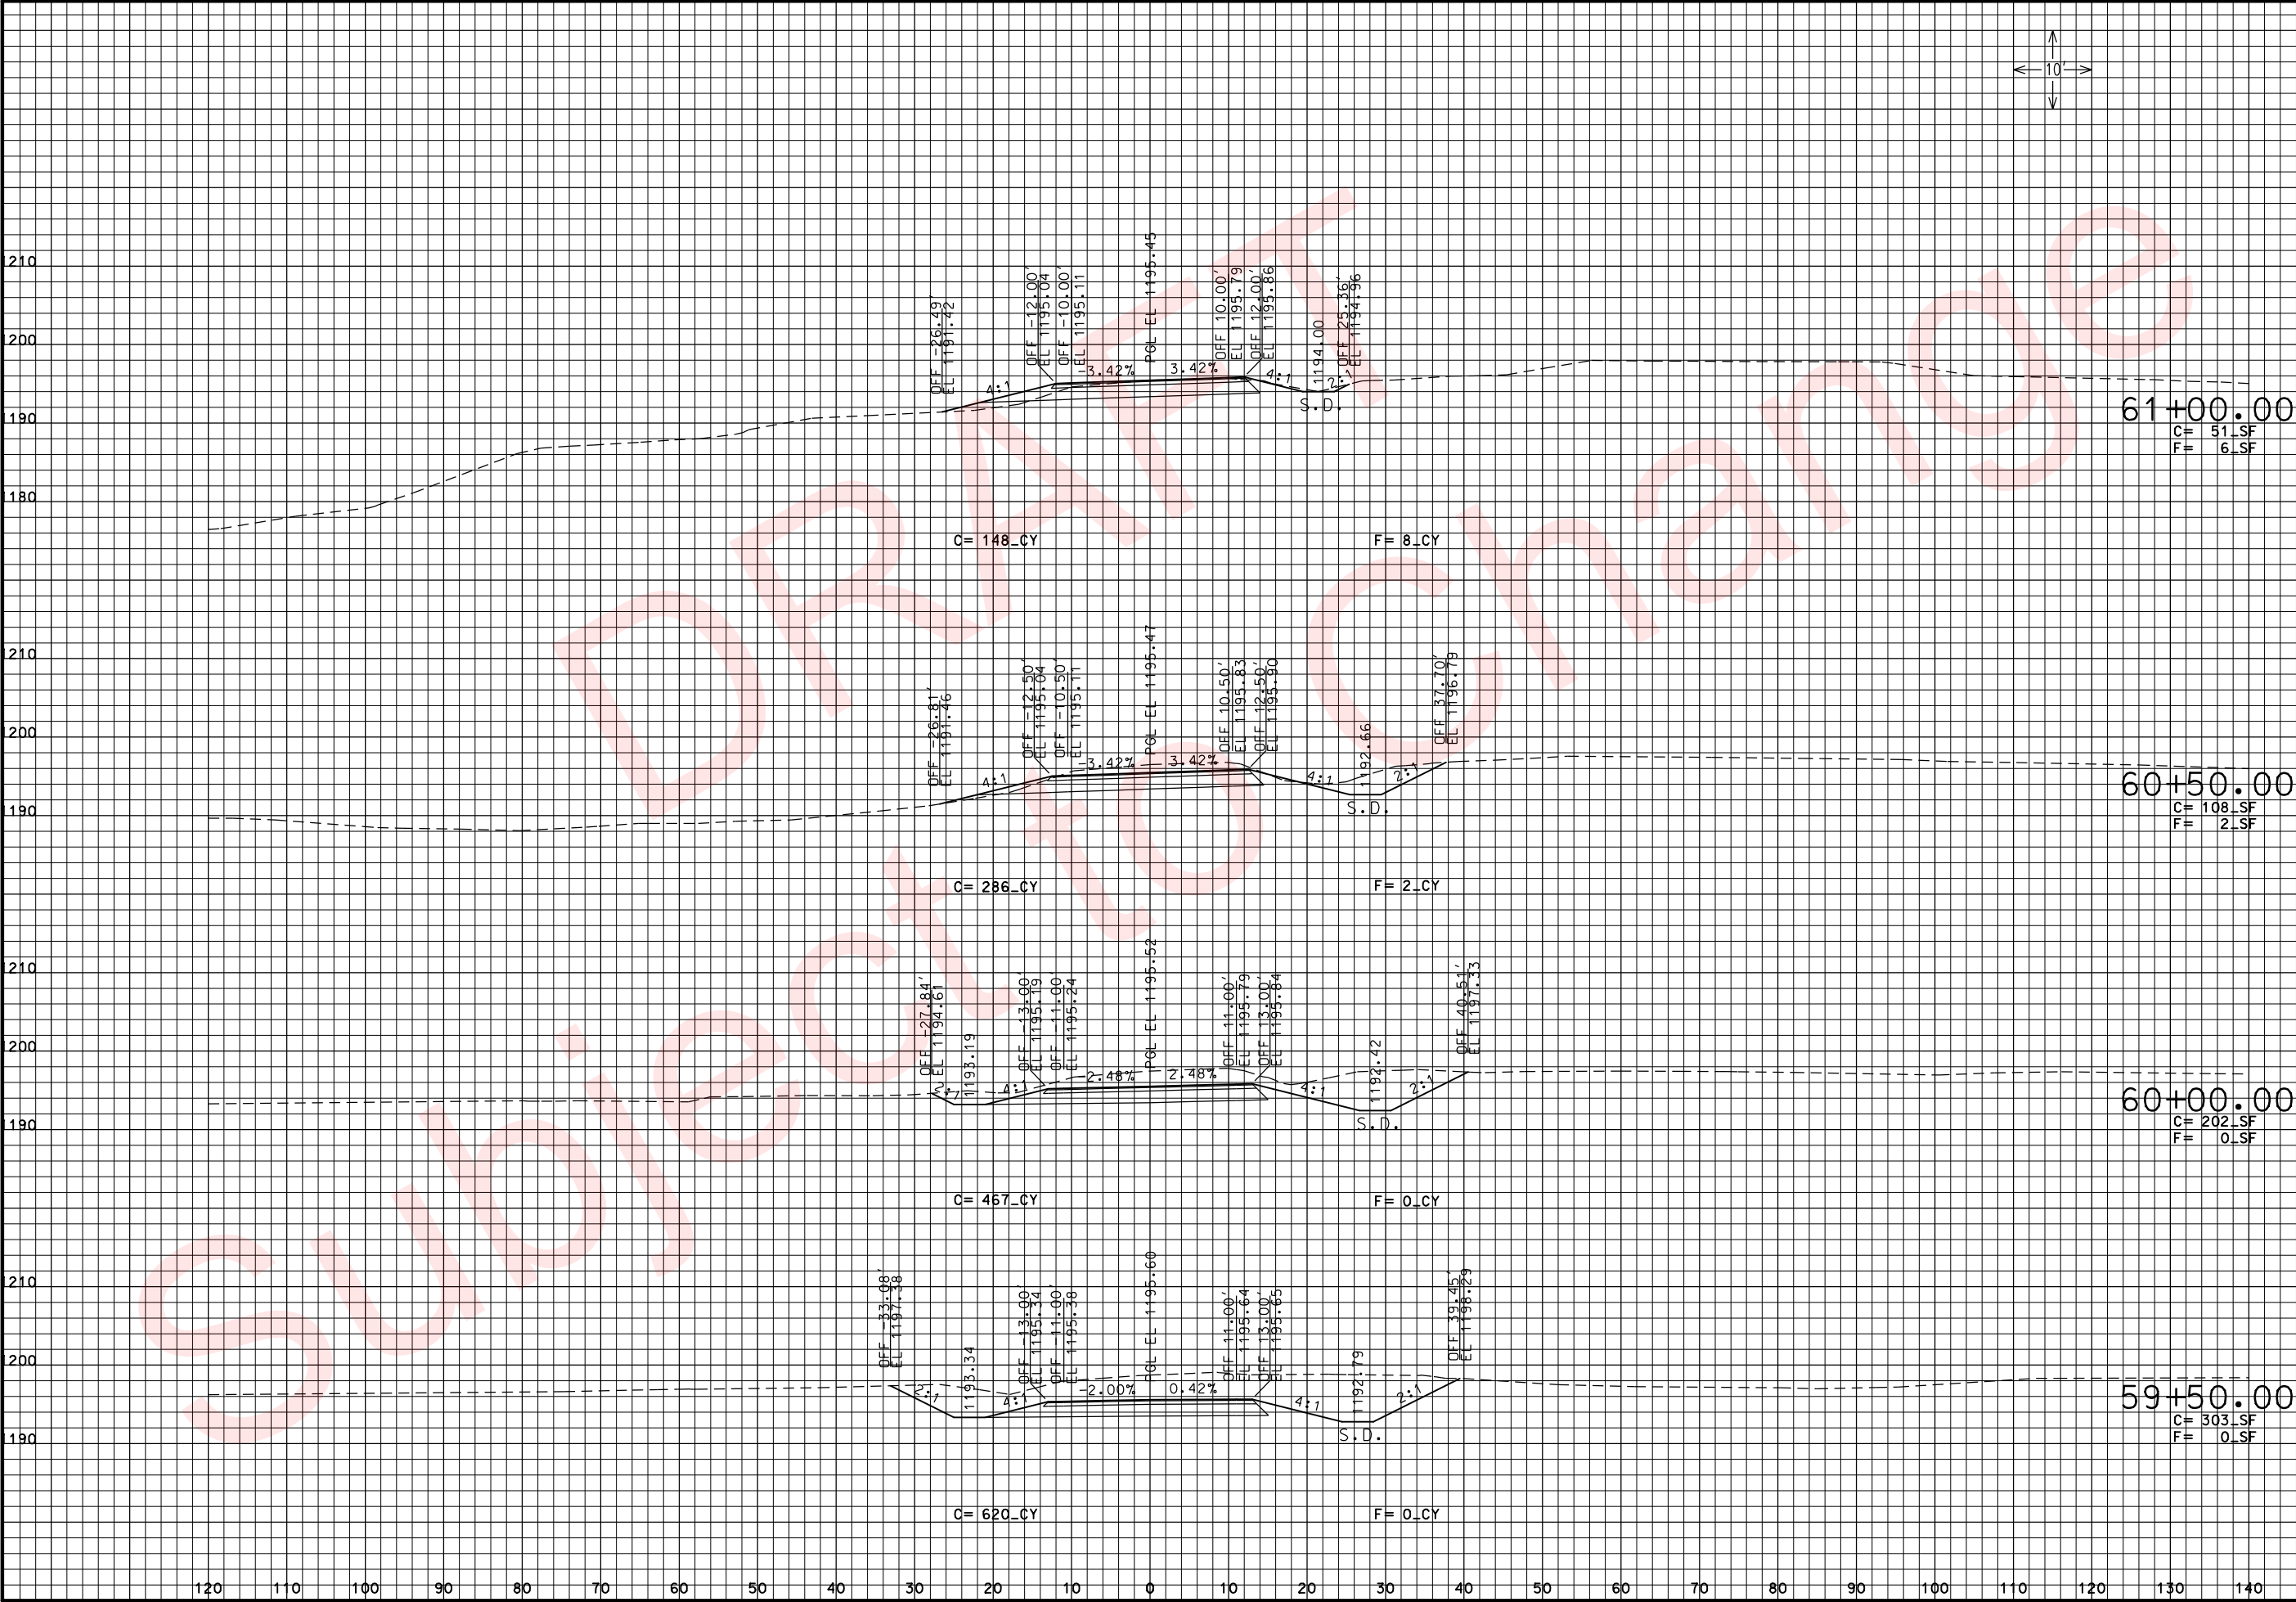

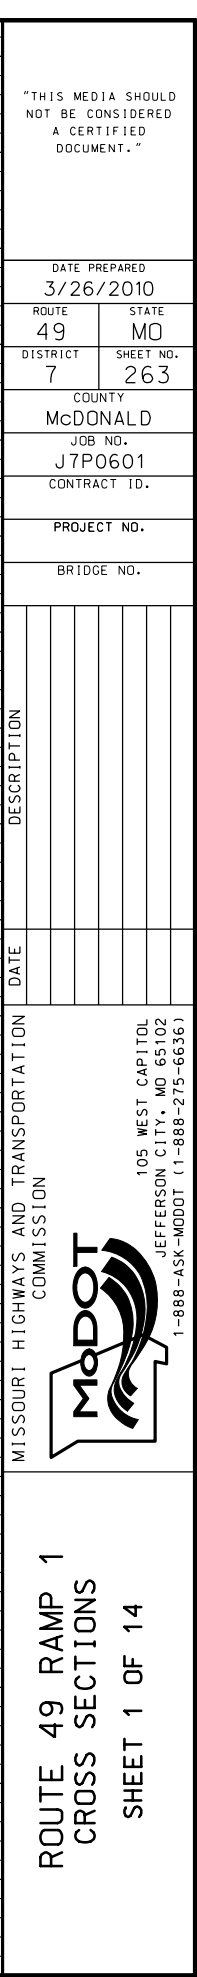

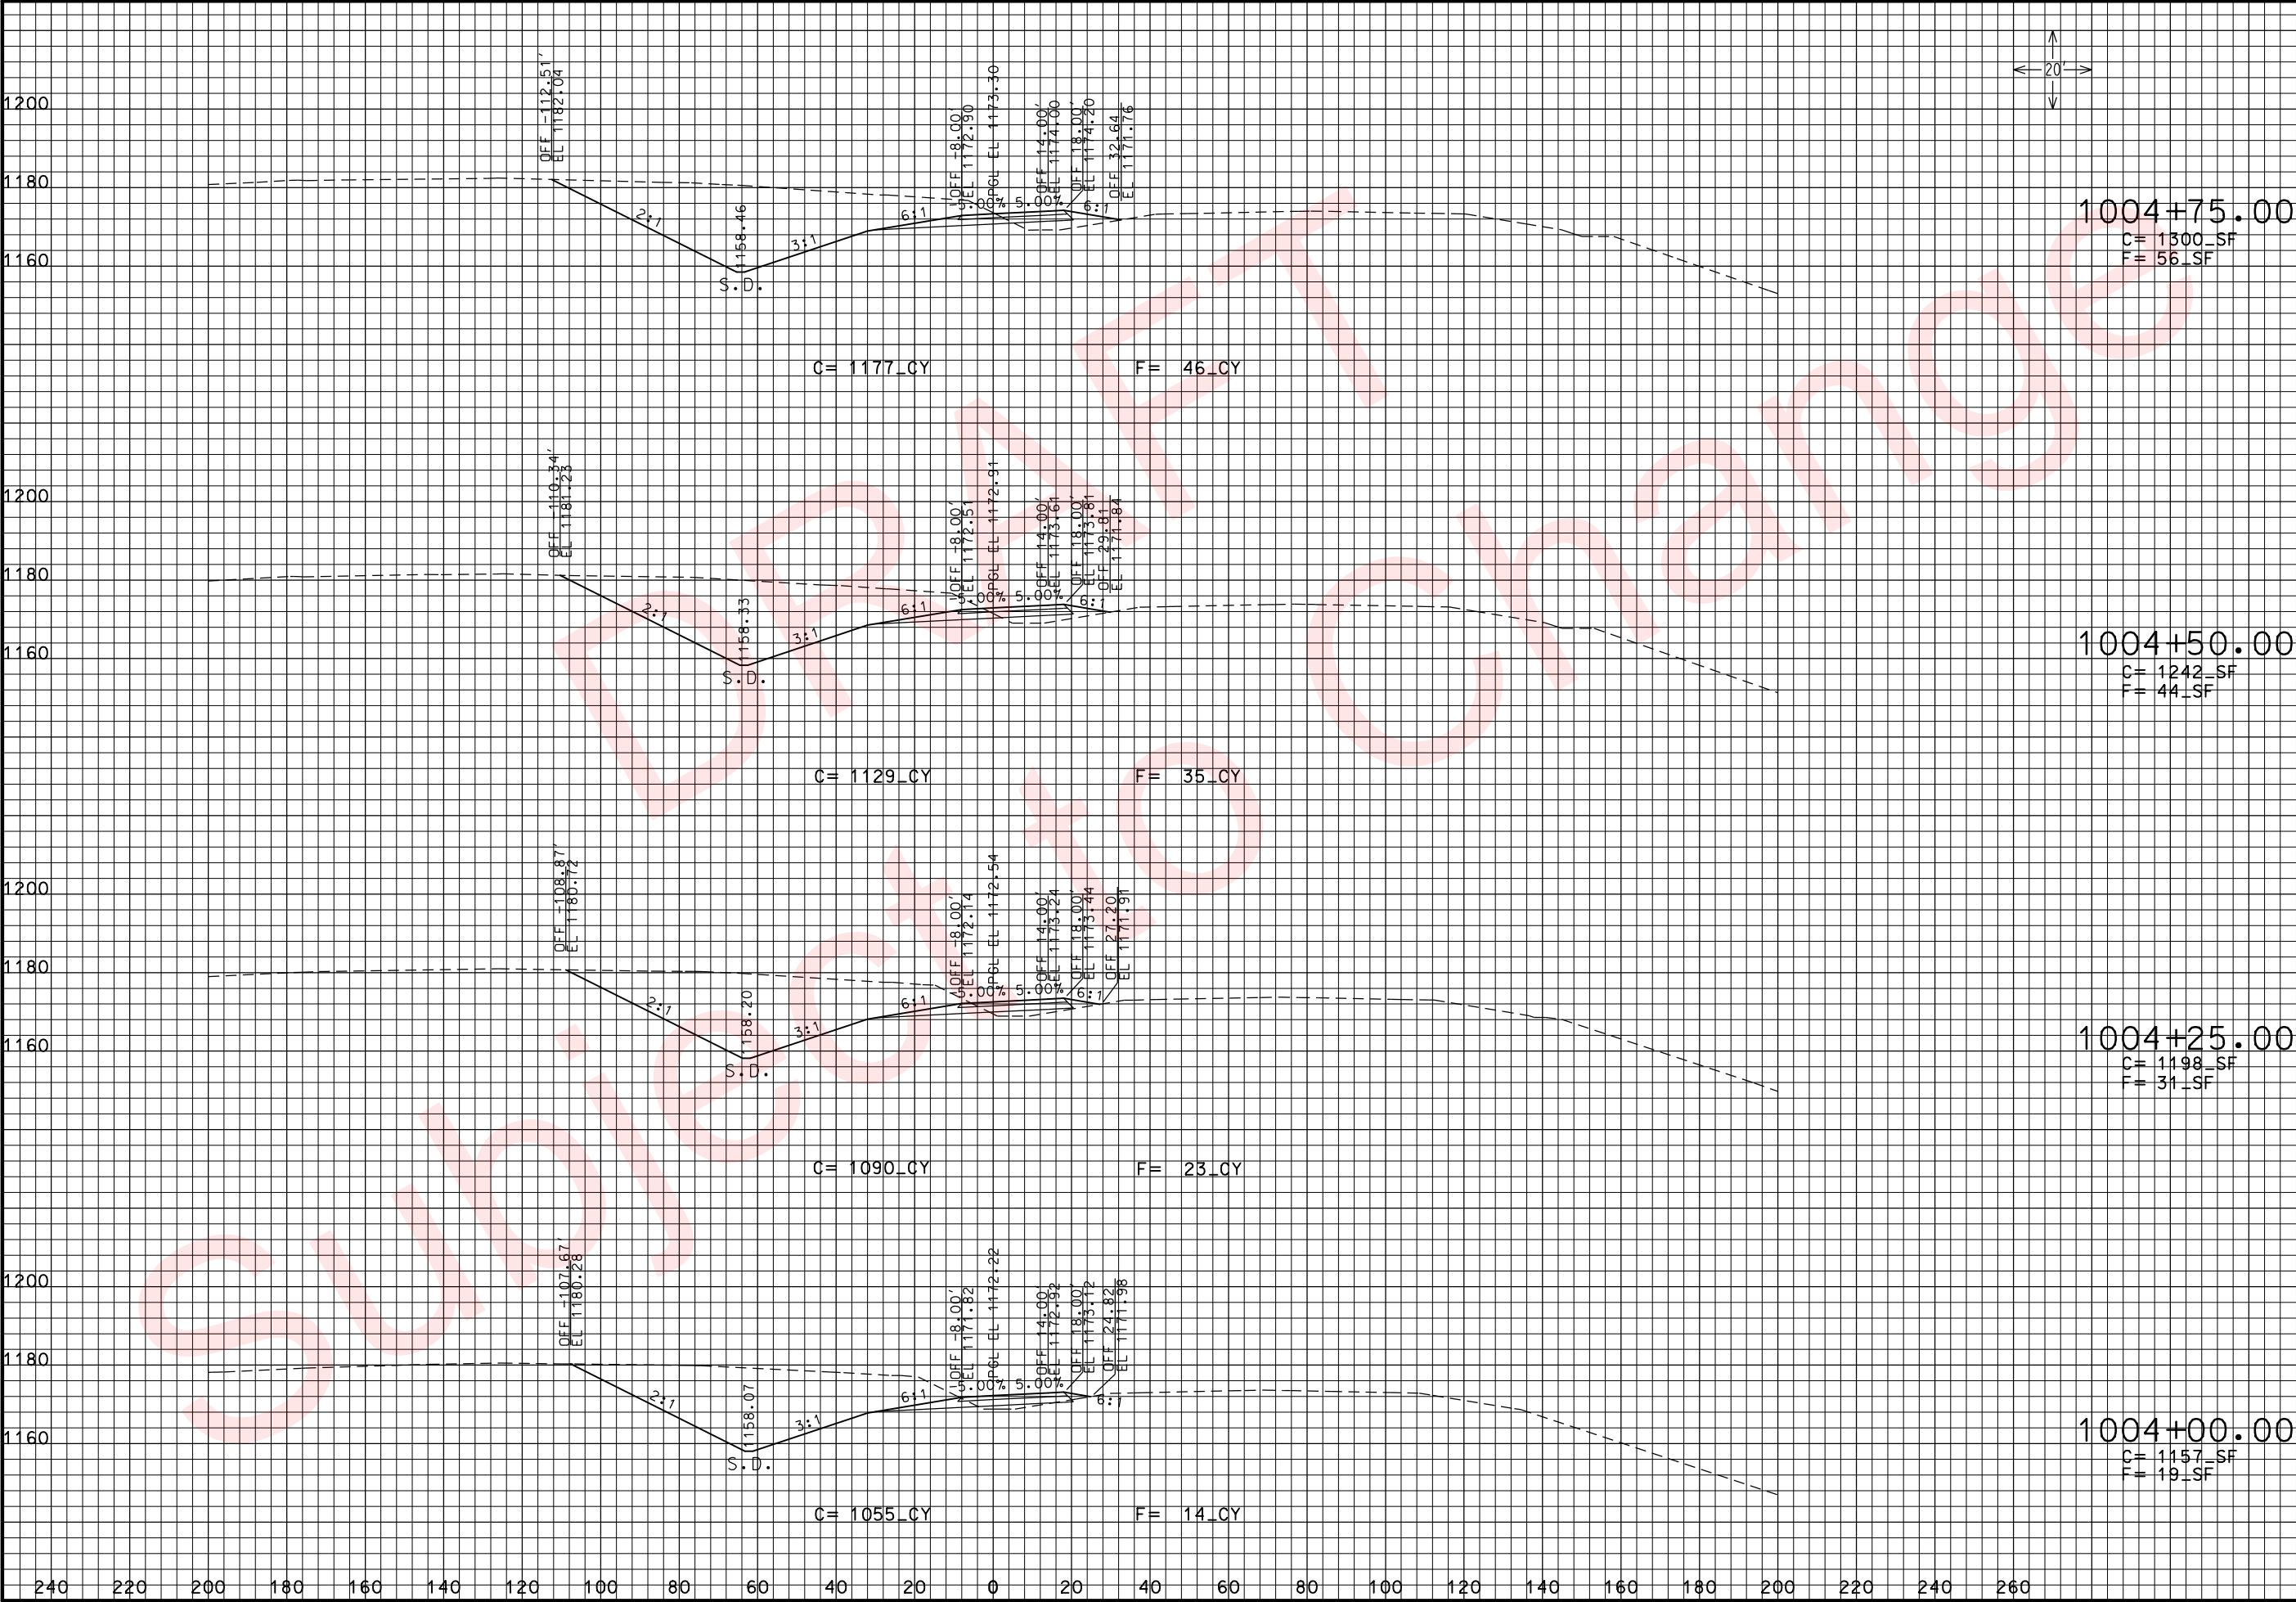

THIS MEDIA SHOULD NOT BE CONSIDERED A CERTIFIED DOCUMENT.

DATE PREPARED 3/26/2010	
ROUTE 49	STATE MO
DISTRICT 7	SHEET NO. 264
COUNTY McDONALD	
JOB NO. J7P0601	
CONTRACT ID.	
PROJECT NO.	
BRIDGE NO.	

DESCRIPTION	DATE

MISSOURI HIGHWAYS AND TRANSPORTATION COMMISSION

105 WEST CAPITOL
JEFFERSON CITY, MO 65102
1-888-ASK-MODOT (1-888-275-6636)

ROUTE 49 RAMP 1
CROSS SECTIONS
SHEET 2 OF 14



THIS MEDIA SHOULD NOT BE CONSIDERED A CERTIFIED DOCUMENT.

DATE PREPARED
3/26/2010

ROUTE
49

DISTRICT
7

COUNTY
McDONALD

JOB NO.
J7P0601

CONTRACT ID.

PROJECT NO.

BRIDGE NO.

STATE
MO

SHEET NO.
265

DESCRIPTION

DATE

MISSOURI HIGHWAYS AND TRANSPORTATION COMMISSION

105 WEST CAPITOL
JEFFERSON CITY, MO 65102
1-888-ASK-MODOT (1-888-275-6636)

ROUTE 49 RAMP 1
CROSS SECTIONS
SHEET 3 OF 14

REV.

IF A SEAL IS PRESENT ON THIS SHEET IT HAS BEEN ELECTRONICALLY SEALED AND DATED.



THIS MEDIA SHOULD NOT BE CONSIDERED A CERTIFIED DOCUMENT.

DATE PREPARED 3/26/2010	
ROUTE 49	STATE MO
DISTRICT 7	SHEET NO. 266
COUNTY McDONALD	
JOB NO. J7P0601	
CONTRACT ID.	
PROJECT NO.	
BRIDGE NO.	


DESCRIPTION	DATE

MISSOURI HIGHWAYS AND TRANSPORTATION COMMISSION



105 WEST CAPITOL
JEFFERSON CITY, MO 65102
1-888-ASK-MODOT (1-888-275-6636)

ROUTE 49 RAMP 1
CROSS SECTIONS
SHEET 4 OF 14

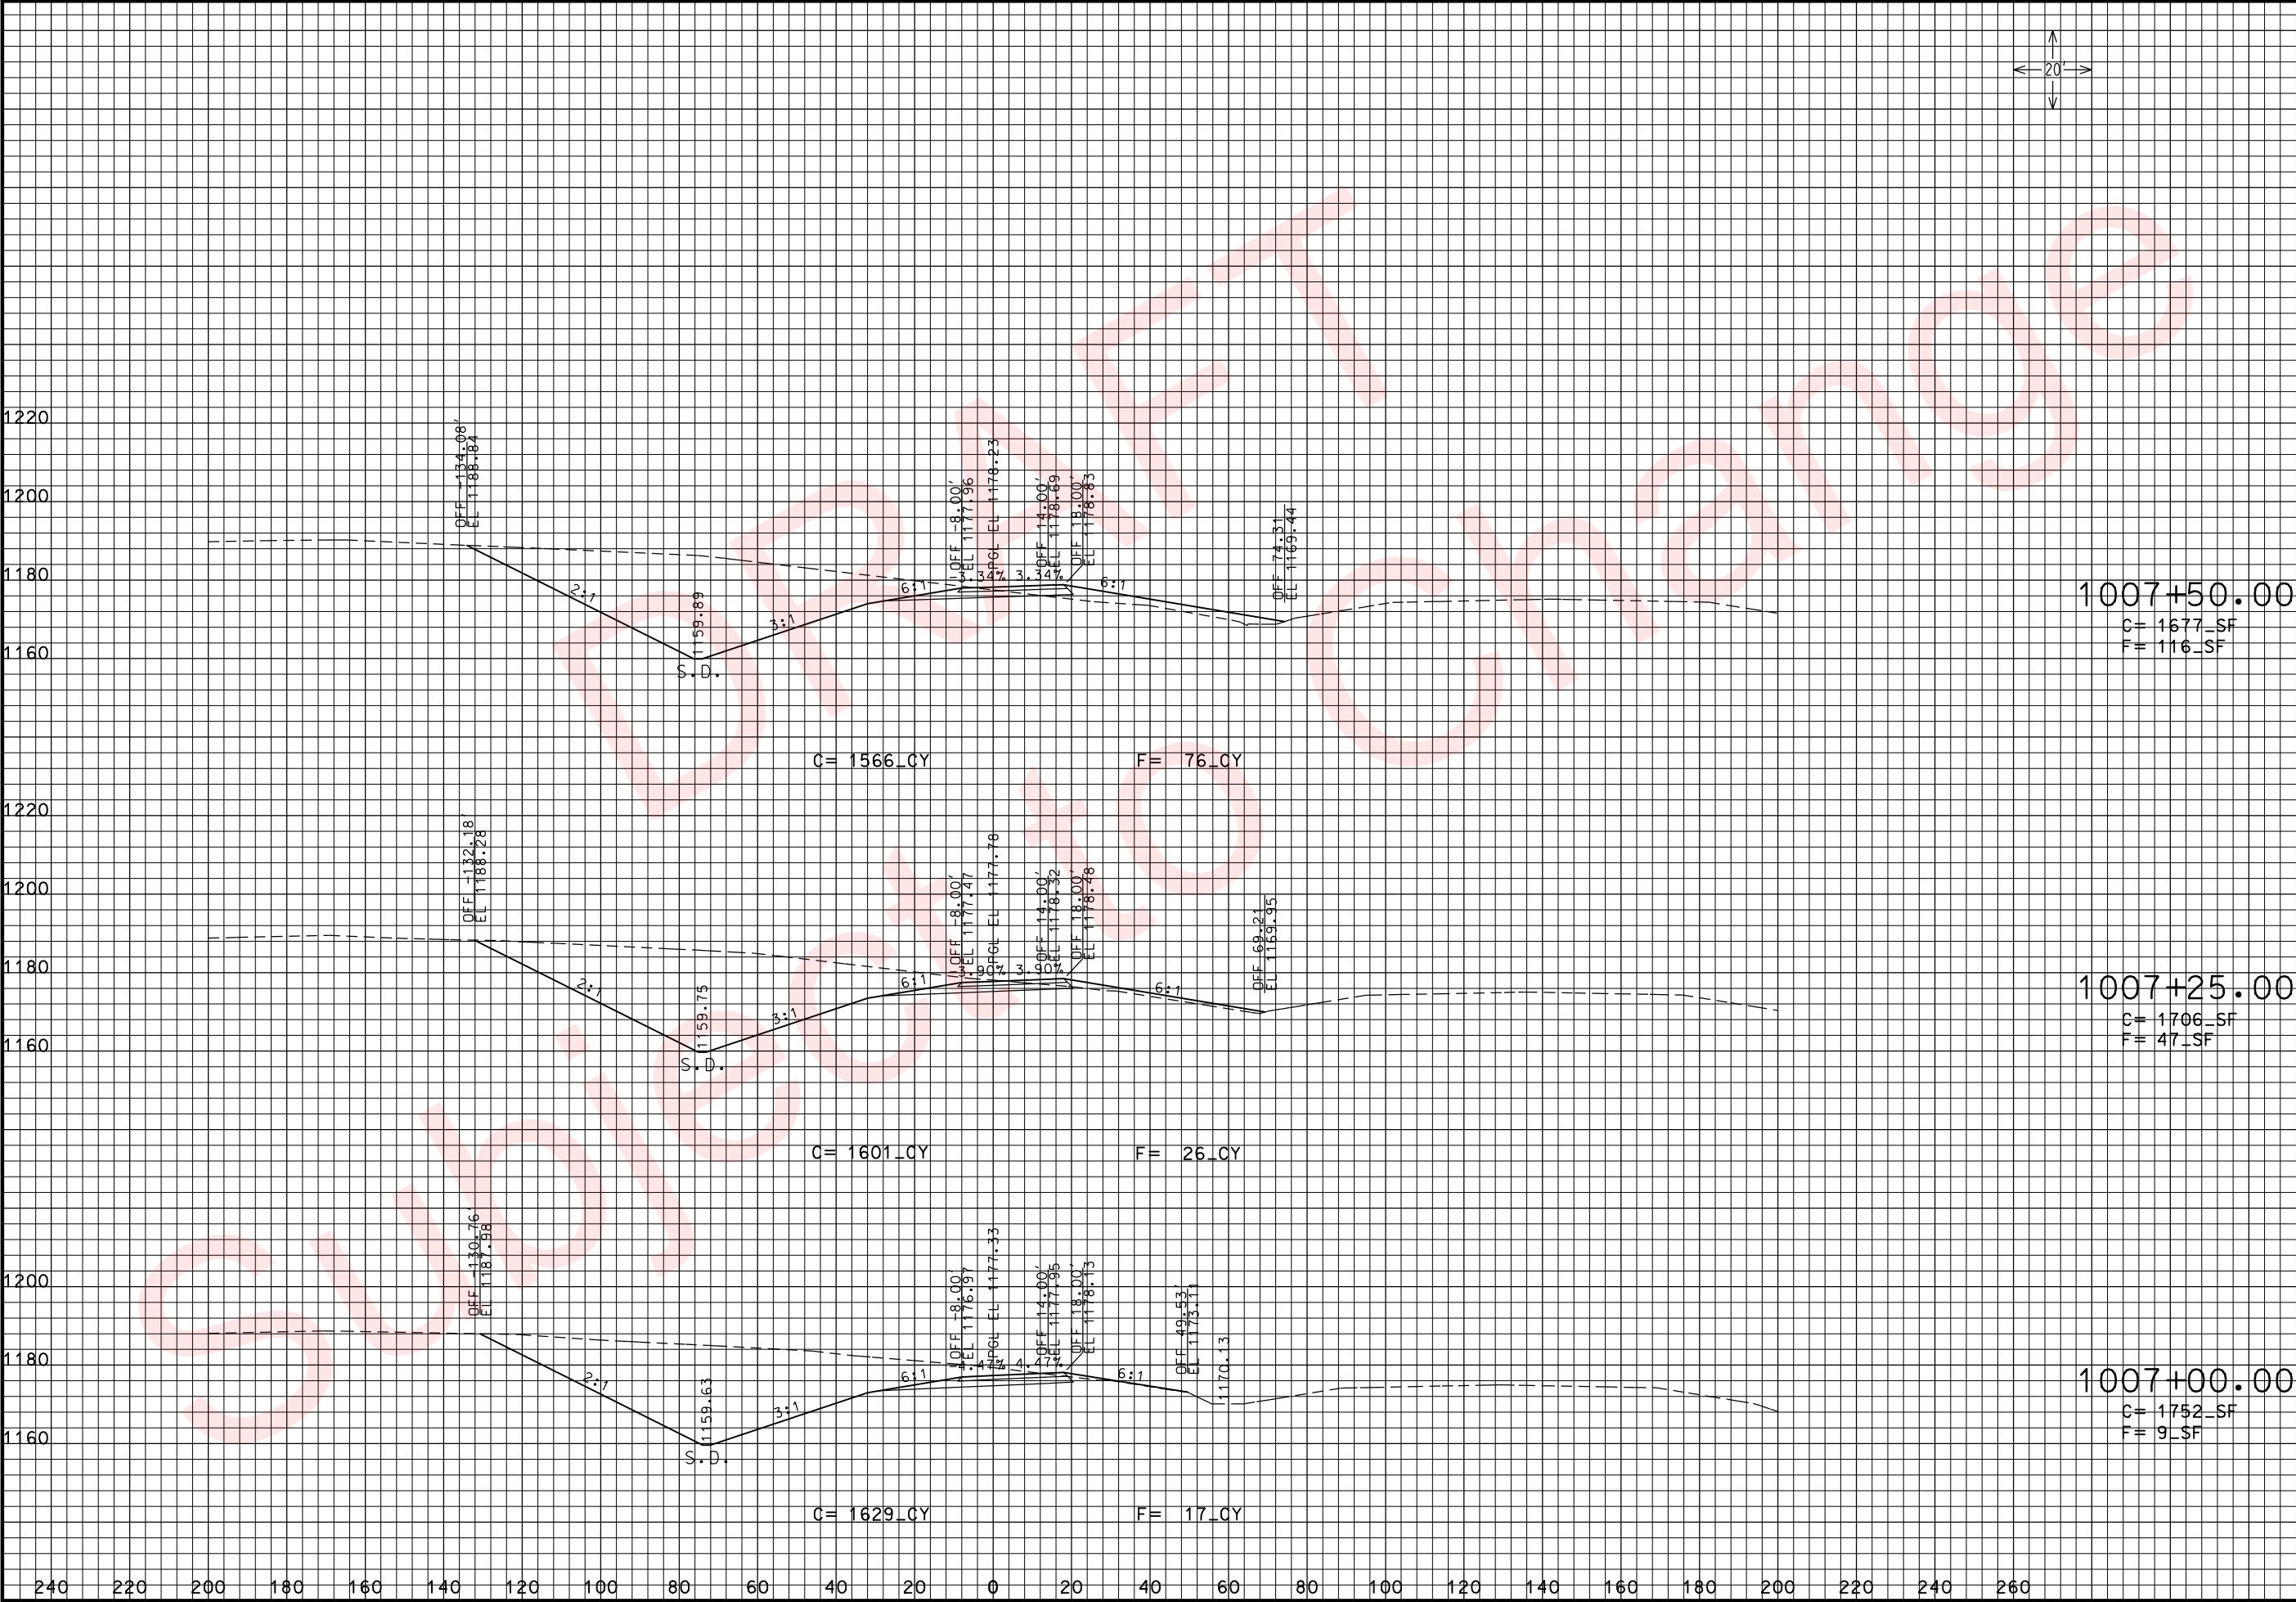

THIS MEDIA SHOULD NOT BE CONSIDERED A CERTIFIED DOCUMENT.

DATE PREPARED
3/26/2010

ROUTE
49

DISTRICT
7

STATE
MO

SHEET NO.
267

COUNTY
McDONALD

JOB NO.
J7P0601

CONTRACT ID.

PROJECT NO.

BRIDGE NO.

DESCRIPTION

DATE


MISSOURI HIGHWAYS AND TRANSPORTATION COMMISSION




105 WEST CAPITAL
JEFFERSON CITY, MO 65102
1-888-ASK-MODOT (1-888-275-6636)

ROUTE 49 RAMP 1
CROSS SECTIONS
SHEET 5 OF 14

xs_263-276_j7p0601_i20_RAMP1.dgn 11:14:51 AM 3/26/2010

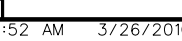

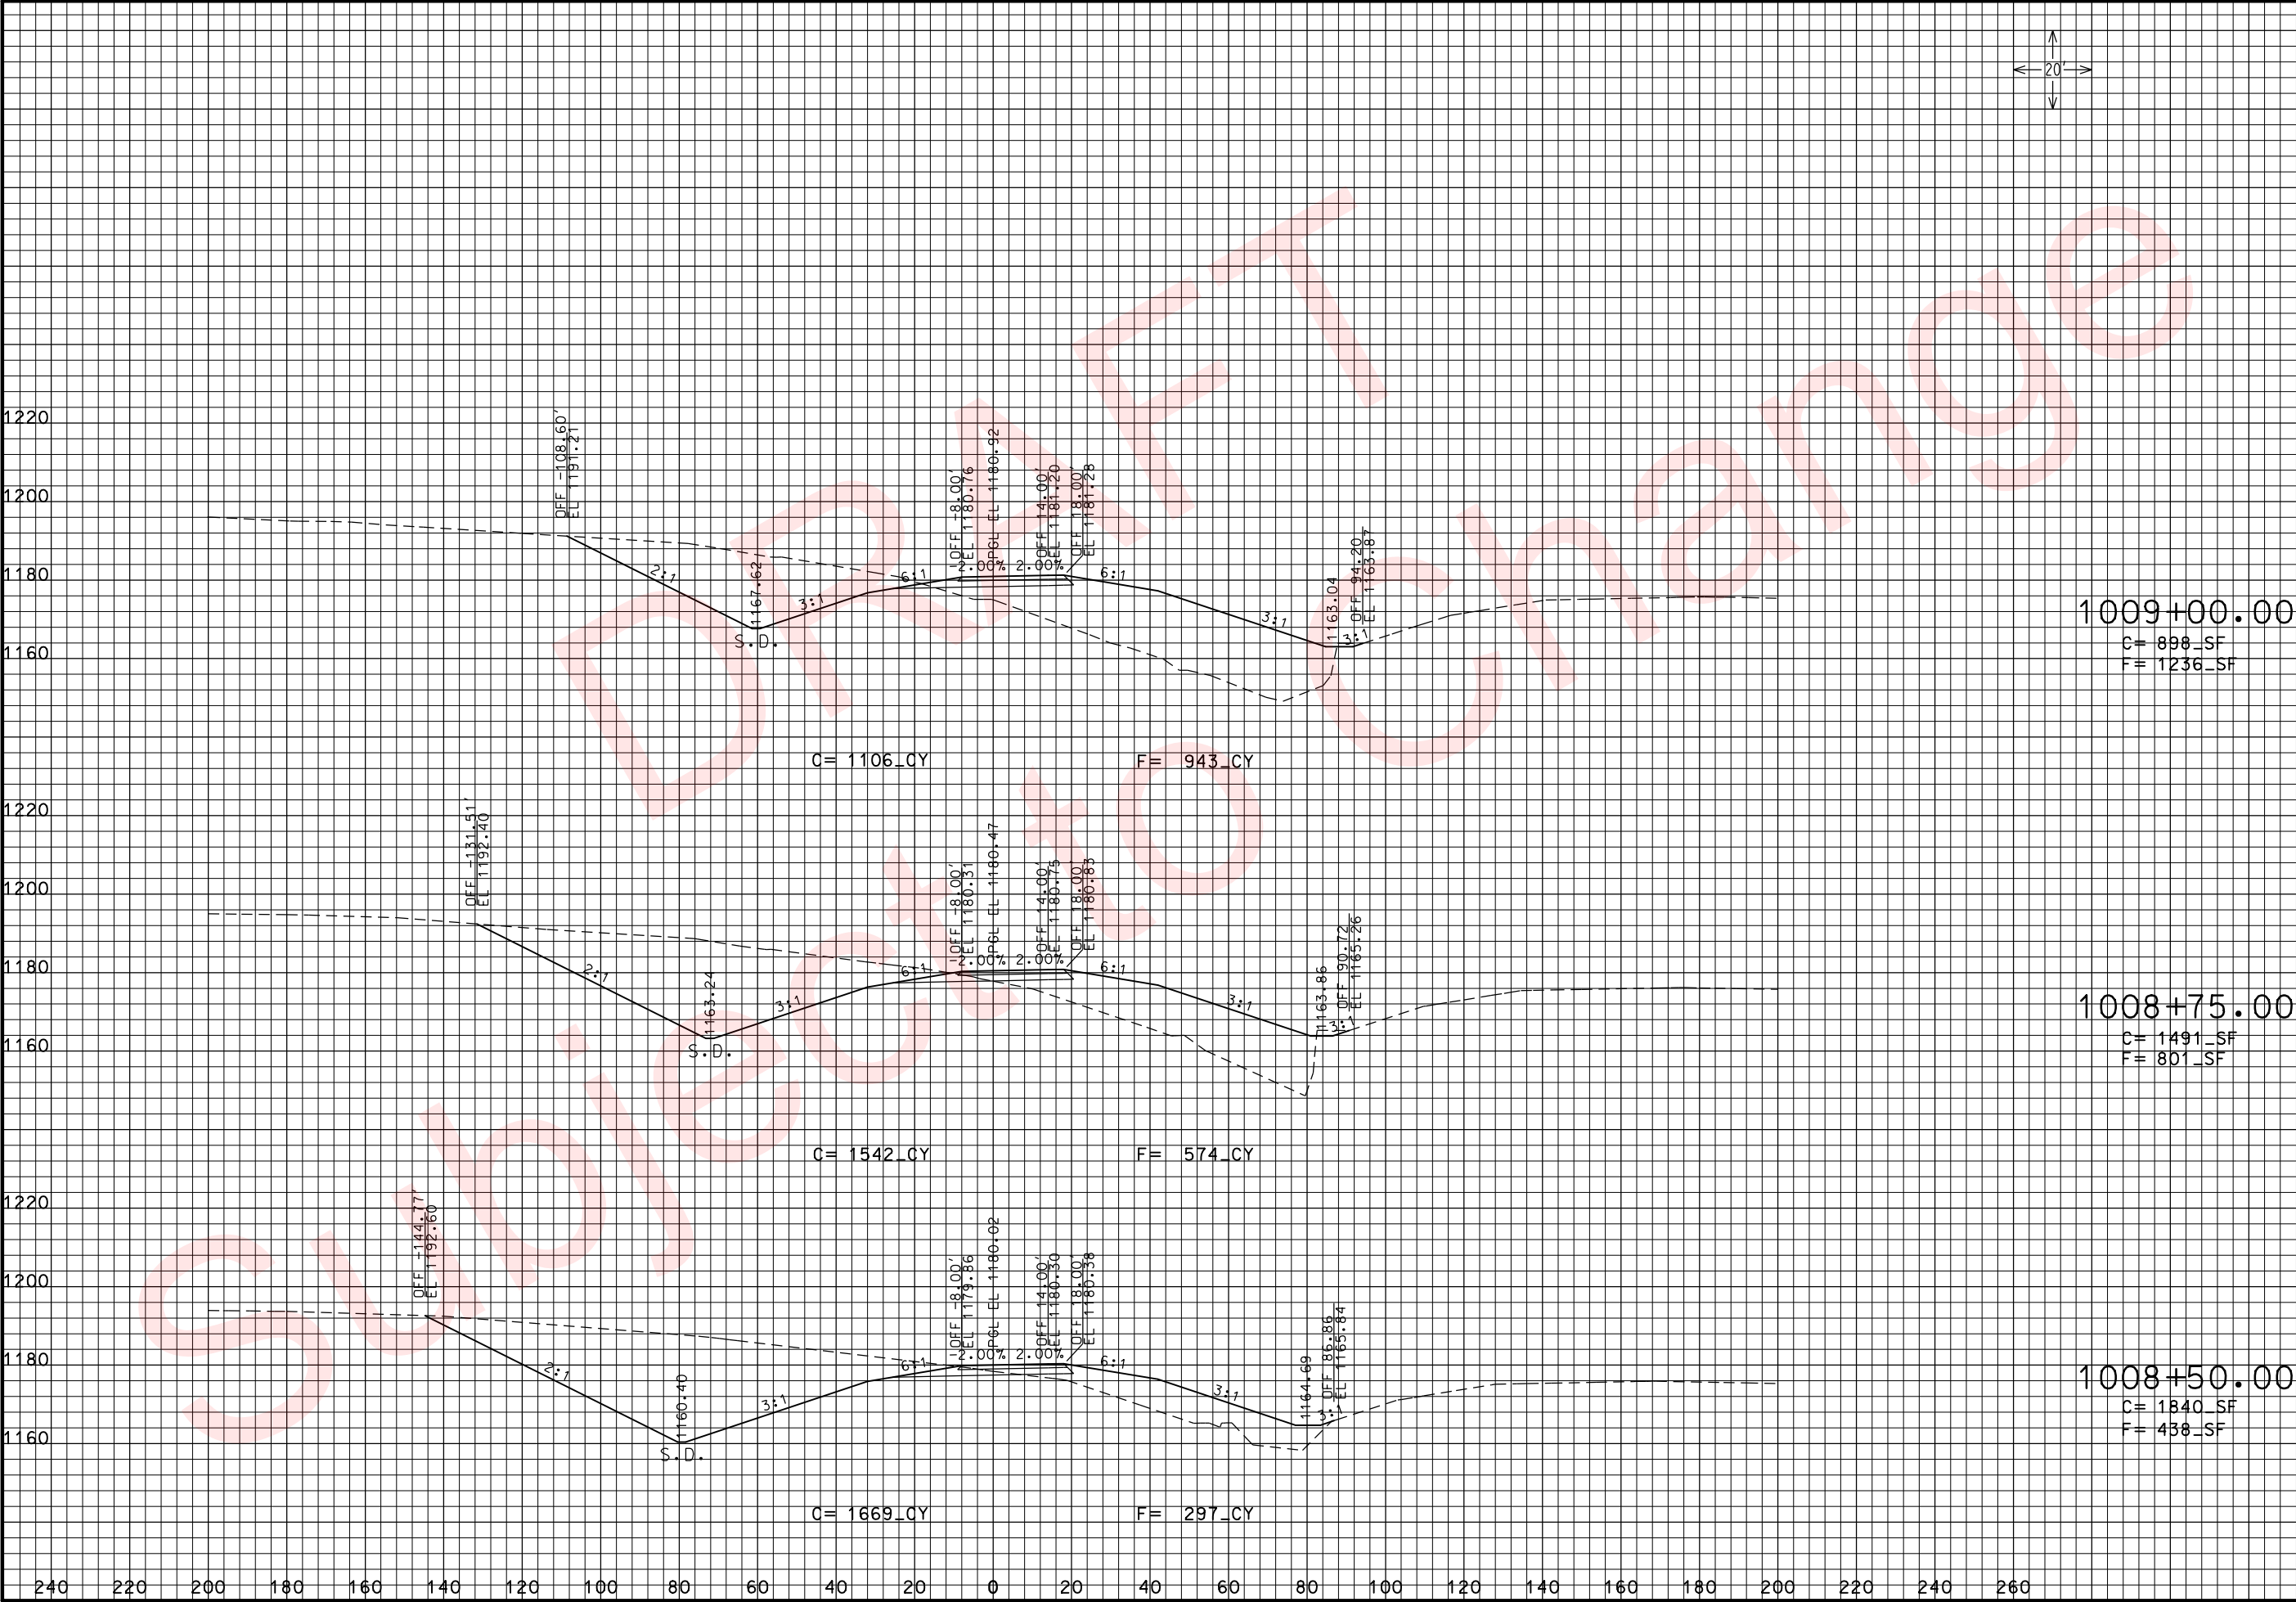

THIS MEDIA SHOULD NOT BE CONSIDERED A CERTIFIED DOCUMENT.

DATE PREPARED
3/26/2010

ROUTE 49	STATE MO
DISTRICT 7	SHEET NO. 269

COUNTY
McDONALD

JOB NO.
J7P0601

CONTRACT ID.

PROJECT NO.

BRIDGE NO.

DESCRIPTION	DATE


MISSOURI HIGHWAYS AND TRANSPORTATION COMMISSION

105 WEST CAPITOL
JEFFERSON CITY, MO 65102
1-888-ASK-MODOT (1-888-275-6636)

ROUTE 49 RAMP 1
CROSS SECTIONS
SHEET 7 OF 14

REV.

xs_263-276_j7p0601_i20_RAMP1.dgn 11:14:53 AM 3/26/2010

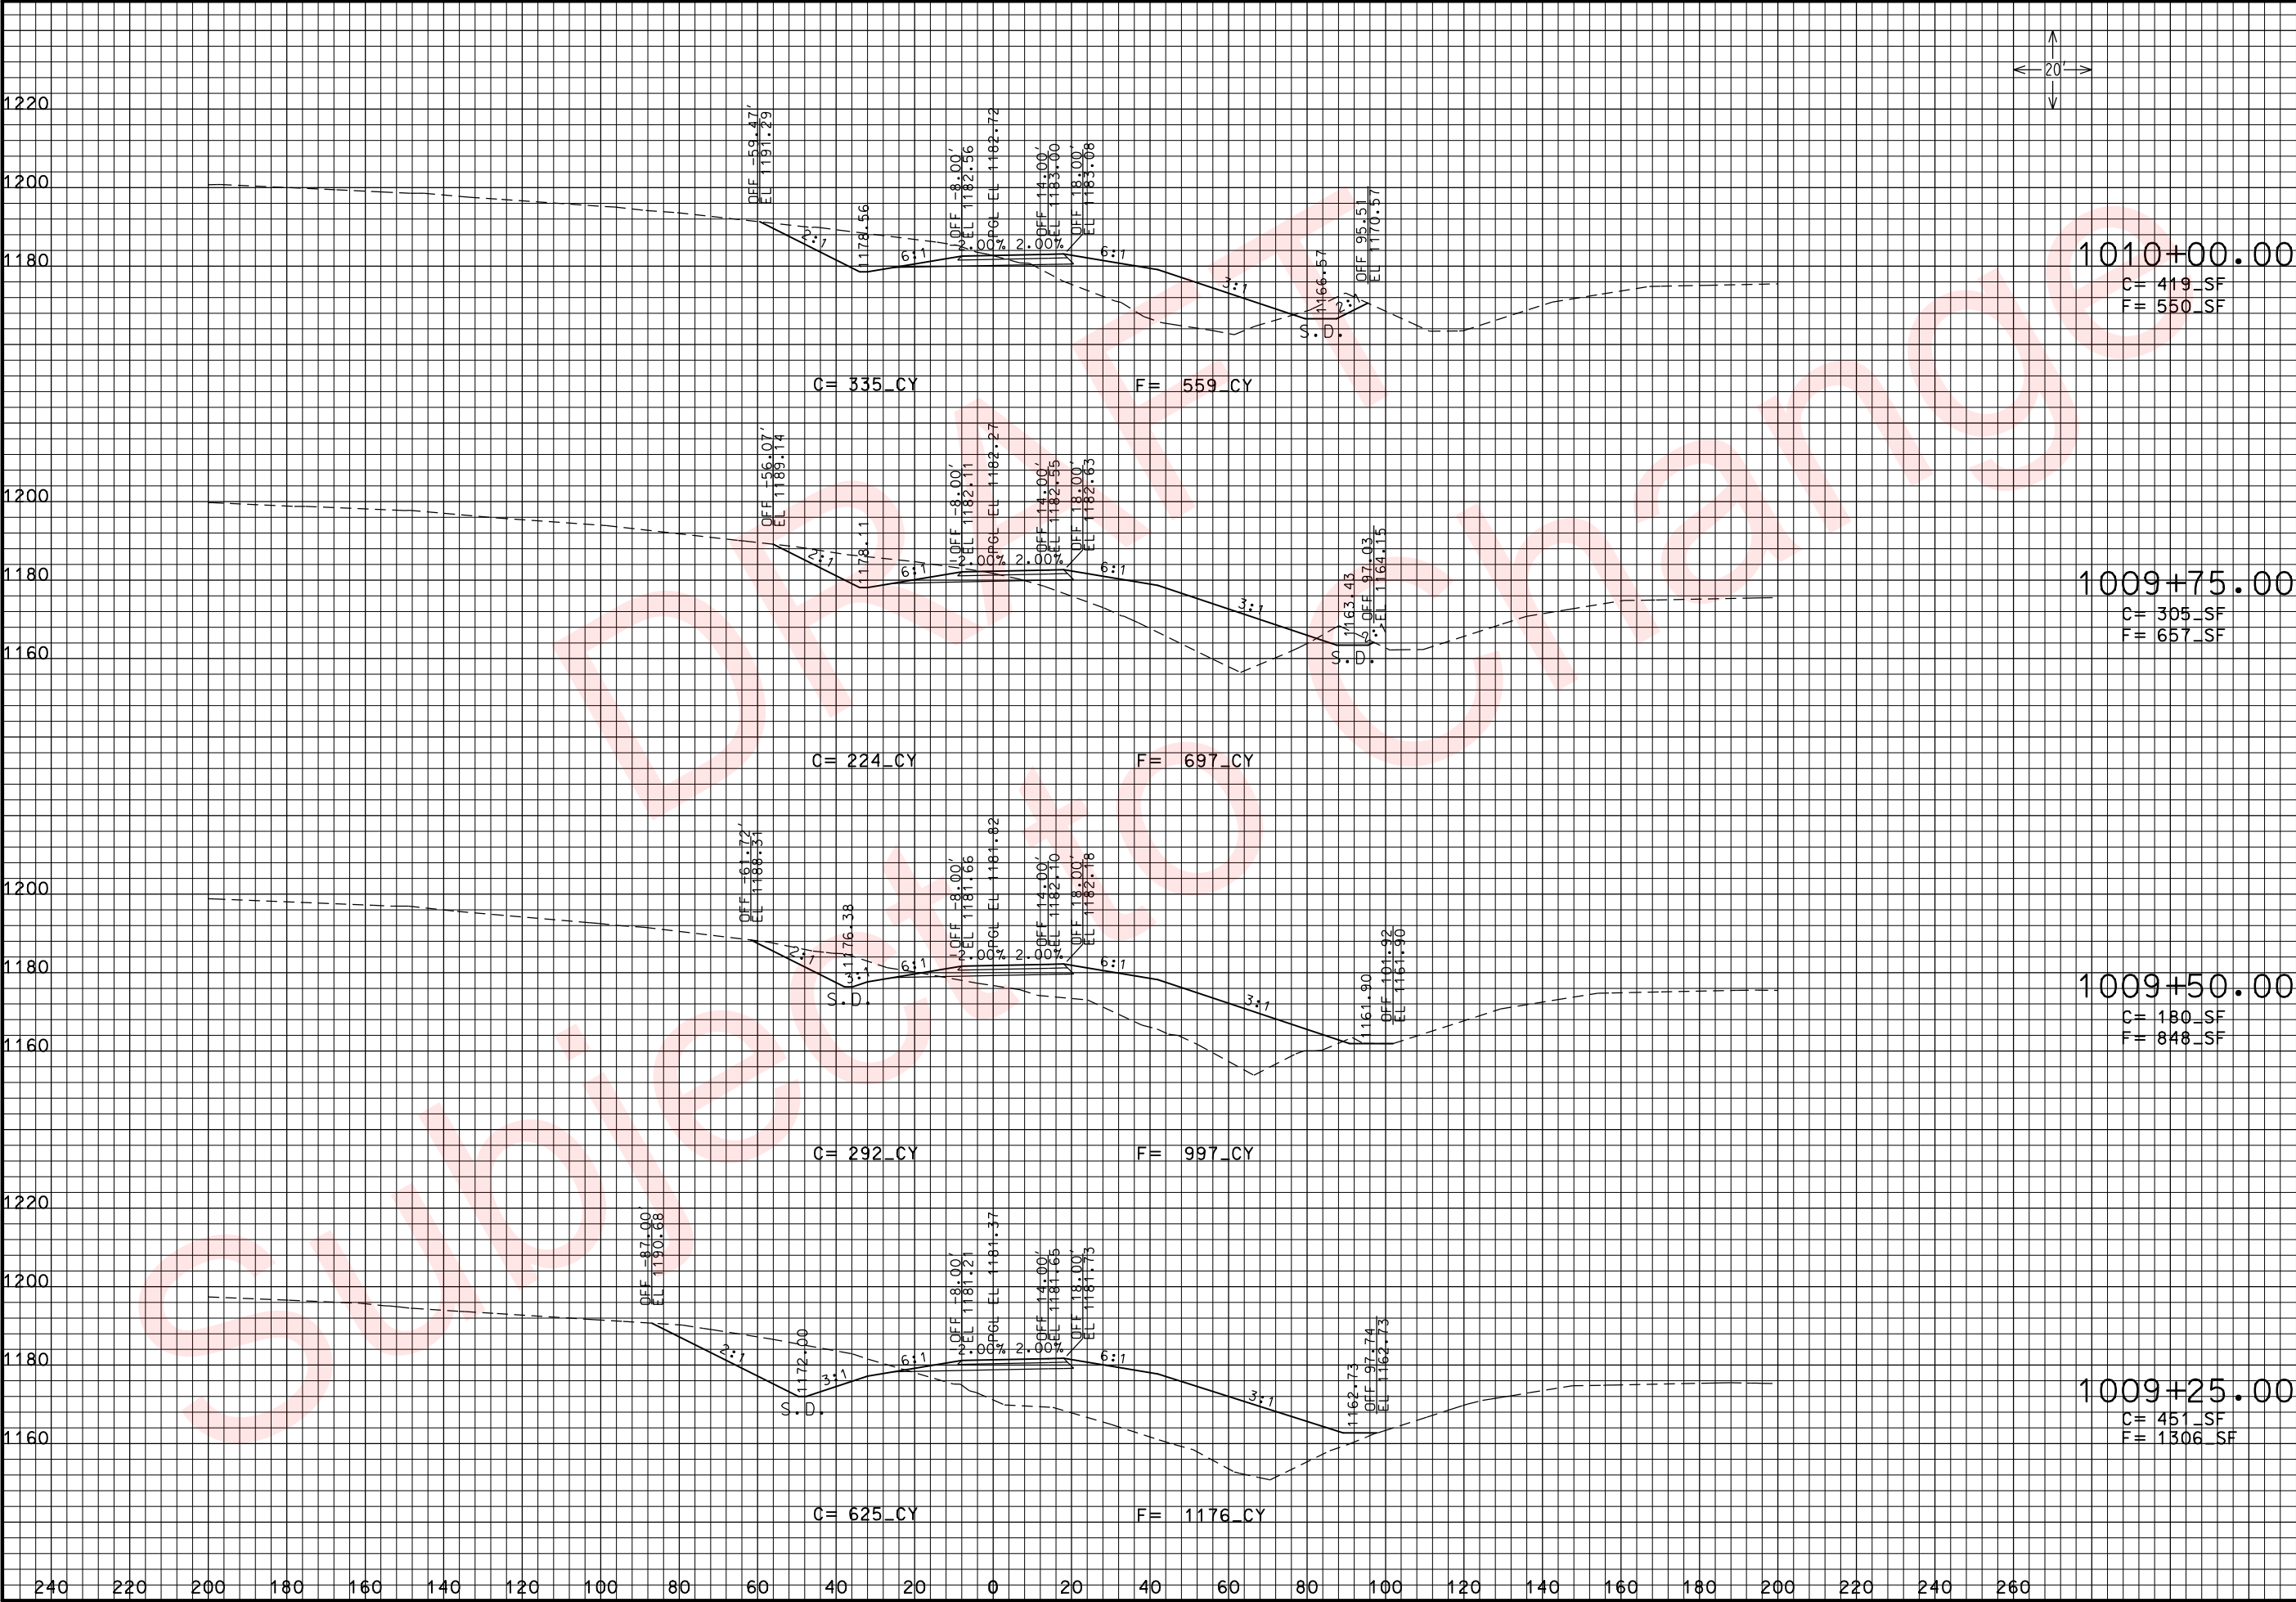

THIS MEDIA SHOULD NOT BE CONSIDERED A CERTIFIED DOCUMENT.

DATE PREPARED 3/26/2010	
ROUTE 49	STATE MO
DISTRICT 7	SHEET NO. 270
COUNTY McDONALD	
JOB NO. J7P0601	
CONTRACT ID.	
PROJECT NO.	
BRIDGE NO.	

DESCRIPTION	DATE


MISSOURI HIGHWAYS AND TRANSPORTATION COMMISSION

MoDOT

105 WEST CAPITOL
JEFFERSON CITY, MO 65102
1-888-ASK-MODOT (1-888-275-6636)

ROUTE 49 RAMP 1
CROSS SECTIONS
SHEET 8 OF 14

REV.

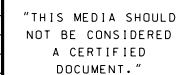

ROUTE	STATE
19	MO

49	MO
DISTRICT	SHEET NO.
7	271

7	271
COUNTY	
H. DONALD	

McDUNALD
JOB NO.

J7P0601
CONTRACT ID.

PROJECT NO.

BRIDGE NO. _____

[illegible]

DATE						

ION
TOL
5102
536)

REPORT

WEST
TY, N
38-2705 W
CIT
1-88

ION

AN
ISS



OUR

ISSN

M	V


1

4
NS
P

12
IOI
AM

RF	CT	R

49 SE 9

ET
S


UTE
ROS
SHE


OL
CR
S

R


:55 AM 3/26/201

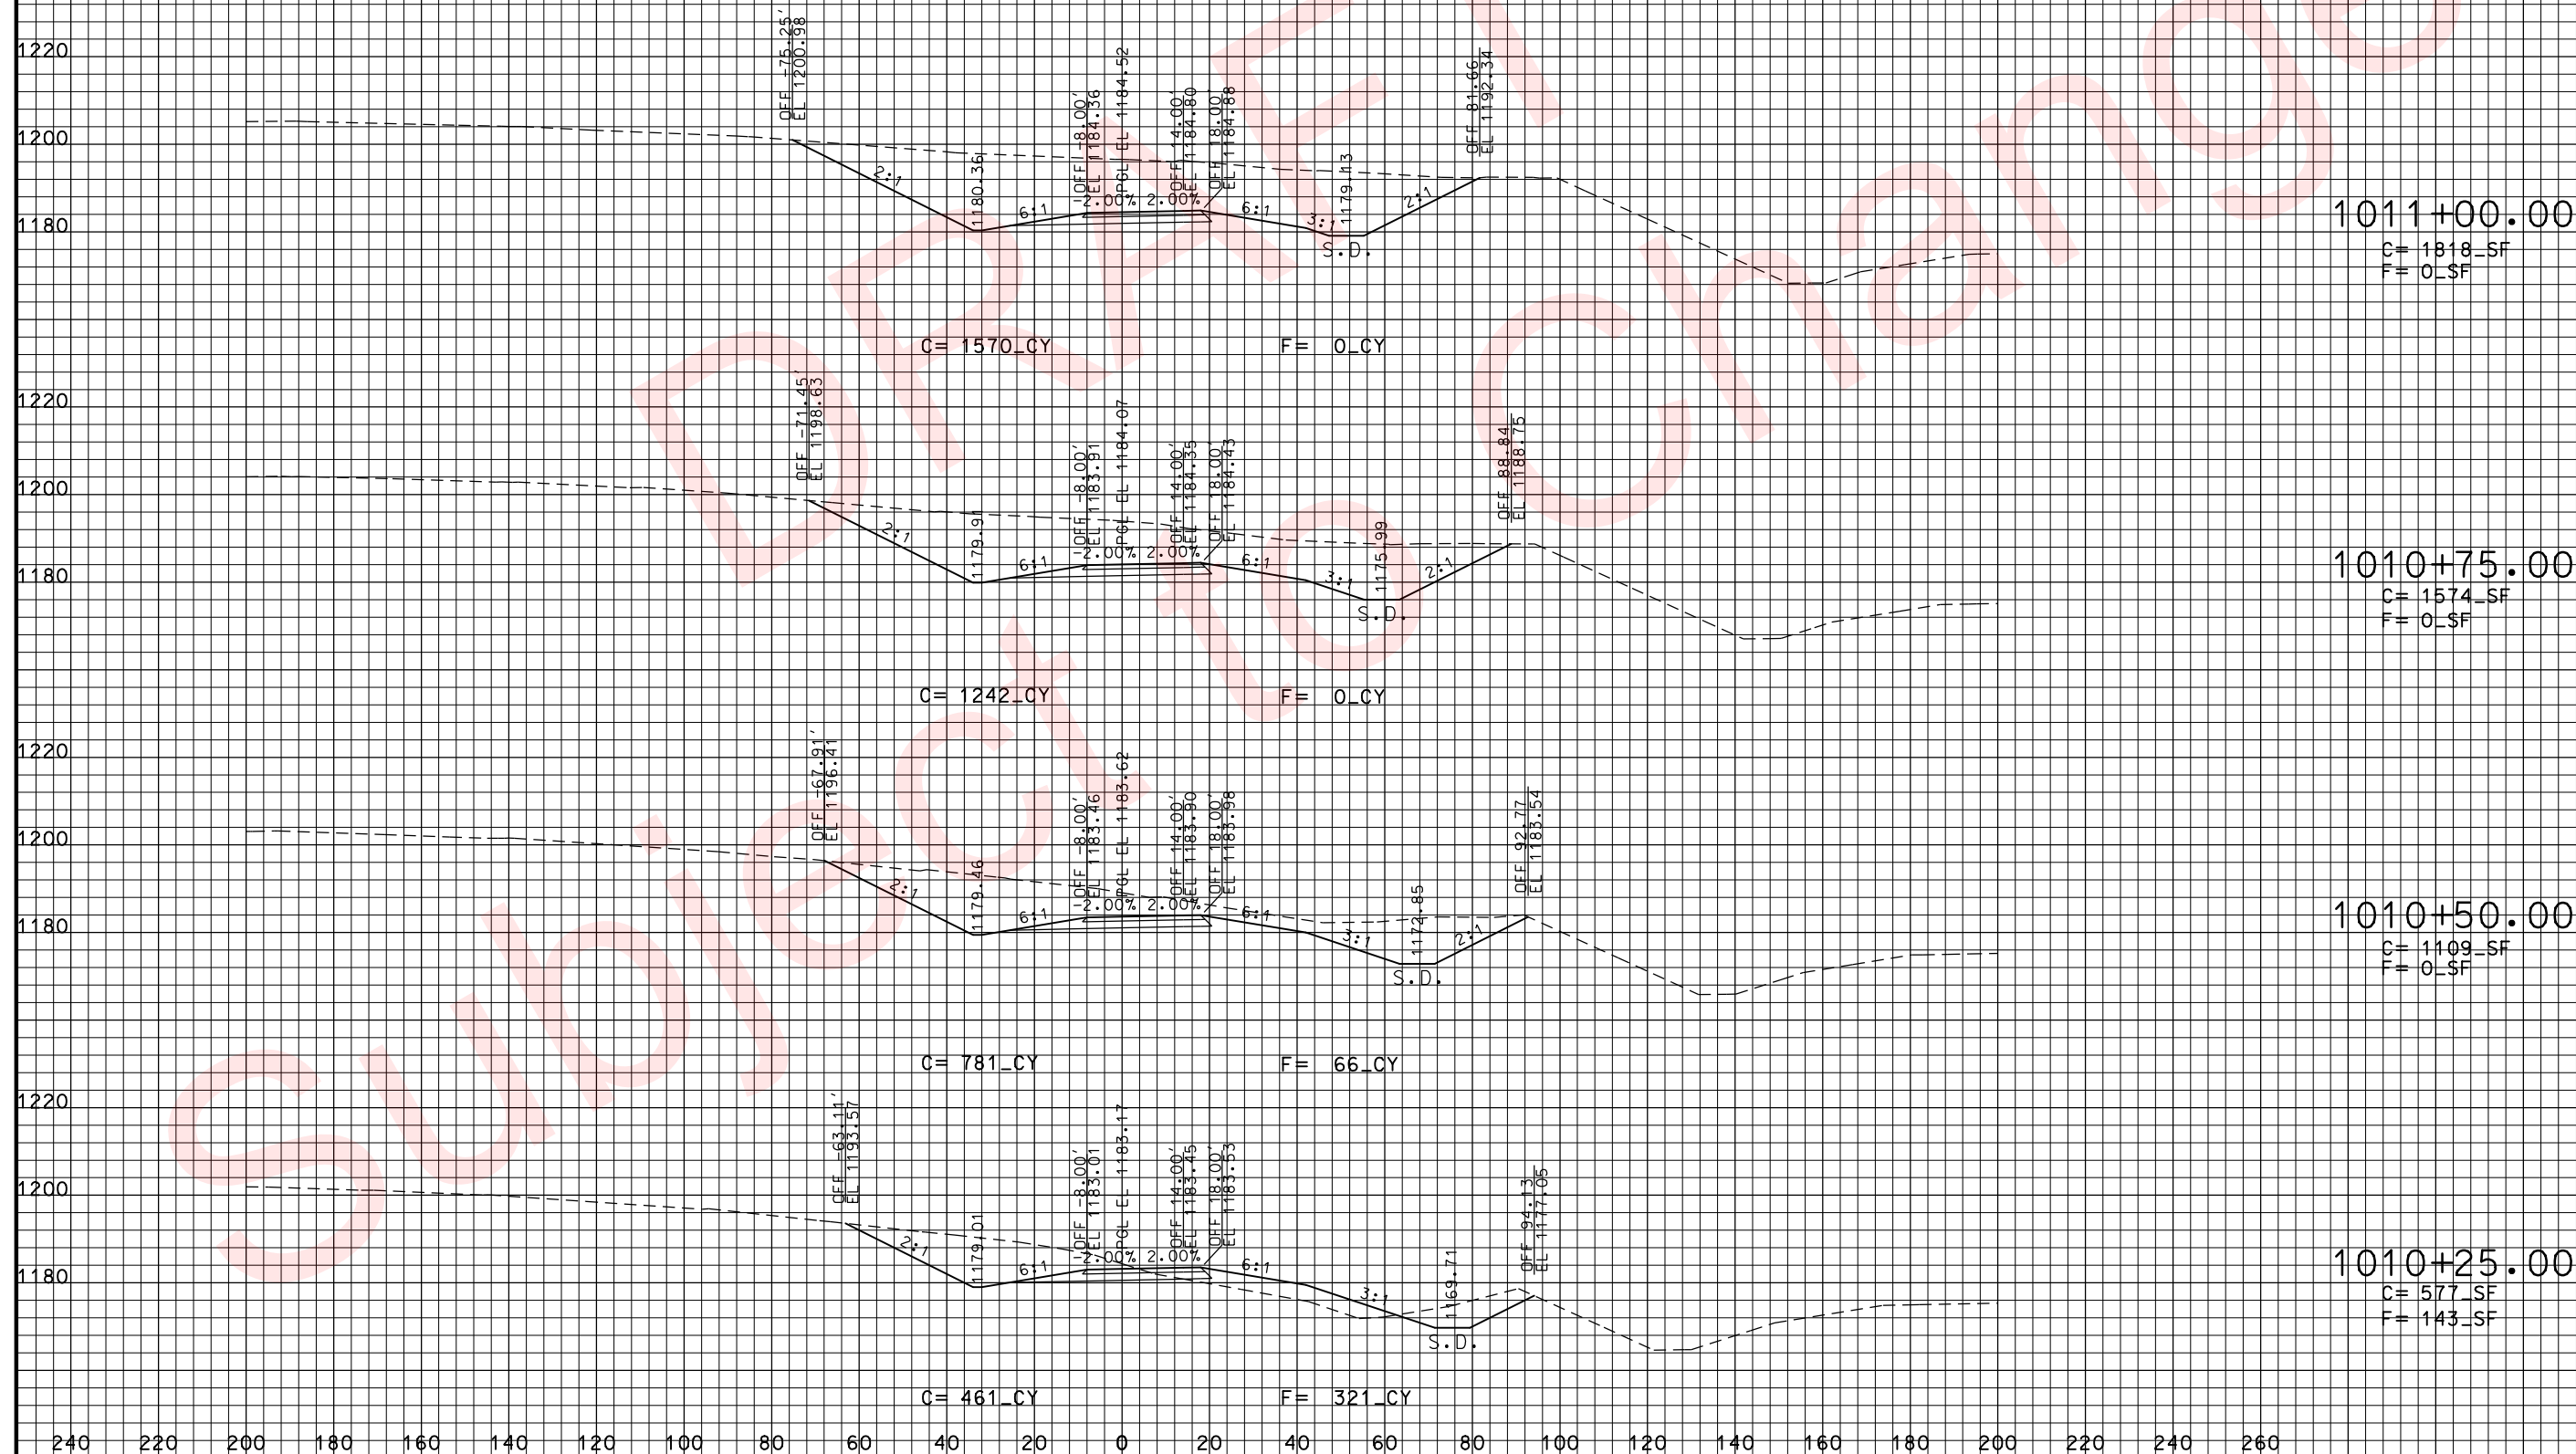

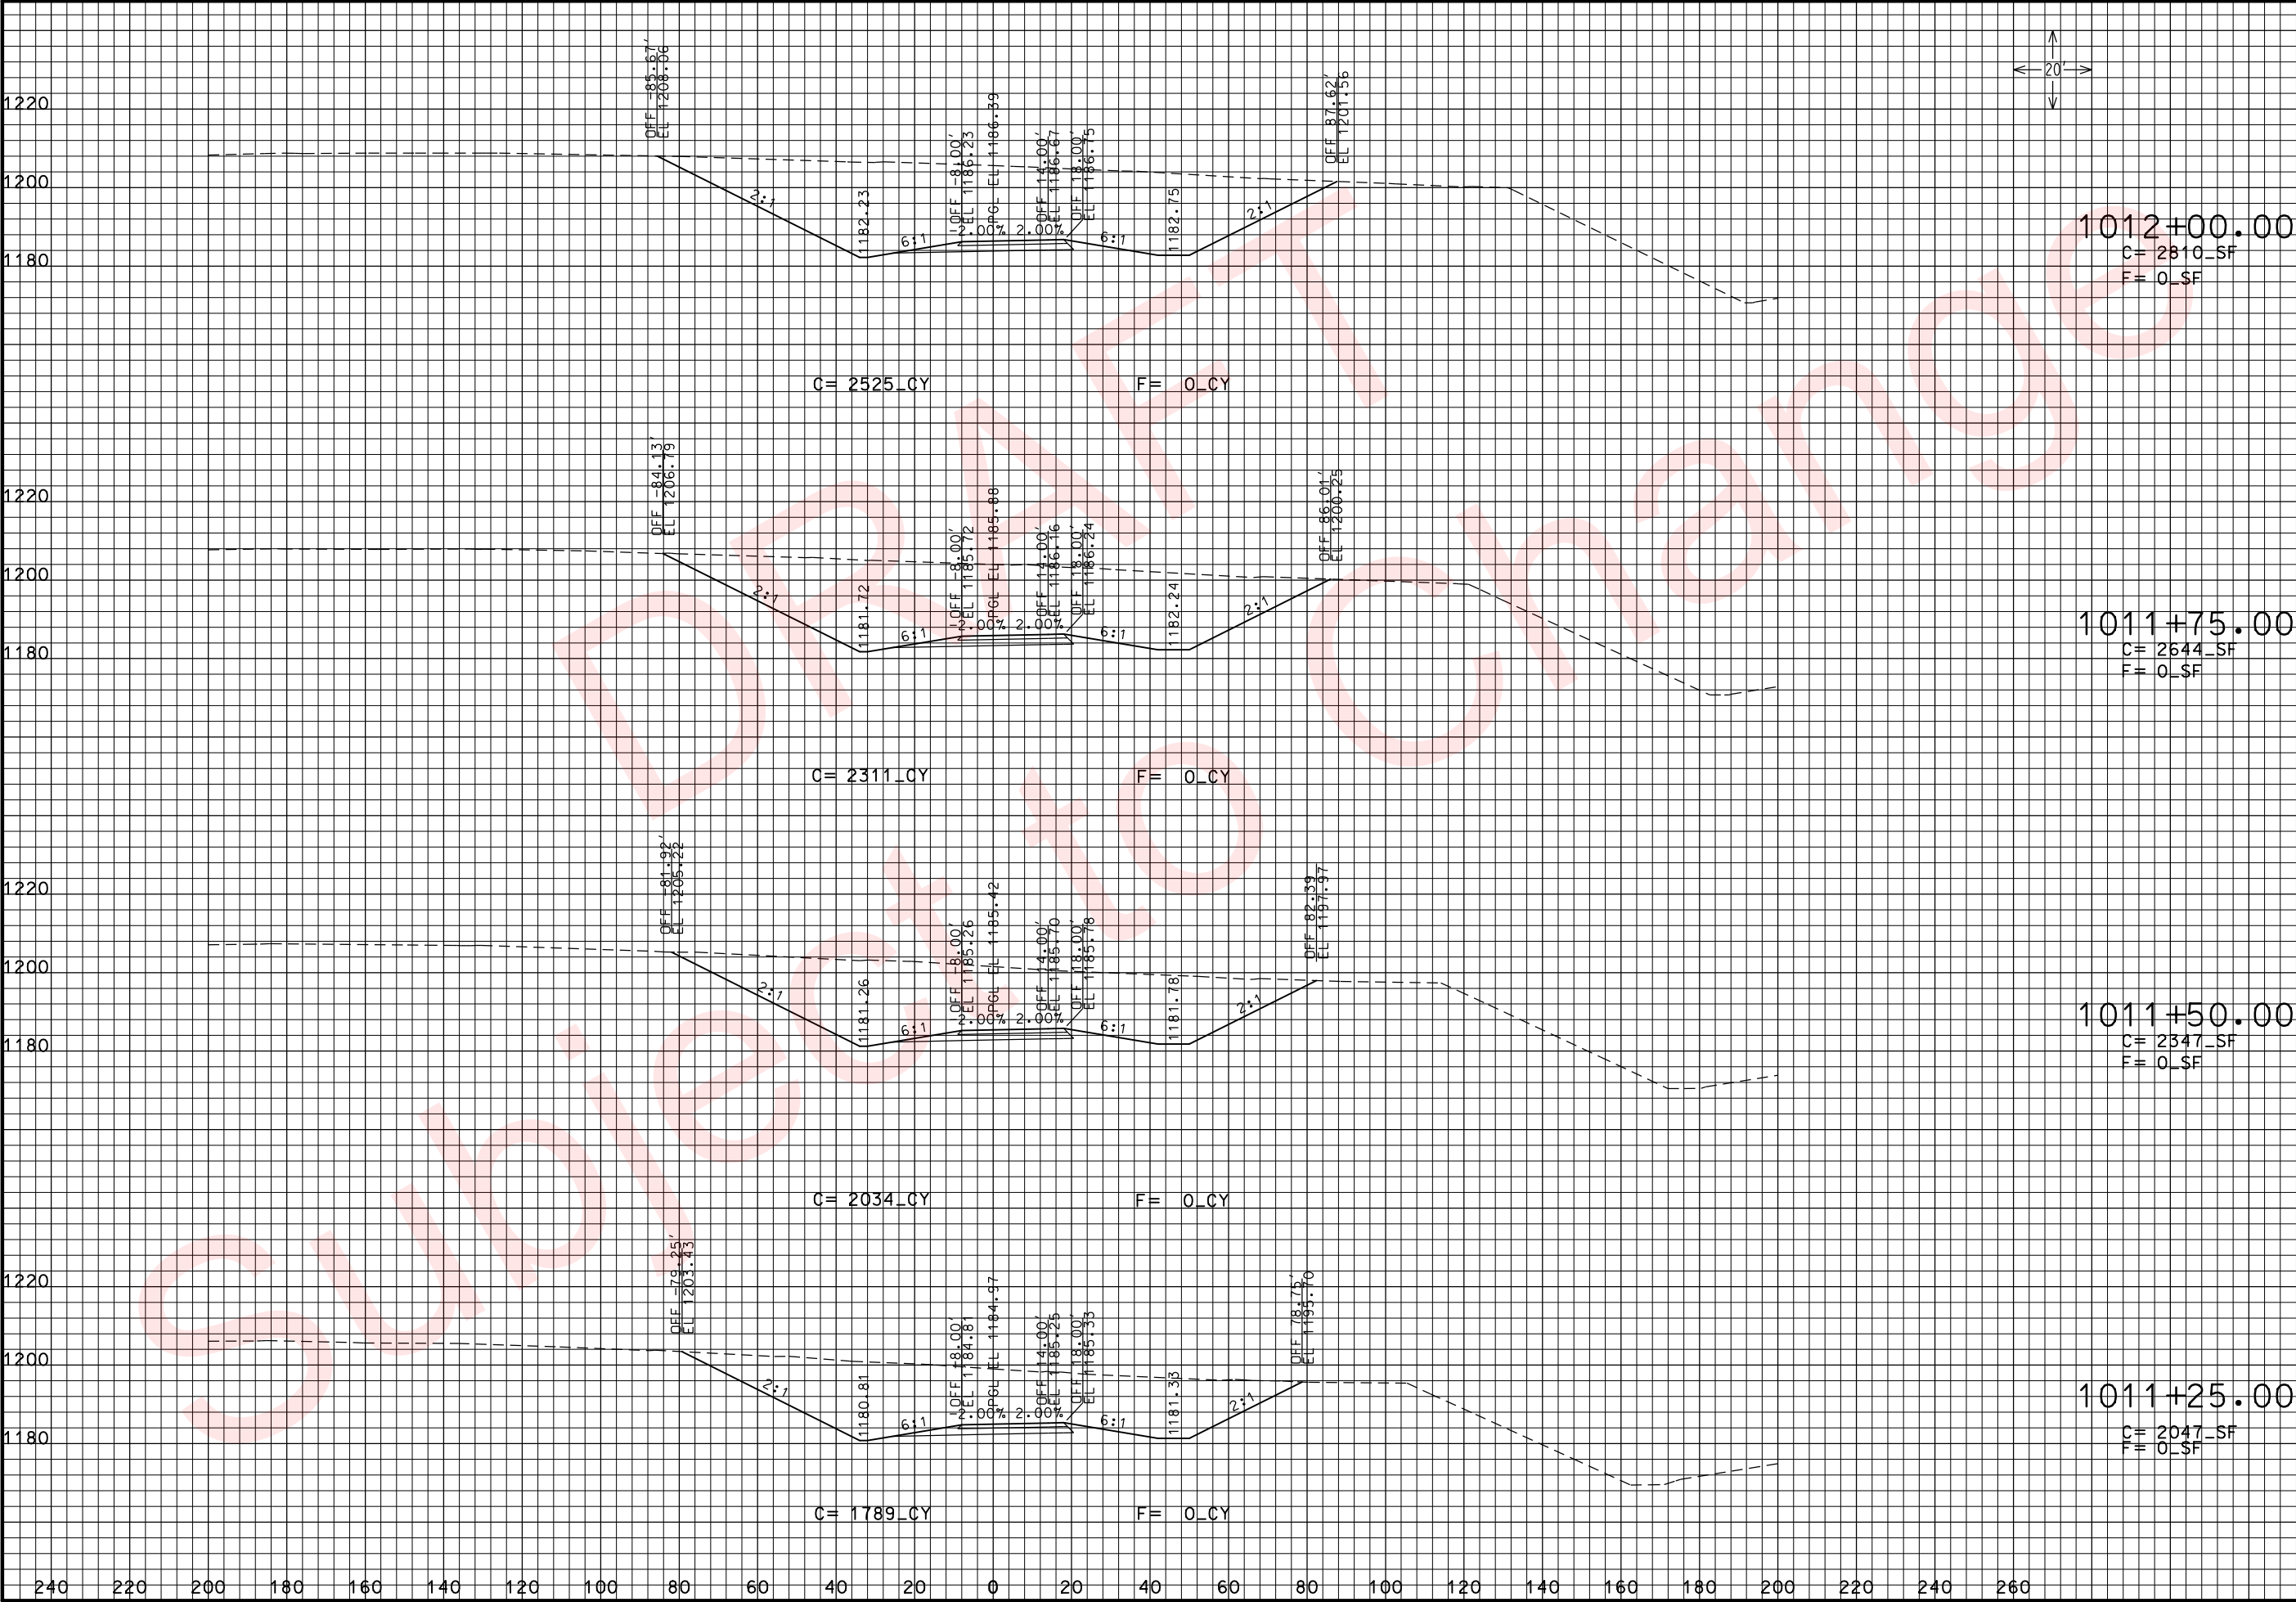

THIS MEDIA SHOULD NOT BE CONSIDERED A CERTIFIED DOCUMENT.

DATE PREPARED
3/26/2010

ROUTE
49

STATE
MO

DISTRICT
7

SHEET NO.
272

COUNTY
McDONALD

JOB NO.
J7P0601

CONTRACT ID.

PROJECT NO.

BRIDGE NO.

DESCRIPTION

DATE

MISSOURI HIGHWAYS AND TRANSPORTATION COMMISSION



105 WEST CAPITOL
JEFFERSON CITY, MO 65102
1-888-ASK-MODOT (1-888-275-6636)

ROUTE 49 RAMP 1

CROSS SECTIONS

SHEET 10 OF 14

REV. IF A SEAL IS PRESENT ON THIS SHEET IT HAS BEEN ELECTRONICALLY SEALED AND DATED.



THIS MEDIA SHOULD NOT BE CONSIDERED A CERTIFIED DOCUMENT.

DATE PREPARED
3/26/2010

ROUTE 49
DISTRICT 7

STATE MO
SHEET NO. 273

COUNTY McDONALD
JOB NO. J7P0601
CONTRACT ID.

PROJECT NO.

BRIDGE NO.



DESCRIPTION

DATE

MISSOURI HIGHWAYS AND TRANSPORTATION COMMISSION

105 WEST CAPITOL
JEFFERSON CITY, MO 65102
1-888-ASK-MODOT (1-888-275-6636)

ROUTE 49 RAMP 1
CROSS SECTIONS
SHEET 11 OF 14

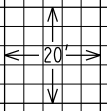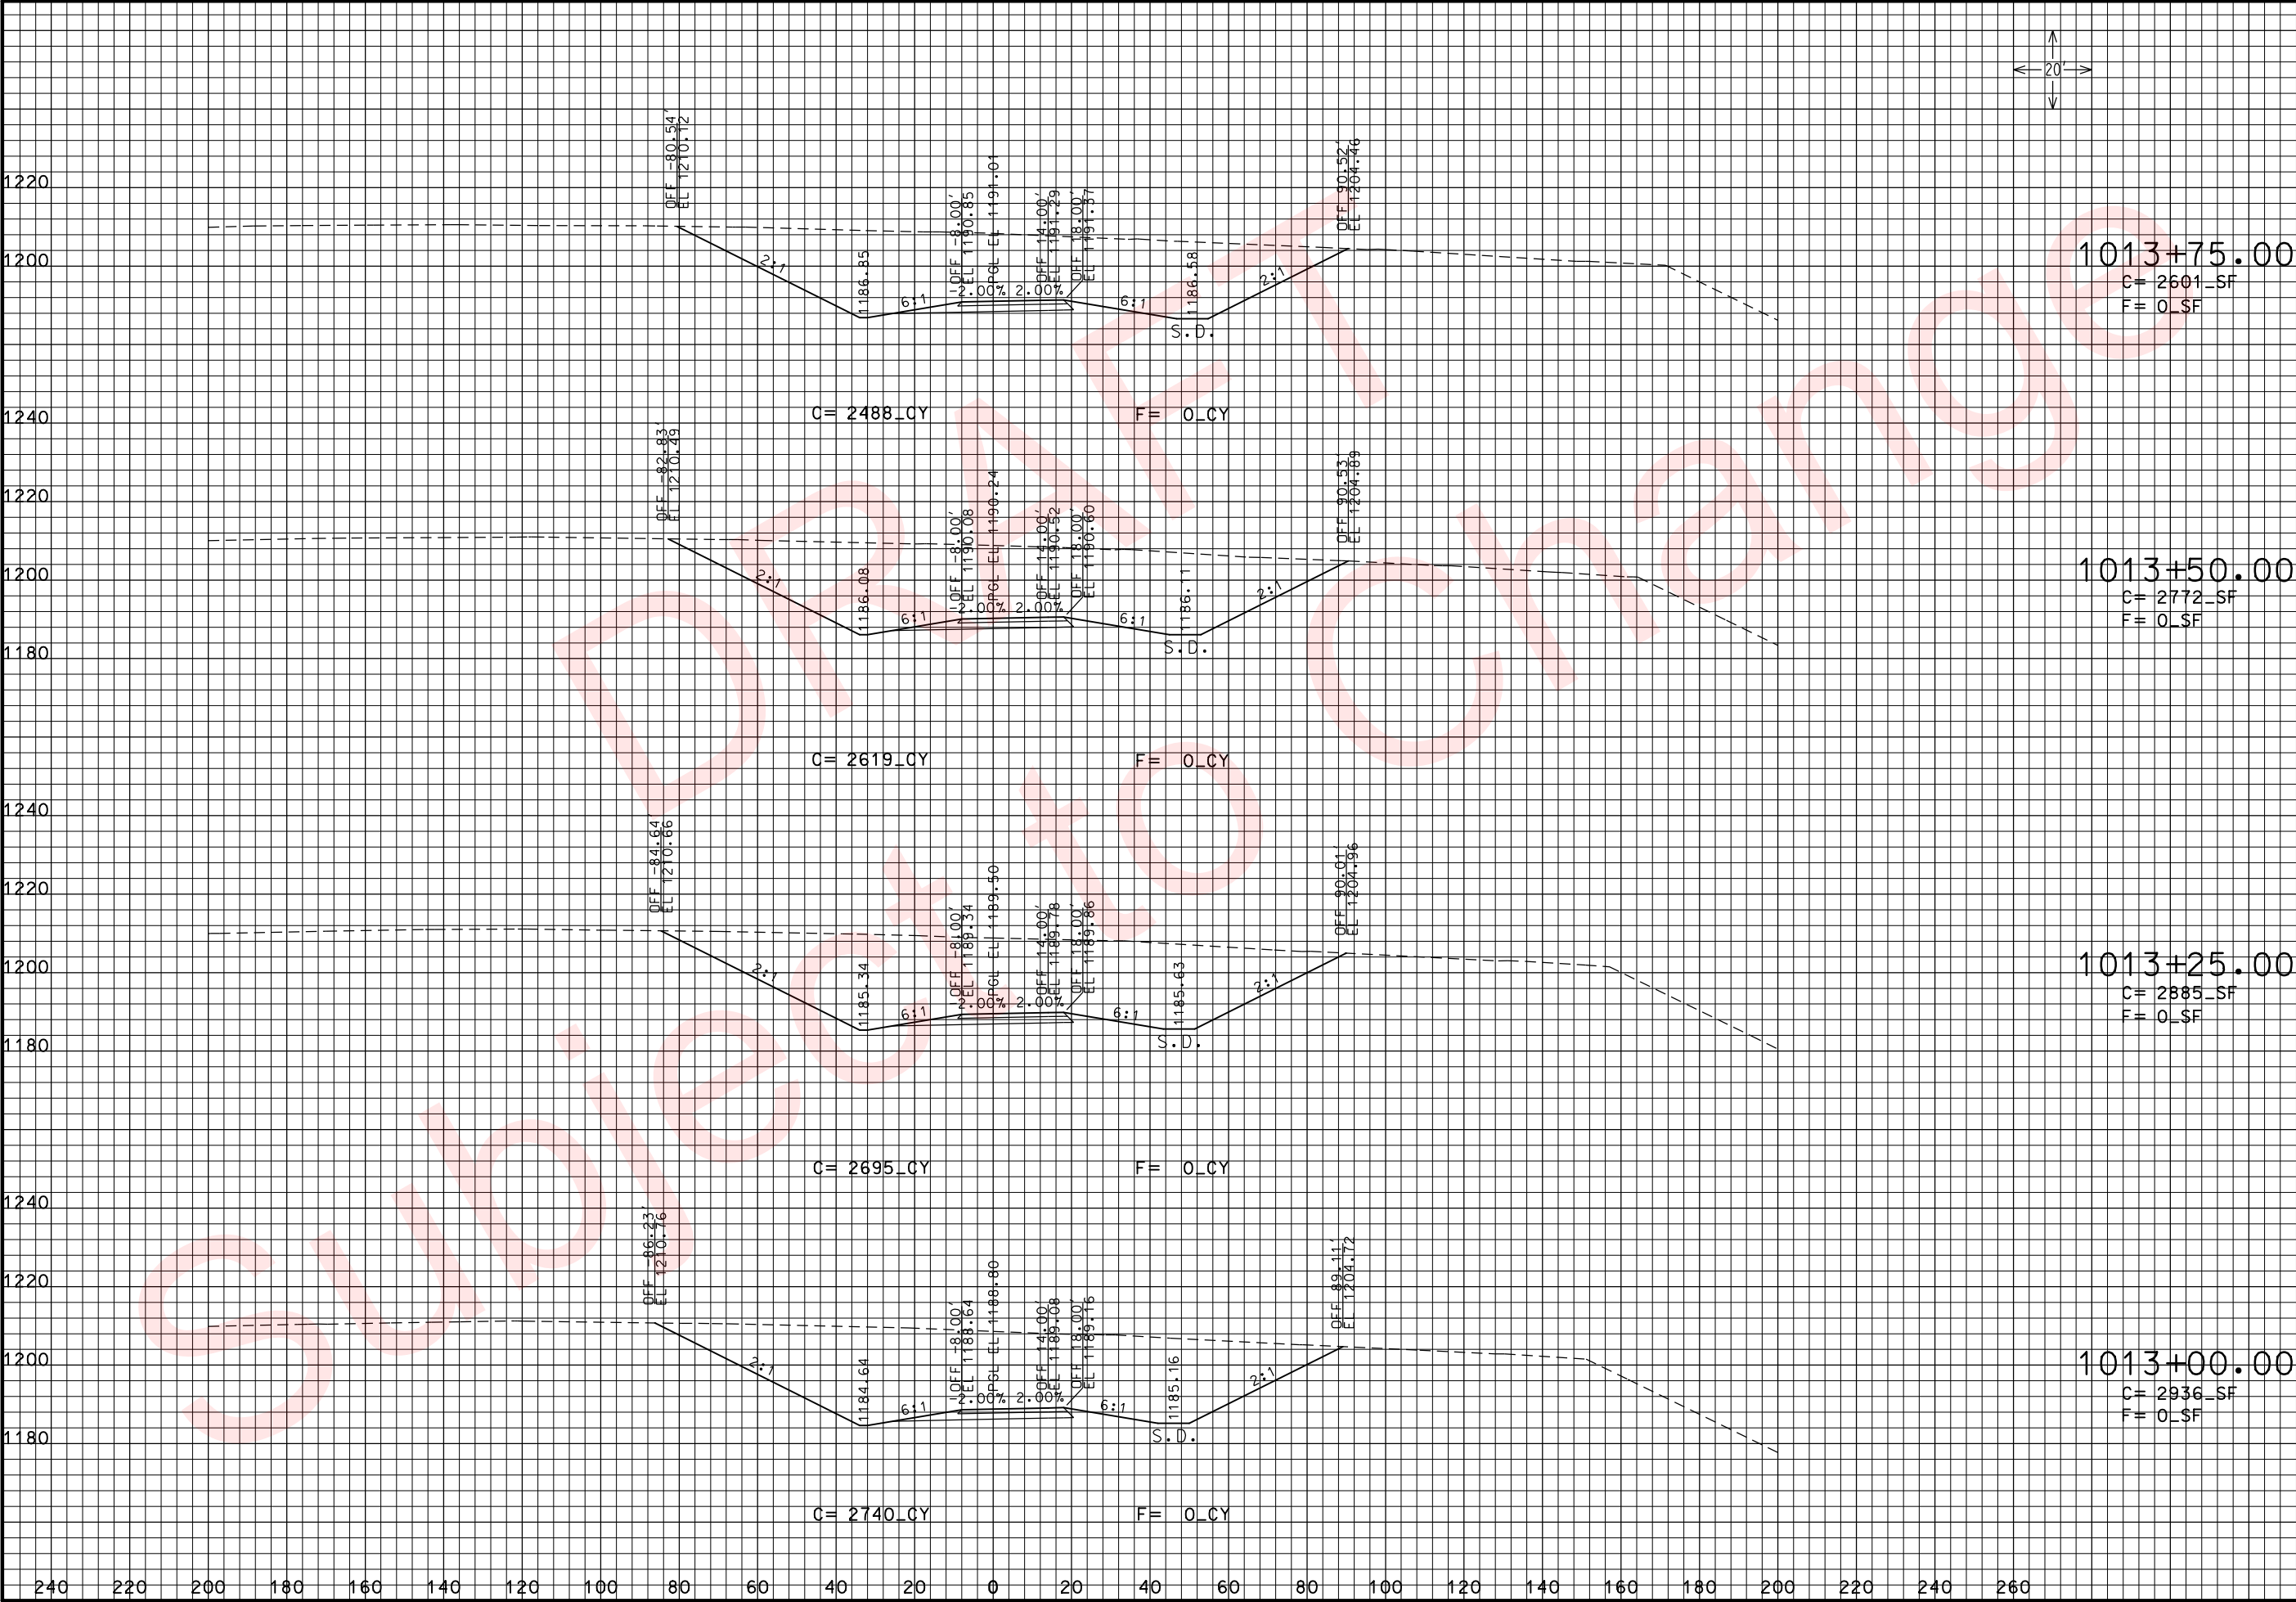

THIS MEDIA SHOULD NOT BE CONSIDERED A CERTIFIED DOCUMENT.

DATE PREPARED 3/26/2010	
ROUTE 49	STATE MO
DISTRICT 7	SHEET NO. 274
COUNTY McDONALD	
JOB NO. J7P0601	
CONTRACT ID.	
PROJECT NO.	
BRIDGE NO.	


DESCRIPTION	DATE


MISSOURI HIGHWAYS AND TRANSPORTATION COMMISSION



105 WEST CAPITOL
JEFFERSON CITY, MO 65102
1-888-ASK-MODOT (1-888-275-6636)

ROUTE 49 RAMP 1
CROSS SECTIONS
SHEET 12 OF 14

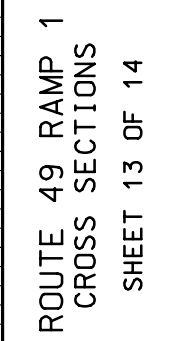

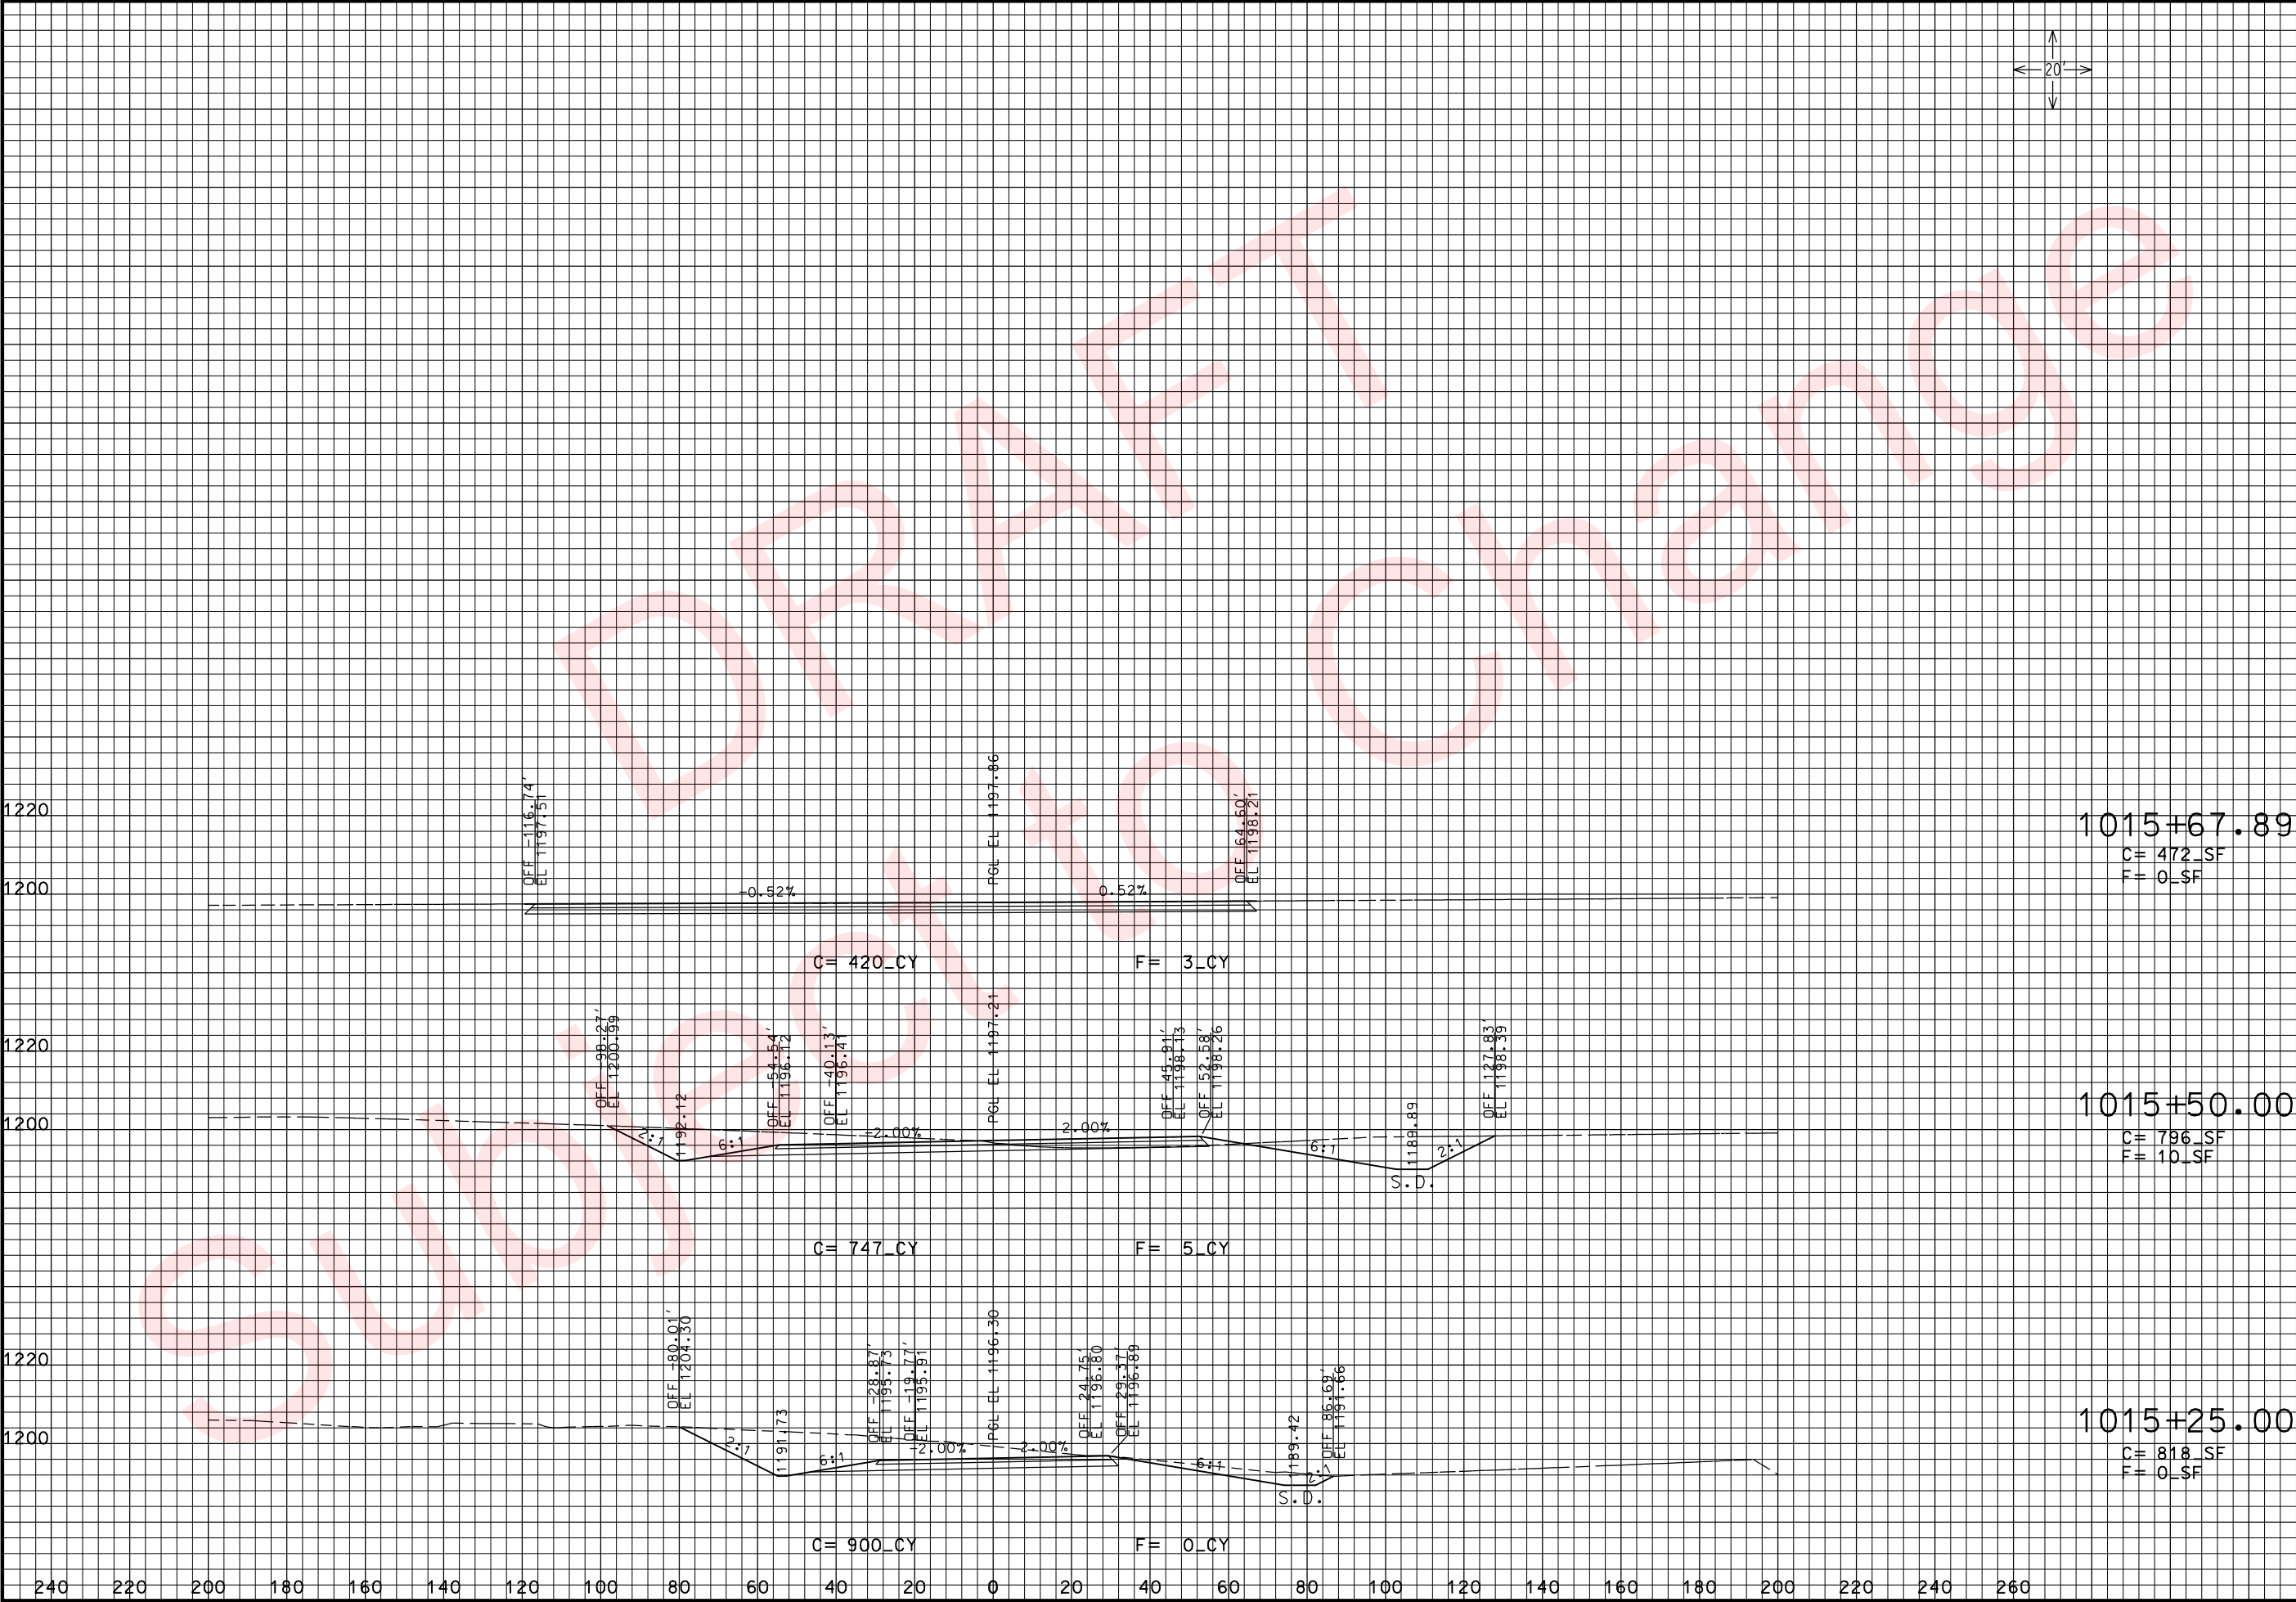

THIS MEDIA SHOULD NOT BE CONSIDERED A CERTIFIED DOCUMENT.

DATE PREPARED
3/26/2010

ROUTE
49

DISTRICT
7

STATE
MO

SHEET NO.
276

COUNTY
McDONALD

JOB NO.
J7P0601

CONTRACT ID.

PROJECT NO.

BRIDGE NO.

DESCRIPTION

DATE

MISSOURI HIGHWAYS AND TRANSPORTATION COMMISSION




105 WEST CAPITOL
JEFFERSON CITY, MO 65102
1-888-ASK-MODOT (1-888-275-6636)

ROUTE 49 RAMP 1

CROSS SECTIONS

SHEET 14 OF 14

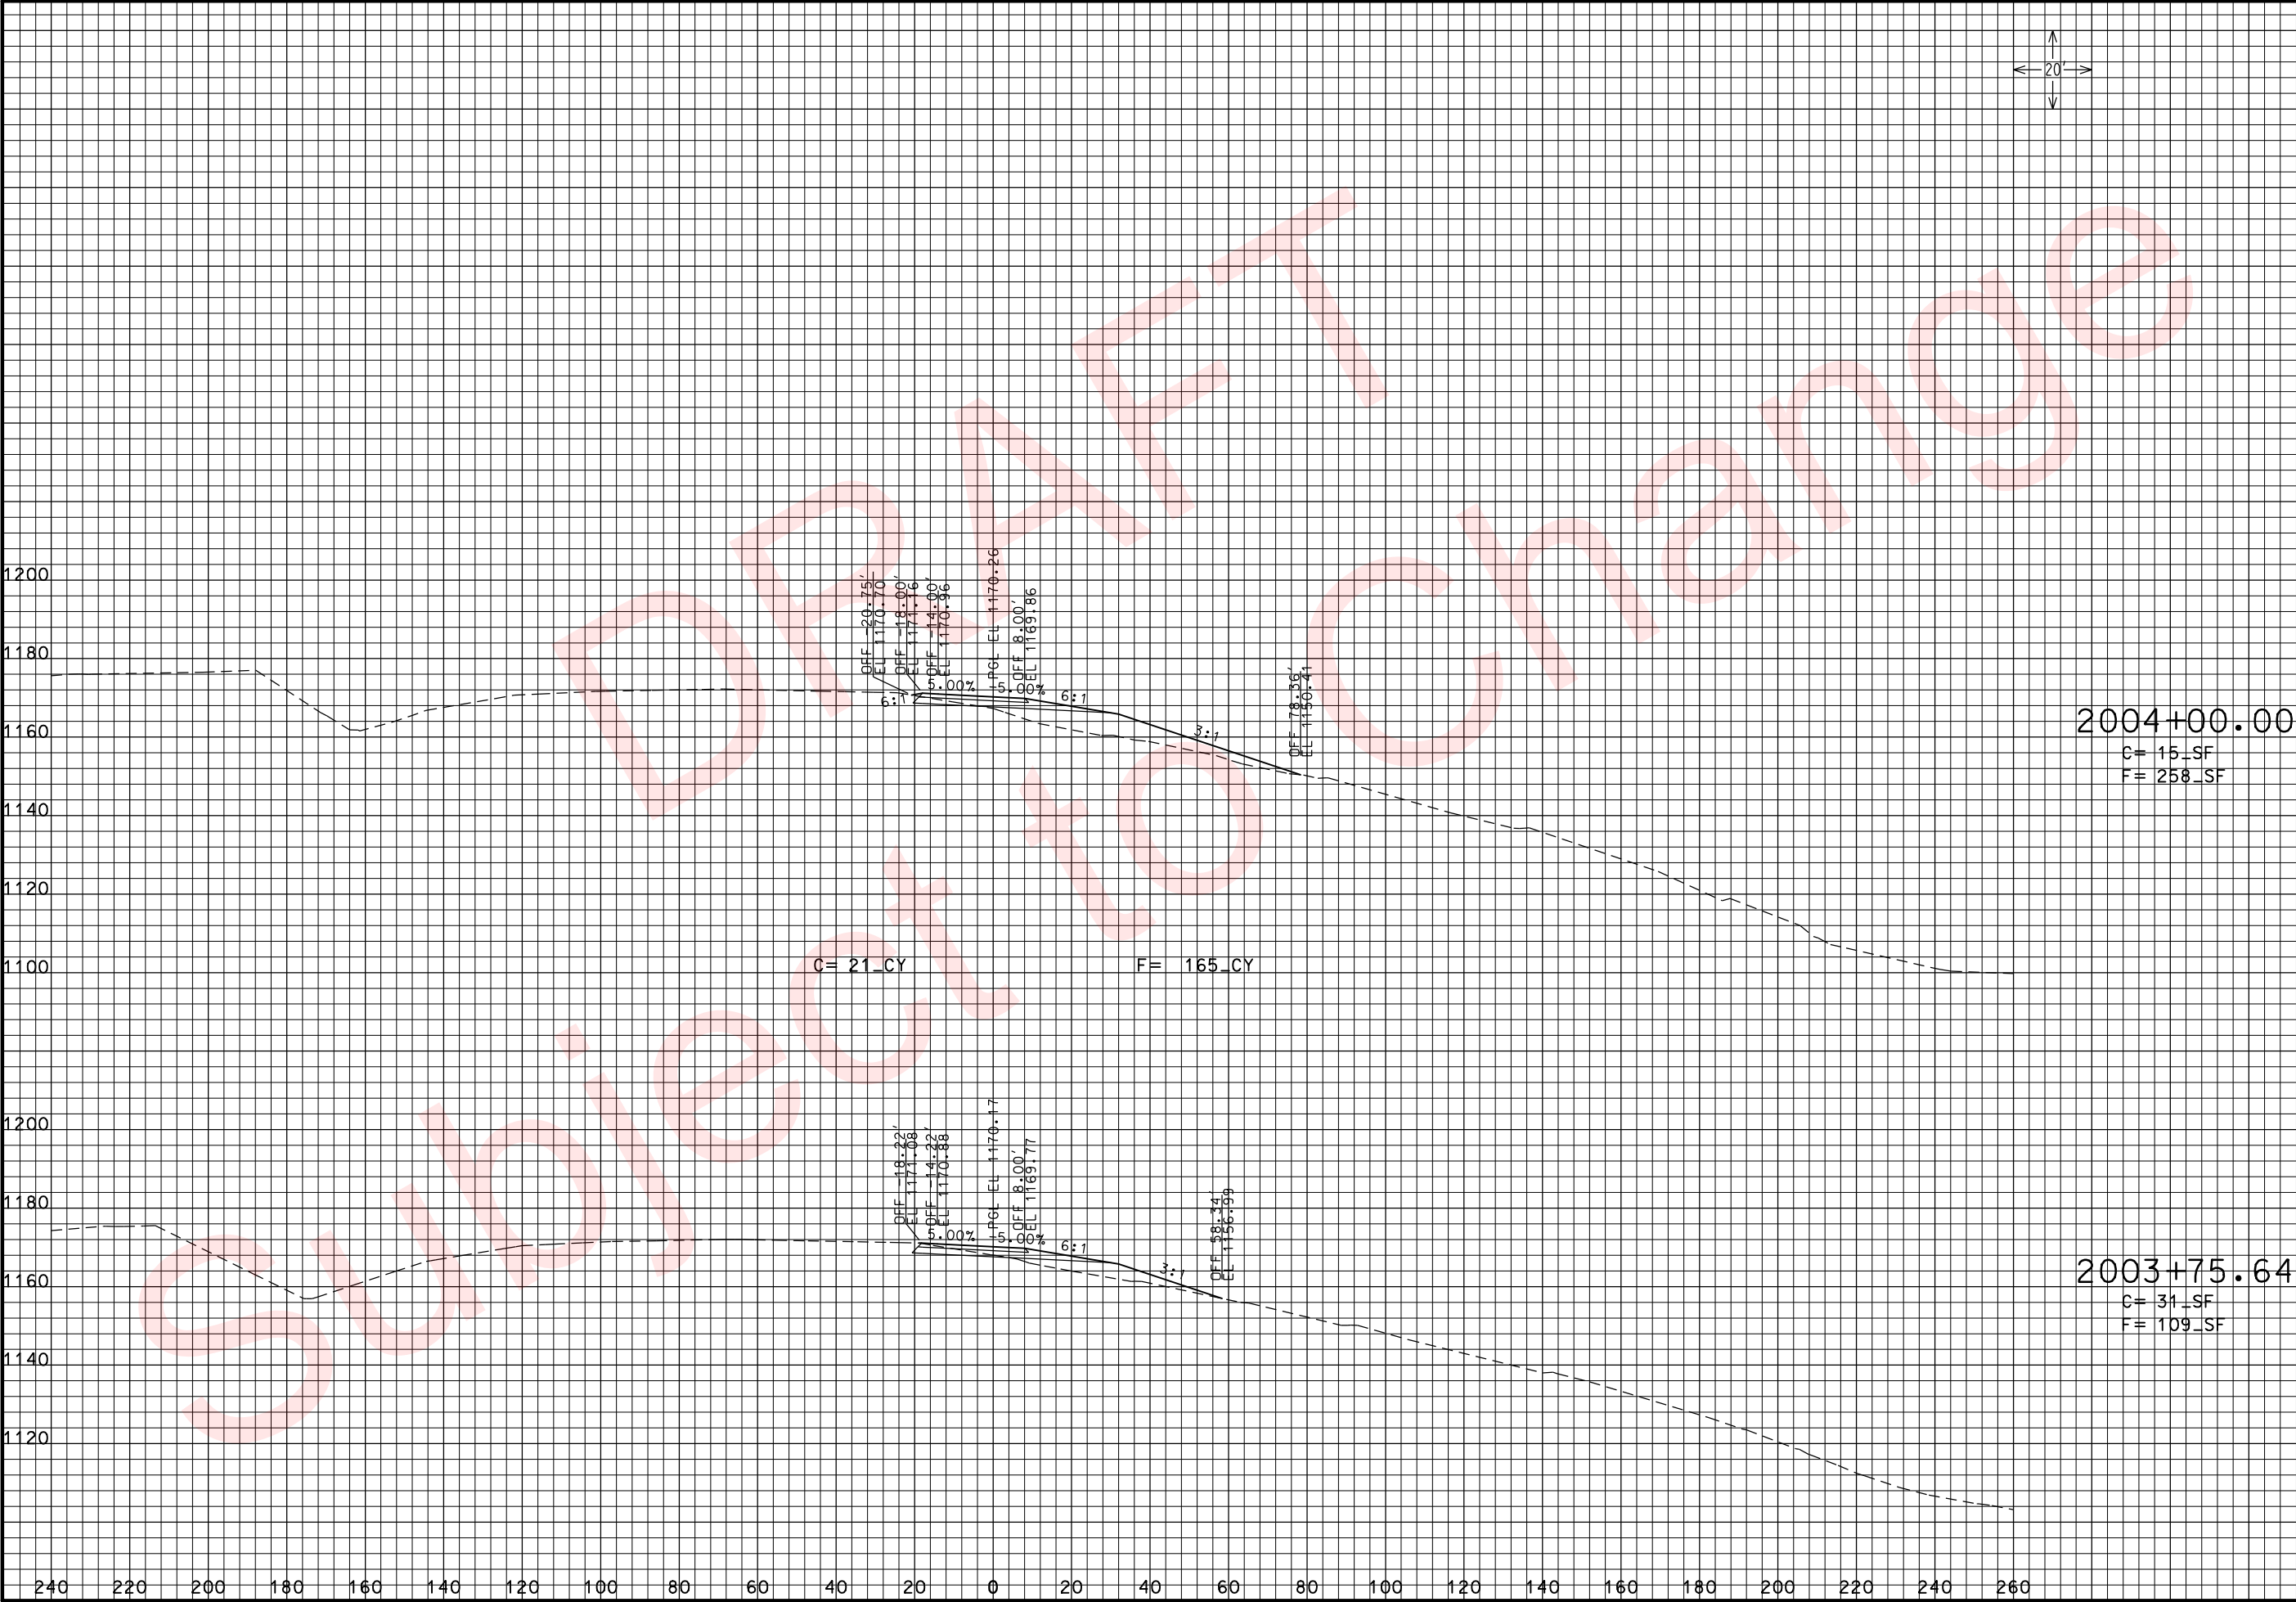

THIS MEDIA SHOULD NOT BE CONSIDERED A CERTIFIED DOCUMENT.

DATE PREPARED
3/26/2010

ROUTE 49	STATE MO
DISTRICT 7	SHEET NO. 277

COUNTY
McDONALD

JOB NO.
J7P0601

CONTRACT ID.

PROJECT NO.


BRIDGE NO.

DESCRIPTION	DATE

MISSOURI HIGHWAYS AND TRANSPORTATION COMMISSION

105 WEST CAPITOL
JEFFERSON CITY, MO 65102
1-888-ASK-MODOT (1-888-275-6636)

ROUTE 49 RAMP 2
CROSS SECTIONS
SHEET 1 OF 20

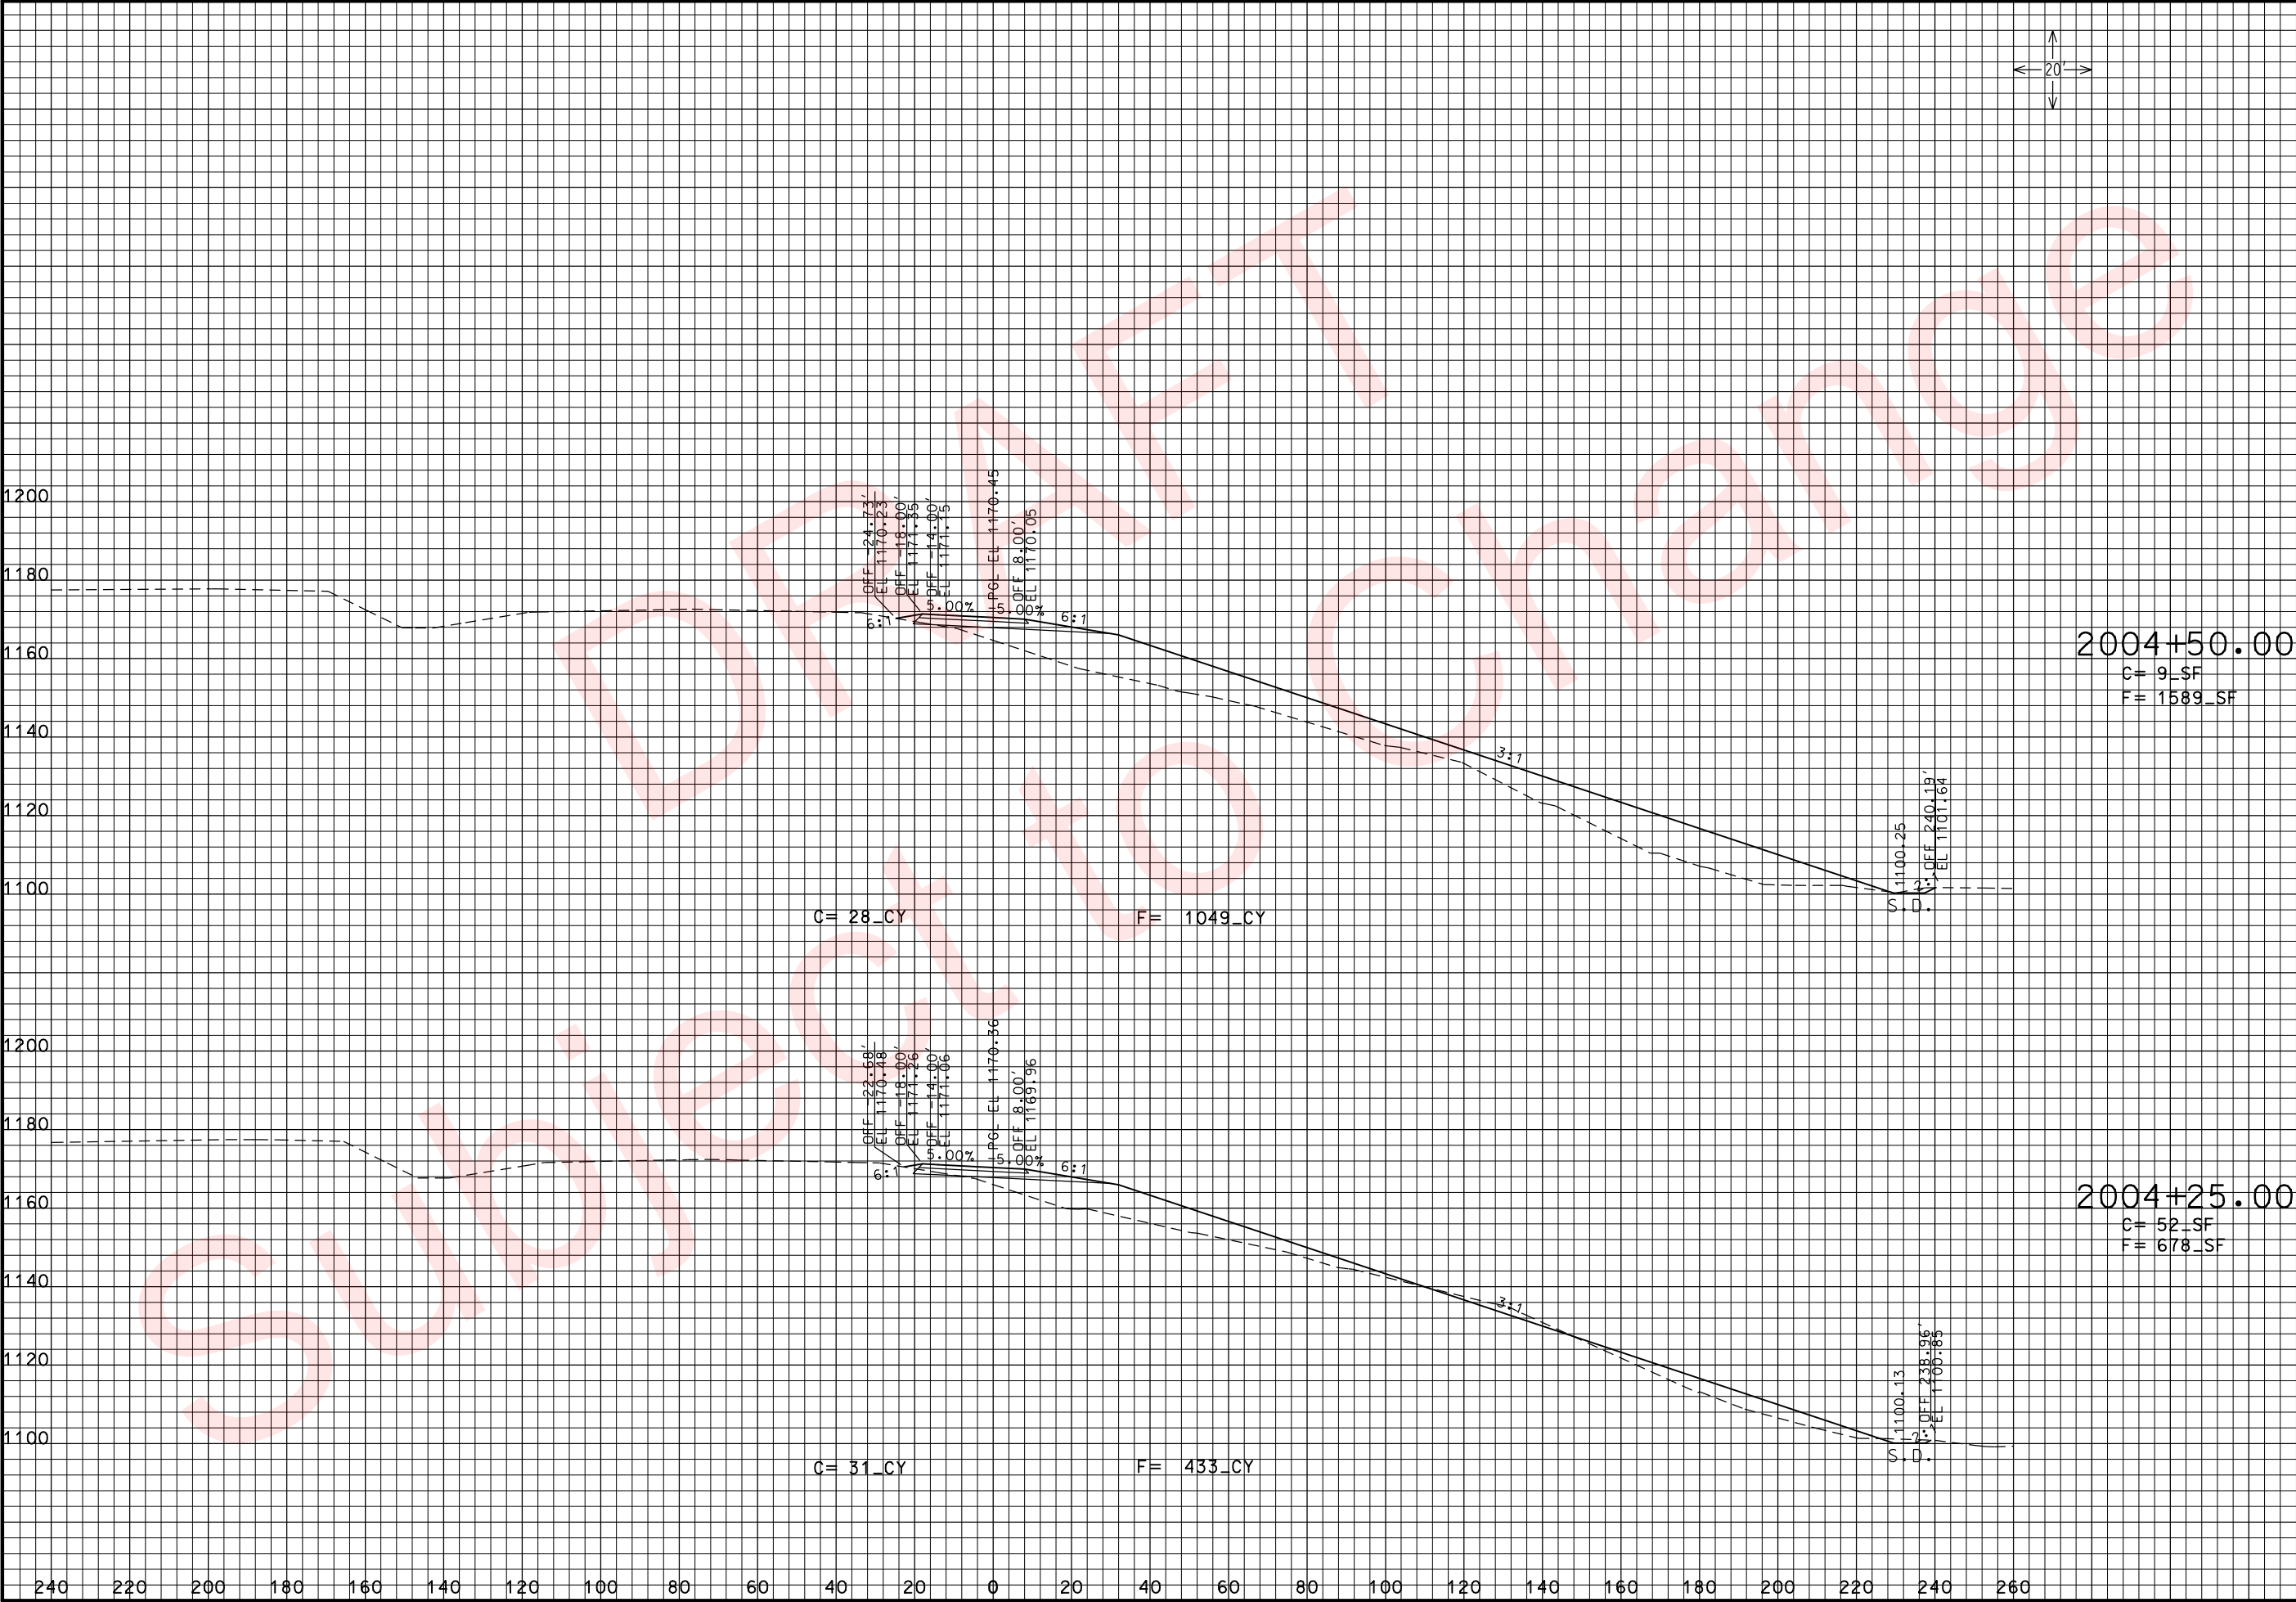

THIS MEDIA SHOULD NOT BE CONSIDERED A CERTIFIED DOCUMENT.

DATE PREPARED
3/26/2010

ROUTE 49	STATE MO
DISTRICT 7	SHEET NO. 278

COUNTY
McDONALD

JOB NO.
J7P0601

CONTRACT ID.

PROJECT NO.

BRIDGE NO.

DESCRIPTION	DATE


MISSOURI HIGHWAYS AND TRANSPORTATION COMMISSION

MoDOT

105 WEST CAPITOL
JEFFERSON CITY, MO 65102
1-888-ASK-MODOT (1-888-275-6636)

ROUTE 49 RAMP 2
CROSS SECTIONS
SHEET 2 OF 20

REV.

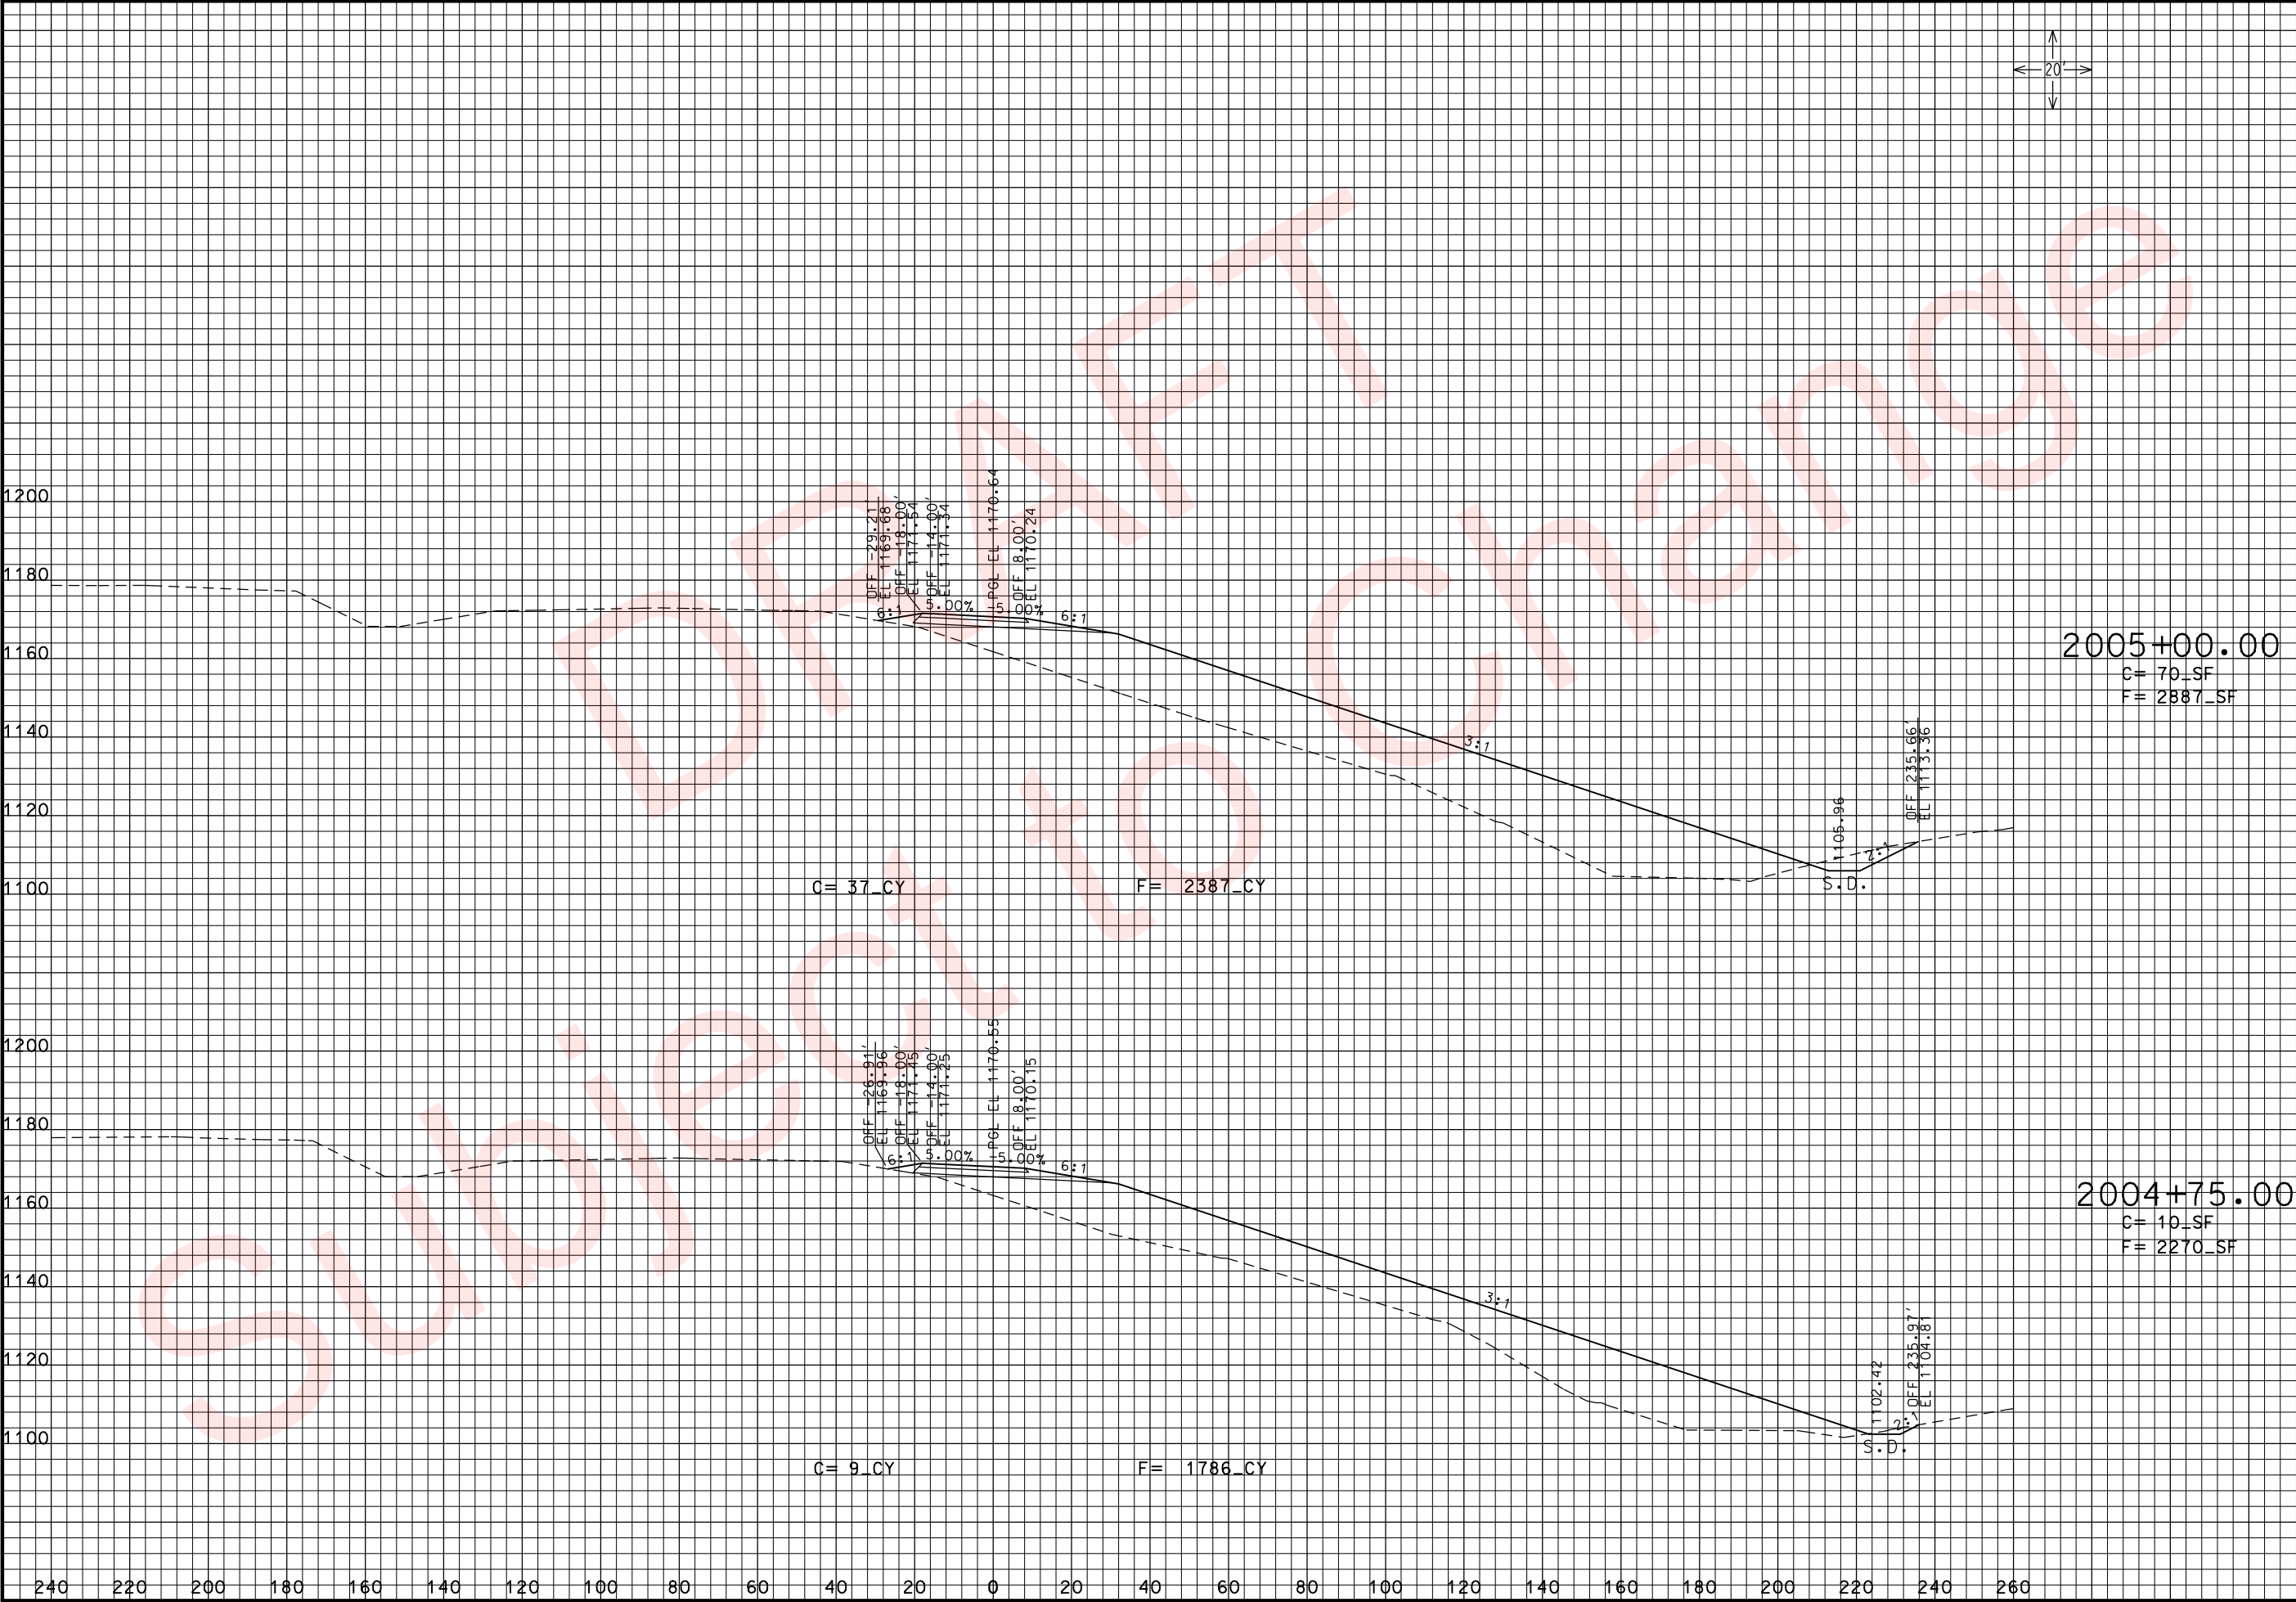

THIS MEDIA SHOULD NOT BE CONSIDERED A CERTIFIED DOCUMENT.

DATE PREPARED 3/26/2010	
ROUTE 49	STATE MO
DISTRICT 7	SHEET NO. 279
COUNTY McDONALD	
JOB NO. J7P0601	
CONTRACT ID.	
PROJECT NO.	
BRIDGE NO.	


DESCRIPTION	DATE

MISSOURI HIGHWAYS AND TRANSPORTATION COMMISSION

105 WEST CAPITOL
JEFFERSON CITY, MO 65102
1-888-ASK-MODOT (1-888-275-6636)

ROUTE 49 RAMP 2
CROSS SECTIONS
SHEET 3 OF 20

REV.

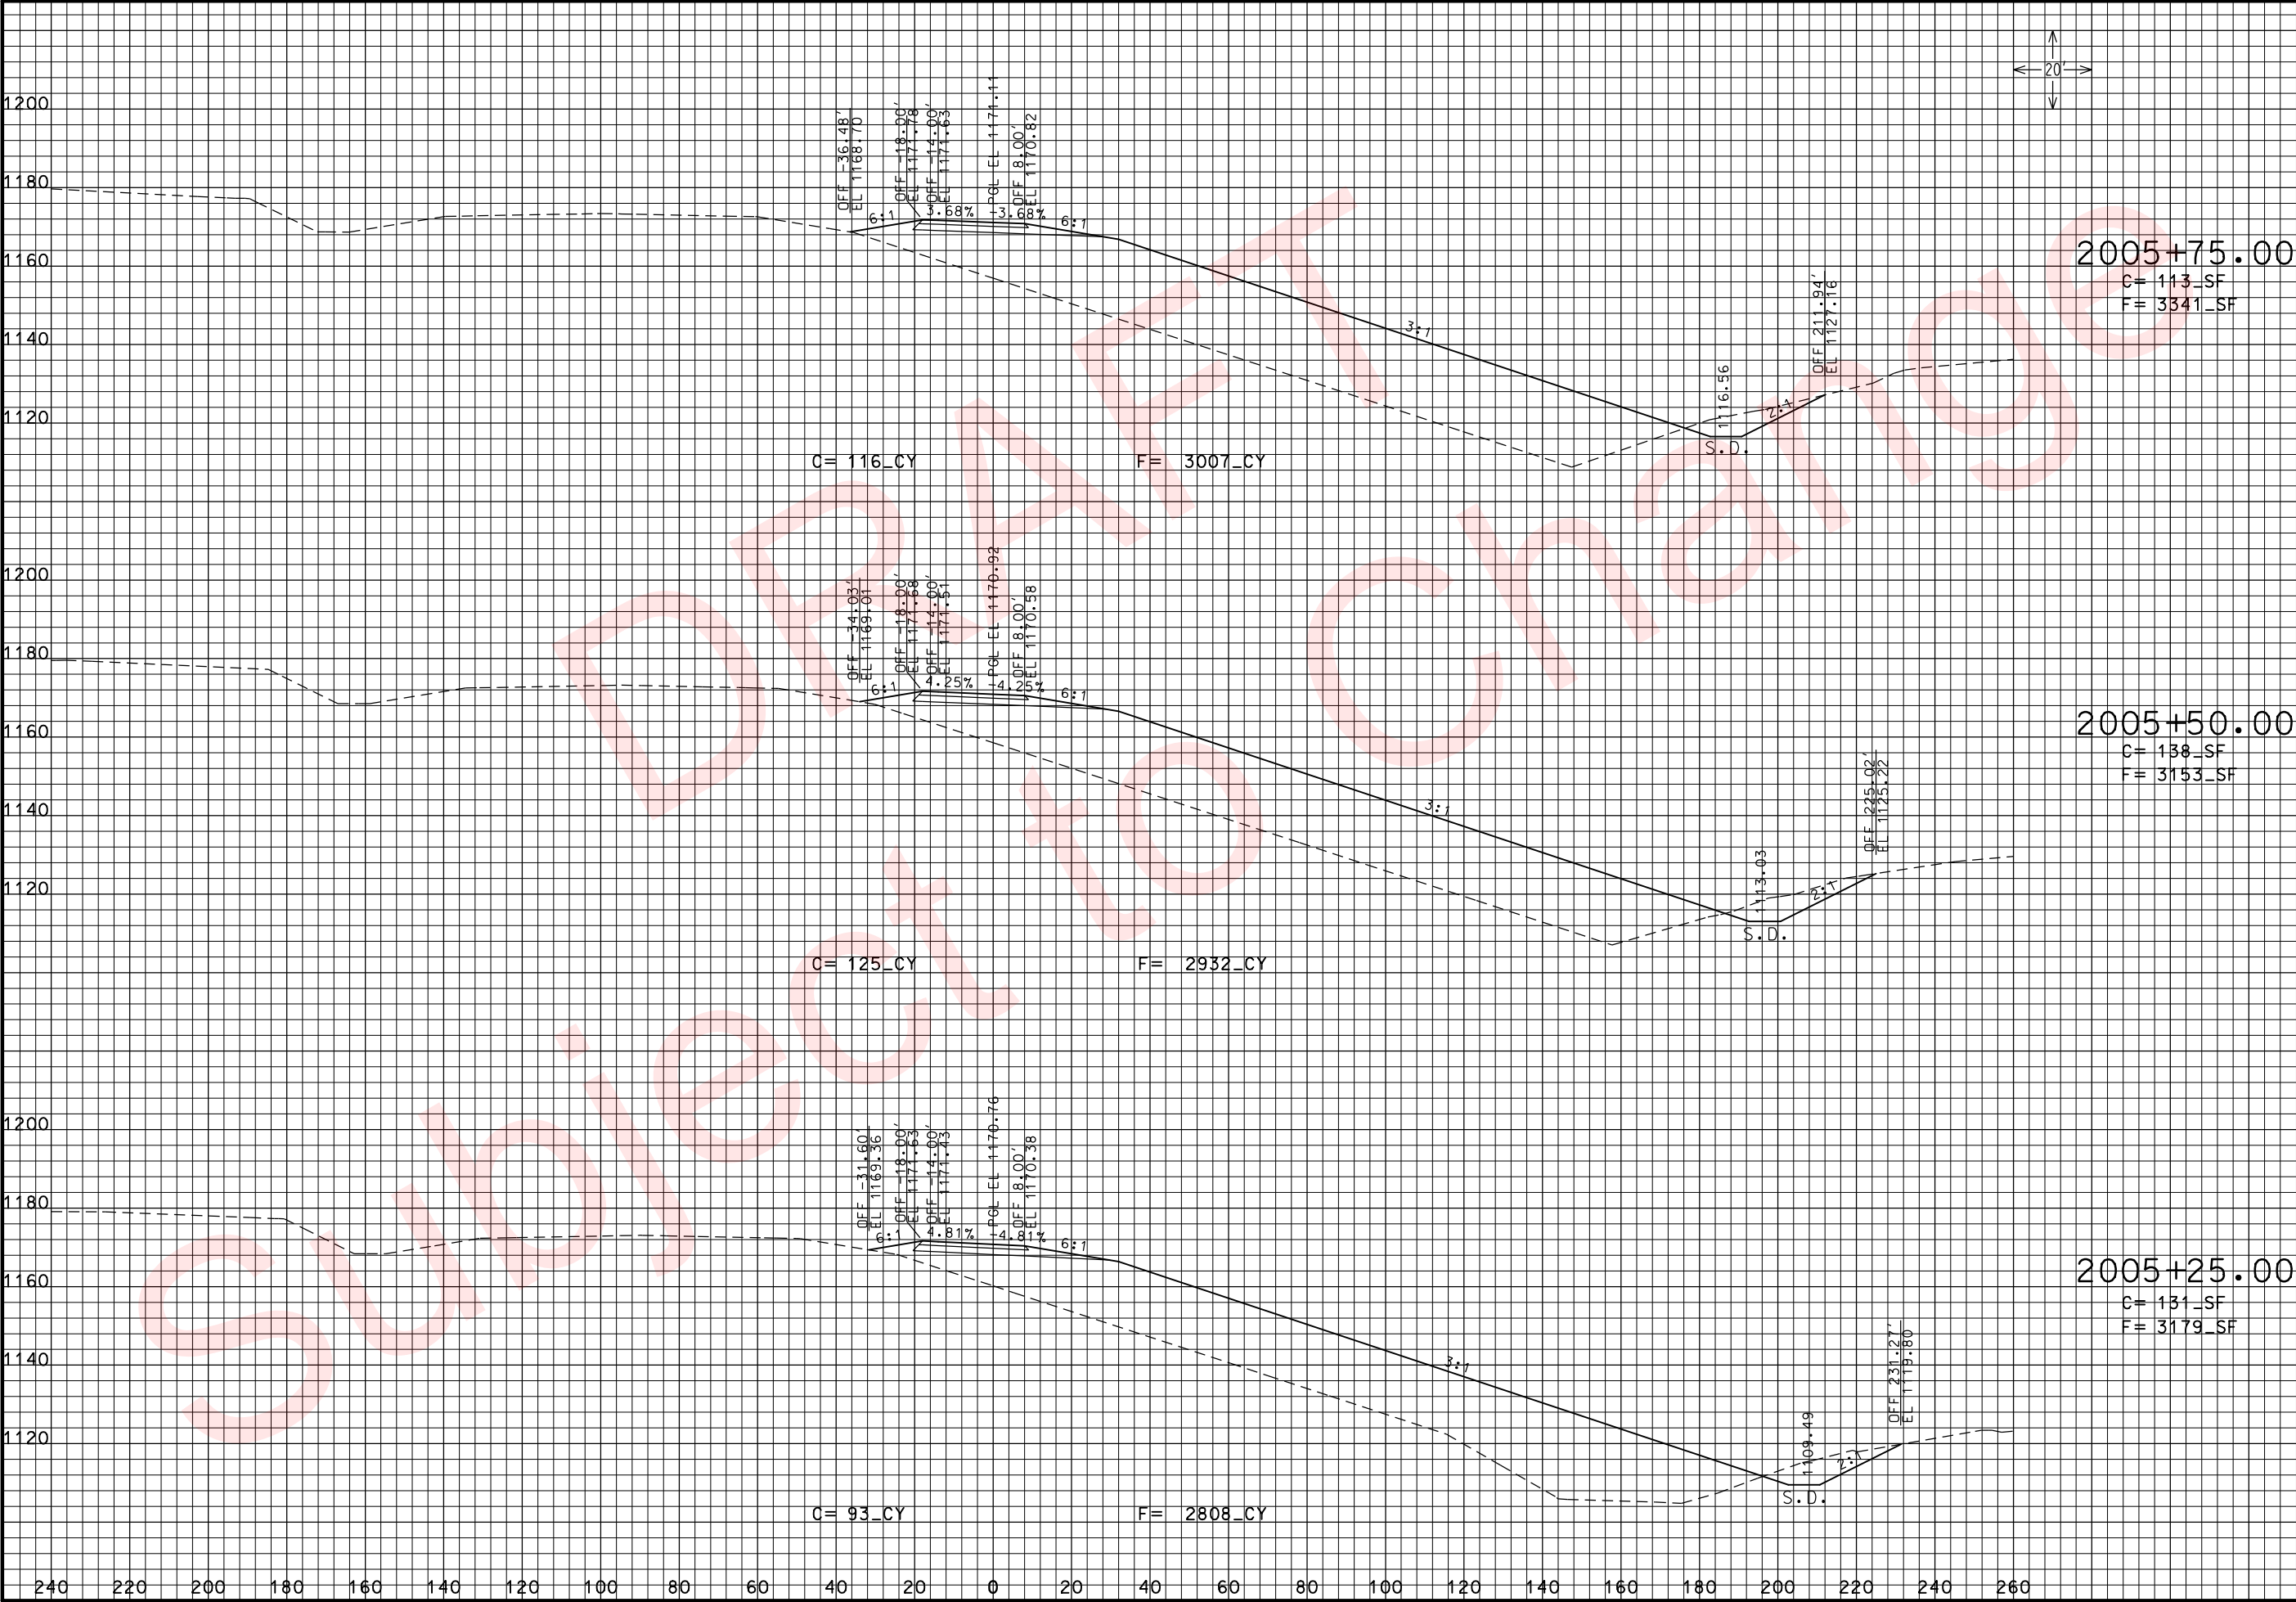

THIS MEDIA SHOULD NOT BE CONSIDERED A CERTIFIED DOCUMENT.

DATE PREPARED 3/26/2010	
ROUTE 49	STATE MO
DISTRICT 7	SHEET NO. 280
COUNTY McDONALD	
JOB NO. J7P0601	
CONTRACT ID.	
PROJECT NO.	
BRIDGE NO.	

DESCRIPTION	DATE


MISSOURI HIGHWAYS AND TRANSPORTATION COMMISSION

MoDOT
105 WEST CAPITOL
JEFFERSON CITY, MO 65102
1-888-ASK-MODOT (1-888-275-6636)

ROUTE 49 RAMP 2
CROSS SECTIONS
SHEET 4 OF 20

IF A SEAL IS PRESENT ON THIS SHEET IT HAS BEEN ELECTRONICALLY SEALED AND DATED.

REV.

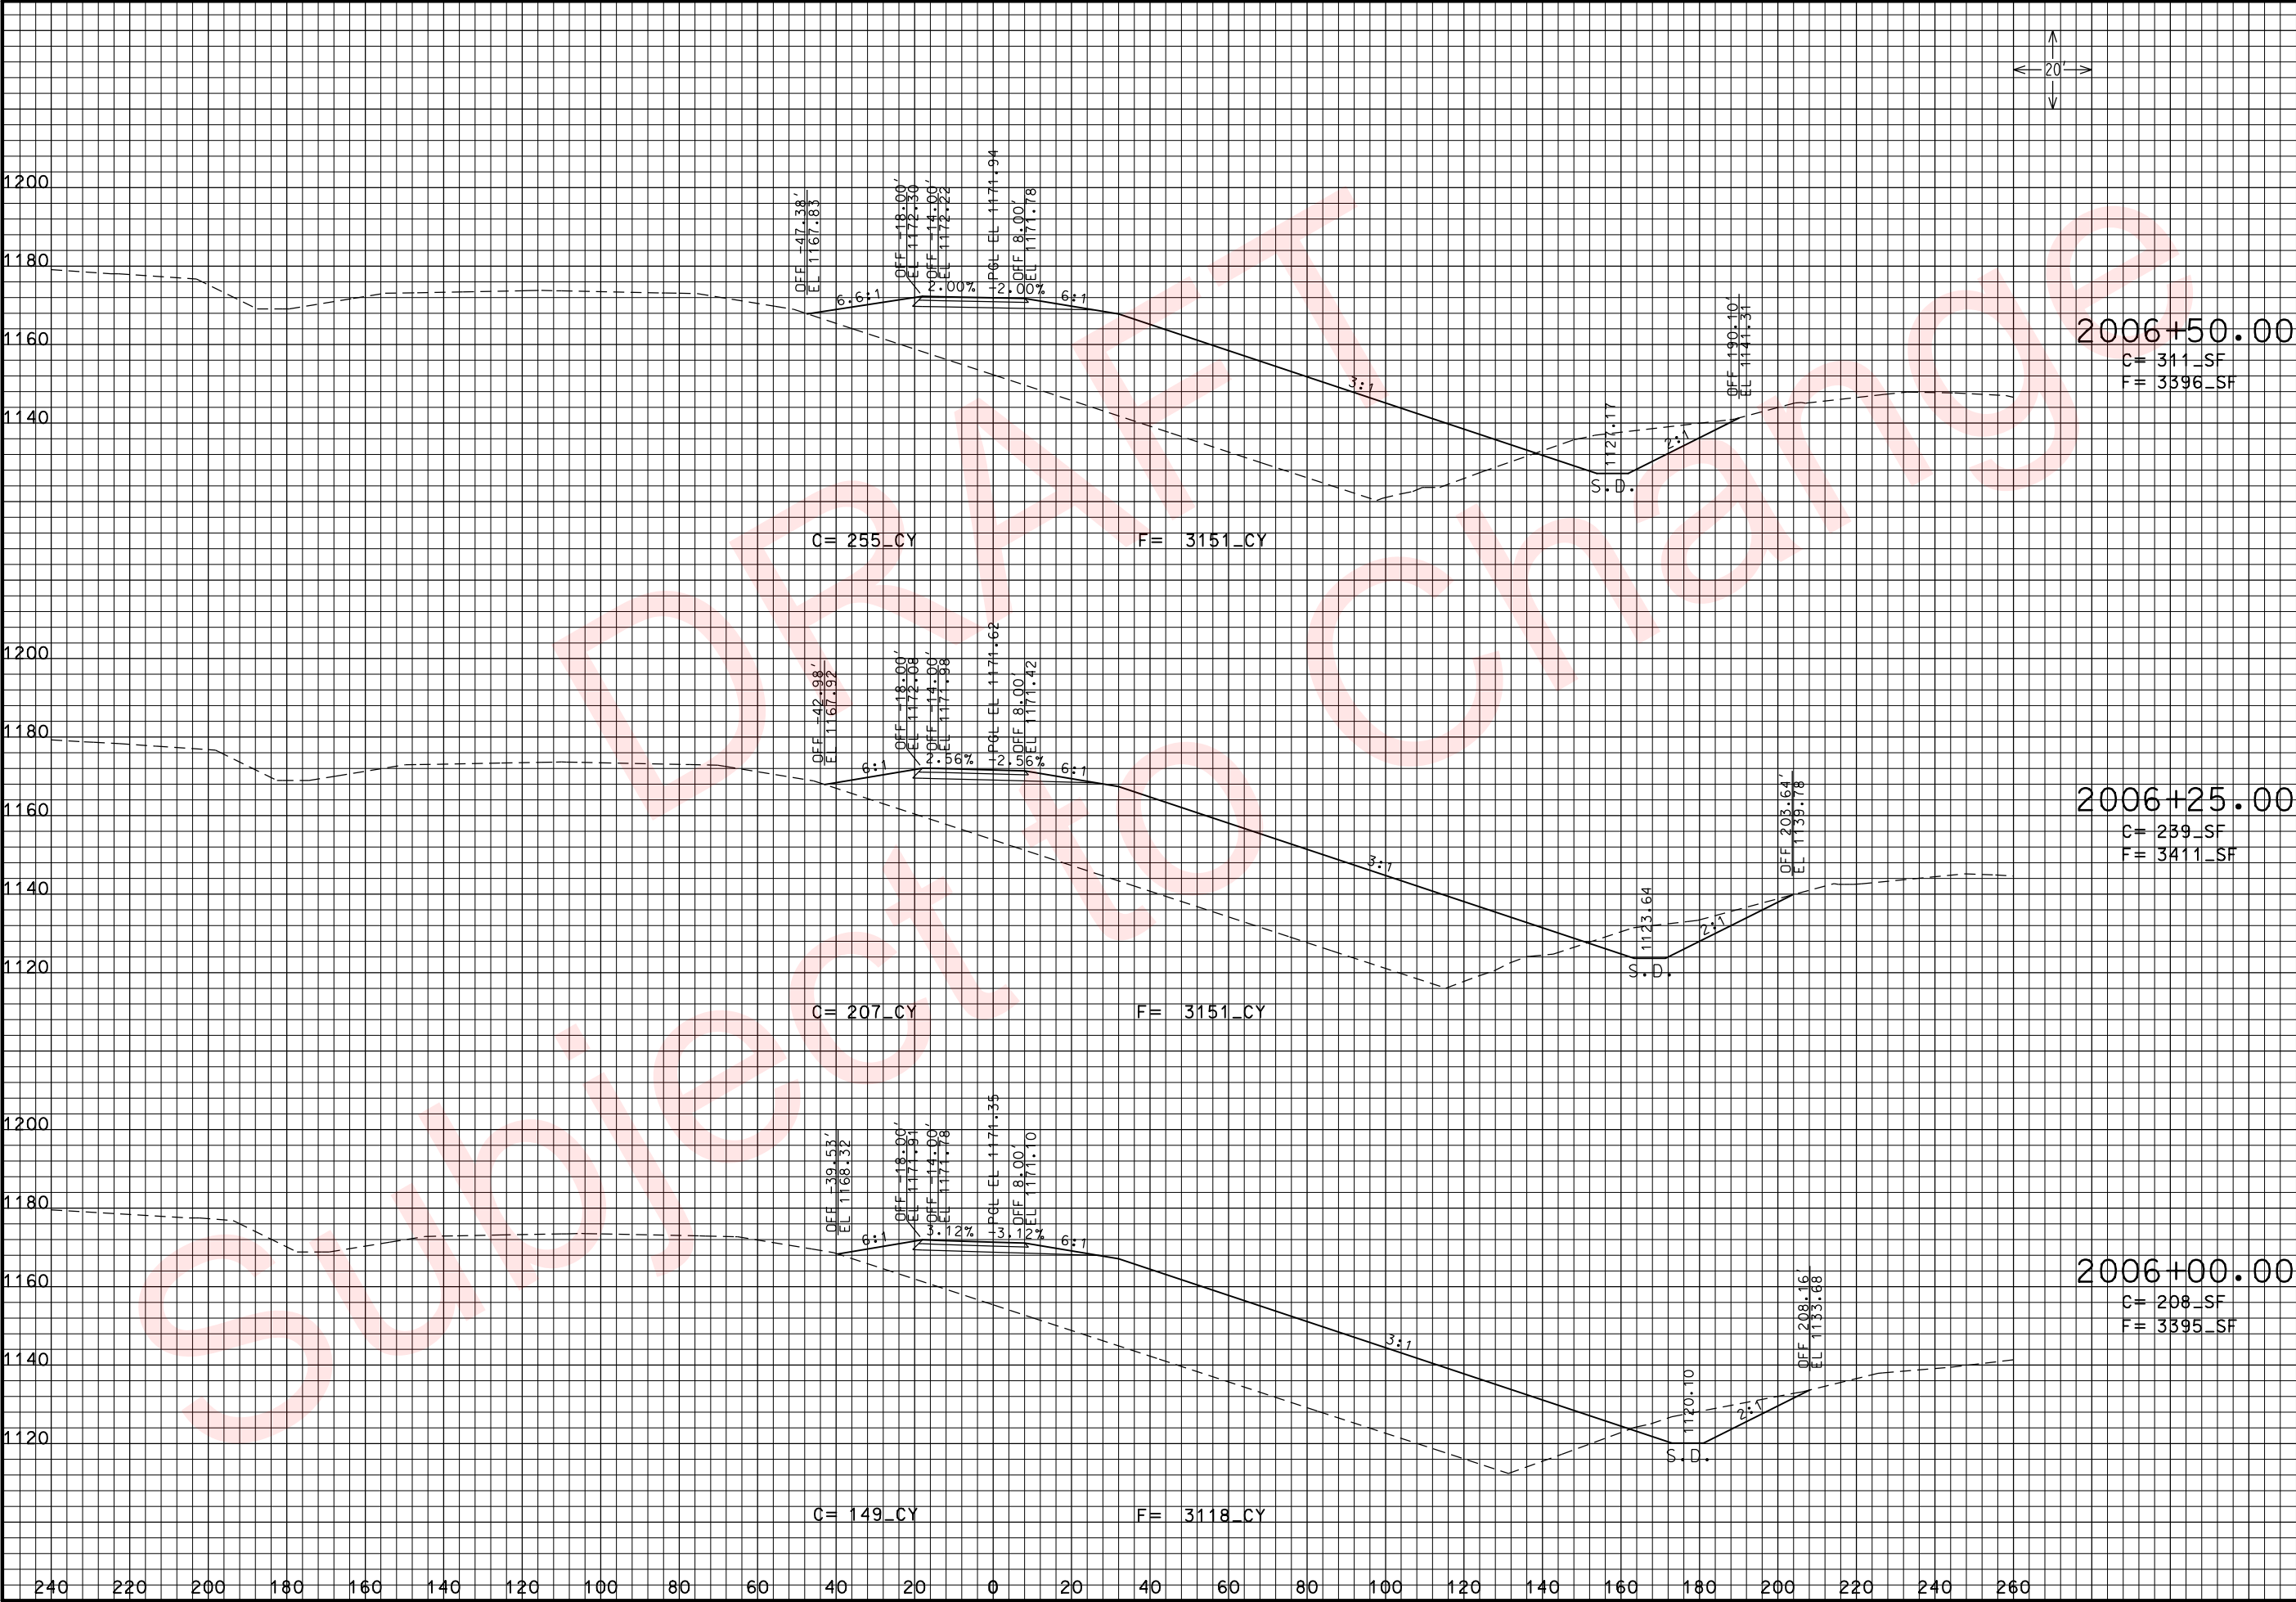

THIS MEDIA SHOULD NOT BE CONSIDERED A CERTIFIED DOCUMENT.

DATE PREPARED
3/26/2010

ROUTE
49

DISTRICT
7

STATE
MO

SHEET NO.
28

COUNTY
McDONALD

JOB NO.
J7P0601

CONTRACT ID.

PROJECT NO.

BRIDGE NO.

DESCRIPTION	DATE


MISSOURI HIGHWAYS AND TRANSPORTATION COMMISSION



105 WEST CAPITOL
JEFFERSON CITY, MO 65102
1-888-ASK-MODOT (1-888-275-6636)

ROUTE 49 RAMP 2
CROSS SECTIONS
SHEET 5 OF 20

REV.

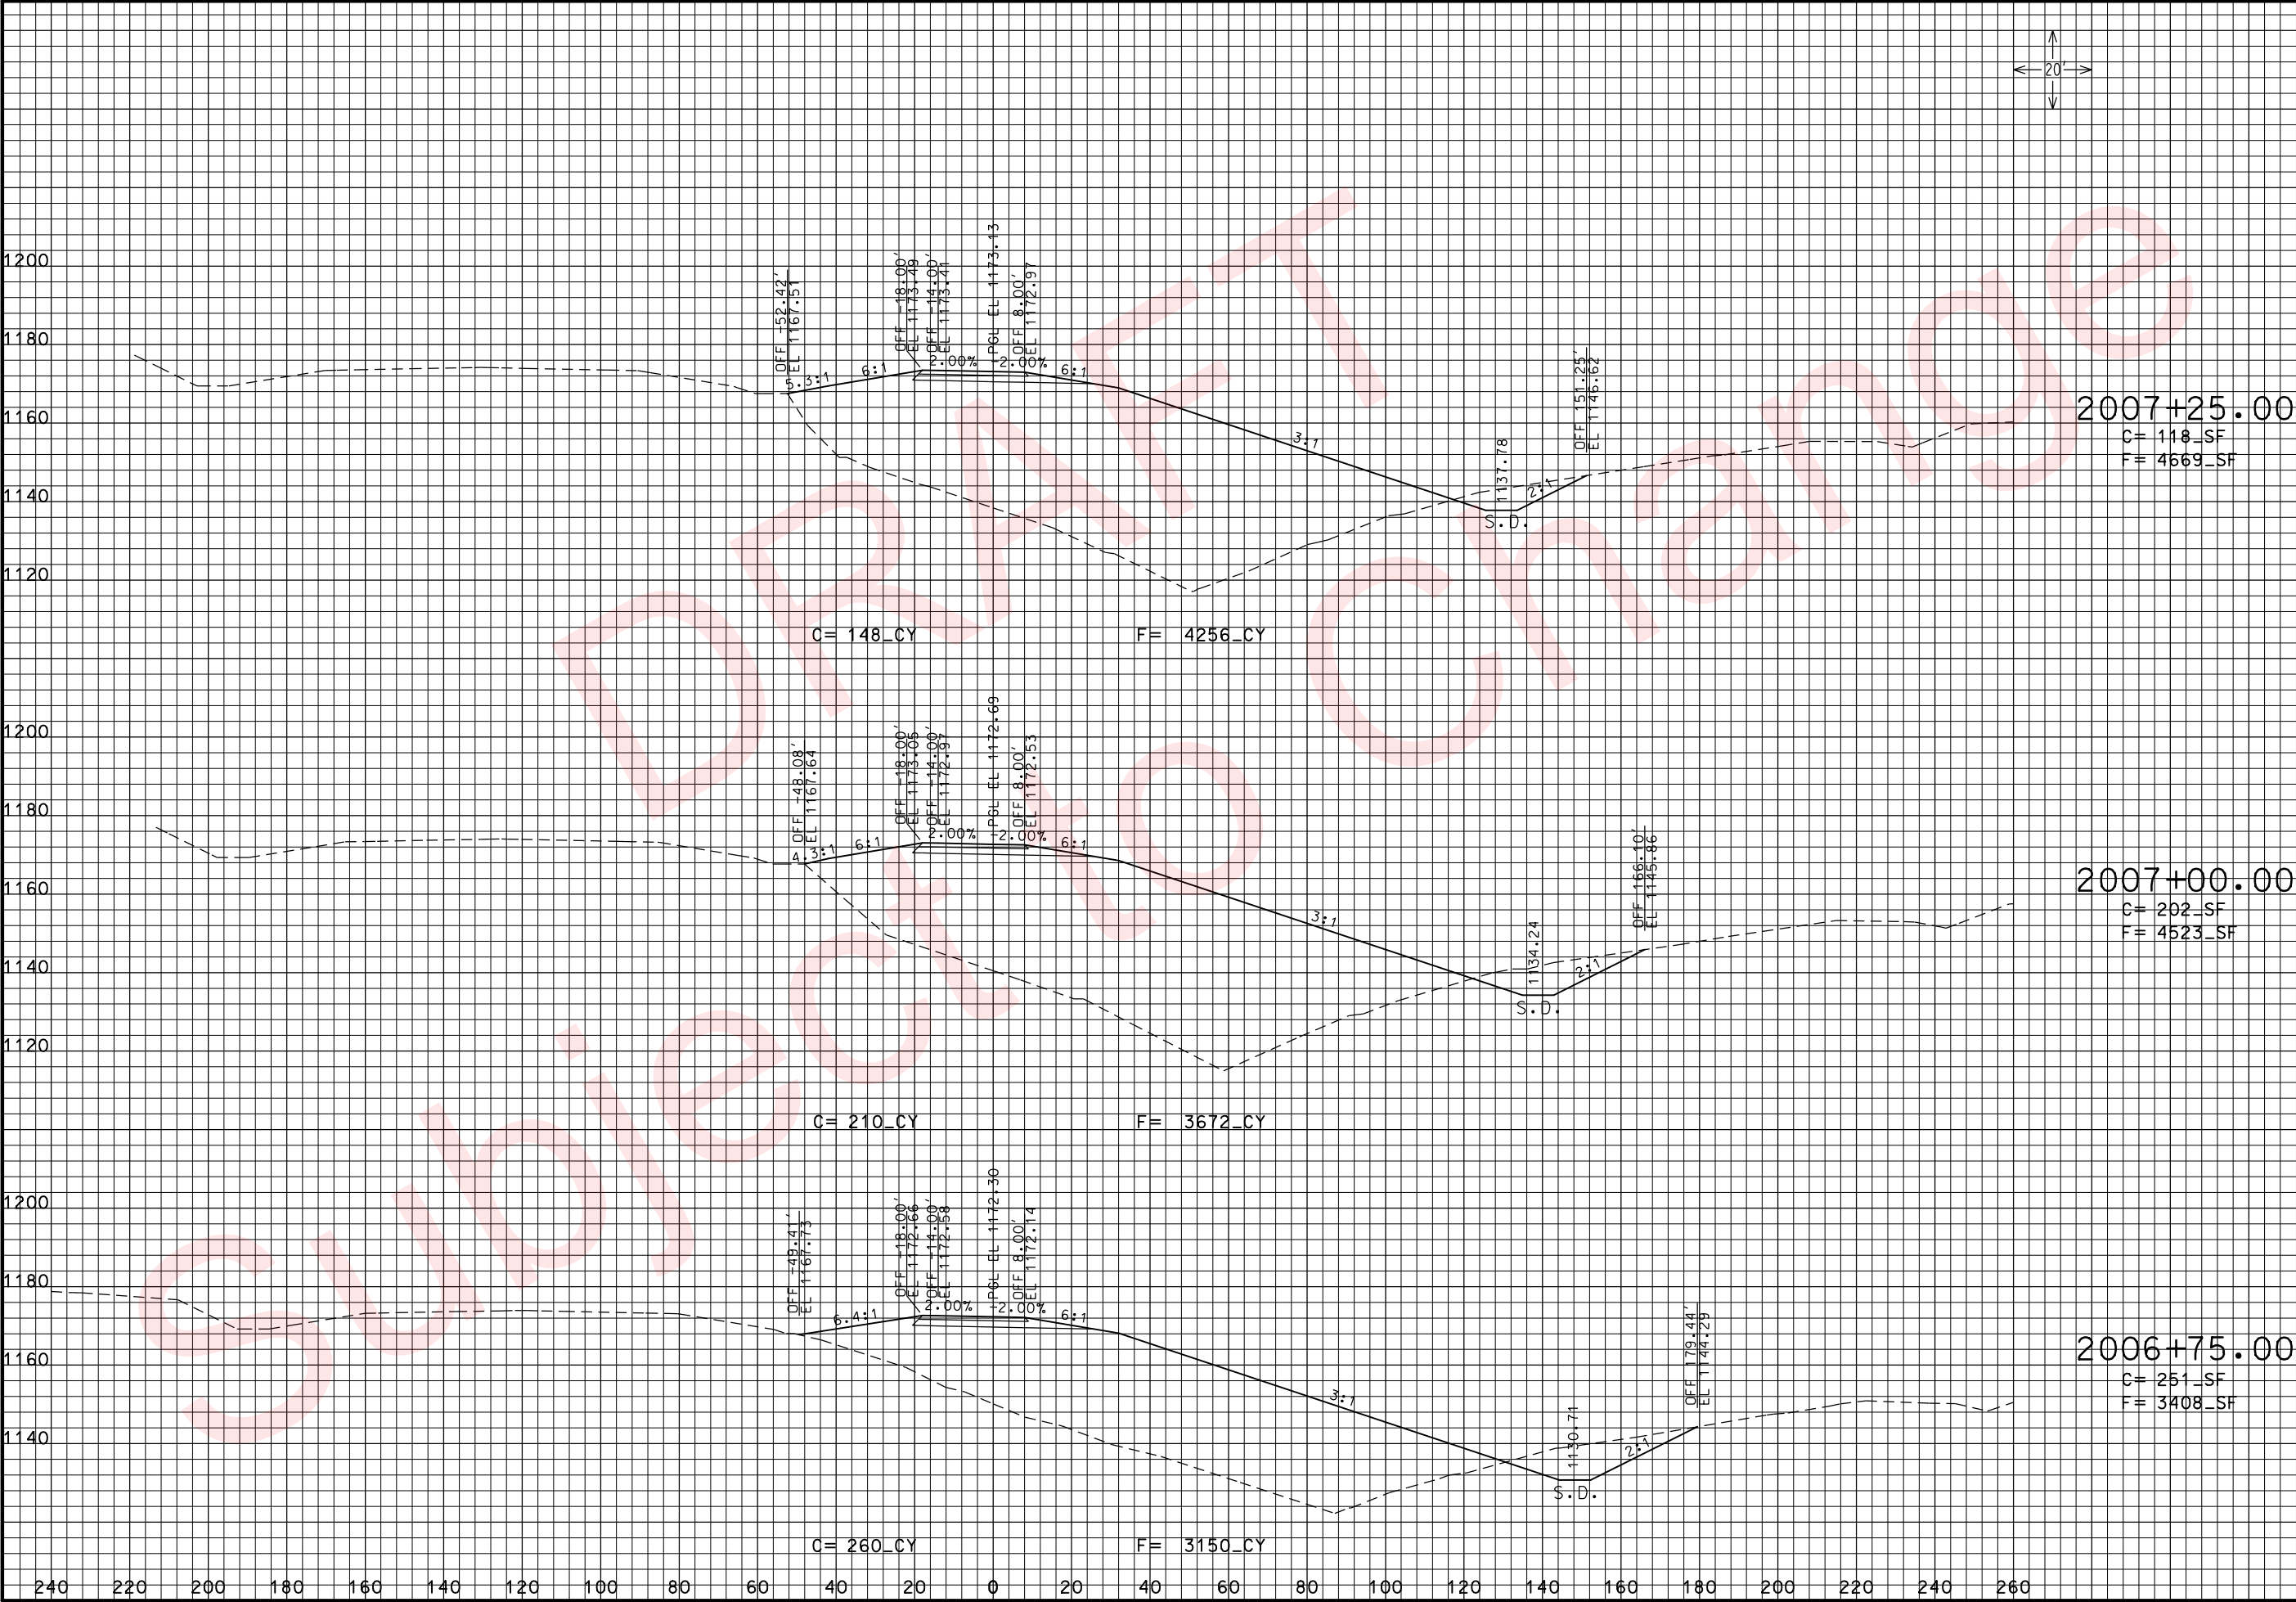

THIS MEDIA SHOULD NOT BE CONSIDERED A CERTIFIED DOCUMENT.

DATE PREPARED
3/26/2010

ROUTE
49

STATE
MO

DISTRICT
7

SHEET NO.
282

COUNTY
McDONALD

JOB NO.
J7P0601

CONTRACT ID.

PROJECT NO.

BRIDGE NO.

DESCRIPTION	DATE

MISSOURI HIGHWAYS AND TRANSPORTATION COMMISSION




105 WEST CAPITOL
JEFFERSON CITY, MO 65102
1-888-ASK-MODOT (1-888-275-6636)

ROUTE 49 RAMP 2
CROSS SECTIONS
SHEET 6 OF 20

REV.

xs_277-296_j7p0601_i20_RAMP2.dgn 11:16:13 AM 3/26/2010

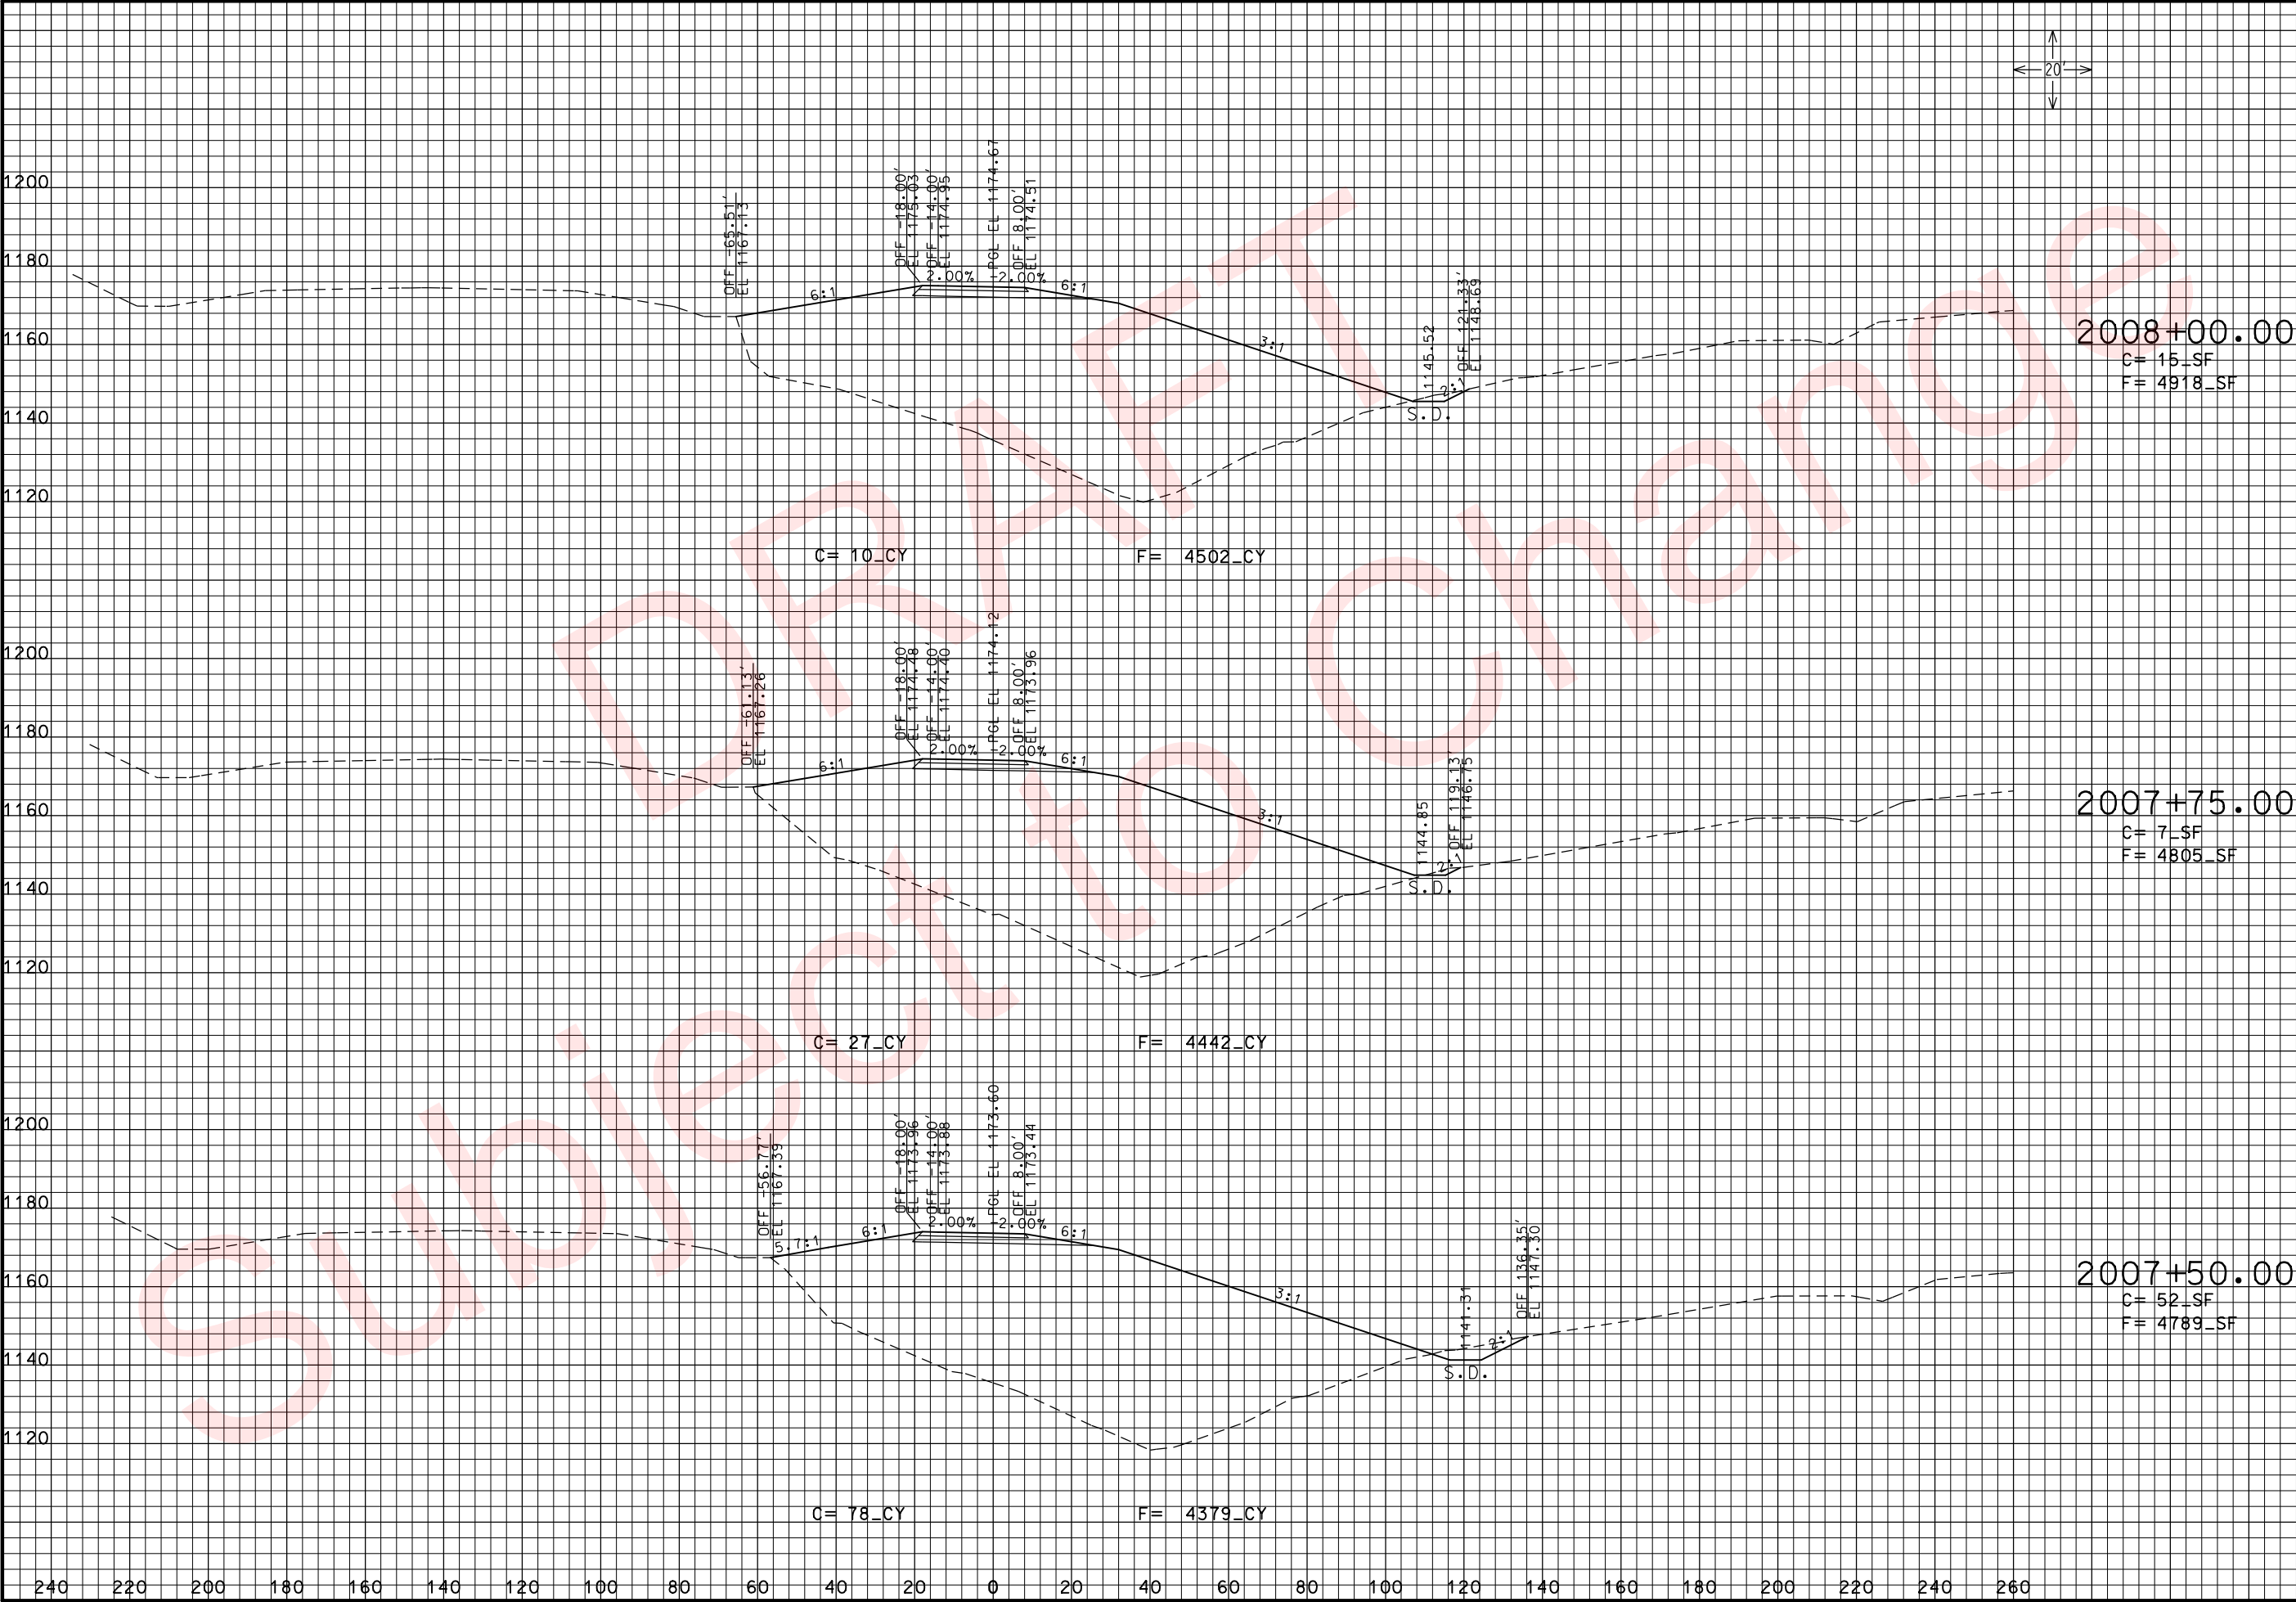

THIS MEDIA SHOULD NOT BE CONSIDERED A CERTIFIED DOCUMENT.

DATE PREPARED 3/26/2010	
ROUTE 49	STATE MO
DISTRICT 7	SHEET NO. 283
COUNTY McDONALD	
JOB NO. J7P0601	
CONTRACT ID.	
PROJECT NO.	
BRIDGE NO.	

DESCRIPTION	DATE

MISSOURI HIGHWAYS AND TRANSPORTATION COMMISSION

MODOT

105 WEST CAPITOL
JEFFERSON CITY, MO 65102
1-888-ASK-MODOT (1-888-275-6636)


ROUTE 49 RAMP 2
CROSS SECTIONS
SHEET 7 OF 20

2008+00.00
C= 15_SF
F= 4918_SF

2007+75.00
C= 7_SF
F= 4805_SF

2007+50.00
C= 52_SF
F= 4789_SF

xs_277-296_j7p0601_i20_RAMP2.dgn 11:16:15 AM 3/26/2010

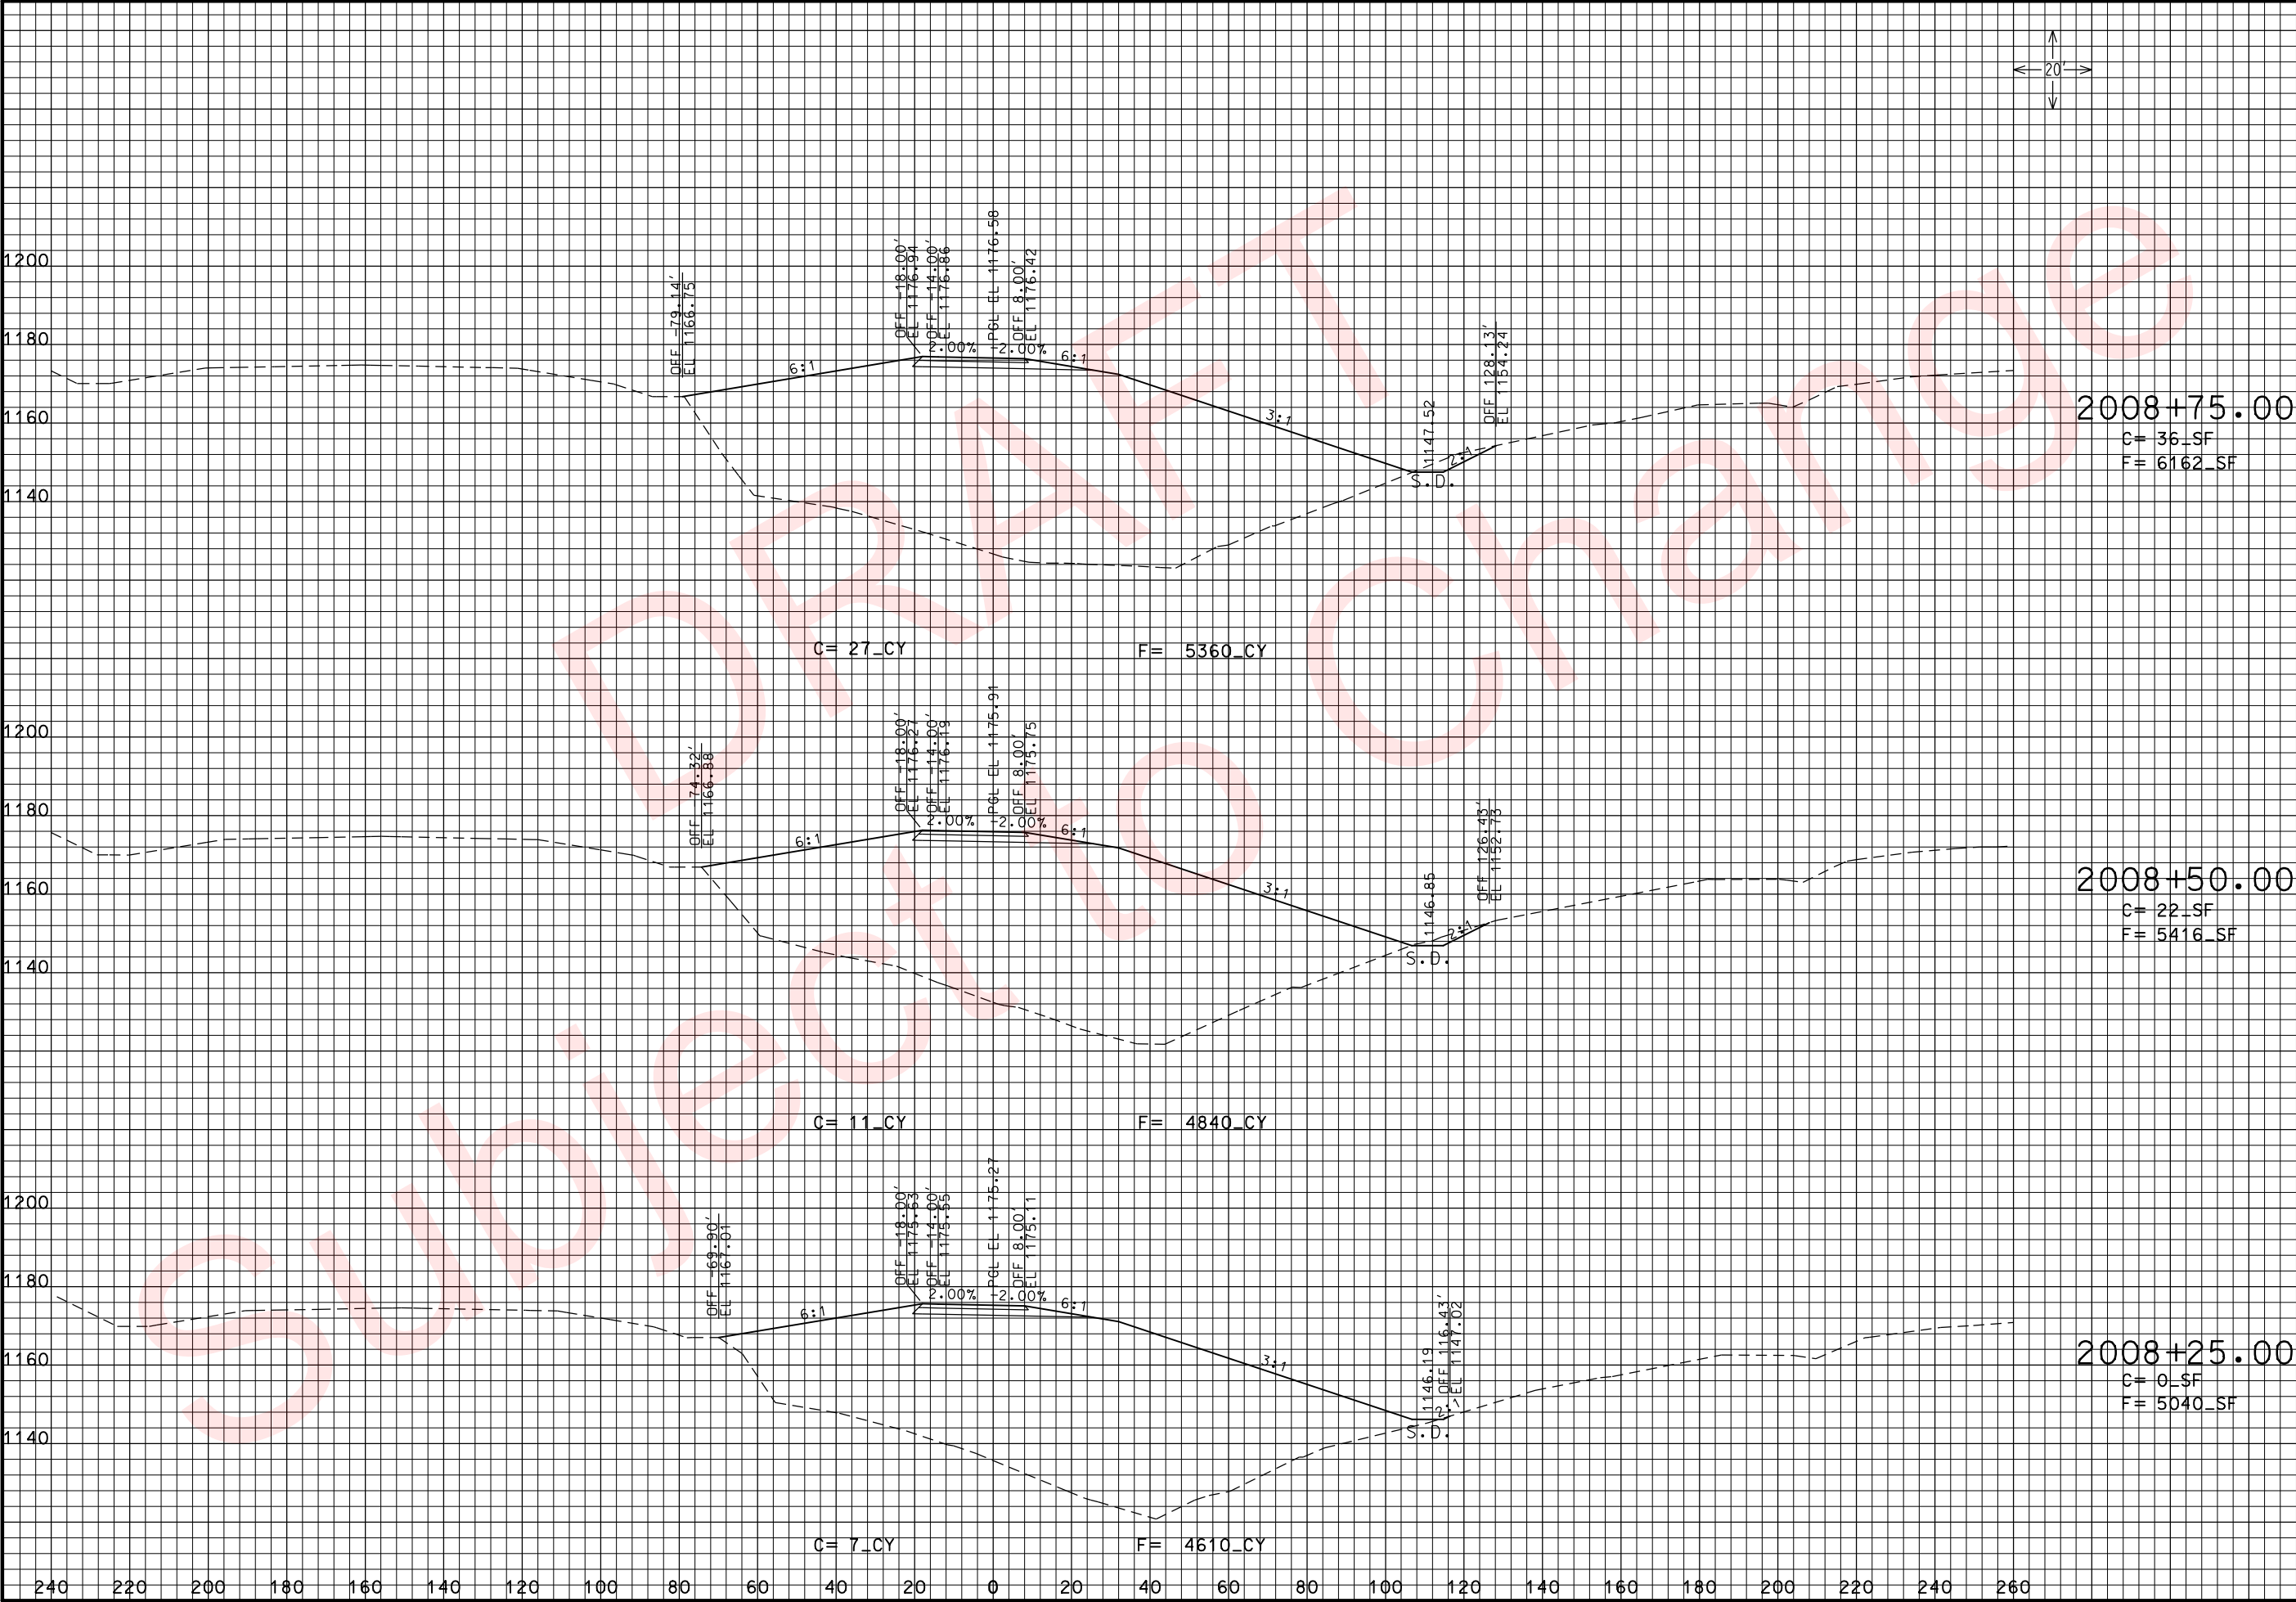

THIS MEDIA SHOULD NOT BE CONSIDERED A CERTIFIED DOCUMENT.

DATE PREPARED
3/26/2010

ROUTE 49	STATE MO
DISTRICT 7	SHEET NO. 284

COUNTY
McDONALD

JOB NO.
J7P0601

CONTRACT ID.

PROJECT NO.

BRIDGE NO.


DESCRIPTION	DATE

MISSOURI HIGHWAYS AND TRANSPORTATION COMMISSION



105 WEST CAPITOL
JEFFERSON CITY, MO 65102
1-888-ASK-MODOT (1-888-275-6636)

ROUTE 49 RAMP 2
CROSS SECTIONS
SHEET 8 OF 20

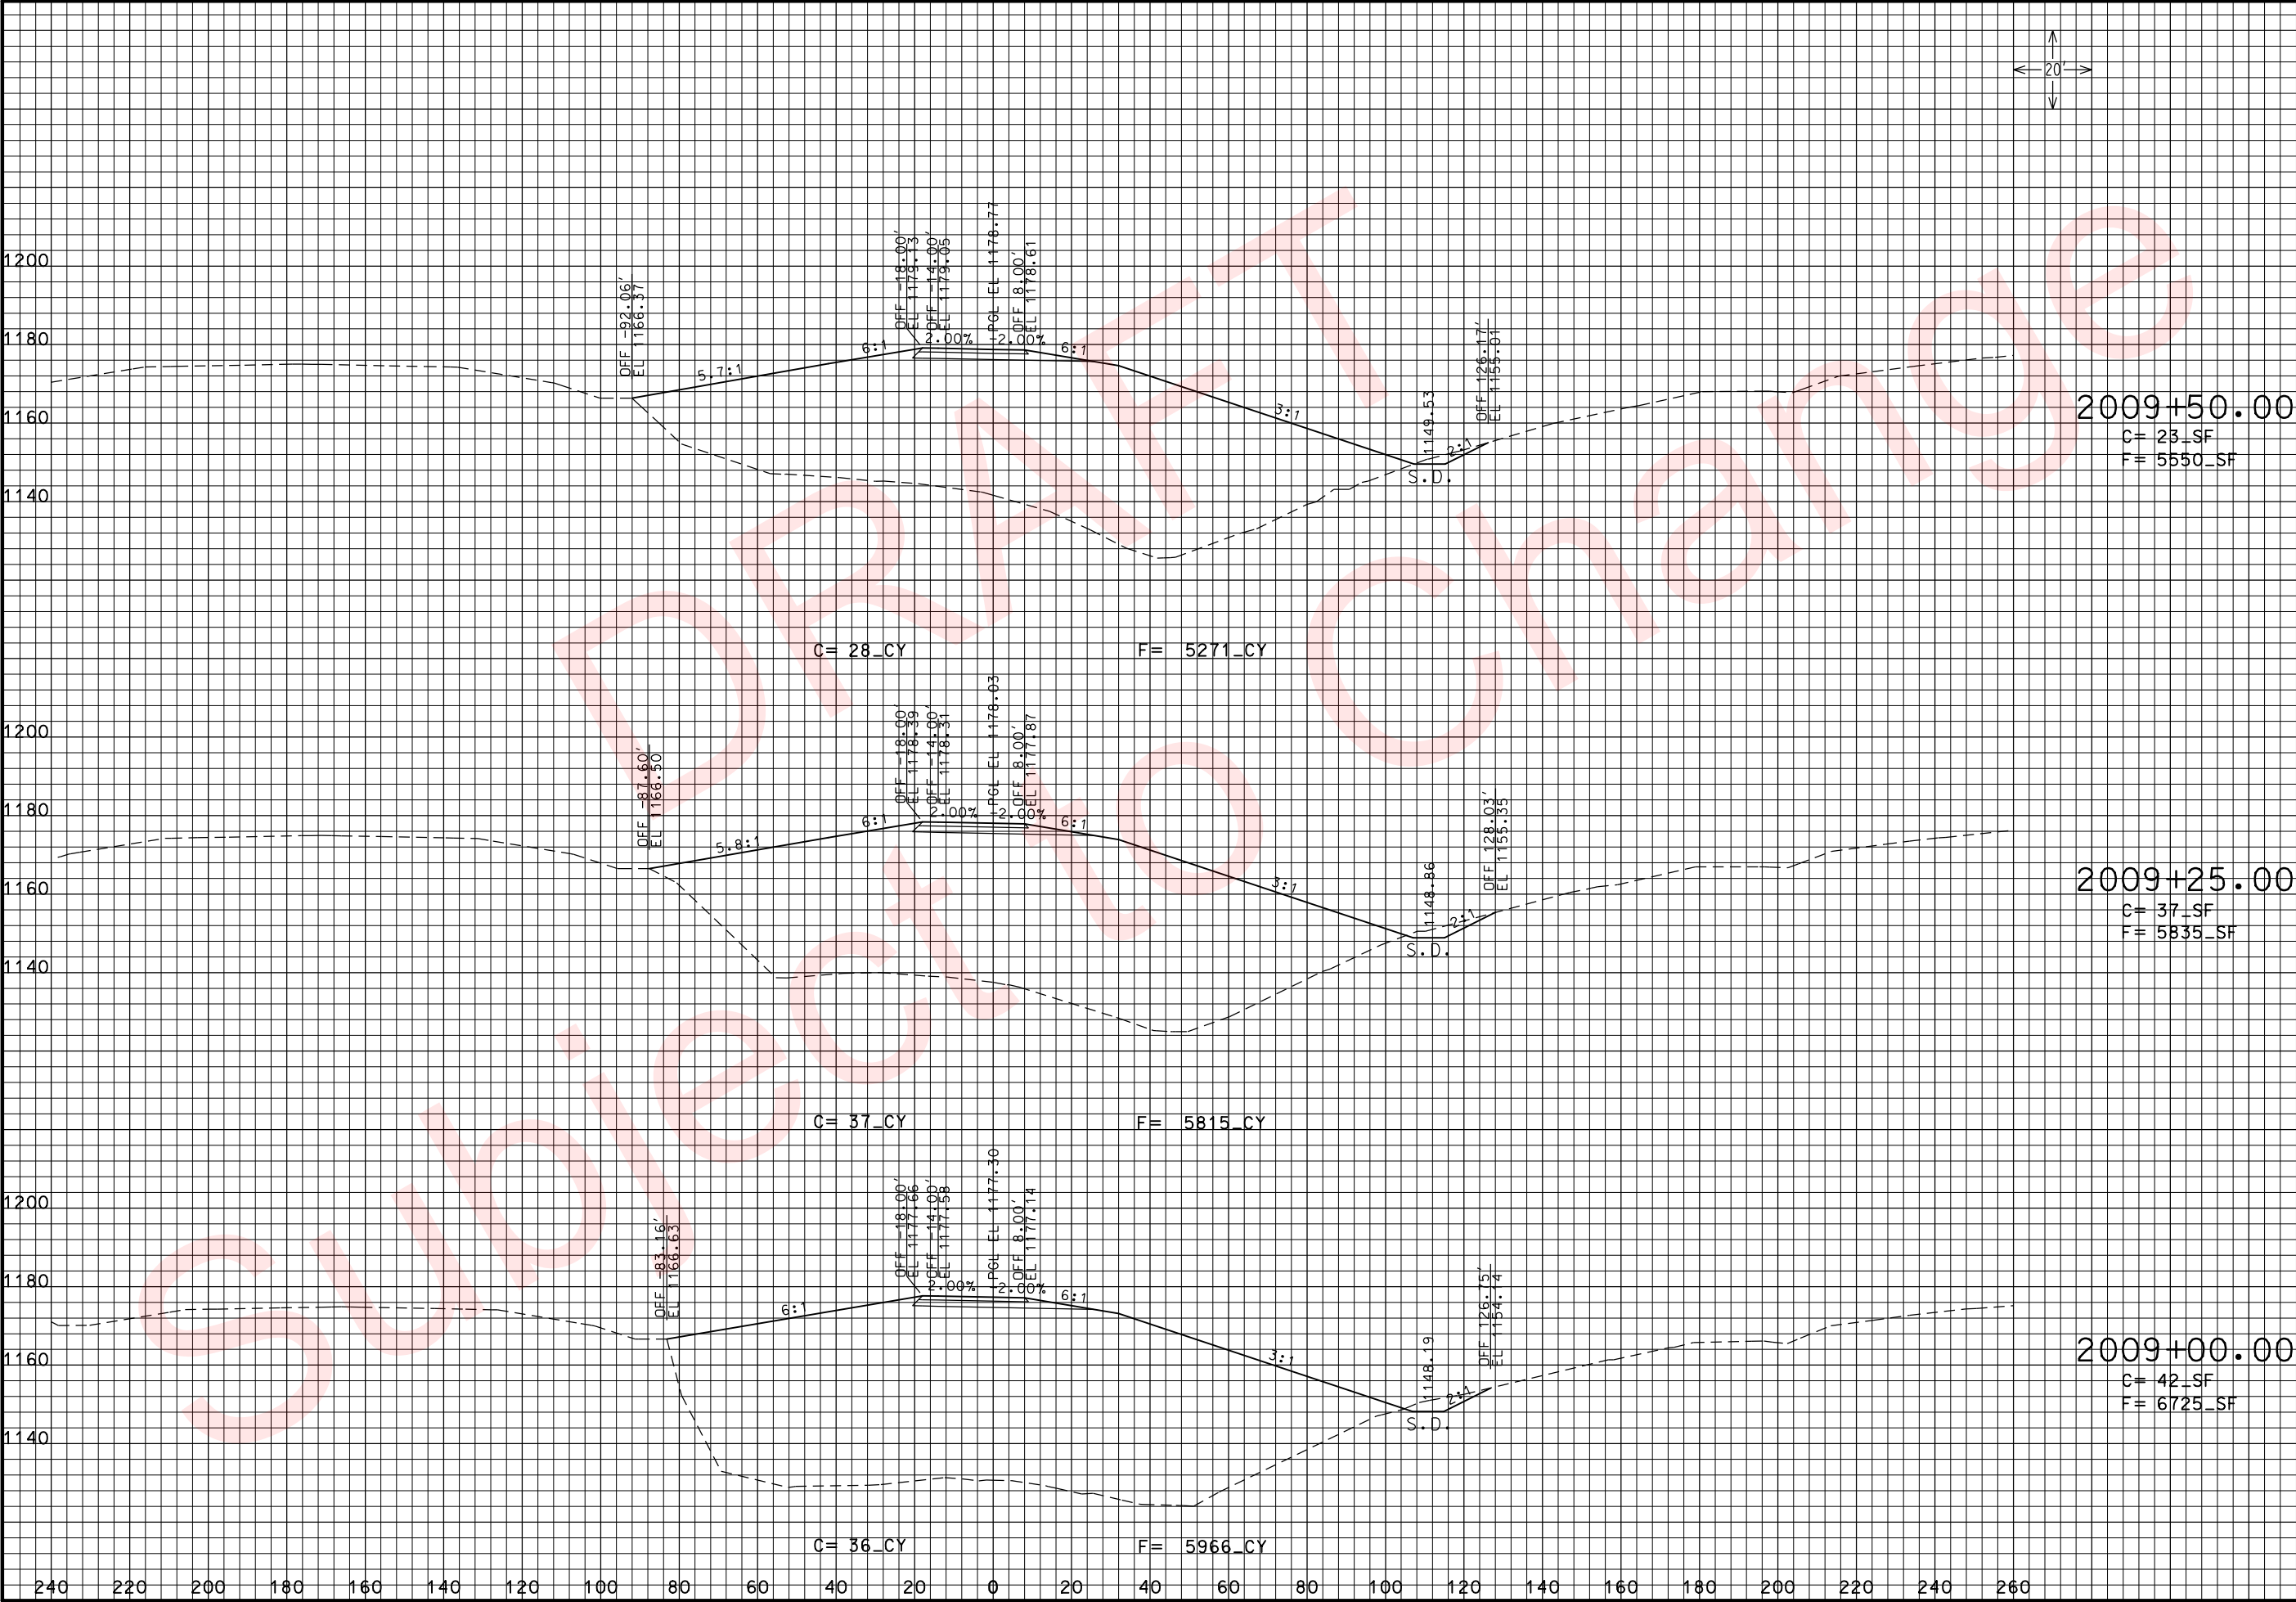

THIS MEDIA SHOULD NOT BE CONSIDERED A CERTIFIED DOCUMENT.

DATE PREPARED
3/26/2010

ROUTE 49 STATE MO
DISTRICT 7 SHEET NO. 285

COUNTY McDONALD
JOB NO. J7P0601
CONTRACT ID.

PROJECT NO.

BRIDGE NO.


DATE	DESCRIPTION

MISSOURI HIGHWAYS AND TRANSPORTATION COMMISSION

MoDOT


105 WEST CAPITOL
JEFFERSON CITY, MO 65102
1-888-ASK-MODOT (1-888-275-6636)

ROUTE 49 RAMP 2
CROSS SECTIONS
SHEET 9 OF 20

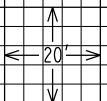

6:19 AM 3/26/201

6:19 AM 3/26/201

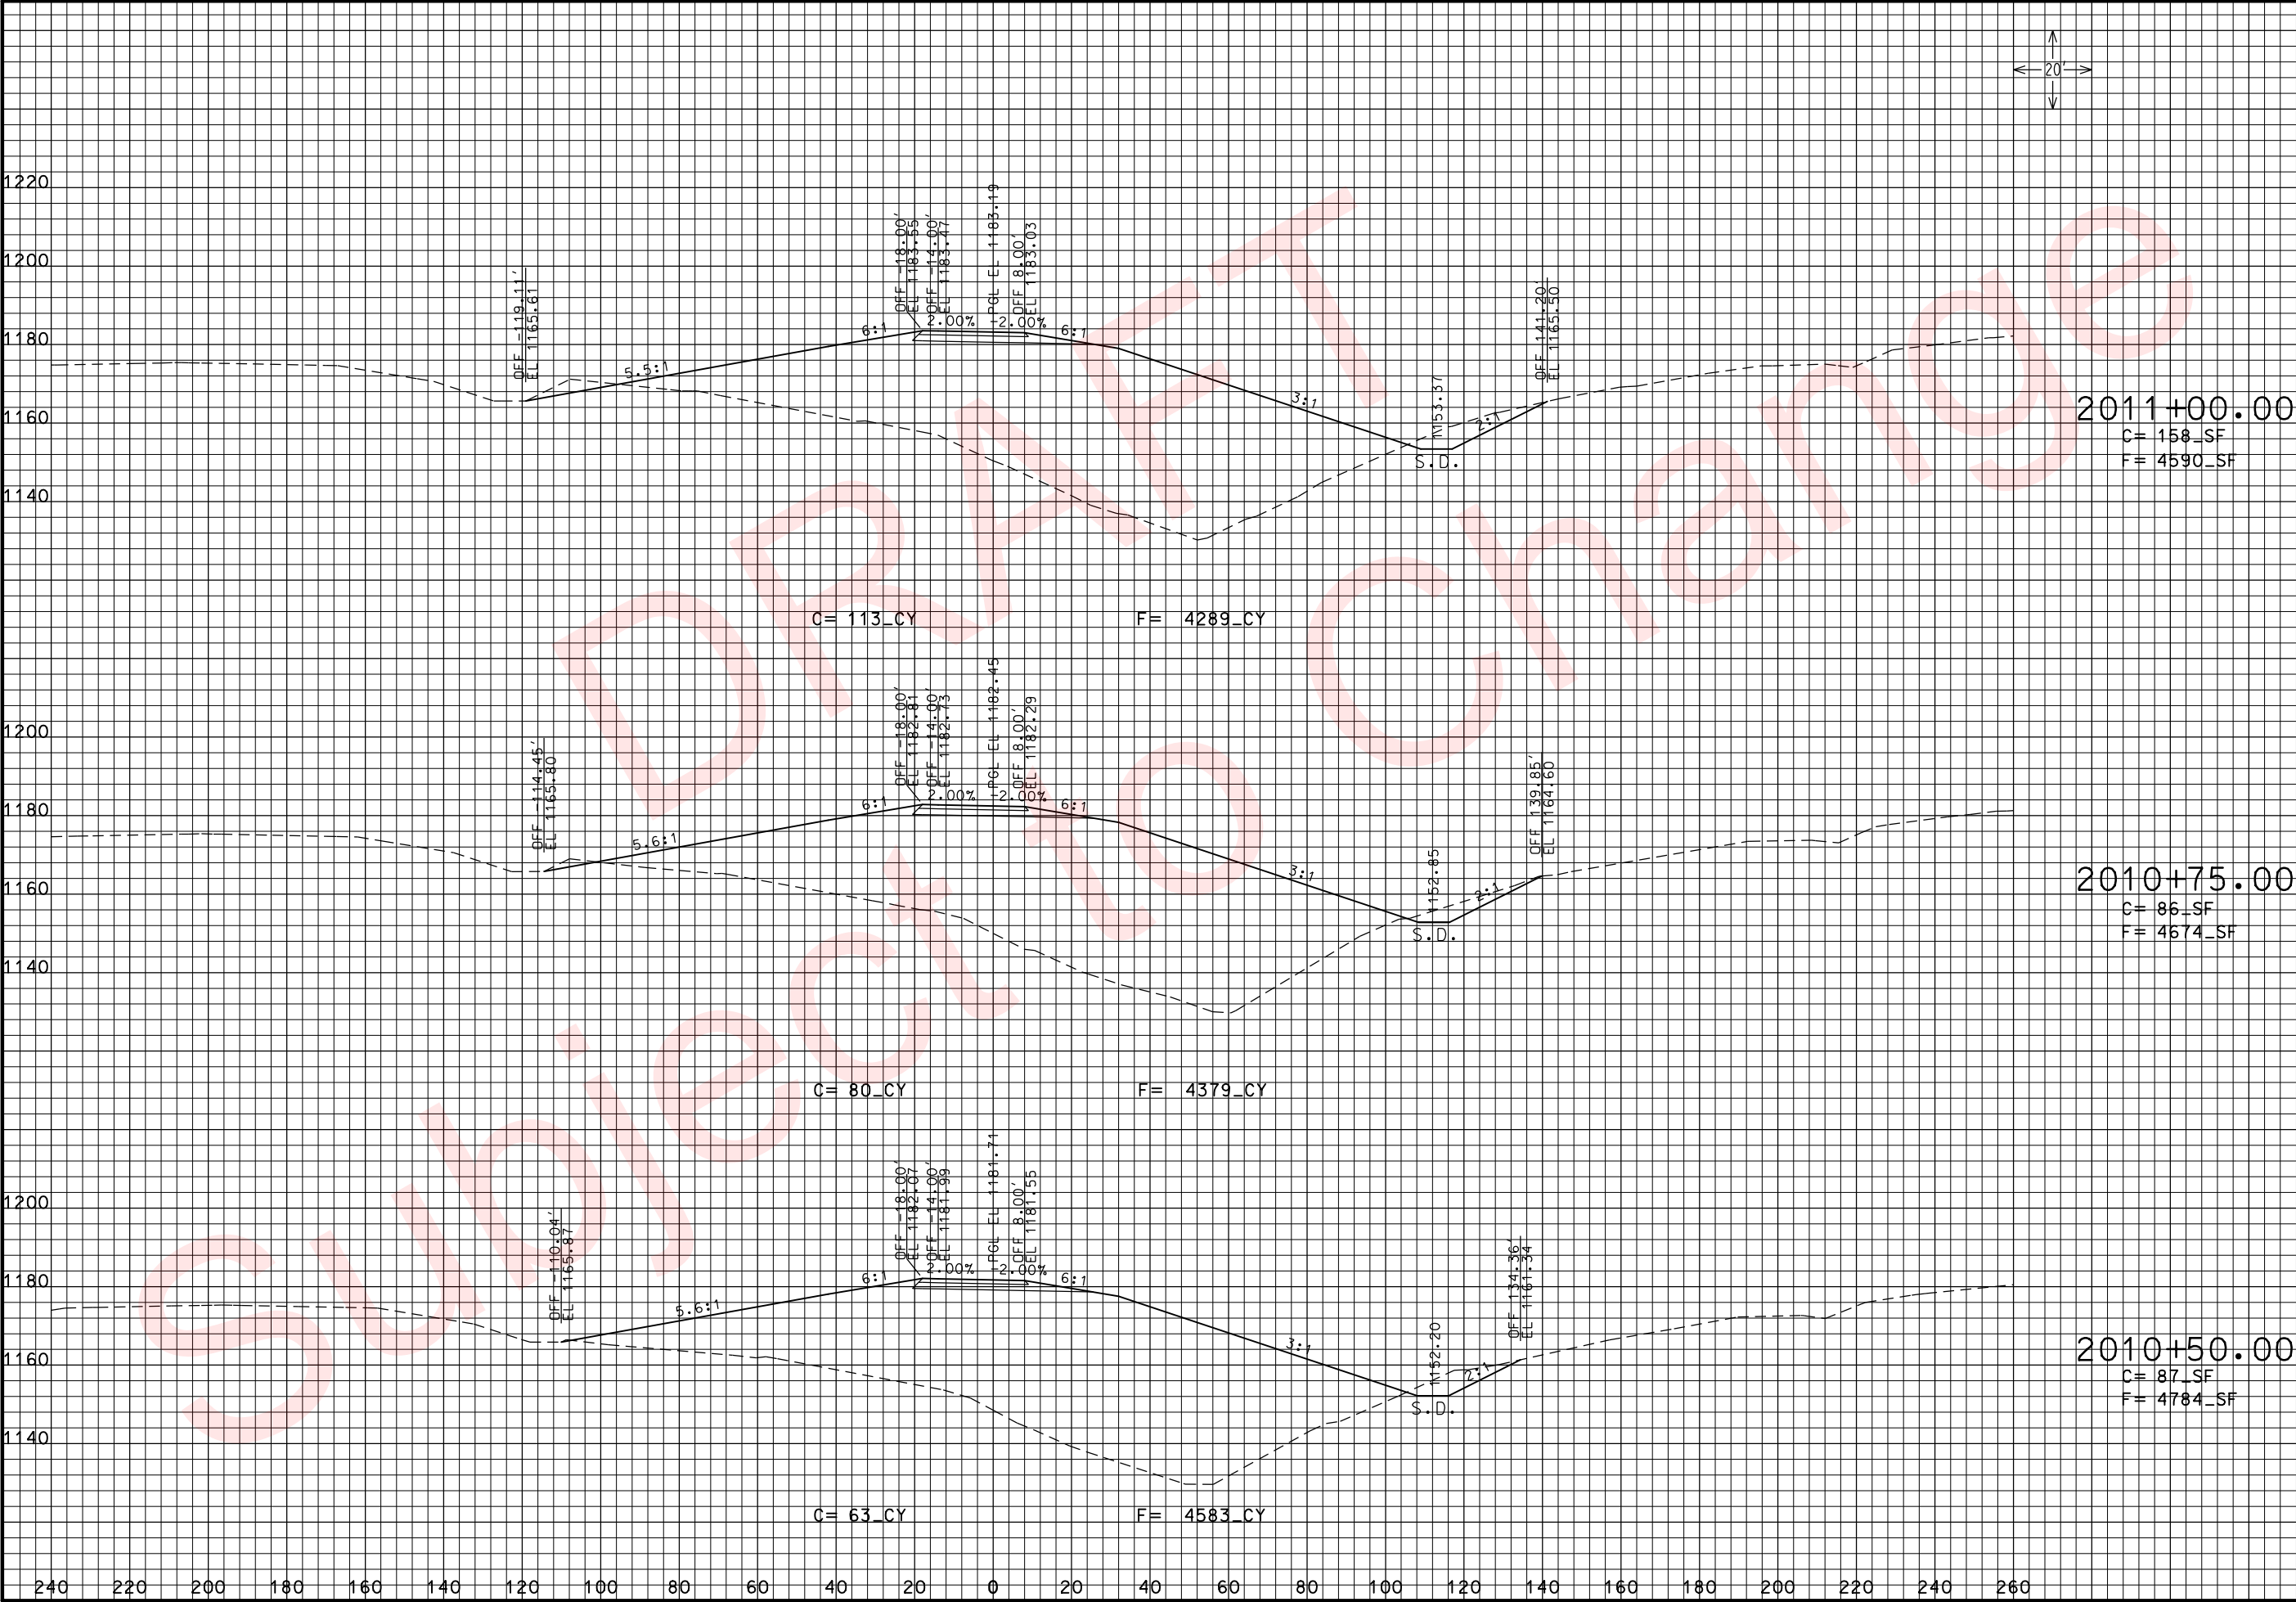

THIS MEDIA SHOULD NOT BE CONSIDERED A CERTIFIED DOCUMENT.

DATE PREPARED 3/26/2010	
ROUTE 49	STATE MO
DISTRICT 7	SHEET NO. 287
COUNTY McDONALD	
JOB NO. J7P0601	
CONTRACT ID.	
PROJECT NO.	
BRIDGE NO.	

DESCRIPTION	DATE

MISSOURI HIGHWAYS AND TRANSPORTATION COMMISSION

MoDOT

105 WEST CAPITOL
JEFFERSON CITY, MO 65102
1-888-ASK-MODOT (1-888-275-6636)


ROUTE 49 RAMP 2
CROSS SECTIONS
SHEET 11 OF 20

2011+00.00
C= 158_SF
F= 4590_SF

2010+75.00
C= 86_SF
F= 4674_SF

2010+50.00
C= 87_SF
F= 4784_SF

xs_277-296_j7p0601_i20_RAMP2.dgn 11:16:21 AM 3/26/2010

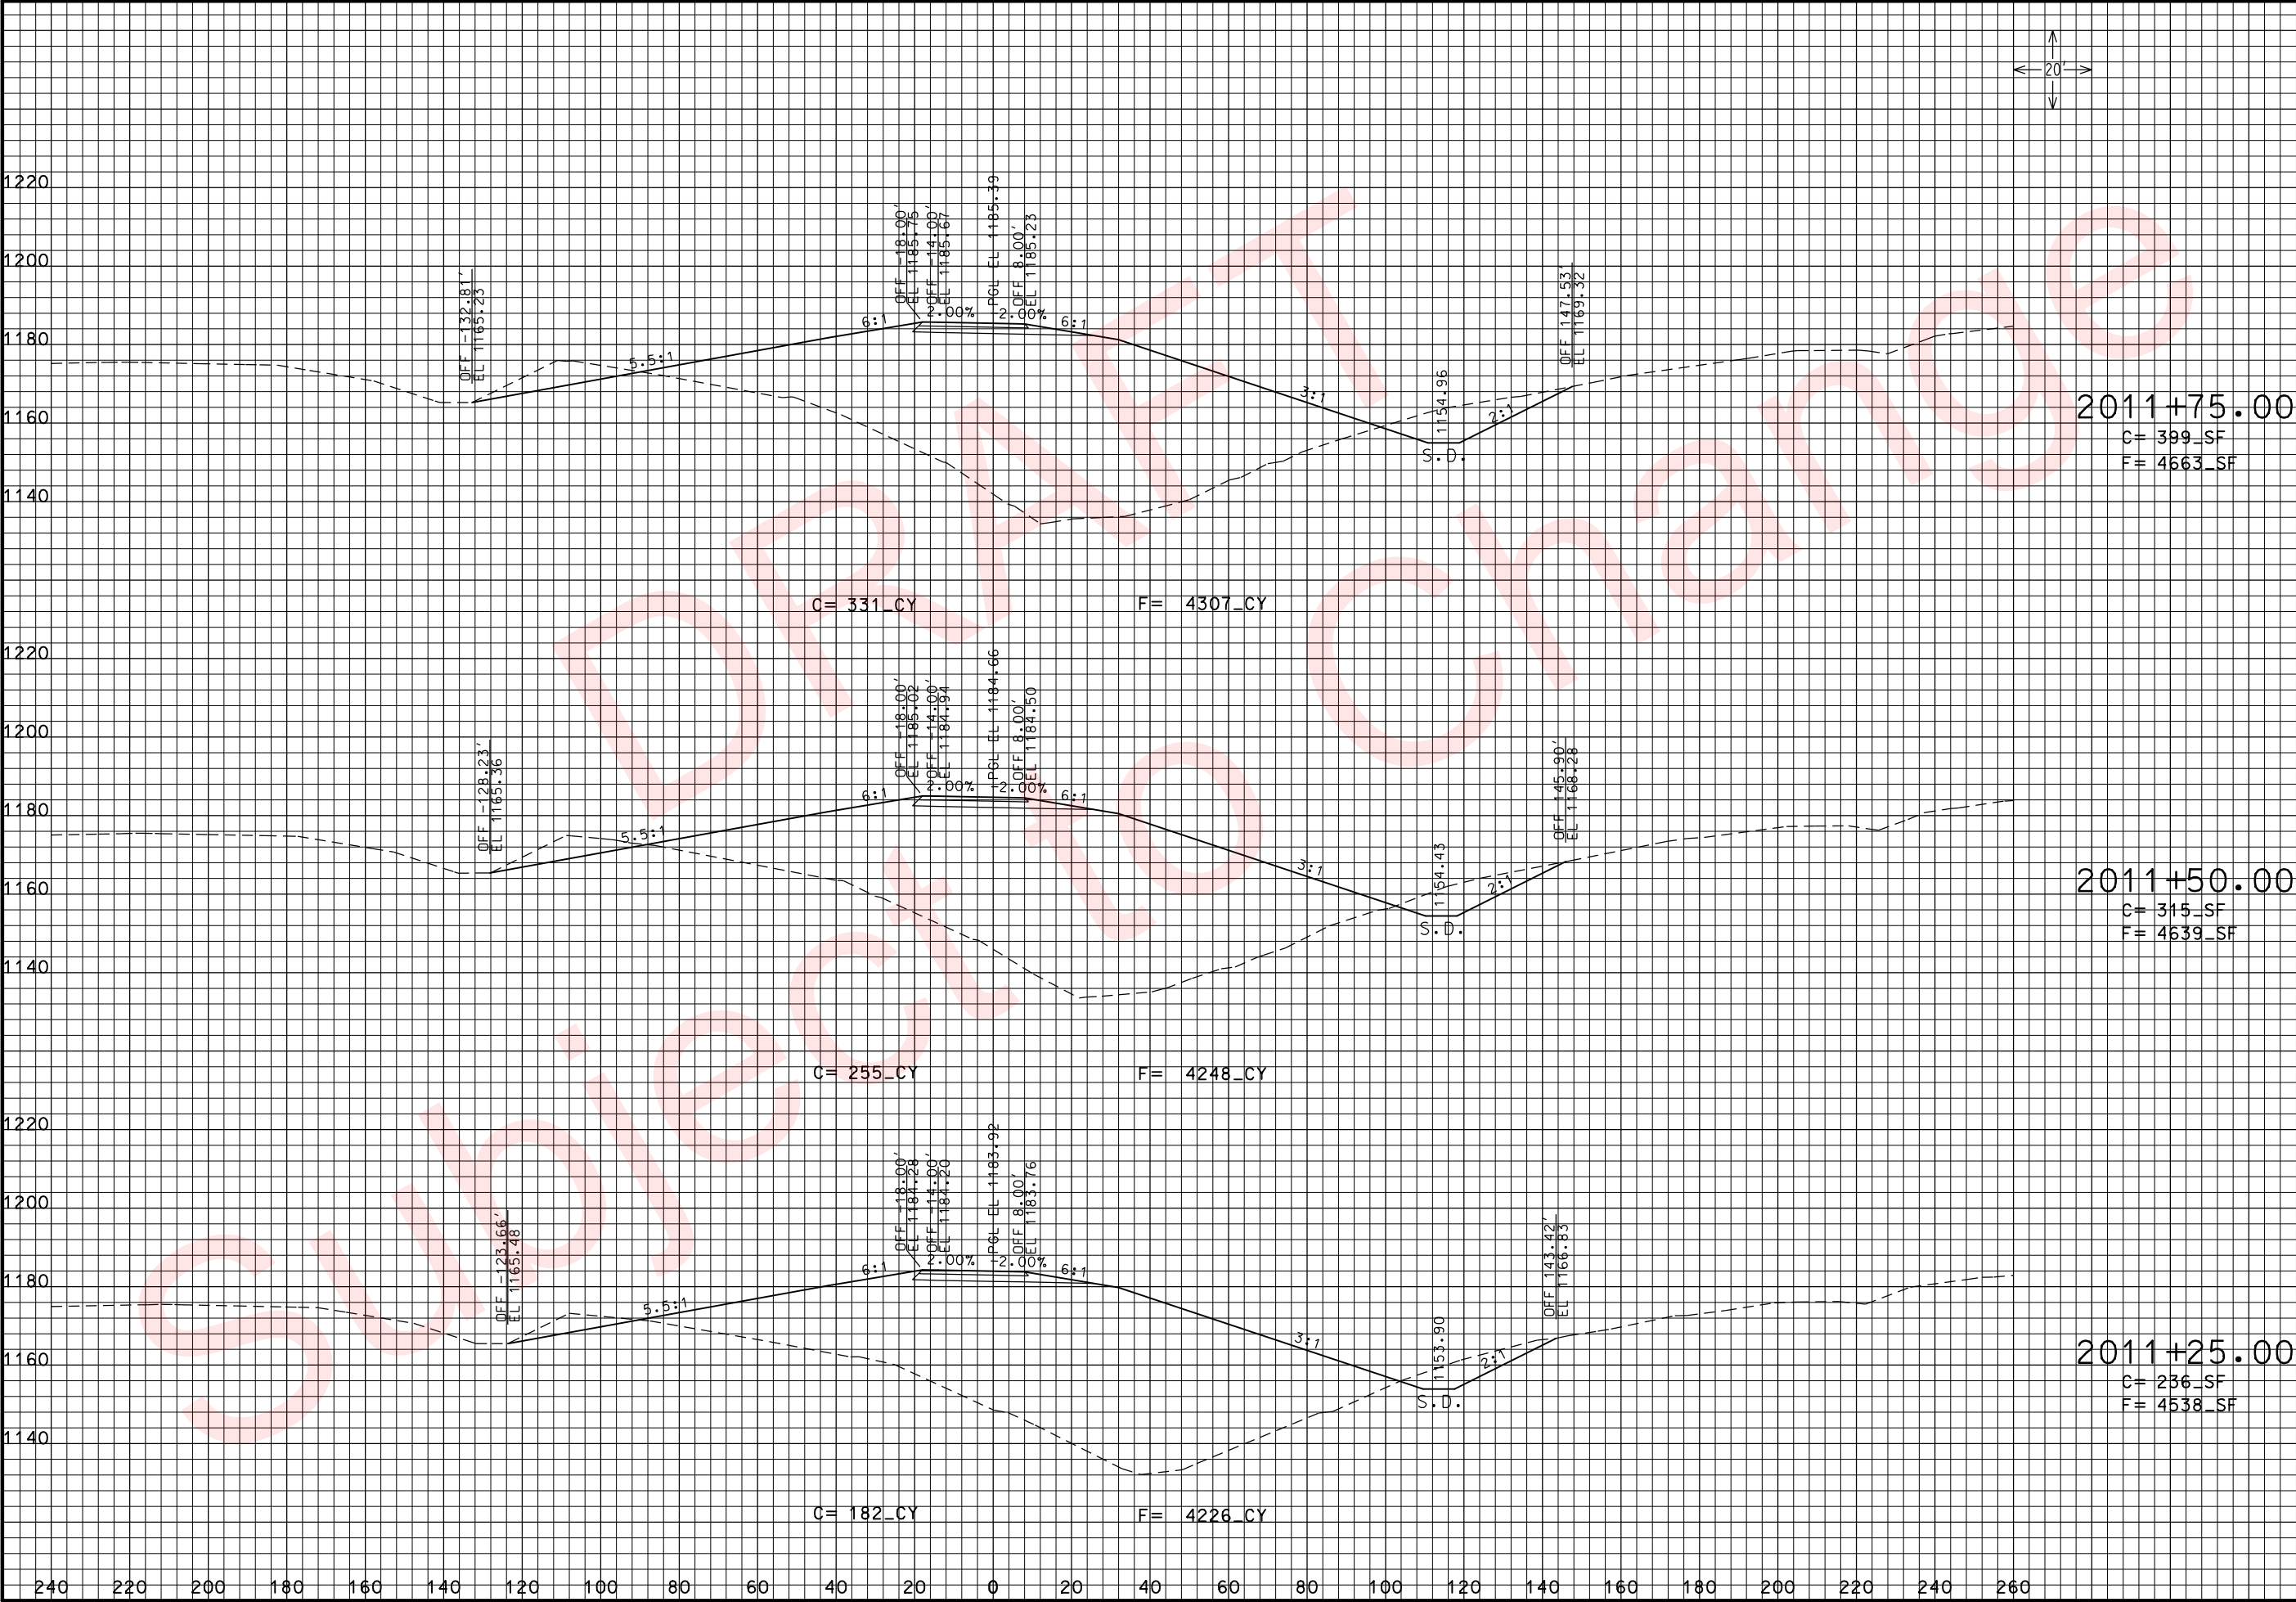

THIS MEDIA SHOULD NOT BE CONSIDERED A CERTIFIED DOCUMENT.

DATE PREPARED
3/26/2010

ROUTE 49 STATE MO
DISTRICT 7 SHEET NO. 288

COUNTY McDONALD
JOB NO. J7P0601
CONTRACT ID.

PROJECT NO.

BRIDGE NO.

DESCRIPTION


DATE

MISSOURI HIGHWAYS AND TRANSPORTATION COMMISSION

MoDOT

105 WEST CAPITOL
JEFFERSON CITY, MO 65102
1-888-ASK-MODOT (1-888-275-6636)

ROUTE 49 RAMP 2
CROSS SECTIONS
SHEET 12 OF 20

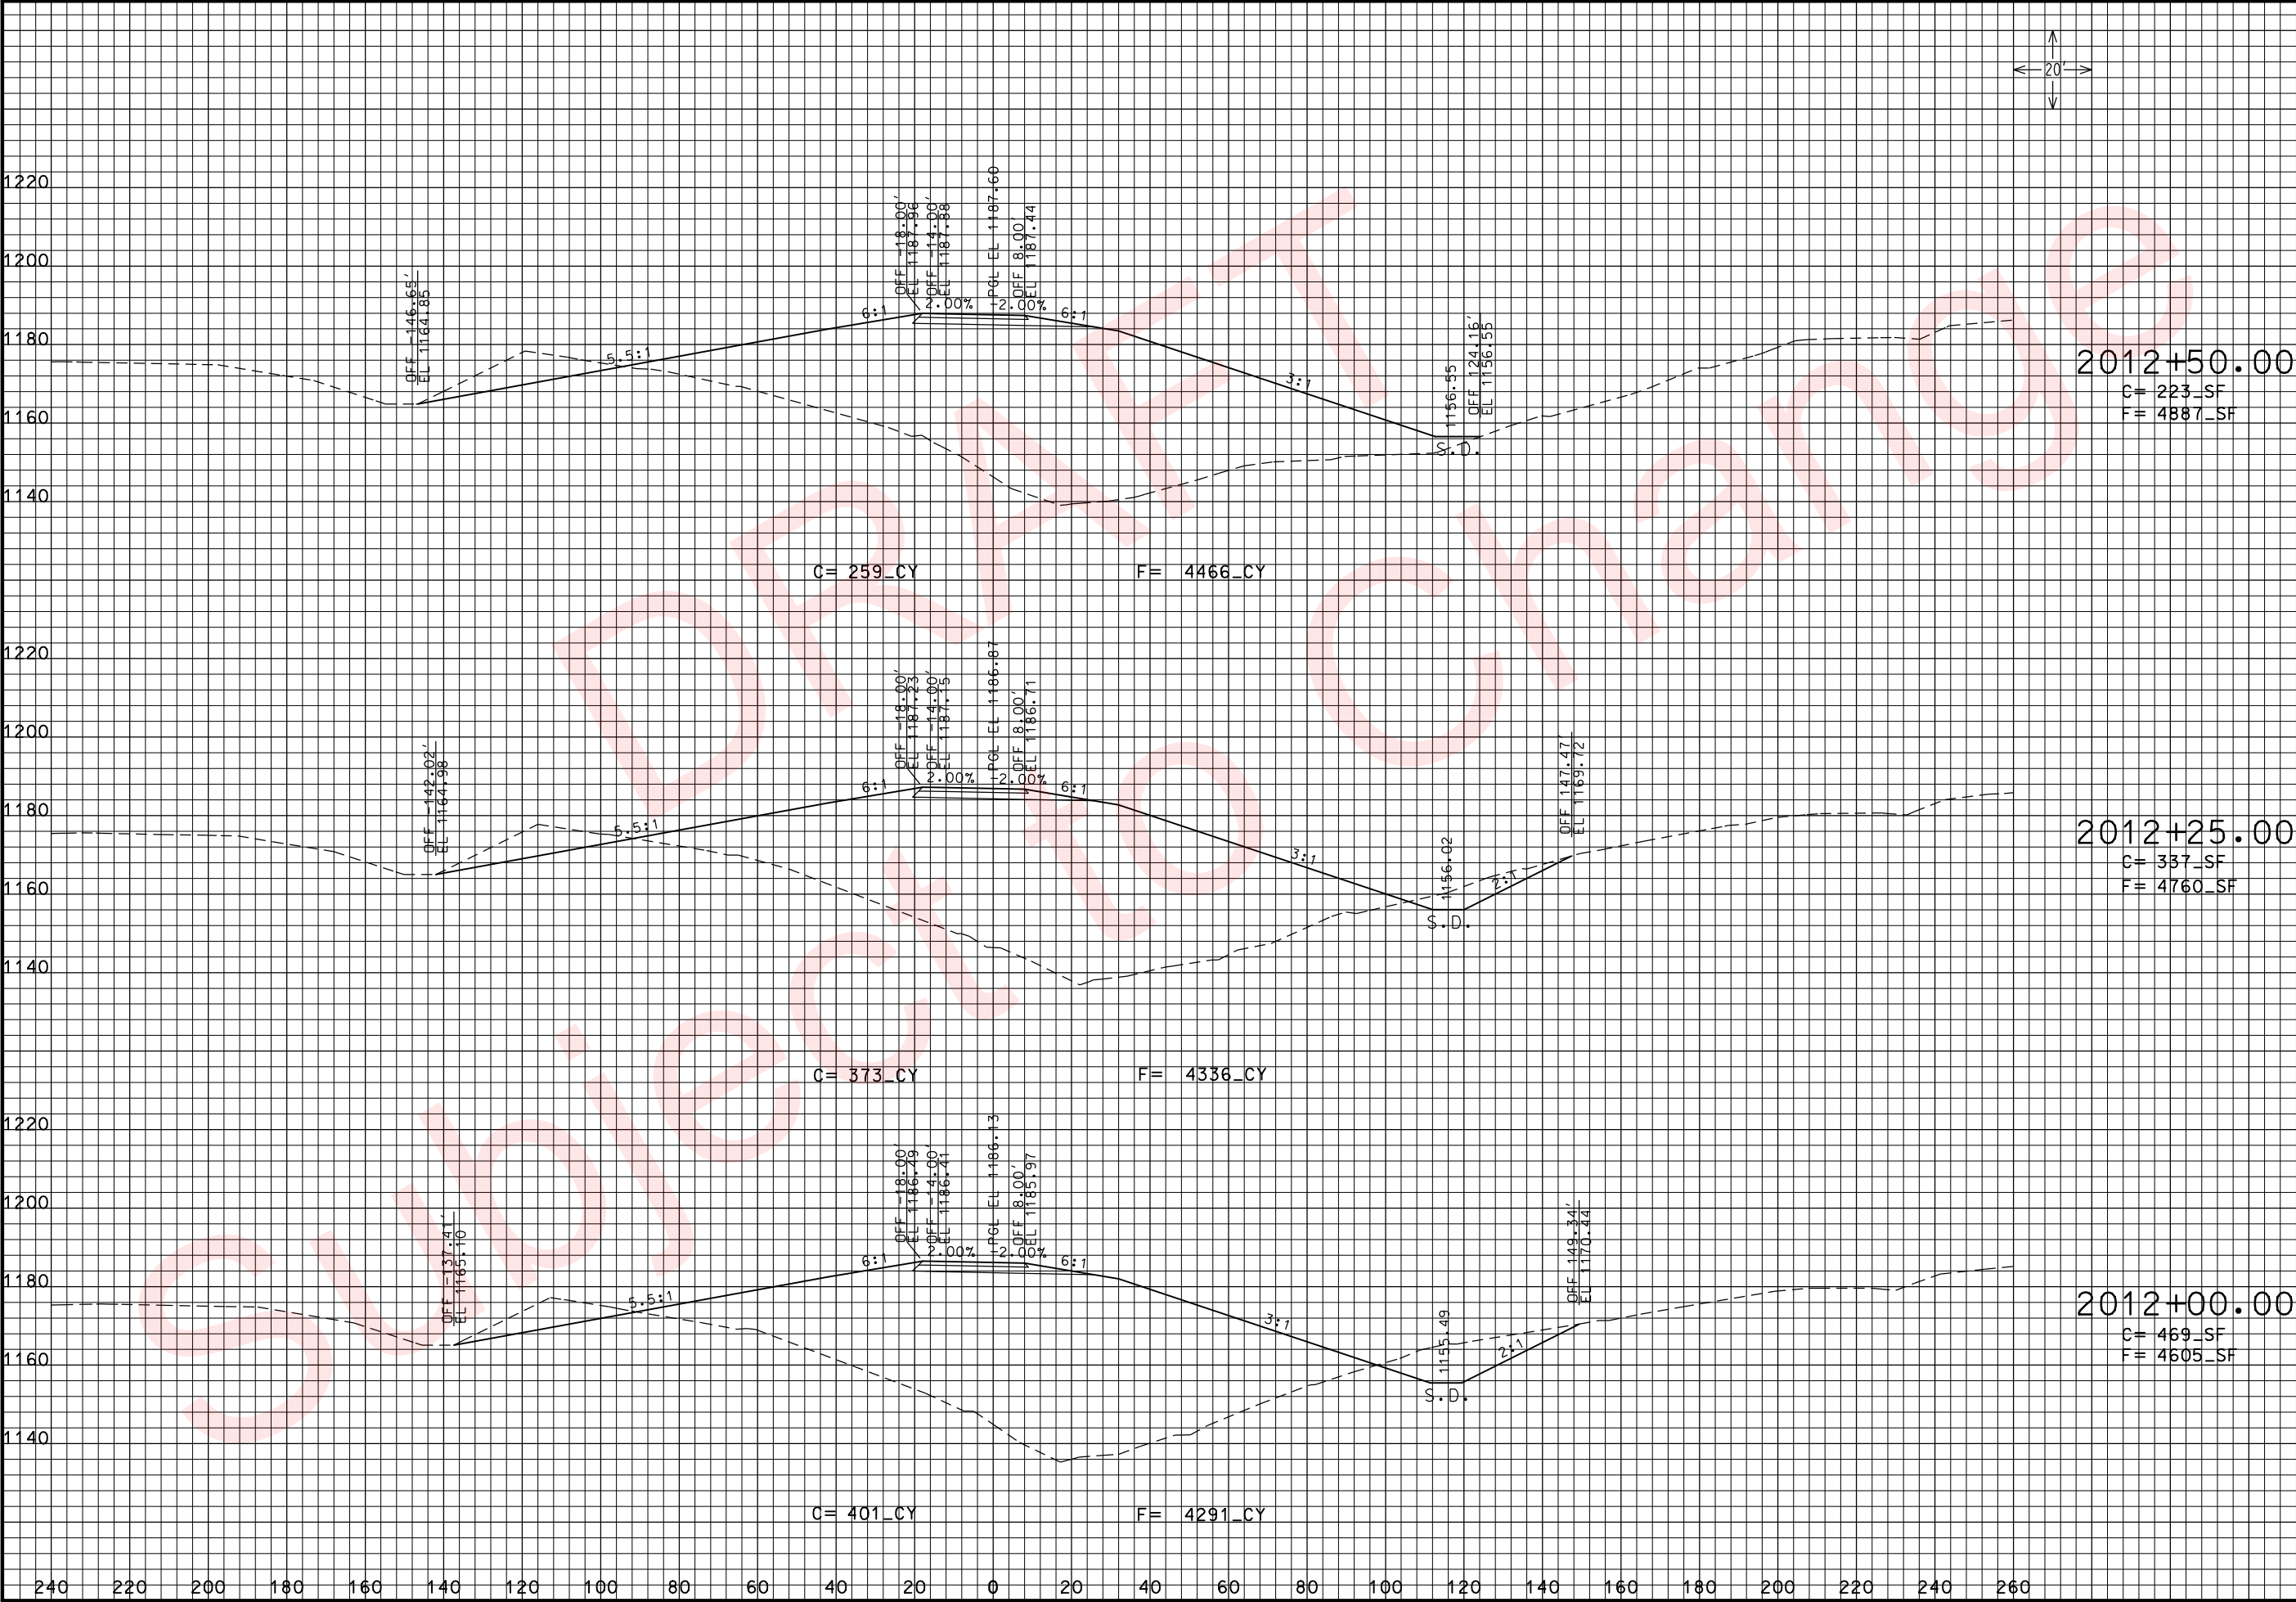

2012+50.00
C= 223_SF
F= 4887_SF

2012+25.00
C= 337_SF
F= 4760_SF

2012+00.00
C= 469_SF
F= 4605_SF

THIS MEDIA SHOULD NOT BE CONSIDERED A CERTIFIED DOCUMENT.

DATE PREPARED
3/26/2010

ROUTE 49 STATE MO
DISTRICT 7 SHEET NO. 289

COUNTY McDONALD
JOB NO. J7P0601
CONTRACT ID.

PROJECT NO.

BRIDGE NO.

DESCRIPTION


DATE

MISSOURI HIGHWAYS AND TRANSPORTATION COMMISSION

MoDOT

105 WEST CAPITOL
JEFFERSON CITY, MO 65102
1-888-ASK-MODOT (1-888-275-6636)

ROUTE 49 RAMP 2
CROSS SECTIONS
SHEET 13 OF 20

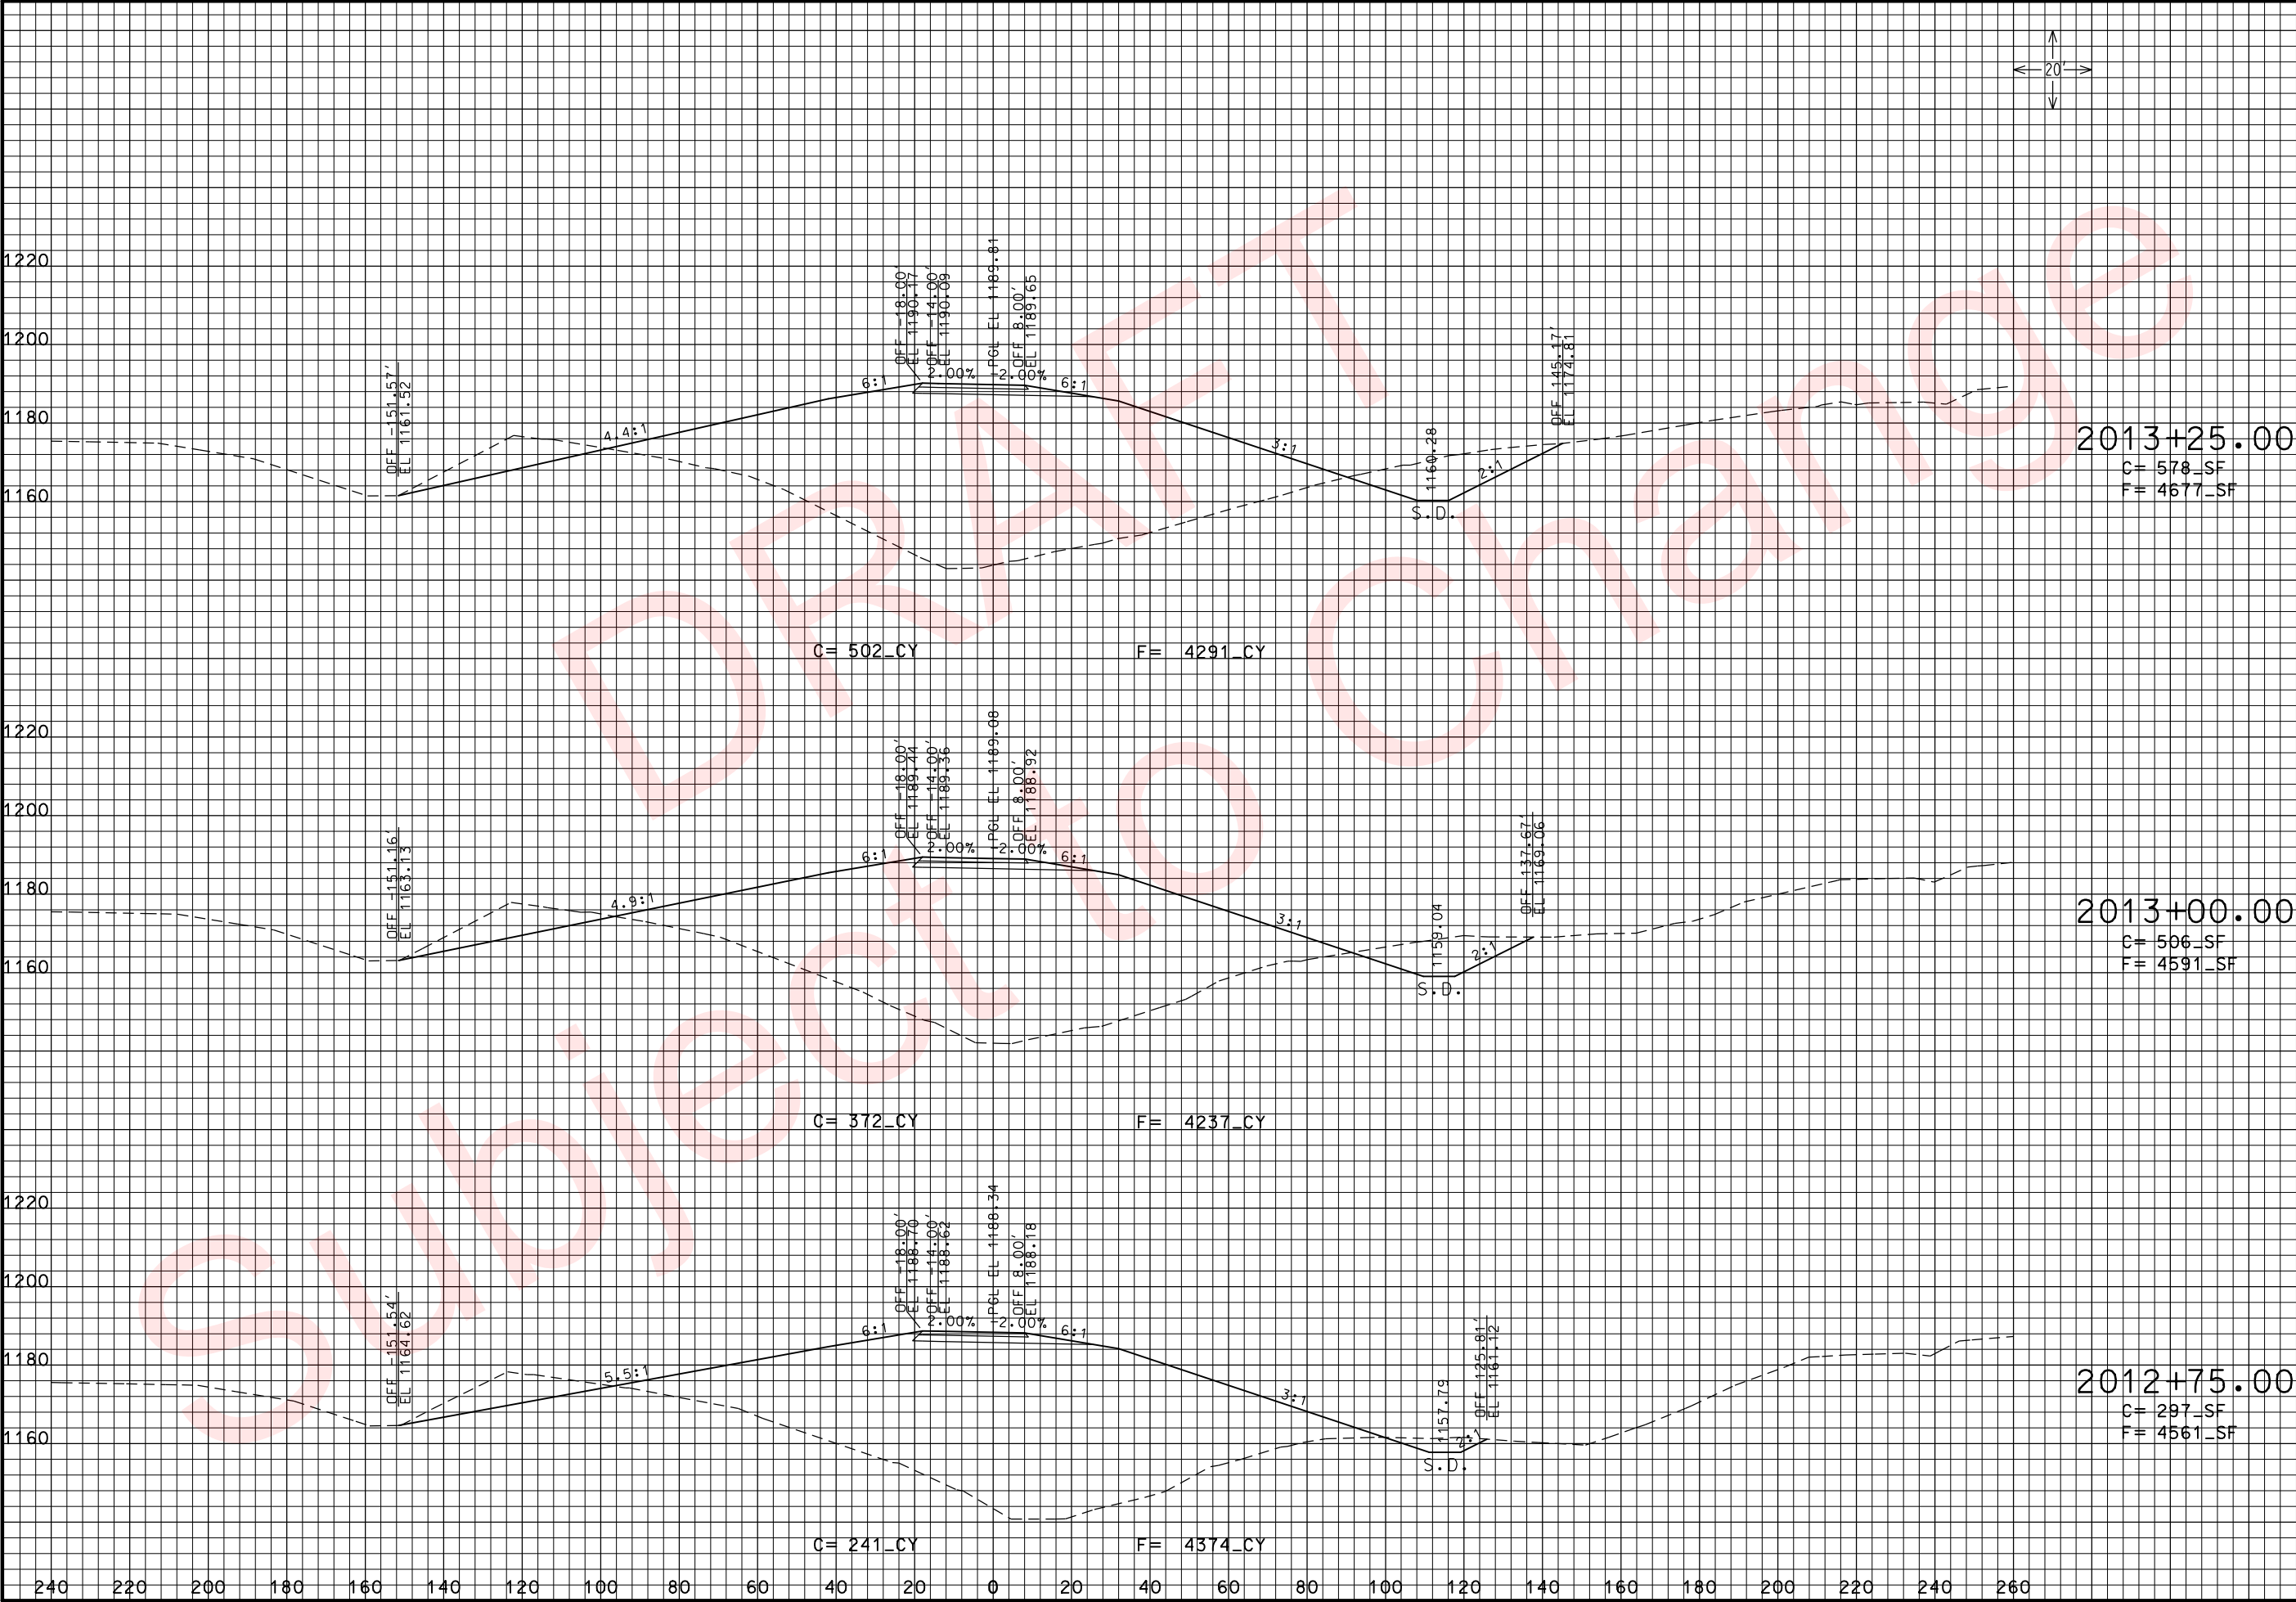

THIS MEDIA SHOULD NOT BE CONSIDERED A CERTIFIED DOCUMENT.

DATE PREPARED 3/26/2010	
ROUTE 49	STATE MO
DISTRICT 7	SHEET NO. 290
COUNTY McDONALD	
JOB NO. J7P0601	
CONTRACT ID.	
PROJECT NO.	
BRIDGE NO.	

DESCRIPTION	DATE


MISSOURI HIGHWAYS AND TRANSPORTATION COMMISSION

ROUTE 49 RAMP 2
CROSS SECTIONS
SHEET 14 OF 20

105 WEST CAPITOL
JEFFERSON CITY, MO 65102
1-888-ASK-MODOT (1-888-275-6636)

xs_277-296_j7p0601_i20_RAMP2.dgn 11:16:25 AM 3/26/2010

IF A SEAL IS PRESENT ON THIS SHEET IT HAS BEEN ELECTRONICALLY SEALED AND DATED: REV.

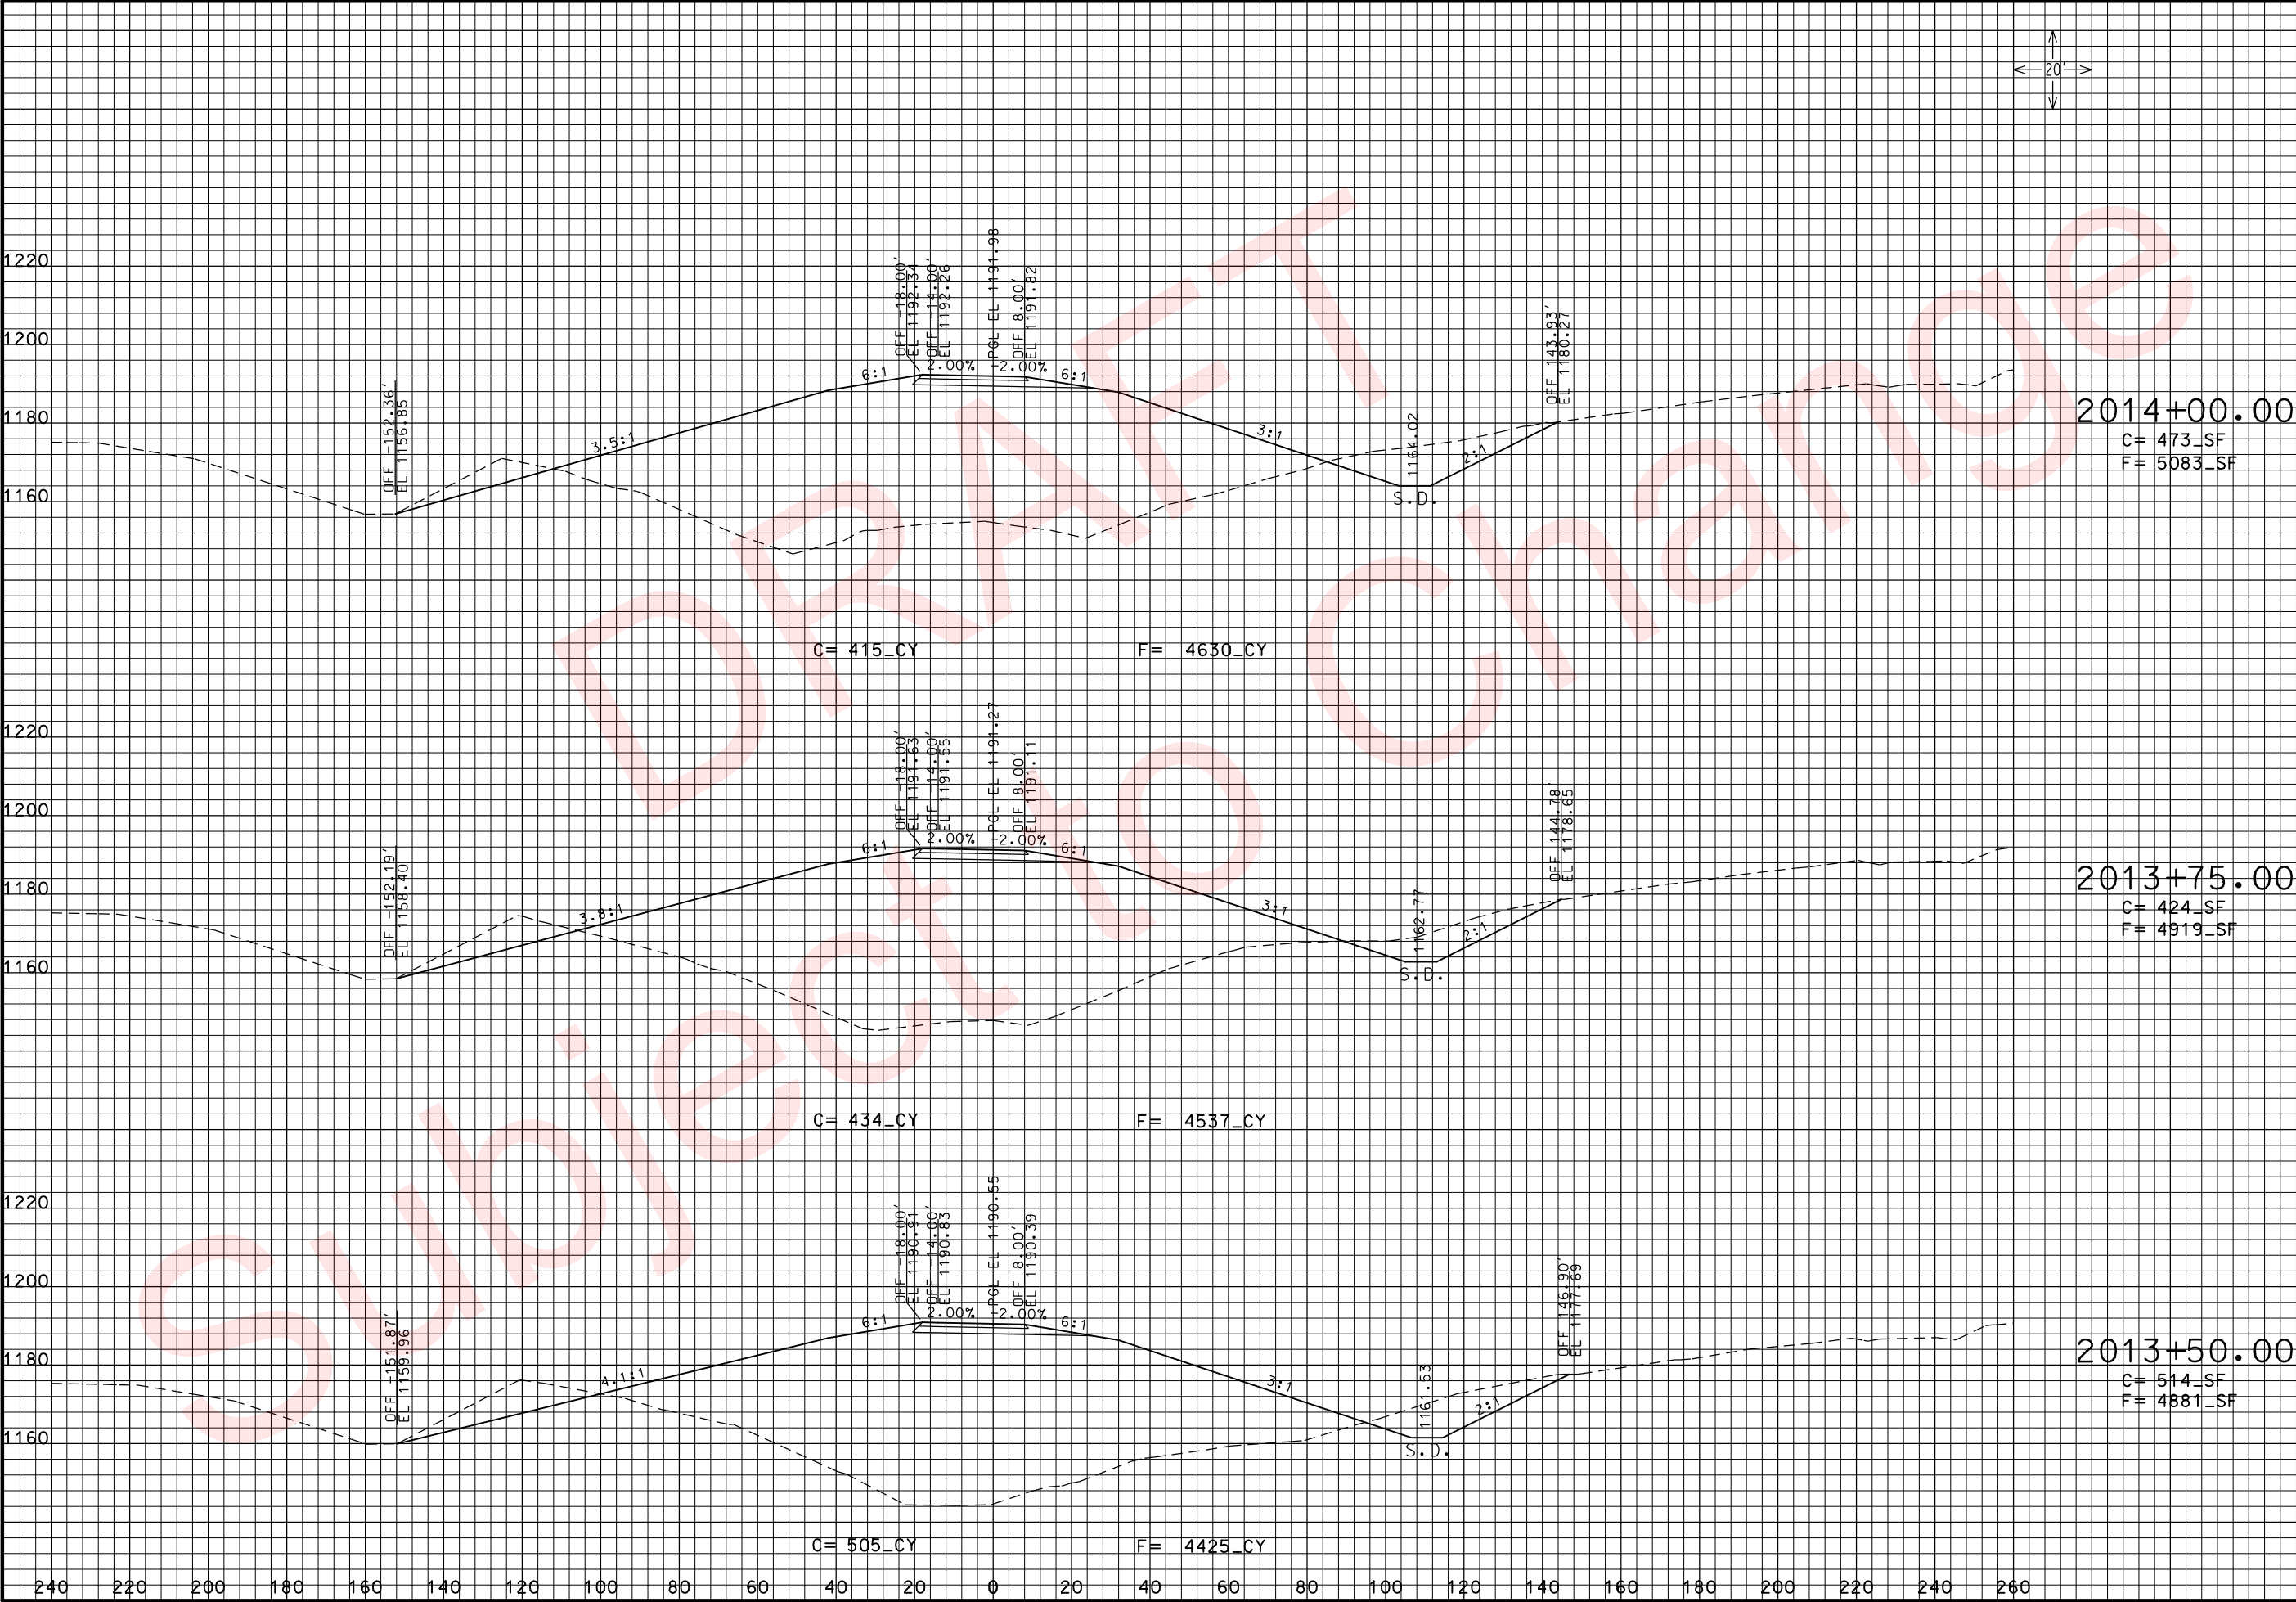

THIS MEDIA SHOULD NOT BE CONSIDERED A CERTIFIED DOCUMENT.

DATE PREPARED
3/26/2010

ROUTE 49 STATE MO
DISTRICT 7 SHEET NO. 29

COUNTY McDONALD
JOB NO. J7P0601
CONTRACT ID.

PROJECT NO.

BRIDGE NO.

DESCRIPTION


DATE

MISSOURI HIGHWAYS AND TRANSPORTATION COMMISSION

105 WEST CAPITOL
JEFFERSON CITY, MO 65102
1-888-ASK-MODOT (1-888-275-6636)

ROUTE 49 RAMP 2
CROSS SECTIONS
SHEET 15 OF 20

REV.

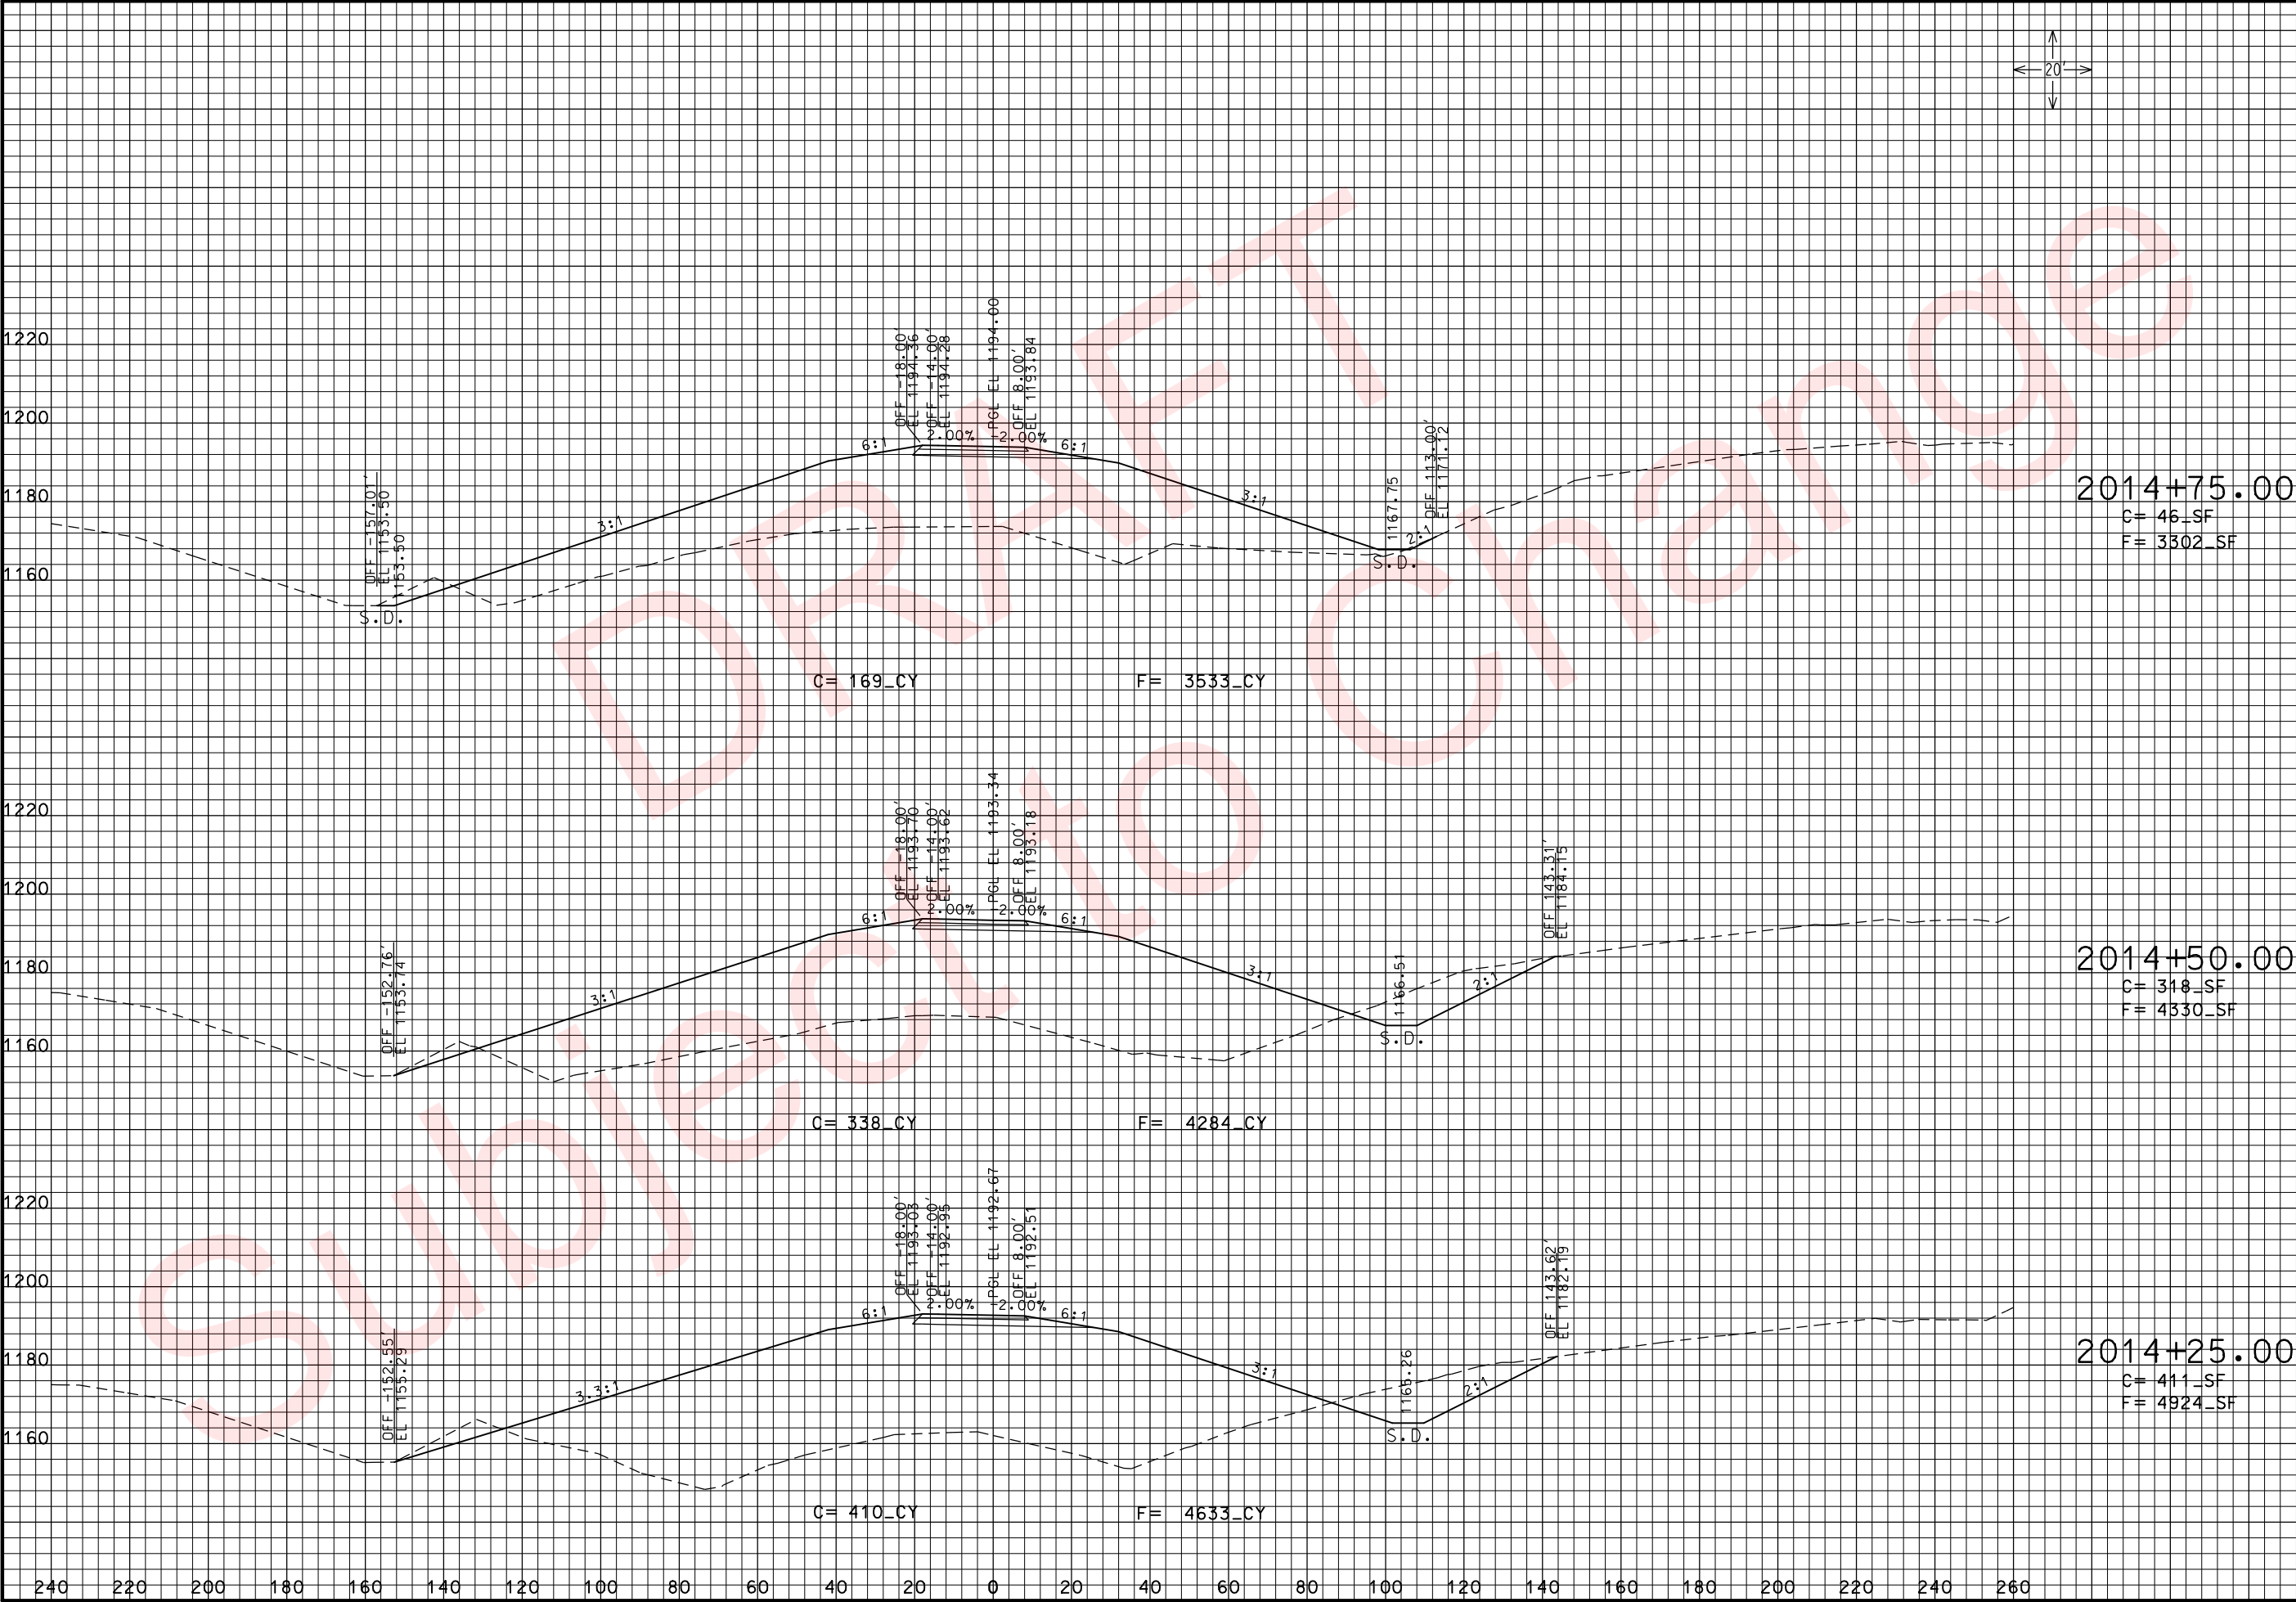

THIS MEDIA SHOULD NOT BE CONSIDERED A CERTIFIED DOCUMENT.

DATE PREPARED 3/26/2010	
ROUTE 49	STATE MO
DISTRICT 7	SHEET NO. 292
COUNTY McDONALD	
JOB NO. J7P0601	
CONTRACT ID.	
PROJECT NO.	
BRIDGE NO.	

DESCRIPTION	DATE


MISSOURI HIGHWAYS AND TRANSPORTATION COMMISSION

105 WEST CAPITOL
JEFFERSON CITY, MO 65102
1-888-ASK-MODOT (1-888-275-6636)

ROUTE 49 RAMP 2
CROSS SECTIONS
SHEET 16 OF 20

REV.



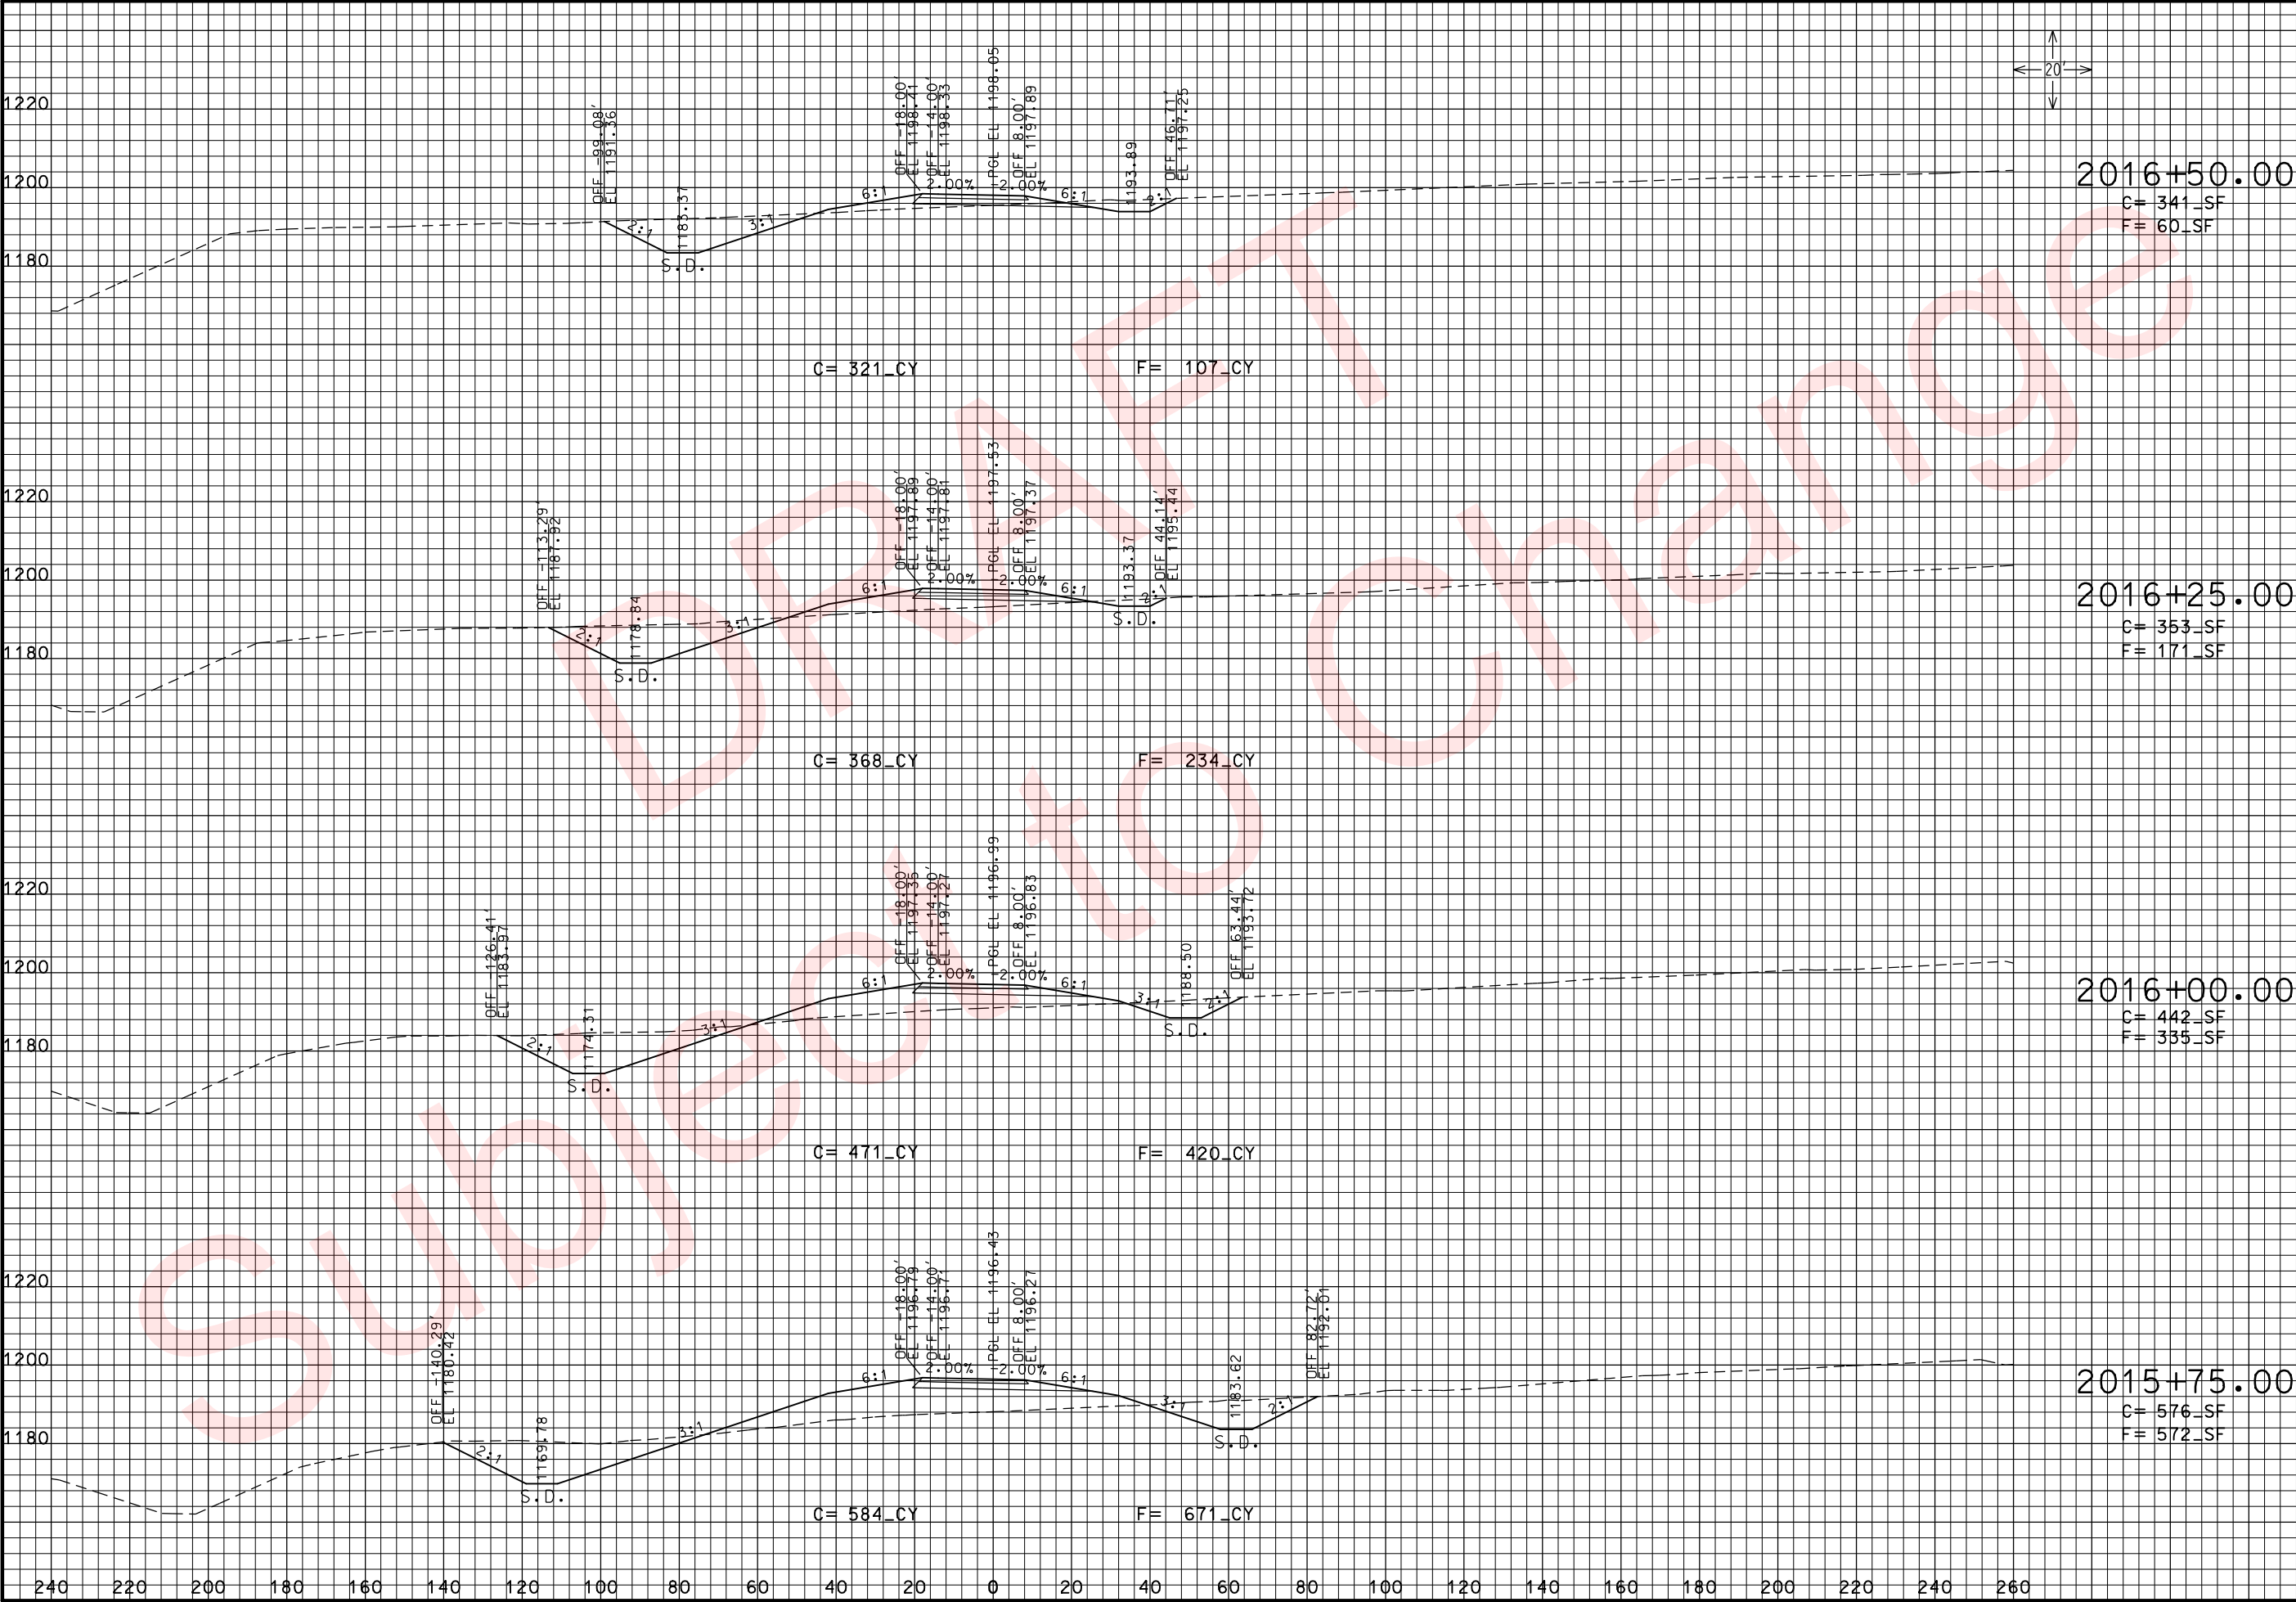

THIS MEDIA SHOULD NOT BE CONSIDERED A CERTIFIED DOCUMENT.

DATE PREPARED 3/26/2010	
ROUTE 49	STATE MO
DISTRICT 7	SHEET NO. 294
COUNTY McDONALD	
JOB NO. J7P0601	
CONTRACT ID.	
PROJECT NO.	
BRIDGE NO.	

DESCRIPTION	DATE

MISSOURI HIGHWAYS AND TRANSPORTATION COMMISSION

MoDOT

105 WEST CAPITOL
JEFFERSON CITY, MO 65102
1-888-ASK-MODOT (1-888-275-6636)

ROUTE 49 RAMP 2
CROSS SECTIONS
SHEET 18 OF 20

2015+75.00
C= 576_SF
F= 572_SF

2016+00.00
C= 442_SF
F= 335_SF

2016+25.00
C= 353_SF
F= 171_SF

2016+50.00
C= 341_SF
F= 60_SF


C= 584_CY
F= 671_CY

C= 471_CY
F= 420_CY

C= 368_CY
F= 234_CY

C= 321_CY
F= 107_CY

xs_277-296_j7p0601_i20_RAMP2.dgn 11:16:31 AM 3/26/2010

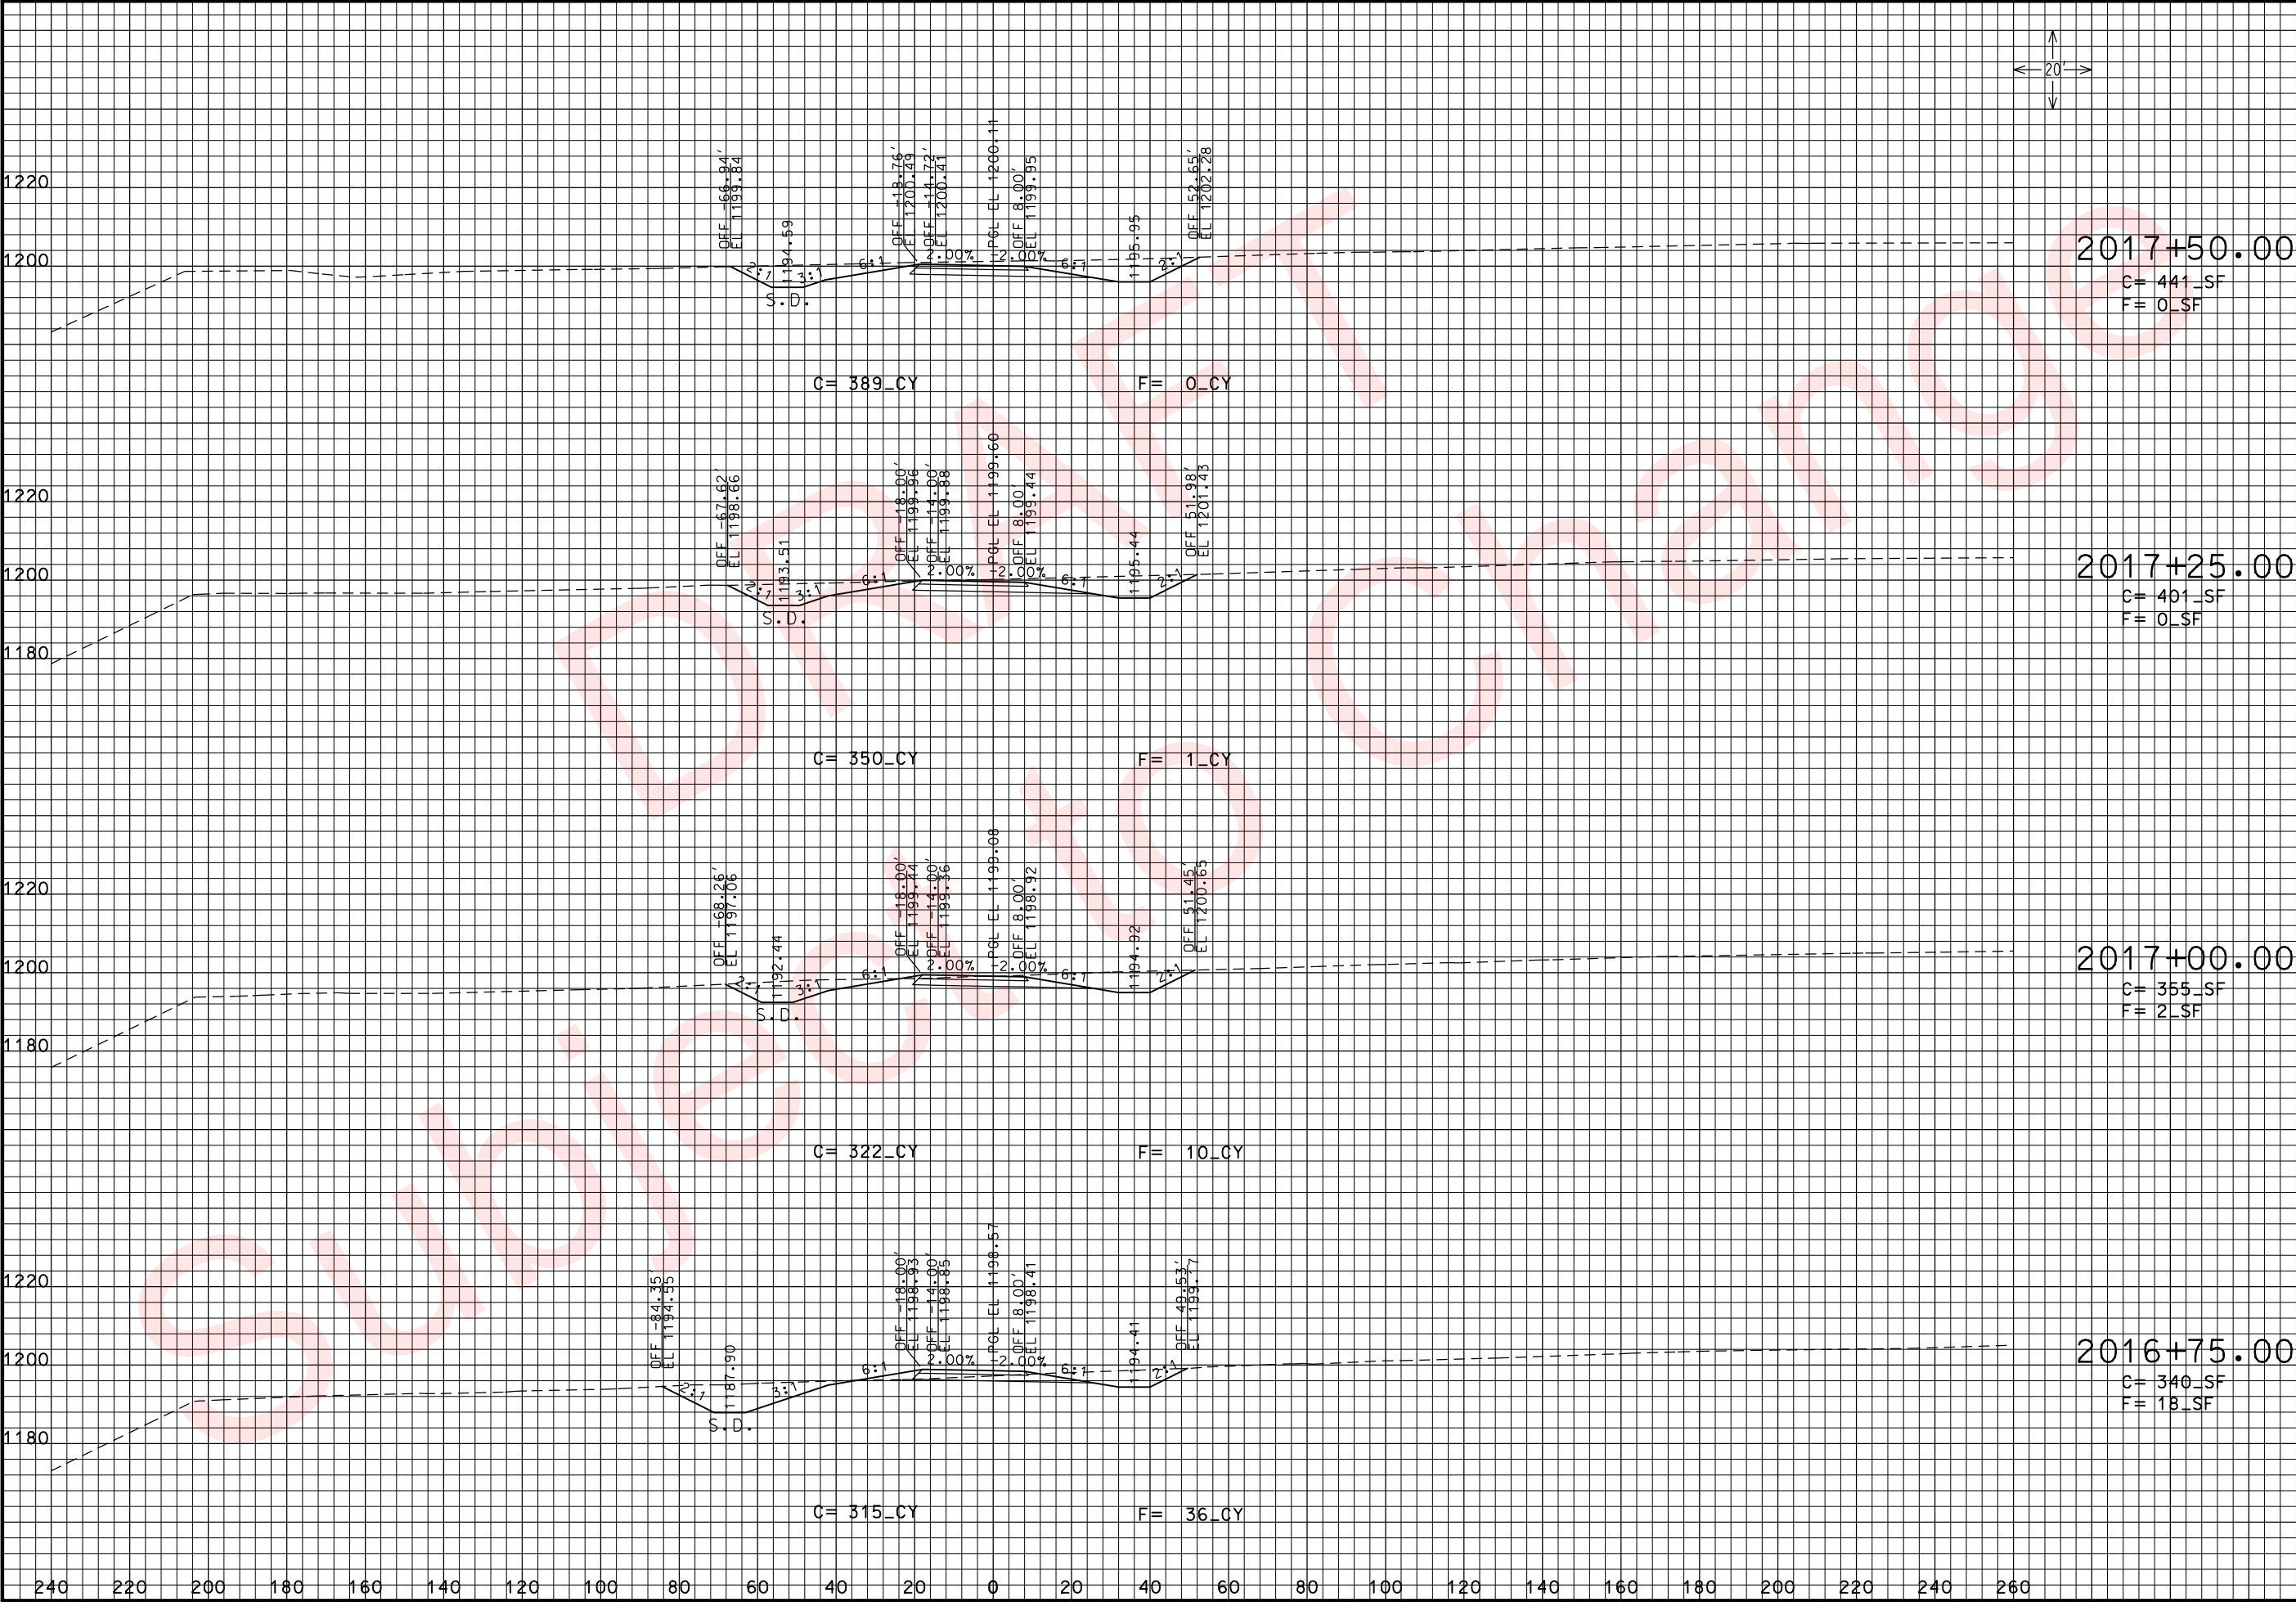

THIS MEDIA SHOULD NOT BE CONSIDERED A CERTIFIED DOCUMENT.

DATE PREPARED
3/26/2010

ROUTE
49

DISTRICT
7

COUNTY
McDONALD

JOB NO.
J7P0601

CONTRACT ID.

PROJECT NO.

BRIDGE NO.

STATE
MO

SHEET NO.
295

DESCRIPTION

DATE

MISSOURI HIGHWAYS AND TRANSPORTATION COMMISSION




105 WEST CAPITOL
JEFFERSON CITY, MO 65102
1-888-ASK-MODOT (1-888-275-6636)

ROUTE 49 RAMP 2
CROSS SECTIONS
SHEET 19 OF 20

IF A SEAL IS PRESENT ON THIS SHEET IT HAS BEEN ELECTRONICALLY SEALED AND DATED:

REV.

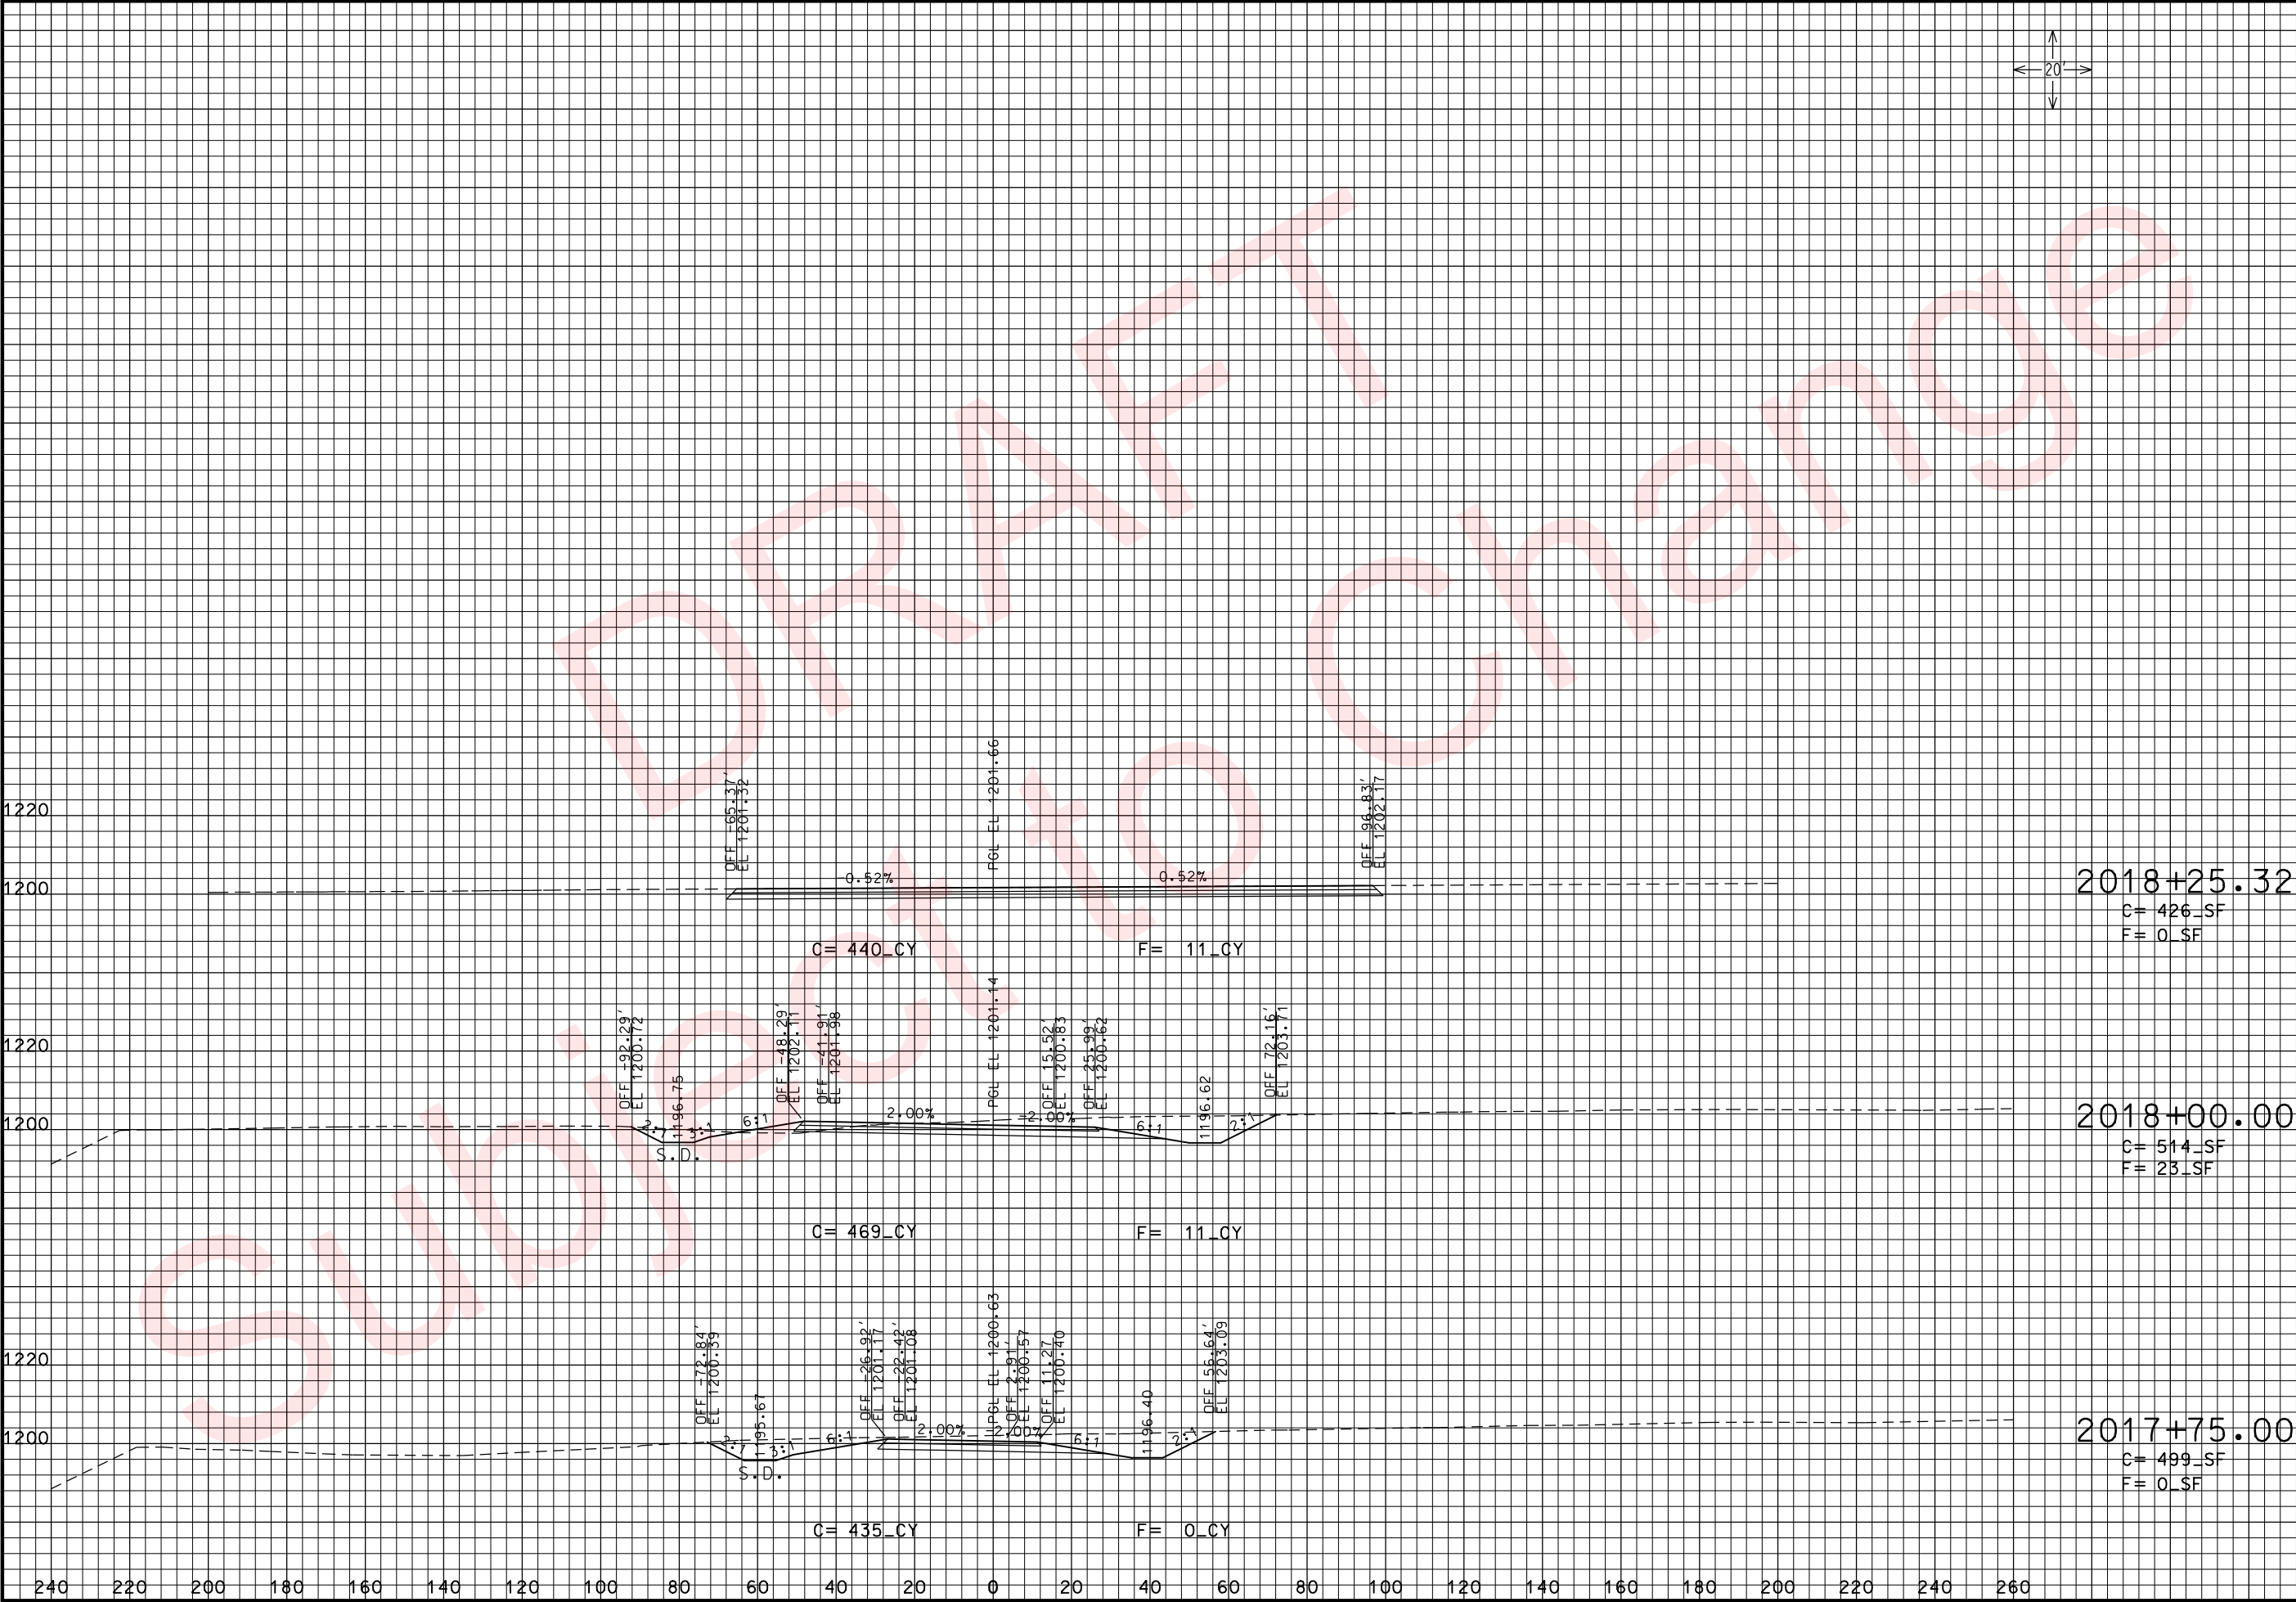

THIS MEDIA SHOULD
NOT BE CONSIDERED
A CERTIFIED
DOCUMENT.

DATE PREPARED
3/26/2010

ROUTE
49

DISTRICT
7

STATE
MO

SHEET NO.
296

COUNTY
McDONALD

JOB NO.
J7P0601

CONTRACT ID.

PROJECT NO.

BRIDGE NO.

DESCRIPTION

DATE


MISSOURI HIGHWAYS AND TRANSPORTATION
COMMISSION



105 WEST CAPITOL
JEFFERSON CITY, MO 65102
1-888-ASK-MODOT (1-888-275-6636)

ROUTE 49 RAMP 2
CROSS SECTIONS
SHEET 20 OF 20

REV.

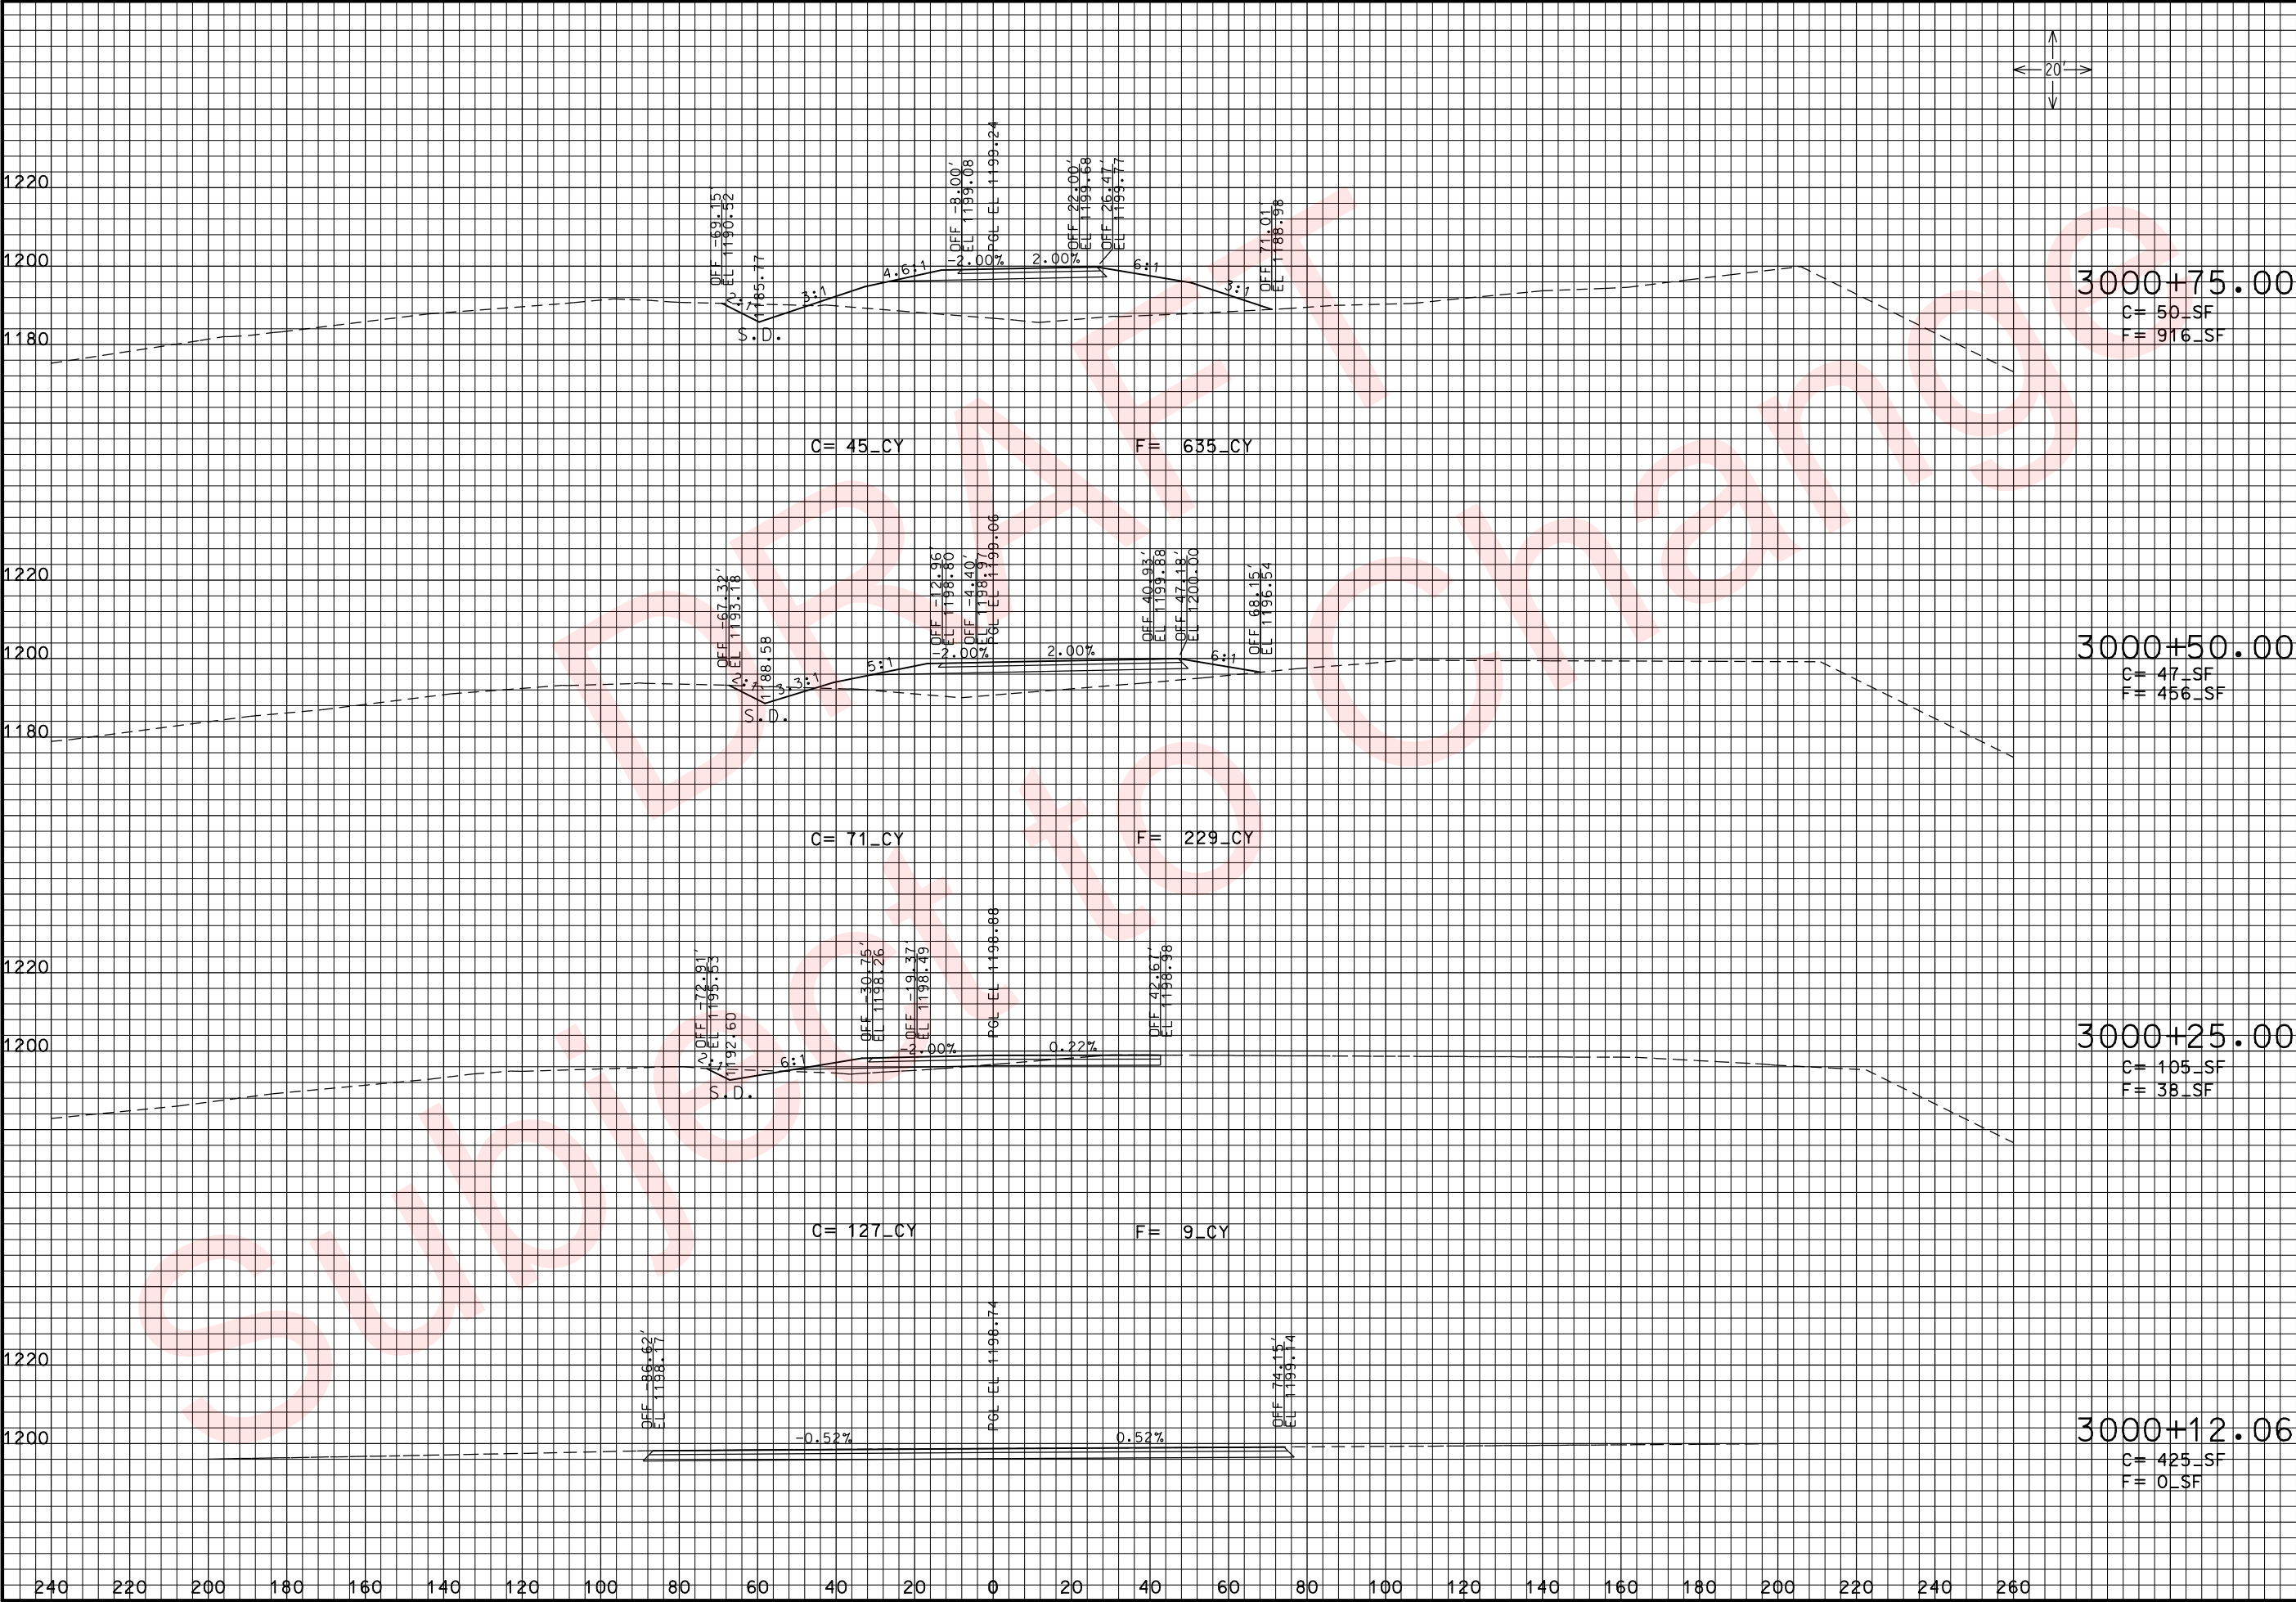

THIS MEDIA SHOULD NOT BE CONSIDERED A CERTIFIED DOCUMENT.

DATE PREPARED
3/26/2010

ROUTE 49	STATE MO
DISTRICT 7	SHEET NO. 297

COUNTY
McDONALD

JOB NO.
J7P0601

CONTRACT ID.

PROJECT NO.

BRIDGE NO.


DESCRIPTION	DATE

MISSOURI HIGHWAYS AND TRANSPORTATION COMMISSION



105 WEST CAPITOL
JEFFERSON CITY, MO 65102
1-888-ASK-MODOT (1-888-275-6636)

ROUTE 49 RAMP 3
CROSS SECTIONS
SHEET 1 OF 16

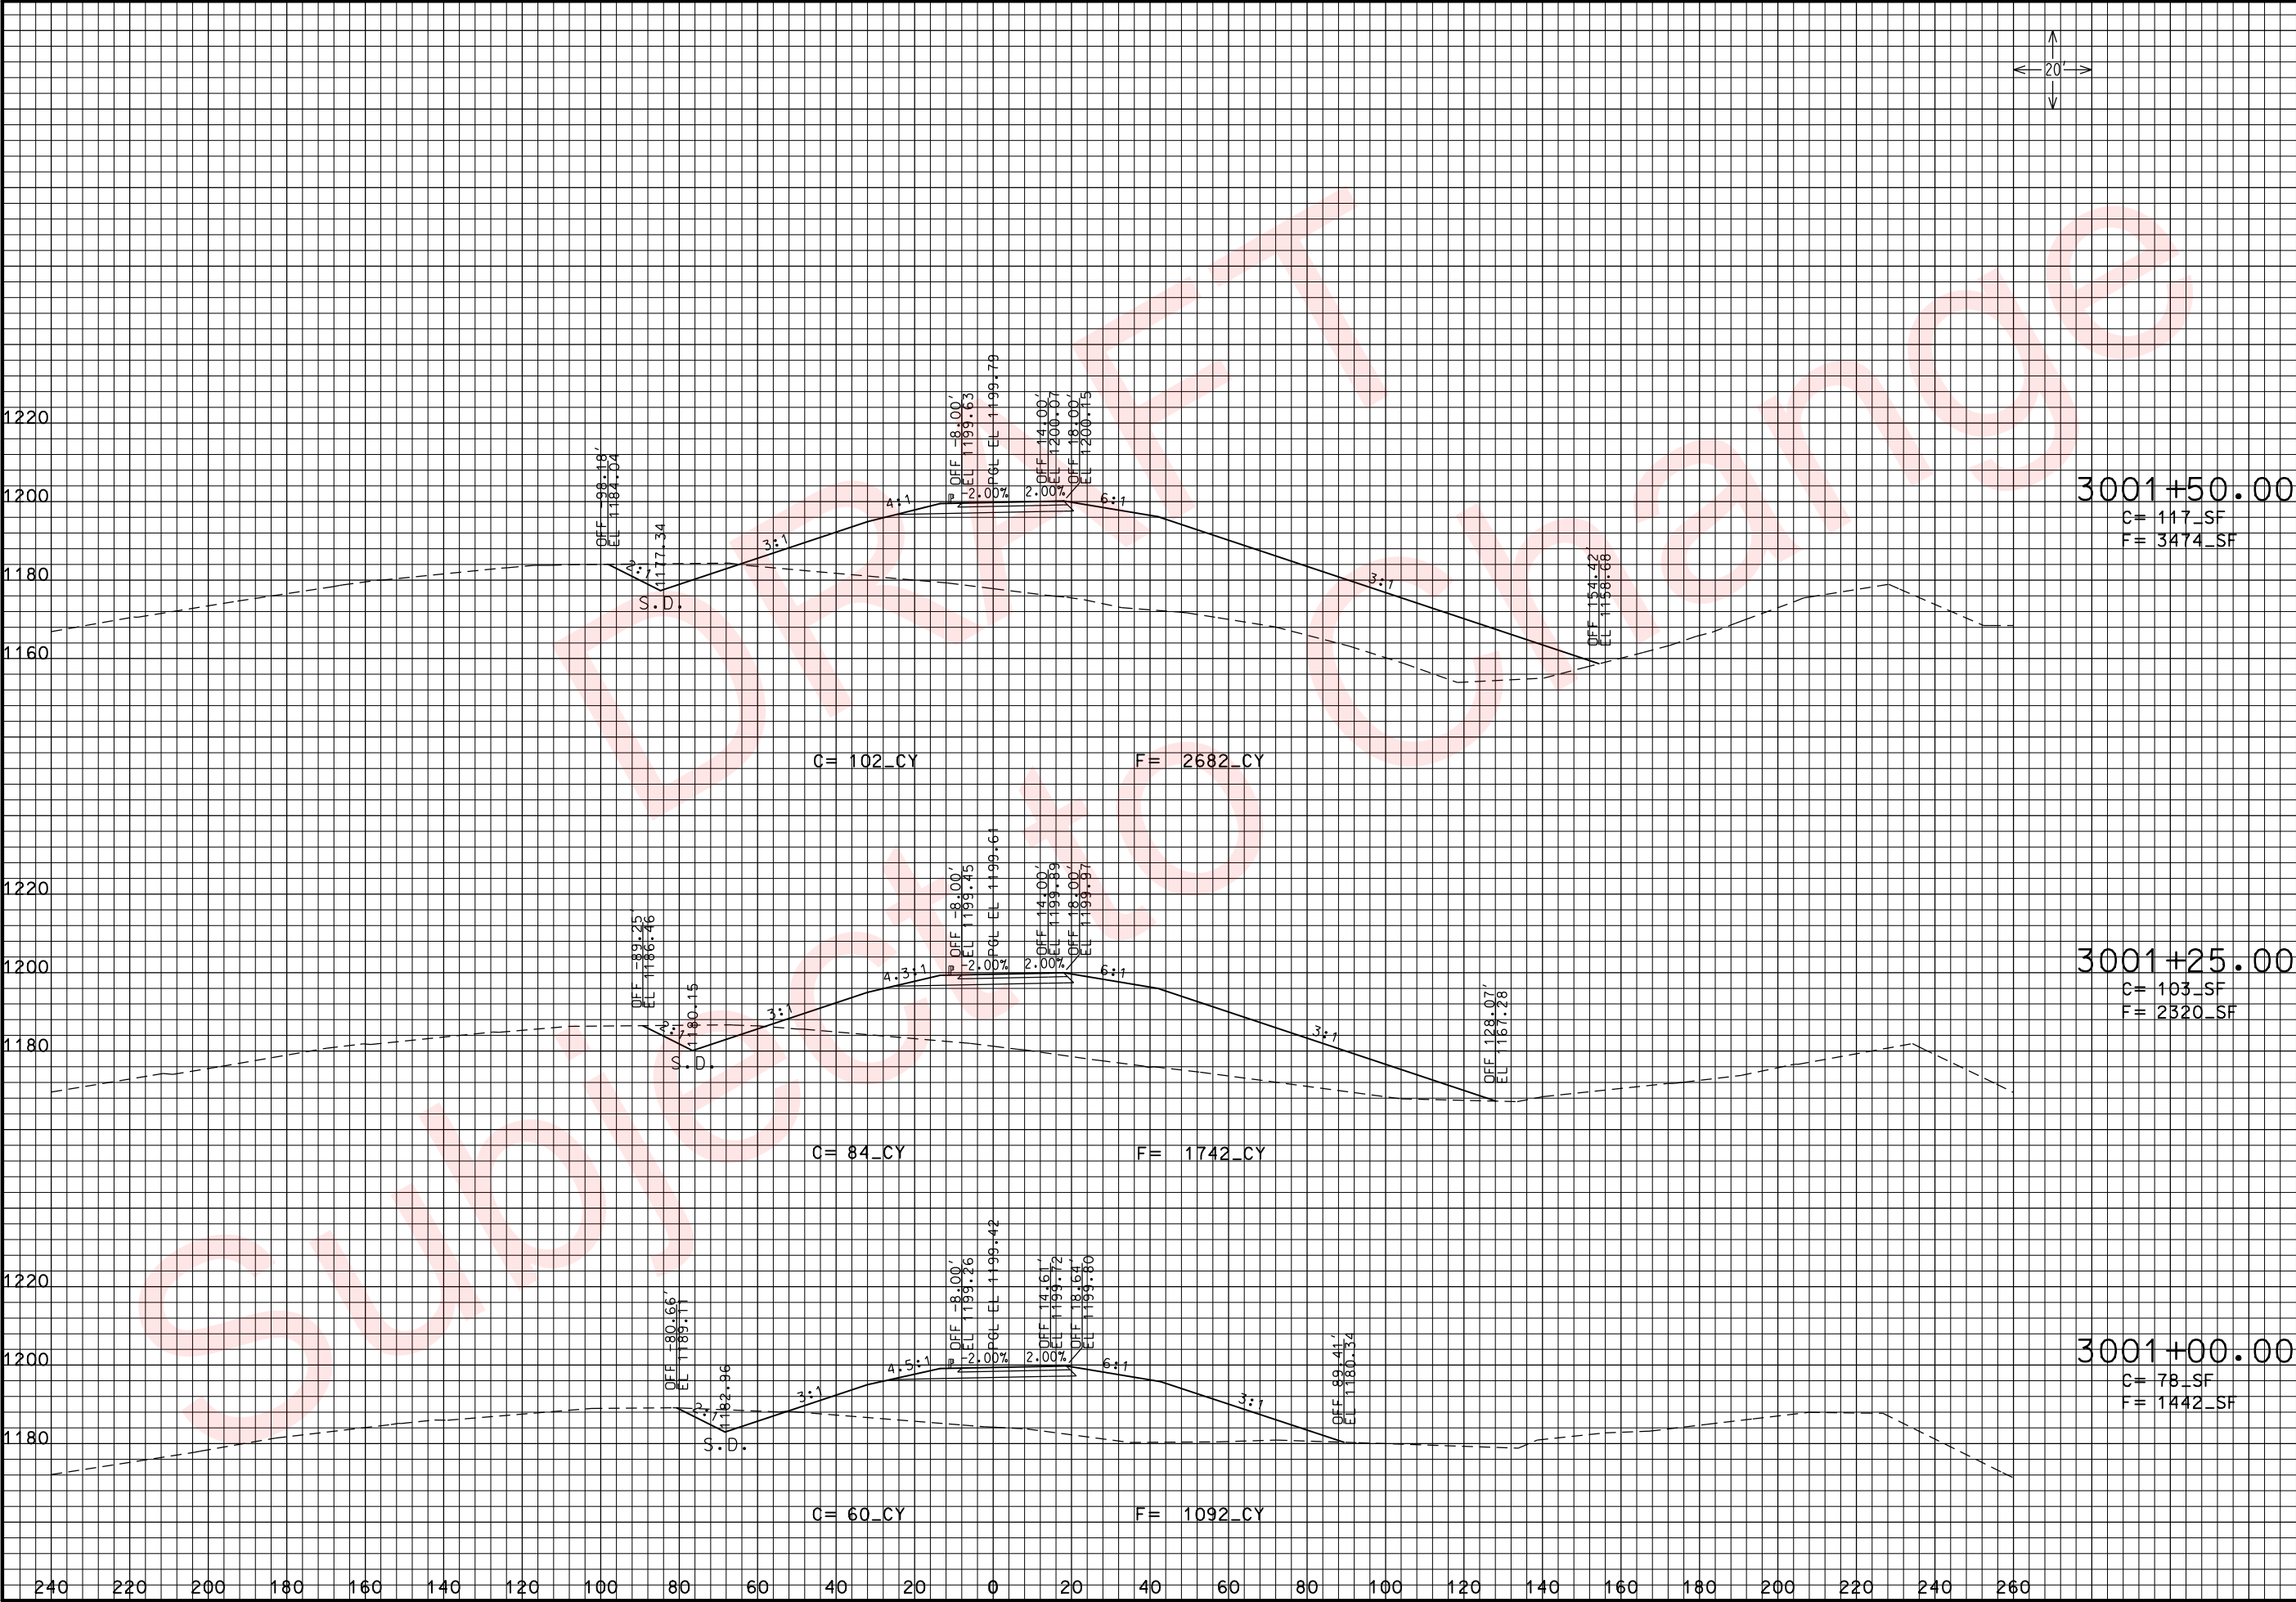

THIS MEDIA SHOULD NOT BE CONSIDERED A CERTIFIED DOCUMENT.

DATE PREPARED
3/26/2010

ROUTE
49

DISTRICT
7

STATE
MO

SHEET NO.
298

COUNTY
McDONALD

JOB NO.
J7P0601

CONTRACT ID.

PROJECT NO.

BRIDGE NO.

DATE	DESCRIPTION


MISSOURI HIGHWAYS AND TRANSPORTATION COMMISSION



105 WEST CAPITOL
JEFFERSON CITY, MO 65102
1-888-ASK-MODOT (1-888-275-6636)

ROUTE 49 RAMP 3
CROSS SECTIONS
SHEET 2 OF 16

REV.

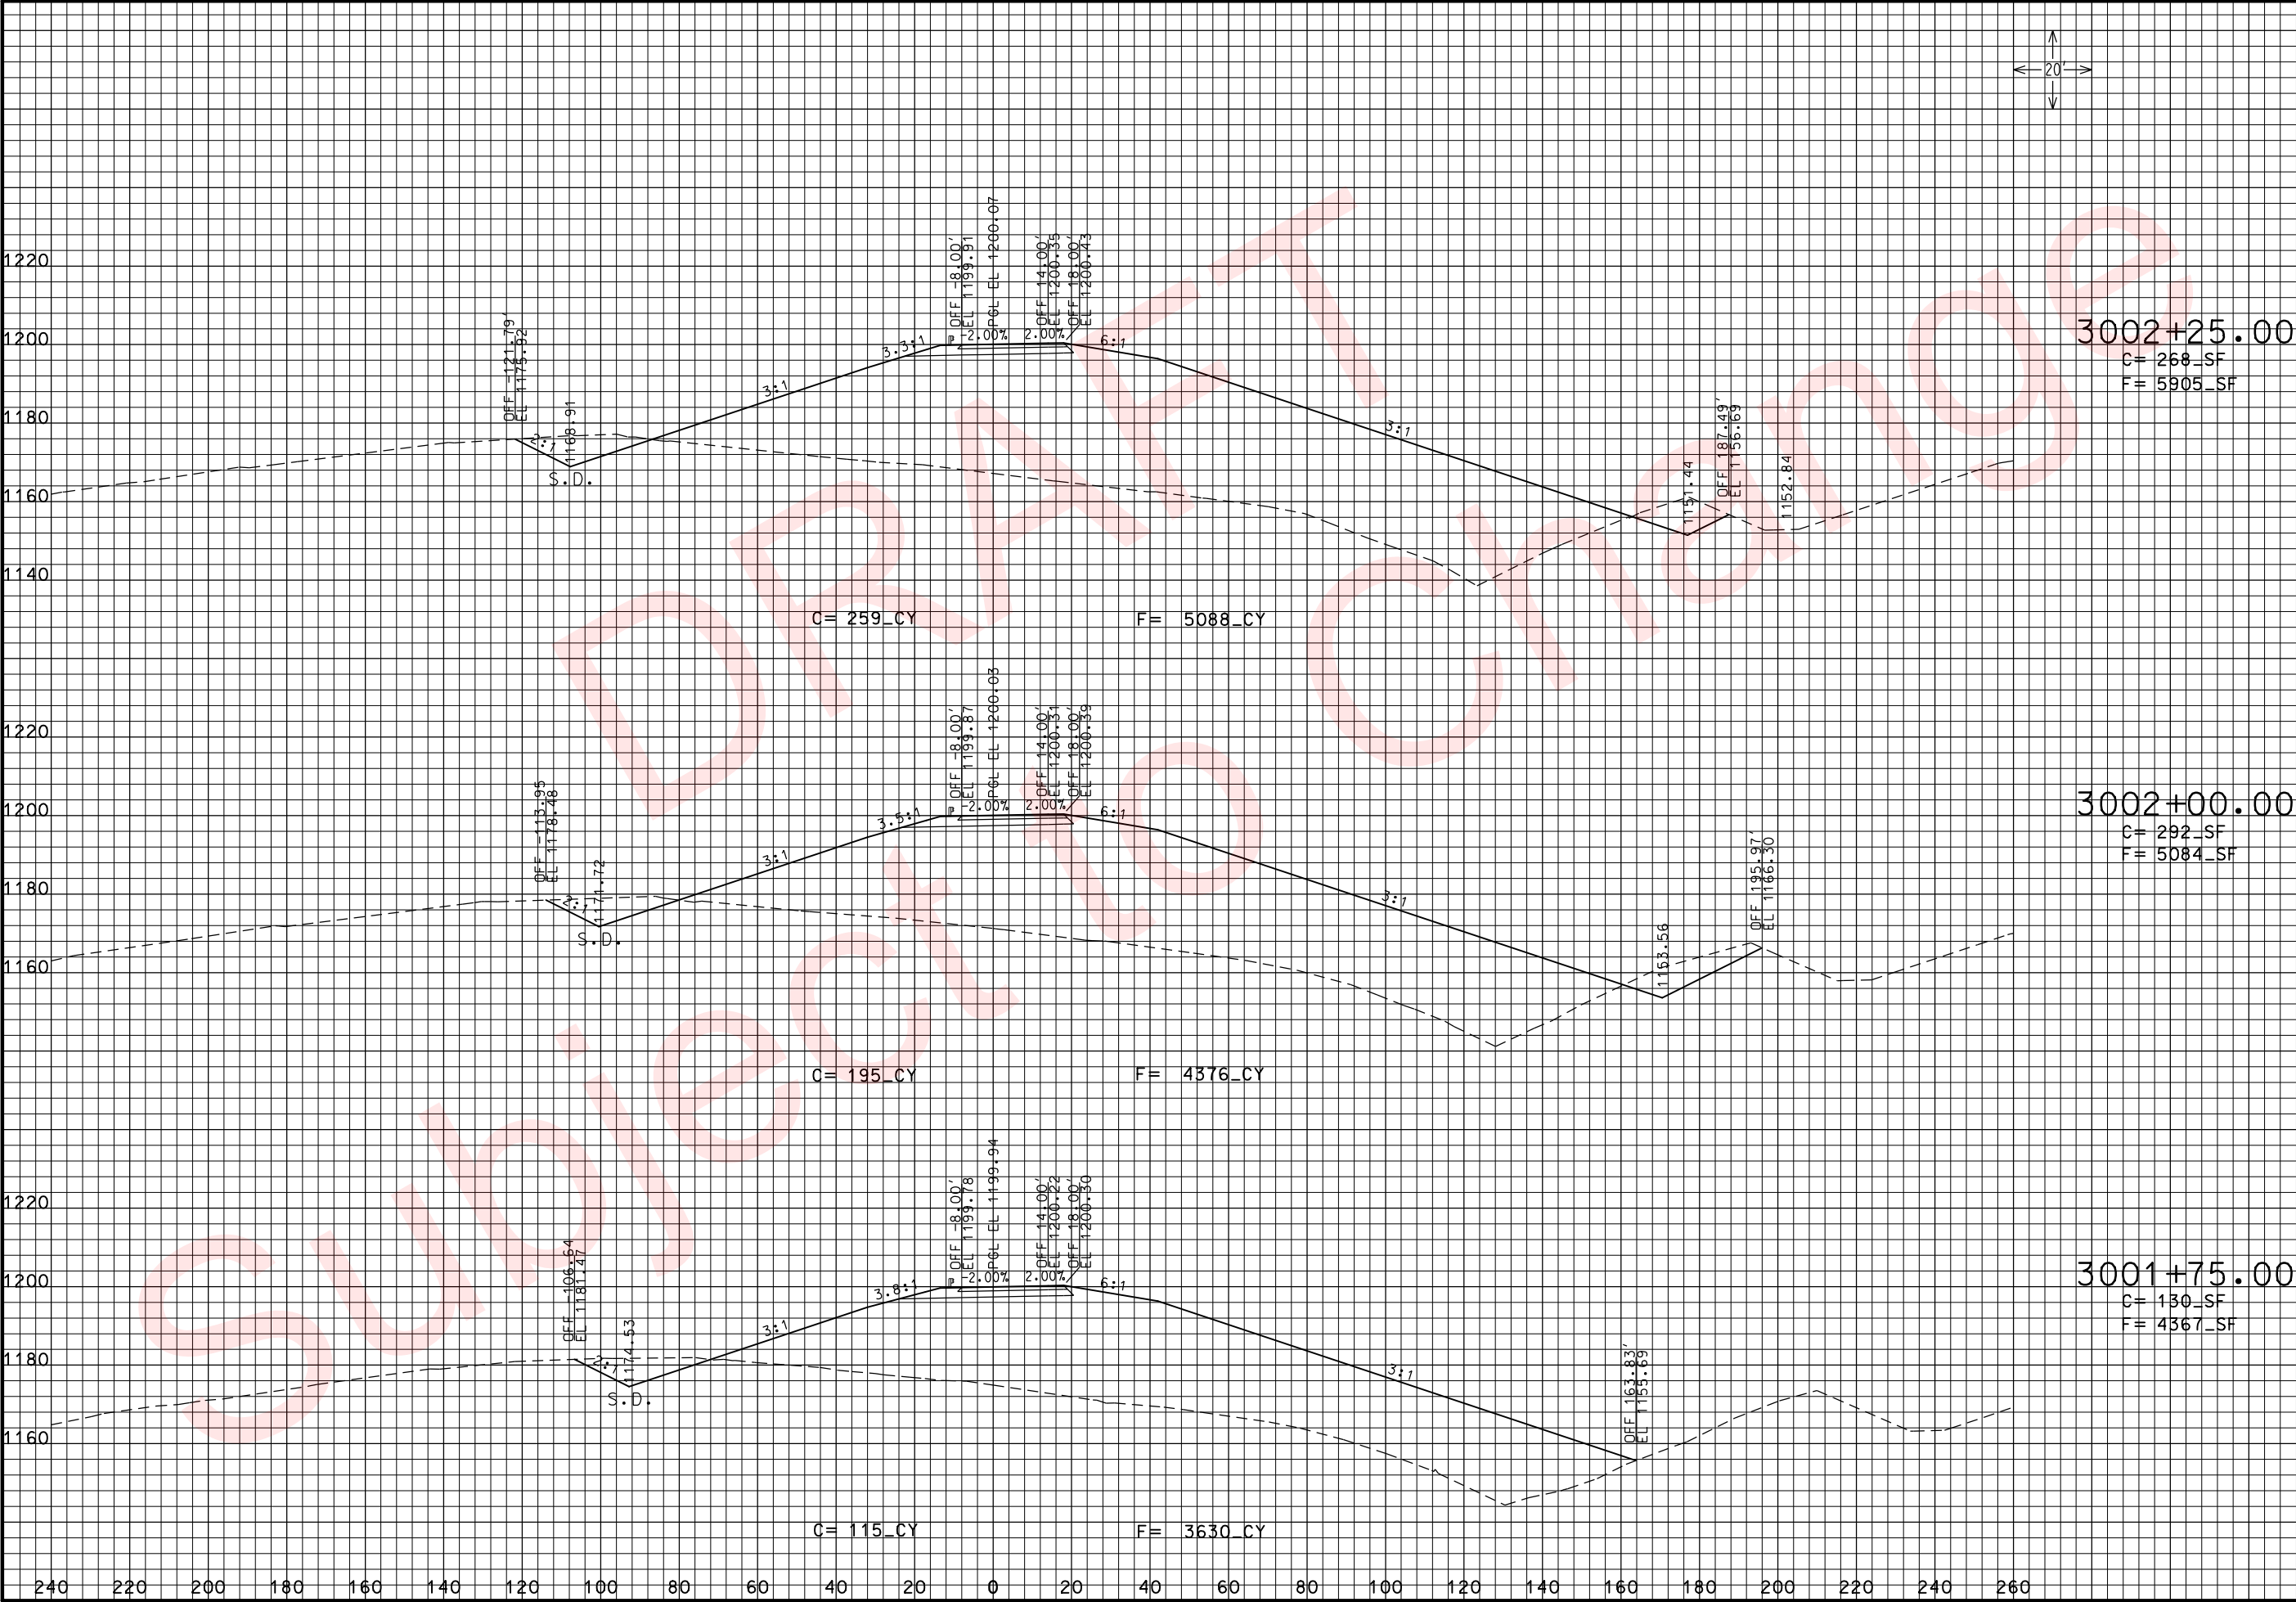

THIS MEDIA SHOULD NOT BE CONSIDERED A CERTIFIED DOCUMENT.

DATE PREPARED
3/26/2010

ROUTE
49

DISTRICT
7

STATE
MO

SHEET NO.
299

COUNTY
McDONALD

JOB NO.
J7P0601

CONTRACT ID.

PROJECT NO.

BRIDGE NO.

DESCRIPTION	DATE


MISSOURI HIGHWAYS AND TRANSPORTATION COMMISSION



105 WEST CAPITOL
JEFFERSON CITY, MO 65102
1-888-ASK-MODOT (1-888-275-6636)

ROUTE 49 RAMP 3
CROSS SECTIONS
SHEET 3 OF 16

REV.

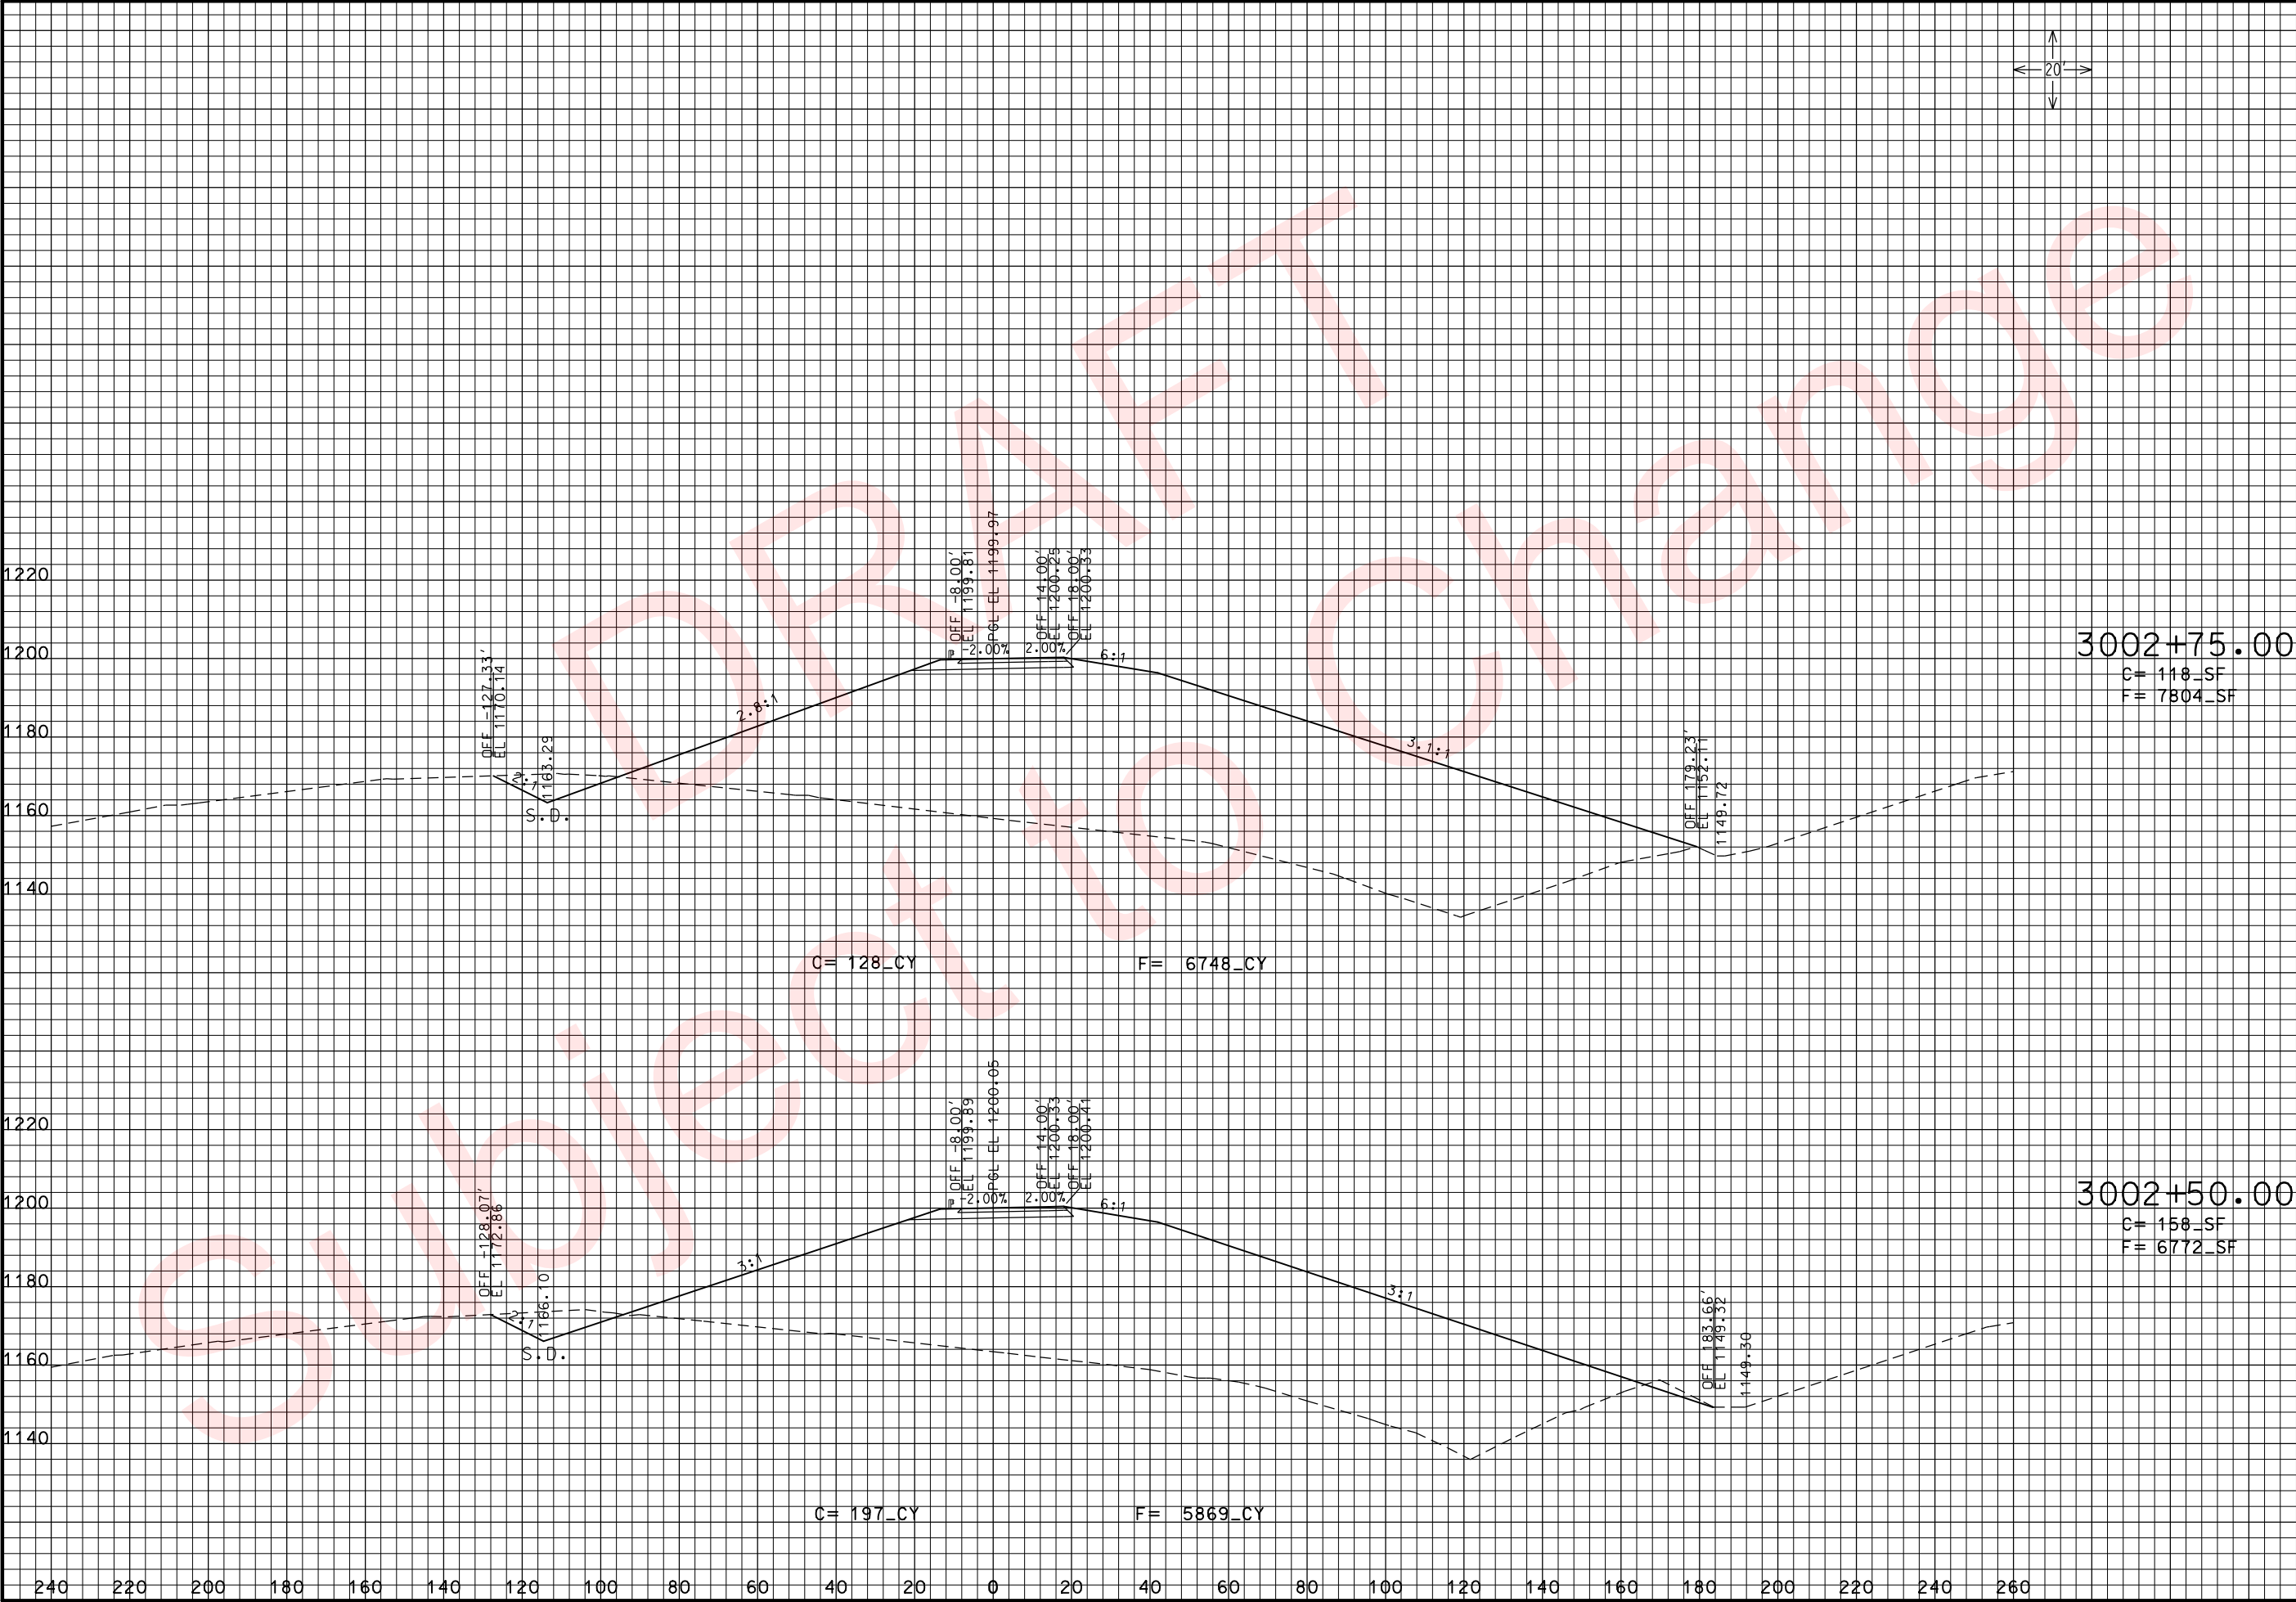

THIS MEDIA SHOULD NOT BE CONSIDERED A CERTIFIED DOCUMENT.

DATE PREPARED 3/26/2010	
ROUTE 49	STATE MO
DISTRICT 7	SHEET NO. 300
COUNTY McDONALD	
JOB NO. J7P0601	
CONTRACT ID.	
PROJECT NO.	
BRIDGE NO.	

DESCRIPTION	DATE

MISSOURI HIGHWAYS AND TRANSPORTATION COMMISSION


105 WEST CAPITOL
JEFFERSON CITY, MO 65102
1-888-ASK-MODOT (1-888-275-6636)

ROUTE 49 RAMP 3
CROSS SECTIONS
SHEET 4 OF 16

REV.

IF A SEAL IS PRESENT ON THIS SHEET IT HAS BEEN ELECTRONICALLY SEALED AND DATED.

xs_297-312_j7p0601_i20_RAMP3.dgn 11:17:41 AM 3/26/2010

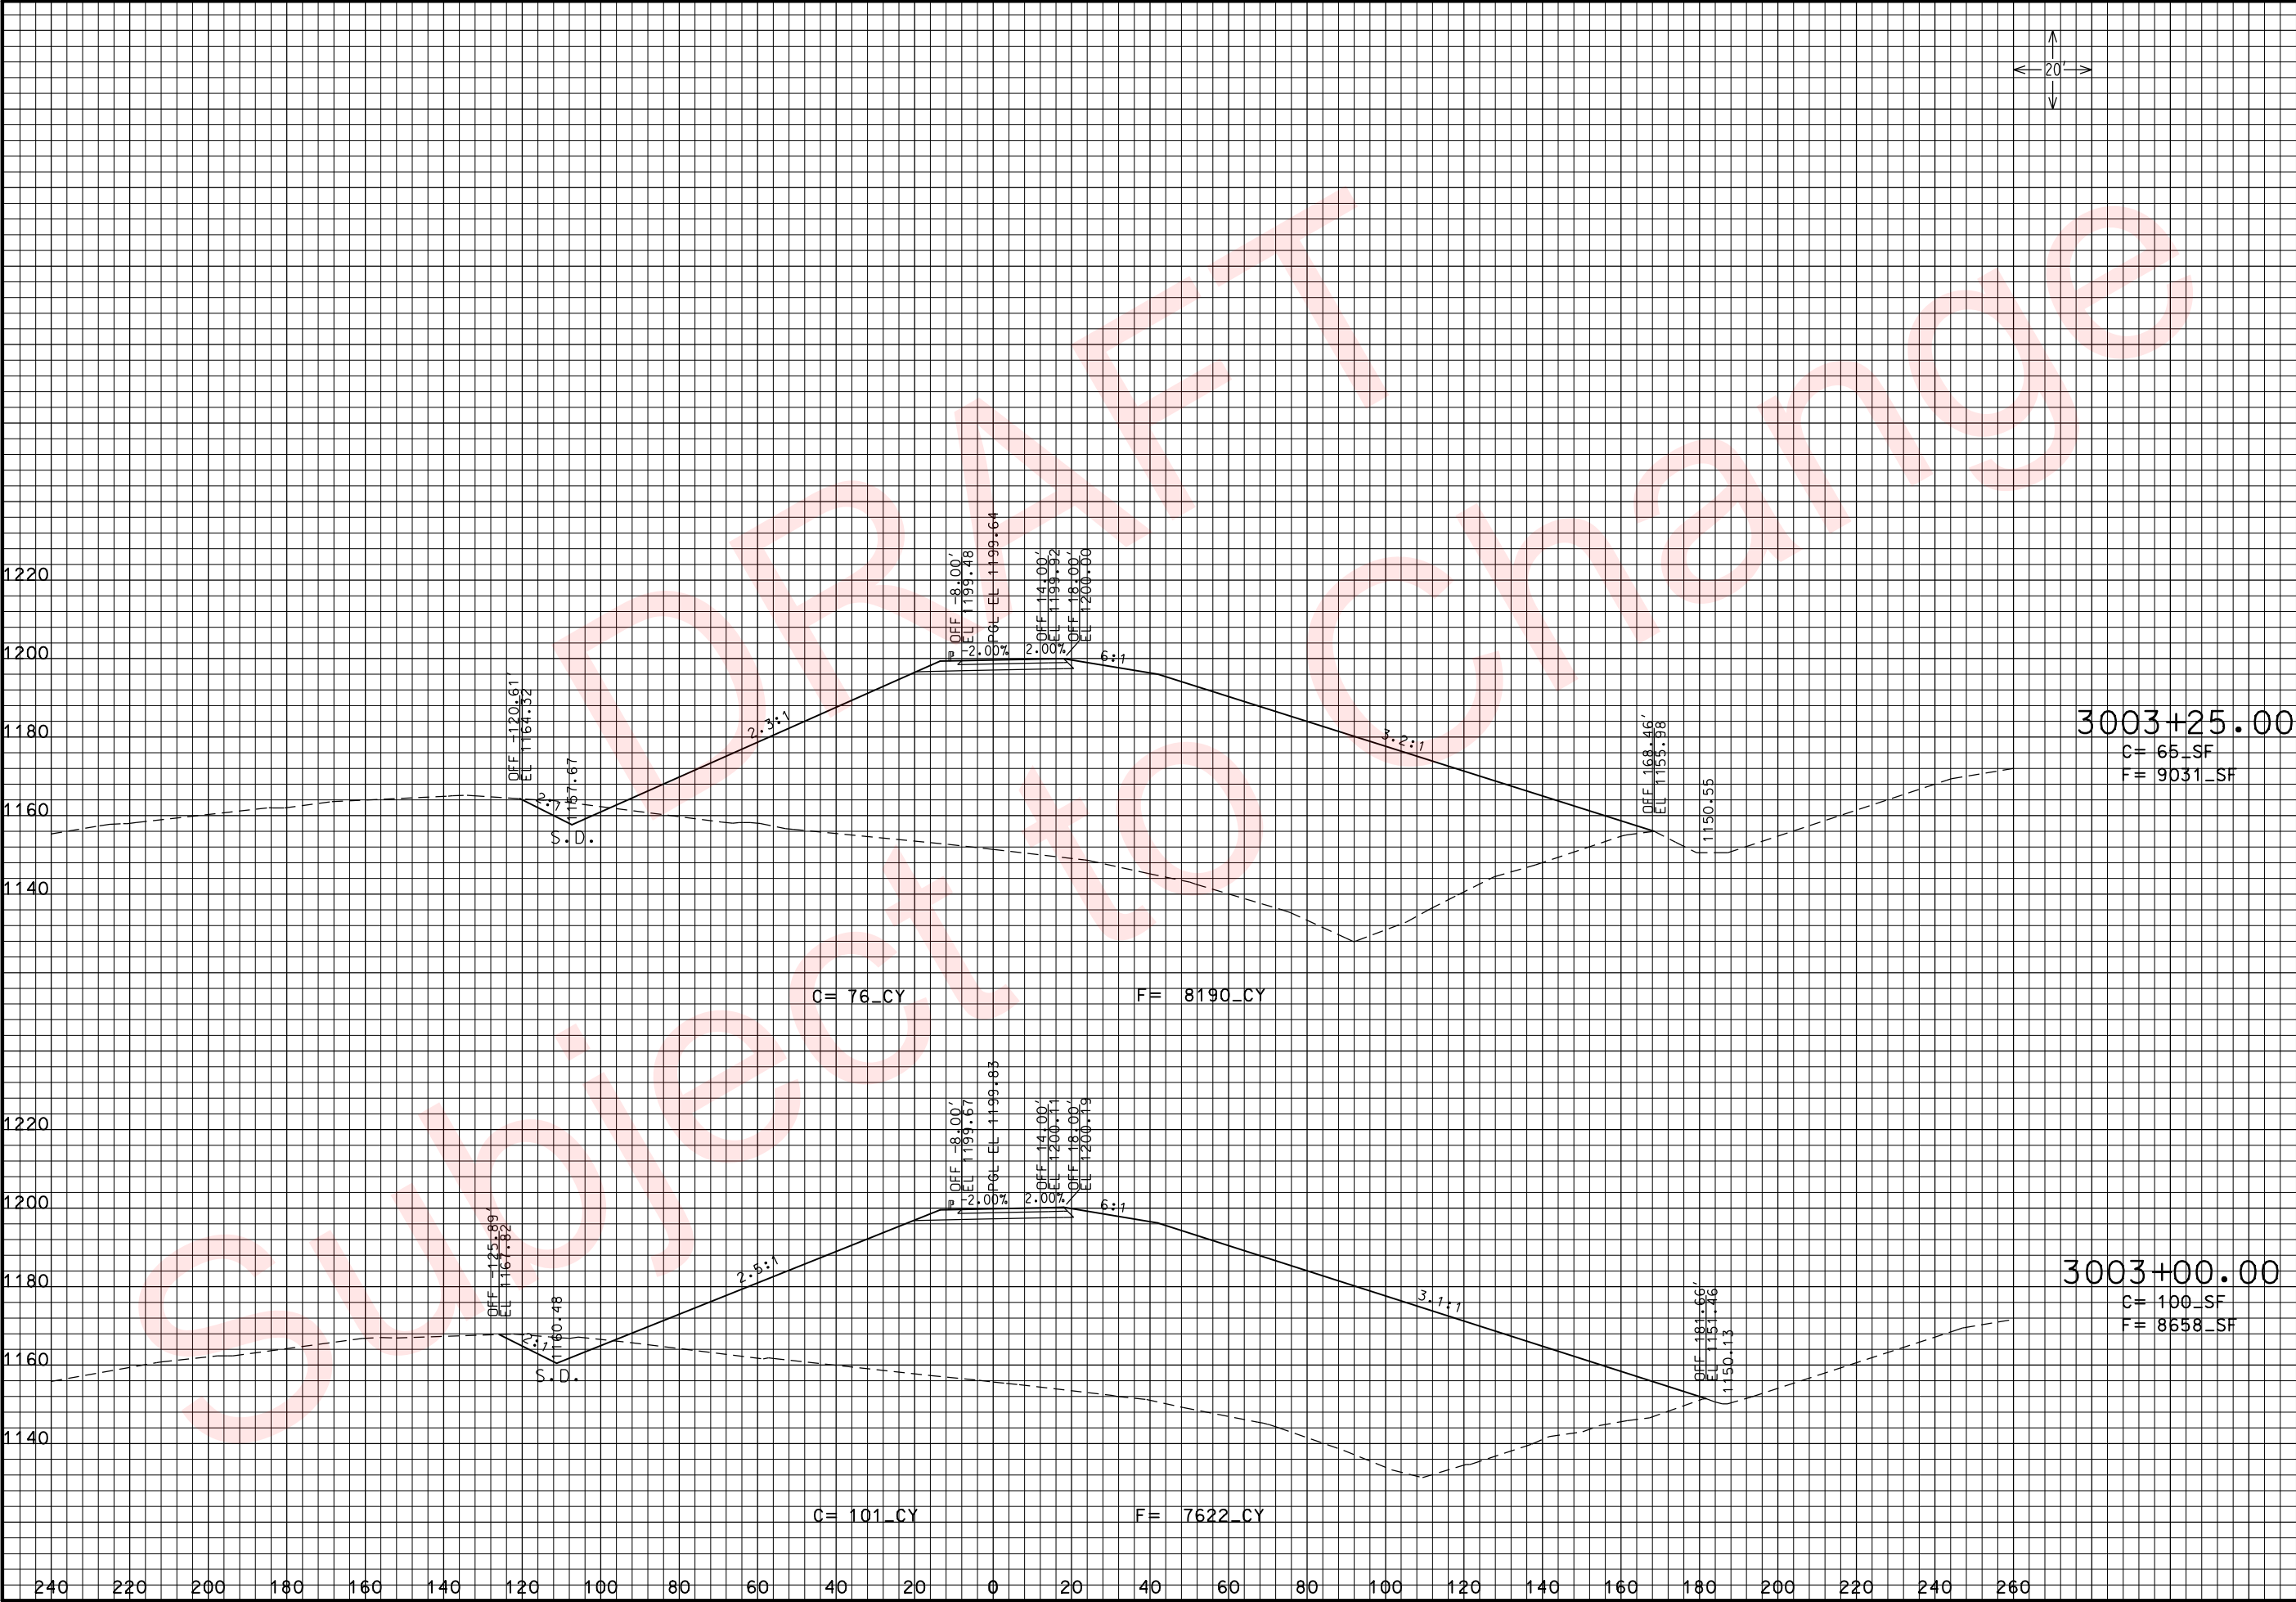

THIS MEDIA SHOULD NOT BE CONSIDERED A CERTIFIED DOCUMENT.

DATE PREPARED
3/26/2010

ROUTE
49

DISTRICT
7

STATE
MO

SHEET NO.
30

COUNTY
McDONALD

JOB NO.
J7P0601

CONTRACT ID.

PROJECT NO.

BRIDGE NO.

DESCRIPTION

DATE

MISSOURI HIGHWAYS AND TRANSPORTATION COMMISSION


105 WEST CAPITOL
JEFFERSON CITY, MO 65102
1-888-ASK-MODOT (1-888-275-6636)

MODOT

ROUTE 49 RAMP 3
CROSS SECTIONS
SHEET 5 OF 16

REV.

xs_297-312_j7p0601_i20_RAMP3.dgn 11:17:41 AM 3/26/2010

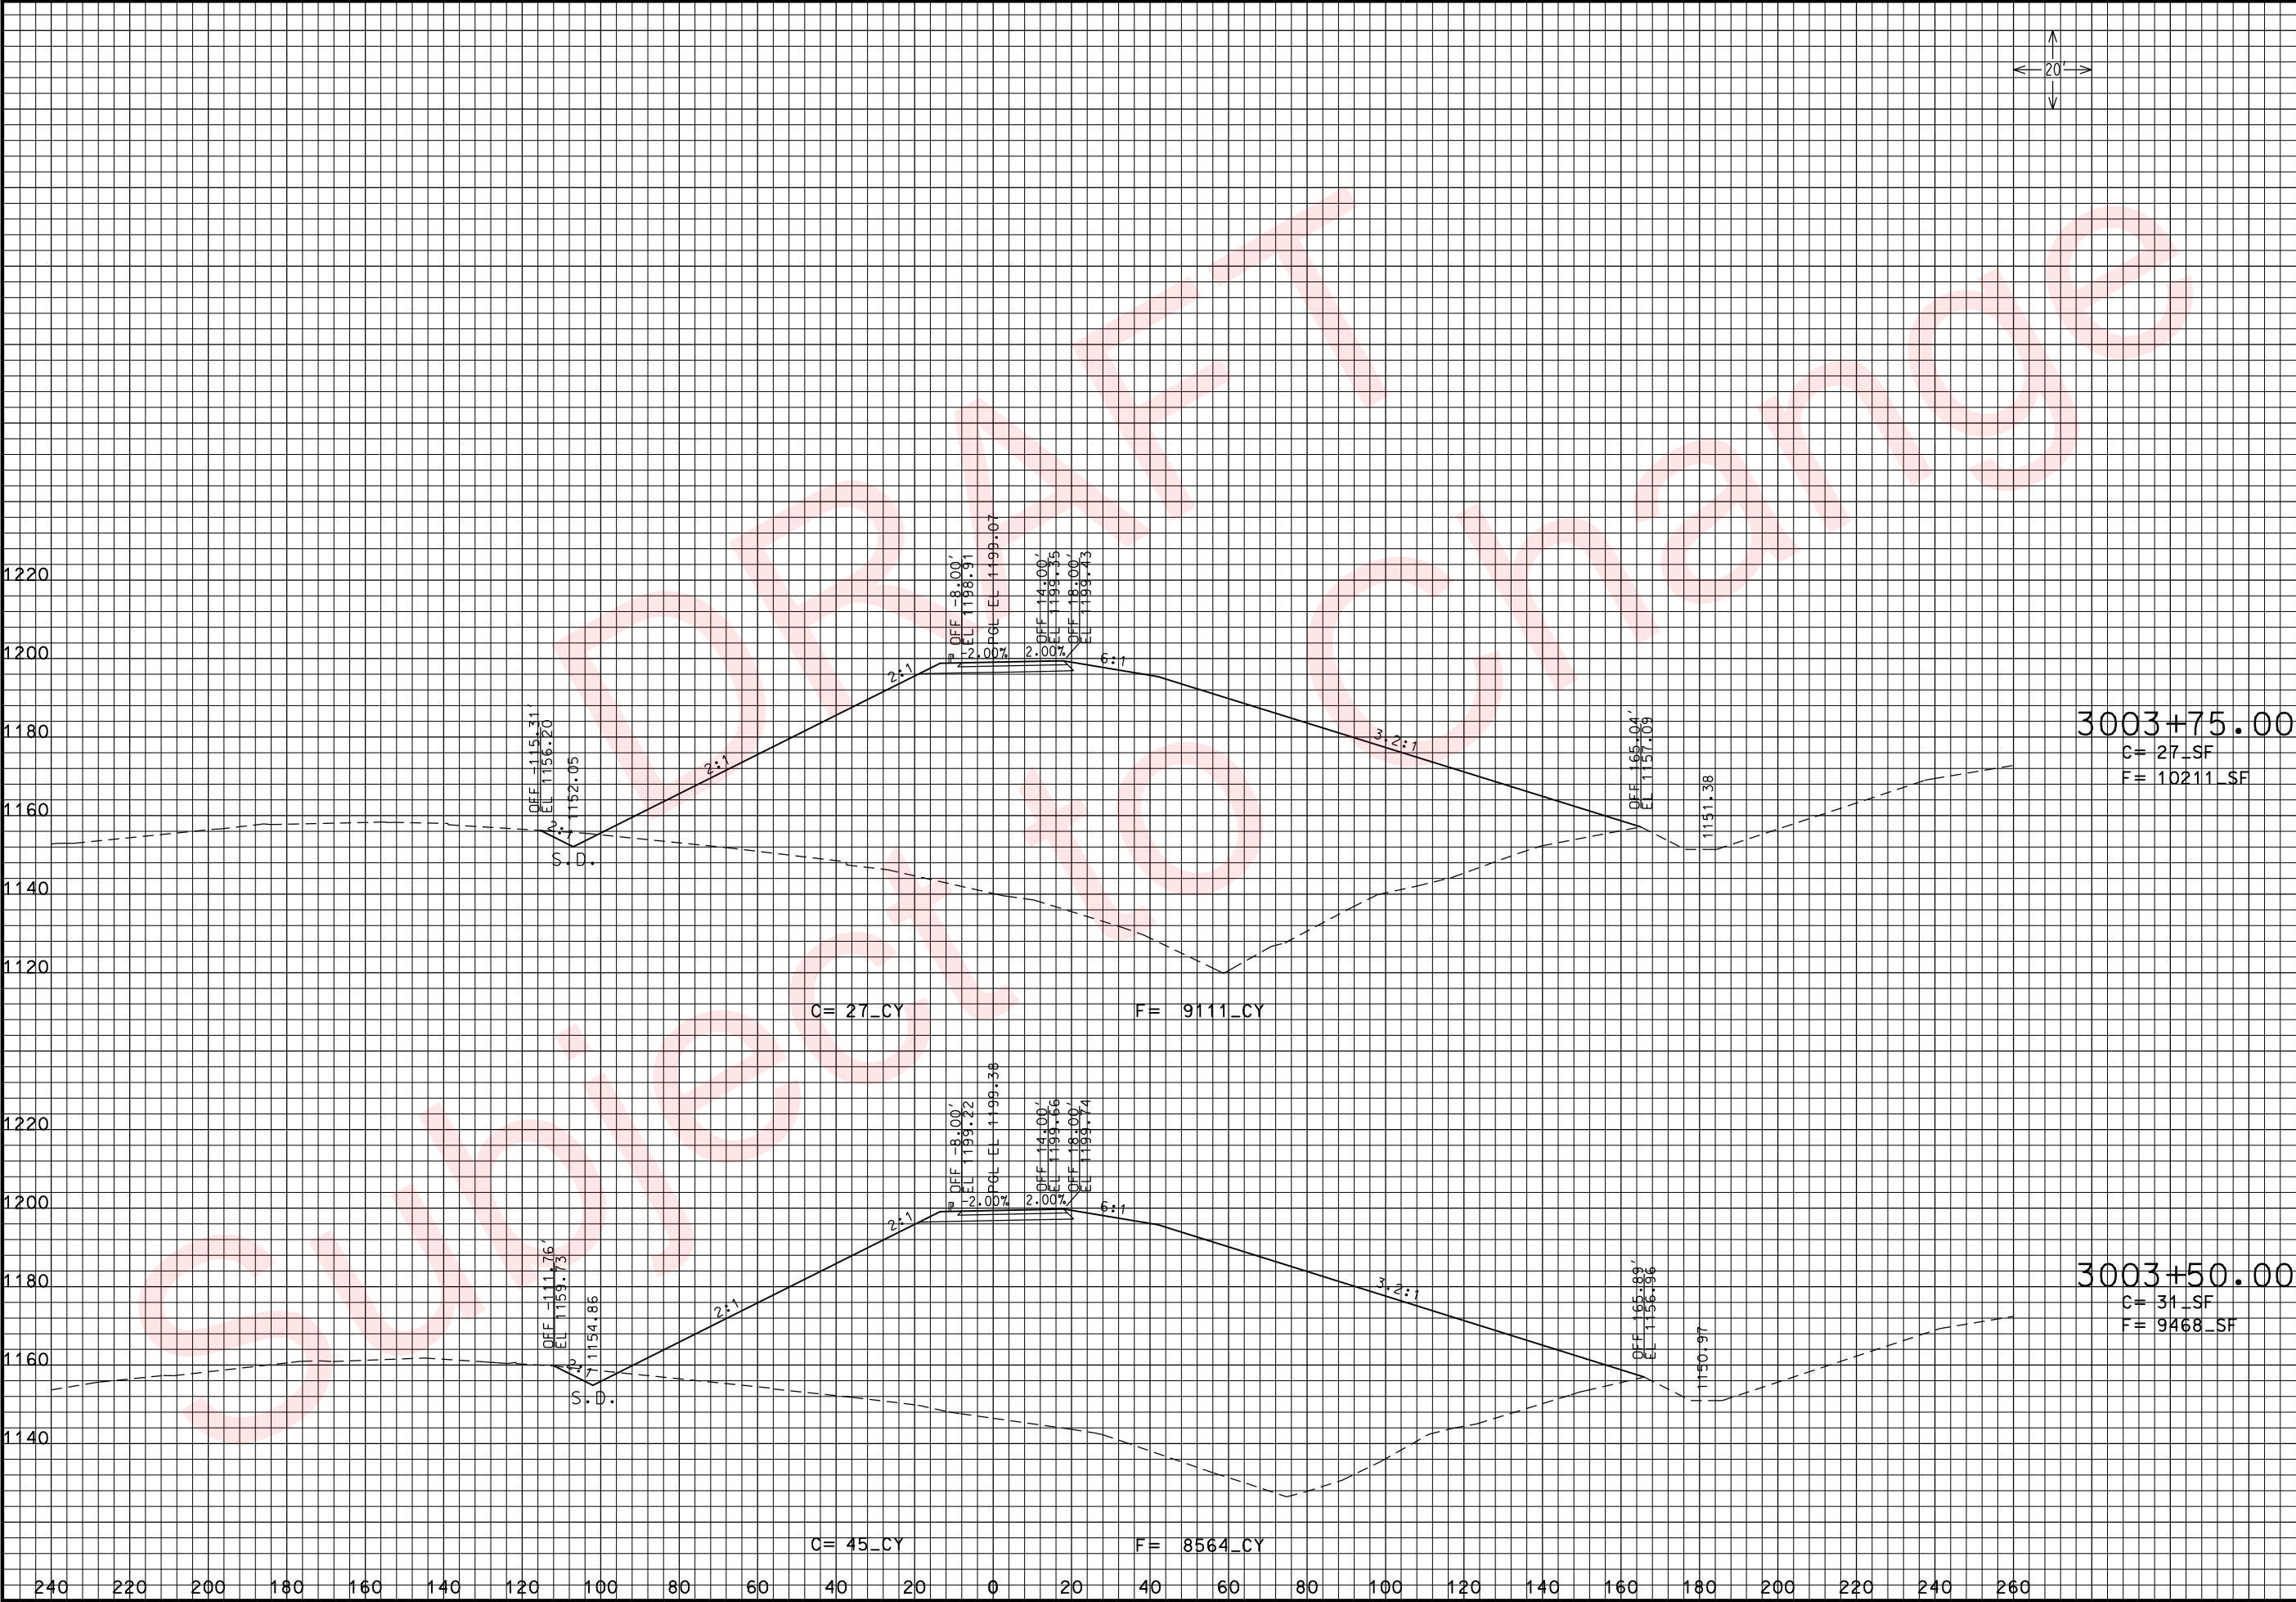

THIS MEDIA SHOULD NOT BE CONSIDERED A CERTIFIED DOCUMENT.


DATE PREPARED 3/26/2010	
ROUTE 49	STATE MO
DISTRICT 7	SHEET NO. 302
COUNTY McDONALD	
JOB NO. J7P0601	
CONTRACT ID.	
PROJECT NO.	
BRIDGE NO.	

DESCRIPTION	DATE

MISSOURI HIGHWAYS AND TRANSPORTATION COMMISSION

105 WEST CAPITOL
JEFFERSON CITY, MO 65102
1-888-ASK-MODOT (1-888-275-6636)

ROUTE 49 RAMP 3
CROSS SECTIONS
SHEET 6 OF 16

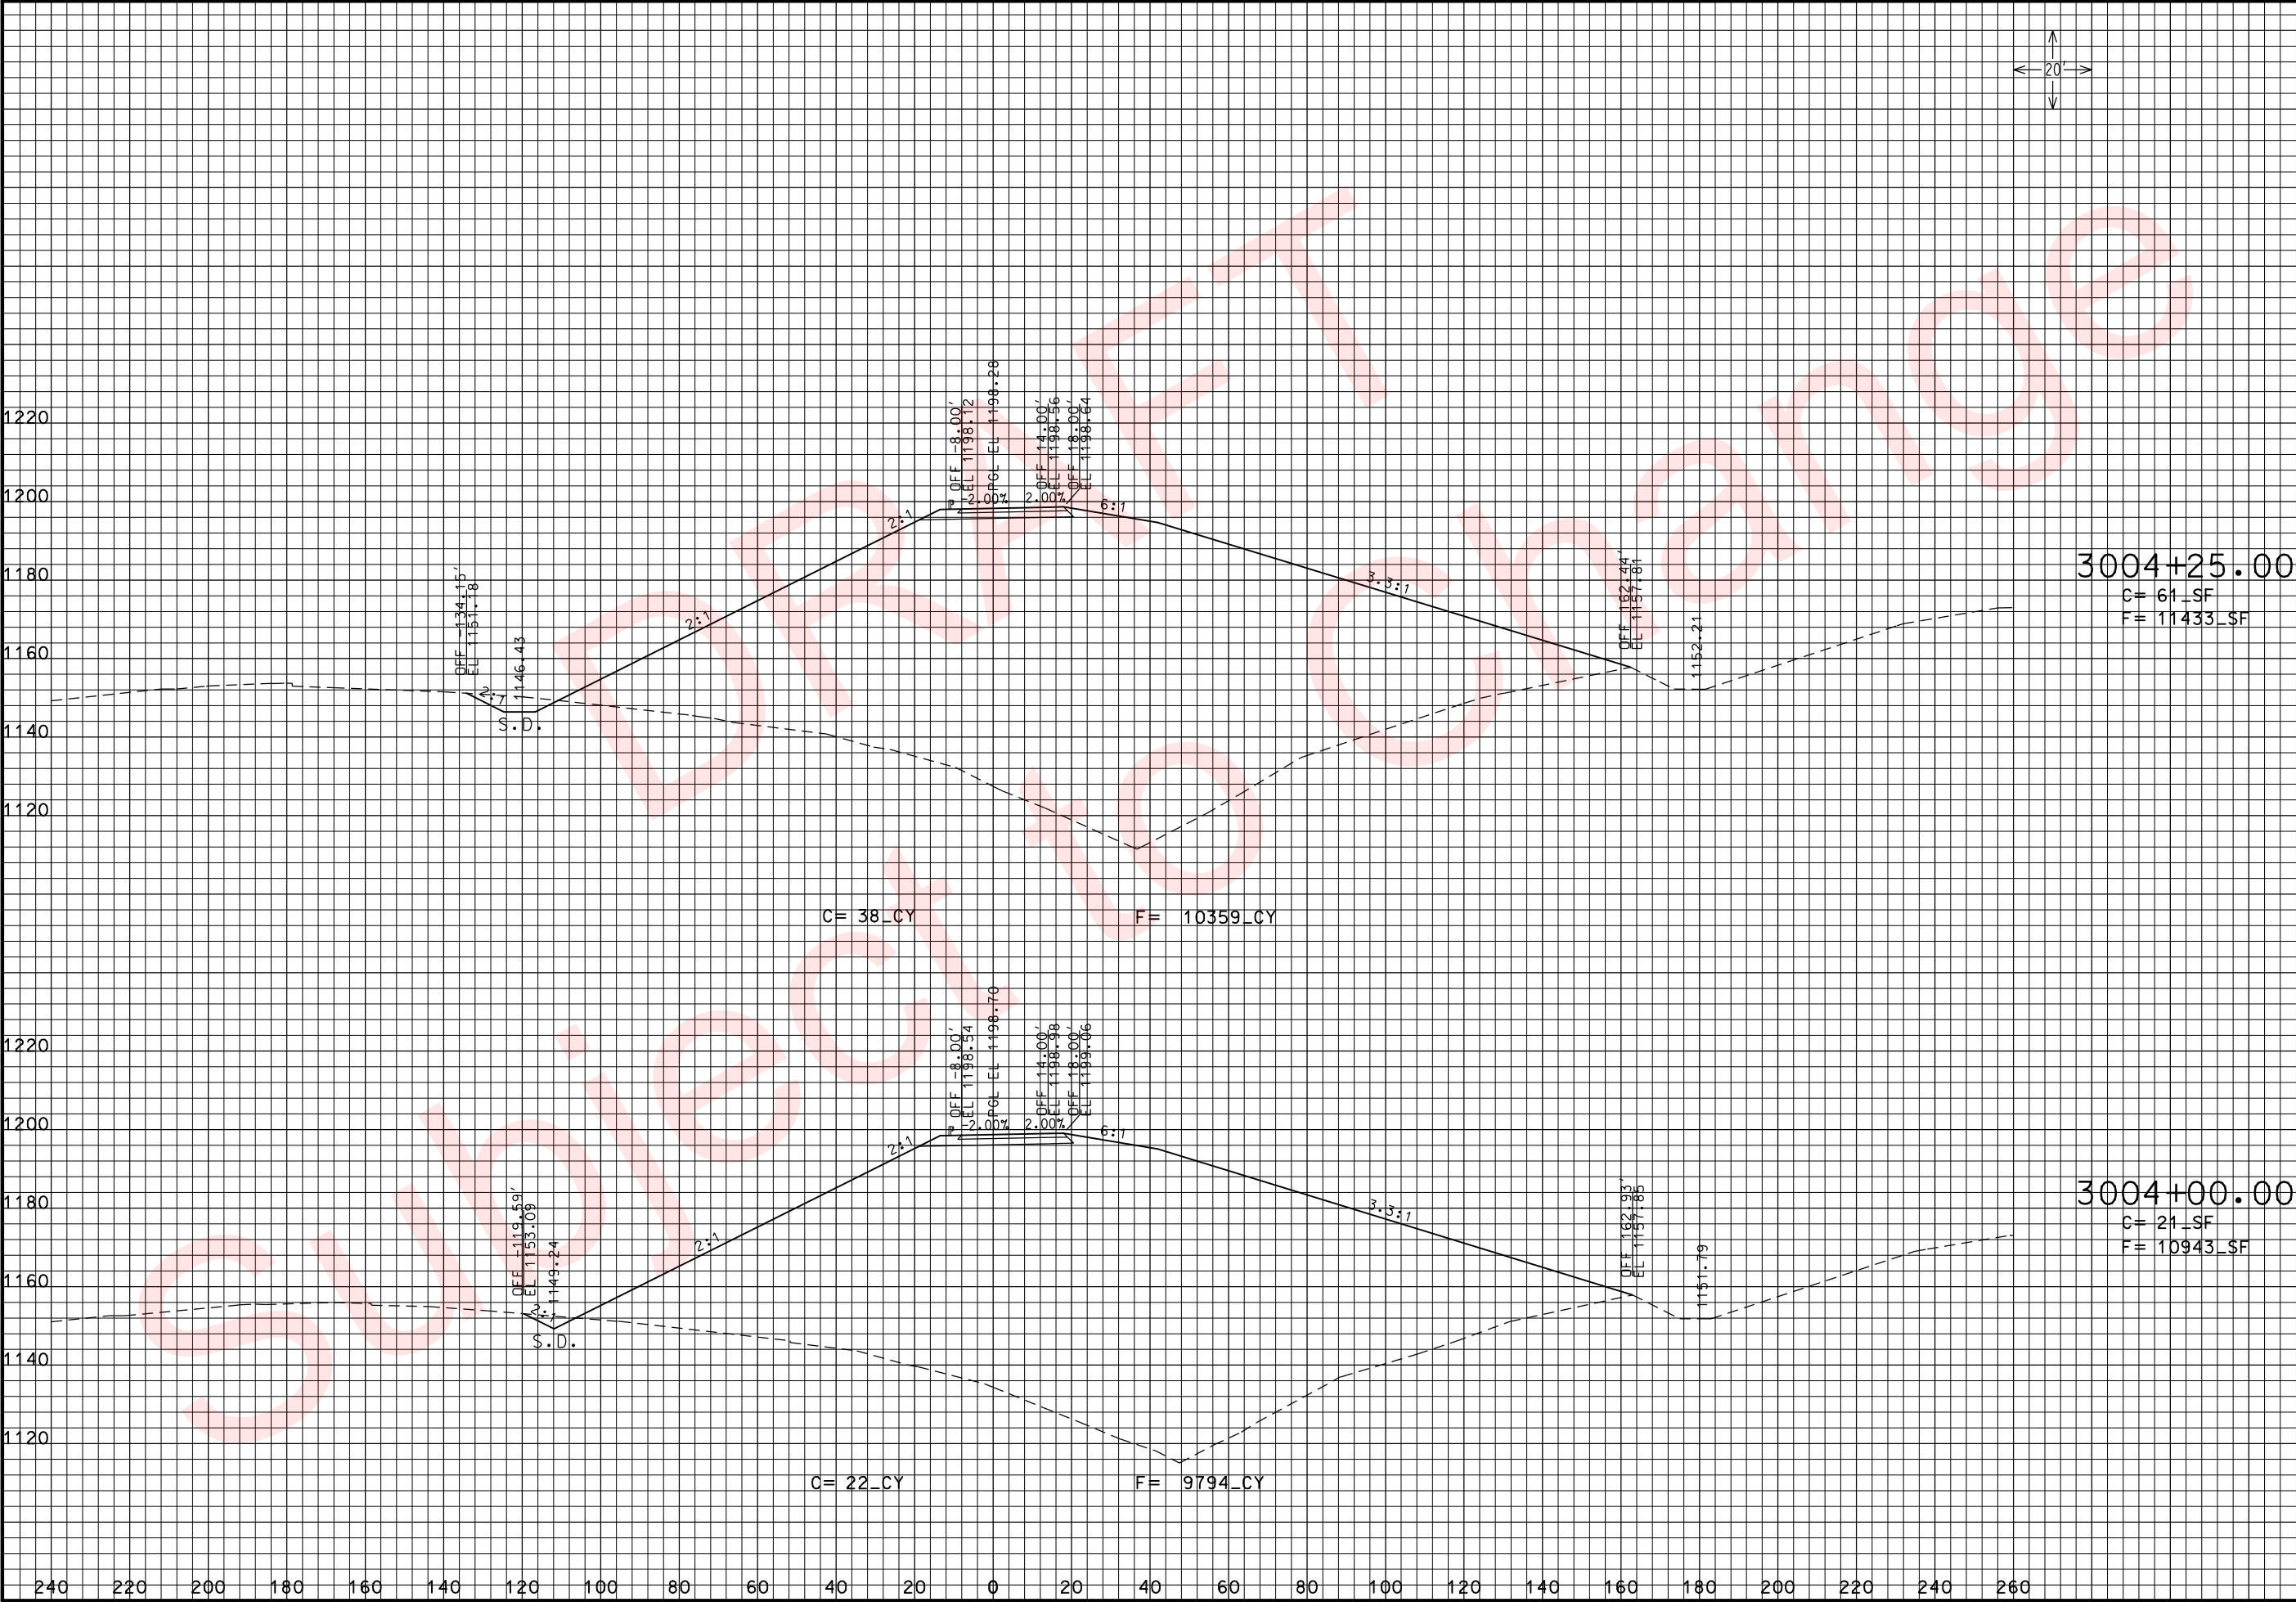

THIS MEDIA SHOULD NOT BE CONSIDERED A CERTIFIED DOCUMENT.

DATE PREPARED
3/26/2010

ROUTE 49	STATE MO
DISTRICT 7	SHEET NO. 303

COUNTY
McDONALD

JOB NO.
J7P0601

CONTRACT ID.

PROJECT NO.

BRIDGE NO.


DESCRIPTION	DATE

MISSOURI HIGHWAYS AND TRANSPORTATION COMMISSION

105 WEST CAPITOL
JEFFERSON CITY, MO 65102
1-888-ASK-MODOT (1-888-275-6636)

ROUTE 49 RAMP 3
CROSS SECTIONS
SHEET 7 OF 16

REV.

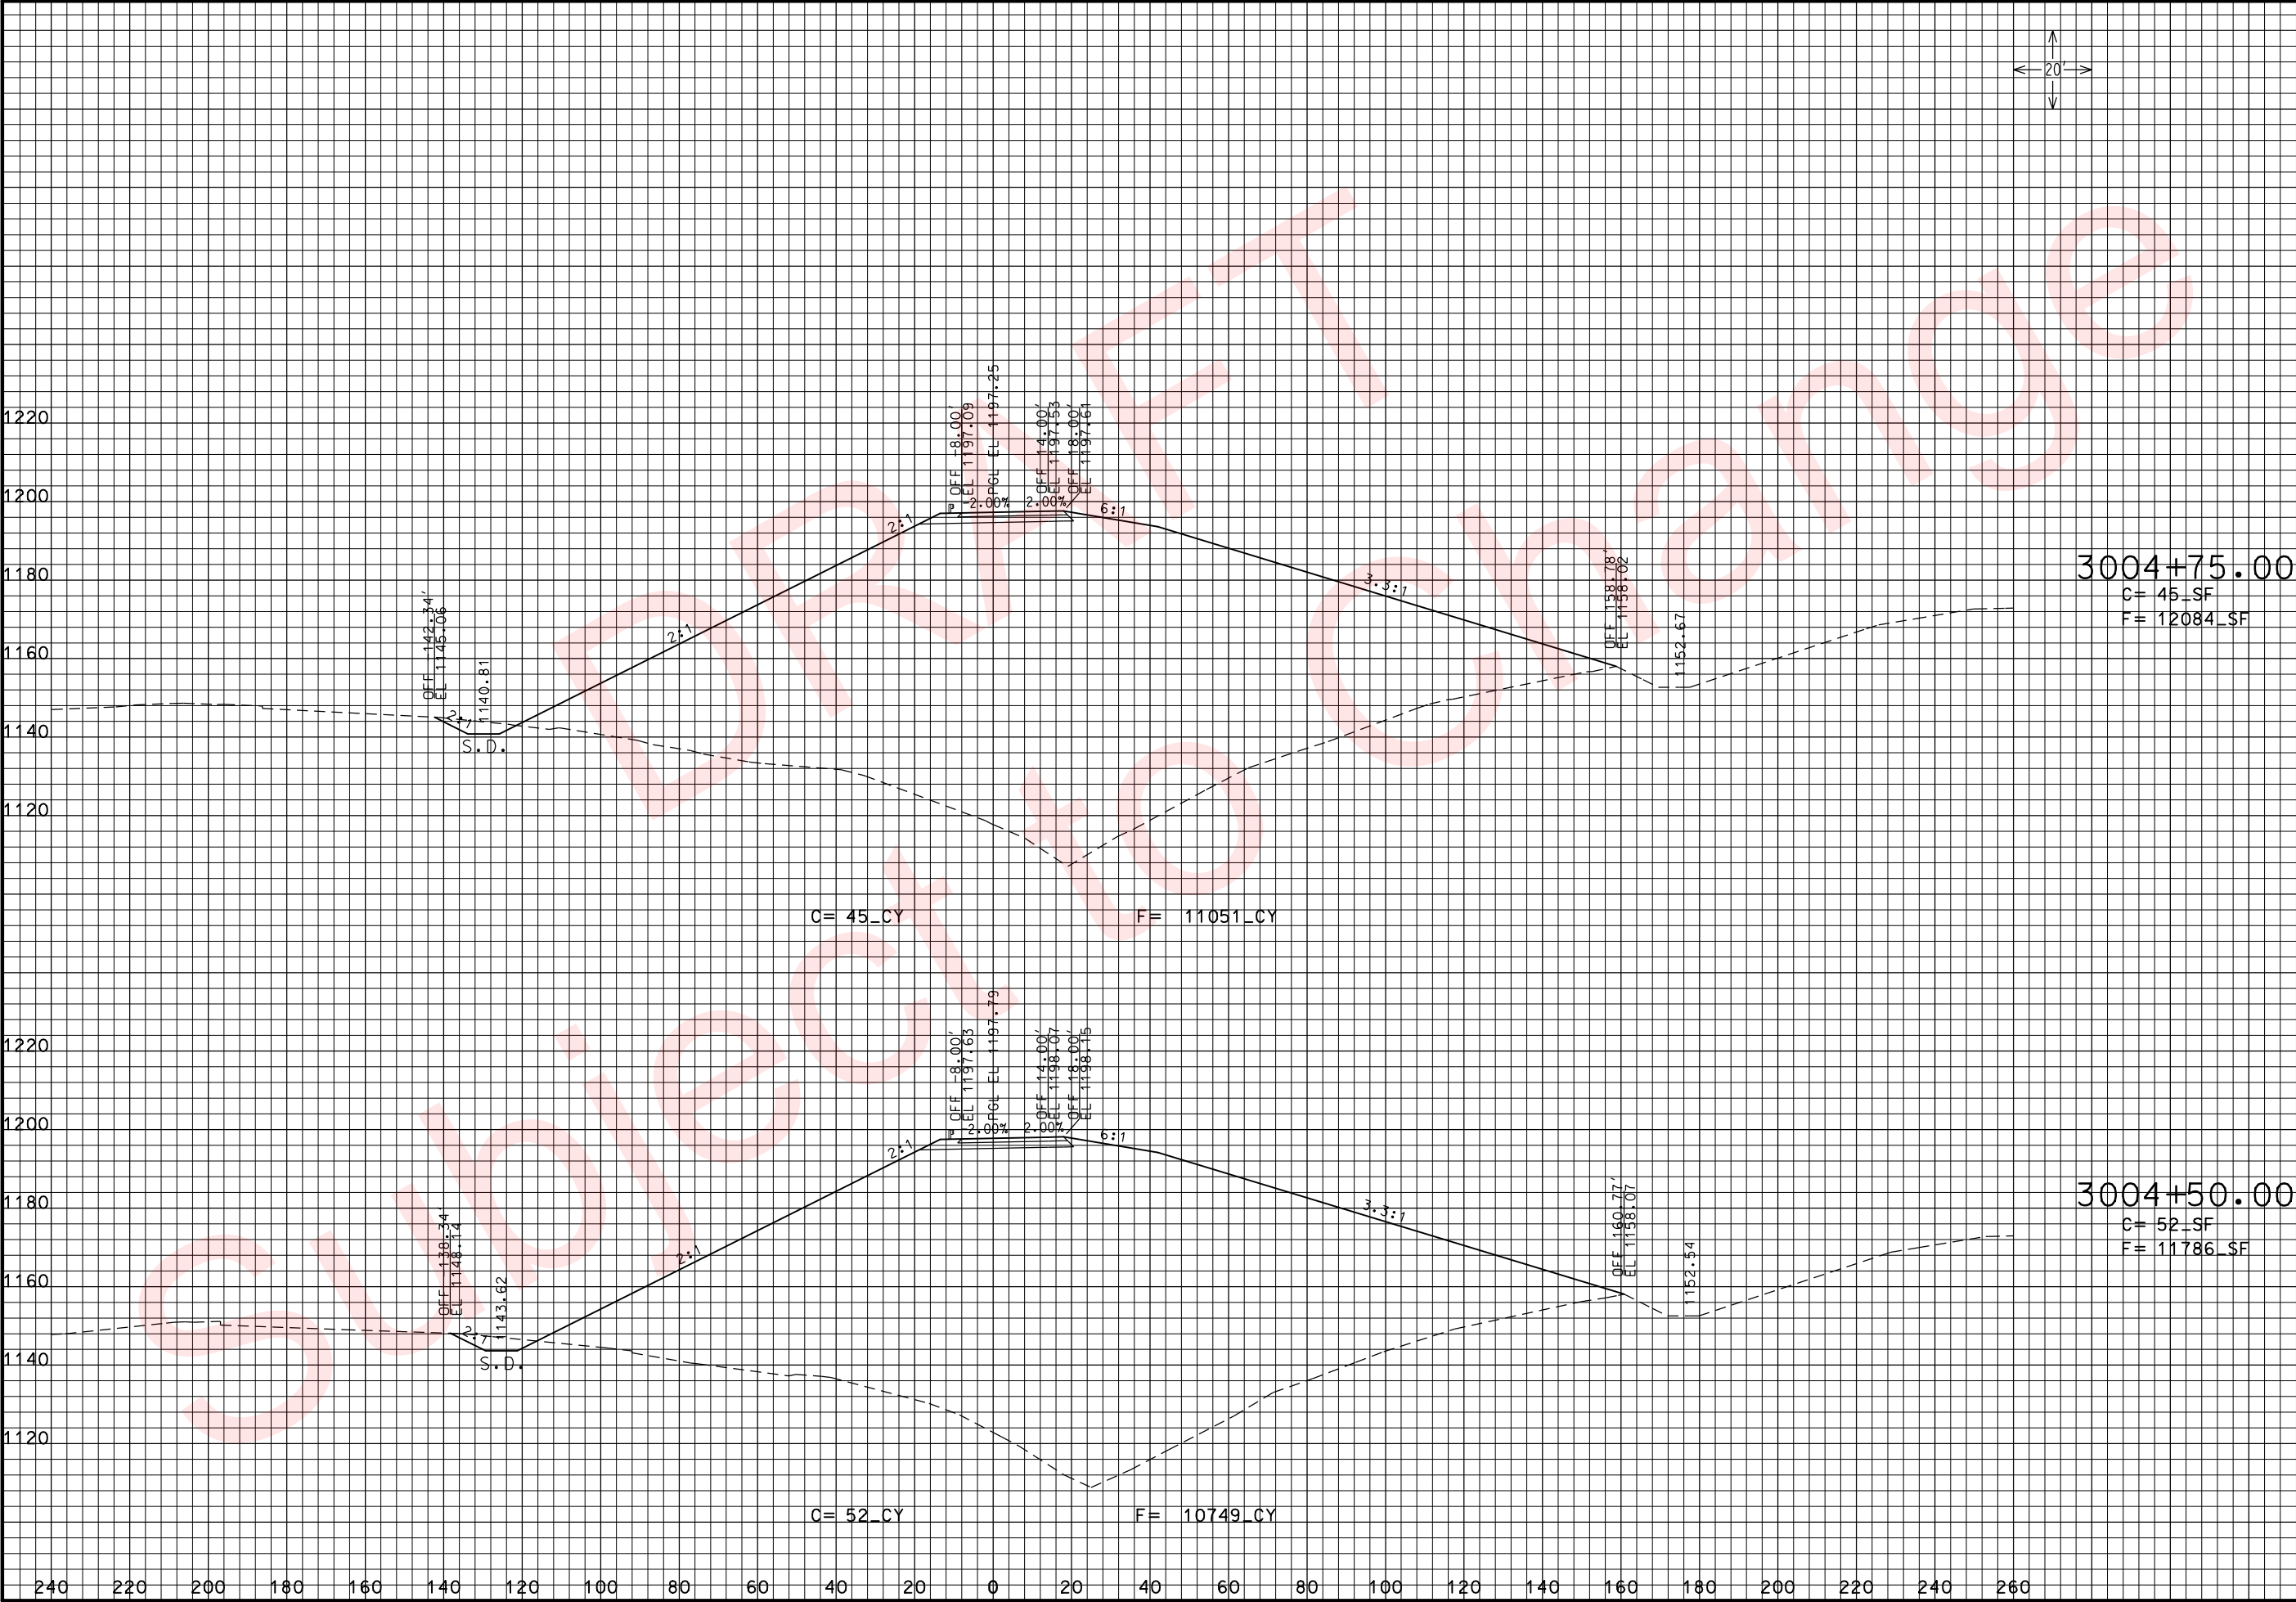

THIS MEDIA SHOULD NOT BE CONSIDERED A CERTIFIED DOCUMENT.

DATE PREPARED 3/26/2010	
ROUTE 49	STATE MO
DISTRICT 7	SHEET NO. 304
COUNTY McDONALD	
JOB NO. J7P0601	
CONTRACT ID.	
PROJECT NO.	
BRIDGE NO.	

DESCRIPTION	DATE

MISSOURI HIGHWAYS AND TRANSPORTATION COMMISSION




105 WEST CAPITOL
JEFFERSON CITY, MO 65102
1-888-ASK-MODOT (1-888-275-6636)

ROUTE 49 RAMP 3
CROSS SECTIONS
SHEET 8 OF 16

IF A SEAL IS PRESENT ON THIS SHEET IT HAS BEEN ELECTRONICALLY SEALED AND DATED:

xs_297-312_j7p0601_i20_RAMP3.dgn 11:17:44 AM 3/26/2010

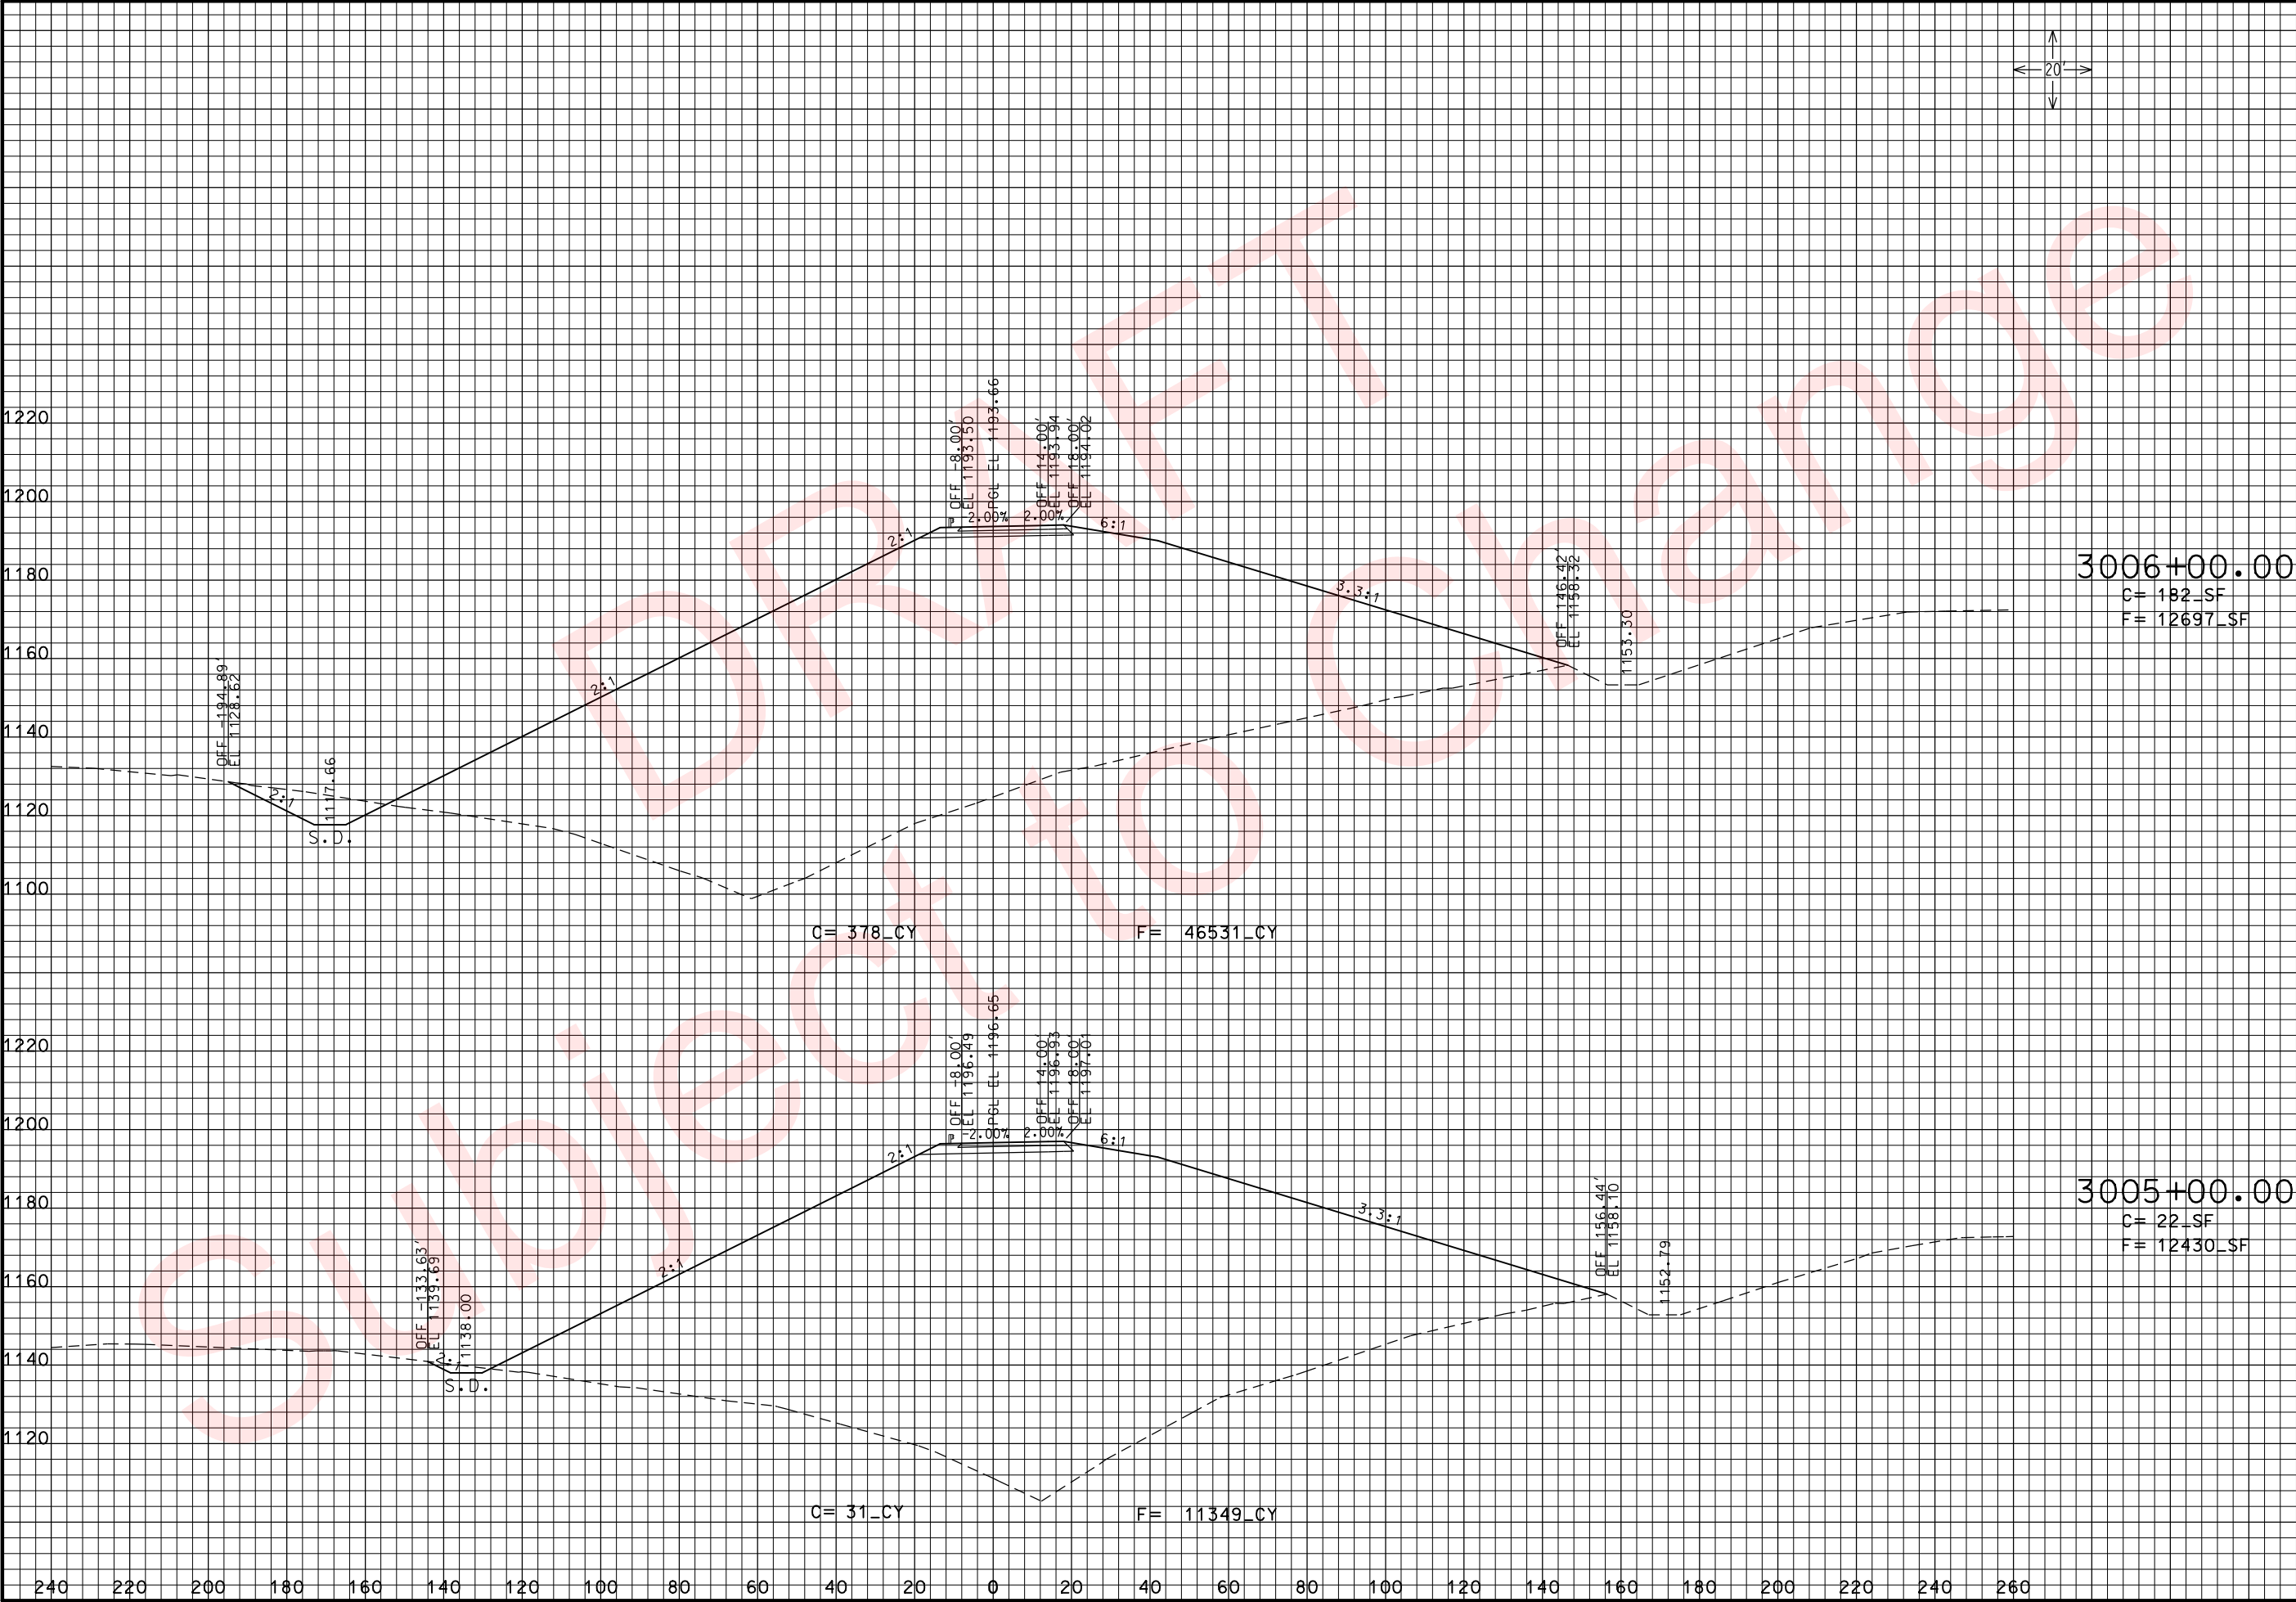

THIS MEDIA SHOULD NOT BE CONSIDERED A CERTIFIED DOCUMENT.

DATE PREPARED 3/26/2010	
ROUTE 49	STATE MO
DISTRICT 7	SHEET NO. 305
COUNTY McDONALD	
JOB NO. J7P0601	
CONTRACT ID.	
PROJECT NO.	
BRIDGE NO.	

DESCRIPTION	DATE

MISSOURI HIGHWAYS AND TRANSPORTATION COMMISSION

MoDOT

105 WEST CAPITOL
JEFFERSON CITY, MO 65102
1-888-ASK-MODOT (1-888-275-6636)


ROUTE 49 RAMP 3
CROSS SECTIONS
SHEET 9 OF 16

IF A SEAL IS PRESENT ON THIS SHEET IT HAS BEEN ELECTRONICALLY SEALED AND DATED.

xs_297-312_j7p0601_i20_RAMP3.dgn 11:17:44 AM 3/26/2010



:45 AM 3/26/20

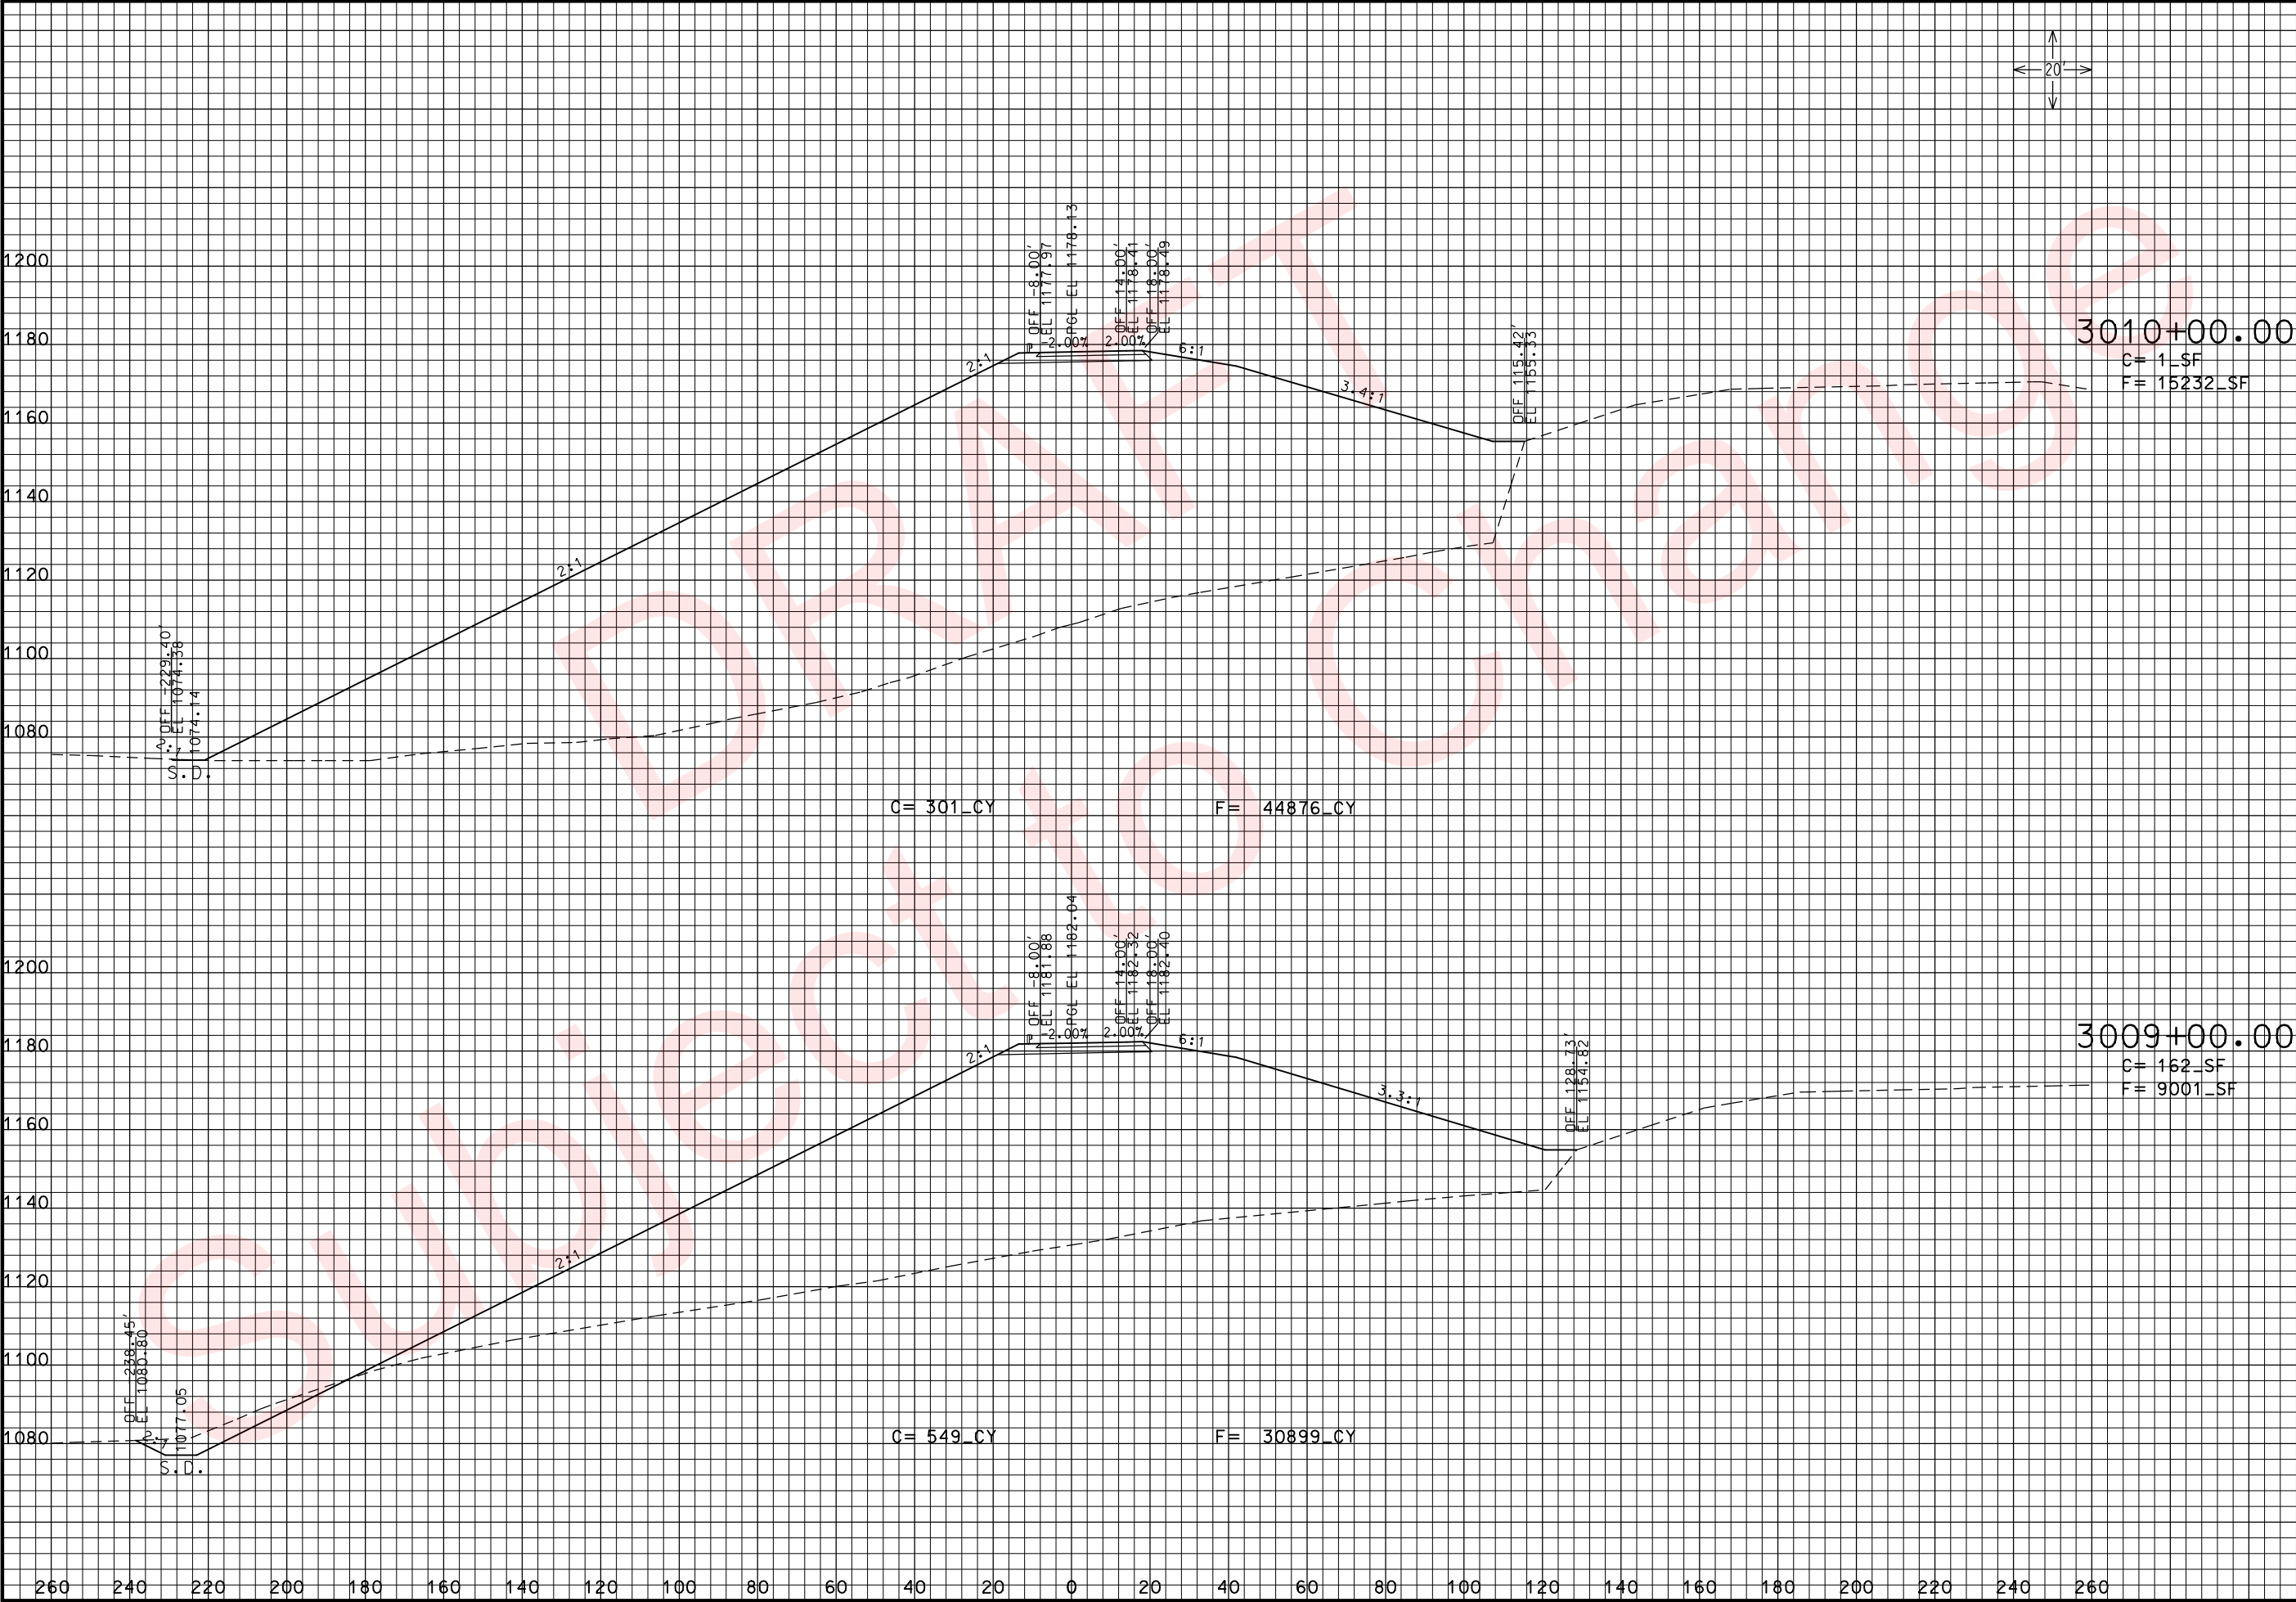

THIS MEDIA SHOULD NOT BE CONSIDERED A CERTIFIED DOCUMENT.

DATE PREPARED
3/26/2010

ROUTE 49	STATE MO
DISTRICT 7	SHEET NO. 307

COUNTY
McDONALD

JOB NO.
J7P0601

CONTRACT ID.

PROJECT NO.

BRIDGE NO.


DATE	DESCRIPTION

MISSOURI HIGHWAYS AND TRANSPORTATION COMMISSION

105 WEST CAPITOL
JEFFERSON CITY, MO 65102
1-888-ASK-MODOT (1-888-275-6636)

ROUTE 49 RAMP 3
CROSS SECTIONS
SHEET 11 OF 16

IF A SEAL IS PRESENT ON THIS SHEET IT HAS BEEN ELECTRONICALLY SEALED AND DATED: REV.

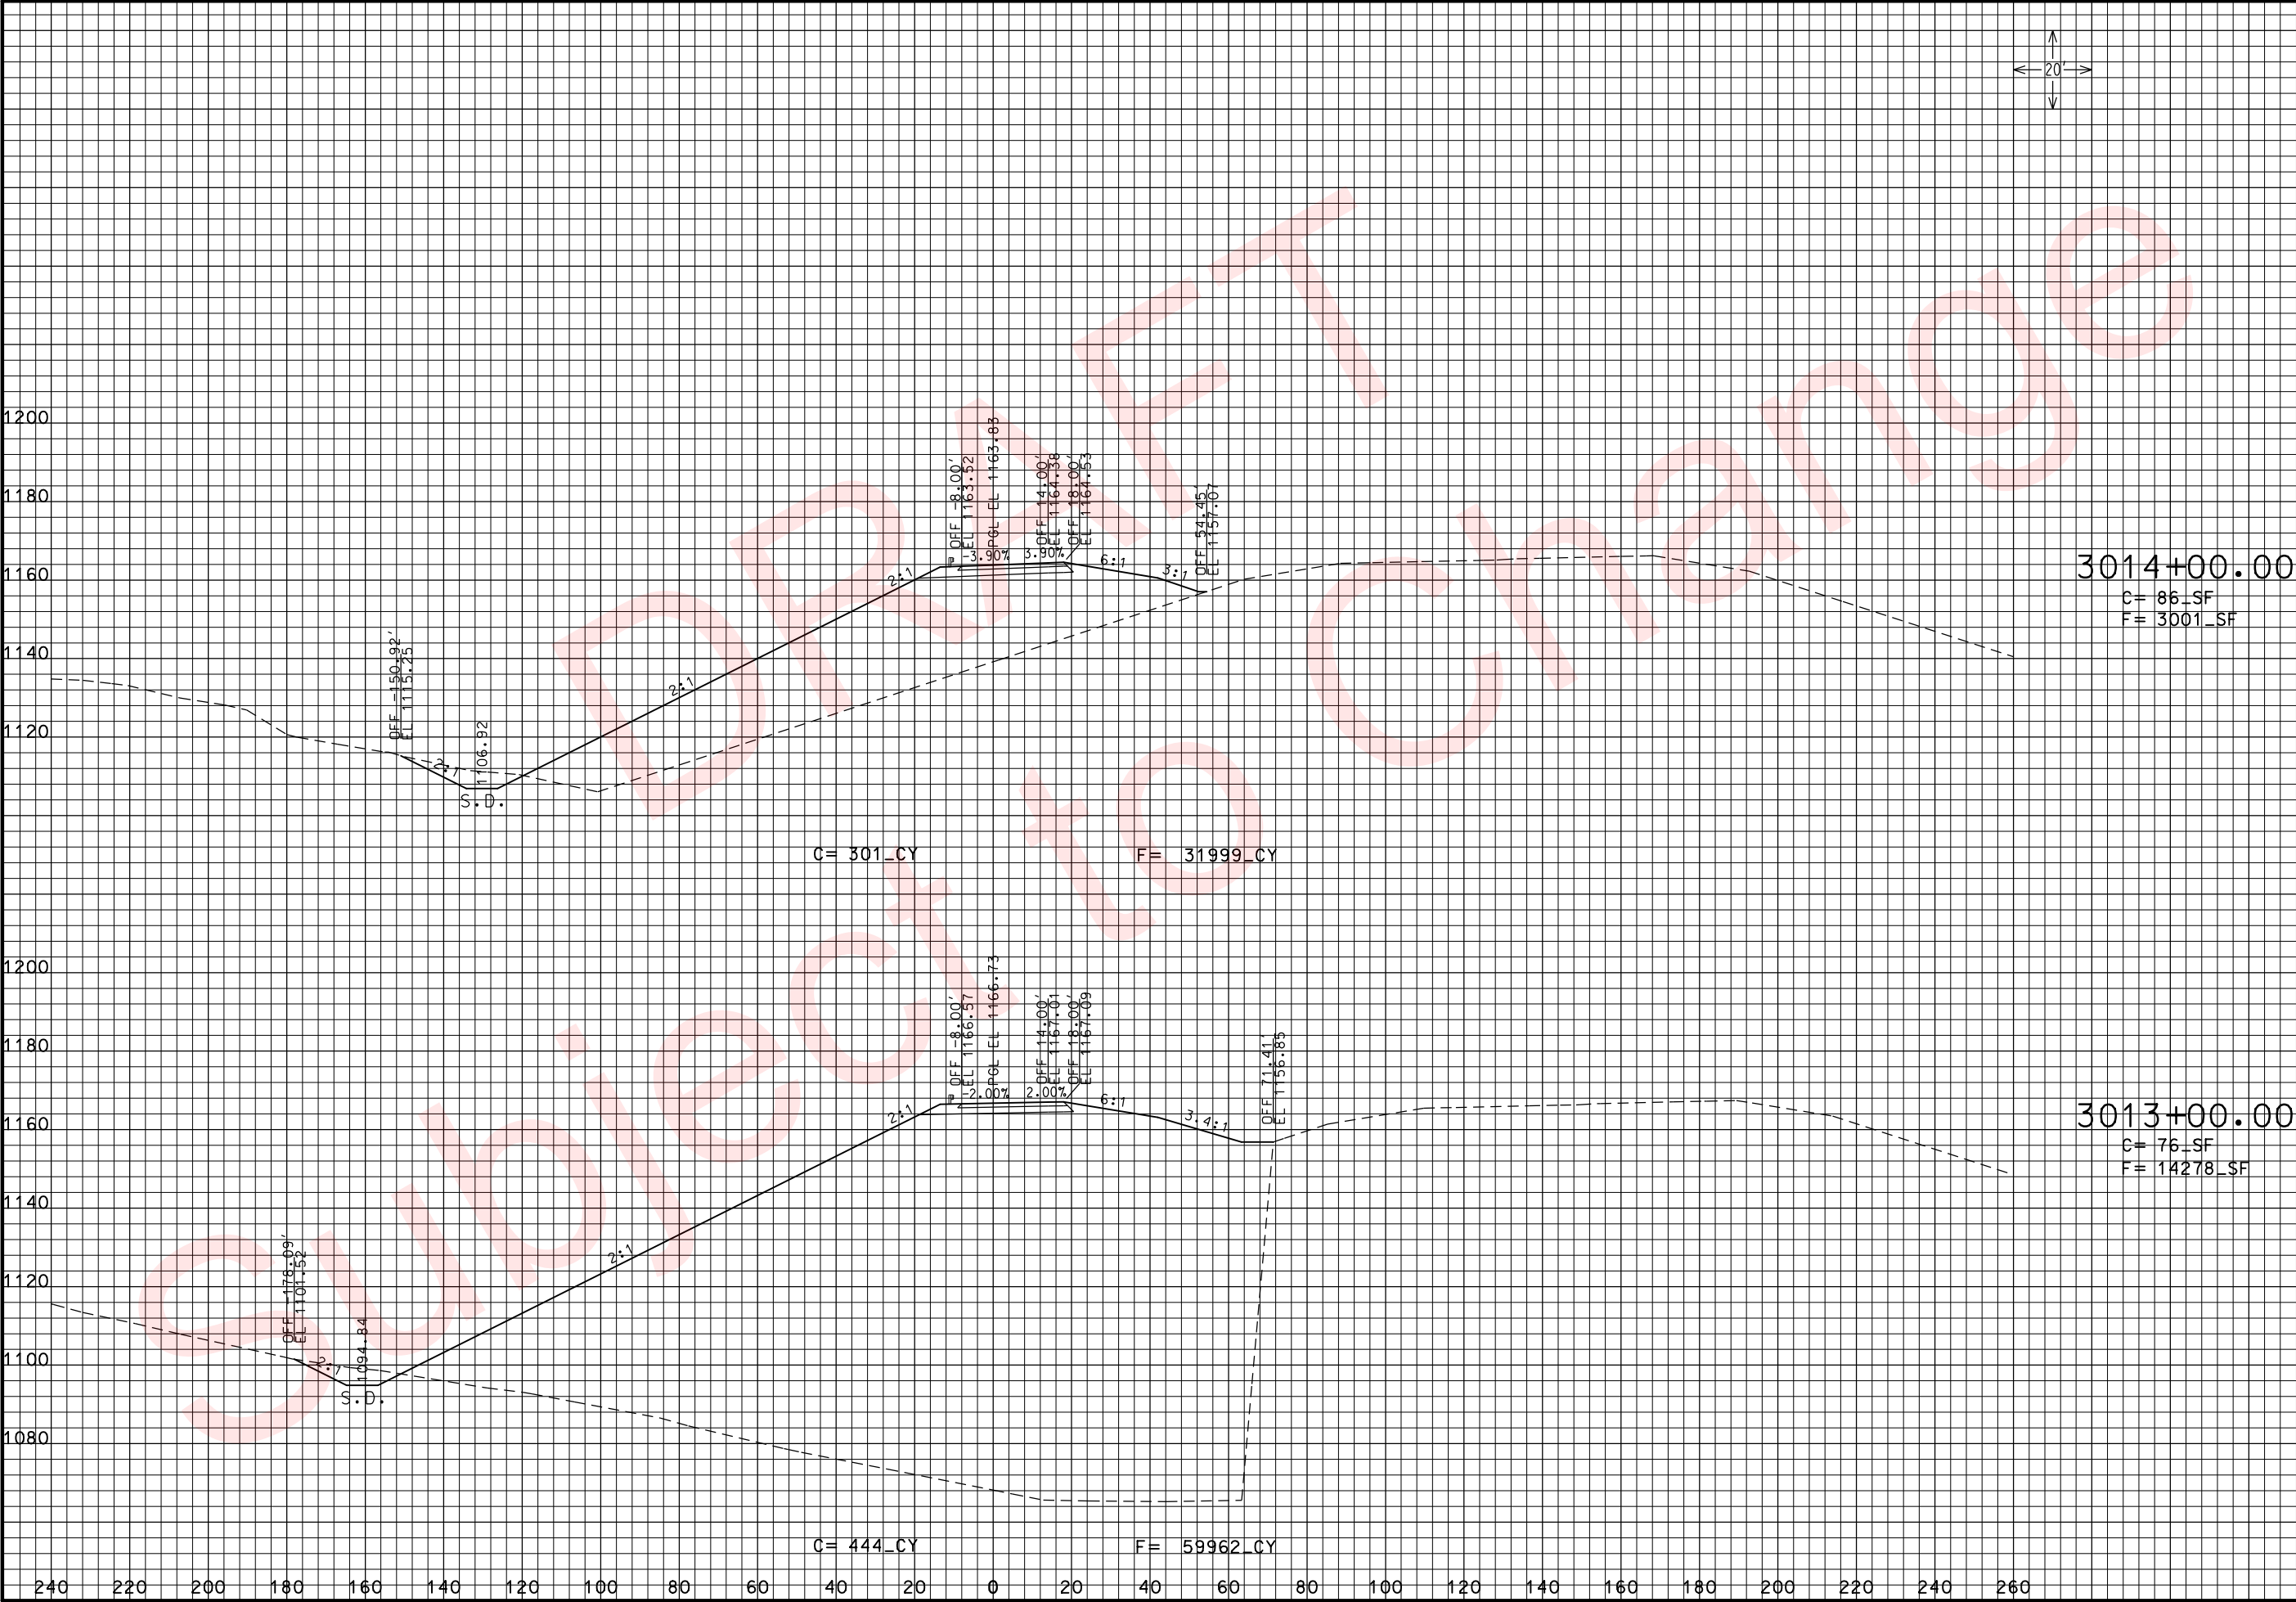

THIS MEDIA SHOULD NOT BE CONSIDERED A CERTIFIED DOCUMENT.

DATE PREPARED 3/26/2010	
ROUTE 49	STATE MO
DISTRICT 7	SHEET NO. 309
COUNTY McDONALD	
JOB NO. J7P0601	
CONTRACT ID.	
PROJECT NO.	
BRIDGE NO.	


DESCRIPTION	DATE

MISSOURI HIGHWAYS AND TRANSPORTATION COMMISSION



105 WEST CAPITOL
JEFFERSON CITY, MO 65102
1-888-ASK-MODOT (1-888-275-6636)

ROUTE 49 RAMP 3
CROSS SECTIONS
SHEET 13 OF 16

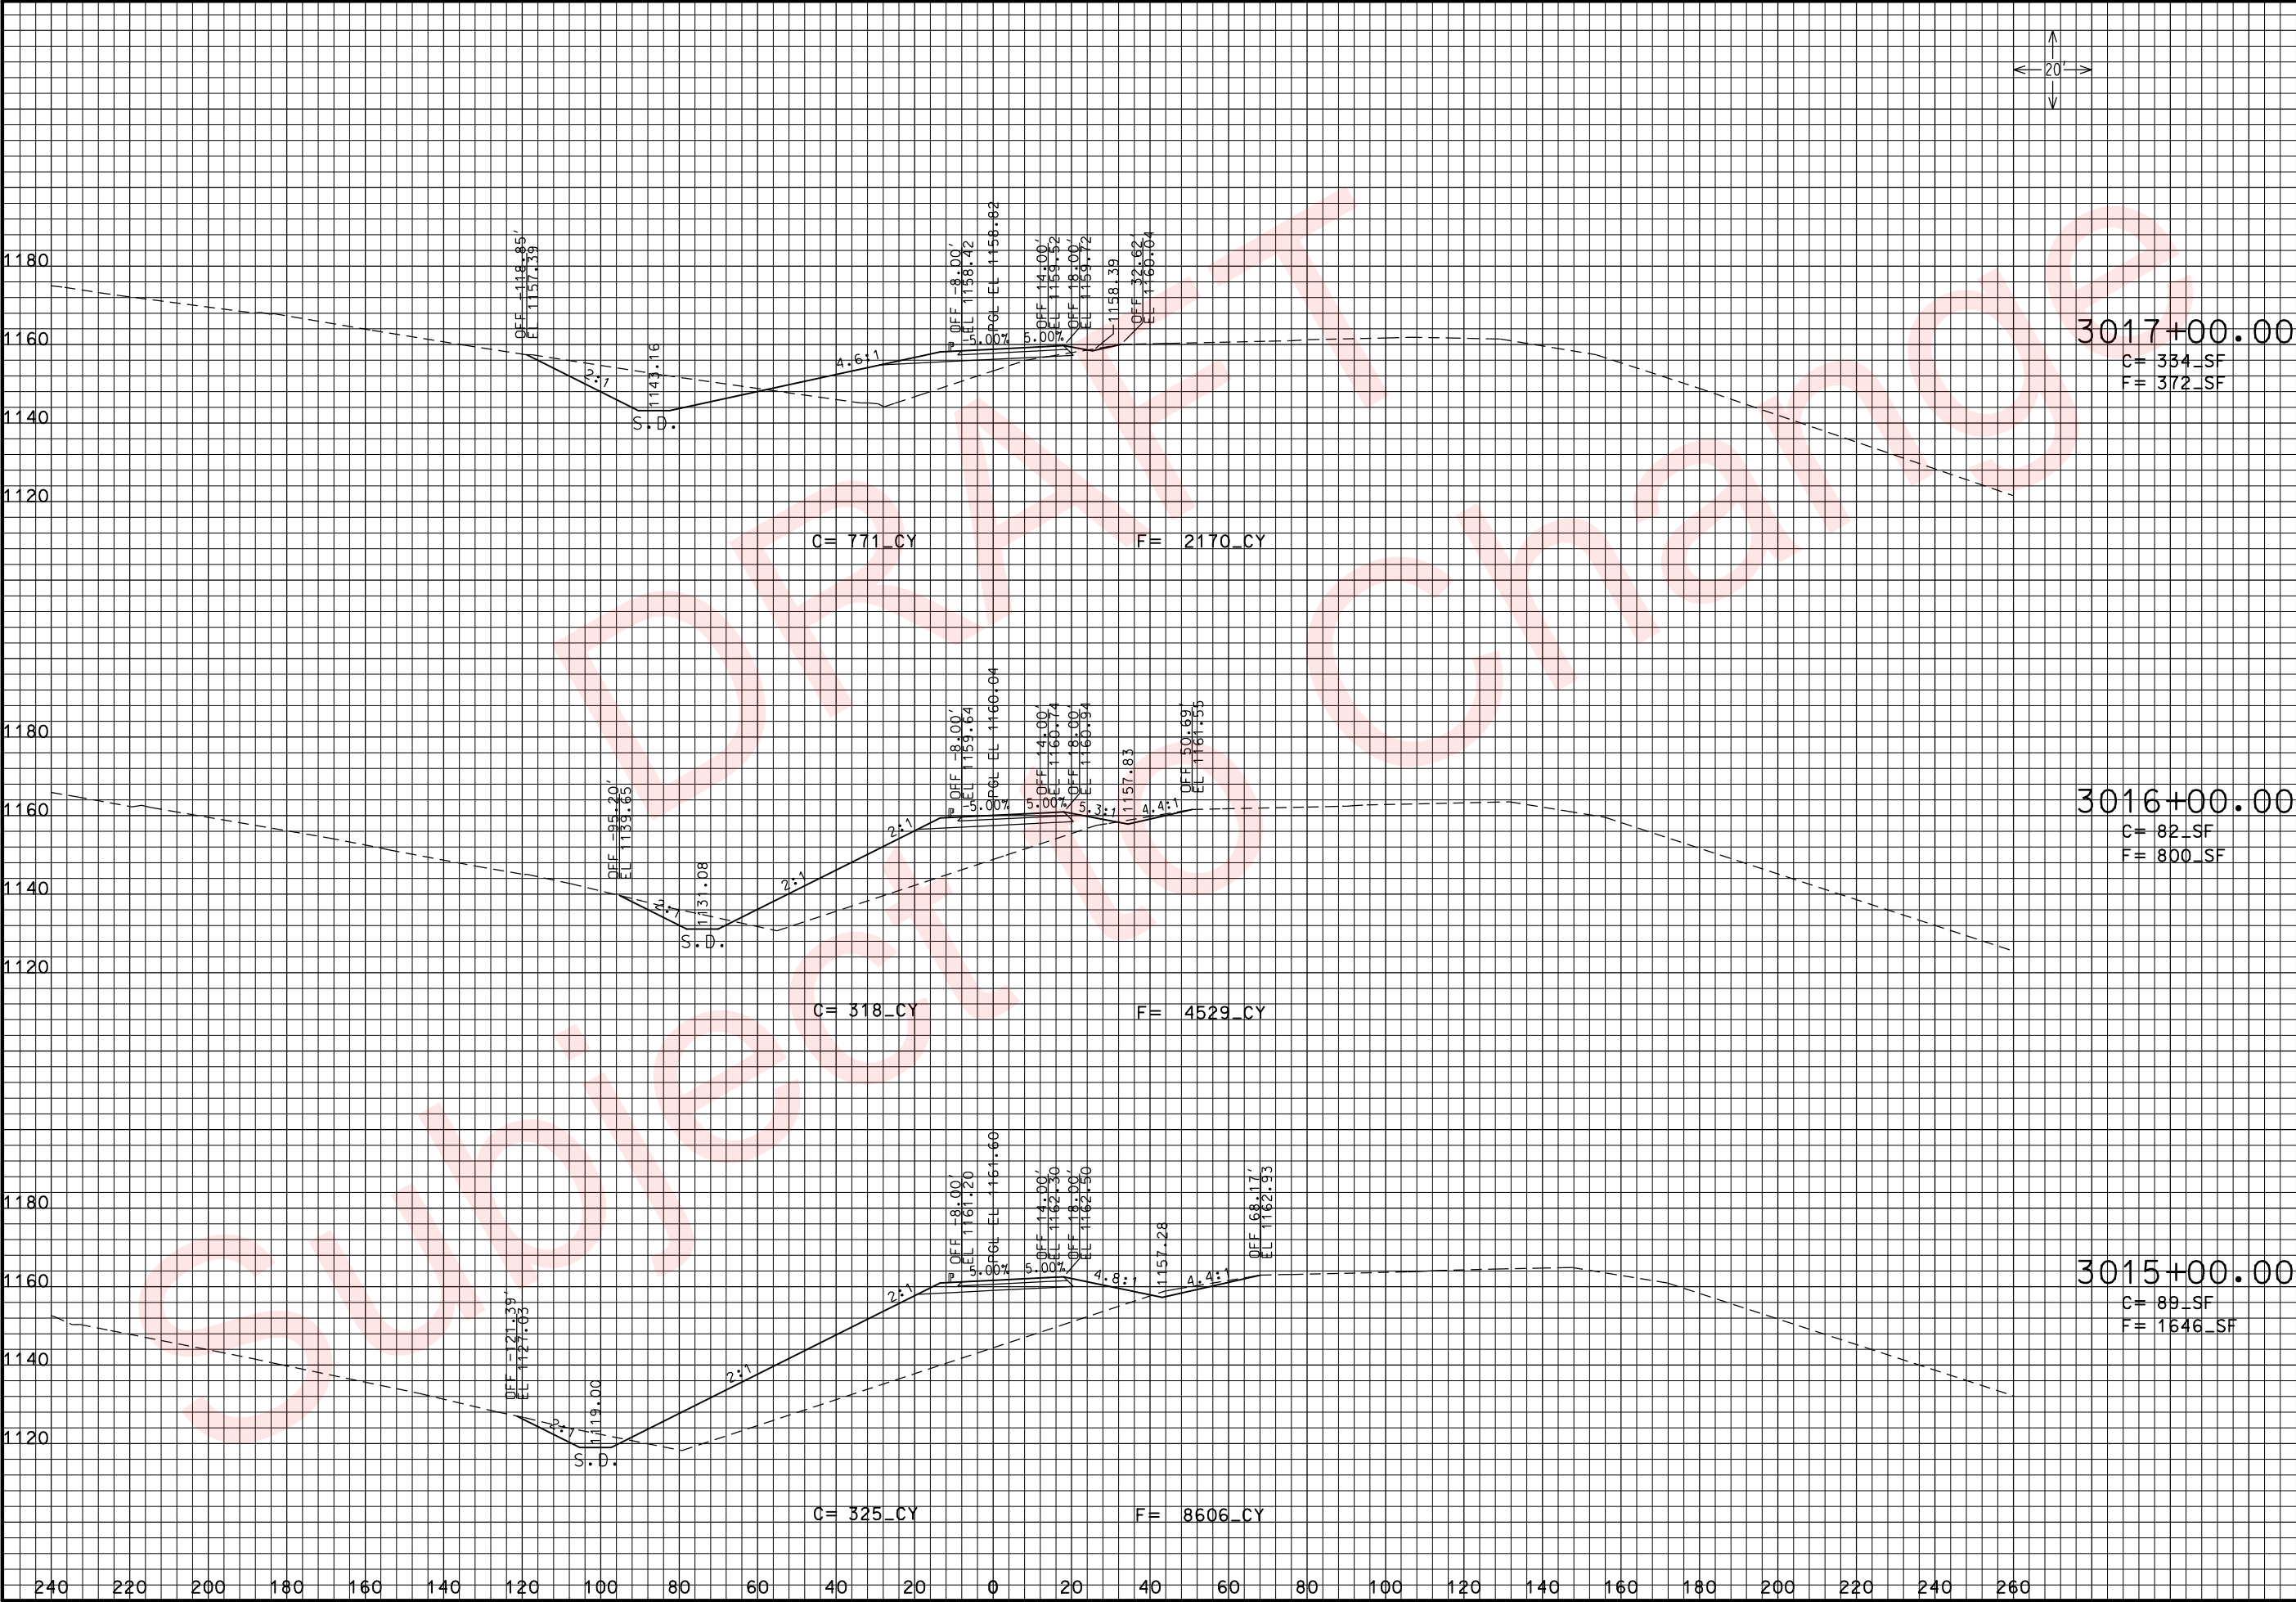

THIS MEDIA SHOULD NOT BE CONSIDERED A CERTIFIED DOCUMENT.

DATE PREPARED
3/26/2010

ROUTE 49 STATE MO
DISTRICT 7 SHEET NO. 310

COUNTY McDONALD
JOB NO. J7P0601
CONTRACT ID.

PROJECT NO.

BRIDGE NO.

DESCRIPTION	DATE


MISSOURI HIGHWAYS AND TRANSPORTATION COMMISSION

MoDOT

105 WEST CAPITOL
JEFFERSON CITY, MO 65102
1-888-ASK-MODOT (1-888-275-6636)

ROUTE 49 RAMP 3
CROSS SECTIONS
SHEET 14 OF 16

REV.

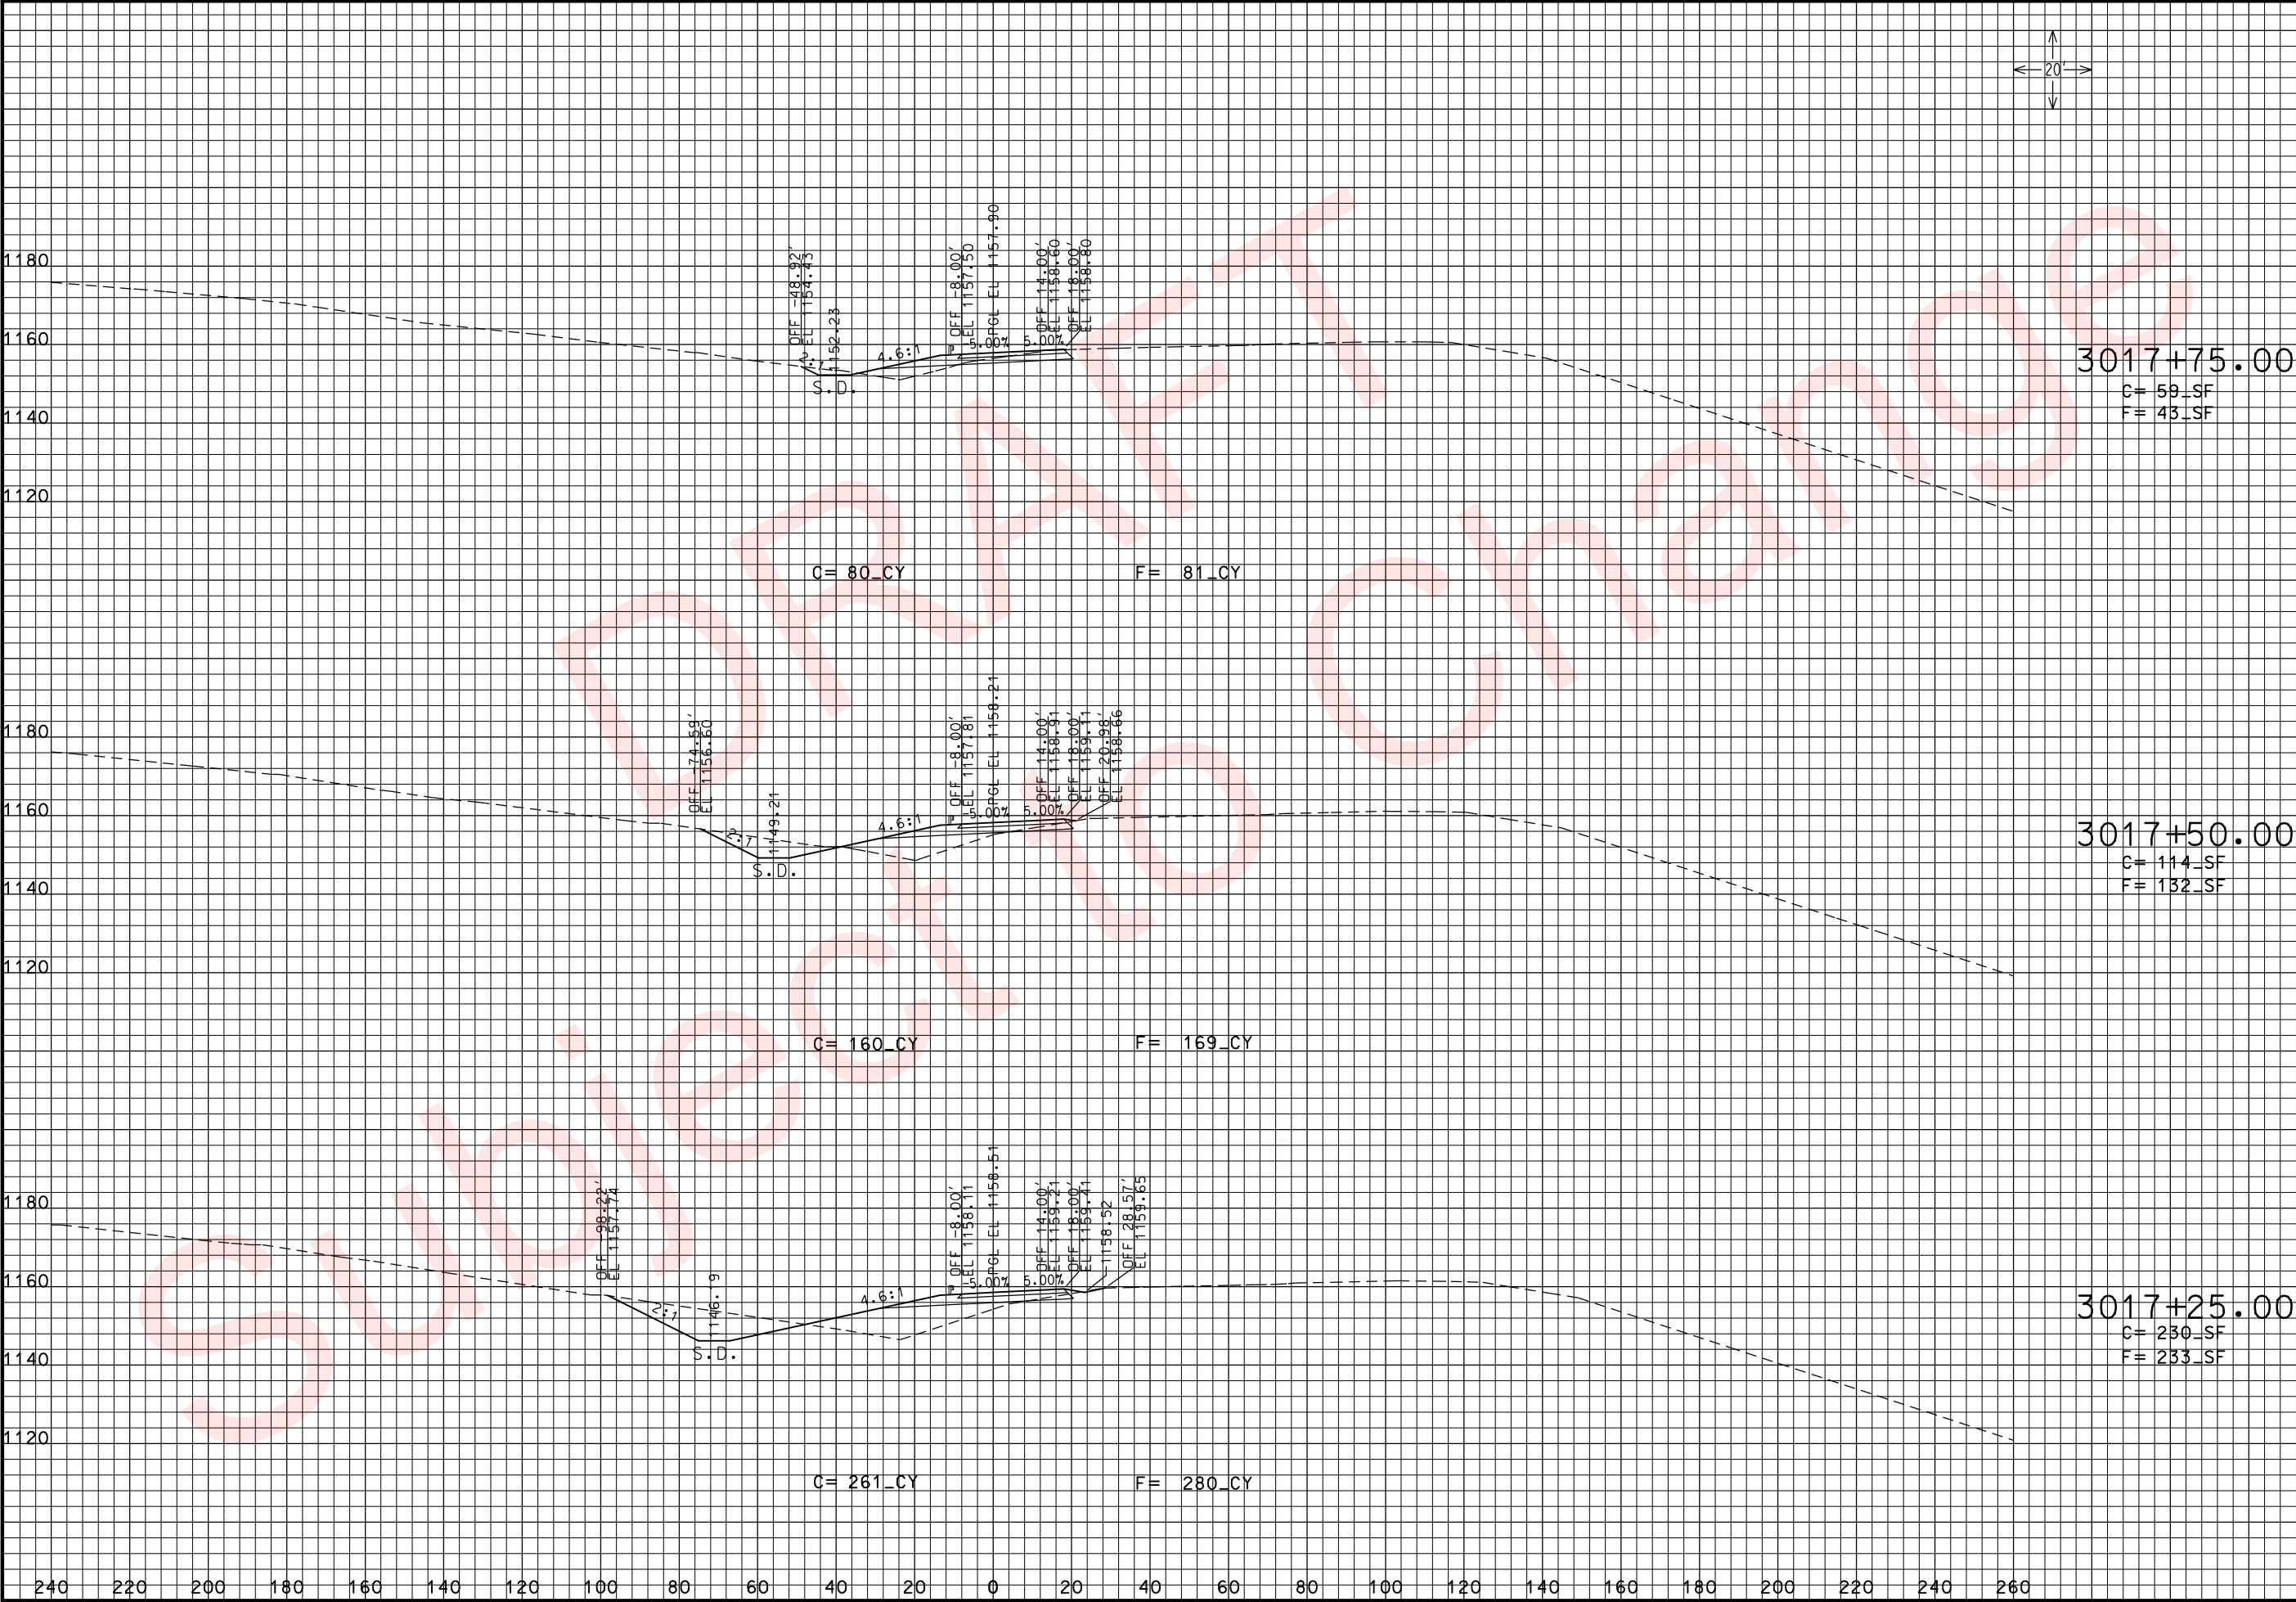

THIS MEDIA SHOULD NOT BE CONSIDERED A CERTIFIED DOCUMENT.

DATE PREPARED
3/26/2010

ROUTE
49

DISTRICT
7

STATE
MO

SHEET NO.
31

COUNTY
McDONALD

JOB NO.
J7P0601

CONTRACT ID.

PROJECT NO.

BRIDGE NO.

DESCRIPTION

DATE


MISSOURI HIGHWAYS AND TRANSPORTATION COMMISSION



105 WEST CAPITOL
JEFFERSON CITY, MO 65102
1-888-ASK-MODOT (1-888-275-6636)

ROUTE 49 RAMP 3
CROSS SECTIONS
SHEET 15 OF 16

xs_297-312_j7p0601_i20_RAMP3.dgn 11:17:49 AM 3/26/2010 REV.

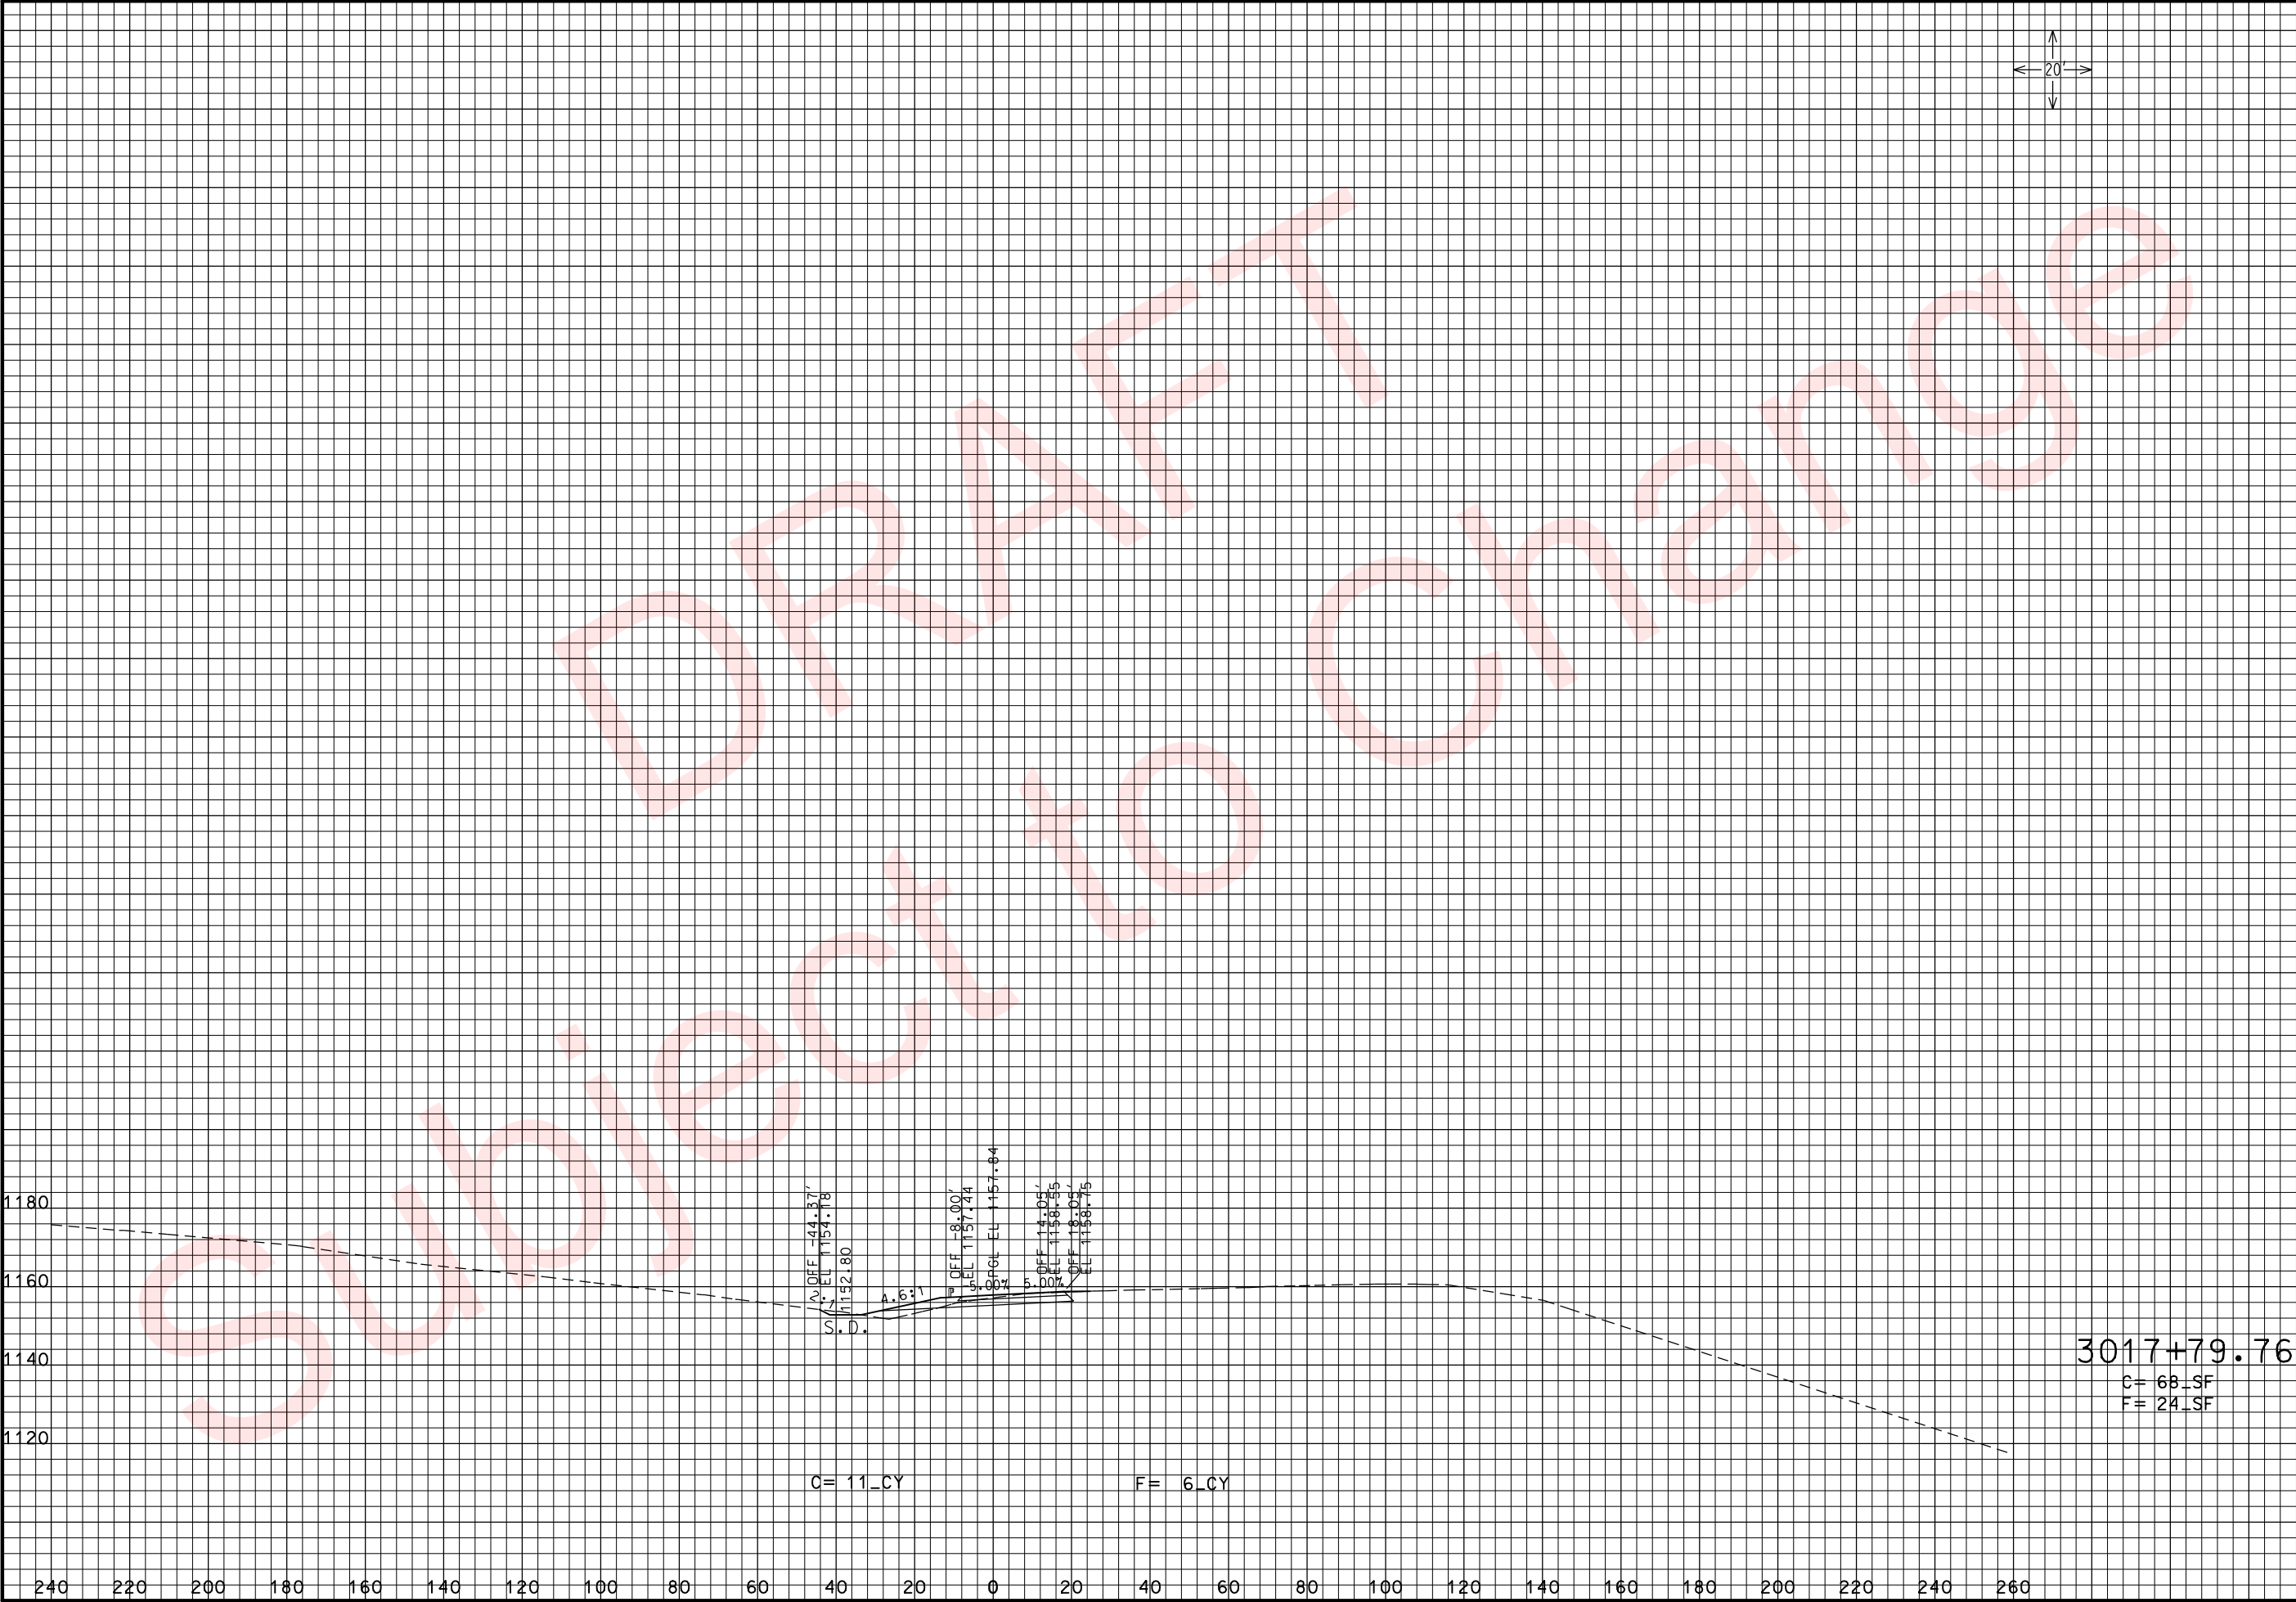

THIS MEDIA SHOULD NOT BE CONSIDERED A CERTIFIED DOCUMENT.

DATE PREPARED
3/26/2010

ROUTE
49

DISTRICT
7

STATE
MO

SHEET NO.
312

COUNTY
McDONALD

JOB NO.
J7P0601

CONTRACT ID.

PROJECT NO.

BRIDGE NO.

DESCRIPTION

DATE

MISSOURI HIGHWAYS AND TRANSPORTATION COMMISSION



105 WEST CAPITOL
JEFFERSON CITY, MO 65102
1-888-ASK-MODOT (1-888-275-6636)

ROUTE 49 RAMP 3
CROSS SECTIONS
SHEET 16 OF 16

REV.


3017+79.76
C= 68_SF
F= 24_SF

C= 11_CY

F= 6_CY

240 220 200 180 160 140 120 100 80 60 40 20 0 20 40 60 80 100 120 140 160 180 200 220 240 260

xs_297-312_j7p0601_i20_RAMP3.dgn 11:17:50 AM 3/26/2010

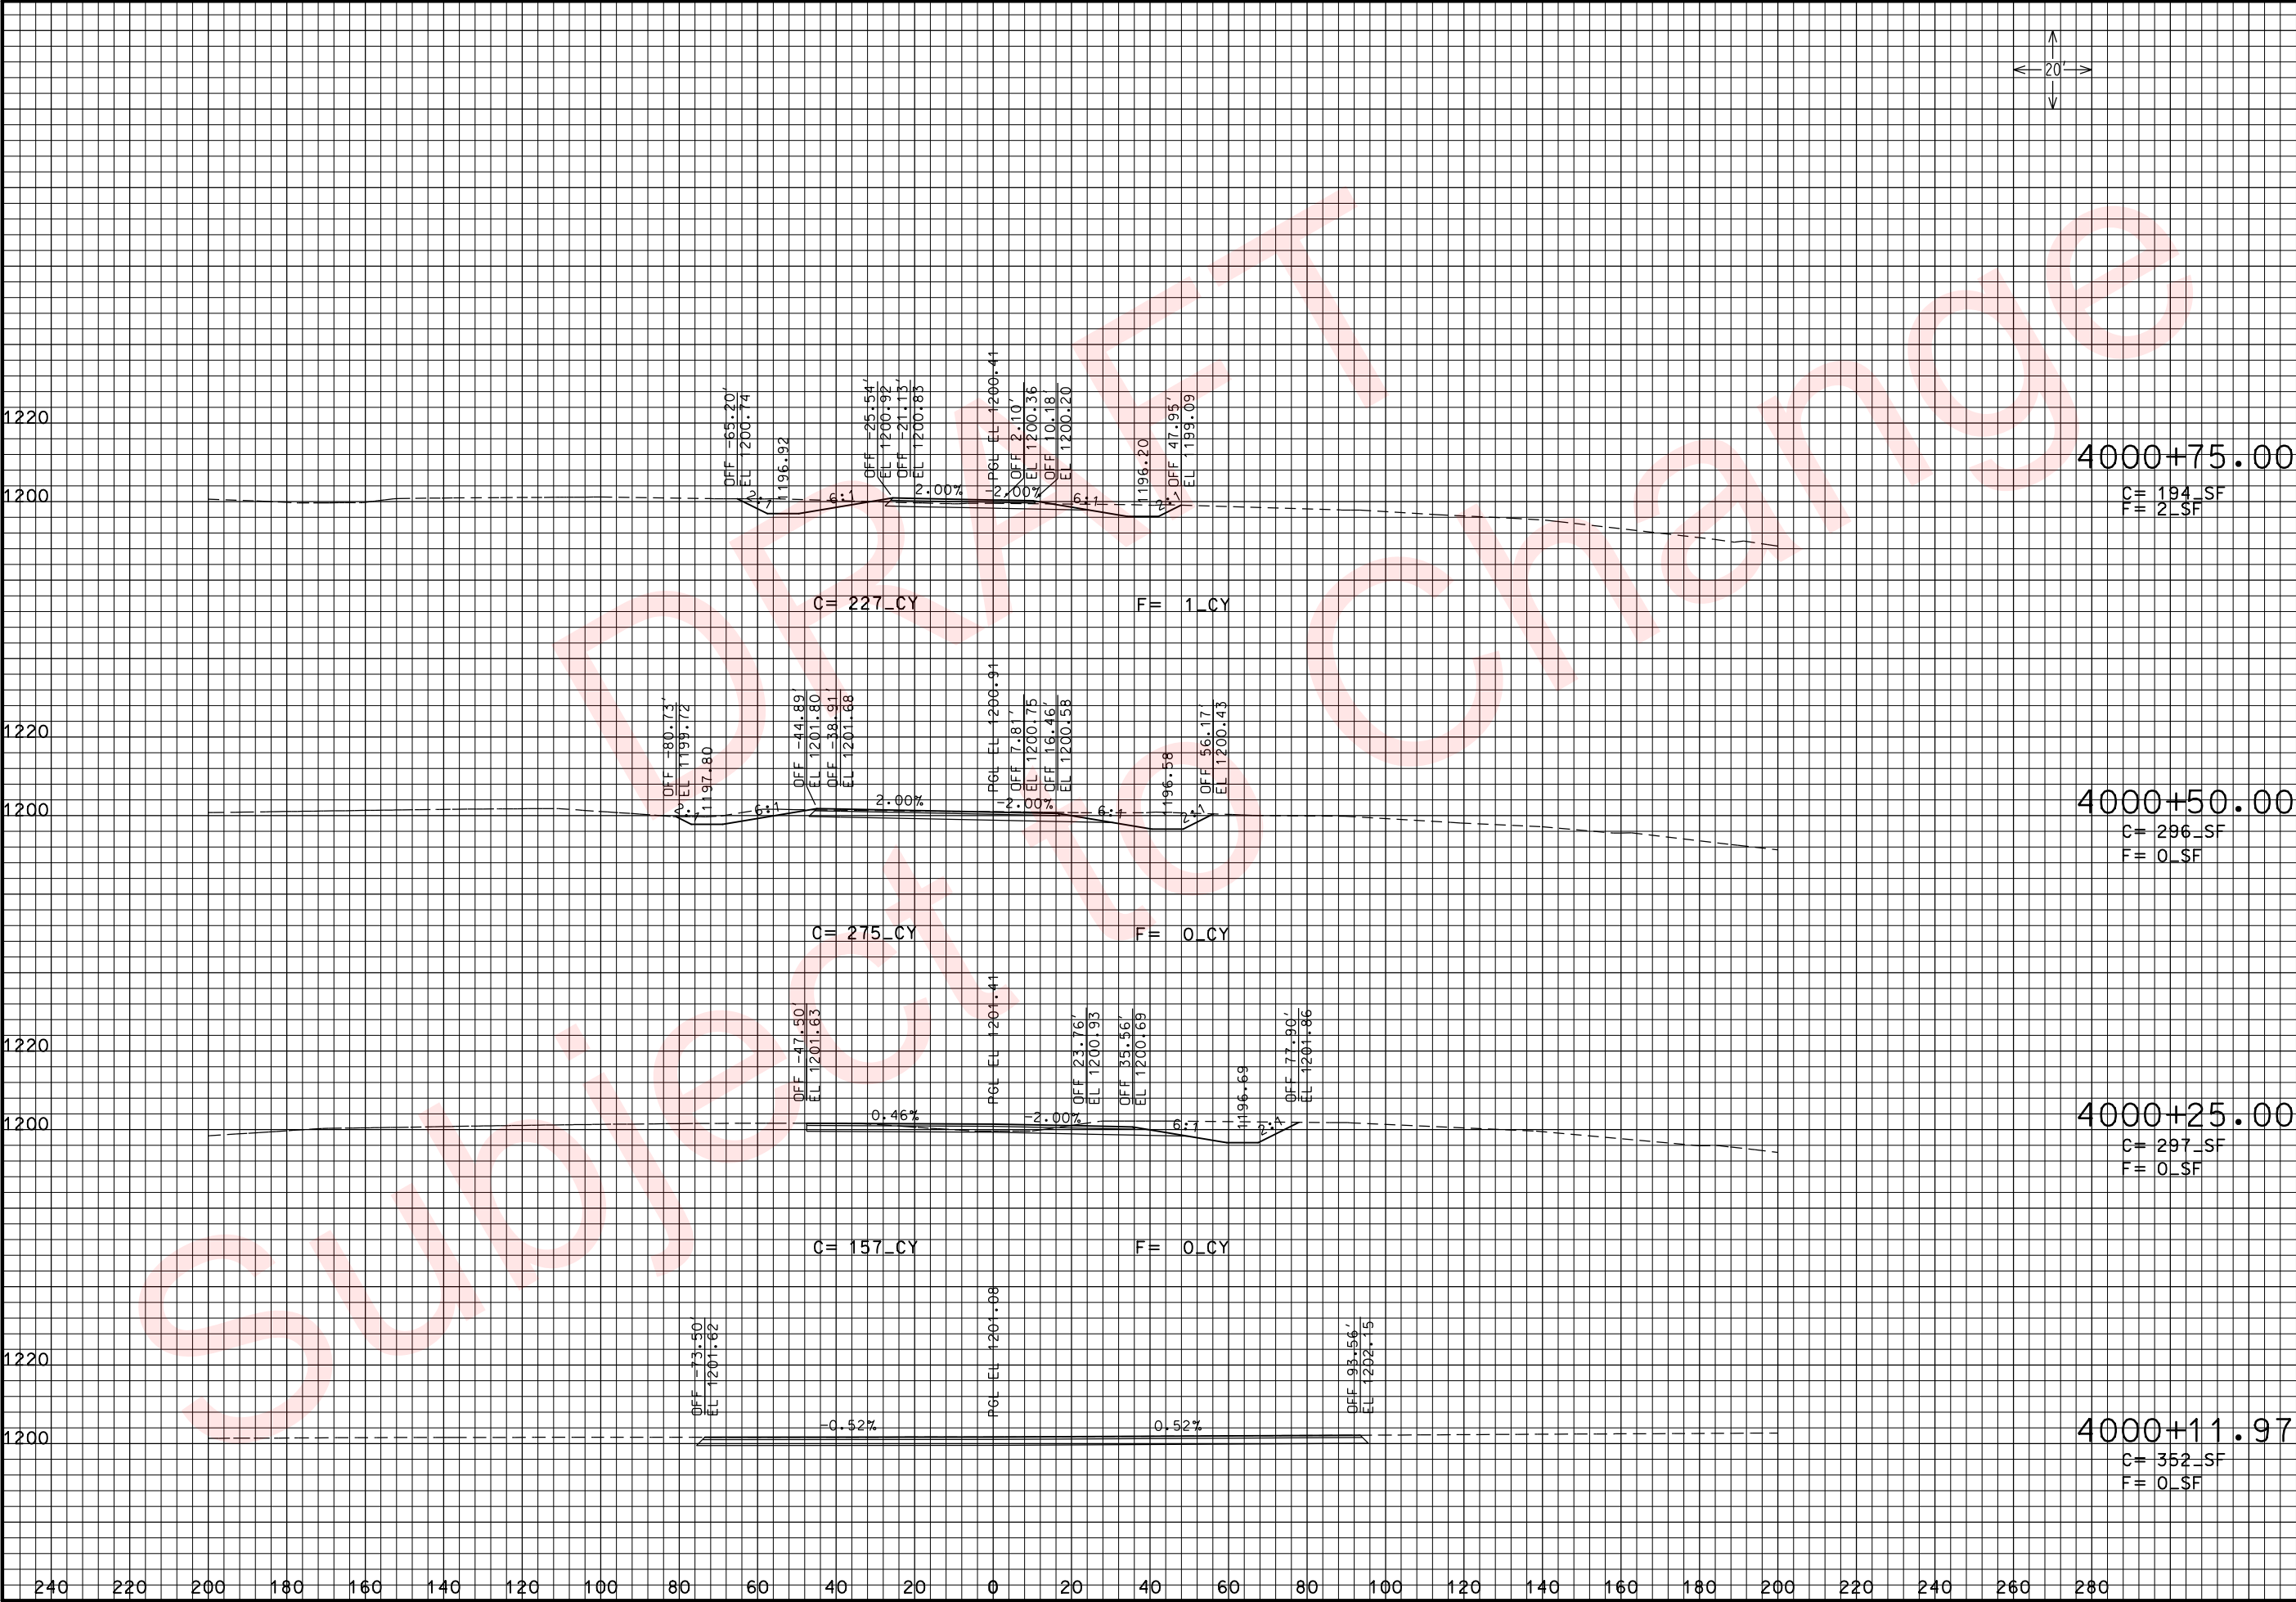

THIS MEDIA SHOULD NOT BE CONSIDERED A CERTIFIED DOCUMENT.

DATE PREPARED 3/26/2010	
ROUTE 49	STATE MO
DISTRICT 7	SHEET NO. 313
COUNTY McDONALD	
JOB NO. J7P0601	
CONTRACT ID.	
PROJECT NO.	
BRIDGE NO.	


DESCRIPTION	DATE

MISSOURI HIGHWAYS AND TRANSPORTATION COMMISSION

105 WEST CAPITOL
JEFFERSON CITY, MO 65102
1-888-ASK-MODOT (1-888-275-6636)

ROUTE 49 RAMP 4
CROSS SECTIONS
SHEET 1 OF 14

xs_313-326_j7p0601_i20_RAMP4.dgn 11:18:58 AM 3/26/2010

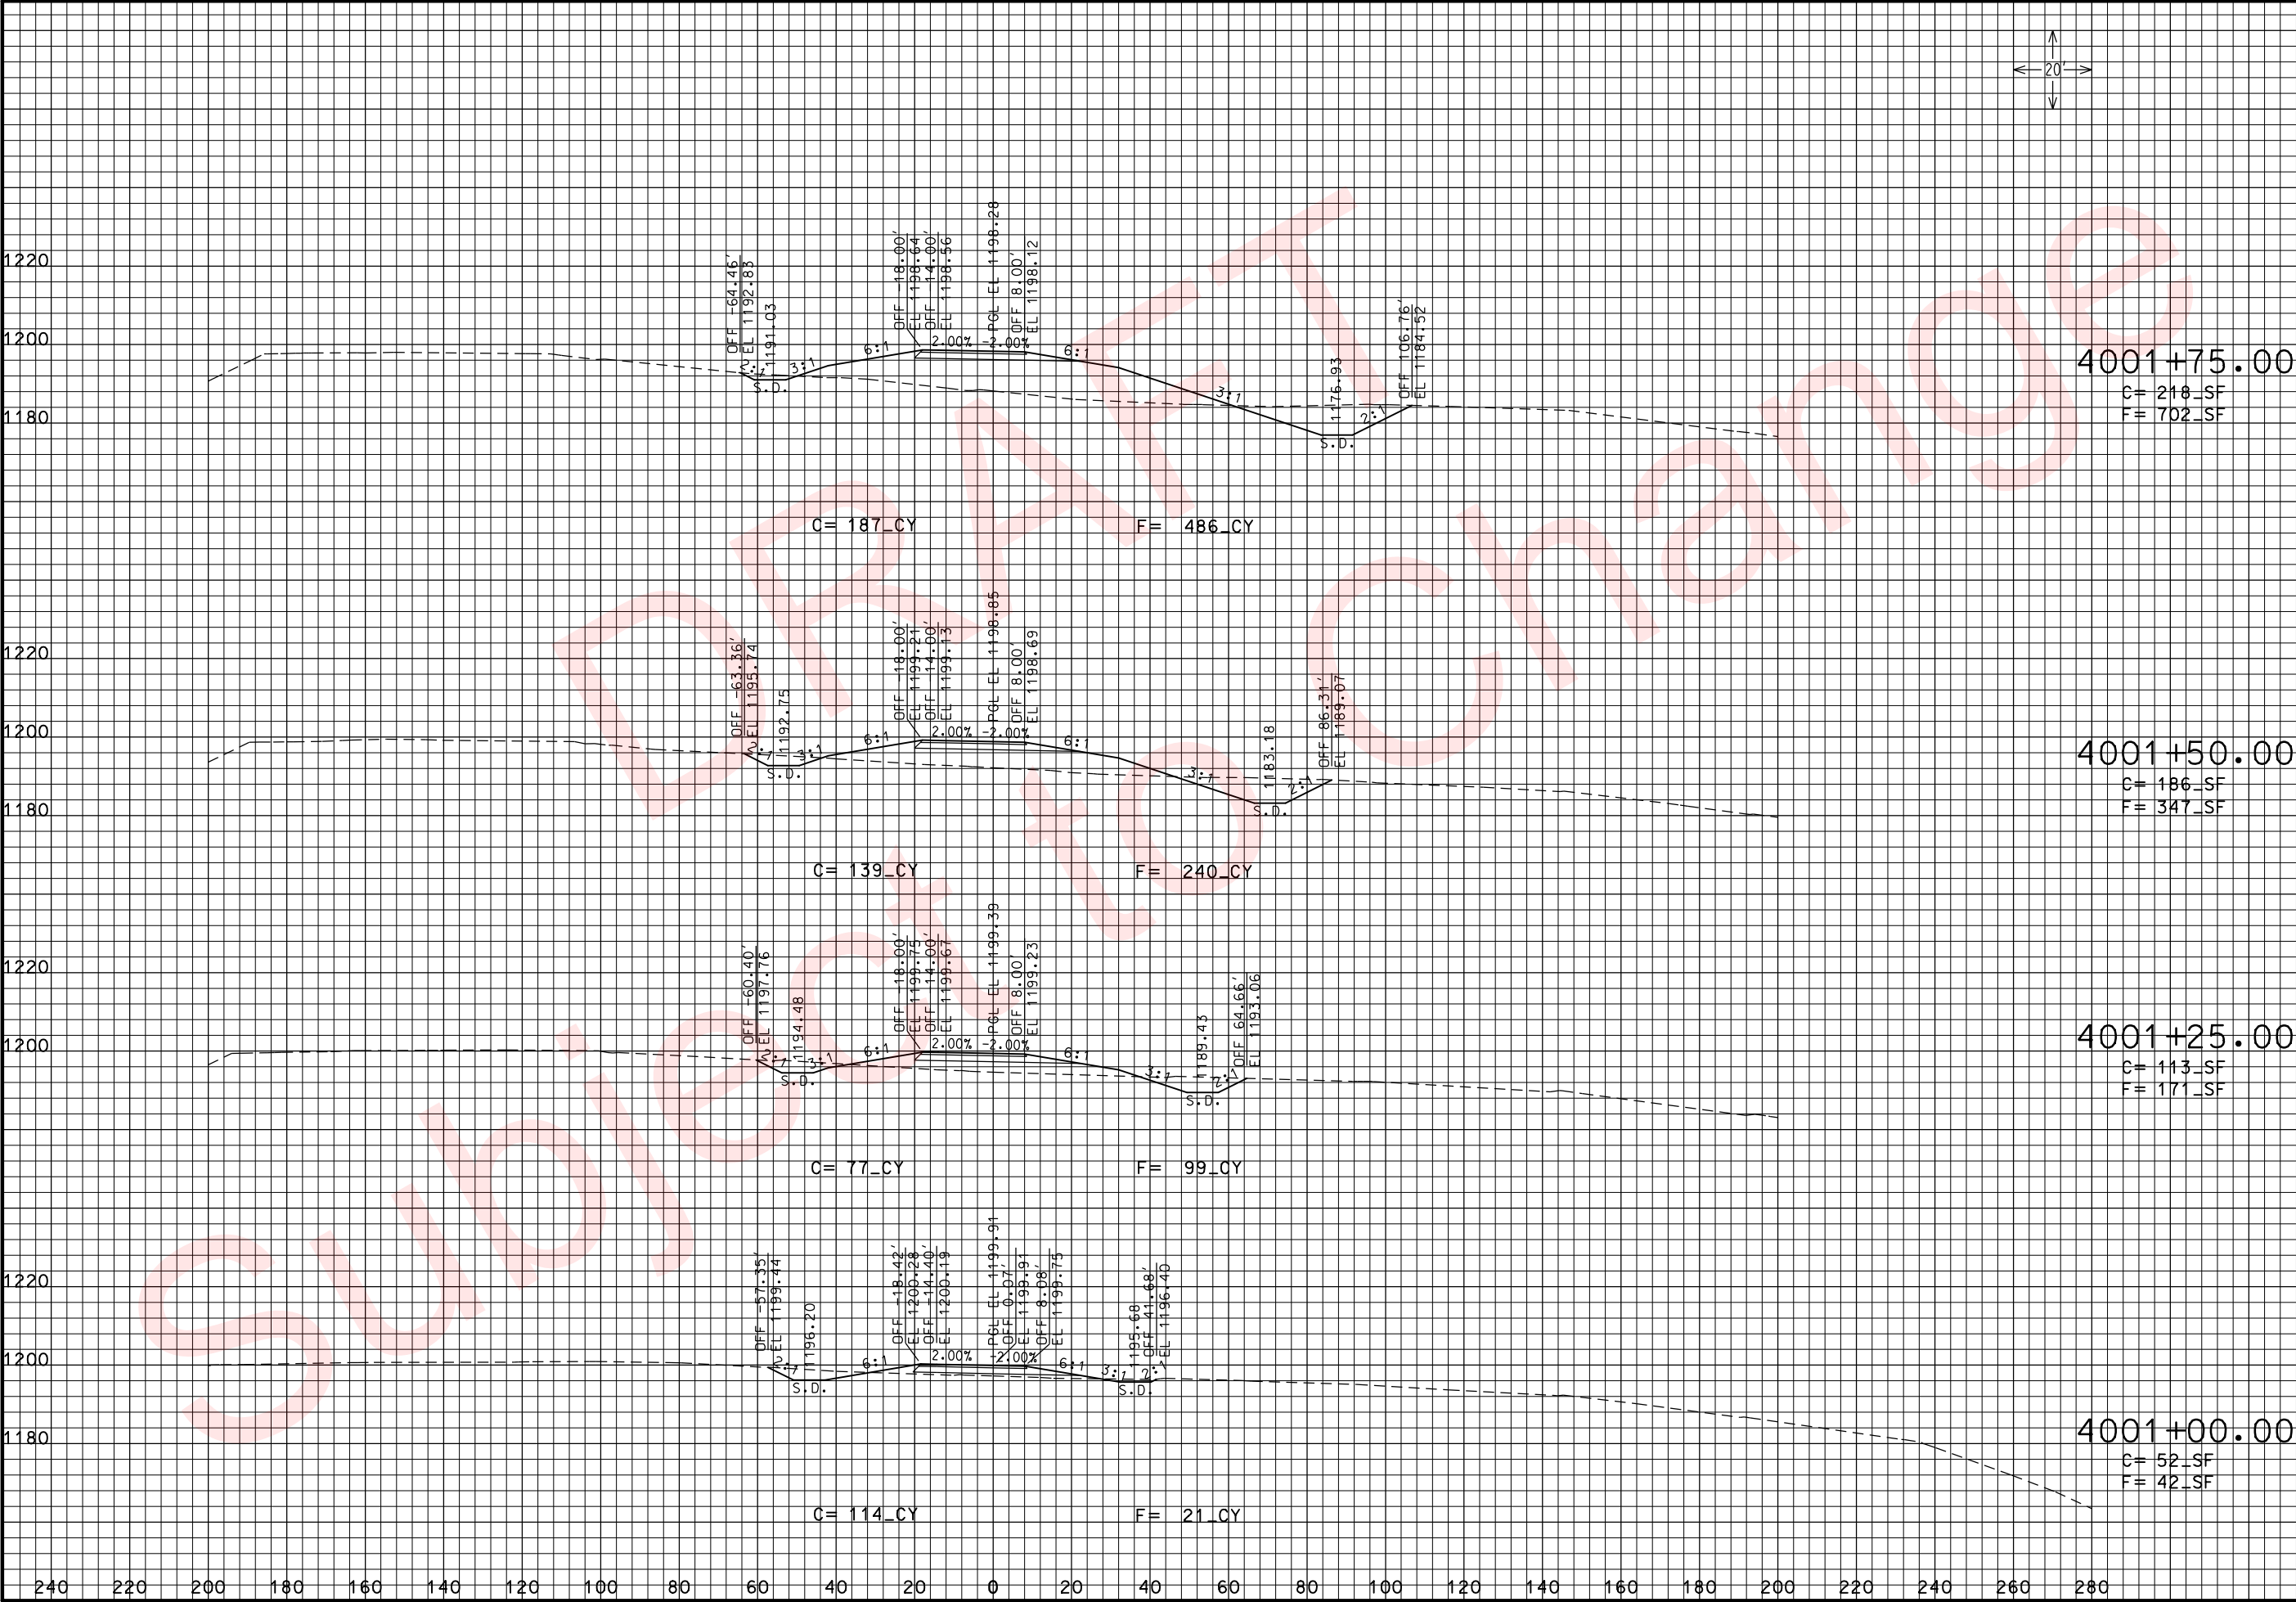

THIS MEDIA SHOULD NOT BE CONSIDERED A CERTIFIED DOCUMENT.

DATE PREPARED
3/26/2010

ROUTE
49

DISTRICT
7

COUNTY
McDONALD

JOB NO.
J7P0601

CONTRACT ID.

PROJECT NO.

BRIDGE NO.

DATE

DESCRIPTION

MISSOURI HIGHWAYS AND TRANSPORTATION COMMISSION

105 WEST CAPITOL

JEFFERSON CITY, MO 65102

1-888-ASK-MODOT (1-888-275-6636)

REV.

11:18:59 AM

3/26/2010

ROUTE 49 RAMP 4

CROSS SECTIONS

SHEET 2 OF 14

4001+75.00
C= 218_SF
F= 702_SF

4001+50.00
C= 186_SF
F= 347_SF

4001+25.00
C= 113_SF
F= 171_SF


4001+00.00
C= 52_SF
F= 42_SF

C= 187_CY F= 486_CY

C= 139_CY F= 240_CY

C= 77_CY F= 99_CY

C= 114_CY F= 21_CY

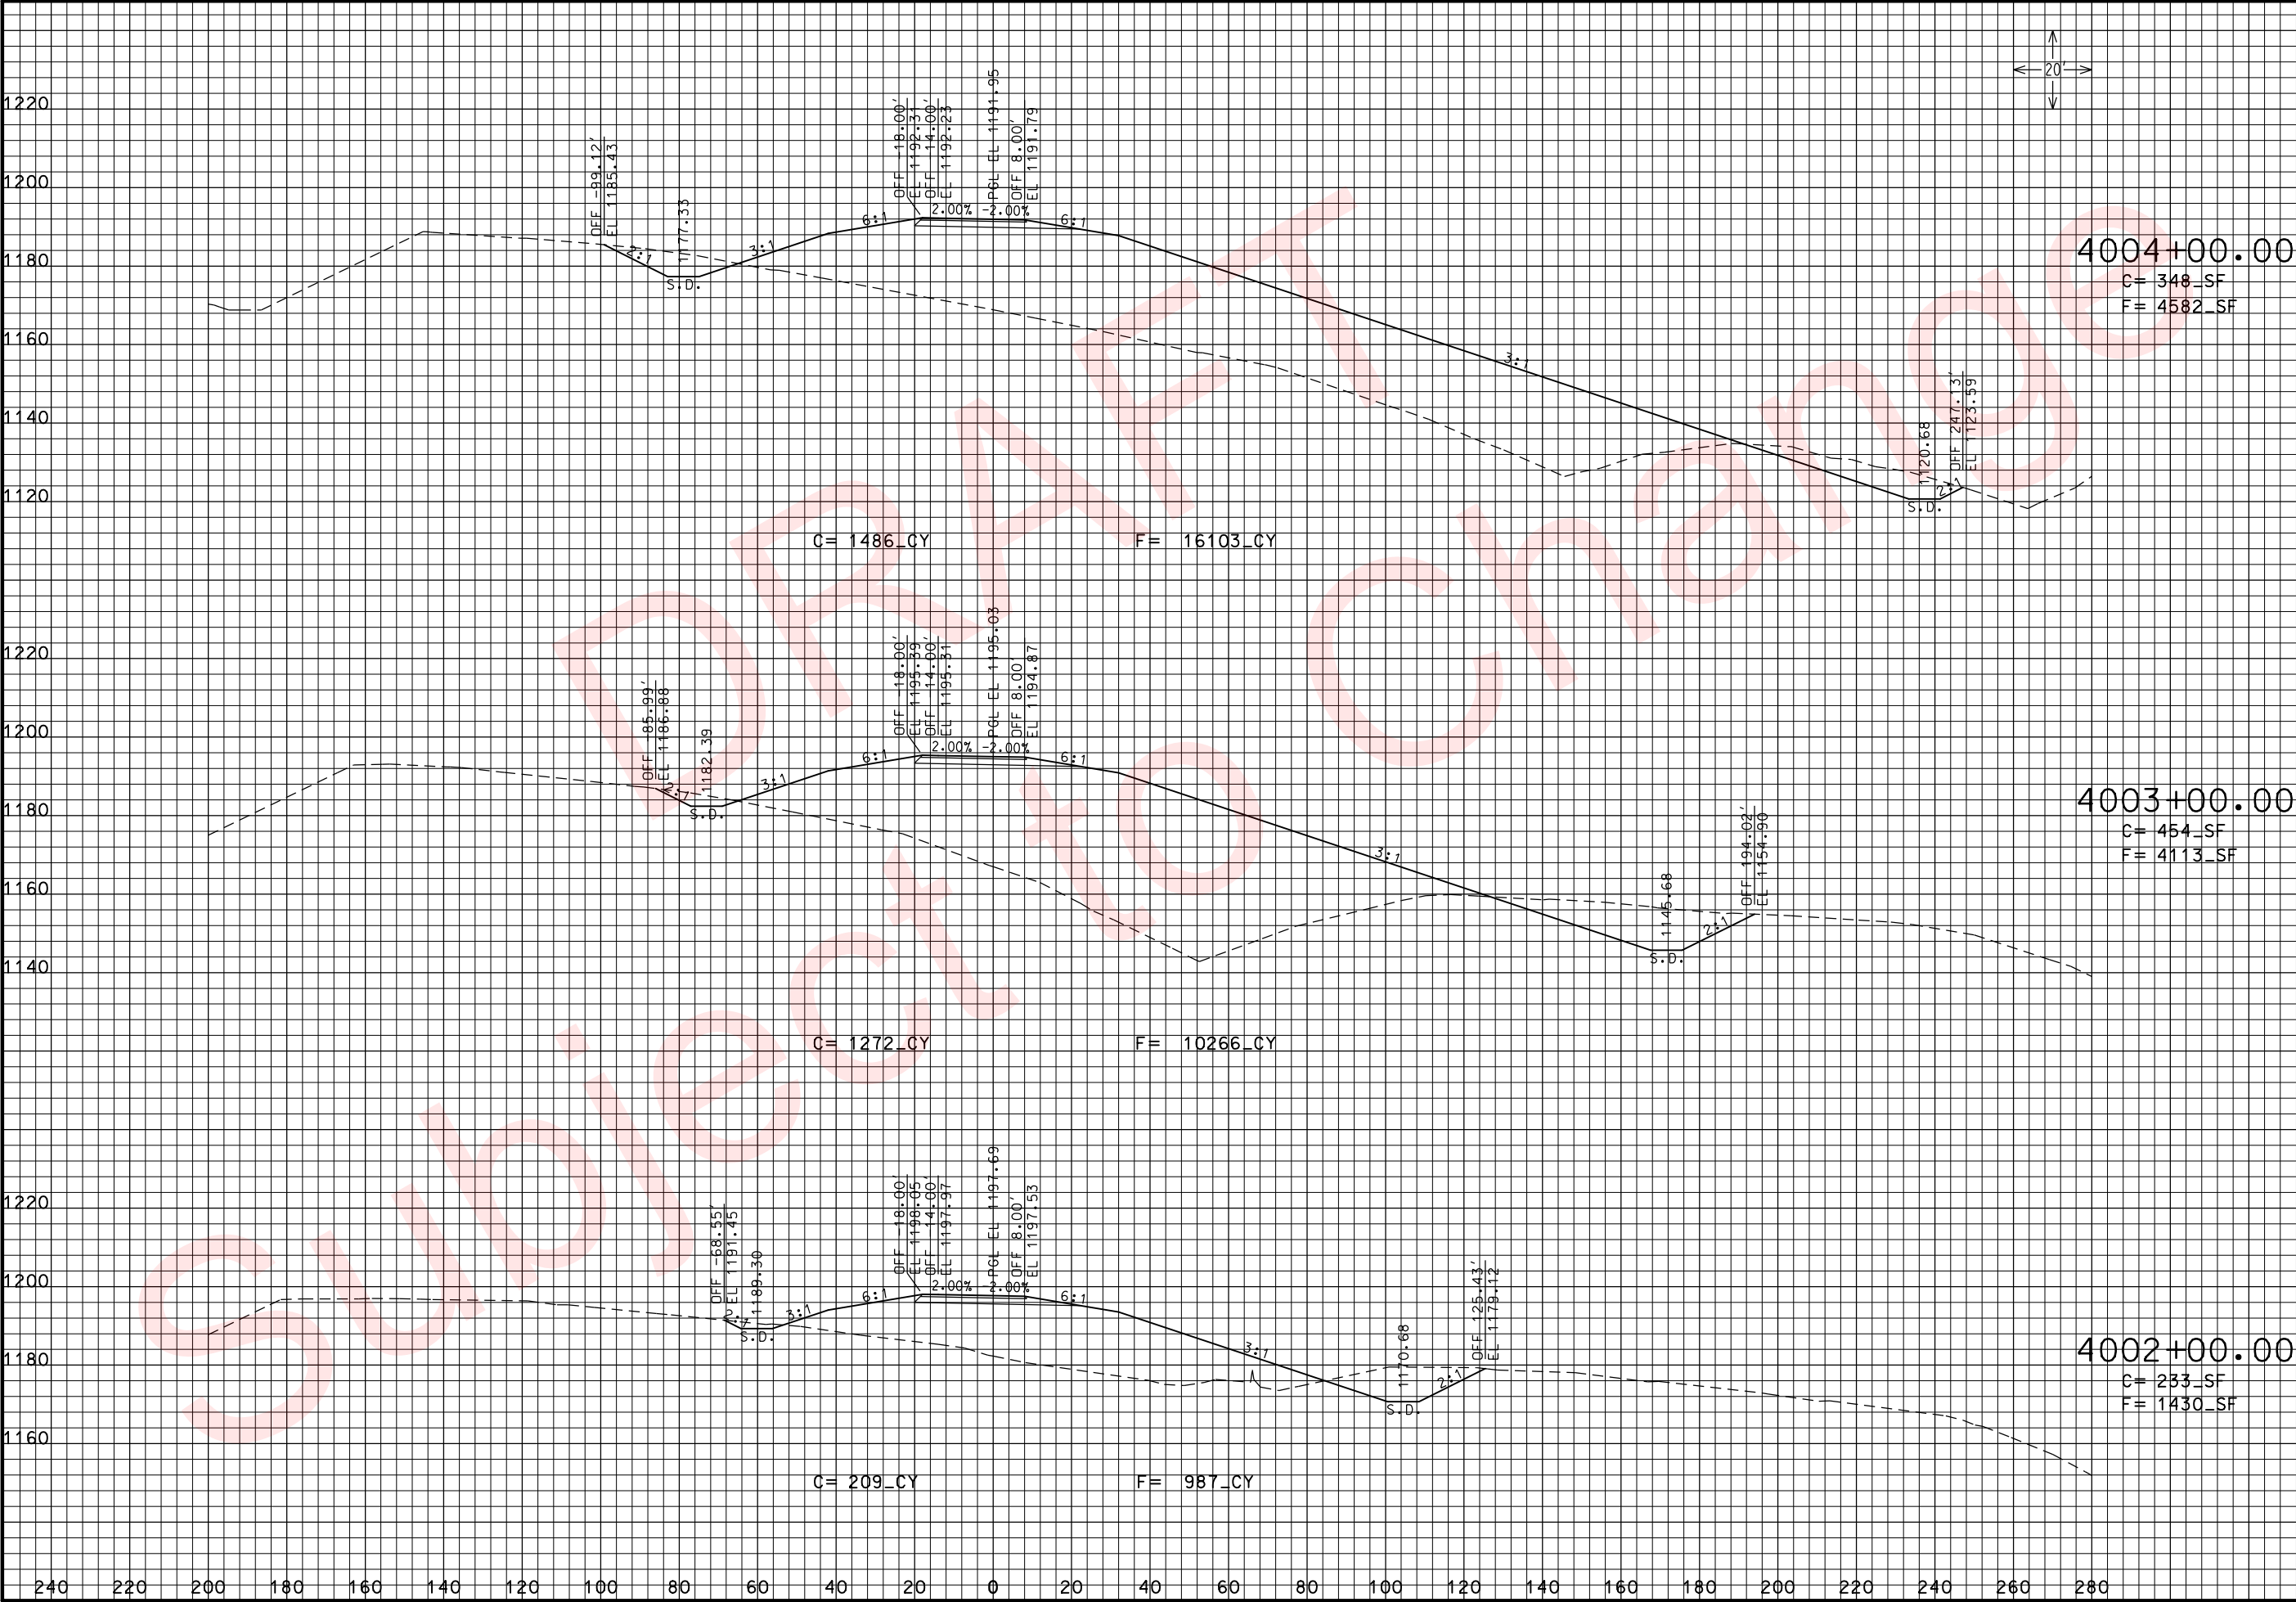

THIS MEDIA SHOULD NOT BE CONSIDERED A CERTIFIED DOCUMENT.

DATE PREPARED 3/26/2010	
ROUTE 49	STATE MO
DISTRICT 7	SHEET NO. 315
COUNTY McDONALD	
JOB NO. J7P0601	
CONTRACT ID.	
PROJECT NO.	
BRIDGE NO.	

DESCRIPTION	DATE


MISSOURI HIGHWAYS AND TRANSPORTATION COMMISSION

105 WEST CAPITOL
JEFFERSON CITY, MO 65102
1-888-ASK-MODOT (1-888-275-6636)

ROUTE 49 RAMP 4
CROSS SECTIONS
SHEET 3 OF 14

IF A SEAL IS PRESENT ON THIS SHEET IT HAS BEEN ELECTRONICALLY SEALED AND DATED.

REV.

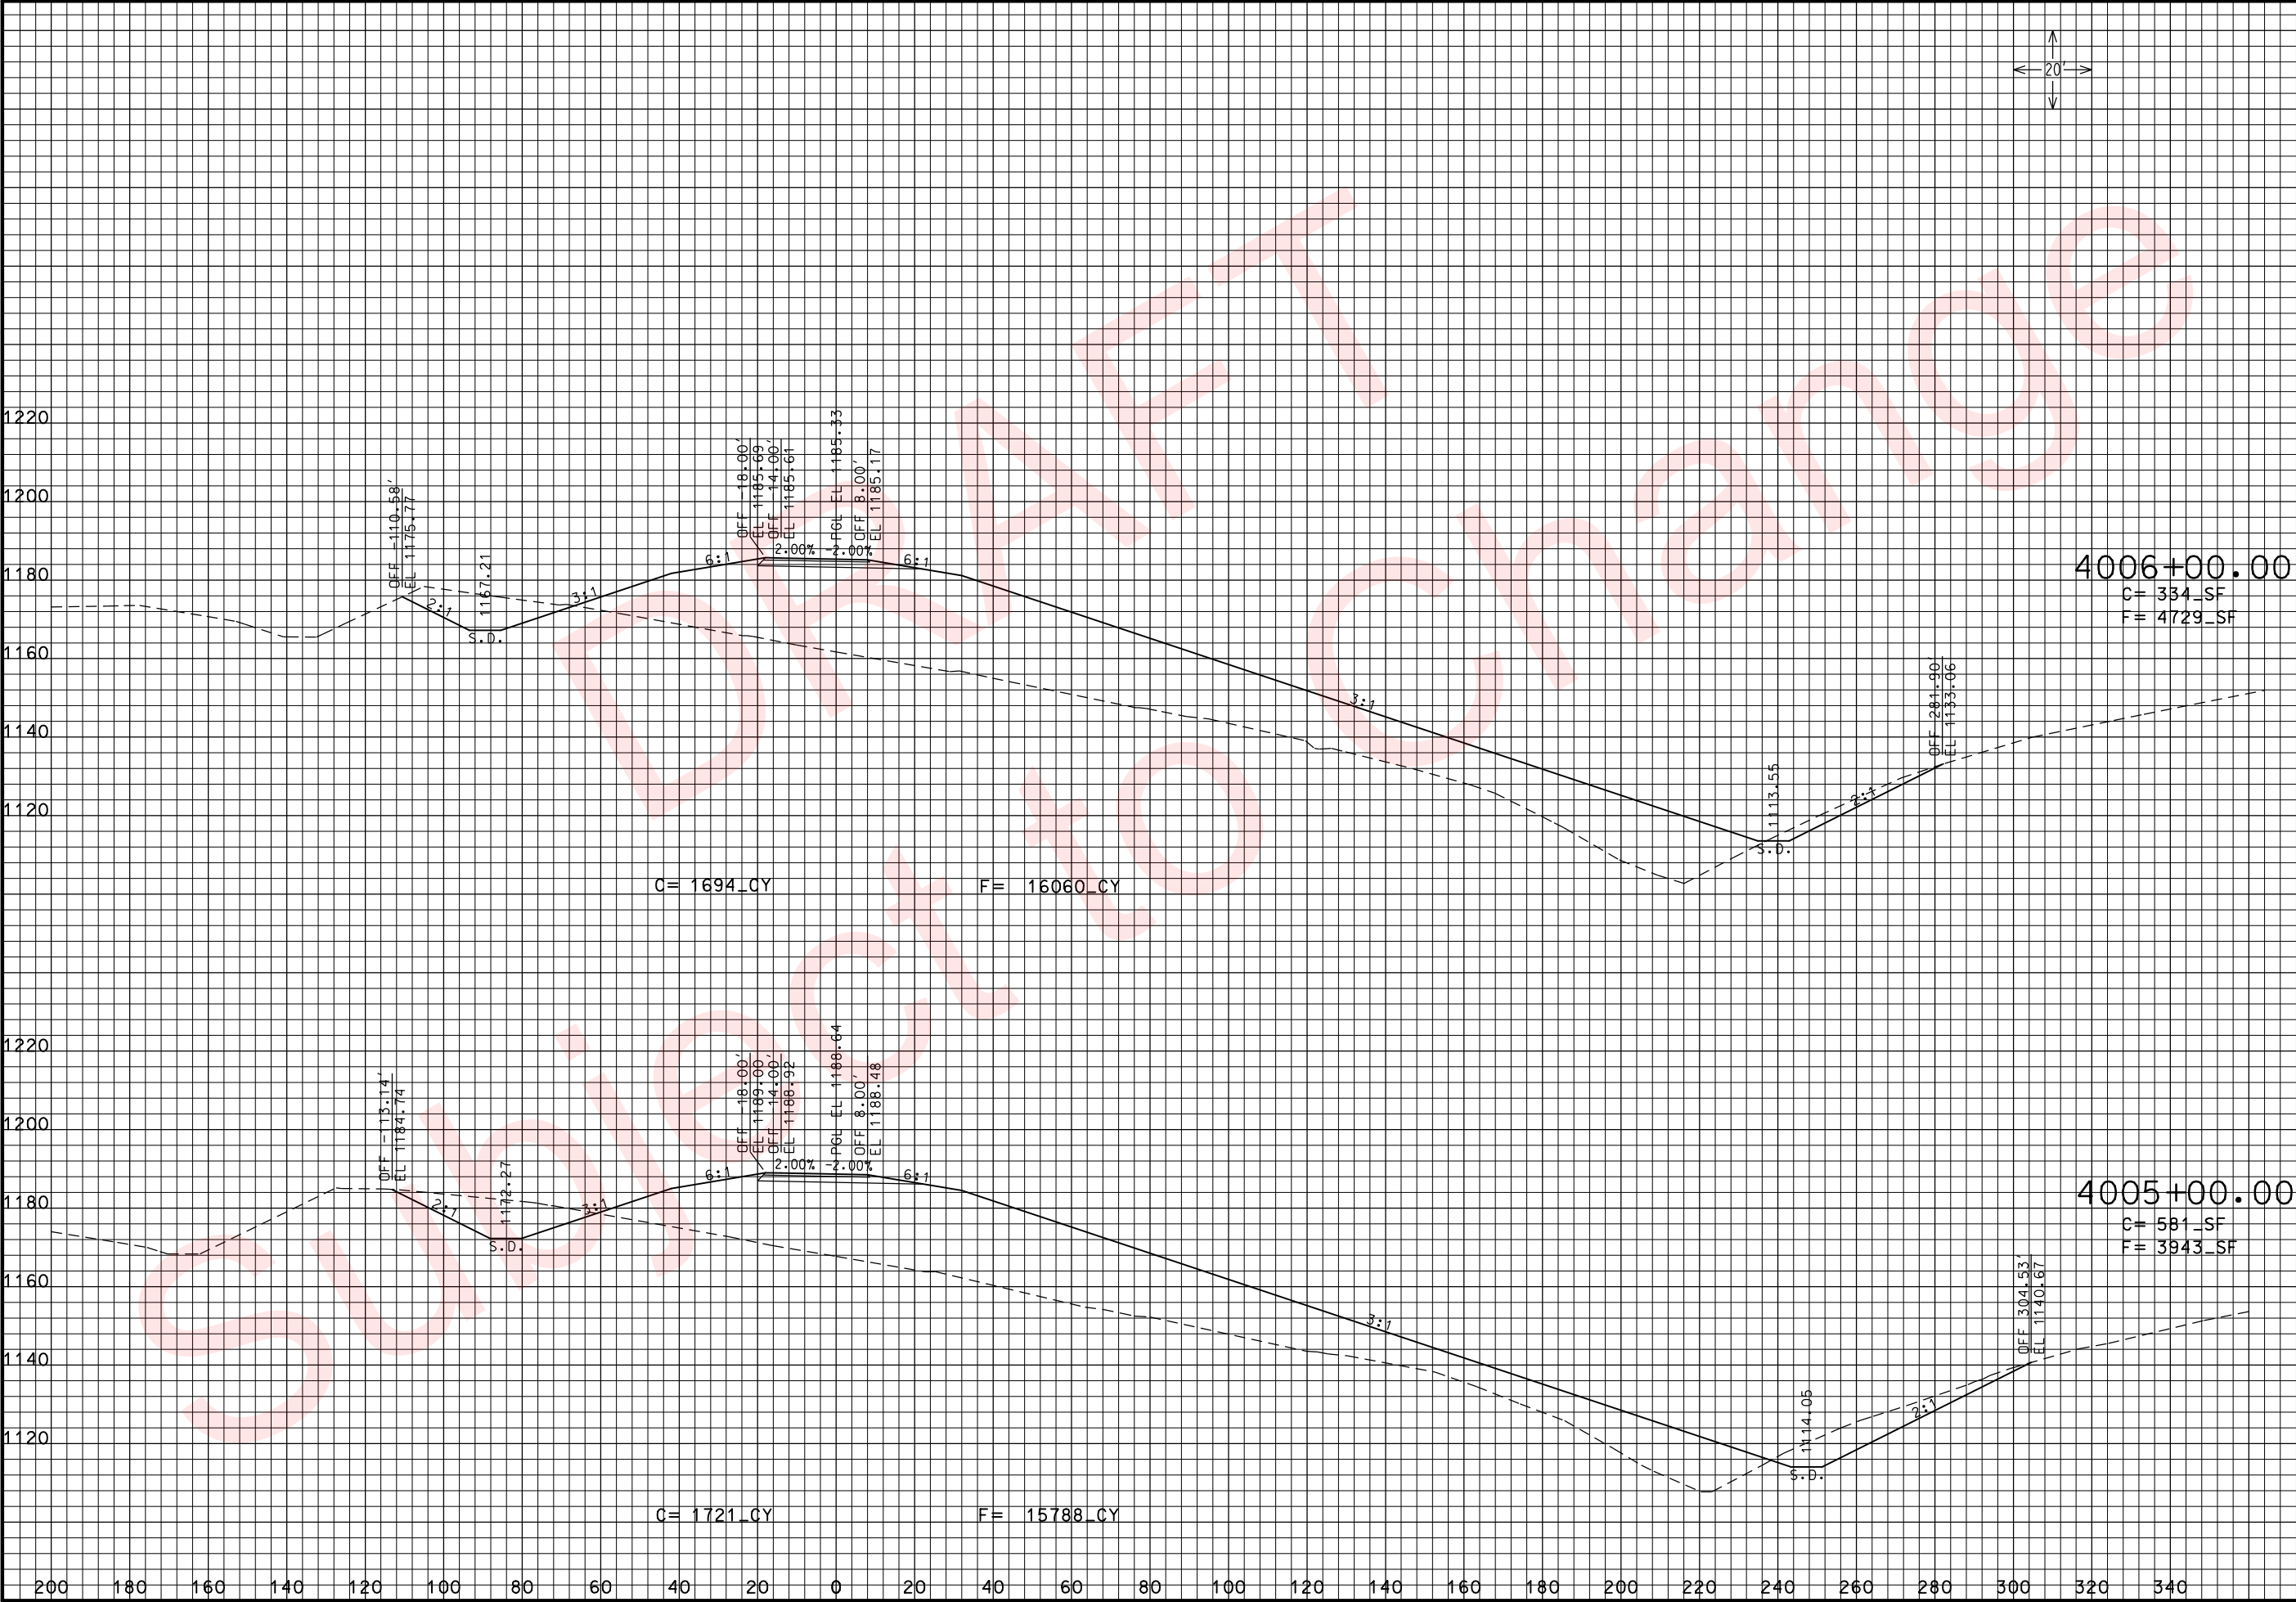

THIS MEDIA SHOULD NOT BE CONSIDERED A CERTIFIED DOCUMENT.

DATE PREPARED 3/26/2010	
ROUTE 49	STATE MO
DISTRICT 7	SHEET NO. 316
COUNTY McDONALD	
JOB NO. J7P0601	
CONTRACT ID.	
PROJECT NO.	
BRIDGE NO.	

DESCRIPTION	DATE


MISSOURI HIGHWAYS AND TRANSPORTATION COMMISSION

MoDOT

105 WEST CAPITOL
JEFFERSON CITY, MO 65102
1-888-ASK-MODOT (1-888-275-6636)

ROUTE 49 RAMP 4
CROSS SECTIONS
SHEET 4 OF 14

xs_313-326_j7p0601_i20_RAMP4.dgn 11:19:00 AM 3/26/2010

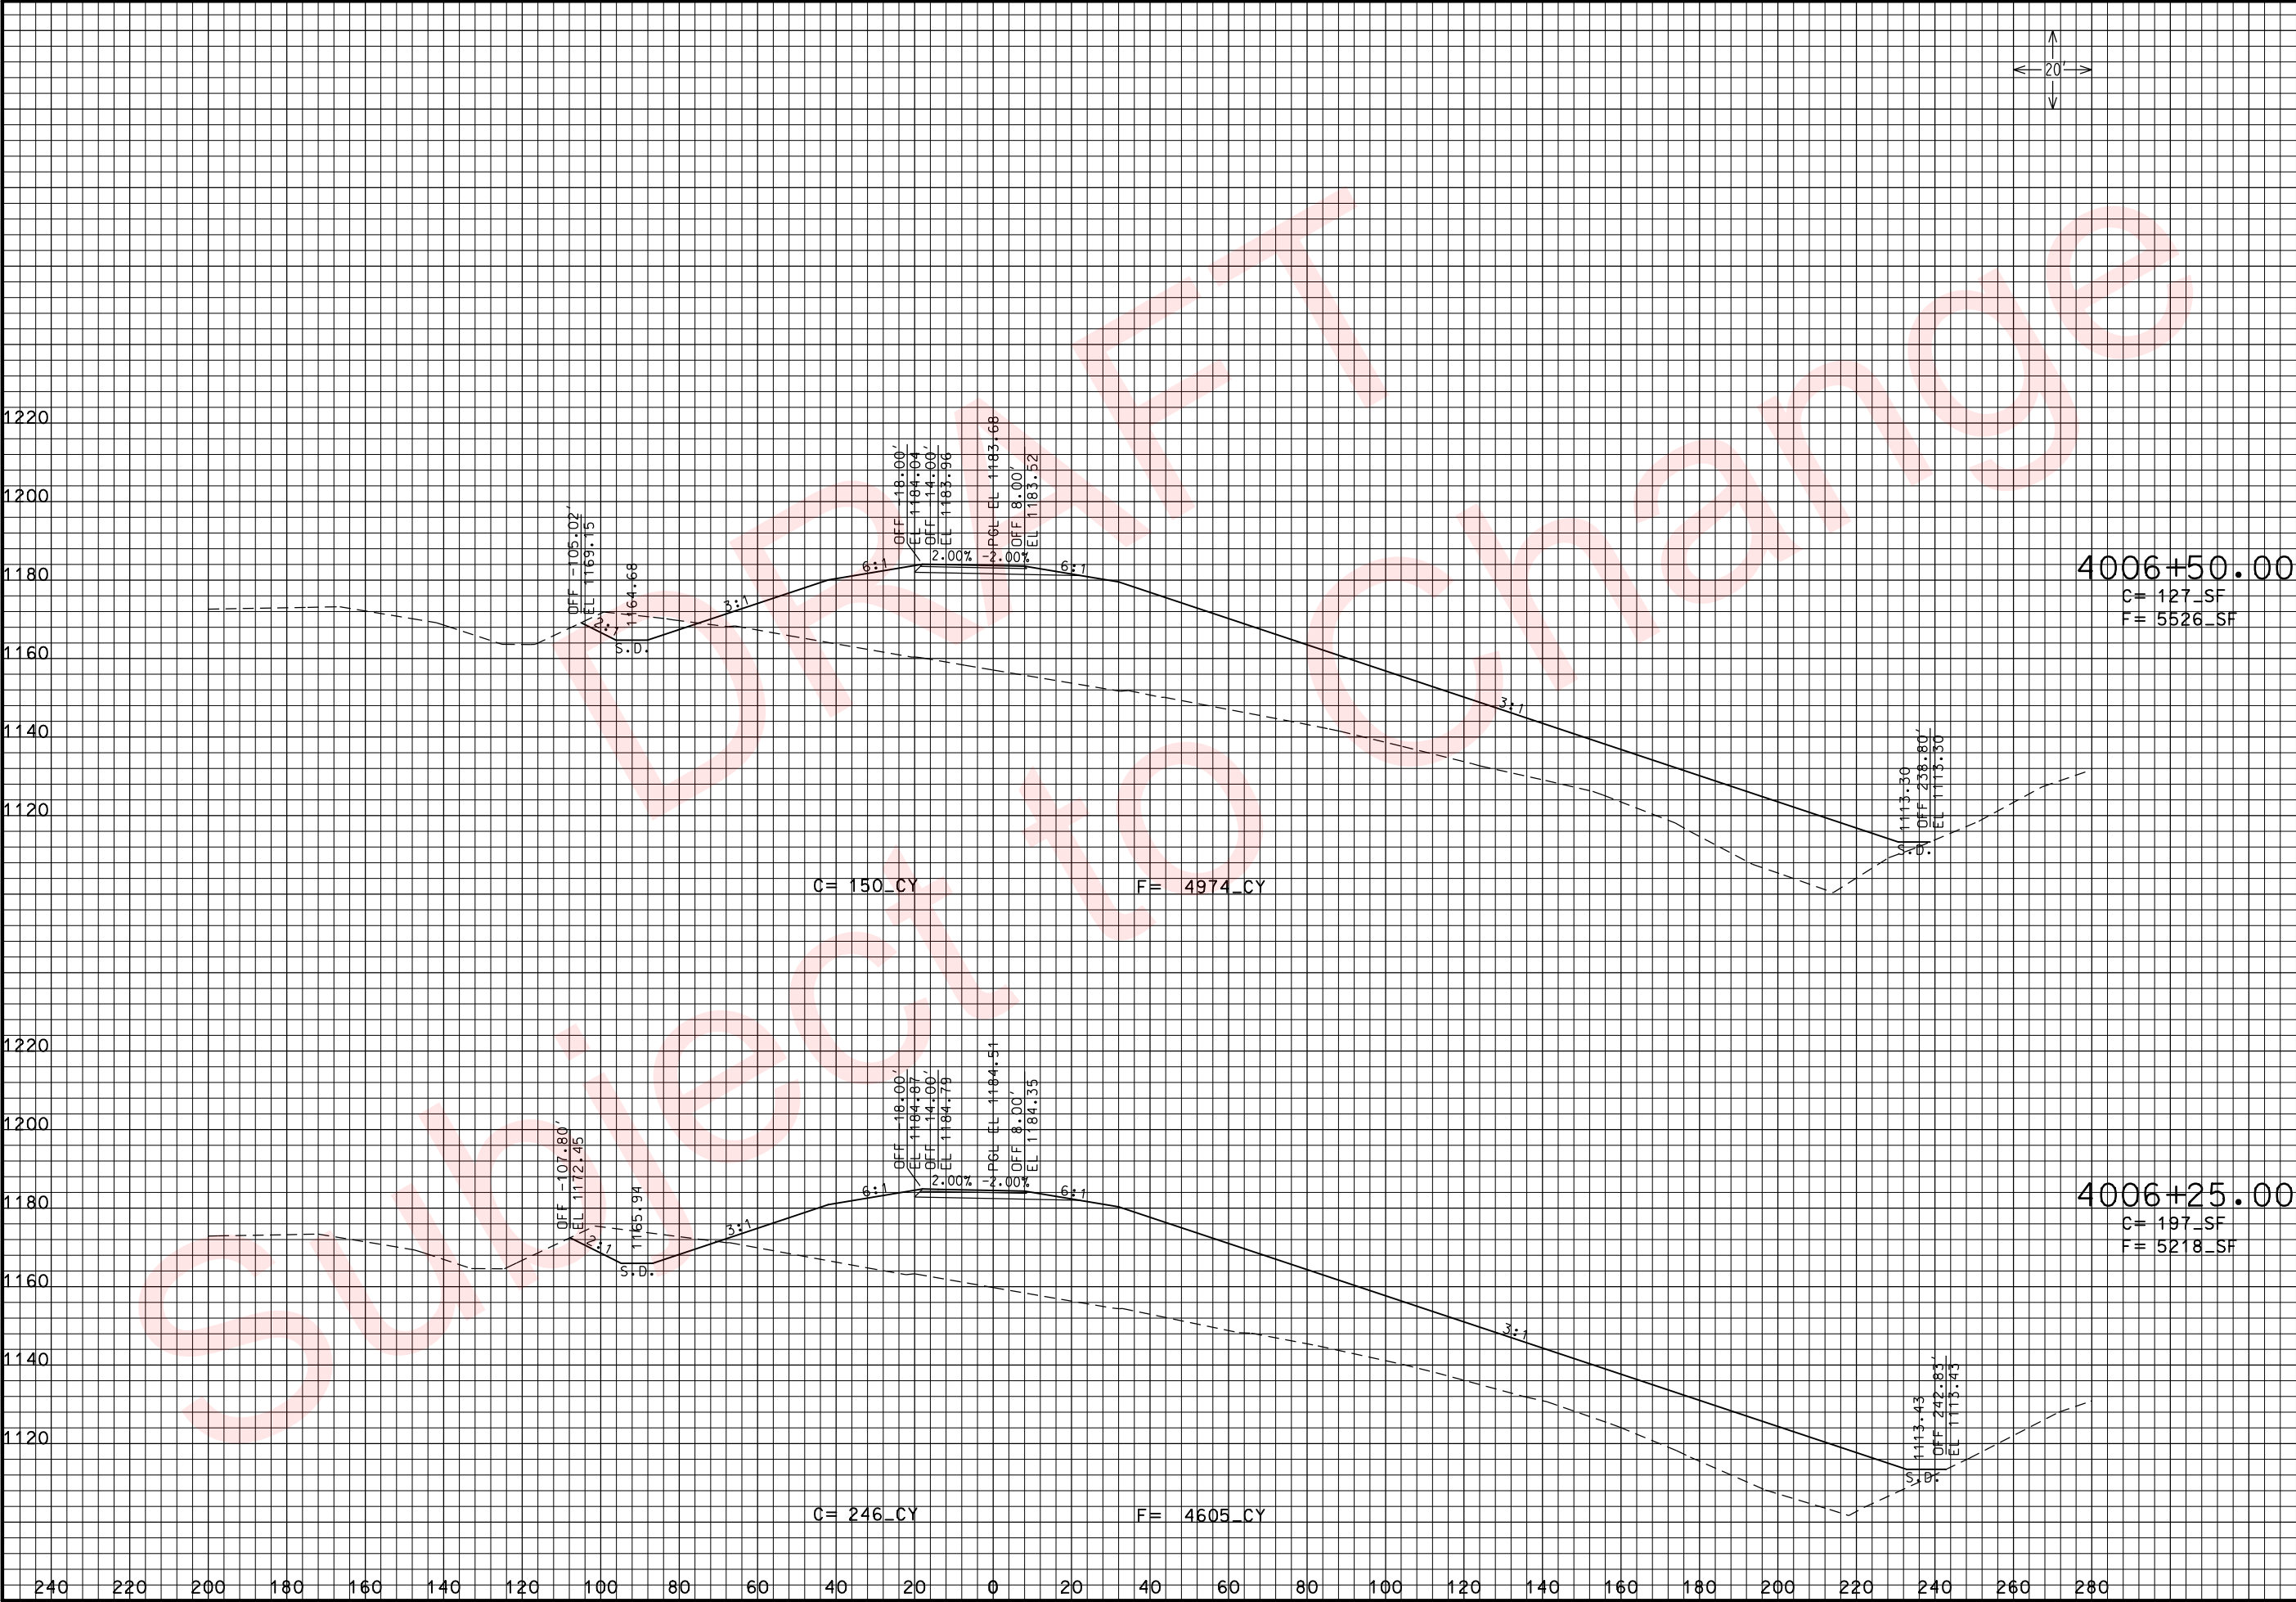

THIS MEDIA SHOULD NOT BE CONSIDERED A CERTIFIED DOCUMENT.

DATE PREPARED
3/26/2010

ROUTE 49	STATE MO
DISTRICT 7	SHEET NO. 317

COUNTY
McDONALD

JOB NO.
J7P0601

CONTRACT ID.

PROJECT NO.

BRIDGE NO.


DESCRIPTION	DATE

MISSOURI HIGHWAYS AND TRANSPORTATION COMMISSION

MoDOT

105 WEST CAPITOL
JEFFERSON CITY, MO 65102
1-888-ASK-MODOT (1-888-275-6636)

ROUTE 49 RAMP 4
CROSS SECTIONS
SHEET 5 OF 14

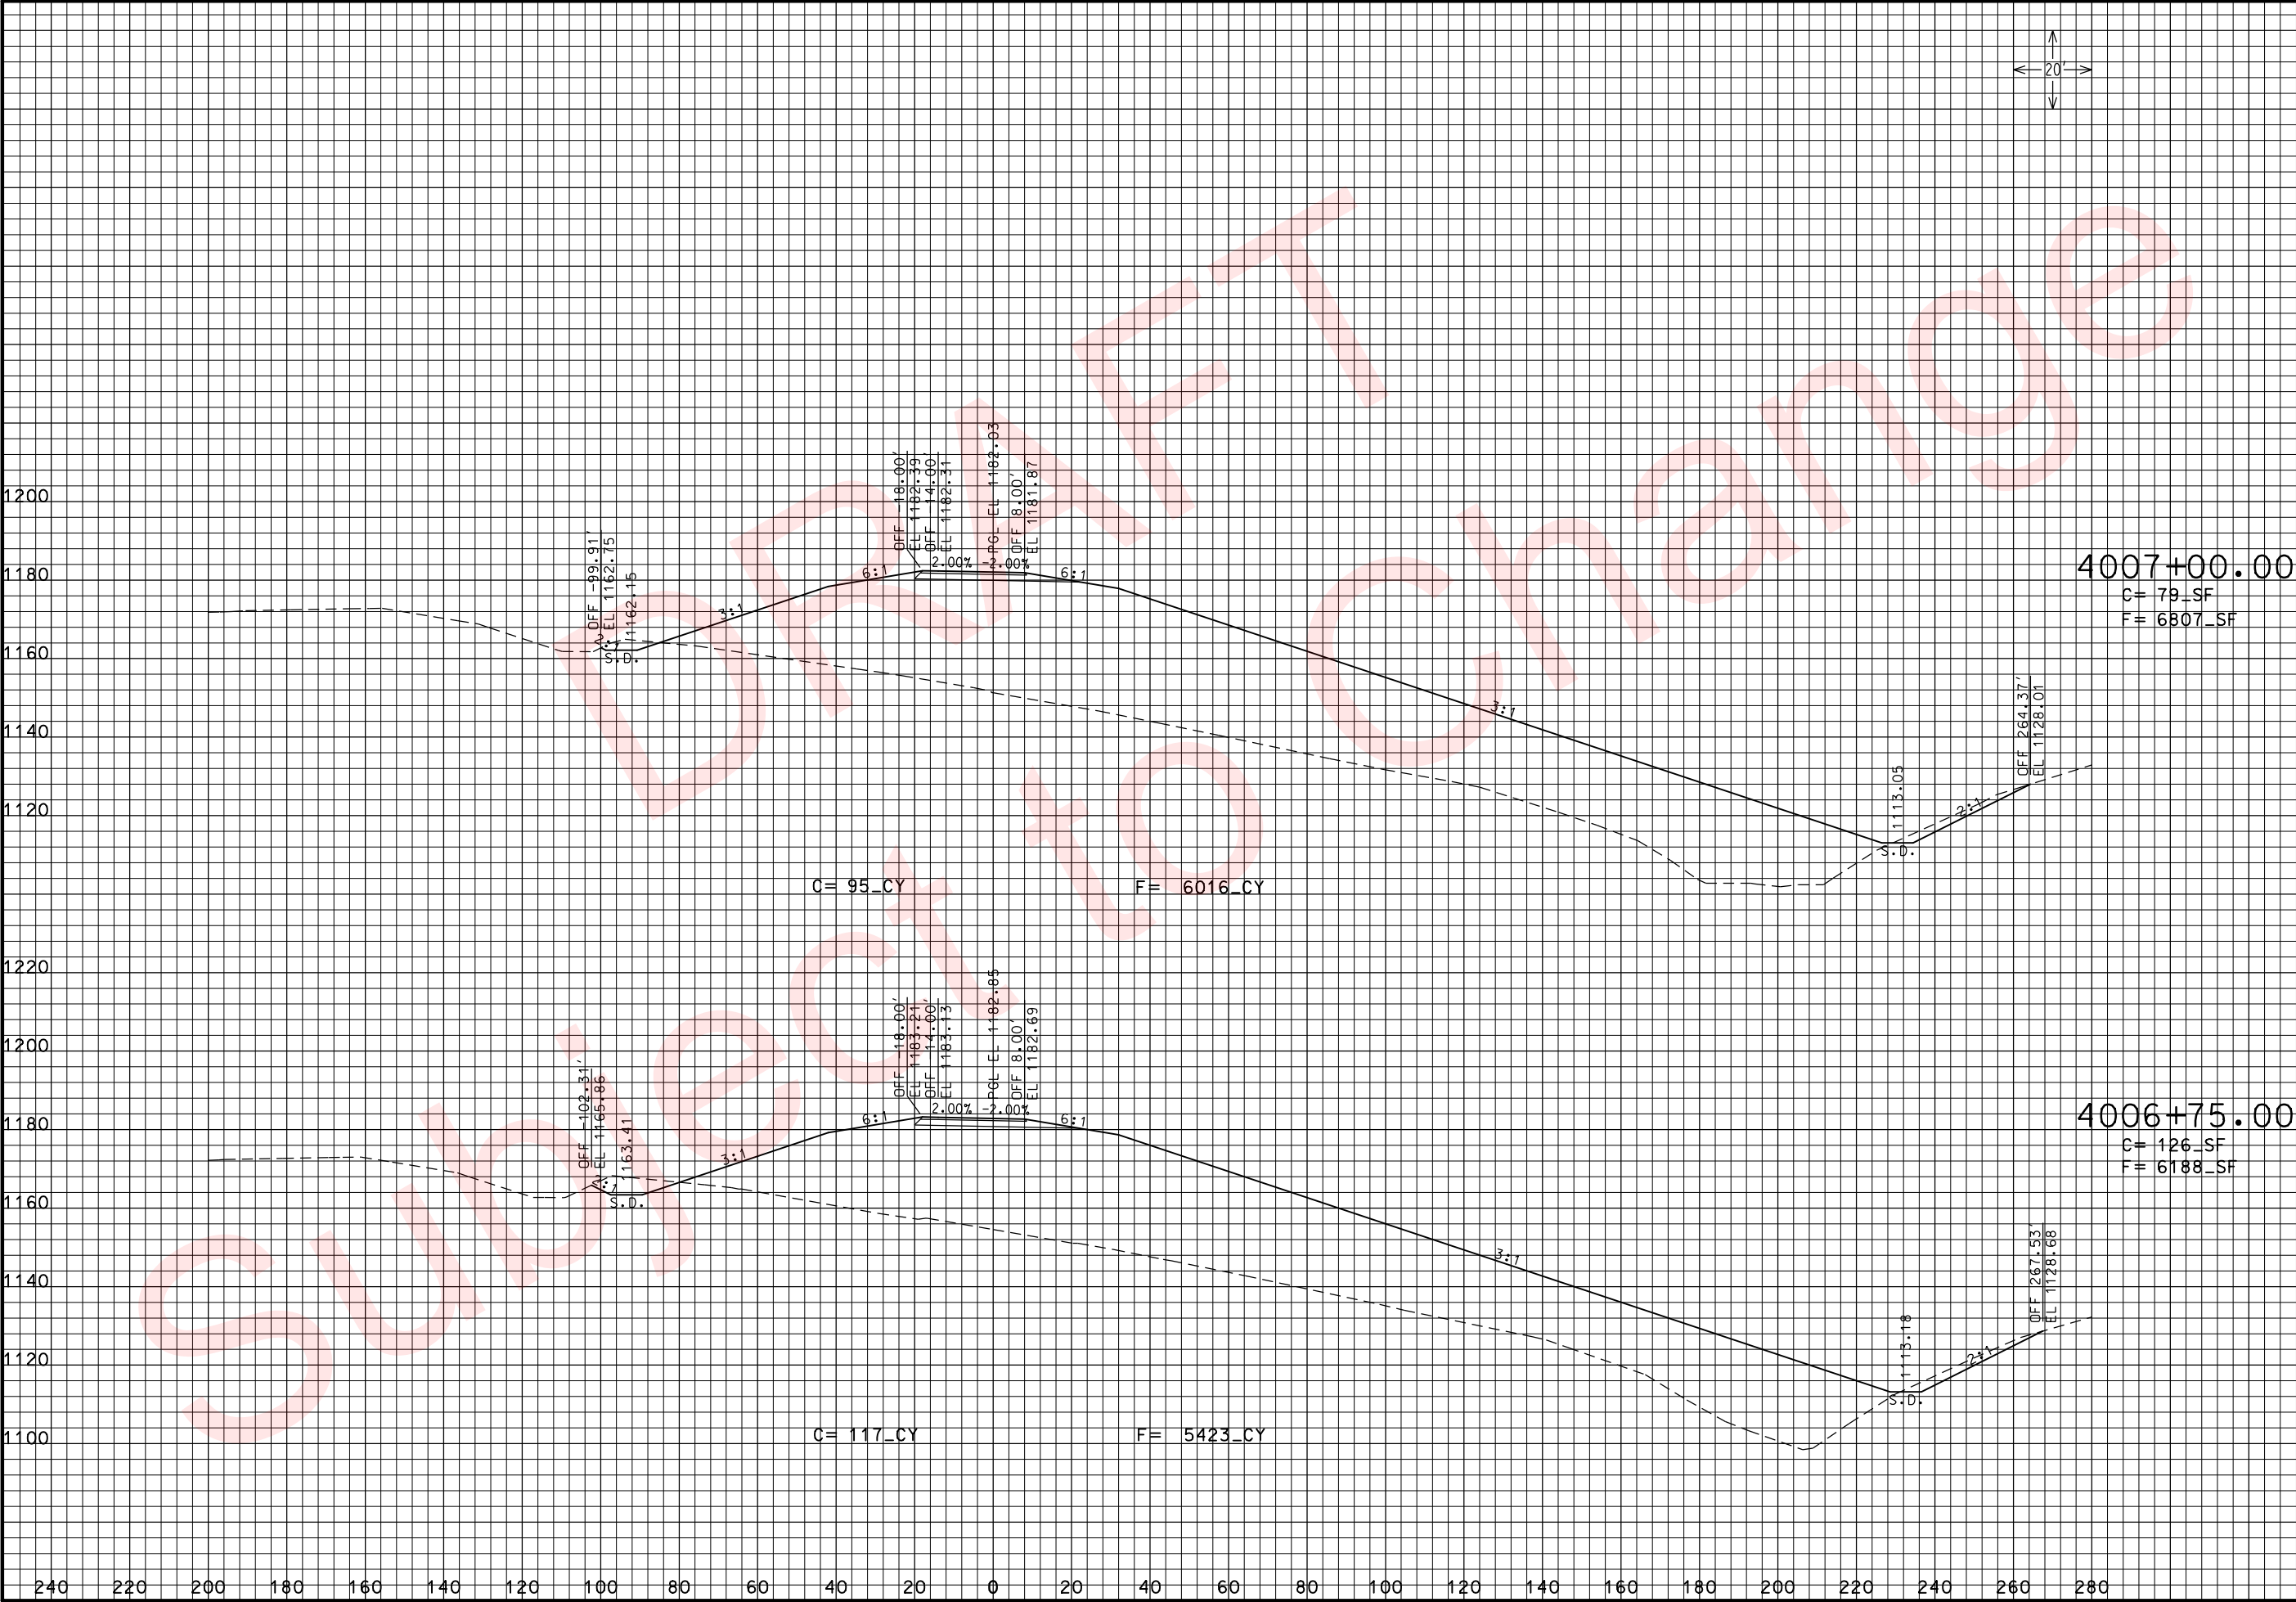

THIS MEDIA SHOULD NOT BE CONSIDERED A CERTIFIED DOCUMENT.

DATE PREPARED 3/26/2010	
ROUTE 49	STATE MO
DISTRICT 7	SHEET NO. 318
COUNTY McDONALD	
JOB NO. J7P0601	
CONTRACT ID.	
PROJECT NO.	
BRIDGE NO.	


DESCRIPTION	DATE

MISSOURI HIGHWAYS AND TRANSPORTATION COMMISSION

105 WEST CAPITOL
JEFFERSON CITY, MO 65102
1-888-ASK-MODOT (1-888-275-6636)

ROUTE 49 RAMP 4
CROSS SECTIONS
SHEET 6 OF 14

REV.

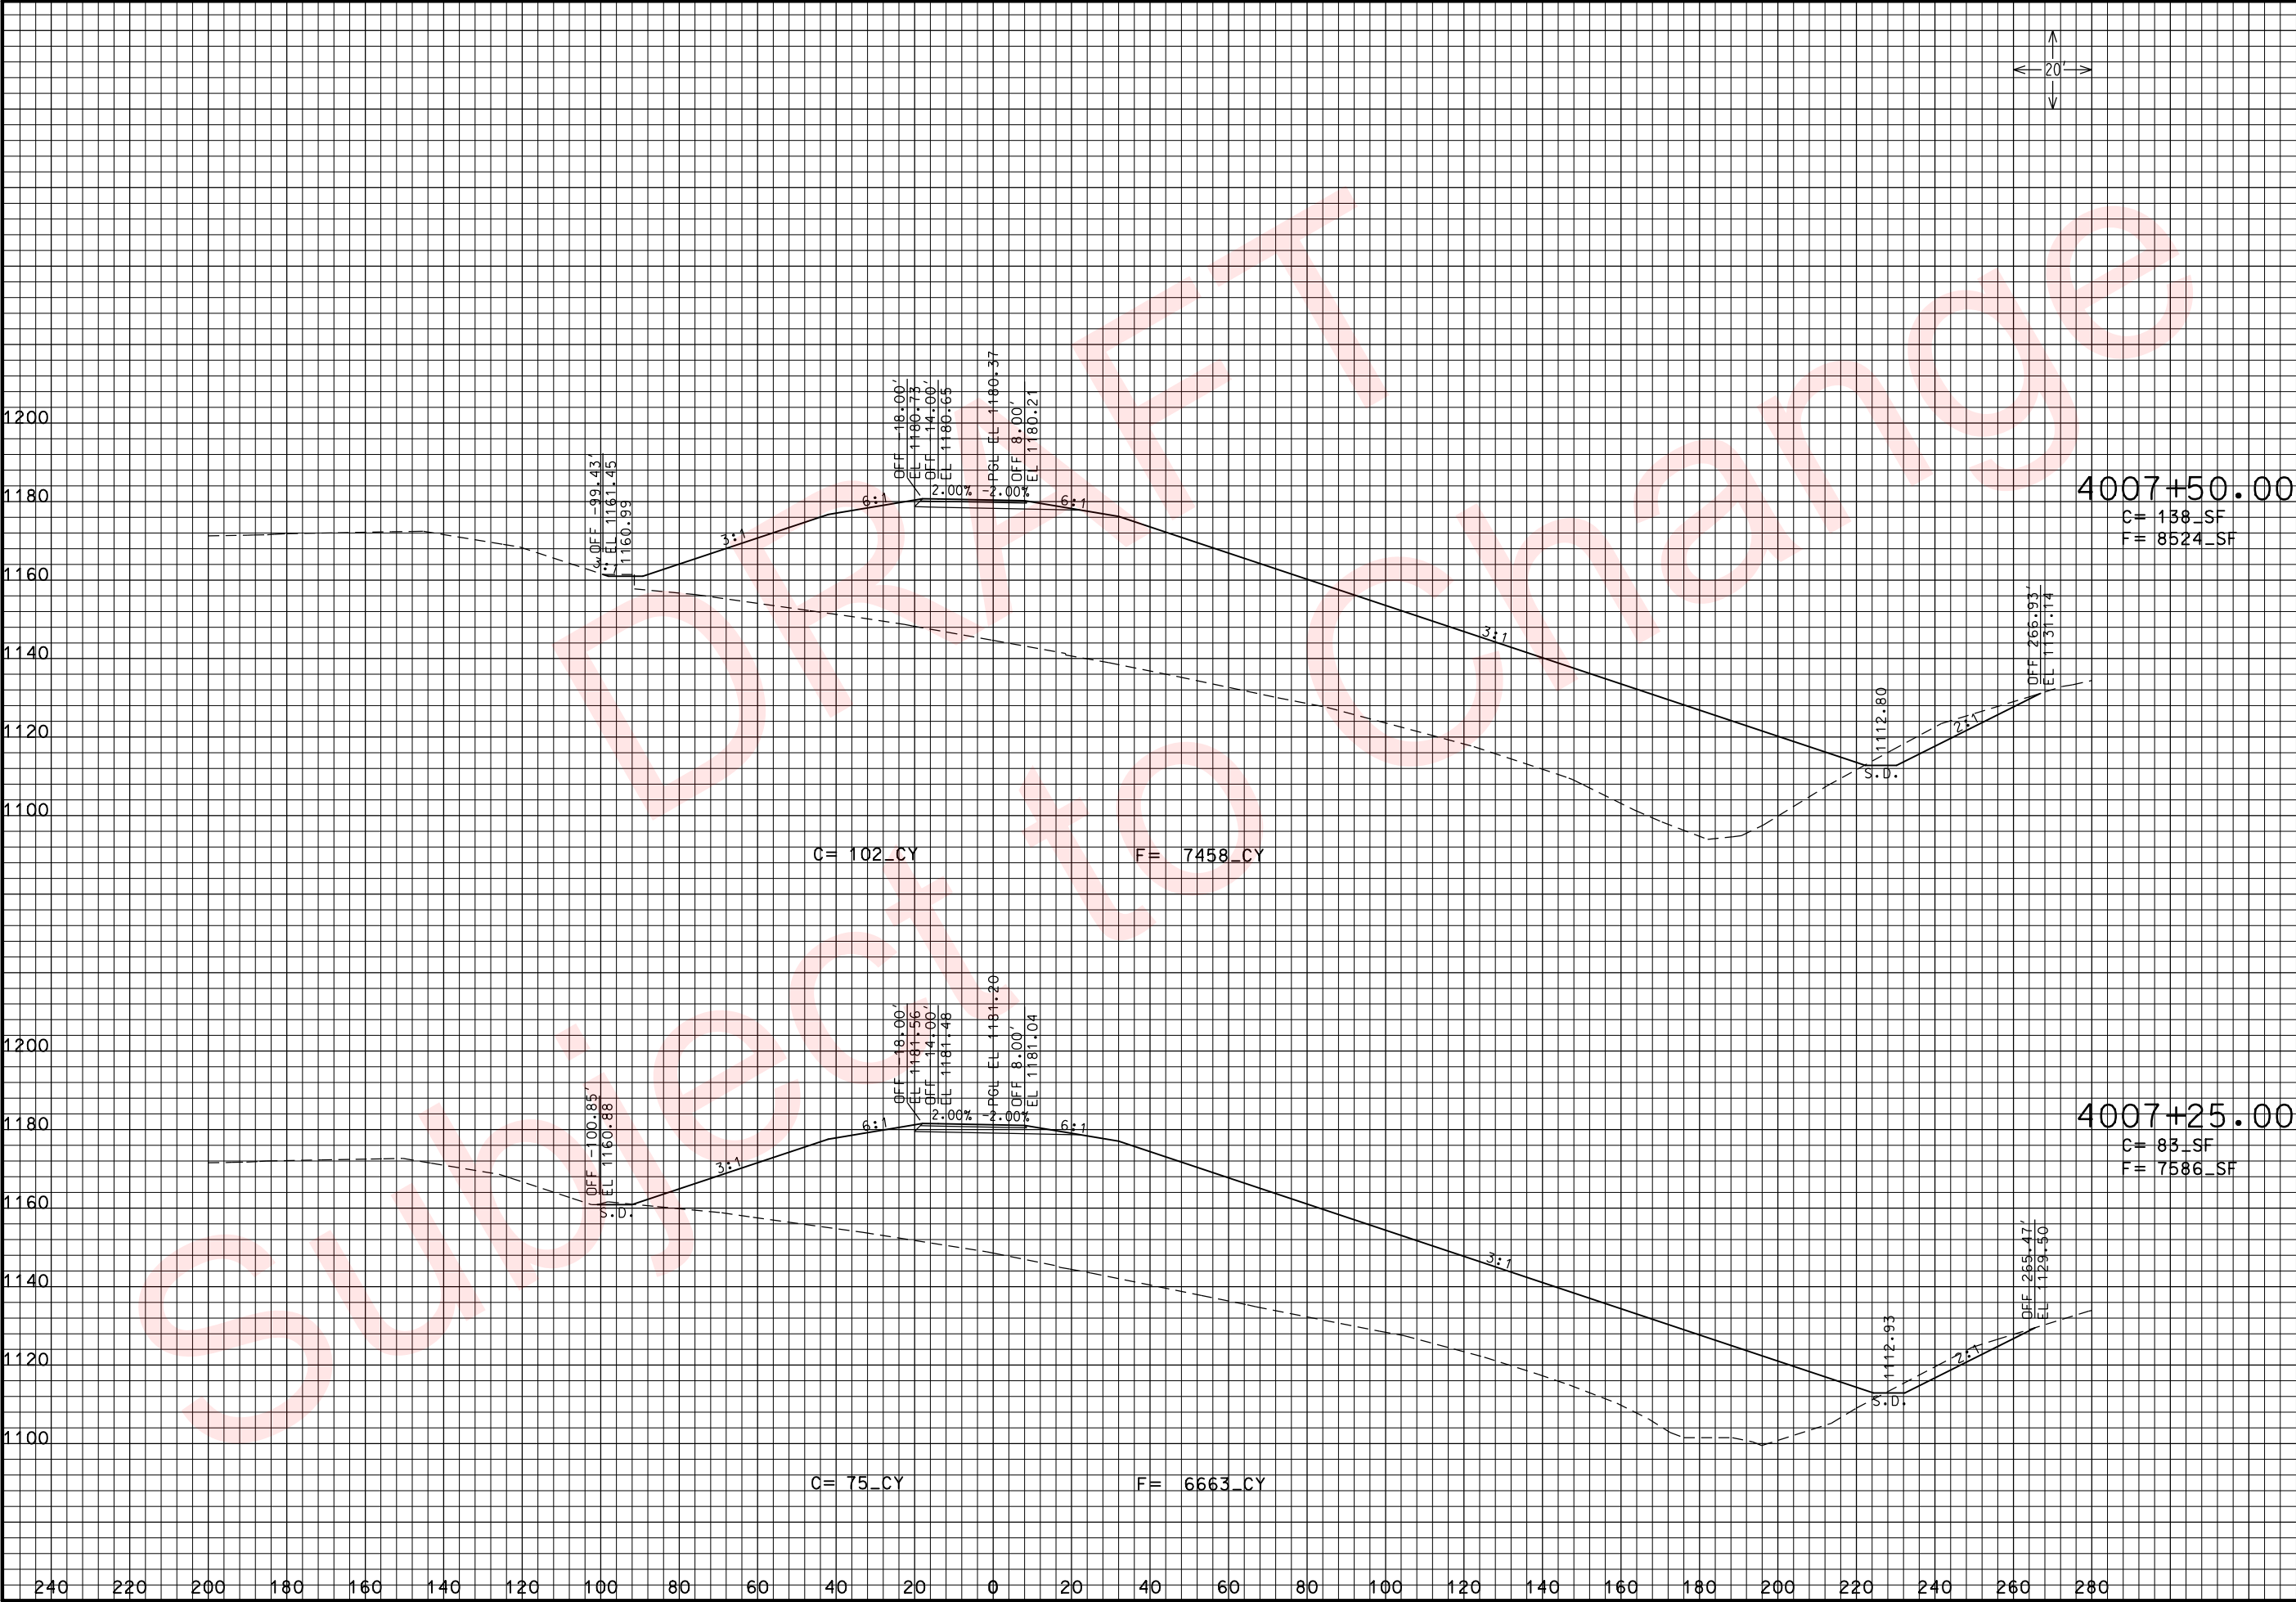

THIS MEDIA SHOULD NOT BE CONSIDERED A CERTIFIED DOCUMENT.

DATE PREPARED 3/26/2010	
ROUTE 49	STATE MO
DISTRICT 7	SHEET NO. 319
COUNTY McDONALD	
JOB NO. J7P0601	
CONTRACT ID.	
PROJECT NO.	
BRIDGE NO.	


DESCRIPTION	DATE

MISSOURI HIGHWAYS AND TRANSPORTATION COMMISSION

105 WEST CAPITOL
JEFFERSON CITY, MO 65102
1-888-ASK-MODOT (1-888-275-6636)

ROUTE 49 RAMP 4
CROSS SECTIONS
SHEET 7 OF 14



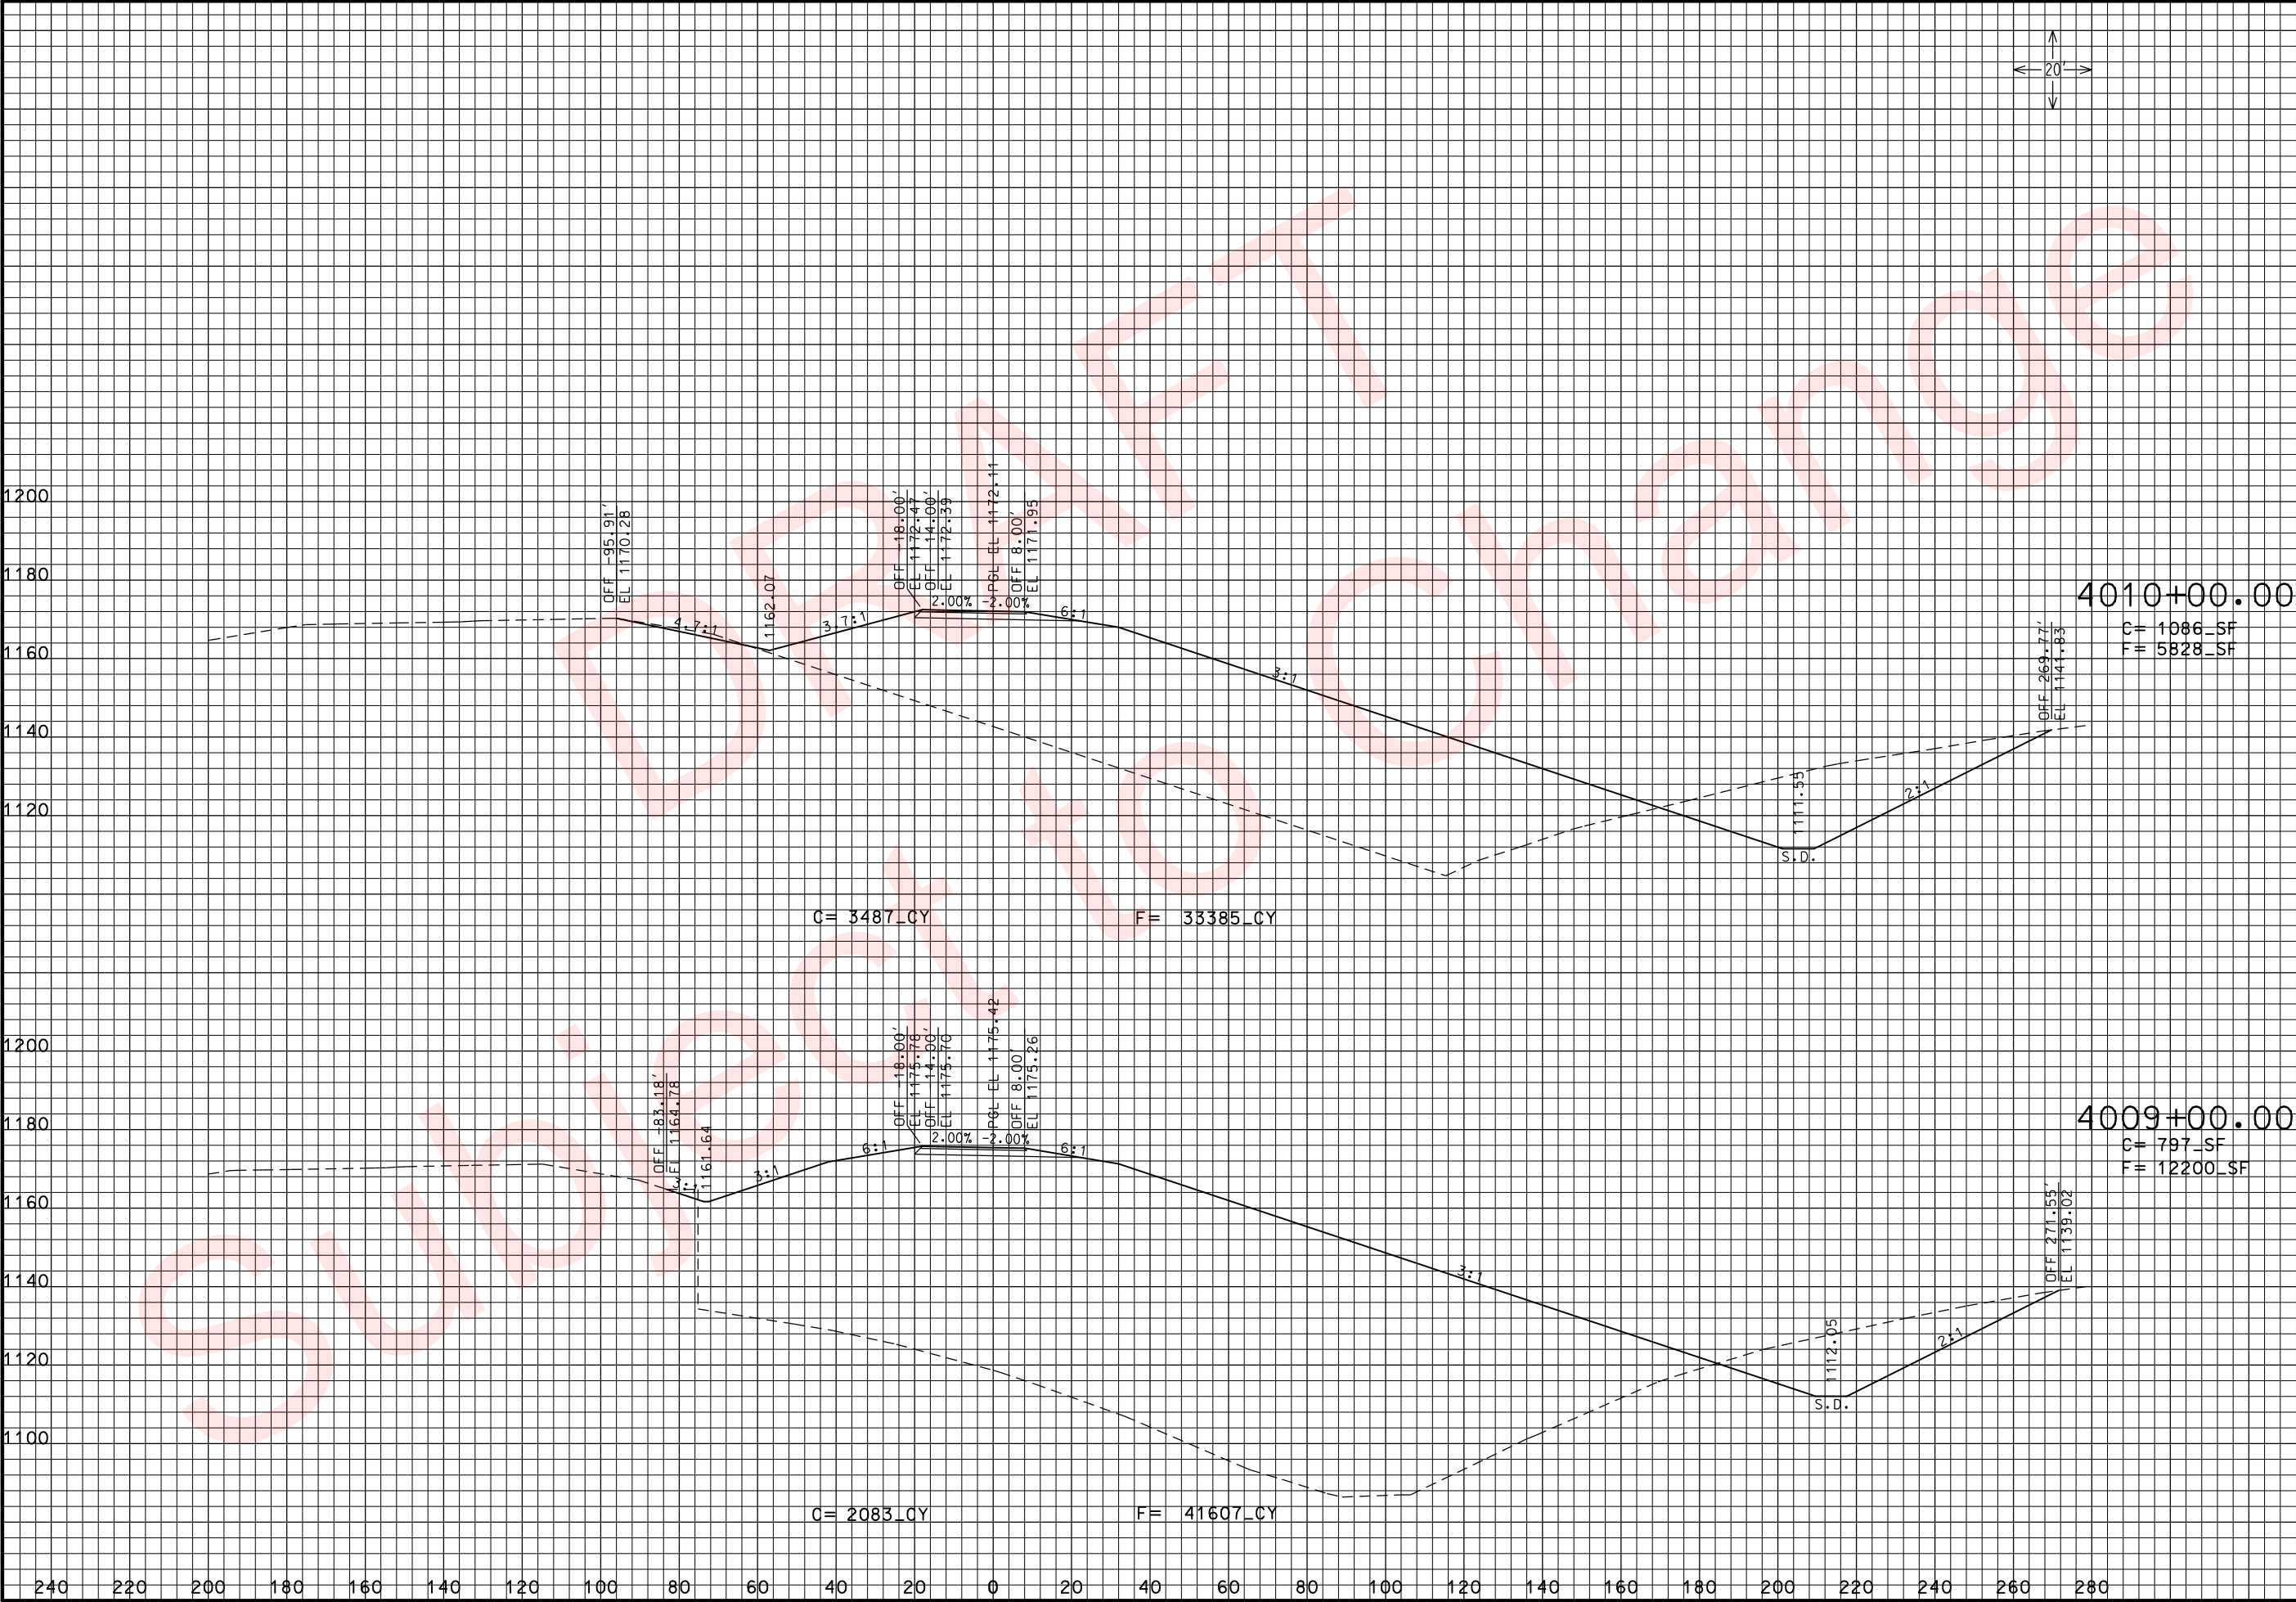

THIS MEDIA SHOULD NOT BE CONSIDERED A CERTIFIED DOCUMENT.

DATE PREPARED 3/26/2010	
ROUTE 49	STATE MO
DISTRICT 7	SHEET NO. 32
COUNTY McDONALD	
JOB NO. J7P0601	
CONTRACT ID.	
PROJECT NO.	
BRIDGE NO.	

DESCRIPTION	DATE


MISSOURI HIGHWAYS AND TRANSPORTATION COMMISSION

MoDOT

105 WEST CAPITOL
JEFFERSON CITY, MO 65102
1-888-ASK-MODOT (1-888-275-6636)

ROUTE 49 RAMP 4
CROSS SECTIONS
SHEET 9 OF 14

REV.

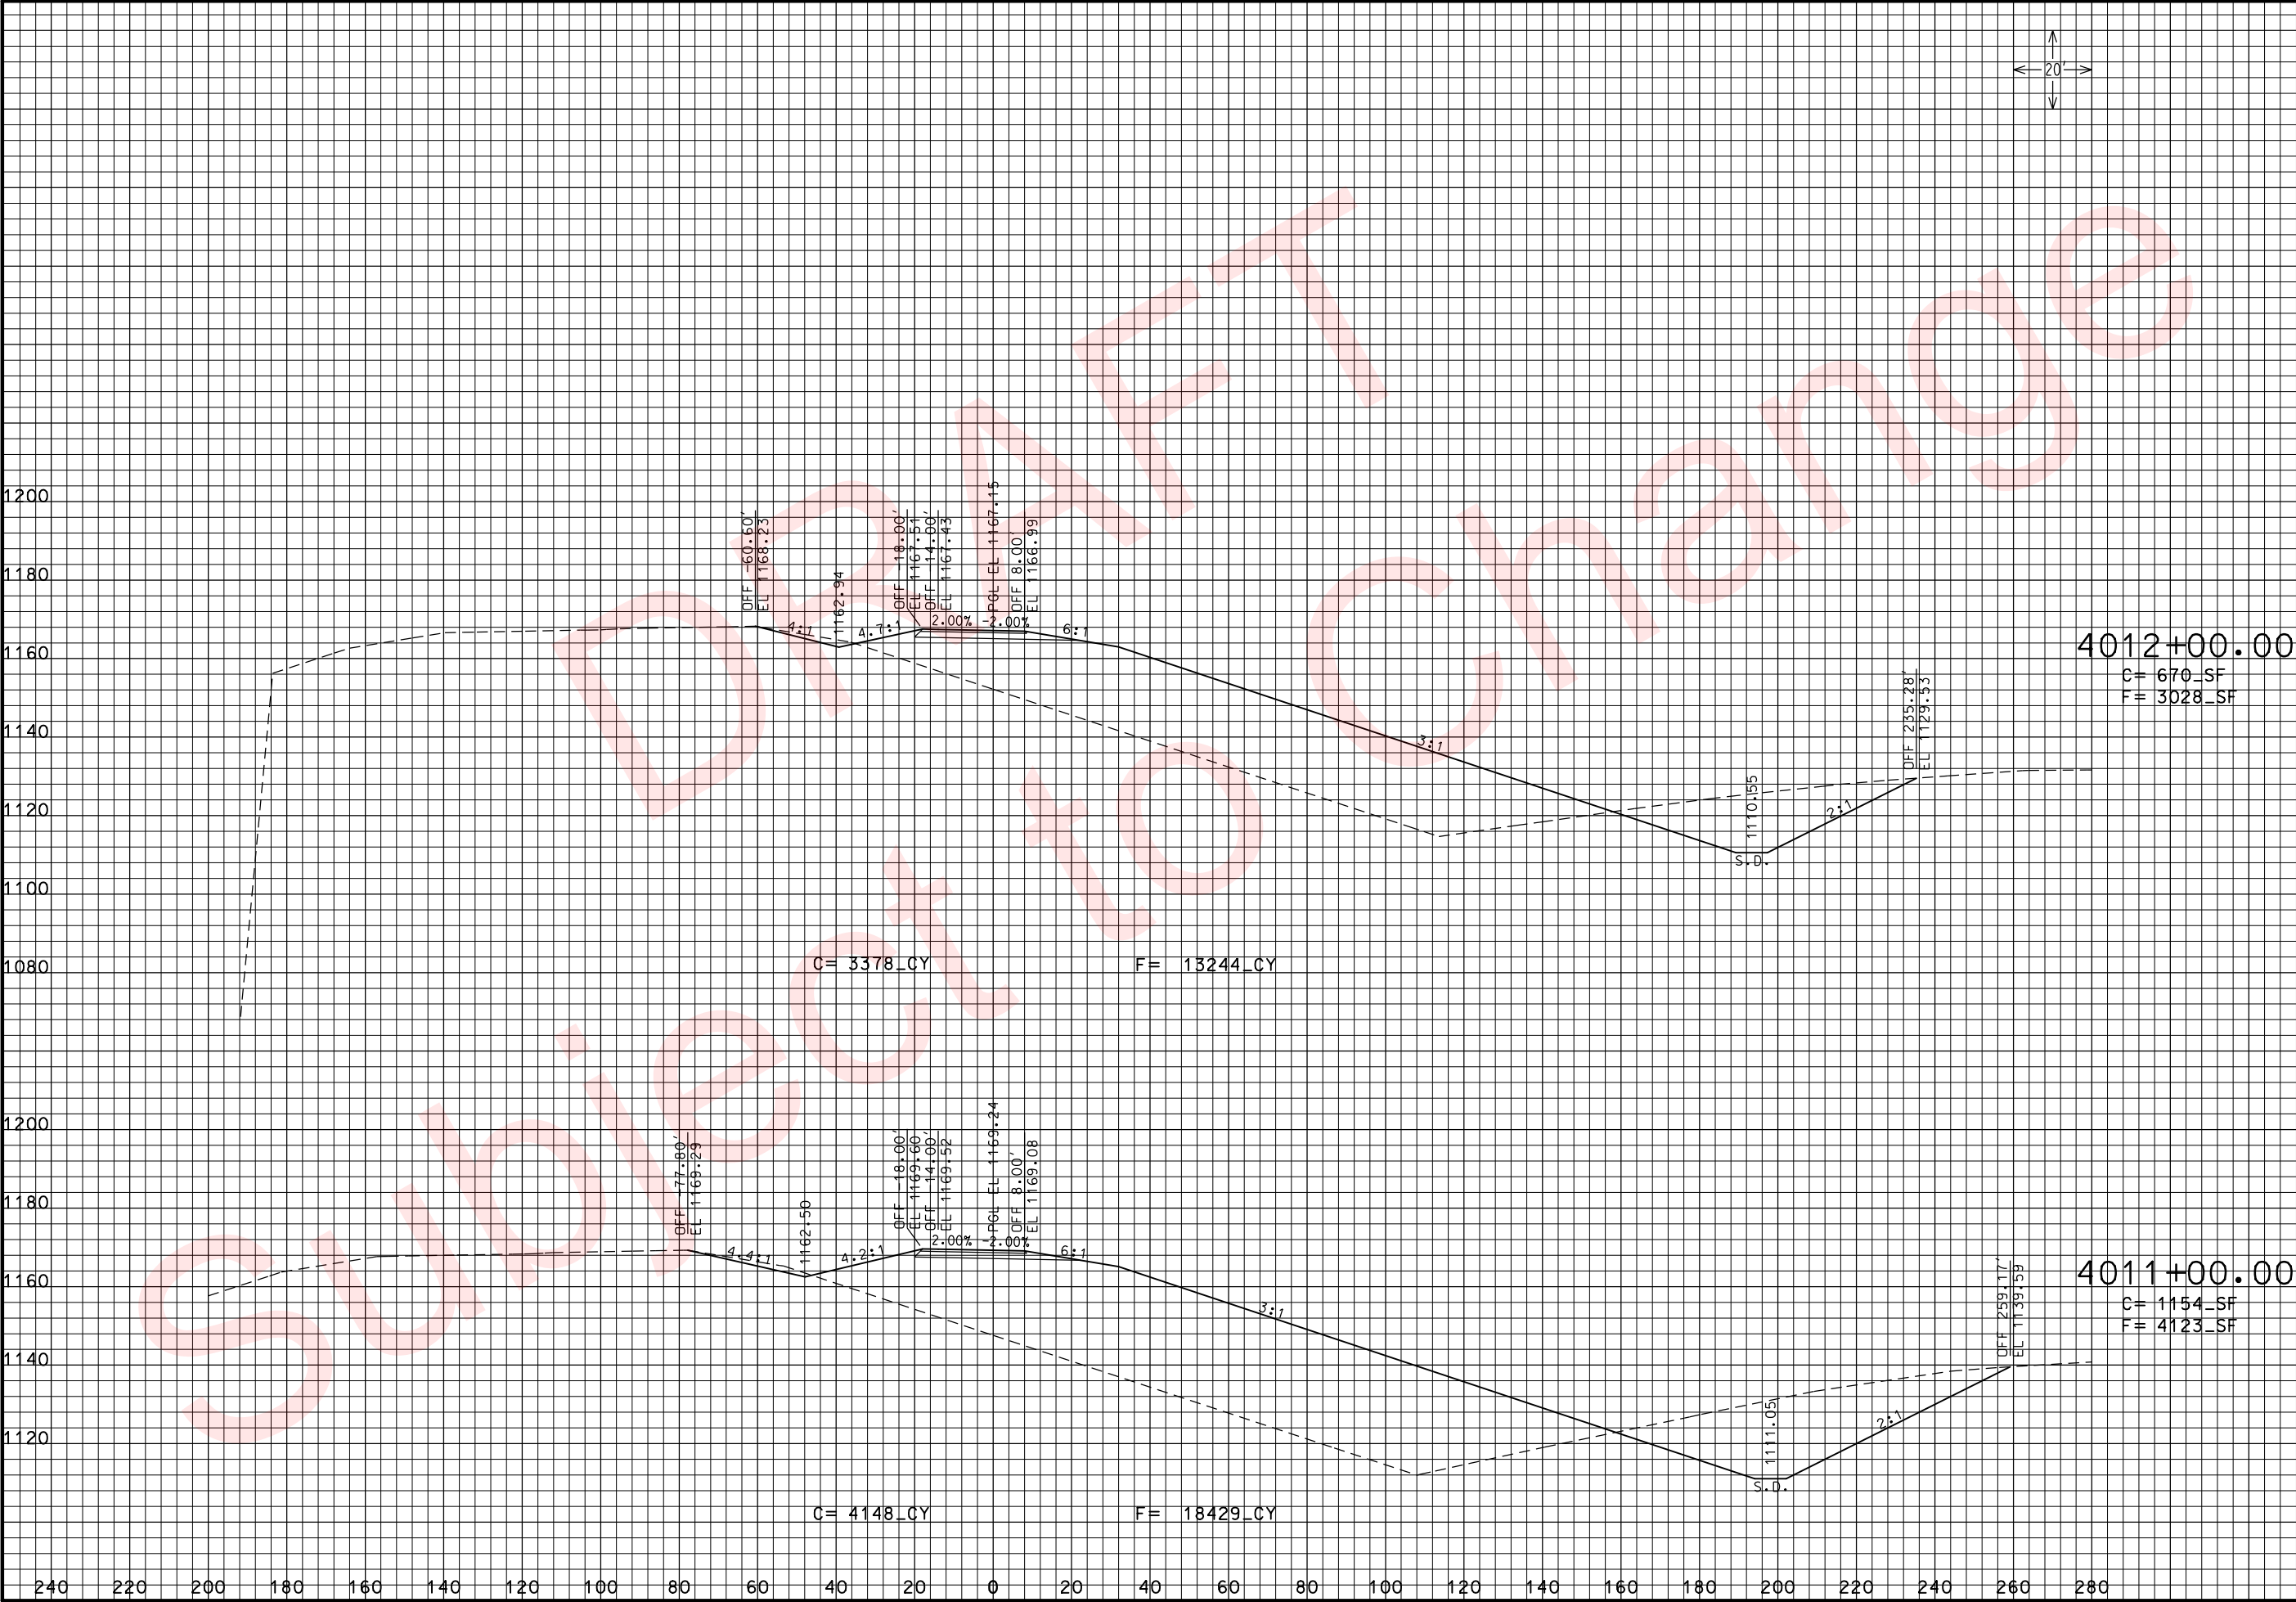

THIS MEDIA SHOULD NOT BE CONSIDERED A CERTIFIED DOCUMENT.

DATE PREPARED 3/26/2010	
ROUTE 49	STATE MO
DISTRICT 7	SHEET NO. 322
COUNTY McDONALD	
JOB NO. J7P0601	
CONTRACT ID.	
PROJECT NO.	
BRIDGE NO.	

DESCRIPTION	DATE

MISSOURI HIGHWAYS AND TRANSPORTATION COMMISSION


MoDOT

105 WEST CAPITOL
JEFFERSON CITY, MO 65102
1-888-ASK-MODOT (1-888-275-6636)

ROUTE 49 RAMP 4
CROSS SECTIONS
SHEET 10 OF 14

REV.

xs_313-326_j7p0601_i20_RAMP4.dgn 11:19:05 AM 3/26/2010

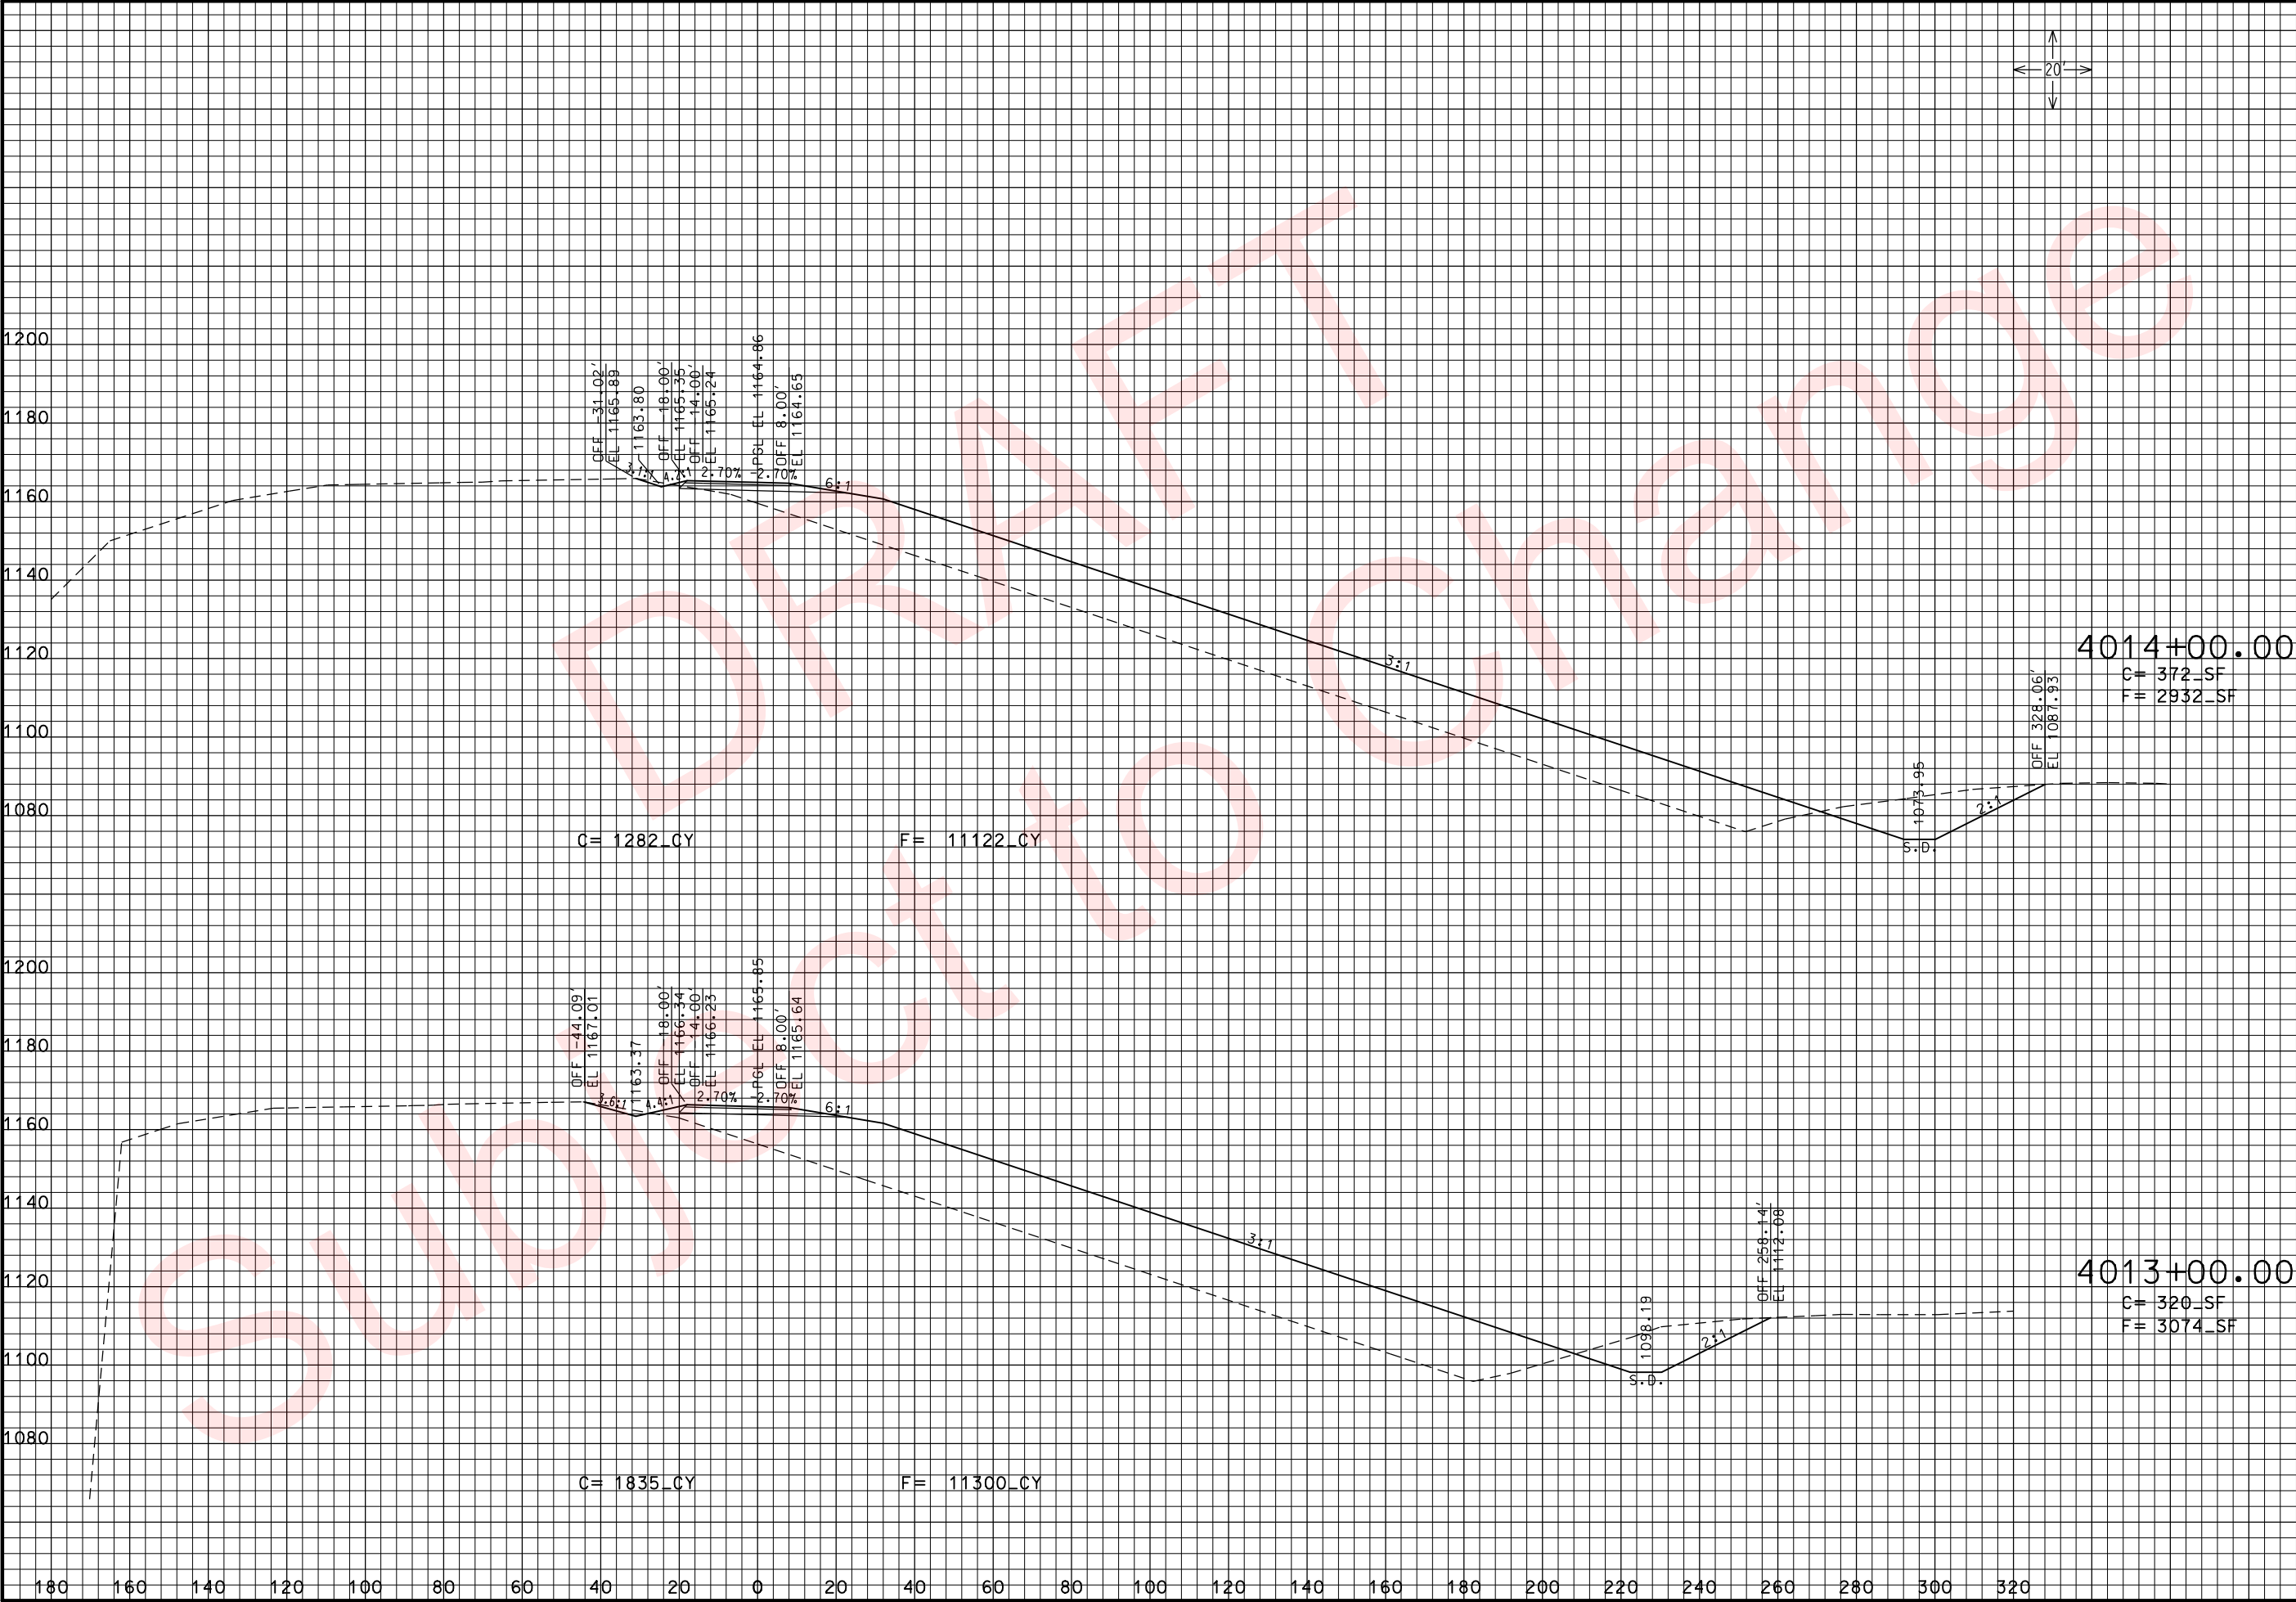

THIS MEDIA SHOULD NOT BE CONSIDERED A CERTIFIED DOCUMENT.

DATE PREPARED 3/26/2010	
ROUTE 49	STATE MO
DISTRICT 7	SHEET NO. 323
COUNTY McDONALD	
JOB NO. J7P0601	
CONTRACT ID.	
PROJECT NO.	
BRIDGE NO.	


DESCRIPTION	DATE

MISSOURI HIGHWAYS AND TRANSPORTATION COMMISSION

105 WEST CAPITOL
JEFFERSON CITY, MO 65102
1-888-ASK-MODOT (1-888-275-6636)

ROUTE 49 RAMP 4
CROSS SECTIONS
SHEET 11 OF 14

REV.

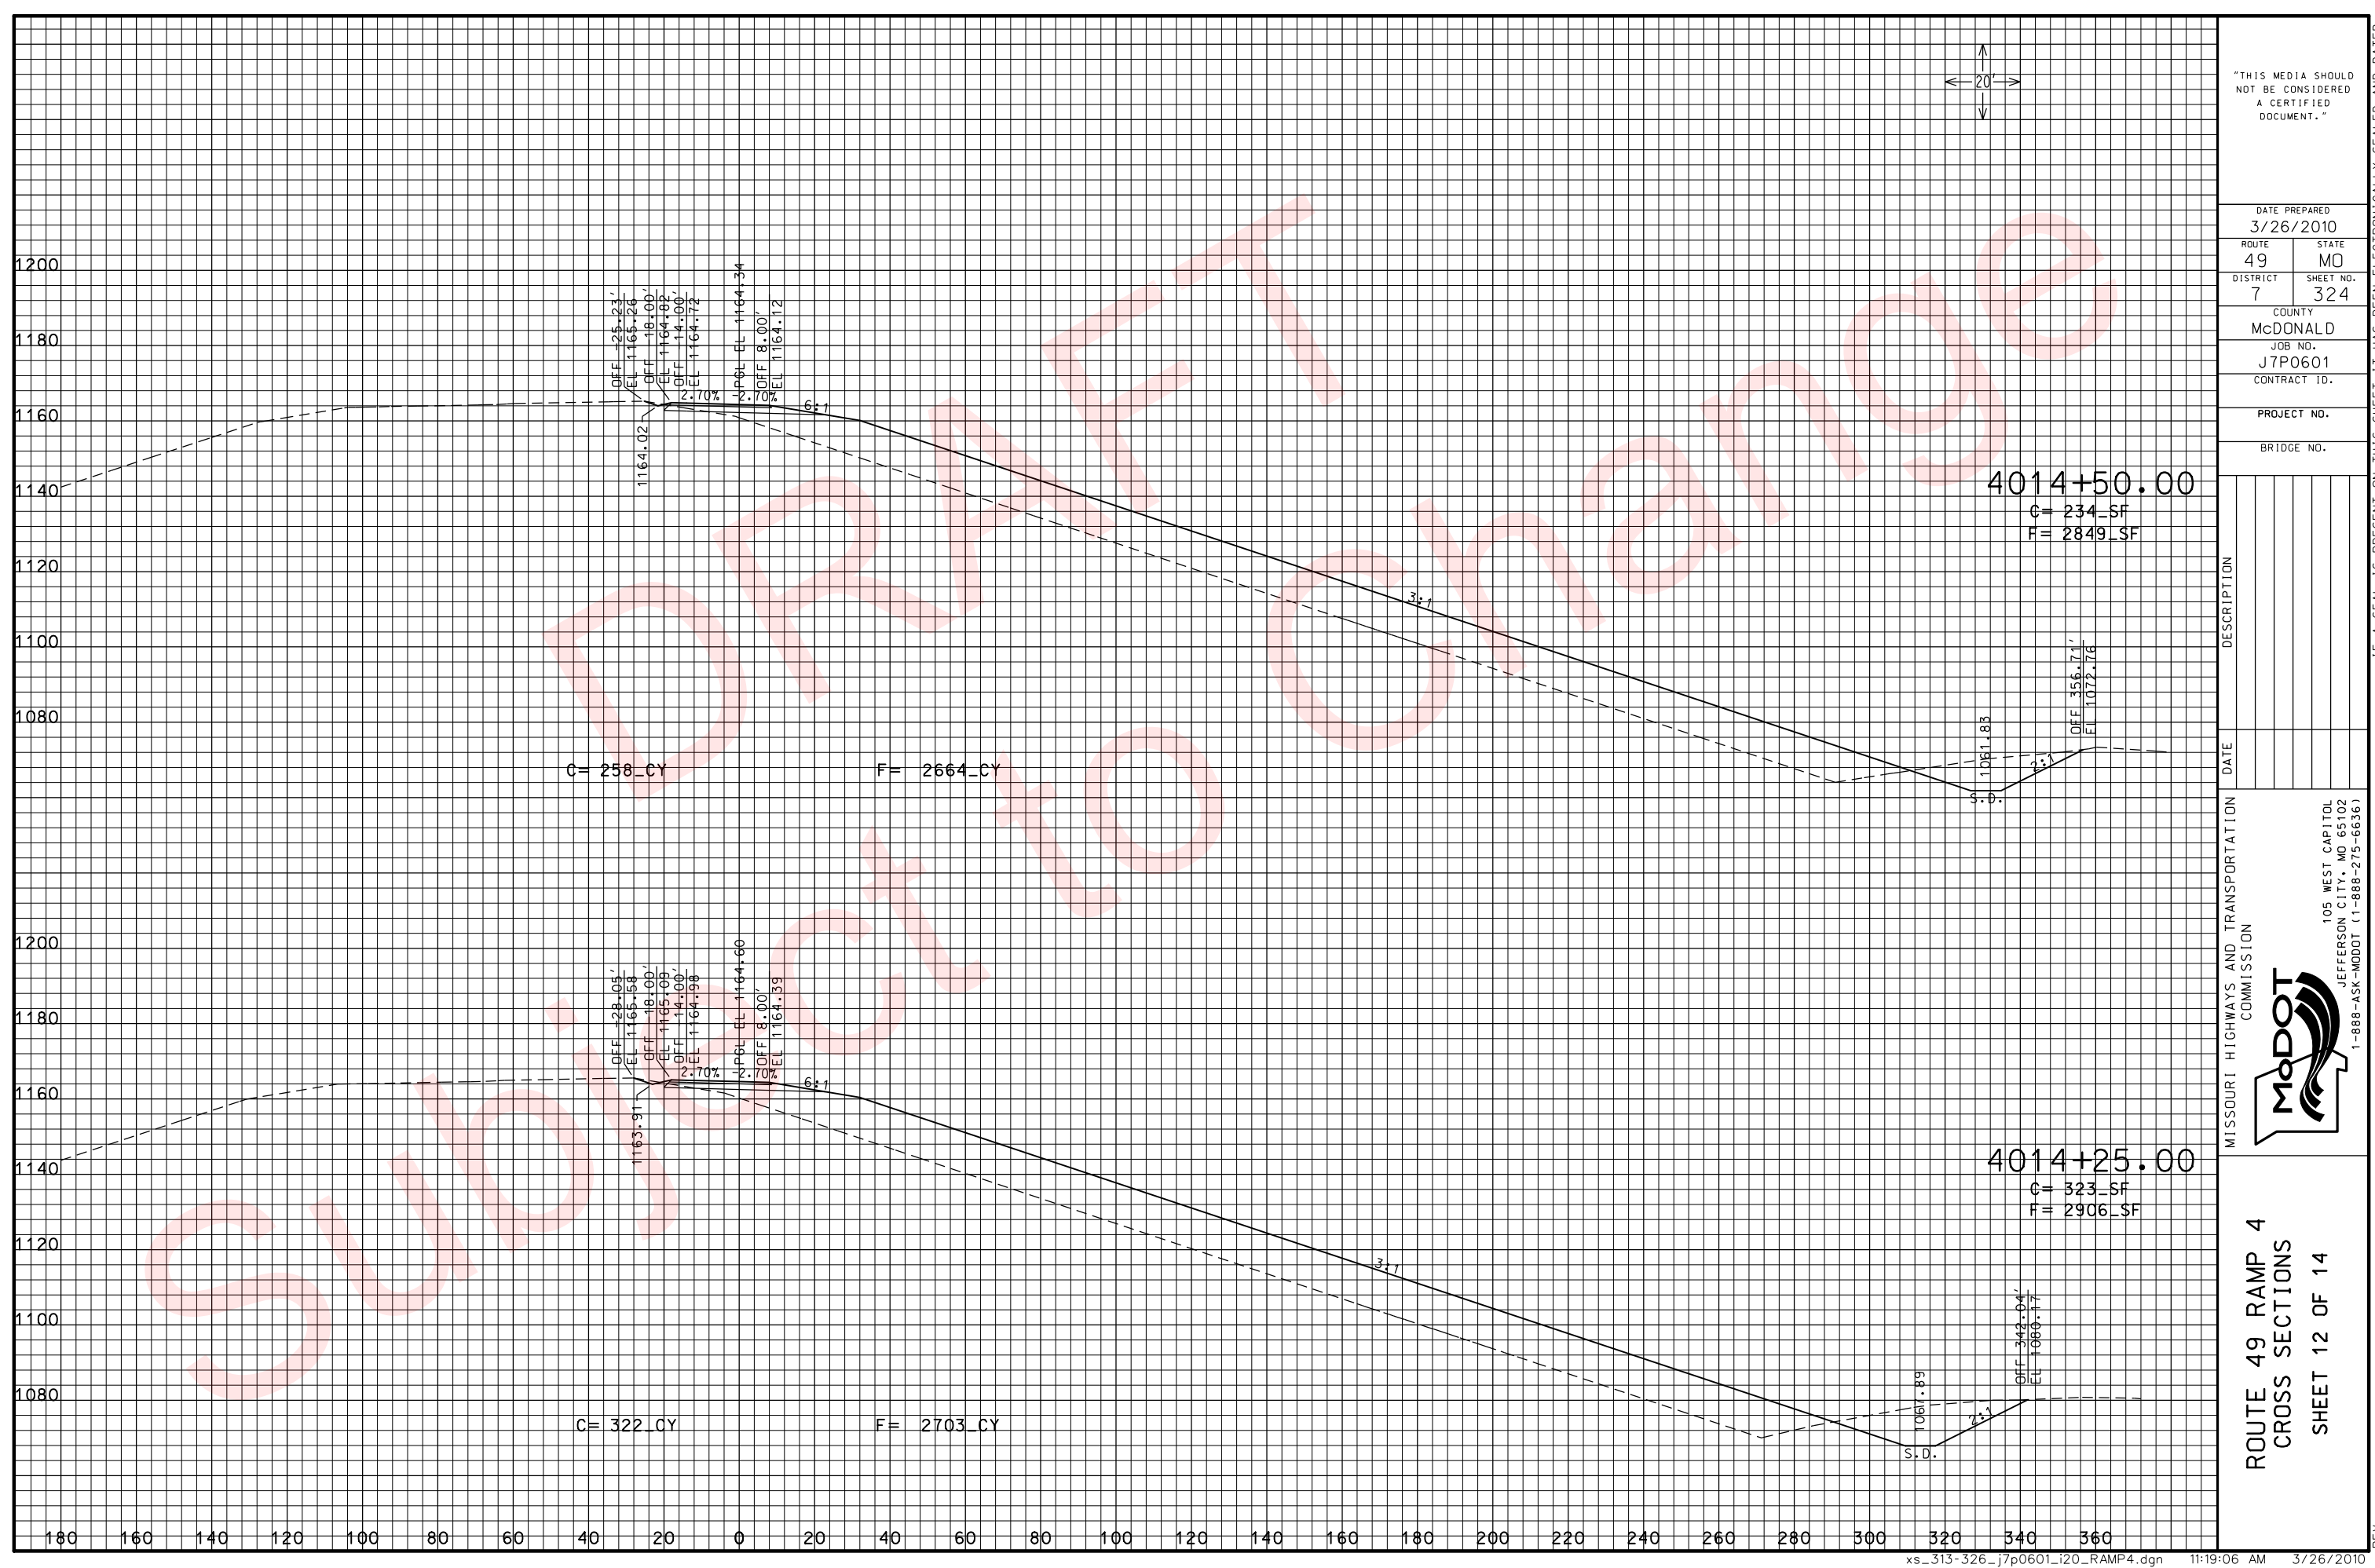

"THIS MEDIA SHOULD
NOT BE CONSIDERED
A CERTIFIED
DOCUMENT."

DATE PREPARED
3/26/2010

ROUTE	STATE
49	MO

DISTRICT	SHEET NO.
7	324

COUNTY
McDONALD

JOB NO.
J7P0601

CONTRACT ID.

PROJECT NO.

BRIDGE NO.

DESCRIPTION


DATE _____

MISSOURI HIGHWAYS AND TRANSPORTATION
COMMISSION

105 WEST CAPITOL
JEFFERSON CITY, MO 65102
-888-ASK-MODOT (1-888-275-6636)

ROUTE 49 RAMP 4
CROSS SECTIONS
SHEET 12 OF 14

1120

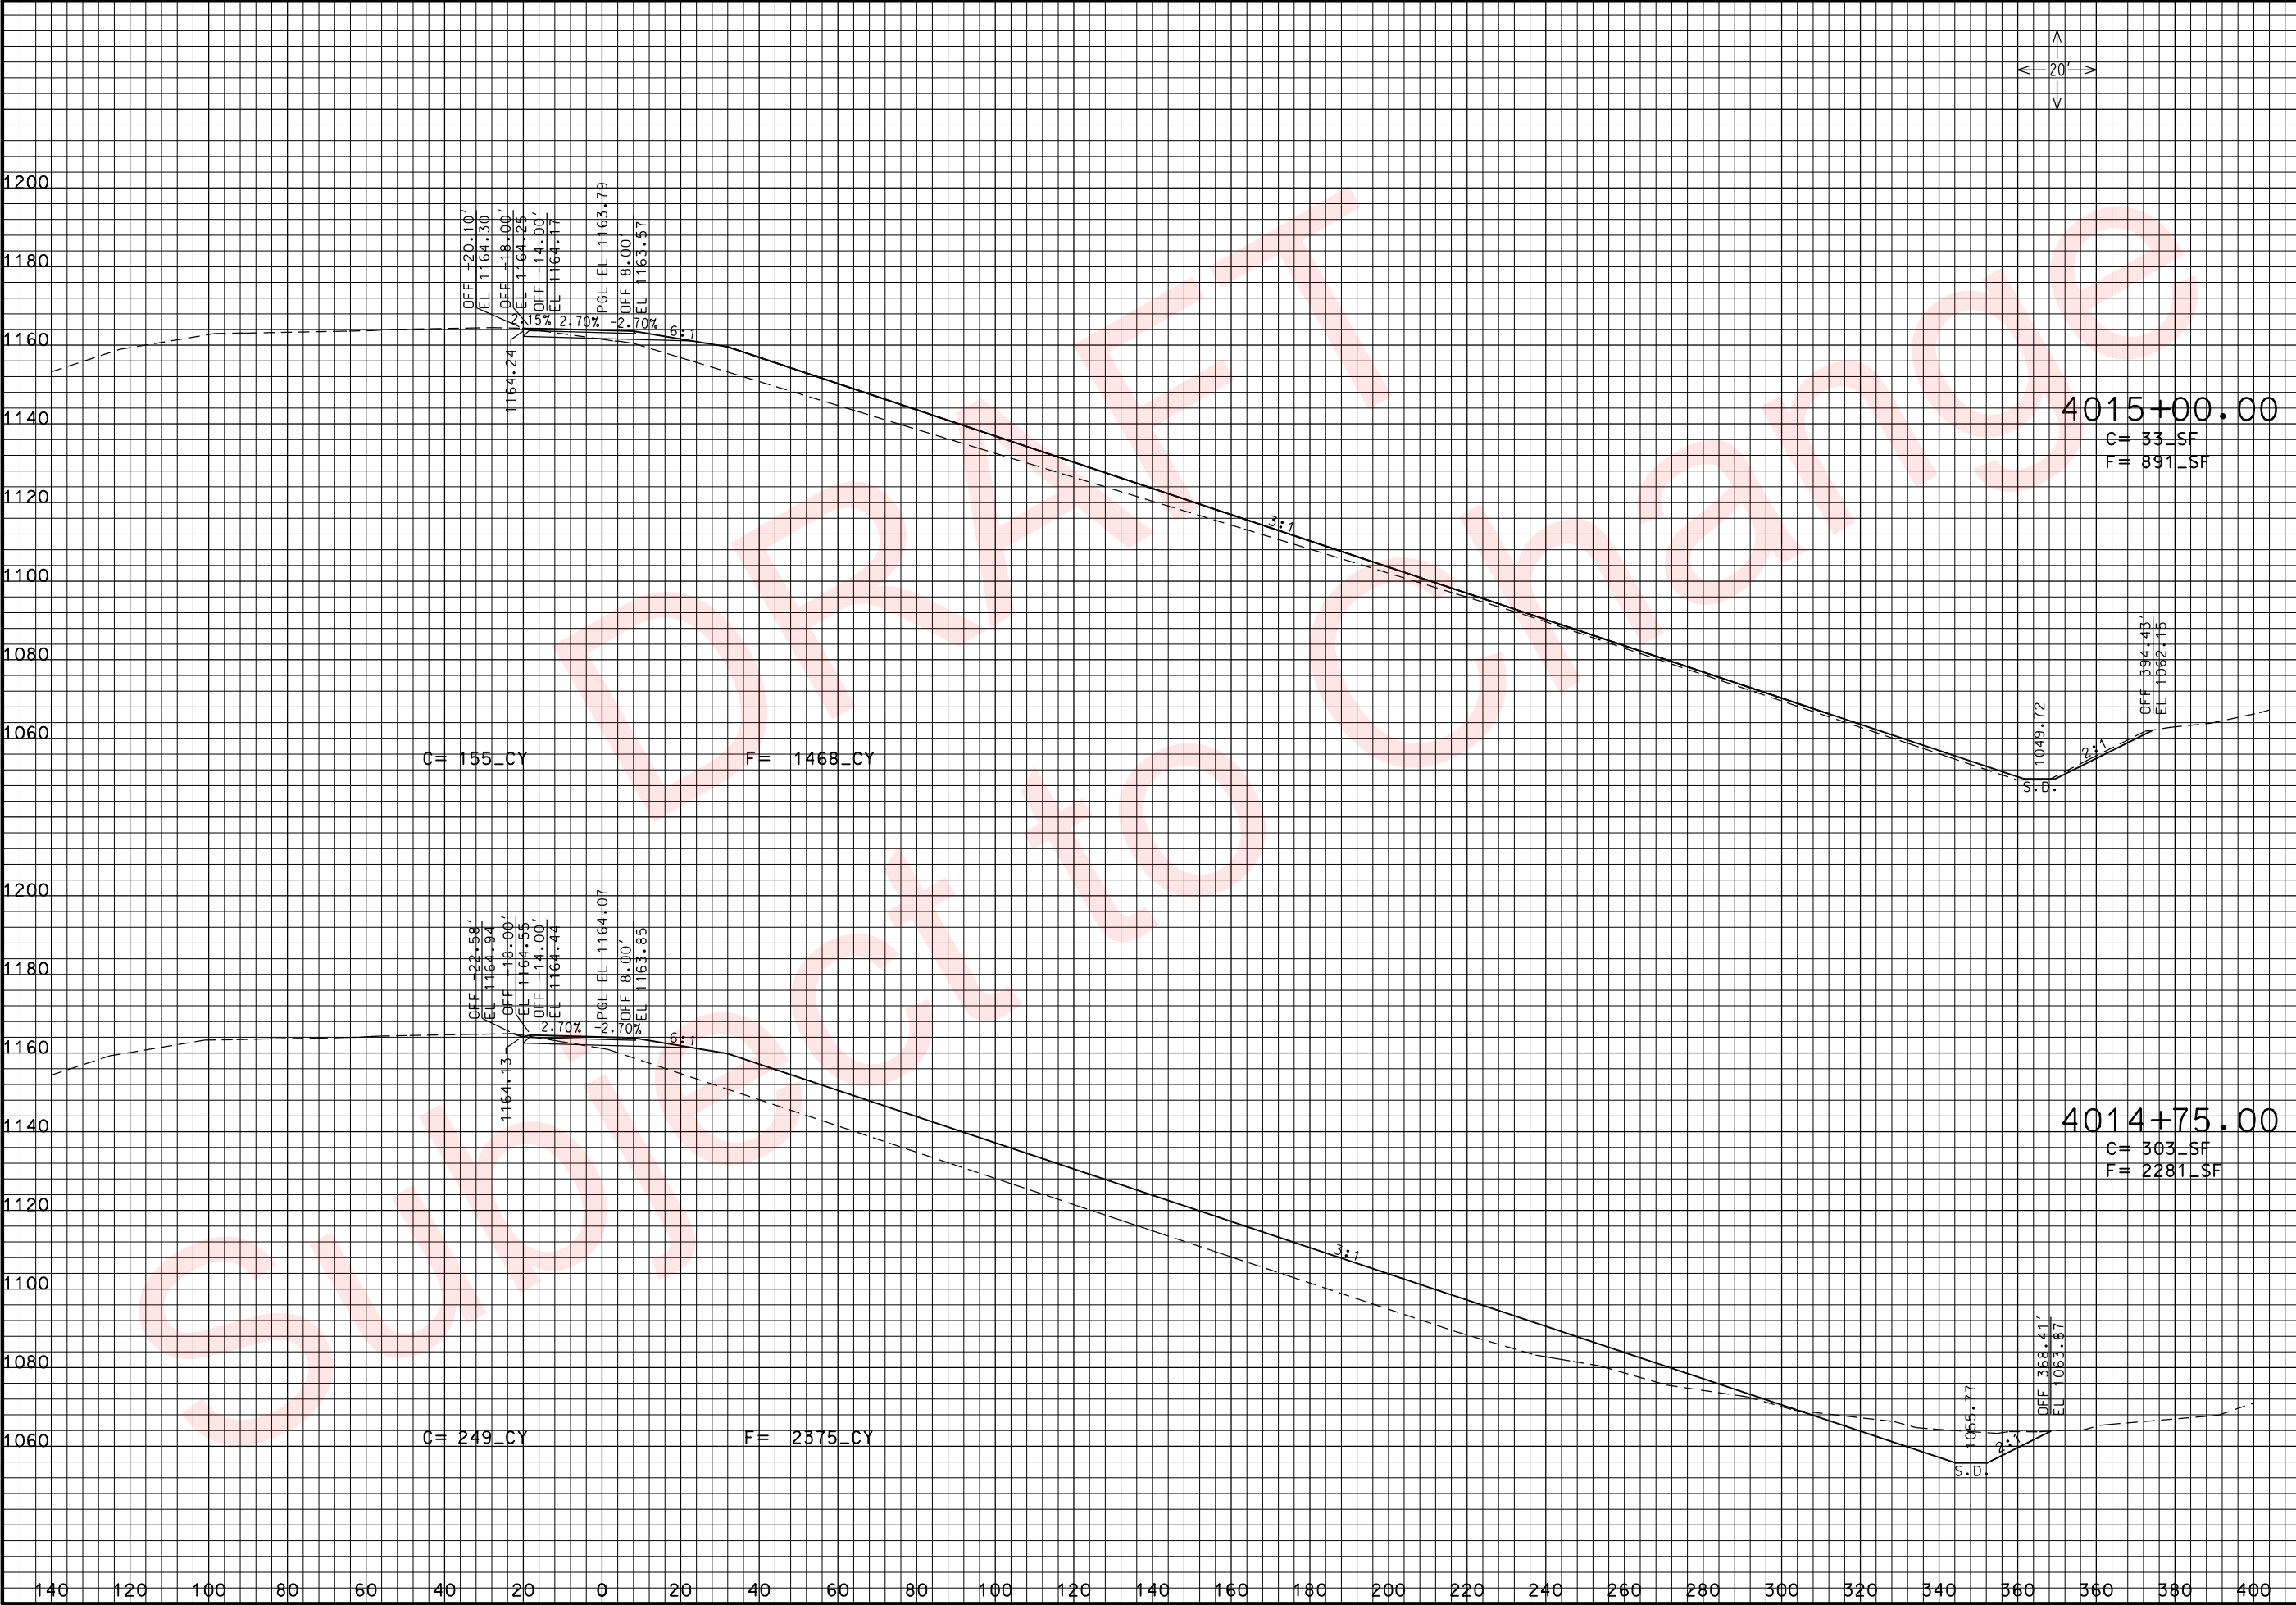

THIS MEDIA SHOULD NOT BE CONSIDERED A CERTIFIED DOCUMENT.

DATE PREPARED 3/26/2010	
ROUTE 49	STATE MO
DISTRICT 7	SHEET NO. 325
COUNTY McDONALD	
JOB NO. J7P0601	
CONTRACT ID.	
PROJECT NO.	
BRIDGE NO.	

DATE	DESCRIPTION

MISSOURI HIGHWAYS AND TRANSPORTATION COMMISSION


MoDOT

105 WEST CAPITOL
JEFFERSON CITY, MO 65102
1-888-ASK-MODOT (1-888-275-6636)

ROUTE 49 RAMP 4
CROSS SECTIONS
SHEET 13 OF 14

IF A SEAL IS PRESENT ON THIS SHEET IT HAS BEEN ELECTRONICALLY SEALED AND DATED.

xs_313-326_j7p0601.i20_RAMP4.dgn 11:19:07 AM 3/26/2010

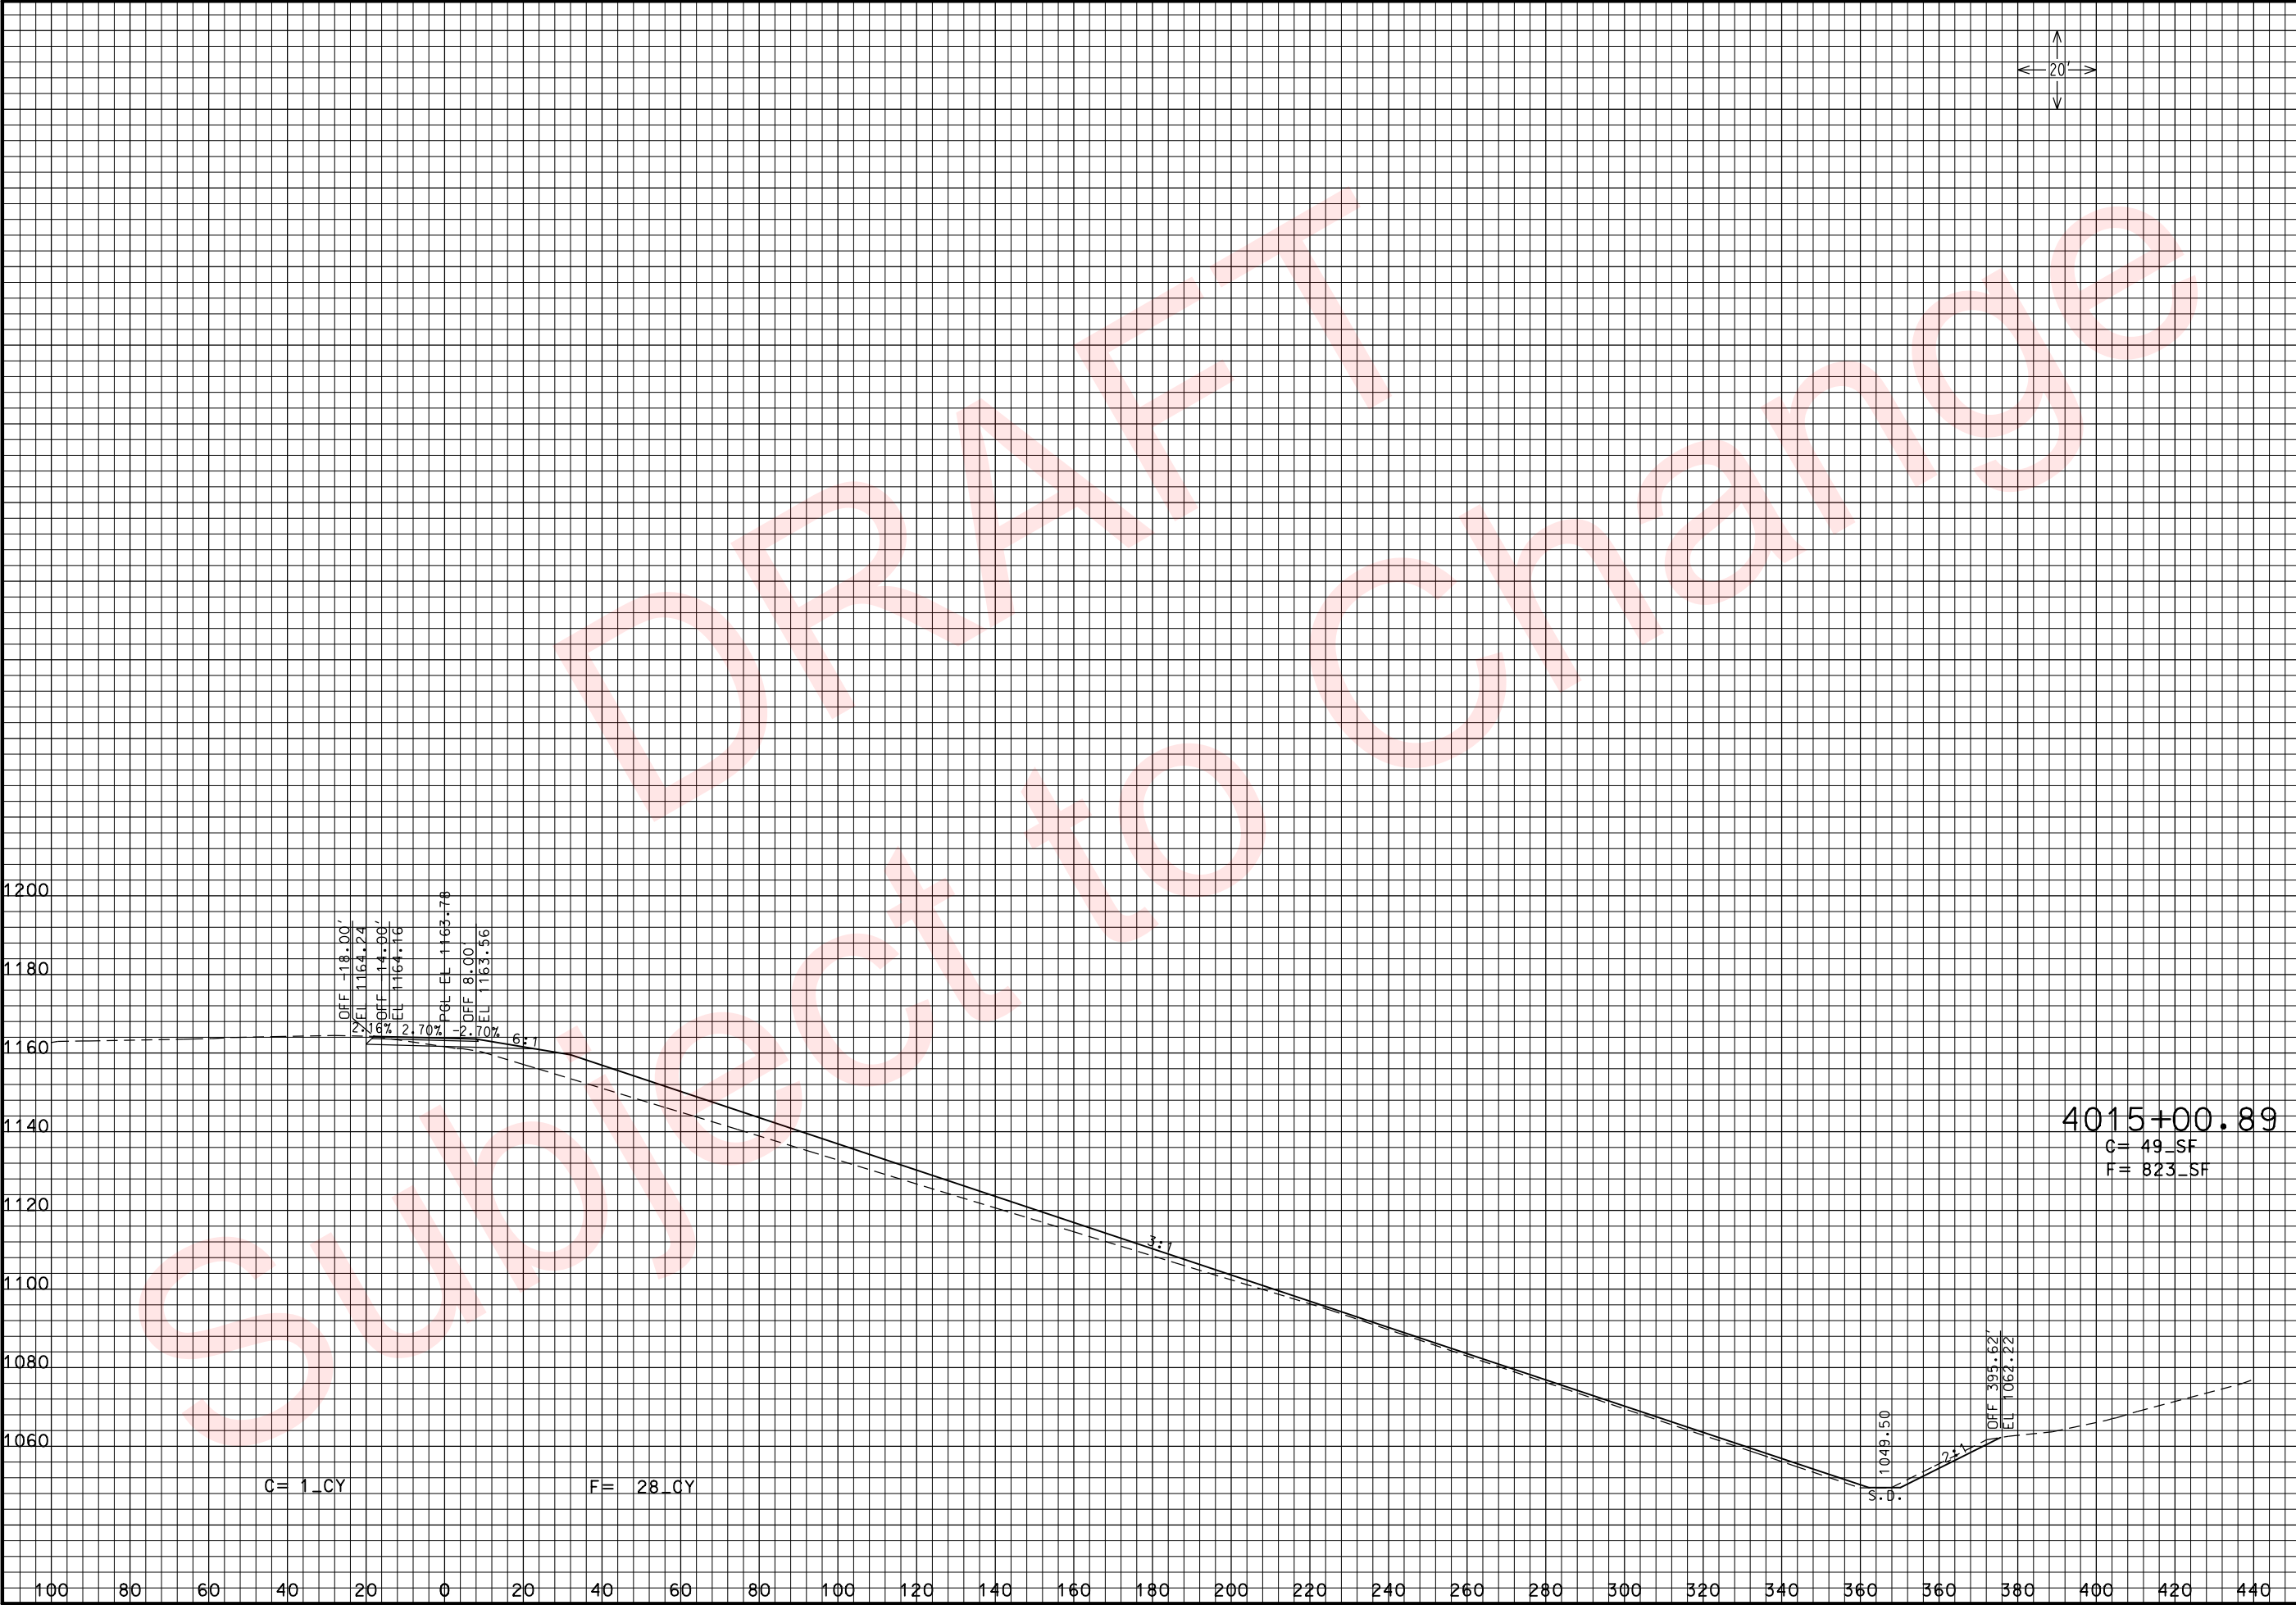

THIS MEDIA SHOULD NOT BE CONSIDERED A CERTIFIED DOCUMENT.



DATE PREPARED 3/26/2010	
ROUTE 49	STATE MO
DISTRICT 7	SHEET NO. 326
COUNTY McDONALD	
JOB NO. J7P0601	
CONTRACT ID.	
PROJECT NO.	
BRIDGE NO.	

DATE	DESCRIPTION

MISSOURI HIGHWAYS AND TRANSPORTATION COMMISSION

105 WEST CAPITOL
JEFFERSON CITY, MO 65102
1-888-ASK-MODOT (1-888-275-6636)

ROUTE 49 RAMP 4
CROSS SECTIONS
SHEET 14 OF 14

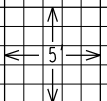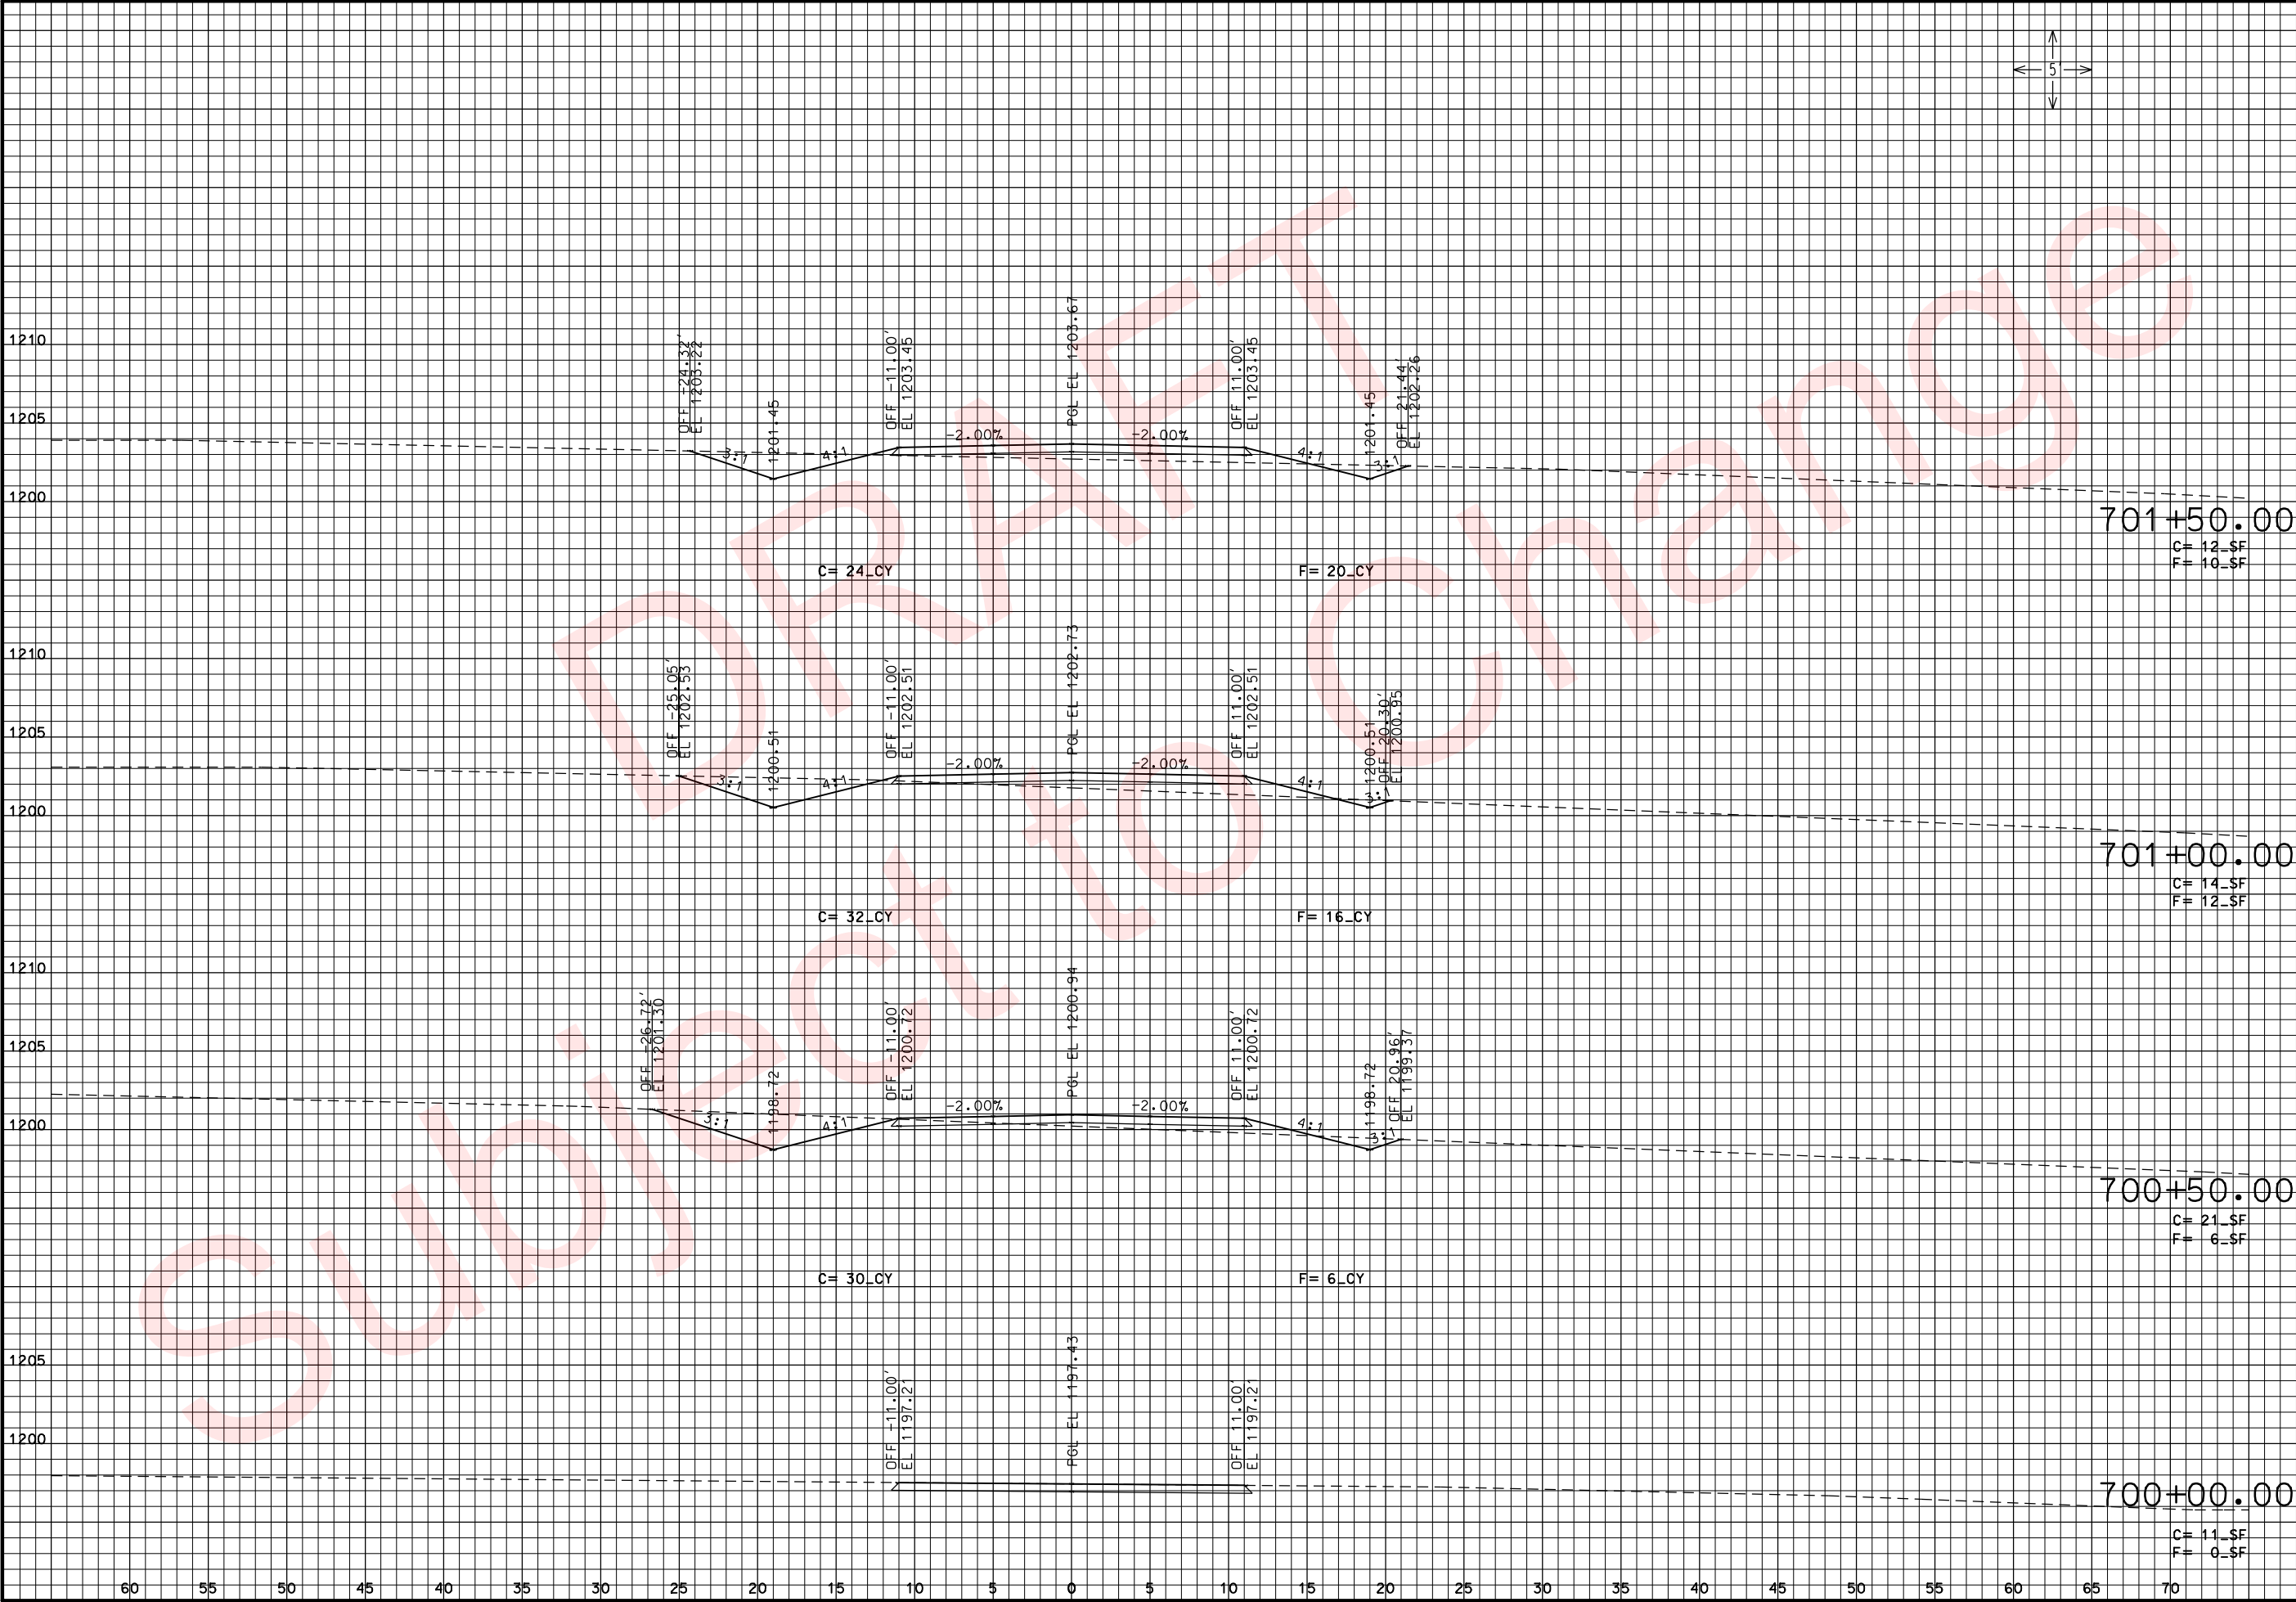

THIS MEDIA SHOULD NOT BE CONSIDERED A CERTIFIED DOCUMENT.

DATE PREPARED
3/26/2010

ROUTE
49

DISTRICT
7

STATE
MO

SHEET NO.
327

COUNTY
McDONALD

JOB NO.
J7P0601

CONTRACT ID.

PROJECT NO.

BRIDGE NO.

DESCRIPTION

DATE

MISSOURI HIGHWAYS AND TRANSPORTATION COMMISSION


105 WEST CAPITOL
JEFFERSON CITY, MO 65102
1-888-ASK-MODOT (1-888-275-6636)

SUMNER CO. RD.
CROSS SECTIONS

SHEET 1 OF 7

REV. IF A SEAL IS PRESENT ON THIS SHEET IT HAS BEEN ELECTRONICALLY SEALED AND DATED.



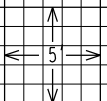

THIS MEDIA SHOULD NOT BE CONSIDERED A CERTIFIED DOCUMENT.

DATE PREPARED
3/26/2010

ROUTE 49	STATE MO
DISTRICT 7	SHEET NO. 329

COUNTY
McDONALD

JOB NO.
J7P0601

CONTRACT ID.

PROJECT NO.

BRIDGE NO.



DESCRIPTION	DATE

MISSOURI HIGHWAYS AND TRANSPORTATION COMMISSION



105 WEST CAPITOL
JEFFERSON CITY, MO 65102
1-888-ASK-MODOT (1-888-275-6636)

SUMNER CO. RD.
CROSS SECTIONS
SHEET 3 OF 7

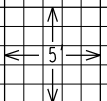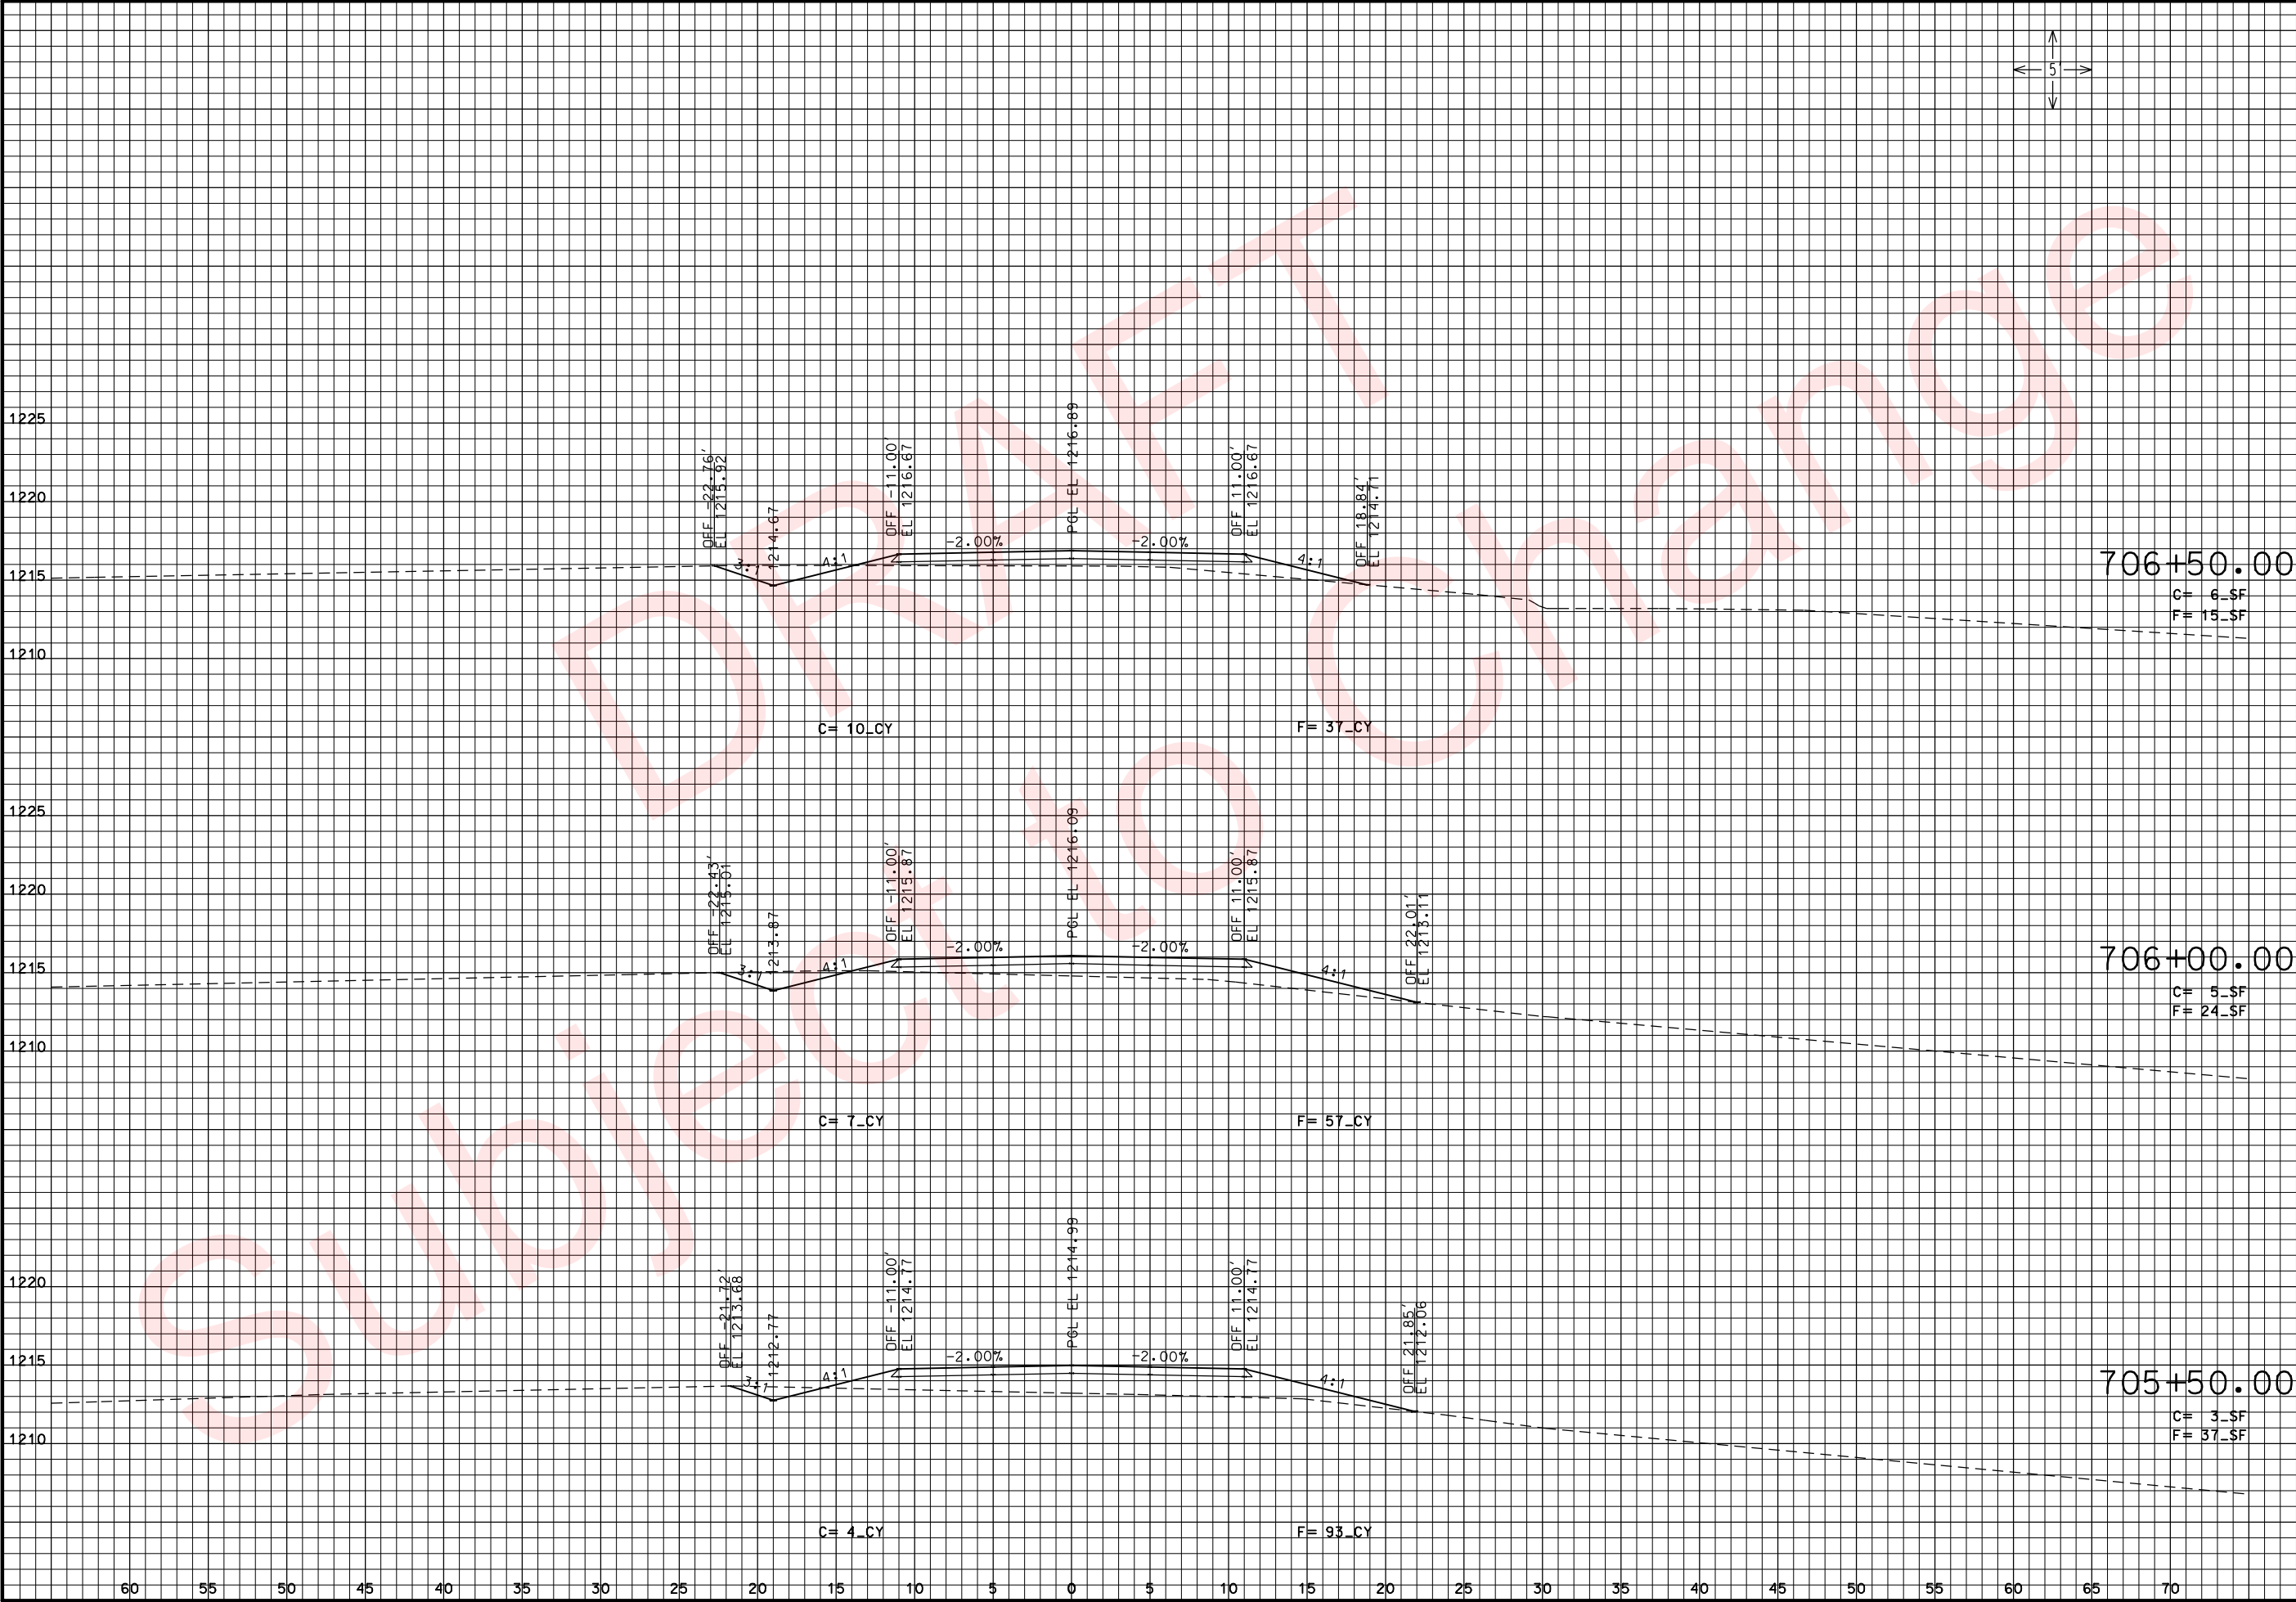

THIS MEDIA SHOULD NOT BE CONSIDERED A CERTIFIED DOCUMENT.

DATE PREPARED
3/26/2010

ROUTE 49 STATE MO
DISTRICT 7 SHEET NO. 330

COUNTY
McDONALD

JOB NO.
J7P0601

CONTRACT ID.

PROJECT NO.


BRIDGE NO.

DESCRIPTION	DATE

MISSOURI HIGHWAYS AND TRANSPORTATION COMMISSION

105 WEST CAPITOL
JEFFERSON CITY, MO 65102
1-888-ASK-MODOT (1-888-275-6636)

SUMNER CO. RD.
CROSS SECTIONS
SHEET 4 OF 7

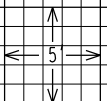

"THIS MEDIA SHOULD NOT BE CONSIDERED A CERTIFIED DOCUMENT."

DATE PREPARED
3/26/2010
ROUTE 49 STATE MO
DISTRICT 7 SHEET NO. 33

COUNTY
McDONALD
JOB NO.
J7P0601
CONTRACT ID.

PROJECT NO.
BRIDGE NO.

DESCRIPTION



DATE

MISSOURI HIGHWAYS AND TRANSPORTATION COMMISSION
105 WEST CAPITOL
JEFFERSON CITY, MO 65102
1-888-ASK-MODOT (1-888-275-6636)

SUMNER CO. RD.
CROSS SECTIONS
SHEET 5 OF 7

REV.



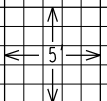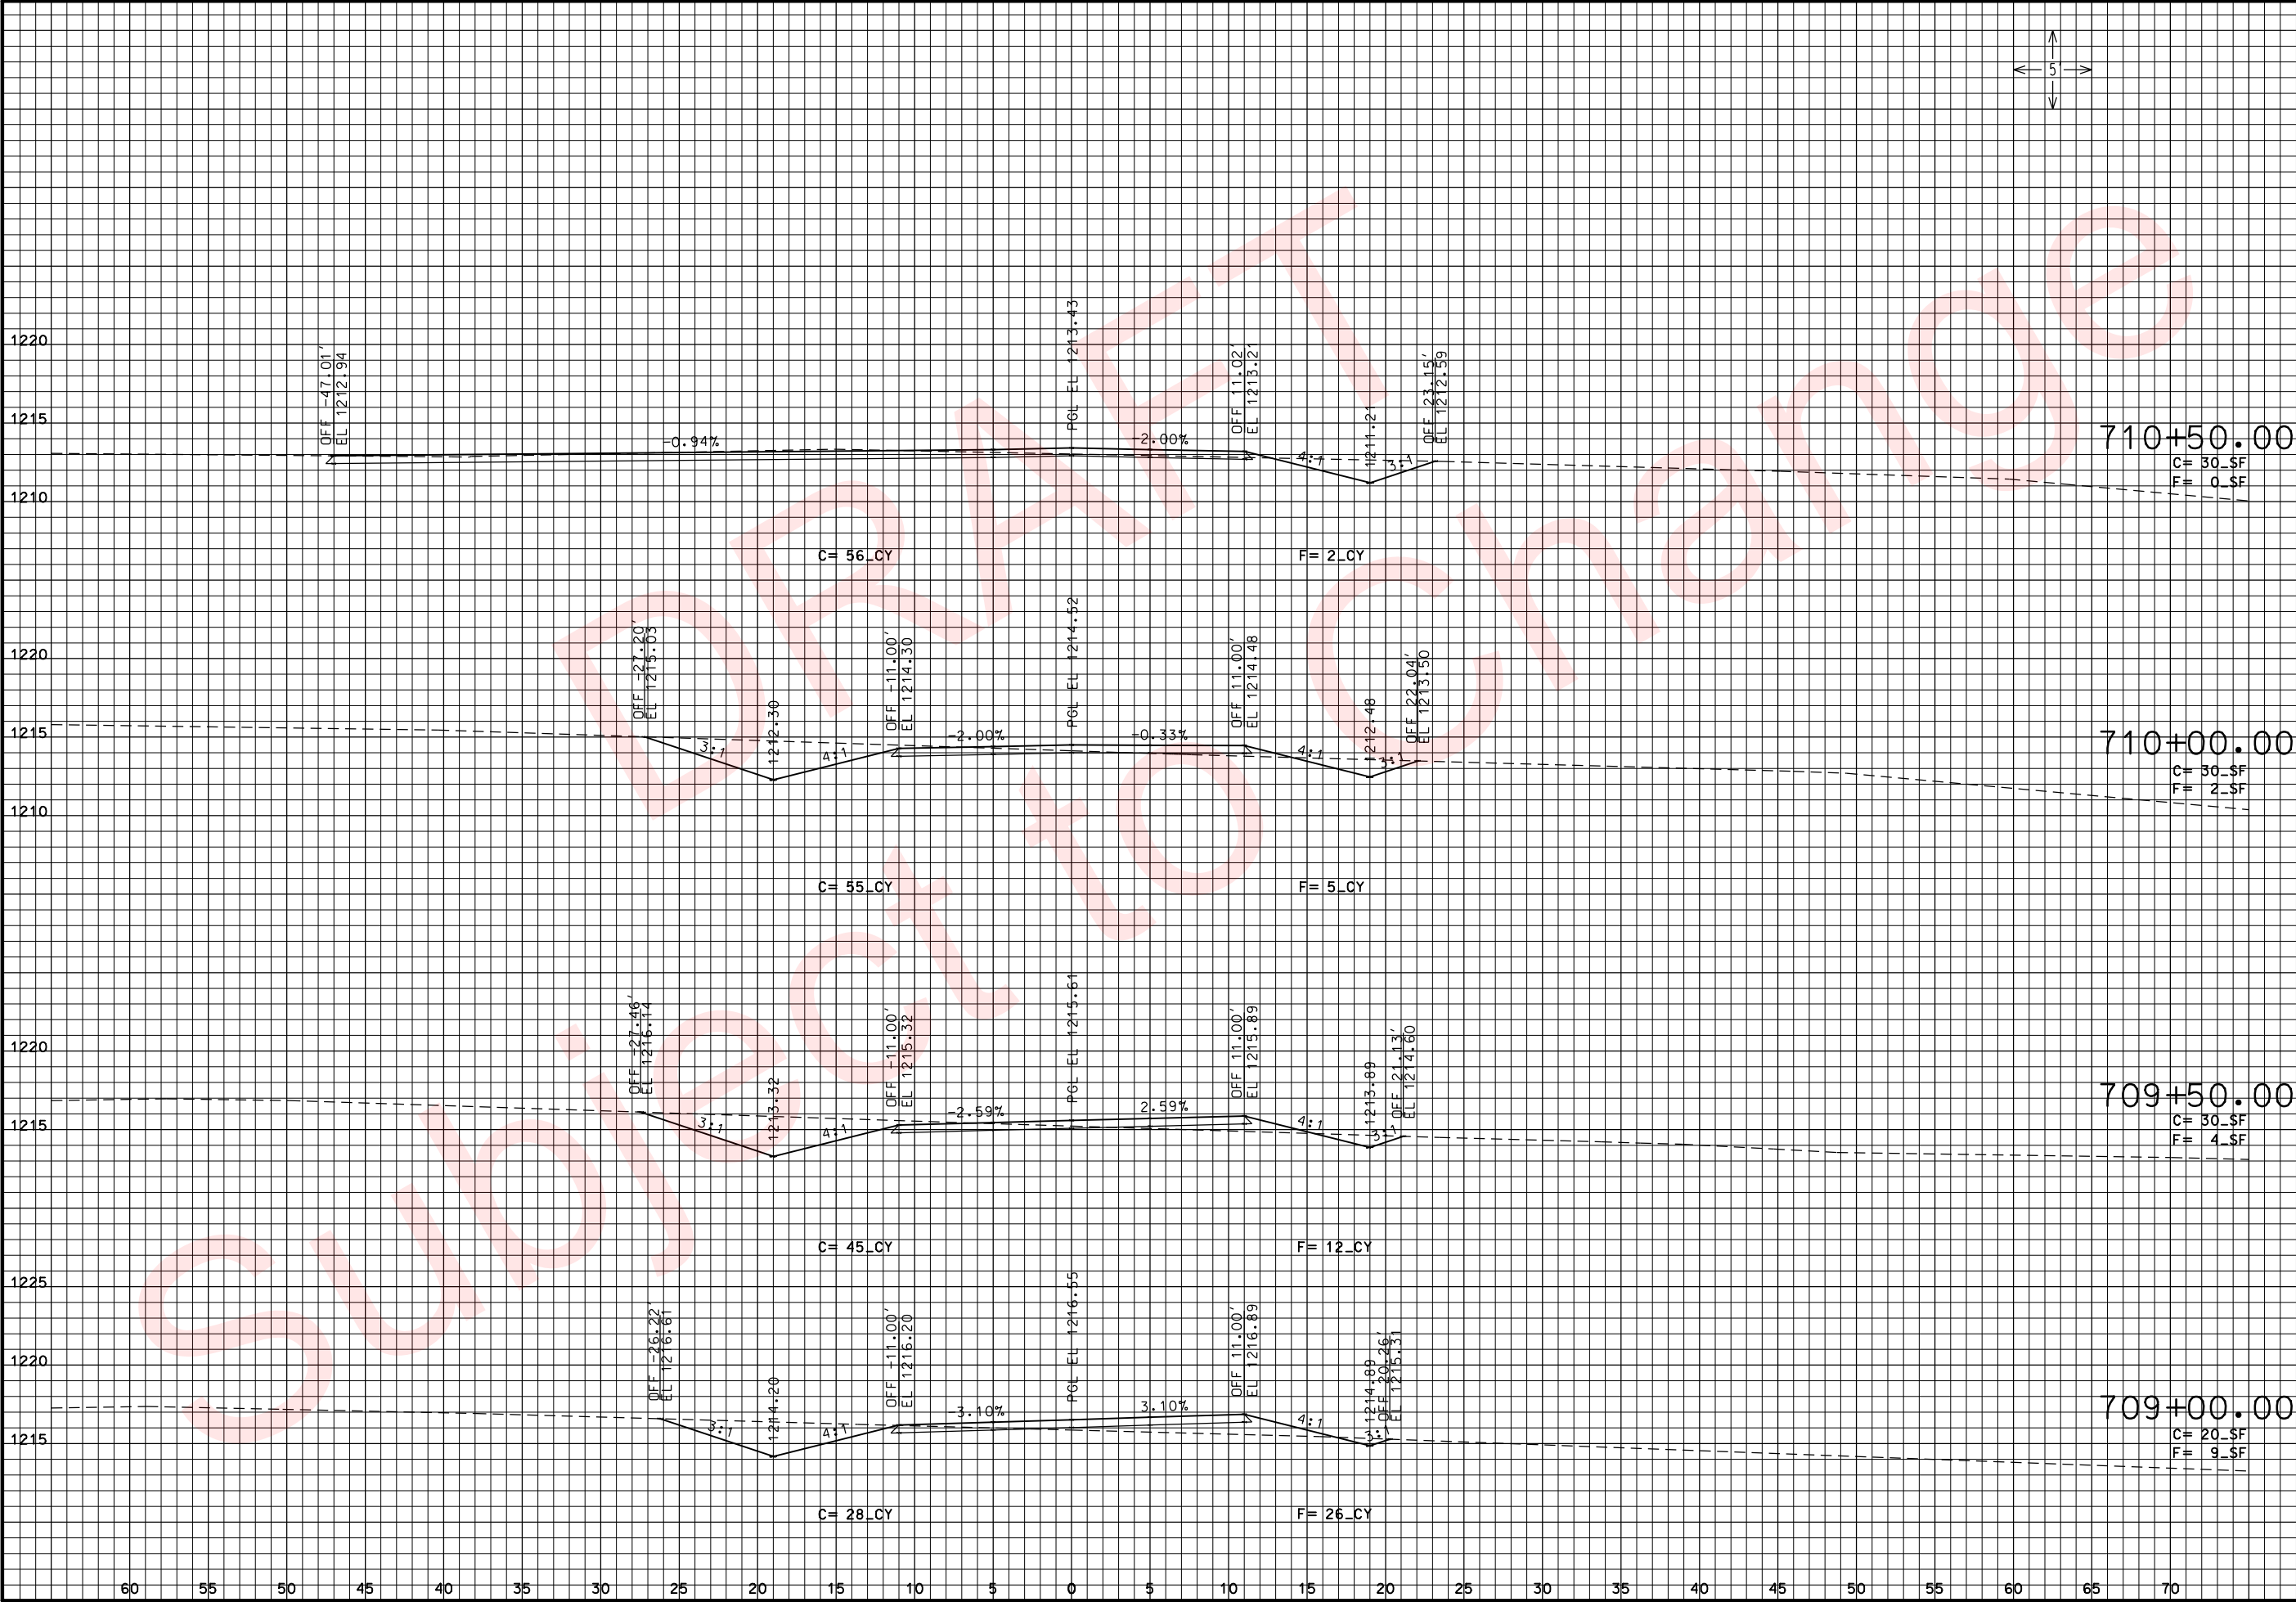

"THIS MEDIA SHOULD NOT BE CONSIDERED A CERTIFIED DOCUMENT."

DATE PREPARED
3/26/2010
ROUTE 49 STATE MO
DISTRICT 7 SHEET NO. 332

COUNTY
McDONALD
JOB NO.
J7P0601
CONTRACT ID.

PROJECT NO.
BRIDGE NO.

DESCRIPTION

DATE

MISSOURI HIGHWAYS AND TRANSPORTATION COMMISSION



105 WEST CAPITOL
JEFFERSON CITY, MO 65102
1-888-ASK-MODOT (1-888-275-6636)



SUMNER CO. RD.
CROSS SECTIONS
SHEET 6 OF 7

C= 30_SF
F= 0_SF

C= 30_SF
F= 2_SF

C= 30_SF
F= 4_SF

C= 20_SF
F= 9_SF

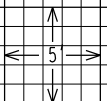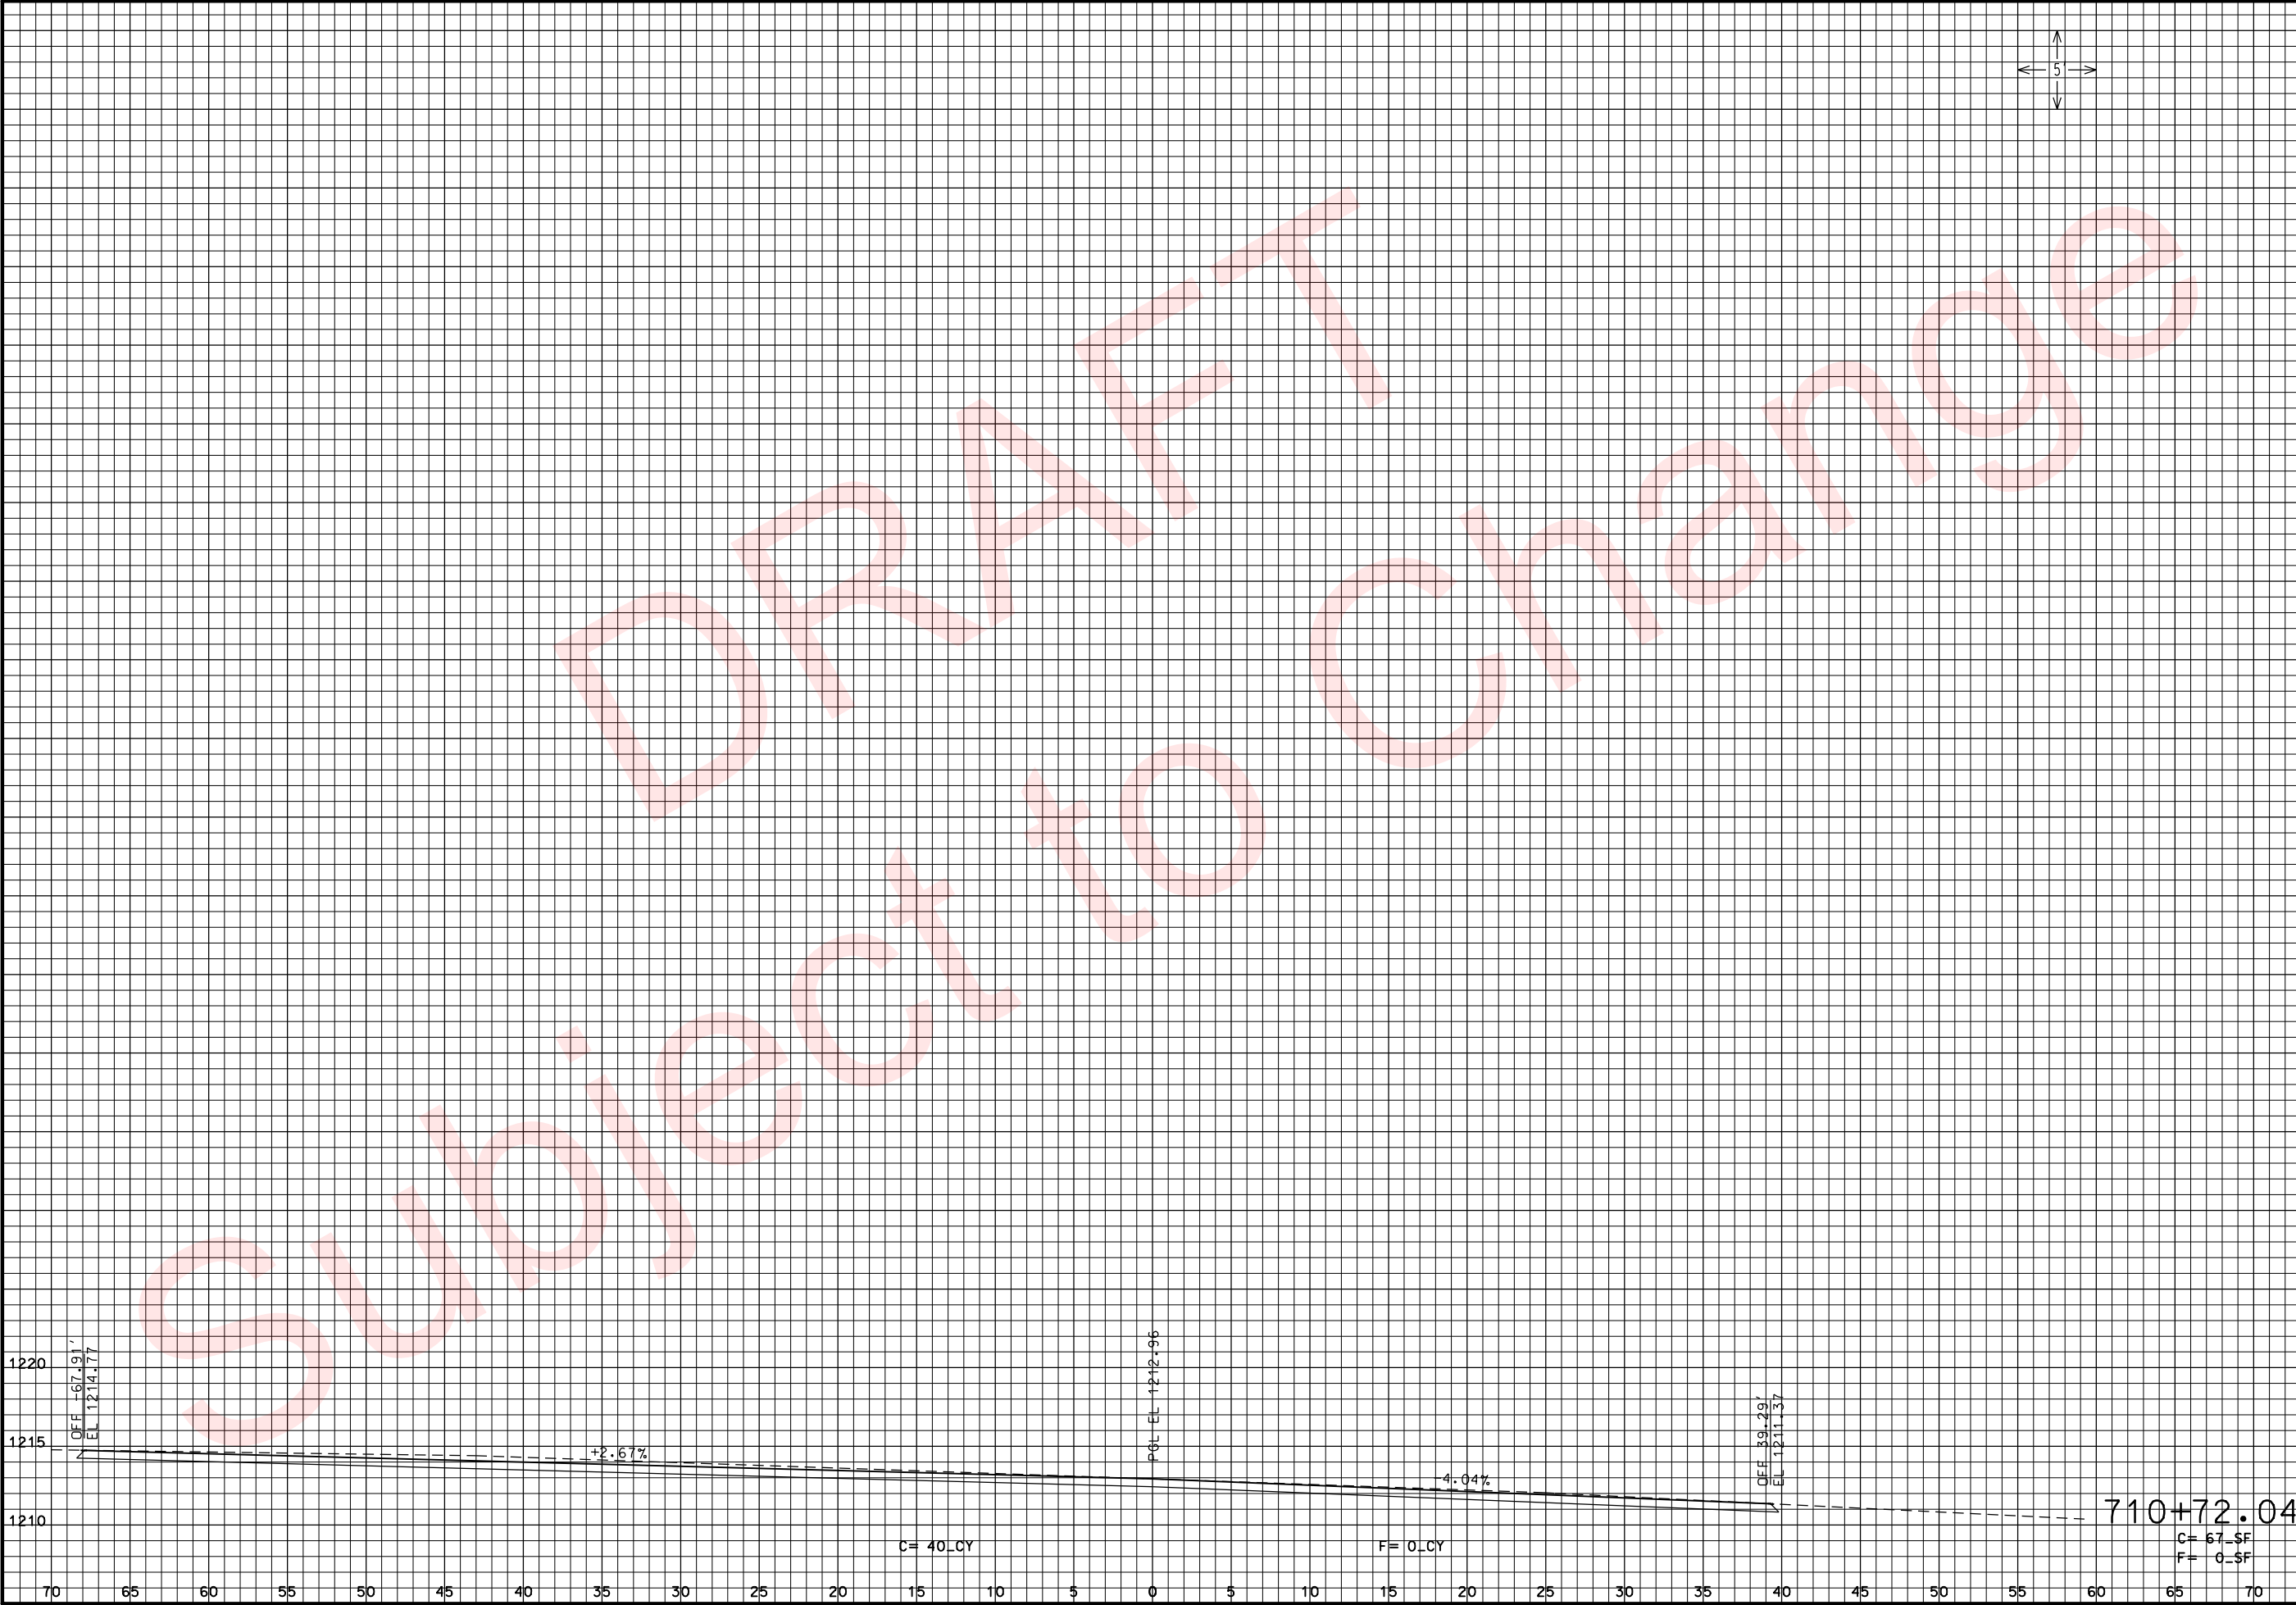

THIS MEDIA SHOULD
NOT BE CONSIDERED
A CERTIFIED
DOCUMENT. "

DATE PREPARED
3/26/2010

ROUTE
49

DISTRICT
7

STATE
MO

SHEET NO.
333

COUNTY
McDONALD

JOB NO.
J7P0601

CONTRACT ID.

PROJECT NO.

BRIDGE NO.

DESCRIPTION

DATE



MISSOURI HIGHWAYS AND TRANSPORTATION
COMMISSION

105 WEST CAPITOL
JEFFERSON CITY, MO 65102
1-888-ASK-MODOT (1-888-275-6636)

SUMNER CO. RD.
CROSS SECTIONS
SHEET 7 OF 7

IF A SEAL IS PRESENT ON THIS SHEET IT HAS BEEN ELECTRONICALLY SEALED AND DATED.

REV.

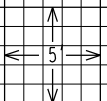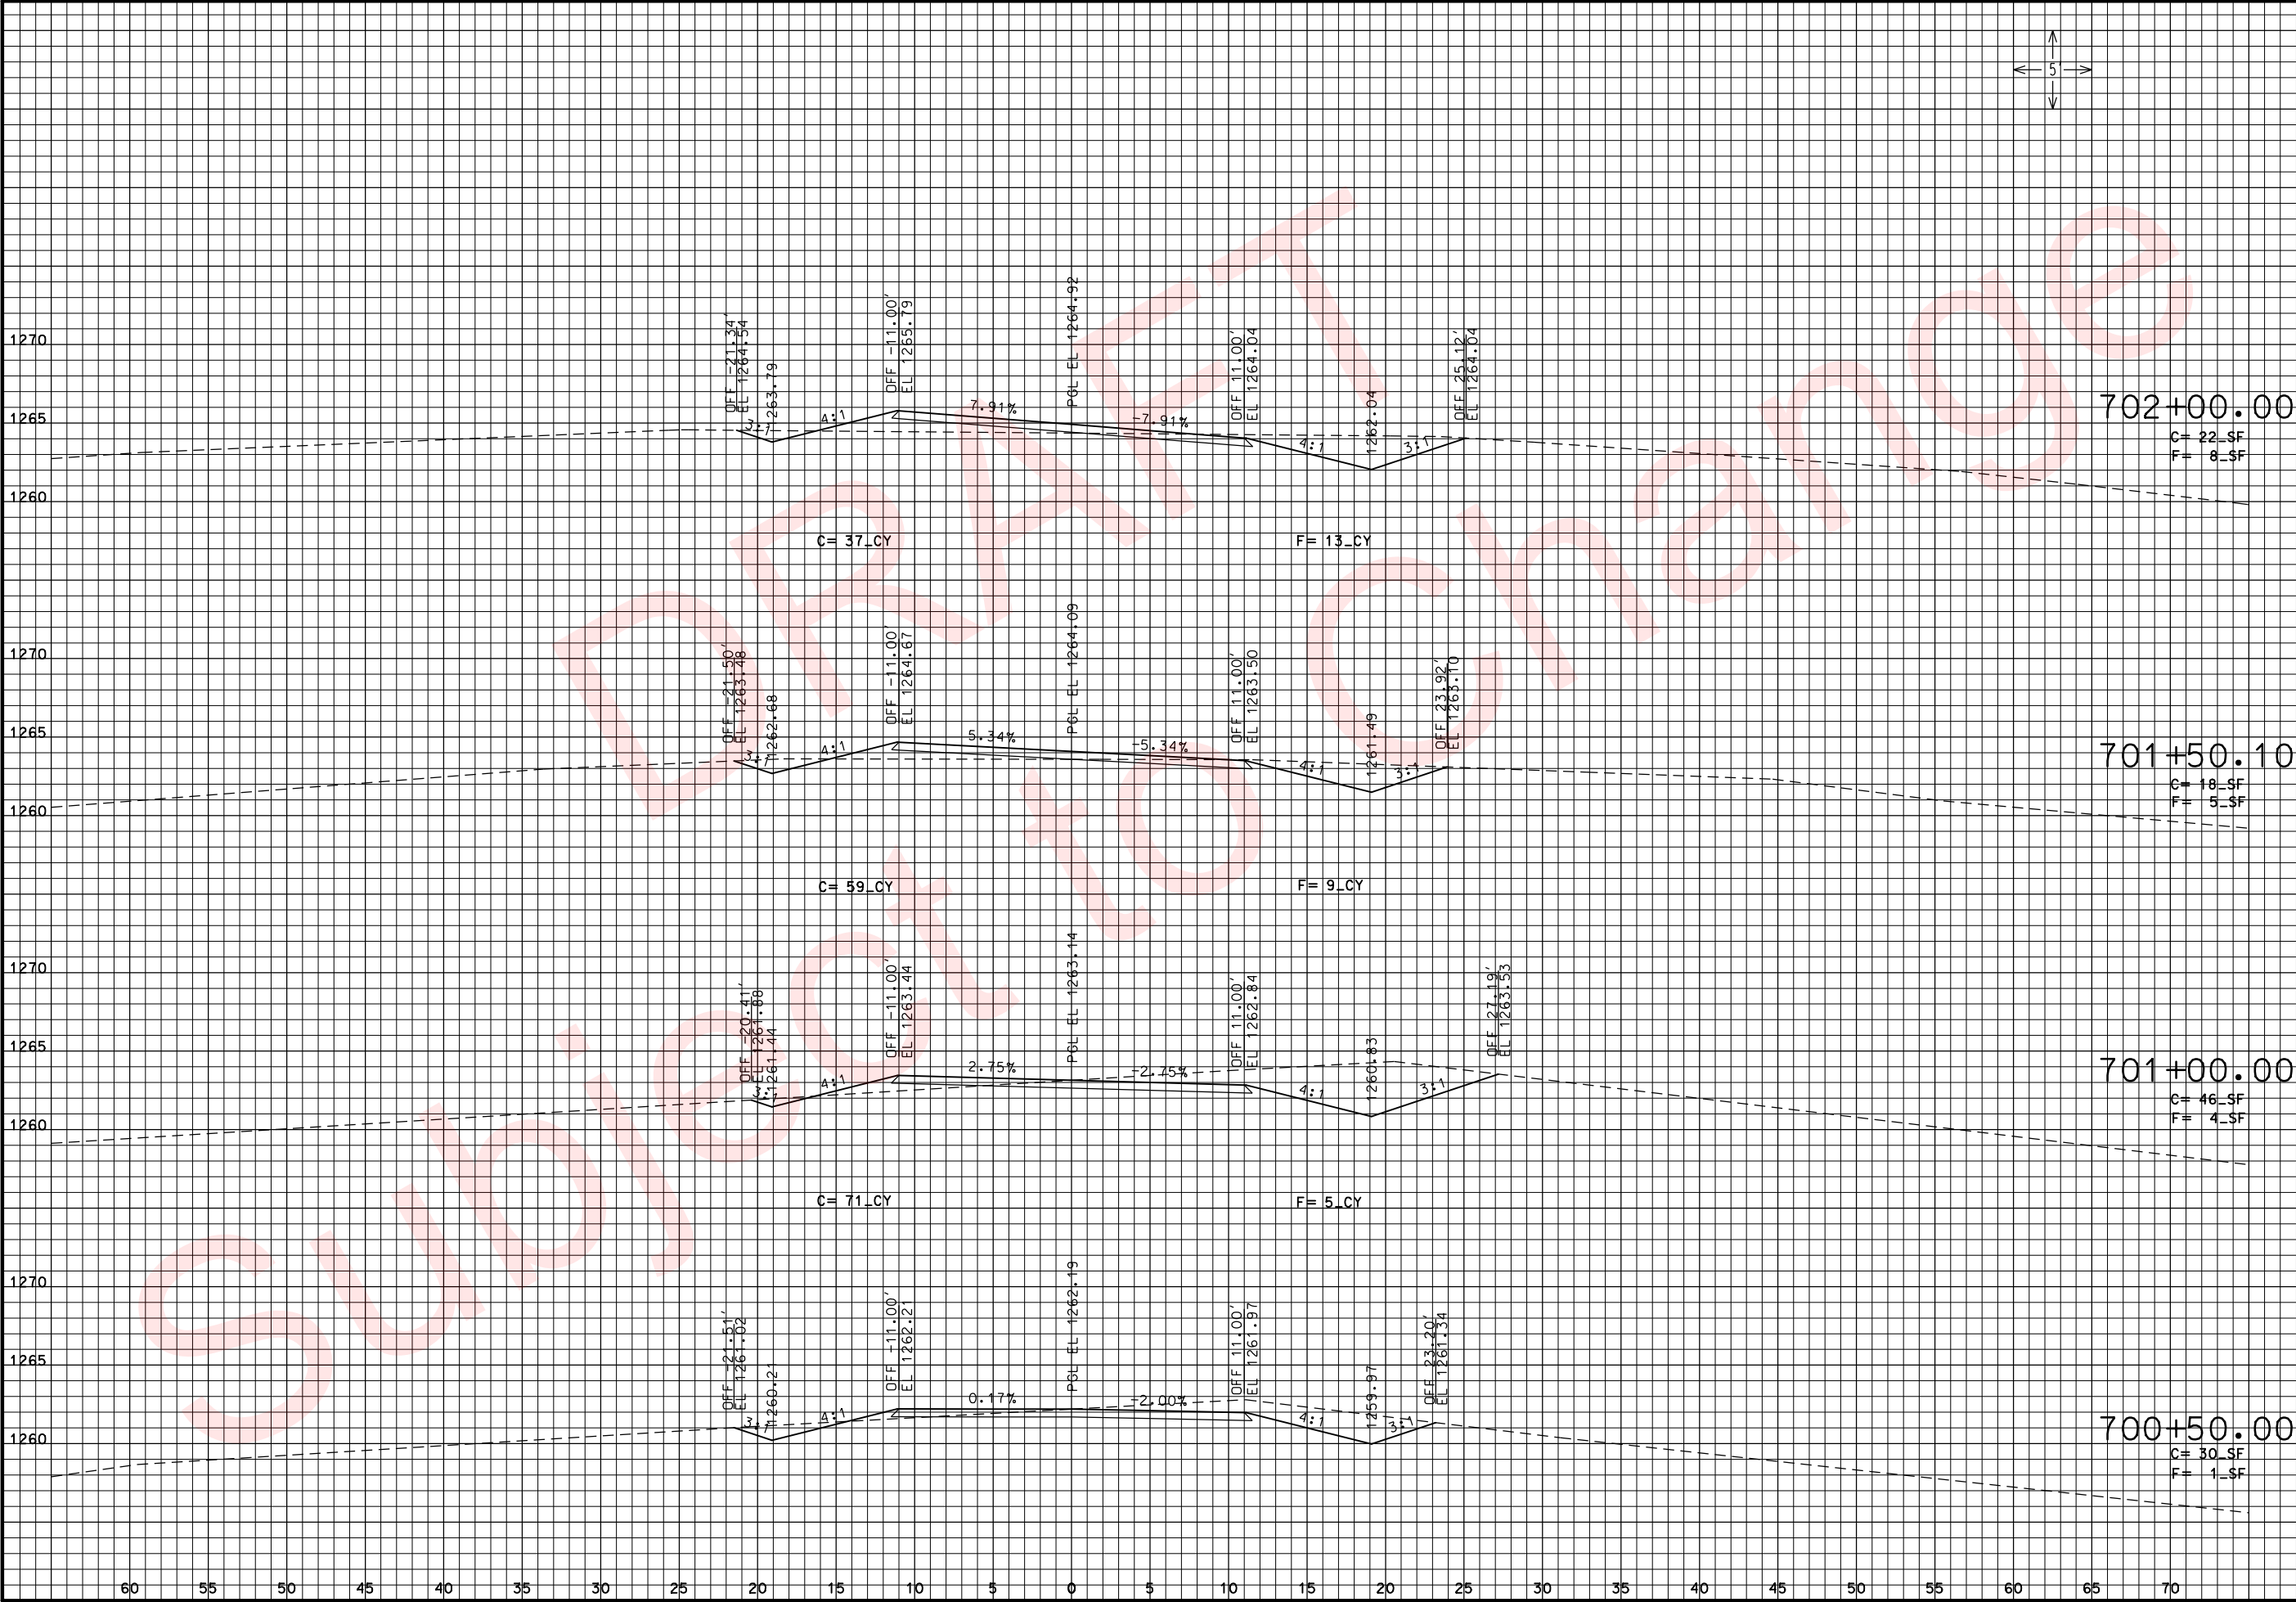

THIS MEDIA SHOULD NOT BE CONSIDERED A CERTIFIED DOCUMENT.

DATE PREPARED 3/26/2010	
ROUTE 49	STATE MO
DISTRICT 7	SHEET NO. 334
COUNTY McDONALD	
JOB NO. J7P0601	
CONTRACT ID.	
PROJECT NO.	
BRIDGE NO.	

DESCRIPTION	DATE

MISSOURI HIGHWAYS AND TRANSPORTATION COMMISSION

MoDOT


105 WEST CAPITOL
JEFFERSON CITY, MO 65102
1-888-ASK-MODOT (1-888-275-6636)

**KELLEY ROAD
CROSS SECTIONS**

SHEET 1 OF 6

REV.

xs_334-339_j7p0601_i5_KELLEY.dgn 11:21:28 AM 3/26/2010

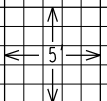

THIS MEDIA SHOULD NOT BE CONSIDERED A CERTIFIED DOCUMENT.

DATE PREPARED 3/26/2010	
ROUTE 49	STATE MO
DISTRICT 7	SHEET NO. 335
COUNTY McDONALD	
JOB NO. J7P0601	
CONTRACT ID.	
PROJECT NO.	
BRIDGE NO.	

DESCRIPTION	DATE


MISSOURI HIGHWAYS AND TRANSPORTATION COMMISSION

105 WEST CAPITOL
JEFFERSON CITY, MO 65102
1-888-ASK-MODOT (1-888-275-6636)

KELLEY ROAD
CROSS SECTIONS

SHEET 2 OF 6

IF A SEAL IS PRESENT ON THIS SHEET IT HAS BEEN ELECTRONICALLY SEALED AND DATED: REV.

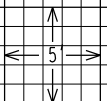

"THIS MEDIA SHOULD
NOT BE CONSIDERED
A CERTIFIED
DOCUMENT."

DATE PREPARED
3/26/2010

ROUTE 49 STATE MO

DISTRICT 7 SHEET NO. 336

COUNTY
McDONALD
JOB NO.
J7P0601
CONTRACT ID.

PROJECT NO.

BRIDGE NO.

DESCRIPTION

DATE


MISSOURI HIGHWAYS AND TRANSPORTATION
COMMISSION




105 WEST CAPITOL
JEFFERSON CITY, MO 65102
1-888-ASK-MODOT (1-888-275-6636)

KELLEY ROAD
CROSS SECTIONS
SHEET 3 OF 6

REV.

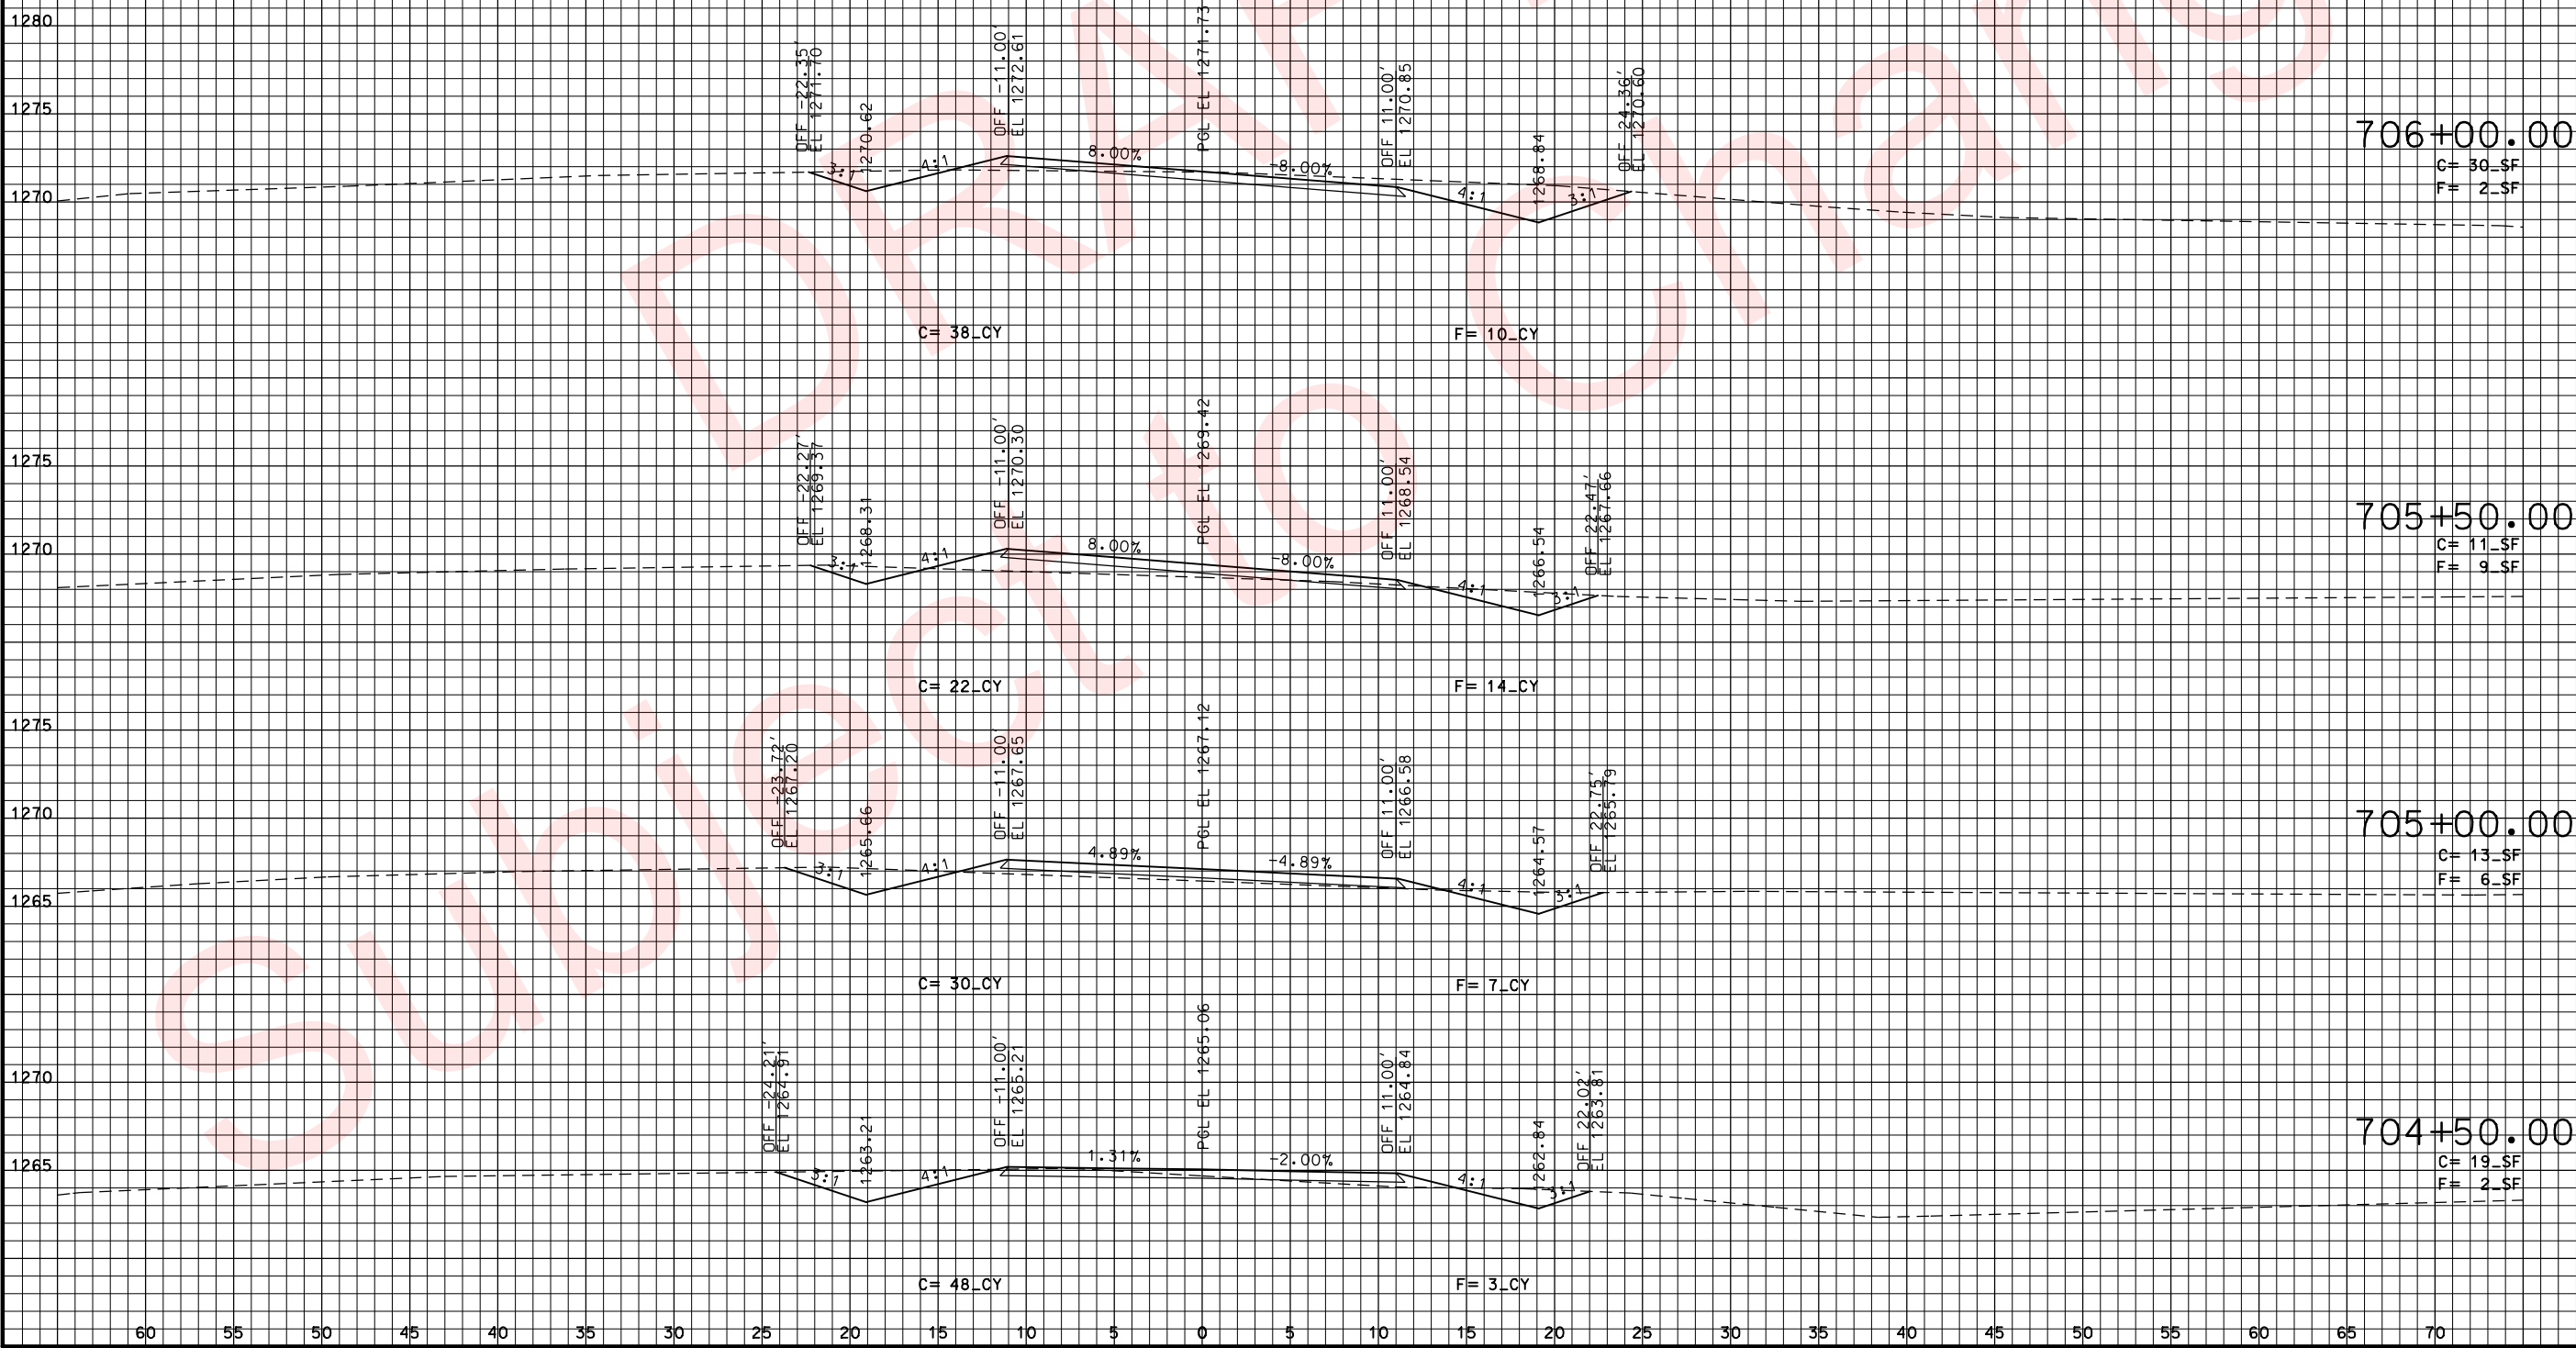

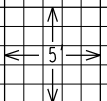

THIS MEDIA SHOULD NOT BE CONSIDERED A CERTIFIED DOCUMENT.

DATE PREPARED
3/26/2010

ROUTE 49	STATE MO
DISTRICT 7	SHEET NO. 337

COUNTY
McDONALD

JOB NO.
J7P0601

CONTRACT ID.

PROJECT NO.

BRIDGE NO.


DATE	DESCRIPTION

MISSOURI HIGHWAYS AND TRANSPORTATION COMMISSION

105 WEST CAPITOL
JEFFERSON CITY, MO 65102
1-888-ASK-MODOT (1-888-275-6636)

KELLEY ROAD
CROSS SECTIONS

SHEET 4 OF 6

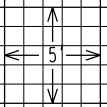

"THIS MEDIA SHOULD
NOT BE CONSIDERED
A CERTIFIED
DOCUMENT."

DATE PREPARED
3/26/2010
ROUTE 49 STATE MO
DISTRICT 7 SHEET NO. 338
COUNTY McDONALD
JOB NO. J7P0601
CONTRACT ID.


PROJECT NO.
BRIDGE NO.

DESCRIPTION

DATE
MISSOURI HIGHWAYS AND TRANSPORTATION
COMMISSION
105 WEST CAPITOL
JEFFERSON CITY, MO 65102
1-888-ASK-MODOT (1-888-275-6636)

KELLEY ROAD
CROSS SECTIONS
SHEET 5 OF 6

REV.

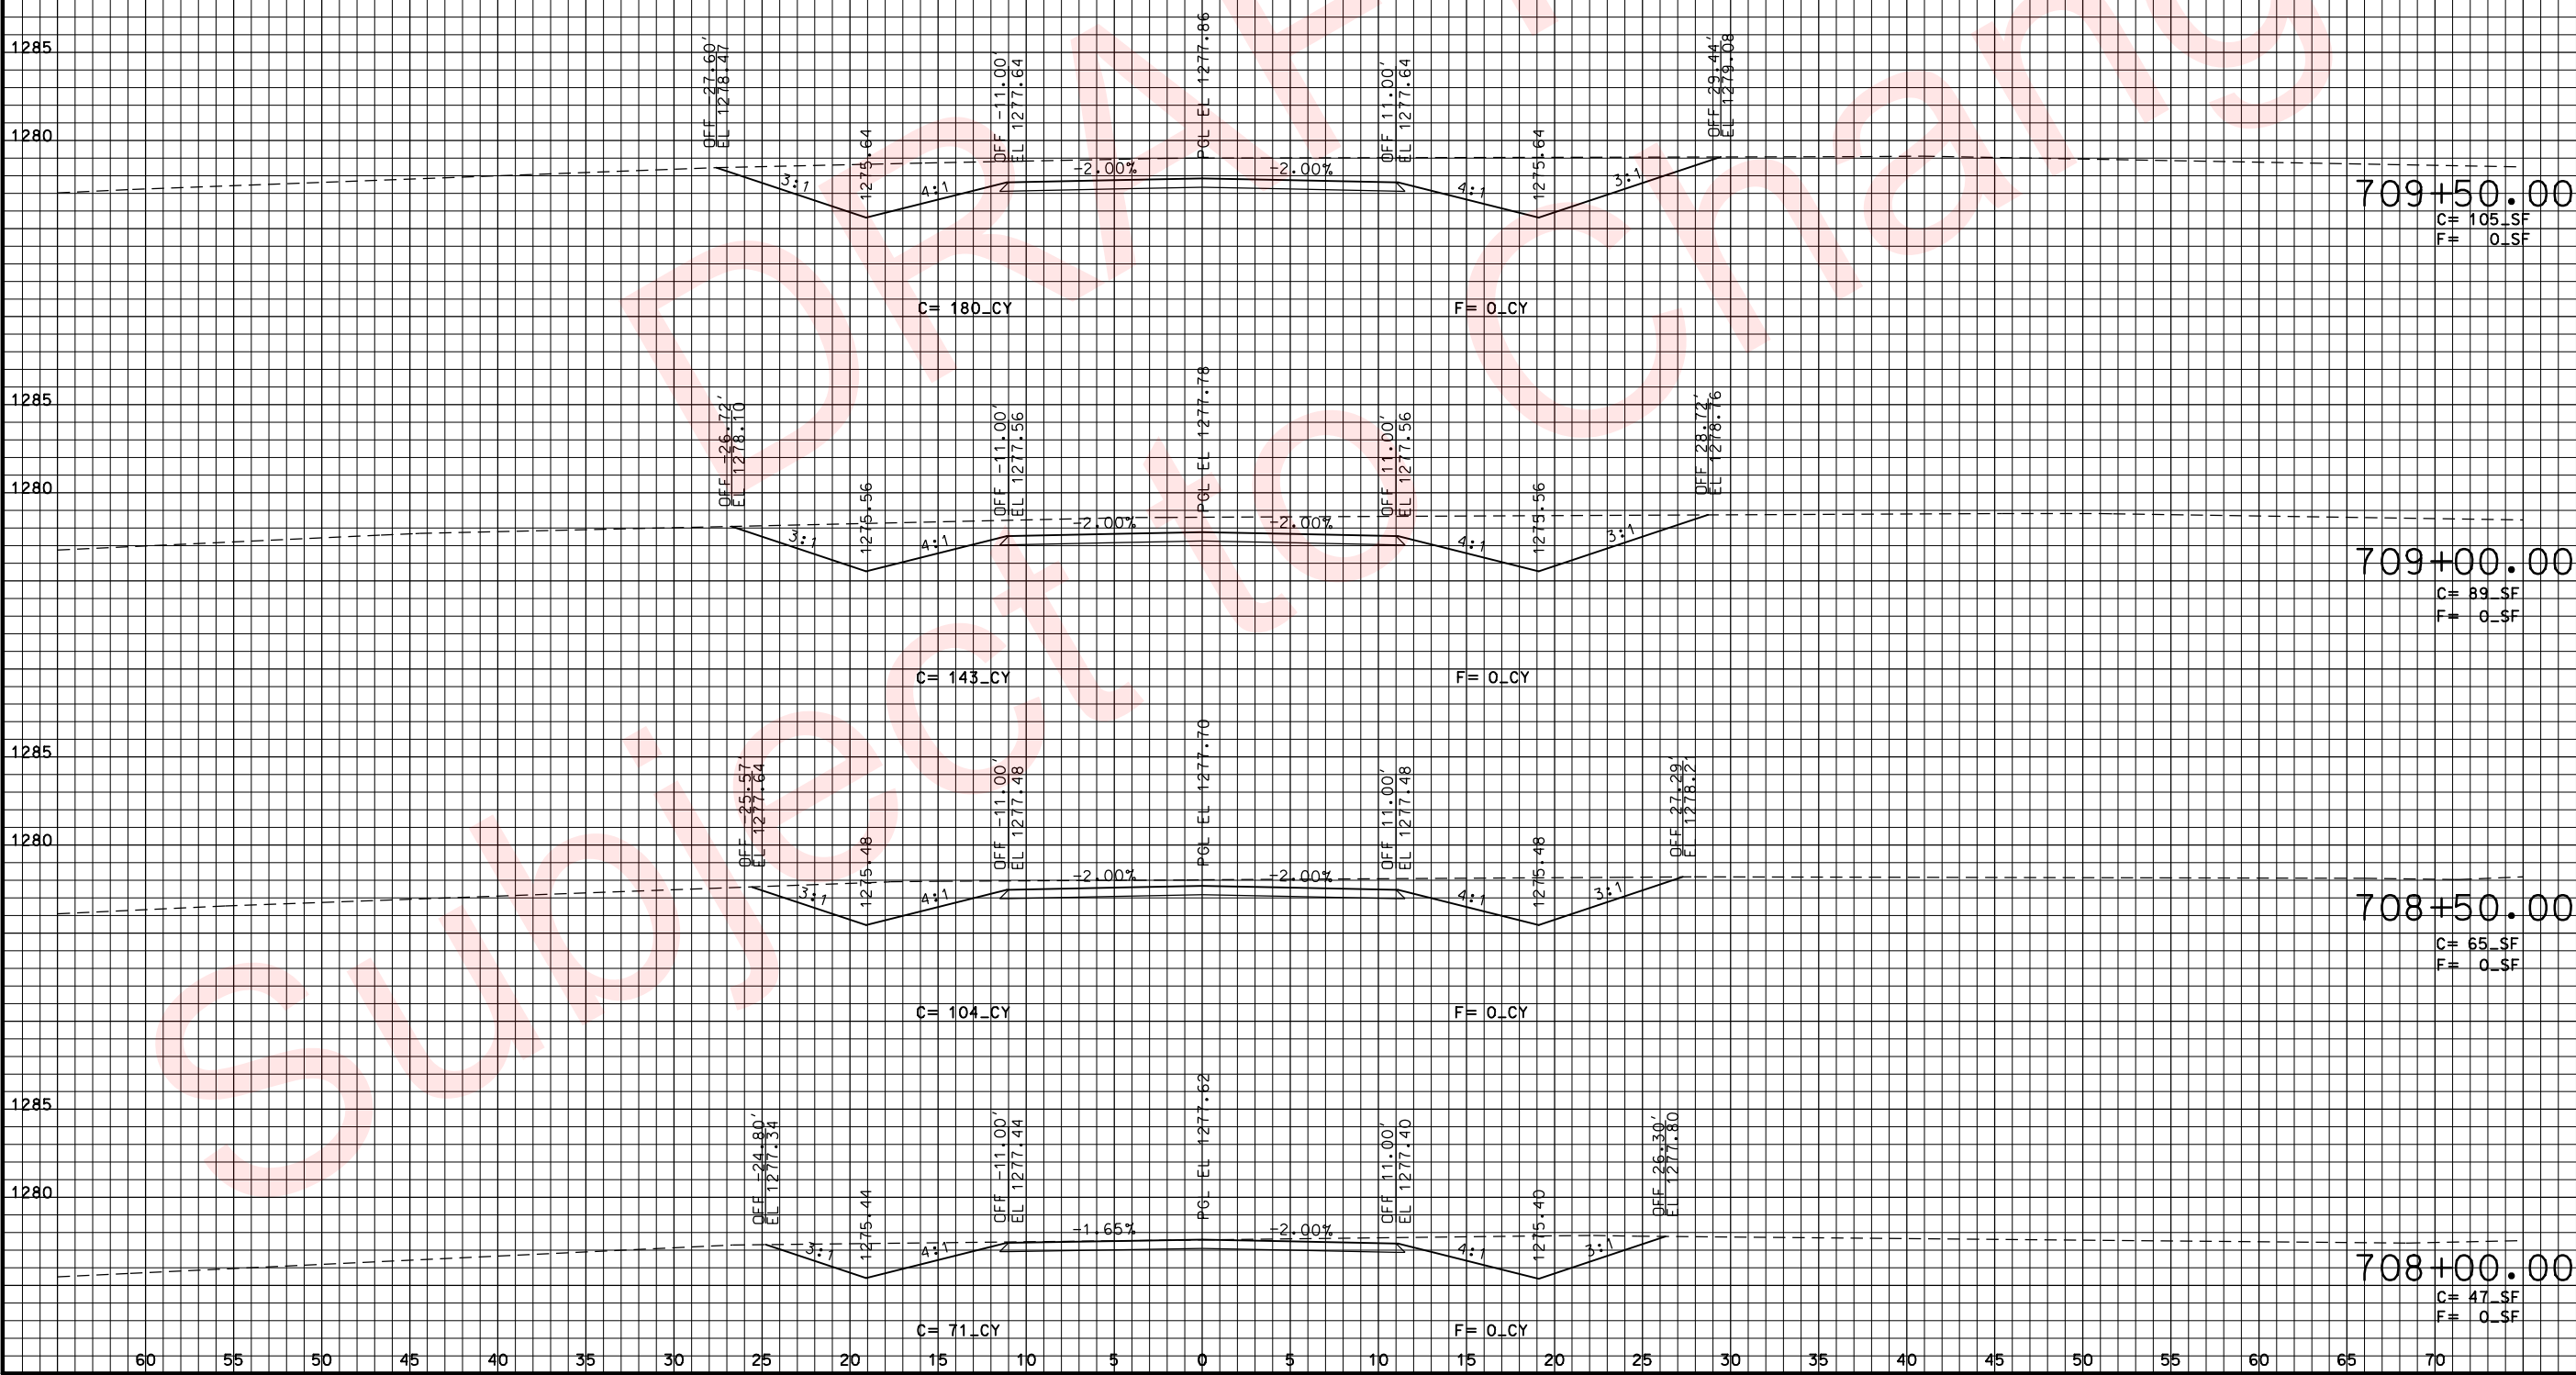

"THIS MEDIA SHOULD NOT BE CONSIDERED A CERTIFIED DOCUMENT."

DATE PREPARED
3/26/2010

ROUTE	STATE
49	MO
DISTRICT	SHEET NO.
7	339

COUNTY
McDONALD
JOB NO.
J7P0601
CONTRACT ID.


PROJECT NO.

BRIDGE NO.

DESCRIPTION



DATE



MISSOURI HIGHWAYS AND TRANSPORTATION COMMISSION

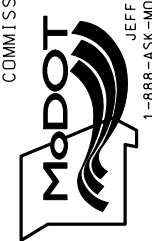

KELLEY ROAD
CROSS SECTIONS
SHEET 6 OF 6

REV.

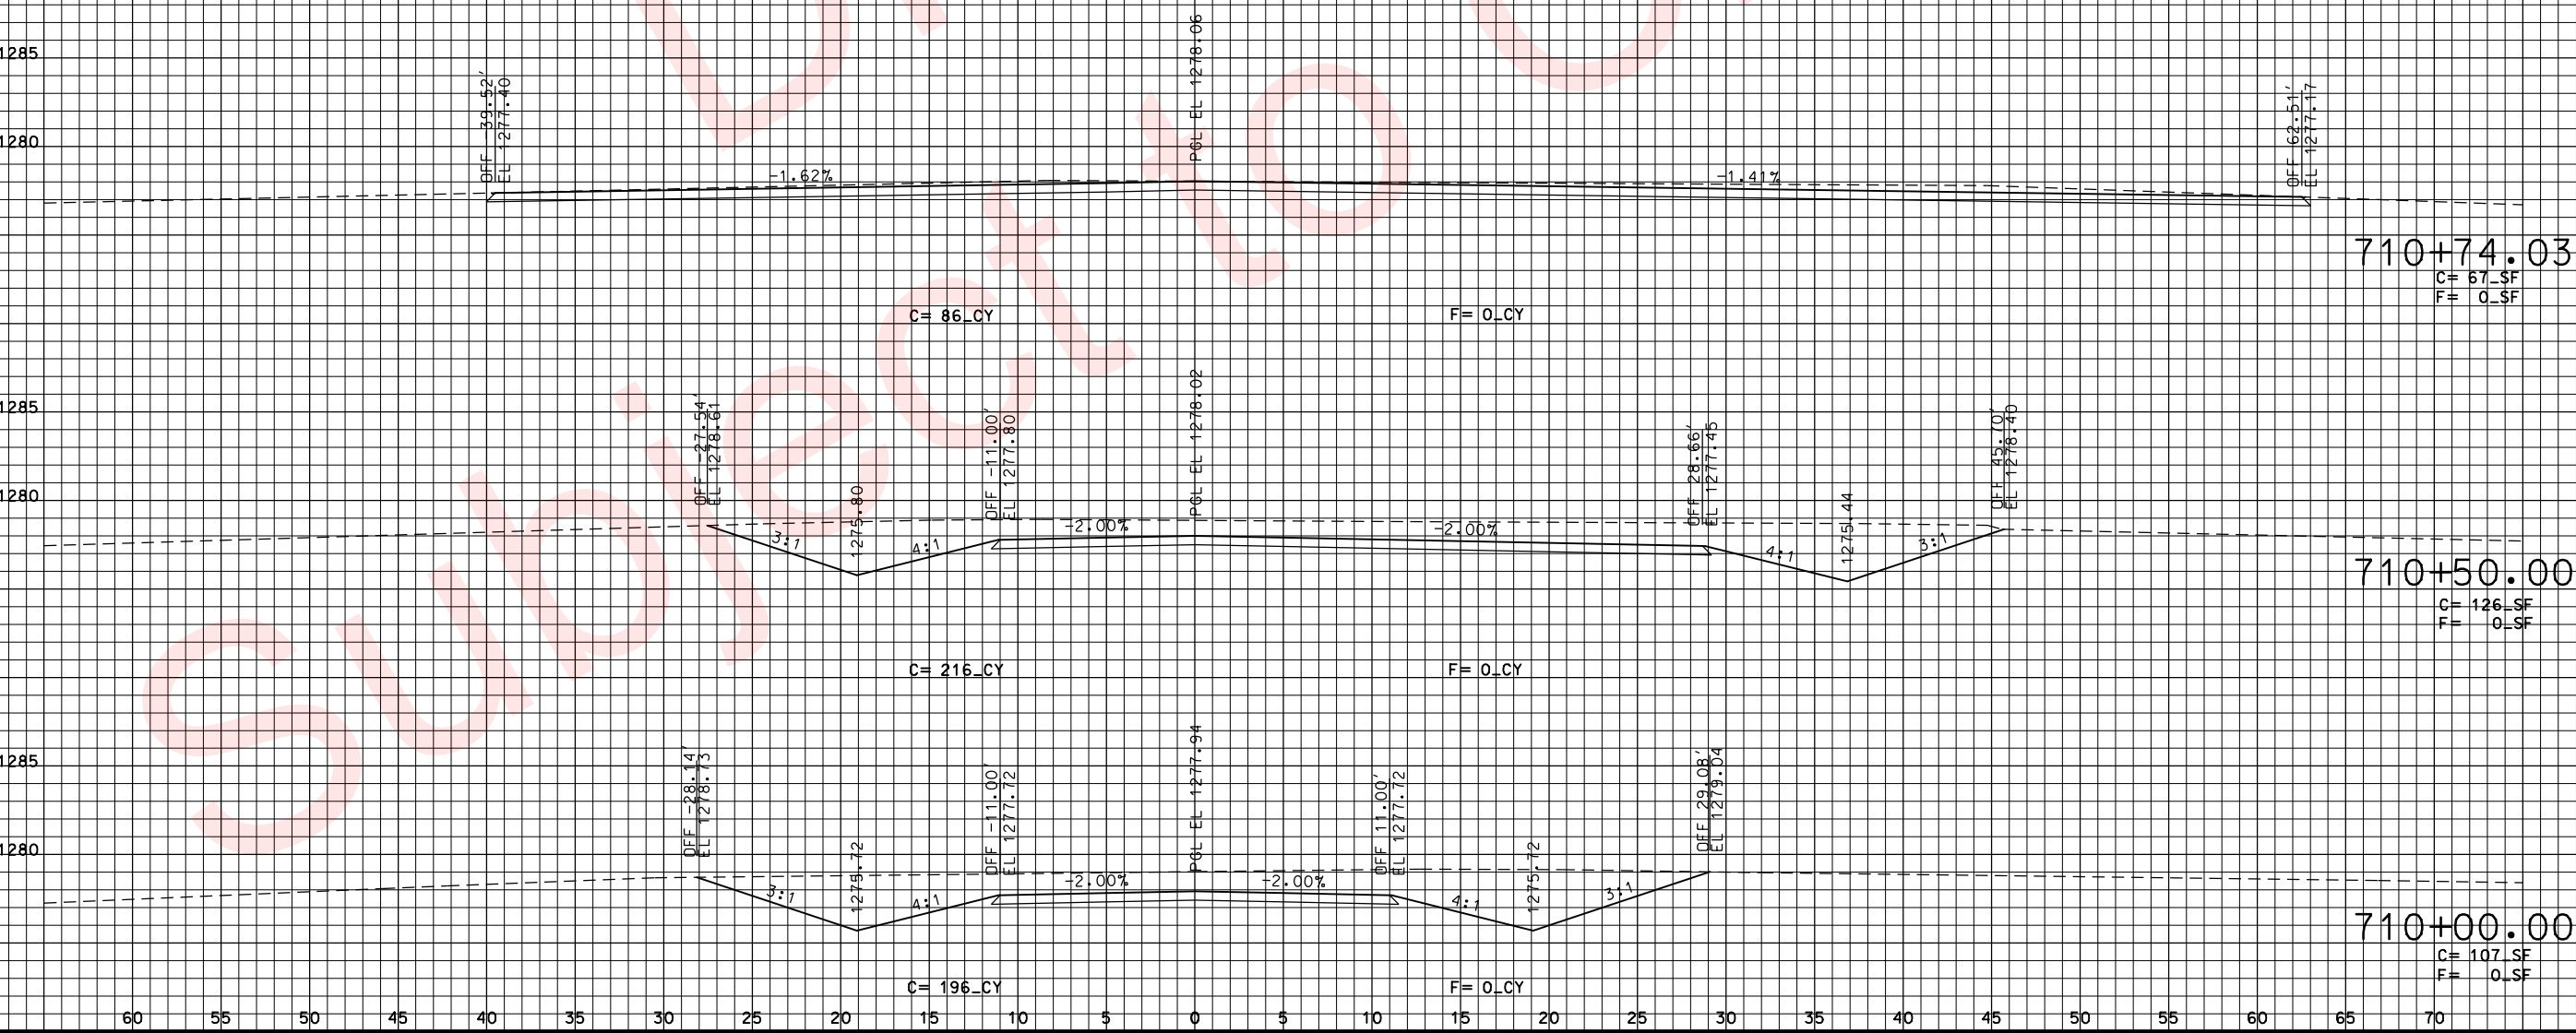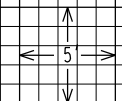

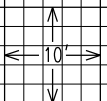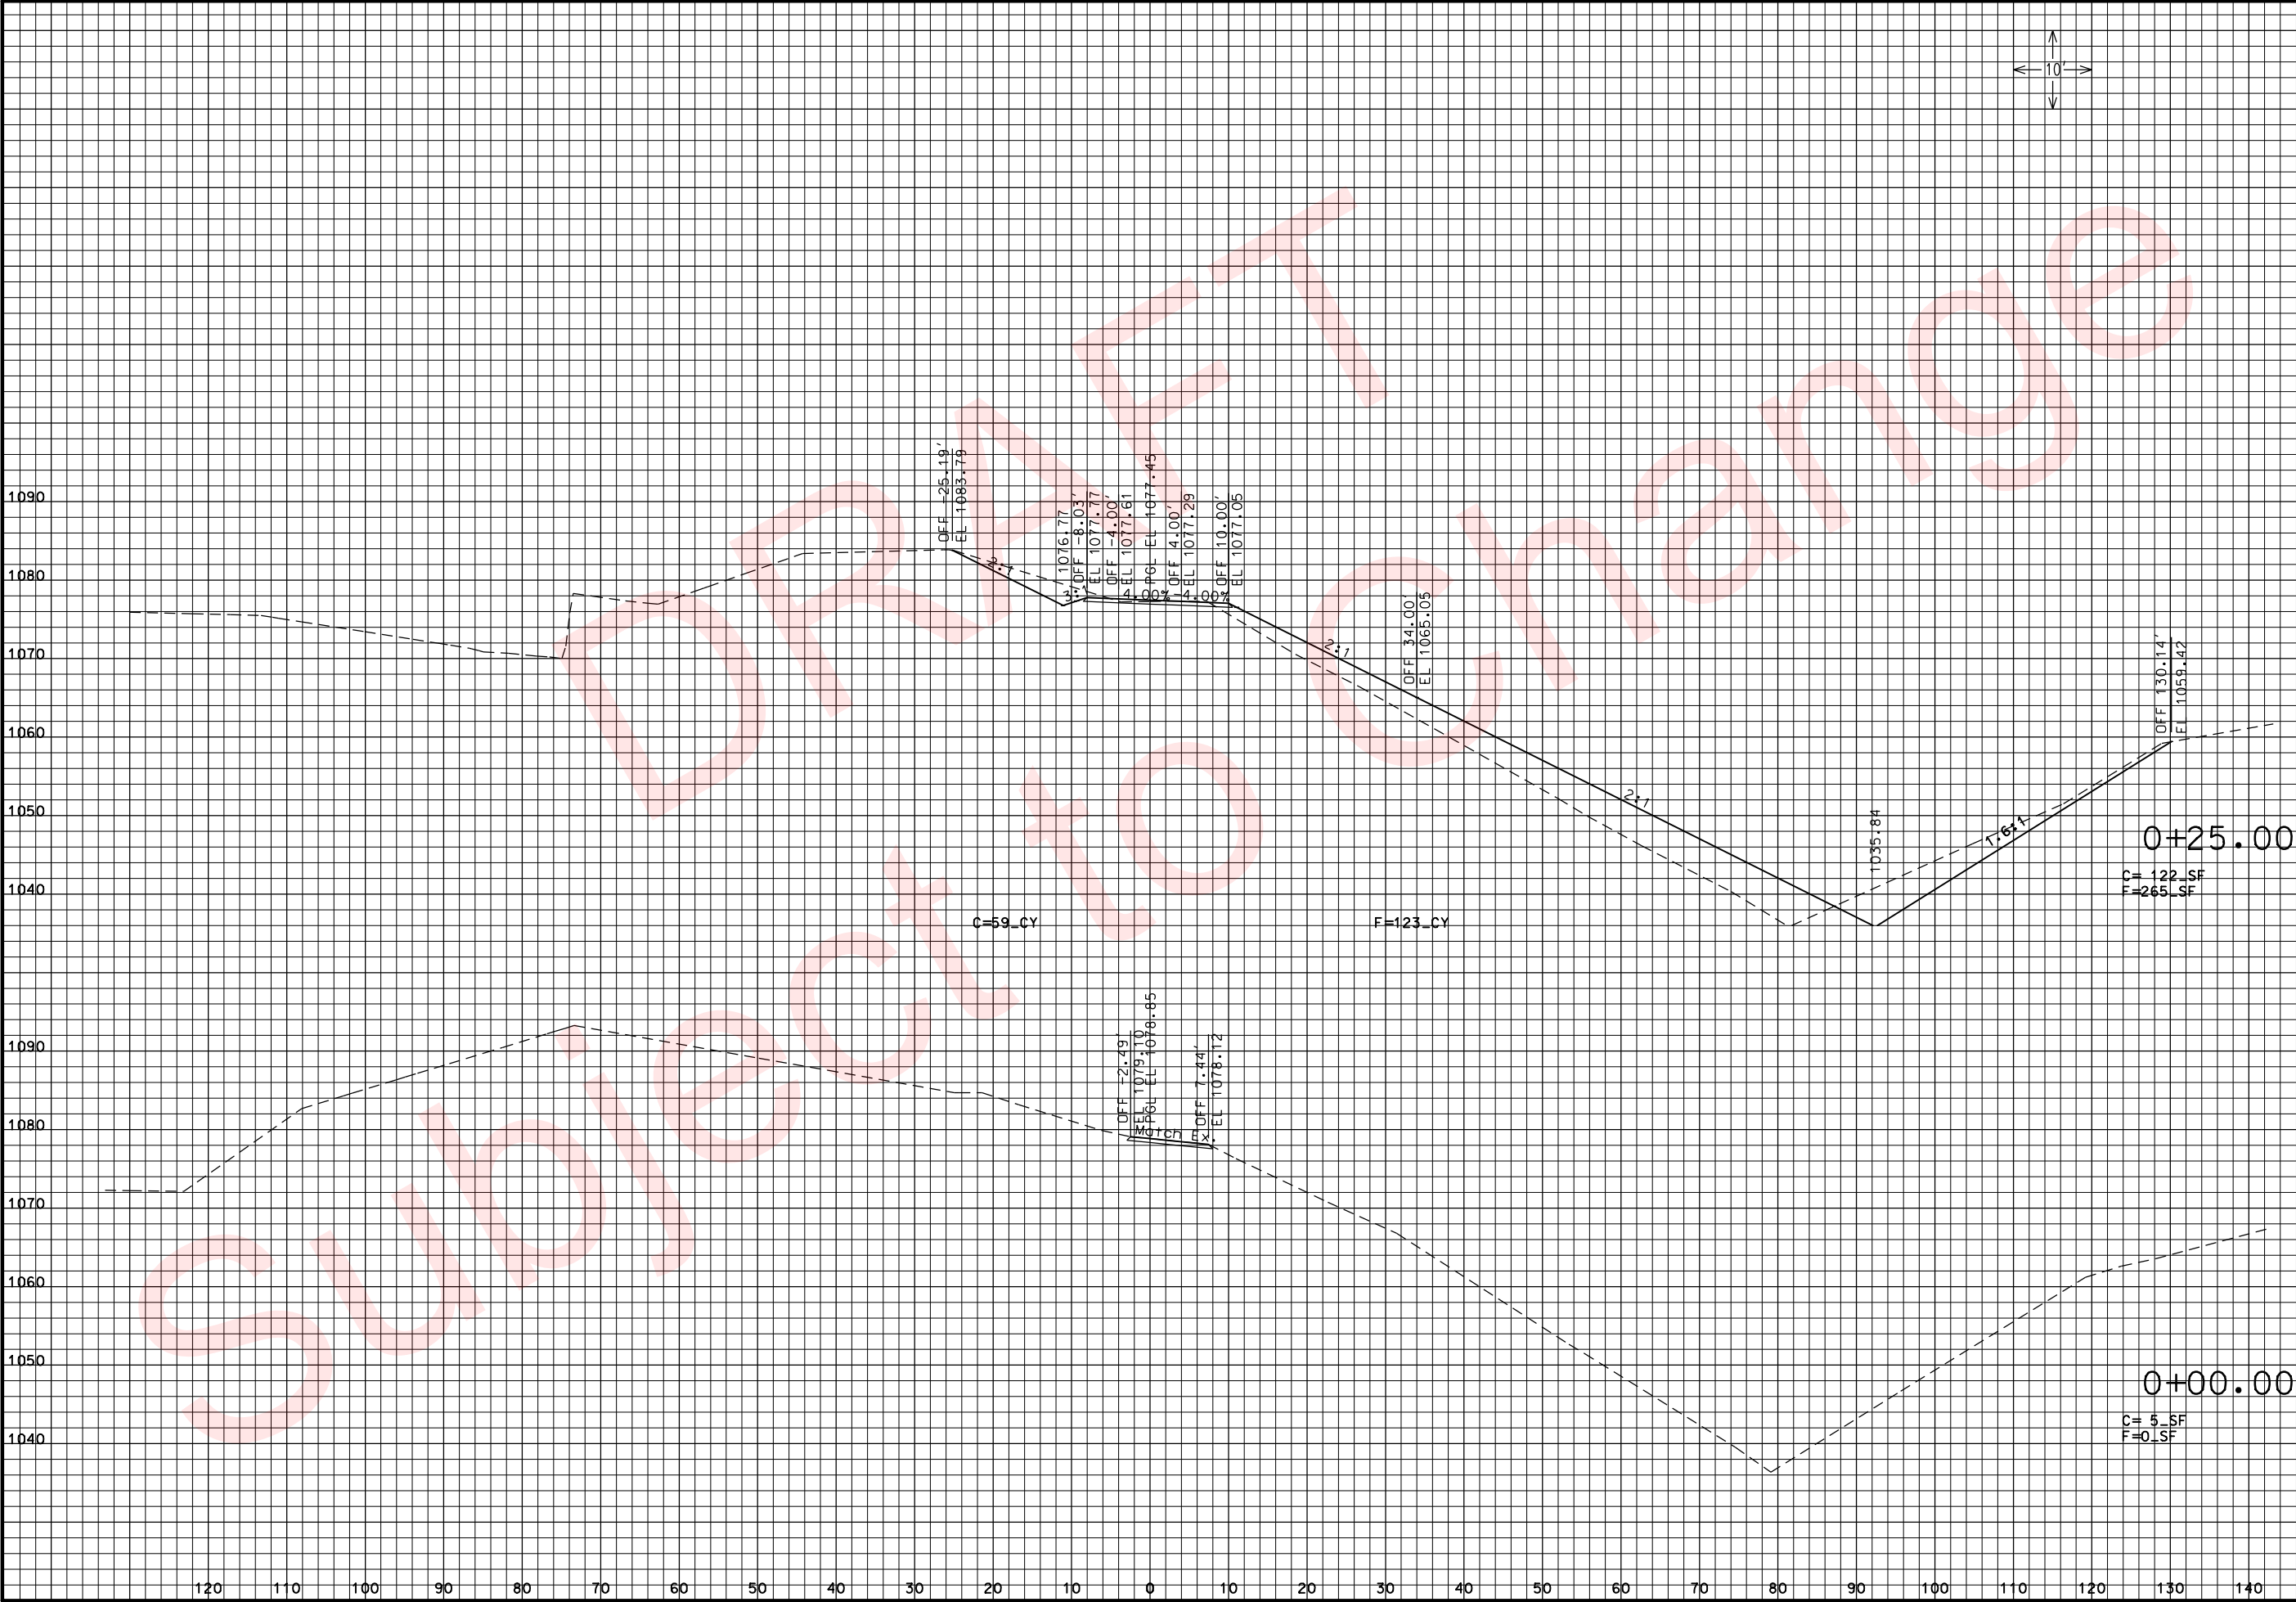

THIS MEDIA SHOULD NOT BE CONSIDERED A CERTIFIED DOCUMENT.

DATE PREPARED 3/26/2010	
ROUTE 49	STATE MO
DISTRICT 7	SHEET NO. 340
COUNTY McDONALD	
JOB NO. J7P0601	
CONTRACT ID.	
PROJECT NO.	
BRIDGE NO.	

DESCRIPTION	DATE



MISSOURI HIGHWAYS AND TRANSPORTATION COMMISSION

105 WEST CAPITOL
JEFFERSON CITY, MO 65102
1-888-ASK-MODOT (1-888-275-6636)

GARDNER ROAD
CROSS SECTIONS

SHEET 1 OF 4

REV.

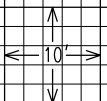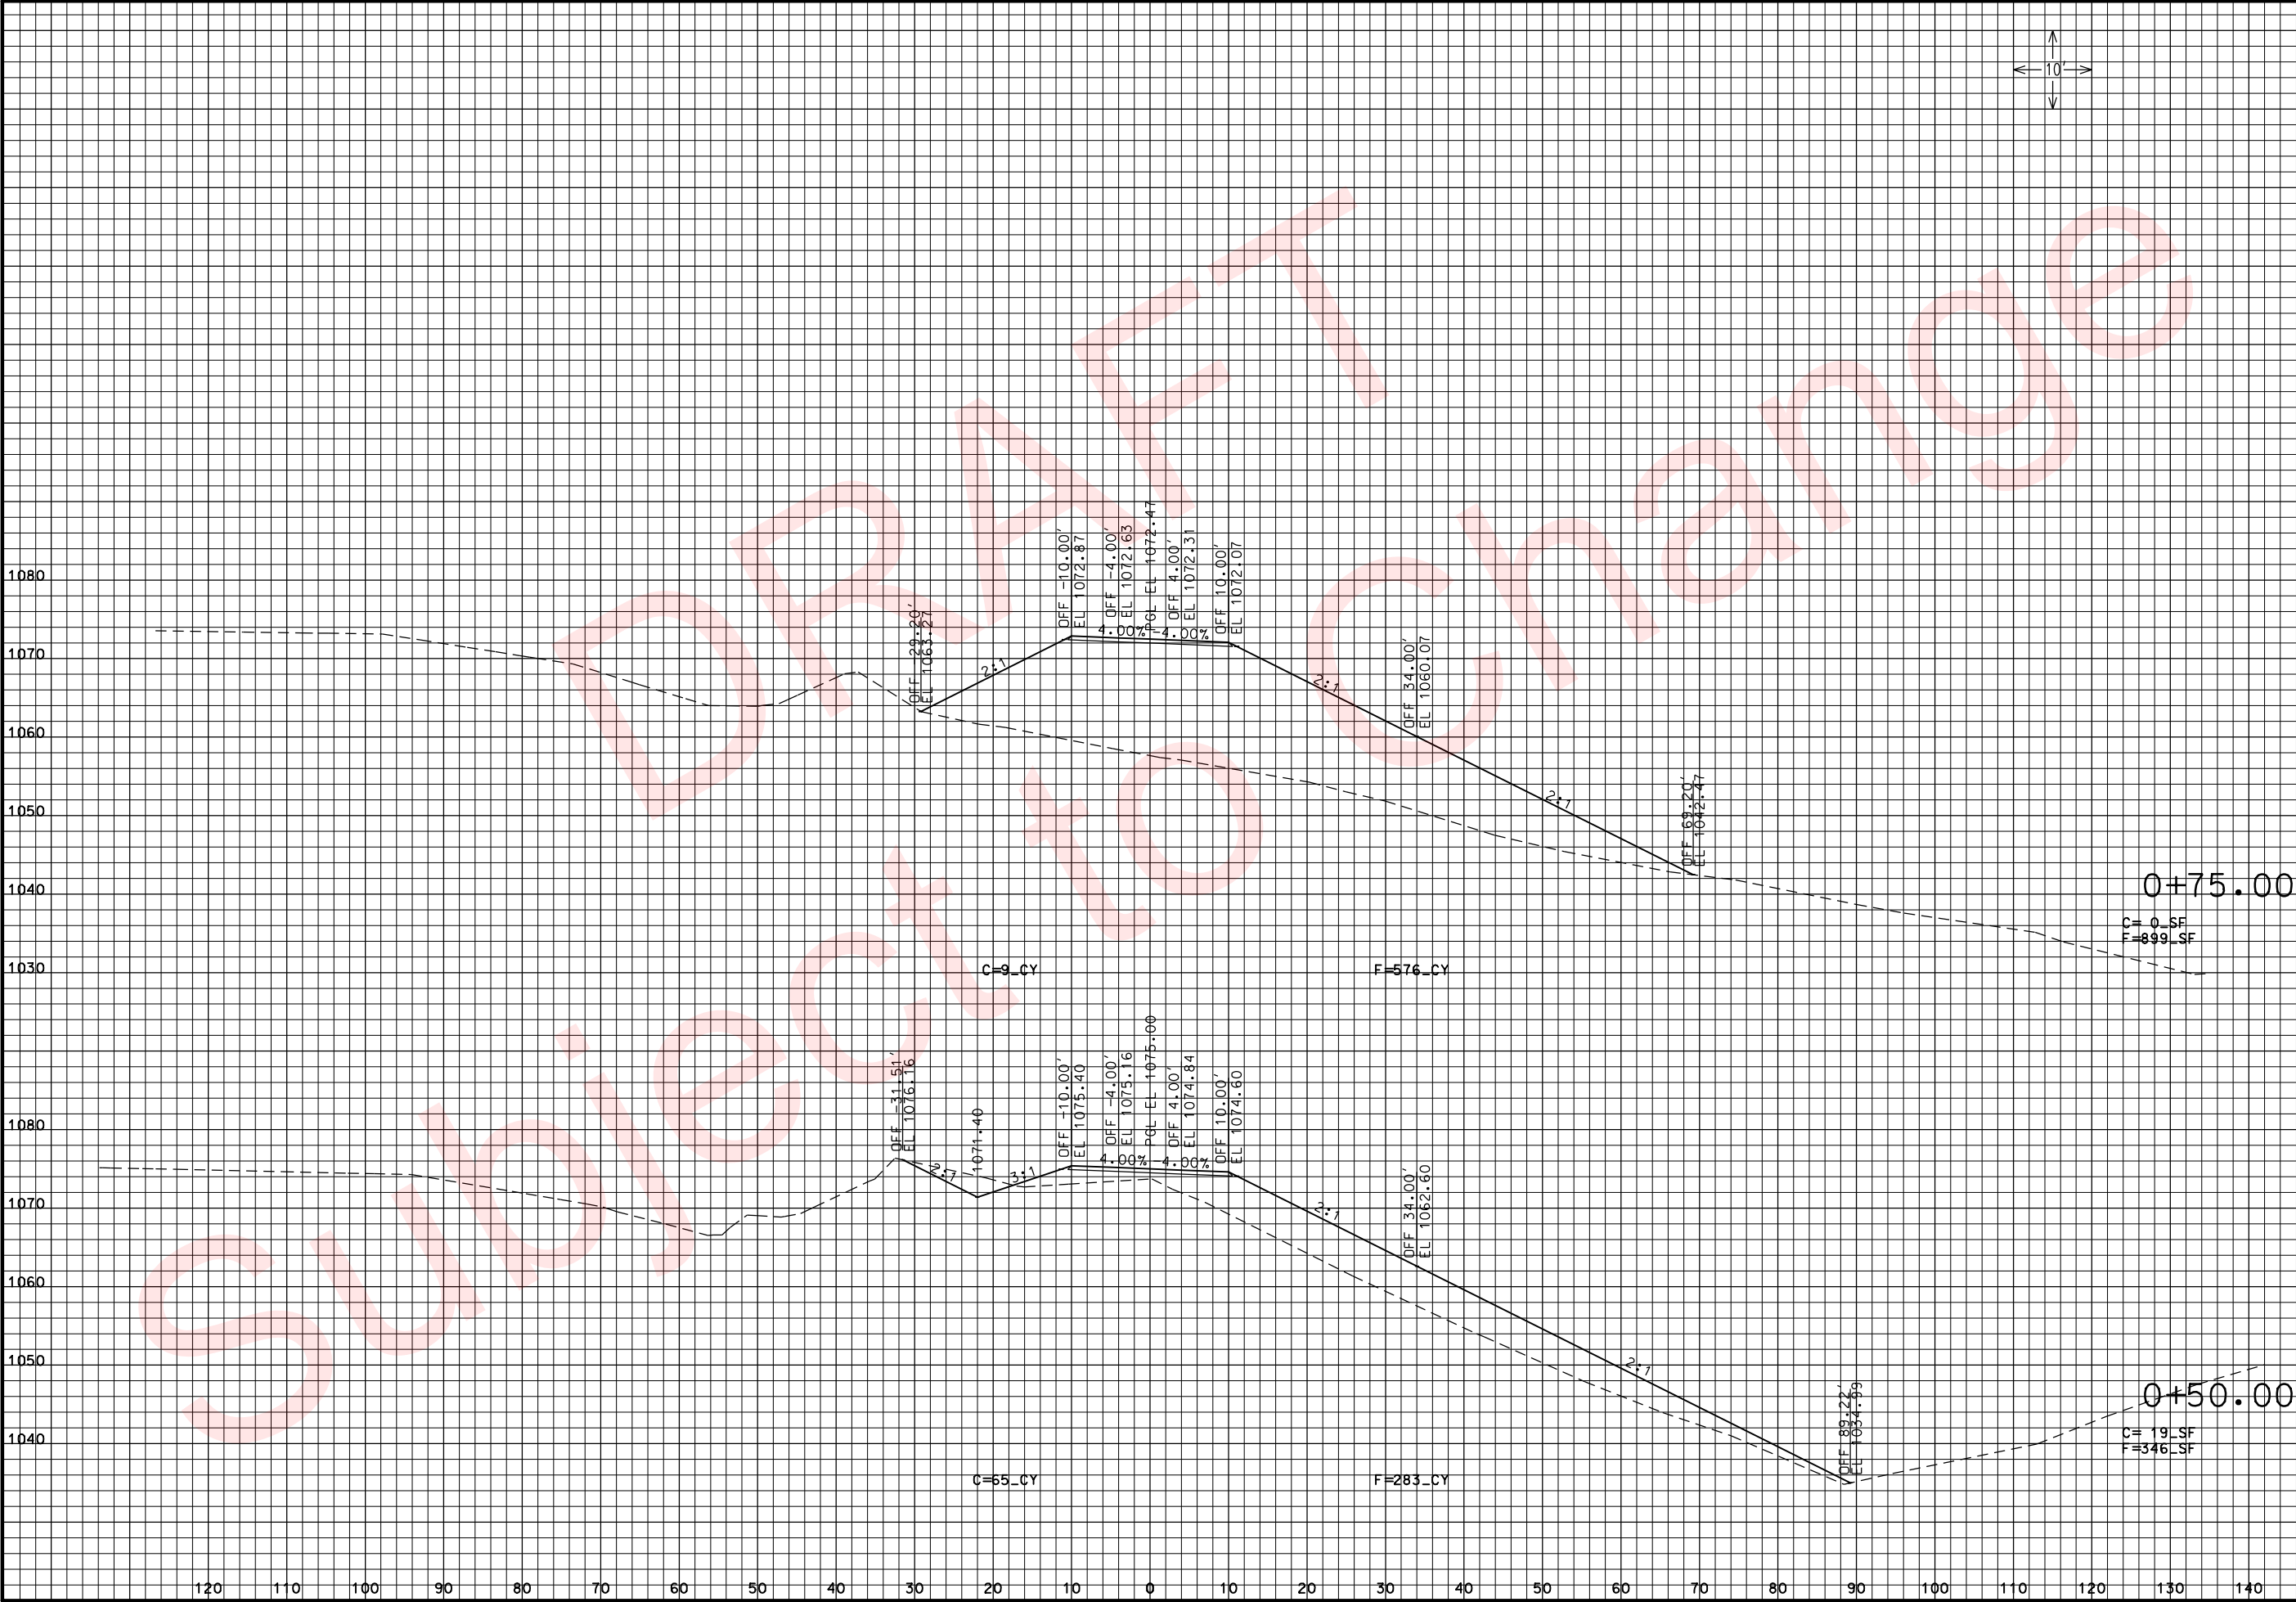

THIS MEDIA SHOULD
NOT BE CONSIDERED
A CERTIFIED
DOCUMENT.

DATE PREPARED
3/26/2010

ROUTE
49

DISTRICT
7

STATE
MO

SHEET NO.
34

COUNTY
McDONALD

JOB NO.
J7P0601

CONTRACT ID.

PROJECT NO.

BRIDGE NO.

DESCRIPTION

DATE

MISSOURI HIGHWAYS AND TRANSPORTATION
COMMISSION



105 WEST CAPITOL
JEFFERSON CITY, MO 65102
1-888-ASK-MODOT (1-888-275-6636)

GARDNER ROAD
CROSS SECTIONS

SHEET 2 OF 4

REV.

xs_340-343_J7P0601_110_GARDNER.dgn 12:12:46 PM 3/26/2010

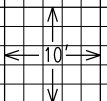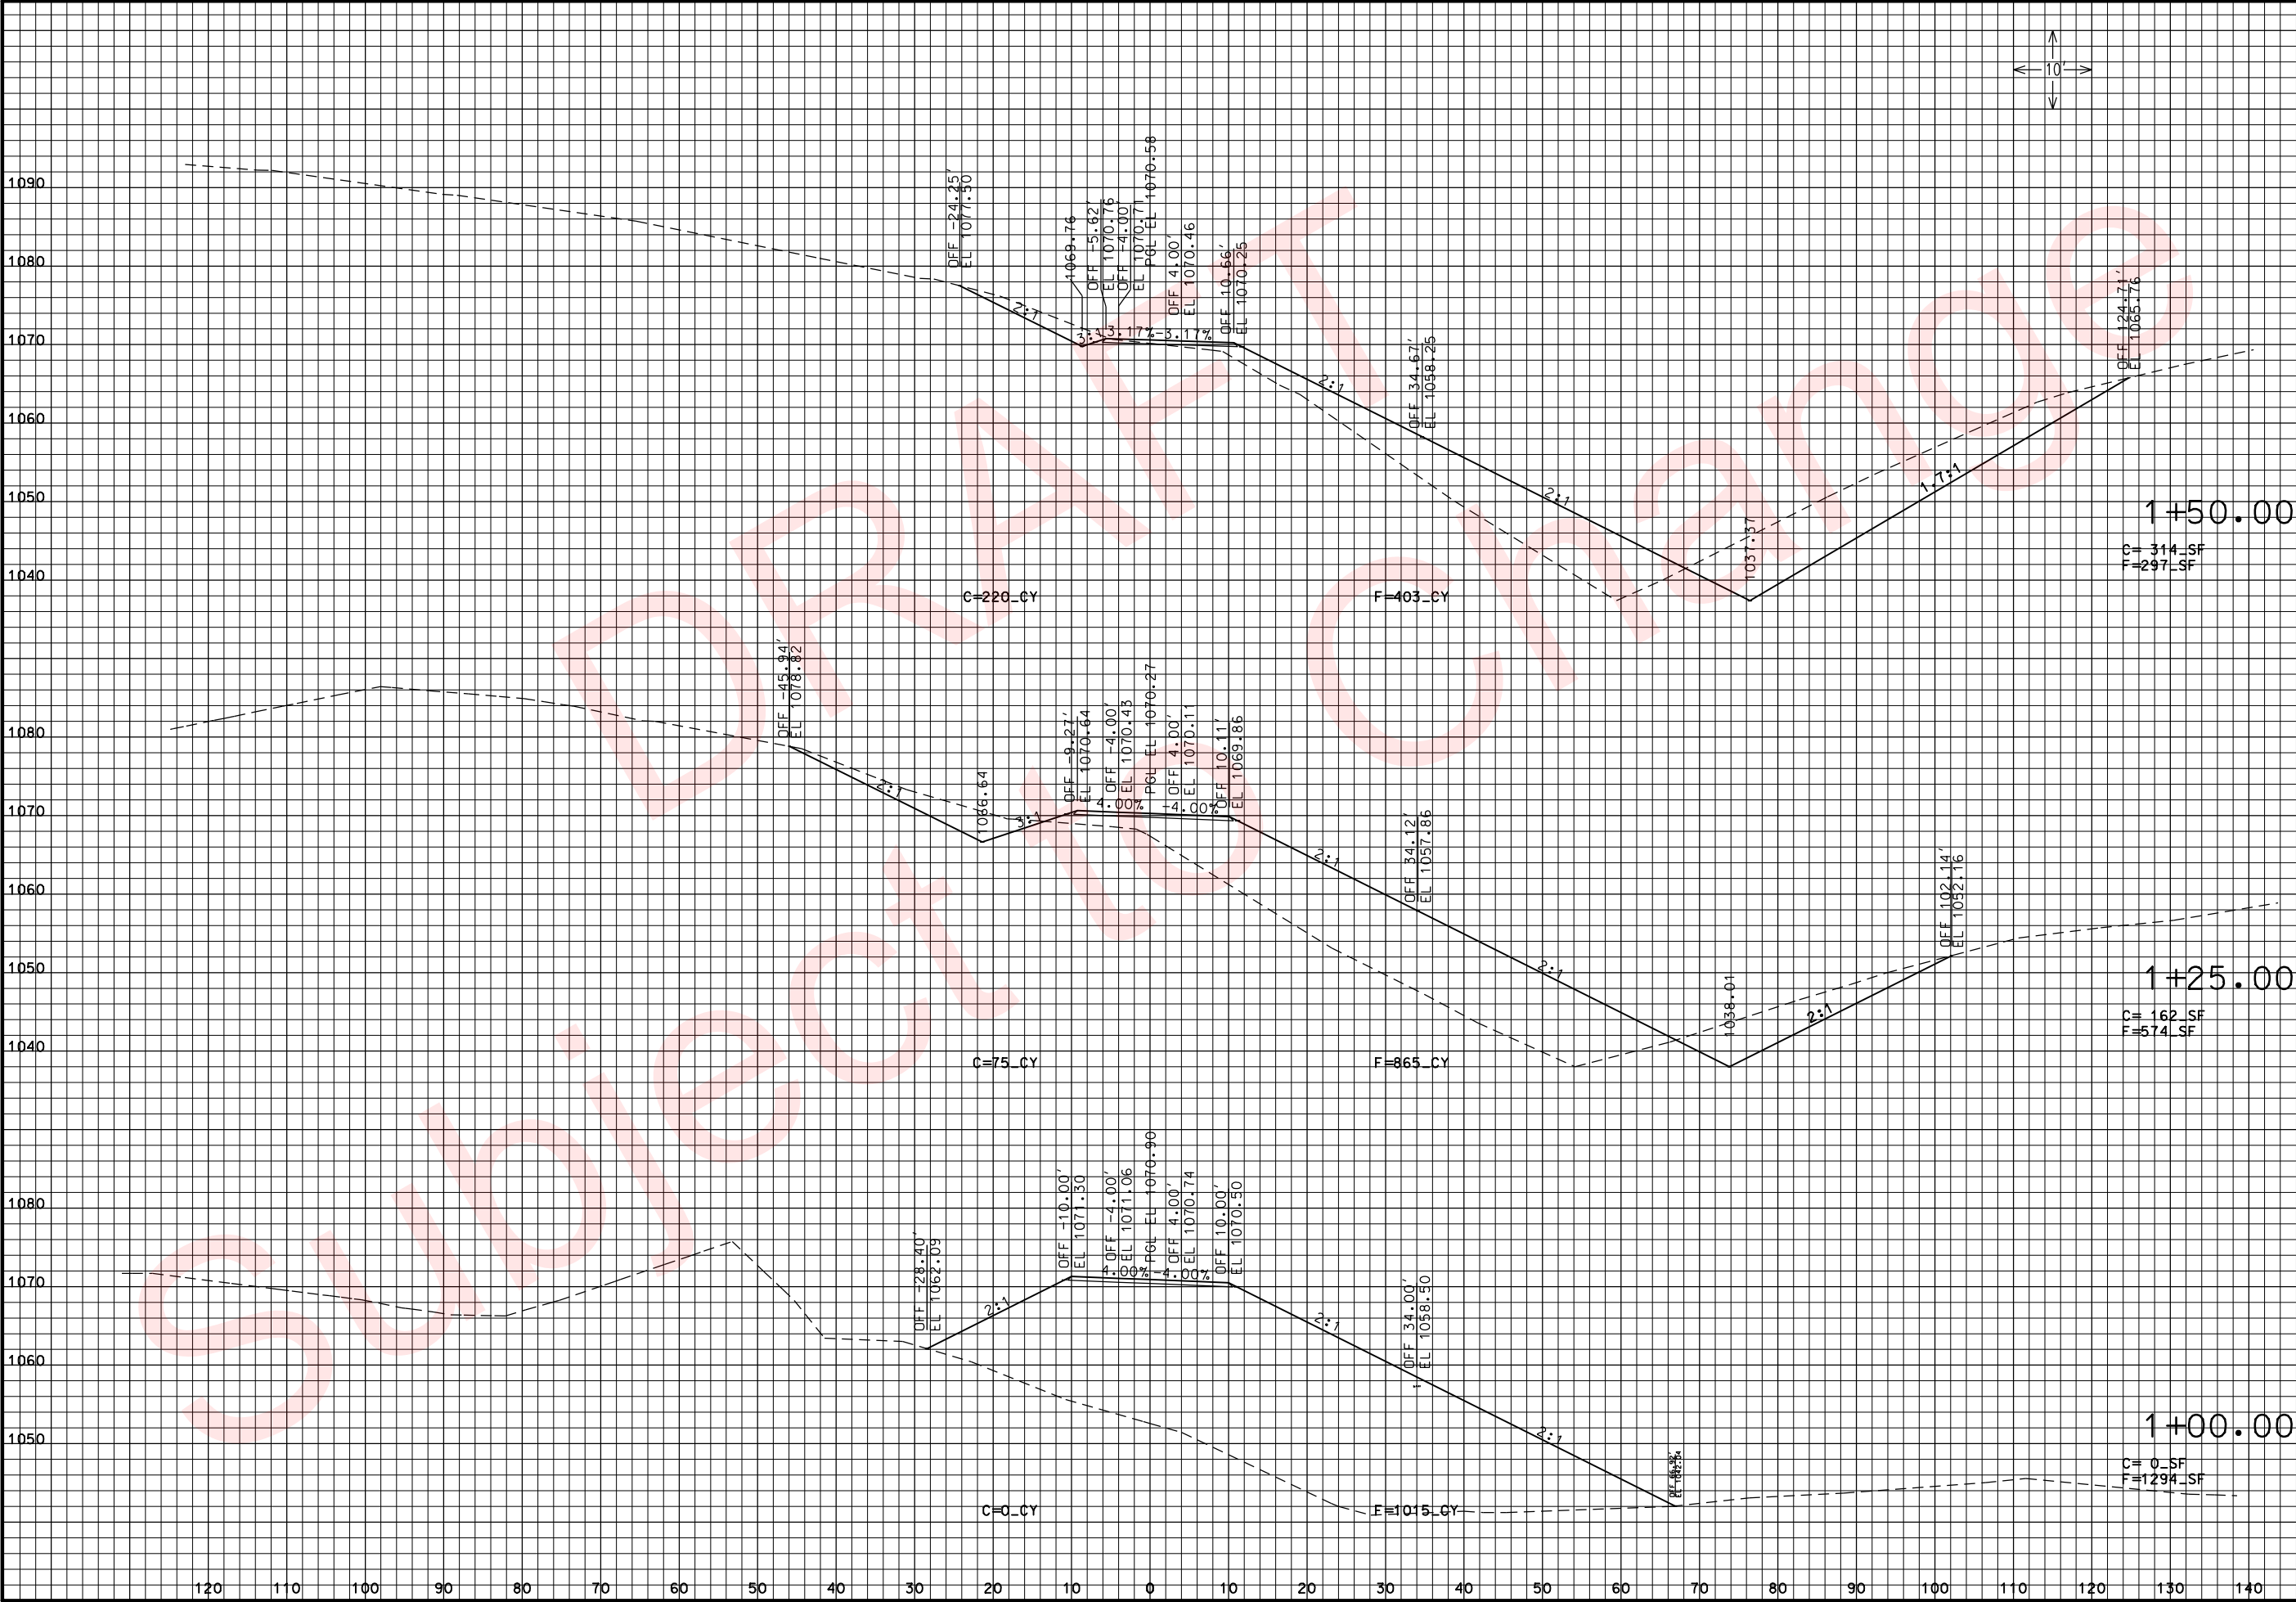

"THIS MEDIA SHOULD NOT BE CONSIDERED A CERTIFIED DOCUMENT."

DATE PREPARED 3/26/2010	
ROUTE 49	STATE MO
DISTRICT 7	SHEET NO. 342
COUNTY McDONALD	
JOB NO. J7P0601	
CONTRACT ID.	
PROJECT NO.	
BRIDGE NO.	

DESCRIPTION	DATE

MISSOURI HIGHWAYS AND TRANSPORTATION COMMISSION



MoDOT

105 WEST CAPITOL
JEFFERSON CITY, MO 65102
1-888-ASK-MODOT (1-888-275-6636)

GARDNER ROAD
CROSS SECTIONS
SHEET 3 OF 4

REV.

xs_340-343_J7P0601_110_GARDNER.dgn 12:12:47 PM 3/26/2010

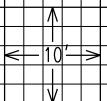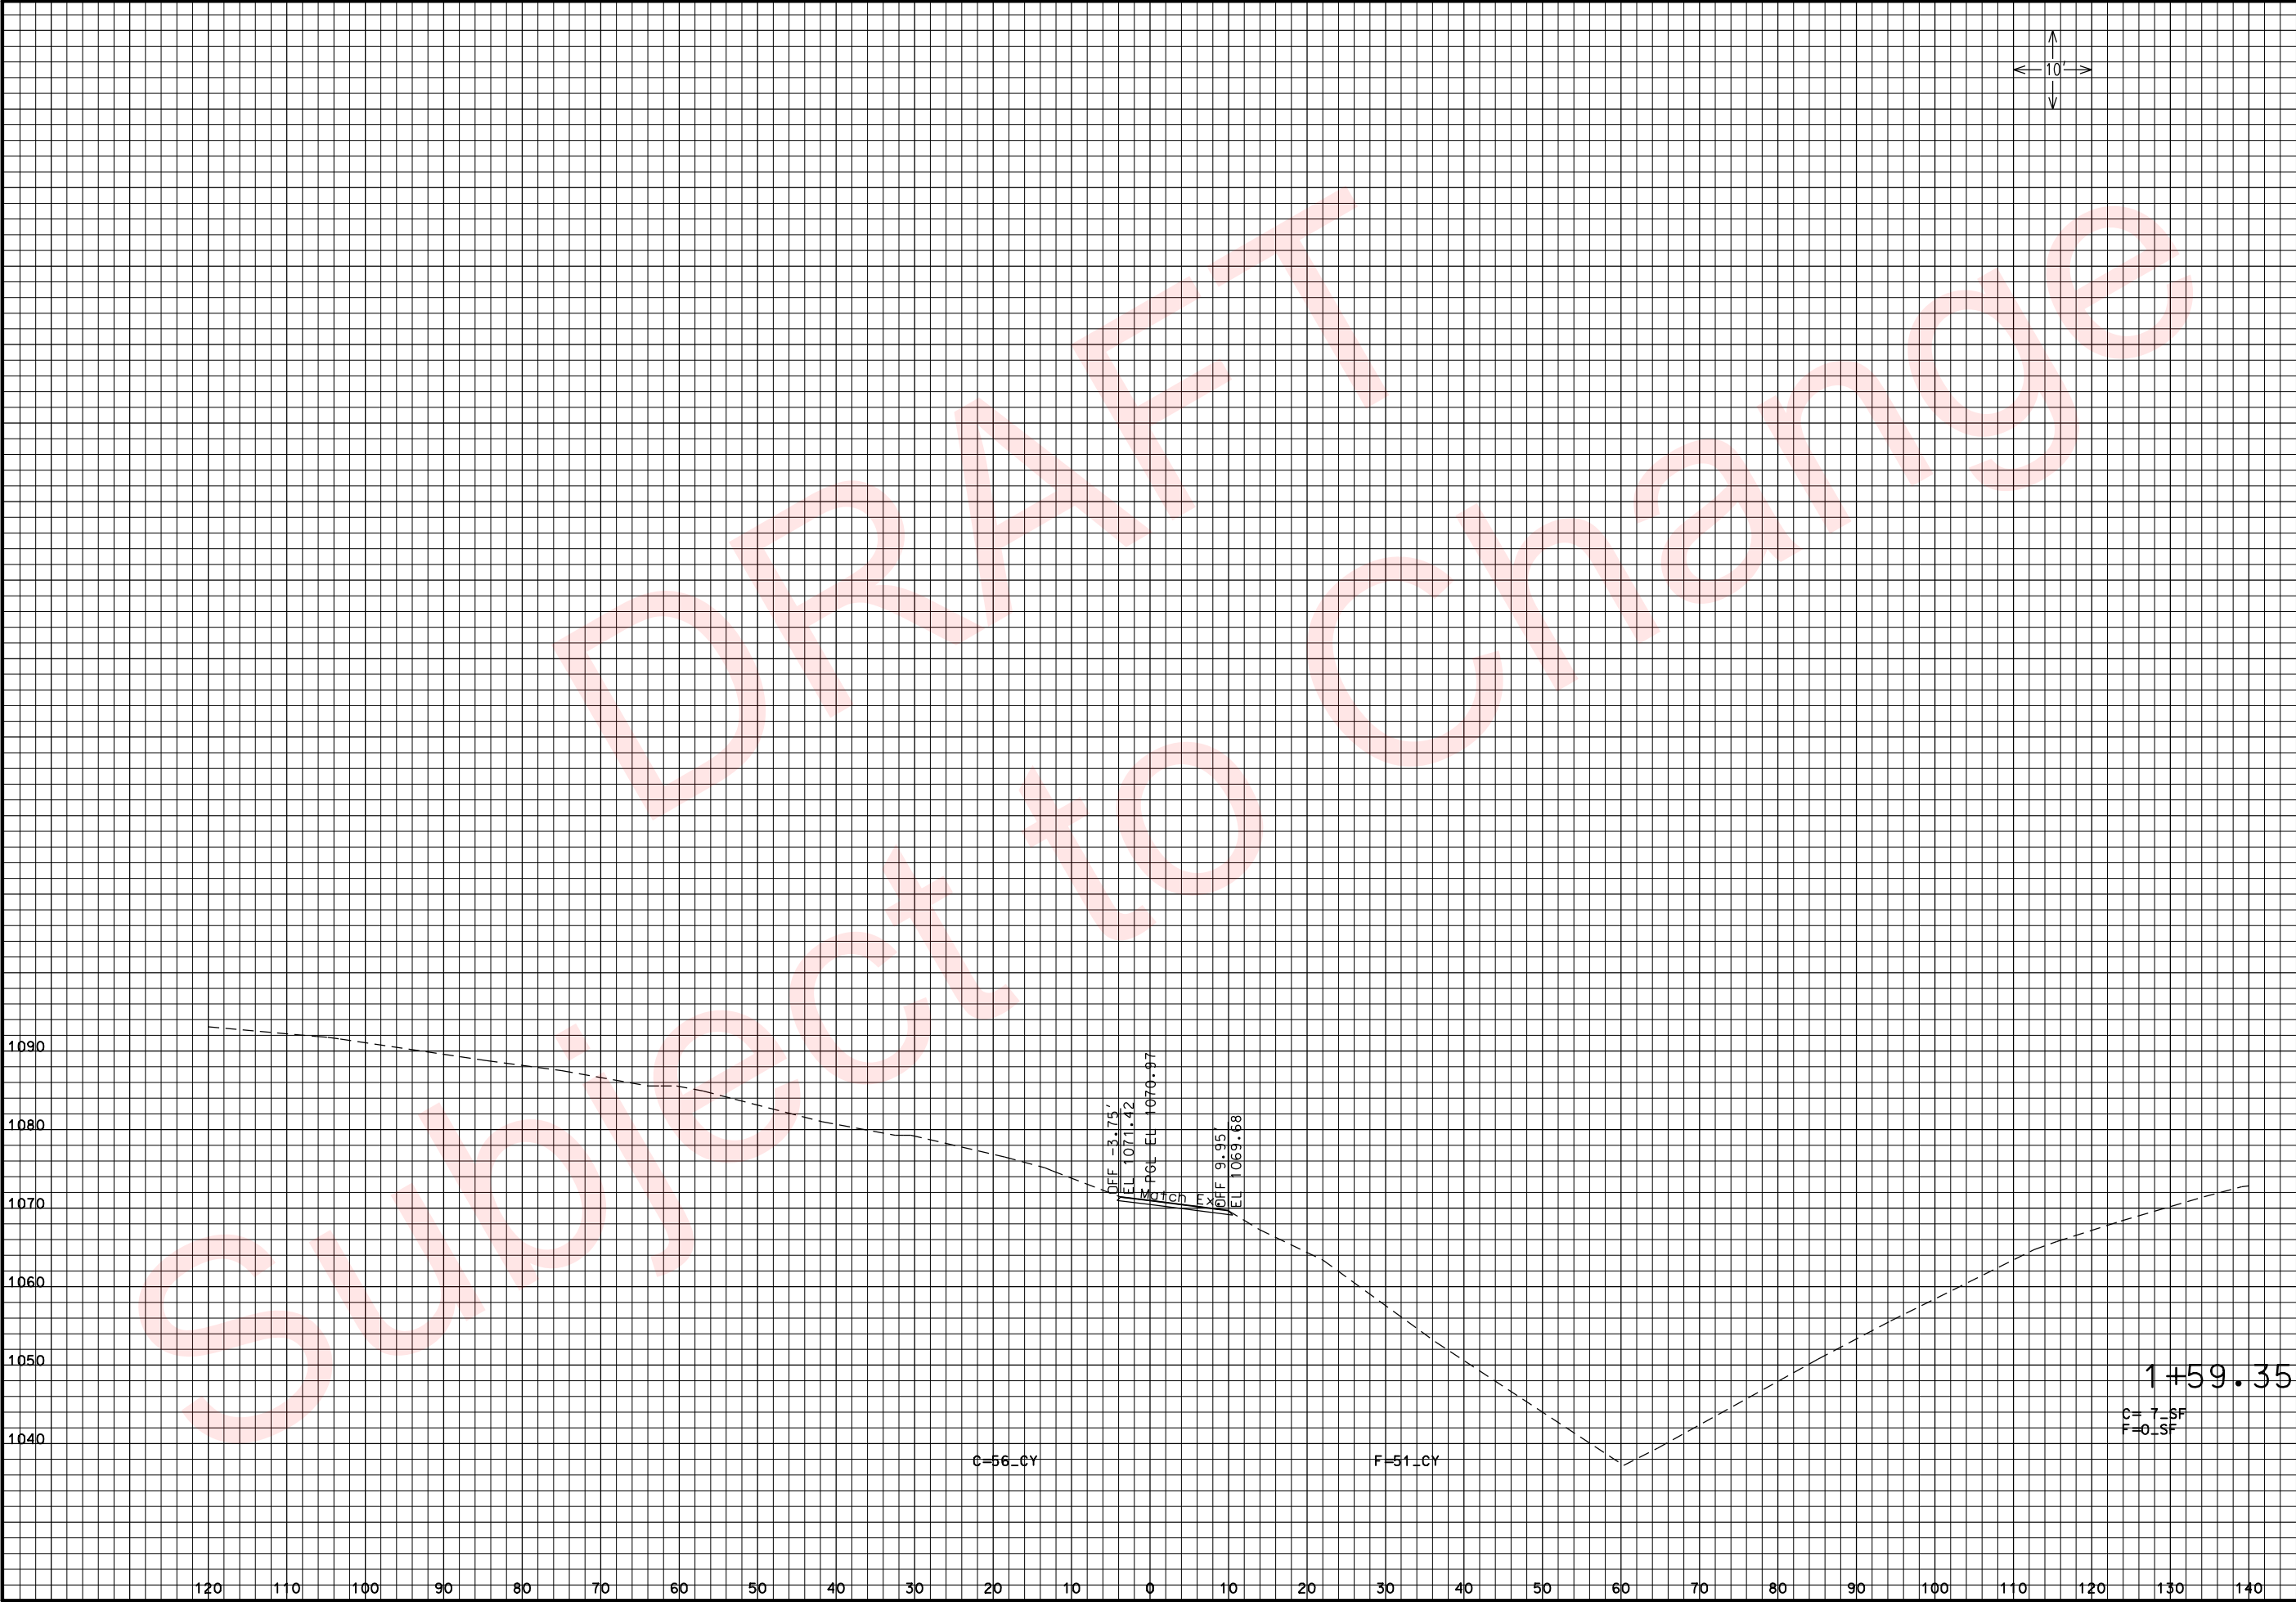

THIS MEDIA SHOULD NOT BE CONSIDERED A CERTIFIED DOCUMENT.

DATE PREPARED 3/26/2010	
ROUTE 49	STATE MO
DISTRICT 7	SHEET NO. 343
COUNTY McDONALD	
JOB NO. J7P0601	
CONTRACT ID.	
PROJECT NO.	
BRIDGE NO.	

DATE	DESCRIPTION

MISSOURI HIGHWAYS AND TRANSPORTATION COMMISSION

105 WEST CAPITOL
JEFFERSON CITY, MO 65102
1-888-ASK-MODOT (1-888-275-6636)

GARDNER ROAD
CROSS SECTIONS
SHEET 4 OF 4