SE ¼ SW ¼
SEC. 35 T43N R7W

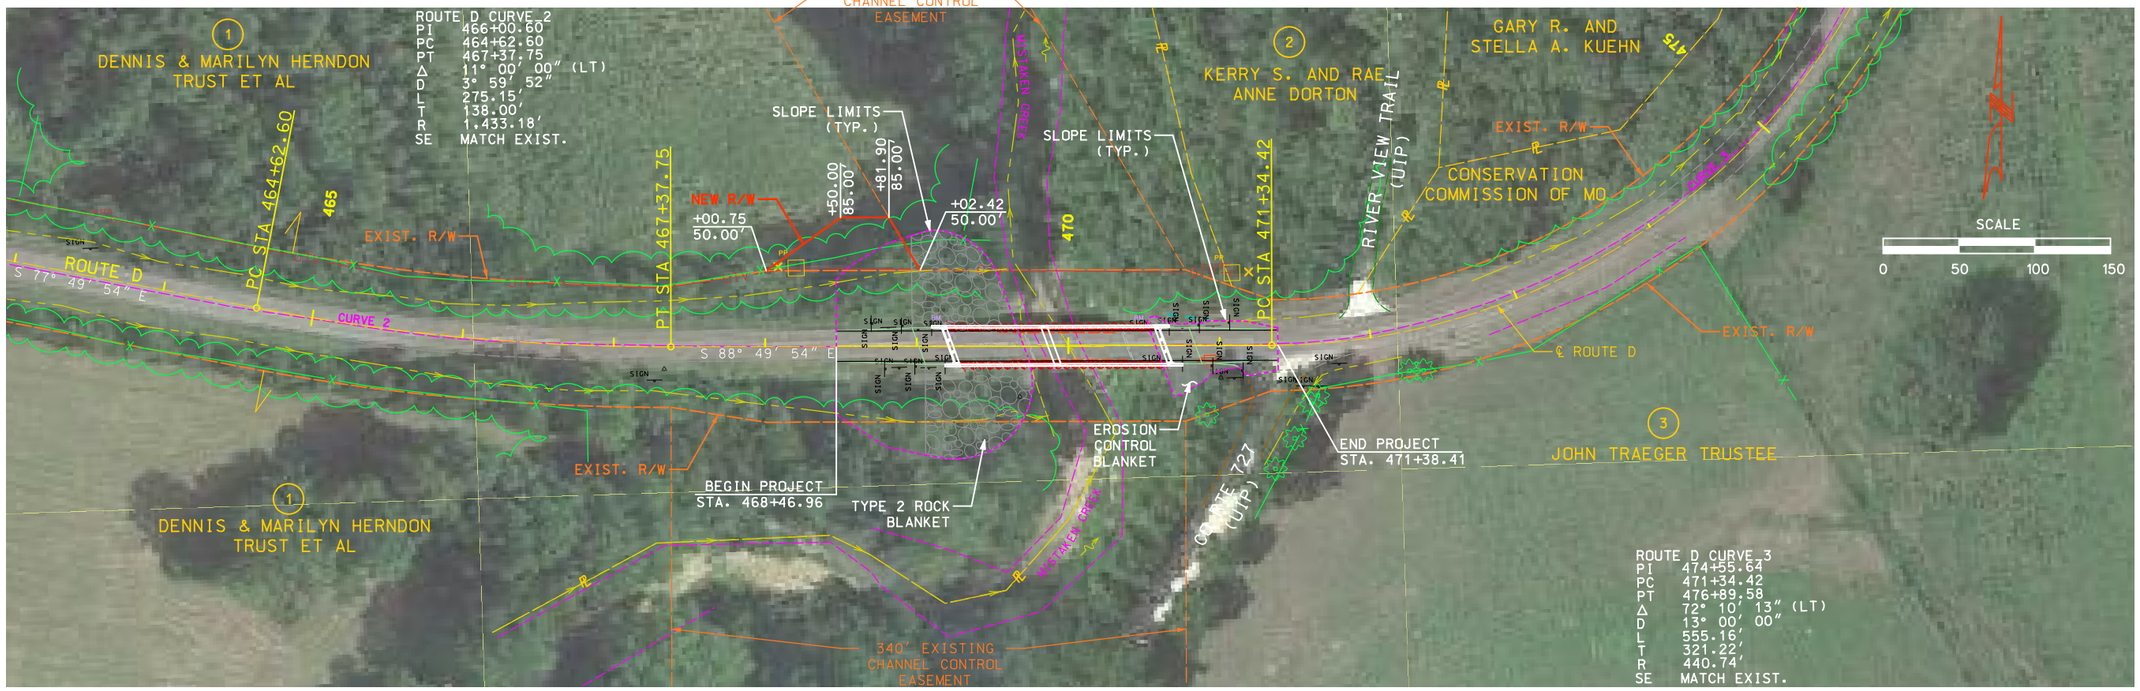

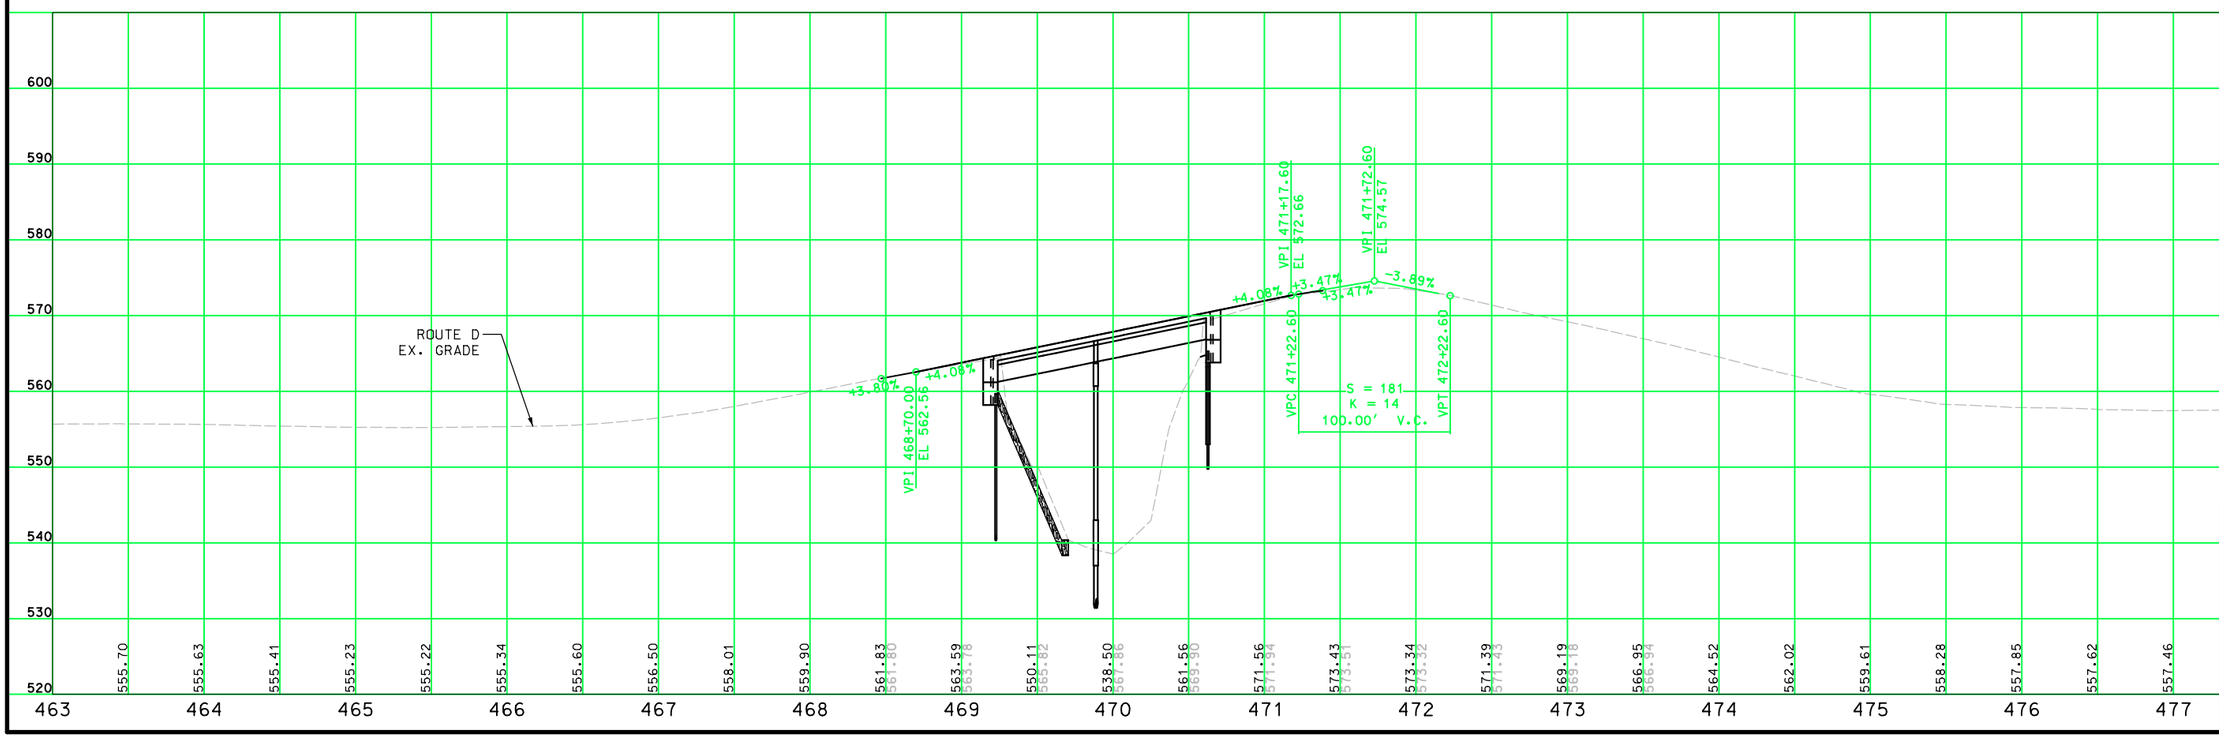

DATE PREPARED 9/26/2019
ROUTE D | STATE MO
DISTRICT CD | SHEET NO. 1
COUNTY OSAGE
JOB NO. J5S3250
CONTRACT ID. .
PROJECT NO. .
BRIDGE NO. .

DESCRIPTION	DATE
.	.
.	.
.	.
.	.
.	.
.	.
.	.
.	.

IF A SEAL IS PRESENT ON THIS SHEET IT HAS BEEN ELECTRONICALLY SEALED AND DATED.

MISSOURI HIGHWAYS AND TRANSPORTATION COMMISSION
105 WEST CAPITOL
JEFFERSON CITY, MO 65102
1-888-ASK-MODOT (1-888-275-6636)

TWM ENGINEERING GEOSPATIAL SERVICES
720 OLIVE STREET, SUITE 200A
ST. LOUIS, MO 63101
(314) 241-6300
www.twm-inc.com
MISSOURI CERT. OF AUTHORITY: 001528

PLAN/PROFILE SHEET
ROUTE D
SHEET 1 OF 1