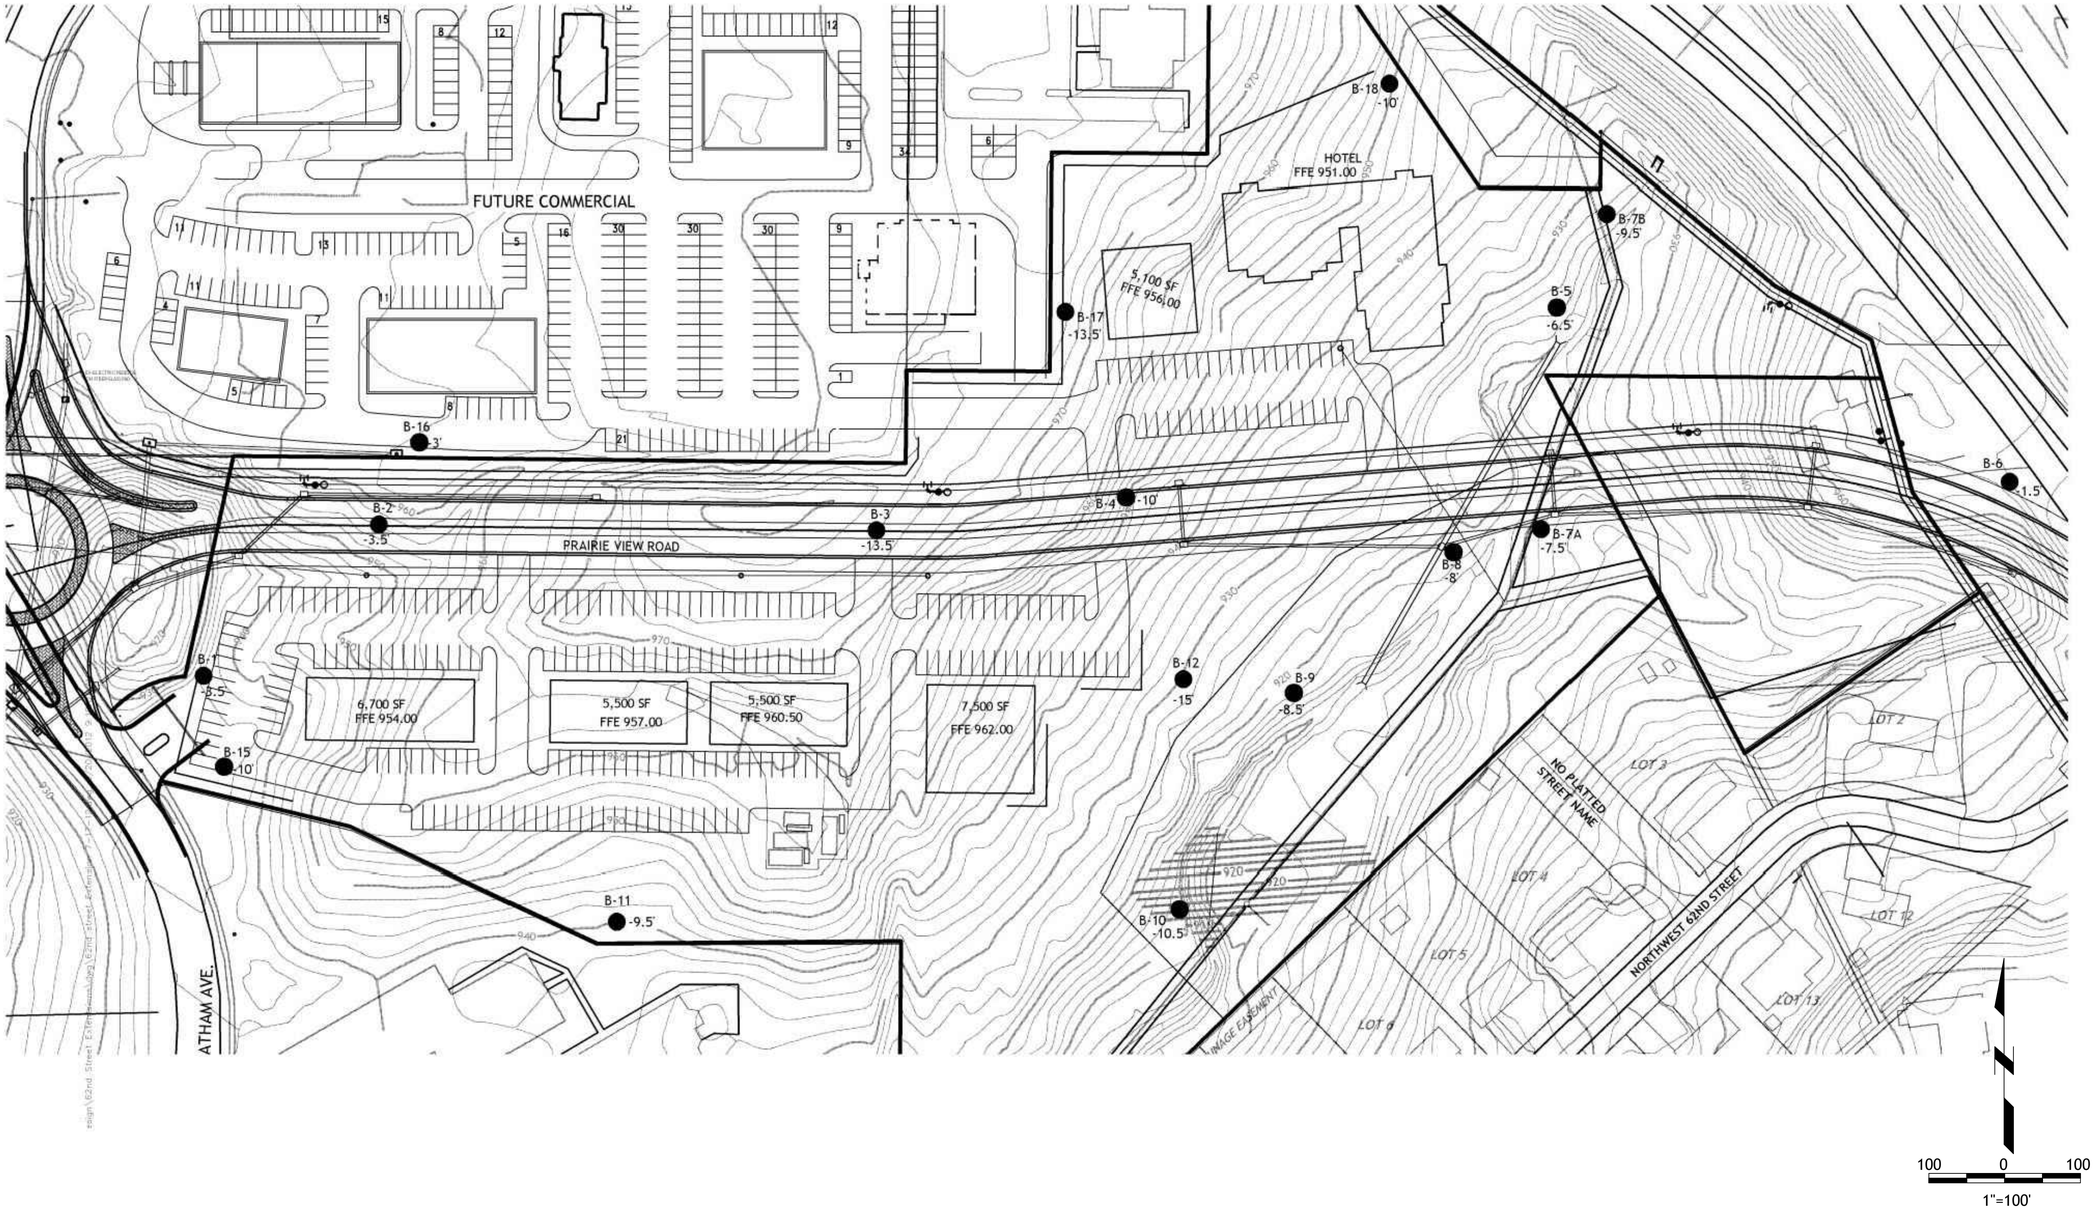

SEE GEOTECH REPORT FOR DETAILED INFORMATION

STATE OF MISSOURI
NUMBER E-20997
REGISTERED PROFESSIONAL ENGINEER
8-6-19

STEVEN M. WARGER
MO. LICENSE NO. E-20997

DATE PREPARED:
1-11-16

ROUTE	STATE
	MO
DISTRICT	SHEET NO.

COUNTY
PLATTE

FEDERAL PROJECT NO
STP 3374(402)

CONTRACT ID.

PROJECT NO.
89008182

BRIDGE NO.

REVISIONS

DATE	

Warger Associates, LLC
CONSULTING ENGINEERS
1617 SWIFT
NORTH KANSAS CITY, MISSOURI 64116
816-769-6132 stevewarger@gmail.com

ROUTE 45/I-29
INTERCHANGE
IMPROVEMENTS
PHASE 2C

BORING LOCATIONS