TYPICAL SECTION

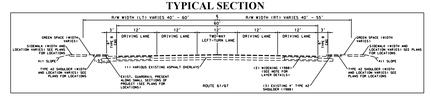

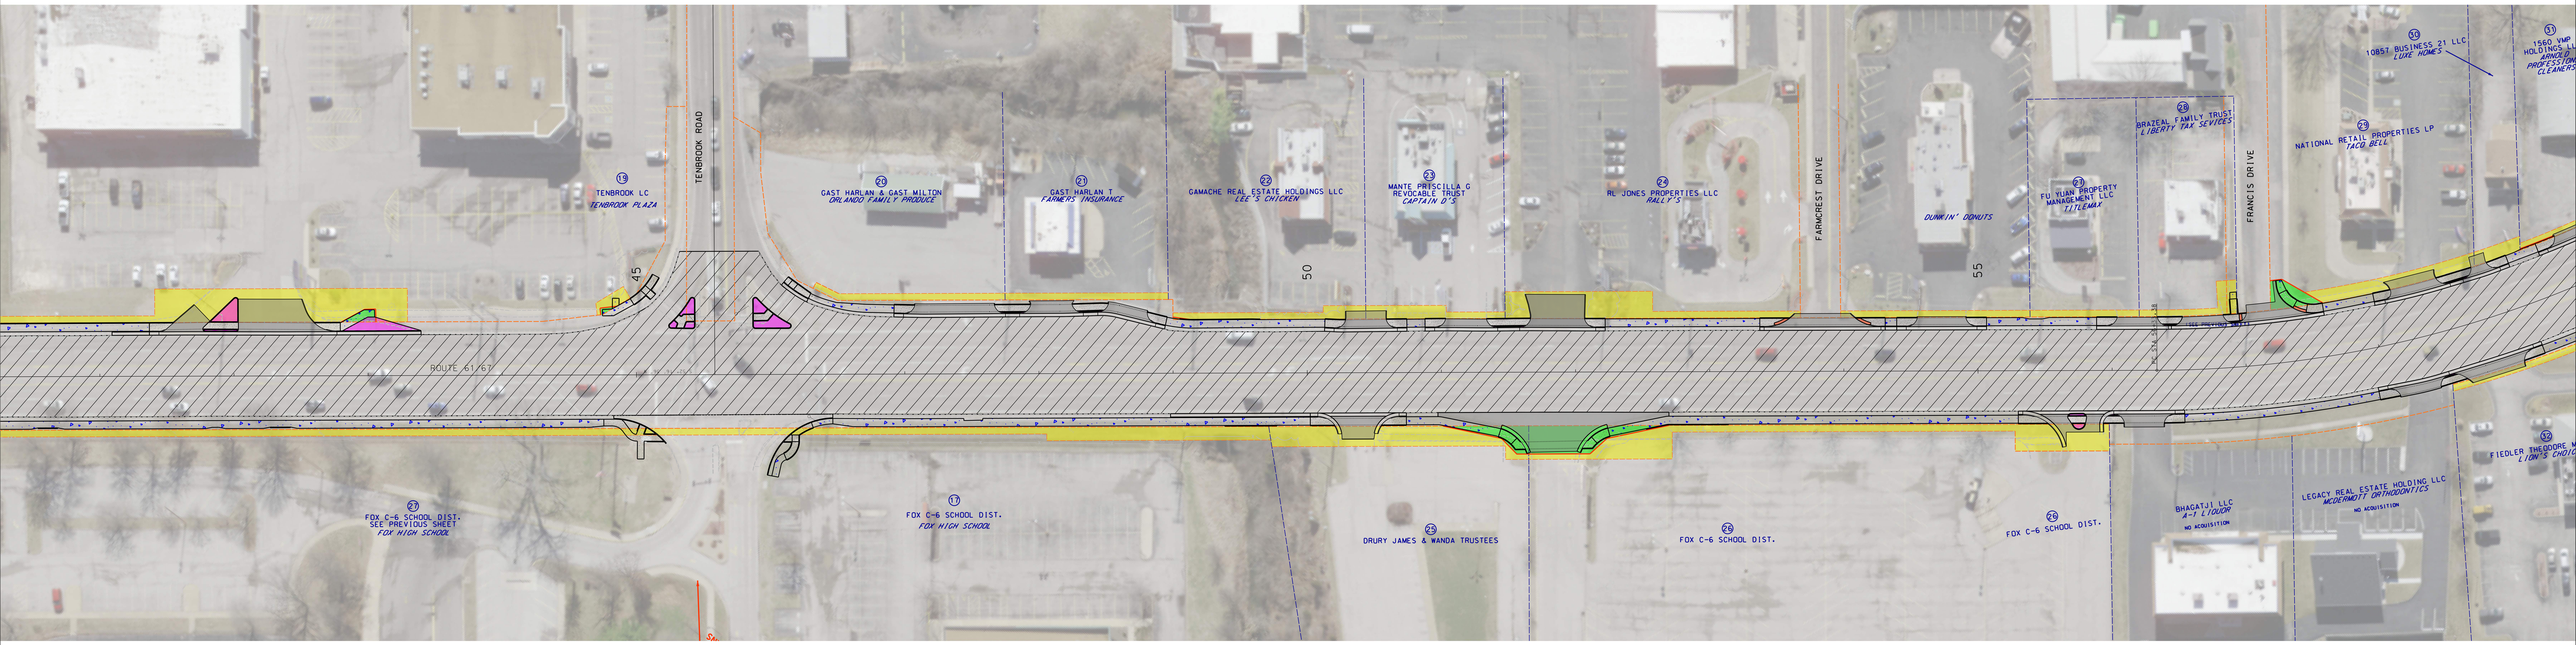

MoDOT

Bartlett&West

SHEET 4 OF 9
TENBROOK ROAD TO FRANCIS DRIVE

SCALE
0 20 40 60

LEGEND

- CONCRETE MEDIAN
- TRUNCATED DOMES
- ASPH. RESURF. / COLD MILLING
- RAMP/LANDING
- SIDEWALK
- DRIVEWAY
- RIGHT OF WAY ACQUISITION
- TEMP. EASEMENT
- PERM. EASEMENT