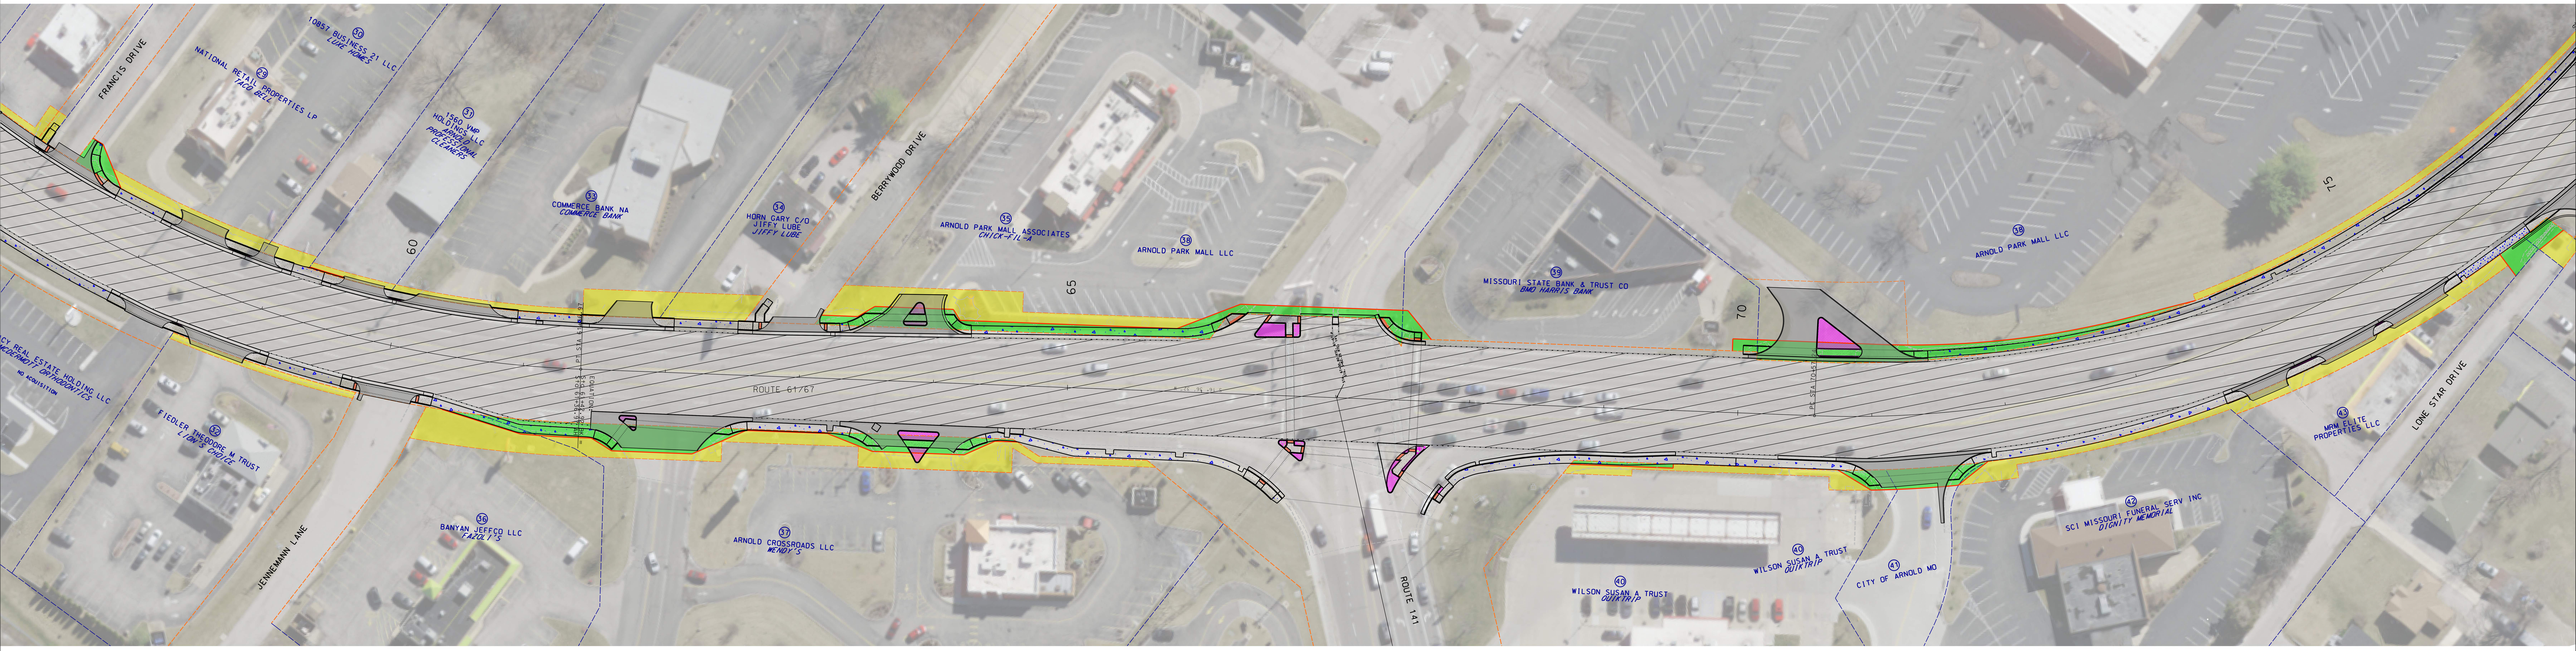

MoDOT

Bartlett&West

TYPICAL SECTION

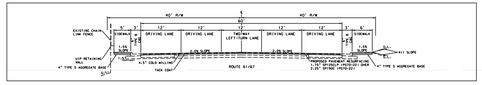
45' R/W
45' R/W
90'
EXISTING CHAIN LINK FENCE
5'
SIDEWALK
12'
DRIVING LANE
12'
DRIVING LANE
12'
TWO WAY LEFT TURN LANE
12'
DRIVING LANE
12'
DRIVING LANE
5'
SIDEWALK
6'
1:36 SLOPE
1:36 SLOPE
1:36 SLOPE
1:36 SLOPE
1:4 SLOPE
1:4 SLOPE
1:4