TYPICAL SECTION

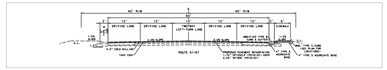

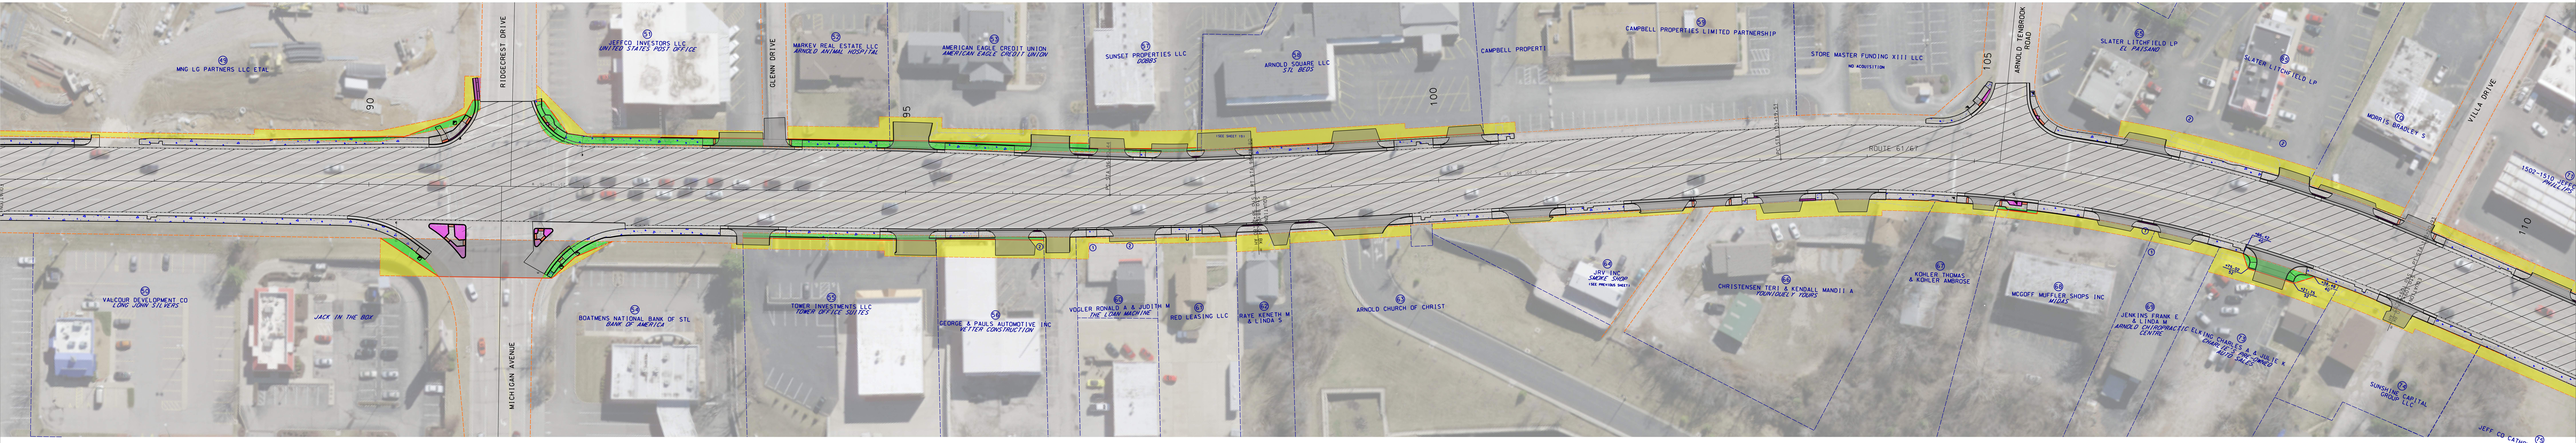

Bartlett&West

SHEET 7 OF 9
MICHIGAN DRIVE / RIDGECREST DRIVE TO
VILLA DRIVE

SCALE
0 20 40 80

LEGEND

CONCRETE MEDIAN	RAMP/LANDING	RIGHT OF WAY ACQUISITION
TRUNCATED DOMES	SIDEWALK	TEMP. EASEMENT
ASPH. RESURF. / COLD MILLING	DRIVEWAY	PERM. EASEMENT