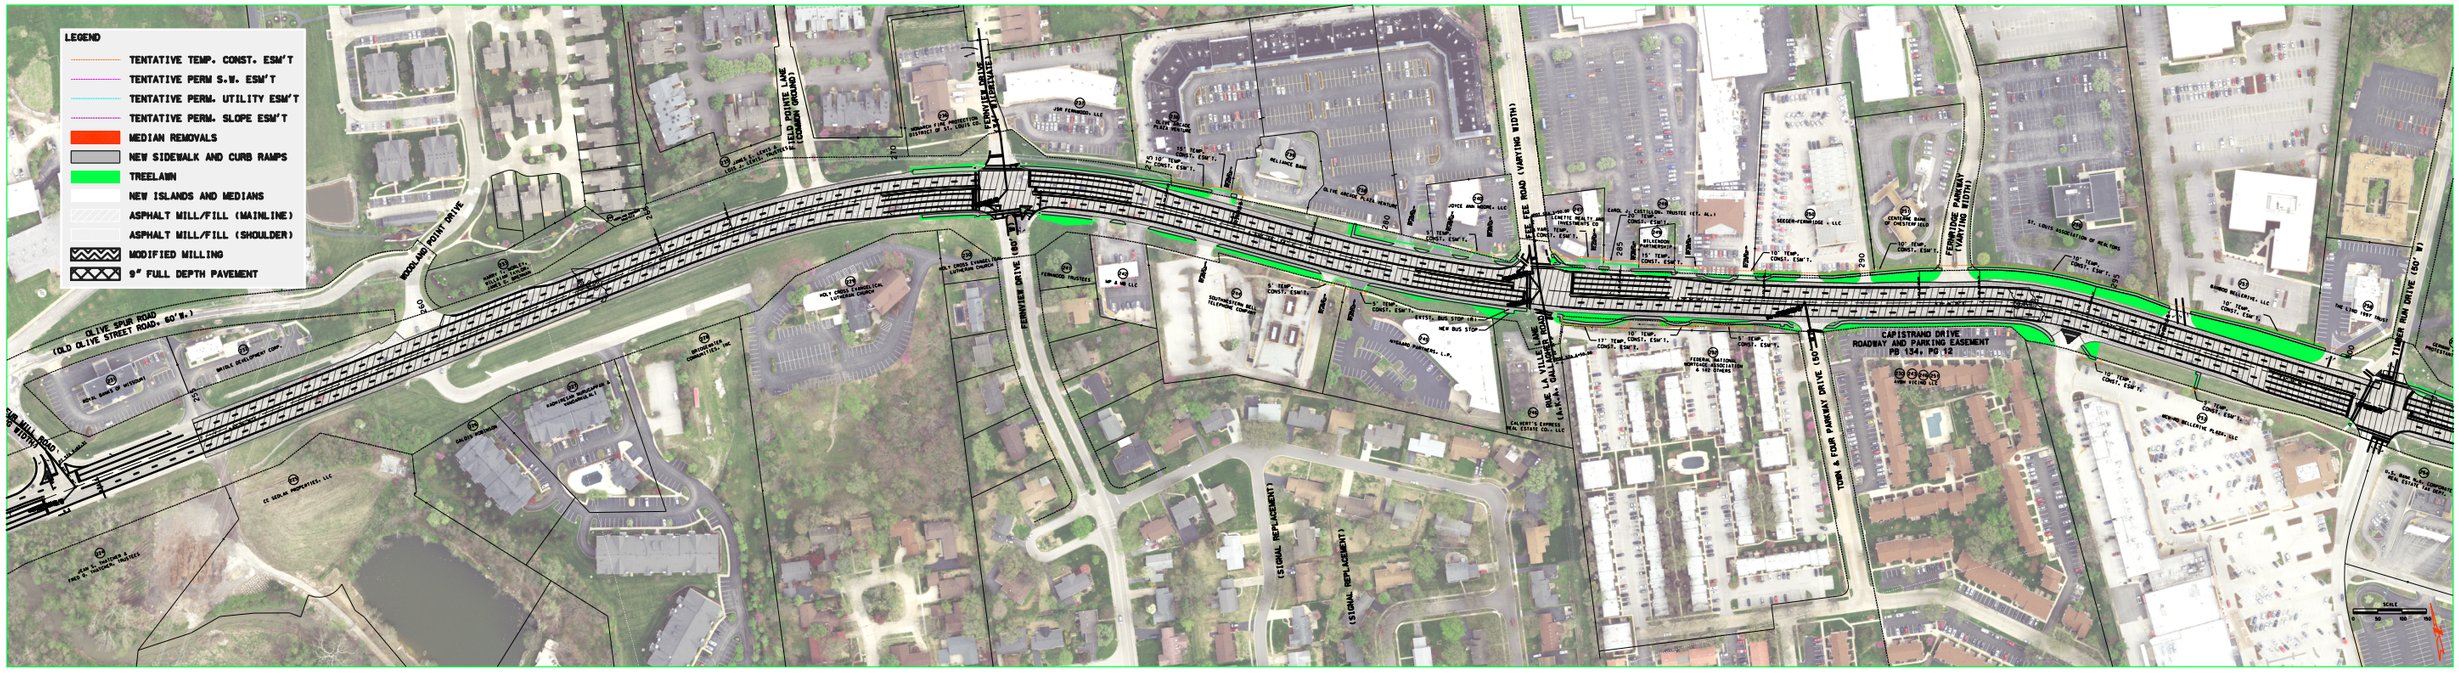

FERNVIEW DRIVE
(SIGNAL REPLACEMENT)

"THIS MEDIA SHOULD NOT BE CONSIDERED A CERTIFIED DOCUMENT."

DATE PREPARED	
12/5/2019	
ROUTE	STATE
340	MO
DISTRICT	SHEET NO.
SL	7
COUNTY	
ST. LOUIS	
JOB NO.	
J6S3255	
CONTRACT ID.	
–	
PROJECT NO.	
–	
BRIDGE NO.	
–	

DATE	DESCRIPTION

MISSOURI HIGHWAYS AND TRANSPORTATION COMMISSION

MoDOT

105 WEST CAPITOL
JEFFERSON CITY, MO 65102
1-888-ASK-MODOT (275-6636)

PRELIMINARY DISPLAY SHEET
ROUTE 340 (OLIVE)
SHEET 7 OF 9

IF A SEAL IS PRESENT ON THIS SHEET IT HAS BEEN ELECTRONICALLY SEALED AND DATED.

REV.

J6S3255_Plan_Display_Board_7.dgn 3:10:33 PM 12/5/2019