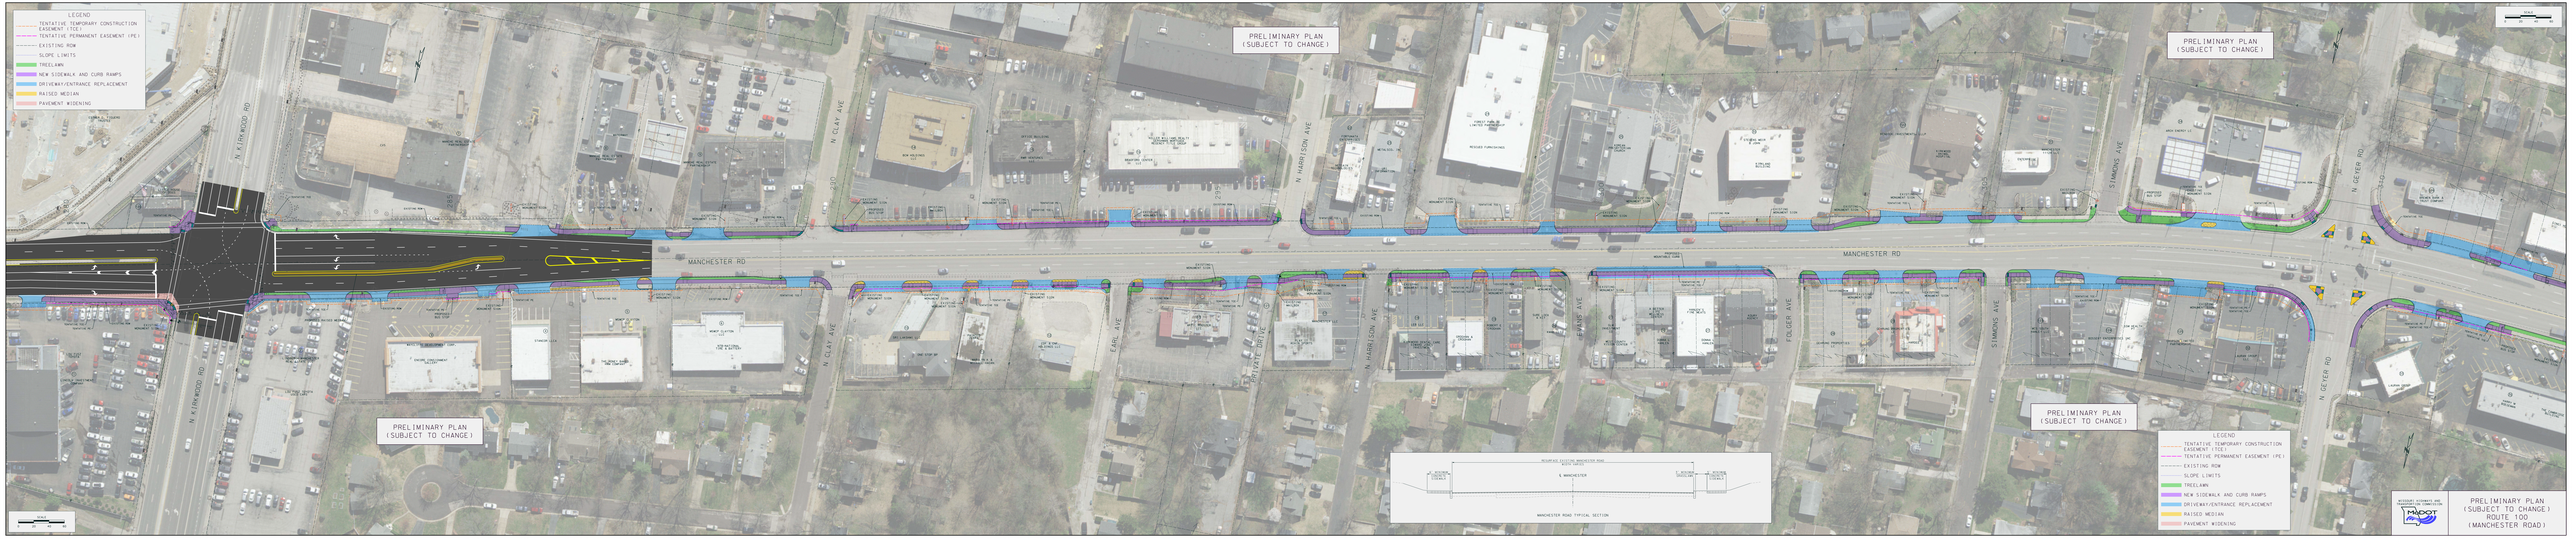
LEGEND
TENTATIVE TEMPORARY CONSTRUCTION EASEMENT (TCE)
TENTATIVE PERMANENT EASEMENT (PE)
EXISTING ROW
SLOPE LIMITS
TREELAWN
NEW SIDEWALK AND CURB RAMPS
DRIVEWAY/ENTRANCE REPLACEMENT
RAISED MEDIAN
PAVEMENT WIDENING
PRELIMINARY PLAN (SUBJECT TO CHANGE)
MANCHESTER RD
N KIRKWOOD RD
N CLAY AVE
EARL AVE
PRATT DRIVE
N HARRISON AVE
FRANK AVE
FOLGER AVE
SIMMONS AVE
N DEYER RD
MANCHESTER ROAD TYPICAL SECTION
MISSOURI DEPARTMENT OF TRANSPORTATION AND PUBLIC COMMITTEE
MoDOT
PRELIMINARY PLAN (SUBJECT TO CHANGE)
ROUTE 100
(MANCHESTER ROAD)