PAVEMENT MARKING NOTES

1. ALL PAVEMENT MARKINGS SHALL BE IN ACCORDANCE WITH THE LATEST EDITION OF THE MANUAL ON UNIFORM TRAFFIC CONTROL DEVICES (MUTCD). LEGEND AND SYMBOL MARKINGS SHALL CONFORM TO THE LATEST EDITION OF THE STANDARD HIGHWAY SIGNS BOOK, PUBLISHED BY THE FEDERAL HIGHWAY ADMINISTRATION.

2. UNLESS OTHERWISE NOTED, ALL PAVEMENT MARKING SYMBOLS SHALL BE CENTERED IN THEIR RESPECTIVE LANES.

3. ALL PAVEMENT MARKINGS SHALL CONFORM TO MODOT SPECIFICATIONS. REGARDLESS OF PAVEMENT TYPE, PAVEMENT MARKING MATERIALS SHALL BE:
   - TYPE 2 PREFORMED MARKING TAPE (GROOVED) FOR ALL PAVEMENT MARKING SYMBOLS, STOP LINES, AND ZEBRA CROSSWALK MARKINGS.
   - HIGH BUILD ACRYLIC WATERBORNE PAINT FOR ALL YELLOW CENTERLINES, AND ALL LANE LINES (SOLID AND INTERMITTENT).

4. UNLESS OTHERWISE NOTED, DIMENSIONS SHOWN TO A CURB SECTION INDICATE THE DIMENSION TO THE EDGE OF THE ADJACENT TRAVEL LANE.

5. CROSSWALK MARKINGS SHALL BE SPACED AS SHOWN THE IN TYPICAL DETAIL AND SKEWED TO MATCH THE SKEW OF THE CROSSWALK.

1 8/23/13
20TH STREET MARKINGS REVISED

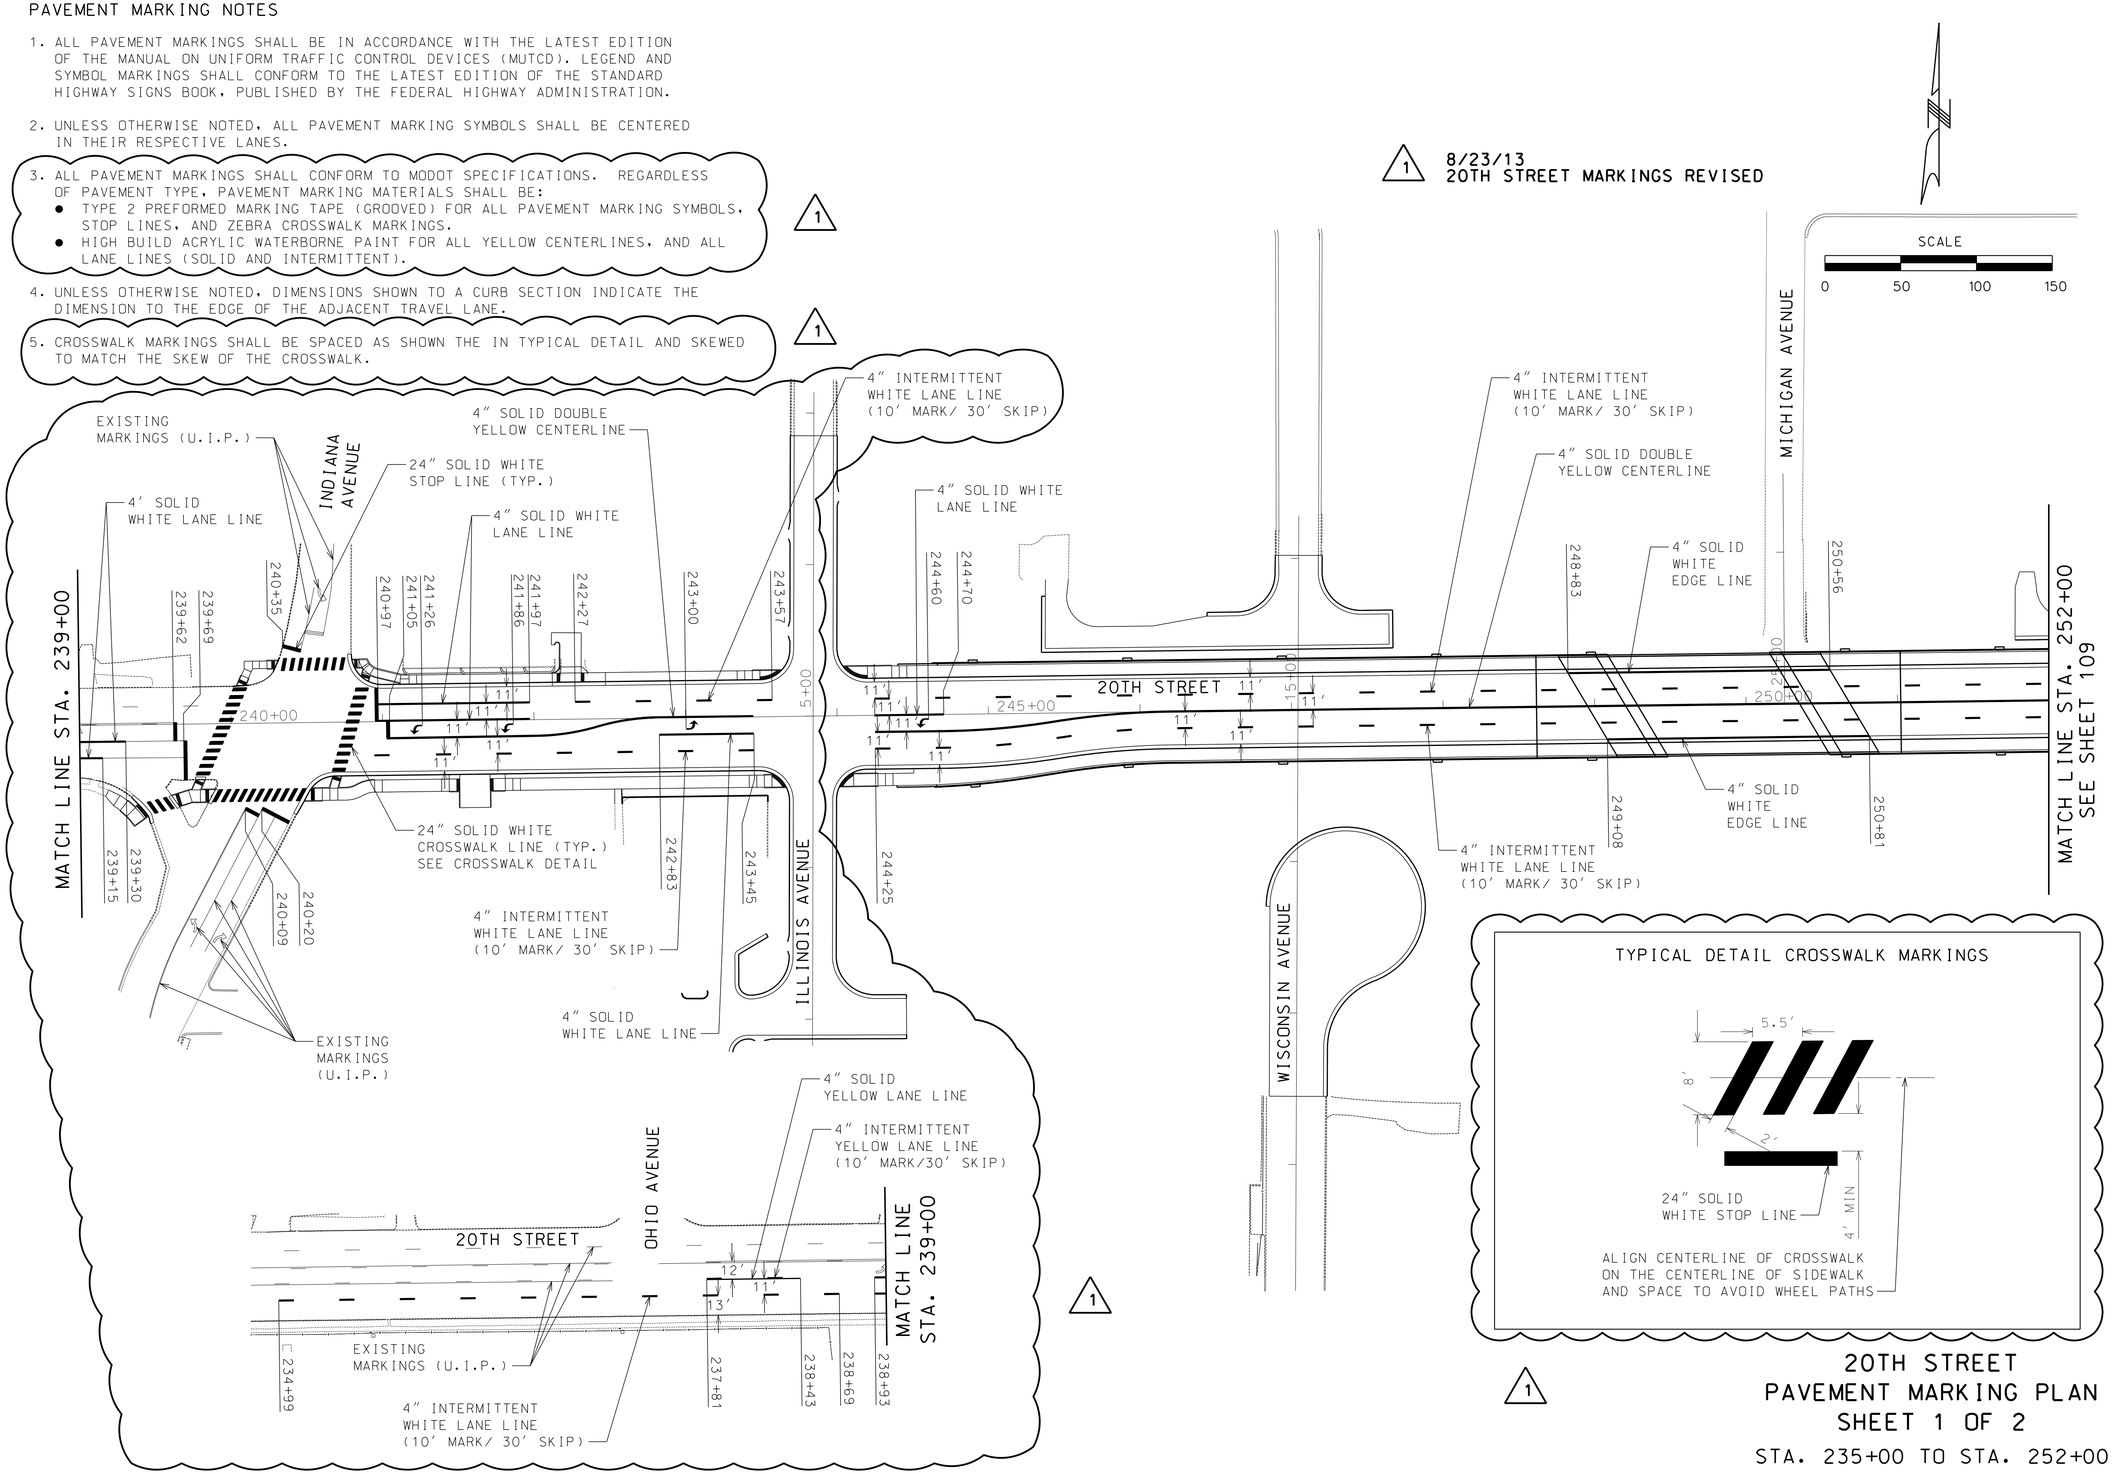

20TH STREET PAVEMENT MARKING PLAN SHEET 1 OF 2

STA. 235+00 TO STA. 252+00

STATE OF MISSOURI
Kevin Michael Manning
NUMBER PE-2011000920
PROFESSIONAL ENGINEER

THIS SHEET HAS BEEN SIGNED, SEALED AND DATED ELECTRONICALLY.

DATE PREPARED	
8/30/2013	
ROUTE	STATE
N/A	MO
DISTRICT	SHEET NO.
SW	108
COUNTY	
JASPER	
JOB NO.	
TDG-3200(718)	
CONTRACT ID.	
PROJECT NO.	
BRIDGE NO.	

REV.	DATE	DESCRIPTION

MISSOURI HIGHWAYS AND TRANSPORTATION COMMISSION
105 WEST CAPITOL
JEFFERSON CITY, MO 65102
1-888-ASK-MODOT (1-888-275-6636)

TRANSYSTEMS CORP.
2400 PERSHING ROAD
SUITE 400
KANSAS CITY, MO 64108
PHONE: (816)329-8600
FAX: (816)329-8601

MO STATE CERTIFICATE OF AUTHORITY # 273
ENGINEERING

G:\kc11\0427\road\plan_sheets\PM_0427_150_20th_001.dgn 3:19:00 PM 8/30/2013