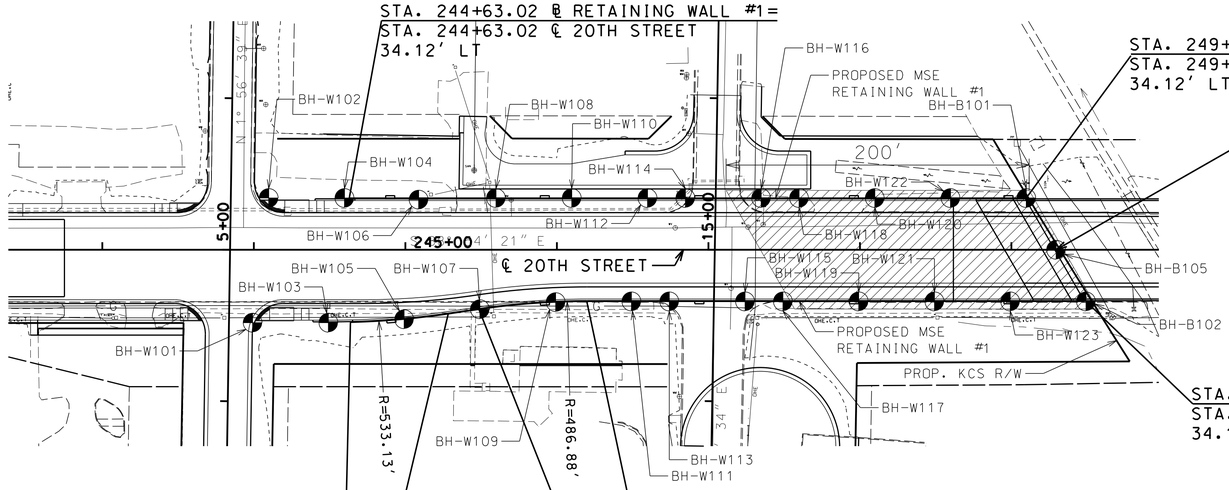

1 SHEET REVISED TO SHOW SELECT GRANULAR BACKFILL SPECIAL

SCALE
0 50 100 150

LEGEND

SELECT GRANULAR BACKFILL (SPECIAL)

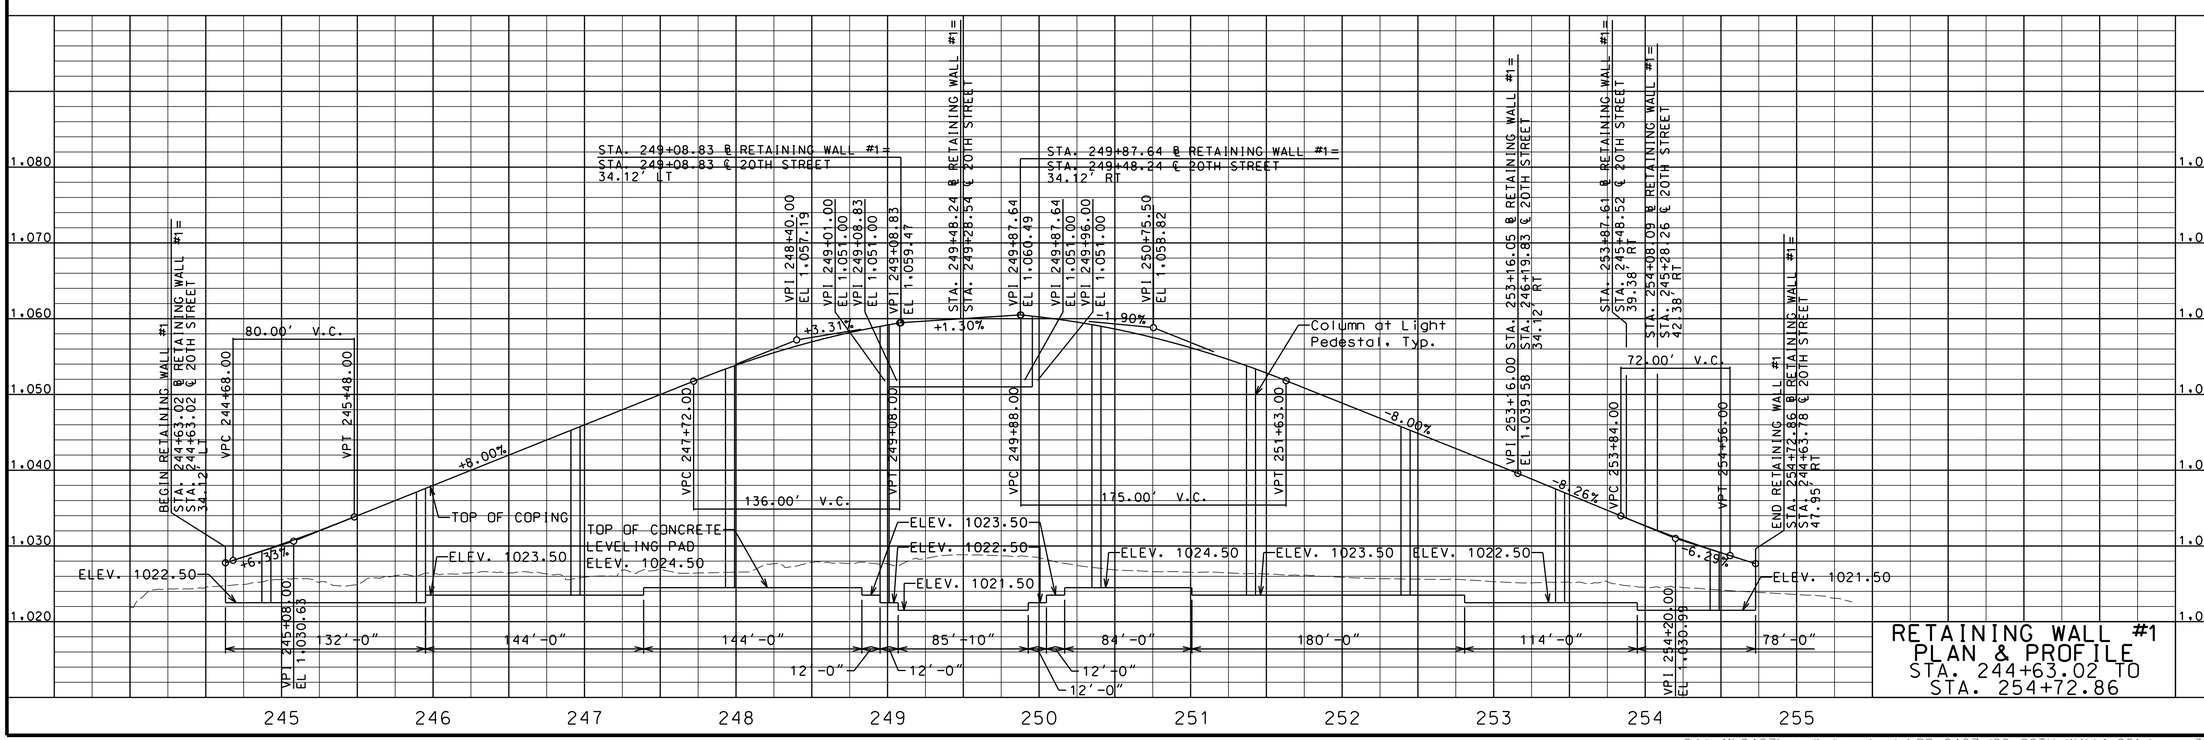

RETAINING WALL #1 PLAN & PROFILE
STA. 244+63.02 TO STA. 254+72.86

STATE OF MISSOURI
David J. Glastetter
NUMBER PE-2000150018
PROFESSIONAL ENGINEER

THIS SHEET HAS BEEN SIGNED, SEALED AND DATED ELECTRONICALLY.

DATE PREPARED	
8/30/2013	
ROUTE	STATE
N/A	MO
DISTRICT	SHEET NO.
SW	126
COUNTY	
JASPER	
JOB NO.	
TDG-3200(718)	
CONTRACT ID.	
PROJECT NO.	
BRIDGE NO.	

DATE	DESCRIPTION

MISSOURI HIGHWAYS AND TRANSPORTATION COMMISSION
105 WEST CAPITOL
JEFFERSON CITY, MO 65102
1-888-ASK-MODOT (1-888-275-6636)

TRANSYSTEMS CORP.
2400 PERSHING ROAD
SUITE 400
KANSAS CITY, MO 64108
PHONE: (816)329-8600
FAX: (816)329-8601

MO STATE CERTIFICATE OF AUTHORITY # 273
ENGINEERING

REV.

G:\kc11\0427\road\plan_sheets\SS_0427_I20_20TH_WALL1_001.dgn 3:19:27 PM 8/30/2013