UTILITIES ARE SHOWN FROM A COMBINATION OF OBSERVED EVIDENCE TOGETHER WITH EVIDENCE FROM PLANS/GIS MAPS OBTAINED FROM UTILITY COMPANIES AND MARKINGS BY UTILITY COMPANIES AND OTHER APPROPRIATE SOURCES. INFORMATION FROM PLANS AND MARKINGS HAVE BEEN COMBINED WITH OBSERVED EVIDENCE OF UTILITIES TO DEVELOP A VIEW OF THESE UNDERGROUND UTILITIES. HOWEVER, LACKING EXCAVATION, THE EXACT LOCATION OF UNDERGROUND FEATURES CANNOT BE ACCURATELY, COMPLETELY AND RELIABLY DEPICTED. WHERE ADDITIONAL OR MORE DETAILED INFORMATION IS REQUIRED, THE CLIENT IS ADVISED THAT EXCAVATION MAY BE NECESSARY.

STA. 241+15.00, 24.50' LT. 20TH ST.
INSTALL 5' X 3' TYPE B CURB INLET (A1)
INSTALL 24" X 12' RCP (W)
CONNECT TO EXISTING 24" RCP WITH PIPE COLLAR

(104)
RICHARD J. REED &
DEBORA J. REED
50 SF NEW R/W
2,010 SF TEMP. ESM'T.
19,650 SF REMAINING

(105)
ROSALIE M. BURT &
CHARLES F. BURT
2,550 SF TEMP. ESM'T
10,450 SF REMAINING

STA. 242+50.00, 24.50' LT. 20TH ST.
INSTALL 5' X 3' TYPE B CURB INLET (A2)
INSTALL 24" X 130' RCP (W)

SCALE
0 20 40 60

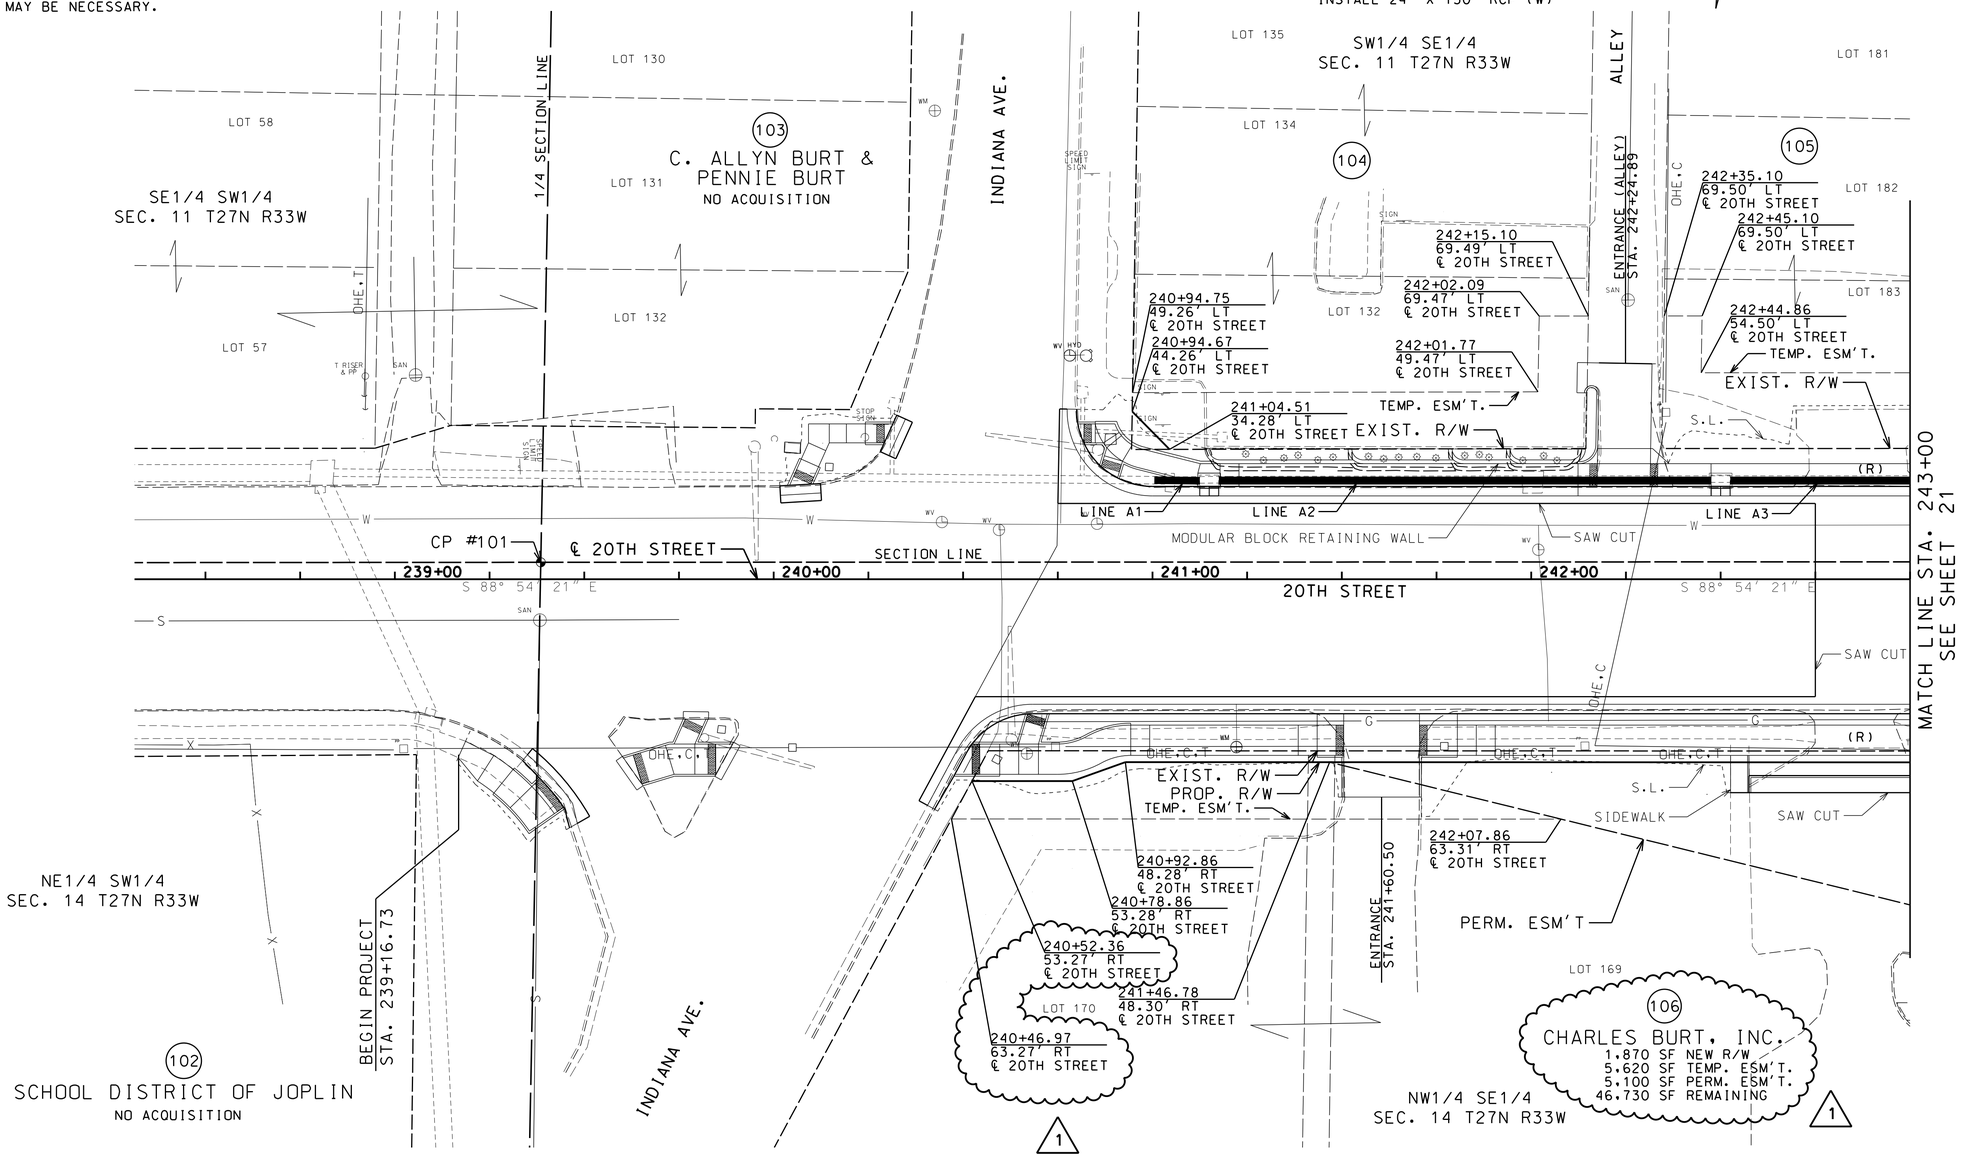

20TH STREET PLAN

STA. 239+35.83 TO STA. 243+00

STATE OF MISSOURI
DOUGLAS B. PARKE
NUMBER PE-2011011130
PROFESSIONAL ENGINEER

THIS SHEET HAS BEEN SIGNED, SEALED AND DATED ELECTRONICALLY.

DATE PREPARED	
8/30/2013	
ROUTE	STATE
N/A	MO
DISTRICT	SHEET NO.
SW	19
COUNTY	
JASPER	
JOB NO.	
TDG-3200(718)	
CONTRACT ID.	
PROJECT NO.	
BRIDGE NO.	

DESCRIPTION

DATE

MISSOURI HIGHWAYS AND TRANSPORTATION COMMISSION
105 WEST CAPITOL
JEFFERSON CITY, MO 65102
1-888-ASK-MODOT (1-888-275-6636)

TRANSYSTEMS CORP.
2400 PERSHING ROAD
SUITE 400
KANSAS CITY, MO 64108
PHONE: (816)329-8600
FAX: (816)329-8601

MO STATE CERTIFICATE OF AUTHORITY # 273
ENGINEERING

REV.

G:\kc11\0427\road\plan_sheets\PP_0427_I20_20TH_001.dgn 3:16:47 PM 8/30/2013