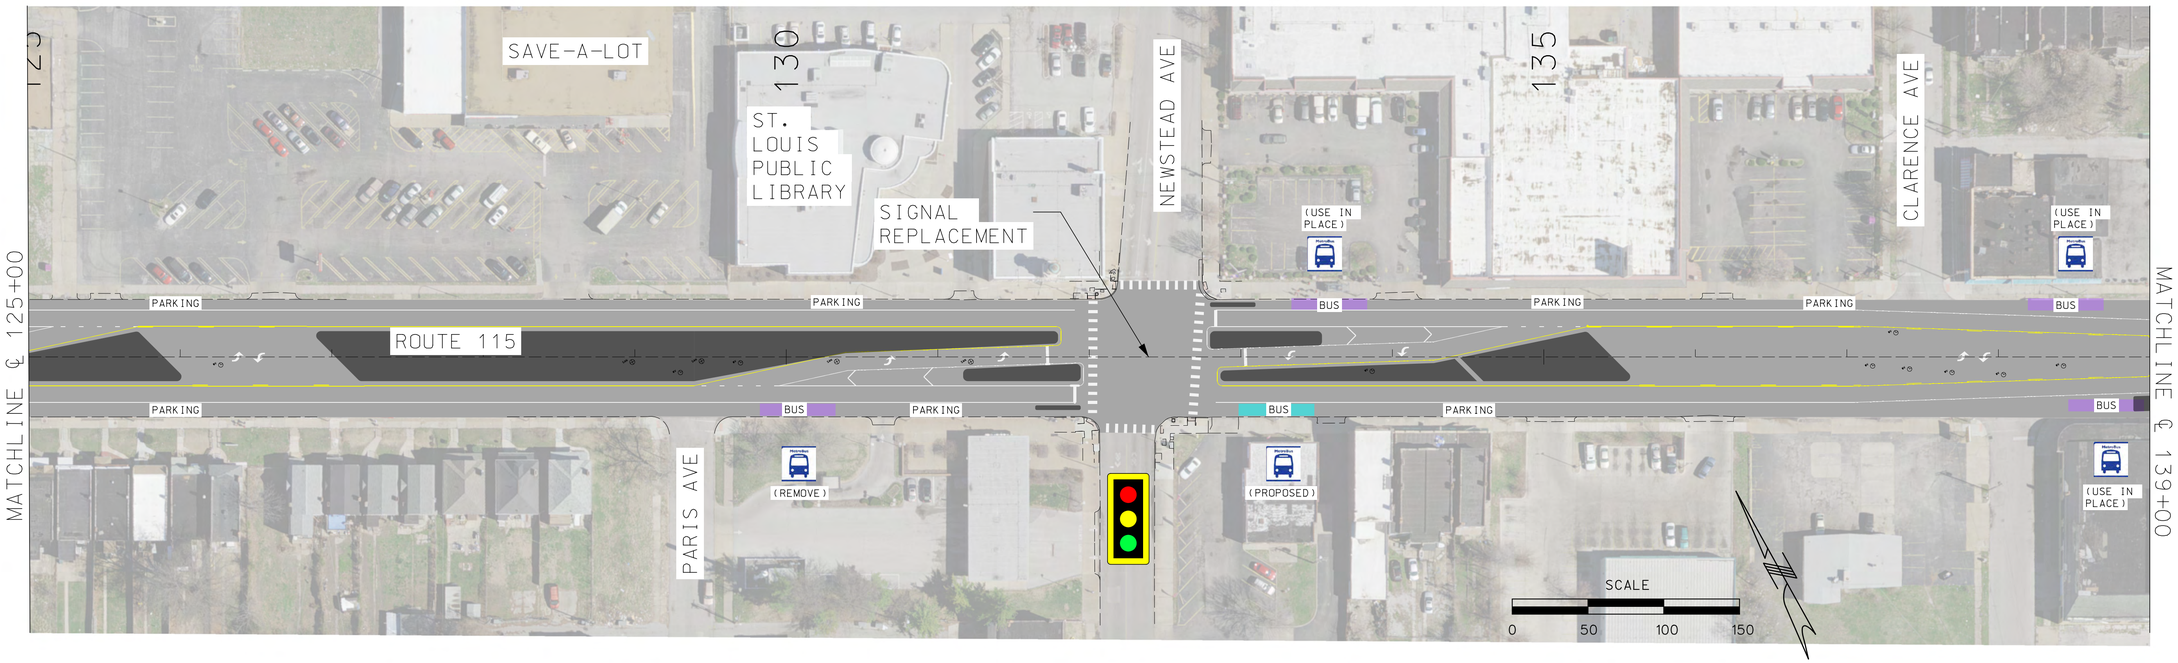

EXISTING BUS STOP LOCATION
PROPOSED BUS STOP LOCATION
PROPOSED TRUNCATED DOMES
PROPOSED RAISED MEDIAN
PROPOSED TRUCK APRON
PROPOSED GRASS MEDIAN
PROPOSED SIDEWALK RECONSTRUCTION
PROPOSED MICROSURFACING

ALL EXISTING SIDEWALKS AND DRIVEWAYS TO BE USED IN PLACE UNLESS NOTED OTHERWISE

"THIS MEDIA SHOULD NOT BE CONSIDERED A CERTIFIED DOCUMENT."

DATE PREPARED: 8/4/2020
ROUTE: 115 | STATE: MO
DISTRICT: SL | SHEET NO.:
COUNTY: ST LOUIS CITY
JOB NO.: J6S3258
CONTRACT ID.:
PROJECT NO.:
BRIDGE NO.:

DESCRIPTION | DATE

IF A SEAL IS PRESENT ON THIS SHEET IT HAS BEEN ELECTRONICALLY SEALED AND DATED.

MISSOURI HIGHWAYS AND TRANSPORTATION COMMISSION
105 WEST CAPITOL
JEFFERSON CITY, MO 65102
1-888-ASK-MODOT (1-888-275-6636)

ACCESS ENGINEERING LLC
#2000172588
CIVIL ENGINEERING
ENGINEERING CERTIFICATE OF AUTHORITY
11820 TESSON FERRY ROAD
SUITE 203
ST. LOUIS, MO 63128
(314) 849-8445

CONCEPT PLAN
SHEET
5 OF 10