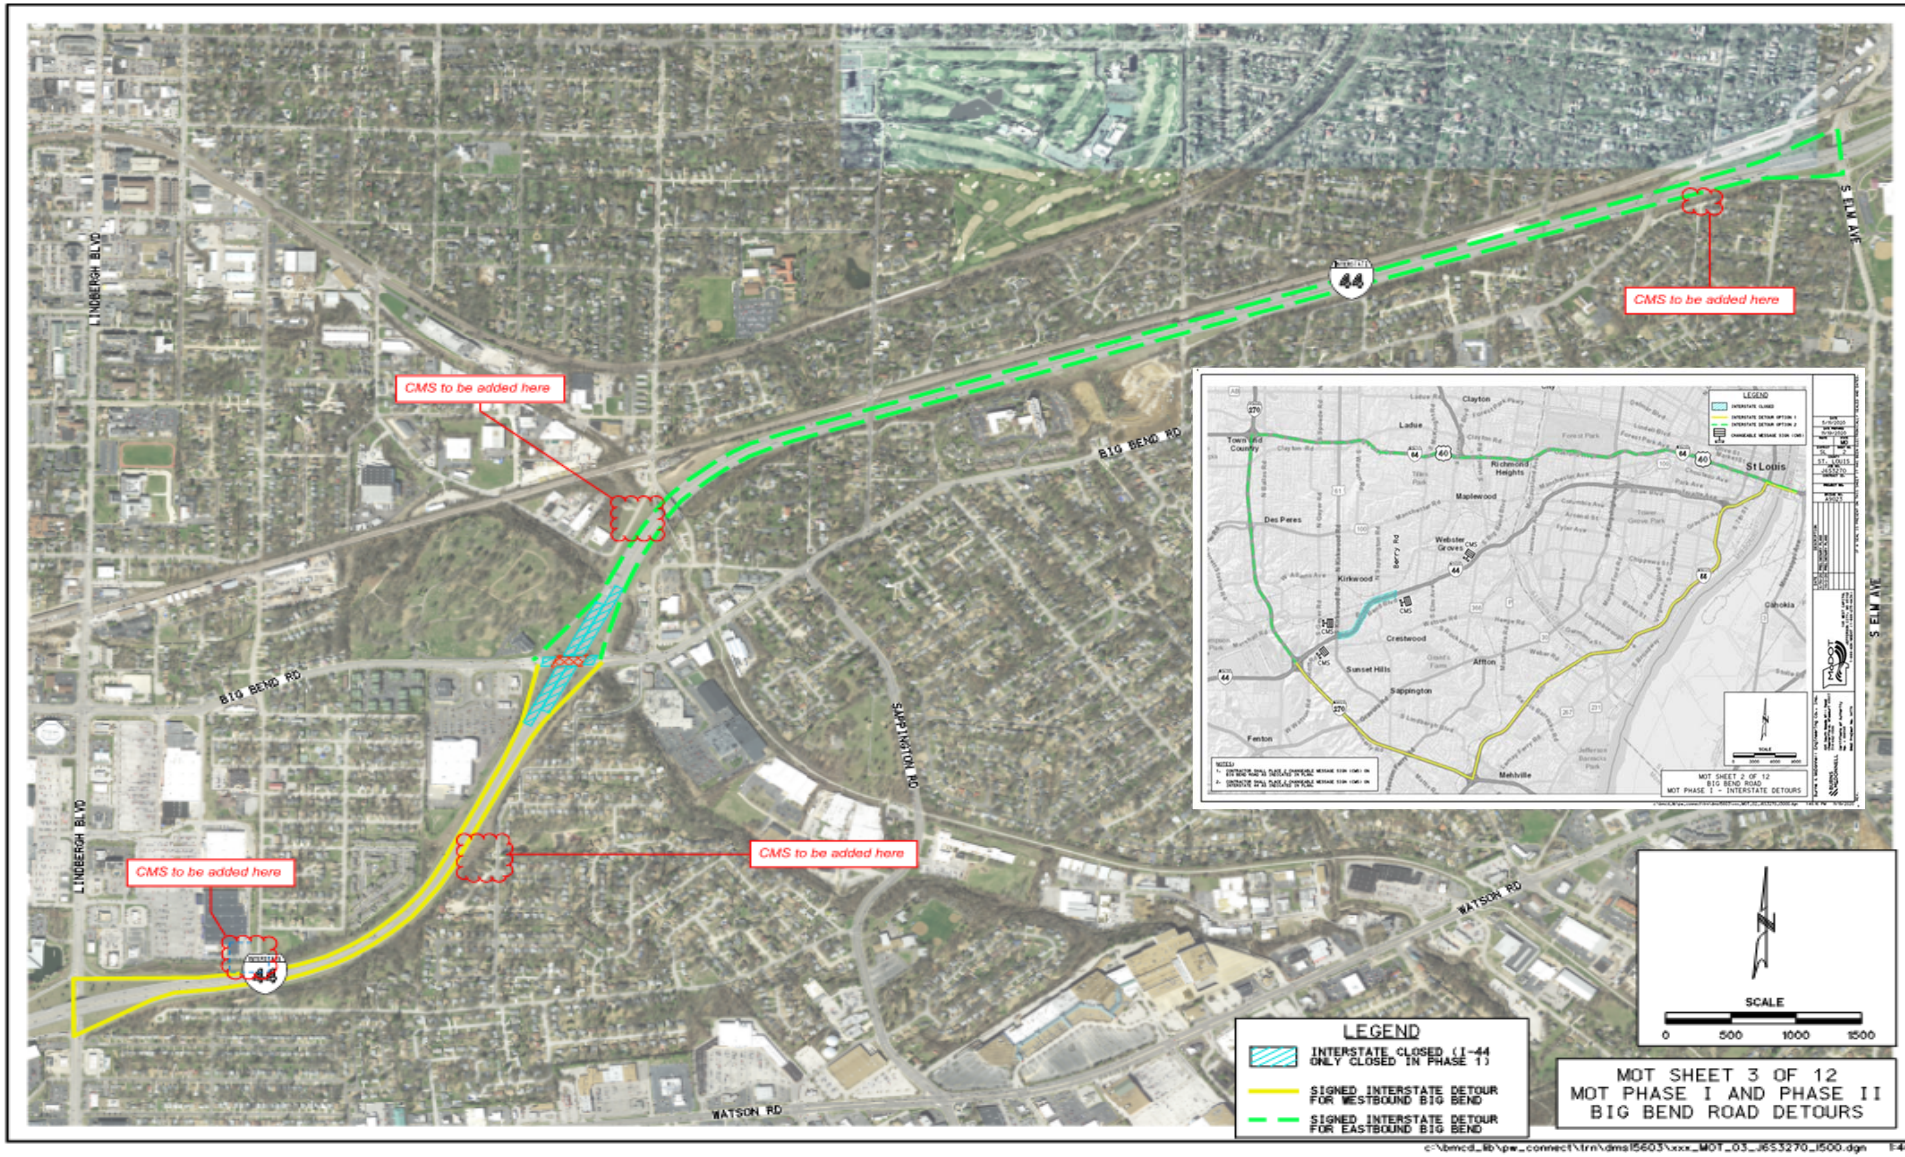

DATE	5/11/2020
DATE PREPARED	11/19/2020
ROUTE	
STATE	MO
DISTRICT	SL
SHEET NO.	3
COUNTY	ST. LOUIS
JOB NO.	J6S3270
CONTRACT ID.	
PROJECT NO.	
BRIDGE NO.	A9023

DATE	DESCRIPTION
6/30/20	PRELIMINARY PLANS
10/2/20	PRELIMINARY PLANS

MoDOT
105 WEST CAPITOL
JEFFERSON CITY, MO 65102
1-888-ASK-MODOT (1-888-275-6636)

Burns & McDonnell Engineering Co., Inc.
BURNS McDONNELL
405 South Woods Mill Road
Chesterfield, Missouri 63017
314-682-1500
Certificate of Authority
No. : 000165
BMED Project No. 94776

IF A SEAL IS PRESENT ON THIS SHEET IT HAS BEEN ELECTRONICALLY SEALED AND DATED.

REV.

c:\bmcd_lib\pw_connect\trn\dms15603\xxx_MOT_03_J6S3270_I500.dgn 1:46:32 PM 11/19/2020