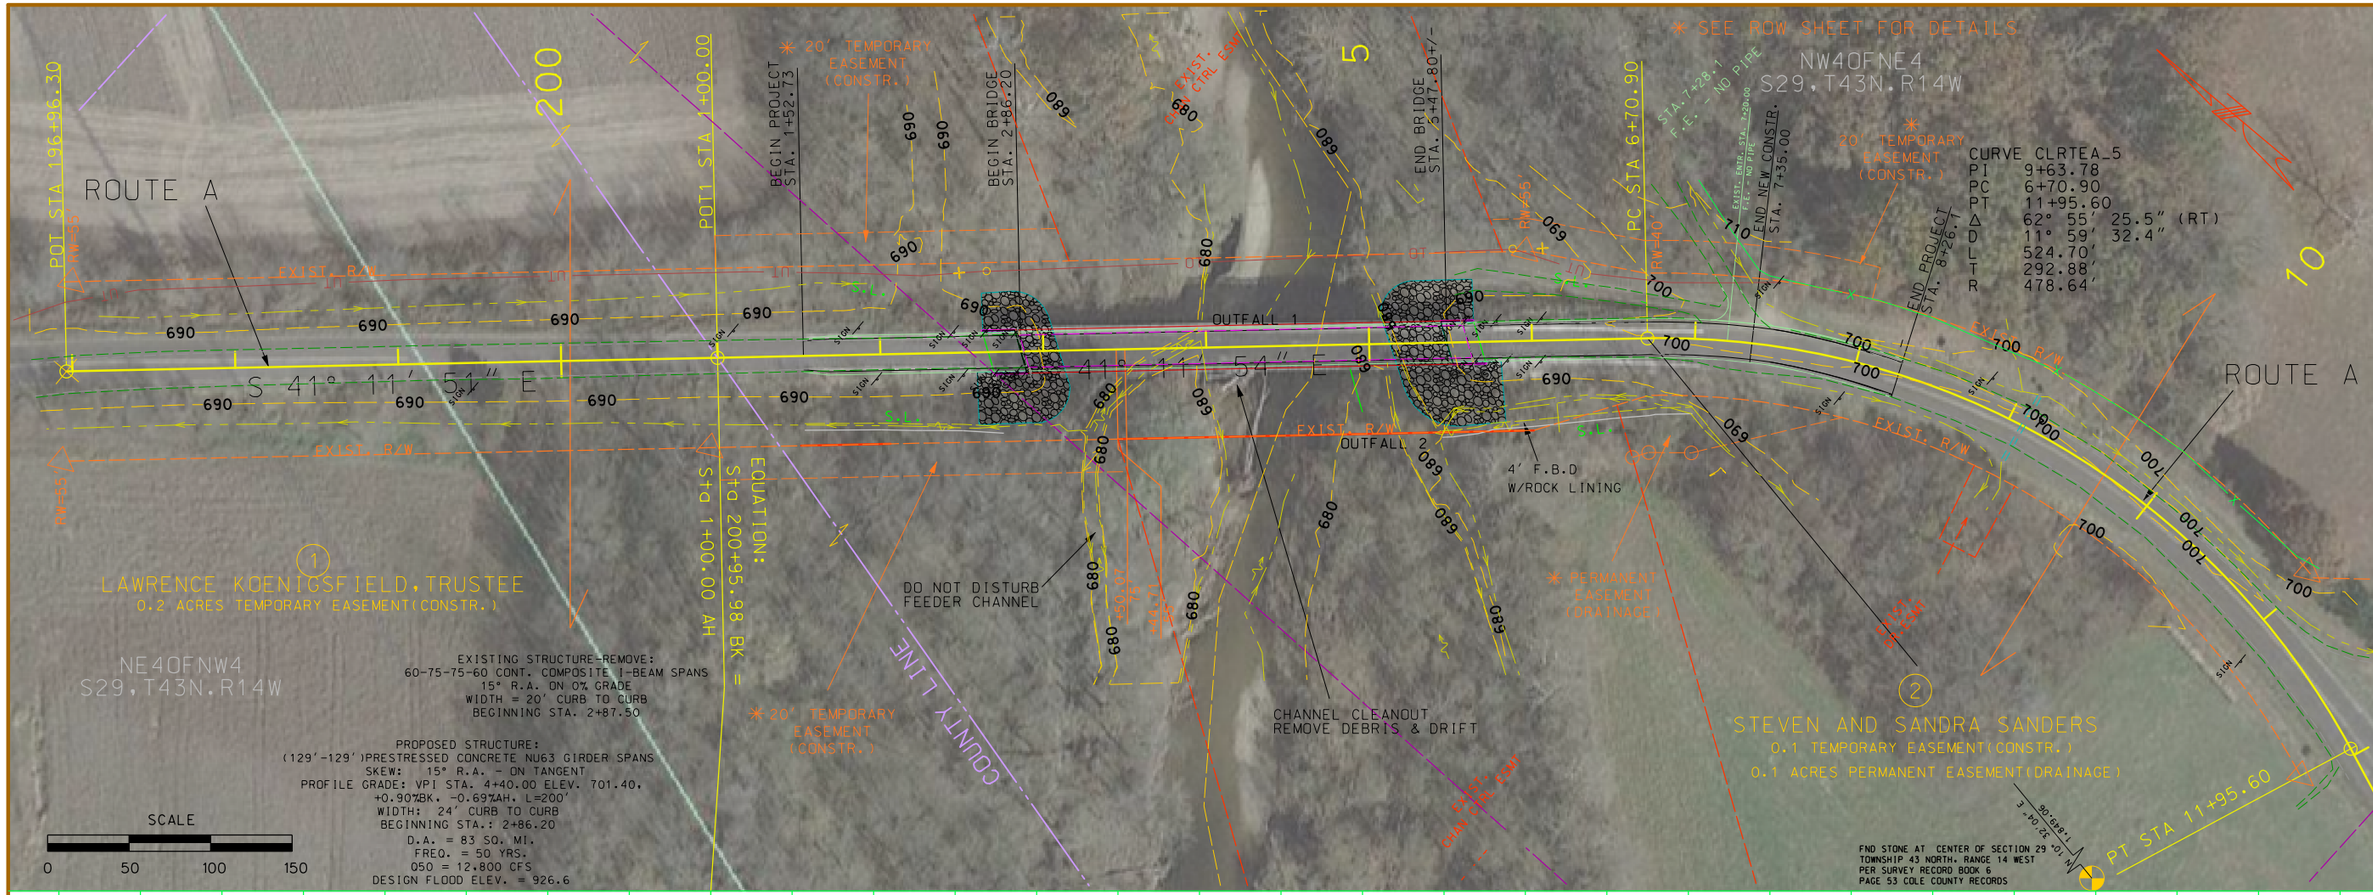

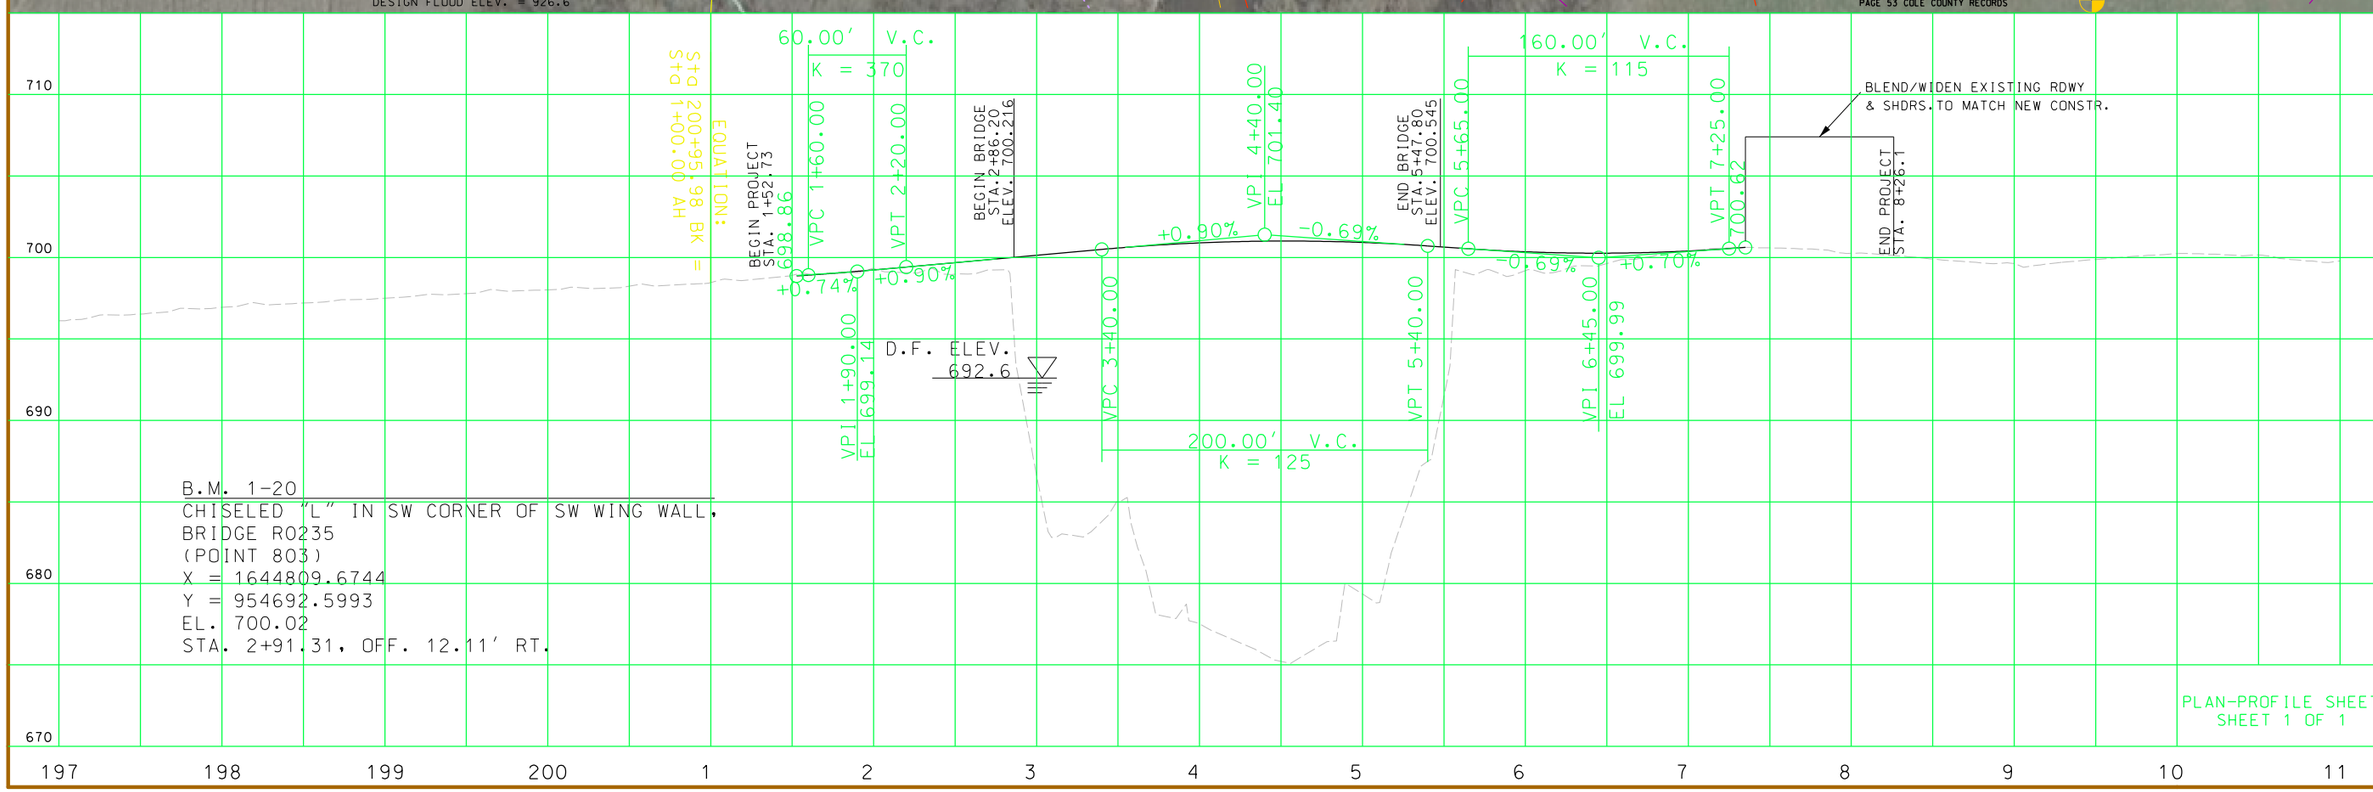

B.M. 1-20
CHISELED "L" IN SW CORNER OF SW WING WALL,
BRIDGE R0235
(POINT 803)
X = 1644809.6744
Y = 954692.5993
EL. 700.02
STA. 2+91.31, OFF. 12.11' RT.

PLAN-PROFILE SHEET
SHEET 1 OF 1

DATE PREPARED	5/13/2021
ROUTE	A
STATE	MO
DISTRICT	CD
SHEET NO.	3
COUNTY	COLE
JOB NO.	J5S3334
CONTRACT ID.	
PROJECT NO.	
BRIDGE NO.	R0235

DESCRIPTION

DATE

MISSOURI HIGHWAYS AND TRANSPORTATION COMMISSION
105 WEST CAPITOL
JEFFERSON CITY, MO 65102
1-888-ASK-MODOT (1-888-275-6636)

IF A SEAL IS PRESENT ON THIS SHEET IT HAS BEEN ELECTRONICALLY SEALED AND DATED.