ANY WORK INDICATED ON THE PLANS THAT EXTENDS BEYOND THE PROJECT LIMITS IS CONSIDERED INCIDENTAL TO AND A PART OF THE CONSTRUCTION OF THIS PROJECT.

STA. 551+93.60 0.00' NEWCL19 =
STA. 551+93.60 0.00' ROUTE19

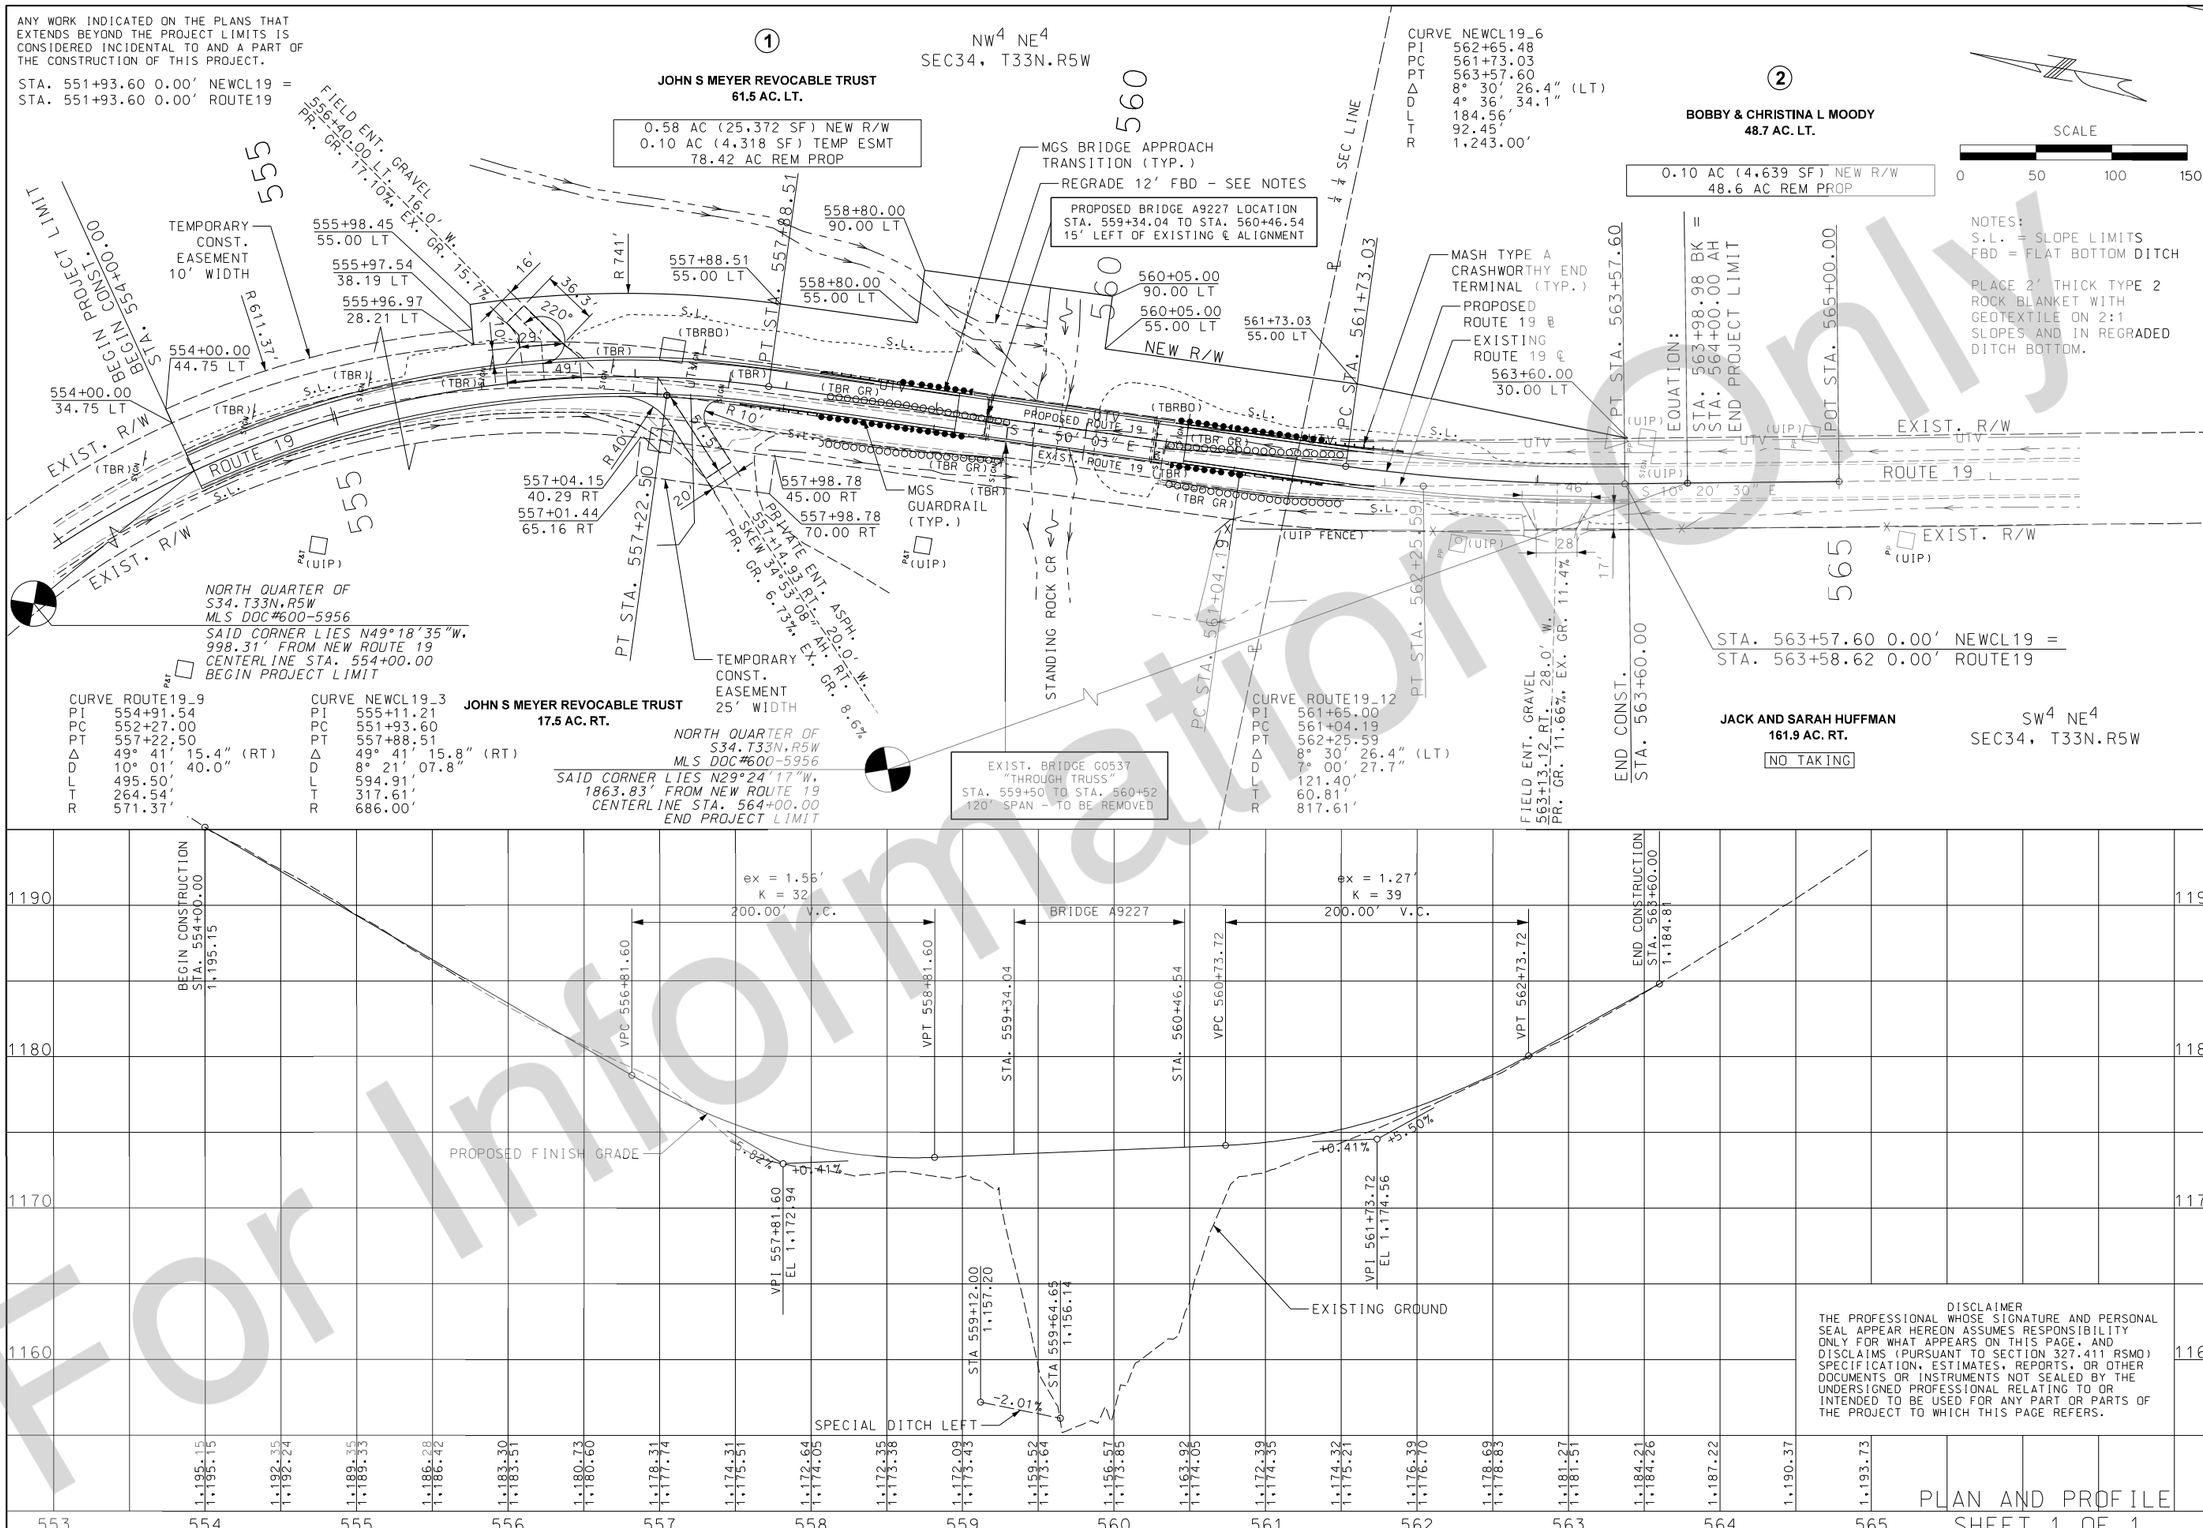

PLAN AND PROFILE
SHEET 1 OF 1

DISCLAIMER
THE PROFESSIONAL WHOSE SIGNATURE AND PERSONAL SEAL APPEAR HEREON ASSUMES RESPONSIBILITY ONLY FOR WHAT APPEARS ON THIS PAGE, AND DISCLAIMS (PURSUANT TO SECTION 327.411 RSMO) SPECIFICATION, ESTIMATES, REPORTS, OR OTHER DOCUMENTS OR INSTRUMENTS NOT SEALED BY THE UNDERSIGNED PROFESSIONAL RELATING TO OR INTENDED TO BE USED FOR ANY PART OR PARTS OF THE PROJECT TO WHICH THIS PAGE REFERS.

DATE PREPARED	
3/2/2023	
ROUTE	STATE
19	MO
DISTRICT	SHEET NO.
CD	4
COUNTY	
DENT	
JOB NO.	
J5P3420	
CONTRACT ID.	
PROJECT NO.	
BRIDGE NO.	

DATE	DESCRIPTION

IF A SEAL IS PRESENT ON THIS SHEET IT HAS BEEN ELECTRONICALLY SEALED AND DATED.

MISSOURI HIGHWAYS AND TRANSPORTATION COMMISSION
105 WEST CAPITOL
JEFFERSON CITY, MO 65102
1-888-ASK-MODOT (1-888-275-6636)

HR GREEN, INC.
16020 SWINGLEY RIDGE ROAD, SUITE 205
ST. LOUIS, MISSOURI 63017
PHONE: (636) 519.0990
CORPORATE LICENSE #2002006608

For Information Only

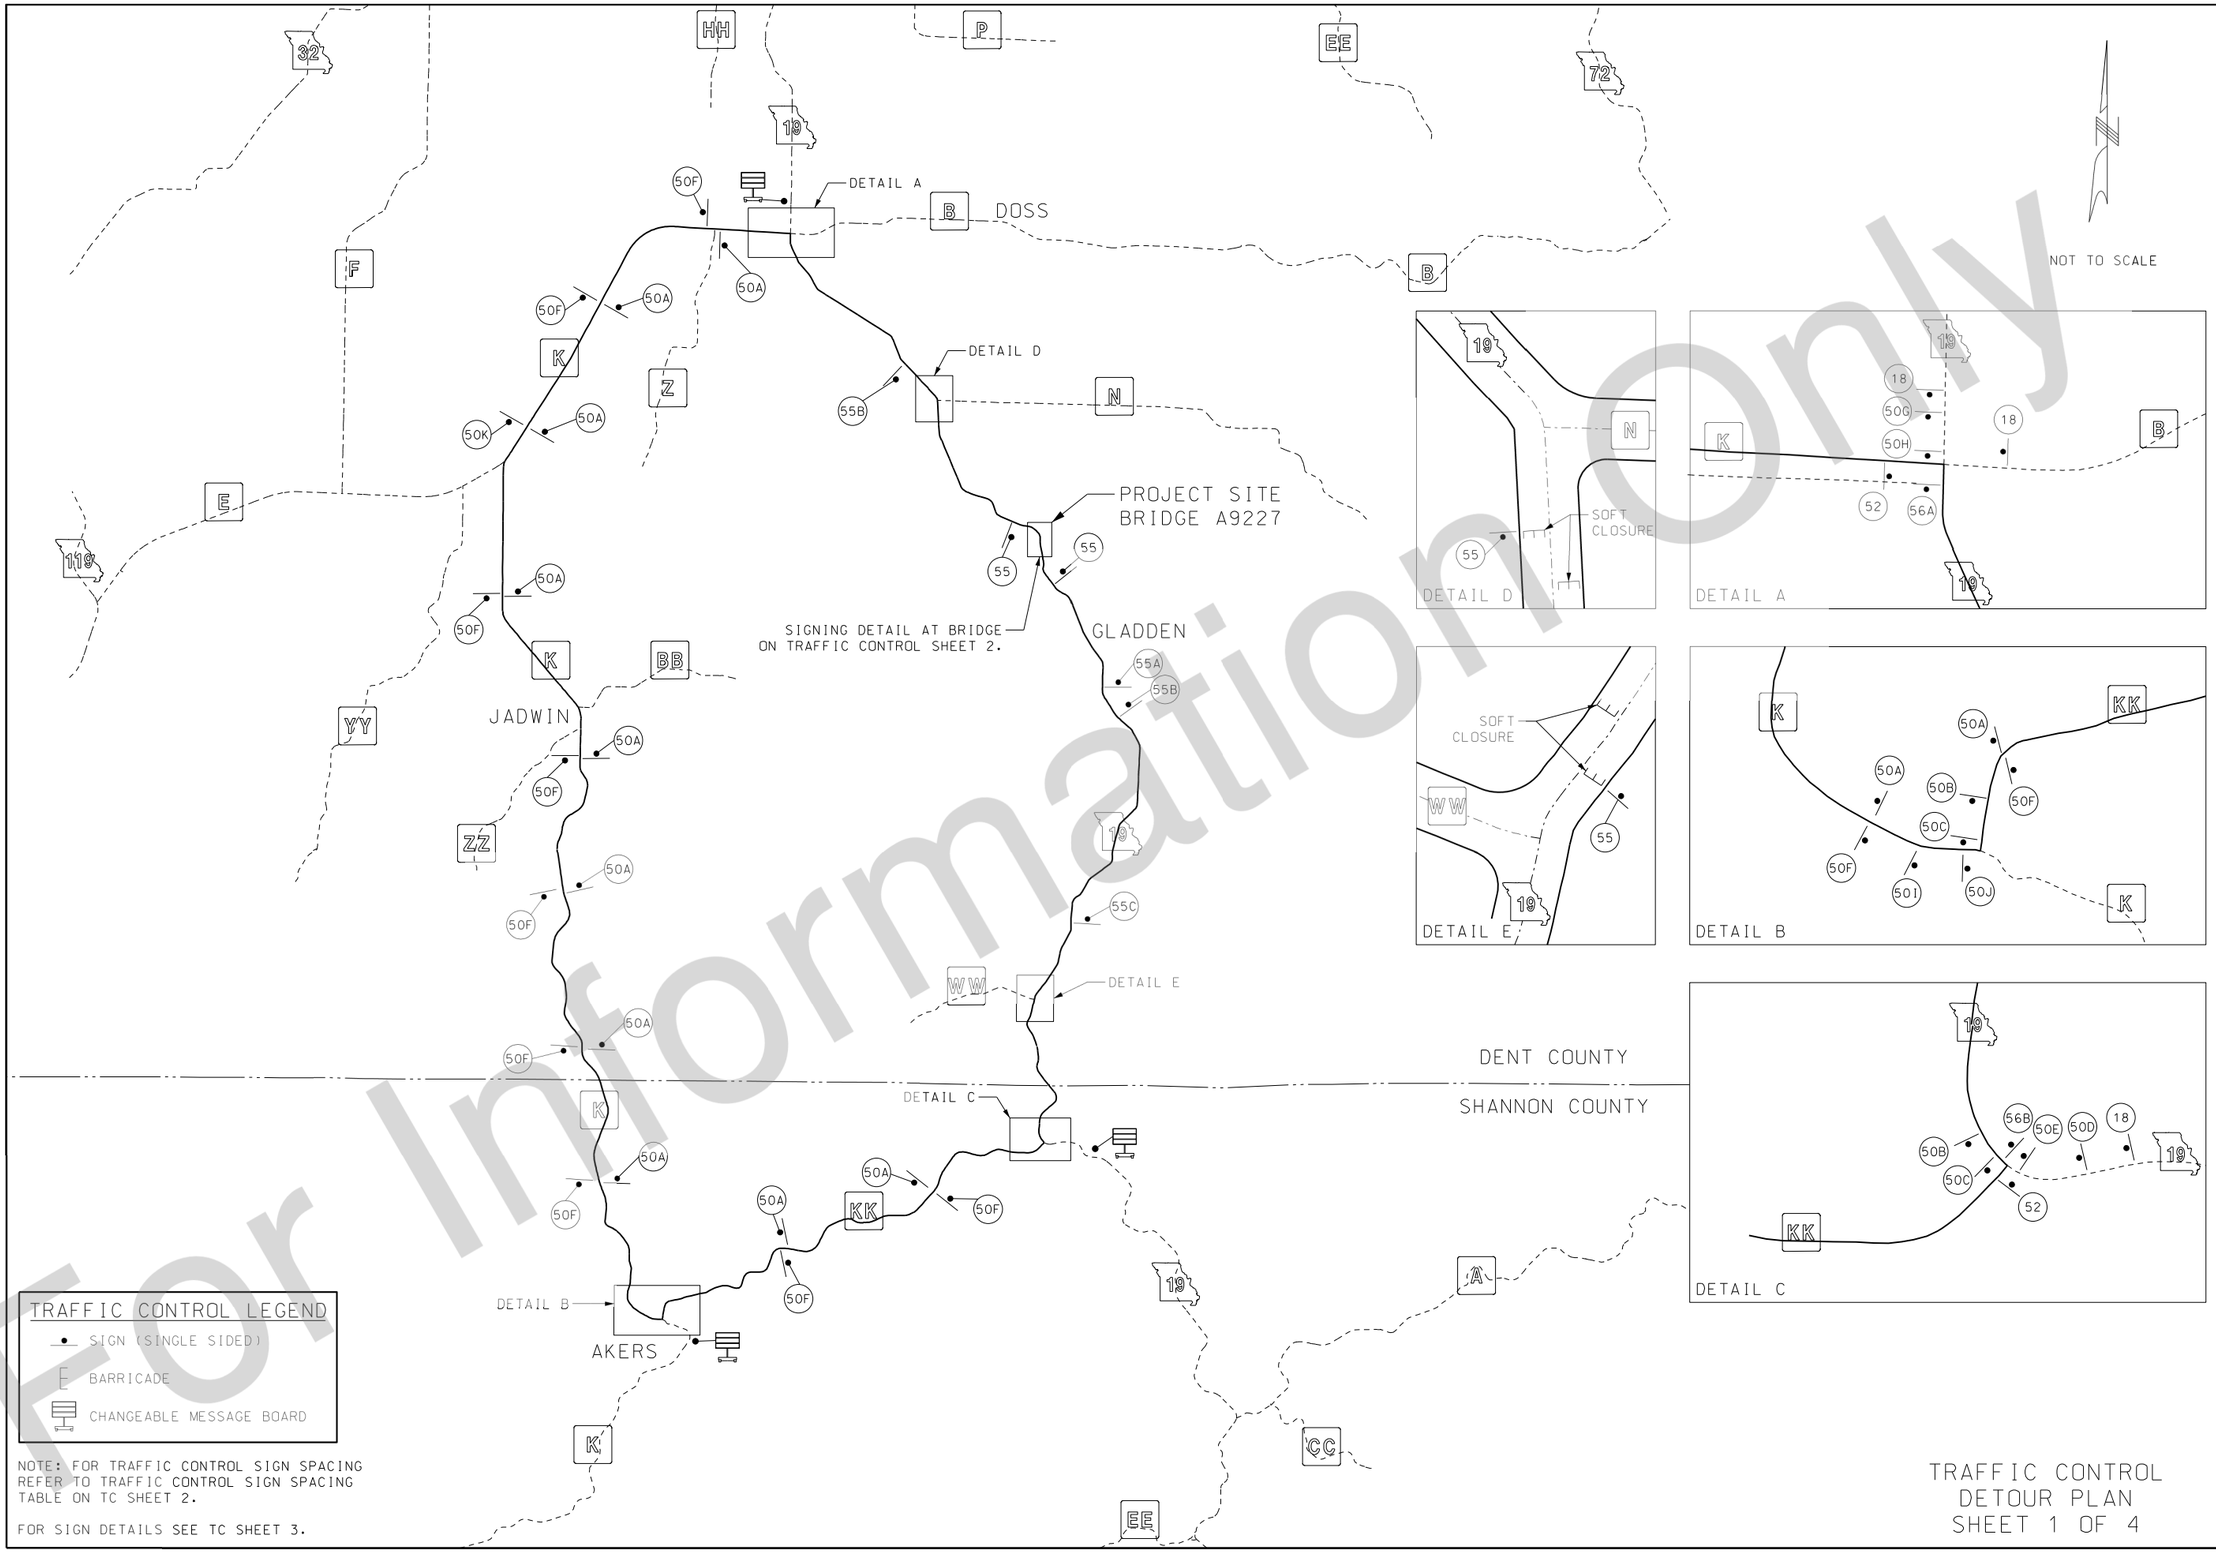

NOTE: FOR TRAFFIC CONTROL SIGN SPACING REFER TO TRAFFIC CONTROL SIGN SPACING TABLE ON TC SHEET 2.

FOR SIGN DETAILS SEE TC SHEET 3.

TRAFFIC CONTROL
DETOUR PLAN
SHEET 1 OF 4

DATE PREPARED	3/2/2023
ROUTE	19
STATE	MO
DISTRICT	CD
SHEET NO.	6
COUNTY	DENT
JOB NO.	J5P3420
CONTRACT ID.	
PROJECT NO.	
BRIDGE NO.	

DESCRIPTION

DATE

MISSOURI HIGHWAYS AND TRANSPORTATION COMMISSION

105 WEST CAPITOL
JEFFERSON CITY, MO 65102
1-888-ASK-MODOT (1-888-275-6636)

HR GREEN, INC.
16020 SWINGLEY RIDGE ROAD,
SUITE 205
ST. LOUIS, MISSOURI 63017
PHONE: (636) 519.0990
CORPORATE LICENSE #2002006608

HRGreen

IF A SEAL IS PRESENT ON THIS SHEET IT HAS BEEN ELECTRONICALLY SEALED AND DATED.

REV.

For Information Only