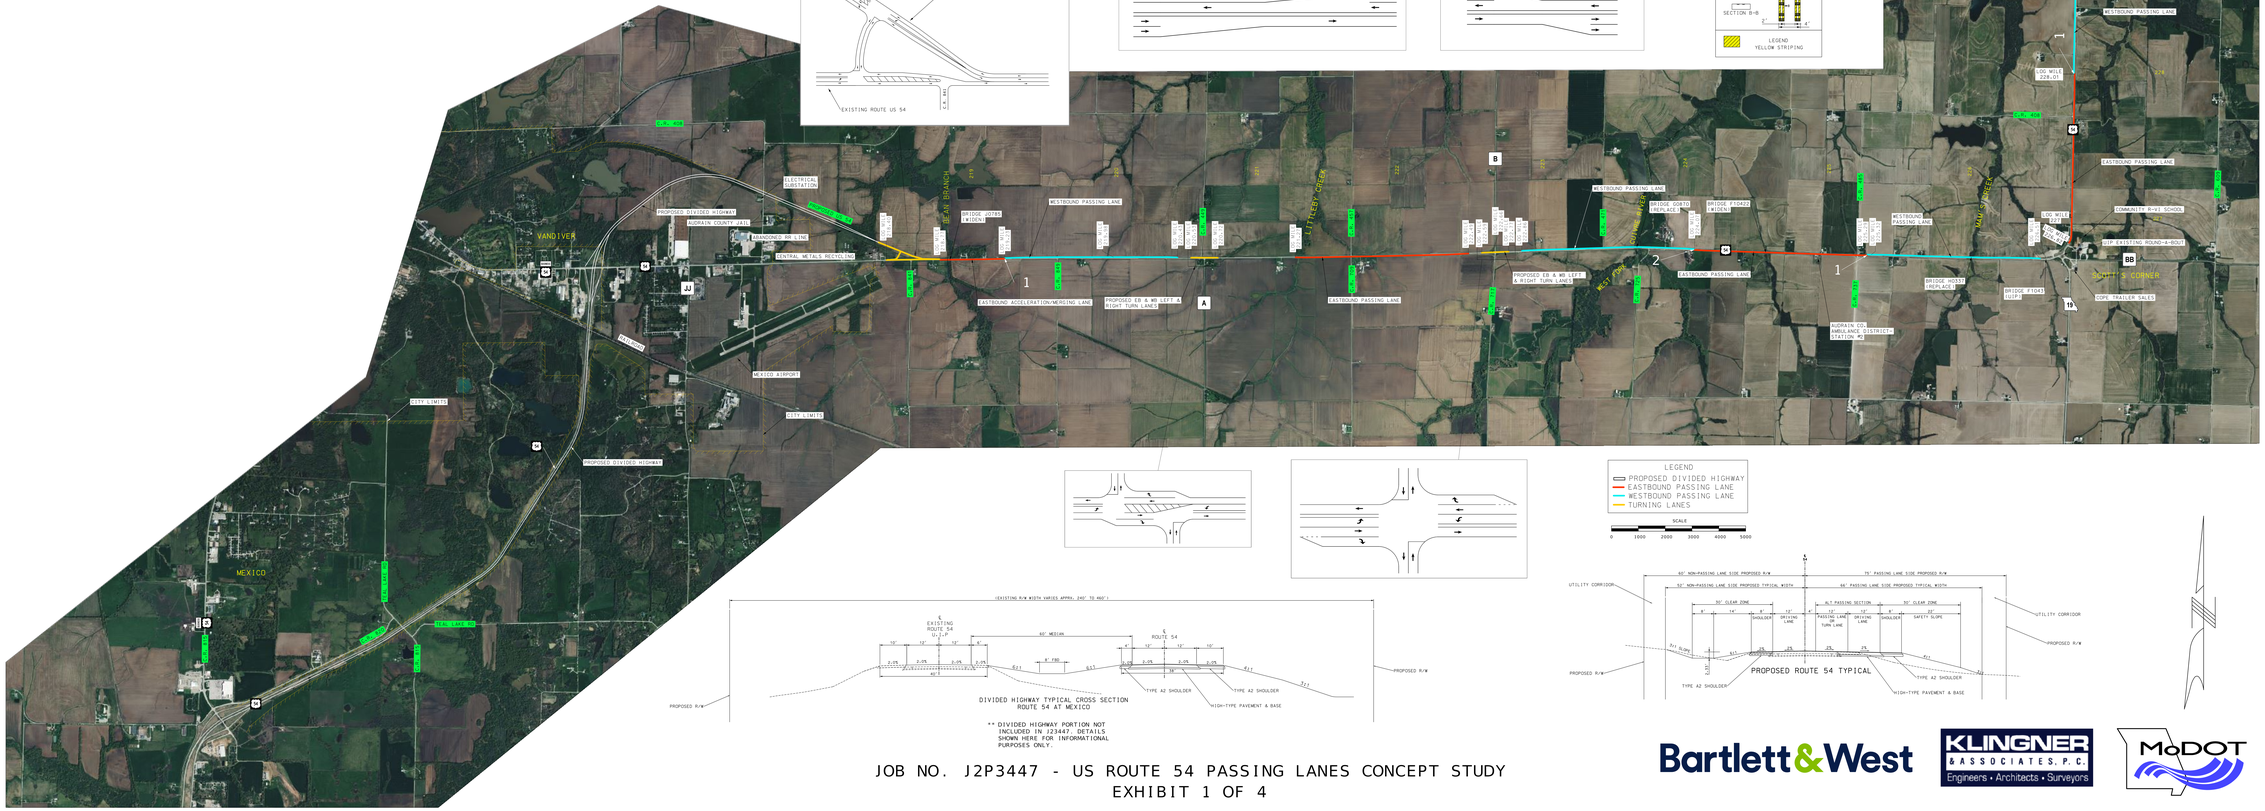

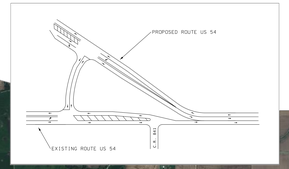

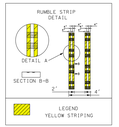

DIVIDED HIGHWAY TYPICAL CROSS SECTION
ROUTE 54 AT MEXICO

** DIVIDED HIGHWAY PORTION NOT INCLUDED IN J23447. DETAILS SHOWN HERE FOR INFORMATIONAL PURPOSES ONLY.

JOB NO. J2P3447 - US ROUTE 54 PASSING LANES CONCEPT STUDY
EXHIBIT 1 OF 4

Bartlett&West

KLINGNER & ASSOCIATES, P.C.
Engineers • Architects • Surveyors

MoDOT