


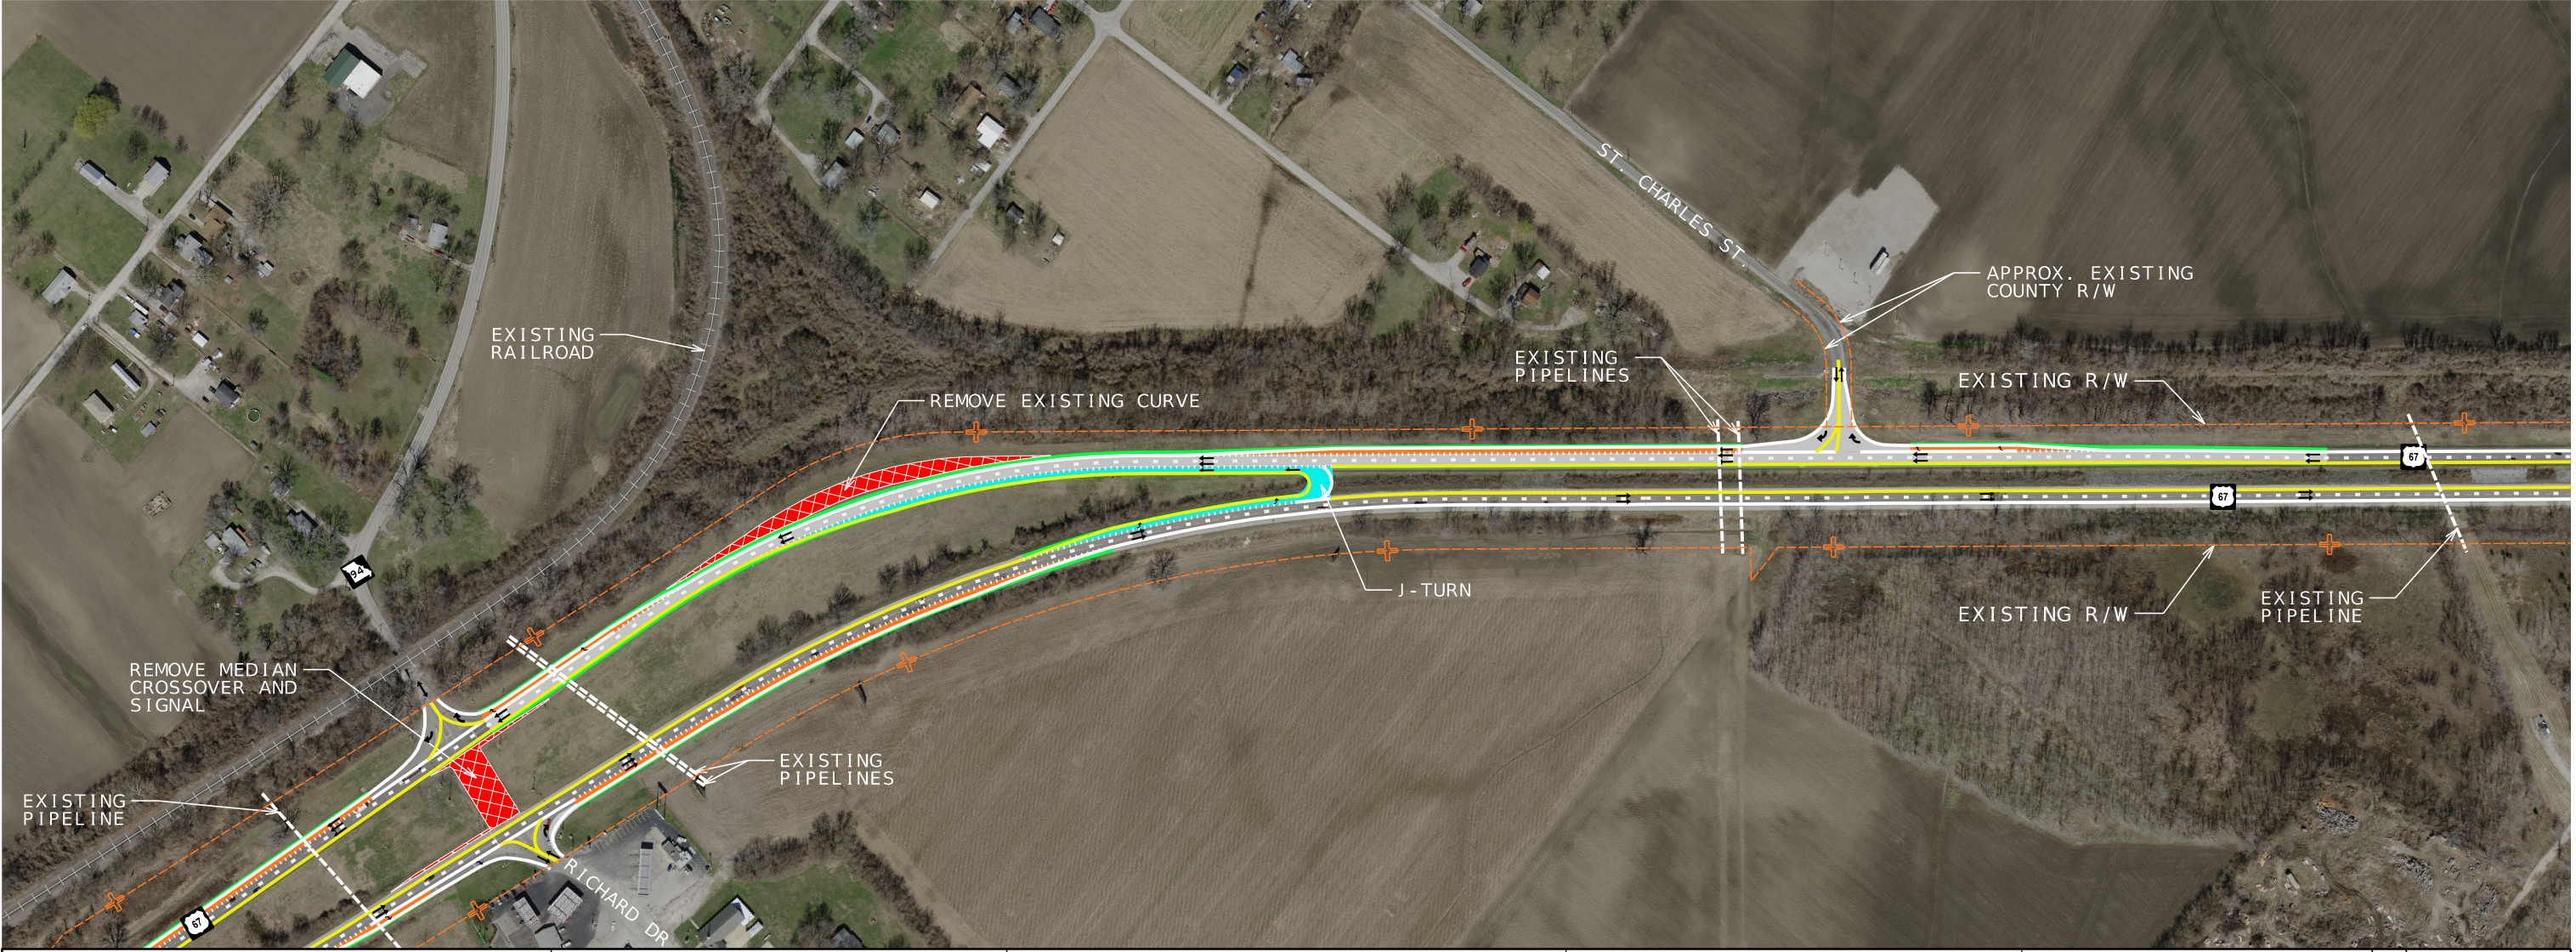

■ FULL DEPTH PAVEMENT ■ ACCELERATION AND DECELERATION LANES PRELIMINARY PLANS SUBJECT TO CHANGE	■ SHOULDER ■ J-TURN ■ REMOVAL	MoDOT	US 67 SAFETY IMPROVEMENTS ST. CHARLES COUNTY ALTERNATIVE 1: J-TURNS ONLY	SCALE 0 100 200 300 400 500	
--	--	---------------------	--	---	--