
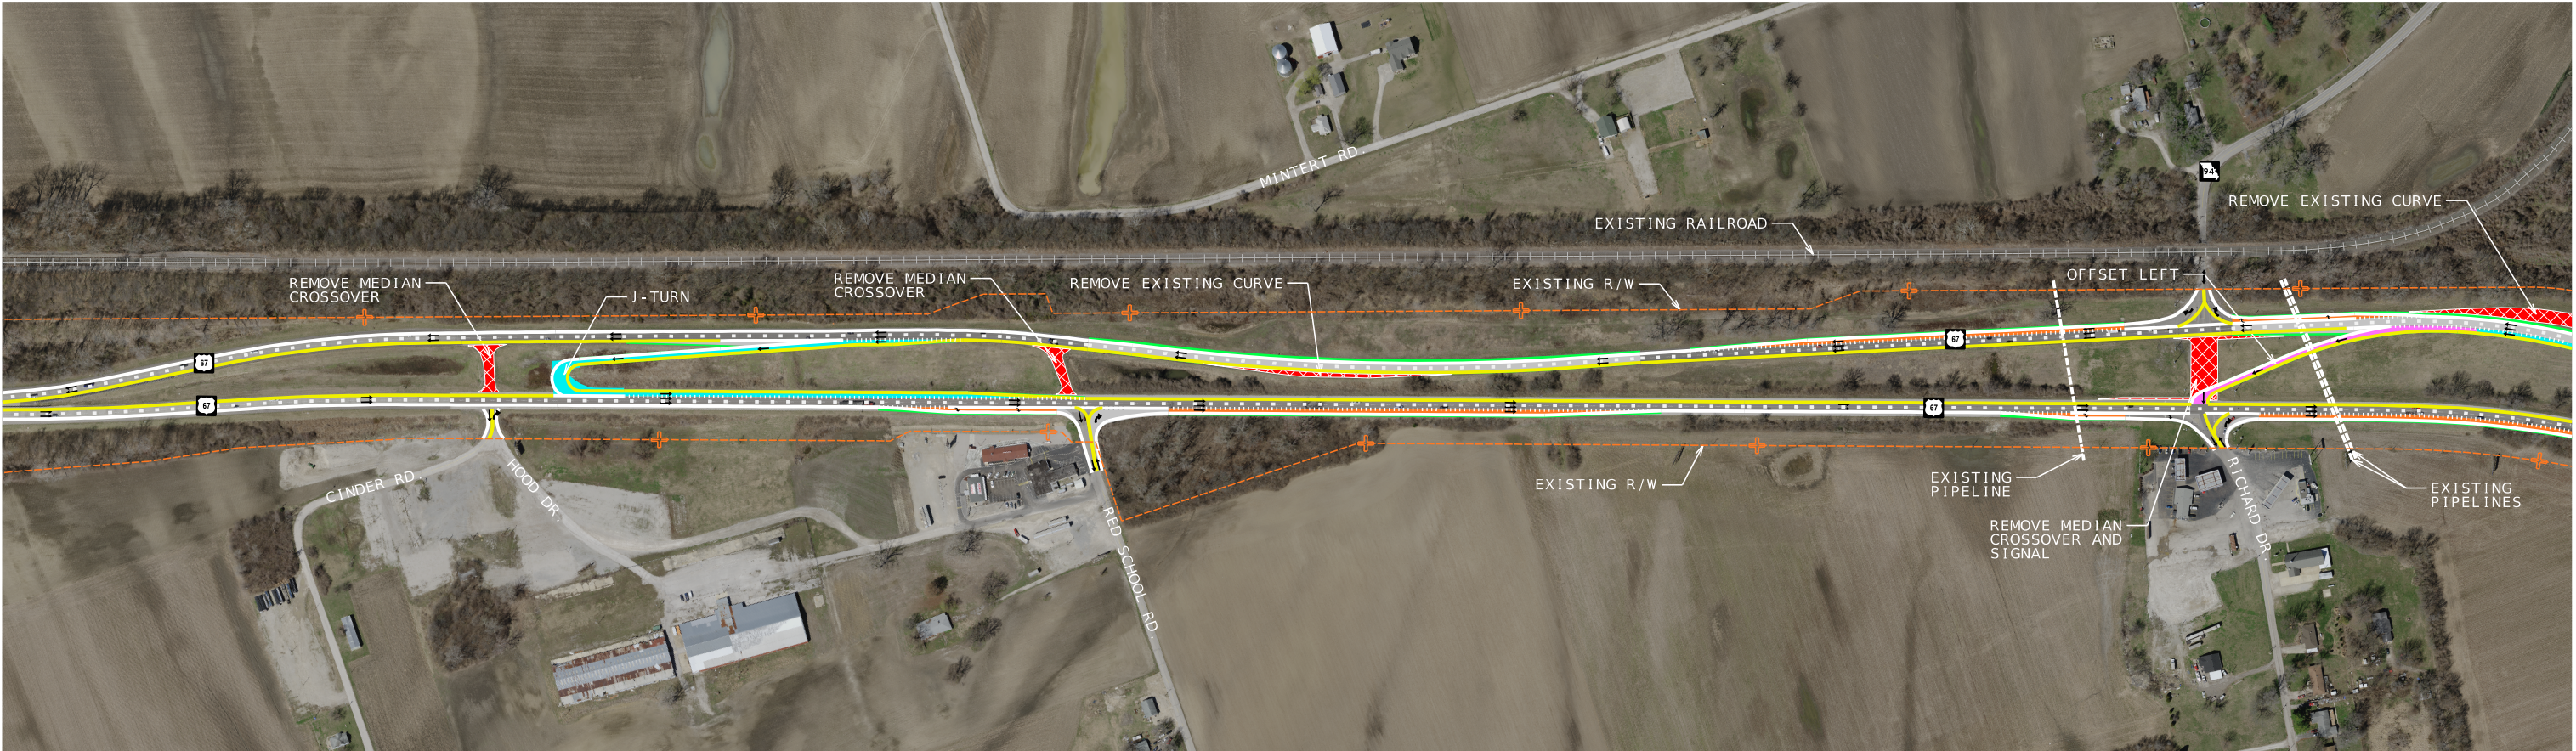


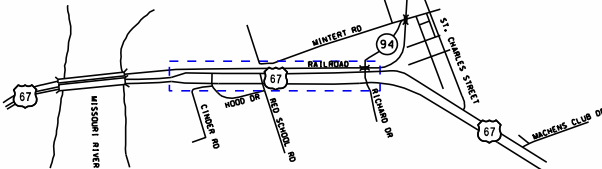

- FULL DEPTH PAVEMENT - ACCELERATION AND DECELERATION LANES - OFFSET LEFT - PRELIMINARY PLANS SUBJECT TO CHANGE	- SHOULDER - J-TURN - REMOVAL		US 67 SAFETY IMPROVEMENTS ST. CHARLES COUNTY ALTERNATIVE 2: J-TURNS WITH OFFSET LEFTS	SCALE 0 200 400 600 800 1000 	
---	---	--	---	--	---