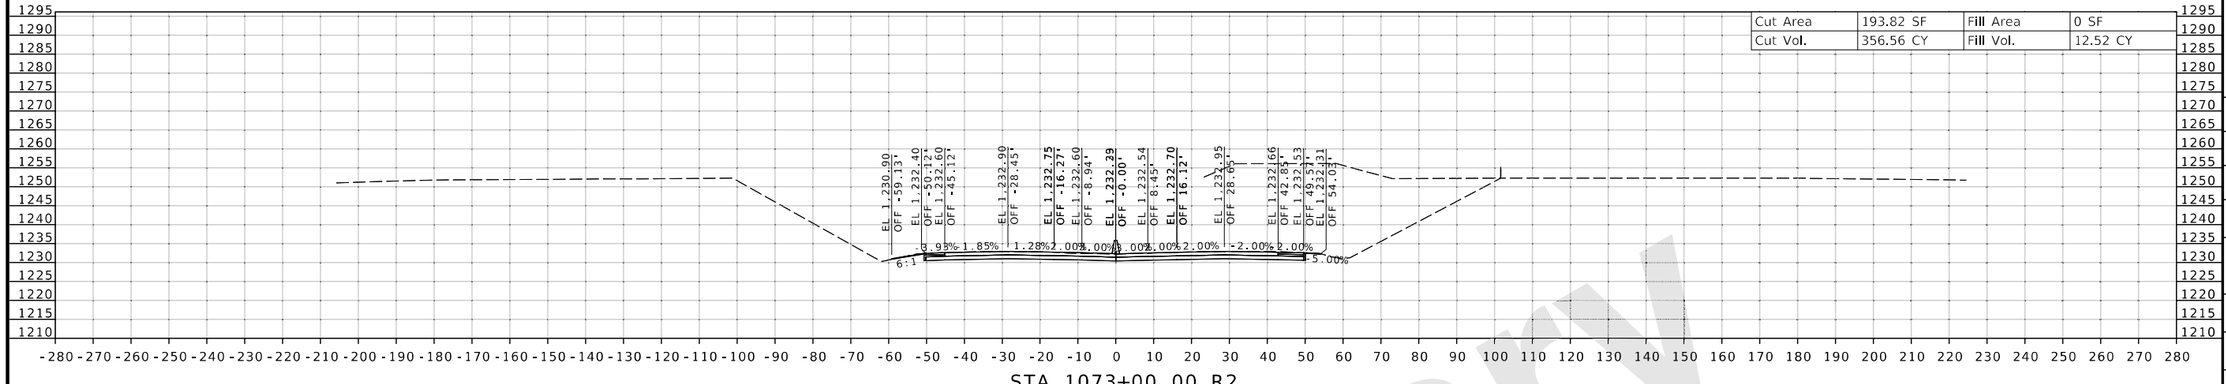

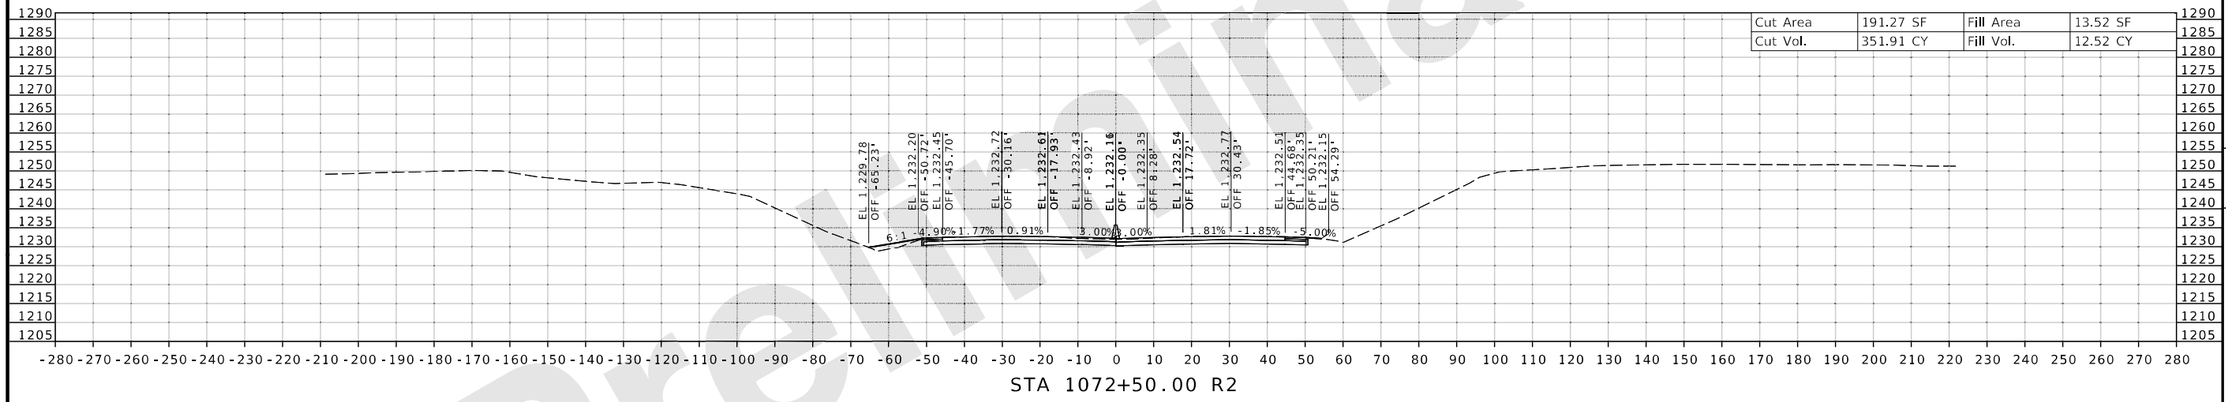

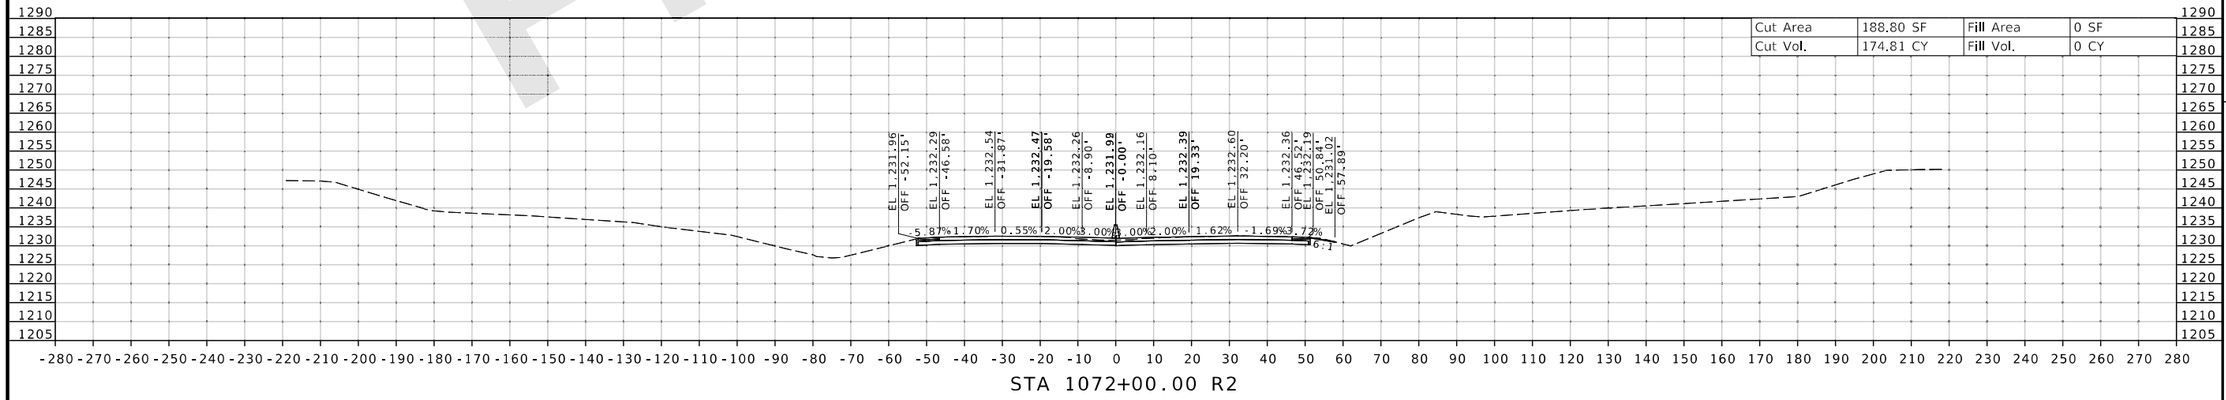

DATE PREPARED
8/20/2024

ROUTE	STATE
I-44	MO

DISTRICT	SHEET NO.
SW	1

COUNTY
GREENE

JOB NO.
JSU0076, J8I3044C, & JST0088B

PROJECT NO.

BRIDGE NO.

DESCRIPTION	DATE

IF A SEAL IS PRESENT ON THIS SHEET IT HAS BEEN ELECTRONICALLY SEALED AND DATED.

MISSOURI HIGHWAYS AND TRANSPORTATION COMMISSION

105 WEST CAPITOL
JEFFERSON CITY, MO 65102
1-888-ASK-MODOT (1-888-275-6636)

CMT
© Copyright CMT, Inc.
CRAWFORD, MURPHY & TILLY, INC.
1631 WEST ELFINDALE STREET
SPRINGFIELD, MO 65807 (417) 869-6009
ENGINEERING CORPORATION - 000631

JSU0076 & JST0088B

CROSS SECTION
1 OF 198

REV.

Preliminary

L:\MoDOT\22004246-00_New\424600\Sheets\J8I3044C & JSU0076\400_NEW_JSU0076_CrossSection_Sheets.dgn 2:25:49 PM 8/20/2024

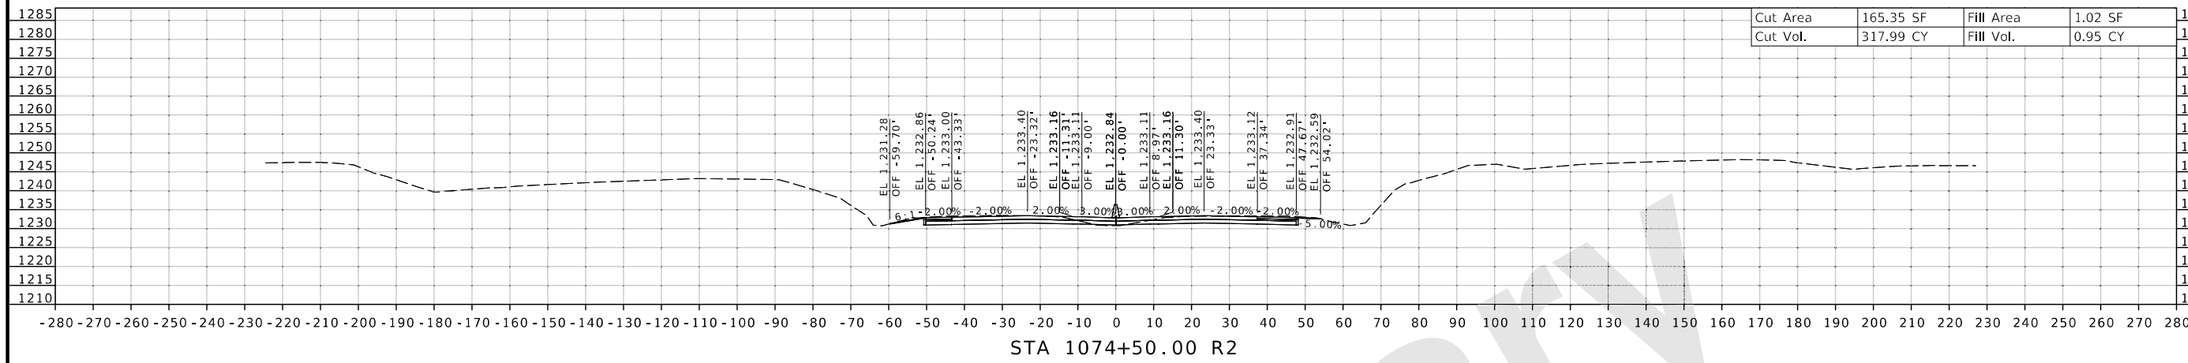

Cut Area	165.35 SF	Fill Area	1.02 SF
Cut Vol.	317.99 CY	Fill Vol.	0.95 CY

STA 1074+50.00 R2

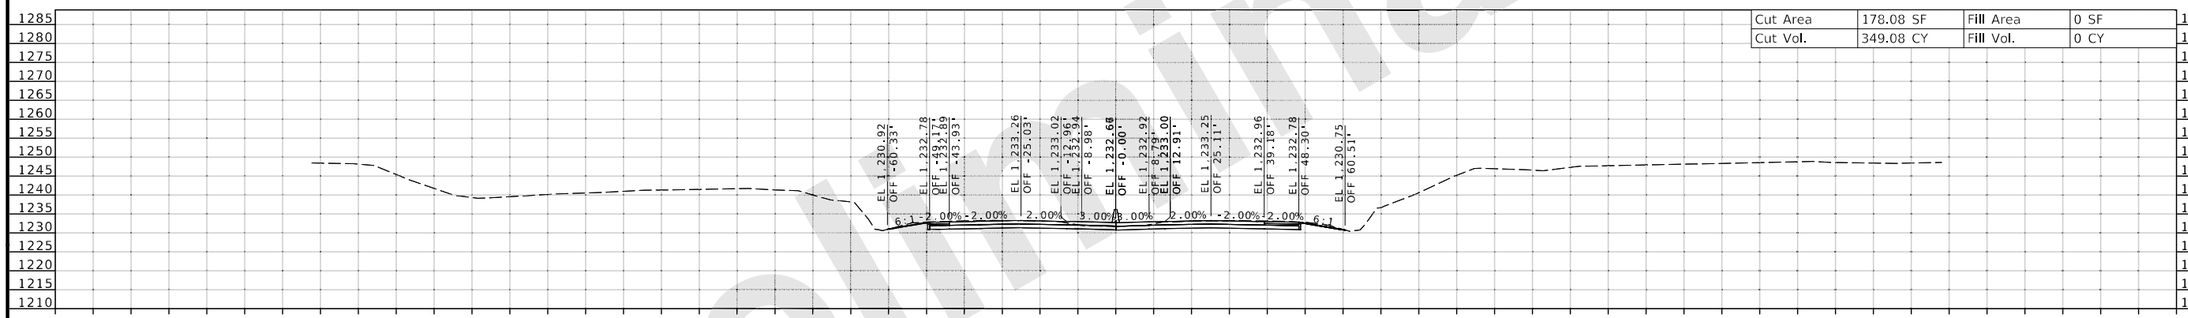

Cut Area	178.08 SF	Fill Area	0 SF
Cut Vol.	349.08 CY	Fill Vol.	0 CY

STA 1074+00.00 R2

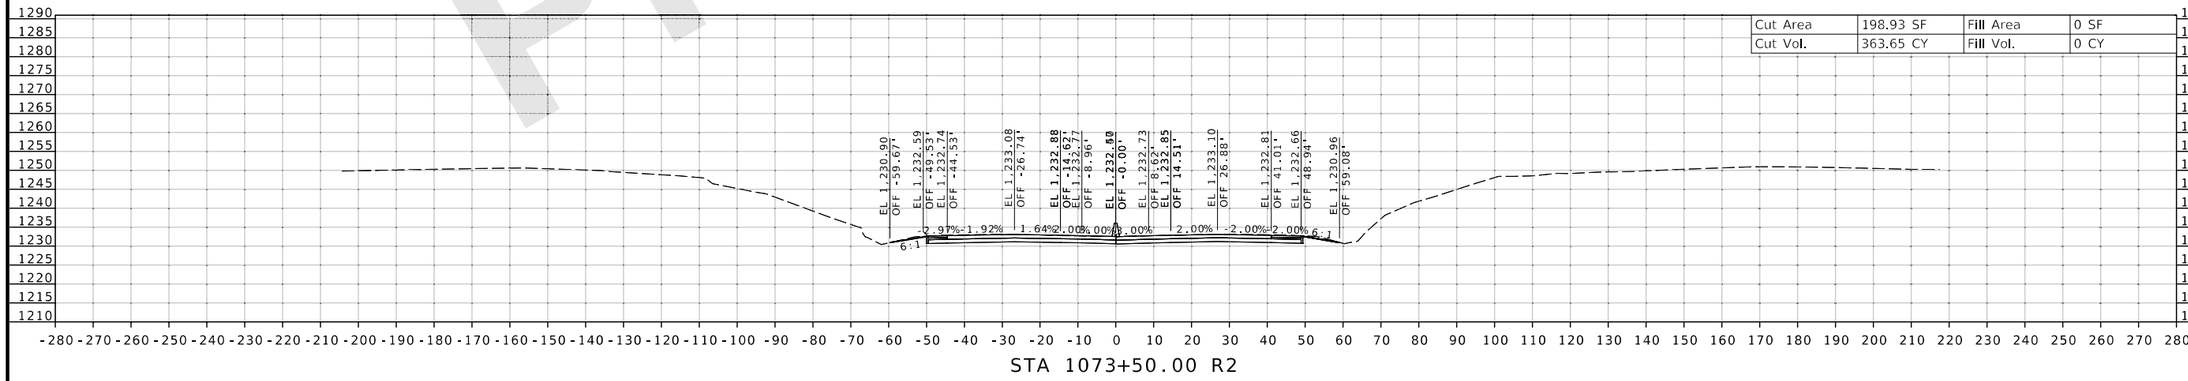

Cut Area	198.93 SF	Fill Area	0 SF
Cut Vol.	363.65 CY	Fill Vol.	0 CY

STA 1073+50.00 R2

Preliminary

DATE PREPARED
8/20/2024

ROUTE	STATE
I-44	MO
DISTRICT	SHEET NO.
SW	2

COUNTY
GREENE

JOB NO.
JSU0076, J8I3044C, & JST0088B

PROJECT NO.

BRIDGE NO.

DESCRIPTION	DATE

IF A SEAL IS PRESENT ON THIS SHEET IT HAS BEEN ELECTRONICALLY SEALED AND DATED.

MISSOURI HIGHWAYS AND TRANSPORTATION COMMISSION
105 WEST CAPITOL
JEFFERSON CITY, MO 65102
1-888-ASK-MODOT (1-888-275-6636)

CMT
© Copyright CMT, Inc.
CRAWFORD, MURPHY & TILLY, INC.
1631 WEST ELFINDALE STREET
SPRINGFIELD, MO 65807 (417) 869-6009
ENGINEERING CORPORATION - 000631

JSU0076 & JST0088B

CROSS SECTION
2 OF 198

REV.

L:\MoDOT\22004246-00_New\424600\Sheets\J8I3044C & JSU0076\400_NEW_JSU0076_CrossSection_Sheets.dgn 2:27:46 PM 8/20/2024

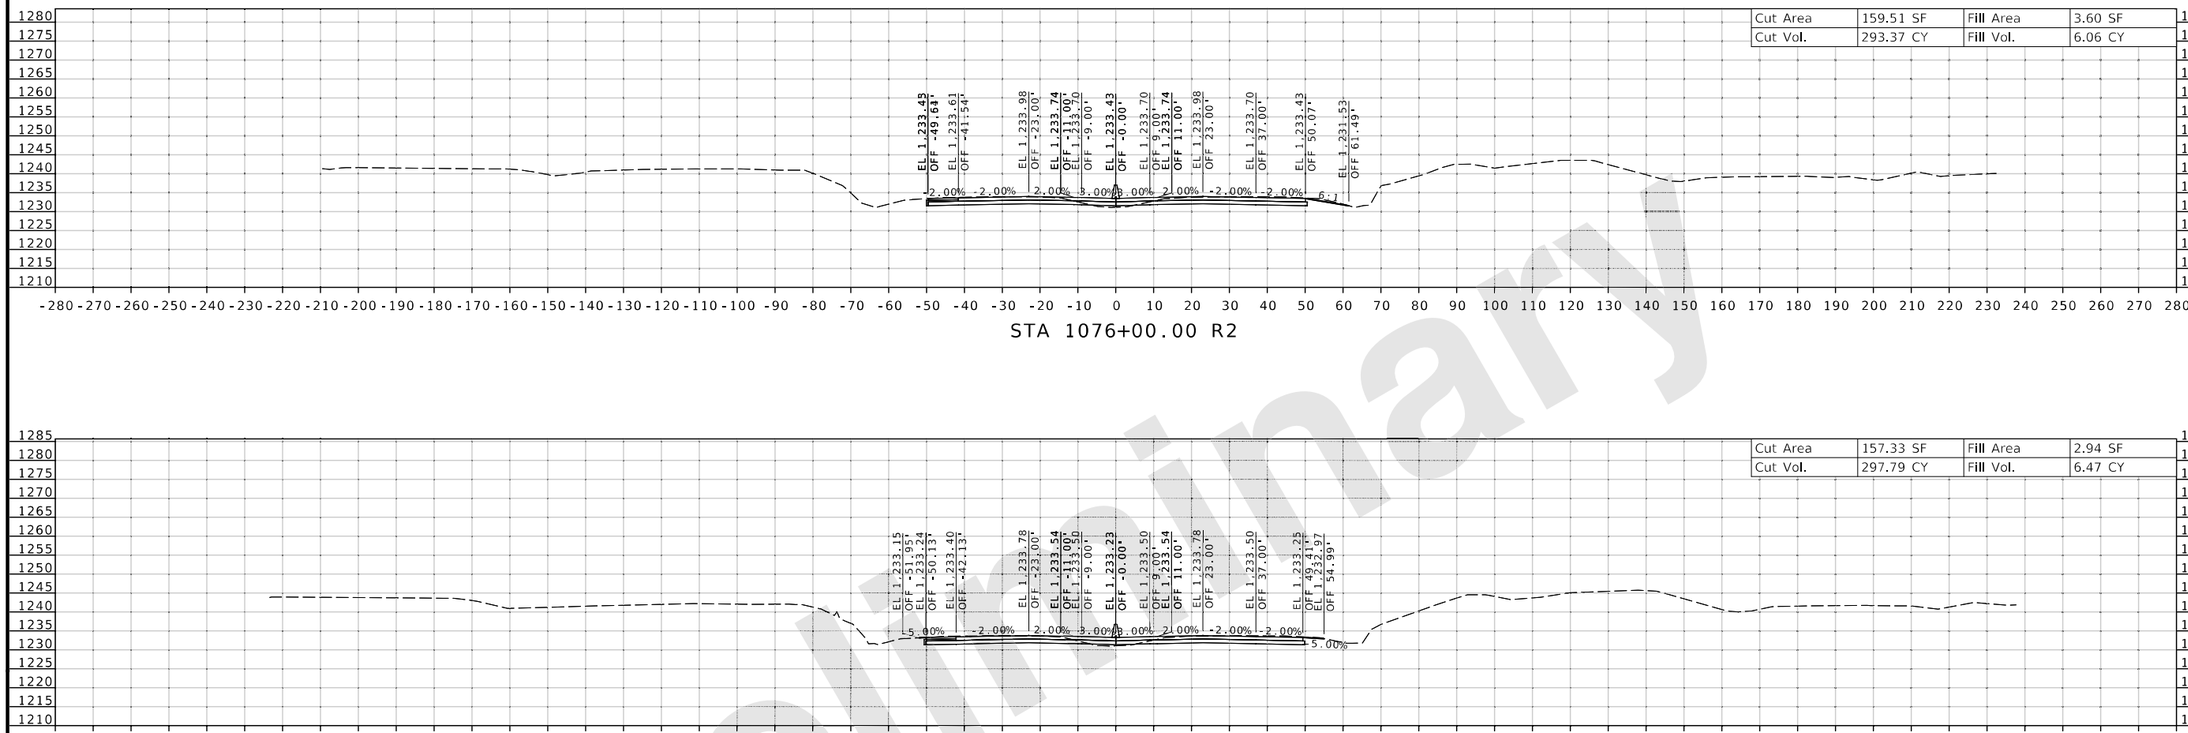

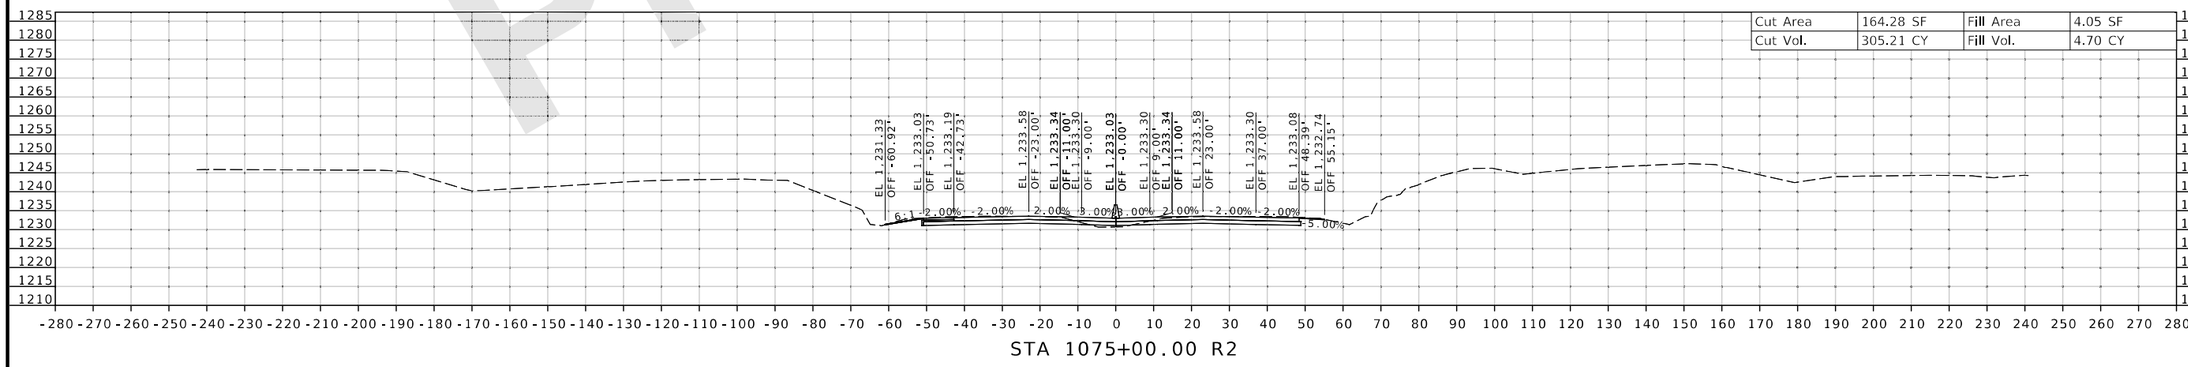

DATE PREPARED
8/20/2024

ROUTE	STATE
I-44	MO
DISTRICT	SHEET NO.
SW	3

COUNTY
GREENE

JOB NO.
JSU0076, J8I3044C, & JST0088B

PROJECT NO.

BRIDGE NO.

DESCRIPTION | DATE

MISSOURI HIGHWAYS AND TRANSPORTATION COMMISSION
105 WEST CAPITOL
JEFFERSON CITY, MO 65102
1-888-ASK-MODOT (1-888-275-6636)

CMT
© Copyright CMT, Inc.
CRAWFORD, MURPHY & TILLY, INC.
1631 WEST ELFINDALE STREET
SPRINGFIELD, MO 65807 (417) 869-6009
ENGINEERING CORPORATION - 000631

IF A SEAL IS PRESENT ON THIS SHEET IT HAS BEEN ELECTRONICALLY SEALED AND DATED.

JSU0076 & JST0088B
CROSS SECTION
3 OF 198

REV.

Preliminary

L:\MoDOT\22004246-00_New\424600\Sheets\J8I3044C & JSU0076\400_NEW_JSU0076_CrossSection_Sheets.dgn 2:27:51 PM 8/20/2024

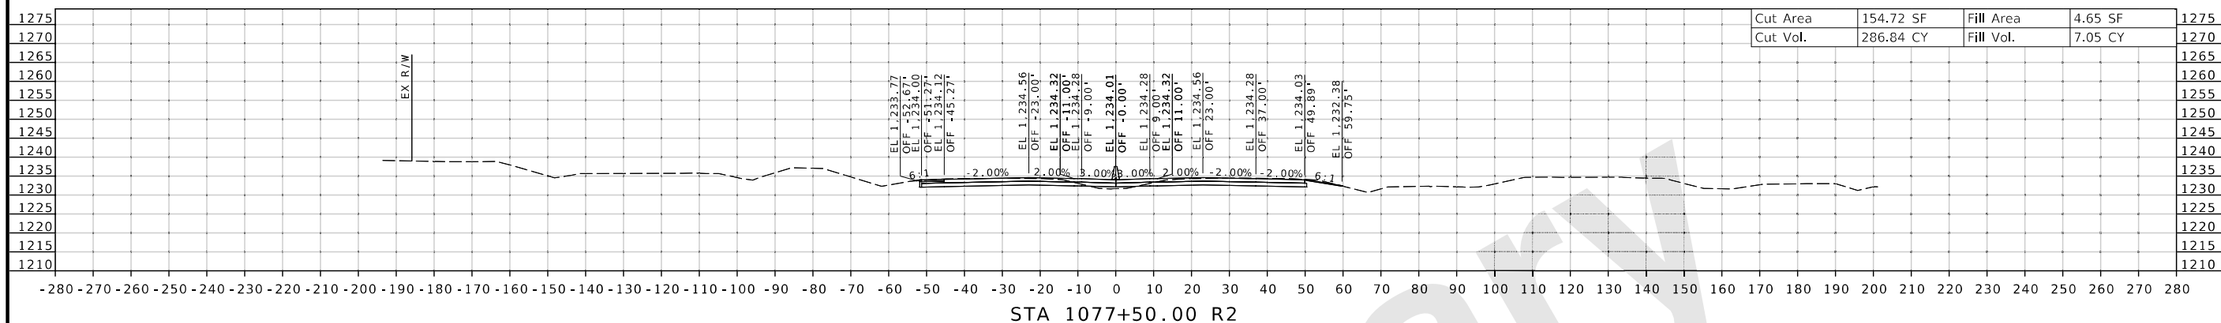

Cut Area	154.72 SF	Fill Area	4.65 SF
Cut Vol.	286.84 CY	Fill Vol.	7.05 CY

STA 1077+50.00 R2

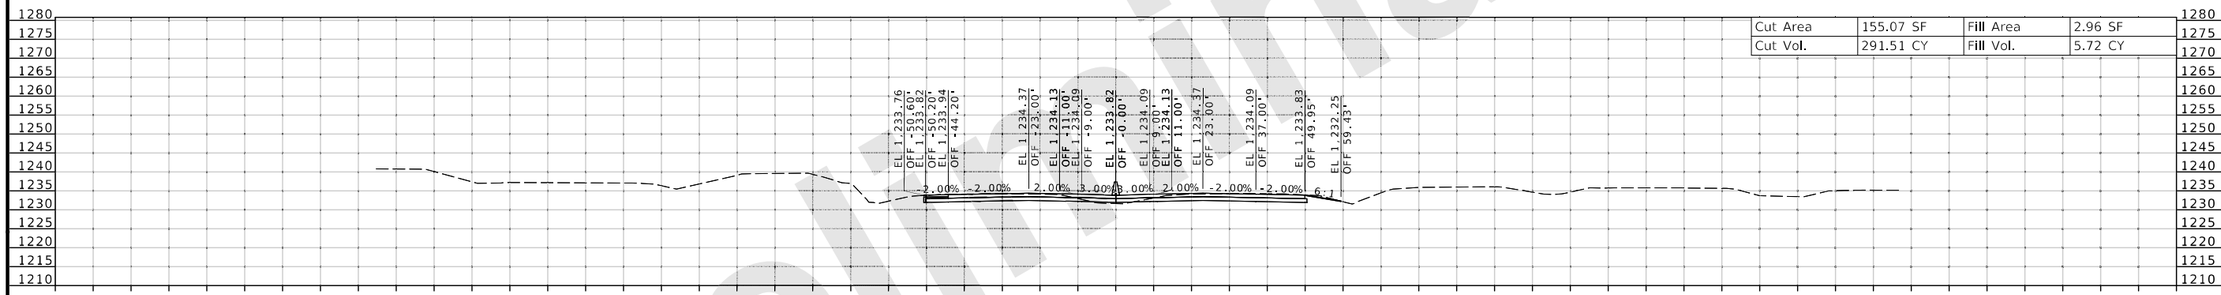

Cut Area	155.07 SF	Fill Area	2.96 SF
Cut Vol.	291.51 CY	Fill Vol.	5.72 CY

STA 1077+00.00 R2

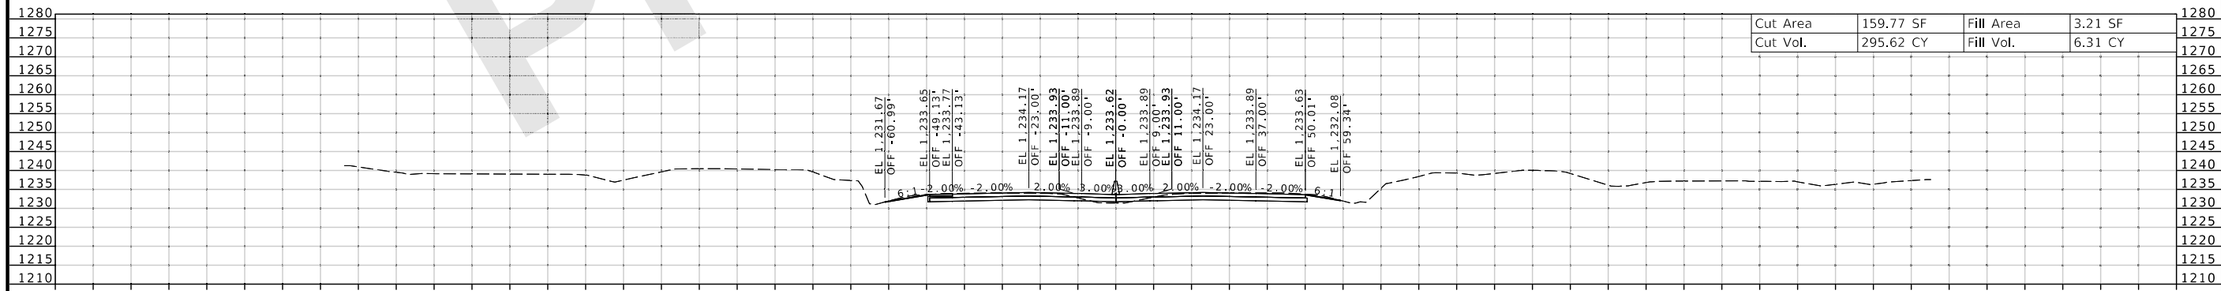

Cut Area	159.77 SF	Fill Area	3.21 SF
Cut Vol.	295.62 CY	Fill Vol.	6.31 CY

STA 1076+50.00 R2

Preliminary

DATE PREPARED
8/20/2024

ROUTE	STATE
I-44	MO
DISTRICT	SHEET NO.
SW	4

COUNTY
GREENE

JOB NO.
JSU0076, J8I3044C, & JST0088B

PROJECT NO.

BRIDGE NO.

REV.	DATE	DESCRIPTION

IF A SEAL IS PRESENT ON THIS SHEET IT HAS BEEN ELECTRONICALLY SEALED AND DATED.

MISSOURI HIGHWAYS AND TRANSPORTATION COMMISSION
105 WEST CAPITOL
JEFFERSON CITY, MO 65102
1-888-ASK-MODOT (1-888-275-6636)

CMT
CRAWFORD, MURPHY & TILLY, INC.
1631 WEST ELFINDALE STREET
SPRINGFIELD, MO 65807 (417) 869-6009
ENGINEERING CORPORATION - 000631
© Copyright CMT, Inc.

JSU0076 & JST0088B

CROSS SECTION
4 OF 198

L:\MoDOT\22004246-00_New\424600\Sheets\J8I3044C & JSU0076\400_NEW_JSU0076_CrossSection_Sheets.dgn 2:27:54 PM 8/20/2024

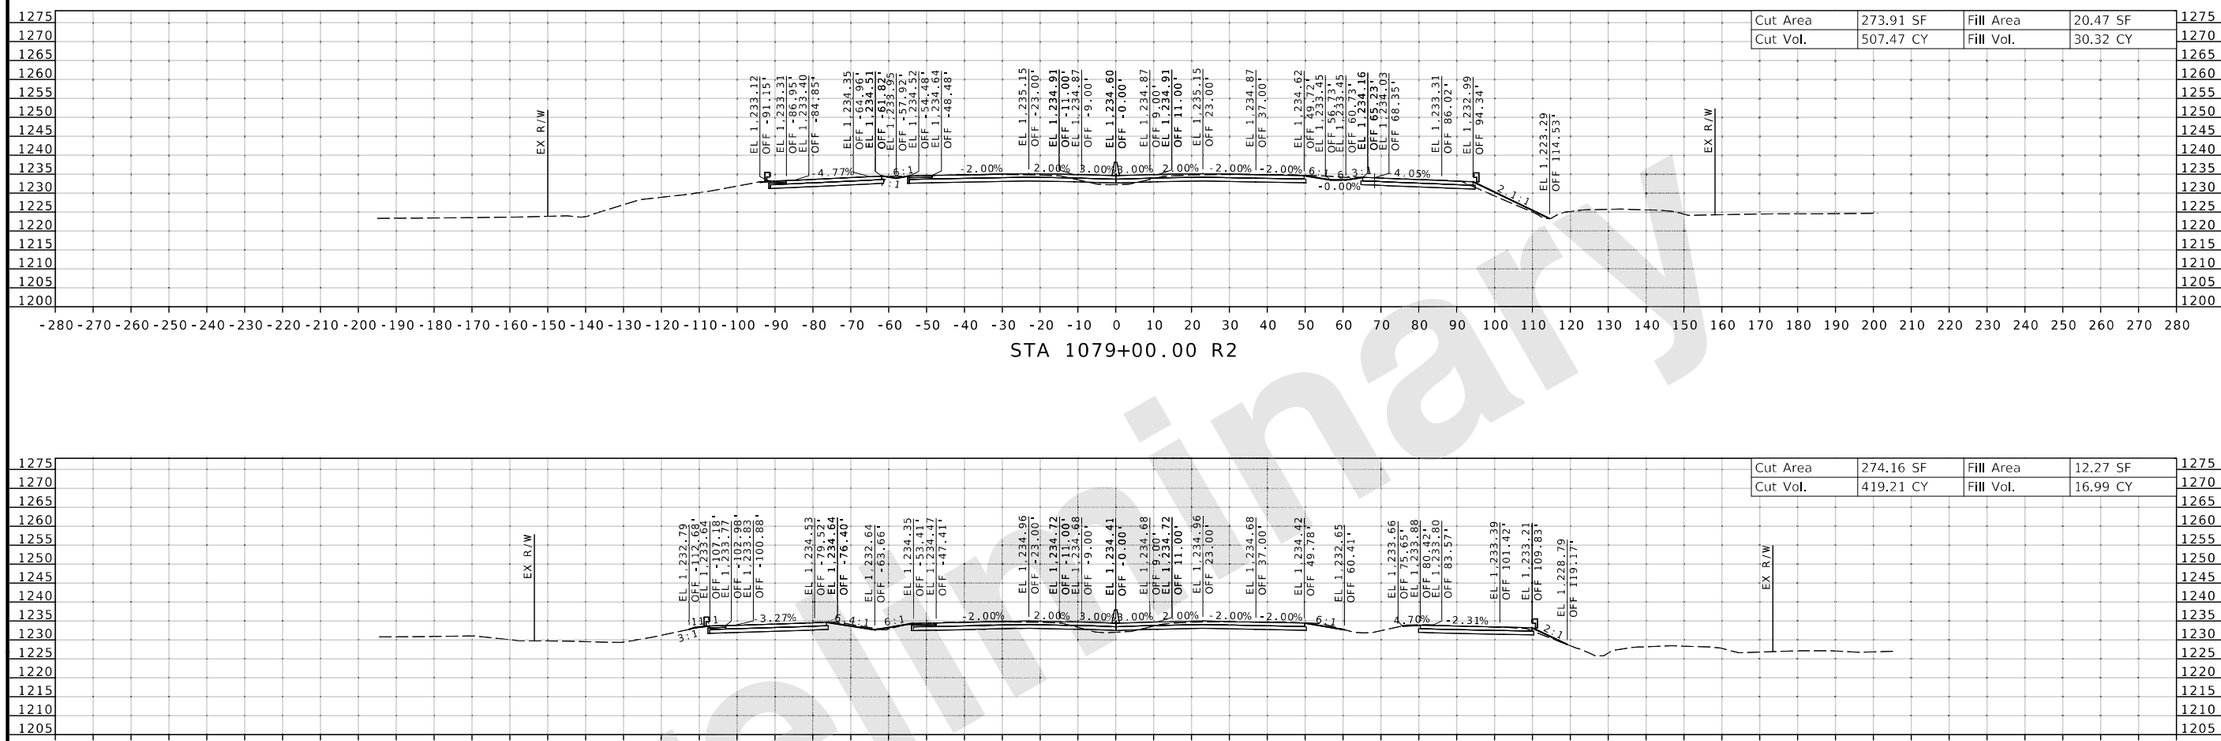

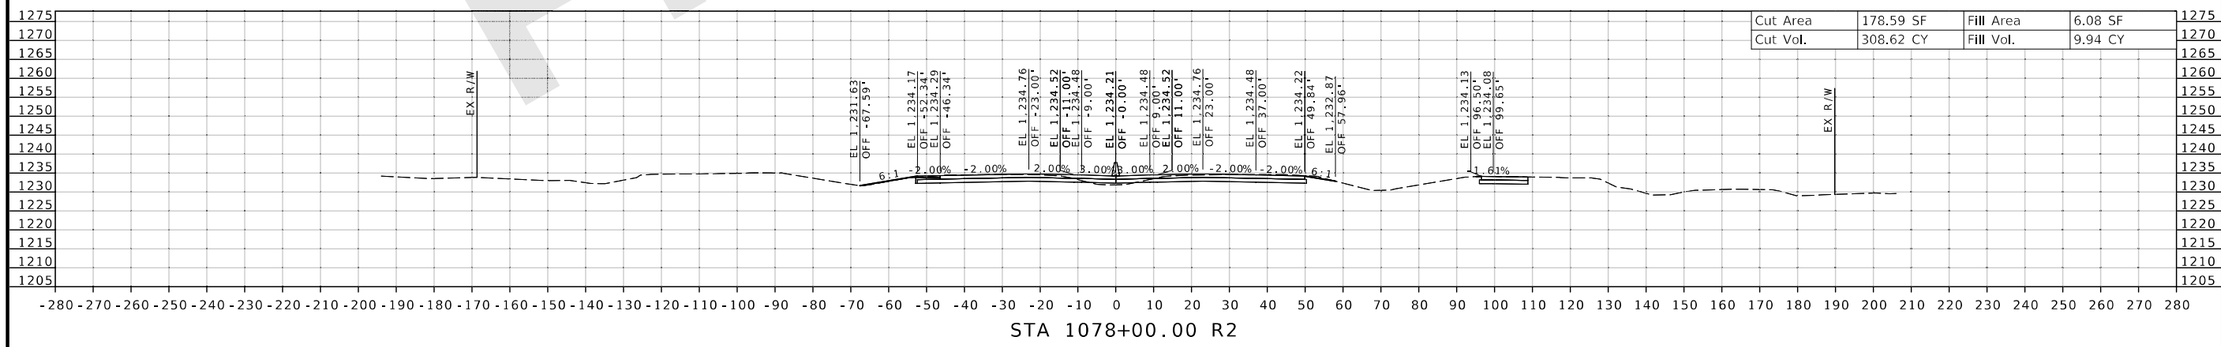

Preliminary

DATE PREPARED 8/20/2024
ROUTE I-44 | STATE MO
DISTRICT SW | SHEET NO. 5
COUNTY GREENE
JOB NO. JSU0076, J8I3044C, & JST0088B
PROJECT NO.
BRIDGE NO.

DESCRIPTION | DATE

IF A SEAL IS PRESENT ON THIS SHEET IT HAS BEEN ELECTRONICALLY SEALED AND DATED.

MISSOURI HIGHWAYS AND TRANSPORTATION COMMISSION
105 WEST CAPITOL
JEFFERSON CITY, MO 65102
1-888-ASK-MODOT (1-888-275-6636)

CMT
© Copyright CMT, Inc.
CRAWFORD, MURPHY & TILLY, INC.
1631 WEST ELFINDALE STREET
SPRINGFIELD, MO 65807 (417) 869-6009
ENGINEERING CORPORATION - 000631

REV.

JSU0076 & JST0088B
CROSS SECTION
5 OF 198

L:\MoDOT\22004246-00_New\424600\Sheets\J8I3044C & JSU0076\400_NEW_JSU0076_CrossSection_Sheets.dgn 2:27:57 PM 8/20/2024

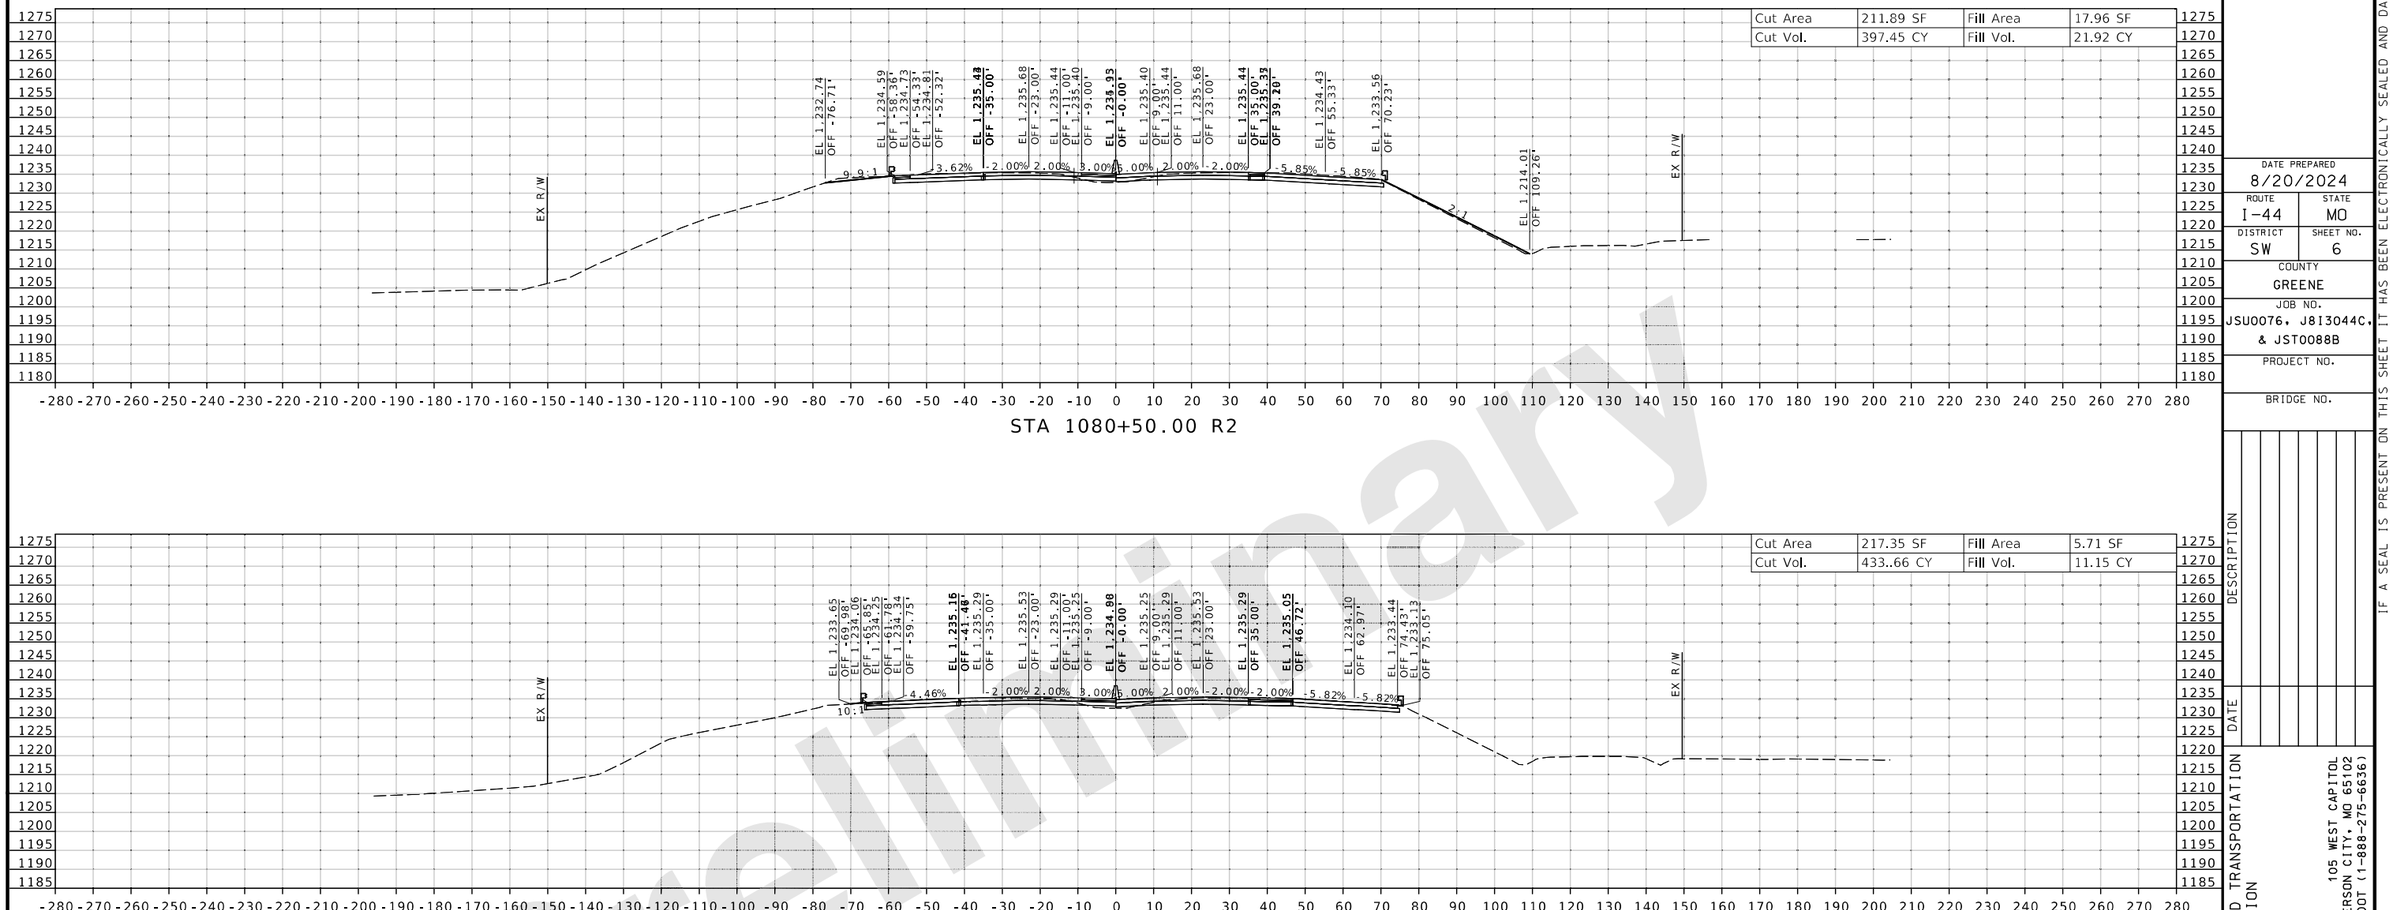

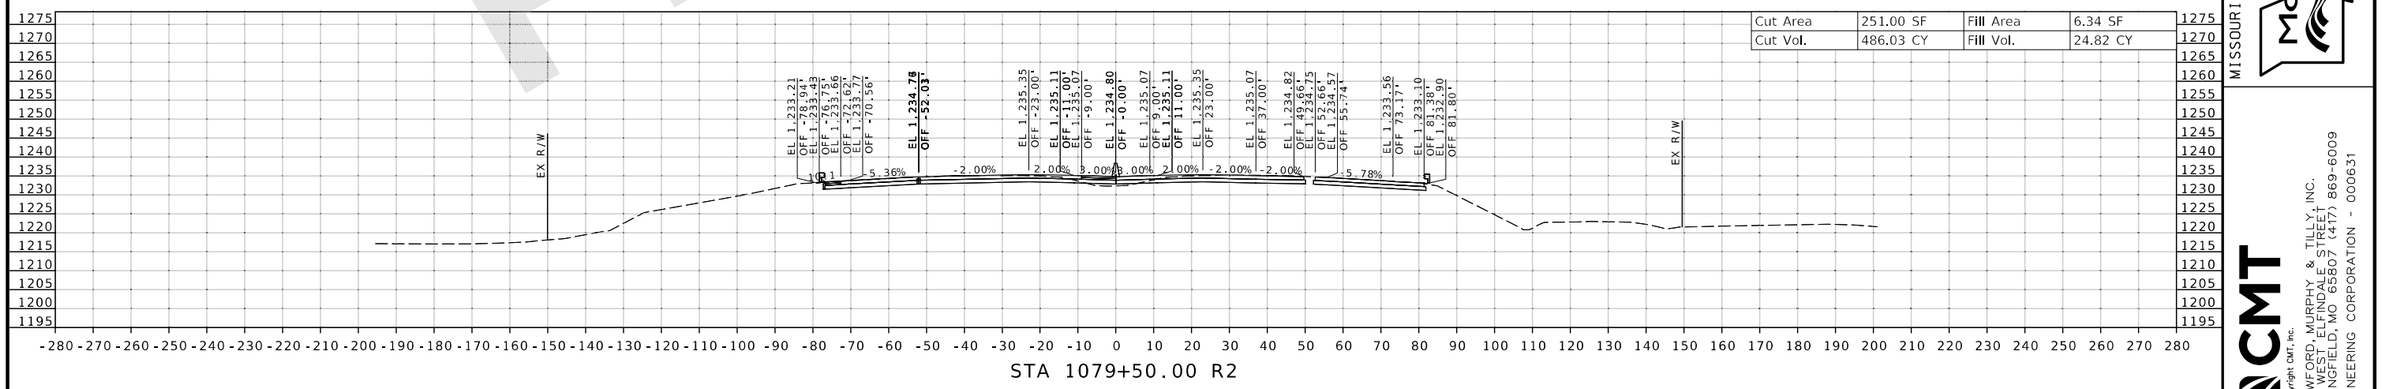

Preliminary

DATE PREPARED 8/20/2024
ROUTE I-44 | STATE MO
DISTRICT SW | SHEET NO. 6
COUNTY GREENE
JOB NO. JSU0076, J8I3044C, & JST0088B
PROJECT NO.
BRIDGE NO.

DESCRIPTION | DATE

MISSOURI HIGHWAYS AND TRANSPORTATION COMMISSION
105 WEST CAPITOL
JEFFERSON CITY, MO 65102
1-888-ASK-MODOT (1-888-275-6636)

CMT
©Copyright CMT, Inc.
CRAWFORD, MURPHY & TILLY, INC.
1631 WEST ELFINDALE STREET
SPRINGFIELD, MO 65807 (417) 869-6009
ENGINEERING CORPORATION - 000631

IF A SEAL IS PRESENT ON THIS SHEET IT HAS BEEN ELECTRONICALLY SEALED AND DATED.

JSU0076 & JST0088B
CROSS SECTION
6 OF 198

REV.

L:\MoDOT\22004246-00_New\424600\Sheets\J8I3044C & JSU0076\400_NEW_JSU0076_CrossSection_Sheets.dgn 2:28:01 PM 8/20/2024

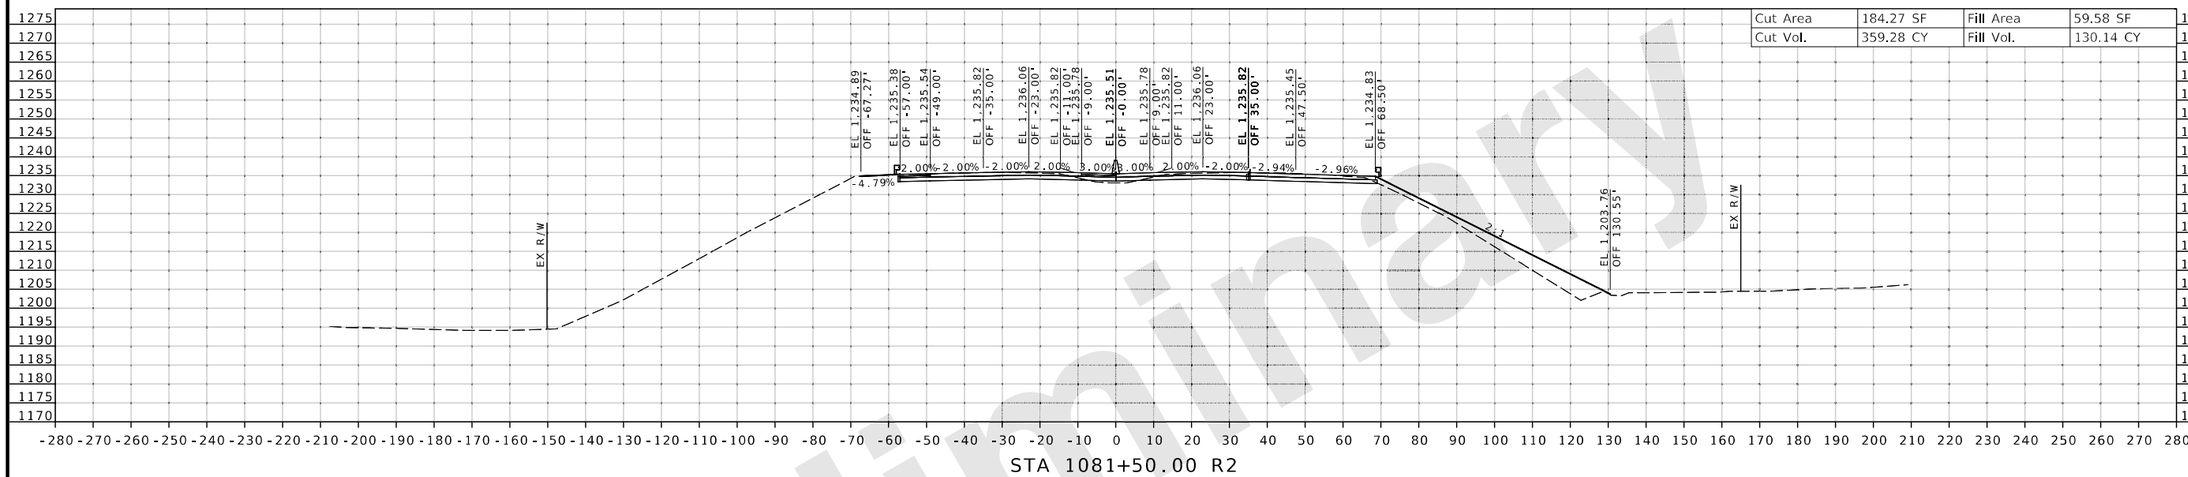

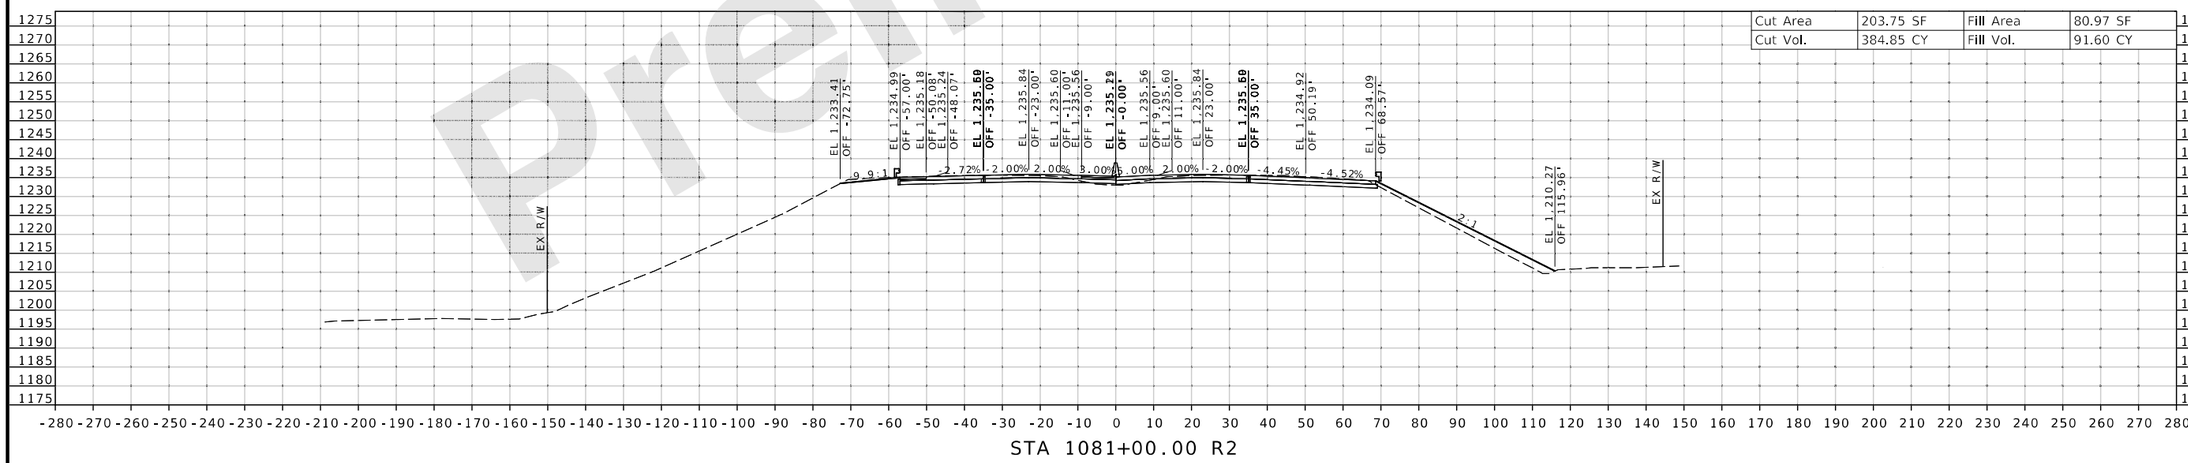

Preliminary

DATE PREPARED
8/20/2024

ROUTE	STATE
I-44	MO
DISTRICT	SHEET NO.
SW	7

COUNTY
GREENE

JOB NO.
JSU0076, J8I3044C, & JST0088B

PROJECT NO.

BRIDGE NO.

DATE	DESCRIPTION	REV.

IF A SEAL IS PRESENT ON THIS SHEET IT HAS BEEN ELECTRONICALLY SEALED AND DATED.

MISSOURI HIGHWAYS AND TRANSPORTATION COMMISSION
105 WEST CAPITOL
JEFFERSON CITY, MO 65102
1-888-ASK-MODOT (1-888-275-6636)

CMT
©Copyright CMT, Inc.
CRAWFORD, MURPHY & TILLY, INC.
1631 WEST ELFINDALE STREET
SPRINGFIELD, MO 65807 (417) 869-6009
ENGINEERING CORPORATION - 000631

JSU0076 & JST0088B

CROSS SECTION
7 OF 198

L:\MoDOT\22004246-00_New\424600\Sheets\J8I3044C & JSU0076\400_NEW_JSU0076_CrossSection_Sheets.dgn 2:28:05 PM 8/20/2024

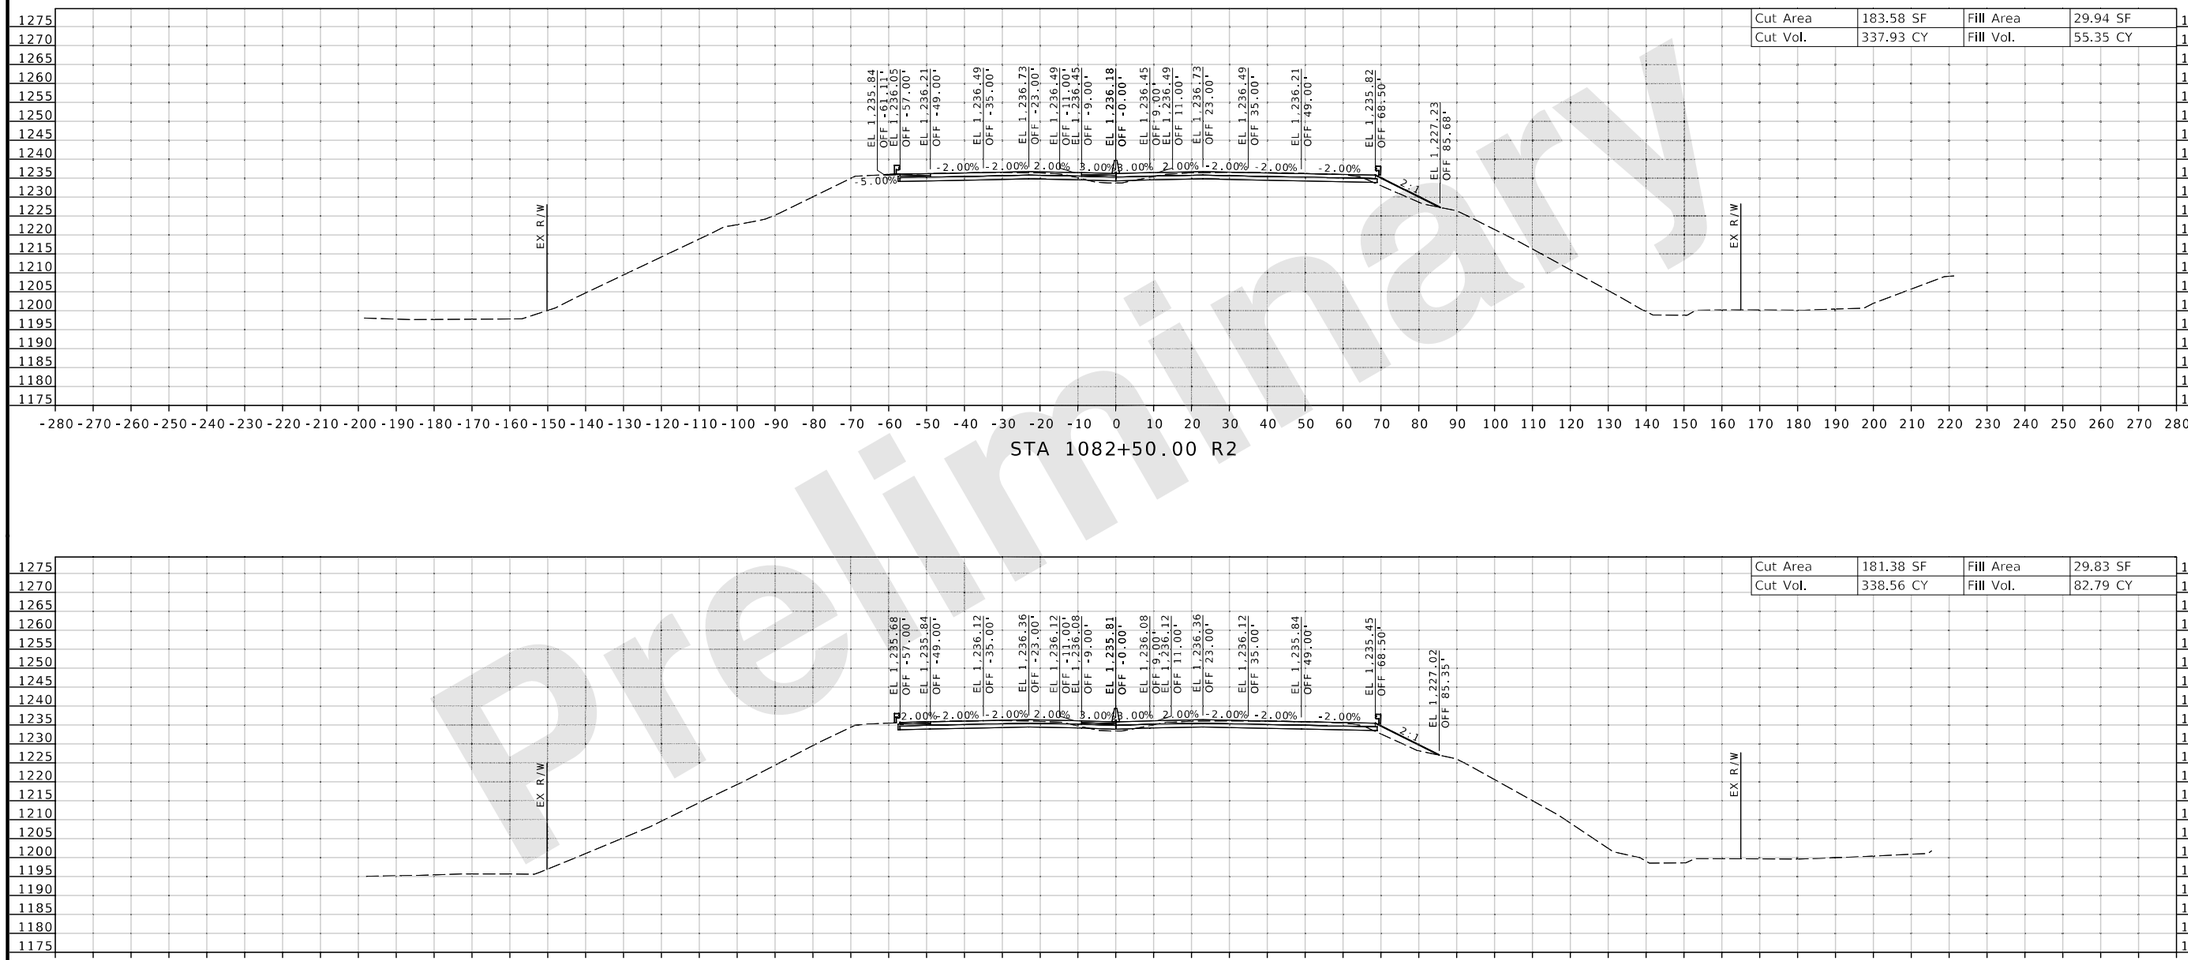

Preliminary

DATE PREPARED 8/20/2024

ROUTE	STATE
I-44	MO
DISTRICT	SHEET NO.
SW	8

COUNTY: GREENE

JOB NO.: JSU0076, J8I3044C, & JST0088B

PROJECT NO.:

BRIDGE NO.:

DESCRIPTION	DATE

IF A SEAL IS PRESENT ON THIS SHEET IT HAS BEEN ELECTRONICALLY SEALED AND DATED.

MISSOURI HIGHWAYS AND TRANSPORTATION COMMISSION
105 WEST CAPITOL
JEFFERSON CITY, MO 65102
1-888-ASK-MODOT (1-888-275-6636)

CMT
© Copyright CMT, Inc.
CRAWFORD, MURPHY & TILLY, INC.
1631 WEST ELFINDALE STREET
SPRINGFIELD, MO 65807 (417) 869-6009
ENGINEERING CORPORATION - 000631

JSU0076 & JST0088B

CROSS SECTION
8 OF 198

REV.

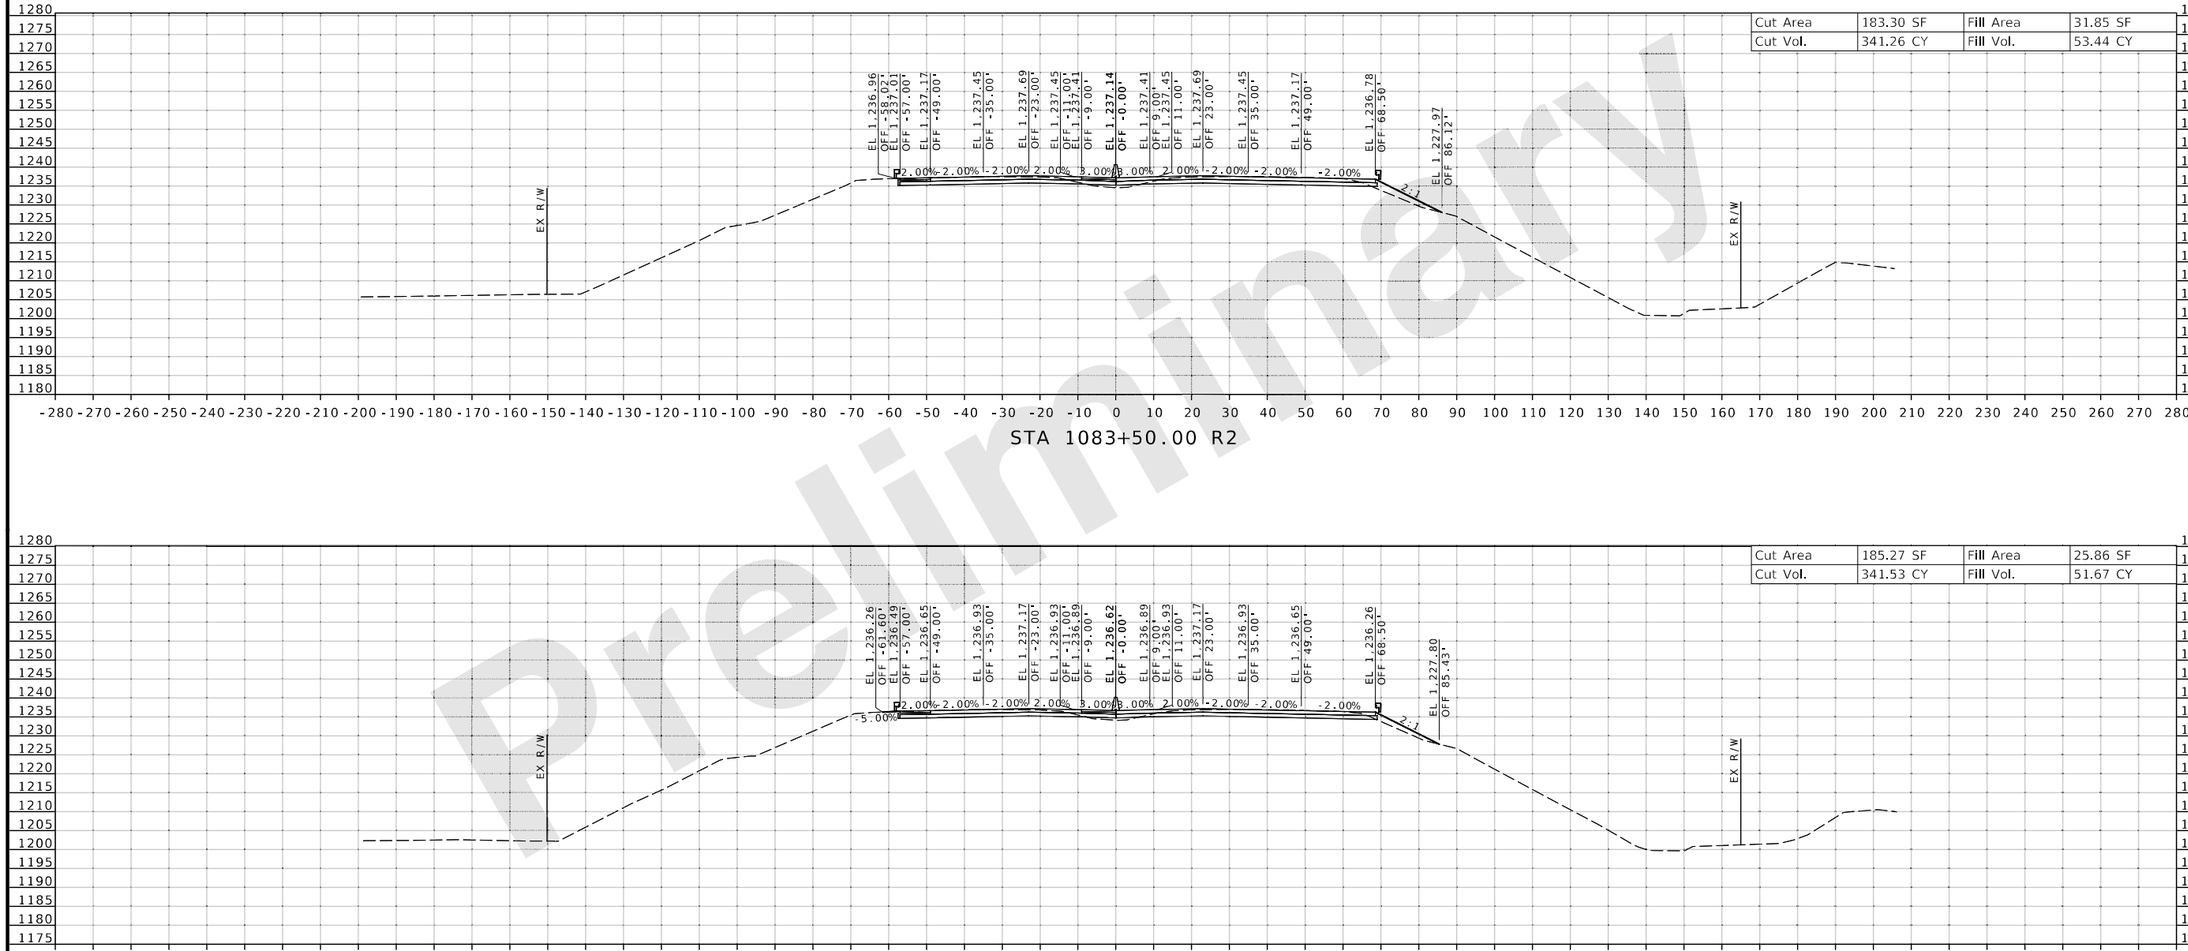

Preliminary

DATE PREPARED 8/20/2024

ROUTE	STATE
I-44	MO
DISTRICT	SHEET NO.
SW	9

COUNTY: GREENE

JOB NO.: JSU0076, J8I3044C, & JST0088B

PROJECT NO.:

BRIDGE NO.:

IF A SEAL IS PRESENT ON THIS SHEET IT HAS BEEN ELECTRONICALLY SEALED AND DATED.

REV.	DESCRIPTION	DATE

MISSOURI HIGHWAYS AND TRANSPORTATION COMMISSION

105 WEST CAPITOL
JEFFERSON CITY, MO 65102
1-888-ASK-MODOT (1-888-275-6636)

CMT
© Copyright CMT, Inc.
CRAWFORD, MURPHY & TILLY, INC.
1631 WEST ELFINDALE STREET
SPRINGFIELD, MO 65807 (417) 869-6009
ENGINEERING CORPORATION - 000631

JSU0076 & JST0088B

CROSS SECTION
9 OF 198

L:\MoDOT\22004246-00_New\424600\Sheets\J8I3044C & JSU0076\400_NEW_JSU0076_CrossSection_Sheets.dgn 2:28:11 PM 8/20/2024

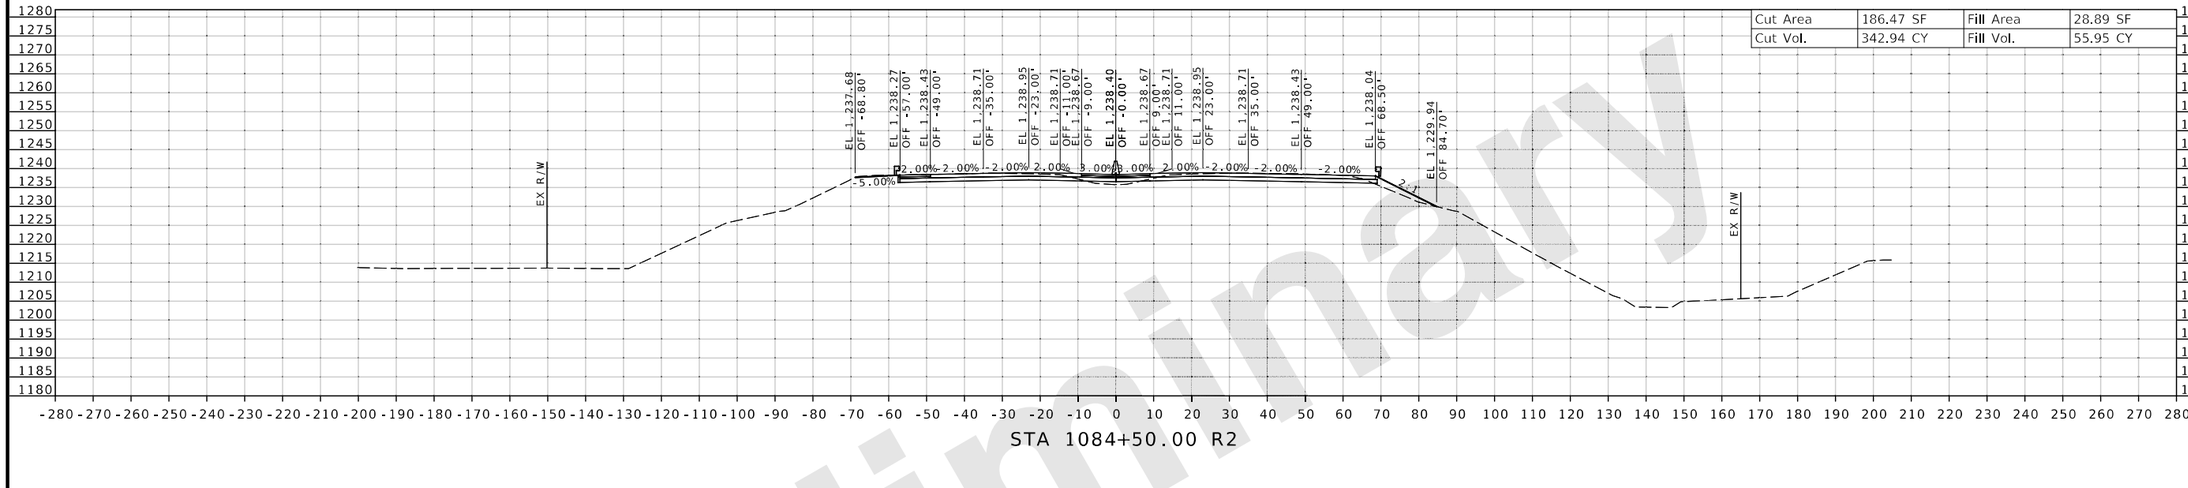

STA 1084+50.00 R2

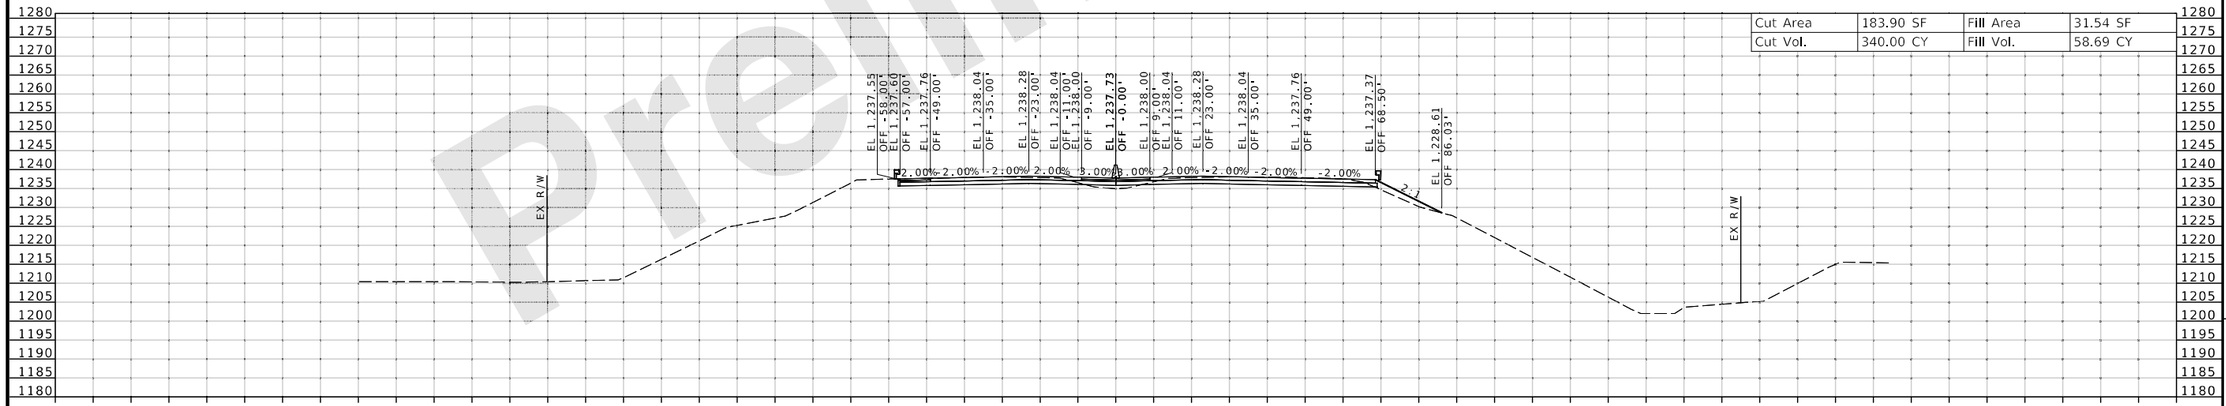

STA 1084+00.00 R2

Preliminary

DATE PREPARED
8/20/2024

ROUTE	STATE
I-44	MO
DISTRICT	SHEET NO.
SW	10

COUNTY
GREENE

JOB NO.
JSU0076, J8I3044C, & JST0088B

PROJECT NO.

BRIDGE NO.

IF A SEAL IS PRESENT ON THIS SHEET IT HAS BEEN ELECTRONICALLY SEALED AND DATED.

REV.	DESCRIPTION	DATE

MISSOURI HIGHWAYS AND TRANSPORTATION COMMISSION

105 WEST CAPITOL
JEFFERSON CITY, MO 65102
1-888-ASK-MODOT (1-888-275-6636)

CMT
CRAWFORD, MURPHY & TILLY, INC.
1631 WEST ELFINDALE STREET
SPRINGFIELD, MO 65807 (417) 869-6009
ENGINEERING CORPORATION - 000631

© Copyright CMT, Inc.

JSU0076 & JST0088B

CROSS SECTION
10 OF 198

L:\MoDOT\22004246-00_New\424600\Sheets\J8I3044C & JSU0076\400_NEW_JSU0076_CrossSection_Sheets.dgn 2:28:13 PM 8/20/2024

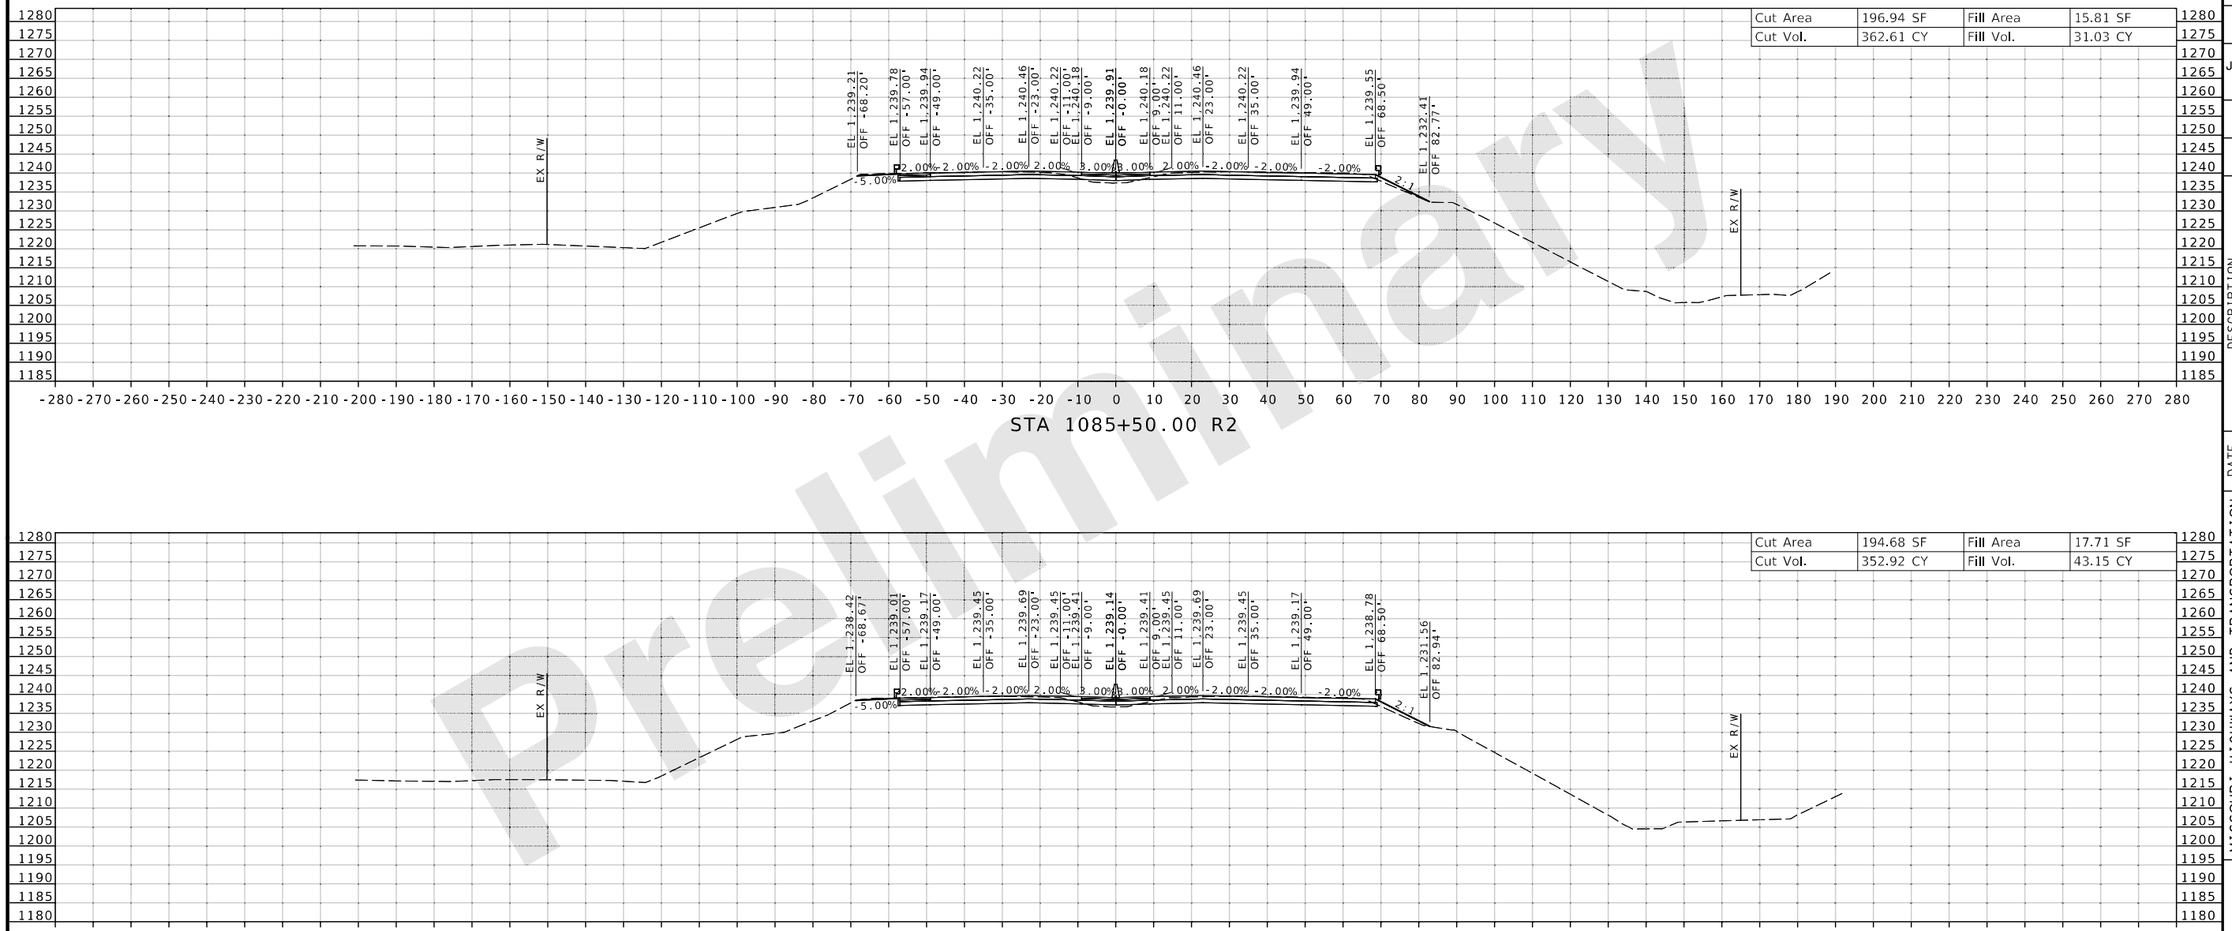

Preliminary

DATE PREPARED
8/20/2024

ROUTE	STATE
I-44	MO
DISTRICT	SHEET NO.
SW	11

COUNTY
GREENE

JOB NO.
JSU0076, J8I3044C, & JST0088B

PROJECT NO.

BRIDGE NO.

IF A SEAL IS PRESENT ON THIS SHEET IT HAS BEEN ELECTRONICALLY SEALED AND DATED.

DESCRIPTION	DATE

MISSOURI HIGHWAYS AND TRANSPORTATION COMMISSION
105 WEST CAPITOL
JEFFERSON CITY, MO 65102
1-888-ASK-MODOT (1-888-275-6636)

CMT
© Copyright CMT, Inc.
CRAWFORD, MURPHY & TILLY, INC.
1631 WEST ELFINDALE STREET
SPRINGFIELD, MO 65807 (417) 869-6009
ENGINEERING CORPORATION - 000631

REV.

JSU0076 & JST0088B

CROSS SECTION
11 OF 198

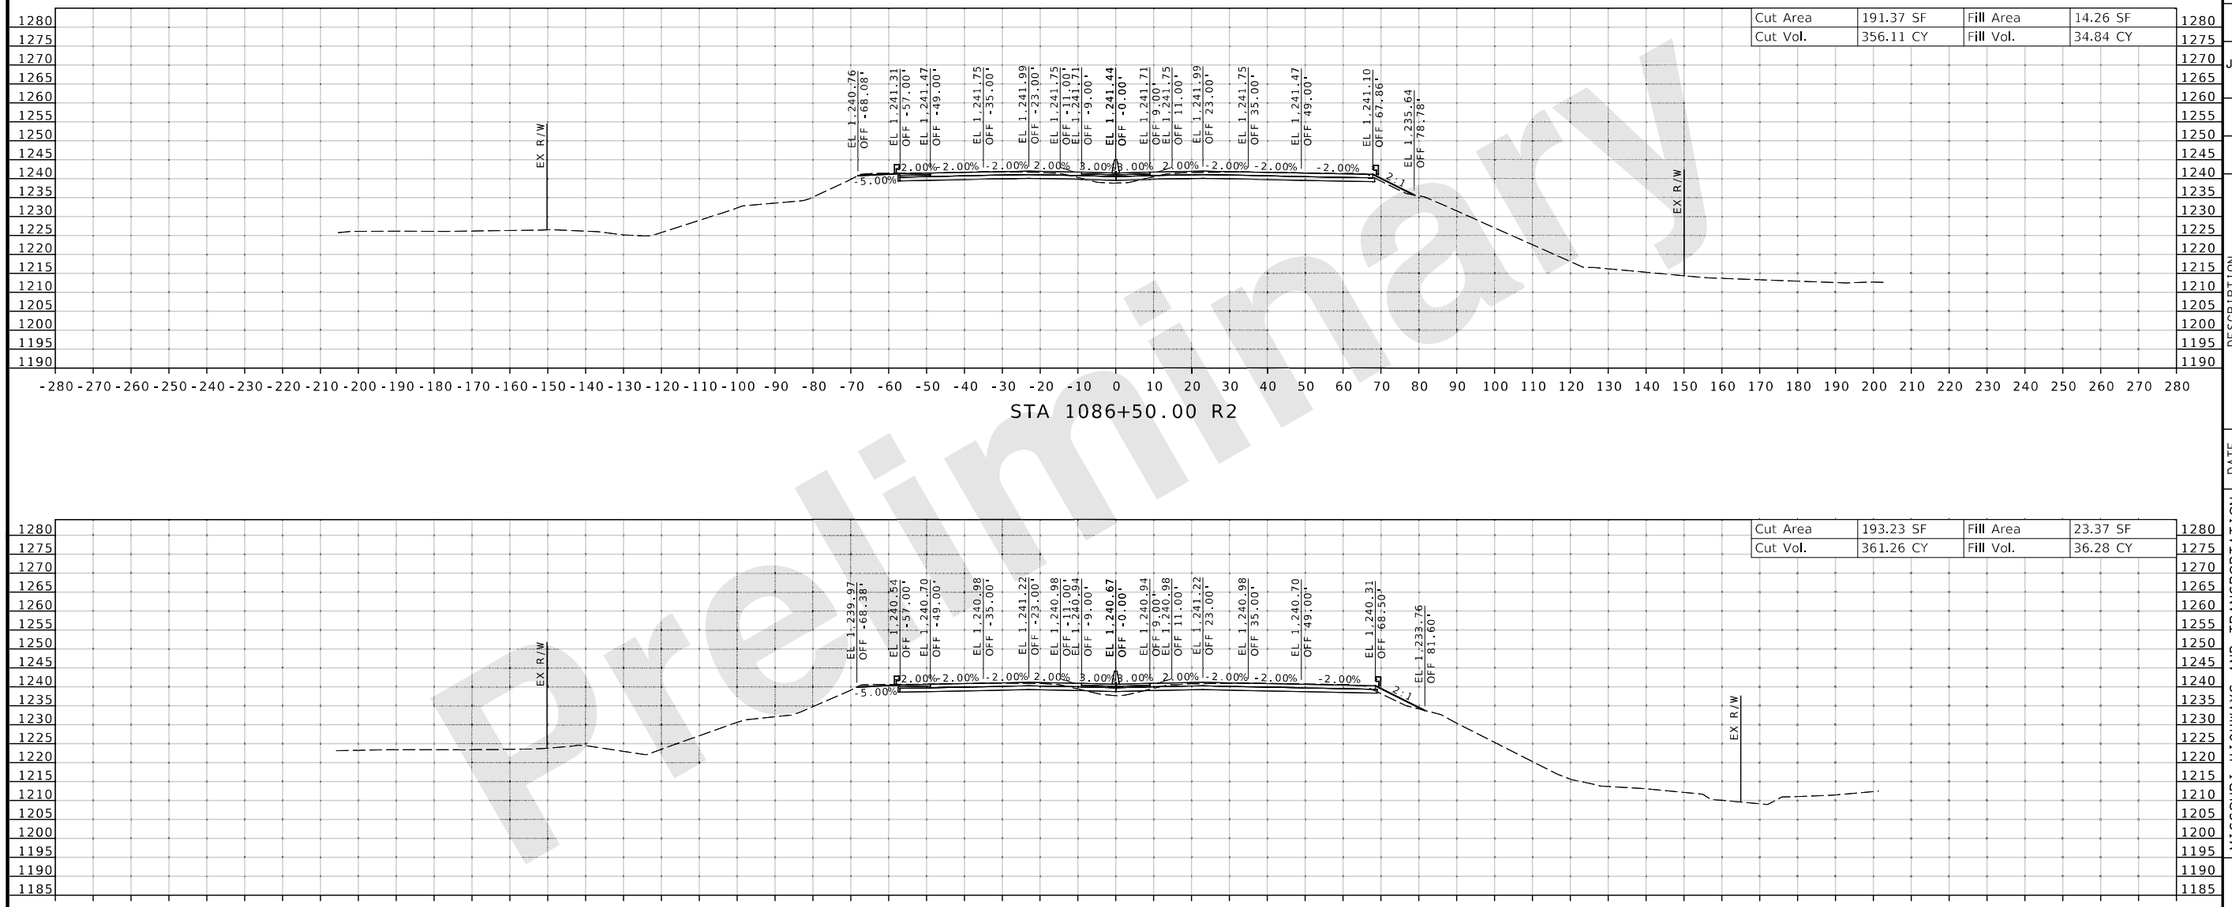

Preliminary

DATE PREPARED 8/20/2024

ROUTE	STATE
I-44	MO
DISTRICT	SHEET NO.
SW	12

COUNTY: GREENE

JOB NO.: JSU0076, J8I3044C, & JST0088B

PROJECT NO.:

BRIDGE NO.:

DESCRIPTION	DATE

IF A SEAL IS PRESENT ON THIS SHEET IT HAS BEEN ELECTRONICALLY SEALED AND DATED.

MISSOURI HIGHWAYS AND TRANSPORTATION COMMISSION
105 WEST CAPITOL
JEFFERSON CITY, MO 65102
1-888-ASK-MODOT (1-888-275-6636)

CMT
CRAWFORD, MURPHY & TILLY, INC.
1631 WEST ELFINDALE STREET
SPRINGFIELD, MO 65807 (417) 869-6009
ENGINEERING CORPORATION - 000631

© Copyright CMT, Inc.

JSU0076 & JST0088B

CROSS SECTION
12 OF 198

REV.

L:\MoDOT\22004246-00_New\424600\Sheets\J8I3044C & JSU0076\400_NEW_JSU0076_CrossSection_Sheets.dgn 2:28:19 PM 8/20/2024

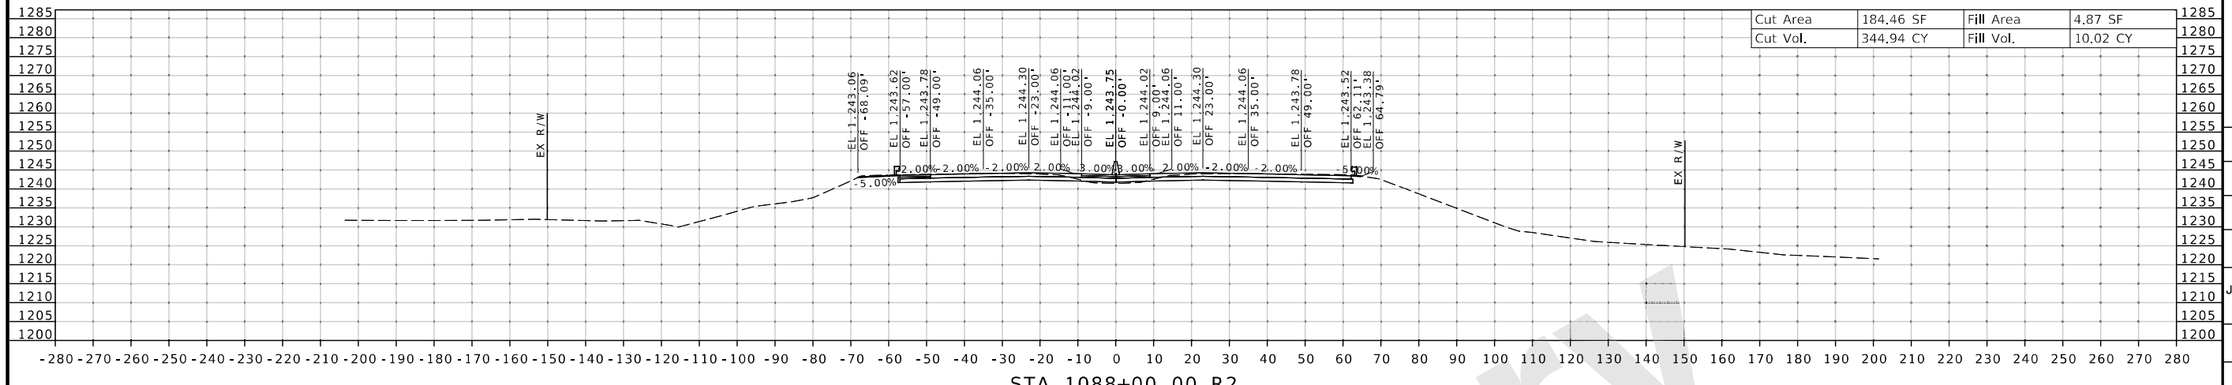

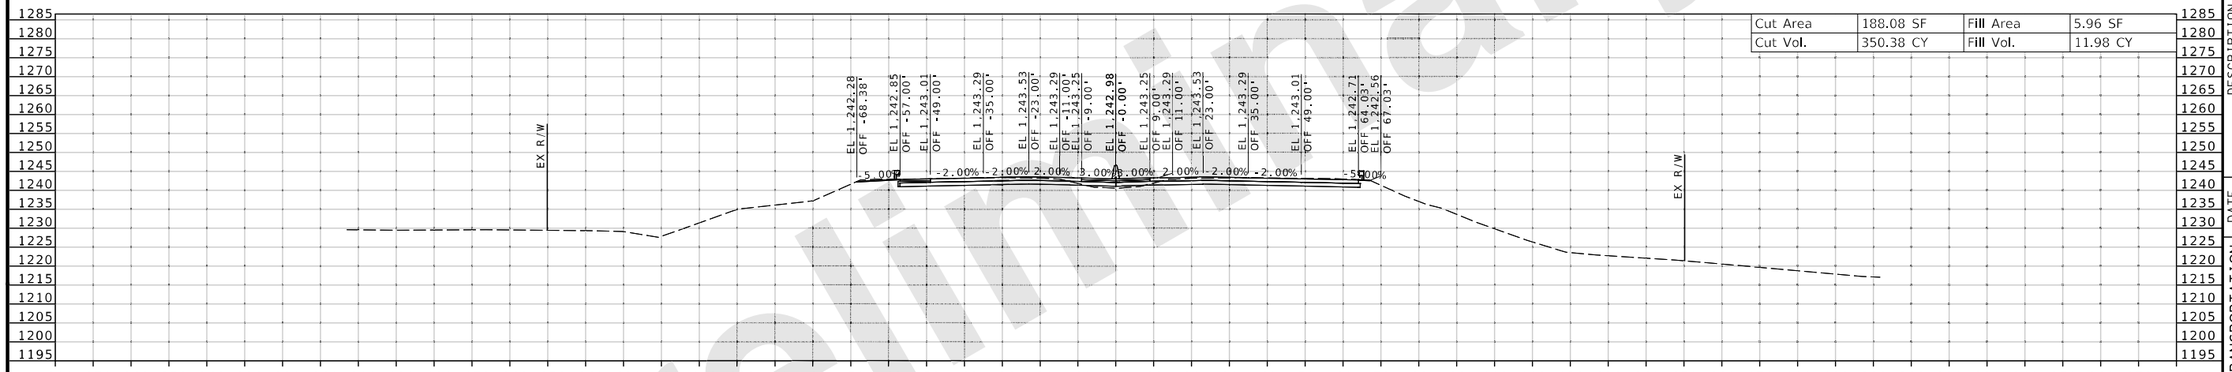

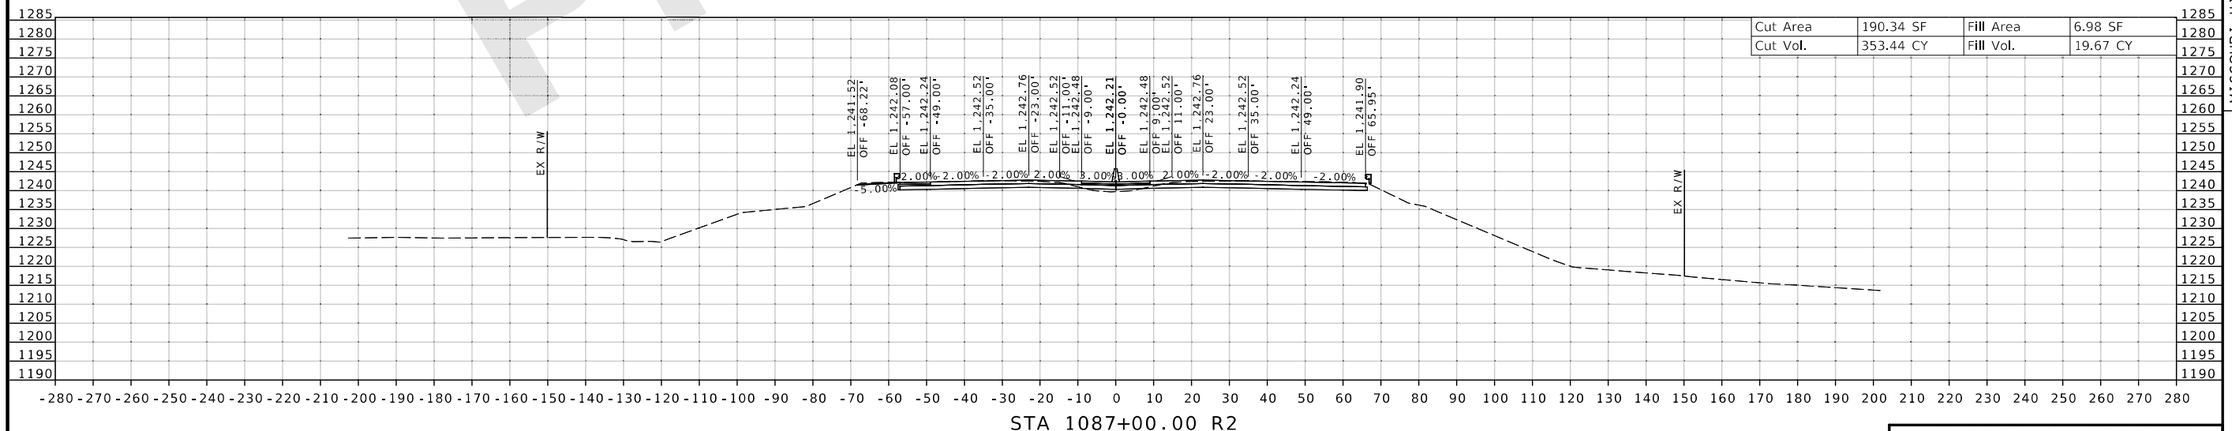

Preliminary

DATE PREPARED
8/20/2024

ROUTE	STATE
I-44	MO
DISTRICT	SHEET NO.
SW	13

COUNTY
GREENE

JOB NO.
JSU0076, J8I3044C, & JST0088B

PROJECT NO.

BRIDGE NO.

REV.	DESCRIPTION	DATE

IF A SEAL IS PRESENT ON THIS SHEET IT HAS BEEN ELECTRONICALLY SEALED AND DATED.

MISSOURI HIGHWAYS AND TRANSPORTATION COMMISSION

105 WEST CAPITOL
JEFFERSON CITY, MO 65102
1-888-ASK-MODOT (1-888-275-6636)

CMT
CRAWFORD, MURPHY & TILLY, INC.
1631 WEST ELFINDALE STREET
SPRINGFIELD, MO 65807 (417) 869-6009
ENGINEERING CORPORATION - 000631

© Copyright CMT, Inc.

JSU0076 & JST0088B

CROSS SECTION
13 OF 198

L:\MoDOT\22004246-00_New\424600\Sheets\J8I3044C & JSU0076\400_NEW_JSU0076_CrossSection_Sheets.dgn 2:28:23 PM 8/20/2024

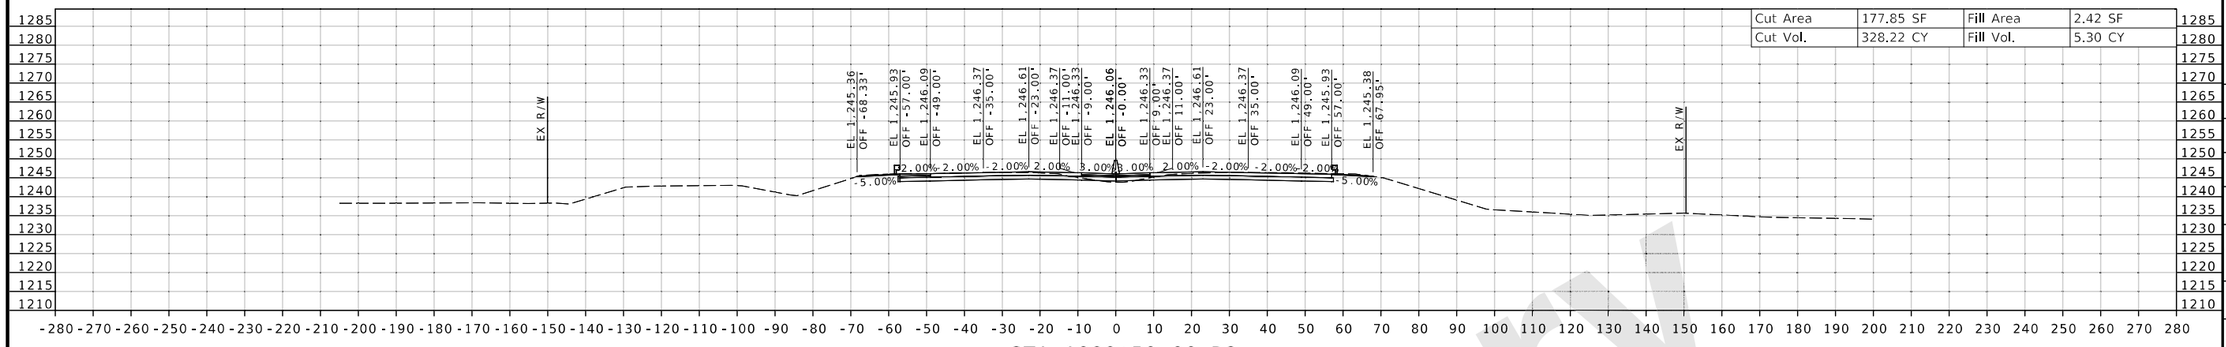

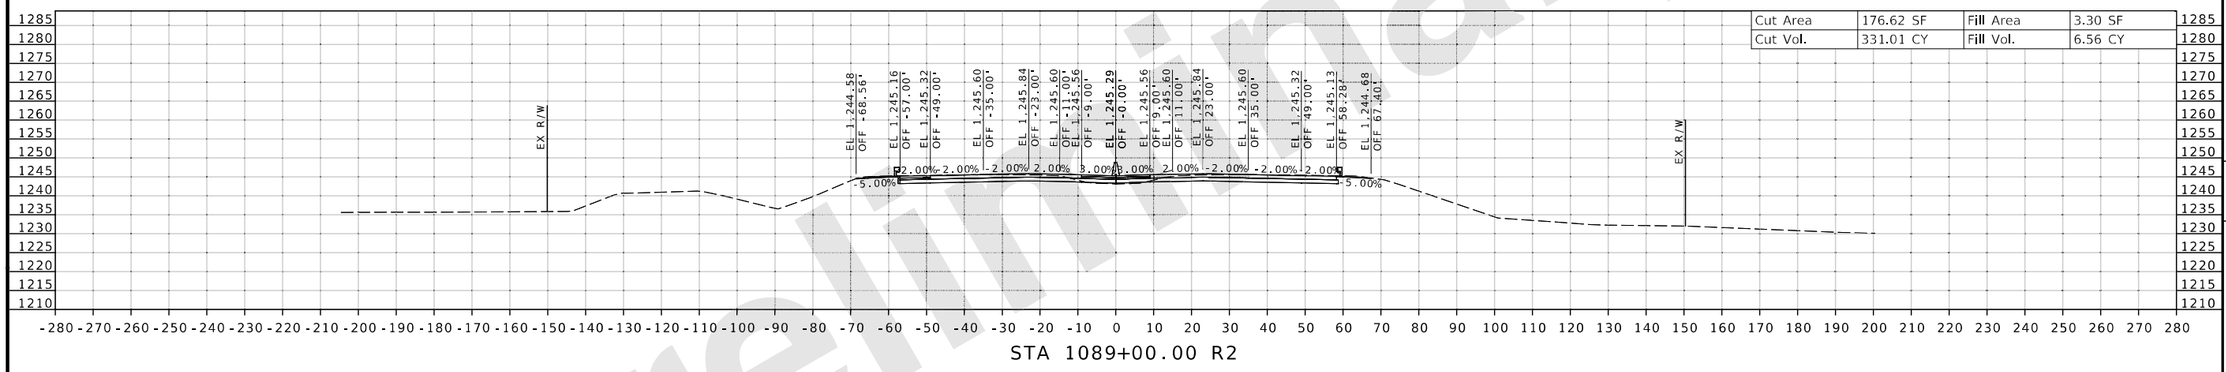

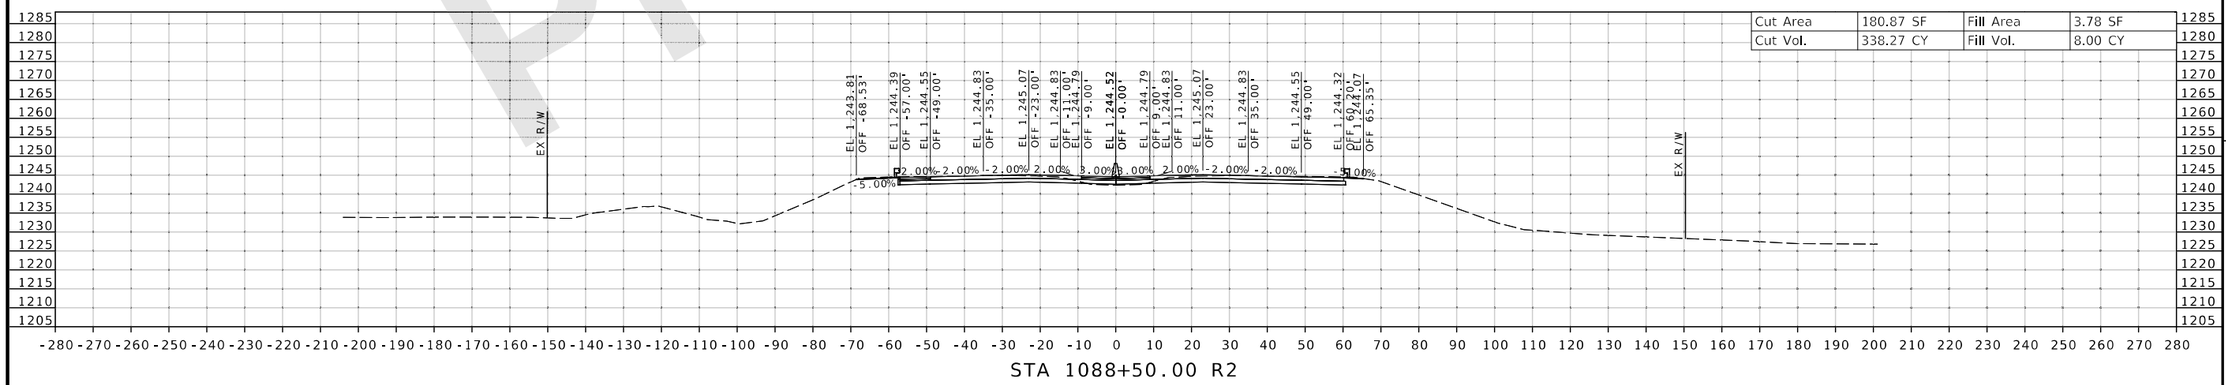

Preliminary

DATE PREPARED 8/20/2024

ROUTE	STATE
I-44	MO
DISTRICT	SHEET NO.
SW	14

COUNTY: GREENE

JOB NO.: JSU0076, J8I3044C, & JST0088B

PROJECT NO.:

BRIDGE NO.:

DESCRIPTION	DATE

IF A SEAL IS PRESENT ON THIS SHEET IT HAS BEEN ELECTRONICALLY SEALED AND DATED.

MISSOURI HIGHWAYS AND TRANSPORTATION COMMISSION
105 WEST CAPITOL
JEFFERSON CITY, MO 65102
1-888-ASK-MODOT (1-888-275-6636)

CMT
©Copyright CMT, Inc.
CRAWFORD, MURPHY & TILLY, INC.
1631 WEST ELFINDALE STREET
SPRINGFIELD, MO 65807 (417) 869-6009
ENGINEERING CORPORATION - 000631

JSU0076 & JST0088B

CROSS SECTION
14 OF 198

REV.

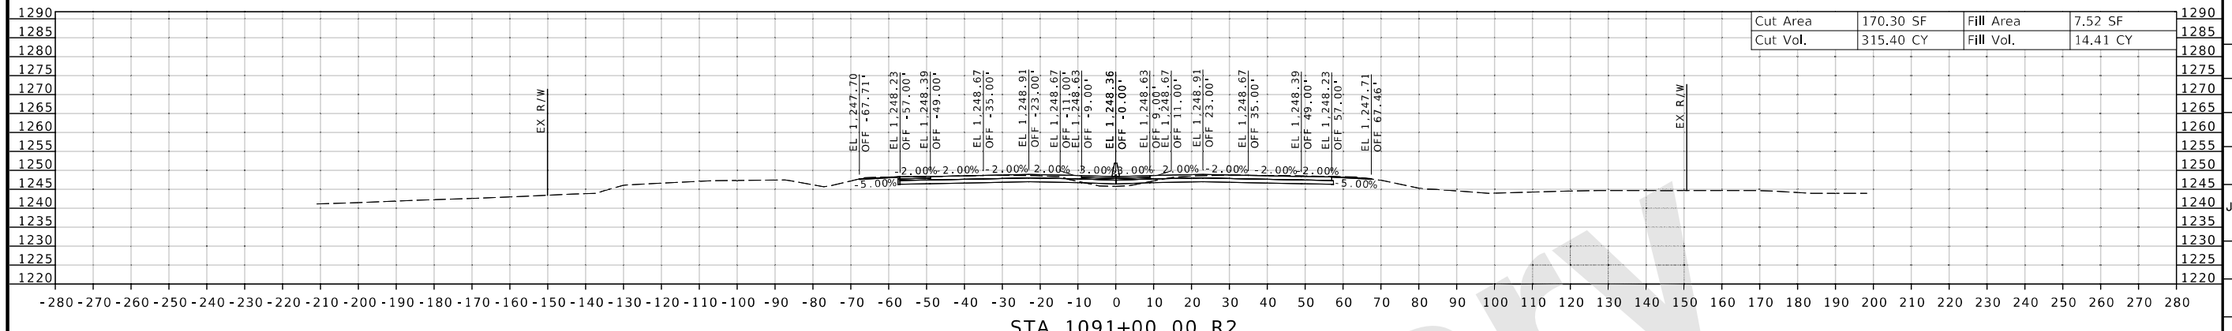

Cut Area	170.30 SF	Fill Area	7.52 SF
Cut Vol.	315.40 CY	Fill Vol.	14.41 CY

STA 1091+00.00 R2

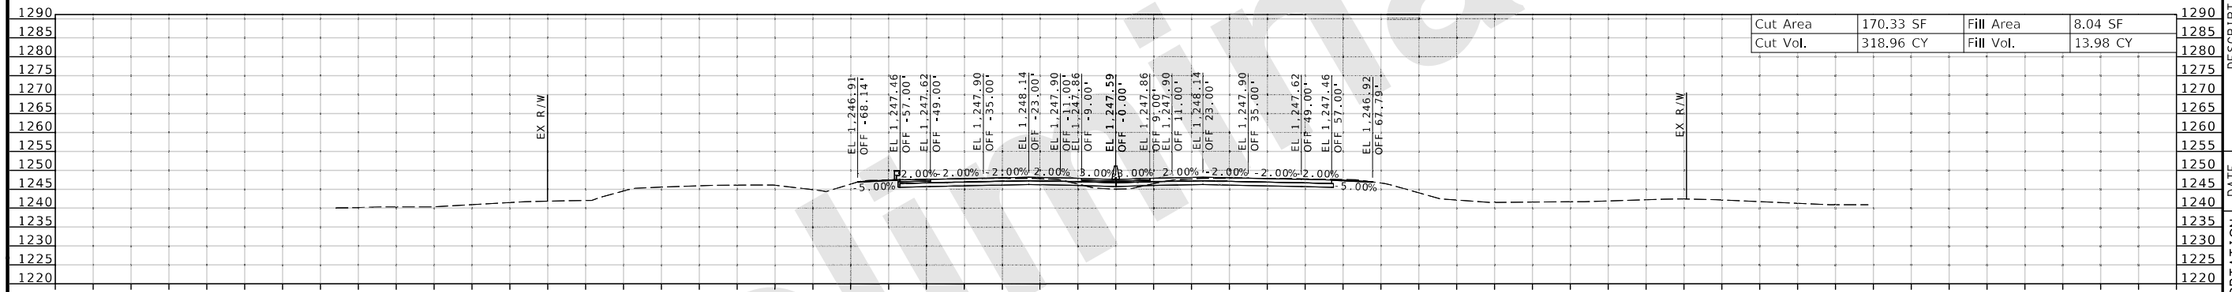

Cut Area	170.33 SF	Fill Area	8.04 SF
Cut Vol.	318.96 CY	Fill Vol.	13.98 CY

STA 1090+50.00 R2

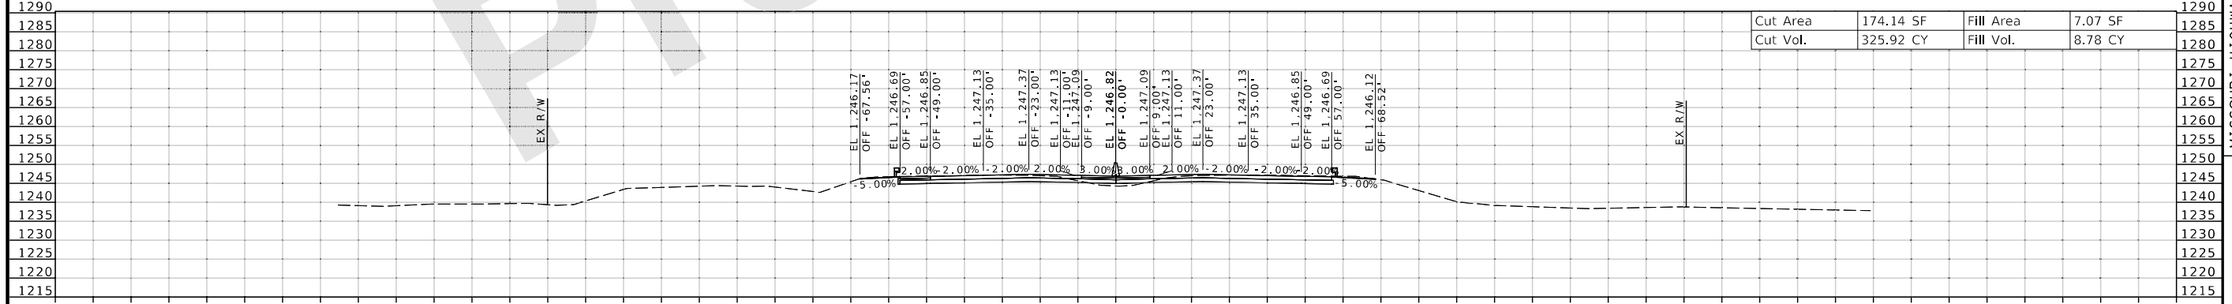

Cut Area	174.14 SF	Fill Area	7.07 SF
Cut Vol.	325.92 CY	Fill Vol.	8.78 CY

STA 1090+00.00 R2

Preliminary

IF A SEAL IS PRESENT ON THIS SHEET IT HAS BEEN ELECTRONICALLY SEALED AND DATED.

DATE PREPARED
8/20/2024

ROUTE	STATE
I-44	MO
DISTRICT	SHEET NO.
SW	15

COUNTY
GREENE

JOB NO.
JSU0076, J8I3044C, & JST0088B

PROJECT NO.

BRIDGE NO.

DESCRIPTION	DATE

MISSOURI HIGHWAYS AND TRANSPORTATION COMMISSION
105 WEST CAPITOL
JEFFERSON CITY, MO 65102
1-888-ASK-MODOT (1-888-275-6636)

CMT
© Copyright CMT, Inc.
CRAWFORD, MURPHY & TILLY, INC.
1631 WEST ELFINDALE STREET
SPRINGFIELD, MO 65807 (417) 869-6009
ENGINEERING CORPORATION - 000631

JSU0076 & JST0088B

CROSS SECTION
15 OF 198

REV.

L:\MoDOT\22004246-00_New\424600\Sheets\J8I3044C & JSU0076\400_NEW_JSU0076_CrossSection_Sheets.dgn 2:28:31 PM 8/20/2024

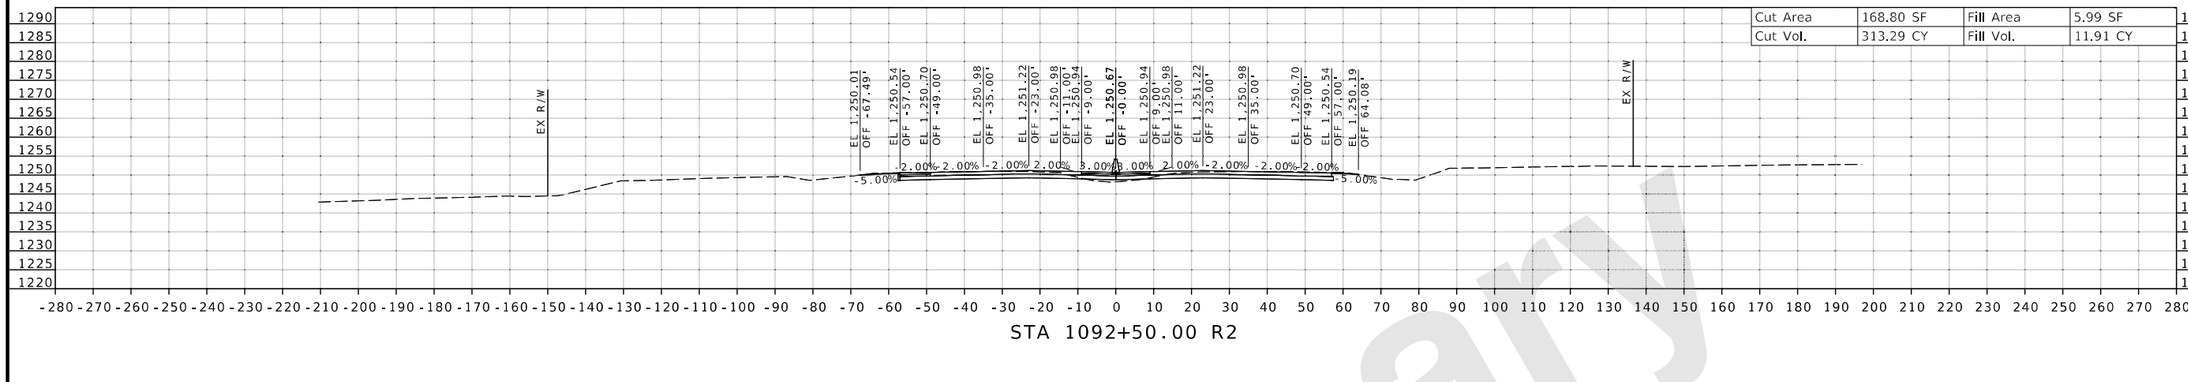

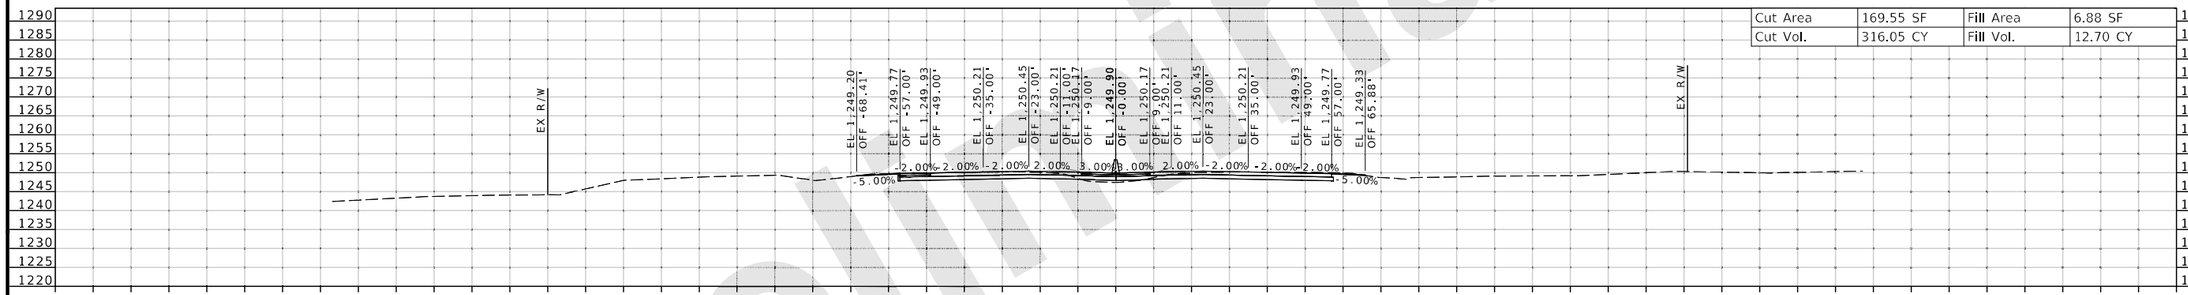

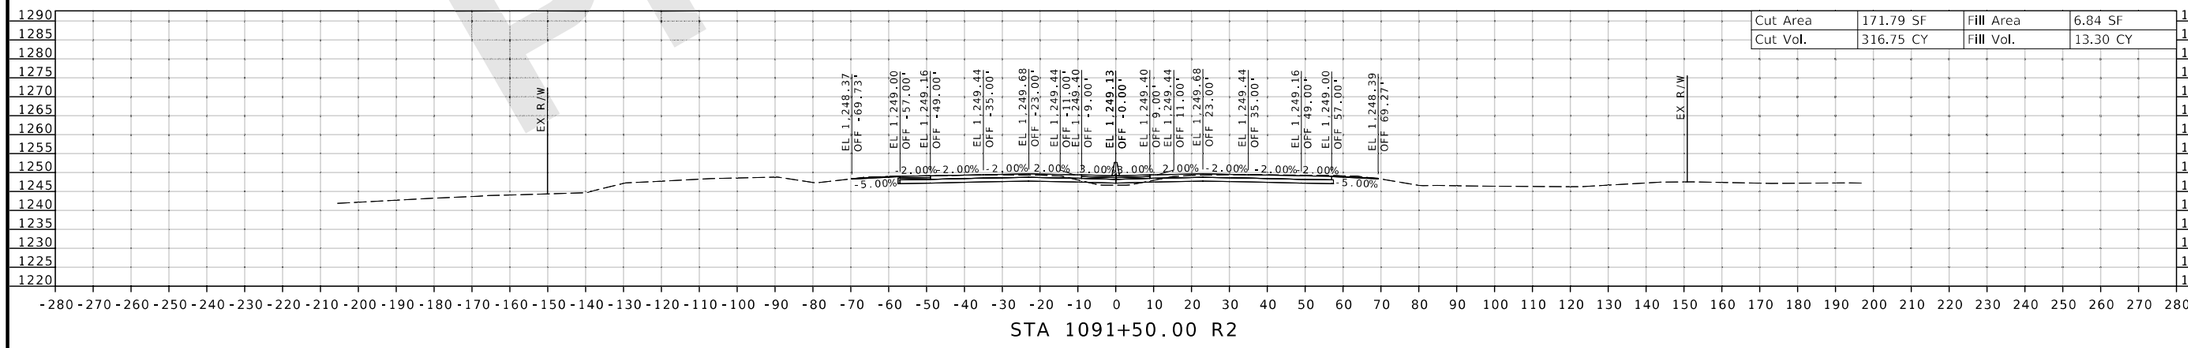

DATE PREPARED
8/20/2024

ROUTE	STATE
I-44	MO

DISTRICT	SHEET NO.
SW	16

COUNTY
GREENE

JOB NO.
JSU0076, J8I3044C, & JST0088B

PROJECT NO.

BRIDGE NO.

DESCRIPTION | DATE | REV.

MISSOURI HIGHWAYS AND TRANSPORTATION COMMISSION
105 WEST CAPITOL
JEFFERSON CITY, MO 65102
1-888-ASK-MODOT (1-888-275-6636)

CMT
CRAWFORD, MURPHY & TILLY, INC.
1631 WEST ELFINDALE STREET
SPRINGFIELD, MO 65807 (417) 869-6009
ENGINEERING CORPORATION - 000631
©Copyright CMT, Inc.

IF A SEAL IS PRESENT ON THIS SHEET IT HAS BEEN ELECTRONICALLY SEALED AND DATED.

JSU0076 & JST0088B
CROSS SECTION
16 OF 198

Preliminary

L:\MoDOT\22004246-00_New\424600\Sheets\J8I3044C & JSU0076\400_NEW_JSU0076_CrossSection_Sheets.dgn 2:28:36 PM 8/20/2024

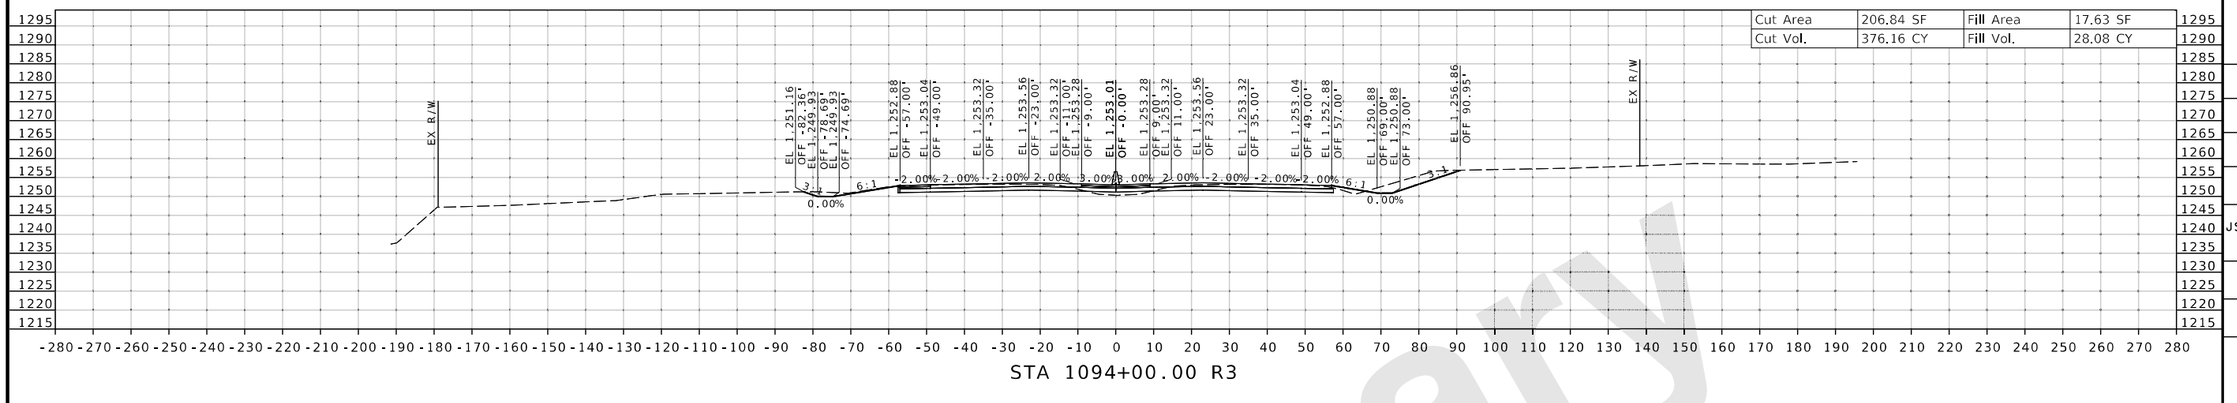

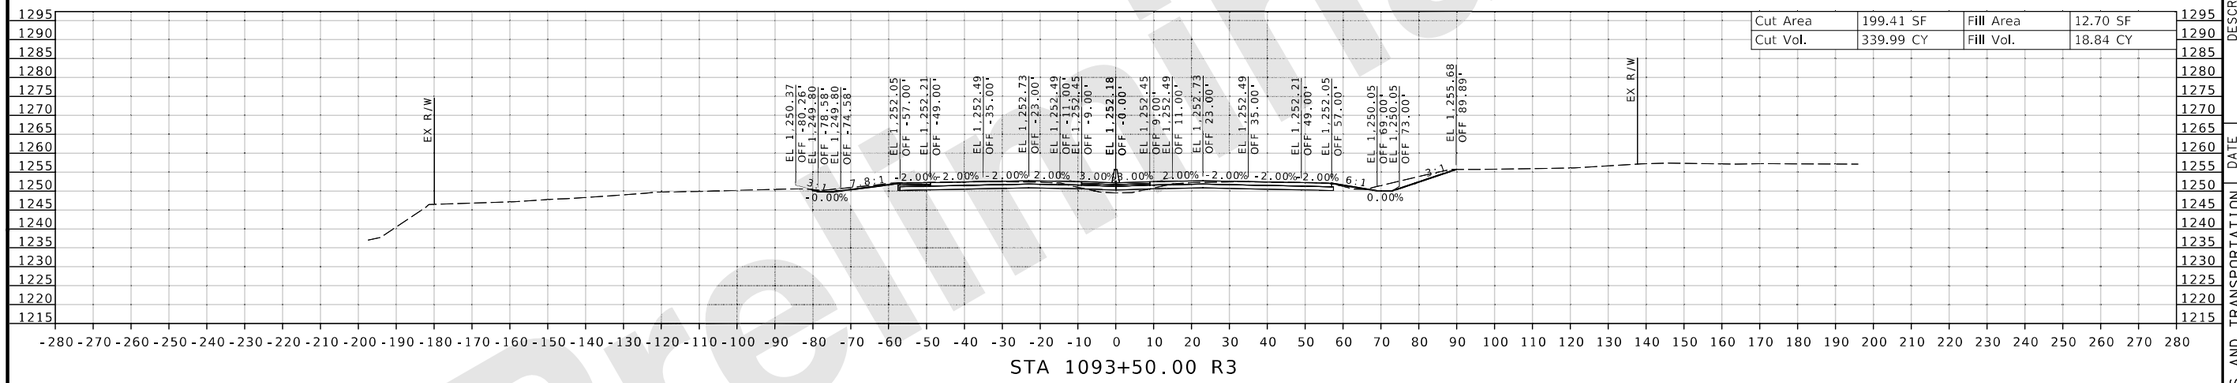

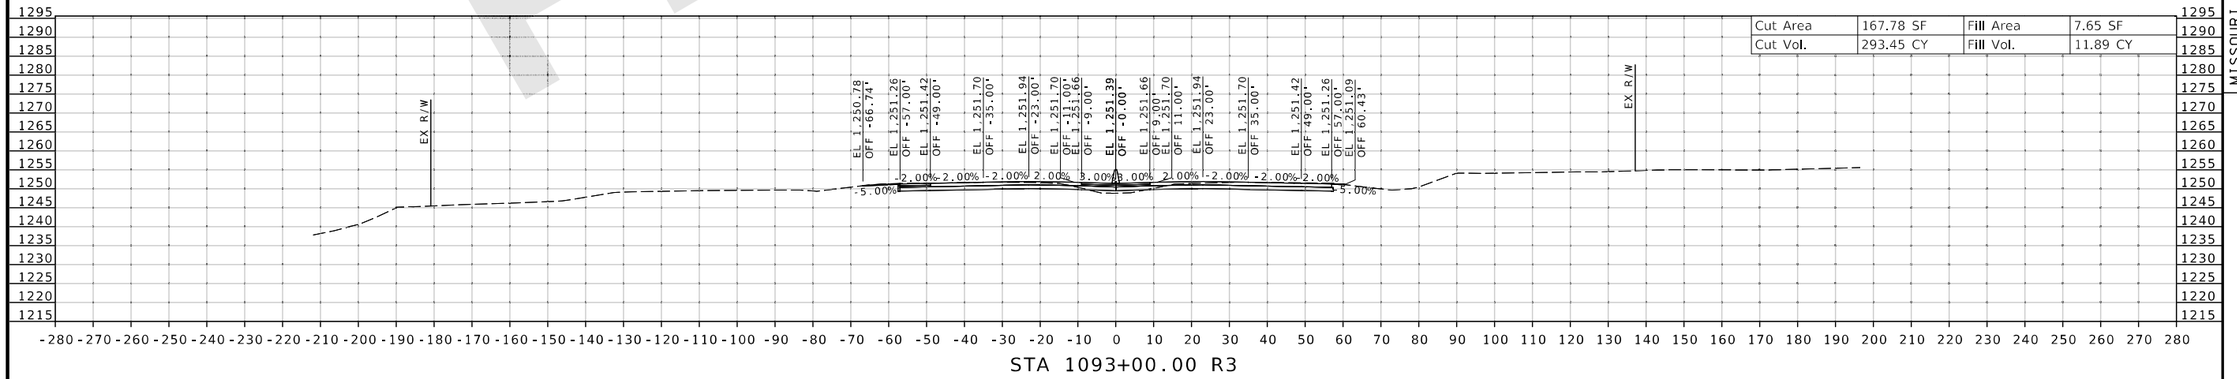

Preliminary

DATE PREPARED 8/20/2024
ROUTE I-44 | STATE MO
DISTRICT SW | SHEET NO. 17
COUNTY GREENE
JOB NO. JSU0076, J8I3044C, & JST0088B
PROJECT NO.
BRIDGE NO.

DESCRIPTION | DATE

MISSOURI HIGHWAYS AND TRANSPORTATION COMMISSION
105 WEST CAPITOL
JEFFERSON CITY, MO 65102
1-888-ASK-MODOT (1-888-275-6636)

CMT
©Copyright CMT, Inc.
CRAWFORD, MURPHY & TILLY, INC.
1631 WEST ELFINDALE STREET
SPRINGFIELD, MO 65807 (417) 869-6009
ENGINEERING CORPORATION - 000631

IF A SEAL IS PRESENT ON THIS SHEET IT HAS BEEN ELECTRONICALLY SEALED AND DATED.

JSU0076 & JST0088B
CROSS SECTION
17 OF 198

REV.

L:\MoDOT\22004246-00_New\424600\Sheets\J8I3044C & JSU0076\400_NEW_JSU0076_CrossSection_Sheets.dgn 2:28:39 PM 8/20/2024

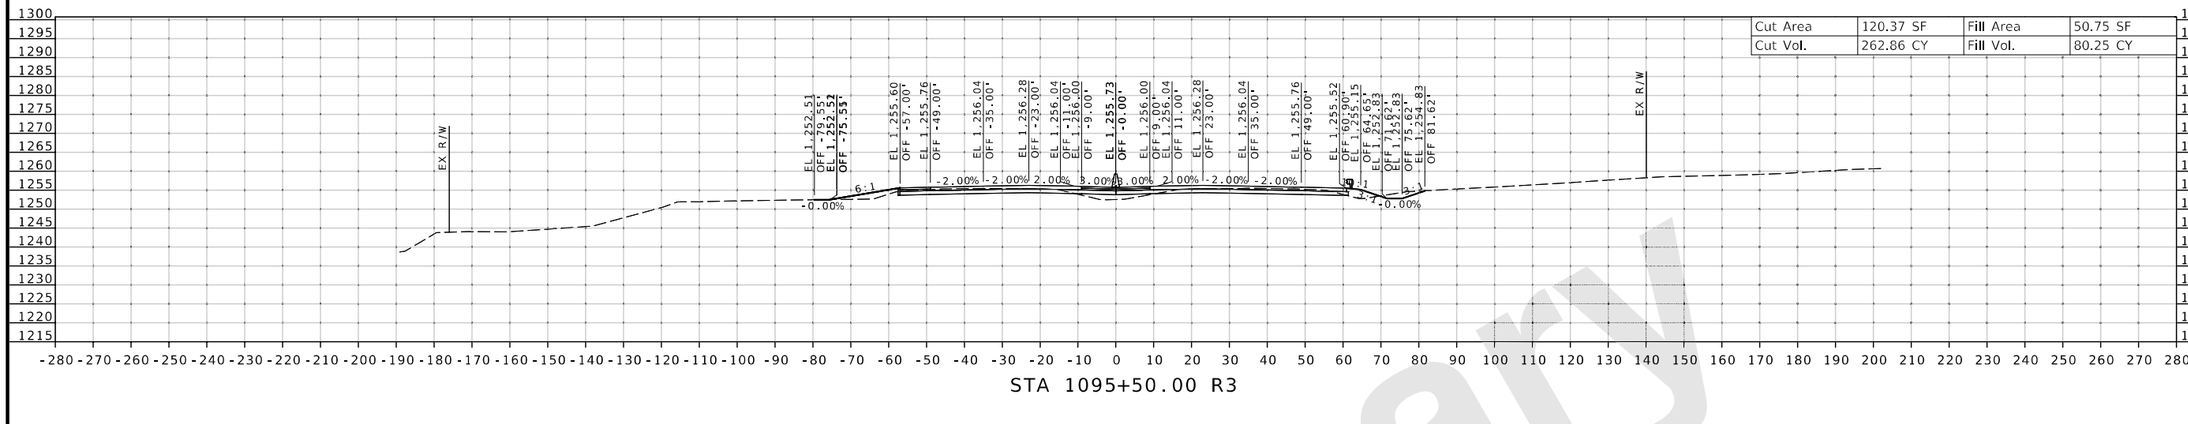

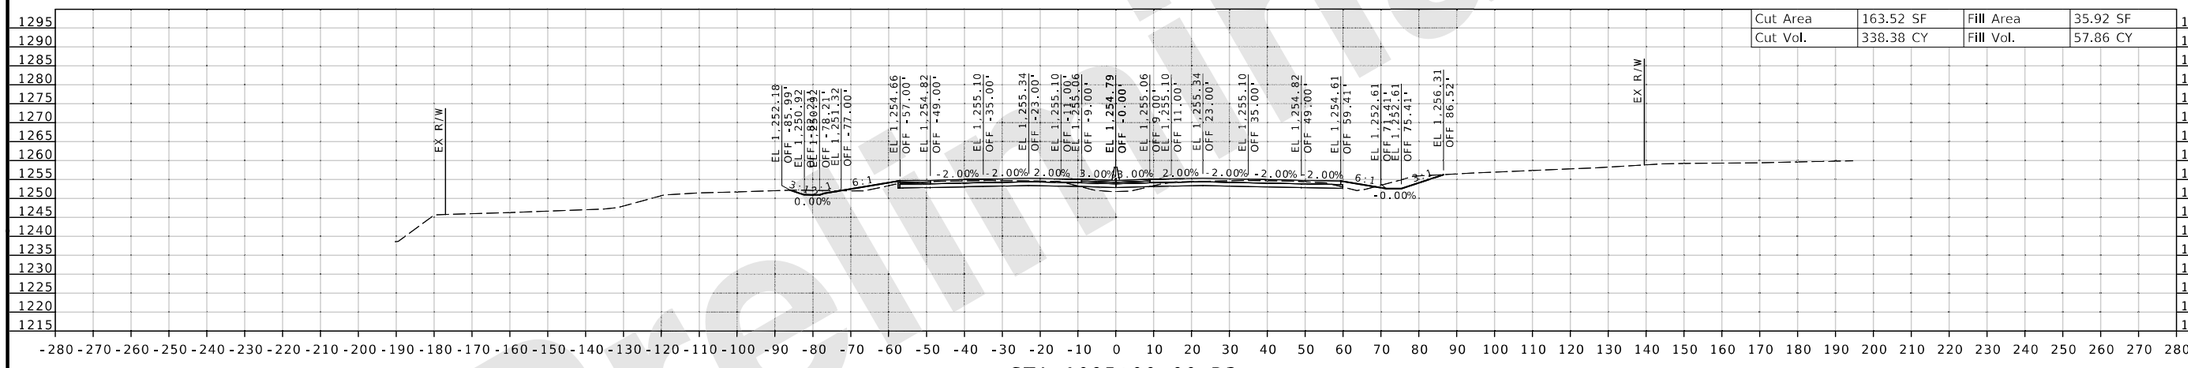

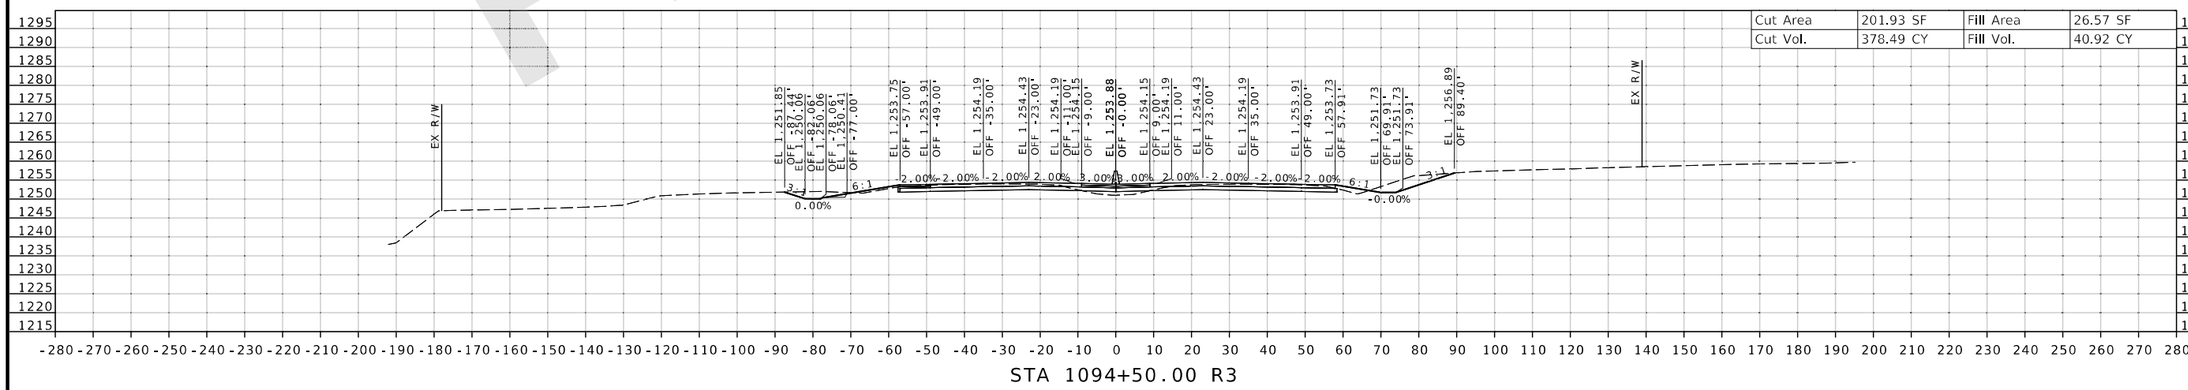

Preliminary

DATE PREPARED 8/20/2024
ROUTE I-44 | STATE MO
DISTRICT SW | SHEET NO. 18
COUNTY GREENE
JOB NO. JSU0076, J8I3044C, & JST0088B
PROJECT NO.
BRIDGE NO.

IF A SEAL IS PRESENT ON THIS SHEET IT HAS BEEN ELECTRONICALLY SEALED AND DATED.

REV. | DATE | DESCRIPTION

MISSOURI HIGHWAYS AND TRANSPORTATION COMMISSION
105 WEST CAPITOL
JEFFERSON CITY, MO 65102
1-888-ASK-MODOT (1-888-275-6636)

CMT
CRAWFORD, MURPHY & TILLY, INC.
1631 WEST ELFINDALE STREET
SPRINGFIELD, MO 65807 (417) 869-6009
ENGINEERING CORPORATION - 000631
© Copyright CMT, Inc.

JSU0076 & JST0088B
CROSS SECTION
18 OF 198

L:\MoDOT\22004246-00_New\424600\Sheets\J8I3044C & JSU0076\400_NEW_JSU0076_CrossSection_Sheets.dgn 2:28:43 PM 8/20/2024

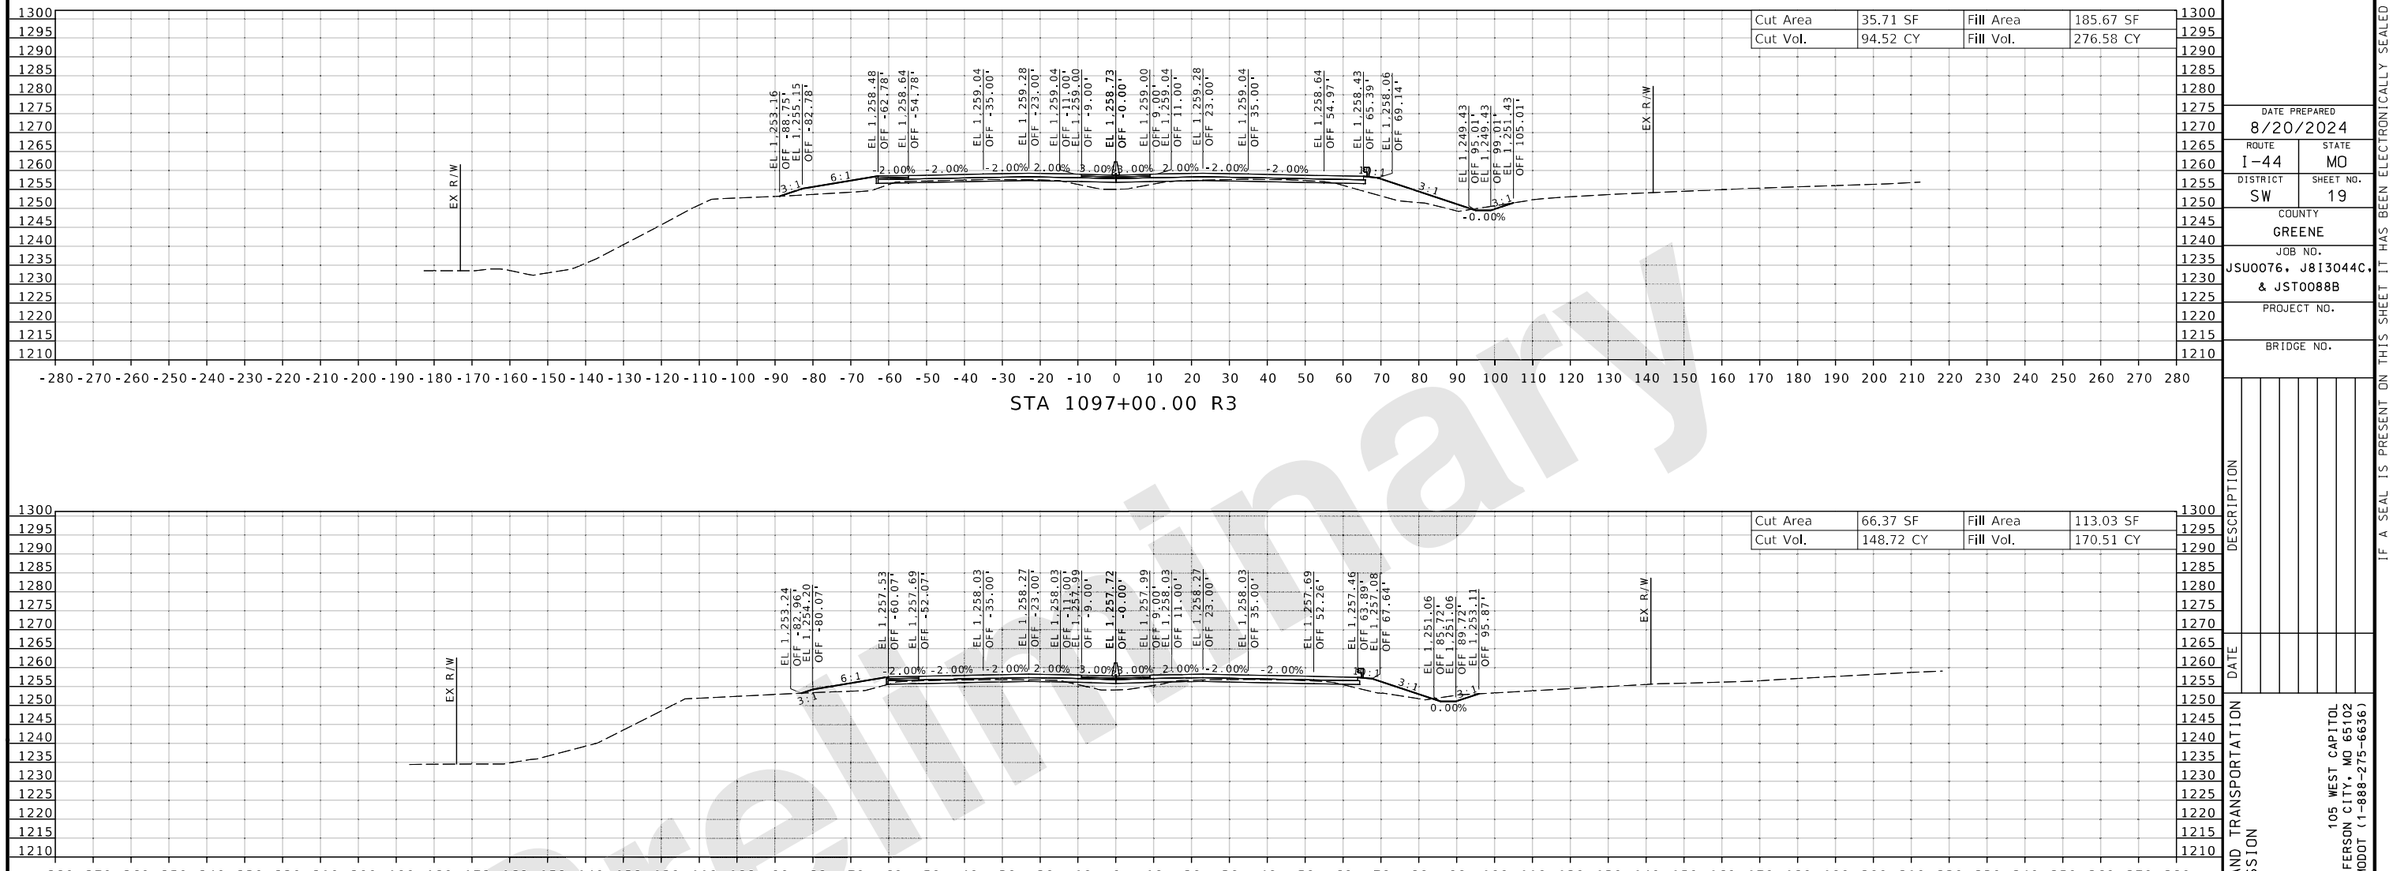

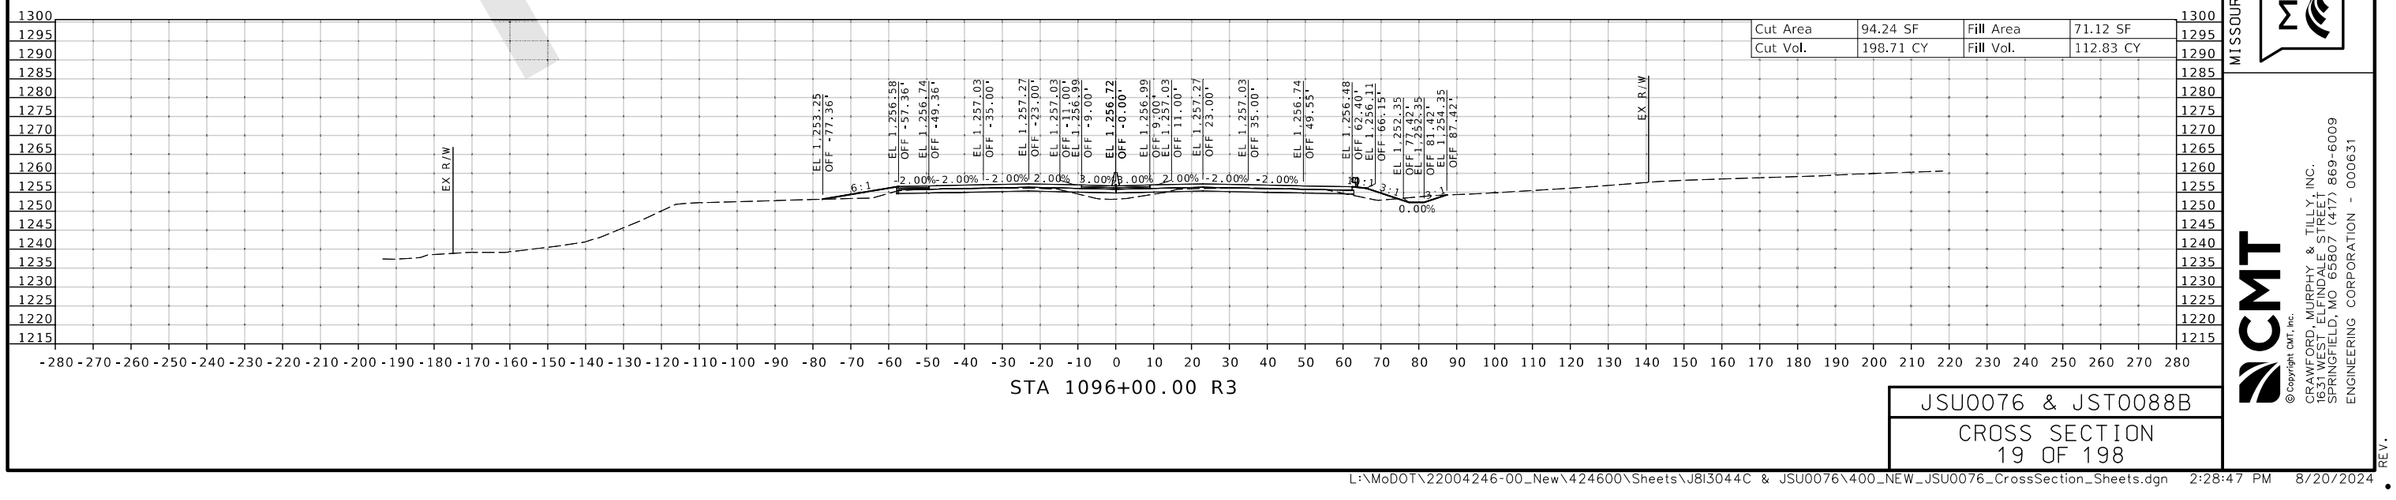

DATE PREPARED
8/20/2024

ROUTE	STATE
I-44	MO
DISTRICT	SHEET NO.
SW	19

COUNTY
GREENE

JOB NO.
JSU0076, J8I3044C, & JST0088B

PROJECT NO.

BRIDGE NO.

DESCRIPTION | DATE | REV.

IF A SEAL IS PRESENT ON THIS SHEET IT HAS BEEN ELECTRONICALLY SEALED AND DATED.

MISSOURI HIGHWAYS AND TRANSPORTATION COMMISSION
105 WEST CAPITOL
JEFFERSON CITY, MO 65102
1-888-ASK-MODOT (1-888-275-6636)

CMT
©Copyright CMT, Inc.
CRAWFORD, MURPHY & TILLY, INC.
1631 WEST ELFINDALE STREET
SPRINGFIELD, MO 65807 (417) 869-6009
ENGINEERING CORPORATION - 000631

JSU0076 & JST0088B

CROSS SECTION
19 OF 198

Preliminary

L:\MoDOT\22004246-00_New\424600\Sheets\J8I3044C & JSU0076\400_NEW_JSU0076_CrossSection_Sheets.dgn 2:28:47 PM 8/20/2024

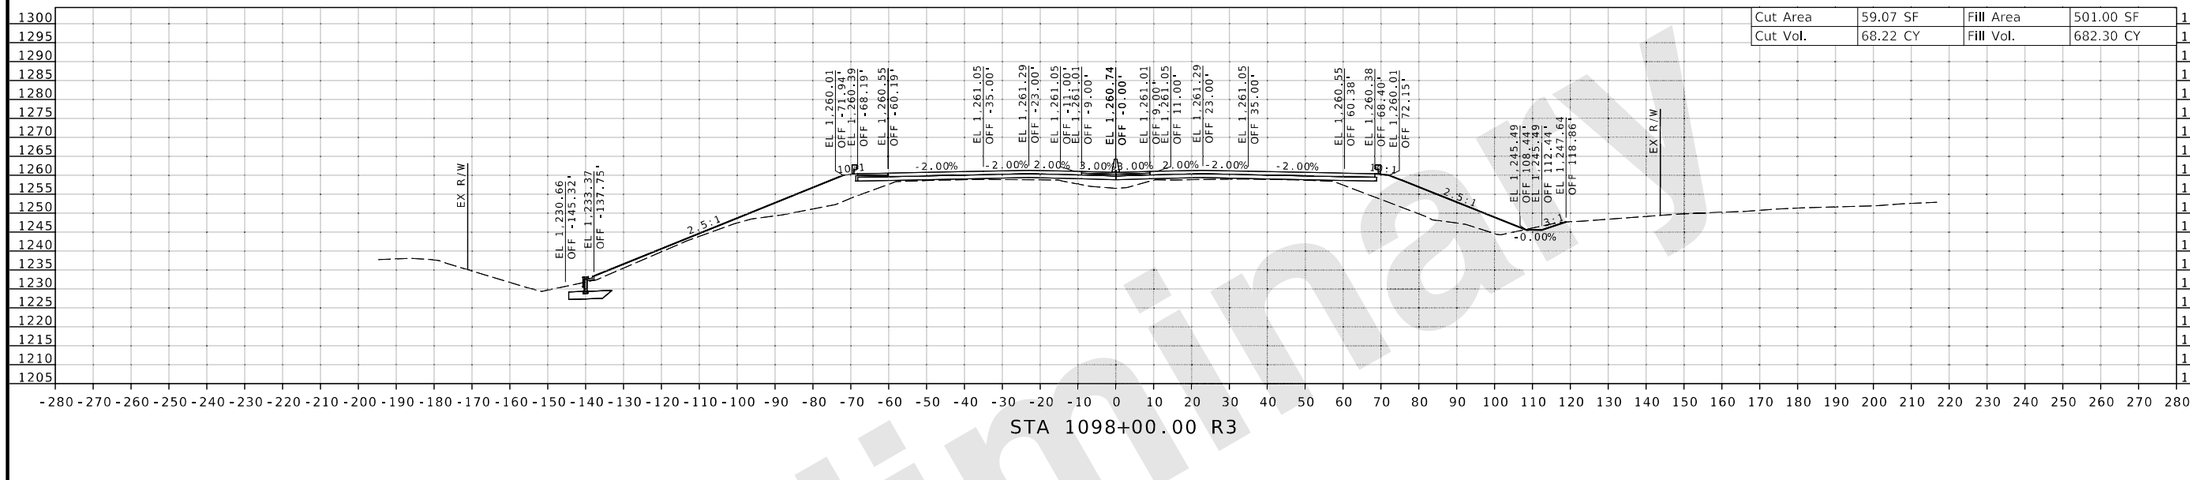

DATE PREPARED
8/20/2024

ROUTE	STATE
I-44	MO
DISTRICT	SHEET NO.
SW	20

COUNTY
GREENE

JOB NO.
JSU0076, J8I3044C, & JST0088B

PROJECT NO.

BRIDGE NO.

DESCRIPTION	DATE

MISSOURI HIGHWAYS AND TRANSPORTATION COMMISSION

105 WEST CAPITOL
JEFFERSON CITY, MO 65102
1-888-ASK-MODOT (1-888-275-6636)

CMT
© Copyright CMT, Inc.
CRAWFORD, MURPHY & TILLY, INC.
1631 WEST ELFINDALE STREET
SPRINGFIELD, MO 65807 (417) 869-6009
ENGINEERING CORPORATION - 000631

IF A SEAL IS PRESENT ON THIS SHEET IT HAS BEEN ELECTRONICALLY SEALED AND DATED.

JSU0076 & JST0088B

CROSS SECTION
20 OF 198

REV.

L:\MoDOT\22004246-00_New\424600\Sheets\J8I3044C & JSU0076\400_NEW_JSU0076_CrossSection_Sheets.dgn 2:28:51 PM 8/20/2024

Preliminary

EARTHWORK INCLUDED IN CITY STREET CROSS SECTIONS

Cut Area	0 SF	Fill Area	0 SF
Cut Vol.	0 CY	Fill Vol.	0 CY

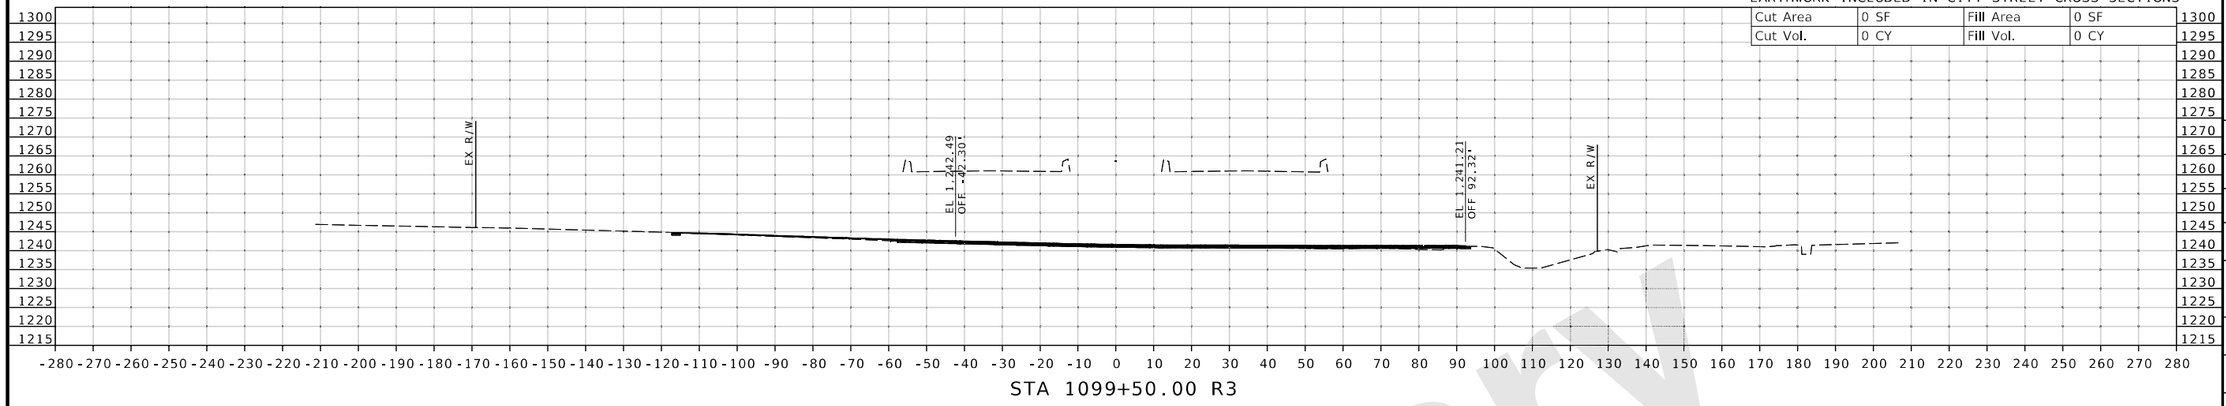

STA 1099+50.00 R3

EARTHWORK INCLUDED IN CITY STREET CROSS SECTIONS

Cut Area	0 SF	Fill Area	0 SF
Cut Vol.	0 CY	Fill Vol.	0 CY

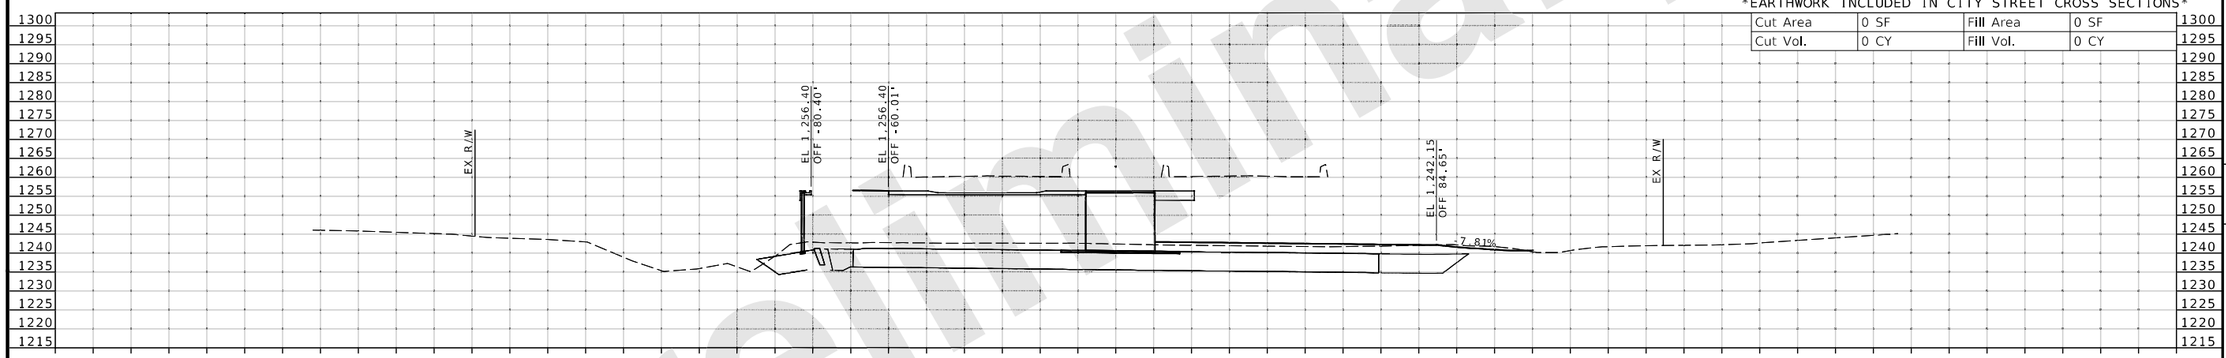

STA 1099+00.00 R3

MATCHLINE STATION 1098+63.99 R3

Cut Area	210.31 SF	Fill Area	752.39 SF
Cut Vol.	108.97 CY	Fill Vol.	389.85 CY

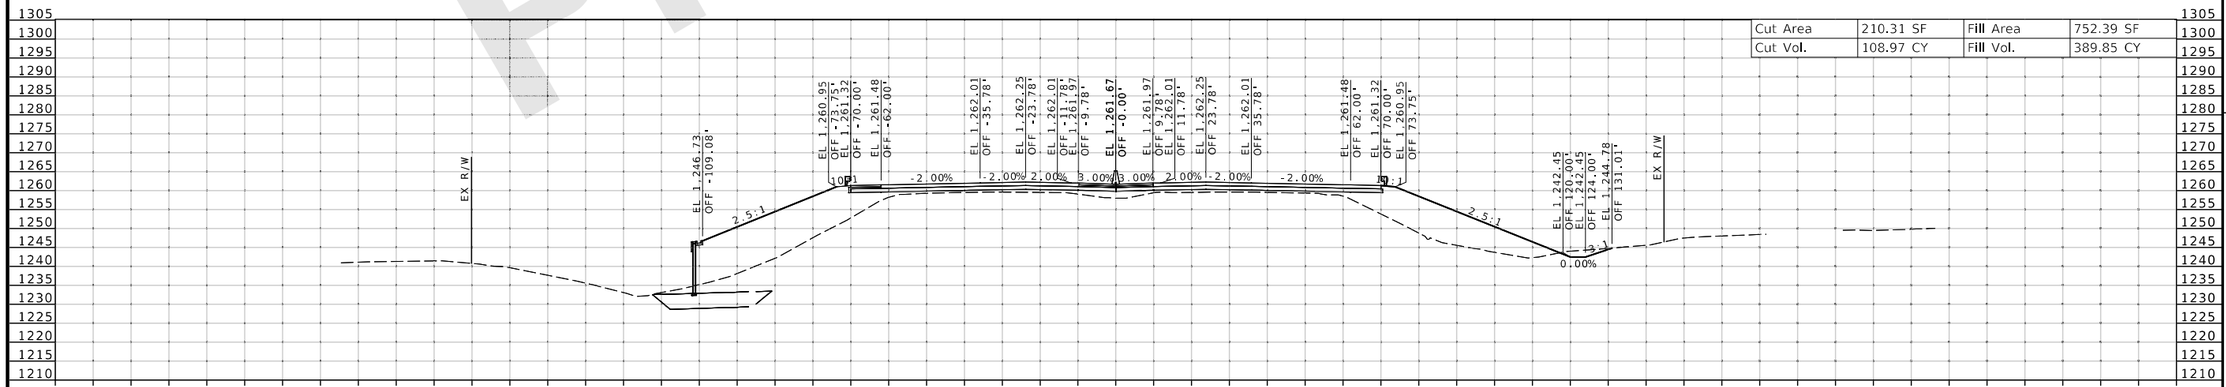

STA 1098+50.00 R3

JSU0076 & JST0088B

CROSS SECTION
21 OF 198

DATE PREPARED
8/20/2024

ROUTE	STATE
I-44	MO

DISTRICT	SHEET NO.
SW	21

COUNTY
GREENE

JOB NO.
JSU0076, J8I3044C, & JST0088B

PROJECT NO.

BRIDGE NO.

DESCRIPTION | DATE | REV.

IF A SEAL IS PRESENT ON THIS SHEET IT HAS BEEN ELECTRONICALLY SEALED AND DATED.

MISSOURI HIGHWAYS AND TRANSPORTATION COMMISSION

105 WEST CAPITOL
JEFFERSON CITY, MO 65102
1-888-ASK-MODOT (1-888-275-6636)

CMT
© Copyright CMT, Inc.
CRAWFORD, MURPHY & TILLY, INC.
1631 WEST ELFINDALE STREET
SPRINGFIELD, MO 65807 (417) 869-6009
ENGINEERING CORPORATION - 000631

Preliminary

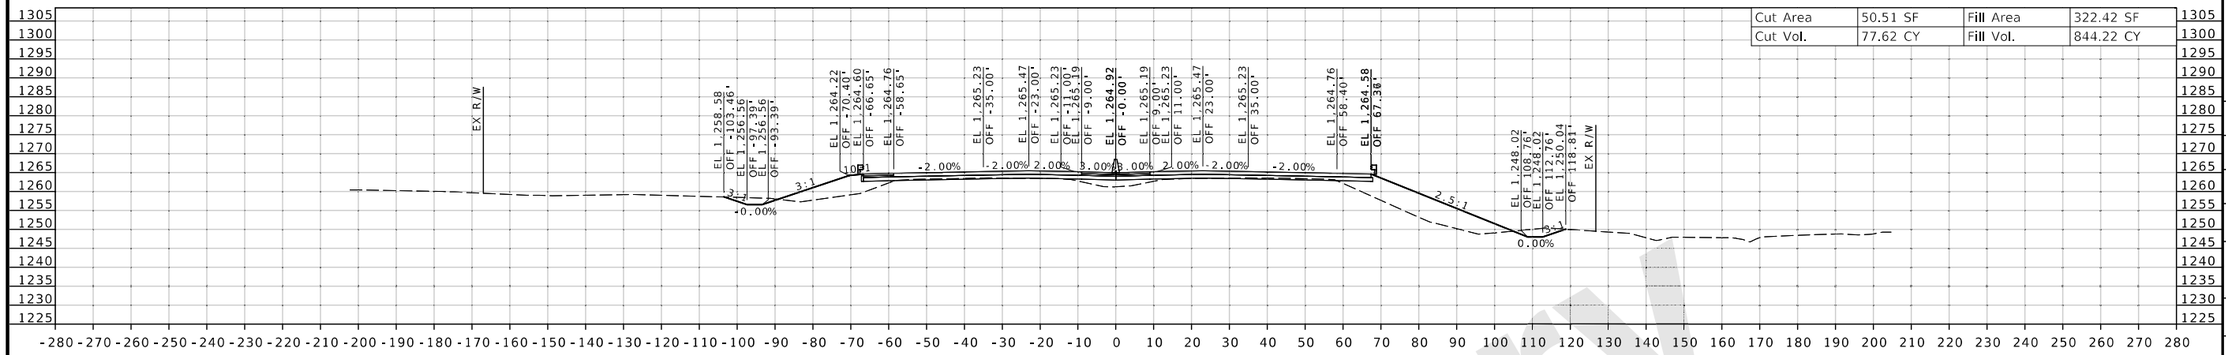

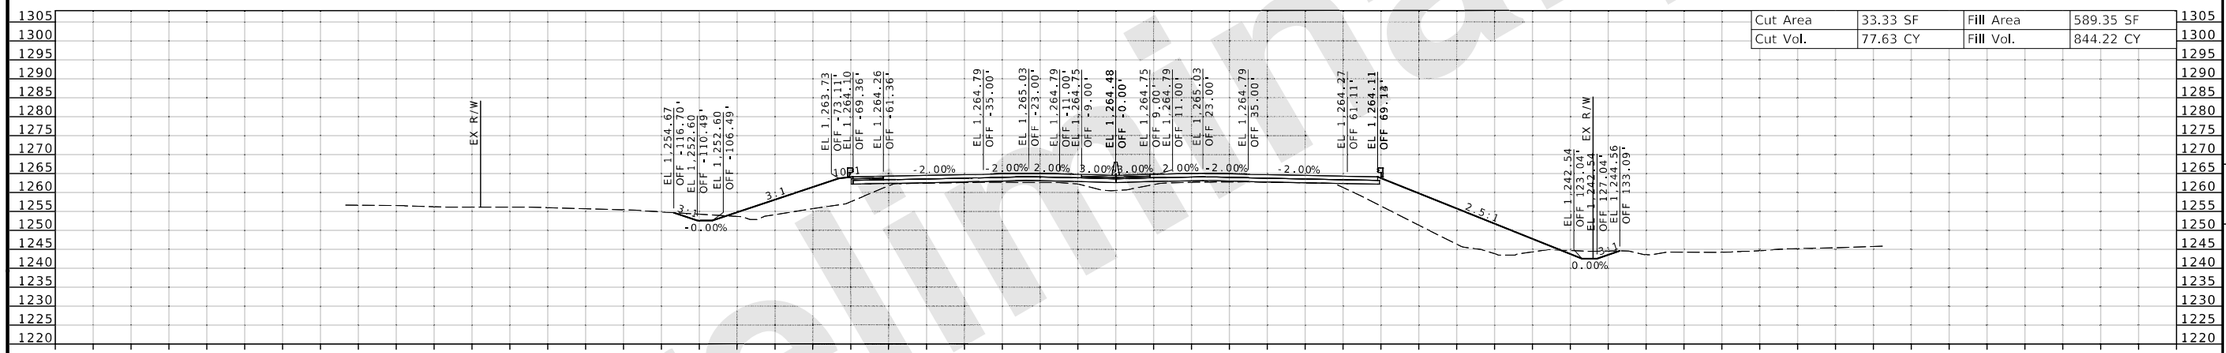

MATCHLINE STATION 1100+03.99 R3

C = 56.79 CY F = 1,004.29 CY

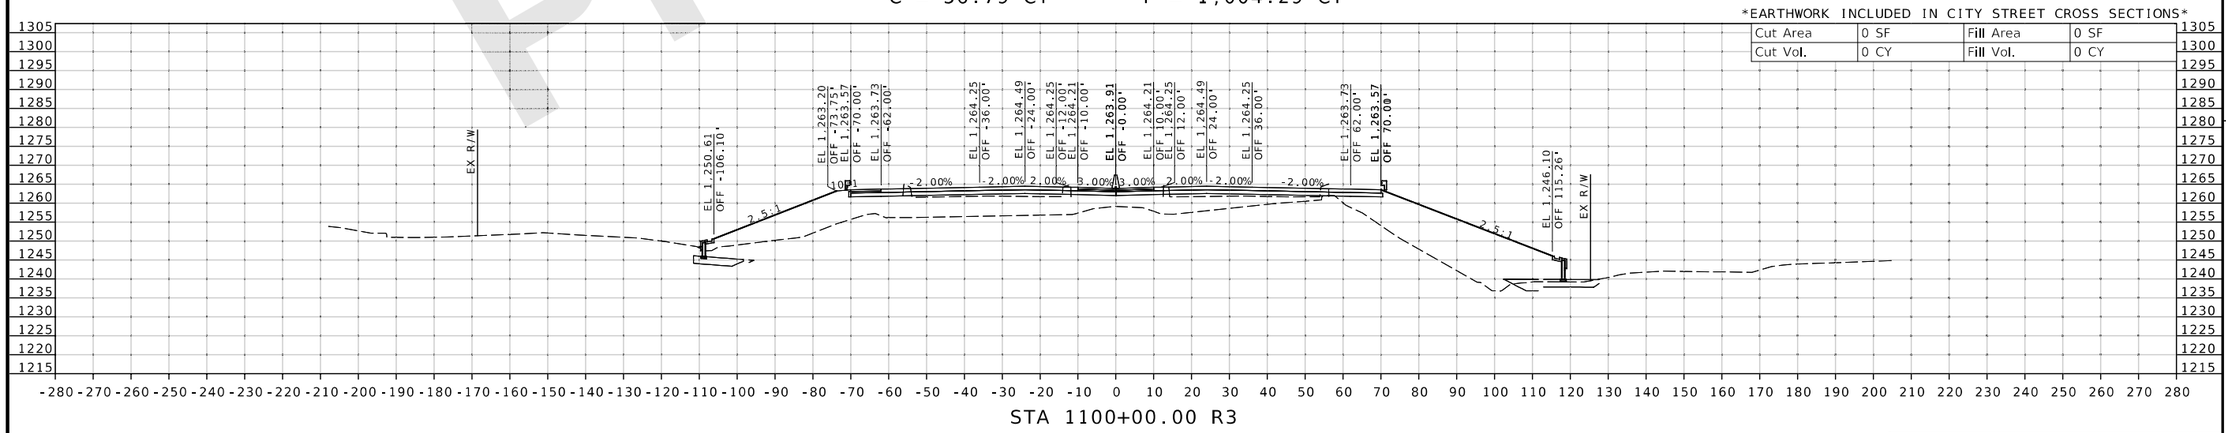

JSU0076 & JST0088B

CROSS SECTION
22 OF 198

DATE PREPARED 8/20/2024
ROUTE I-44 | STATE MO
DISTRICT SW | SHEET NO. 22
COUNTY GREENE
JOB NO. JSU0076, J8I3044C, & JST0088B
PROJECT NO.
BRIDGE NO.

DESCRIPTION | DATE | REV.

MISSOURI HIGHWAYS AND TRANSPORTATION COMMISSION
105 WEST CAPITOL
JEFFERSON CITY, MO 65102
1-888-ASK-MODOT (1-888-275-6636)

CMT
© Copyright CMT, Inc.
CRAWFORD, MURPHY & TILLY, INC.
1631 WEST ELFINDALE STREET
SPRINGFIELD, MO 65807 (417) 869-6009
ENGINEERING CORPORATION - 000631

IF A SEAL IS PRESENT ON THIS SHEET IT HAS BEEN ELECTRONICALLY SEALED AND DATED.

Preliminary

L:\MoDOT\22004246-00_New\424600\Sheets\J8I3044C & JSU0076\400_NEW_JSU0076_CrossSection_Sheets.dgn 2:28:59 PM 8/20/2024

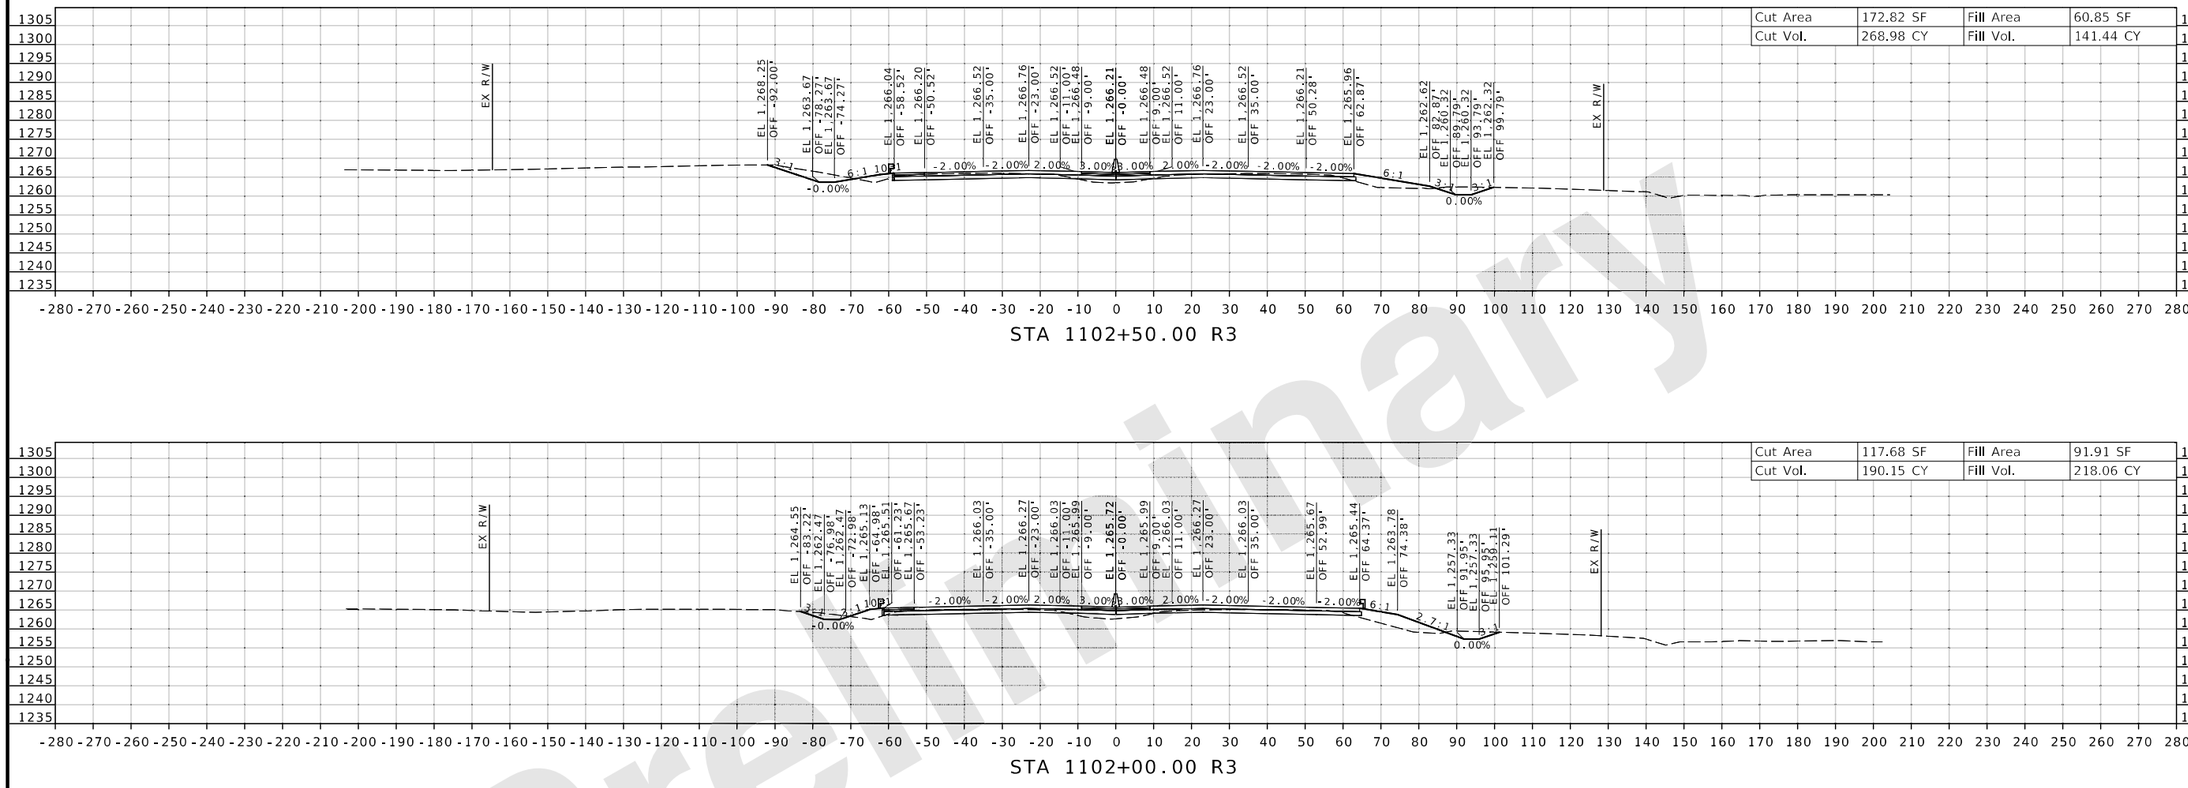

STA 1102+50.00 R3

STA 1102+00.00 R3

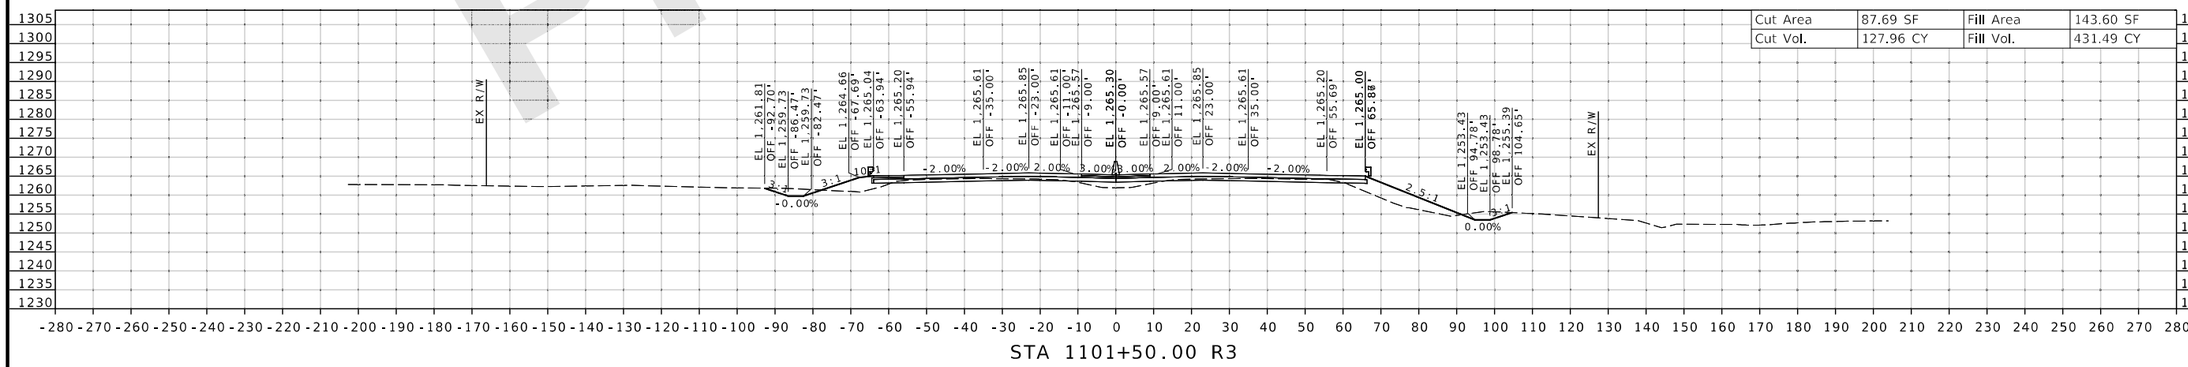

STA 1101+50.00 R3

Preliminary

IF A SEAL IS PRESENT ON THIS SHEET IT HAS BEEN ELECTRONICALLY SEALED AND DATED.

DATE PREPARED 8/20/2024
ROUTE I-44 | STATE MO
DISTRICT SW | SHEET NO. 23
COUNTY GREENE
JOB NO. JSU0076, J8I3044C, & JST0088B
PROJECT NO.
BRIDGE NO.

REV.	DATE	DESCRIPTION

MISSOURI HIGHWAYS AND TRANSPORTATION COMMISSION
105 WEST CAPITOL
JEFFERSON CITY, MO 65102
1-888-ASK-MODOT (1-888-275-6636)

CMT
© Copyright CMT, Inc.
CRAWFORD, MURPHY & TILLY, INC.
1631 WEST ELFINDALE STREET
SPRINGFIELD, MO 65807 (417) 869-6009
ENGINEERING CORPORATION - 000631

JSU0076 & JST0088B
CROSS SECTION
23 OF 198

L:\MoDOT\22004246-00_New\424600\Sheets\J8I3044C & JSU0076\400_NEW_JSU0076_CrossSection_Sheets.dgn 2:29:04 PM 8/20/2024

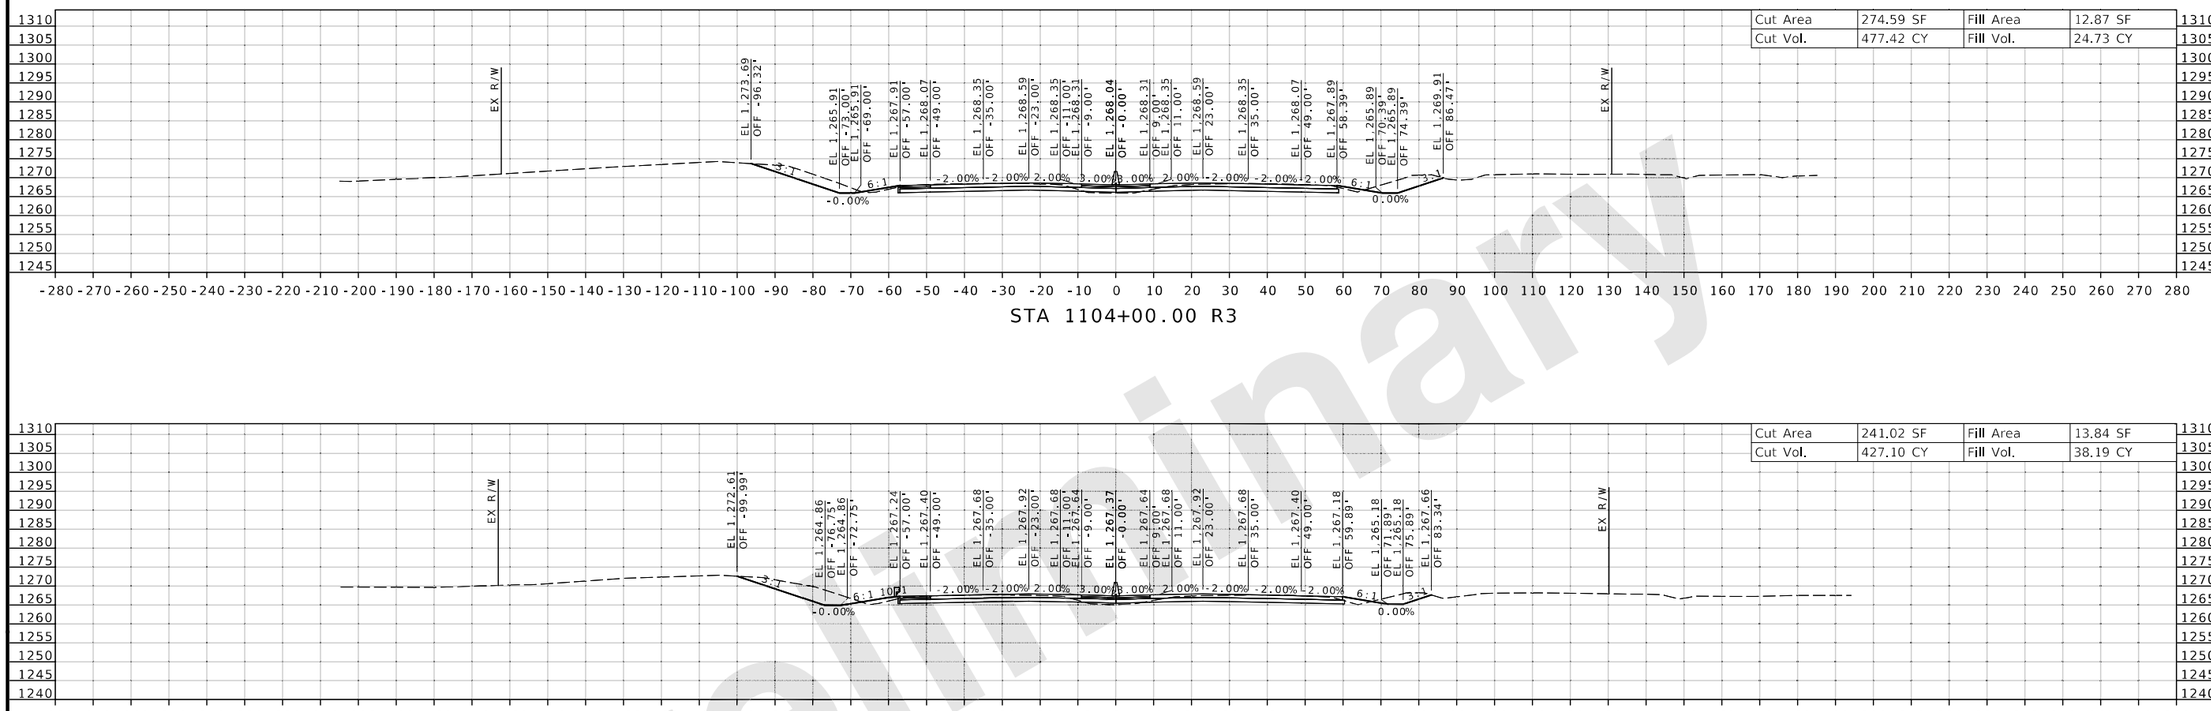

STA 1104+00.00 R3

STA 1103+50.00 R3

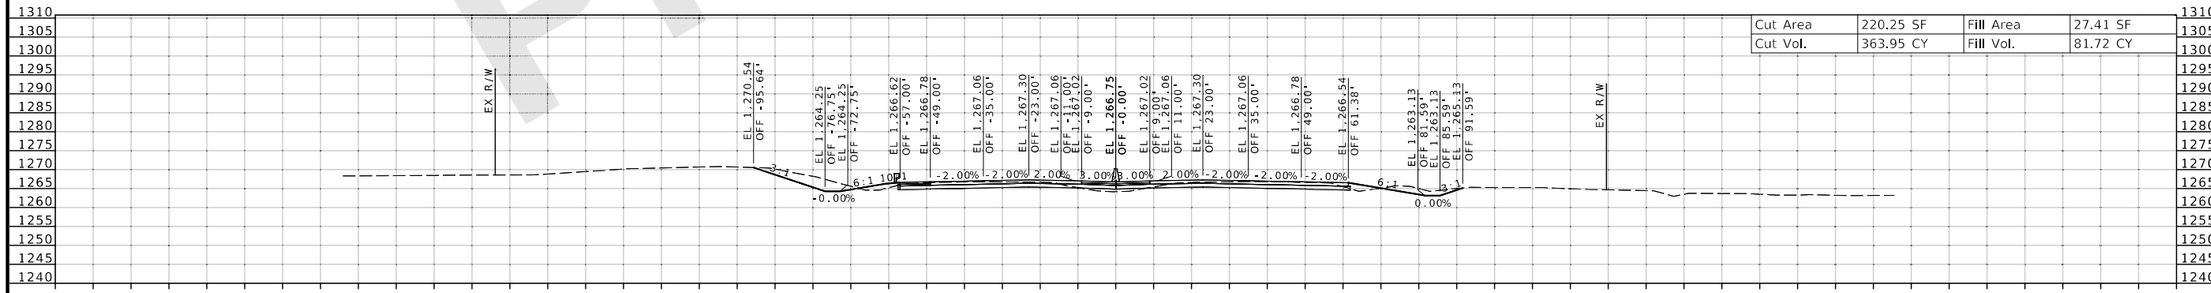

STA 1103+00.00 R3

Preliminary

DATE PREPARED 8/20/2024

ROUTE	STATE
I-44	MO
DISTRICT	SHEET NO.
SW	24

COUNTY: GREENE

JOB NO.: JSU0076, J8I3044C, & JST0088B

PROJECT NO.:

BRIDGE NO.:

REV.	DESCRIPTION	DATE

IF A SEAL IS PRESENT ON THIS SHEET IT HAS BEEN ELECTRONICALLY SEALED AND DATED.

MISSOURI HIGHWAYS AND TRANSPORTATION COMMISSION

105 WEST CAPITOL
JEFFERSON CITY, MO 65102
1-888-ASK-MODOT (1-888-275-6636)

CMT
CRAWFORD, MURPHY & TILLY, INC.
1631 WEST ELFINDALE STREET
SPRINGFIELD, MO 65807 (417) 869-6009
ENGINEERING CORPORATION - 000631

© Copyright CMT, Inc.

JSU0076 & JST0088B

CROSS SECTION
24 OF 198

L:\MoDOT\22004246-00_New\424600\Sheets\J8I3044C & JSU0076\400_NEW_JSU0076_CrossSection_Sheets.dgn 2:29:08 PM 8/20/2024

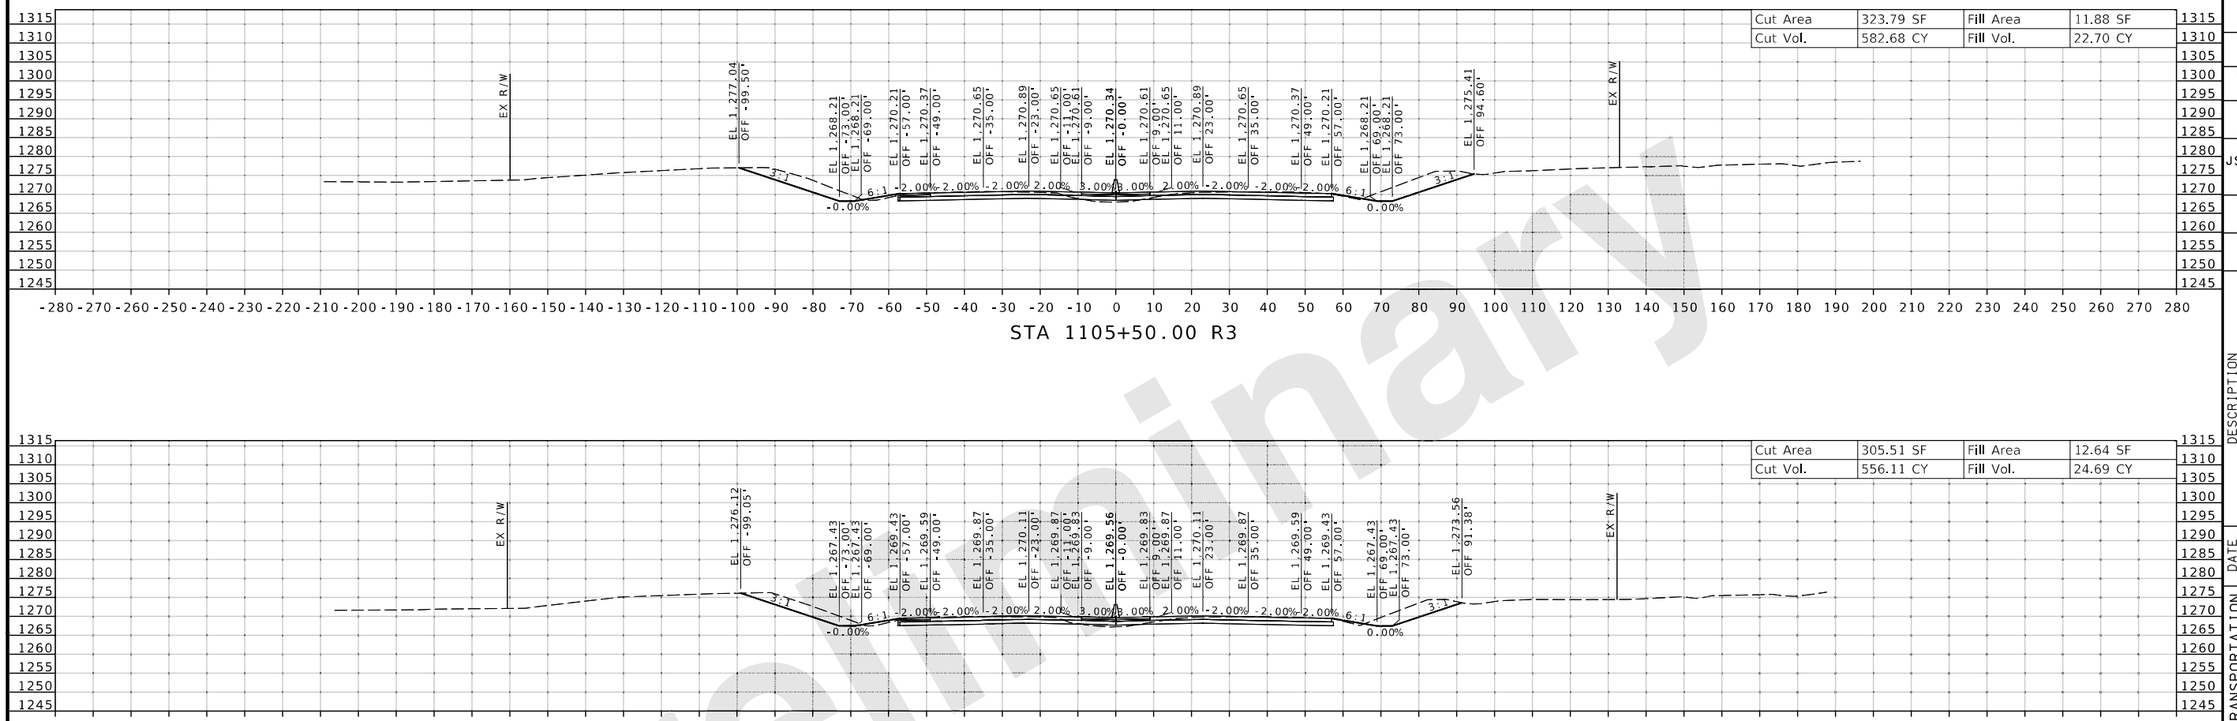

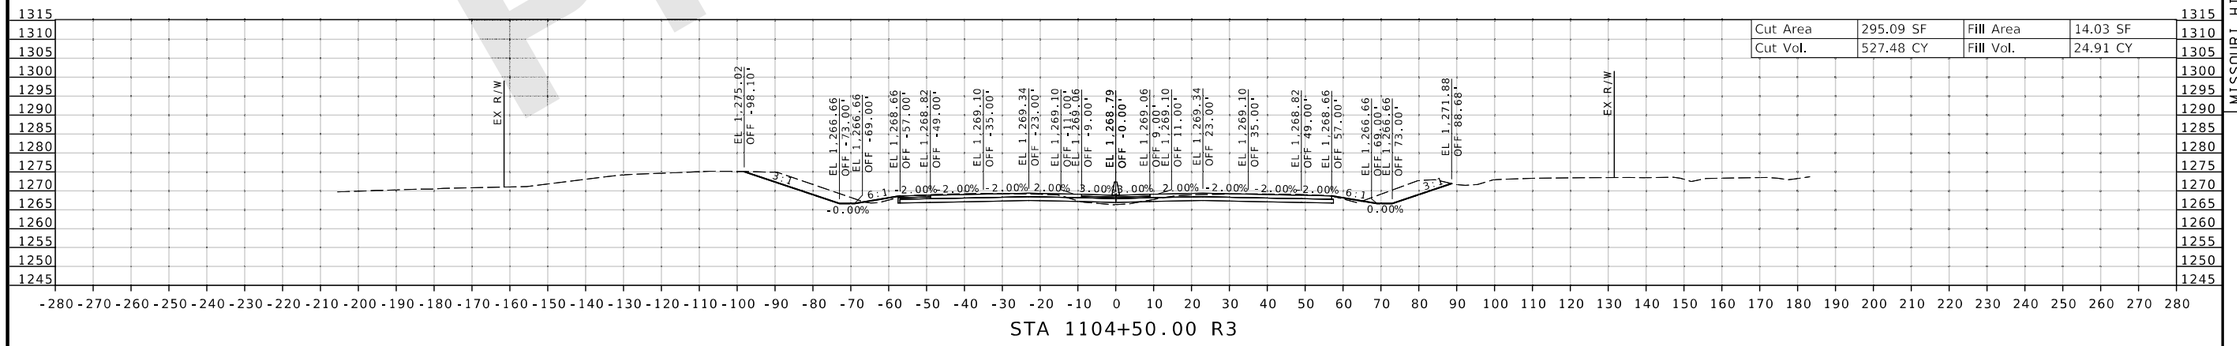

Preliminary

DATE PREPARED
8/20/2024

ROUTE	STATE
I-44	MO
DISTRICT	SHEET NO.
SW	25

COUNTY
GREENE

JOB NO.
JSU0076, J8I3044C, & JST0088B

PROJECT NO.

BRIDGE NO.

DESCRIPTION	DATE

IF A SEAL IS PRESENT ON THIS SHEET IT HAS BEEN ELECTRONICALLY SEALED AND DATED.

MISSOURI HIGHWAYS AND TRANSPORTATION COMMISSION

105 WEST CAPITOL
JEFFERSON CITY, MO 65102
1-888-ASK-MODOT (1-888-275-6636)

CMT
© Copyright CMT, Inc.
CRAWFORD, MURPHY & TILLY, INC.
1631 WEST ELFINDALE STREET
SPRINGFIELD, MO 65807 (417) 869-6009
ENGINEERING CORPORATION - 000631

JSU0076 & JST0088B

CROSS SECTION
25 OF 198

REV.

L:\MoDOT\22004246-00_New\424600\Sheets\J8I3044C & JSU0076\400_NEW_JSU0076_CrossSection_Sheets.dgn 2:29:12 PM 8/20/2024

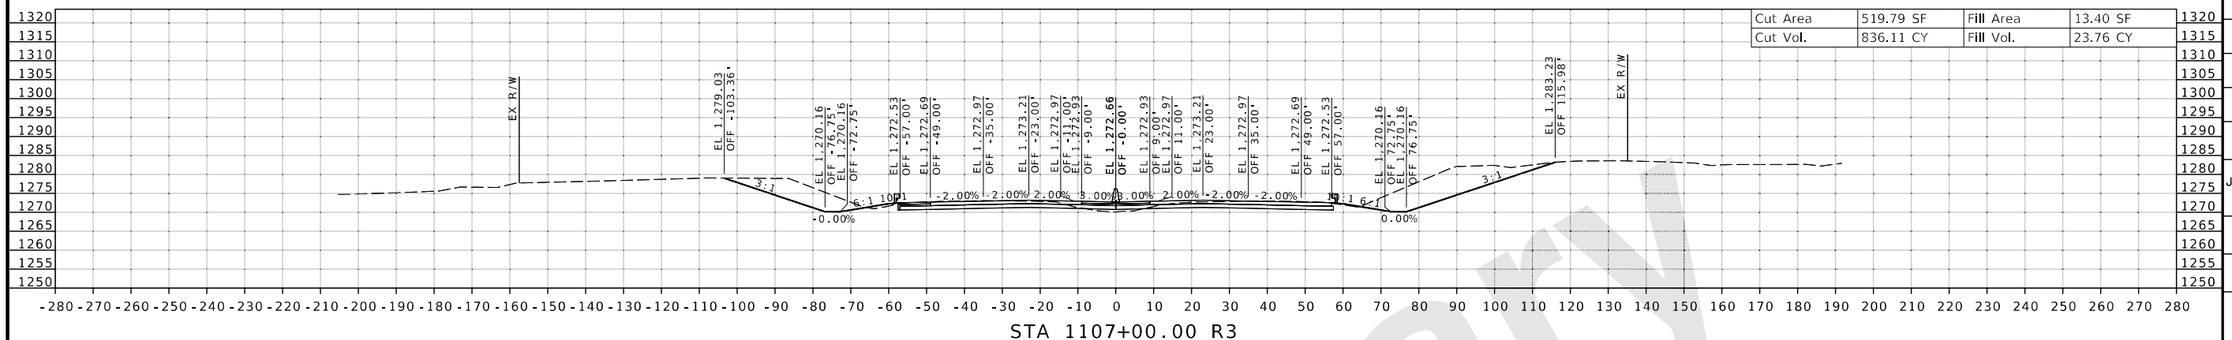

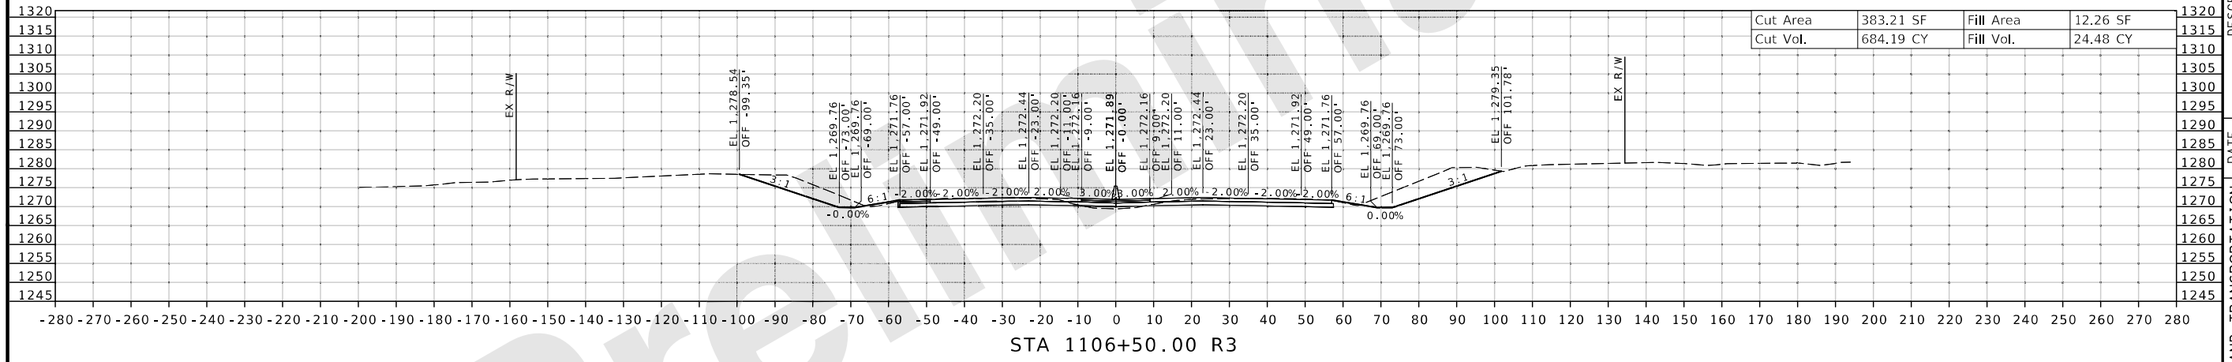

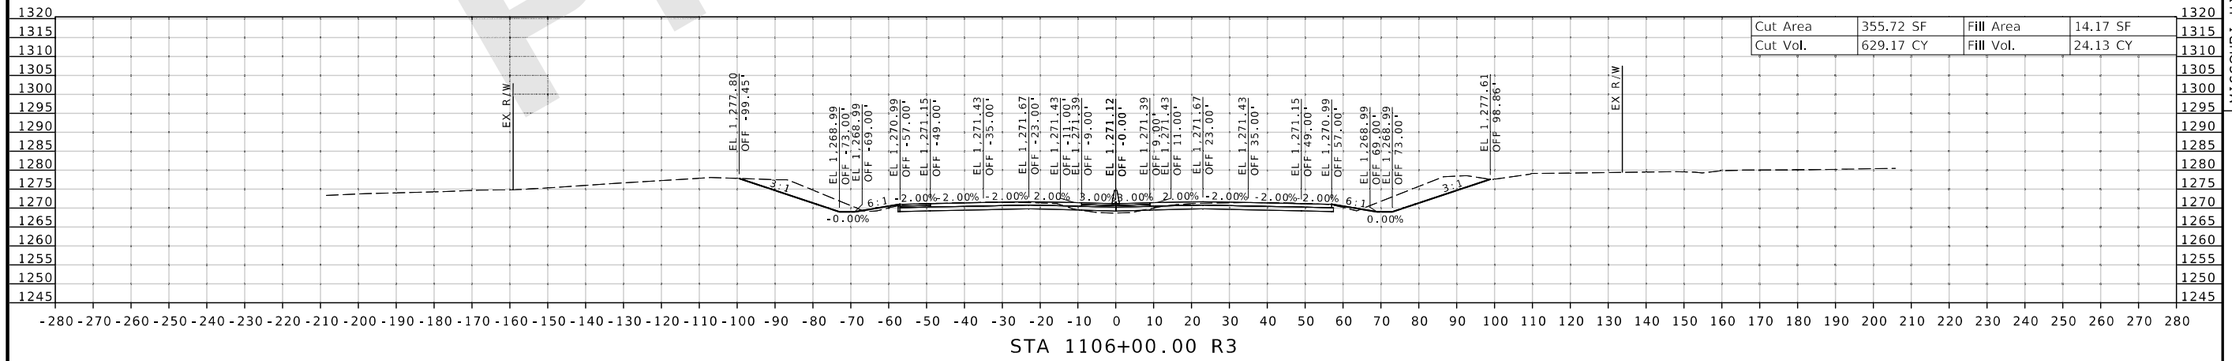

Preliminary

DATE PREPARED 8/20/2024

ROUTE	STATE
I-44	MO
DISTRICT	SHEET NO.
SW	26

COUNTY: GREENE

JOB NO.: JSU0076, J8I3044C, & JST0088B

PROJECT NO.:

BRIDGE NO.:

DESCRIPTION	DATE

IF A SEAL IS PRESENT ON THIS SHEET IT HAS BEEN ELECTRONICALLY SEALED AND DATED.

MISSOURI HIGHWAYS AND TRANSPORTATION COMMISSION
105 WEST CAPITOL
JEFFERSON CITY, MO 65102
1-888-ASK-MODOT (1-888-275-6636)

CMT
© Copyright CMT, Inc.
CRAWFORD, MURPHY & TILLY, INC.
1631 WEST ELFINDALE STREET
SPRINGFIELD, MO 65807 (417) 869-6009
ENGINEERING CORPORATION - 000631

JSU0076 & JST0088B

CROSS SECTION
26 OF 198

REV.

L:\MoDOT\22004246-00_New\424600\Sheets\J8I3044C & JSU0076\400_NEW_JSU0076_CrossSection_Sheets.dgn 2:29:16 PM 8/20/2024

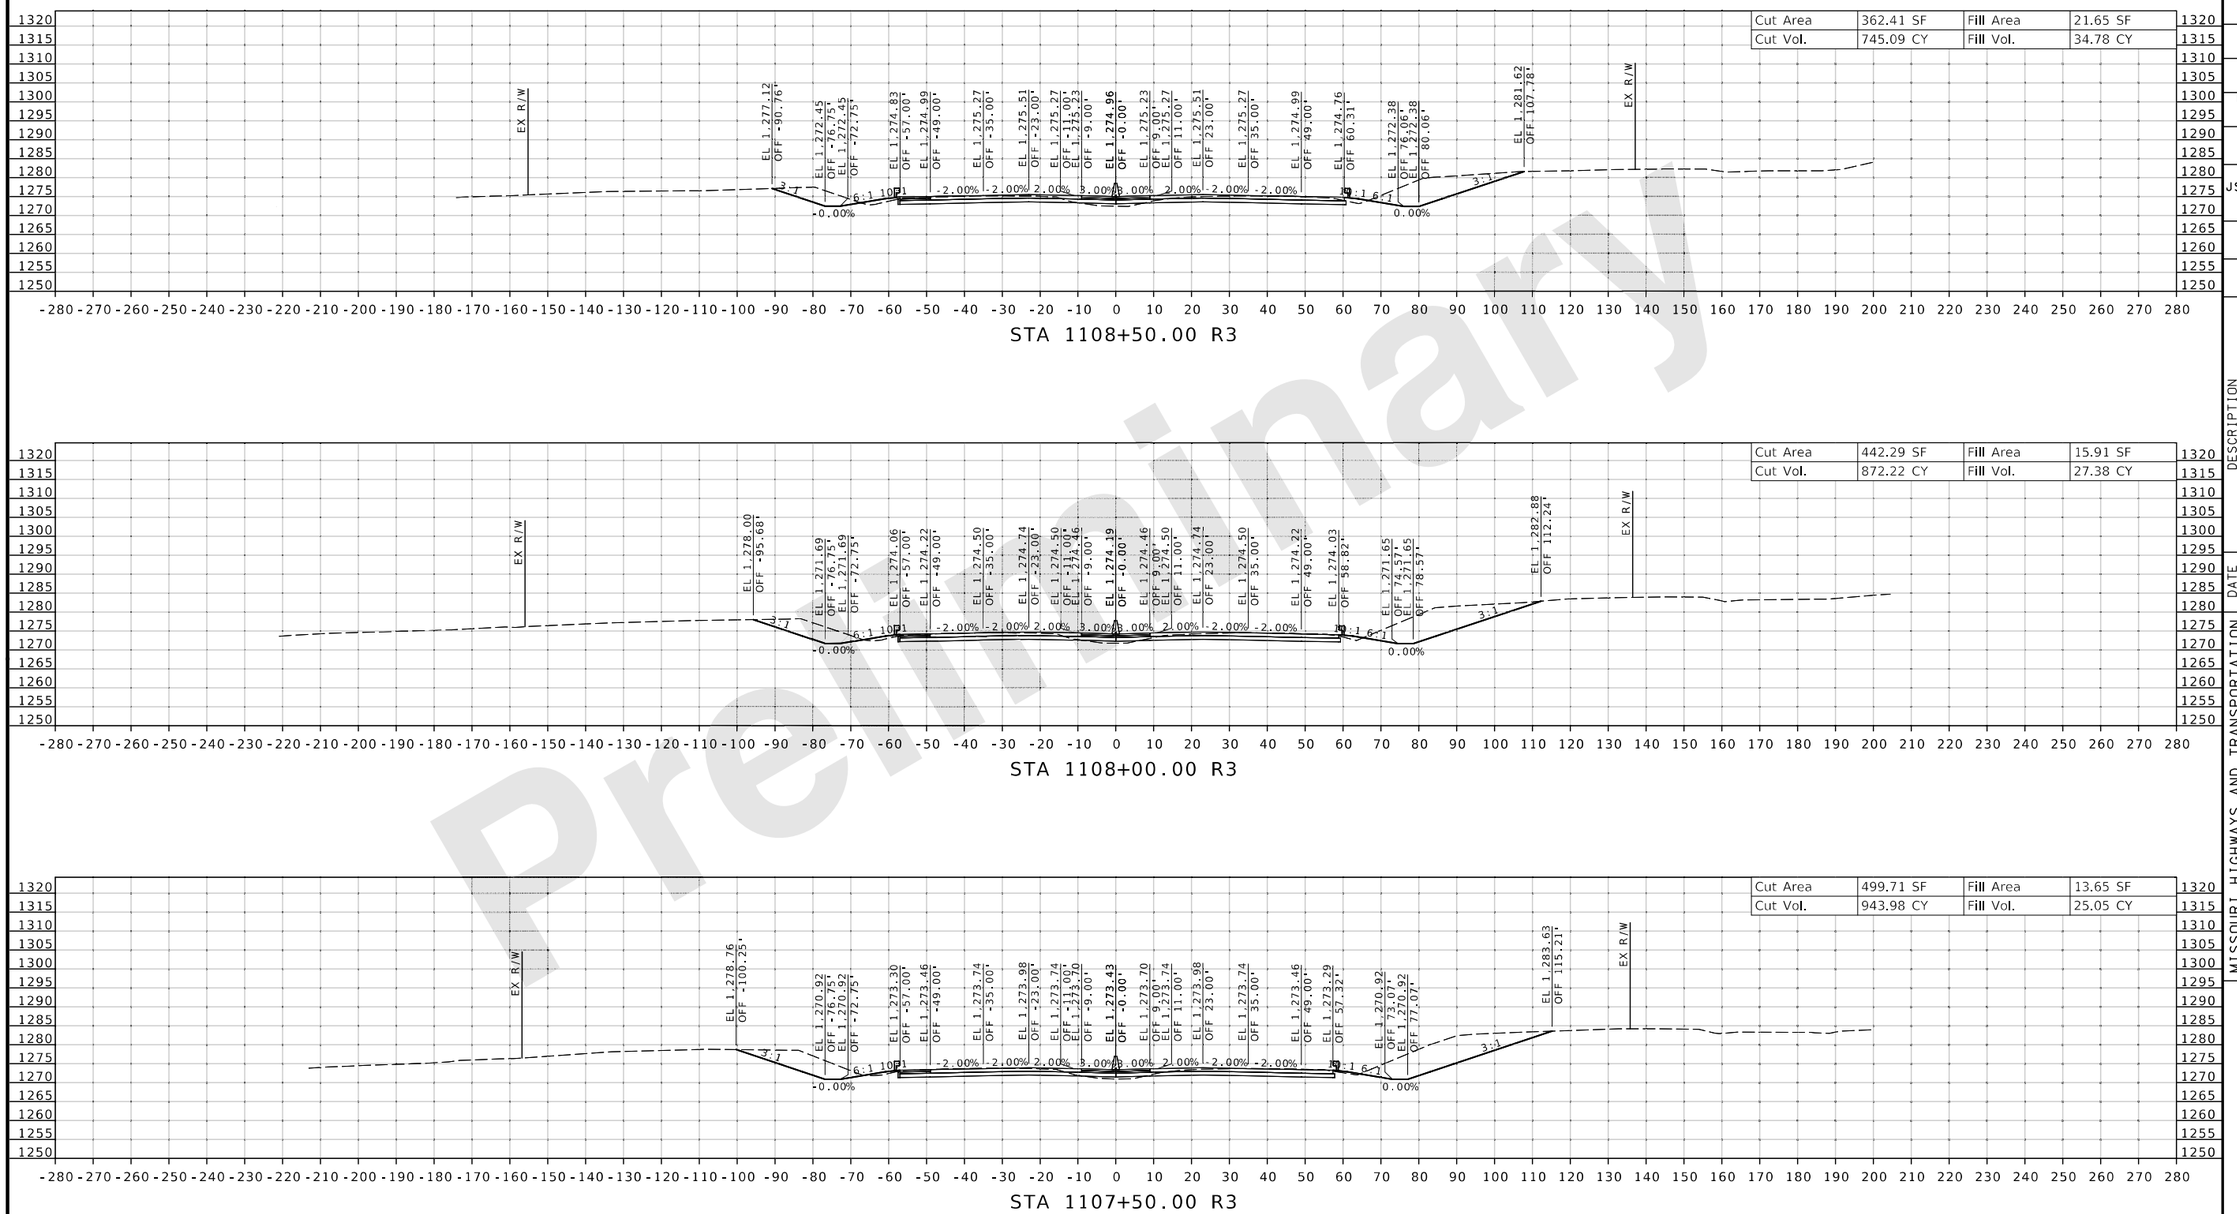

Preliminary

DATE PREPARED 8/20/2024

ROUTE	STATE
I-44	MO
DISTRICT	SHEET NO.
SW	27

COUNTY: GREENE

JOB NO.: JSU0076, J8I3044C, & JST0088B

PROJECT NO.:

BRIDGE NO.:

REV.	DATE	DESCRIPTION

IF A SEAL IS PRESENT ON THIS SHEET IT HAS BEEN ELECTRONICALLY SEALED AND DATED.

MISSOURI HIGHWAYS AND TRANSPORTATION COMMISSION

105 WEST CAPITOL
JEFFERSON CITY, MO 65102
1-888-ASK-MODOT (1-888-275-6636)

CMT
© Copyright CMT, Inc.
CRAWFORD, MURPHY & TILLY, INC.
1631 WEST ELFINDALE STREET
SPRINGFIELD, MO 65807 (417) 869-6009
ENGINEERING CORPORATION - 000631

JSU0076 & JST0088B

CROSS SECTION
27 OF 198

L:\MoDOT\22004246-00_New\424600\Sheets\J8I3044C & JSU0076\400_NEW_JSU0076_CrossSection_Sheets.dgn 2:29:21 PM 8/20/2024

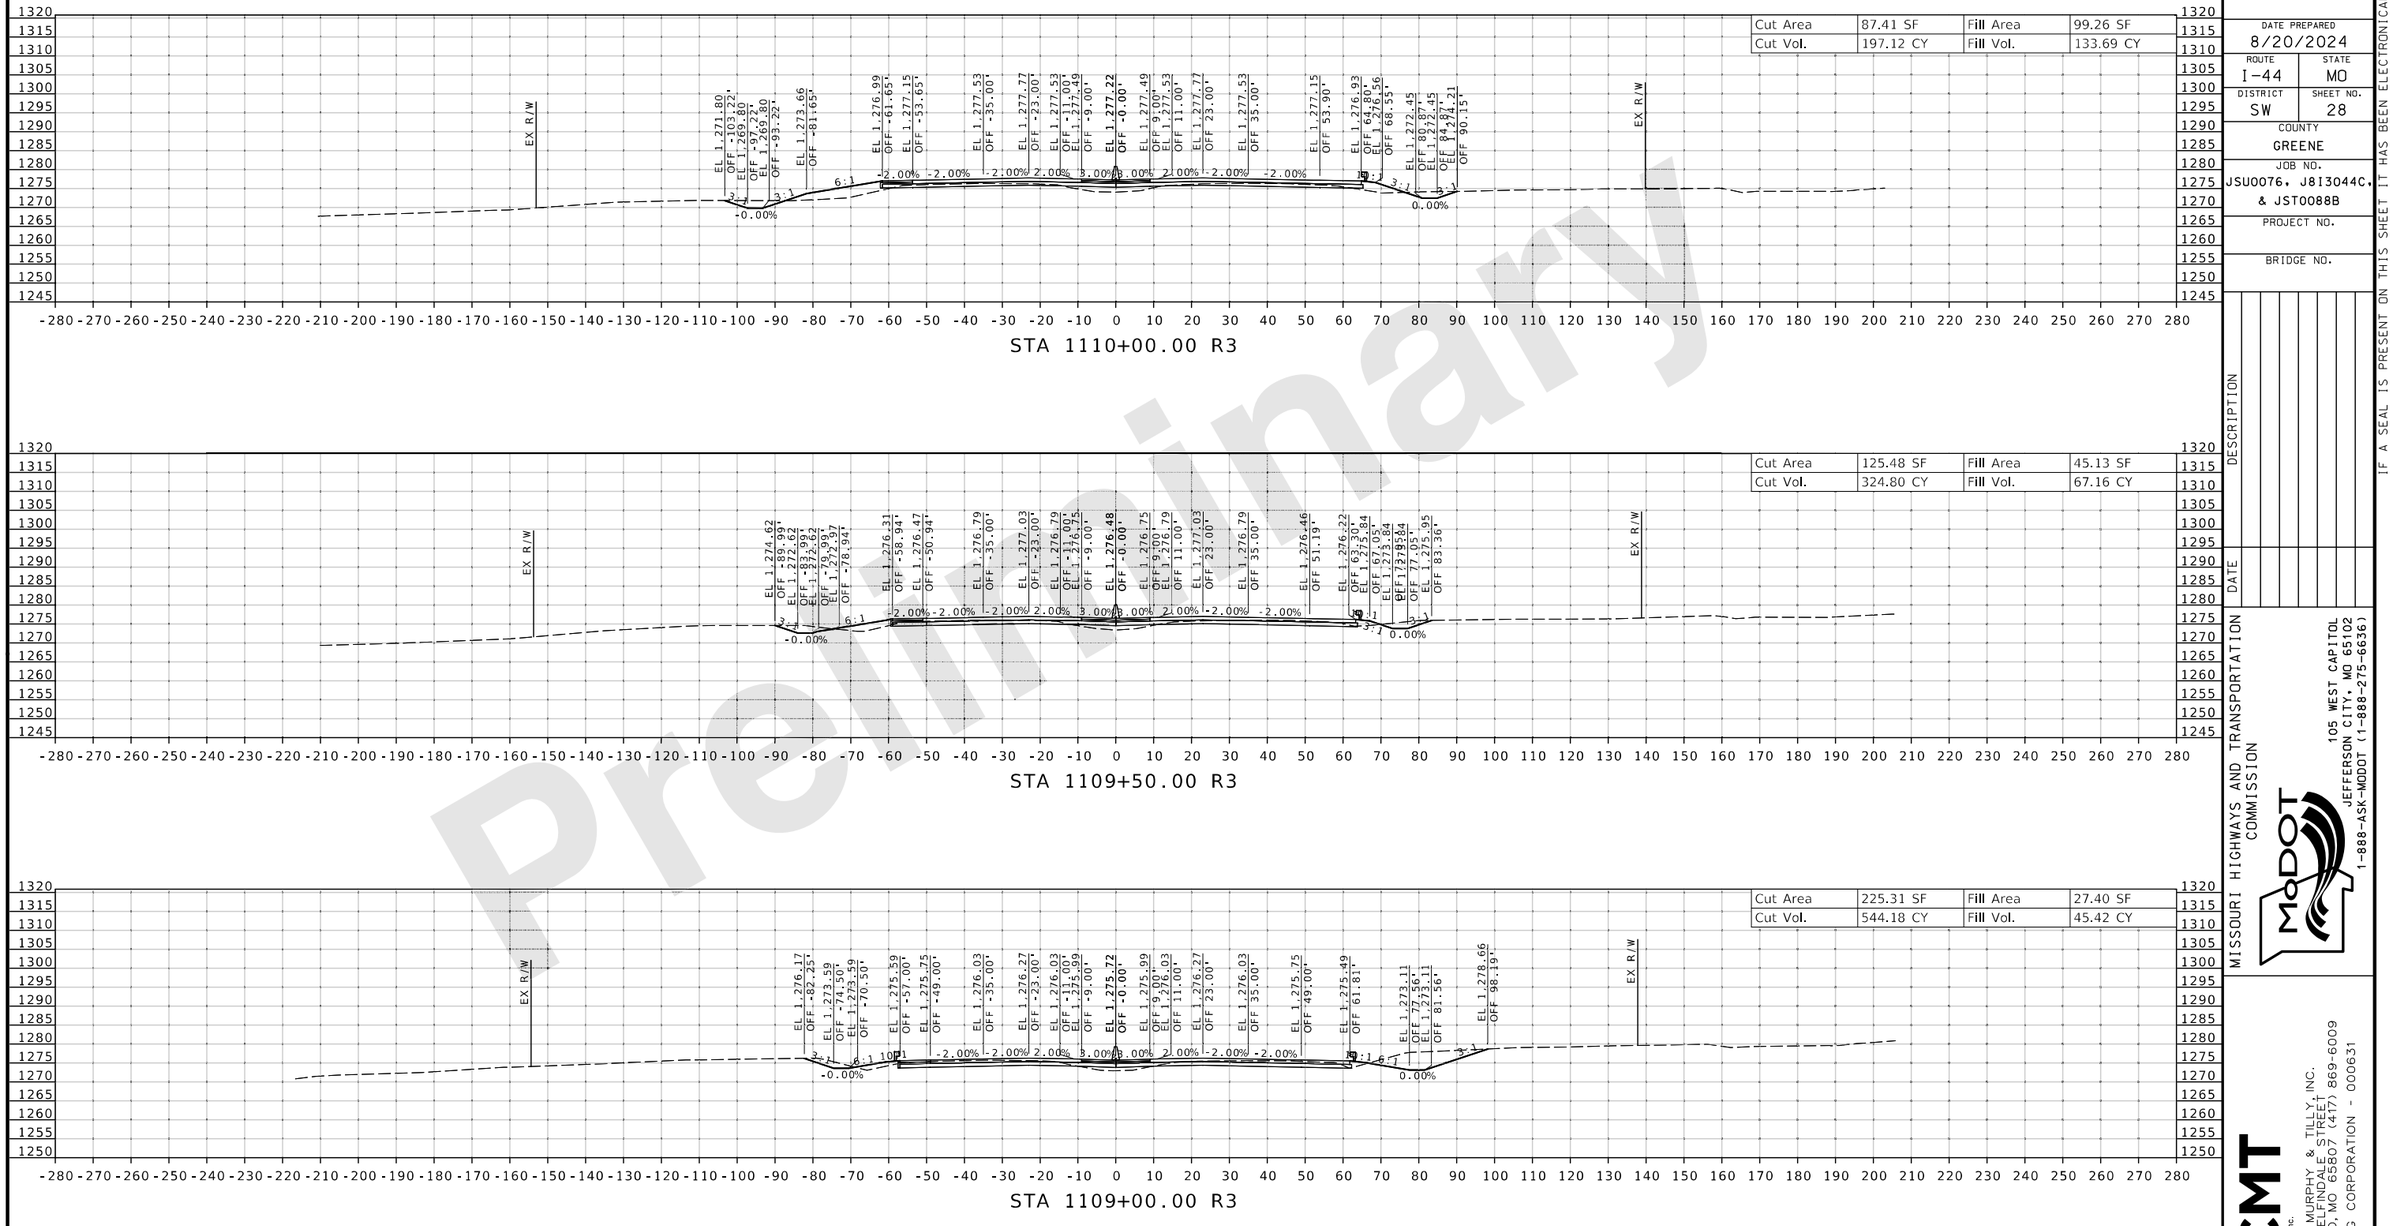

Preliminary

DATE PREPARED 8/20/2024

ROUTE I-44 | STATE MO

DISTRICT SW | SHEET NO. 28

COUNTY GREENE

JOB NO. JSU0076, J8I3044C, & JST0088B

PROJECT NO.

BRIDGE NO.

REV.	DATE	DESCRIPTION

IF A SEAL IS PRESENT ON THIS SHEET IT HAS BEEN ELECTRONICALLY SEALED AND DATED.

MISSOURI HIGHWAYS AND TRANSPORTATION COMMISSION

105 WEST CAPITOL
JEFFERSON CITY, MO 65102
1-888-ASK-MODOT (1-888-275-6636)

CMT
© Copyright CMT, Inc.
CRAWFORD, MURPHY & TILLY, INC.
1631 WEST ELFINDALE STREET
SPRINGFIELD, MO 65807 (417) 869-6009
ENGINEERING CORPORATION - 000631

JSU0076 & JST0088B

CROSS SECTION
28 OF 198

L:\MoDOT\22004246-00_New\424600\Sheets\J8I3044C & JSU0076\400_NEW_JSU0076_CrossSection_Sheets.dgn 2:29:25 PM 8/20/2024

MATCHLINE STATION 1111+81.80 R3

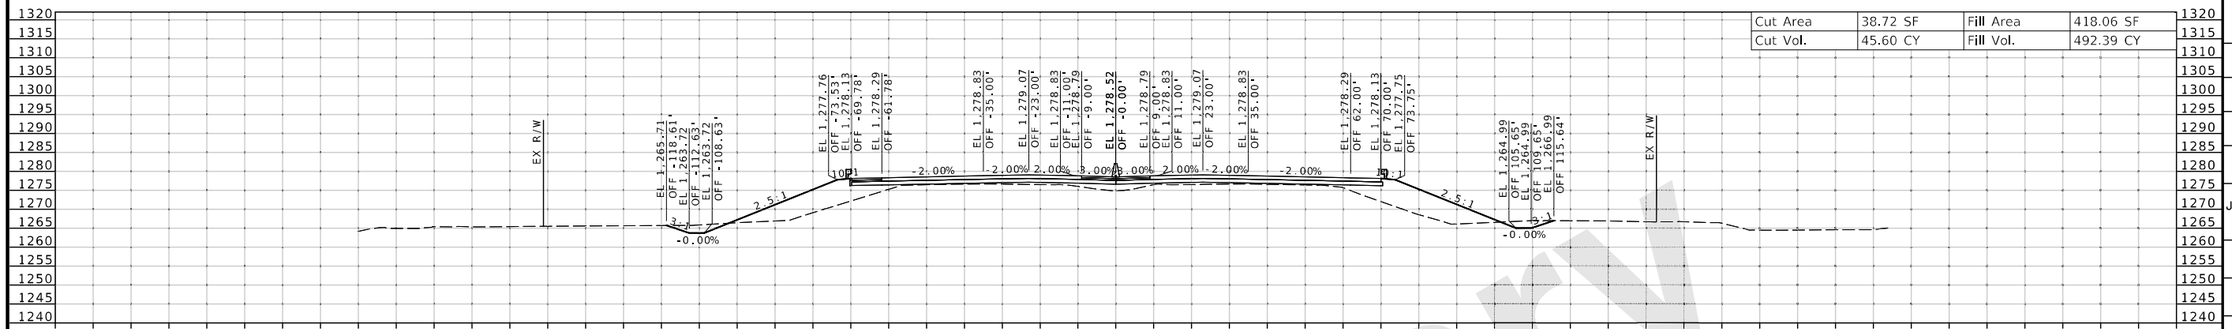

Cut Area	38.72 SF	Fill Area	418.06 SF
Cut Vol.	45.60 CY	Fill Vol.	492.39 CY

STA 1111+50.00 R3

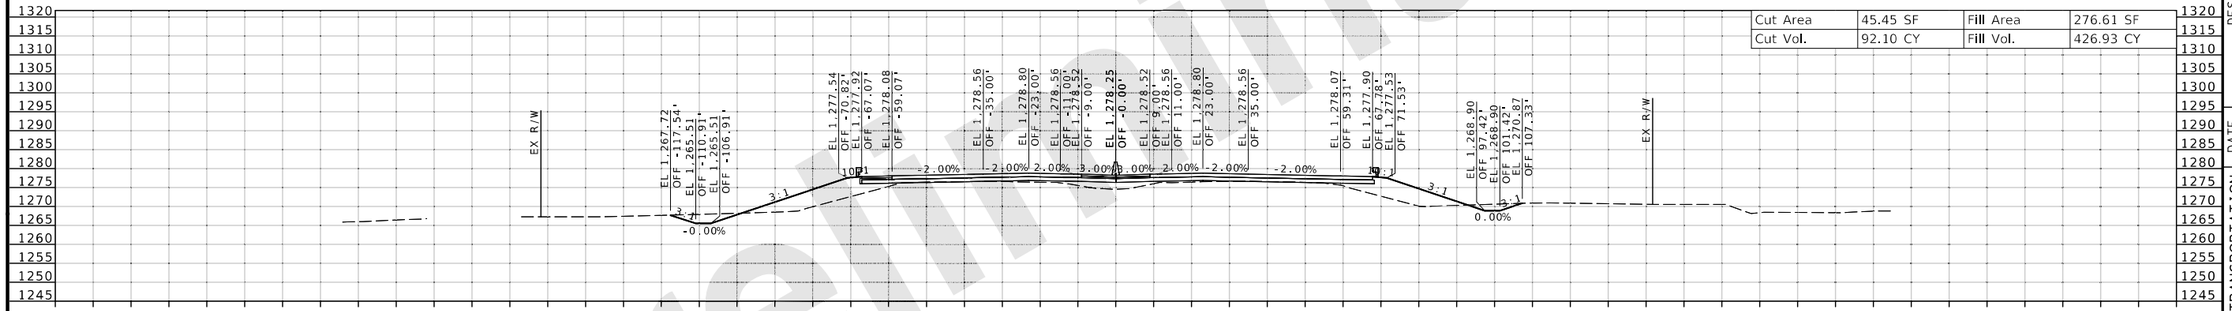

Cut Area	45.45 SF	Fill Area	276.61 SF
Cut Vol.	92.10 CY	Fill Vol.	426.93 CY

STA 1111+00.00 R3

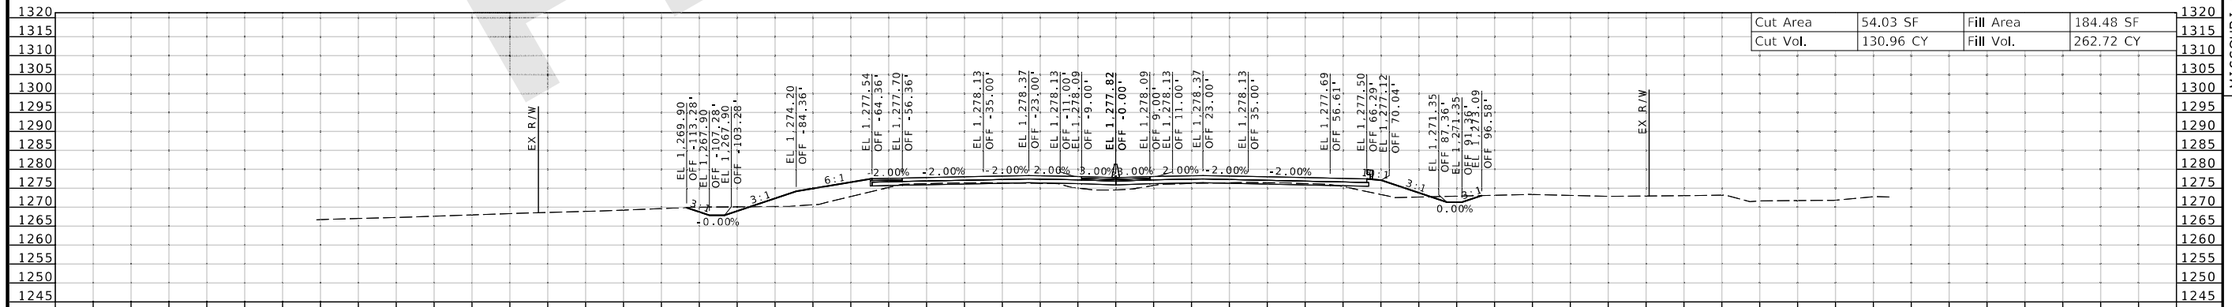

Cut Area	54.03 SF	Fill Area	184.48 SF
Cut Vol.	130.96 CY	Fill Vol.	262.72 CY

STA 1110+50.00 R3

Preliminary

IF A SEAL IS PRESENT ON THIS SHEET IT HAS BEEN ELECTRONICALLY SEALED AND DATED.

DATE PREPARED 8/20/2024

ROUTE	STATE
I-44	MO
DISTRICT	SHEET NO.
SW	29

COUNTY: GREENE

JOB NO.: JSU0076, J8I3044C, & JST0088B

PROJECT NO.:

BRIDGE NO.:

DATE	DESCRIPTION	REV.

MISSOURI HIGHWAYS AND TRANSPORTATION COMMISSION
105 WEST CAPITOL
JEFFERSON CITY, MO 65102
1-888-ASK-MODOT (1-888-275-6636)

CMT
CRAWFORD, MURPHY & TILLY, INC.
1631 WEST ELFINDALE STREET
SPRINGFIELD, MO 65807 (417) 869-6009
ENGINEERING CORPORATION - 000631
©Copyright CMT, Inc.

JSU0076 & JST0088B

CROSS SECTION
29 OF 198

L:\MoDOT\22004246-00_New\424600\Sheets\J8I3044C & JSU0076\400_NEW_JSU0076_CrossSection_Sheets.dgn 2:29:28 PM 8/20/2024

MATCHLINE STATION 1113+21.80 R3

C = 13.48 CY F = 1,004.63 CY

EARTHWORK INCLUDED IN CITY STREET CROSS SECTIONS

Cut Area	0 SF	Fill Area	0 SF
Cut Vol.	0 CY	Fill Vol.	0 CY

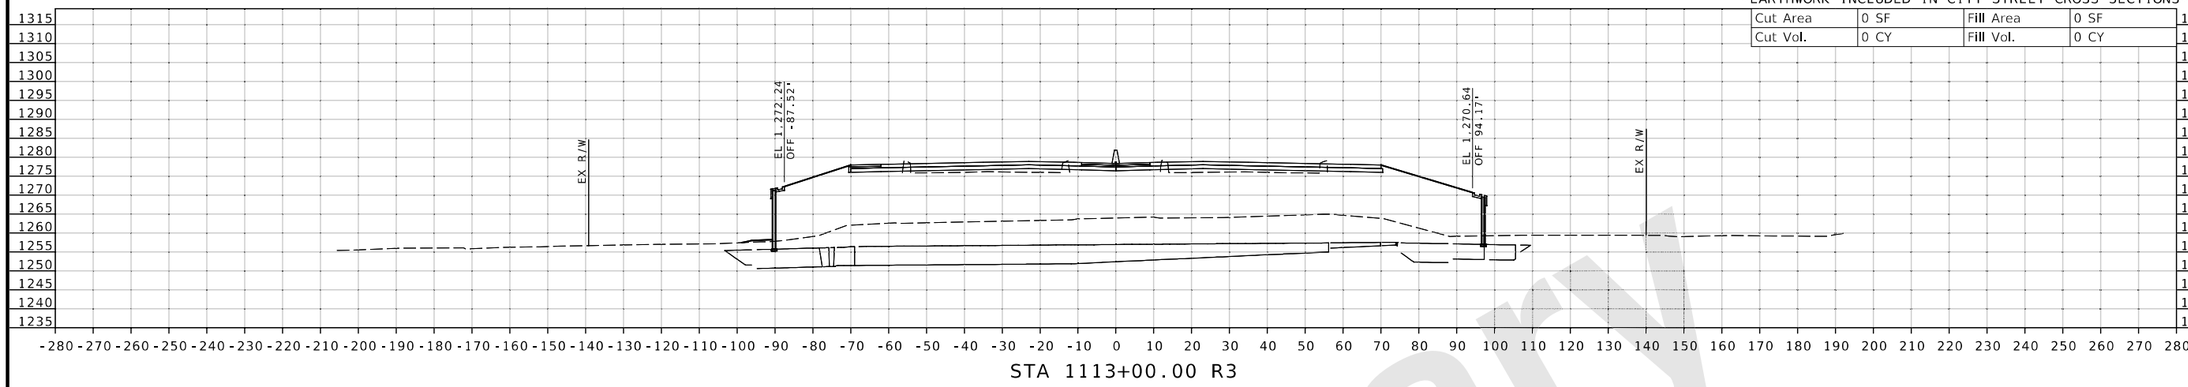

STA 1113+00.00 R3

EARTHWORK INCLUDED IN CITY STREET CROSS SECTIONS

Cut Area	0 SF	Fill Area	0 SF
Cut Vol.	0 CY	Fill Vol.	0 CY

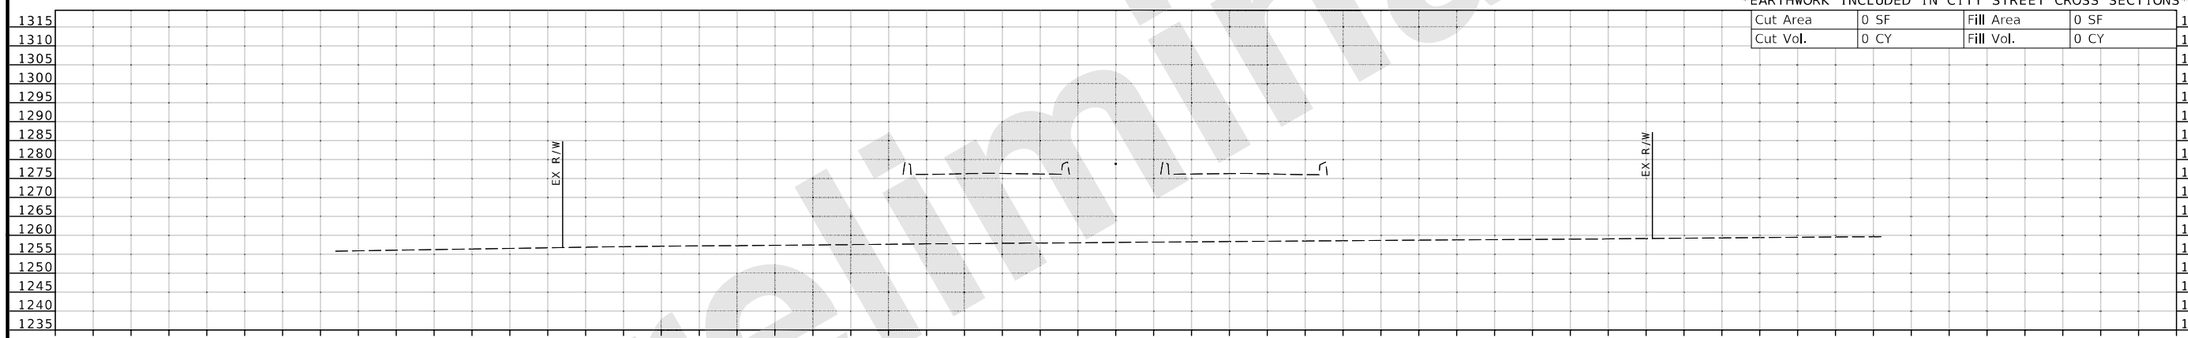

STA 1112+50.00 R3

EARTHWORK INCLUDED IN CITY STREET CROSS SECTIONS

Cut Area	0 SF	Fill Area	0 SF
Cut Vol.	0 CY	Fill Vol.	0 CY

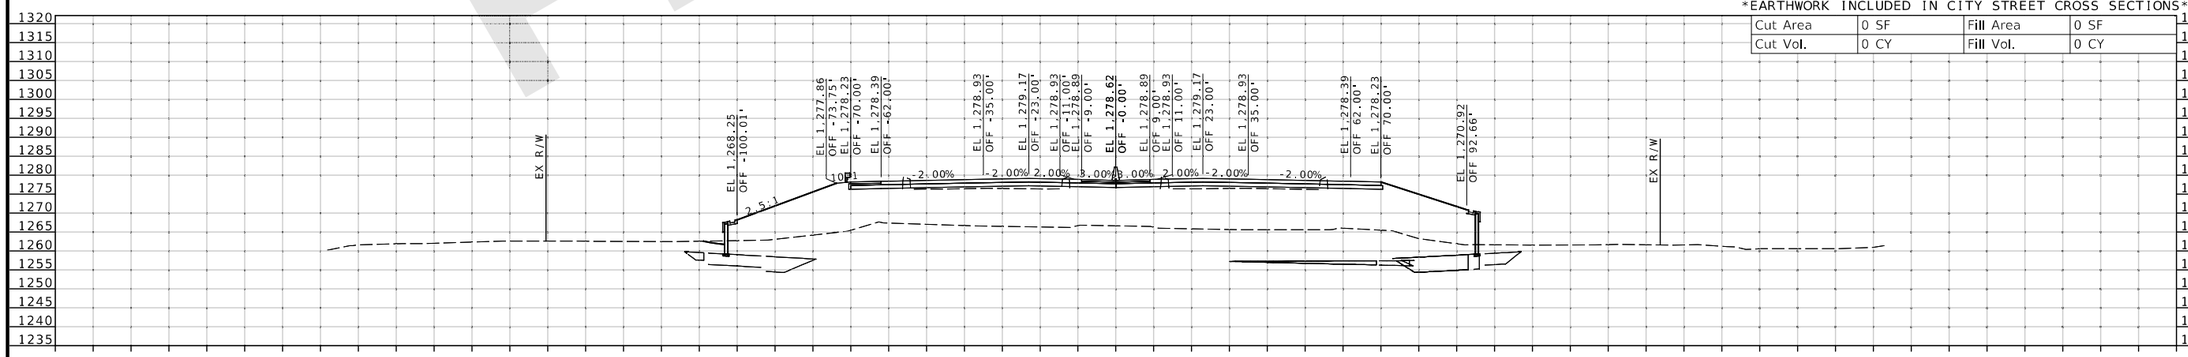

STA 1112+00.00 R3

JSU0076 & JST0088B

CROSS SECTION
30 OF 198

DATE PREPARED
8/20/2024

ROUTE	STATE
I-44	MO
DISTRICT	SHEET NO.
SW	30

COUNTY
GREENE

JOB NO.
JSU0076, J8I3044C, & JST0088B

PROJECT NO.

BRIDGE NO.

DESCRIPTION | DATE | REV.

MISSOURI HIGHWAYS AND TRANSPORTATION COMMISSION
105 WEST CAPITOL
JEFFERSON CITY, MO 65102
1-888-ASK-MODOT (1-888-275-6636)

CMT
©Copyright CMT, Inc.
CRAWFORD, MURPHY & TILLY, INC.
1631 WEST ELFINDALE STREET
SPRINGFIELD, MO 65807 (417) 869-6009
ENGINEERING CORPORATION - 000631

IF A SEAL IS PRESENT ON THIS SHEET IT HAS BEEN ELECTRONICALLY SEALED AND DATED.

Preliminary

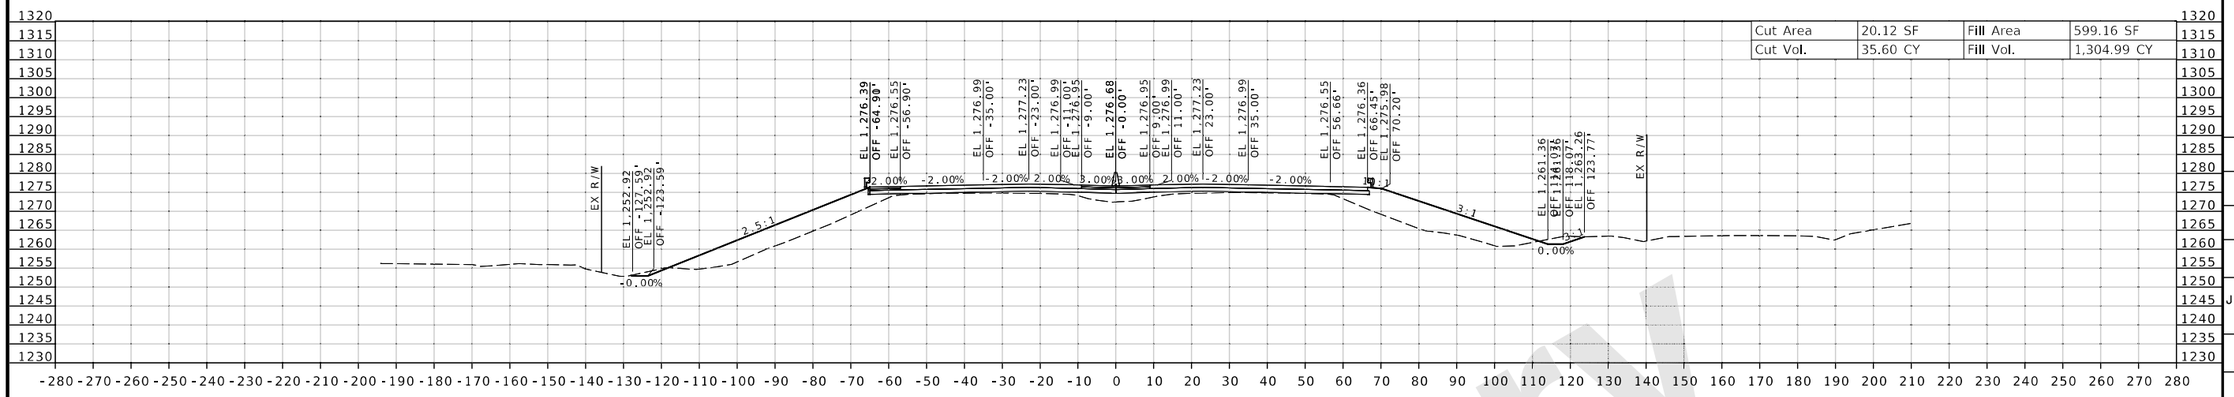

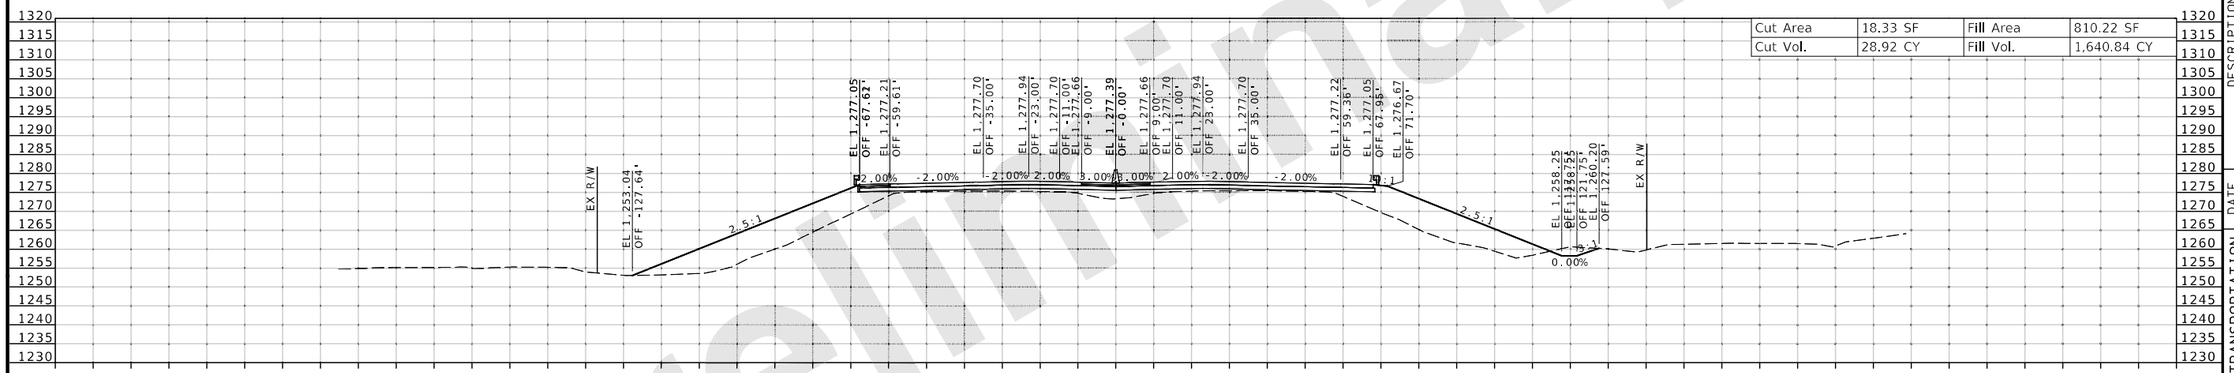

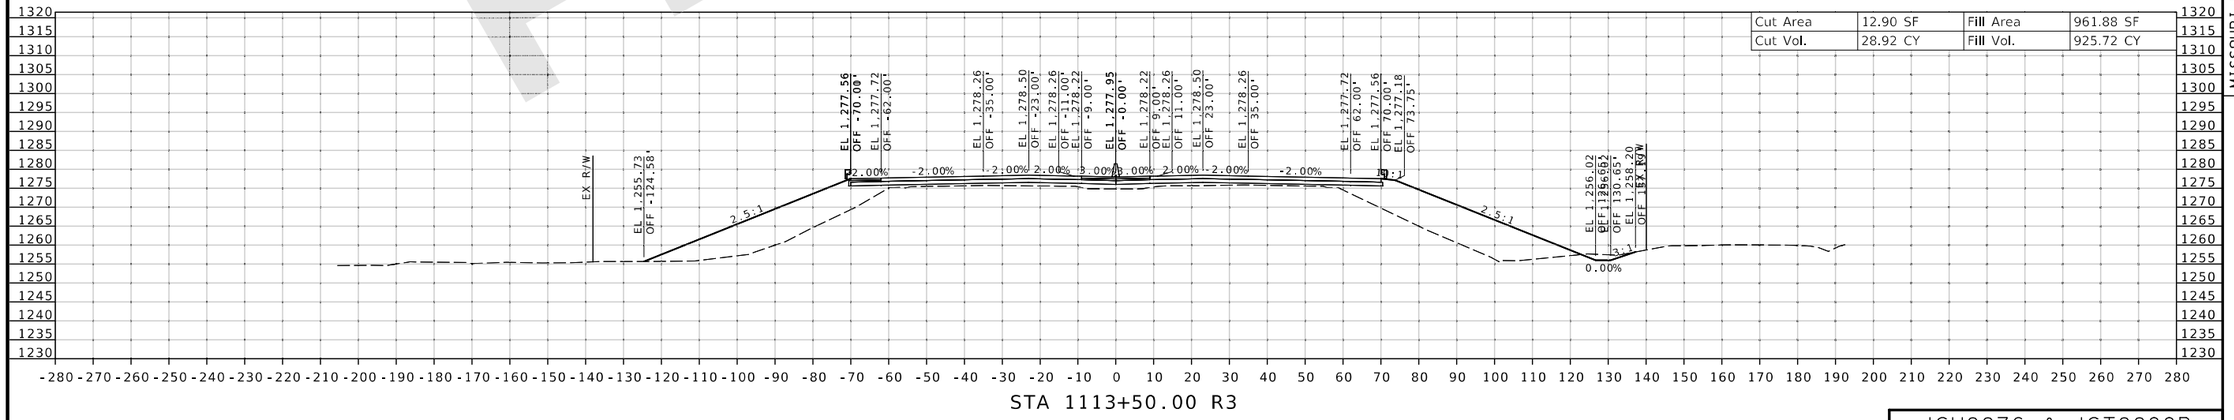

Preliminary

DESCRIPTION | DATE

DATE PREPARED 8/20/2024

ROUTE	STATE
I-44	MO
DISTRICT	SHEET NO.
SW	31

COUNTY: GREENE

JOB NO.: JSU0076, J8I3044C, & JST0088B

PROJECT NO.:

BRIDGE NO.:

IF A SEAL IS PRESENT ON THIS SHEET IT HAS BEEN ELECTRONICALLY SEALED AND DATED.

MISSOURI HIGHWAYS AND TRANSPORTATION COMMISSION
105 WEST CAPITOL
JEFFERSON CITY, MO 65102
1-888-ASK-MODOT (1-888-275-6636)

CMT
© Copyright CMT, Inc.
CRAWFORD, MURPHY & TILLY, INC.
1631 WEST ELFINDALE STREET
SPRINGFIELD, MO 65807 (417) 869-6009
ENGINEERING CORPORATION - 000631

JSU0076 & JST0088B

CROSS SECTION
31 OF 198

REV.

L:\MoDOT\22004246-00_New\424600\Sheets\J8I3044C & JSU0076\400_NEW_JSU0076_CrossSection_Sheets.dgn 2:29:37 PM 8/20/2024

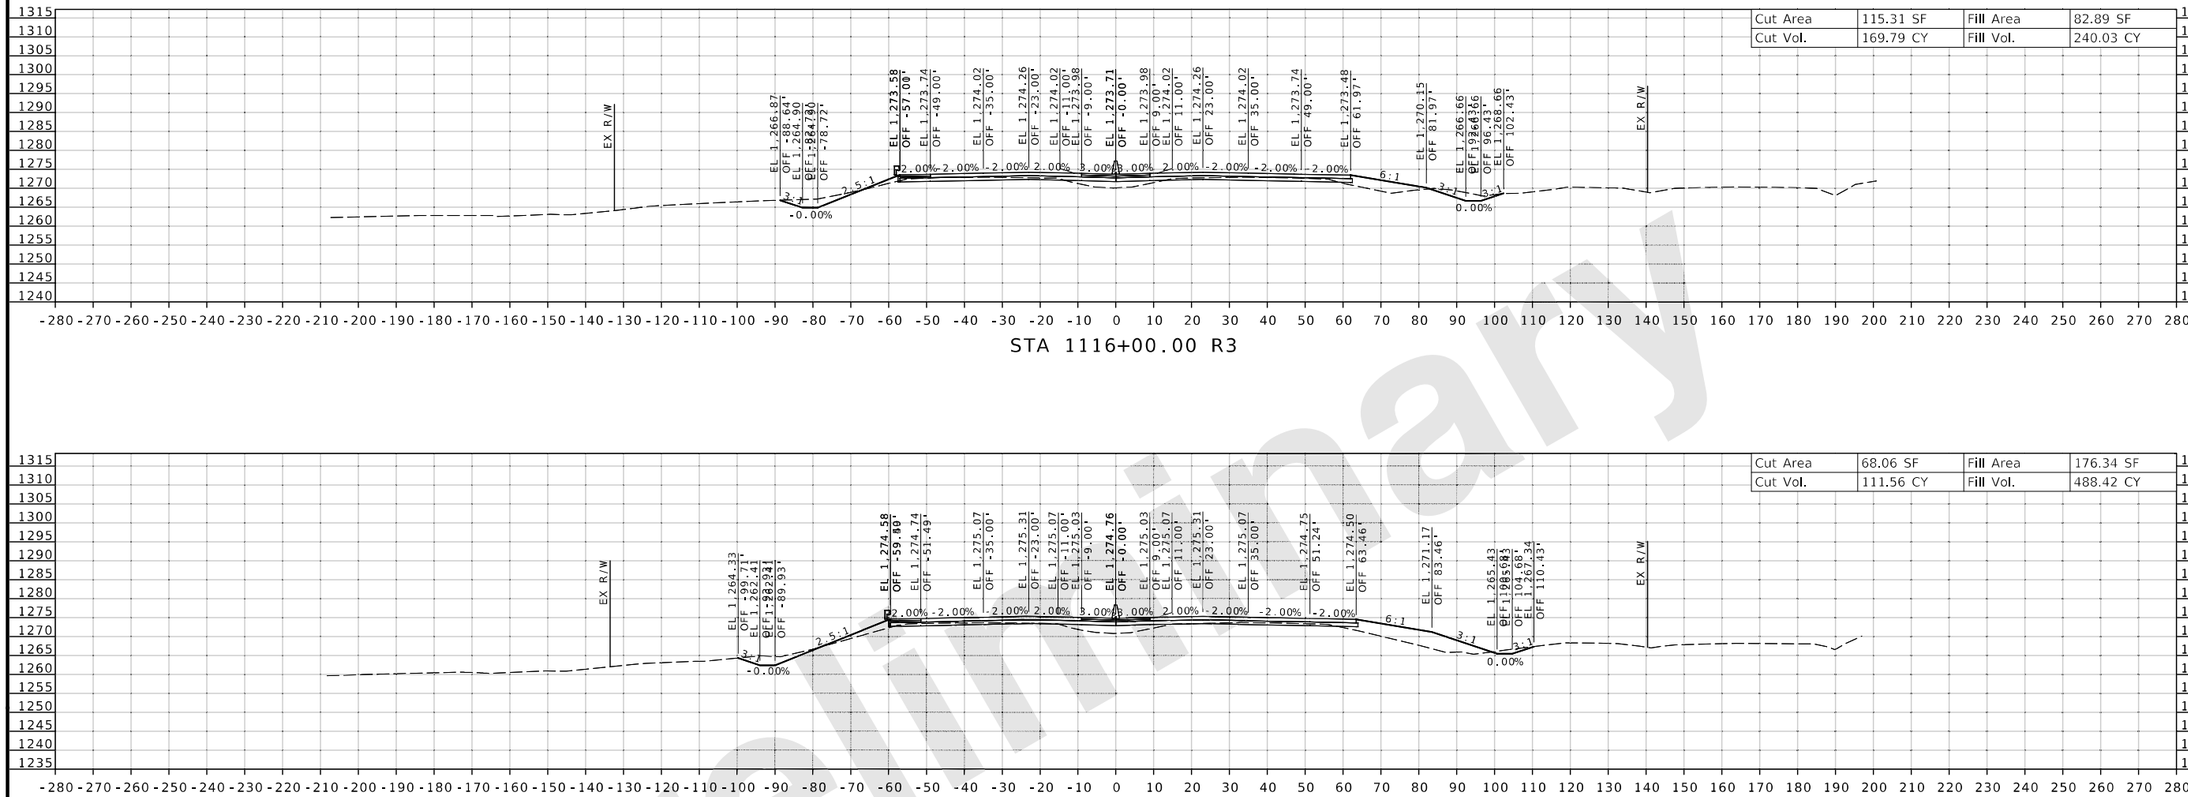

DATE PREPARED
8/20/2024

ROUTE	STATE
I-44	MO
DISTRICT	SHEET NO.
SW	32

COUNTY
GREENE

JOB NO.
JSU0076, J8I3044C, & JST0088B

PROJECT NO.

BRIDGE NO.

DESCRIPTION	DATE

IF A SEAL IS PRESENT ON THIS SHEET IT HAS BEEN ELECTRONICALLY SEALED AND DATED.

MISSOURI HIGHWAYS AND TRANSPORTATION COMMISSION

105 WEST CAPITOL
JEFFERSON CITY, MO 65102
1-888-ASK-MODOT (1-888-275-6636)

CMT
© Copyright CMT, Inc.
CRAWFORD, MURPHY & TILLY, INC.
1631 WEST ELFINDALE STREET
SPRINGFIELD, MO 65807 (417) 869-6009
ENGINEERING CORPORATION - 000631

JSU0076 & JST0088B

CROSS SECTION
32 OF 198

REV.

Preliminary

L:\MoDOT\22004246-00_New\424600\Sheets\J8I3044C & JSU0076\400_NEW_JSU0076_CrossSection_Sheets.dgn 2:29:40 PM 8/20/2024

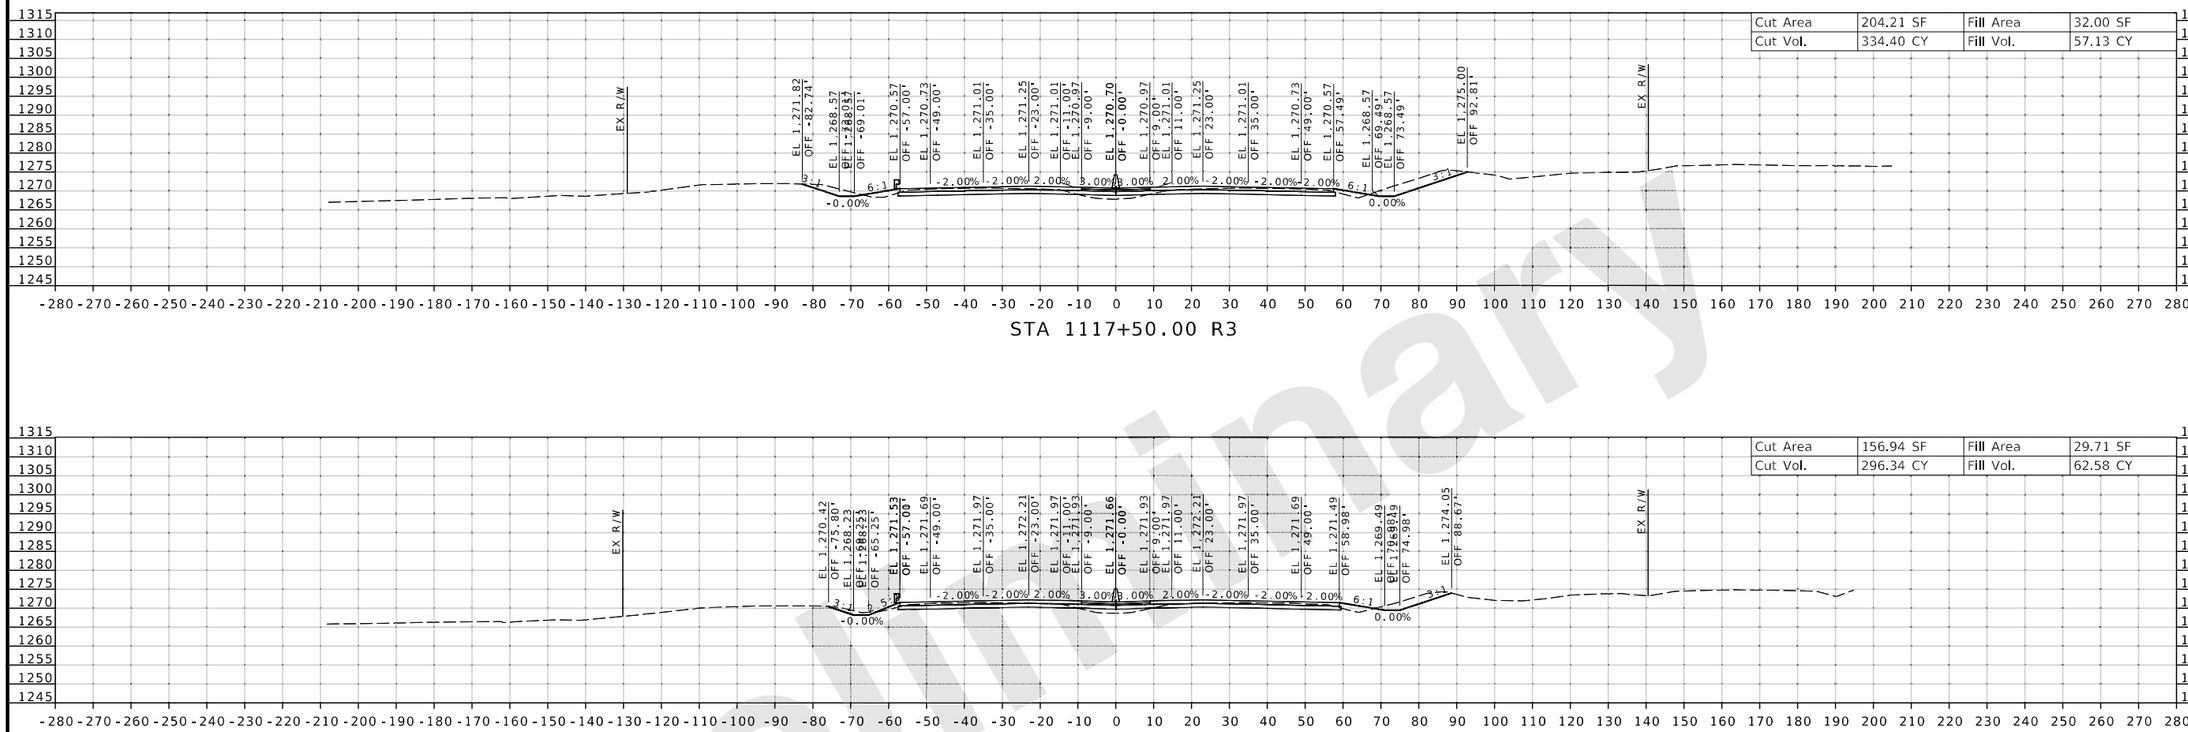

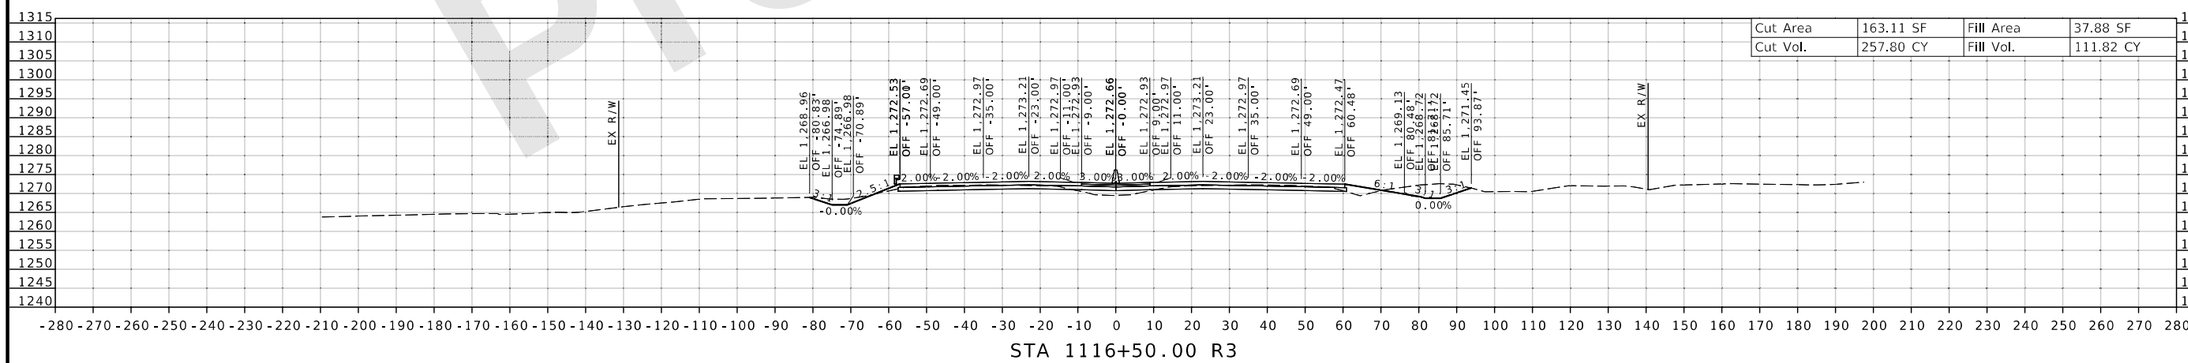

Preliminary

DATE PREPARED 8/20/2024

ROUTE	STATE
I-44	MO
DISTRICT	SHEET NO.
SW	33

COUNTY: GREENE

JOB NO.: JSU0076, J8I3044C, & JST0088B

PROJECT NO.:

BRIDGE NO.:

REV.	DESCRIPTION	DATE

IF A SEAL IS PRESENT ON THIS SHEET IT HAS BEEN ELECTRONICALLY SEALED AND DATED.

MISSOURI HIGHWAYS AND TRANSPORTATION COMMISSION
105 WEST CAPITOL
JEFFERSON CITY, MO 65102
1-888-ASK-MODOT (1-888-275-6636)

CMT
©Copyright CMT, Inc.
CRAWFORD, MURPHY & TILLY, INC.
1631 WEST ELFINDALE STREET
SPRINGFIELD, MO 65807 (417) 869-6009
ENGINEERING CORPORATION - 000631

JSU0076 & JST0088B

CROSS SECTION
33 OF 198

L:\MoDOT\22004246-00_New\424600\Sheets\J8I3044C & JSU0076\400_NEW_JSU0076_CrossSection_Sheets.dgn 2:29:44 PM 8/20/2024

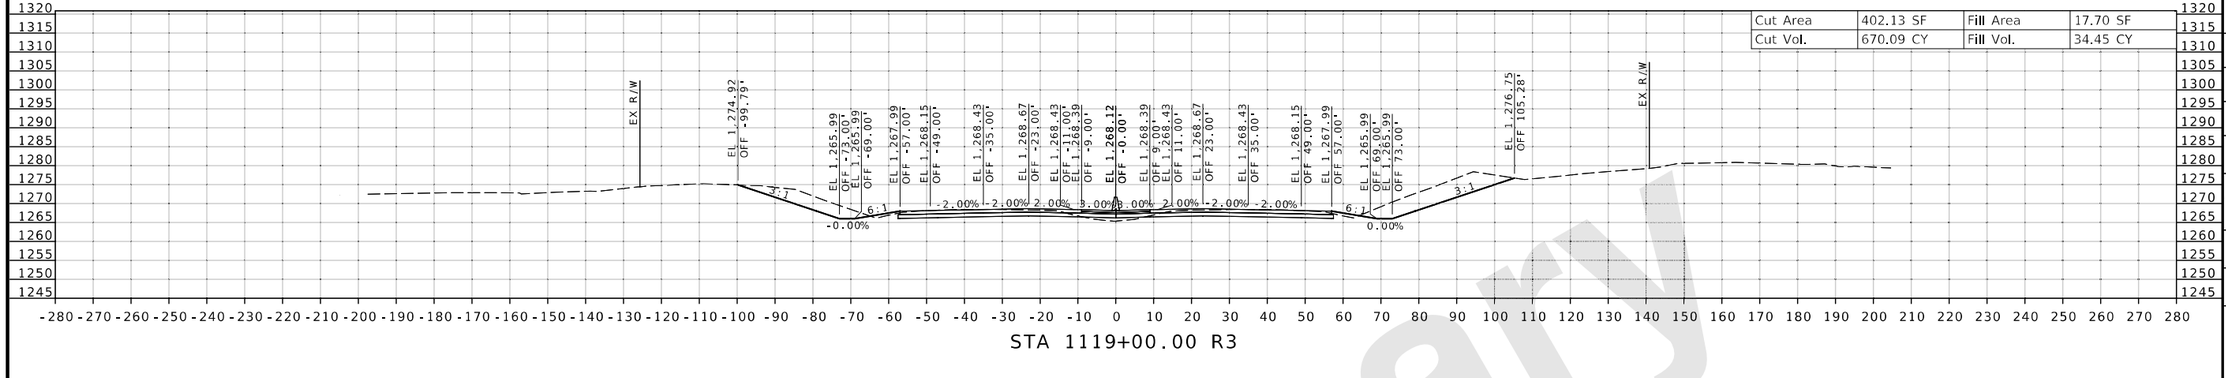

STA 1119+00.00 R3

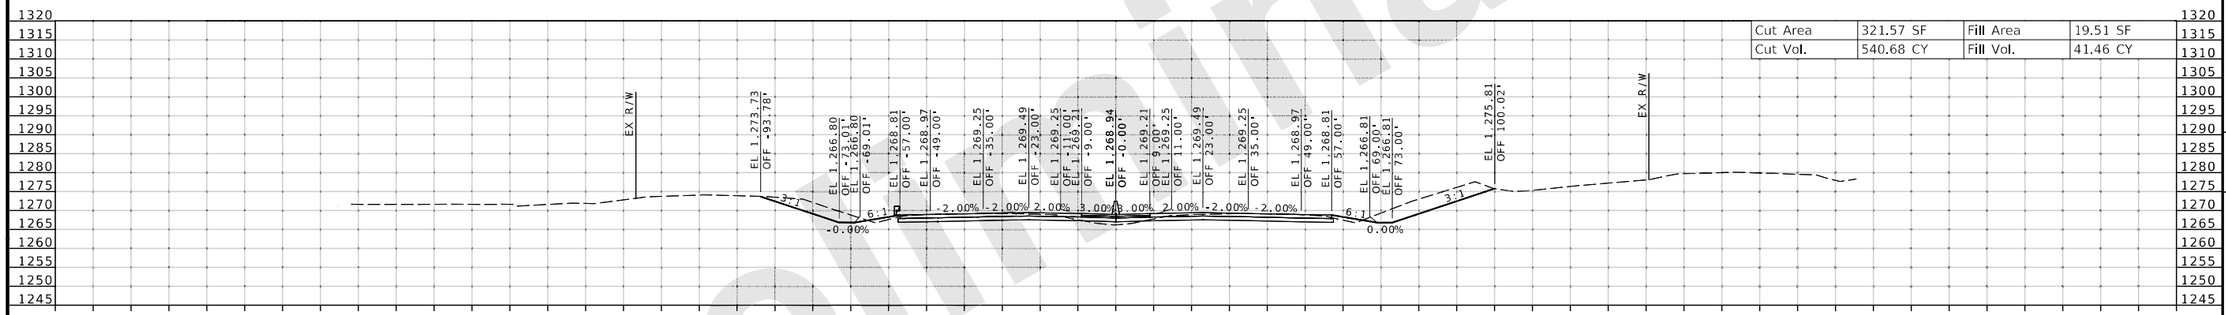

STA 1118+50.00 R3

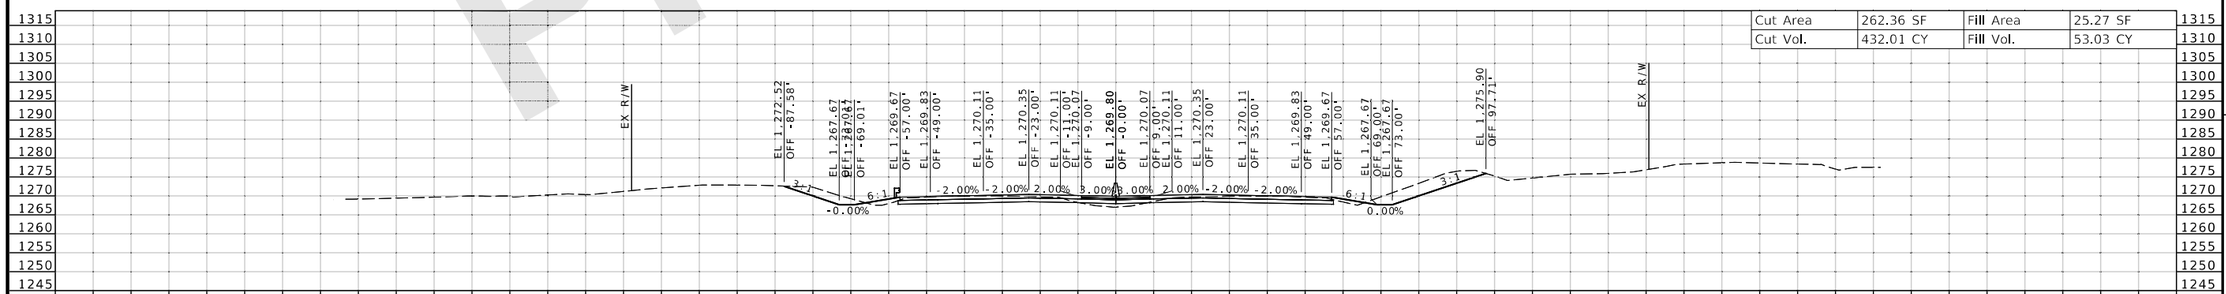

STA 1118+00.00 R3

DATE PREPARED
8/20/2024

ROUTE	STATE
I-44	MO
DISTRICT	SHEET NO.
SW	34

COUNTY
GREENE

JOB NO.
JSU0076, J8I3044C, & JST0088B

PROJECT NO.

BRIDGE NO.

DESCRIPTION | DATE | REV.

MISSOURI HIGHWAYS AND TRANSPORTATION COMMISSION
105 WEST CAPITOL
JEFFERSON CITY, MO 65102
1-888-ASK-MODOT (1-888-275-6636)

CMT
© Copyright CMT, Inc.
CRAWFORD, MURPHY & TILLY, INC.
1631 WEST ELFINDALE STREET
SPRINGFIELD, MO 65807 (417) 869-6009
ENGINEERING CORPORATION - 000631

JSU0076 & JST0088B

CROSS SECTION
34 OF 198

IF A SEAL IS PRESENT ON THIS SHEET IT HAS BEEN ELECTRONICALLY SEALED AND DATED.

Preliminary

L:\MoDOT\22004246-00_New\424600\Sheets\J8I3044C & JSU0076\400_NEW_JSU0076_CrossSection_Sheets.dgn 2:29:49 PM 8/20/2024

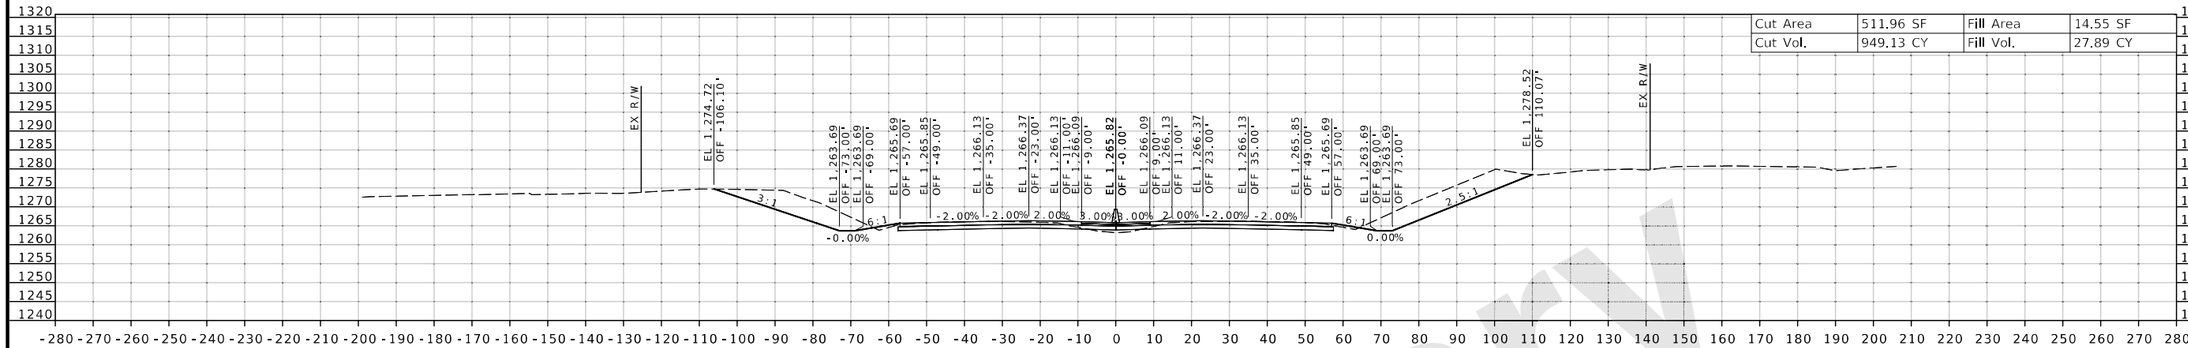

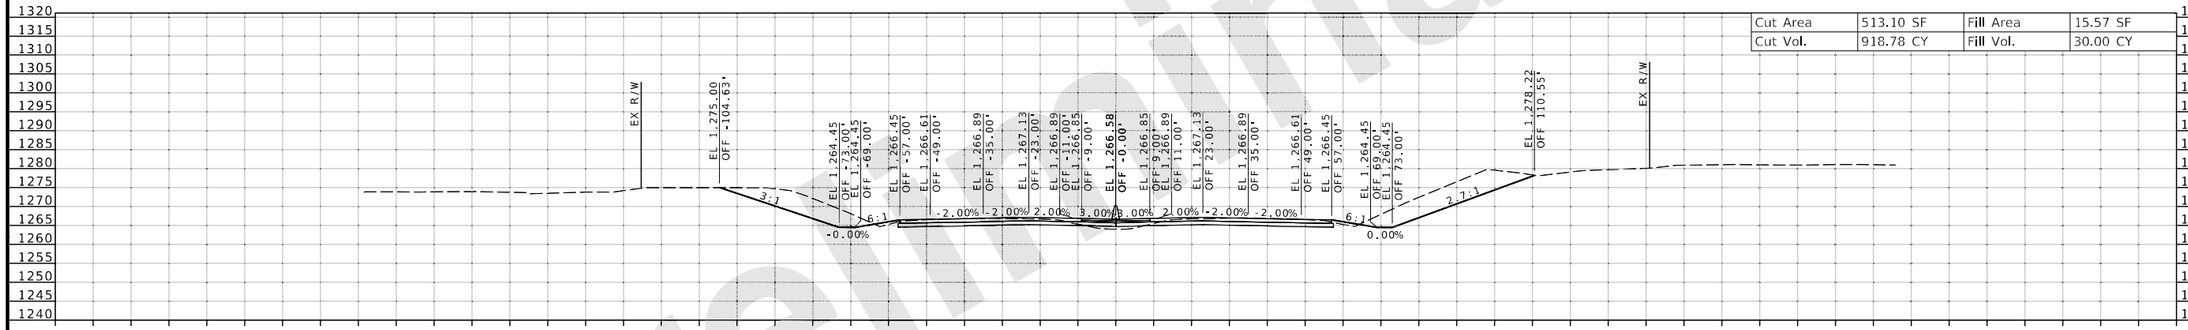

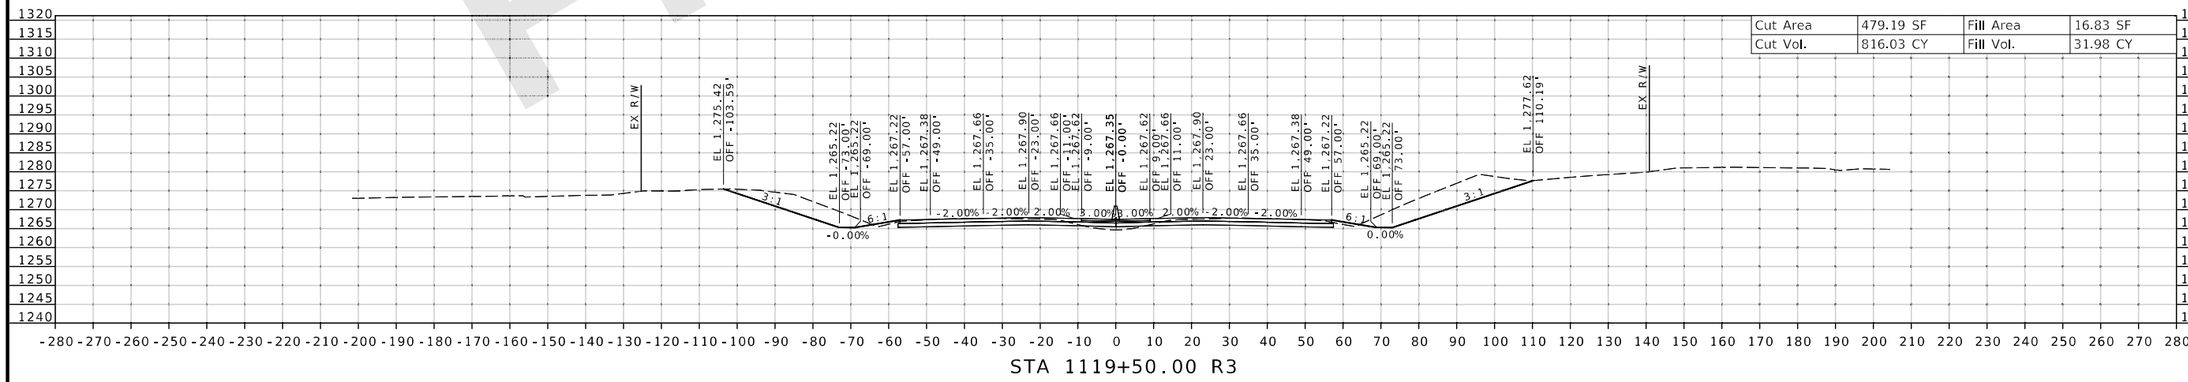

Preliminary

DATE PREPARED
8/20/2024

ROUTE	STATE
I-44	MO
DISTRICT	SHEET NO.
SW	35

COUNTY
GREENE

JOB NO.
JSU0076, J8I3044C, & JST0088B

PROJECT NO.

BRIDGE NO.

DATE	DESCRIPTION

IF A SEAL IS PRESENT ON THIS SHEET IT HAS BEEN ELECTRONICALLY SEALED AND DATED.

MISSOURI HIGHWAYS AND TRANSPORTATION COMMISSION
105 WEST CAPITOL
JEFFERSON CITY, MO 65102
1-888-ASK-MODOT (1-888-275-6636)

CMT
© Copyright CMT, Inc.
CRAWFORD, MURPHY & TILLY, INC.
1631 WEST ELFINDALE STREET
SPRINGFIELD, MO 65807 (417) 869-6009
ENGINEERING CORPORATION - 000631

JSU0076 & JST0088B

CROSS SECTION
35 OF 198

REV.

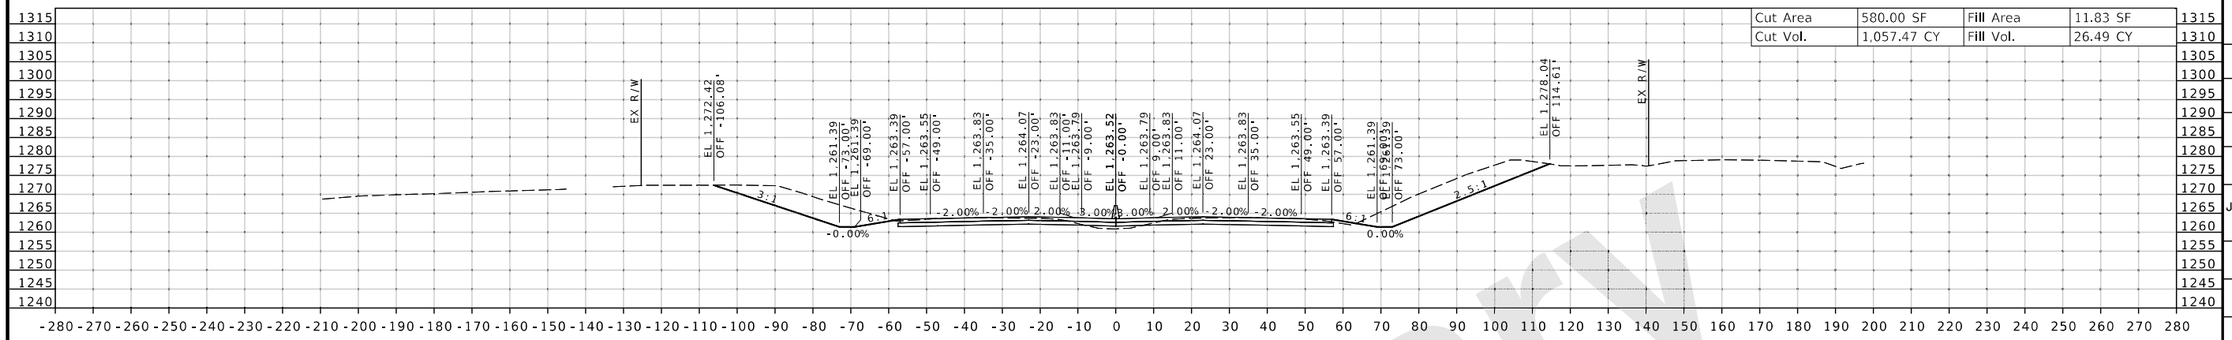

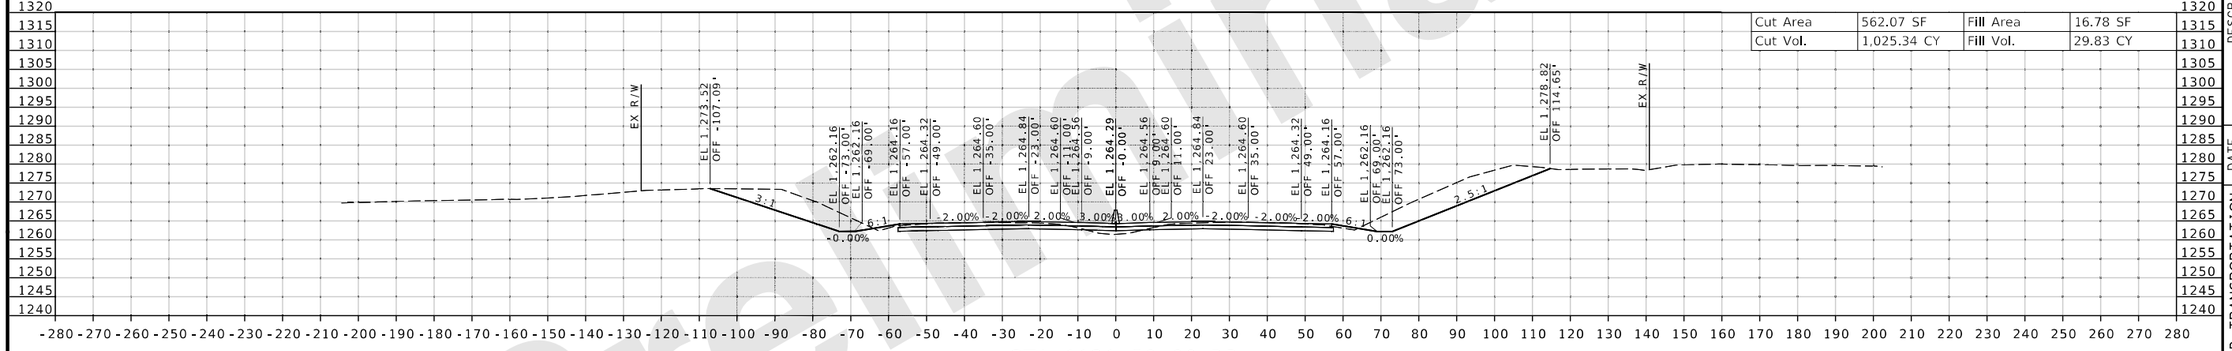

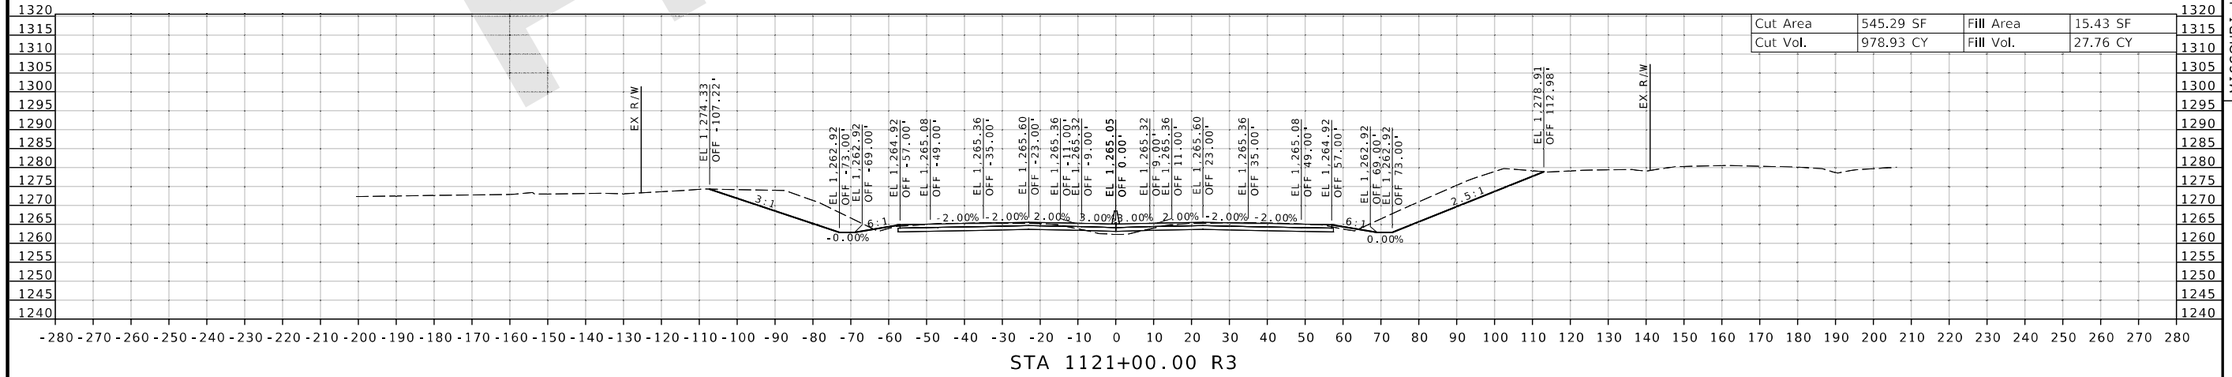

Preliminary

DATE PREPARED
8/20/2024

ROUTE	STATE
I-44	MO
DISTRICT	SHEET NO.
SW	36

COUNTY
GREENE

JOB NO.
JSU0076, J8I3044C, & JST0088B

PROJECT NO.

BRIDGE NO.

DESCRIPTION	DATE

IF A SEAL IS PRESENT ON THIS SHEET IT HAS BEEN ELECTRONICALLY SEALED AND DATED.

MISSOURI HIGHWAYS AND TRANSPORTATION COMMISSION
105 WEST CAPITOL
JEFFERSON CITY, MO 65102
1-888-ASK-MODOT (1-888-275-6636)

CMT
© Copyright CMT, Inc.
CRAWFORD, MURPHY & TILLY, INC.
1631 WEST ELFINDALE STREET
SPRINGFIELD, MO 65807 (417) 869-6009
ENGINEERING CORPORATION - 000631

JSU0076 & JST0088B

CROSS SECTION
36 OF 198

REV.

L:\MoDOT\22004246-00_New\424600\Sheets\J8I3044C & JSU0076\400_NEW_JSU0076_CrossSection_Sheets.dgn 2:29:57 PM 8/20/2024

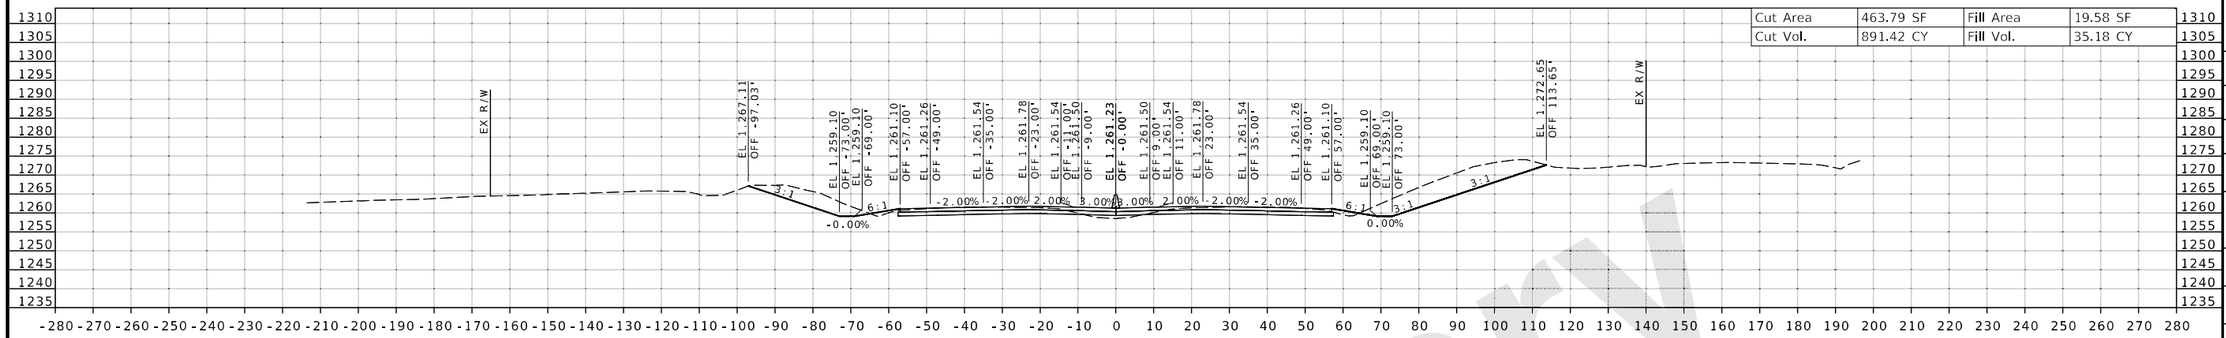

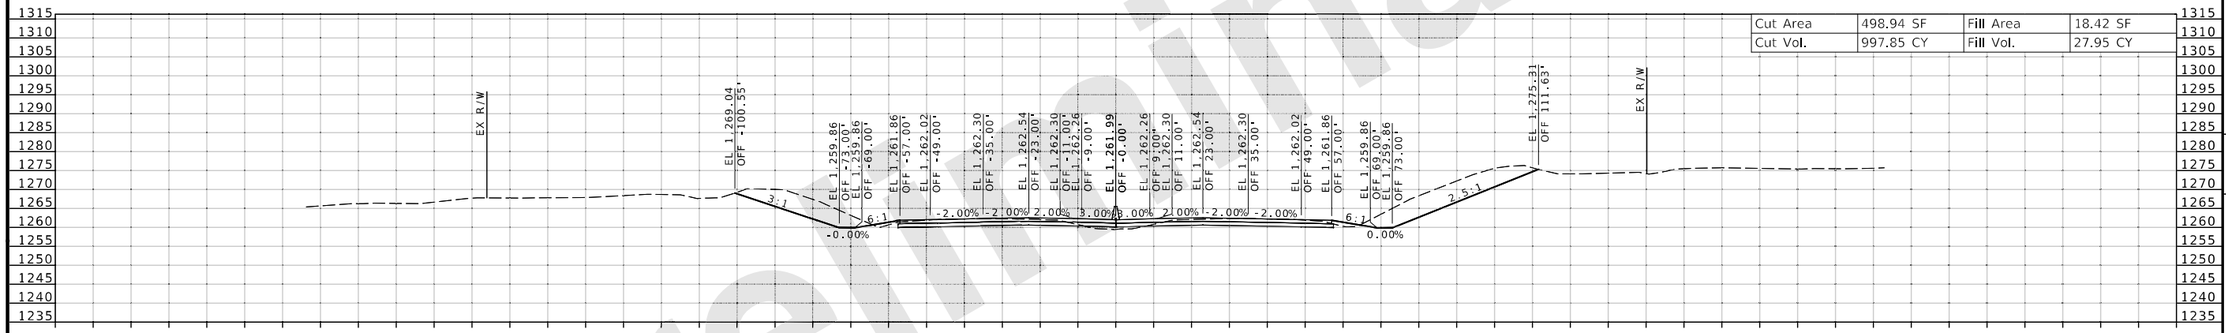

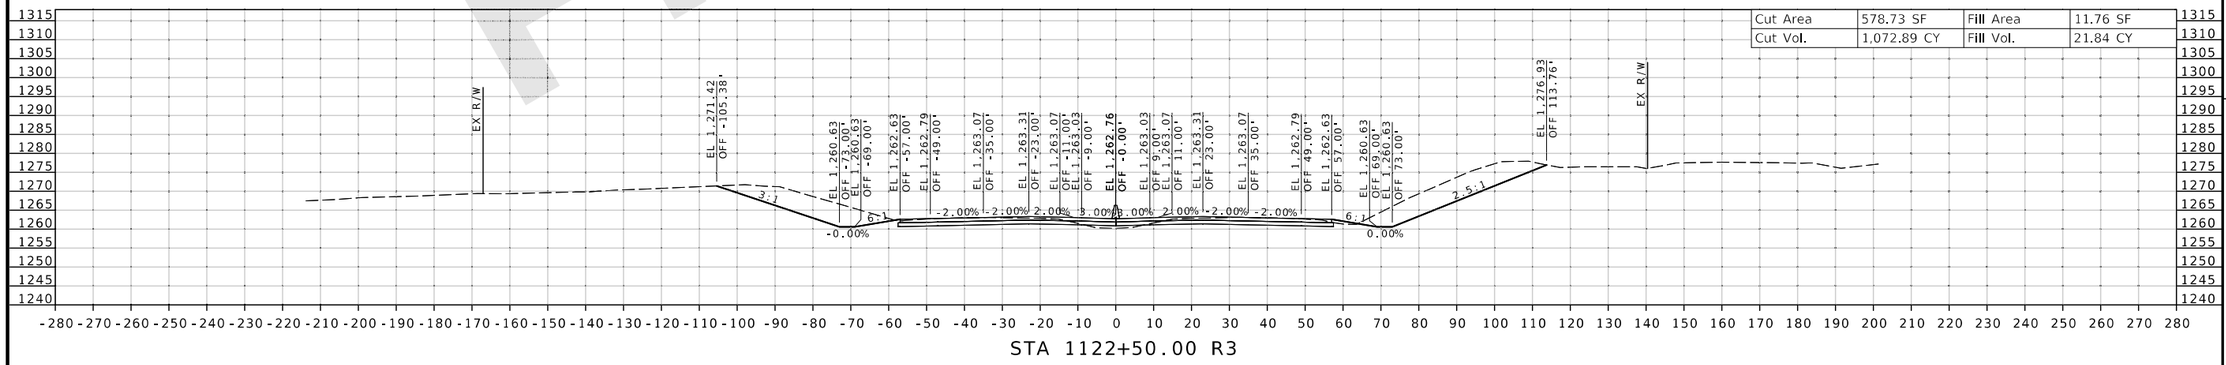

Preliminary

DATE PREPARED
8/20/2024

ROUTE	STATE
I-44	MO
DISTRICT	SHEET NO.
SW	37

COUNTY
GREENE

JOB NO.
JSU0076, J8I3044C, & JST0088B

PROJECT NO.

BRIDGE NO.

DATE	DESCRIPTION

IF A SEAL IS PRESENT ON THIS SHEET IT HAS BEEN ELECTRONICALLY SEALED AND DATED.

MISSOURI HIGHWAYS AND TRANSPORTATION COMMISSION
105 WEST CAPITOL
JEFFERSON CITY, MO 65102
1-888-ASK-MODOT (1-888-275-6636)

CMT
© Copyright CMT, Inc.
CRAWFORD, MURPHY & TILLY, INC.
1631 WEST ELFINDALE STREET
SPRINGFIELD, MO 65807 (417) 869-6009
ENGINEERING CORPORATION - 000631

JSU0076 & JST0088B

CROSS SECTION
37 OF 198

REV.

L:\MoDOT\22004246-00_New\424600\Sheets\J8I3044C & JSU0076\400_NEW_JSU0076_CrossSection_Sheets.dgn 2:30:01 PM 8/20/2024

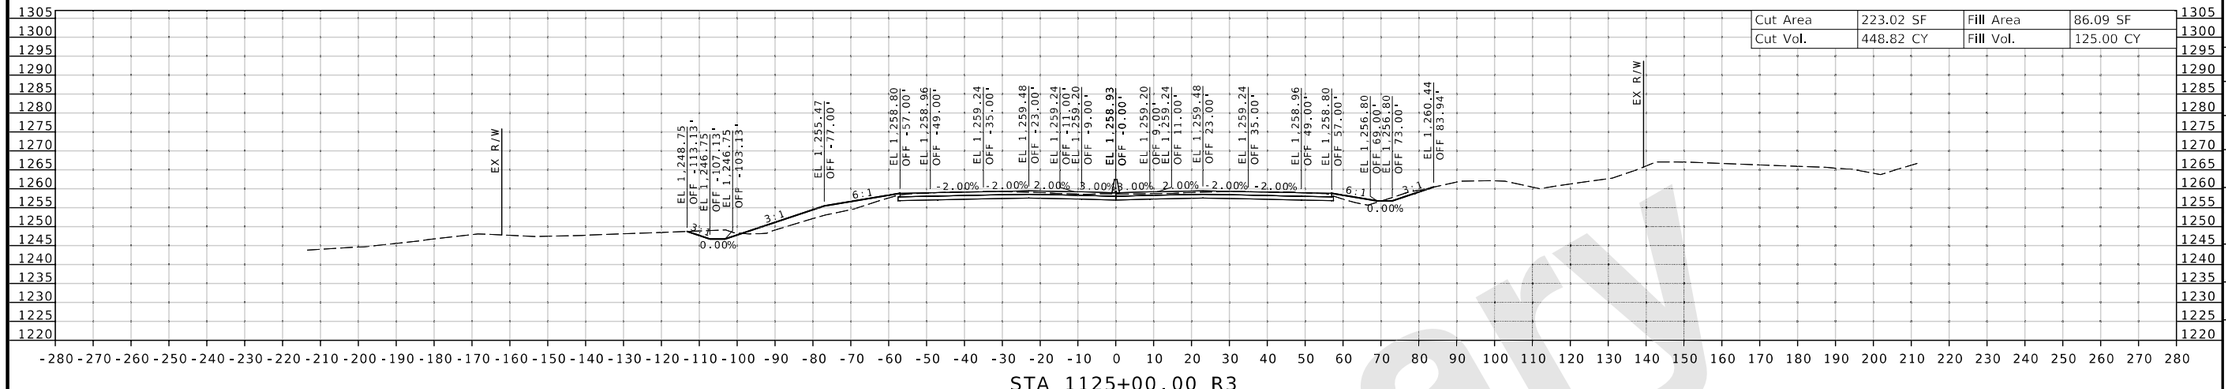

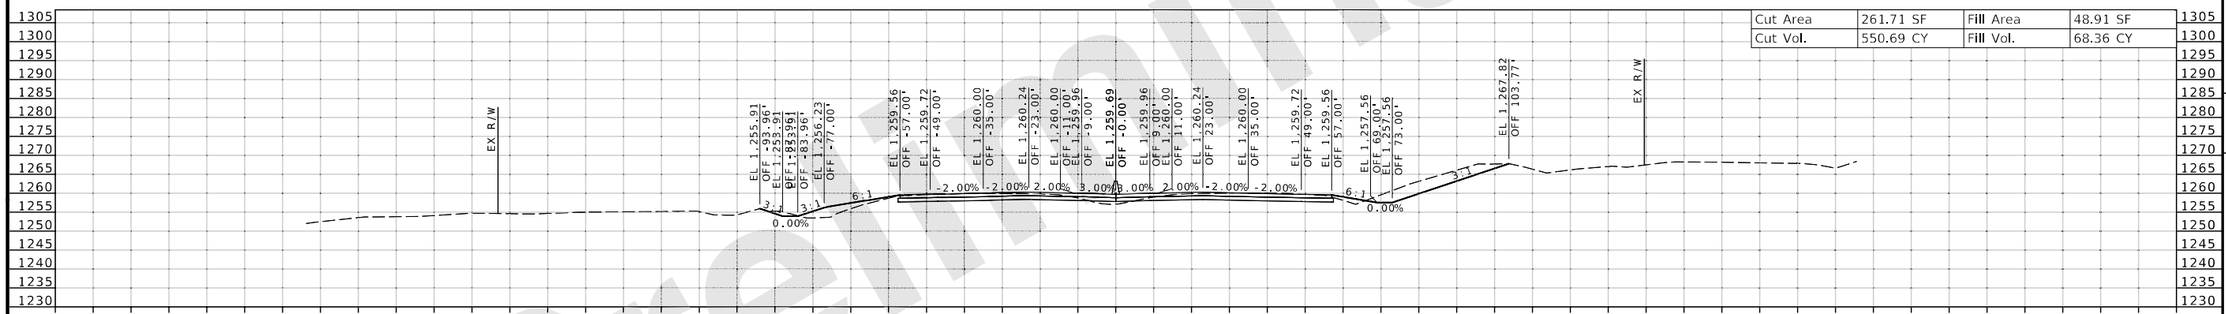

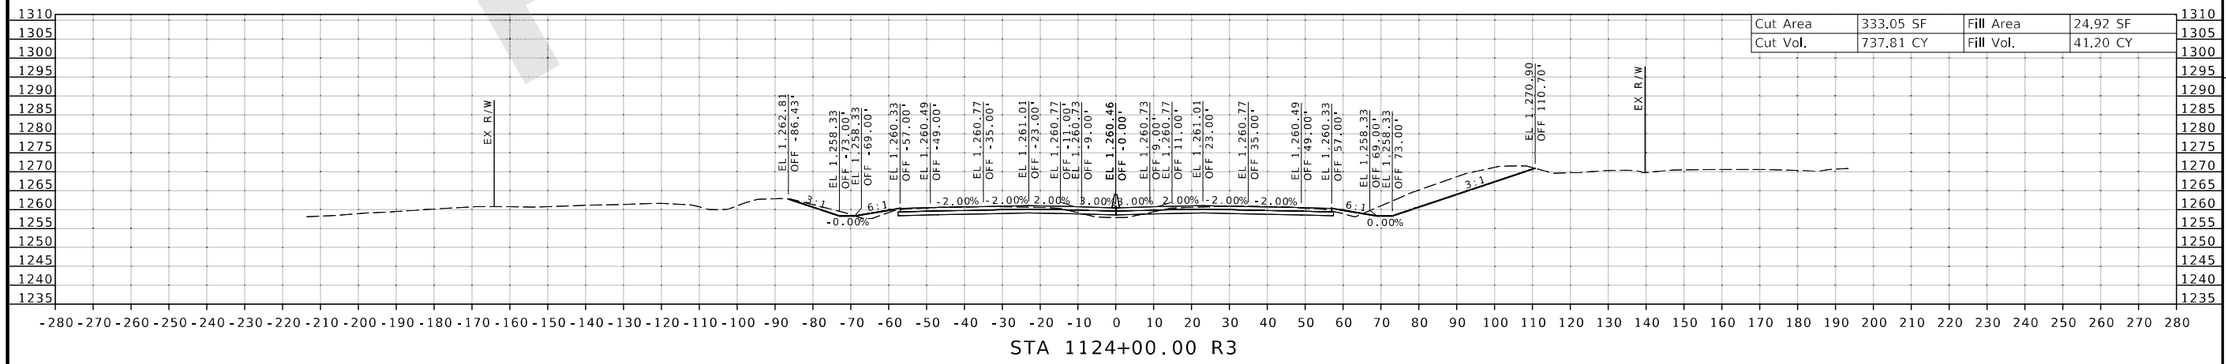

Preliminary

DATE PREPARED 8/20/2024

ROUTE	STATE
I-44	MO
DISTRICT	SHEET NO.
SW	38

COUNTY: GREENE

JOB NO.: JSU0076, J8I3044C, & JST0088B

PROJECT NO.:

BRIDGE NO.:

DESCRIPTION | DATE

MISSOURI HIGHWAYS AND TRANSPORTATION COMMISSION
105 WEST CAPITOL
JEFFERSON CITY, MO 65102
1-888-ASK-MODOT (1-888-275-6636)

CMT
©Copyright CMT, Inc.
CRAWFORD, MURPHY & TILLY, INC.
1631 WEST ELFINDALE STREET
SPRINGFIELD, MO 65807 (417) 869-6009
ENGINEERING CORPORATION - 000631

IF A SEAL IS PRESENT ON THIS SHEET IT HAS BEEN ELECTRONICALLY SEALED AND DATED.

JSU0076 & JST0088B

CROSS SECTION
38 OF 198

REV.

L:\MoDOT\22004246-00_New\424600\Sheets\J8I3044C & JSU0076\400_NEW_JSU0076_CrossSection_Sheets.dgn 2:30:05 PM 8/20/2024

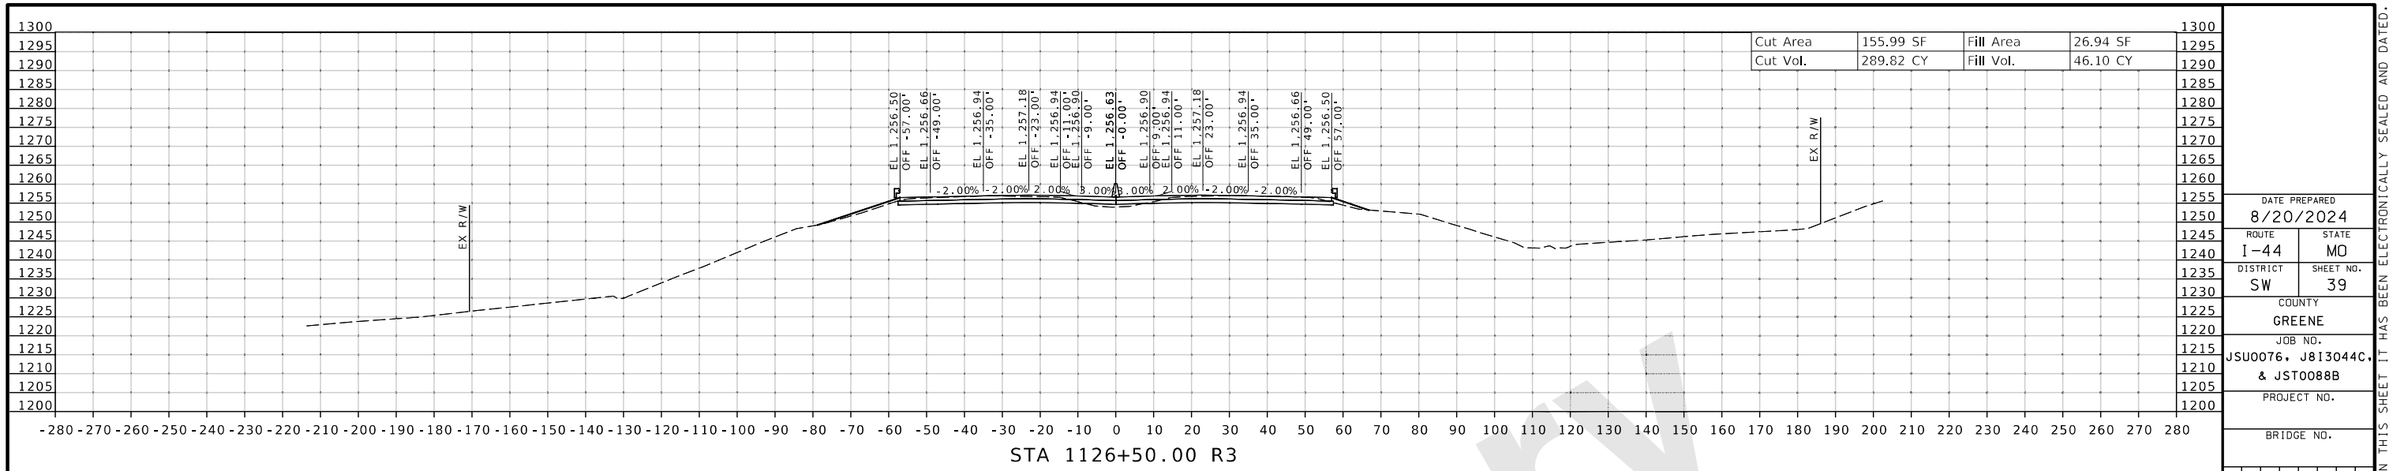

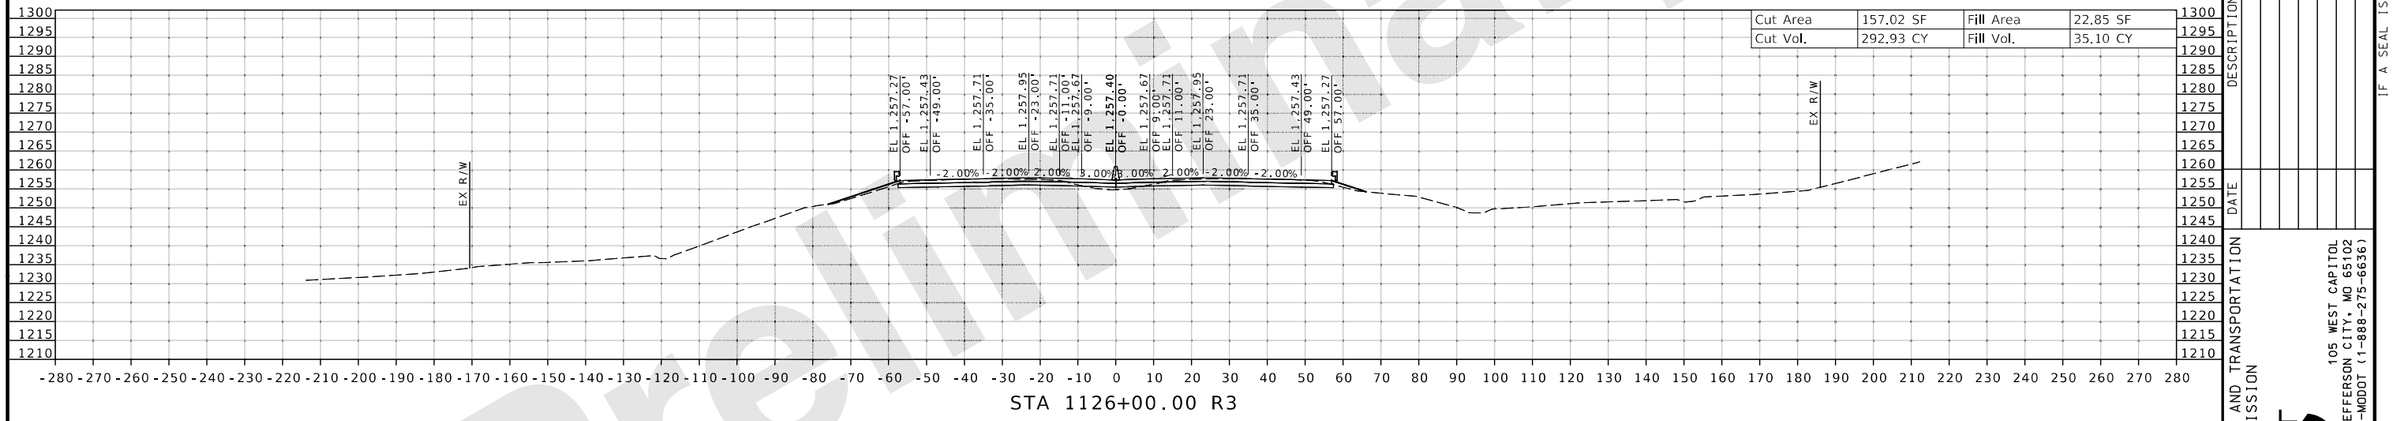

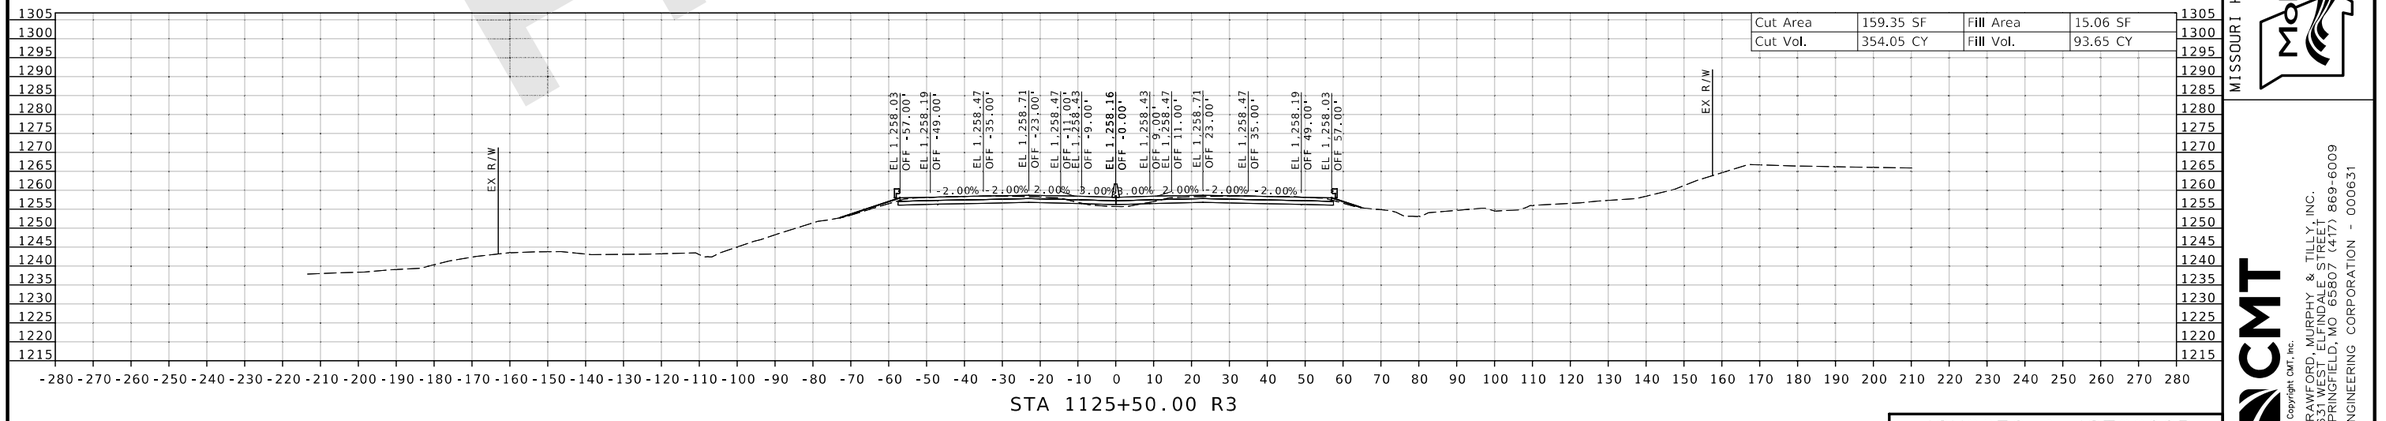

DATE PREPARED 8/20/2024
ROUTE I-44 | STATE MO
DISTRICT SW | SHEET NO. 39
COUNTY GREENE
JOB NO. JSU0076, J8I3044C, & JST0088B
PROJECT NO.
BRIDGE NO.

DESCRIPTION | DATE | REV.

MISSOURI HIGHWAYS AND TRANSPORTATION COMMISSION
105 WEST CAPITOL
JEFFERSON CITY, MO 65102
1-888-ASK-MODOT (1-888-275-6636)

CMT
© Copyright CMT, Inc.
CRAWFORD, MURPHY & TILLY, INC.
1631 WEST ELFINDALE STREET
SPRINGFIELD, MO 65807 (417) 869-6009
ENGINEERING CORPORATION - 000631

JSU0076 & JST0088B
CROSS SECTION
39 OF 198

IF A SEAL IS PRESENT ON THIS SHEET IT HAS BEEN ELECTRONICALLY SEALED AND DATED.

Preliminary

L:\MoDOT\22004246-00_New\424600\Sheets\J8I3044C & JSU0076\400_NEW_JSU0076_CrossSection_Sheets.dgn 2:30:10 PM 8/20/2024

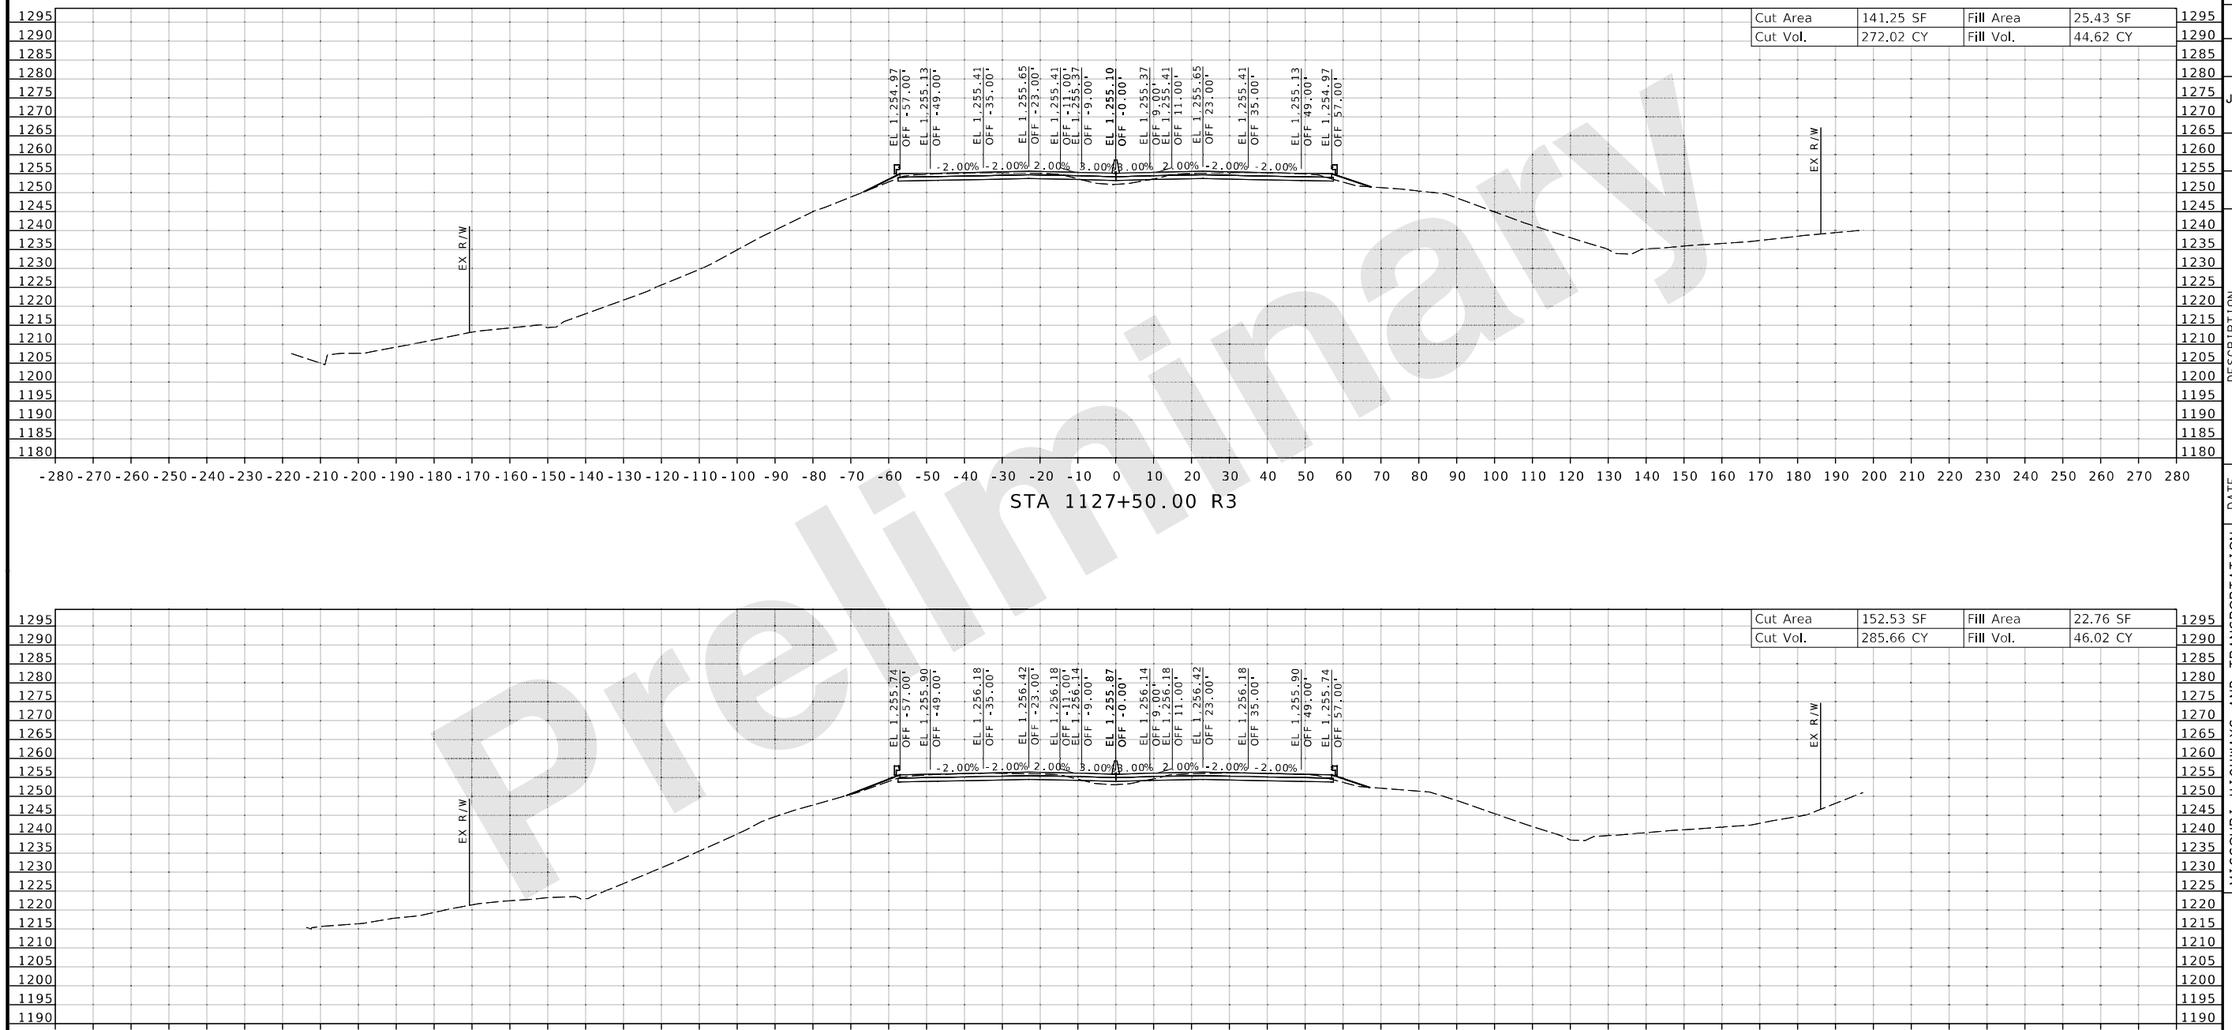

Preliminary

DATE PREPARED
8/20/2024

ROUTE	STATE
I-44	MO
DISTRICT	SHEET NO.
SW	40

COUNTY
GREENE

JOB NO.
JSU0076, J8I3044C, & JST0088B

PROJECT NO.

BRIDGE NO.

DESCRIPTION | DATE

IF A SEAL IS PRESENT ON THIS SHEET IT HAS BEEN ELECTRONICALLY SEALED AND DATED.

MISSOURI HIGHWAYS AND TRANSPORTATION COMMISSION

105 WEST CAPITOL
JEFFERSON CITY, MO 65102
1-888-ASK-MODOT (1-888-275-6636)

CRAWFORD, MURPHY & TILLY, INC.
1631 WEST ELFINDALE STREET
SPRINGFIELD, MO 65807 (417) 869-6009
ENGINEERING CORPORATION - 000631

© Copyright CMT, Inc.

JSU0076 & JST0088B

CROSS SECTION
40 OF 198

REV.

L:\MoDOT\22004246-00_New\424600\Sheets\J8I3044C & JSU0076\400_NEW_JSU0076_CrossSection_Sheets.dgn 2:30:14 PM 8/20/2024

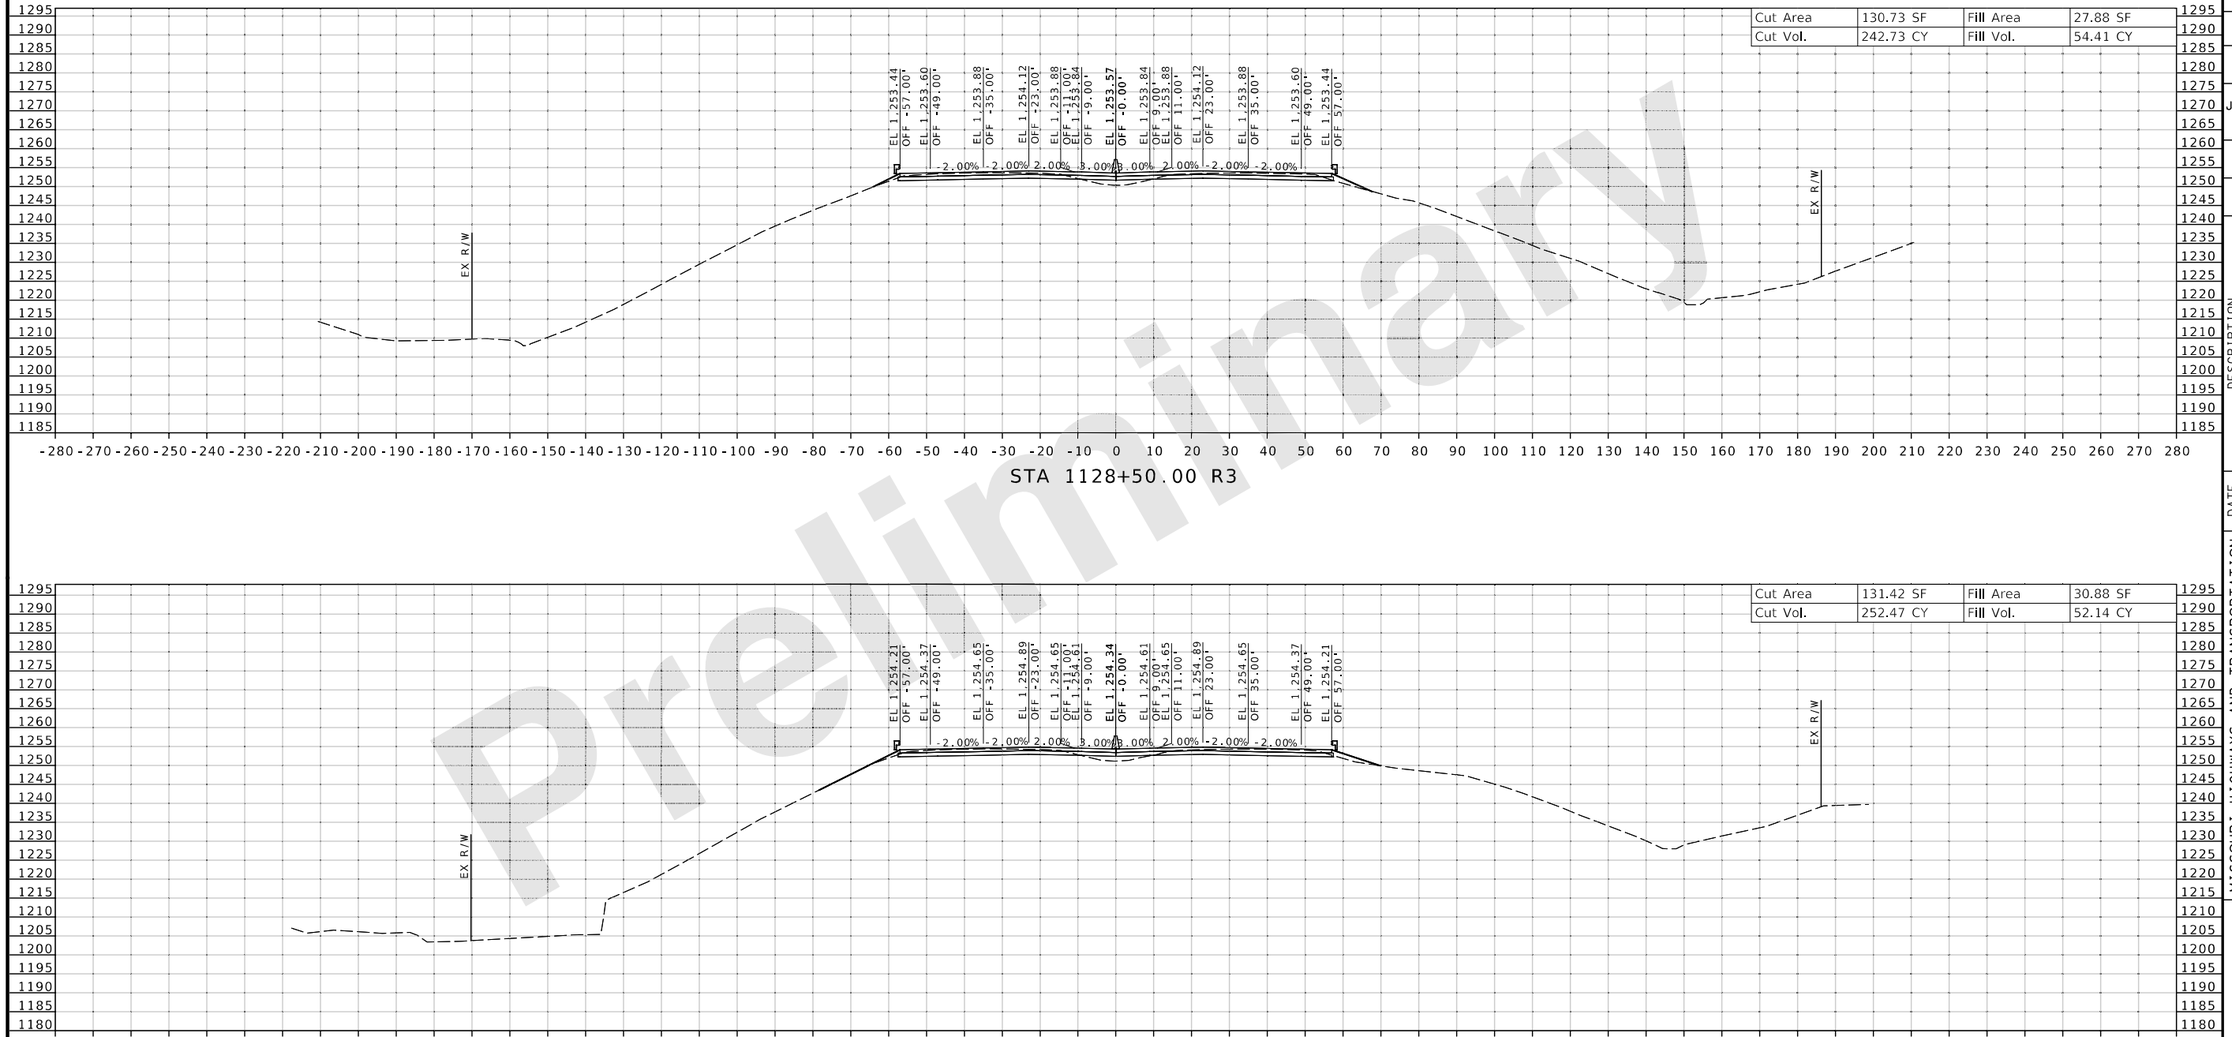

Preliminary

DATE PREPARED
8/20/2024

ROUTE	STATE
I-44	MO
DISTRICT	SHEET NO.
SW	41

COUNTY
GREENE

JOB NO.
JSU0076, J8I3044C, & JST0088B

PROJECT NO.

BRIDGE NO.

DESCRIPTION	DATE

MISSOURI HIGHWAYS AND TRANSPORTATION COMMISSION

105 WEST CAPITOL
JEFFERSON CITY, MO 65102
1-888-ASK-MODOT (1-888-275-6636)

CRAWFORD, MURPHY & TILLY, INC.
1631 WEST ELFINDALE STREET
SPRINGFIELD, MO 65807 (417) 869-6009
ENGINEERING CORPORATION - 000631

© Copyright CMT, Inc.

IF A SEAL IS PRESENT ON THIS SHEET IT HAS BEEN ELECTRONICALLY SEALED AND DATED.

JSU0076 & JST0088B

CROSS SECTION
41 OF 198

REV.

L:\MoDOT\22004246-00_New\424600\Sheets\J8I3044C & JSU0076\400_NEW_JSU0076_CrossSection_Sheets.dgn 2:30:17 PM 8/20/2024

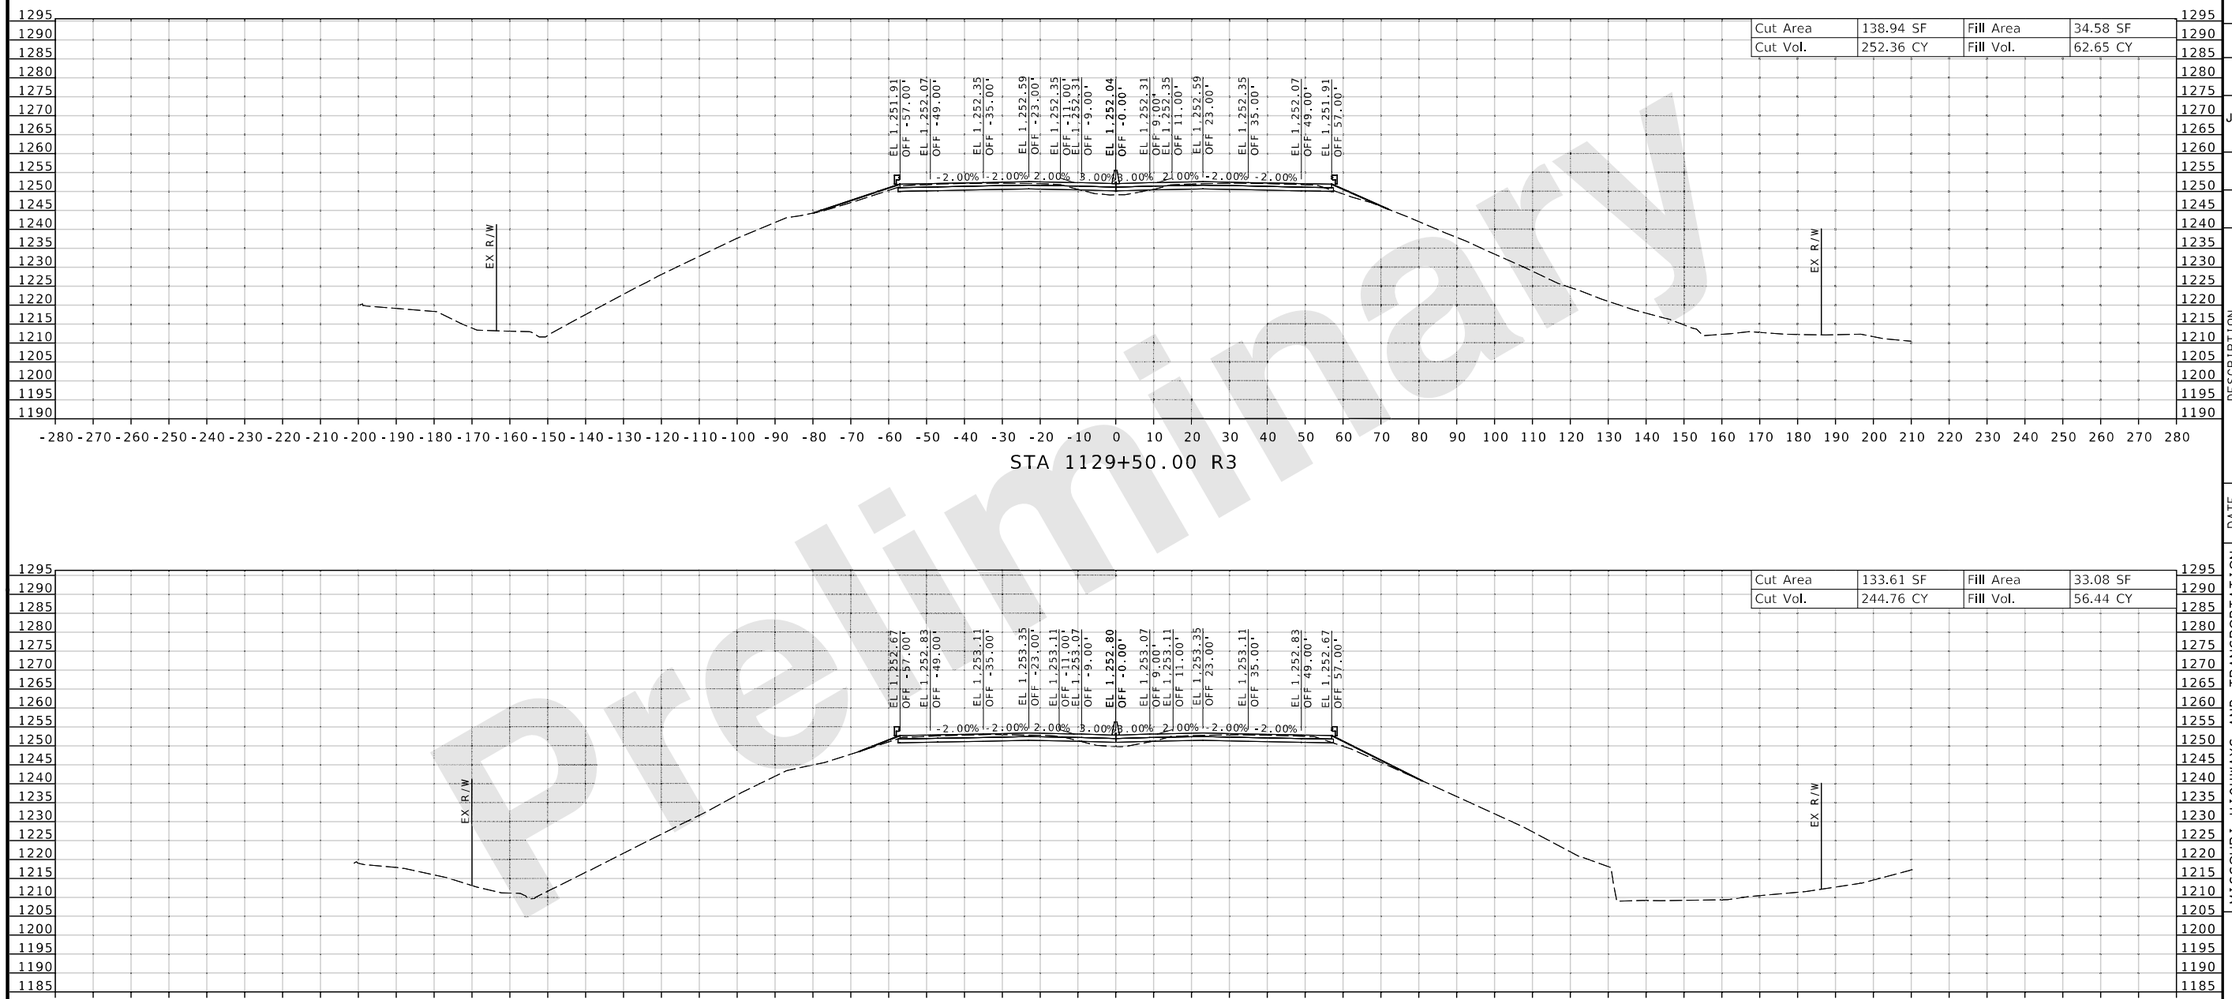

Preliminary

DATE PREPARED
8/20/2024

ROUTE	STATE
I-44	MO
DISTRICT	SHEET NO.
SW	42

COUNTY
GREENE

JOB NO.
JSU0076, J8I3044C, & JST0088B

PROJECT NO.

BRIDGE NO.

DESCRIPTION	DATE

IF A SEAL IS PRESENT ON THIS SHEET IT HAS BEEN ELECTRONICALLY SEALED AND DATED.

MISSOURI HIGHWAYS AND TRANSPORTATION COMMISSION

105 WEST CAPITOL
JEFFERSON CITY, MO 65102
1-888-ASK-MODOT (1-888-275-6636)

CMT
© Copyright CMT, Inc.
CRAWFORD, MURPHY & TILLY, INC.
1631 WEST ELFINDALE STREET
SPRINGFIELD, MO 65807 (417) 869-6009
ENGINEERING CORPORATION - 000631

REV.

JSU0076 & JST0088B

CROSS SECTION
42 OF 198

L:\MoDOT\22004246-00_New\424600\Sheets\J8I3044C & JSU0076\400_NEW_JSU0076_CrossSection_Sheets.dgn 2:30:20 PM 8/20/2024

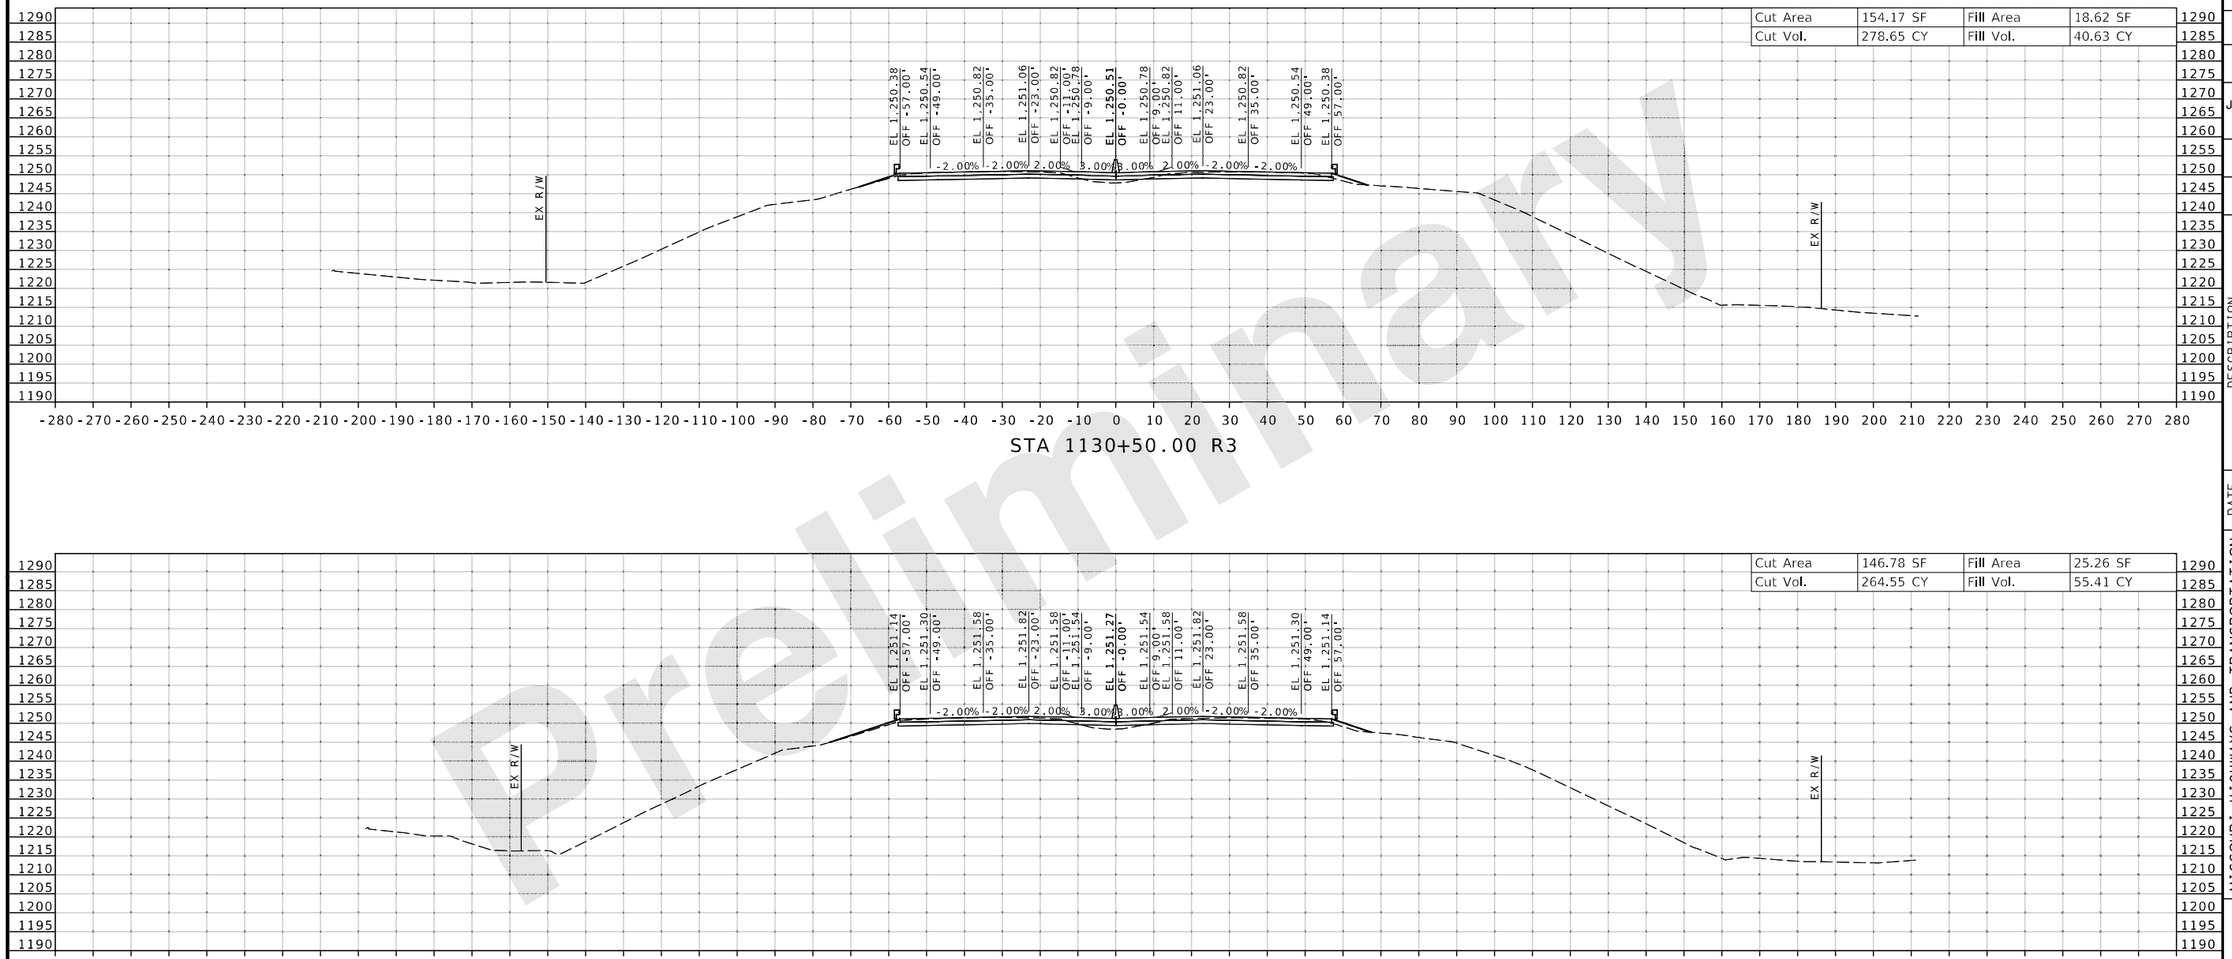

Preliminary

DATE PREPARED
8/20/2024

ROUTE	STATE
I-44	MO
DISTRICT	SHEET NO.
SW	43

COUNTY
GREENE

JOB NO.
JSU0076, J8I3044C, & JST0088B

PROJECT NO.

BRIDGE NO.

DESCRIPTION	DATE

IF A SEAL IS PRESENT ON THIS SHEET IT HAS BEEN ELECTRONICALLY SEALED AND DATED.

MISSOURI HIGHWAYS AND TRANSPORTATION COMMISSION
105 WEST CAPITOL
JEFFERSON CITY, MO 65102
1-888-ASK-MODOT (1-888-275-6636)

CMT
© Copyright CMT, Inc.
CRAWFORD, MURPHY & TILLY, INC.
1631 WEST ELFINDALE STREET
SPRINGFIELD, MO 65807 (417) 869-6009
ENGINEERING CORPORATION - 000631

JSU0076 & JST0088B

CROSS SECTION
43 OF 198

REV.

L:\MoDOT\22004246-00_New\424600\Sheets\J8I3044C & JSU0076\400_NEW_JSU0076_CrossSection_Sheets.dgn 2:30:24 PM 8/20/2024

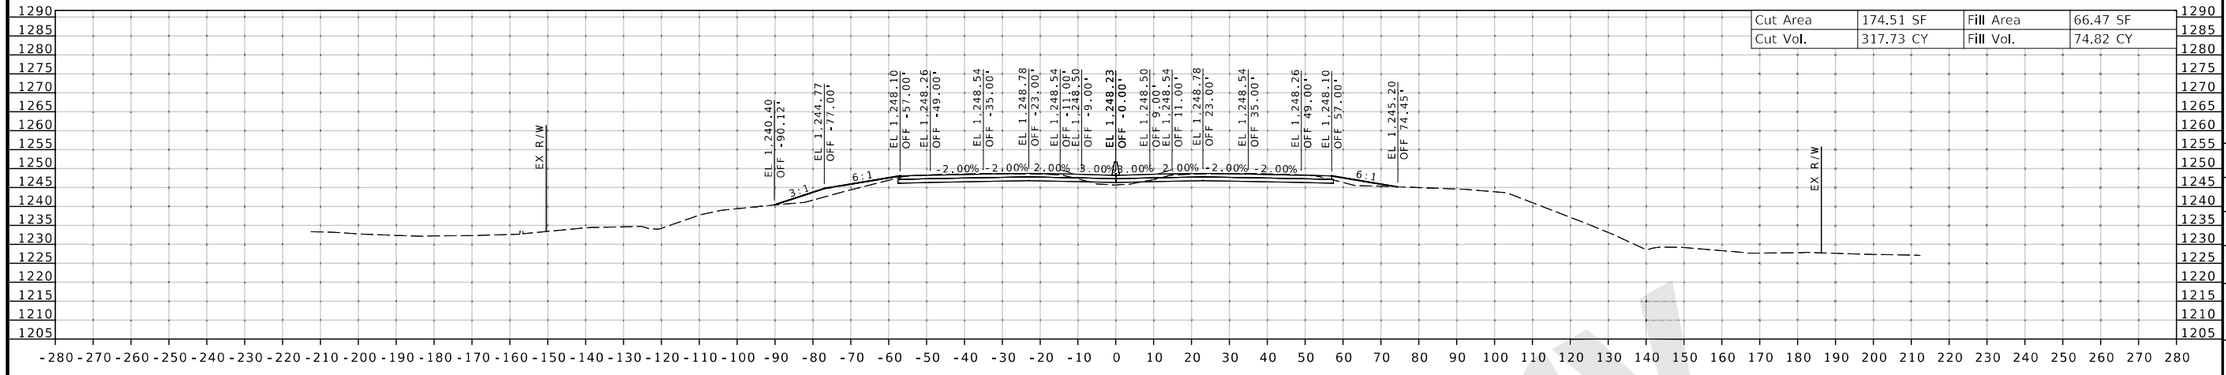

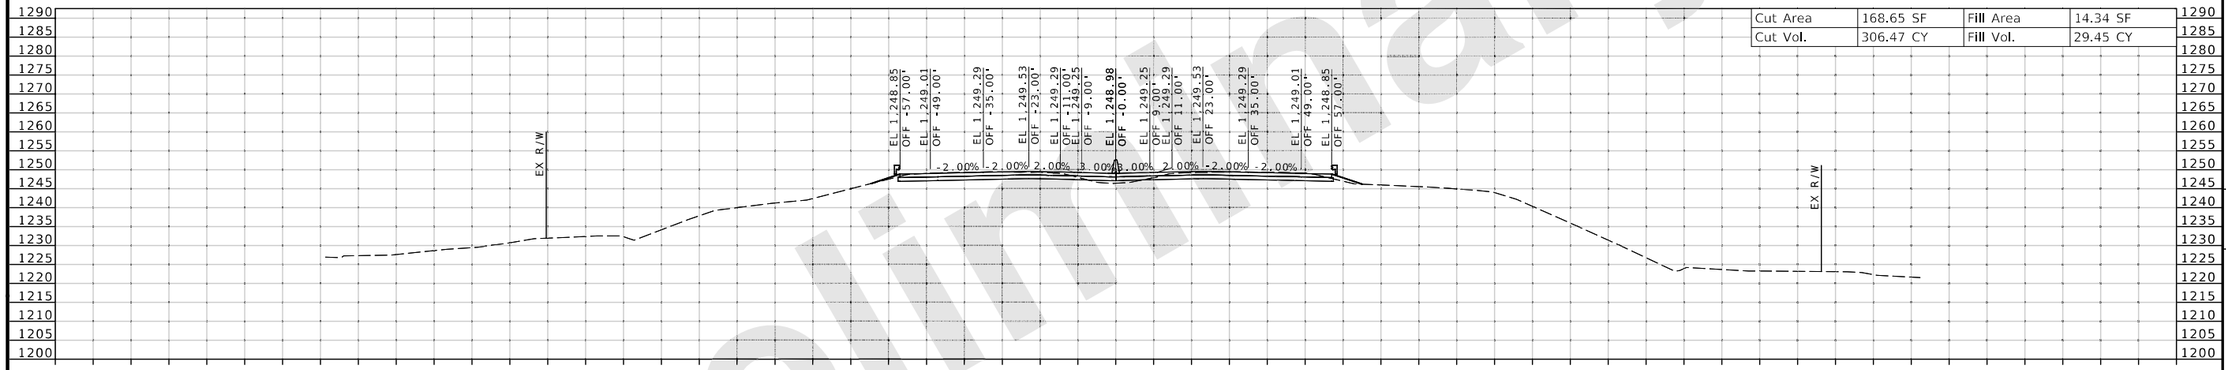

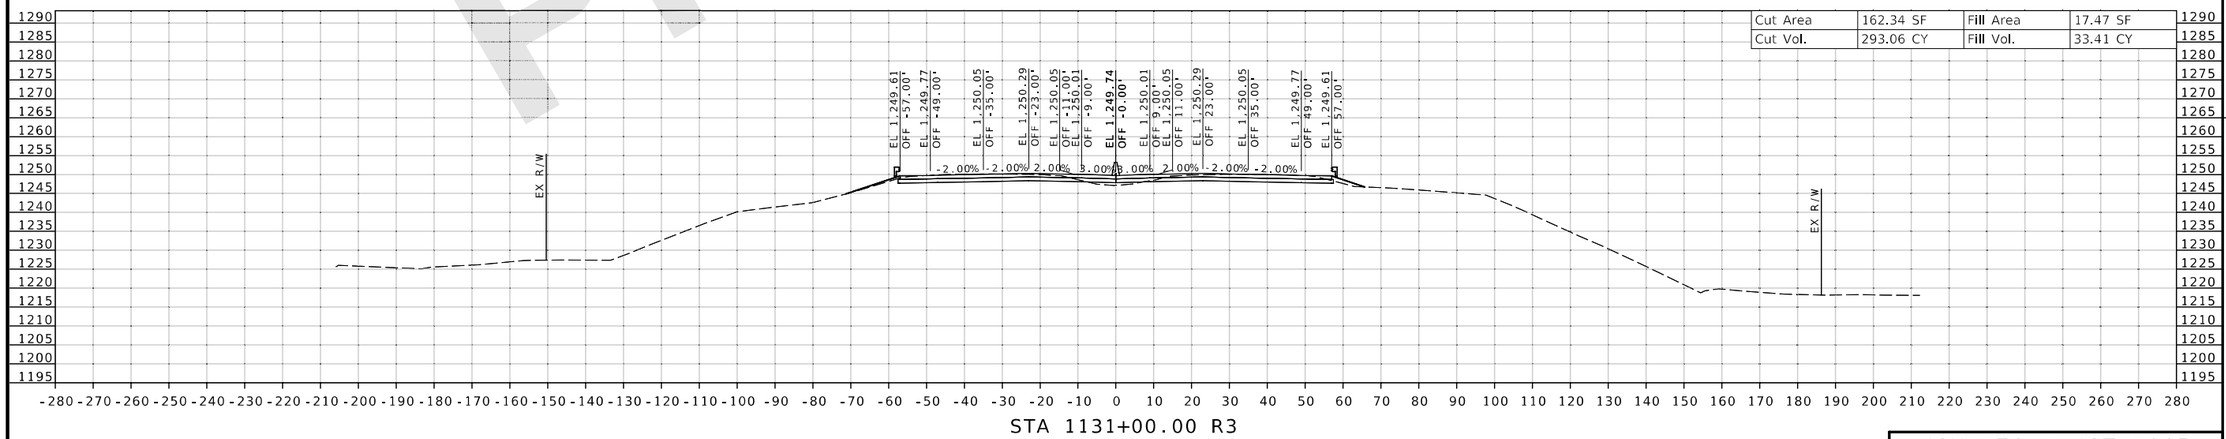

Preliminary

DATE PREPARED 8/20/2024
ROUTE I-44 | STATE MO
DISTRICT SW | SHEET NO. 44
COUNTY GREENE
JOB NO. JSU0076, J8I3044C, & JST0088B
PROJECT NO.
BRIDGE NO.

DESCRIPTION | DATE | REV.

IF A SEAL IS PRESENT ON THIS SHEET IT HAS BEEN ELECTRONICALLY SEALED AND DATED.

MISSOURI HIGHWAYS AND TRANSPORTATION COMMISSION
105 WEST CAPITOL
JEFFERSON CITY, MO 65102
1-888-ASK-MODOT (1-888-275-6636)

CMT
CRAWFORD, MURPHY & TILLY, INC.
1631 WEST ELFINDALE STREET
SPRINGFIELD, MO 65807 (417) 869-6009
ENGINEERING CORPORATION - 000631
© Copyright CMT, Inc.

JSU0076 & JST0088B
CROSS SECTION
44 OF 198

L:\MoDOT\22004246-00_New\424600\Sheets\J8I3044C & JSU0076\400_NEW_JSU0076_CrossSection_Sheets.dgn 2:30:27 PM 8/20/2024

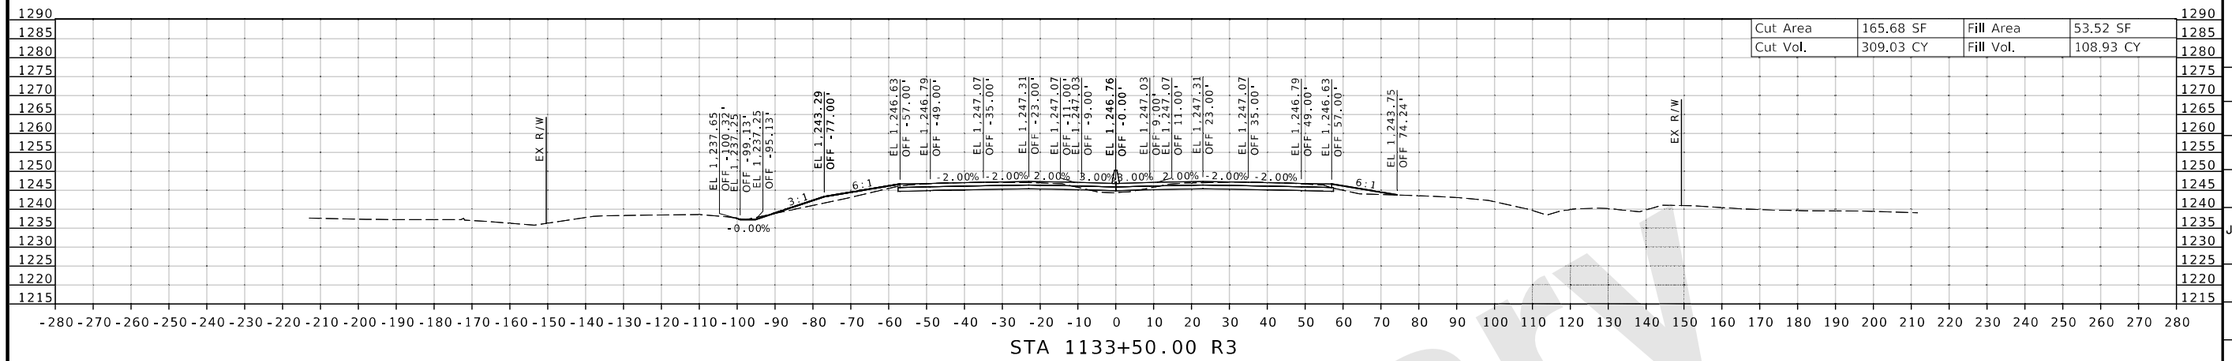

Cut Area	165.68 SF	Fill Area	53.52 SF
Cut Vol.	309.03 CY	Fill Vol.	108.93 CY

STA 1133+50.00 R3

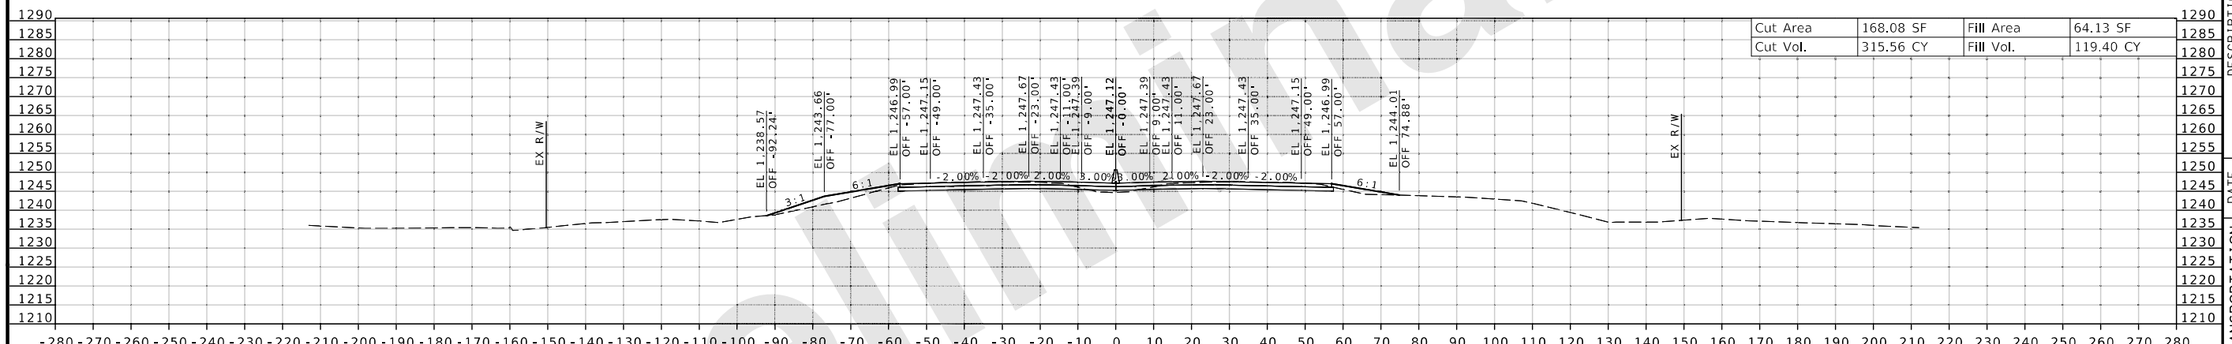

Cut Area	168.08 SF	Fill Area	64.13 SF
Cut Vol.	315.56 CY	Fill Vol.	119.40 CY

STA 1133+00.00 R3

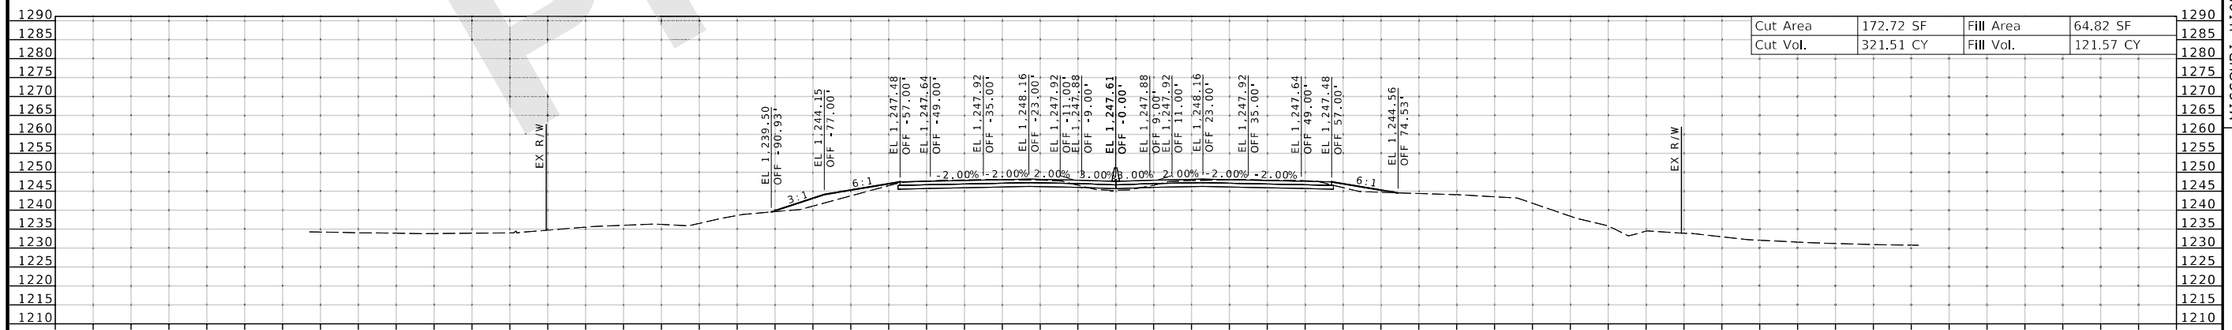

Cut Area	172.72 SF	Fill Area	64.82 SF
Cut Vol.	321.51 CY	Fill Vol.	121.57 CY

STA 1132+50.00 R3

Preliminary

DATE PREPARED
8/20/2024

ROUTE	STATE
I-44	MO
DISTRICT	SHEET NO.
SW	45

COUNTY
GREENE

JOB NO.
JSU0076, J8I3044C, & JST0088B

PROJECT NO.

BRIDGE NO.

DESCRIPTION | DATE | REV.

IF A SEAL IS PRESENT ON THIS SHEET IT HAS BEEN ELECTRONICALLY SEALED AND DATED.

MISSOURI HIGHWAYS AND TRANSPORTATION COMMISSION

105 WEST CAPITOL
JEFFERSON CITY, MO 65102
1-888-ASK-MODOT (1-888-275-6636)

CMT
© Copyright CMT, Inc.
CRAWFORD, MURPHY & TILLY, INC.
1631 WEST ELFINDALE STREET
SPRINGFIELD, MO 65807 (417) 869-6009
ENGINEERING CORPORATION - 000631

JSU0076 & JST0088B

CROSS SECTION
45 OF 198

L:\MoDOT\22004246-00_New\424600\Sheets\J8I3044C & JSU0076\400_NEW_JSU0076_CrossSection_Sheets.dgn 2:30:31 PM 8/20/2024

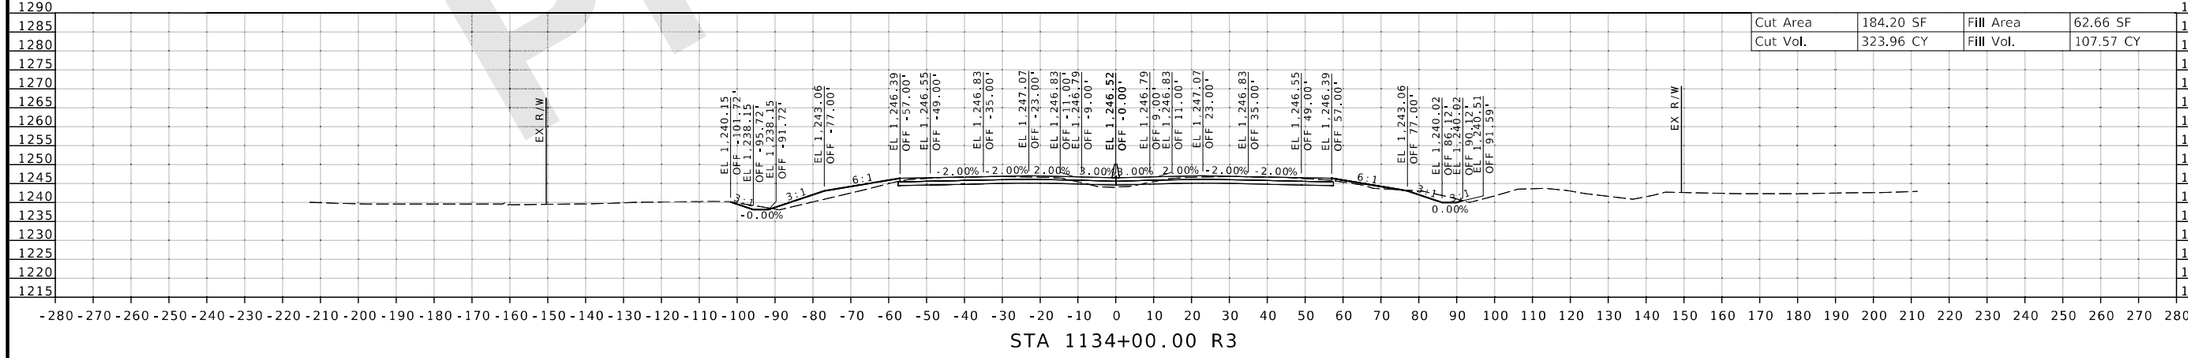

Preliminary

DESCRIPTION | DATE

DATE PREPARED 8/20/2024
ROUTE I-44 | STATE MO
DISTRICT SW | SHEET NO. 46
COUNTY GREENE
JOB NO. JSU0076, J8I3044C, & JST0088B
PROJECT NO.
BRIDGE NO.

IF A SEAL IS PRESENT ON THIS SHEET IT HAS BEEN ELECTRONICALLY SEALED AND DATED.

MISSOURI HIGHWAYS AND TRANSPORTATION COMMISSION

105 WEST CAPITOL
JEFFERSON CITY, MO 65102
1-888-ASK-MODOT (1-888-275-6636)

CMT
© Copyright CMT, Inc.
CRAWFORD, MURPHY & TILLY, INC.
1631 WEST ELFINDALE STREET
SPRINGFIELD, MO 65807 (417) 869-6009
ENGINEERING CORPORATION - 000631

JSU0076 & JST0088B

CROSS SECTION
46 OF 198

REV.

L:\MoDOT\22004246-00_New\424600\Sheets\J8I3044C & JSU0076\400_NEW_JSU0076_CrossSection_Sheets.dgn 2:30:35 PM 8/20/2024

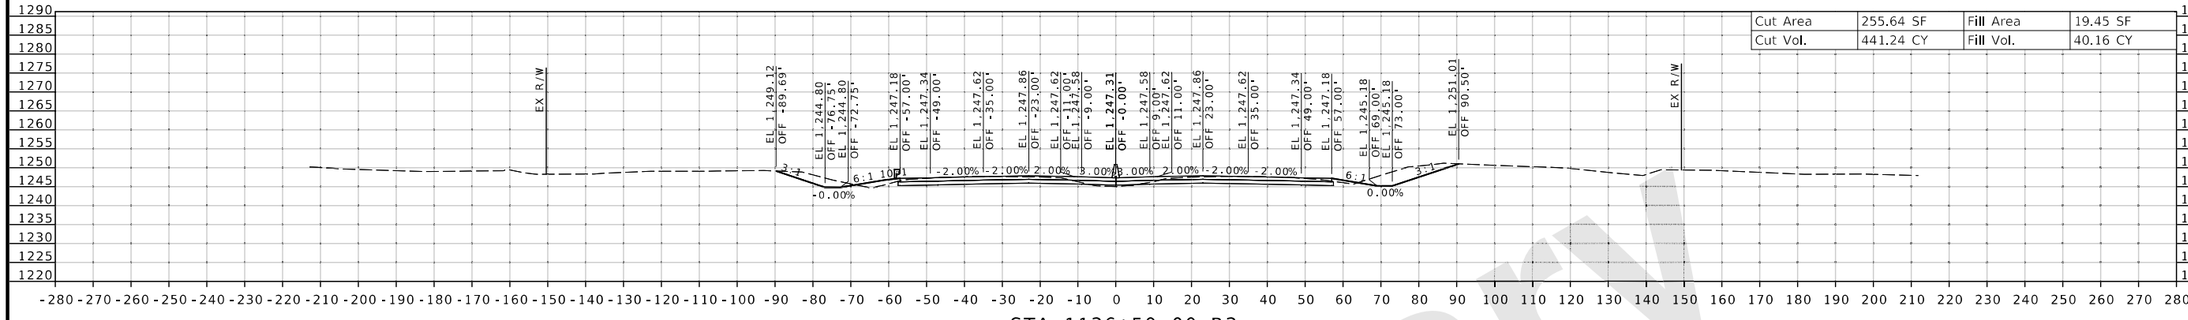

Cut Area	255.64 SF	Fill Area	19.45 SF
Cut Vol.	441.24 CY	Fill Vol.	40.16 CY

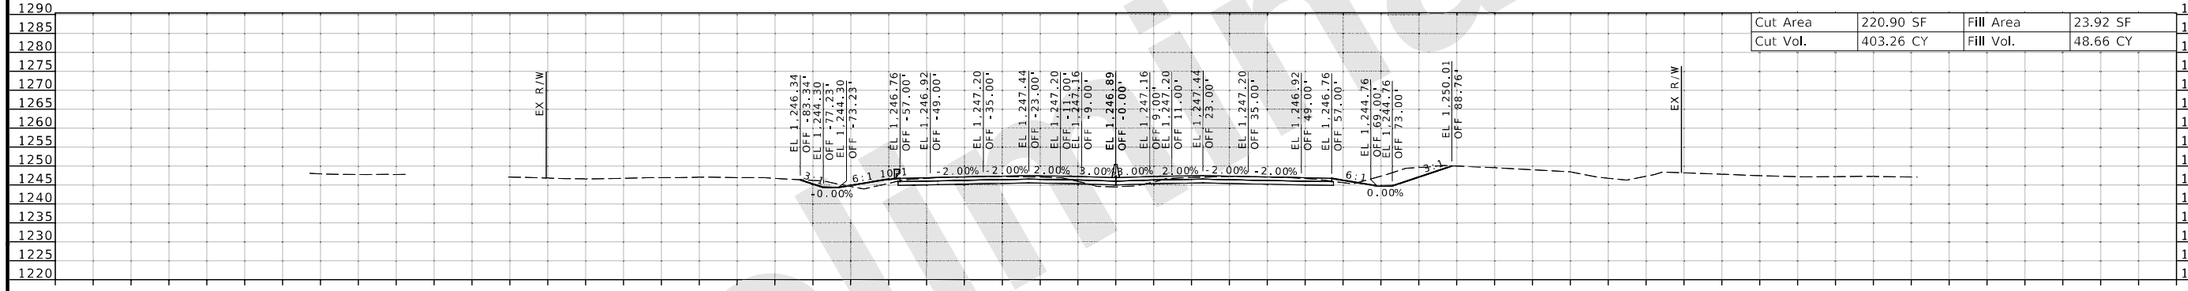

Cut Area	220.90 SF	Fill Area	23.92 SF
Cut Vol.	403.26 CY	Fill Vol.	48.66 CY

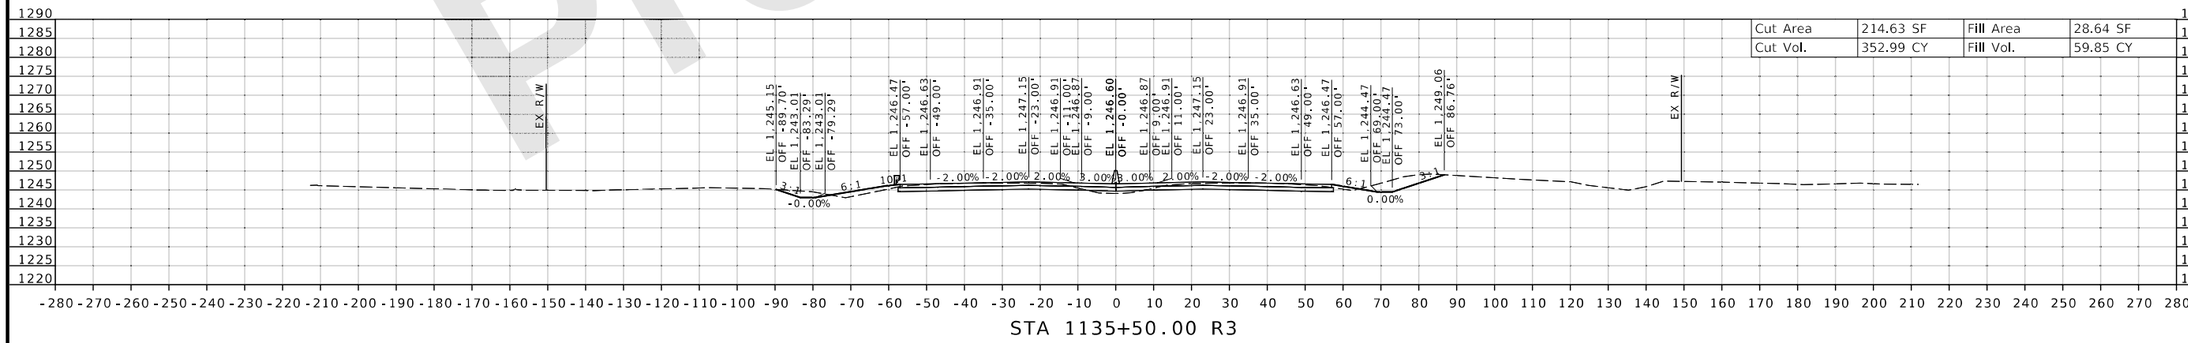

Cut Area	214.63 SF	Fill Area	28.64 SF
Cut Vol.	352.99 CY	Fill Vol.	59.85 CY

Preliminary

DATE PREPARED 8/20/2024

ROUTE	STATE
I-44	MO

DISTRICT	SHEET NO.
SW	47

COUNTY: GREENE

JOB NO.: JSU0076, J8I3044C, & JST0088B

PROJECT NO.:

BRIDGE NO.:

DESCRIPTION	DATE

IF A SEAL IS PRESENT ON THIS SHEET IT HAS BEEN ELECTRONICALLY SEALED AND DATED.

MISSOURI HIGHWAYS AND TRANSPORTATION COMMISSION
105 WEST CAPITOL
JEFFERSON CITY, MO 65102
1-888-ASK-MODOT (1-888-275-6636)

CMT
©Copyright CMT, Inc.
CRAWFORD, MURPHY & TILLY, INC.
1631 WEST ELFINDALE STREET
SPRINGFIELD, MO 65807 (417) 869-6009
ENGINEERING CORPORATION - 000631

JSU0076 & JST0088B

CROSS SECTION
47 OF 198

REV.

L:\MoDOT\22004246-00_New\424600\Sheets\J8I3044C & JSU0076\400_NEW_JSU0076_CrossSection_Sheets.dgn 2:30:39 PM 8/20/2024

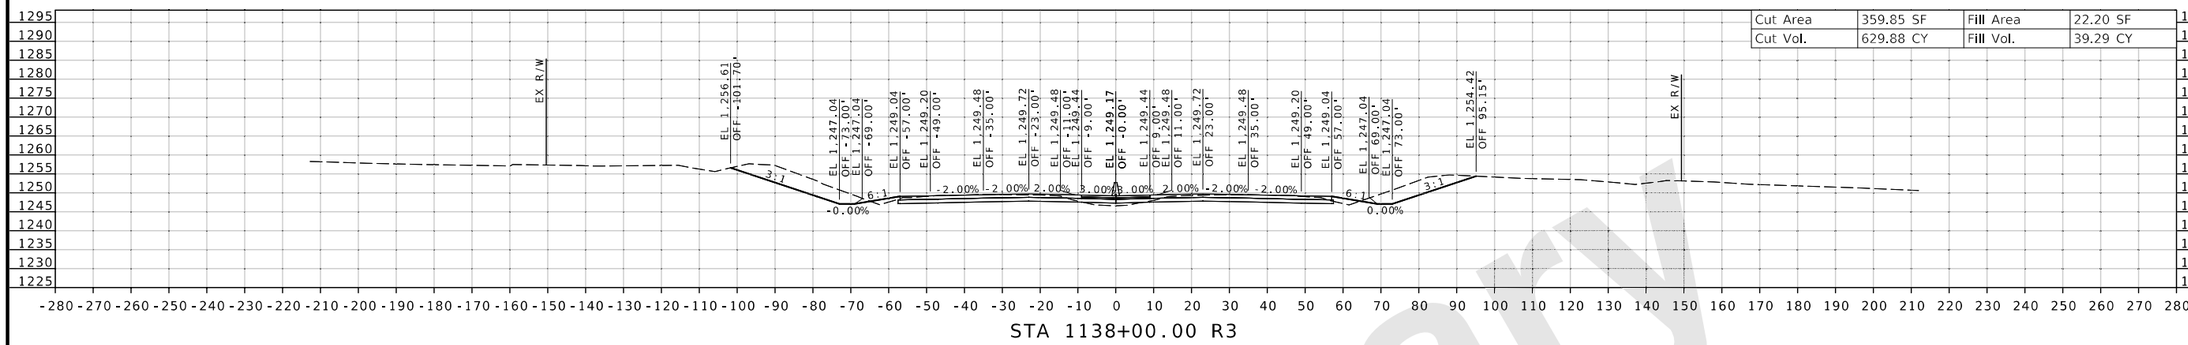

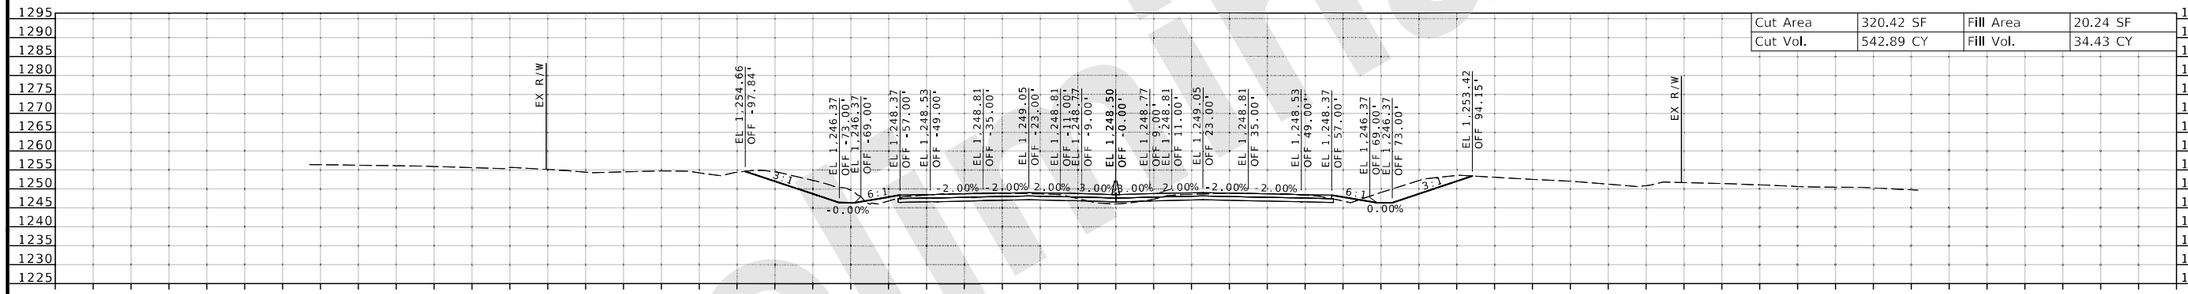

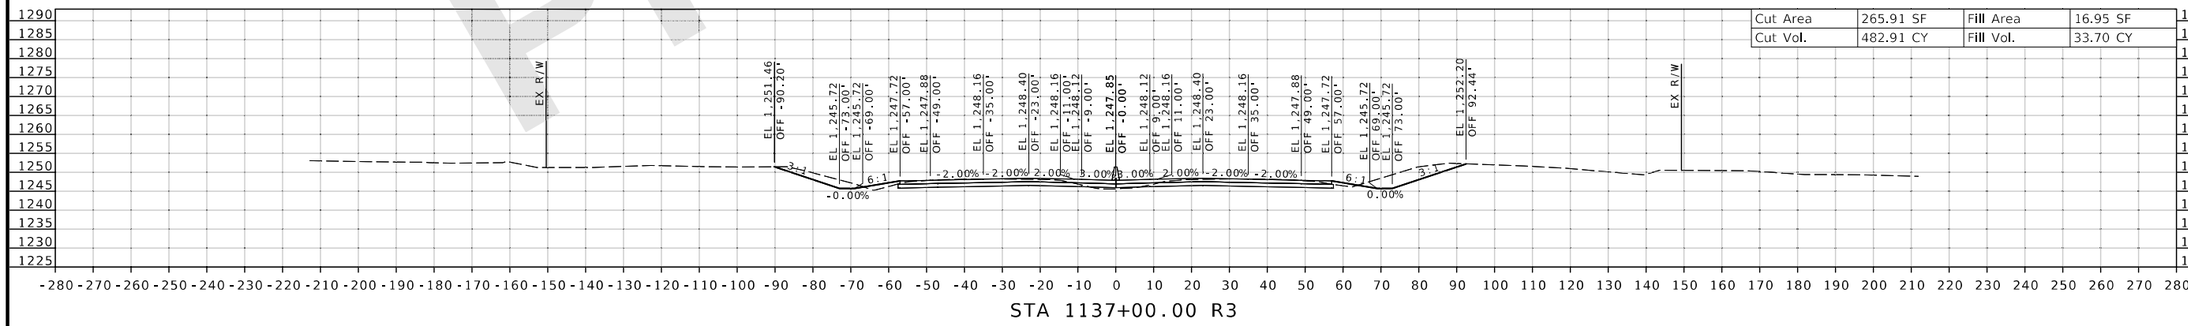

Preliminary

DATE PREPARED 8/20/2024

ROUTE	STATE
I-44	MO
DISTRICT	SHEET NO.
SW	48

COUNTY: GREENE

JOB NO.: JSU0076, J8I3044C, & JST0088B

PROJECT NO.:

BRIDGE NO.:

IF A SEAL IS PRESENT ON THIS SHEET IT HAS BEEN ELECTRONICALLY SEALED AND DATED.

REV.	DATE	DESCRIPTION

MISSOURI HIGHWAYS AND TRANSPORTATION COMMISSION

105 WEST CAPITOL
JEFFERSON CITY, MO 65102
1-888-ASK-MODOT (1-888-275-6636)

CMT
CRAWFORD, MURPHY & TILLY, INC.
1631 WEST ELFINDALE STREET
SPRINGFIELD, MO 65807 (417) 869-6009
ENGINEERING CORPORATION - 000631

© Copyright CMT, Inc.

JSU0076 & JST0088B

CROSS SECTION
48 OF 198

L:\MoDOT\22004246-00_New\424600\Sheets\J8I3044C & JSU0076\400_NEW_JSU0076_CrossSection_Sheets.dgn 2:30:43 PM 8/20/2024

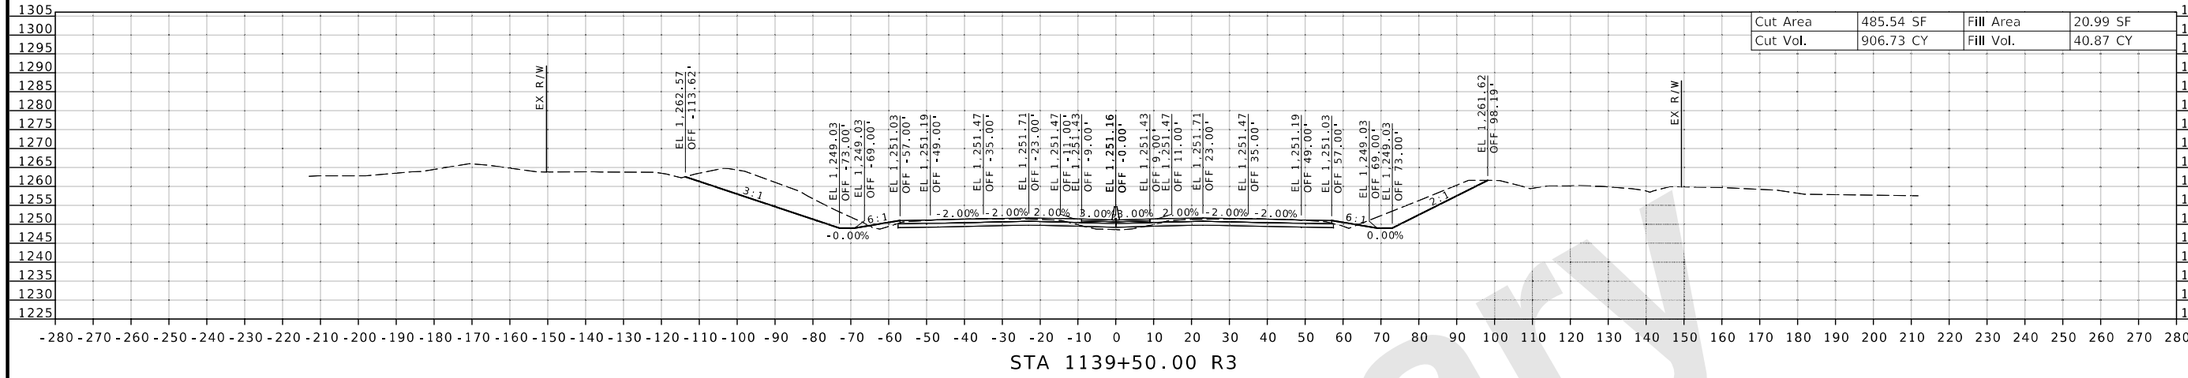

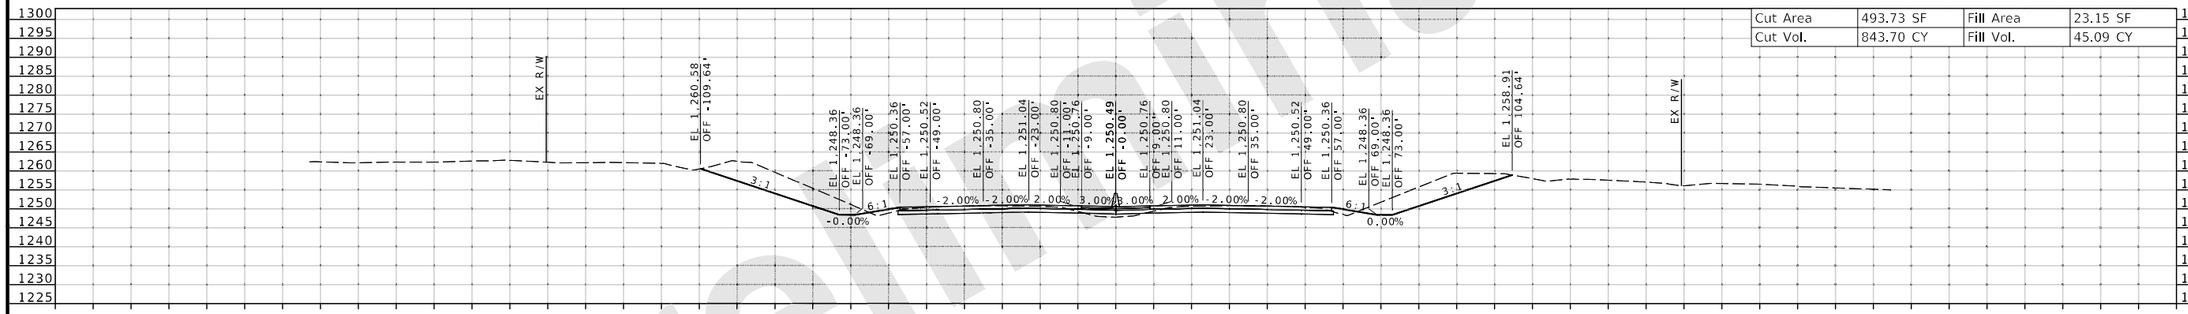

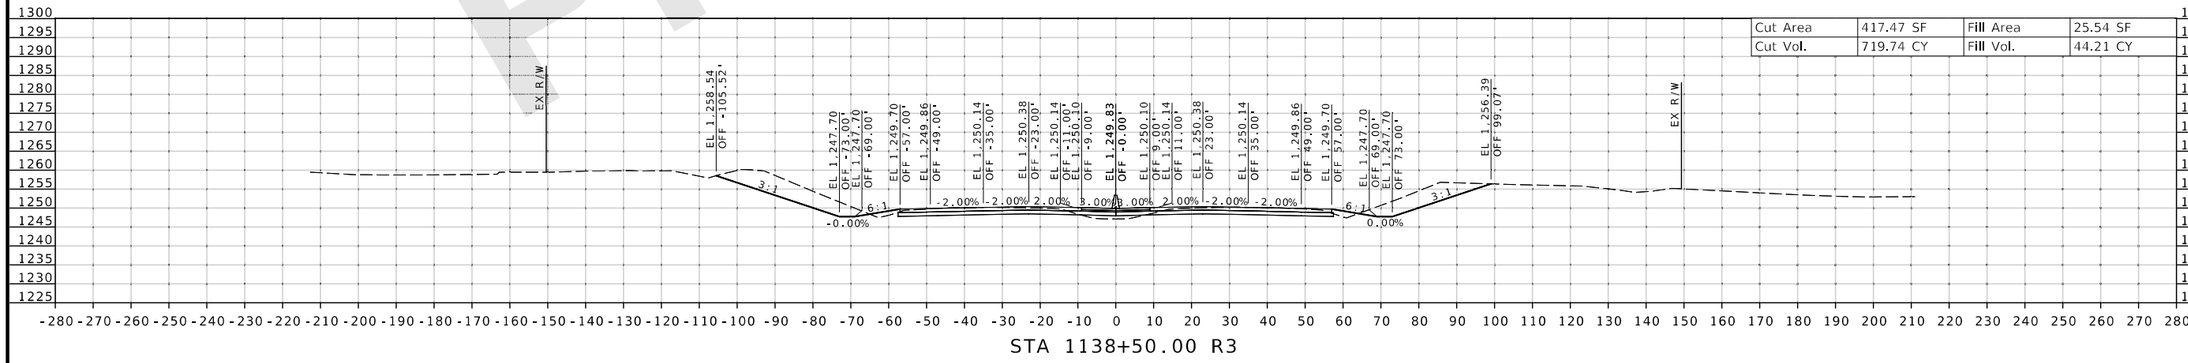

Preliminary

DATE PREPARED
8/20/2024

ROUTE	STATE
I-44	MO
DISTRICT	SHEET NO.
SW	49

COUNTY
GREENE

JOB NO.
JSU0076, J8I3044C, & JST0088B

PROJECT NO.

BRIDGE NO.

DATE	DESCRIPTION	REV.

IF A SEAL IS PRESENT ON THIS SHEET IT HAS BEEN ELECTRONICALLY SEALED AND DATED.

MISSOURI HIGHWAYS AND TRANSPORTATION COMMISSION
105 WEST CAPITOL
JEFFERSON CITY, MO 65102
1-888-ASK-MODOT (1-888-275-6636)

CMT
© Copyright CMT, Inc.
CRAWFORD, MURPHY & TILLY, INC.
1631 WEST ELFINDALE STREET
SPRINGFIELD, MO 65807 (417) 869-6009
ENGINEERING CORPORATION - 000631

JSU0076 & JST0088B

CROSS SECTION
49 OF 198

L:\MoDOT\22004246-00_New\424600\Sheets\J8I3044C & JSU0076\400_NEW_JSU0076_CrossSection_Sheets.dgn 2:30:48 PM 8/20/2024

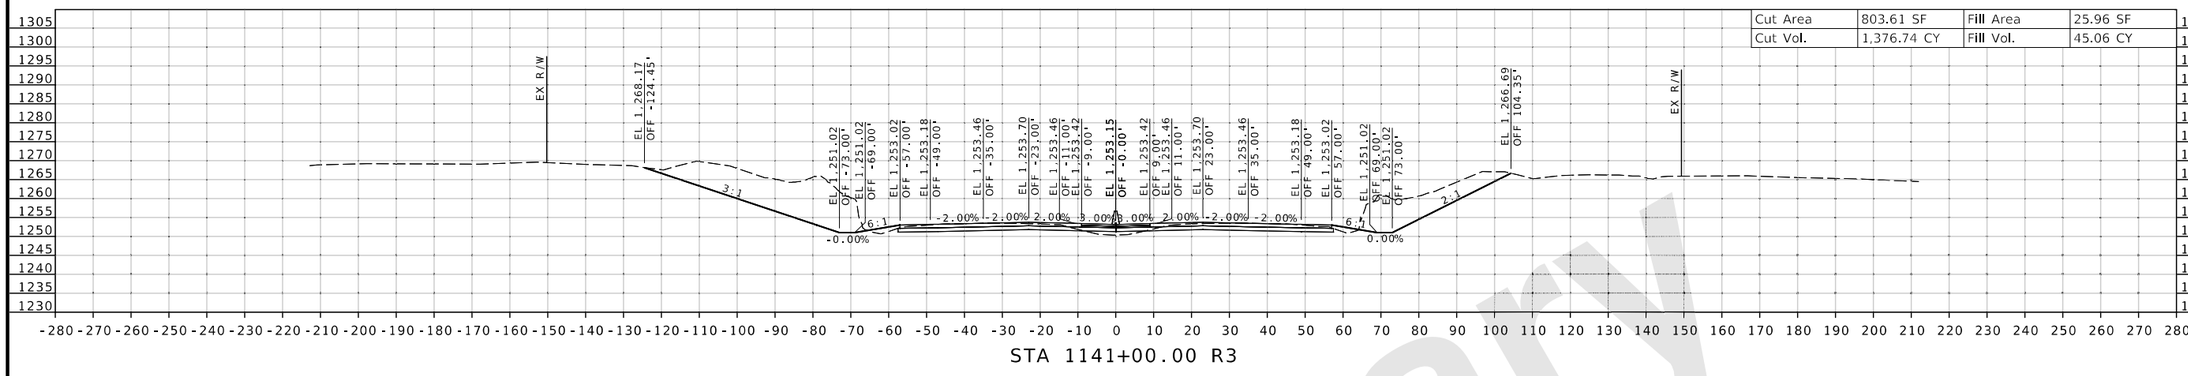

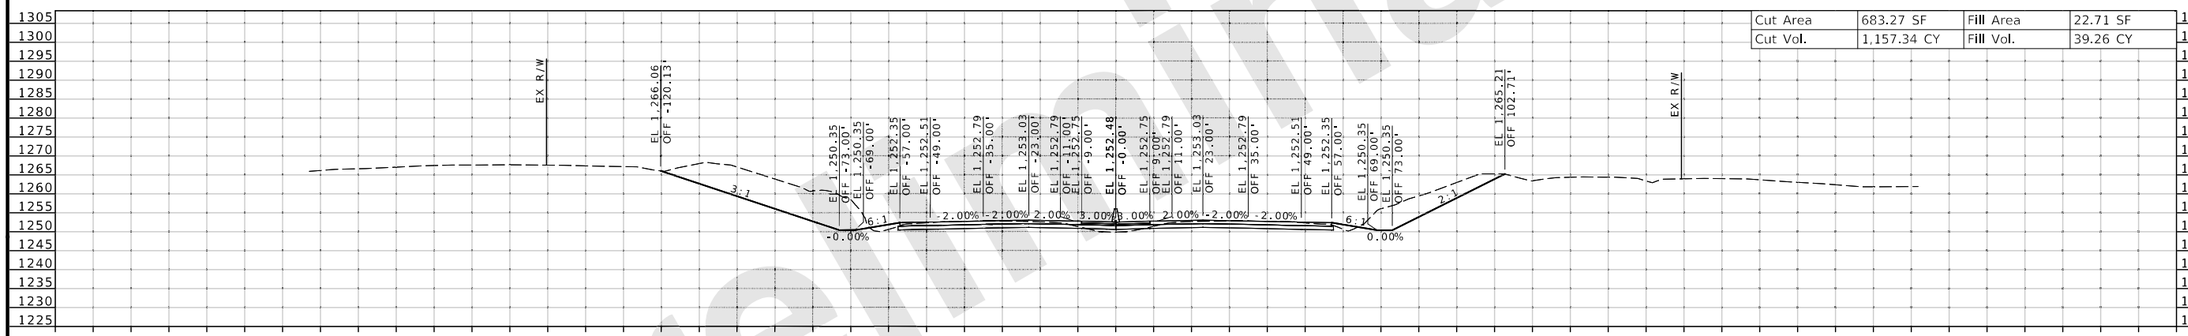

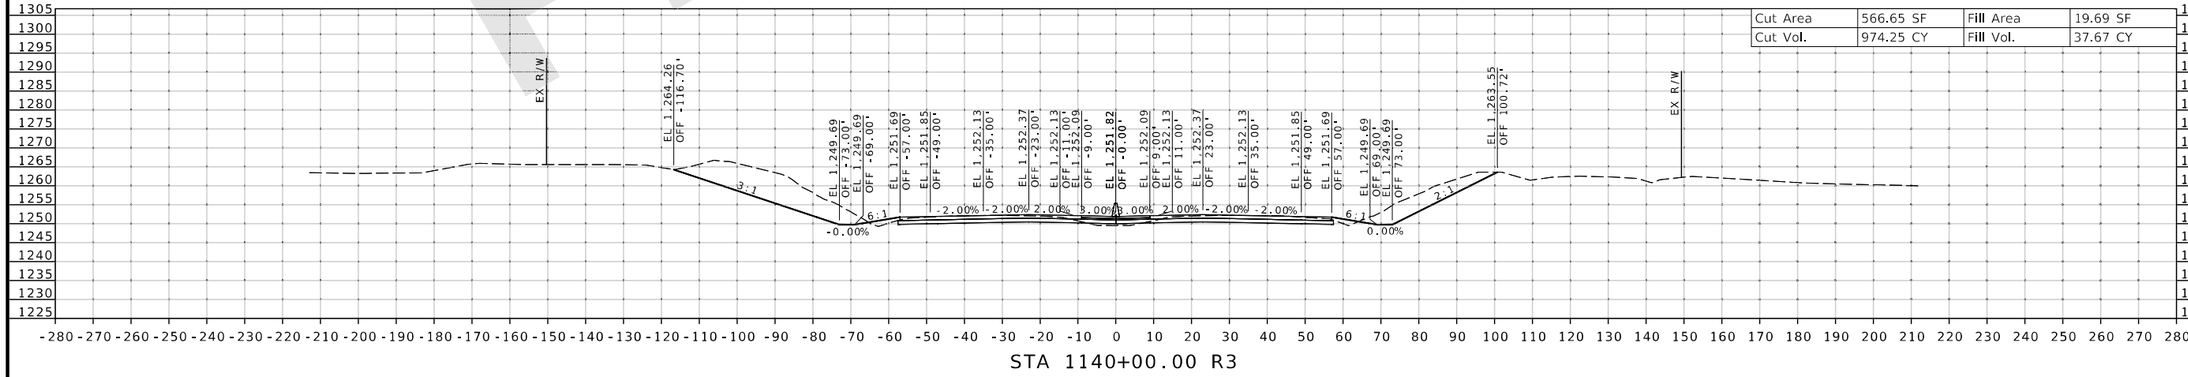

Preliminary

DATE PREPARED
8/20/2024

ROUTE	STATE
I-44	MO
DISTRICT	SHEET NO.
SW	50

COUNTY
GREENE

JOB NO.
JSU0076, J8I3044C, & JST0088B

PROJECT NO.

BRIDGE NO.

IF A SEAL IS PRESENT ON THIS SHEET IT HAS BEEN ELECTRONICALLY SEALED AND DATED.

REV.	DATE	DESCRIPTION

MISSOURI HIGHWAYS AND TRANSPORTATION COMMISSION
105 WEST CAPITOL
JEFFERSON CITY, MO 65102
1-888-ASK-MODOT (1-888-275-6636)

© Copyright CMT, Inc.
CMT
CRAWFORD, MURPHY & TILLY, INC.
1631 WEST ELFINDALE STREET
SPRINGFIELD, MO 65807 (417) 869-6009
ENGINEERING CORPORATION - 000631

JSU0076 & JST0088B
CROSS SECTION
50 OF 198

L:\MoDOT\22004246-00_New\424600\Sheets\J8I3044C & JSU0076\400_NEW_JSU0076_CrossSection_Sheets.dgn 2:30:52 PM 8/20/2024

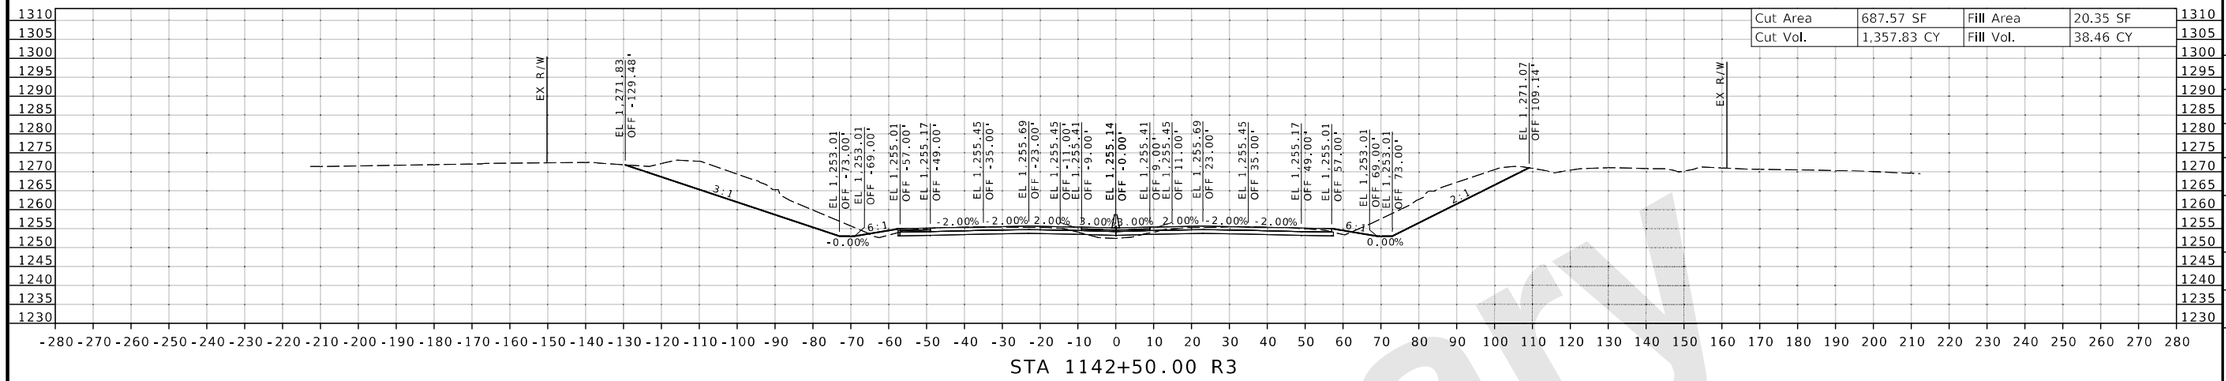

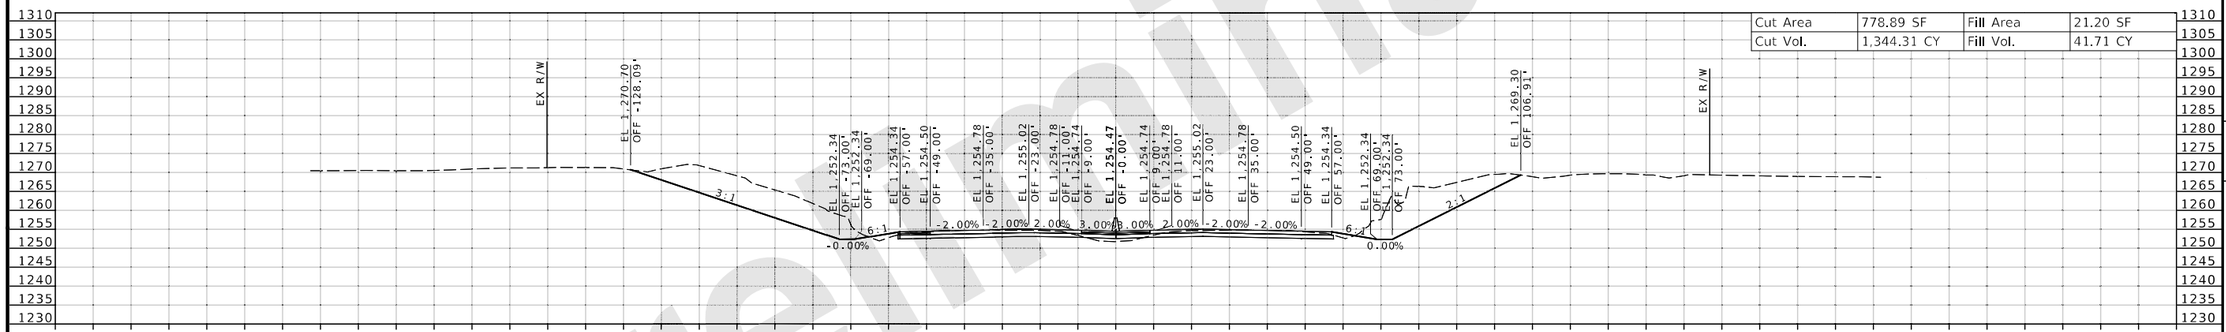

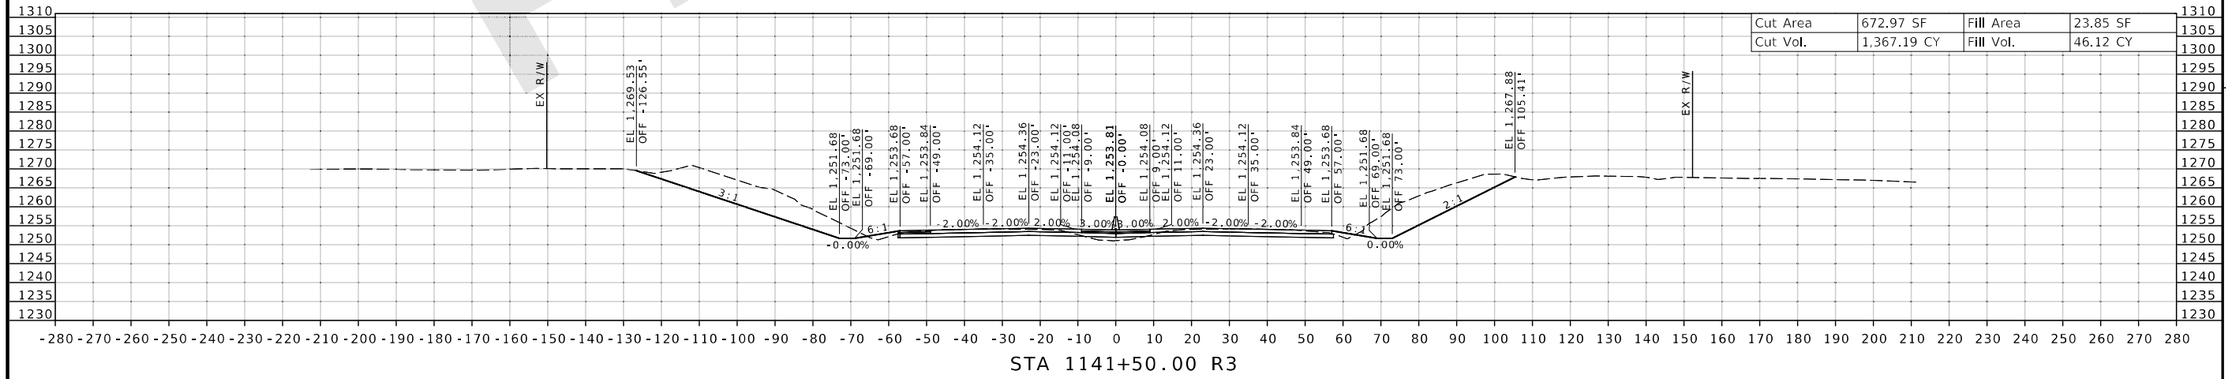

Preliminary

DATE PREPARED 8/20/2024
ROUTE I-44 | STATE MO
DISTRICT SW | SHEET NO. 51
COUNTY GREENE
JOB NO. JSU0076, J8I3044C, & JST0088B
PROJECT NO.
BRIDGE NO.

IF A SEAL IS PRESENT ON THIS SHEET IT HAS BEEN ELECTRONICALLY SEALED AND DATED.

DESCRIPTION | DATE | REV.

MISSOURI HIGHWAYS AND TRANSPORTATION COMMISSION
105 WEST CAPITOL
JEFFERSON CITY, MO 65102
1-888-ASK-MODOT (1-888-275-6636)

CMT
CRAWFORD, MURPHY & TILLY, INC.
1631 WEST ELFINDALE STREET
SPRINGFIELD, MO 65807 (417) 869-6009
ENGINEERING CORPORATION - 000631
©Copyright CMT, Inc.

JSU0076 & JST0088B
CROSS SECTION
51 OF 198

L:\MoDOT\22004246-00_New\424600\Sheets\J8I3044C & JSU0076\400_NEW_JSU0076_CrossSection_Sheets.dgn 2:30:56 PM 8/20/2024

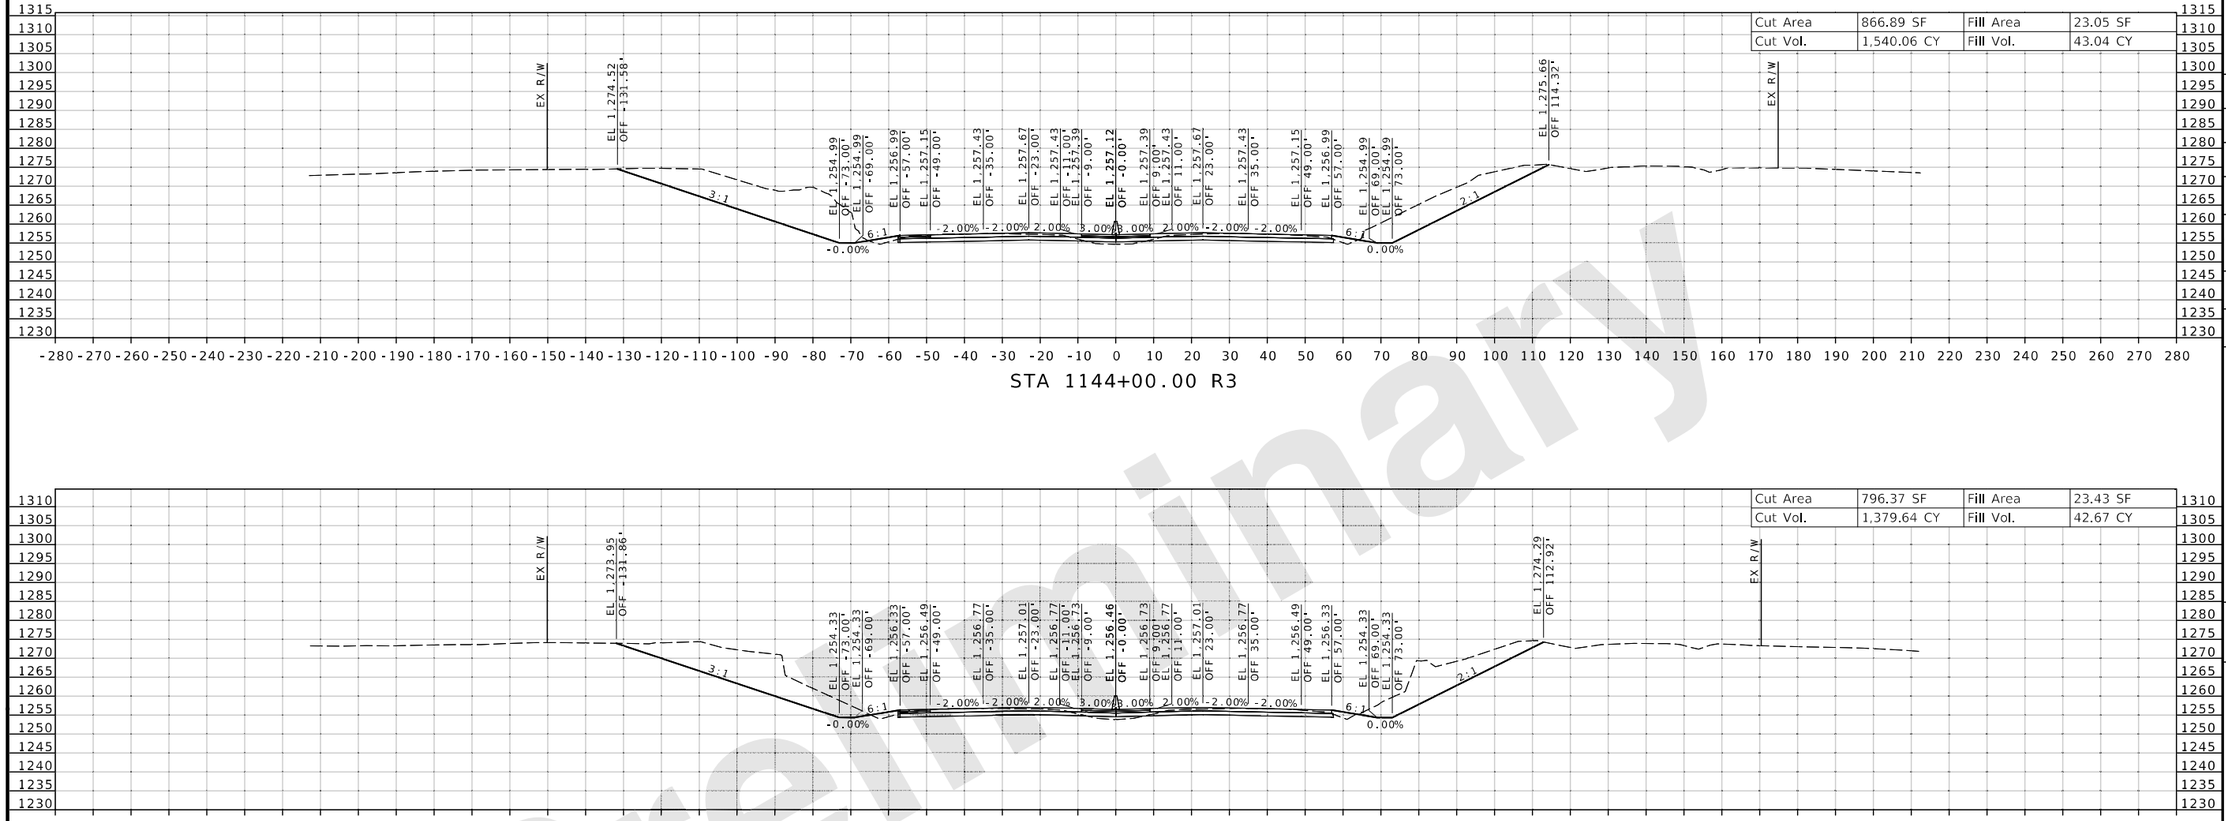

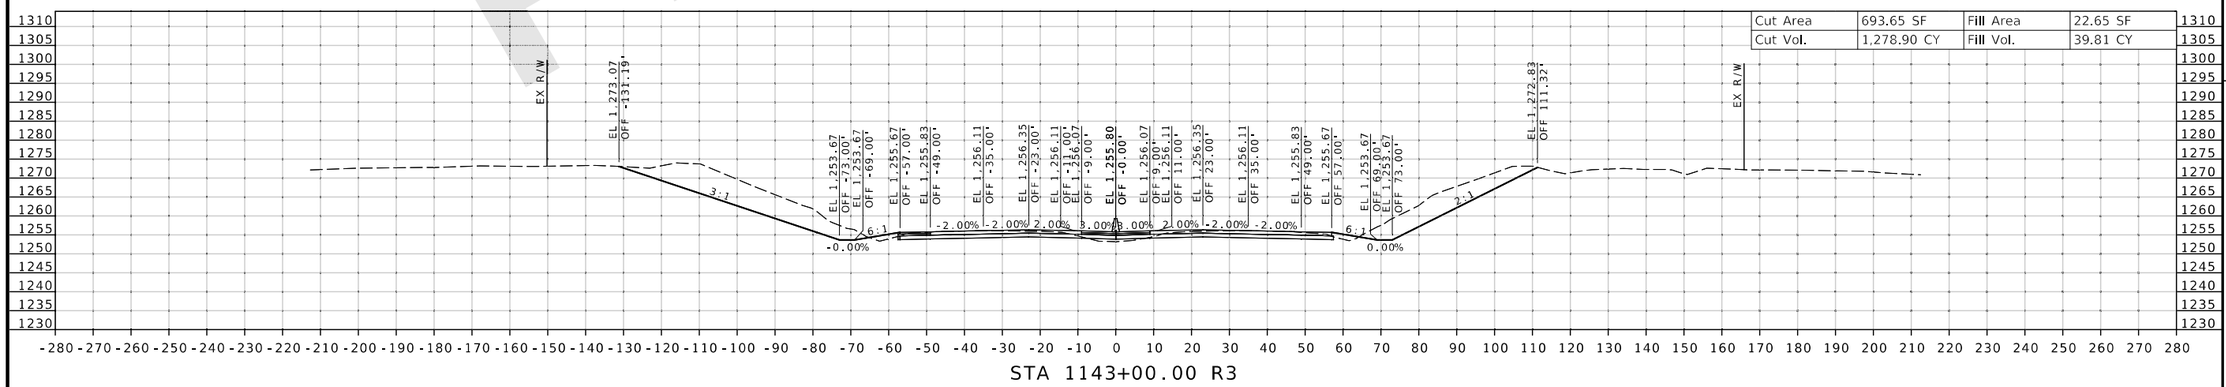

Preliminary

DATE PREPARED
8/20/2024

ROUTE	STATE
I-44	MO
DISTRICT	SHEET NO.
SW	52

COUNTY
GREENE

JOB NO.
JSU0076, J8I3044C, & JST0088B

PROJECT NO.

BRIDGE NO.

DATE	DESCRIPTION	REV.

IF A SEAL IS PRESENT ON THIS SHEET IT HAS BEEN ELECTRONICALLY SEALED AND DATED.

MISSOURI HIGHWAYS AND TRANSPORTATION COMMISSION
105 WEST CAPITOL
JEFFERSON CITY, MO 65102
1-888-ASK-MODOT (1-888-275-6636)

CMT
© Copyright CMT, Inc.
CRAWFORD, MURPHY & TILLY, INC.
1631 WEST ELFINDALE STREET
SPRINGFIELD, MO 65807 (417) 869-6009
ENGINEERING CORPORATION - 000631

JSU0076 & JST0088B

CROSS SECTION
52 OF 198

L:\MoDOT\22004246-00_New\424600\Sheets\J8I3044C & JSU0076\400_NEW_JSU0076_CrossSection_Sheets.dgn 2:31:01 PM 8/20/2024

Preliminary

DATE PREPARED 8/20/2024
ROUTE I-44 | STATE MO
DISTRICT SW | SHEET NO. 53
COUNTY GREENE
JOB NO. JSU0076, J8I3044C, & JST0088B
PROJECT NO.
BRIDGE NO.

IF A SEAL IS PRESENT ON THIS SHEET IT HAS BEEN ELECTRONICALLY SEALED AND DATED.

DESCRIPTION | DATE | REV.

MISSOURI HIGHWAYS AND TRANSPORTATION COMMISSION

105 WEST CAPITOL
JEFFERSON CITY, MO 65102
1-888-ASK-MODOT (1-888-275-6636)

CMT
CRAWFORD, MURPHY & TILLY, INC.
1631 WEST ELFINDALE STREET
SPRINGFIELD, MO 65807 (417) 869-6009
ENGINEERING CORPORATION - 000631
© Copyright CMT, Inc.

JSU0076 & JST0088B
CROSS SECTION
53 OF 198

L:\MoDOT\22004246-00_New\424600\Sheets\J8I3044C & JSU0076\400_NEW_JSU0076_CrossSection_Sheets.dgn 2:31:04 PM 8/20/2024

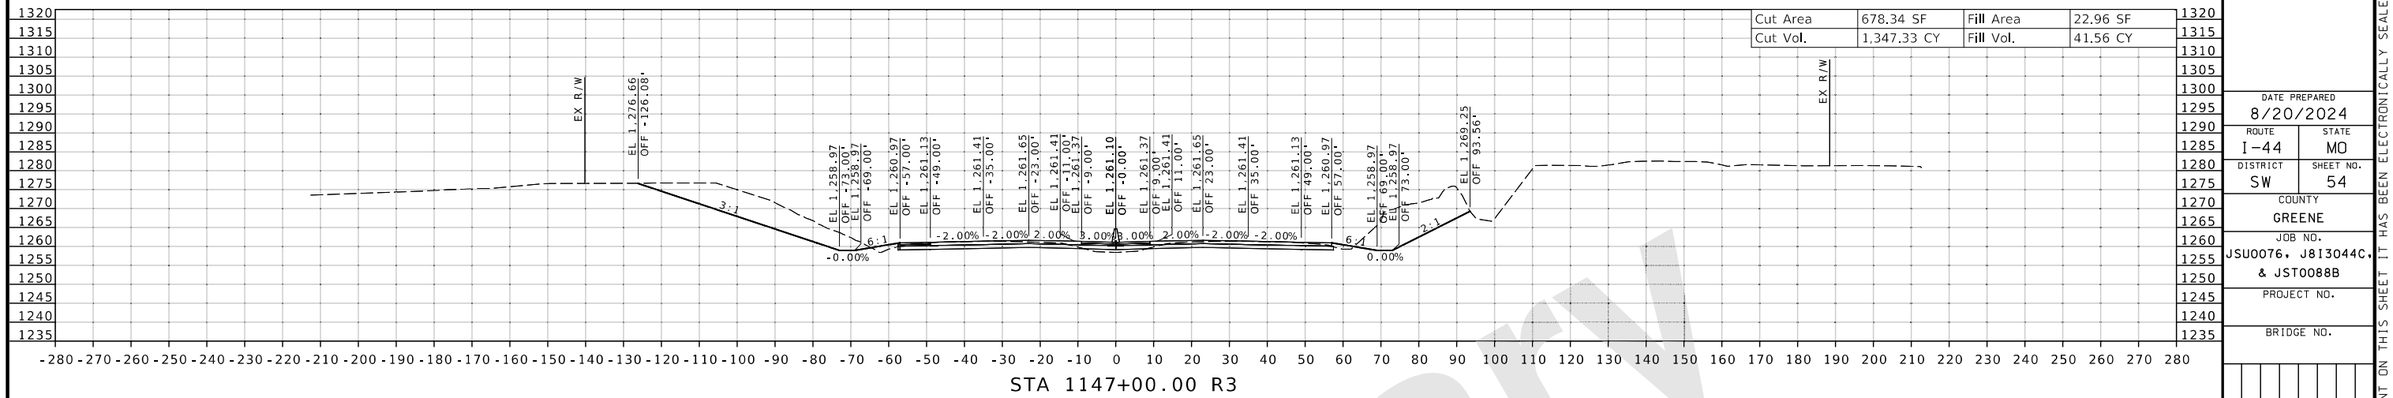

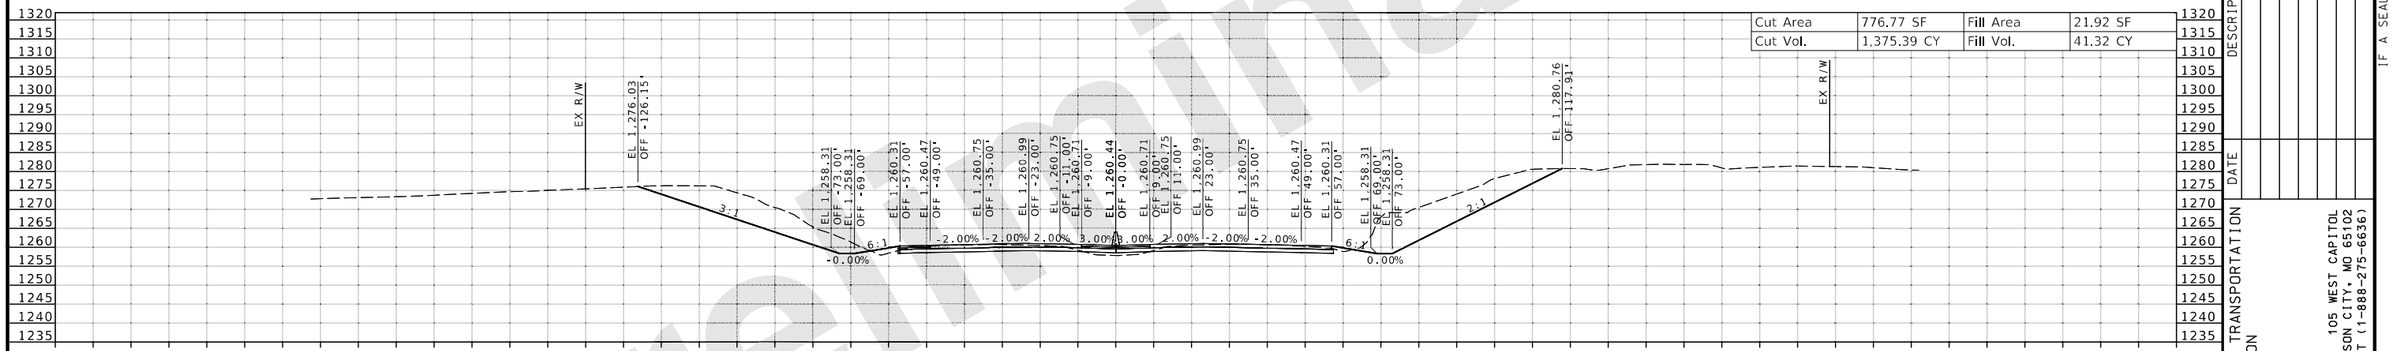

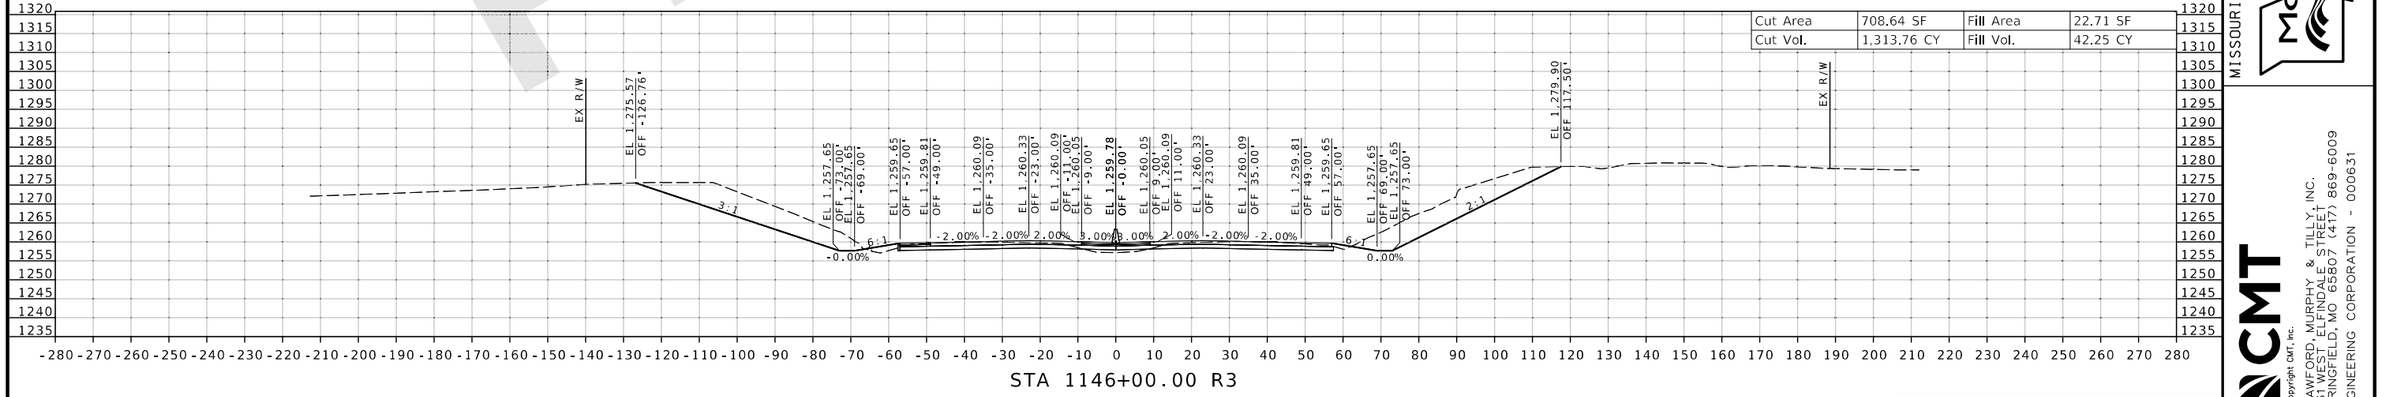

Preliminary

DATE PREPARED 8/20/2024
ROUTE I-44 | STATE MO
DISTRICT SW | SHEET NO. 54
COUNTY GREENE
JOB NO. JSU0076, J8I3044C, & JST0088B
PROJECT NO.
BRIDGE NO.

IF A SEAL IS PRESENT ON THIS SHEET IT HAS BEEN ELECTRONICALLY SEALED AND DATED.

DESCRIPTION | DATE | REV.

MISSOURI HIGHWAYS AND TRANSPORTATION COMMISSION
105 WEST CAPITOL
JEFFERSON CITY, MO 65102
1-888-ASK-MODOT (1-888-275-6636)

CMT
CRAWFORD, MURPHY & TILLY, INC.
1631 WEST ELFINDALE STREET
SPRINGFIELD, MO 65807 (417) 869-6009
ENGINEERING CORPORATION - 000631
©Copyright CMT, Inc.

JSU0076 & JST0088B
CROSS SECTION
54 OF 198

L:\MoDOT\22004246-00_New\424600\Sheets\J8I3044C & JSU0076\400_NEW_JSU0076_CrossSection_Sheets.dgn 2:31:09 PM 8/20/2024

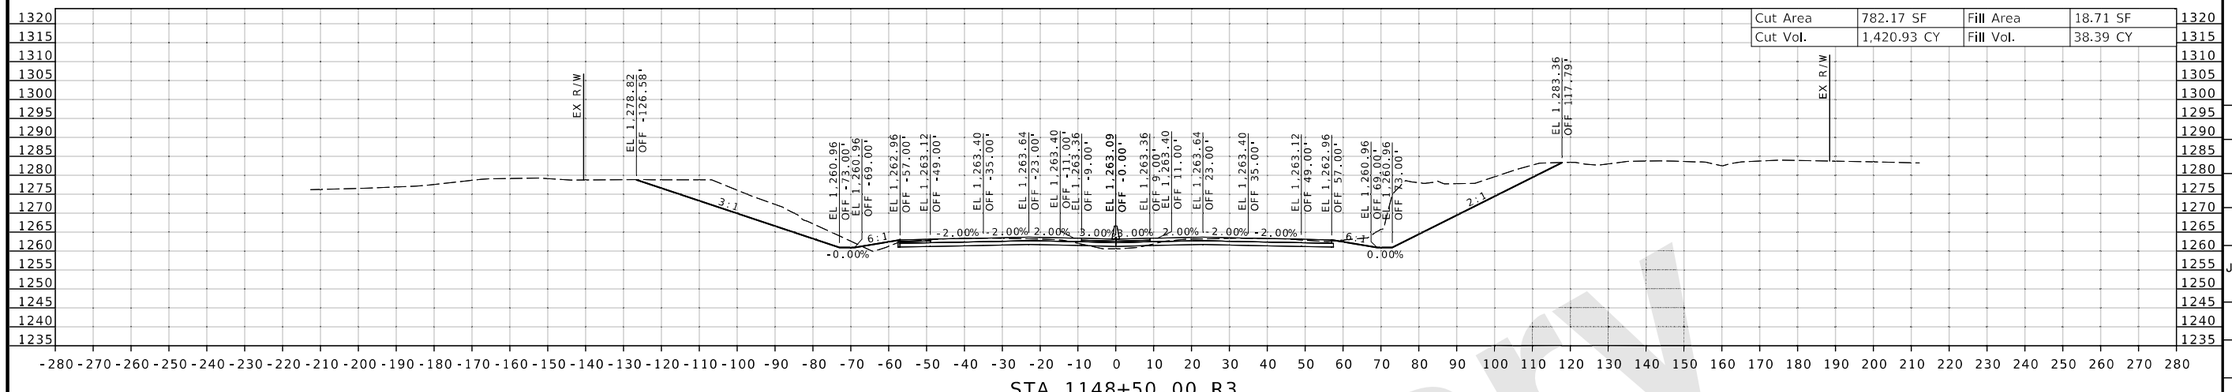

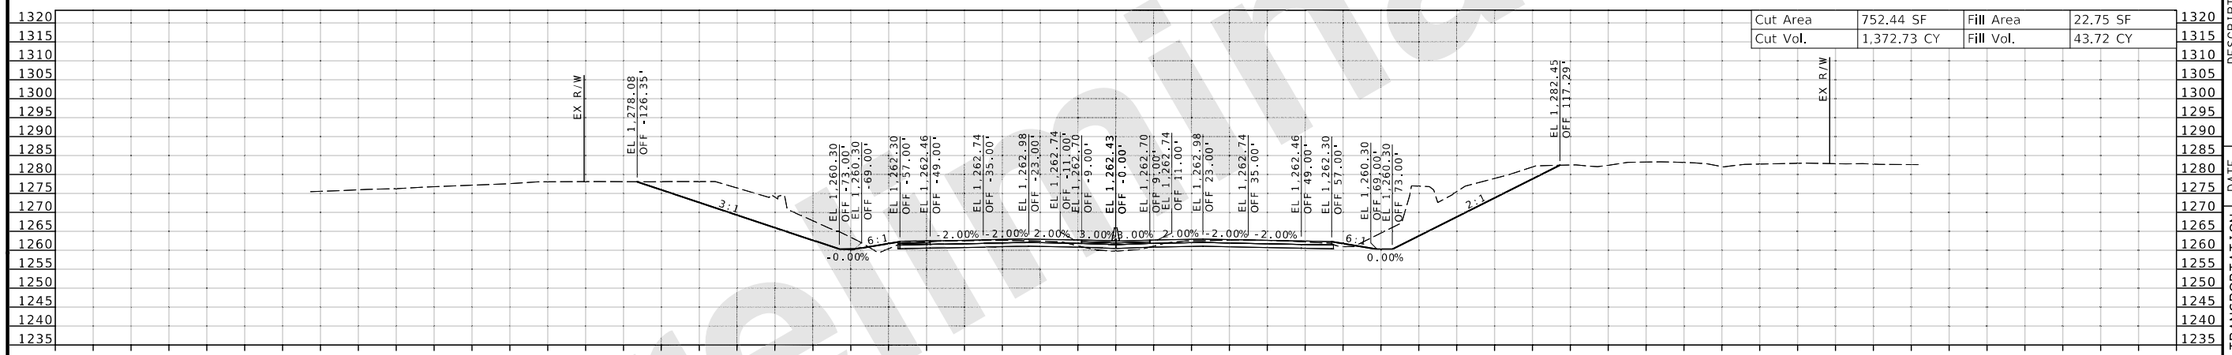

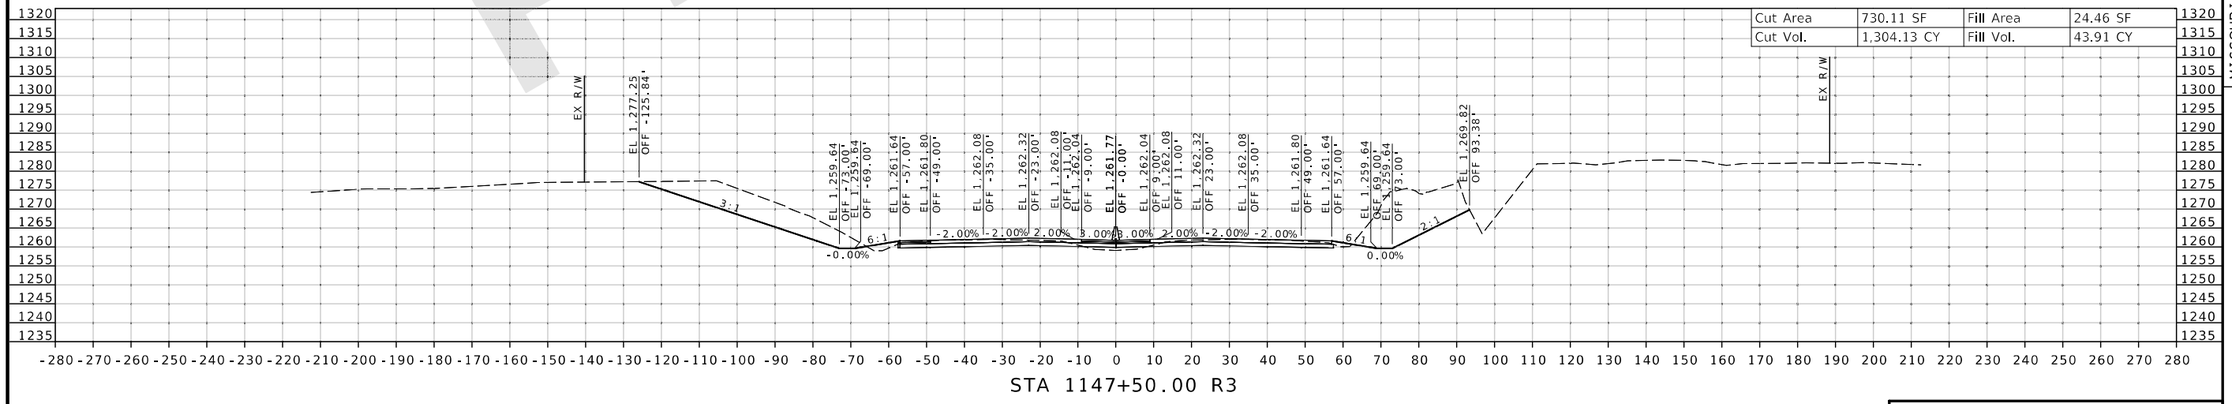

Preliminary

DATE PREPARED
8/20/2024

ROUTE	STATE
I-44	MO
DISTRICT	SHEET NO.
SW	55

COUNTY
GREENE

JOB NO.
JSU0076, J8I3044C, & JST0088B

PROJECT NO.

BRIDGE NO.

IF A SEAL IS PRESENT ON THIS SHEET IT HAS BEEN ELECTRONICALLY SEALED AND DATED.

DESCRIPTION	DATE

MISSOURI HIGHWAYS AND TRANSPORTATION COMMISSION
105 WEST CAPITOL
JEFFERSON CITY, MO 65102
1-888-ASK-MODOT (1-888-275-6636)

CMT
© Copyright CMT, Inc.
CRAWFORD, MURPHY & TILLY, INC.
1631 WEST ELFINDALE STREET
SPRINGFIELD, MO 65807 (417) 869-6009
ENGINEERING CORPORATION - 000631

JSU0076 & JST0088B

CROSS SECTION
55 OF 198

REV.

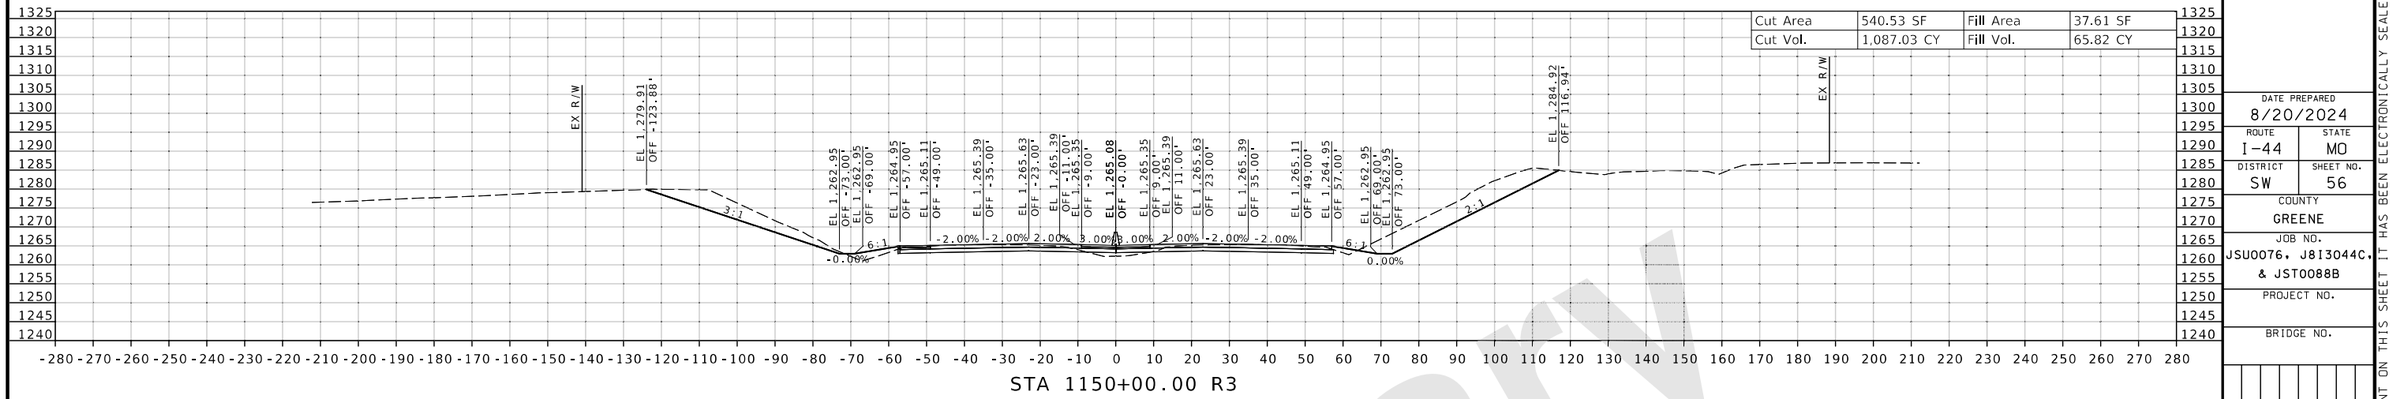

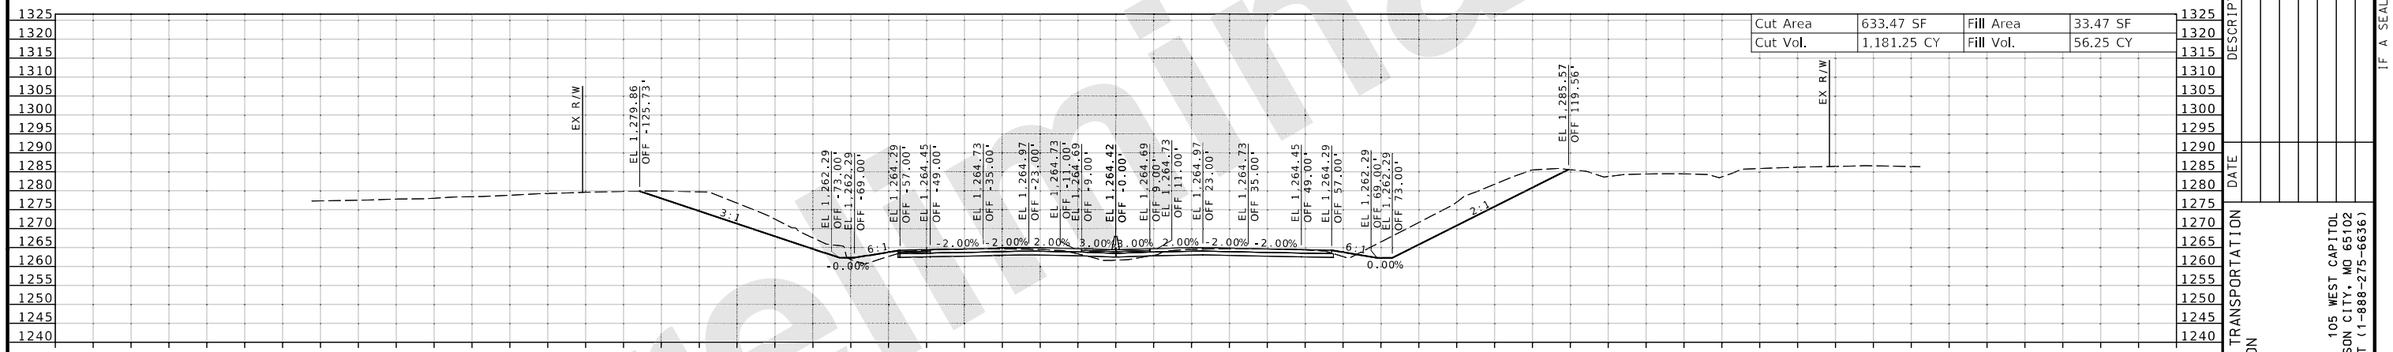

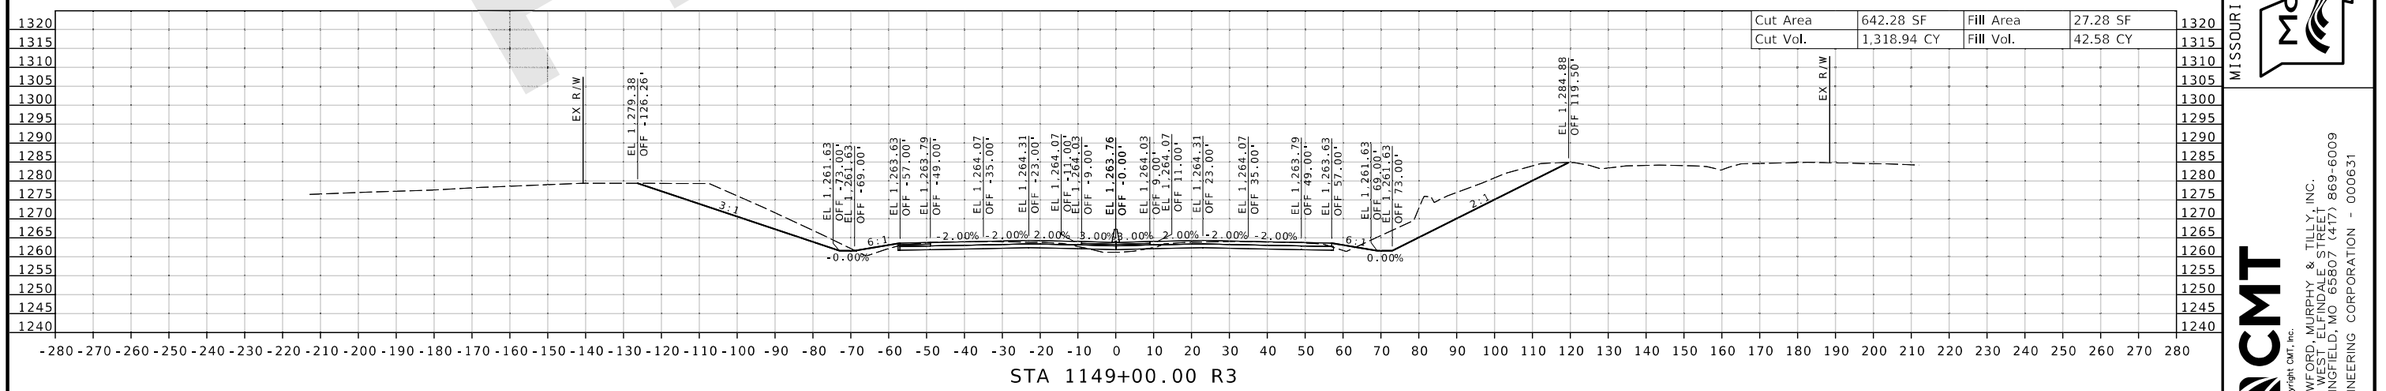

Preliminary

DESCRIPTION

DATE

DATE PREPARED
8/20/2024

ROUTE	STATE
I-44	MO
DISTRICT	SHEET NO.
SW	56

COUNTY
GREENE

JOB NO.
JSU0076, J8I3044C, & JST0088B

PROJECT NO.

BRIDGE NO.

IF A SEAL IS PRESENT ON THIS SHEET IT HAS BEEN ELECTRONICALLY SEALED AND DATED.

MISSOURI HIGHWAYS AND TRANSPORTATION COMMISSION

105 WEST CAPITOL
JEFFERSON CITY, MO 65102
1-888-ASK-MODOT (1-888-275-6636)

CMT
©Copyright CMT, Inc.
CRAWFORD, MURPHY & TILLY, INC.
1631 WEST ELFINDALE STREET
SPRINGFIELD, MO 65807 (417) 869-6009
ENGINEERING CORPORATION - 000631

REV.

JSU0076 & JST0088B

CROSS SECTION
56 OF 198

L:\MoDOT\22004246-00_New\424600\Sheets\J8I3044C & JSU0076\400_NEW_JSU0076_CrossSection_Sheets.dgn 2:31:16 PM 8/20/2024

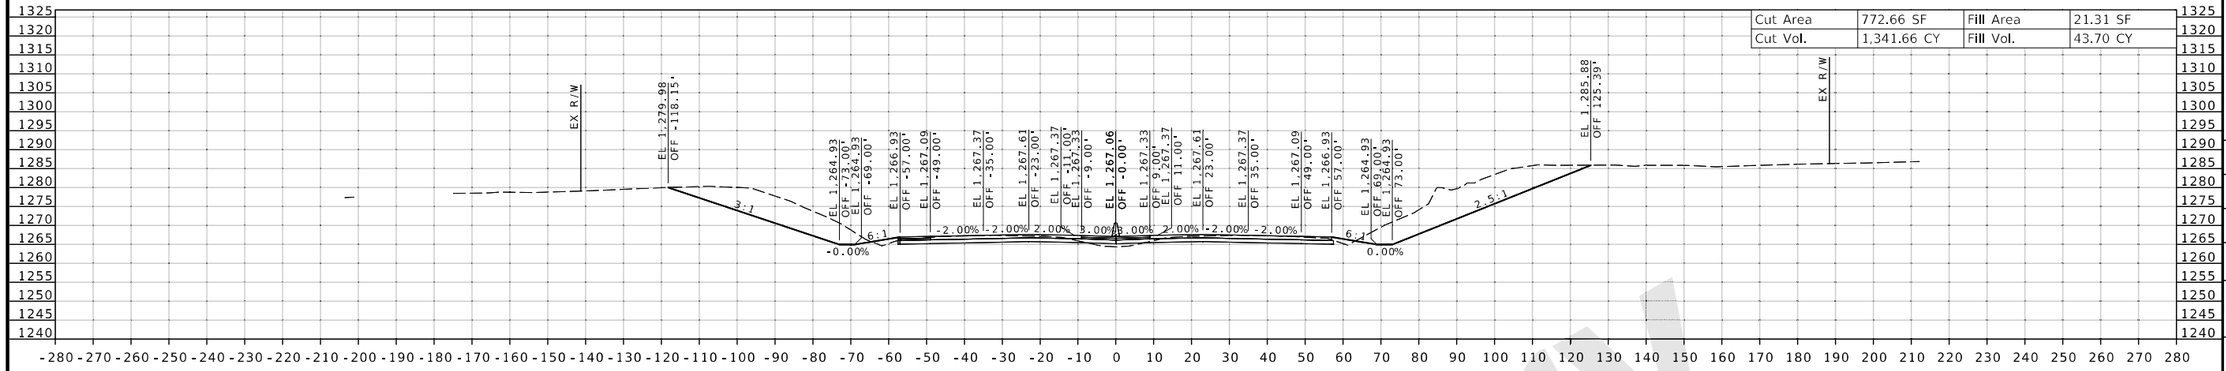

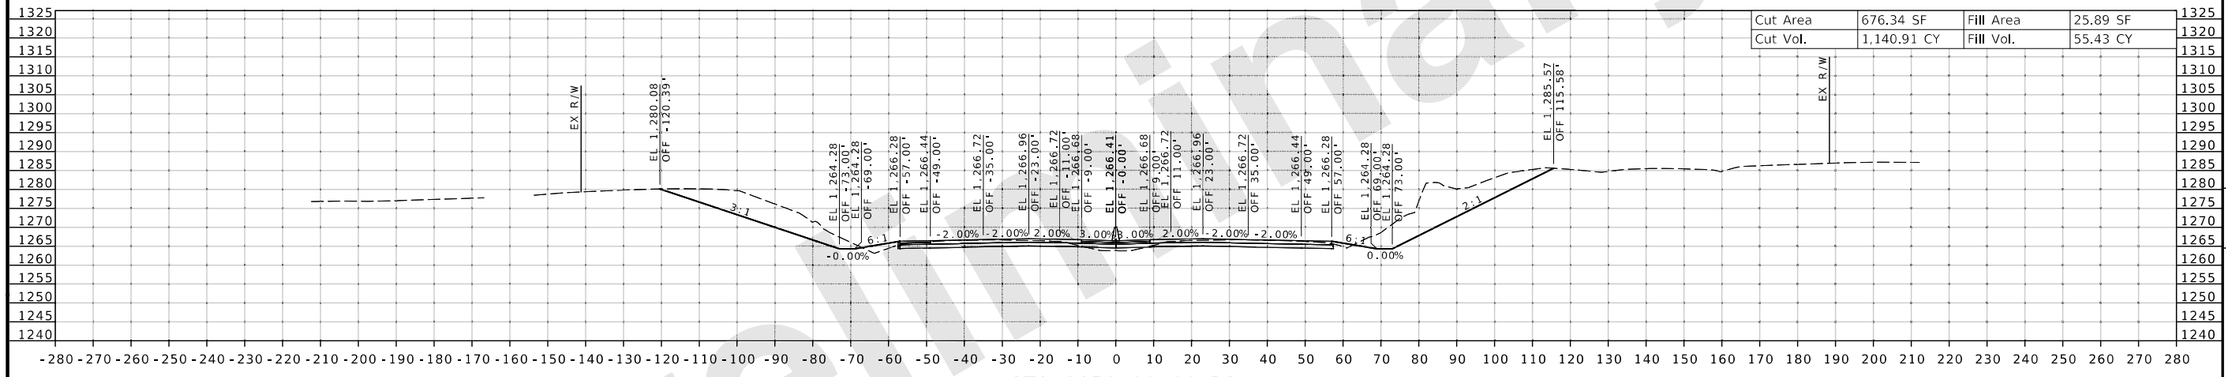

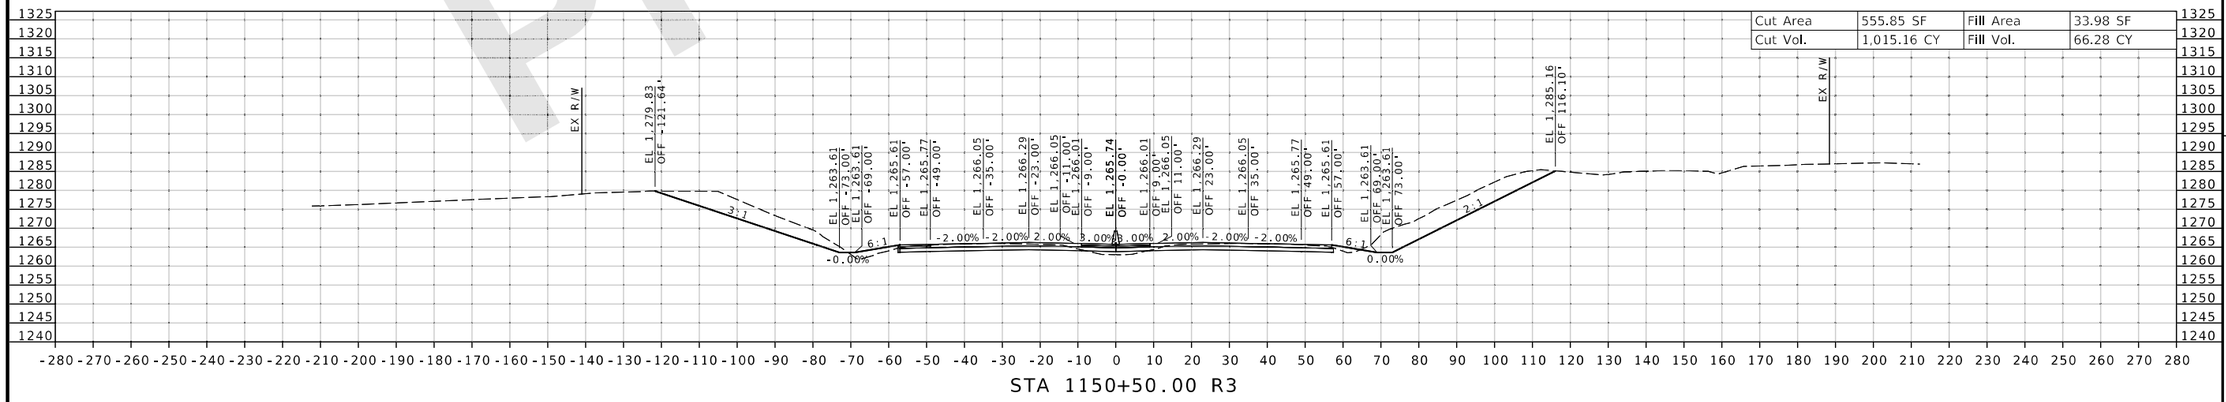

DATE PREPARED
8/20/2024

ROUTE	STATE
I-44	MO
DISTRICT	SHEET NO.
SW	57

COUNTY
GREENE

JOB NO.
JSU0076, J8I3044C, & JST0088B

PROJECT NO.

BRIDGE NO.

DESCRIPTION

DATE

REV.

IF A SEAL IS PRESENT ON THIS SHEET IT HAS BEEN ELECTRONICALLY SEALED AND DATED.

MISSOURI HIGHWAYS AND TRANSPORTATION COMMISSION
105 WEST CAPITOL
JEFFERSON CITY, MO 65102
1-888-ASK-MODOT (1-888-275-6636)

CMT
© Copyright CMT, Inc.
CRAWFORD, MURPHY & TILLY, INC.
1631 WEST ELFINDALE STREET
SPRINGFIELD, MO 65807 (417) 869-6009
ENGINEERING CORPORATION - 000631

JSU0076 & JST0088B

CROSS SECTION
57 OF 198

Preliminary

L:\MoDOT\22004246-00_New\424600\Sheets\J8I3044C & JSU0076\400_NEW_JSU0076_CrossSection_Sheets.dgn 2:31:20 PM 8/20/2024

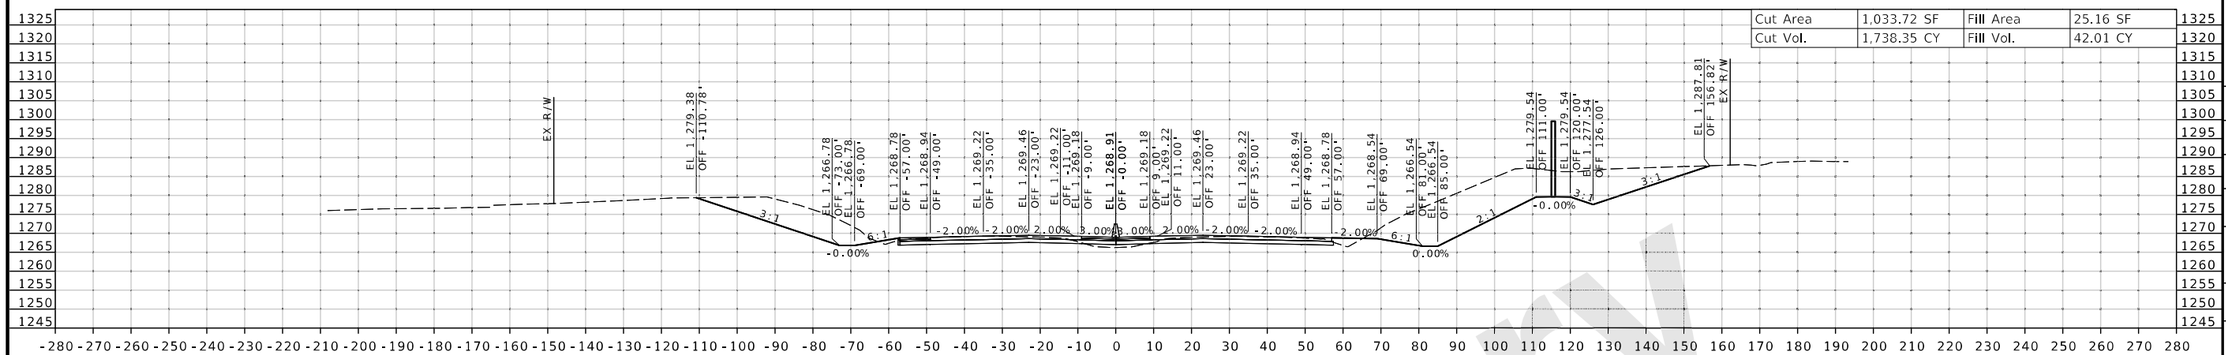

STA 1153+00.00 R3

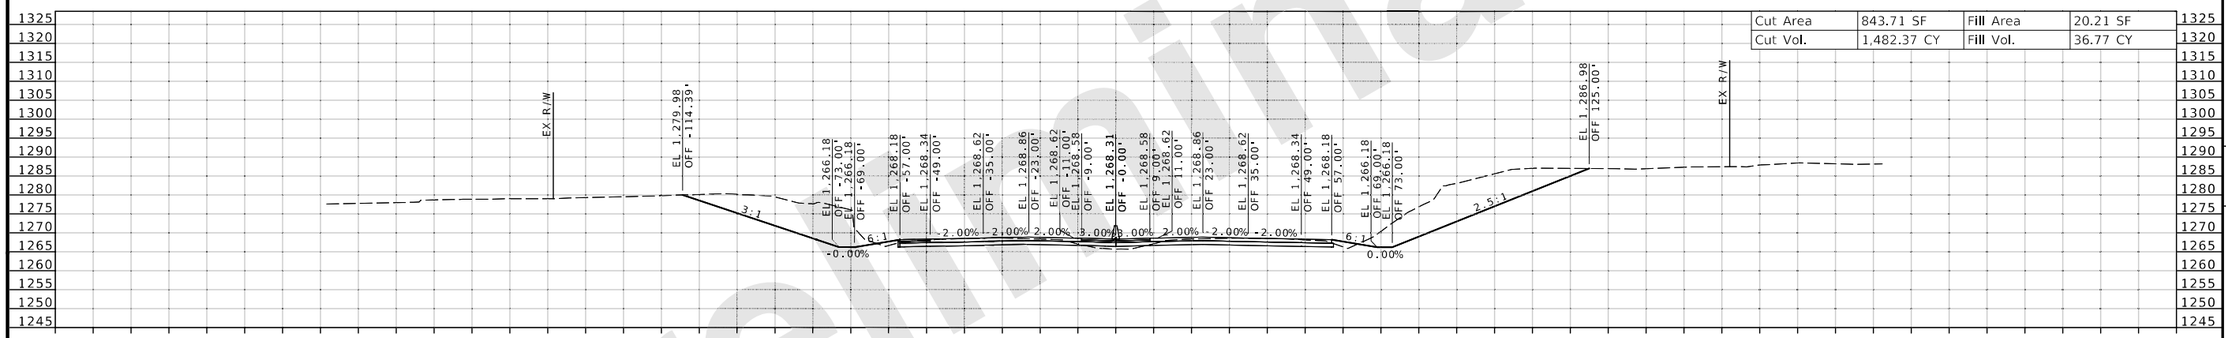

STA 1152+50.00 R3

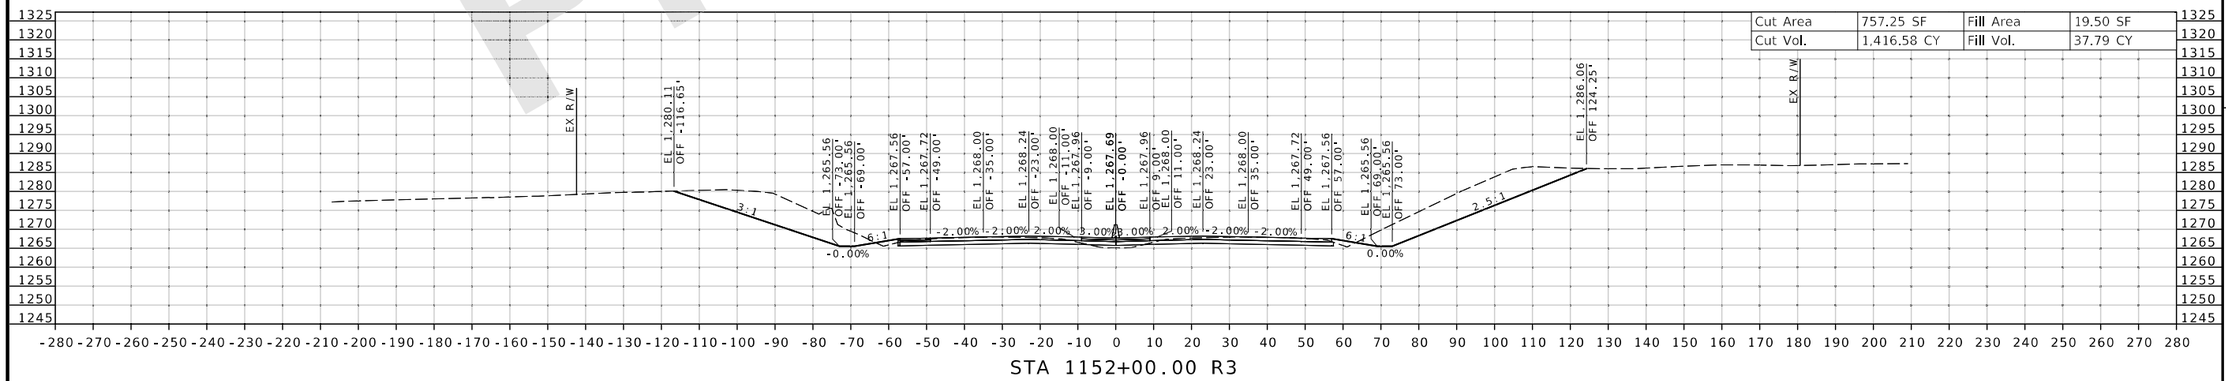

STA 1152+00.00 R3

Preliminary

DATE PREPARED
8/20/2024

ROUTE	STATE
I-44	MO
DISTRICT	SHEET NO.
SW	58

COUNTY
GREENE

JOB NO.
JSU0076, J8I3044C, & JST0088B

PROJECT NO.

BRIDGE NO.

DATE	DESCRIPTION	REV.

IF A SEAL IS PRESENT ON THIS SHEET IT HAS BEEN ELECTRONICALLY SEALED AND DATED.

MISSOURI HIGHWAYS AND TRANSPORTATION COMMISSION

105 WEST CAPITOL
JEFFERSON CITY, MO 65102
1-888-ASK-MODOT (1-888-275-6636)

CMT
CRAWFORD, MURPHY & TILLY, INC.
1631 WEST ELFINDALE STREET
SPRINGFIELD, MO 65807 (417) 869-6009
ENGINEERING CORPORATION - 000631

© Copyright CMT, Inc.

JSU0076 & JST0088B

CROSS SECTION
58 OF 198

L:\MoDOT\22004246-00_New\424600\Sheets\J8I3044C & JSU0076\400_NEW_JSU0076_CrossSection_Sheets.dgn 2:31:24 PM 8/20/2024

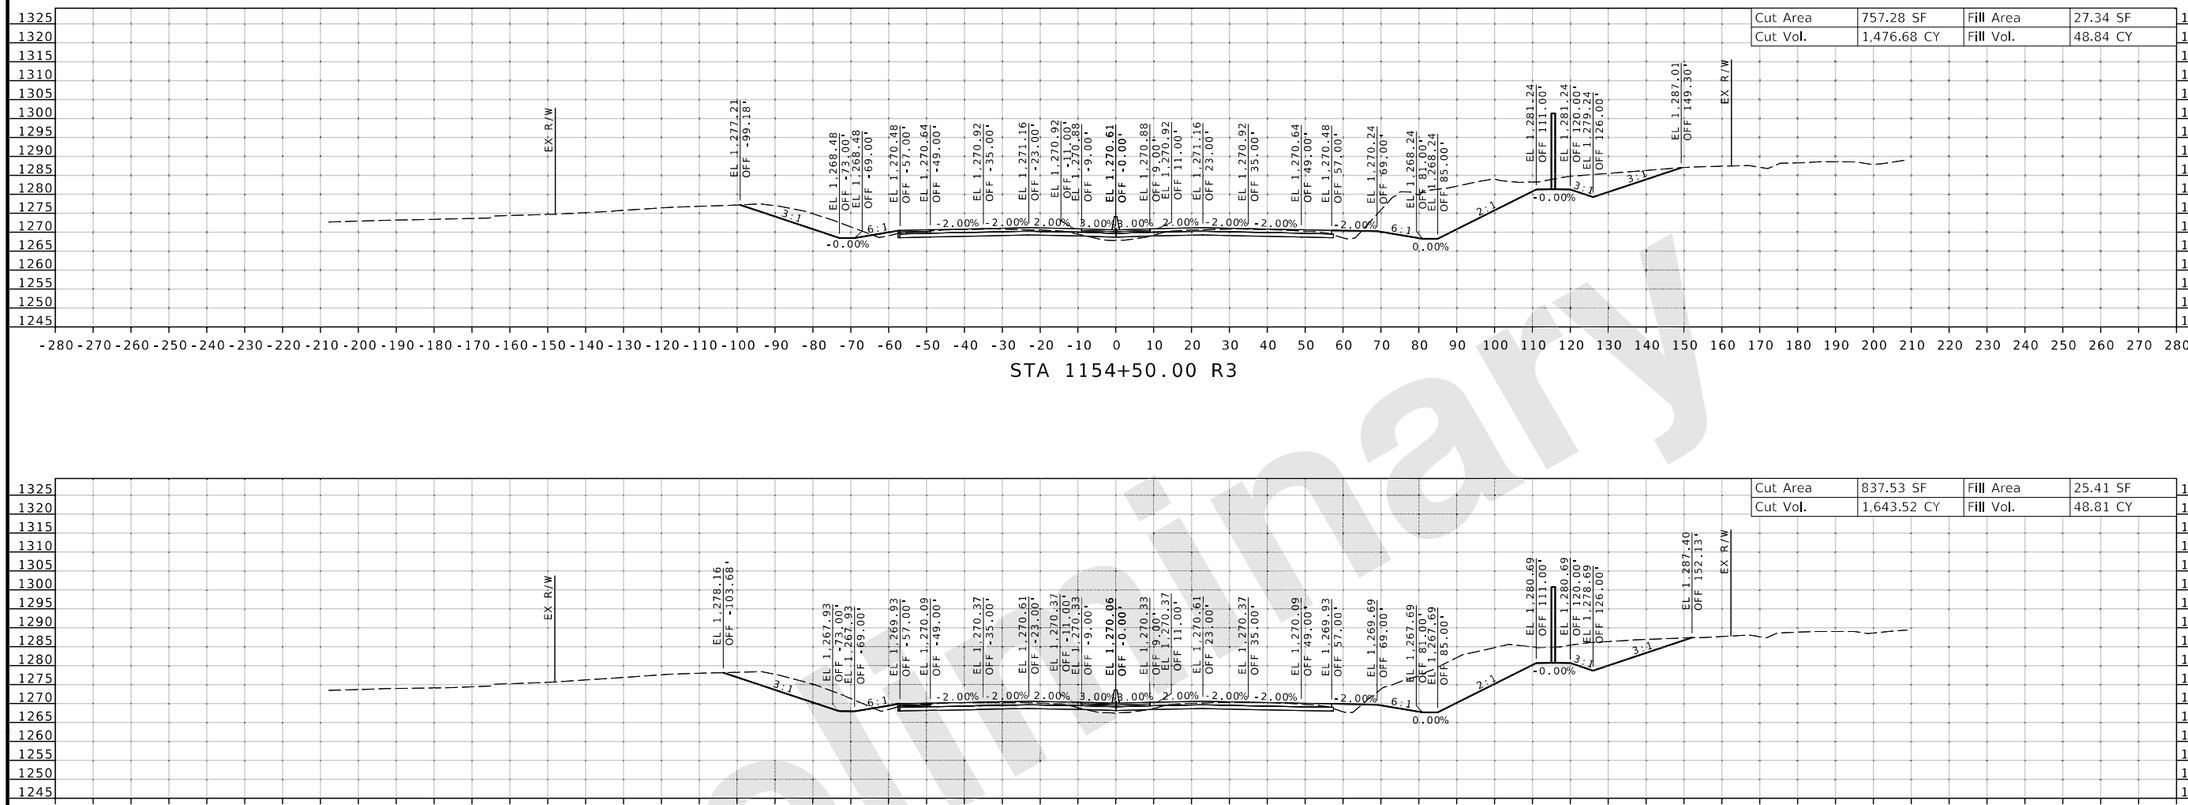

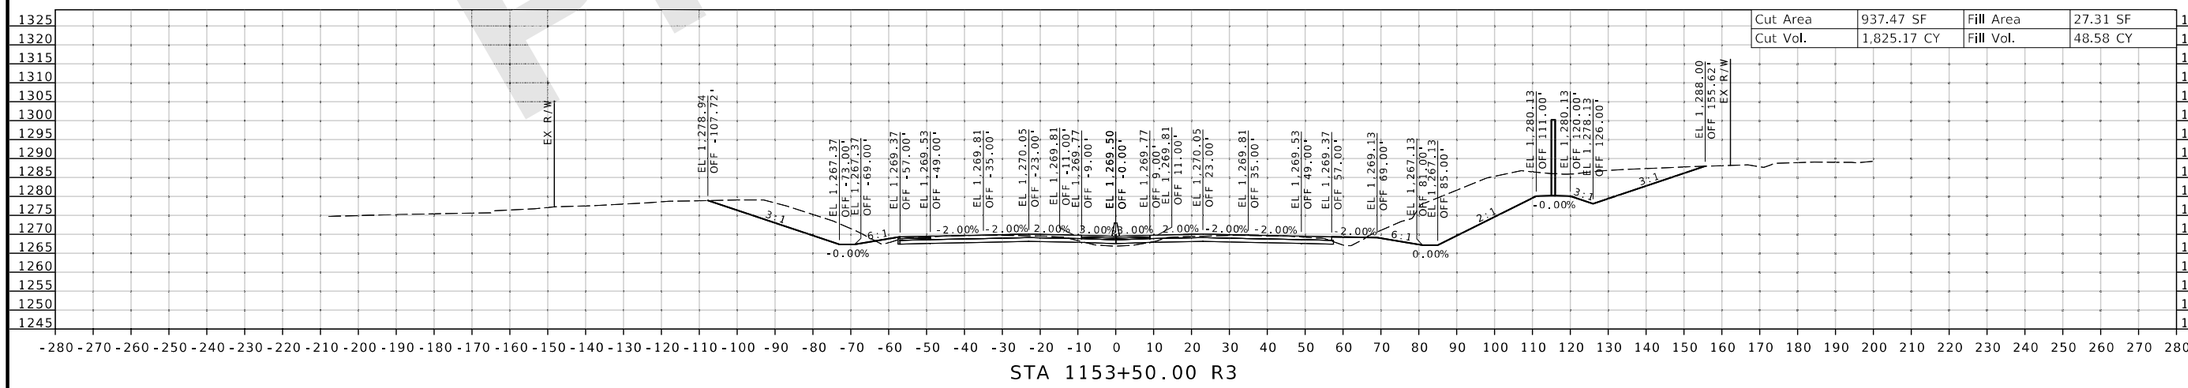

Preliminary

DATE PREPARED
8/20/2024

ROUTE	STATE
I-44	MO
DISTRICT	SHEET NO.
SW	59

COUNTY
GREENE

JOB NO.
JSU0076, J8I3044C, & JST0088B

PROJECT NO.

BRIDGE NO.

REV.	DESCRIPTION	DATE

IF A SEAL IS PRESENT ON THIS SHEET IT HAS BEEN ELECTRONICALLY SEALED AND DATED.

MISSOURI HIGHWAYS AND TRANSPORTATION COMMISSION

MoDOT
105 WEST CAPITOL
JEFFERSON CITY, MO 65102
1-888-ASK-MODOT (1-888-275-6636)

CMT
© Copyright CMT, Inc.
CRAWFORD, MURPHY & TILLY, INC.
1631 WEST ELFINDALE STREET
SPRINGFIELD, MO 65807 (417) 869-6009
ENGINEERING CORPORATION - 000631

JSU0076 & JST0088B

CROSS SECTION
59 OF 198

L:\MoDOT\22004246-00_New\424600\Sheets\J8I3044C & JSU0076\400_NEW_JSU0076_CrossSection_Sheets.dgn 2:31:28 PM 8/20/2024

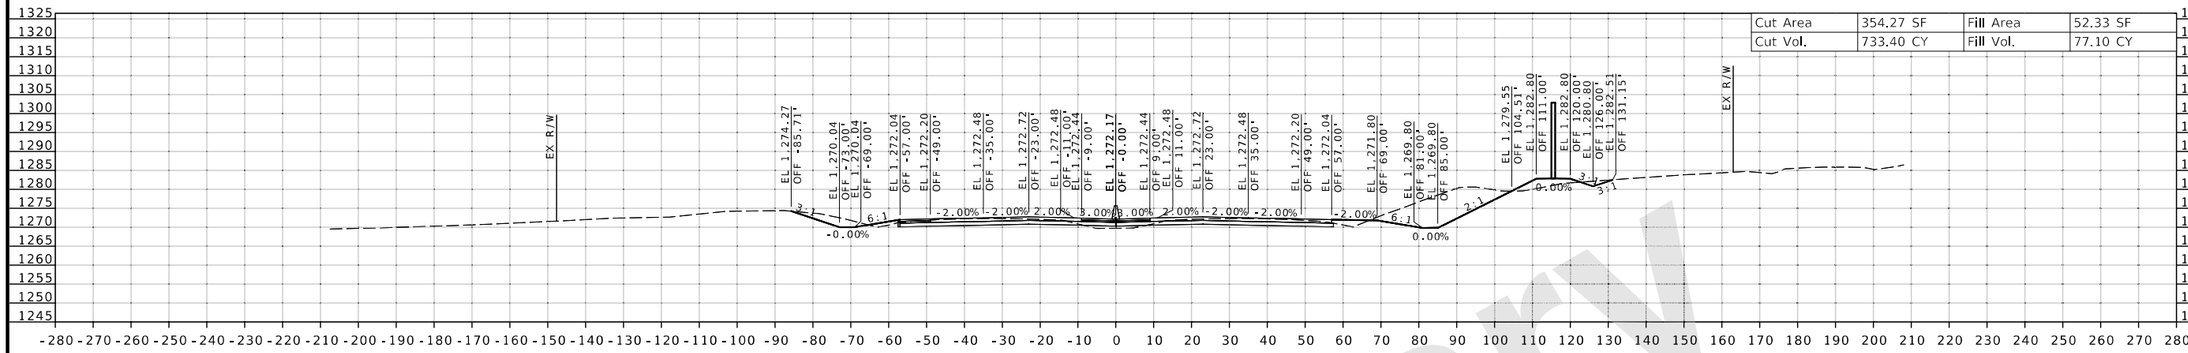

STA 1156+00.00 R3

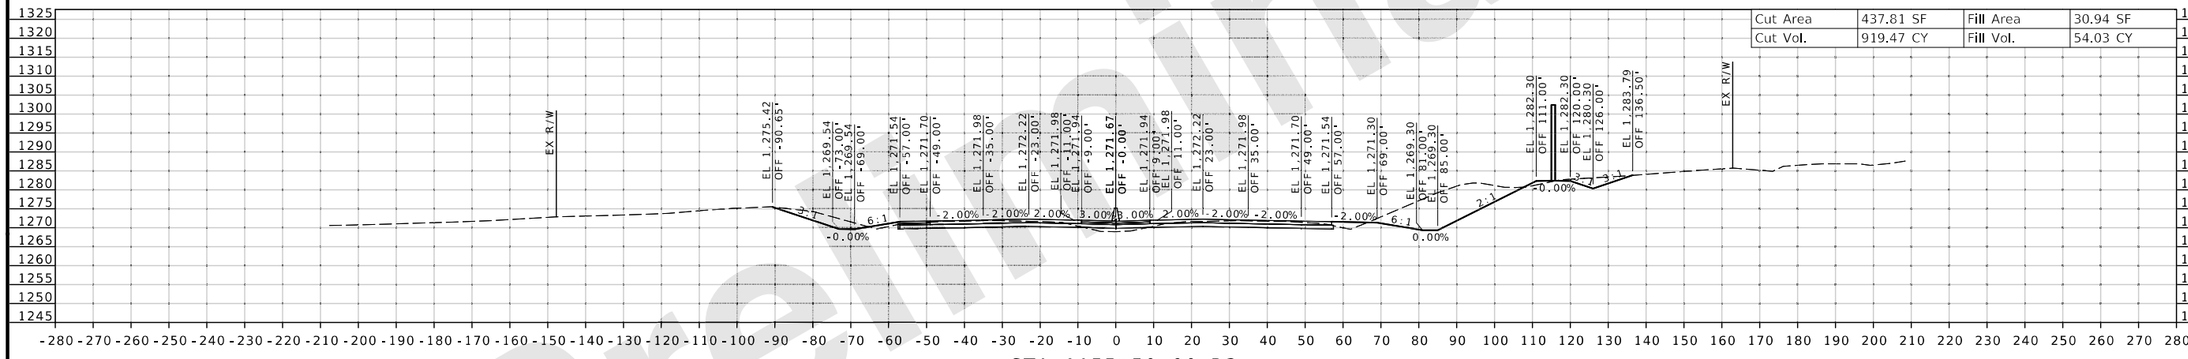

STA 1155+50.00 R3

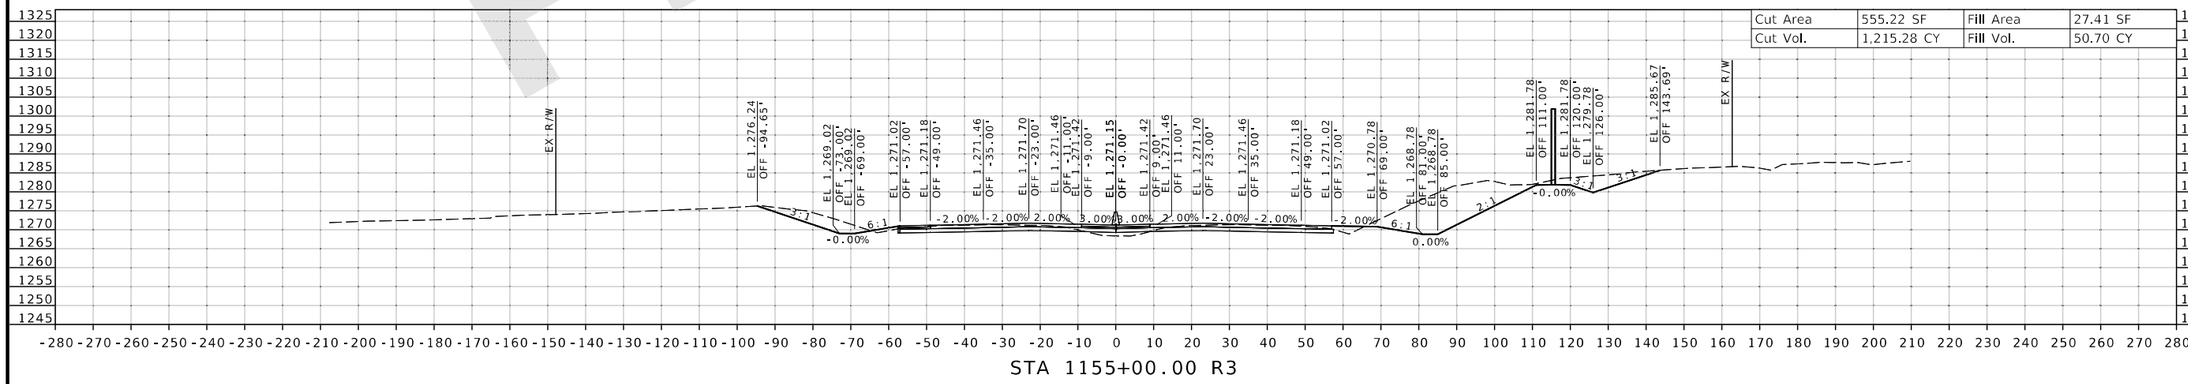

STA 1155+00.00 R3

Preliminary

DATE PREPARED 8/20/2024
ROUTE I-44 | STATE MO
DISTRICT SW | SHEET NO. 60
COUNTY GREENE
JOB NO. JSU0076, J8I3044C, & JST0088B
PROJECT NO.
BRIDGE NO.

DESCRIPTION | DATE

IF A SEAL IS PRESENT ON THIS SHEET IT HAS BEEN ELECTRONICALLY SEALED AND DATED.

MISSOURI HIGHWAYS AND TRANSPORTATION COMMISSION
105 WEST CAPITOL
JEFFERSON CITY, MO 65102
1-888-ASK-MODOT (1-888-275-6636)

CMT
CRAWFORD, MURPHY & TILLY, INC.
1631 WEST ELFINDALE STREET
SPRINGFIELD, MO 65807 (417) 869-6009
ENGINEERING CORPORATION - 000631
©Copyright CMT, Inc.

JSU0076 & JST0088B
CROSS SECTION
60 OF 198

REV.

L:\MoDOT\22004246-00_New\424600\Sheets\J8I3044C & JSU0076\400_NEW_JSU0076_CrossSection_Sheets.dgn 2:31:32 PM 8/20/2024

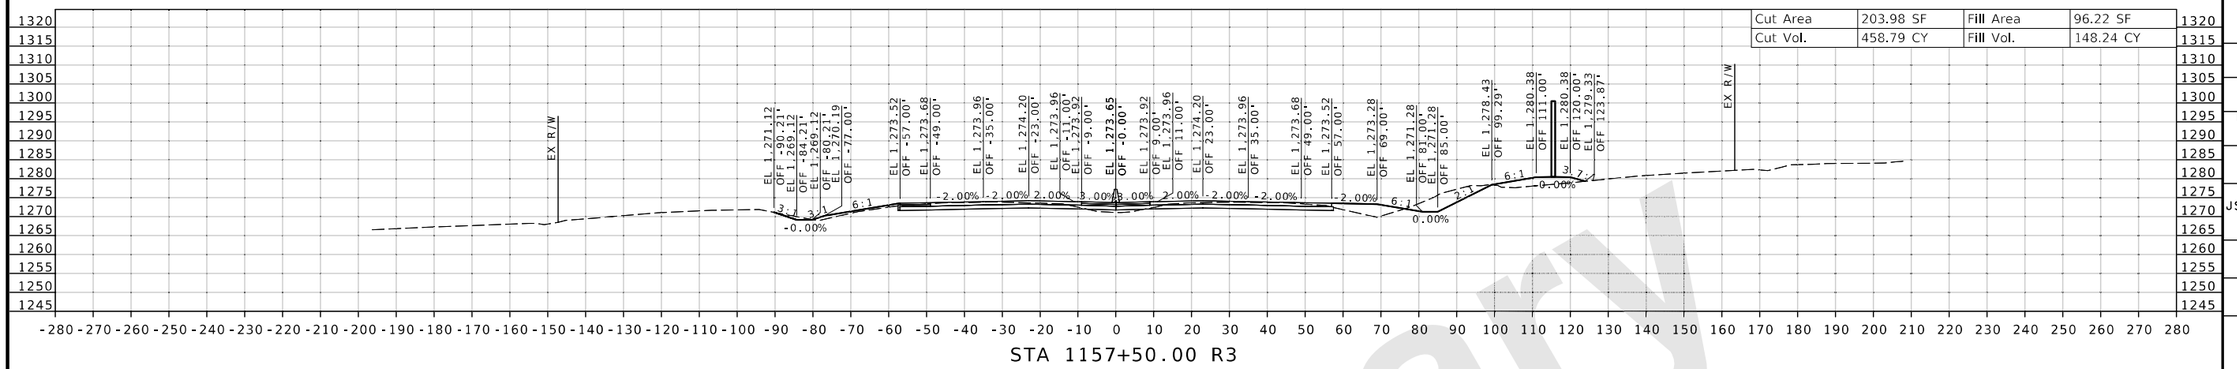

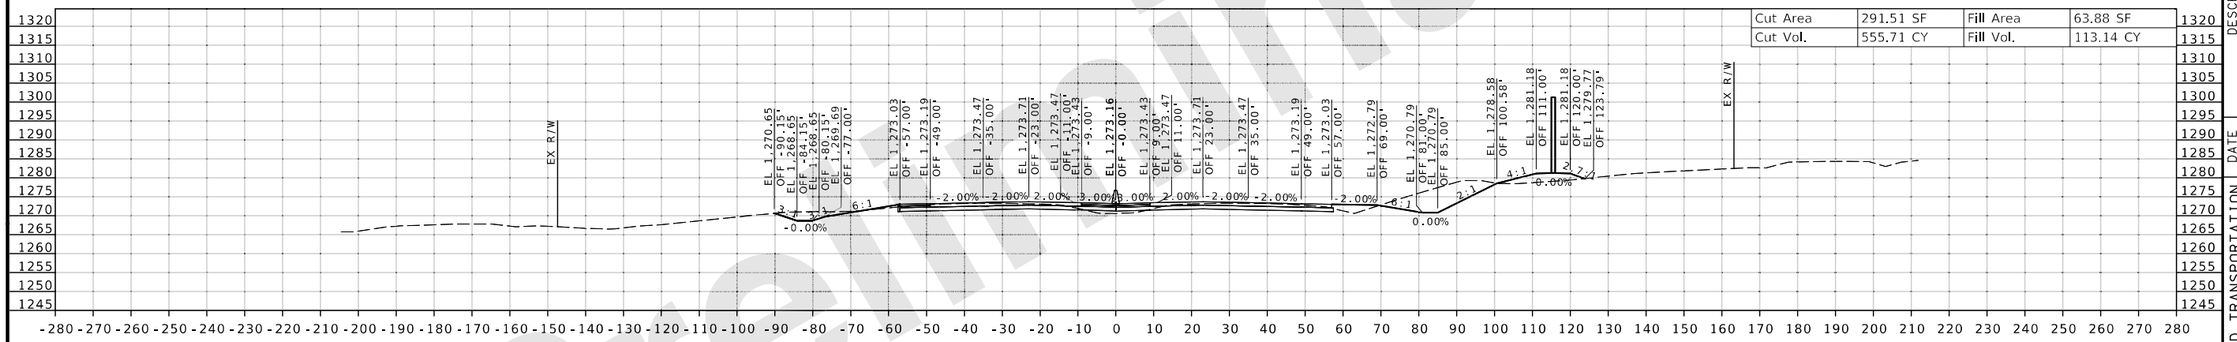

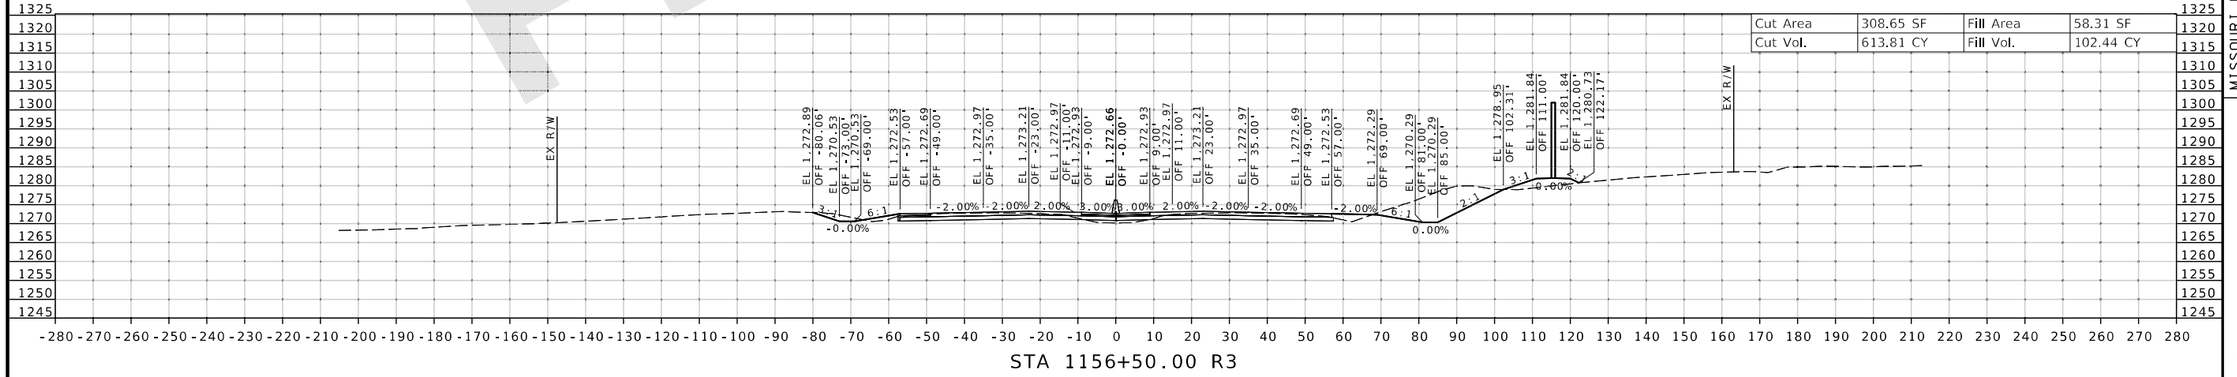

Preliminary

DATE PREPARED 8/20/2024

ROUTE	STATE
I-44	MO
DISTRICT	SHEET NO.
SW	61

COUNTY: GREENE

JOB NO.: JSU0076, J8I3044C, & JST0088B

PROJECT NO.:

BRIDGE NO.:

REV.	DATE	DESCRIPTION

IF A SEAL IS PRESENT ON THIS SHEET IT HAS BEEN ELECTRONICALLY SEALED AND DATED.

MISSOURI HIGHWAYS AND TRANSPORTATION COMMISSION

105 WEST CAPITOL
JEFFERSON CITY, MO 65102
1-888-ASK-MODOT (1-888-275-6636)

CMT
© Copyright CMT, Inc.
CRAWFORD, MURPHY & TILLY, INC.
1631 WEST ELFINDALE STREET
SPRINGFIELD, MO 65807 (417) 869-6009
ENGINEERING CORPORATION - 000631

JSU0076 & JST0088B

CROSS SECTION
61 OF 198

L:\MoDOT\22004246-00_New\424600\Sheets\J8I3044C & JSU0076\400_NEW_JSU0076_CrossSection_Sheets.dgn 2:31:35 PM 8/20/2024

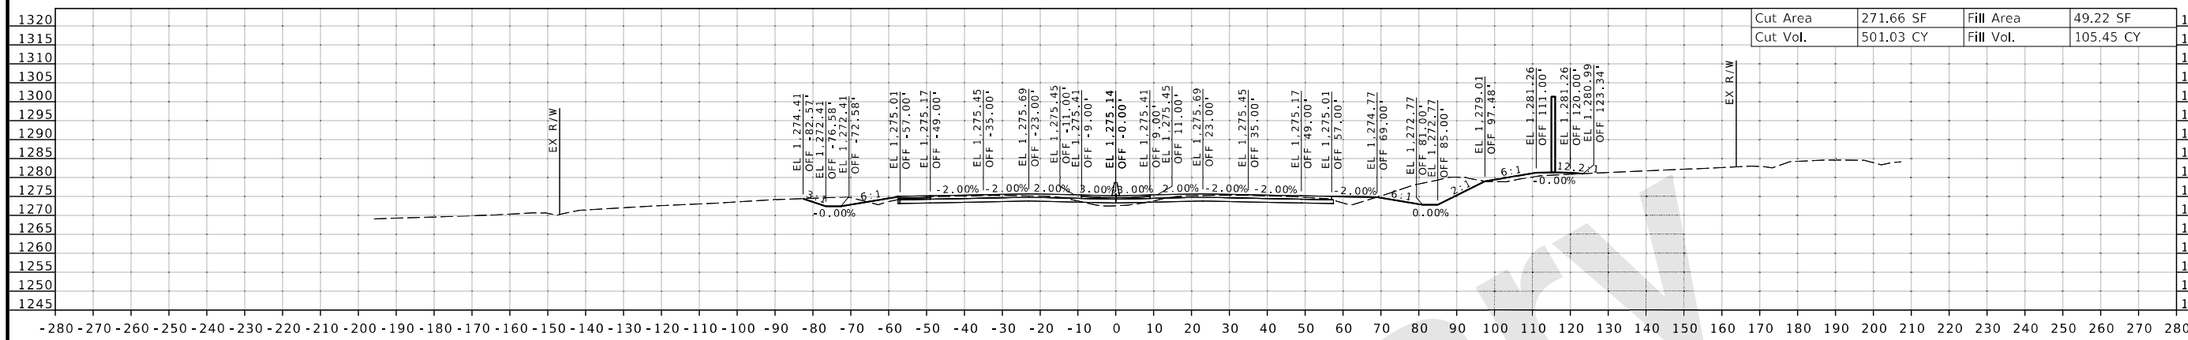

STA 1159+00.00 R3

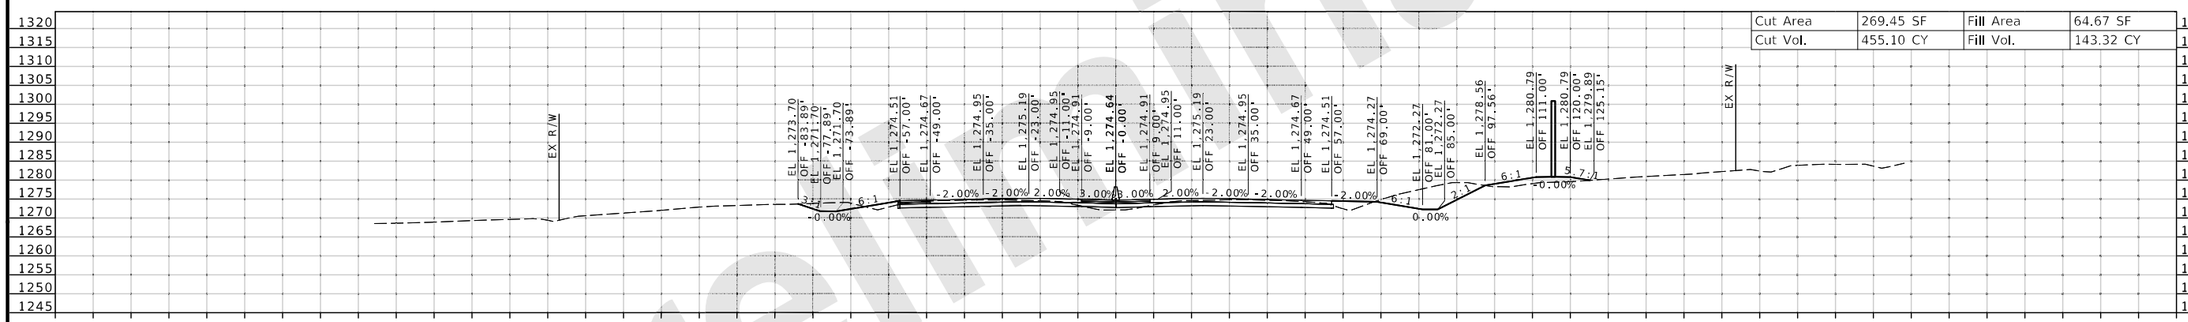

STA 1158+50.00 R3

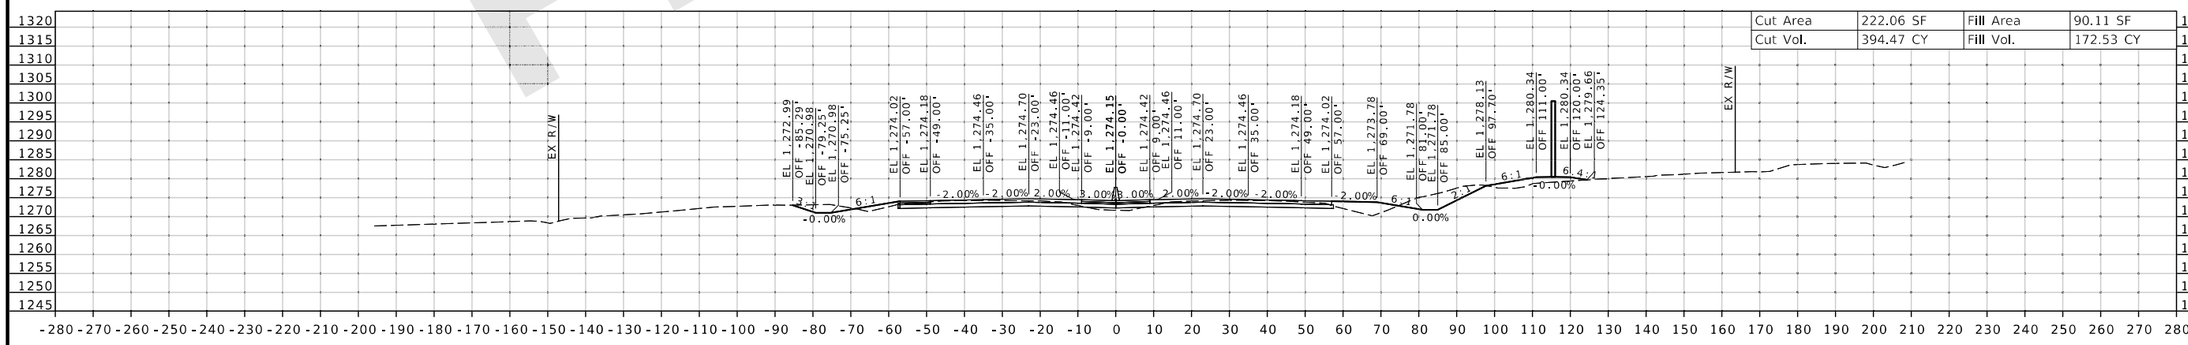

STA 1158+00.00 R3

Preliminary

DATE PREPARED 8/20/2024

ROUTE	STATE
I-44	MO
DISTRICT	SHEET NO.
SW	62

COUNTY: GREENE

JOB NO.: JSU0076, J8I3044C, & JST0088B

PROJECT NO.:

BRIDGE NO.:

DATE	DESCRIPTION

IF A SEAL IS PRESENT ON THIS SHEET IT HAS BEEN ELECTRONICALLY SEALED AND DATED.

MISSOURI HIGHWAYS AND TRANSPORTATION COMMISSION
105 WEST CAPITOL
JEFFERSON CITY, MO 65102
1-888-ASK-MODOT (1-888-275-6636)

CMT
CRAWFORD, MURPHY & TILLY, INC.
1631 WEST ELFINDALE STREET
SPRINGFIELD, MO 65807 (417) 869-6009
ENGINEERING CORPORATION - 000631
© Copyright CMT, Inc.

JSU0076 & JST0088B

CROSS SECTION
62 OF 198

REV.

L:\MoDOT\22004246-00_New\424600\Sheets\J8I3044C & JSU0076\400_NEW_JSU0076_CrossSection_Sheets.dgn 2:31:39 PM 8/20/2024

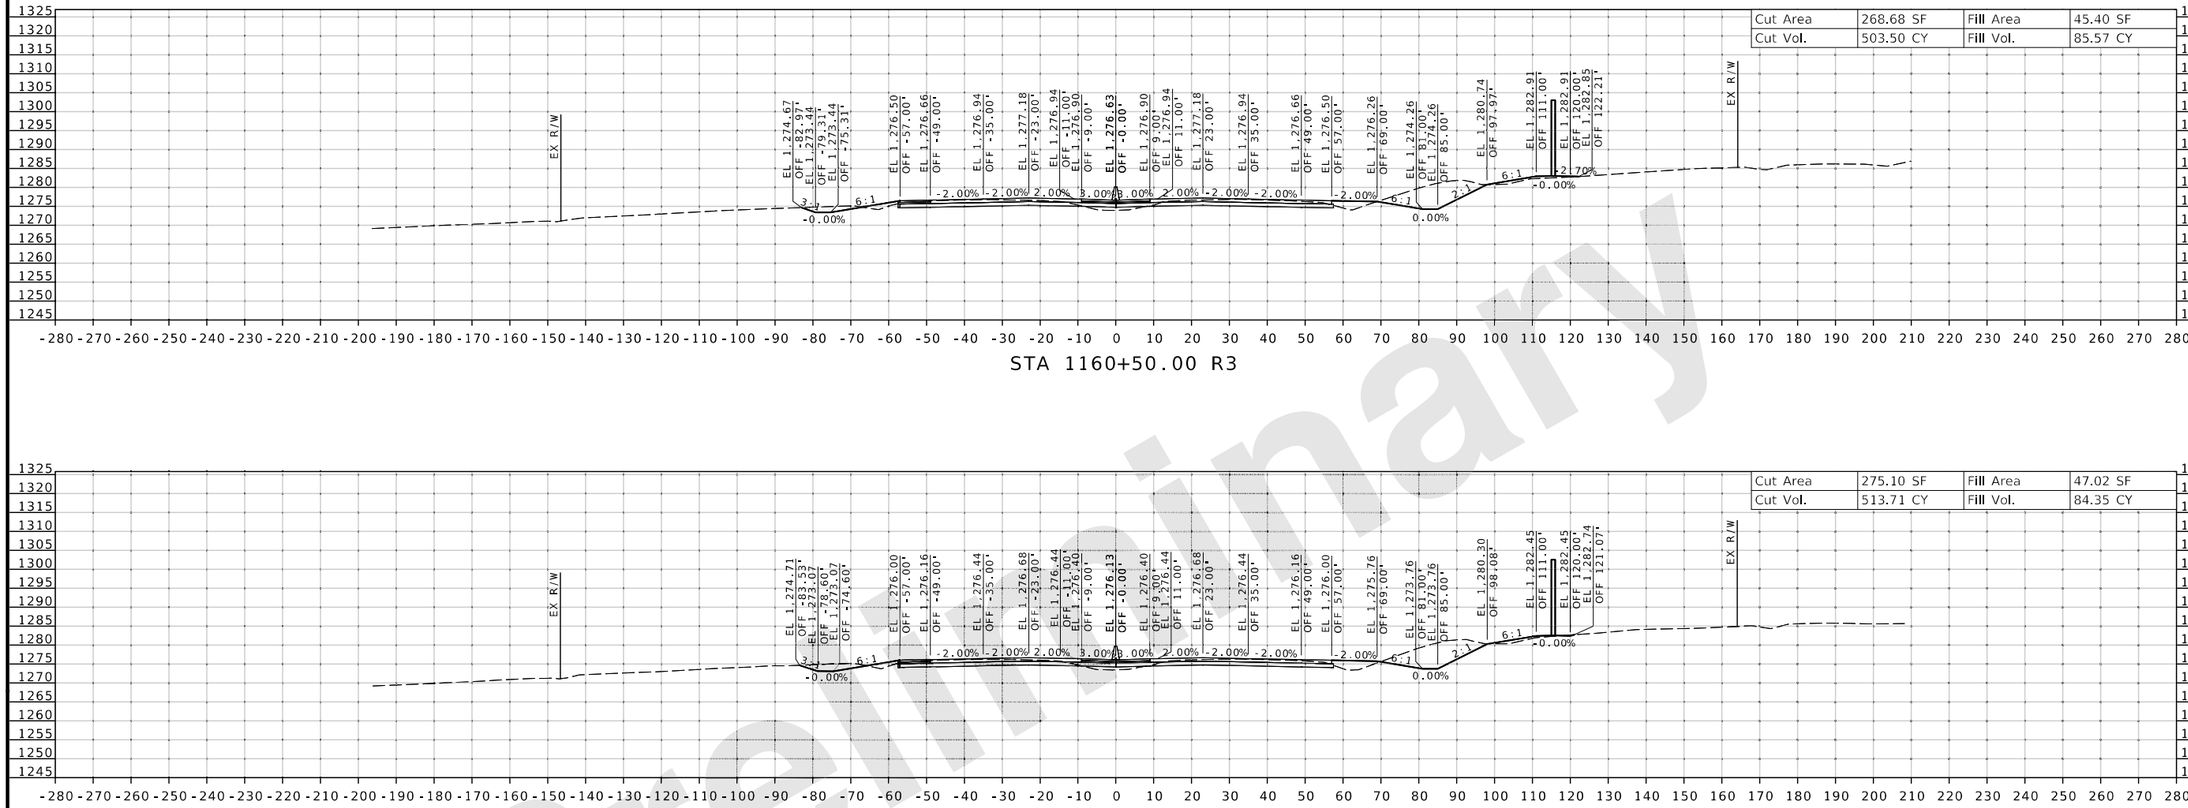

Preliminary

DATE PREPARED 8/20/2024

ROUTE	STATE
I-44	MO
DISTRICT	SHEET NO.
SW	63

COUNTY: GREENE

JOB NO.: JSU0076, J8I3044C, & JST0088B

PROJECT NO.:

BRIDGE NO.:

DESCRIPTION	DATE

IF A SEAL IS PRESENT ON THIS SHEET IT HAS BEEN ELECTRONICALLY SEALED AND DATED.

MISSOURI HIGHWAYS AND TRANSPORTATION COMMISSION
105 WEST CAPITOL
JEFFERSON CITY, MO 65102
1-888-ASK-MODOT (1-888-275-6636)

CMT
©Copyright CMT, Inc.
CRAWFORD, MURPHY & TILLY, INC.
1631 WEST ELFINDALE STREET
SPRINGFIELD, MO 65807 (417) 869-6009
ENGINEERING CORPORATION - 000631

JSU0076 & JST0088B

CROSS SECTION
63 OF 198

REV.

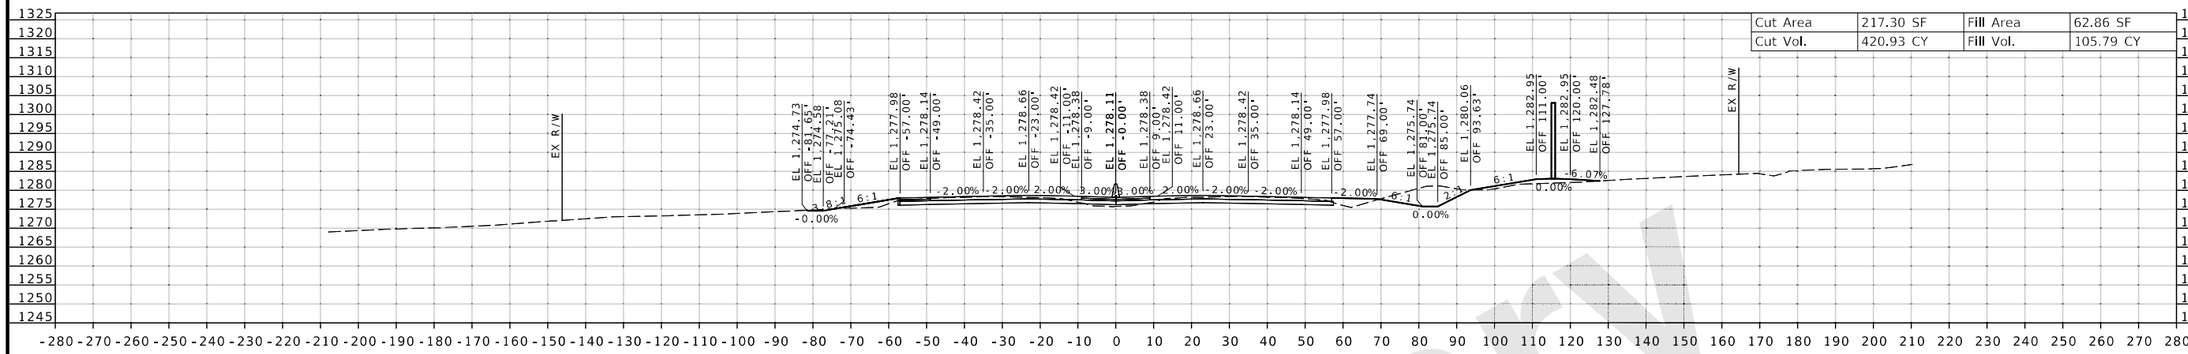

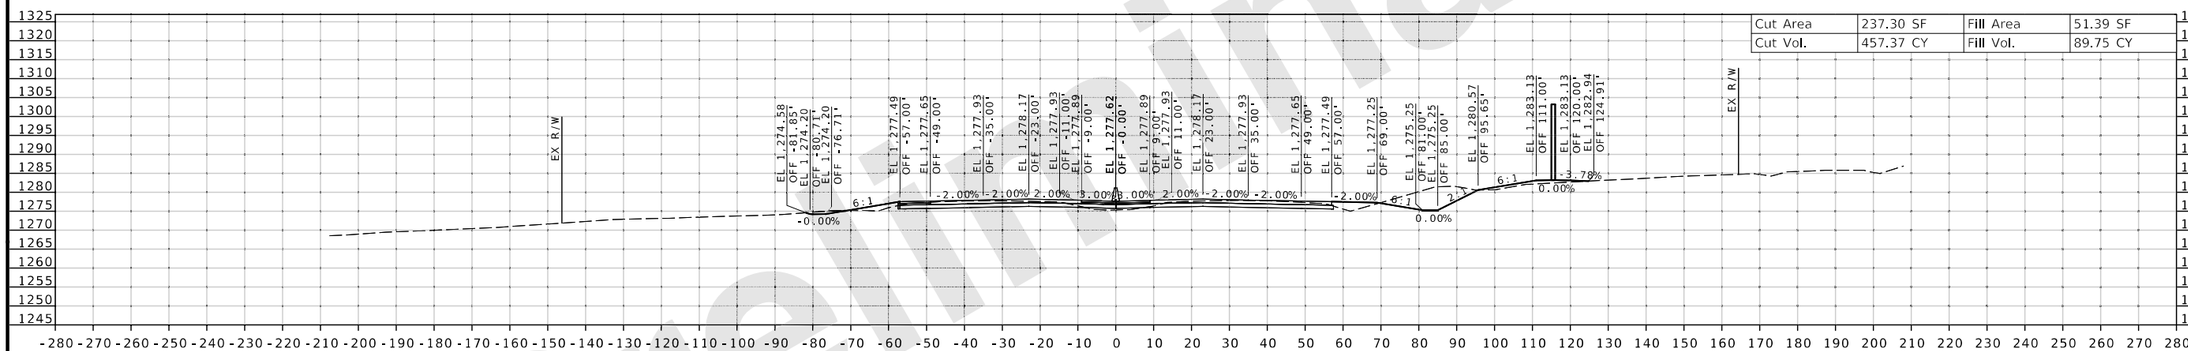

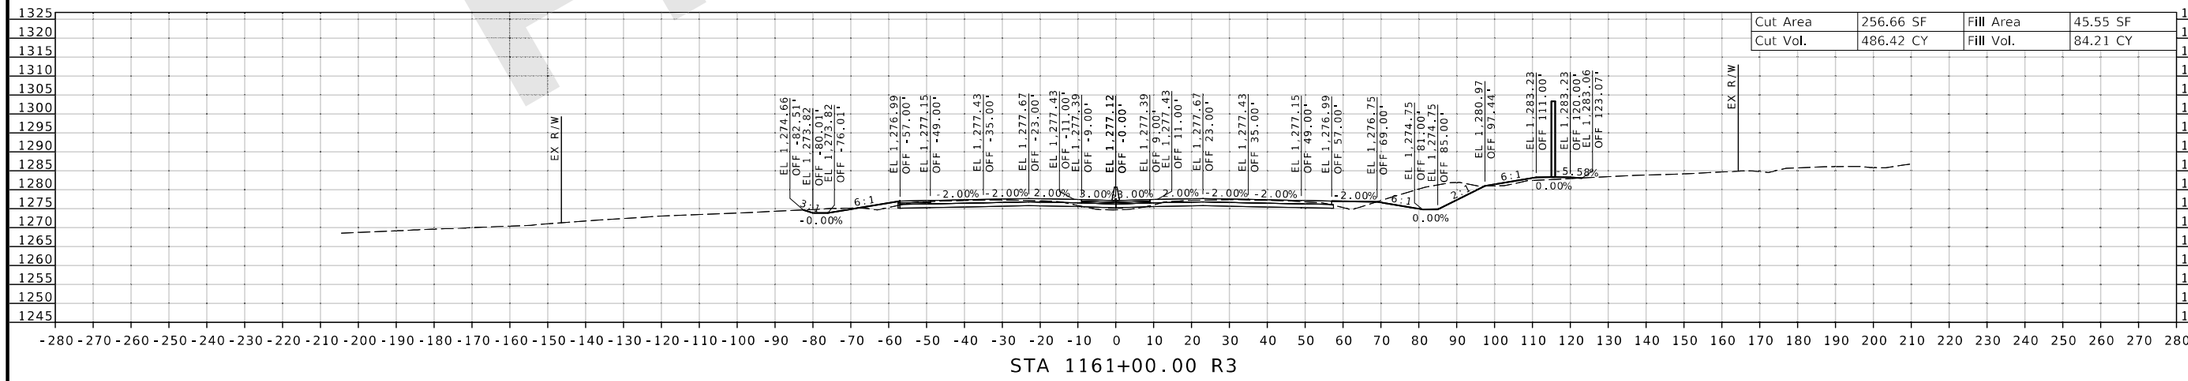

Preliminary

DESCRIPTION | DATE | REV.

DATE PREPARED 8/20/2024
ROUTE I-44 | STATE MO
DISTRICT SW | SHEET NO. 64
COUNTY GREENE
JOB NO. JSU0076, J8I3044C, & JST0088B
PROJECT NO.
BRIDGE NO.

IF A SEAL IS PRESENT ON THIS SHEET IT HAS BEEN ELECTRONICALLY SEALED AND DATED.

MISSOURI HIGHWAYS AND TRANSPORTATION COMMISSION

MoDOT
105 WEST CAPITOL
JEFFERSON CITY, MO 65102
1-888-ASK-MODOT (1-888-275-6636)

CMT
© Copyright CMT, Inc.
CRAWFORD, MURPHY & TILLY, INC.
1631 WEST ELFINDALE STREET
SPRINGFIELD, MO 65807 (417) 869-6009
ENGINEERING CORPORATION - 000631

JSU0076 & JST0088B
CROSS SECTION
64 OF 198

L:\MoDOT\22004246-00_New\424600\Sheets\J8I3044C & JSU0076\400_NEW_JSU0076_CrossSection_Sheets.dgn 2:31:47 PM 8/20/2024

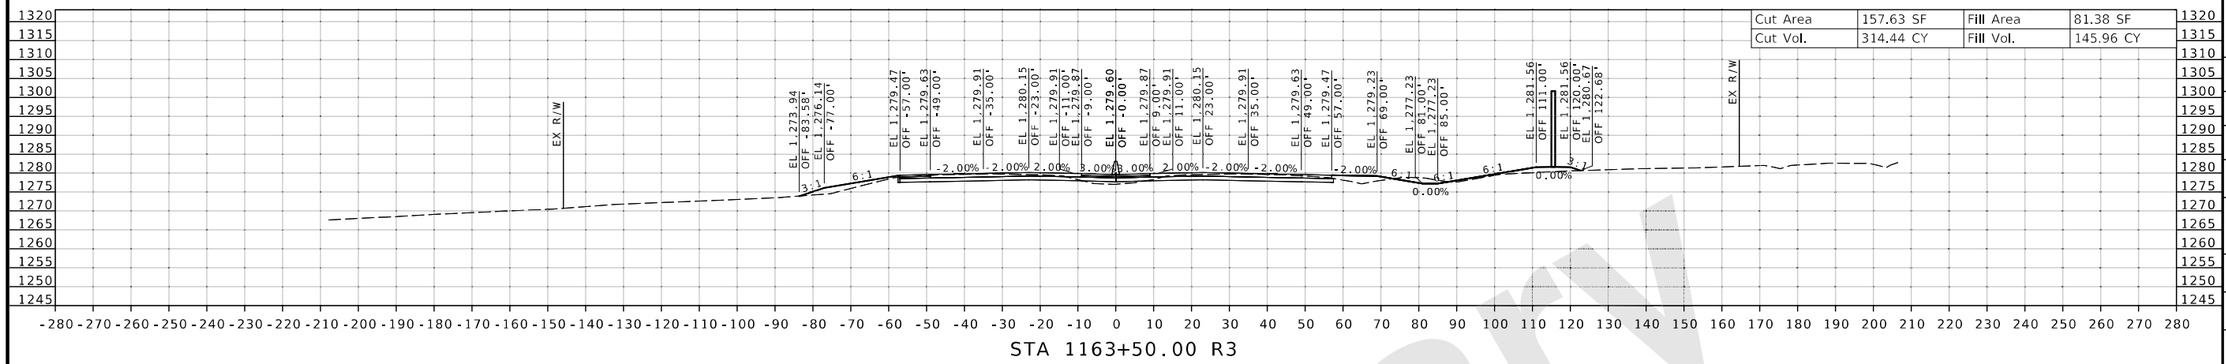

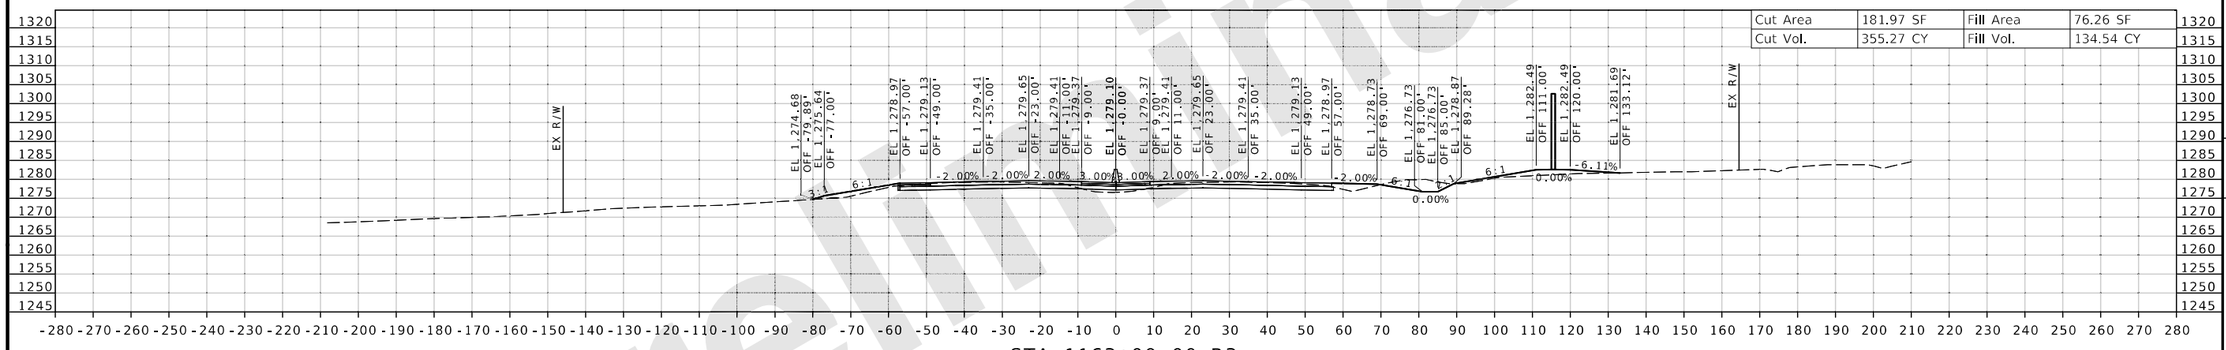

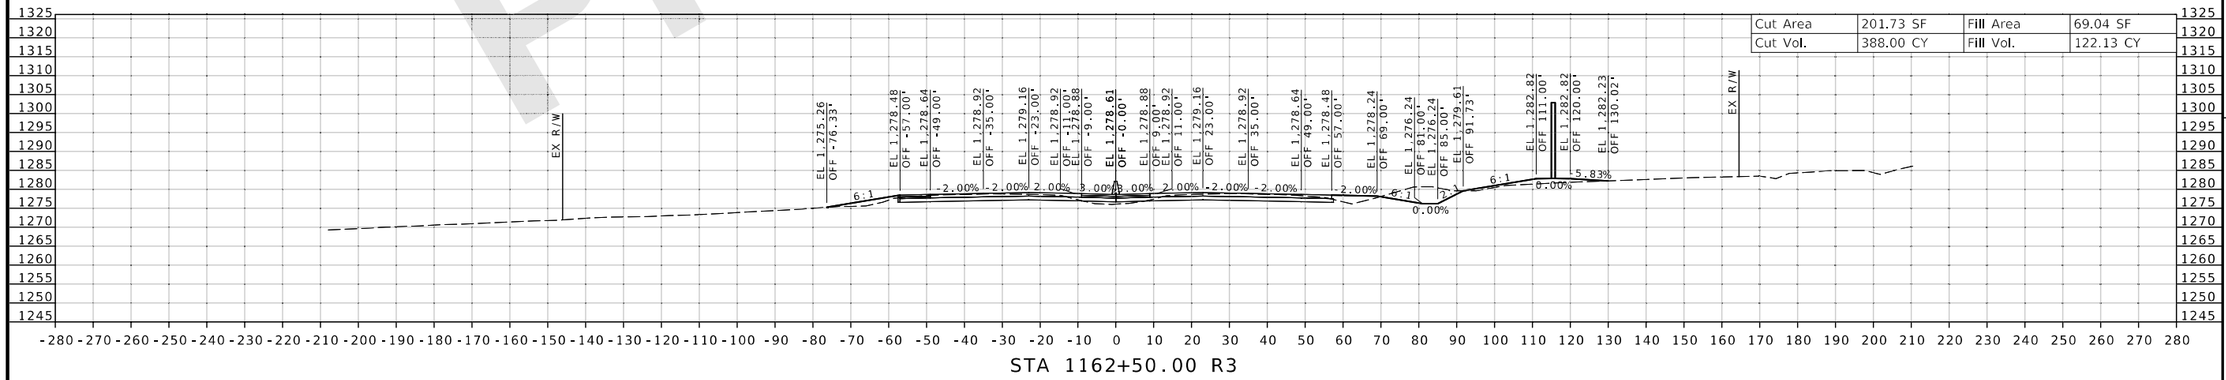

Preliminary

DATE PREPARED 8/20/2024

ROUTE	STATE
I-44	MO
DISTRICT	SHEET NO.
SW	65

COUNTY: GREENE

JOB NO.: JSU0076, J8I3044C, & JST0088B

PROJECT NO.:

BRIDGE NO.:

DESCRIPTION	DATE

IF A SEAL IS PRESENT ON THIS SHEET IT HAS BEEN ELECTRONICALLY SEALED AND DATED.

MISSOURI HIGHWAYS AND TRANSPORTATION COMMISSION

105 WEST CAPITOL
JEFFERSON CITY, MO 65102
1-888-ASK-MODOT (1-888-275-6636)

CMT
© Copyright CMT, Inc.
CRAWFORD, MURPHY & TILLY, INC.
1631 WEST ELFINDALE STREET
SPRINGFIELD, MO 65807 (417) 869-6009
ENGINEERING CORPORATION - 000631

JSU0076 & JST0088B

CROSS SECTION
65 OF 198

REV.

L:\MoDOT\22004246-00_New\424600\Sheets\J8I3044C & JSU0076\400_NEW_JSU0076_CrossSection_Sheets.dgn 2:31:50 PM 8/20/2024

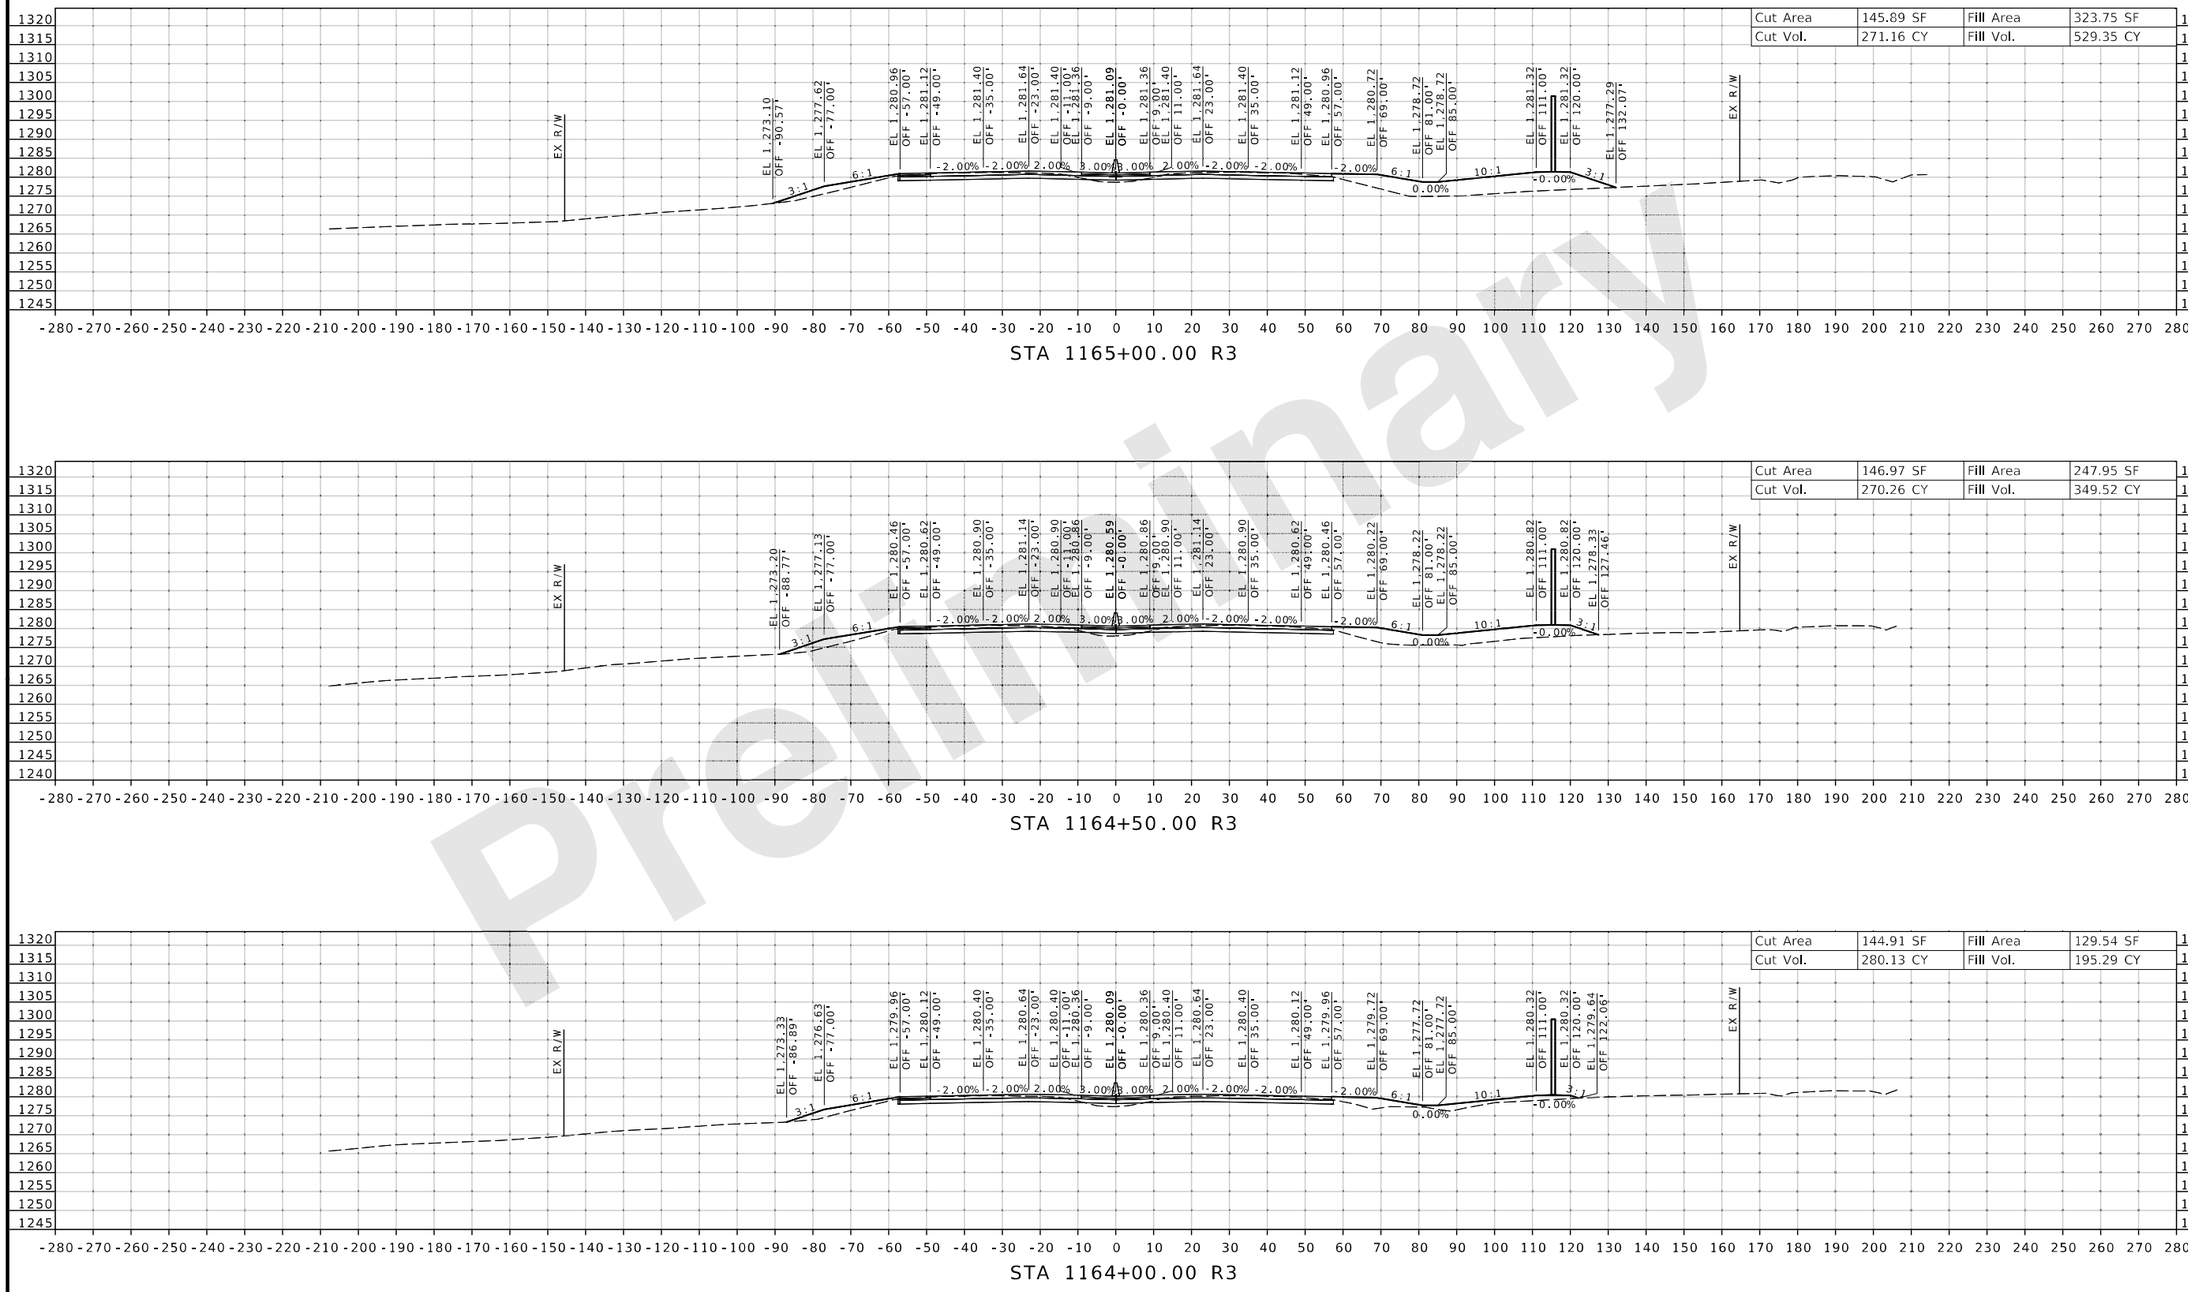

STA 1165+00.00 R3

STA 1164+50.00 R3

STA 1164+00.00 R3

Preliminary

DATE PREPARED
8/20/2024

ROUTE	STATE
I-44	MO
DISTRICT	SHEET NO.
SW	66

COUNTY
GREENE

JOB NO.
JSU0076, J8I3044C, & JST0088B

PROJECT NO.

BRIDGE NO.

IF A SEAL IS PRESENT ON THIS SHEET IT HAS BEEN ELECTRONICALLY SEALED AND DATED.

REV.	DATE	DESCRIPTION

MISSOURI HIGHWAYS AND TRANSPORTATION COMMISSION
105 WEST CAPITOL
JEFFERSON CITY, MO 65102
1-888-ASK-MODOT (1-888-275-6636)

CMT
© Copyright CMT, Inc.
CRAWFORD, MURPHY & TILLY, INC.
1631 WEST ELFINDALE STREET
SPRINGFIELD, MO 65807 (417) 869-6009
ENGINEERING CORPORATION - 000631

JSU0076 & JST0088B

CROSS SECTION
66 OF 198

L:\MoDOT\22004246-00_New\424600\Sheets\J8I3044C & JSU0076\400_NEW_JSU0076_CrossSection_Sheets.dgn 2:31:55 PM 8/20/2024

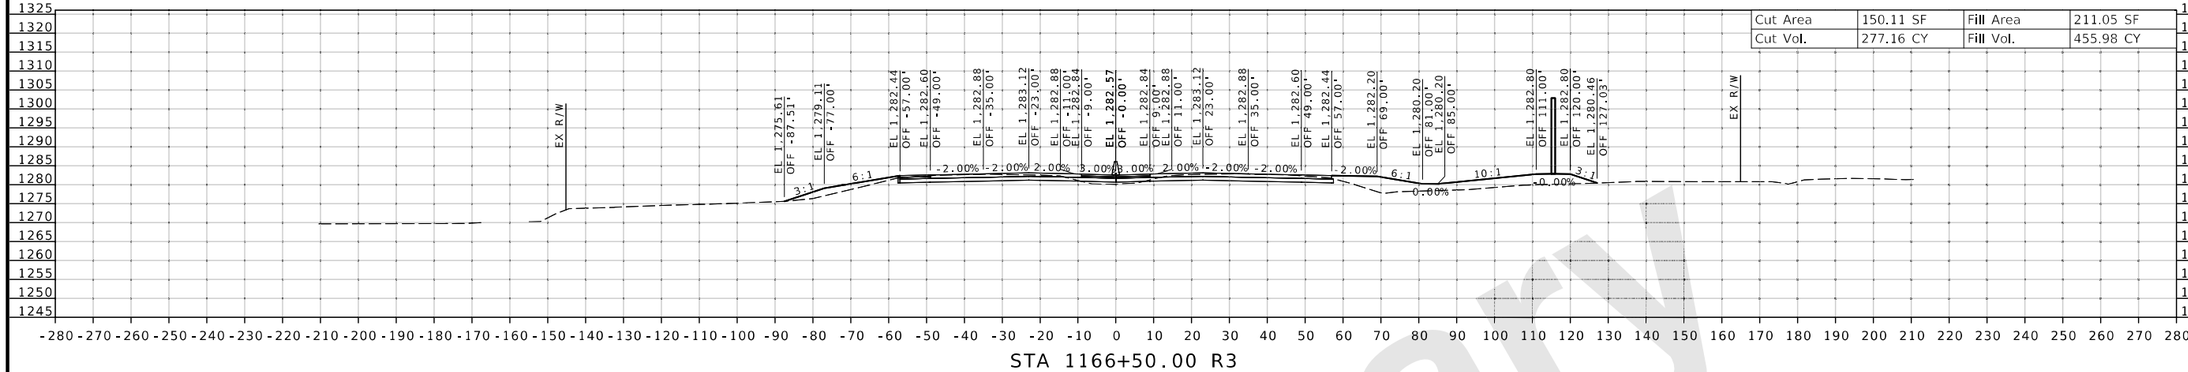

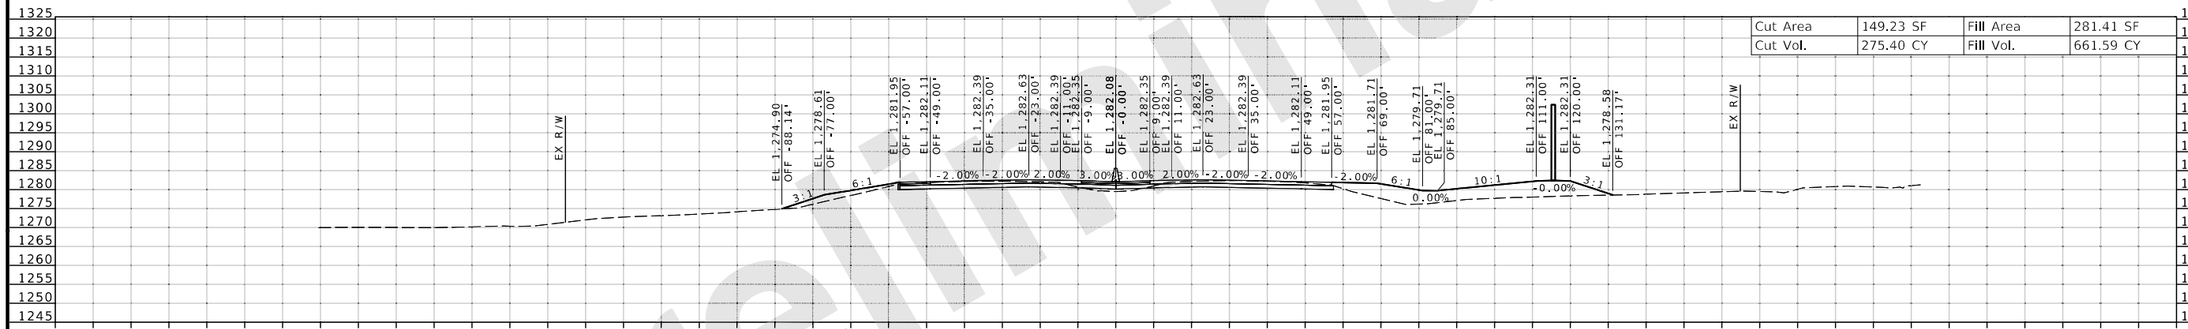

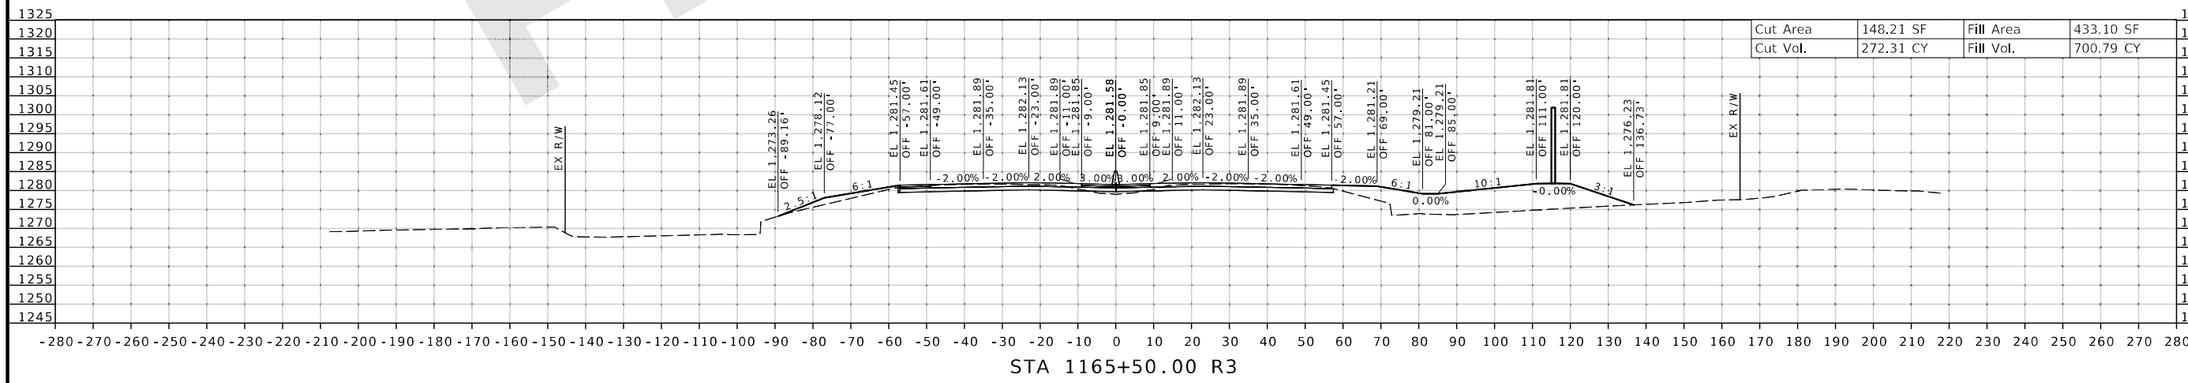

Preliminary

DATE PREPARED 8/20/2024

ROUTE	STATE
I-44	MO
DISTRICT	SHEET NO.
SW	67

COUNTY: GREENE

JOB NO.: JSU0076, J8I3044C, & JST0088B

PROJECT NO.:

BRIDGE NO.:

DESCRIPTION	DATE

IF A SEAL IS PRESENT ON THIS SHEET IT HAS BEEN ELECTRONICALLY SEALED AND DATED.

MISSOURI HIGHWAYS AND TRANSPORTATION COMMISSION
105 WEST CAPITOL
JEFFERSON CITY, MO 65102
1-888-ASK-MODOT (1-888-275-6636)

CMT
© Copyright CMT, Inc.
CRAWFORD, MURPHY & TILLY, INC.
1631 WEST ELFINDALE STREET
SPRINGFIELD, MO 65807 (417) 869-6009
ENGINEERING CORPORATION - 000631

JSU0076 & JST0088B

CROSS SECTION
67 OF 198

REV.

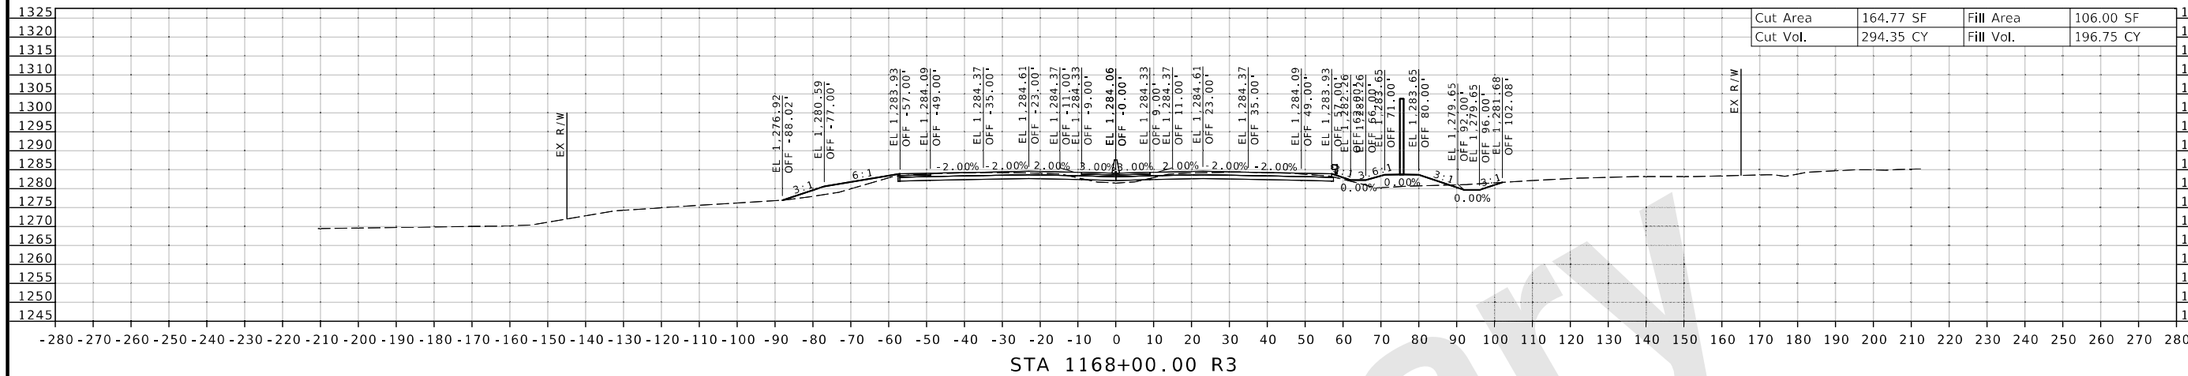

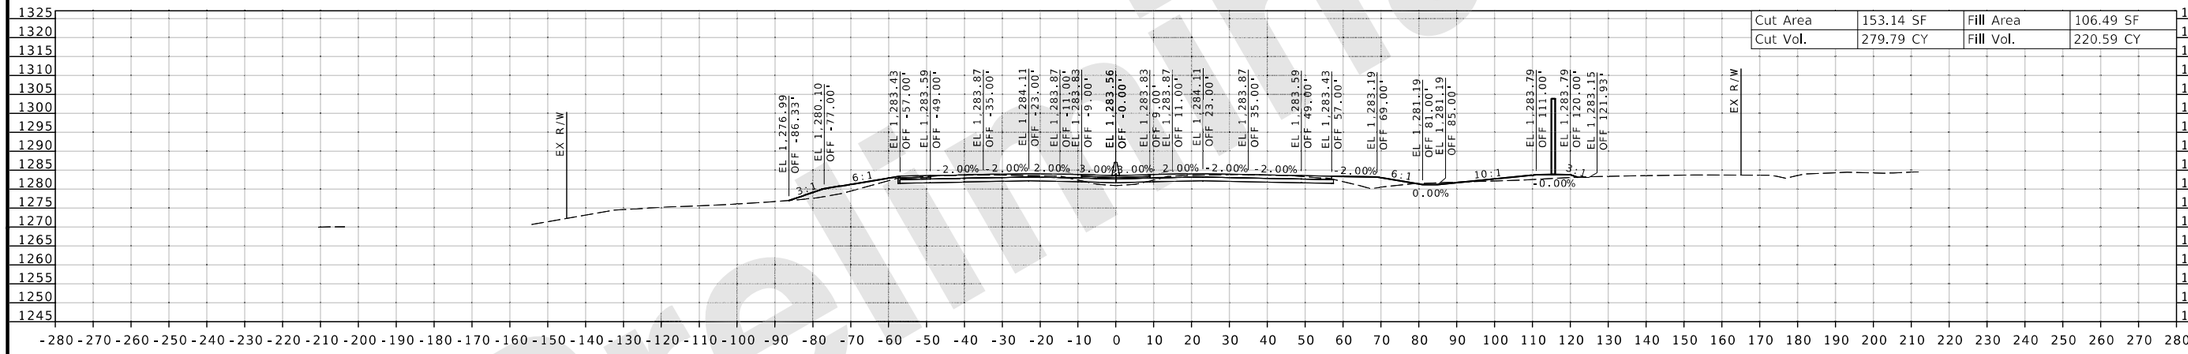

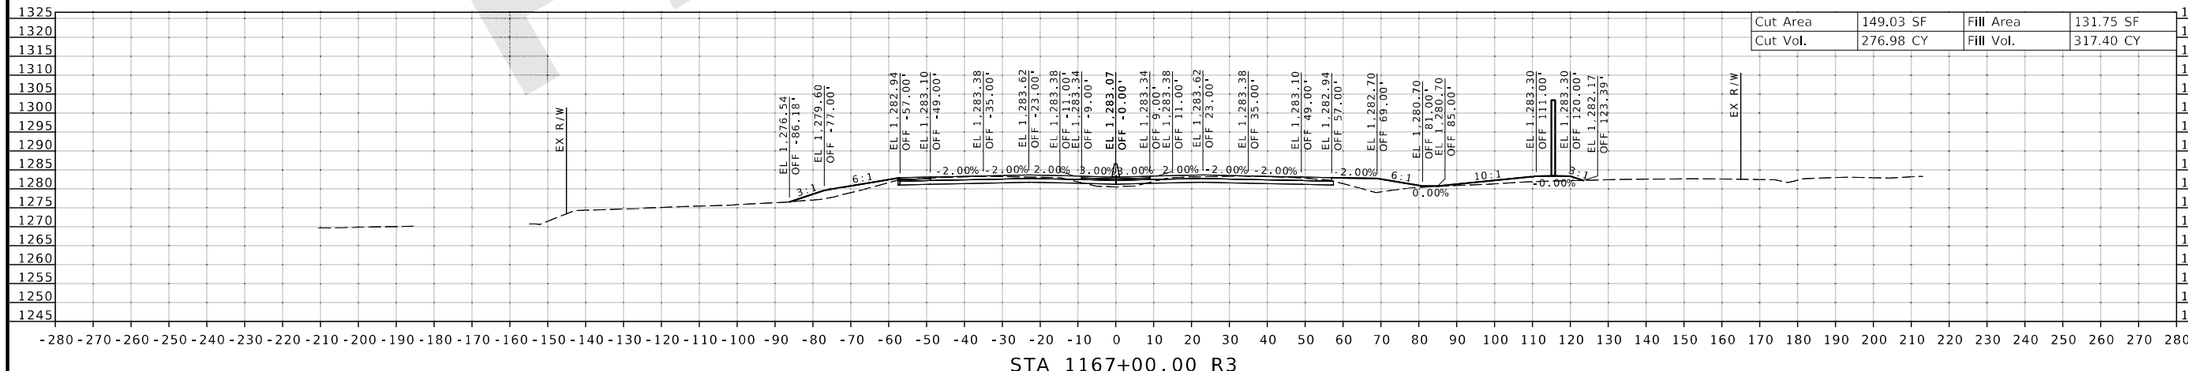

Preliminary

DATE PREPARED 8/20/2024
ROUTE I-44 | STATE MO
DISTRICT SW | SHEET NO. 68
COUNTY GREENE
JOB NO. JSU0076, J8I3044C, & JST0088B
PROJECT NO.
BRIDGE NO.

DESCRIPTION | DATE | REV.

IF A SEAL IS PRESENT ON THIS SHEET IT HAS BEEN ELECTRONICALLY SEALED AND DATED.

MISSOURI HIGHWAYS AND TRANSPORTATION COMMISSION
105 WEST CAPITOL
JEFFERSON CITY, MO 65102
1-888-ASK-MODOT (1-888-275-6636)

CMT
CRAWFORD, MURPHY & TILLY, INC.
1631 WEST ELFINDALE STREET
SPRINGFIELD, MO 65807 (417) 869-6009
ENGINEERING CORPORATION - 000631
©Copyright CMT, Inc.

JSU0076 & JST0088B
CROSS SECTION
68 OF 198

L:\MoDOT\22004246-00_New\424600\Sheets\J8I3044C & JSU0076\400_NEW_JSU0076_CrossSection_Sheets.dgn 2:32:02 PM 8/20/2024

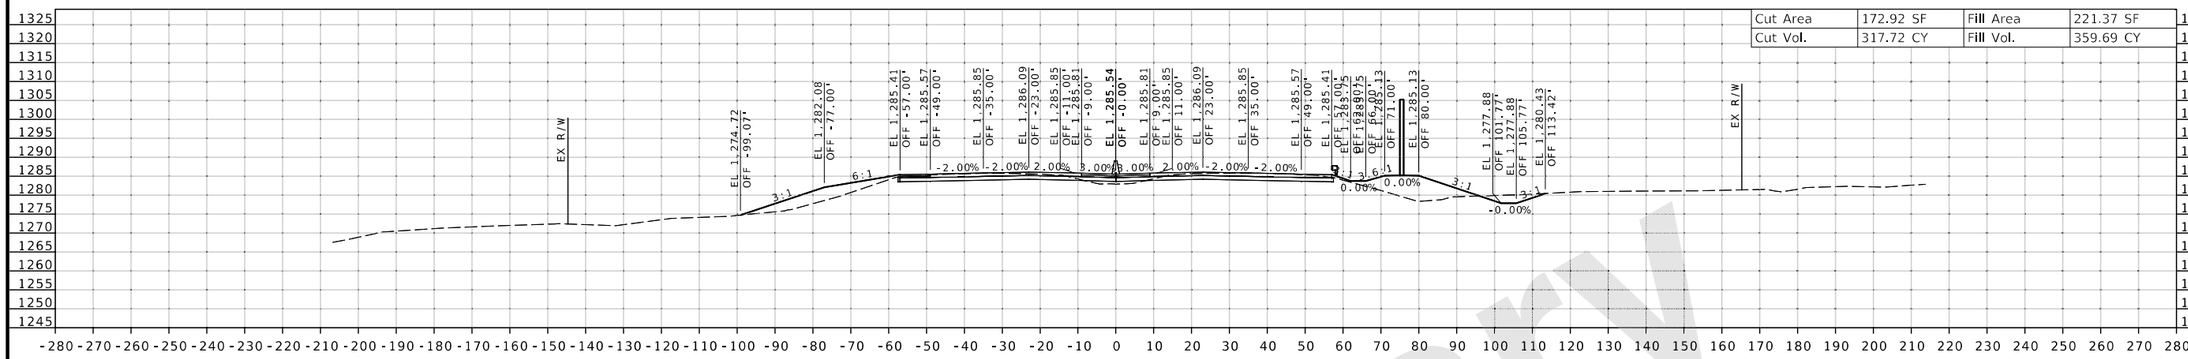

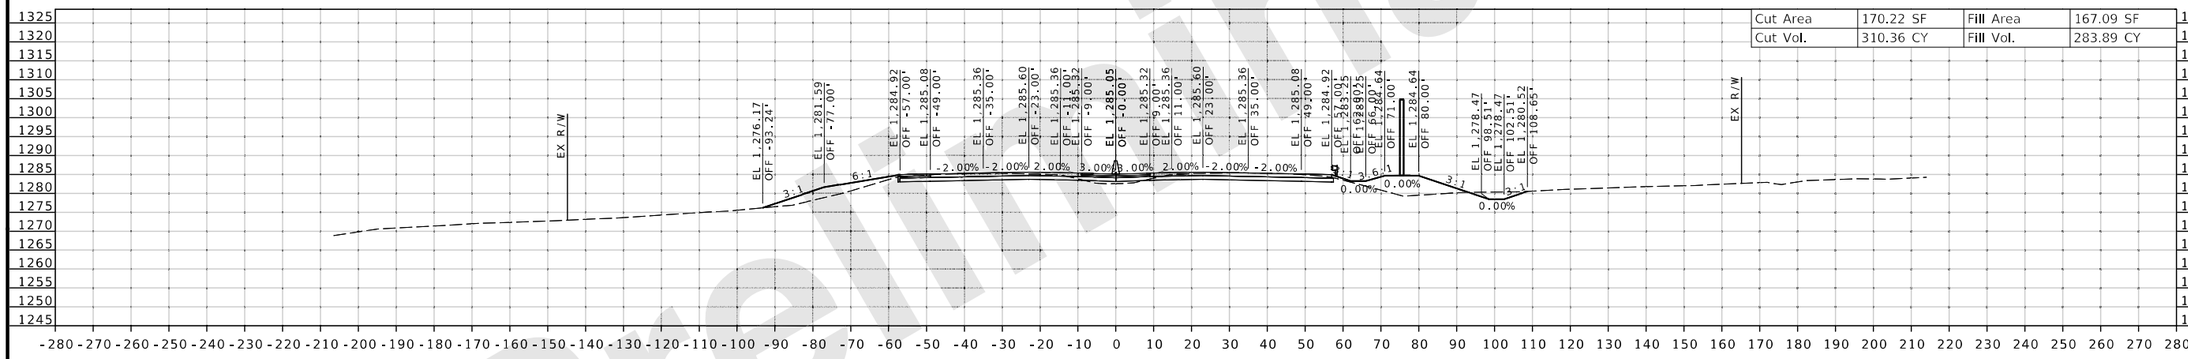

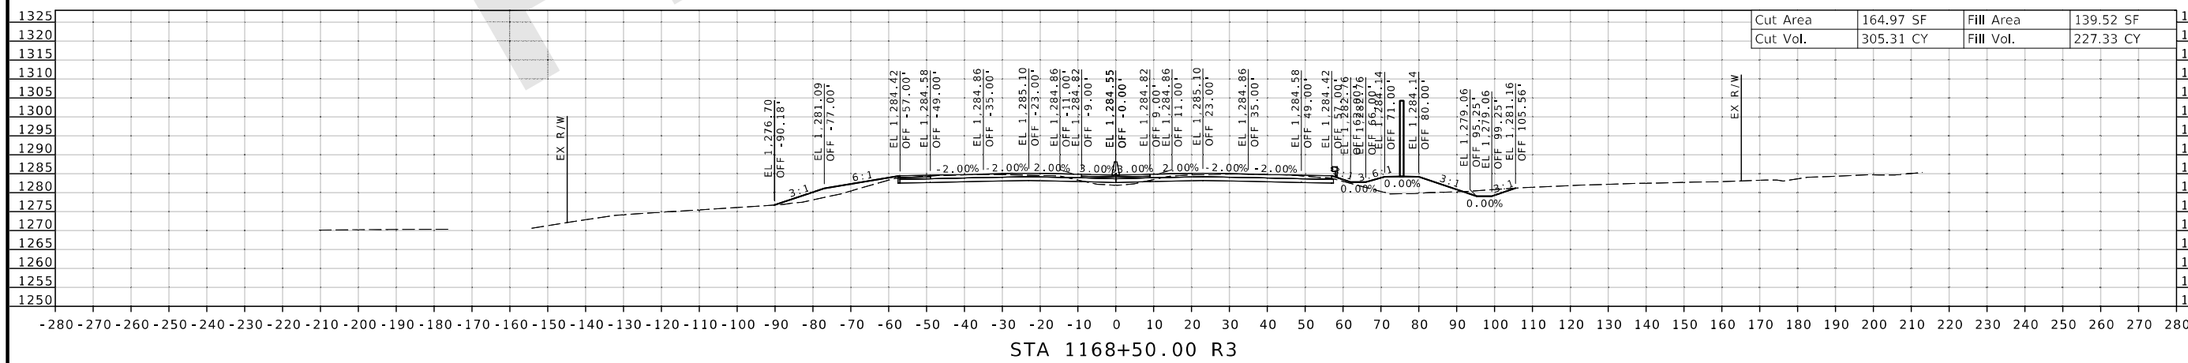

Preliminary

DATE PREPARED
8/20/2024

ROUTE	STATE
I-44	MO
DISTRICT	SHEET NO.
SW	69

COUNTY
GREENE

JOB NO.
JSU0076, J8I3044C, & JST0088B

PROJECT NO.

BRIDGE NO.

REV.	DATE	DESCRIPTION

IF A SEAL IS PRESENT ON THIS SHEET IT HAS BEEN ELECTRONICALLY SEALED AND DATED.

MISSOURI HIGHWAYS AND TRANSPORTATION COMMISSION
105 WEST CAPITOL
JEFFERSON CITY, MO 65102
1-888-ASK-MODOT (1-888-275-6636)

CMT
© Copyright CMT, Inc.
CRAWFORD, MURPHY & TILLY, INC.
1631 WEST ELFINDALE STREET
SPRINGFIELD, MO 65807 (417) 869-6009
ENGINEERING CORPORATION - 000631

JSU0076 & JST0088B

CROSS SECTION
69 OF 198

L:\MoDOT\22004246-00_New\424600\Sheets\J8I3044C & JSU0076\400_NEW_JSU0076_CrossSection_Sheets.dgn 2:32:06 PM 8/20/2024

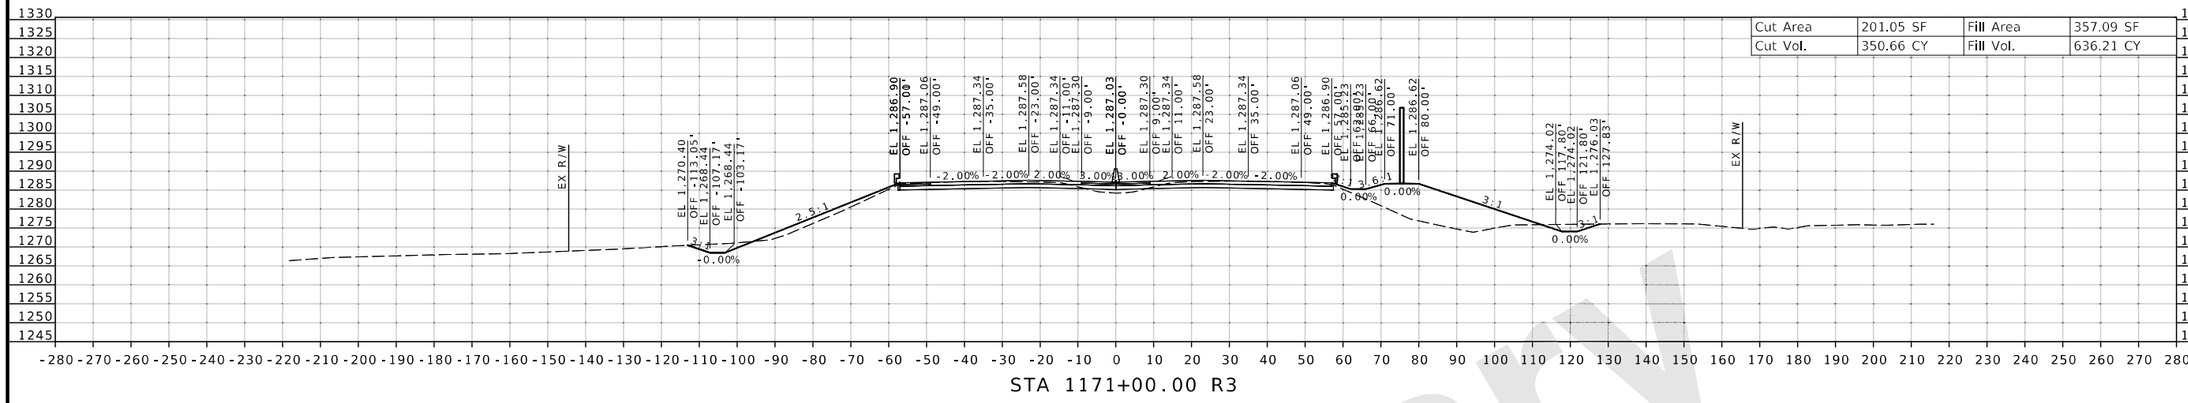

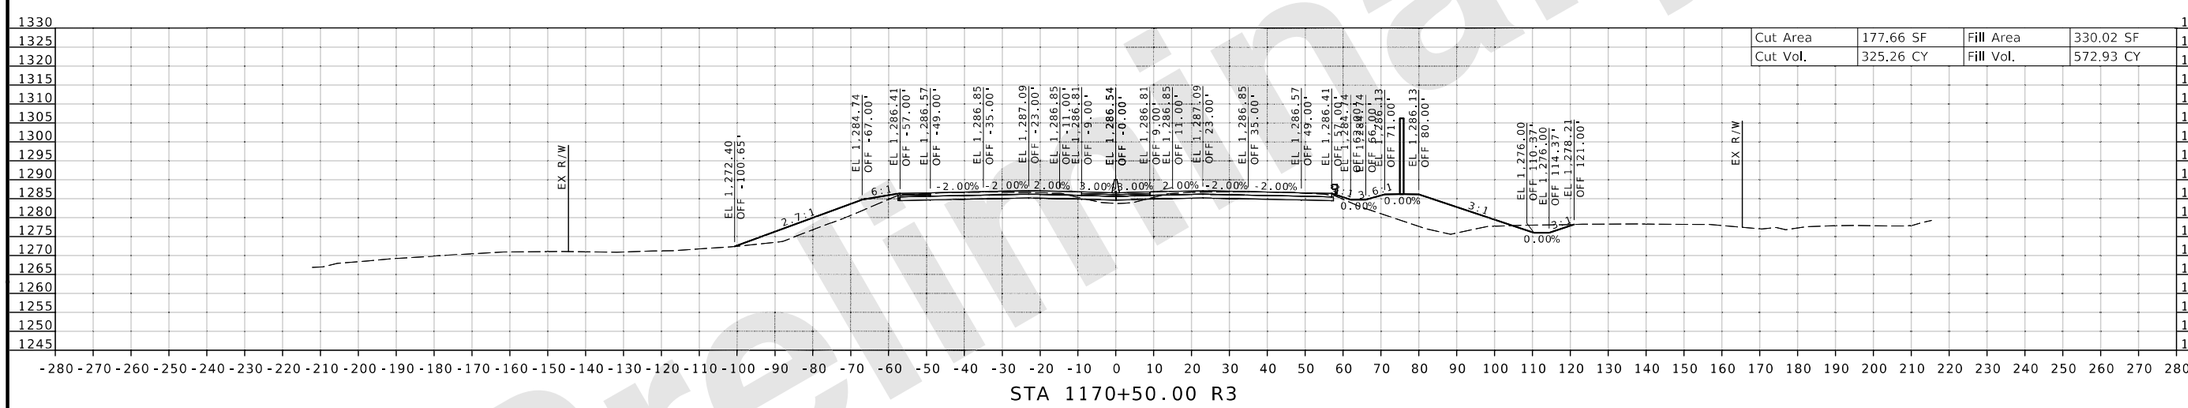

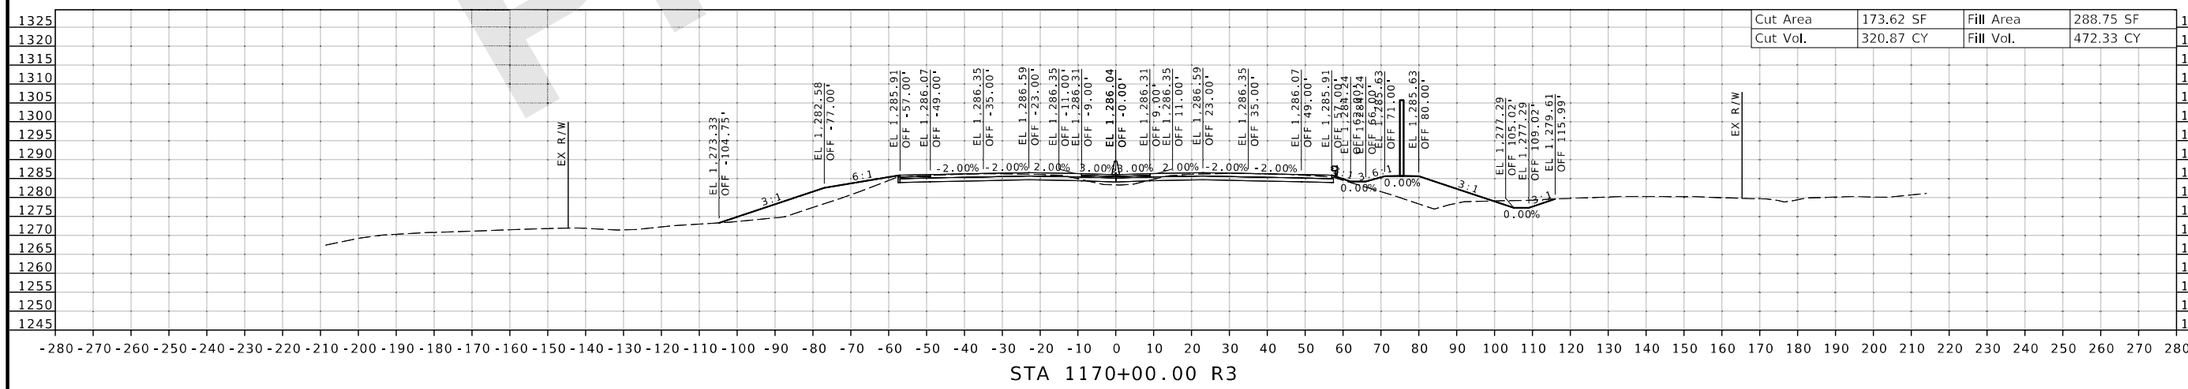

Preliminary

DATE PREPARED
8/20/2024

ROUTE	STATE
I-44	MO
DISTRICT	SHEET NO.
SW	70

COUNTY
GREENE

JOB NO.
JSU0076, J8I3044C, & JST0088B

PROJECT NO.

BRIDGE NO.

DESCRIPTION	DATE

IF A SEAL IS PRESENT ON THIS SHEET IT HAS BEEN ELECTRONICALLY SEALED AND DATED.

MISSOURI HIGHWAYS AND TRANSPORTATION COMMISSION

105 WEST CAPITOL
JEFFERSON CITY, MO 65102
1-888-ASK-MODOT (1-888-275-6636)

CMT
© Copyright CMT, Inc.
CRAWFORD, MURPHY & TILLY, INC.
1631 WEST ELFINDALE STREET
SPRINGFIELD, MO 65807 (417) 869-6009
ENGINEERING CORPORATION - 000631

REV.

JSU0076 & JST0088B

CROSS SECTION
70 OF 198

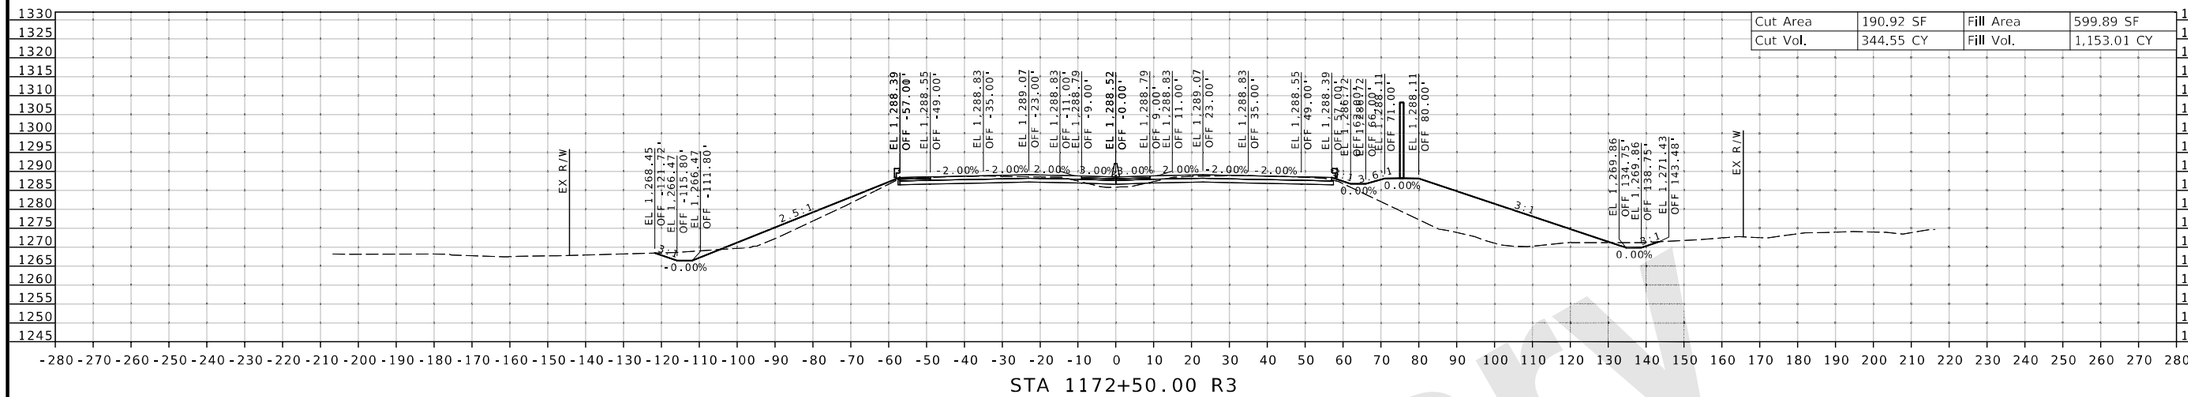

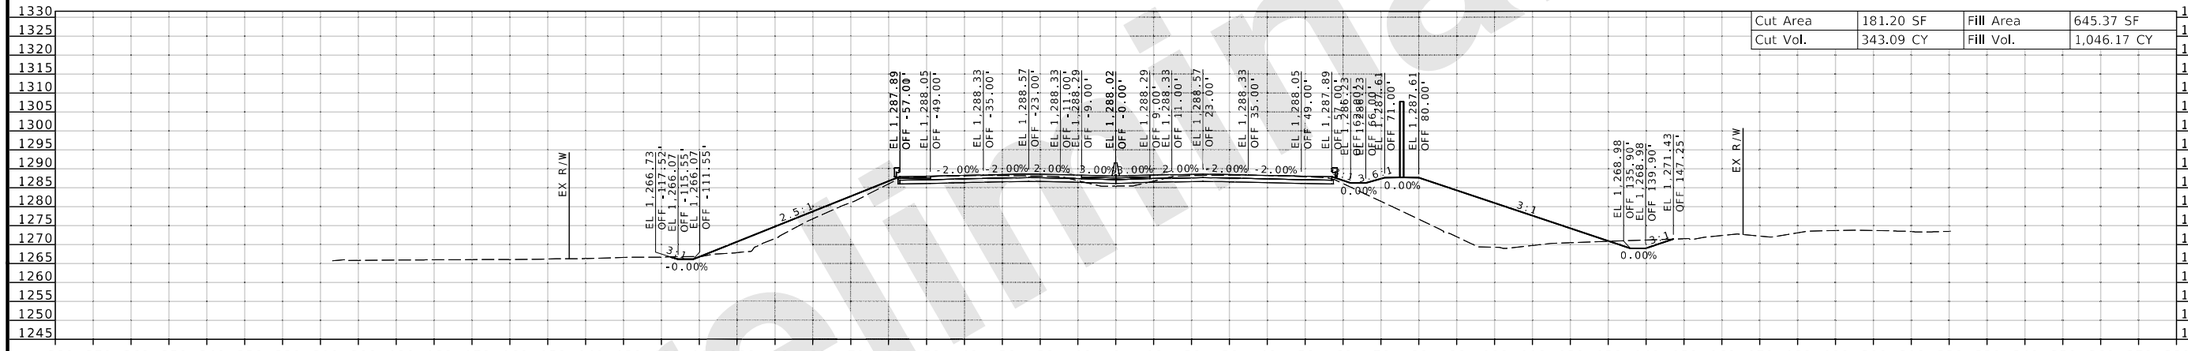

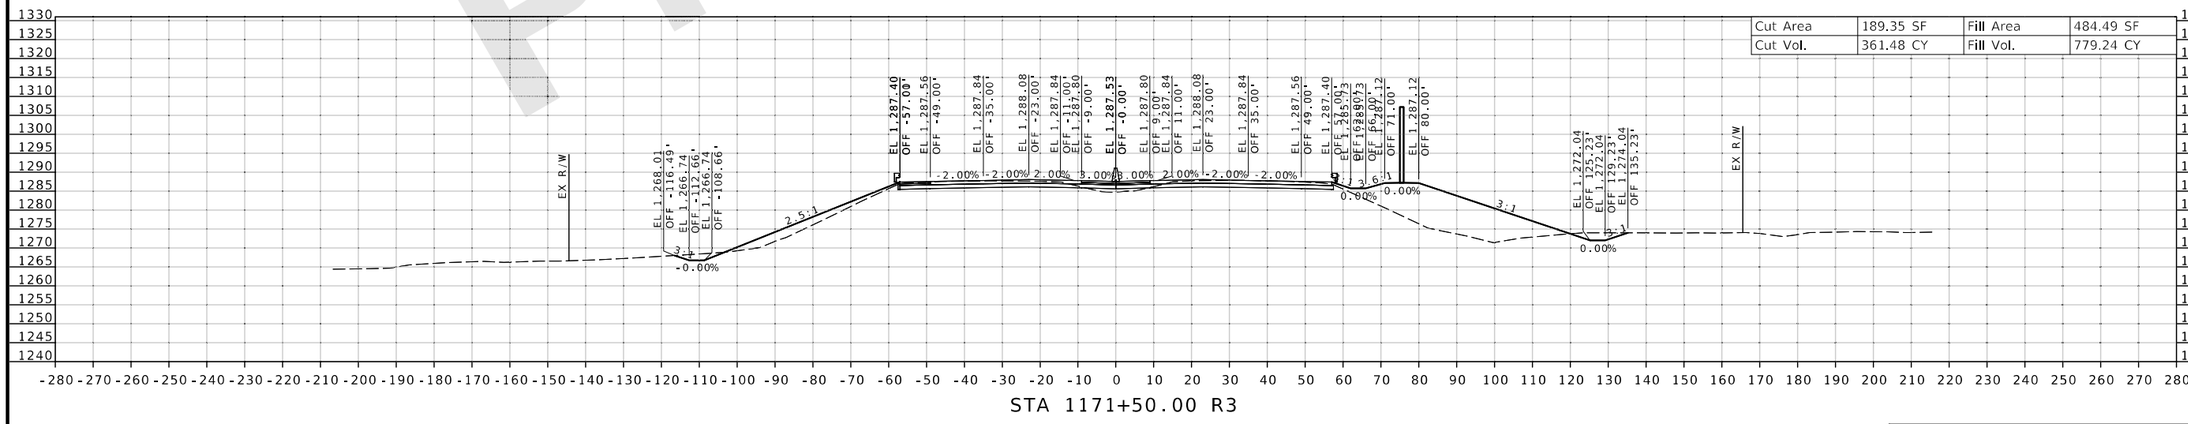

DATE PREPARED
8/20/2024

ROUTE	STATE
I-44	MO
DISTRICT	SHEET NO.
SW	71

COUNTY
GREENE

JOB NO.
JSU0076, J8I3044C, & JST0088B

PROJECT NO.

BRIDGE NO.

DESCRIPTION	DATE

IF A SEAL IS PRESENT ON THIS SHEET IT HAS BEEN ELECTRONICALLY SEALED AND DATED.

MISSOURI HIGHWAYS AND TRANSPORTATION COMMISSION
105 WEST CAPITOL
JEFFERSON CITY, MO 65102
1-888-ASK-MODOT (1-888-275-6636)

CMT
CRAWFORD, MURPHY & TILLY, INC.
1631 WEST ELFINDALE STREET
SPRINGFIELD, MO 65807 (417) 869-6009
ENGINEERING CORPORATION - 000631
©Copyright CMT, Inc.

JSU0076 & JST0088B

CROSS SECTION
71 OF 198

REV.

Preliminary

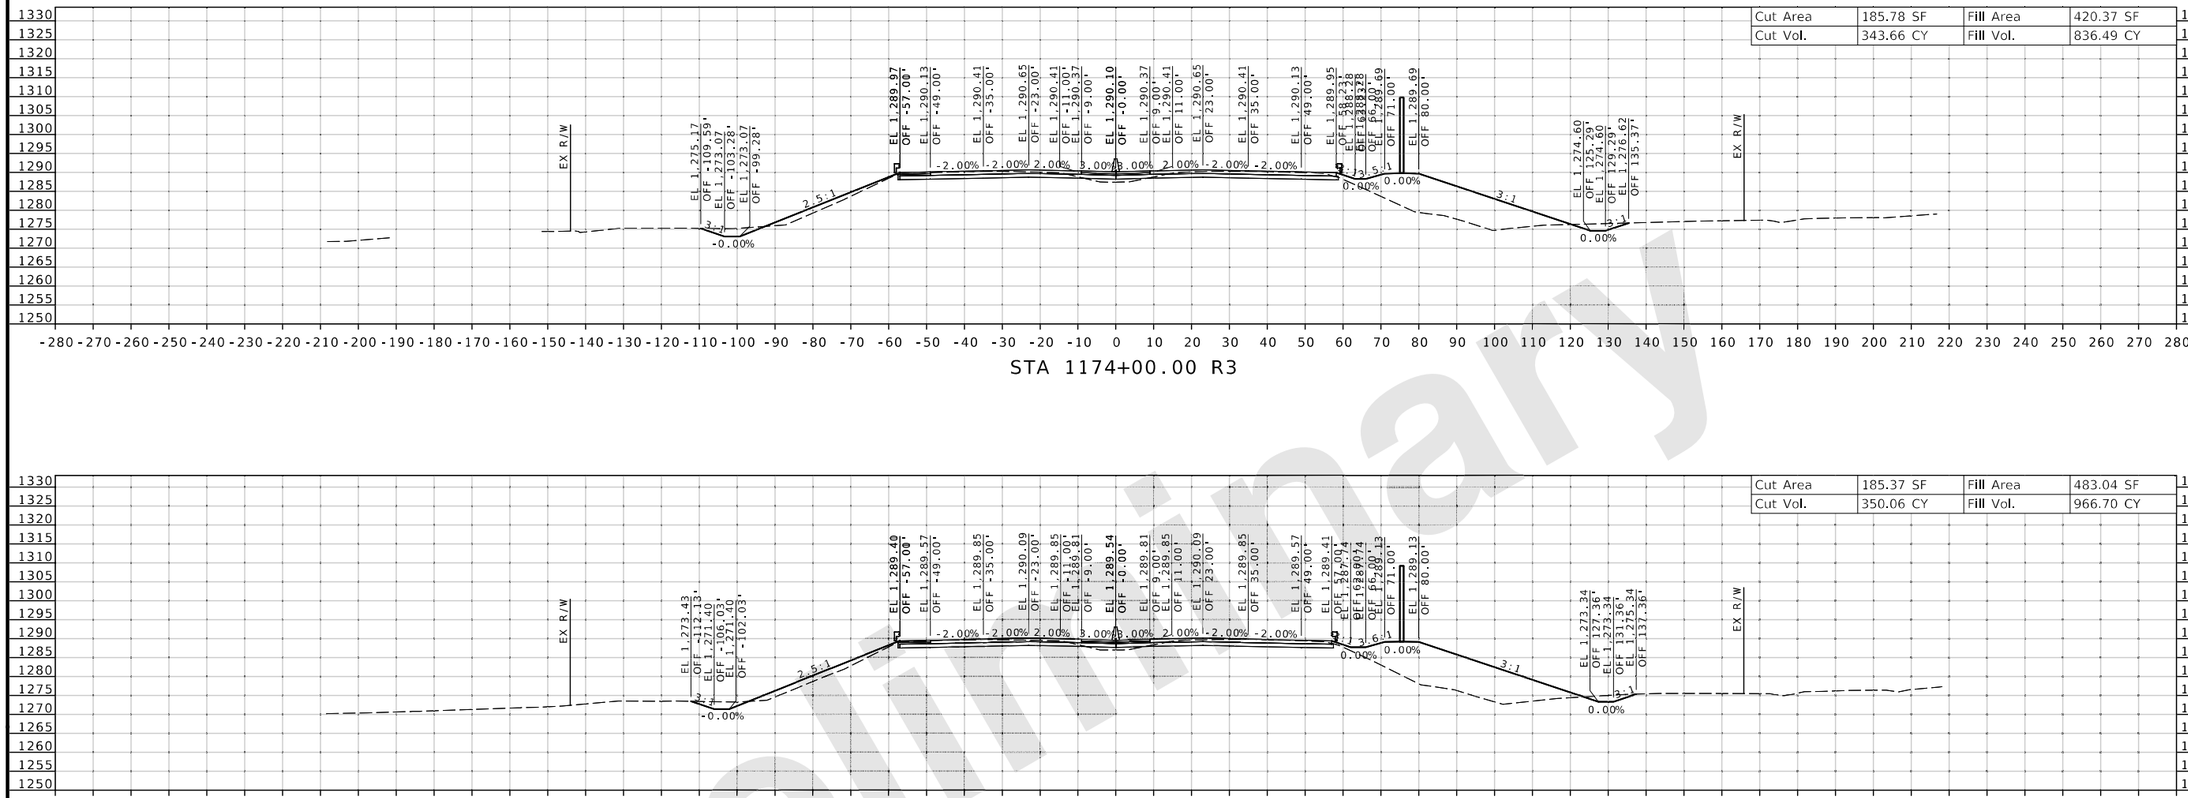

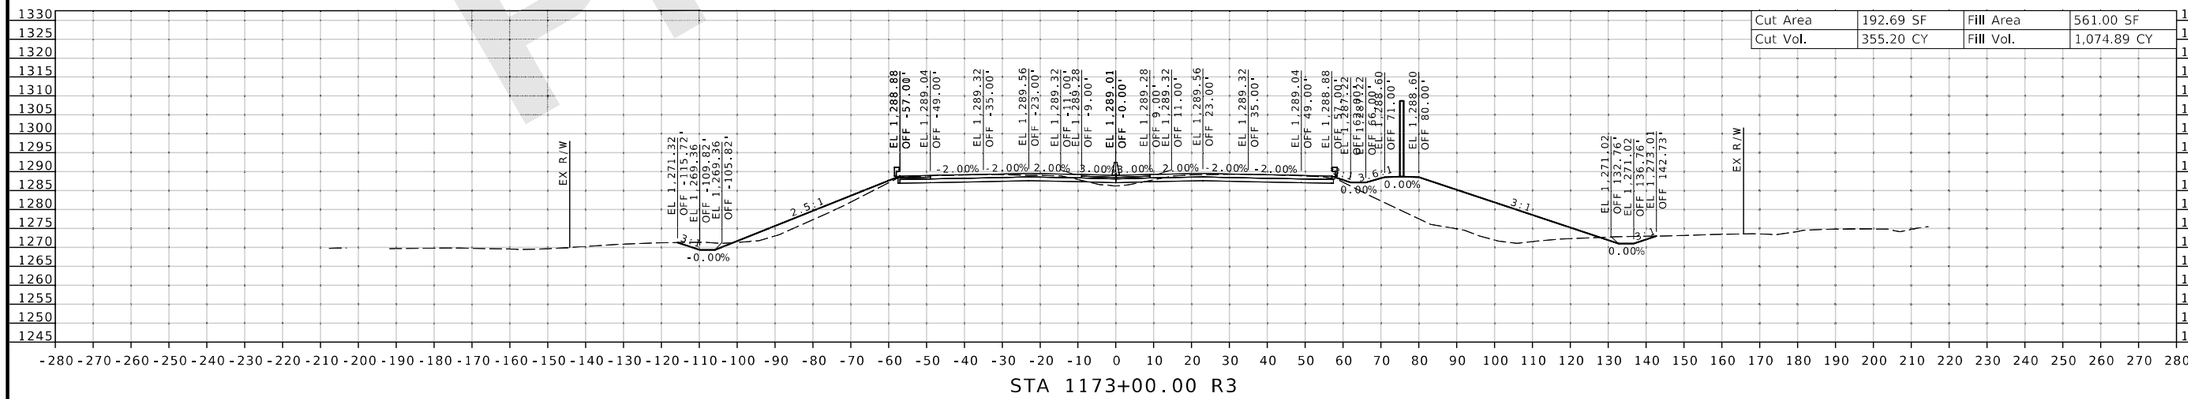

Preliminary

DATE PREPARED 8/20/2024
ROUTE I-44 | STATE MO
DISTRICT SW | SHEET NO. 72
COUNTY GREENE
JOB NO. JSU0076, J8I3044C, & JST0088B
PROJECT NO.
BRIDGE NO.

DESCRIPTION | DATE

MISSOURI HIGHWAYS AND TRANSPORTATION COMMISSION
105 WEST CAPITOL
JEFFERSON CITY, MO 65102
1-888-ASK-MODOT (1-888-275-6636)

CMT
© Copyright CMT, Inc.
CRAWFORD, MURPHY & TILLY, INC.
1631 WEST ELFINDALE STREET
SPRINGFIELD, MO 65807 (417) 869-6009
ENGINEERING CORPORATION - 000631

REV.

JSU0076 & JST0088B
CROSS SECTION
72 OF 198

IF A SEAL IS PRESENT ON THIS SHEET IT HAS BEEN ELECTRONICALLY SEALED AND DATED.

L:\MoDOT\22004246-00_New\424600\Sheets\J8I3044C & JSU0076\400_NEW_JSU0076_CrossSection_Sheets.dgn 2:32:18 PM 8/20/2024

Preliminary

DATE PREPARED
8/20/2024

ROUTE	STATE
I-44	MO
DISTRICT	SHEET NO.
SW	73

COUNTY
GREENE

JOB NO.
JSU0076, J8I3044C, & JST0088B

PROJECT NO.

BRIDGE NO.

DESCRIPTION	DATE

IF A SEAL IS PRESENT ON THIS SHEET IT HAS BEEN ELECTRONICALLY SEALED AND DATED.

MISSOURI HIGHWAYS AND TRANSPORTATION COMMISSION
105 WEST CAPITOL
JEFFERSON CITY, MO 65102
1-888-ASK-MODOT (1-888-275-6636)

CMT
© Copyright CMT, Inc.
CRAWFORD, MURPHY & TILLY, INC.
1631 WEST ELFINDALE STREET
SPRINGFIELD, MO 65807 (417) 869-6009
ENGINEERING CORPORATION - 000631

JSU0076 & JST0088B

CROSS SECTION
73 OF 198

REV.

L:\MoDOT\22004246-00_New\424600\Sheets\J8I3044C & JSU0076\400_NEW_JSU0076_CrossSection_Sheets.dgn 2:32:22 PM 8/20/2024

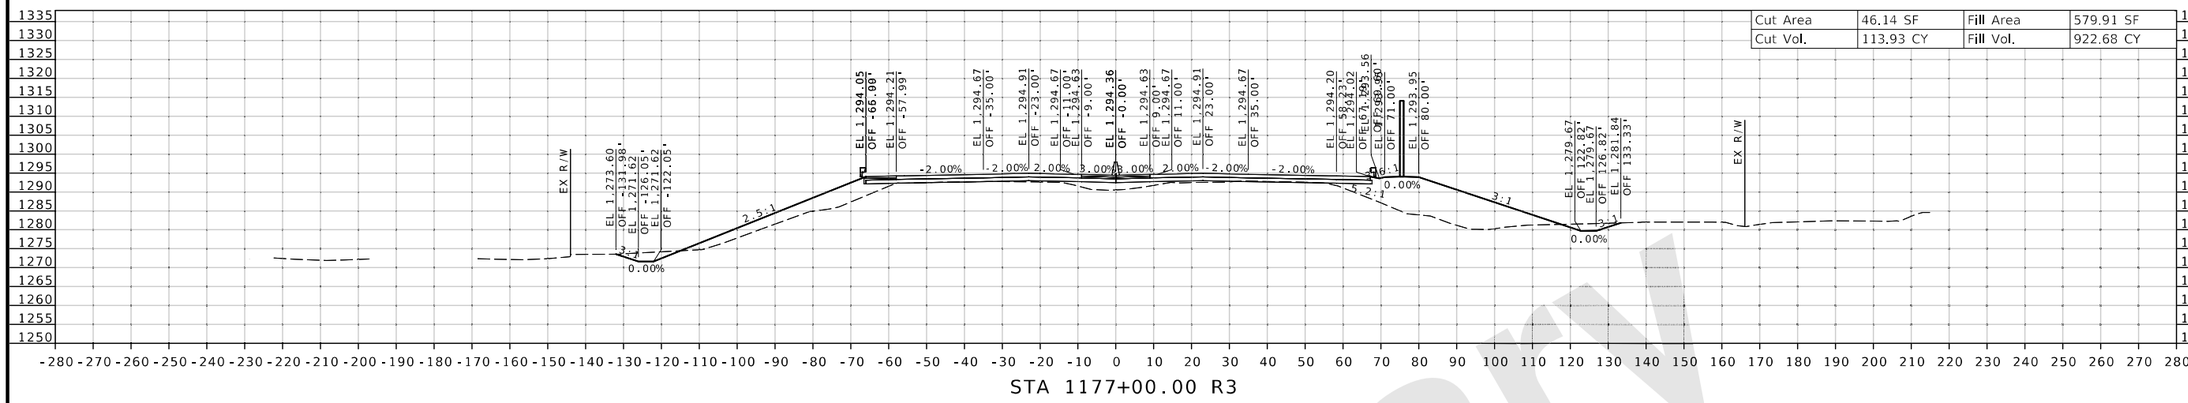

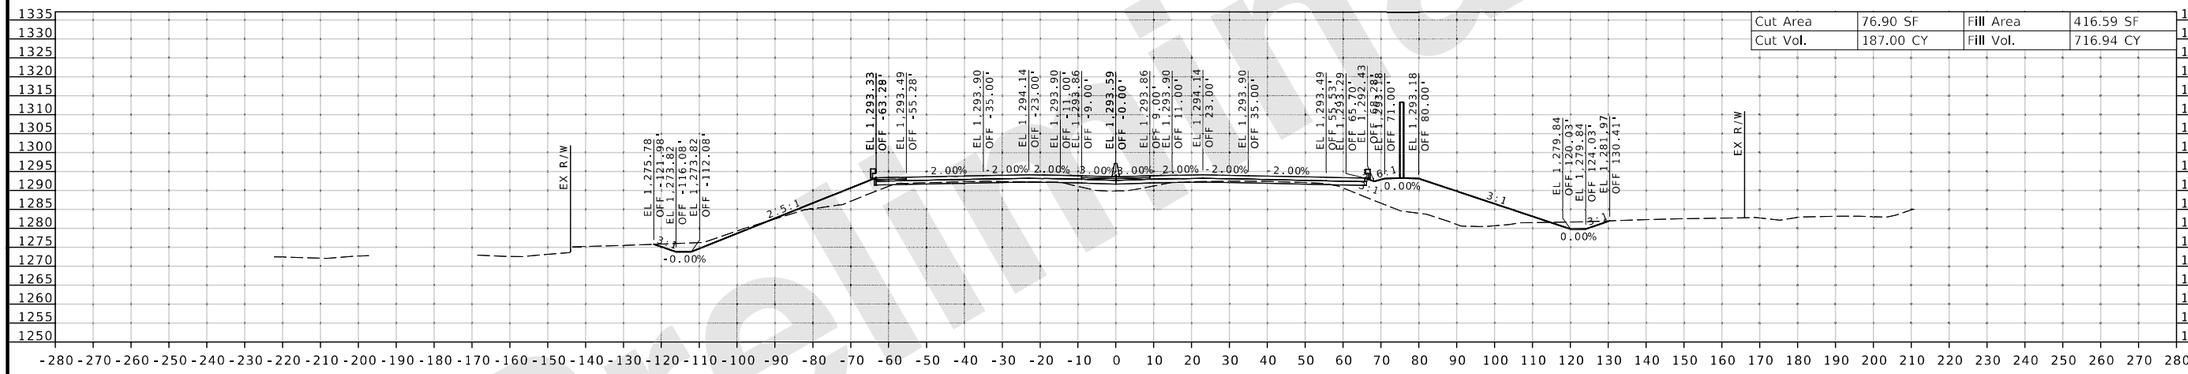

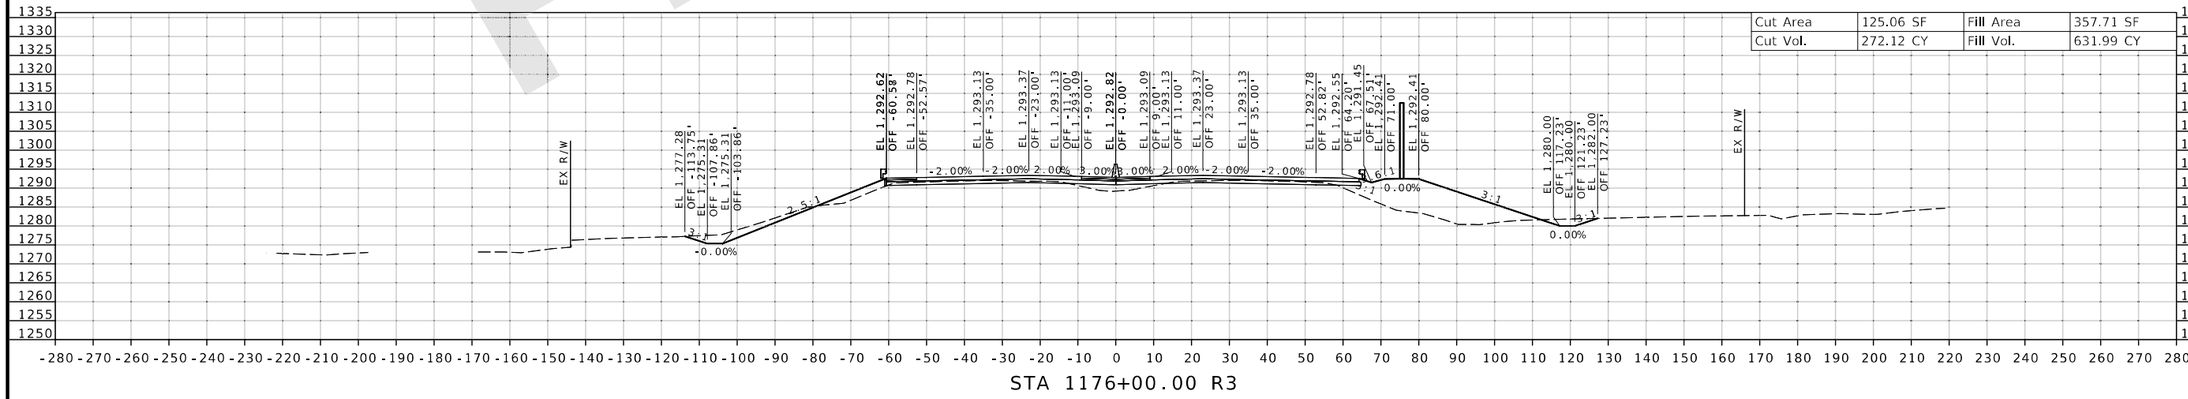

Preliminary

DESCRIPTION | DATE

DATE PREPARED 8/20/2024
ROUTE I-44 | STATE MO
DISTRICT SW | SHEET NO. 74
COUNTY GREENE
JOB NO. JSU0076, J8I3044C, & JST0088B
PROJECT NO.
BRIDGE NO.

IF A SEAL IS PRESENT ON THIS SHEET IT HAS BEEN ELECTRONICALLY SEALED AND DATED.

MISSOURI HIGHWAYS AND TRANSPORTATION COMMISSION
105 WEST CAPITOL
JEFFERSON CITY, MO 65102
1-888-ASK-MODOT (1-888-275-6636)

CMT
CRAWFORD, MURPHY & TILLY, INC.
1631 WEST ELFINDALE STREET
SPRINGFIELD, MO 65807 (417) 869-6009
ENGINEERING CORPORATION - 000631
©Copyright CMT, Inc.

JSU0076 & JST0088B
CROSS SECTION
74 OF 198

REV.

L:\MoDOT\22004246-00_New\424600\Sheets\J8I3044C & JSU0076\400_NEW_JSU0076_CrossSection_Sheets.dgn 2:32:26 PM 8/20/2024

EARTHWORK INCLUDED IN CITY STREET CROSS SECTIONS

Cut Area	0 SF	Fill Area	0 SF
Cut Vol.	0 CY	Fill Vol.	0 CY

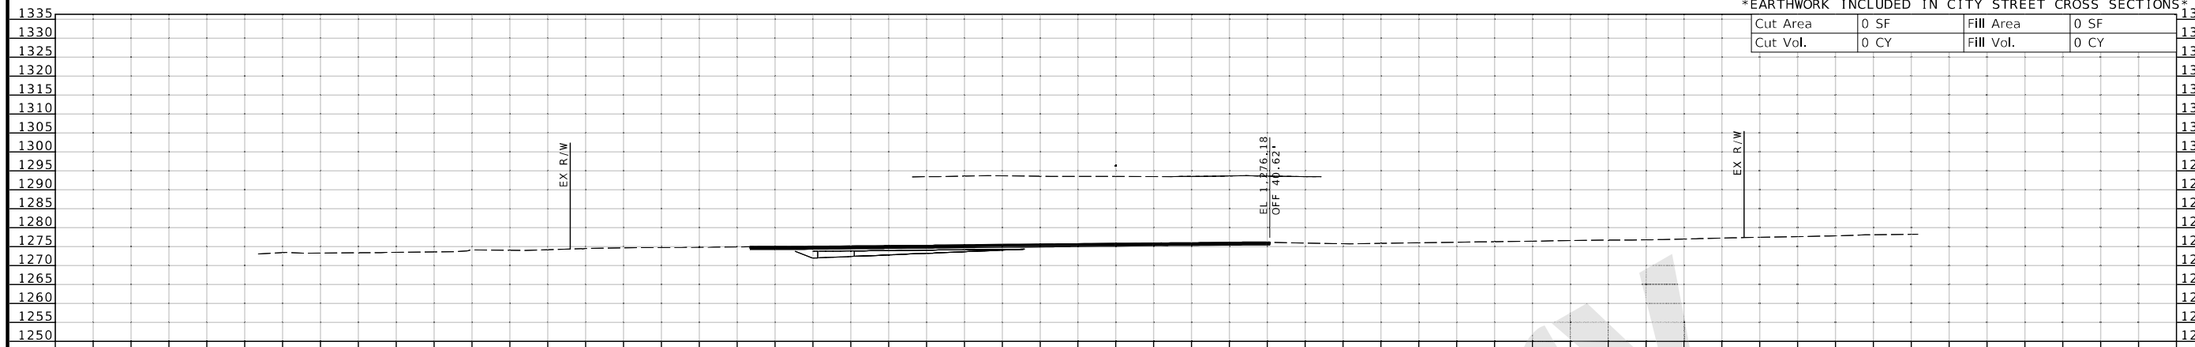

STA 1178+50.00 R3

MATCHLINE STATION 1178+04.80 R3

Cut Area	118.54 SF	Fill Area	836.81 SF
Cut Vol.	21.07 CY	Fill Vol.	148.77 CY

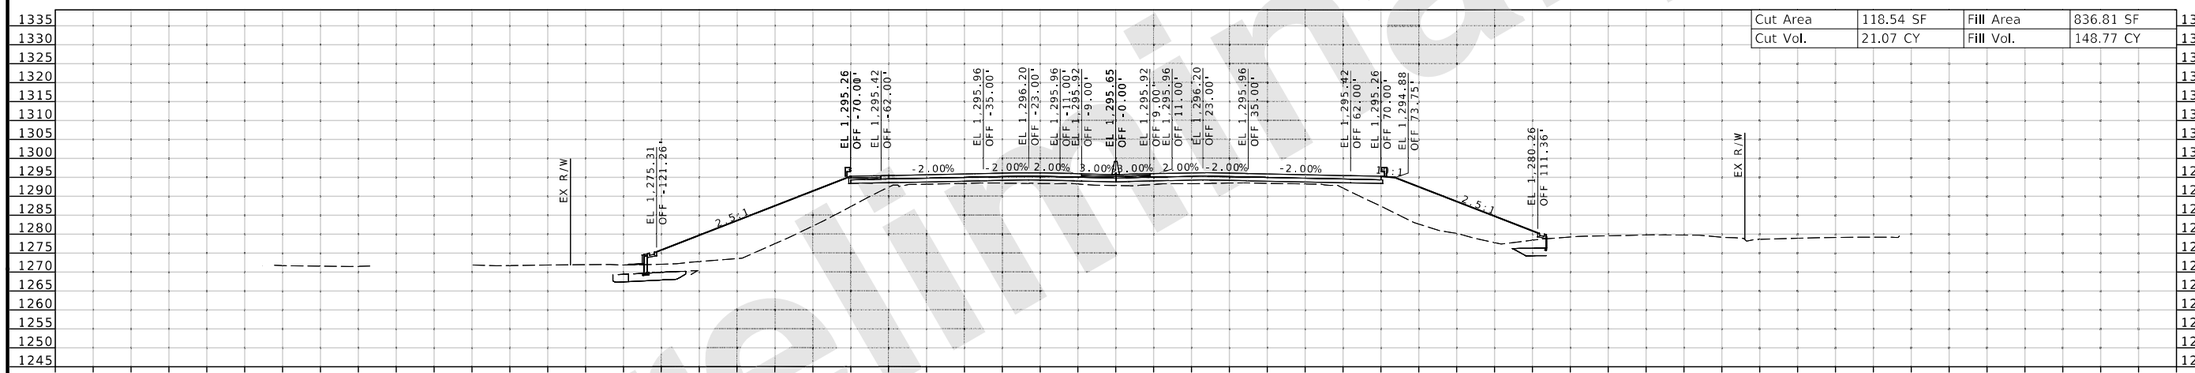

STA 1178+00.00 R3

Cut Area	23.97 SF	Fill Area	706.99 SF
Cut Vol.	64.92 CY	Fill Vol.	1,191.58 CY

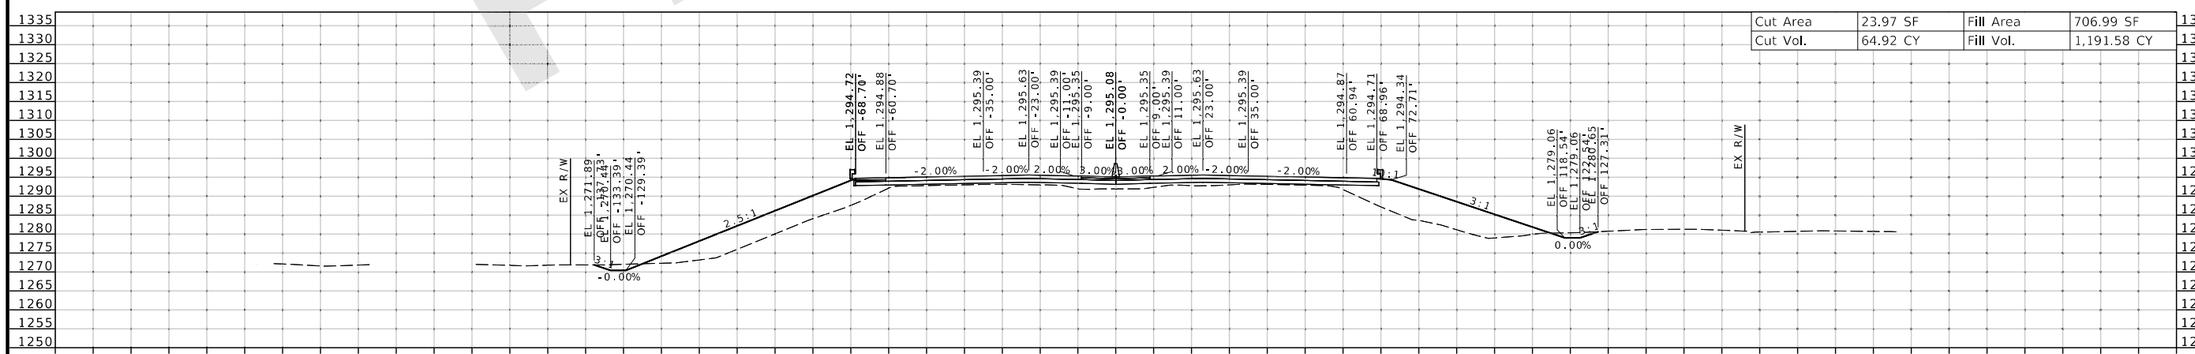

STA 1177+50.00 R3

JSU0076 & JST0088B

CROSS SECTION
75 OF 198

DATE PREPARED
8/20/2024

ROUTE	STATE
I-44	MO
DISTRICT	SHEET NO.
SW	75

COUNTY
GREENE

JOB NO.
JSU0076, J8I3044C, & JST0088B

PROJECT NO.

BRIDGE NO.

DESCRIPTION | DATE | REV.

IF A SEAL IS PRESENT ON THIS SHEET IT HAS BEEN ELECTRONICALLY SEALED AND DATED.

MISSOURI HIGHWAYS AND TRANSPORTATION COMMISSION
105 WEST CAPITOL
JEFFERSON CITY, MO 65102
1-888-ASK-MODOT (1-888-275-6636)

CMT
© Copyright CMT, Inc.
CRAWFORD, MURPHY & TILLY, INC.
1631 WEST ELFINDALE STREET
SPRINGFIELD, MO 65807 (417) 869-6009
ENGINEERING CORPORATION - 000631

L:\MoDOT\22004246-00_New\424600\Sheets\J8I3044C & JSU0076\400_NEW_JSU0076_CrossSection_Sheets.dgn 2:32:29 PM 8/20/2024

Preliminary

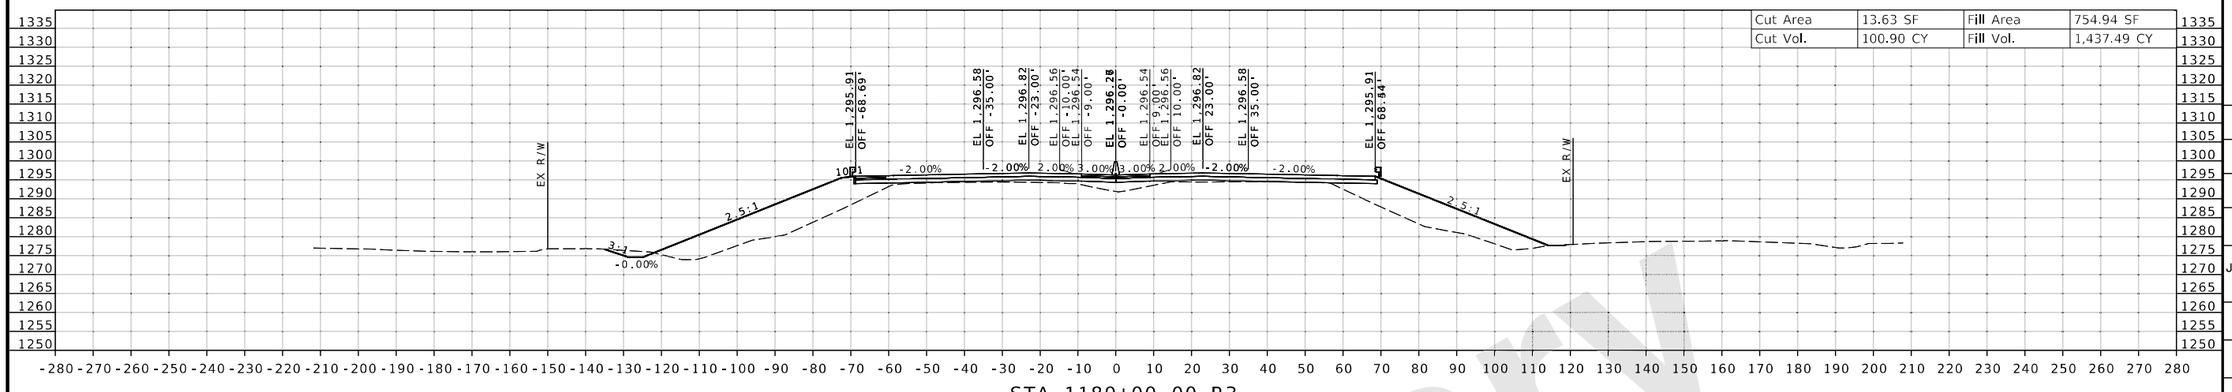

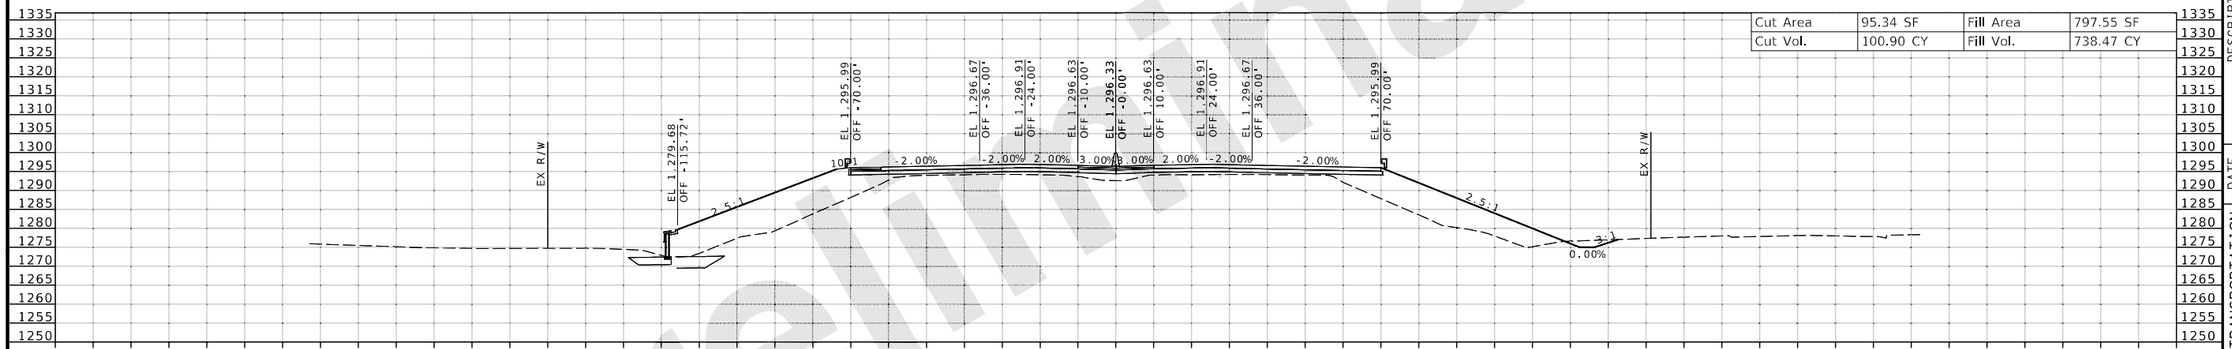

MATCHLINE STATION 1179+44.80 R3

C = 18.36 CY F = 153.60 CY

EARTHWORK INCLUDED IN CITY STREET CROSS SECTIONS

Cut Area	0 SF	Fill Area	0 SF
Cut Vol.	0 CY	Fill Vol.	0 CY

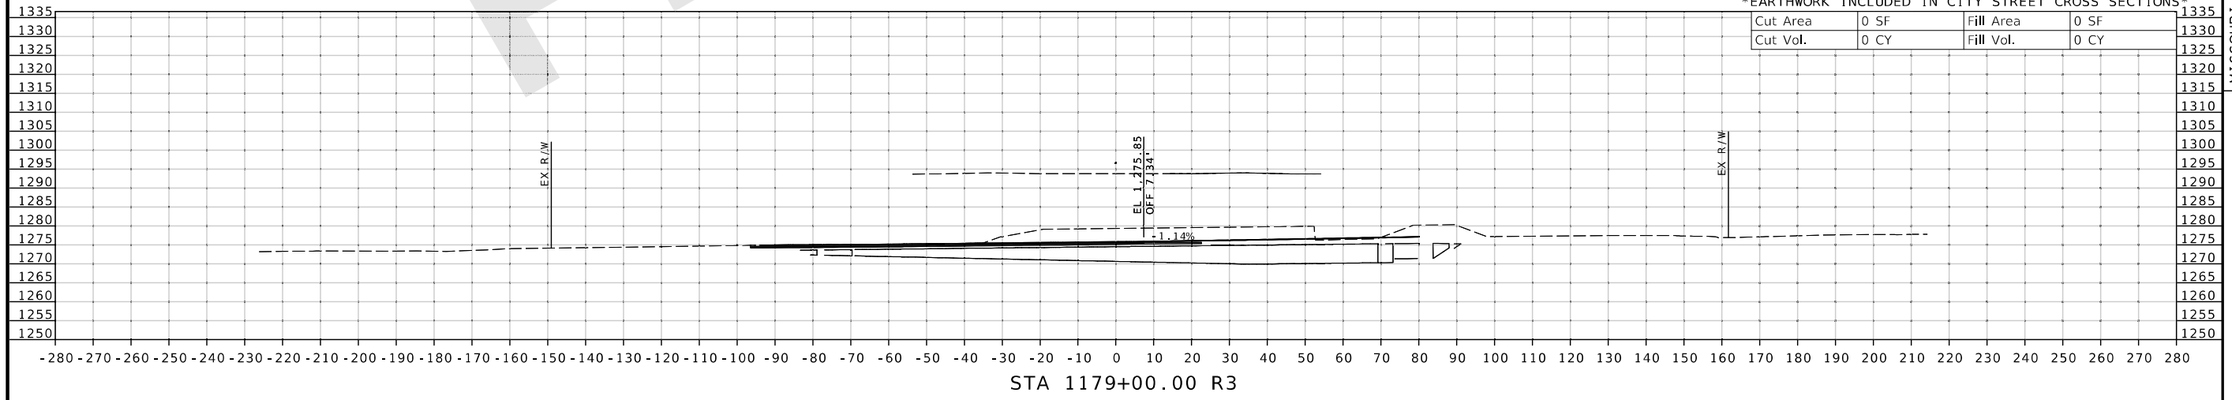

Preliminary

DATE PREPARED 8/20/2024

ROUTE	STATE
I-44	MO
DISTRICT	SHEET NO.
SW	76

COUNTY: GREENE

JOB NO.: JSU0076, J8I3044C, & JST0088B

PROJECT NO.:

BRIDGE NO.:

DESCRIPTION | DATE | REV.

IF A SEAL IS PRESENT ON THIS SHEET IT HAS BEEN ELECTRONICALLY SEALED AND DATED.

MISSOURI HIGHWAYS AND TRANSPORTATION COMMISSION
105 WEST CAPITOL
JEFFERSON CITY, MO 65102
1-888-ASK-MODOT (1-888-275-6636)

CMT
CRAWFORD, MURPHY & TILLY, INC.
1631 WEST ELFINDALE STREET
SPRINGFIELD, MO 65807 (417) 869-6009
ENGINEERING CORPORATION - 000631
©Copyright CMT, Inc.

JSU0076 & JST0088B

CROSS SECTION
76 OF 198

L:\MoDOT\22004246-00_New\424600\Sheets\J8I3044C & JSU0076\400_NEW_JSU0076_CrossSection_Sheets.dgn 2:32:33 PM 8/20/2024

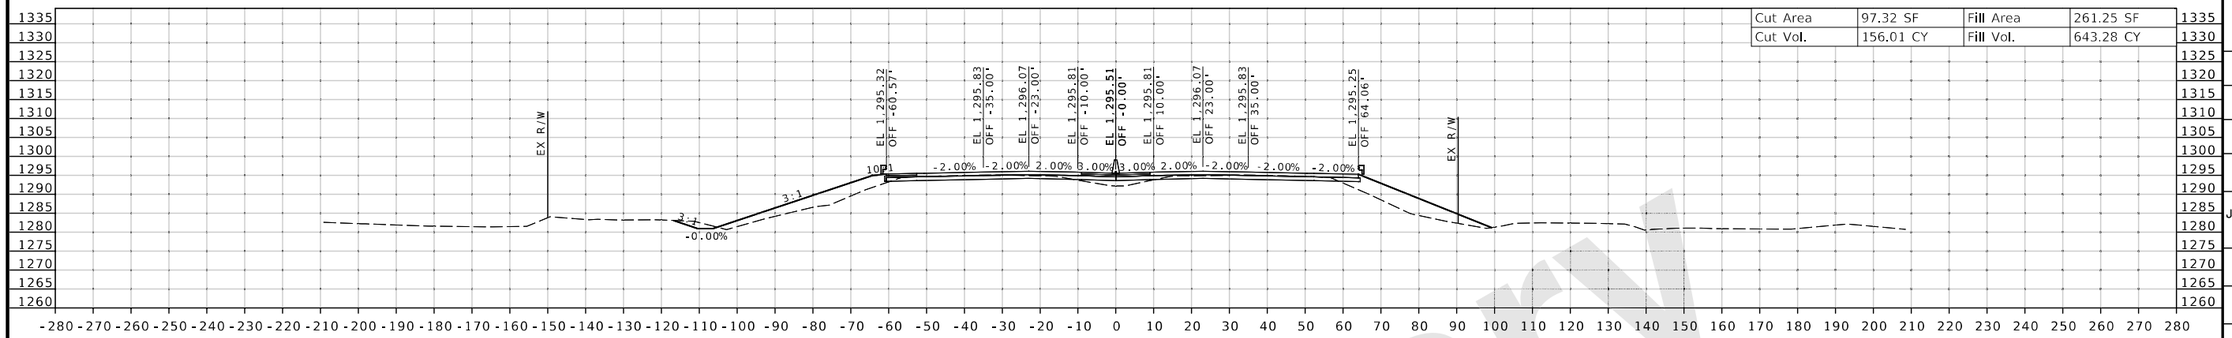

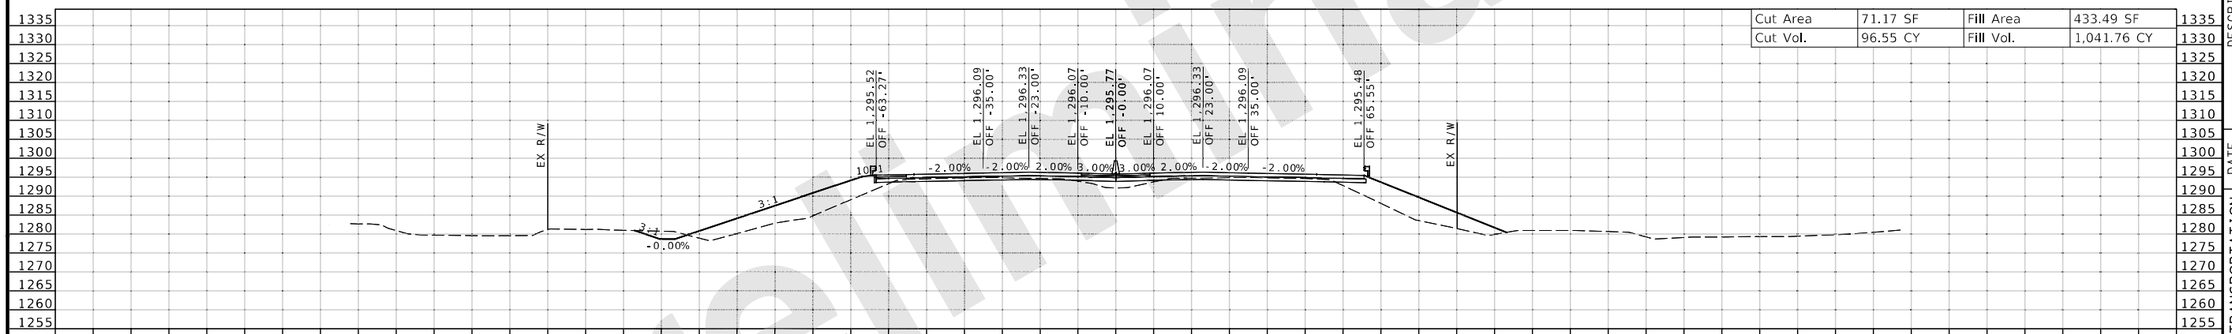

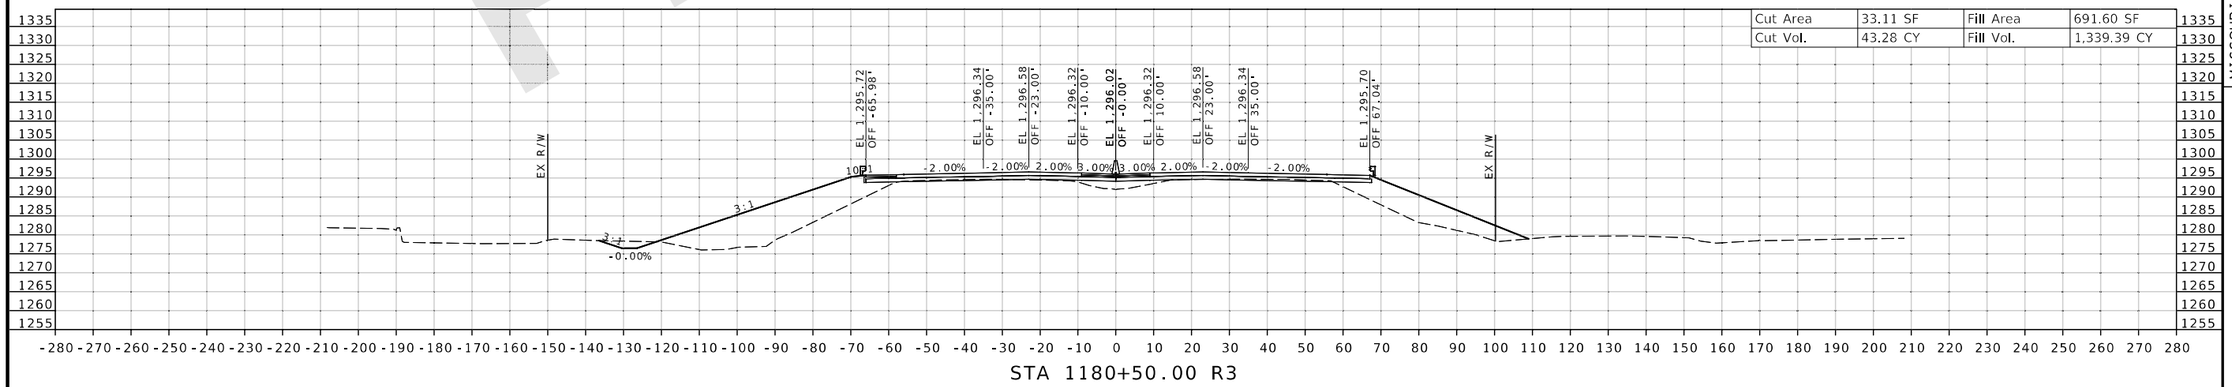

Preliminary

DATE PREPARED 8/20/2024
ROUTE I-44 | STATE MO
DISTRICT SW | SHEET NO. 77
COUNTY GREENE
JOB NO. JSU0076, J8I3044C, & JST0088B
PROJECT NO.
BRIDGE NO.

DESCRIPTION | DATE | REV.

IF A SEAL IS PRESENT ON THIS SHEET IT HAS BEEN ELECTRONICALLY SEALED AND DATED.

MISSOURI HIGHWAYS AND TRANSPORTATION COMMISSION
105 WEST CAPITOL
JEFFERSON CITY, MO 65102
1-888-ASK-MODOT (1-888-275-6636)

CMT
CRAWFORD, MURPHY & TILLY, INC.
1631 WEST ELFINDALE STREET
SPRINGFIELD, MO 65807 (417) 869-6009
ENGINEERING CORPORATION - 000631
© Copyright CMT, Inc.

JSU0076 & JST0088B
CROSS SECTION
77 OF 198

L:\MoDOT\22004246-00_New\424600\Sheets\J8I3044C & JSU0076\400_NEW_JSU0076_CrossSection_Sheets.dgn 2:32:38 PM 8/20/2024

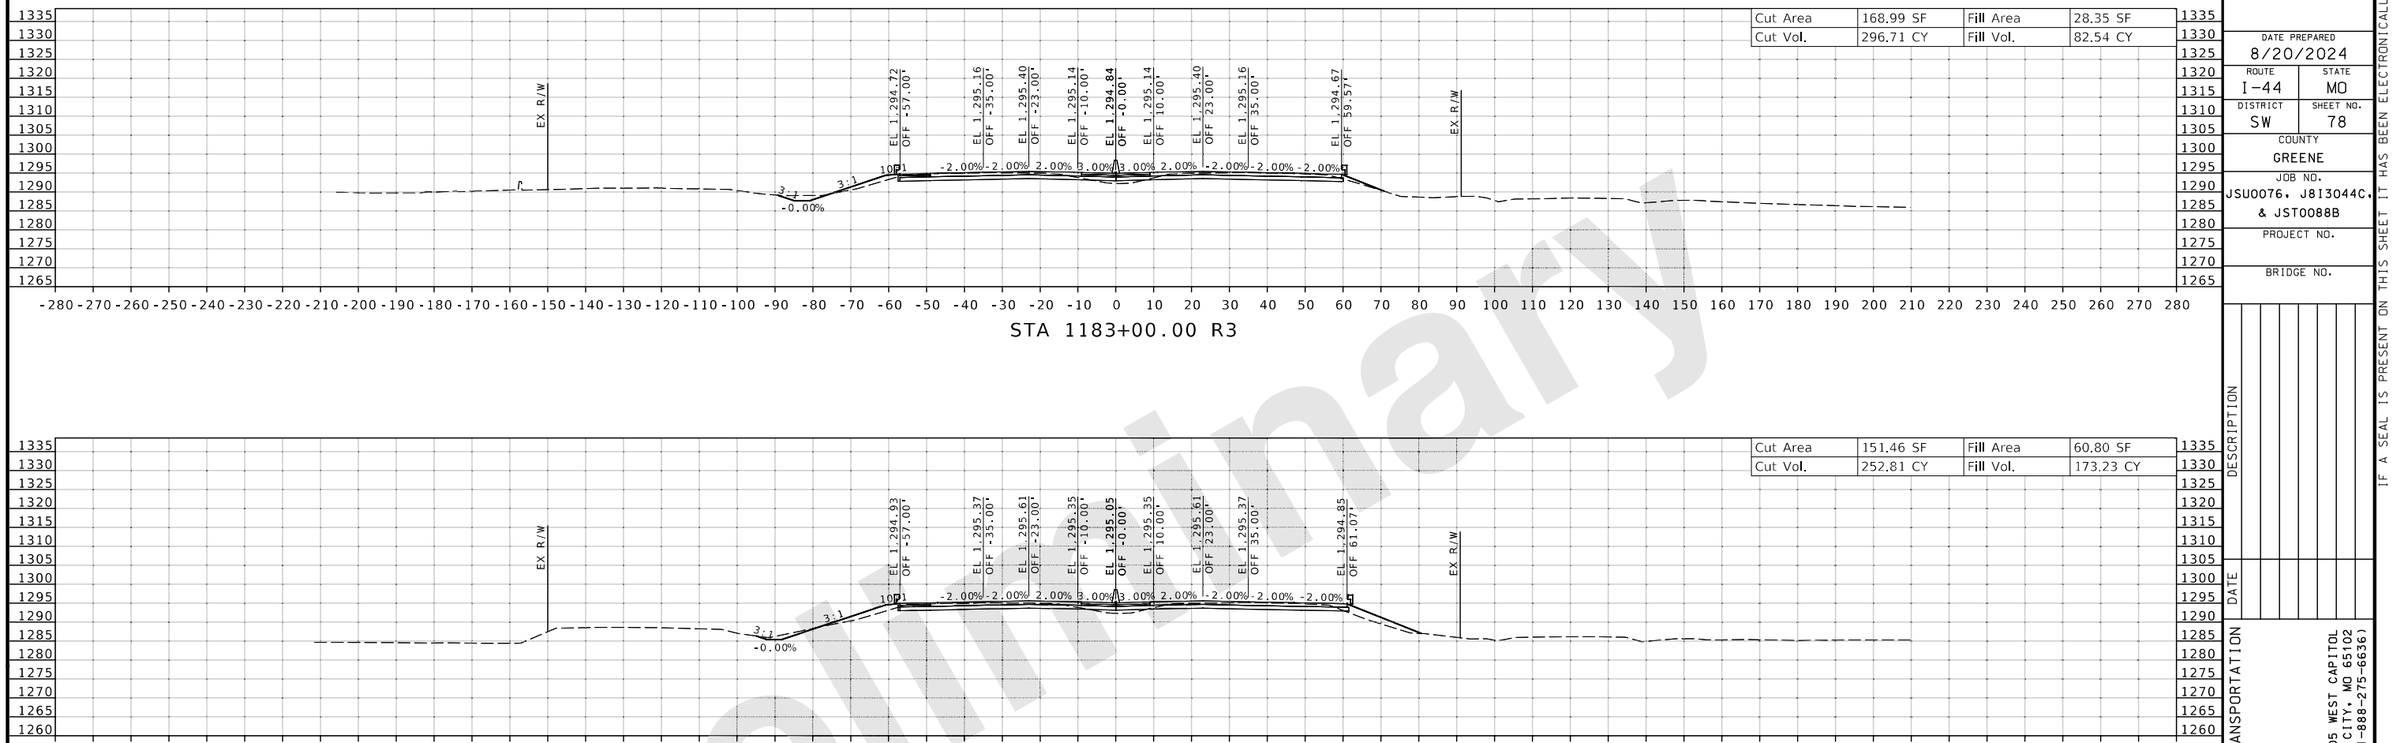

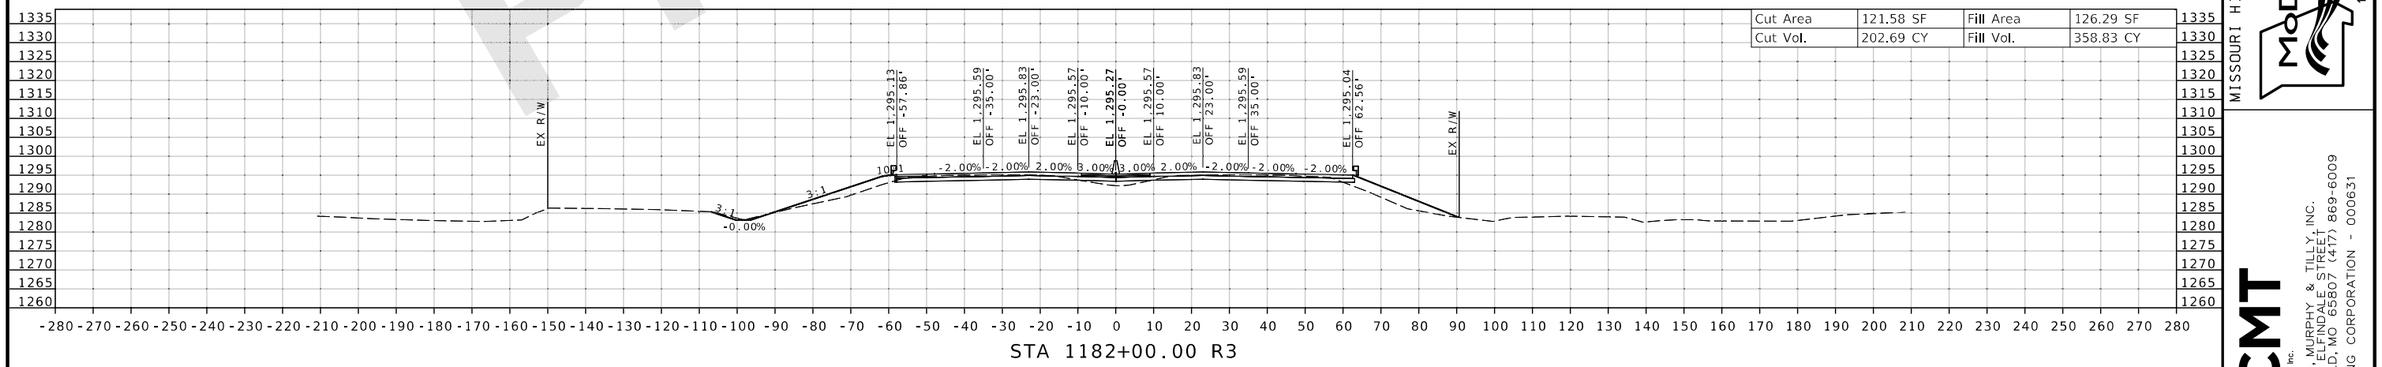

Preliminary

DATE PREPARED
8/20/2024

ROUTE	STATE
I-44	MO
DISTRICT	SHEET NO.
SW	78

COUNTY
GREENE

JOB NO.
JSU0076, J8I3044C, & JST0088B

PROJECT NO.

BRIDGE NO.

DESCRIPTION	DATE

IF A SEAL IS PRESENT ON THIS SHEET IT HAS BEEN ELECTRONICALLY SEALED AND DATED.

MISSOURI HIGHWAYS AND TRANSPORTATION COMMISSION

105 WEST CAPITOL
JEFFERSON CITY, MO 65102
1-888-ASK-MODOT (1-888-275-6636)

CMT
© Copyright CMT, Inc.
CRAWFORD, MURPHY & TILLY, INC.
1631 WEST ELFINDALE STREET
SPRINGFIELD, MO 65807 (417) 869-6009
ENGINEERING CORPORATION - 000631

JSU0076 & JST0088B

CROSS SECTION
78 OF 198

REV.

L:\MoDOT\22004246-00_New\424600\Sheets\J8I3044C & JSU0076\400_NEW_JSU0076_CrossSection_Sheets.dgn 2:32:41 PM 8/20/2024

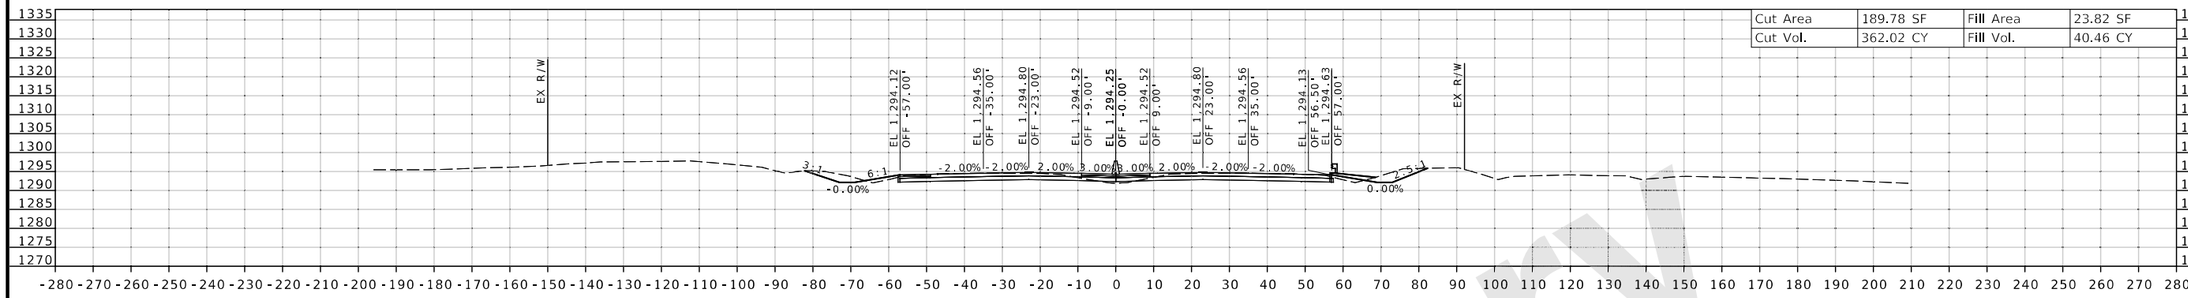

Cut Area	189.78 SF	Fill Area	23.82 SF
Cut Vol.	362.02 CY	Fill Vol.	40.46 CY

STA 1184+50.00 R3

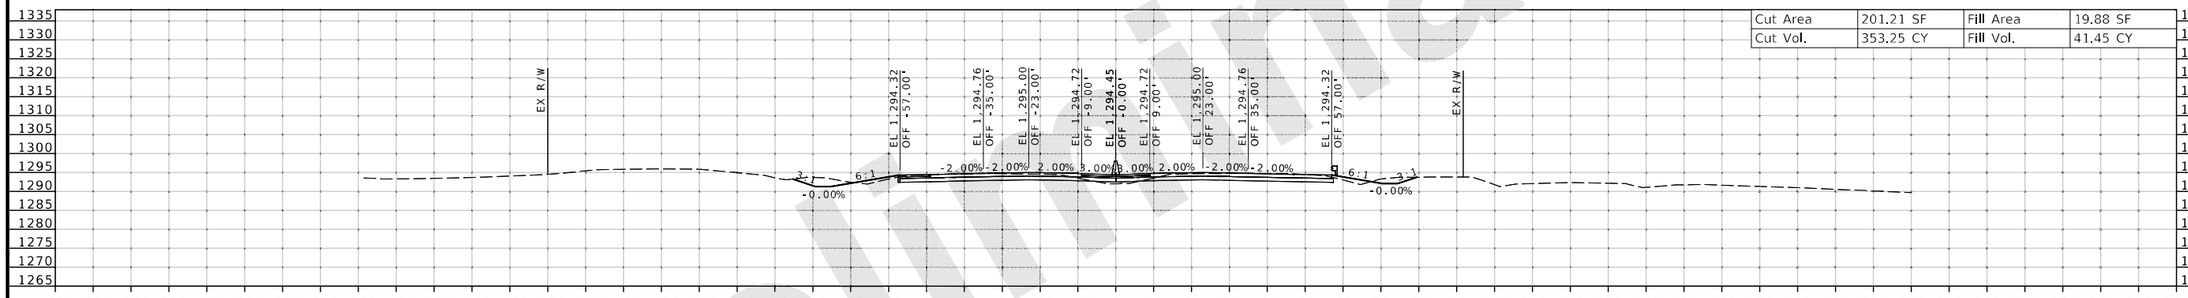

Cut Area	201.21 SF	Fill Area	19.88 SF
Cut Vol.	353.25 CY	Fill Vol.	41.45 CY

STA 1184+00.00 R3

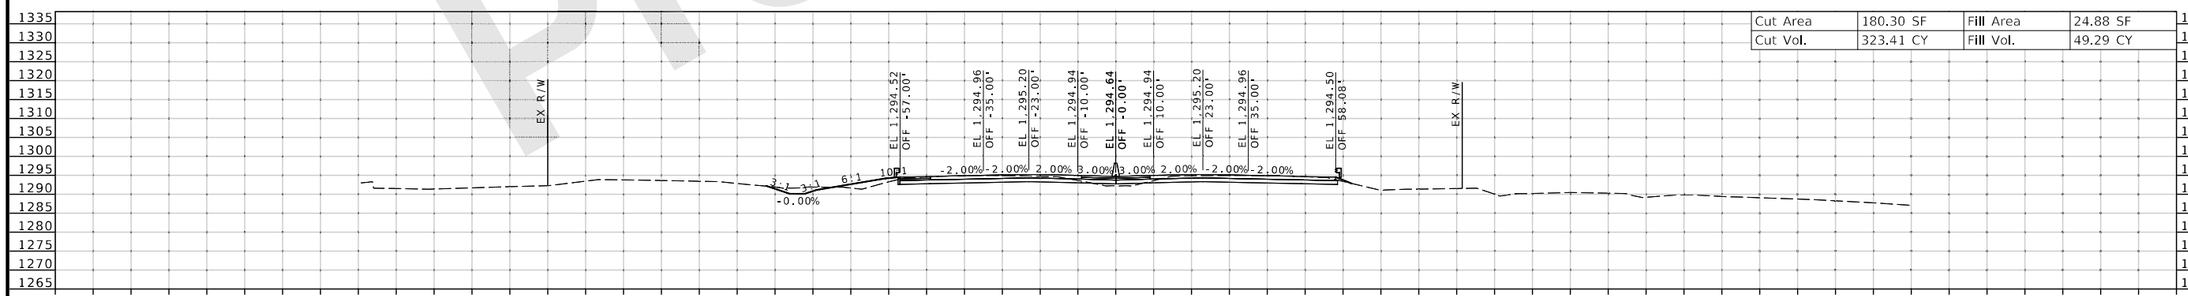

Cut Area	180.30 SF	Fill Area	24.88 SF
Cut Vol.	323.41 CY	Fill Vol.	49.29 CY

STA 1183+50.00 R3

Preliminary

DATE PREPARED 8/20/2024

ROUTE	STATE
I-44	MO
DISTRICT	SHEET NO.
SW	79

COUNTY: GREENE

JOB NO.: JSU0076, J8I3044C, & JST0088B

PROJECT NO.:

BRIDGE NO.:

IF A SEAL IS PRESENT ON THIS SHEET IT HAS BEEN ELECTRONICALLY SEALED AND DATED.

REV.	DESCRIPTION	DATE

MISSOURI HIGHWAYS AND TRANSPORTATION COMMISSION

105 WEST CAPITOL
JEFFERSON CITY, MO 65102
1-888-ASK-MODOT (1-888-275-6636)

CMT
CRAWFORD, MURPHY & TILLY, INC.
1631 WEST ELFINDALE STREET
SPRINGFIELD, MO 65807 (417) 869-6009
ENGINEERING CORPORATION - 000631

©Copyright CMT, Inc.

JSU0076 & JST0088B

CROSS SECTION
79 OF 198

L:\MoDOT\22004246-00_New\424600\Sheets\J8I3044C & JSU0076\400_NEW_JSU0076_CrossSection_Sheets.dgn 2:32:45 PM 8/20/2024

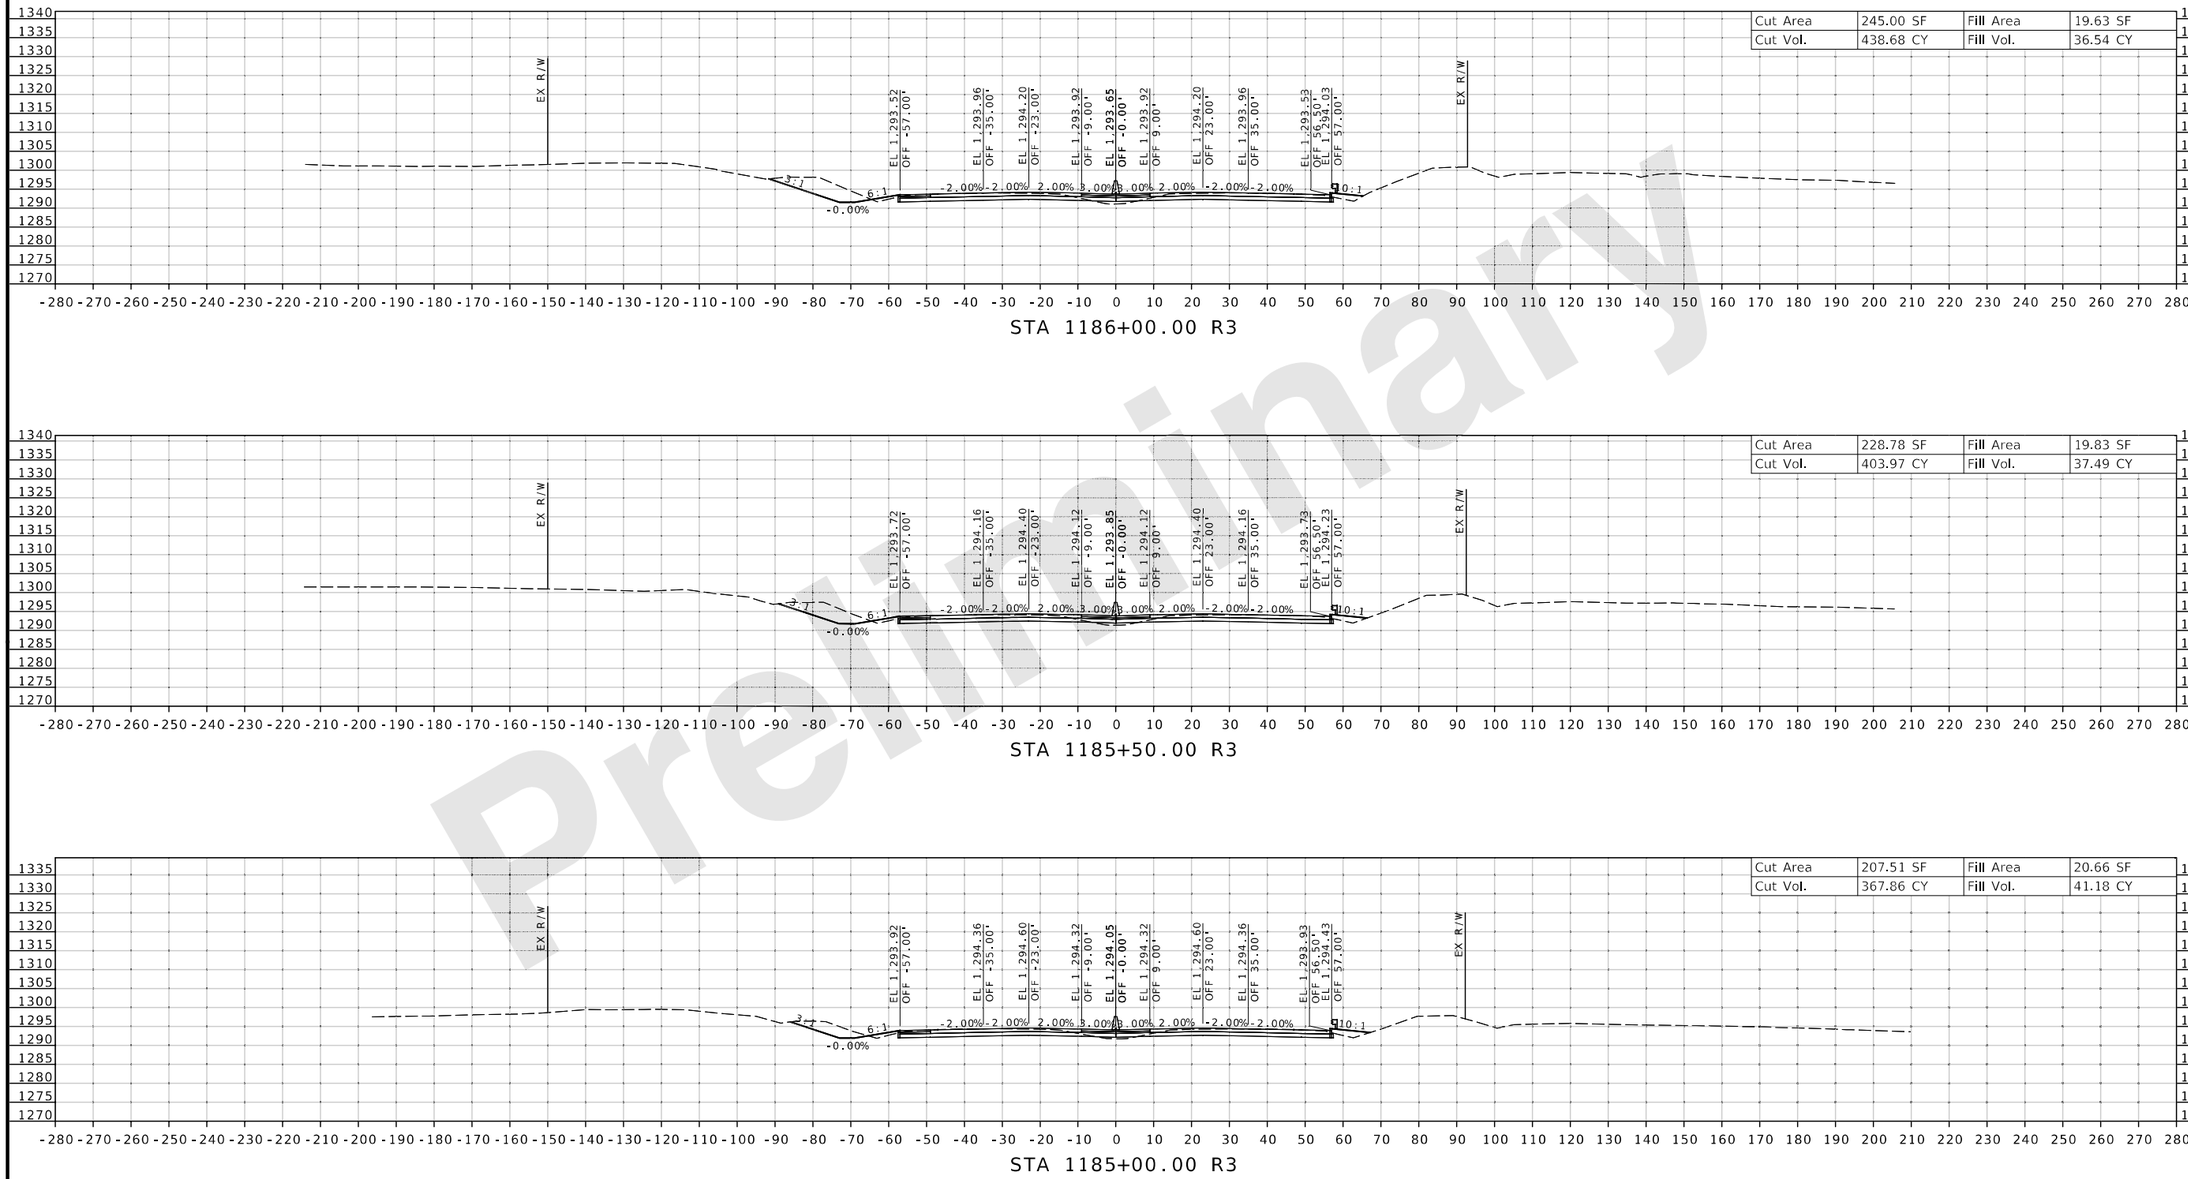

Preliminary

DATE PREPARED
8/20/2024

ROUTE	STATE
I-44	MO
DISTRICT	SHEET NO.
SW	80

COUNTY
GREENE

JOB NO.
JSU0076, J8I3044C, & JST0088B

PROJECT NO.

BRIDGE NO.

DATE	DESCRIPTION

IF A SEAL IS PRESENT ON THIS SHEET IT HAS BEEN ELECTRONICALLY SEALED AND DATED.

MISSOURI HIGHWAYS AND TRANSPORTATION COMMISSION

105 WEST CAPITOL
JEFFERSON CITY, MO 65102
1-888-ASK-MODOT (1-888-275-6636)

CMT
© Copyright CMT, Inc.
CRAWFORD, MURPHY & TILLY, INC.
1631 WEST ELFINDALE STREET
SPRINGFIELD, MO 65807 (417) 869-6009
ENGINEERING CORPORATION - 000631

JSU0076 & JST0088B

CROSS SECTION
80 OF 198

REV.

L:\MoDOT\22004246-00_New\424600\Sheets\J8I3044C & JSU0076\400_NEW_JSU0076_CrossSection_Sheets.dgn 2:32:49 PM 8/20/2024

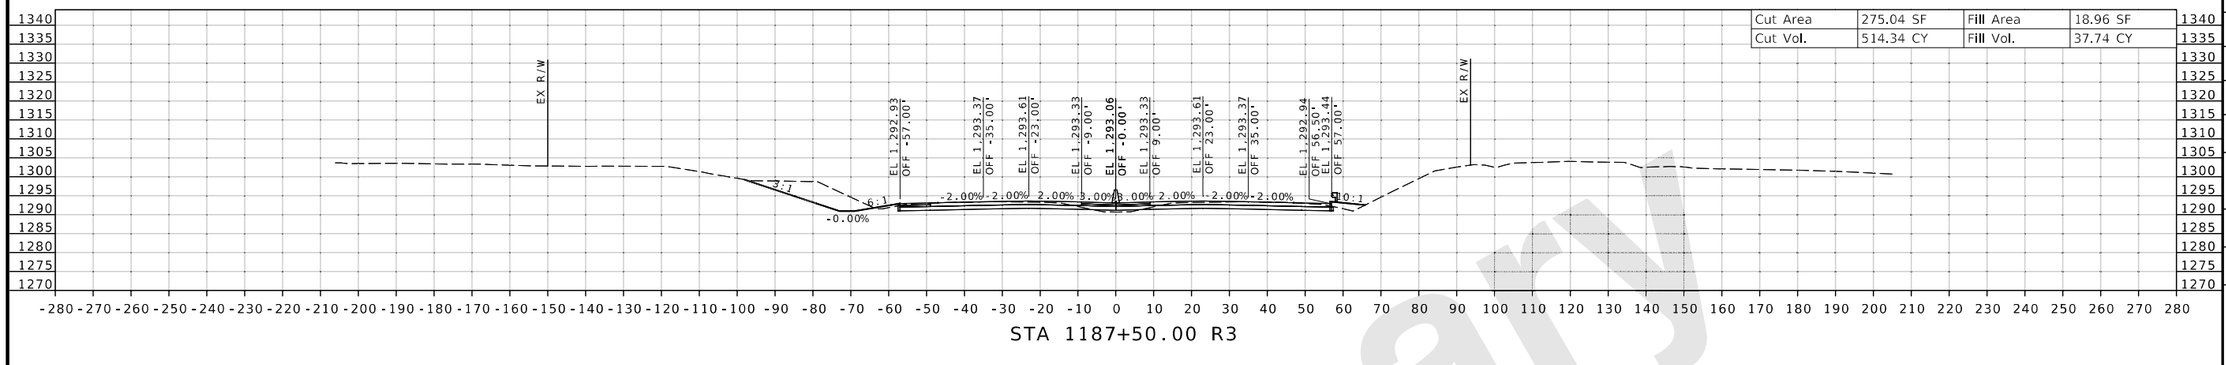

STA 1187+50.00 R3

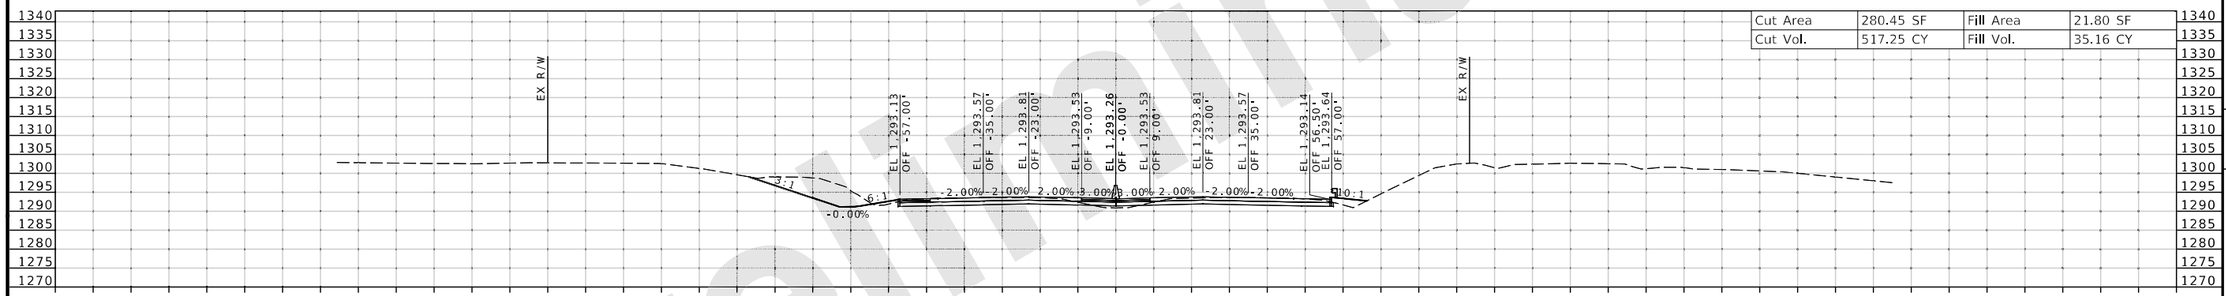

STA 1187+00.00 R3

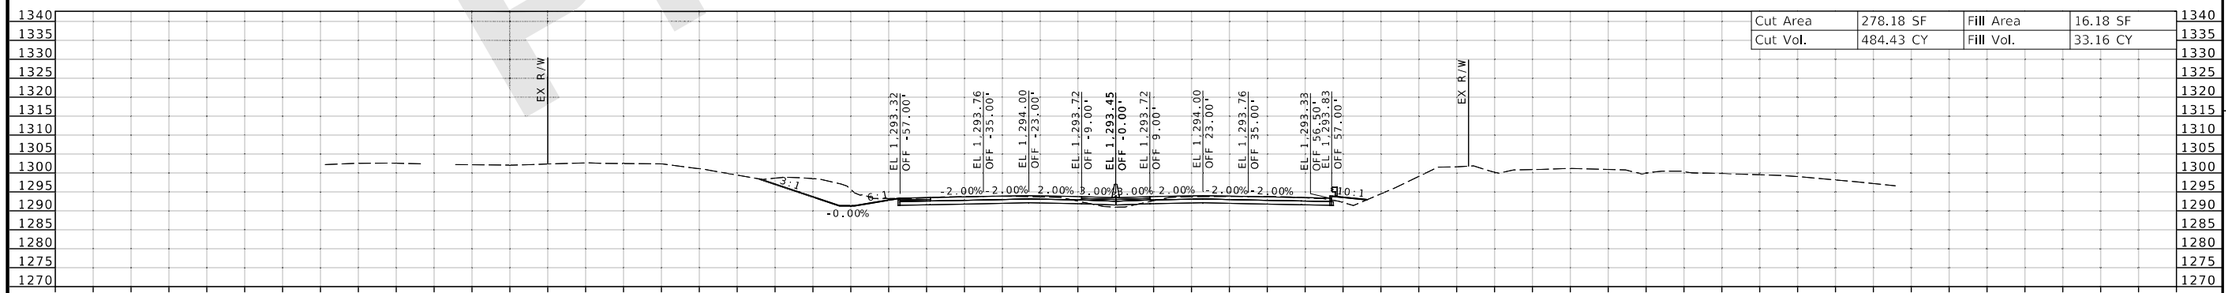

STA 1186+50.00 R3

Preliminary

DATE PREPARED 8/20/2024

ROUTE	STATE
I-44	MO
DISTRICT	SHEET NO.
SW	81

COUNTY: GREENE

JOB NO.: JSU0076, J8I3044C, & JST0088B

PROJECT NO.:

BRIDGE NO.:

IF A SEAL IS PRESENT ON THIS SHEET IT HAS BEEN ELECTRONICALLY SEALED AND DATED.

REV.	DATE	DESCRIPTION

MISSOURI HIGHWAYS AND TRANSPORTATION COMMISSION
105 WEST CAPITOL
JEFFERSON CITY, MO 65102
1-888-ASK-MODOT (1-888-275-6636)

CMT
© Copyright CMT, Inc.
CRAWFORD, MURPHY & TILLY, INC.
1631 WEST ELFINDALE STREET
SPRINGFIELD, MO 65807 (417) 869-6009
ENGINEERING CORPORATION - 000631

JSU0076 & JST0088B

CROSS SECTION
81 OF 198

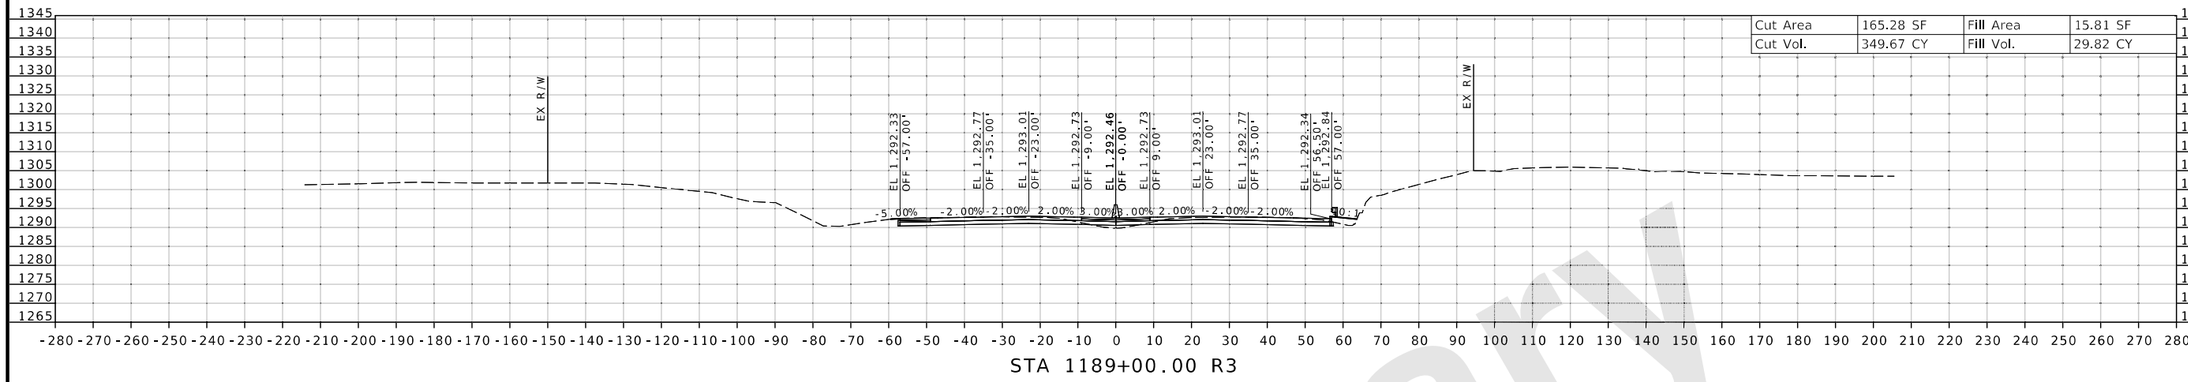

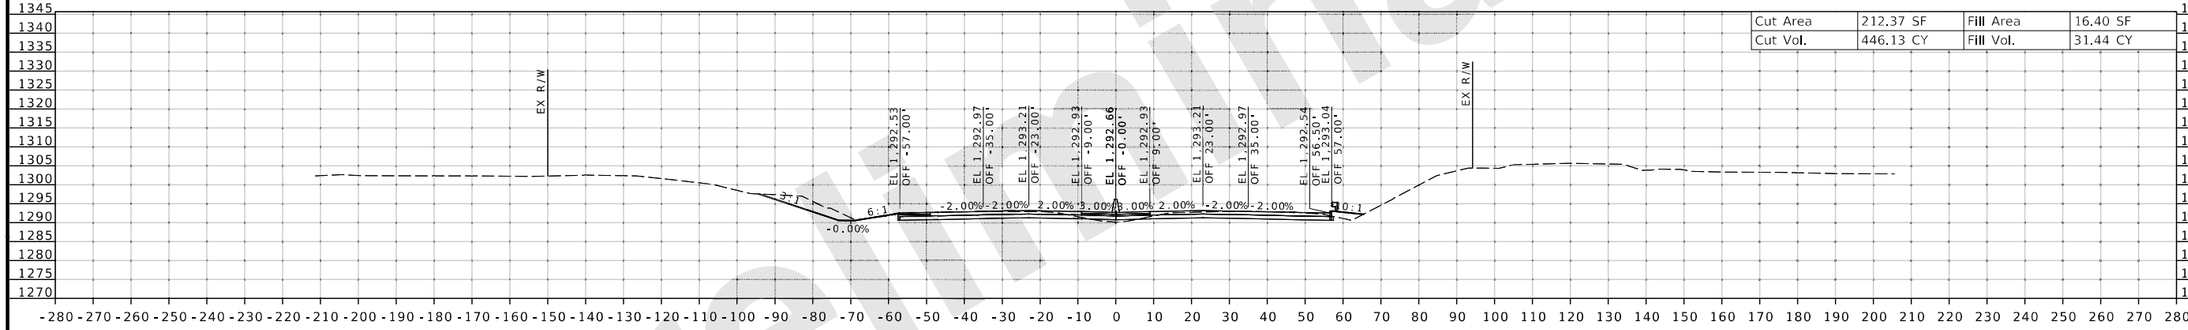

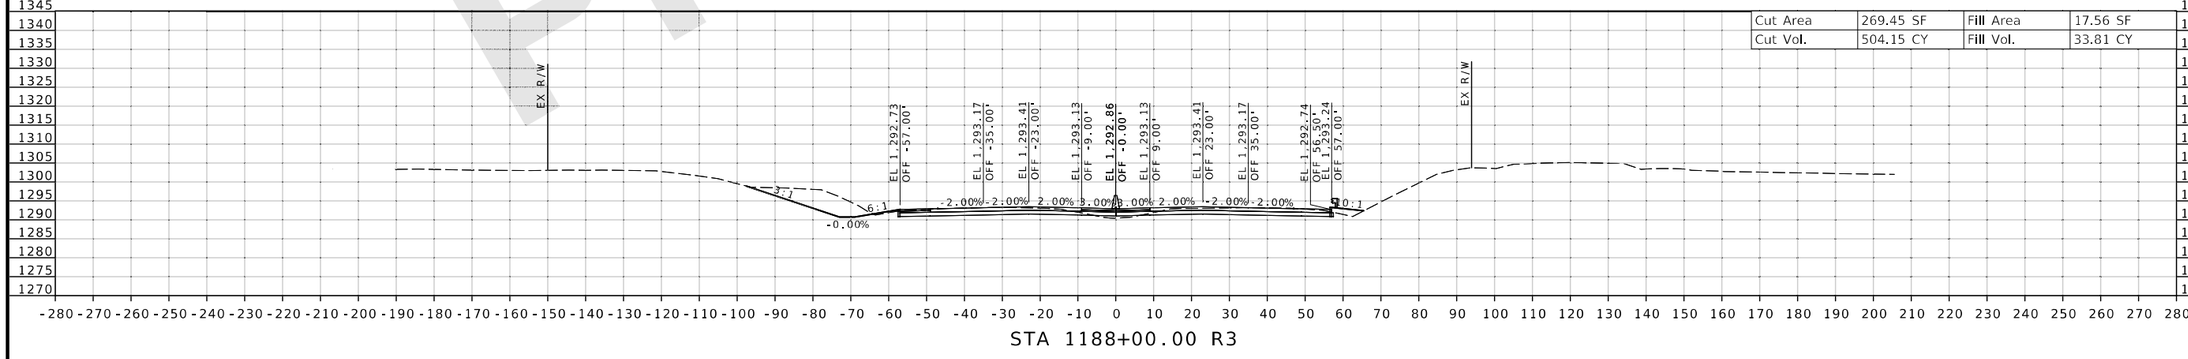

Preliminary

DATE PREPARED
8/20/2024

ROUTE	STATE
I-44	MO

DISTRICT	SHEET NO.
SW	82

COUNTY
GREENE

JOB NO.
JSU0076, J8I3044C, & JST0088B

PROJECT NO.

BRIDGE NO.

IF A SEAL IS PRESENT ON THIS SHEET IT HAS BEEN ELECTRONICALLY SEALED AND DATED.

DESCRIPTION	DATE

MISSOURI HIGHWAYS AND TRANSPORTATION COMMISSION
105 WEST CAPITOL
JEFFERSON CITY, MO 65102
1-888-ASK-MODOT (1-888-275-6636)

CMT
© Copyright CMT, Inc.
CRAWFORD, MURPHY & TILLY, INC.
1631 WEST ELFINDALE STREET
SPRINGFIELD, MO 65807 (417) 869-6009
ENGINEERING CORPORATION - 000631

JSU0076 & JST0088B

CROSS SECTION
82 OF 198

REV.

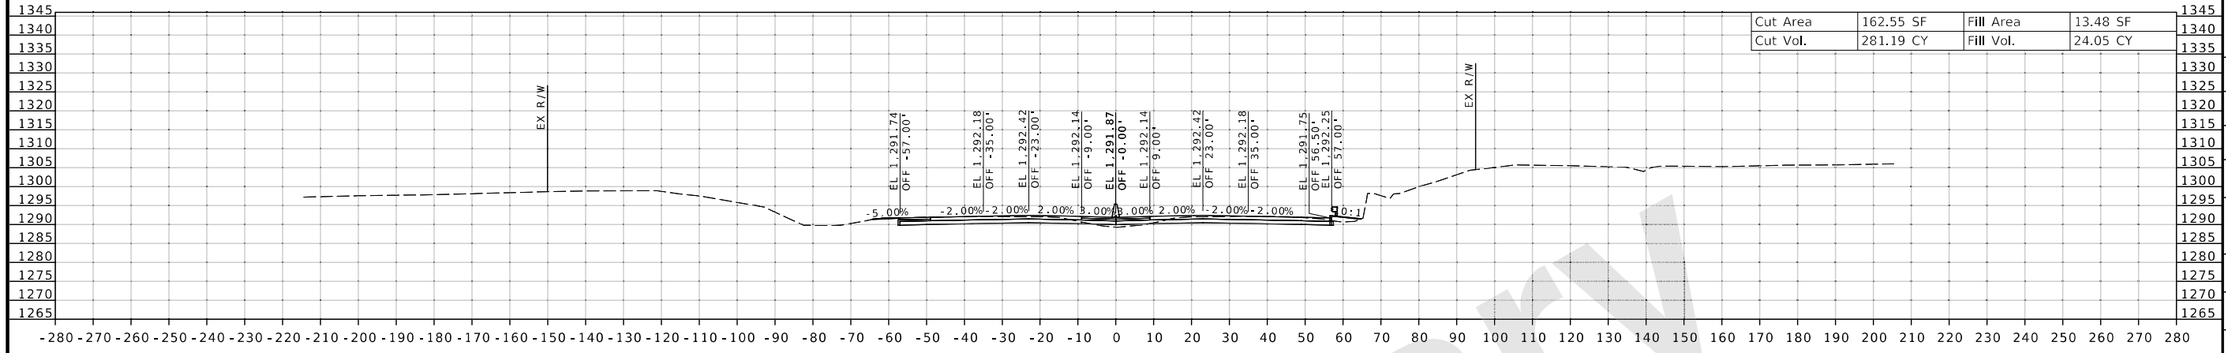

Cut Area	162.55 SF	Fill Area	13.48 SF
Cut Vol.	281.19 CY	Fill Vol.	24.05 CY

STA 1190+50.00 R4

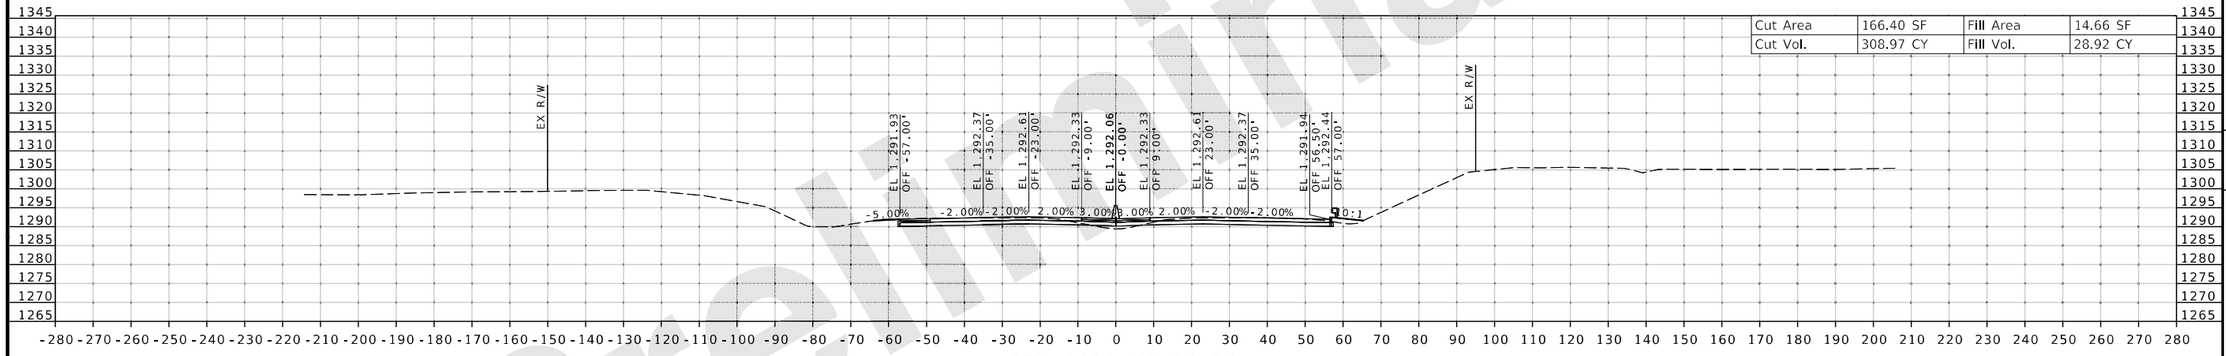

Cut Area	166.40 SF	Fill Area	14.66 SF
Cut Vol.	308.97 CY	Fill Vol.	28.92 CY

STA 1190+03.84 R4

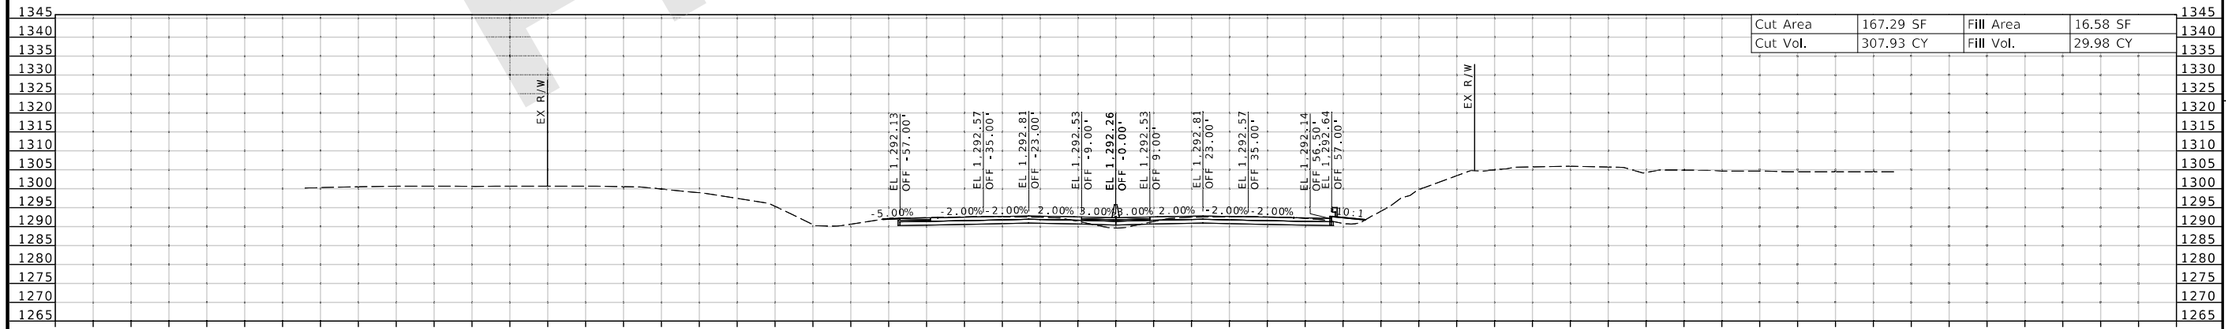

Cut Area	167.29 SF	Fill Area	16.58 SF
Cut Vol.	307.93 CY	Fill Vol.	29.98 CY

STA 1189+50.00 R3

Preliminary

DATE PREPARED 8/20/2024

ROUTE I-44 | STATE MO

DISTRICT SW | SHEET NO. 83

COUNTY GREENE

JOB NO. JSU0076, J8I3044C, & JST0088B

PROJECT NO.

BRIDGE NO.

IF A SEAL IS PRESENT ON THIS SHEET IT HAS BEEN ELECTRONICALLY SEALED AND DATED.

DESCRIPTION | DATE | REV.

MISSOURI HIGHWAYS AND TRANSPORTATION COMMISSION

105 WEST CAPITOL
JEFFERSON CITY, MO 65102
1-888-ASK-MODOT (1-888-275-6636)

CMT
© Copyright CMT, Inc.
CRAWFORD, MURPHY & TILLY, INC.
1631 WEST ELFINDALE STREET
SPRINGFIELD, MO 65807 (417) 869-6009
ENGINEERING CORPORATION - 000631

JSU0076 & JST0088B

CROSS SECTION
83 OF 198

L:\MoDOT\22004246-00_New\424600\Sheets\J8I3044C & JSU0076\400_NEW_JSU0076_CrossSection_Sheets.dgn 2:33:02 PM 8/20/2024

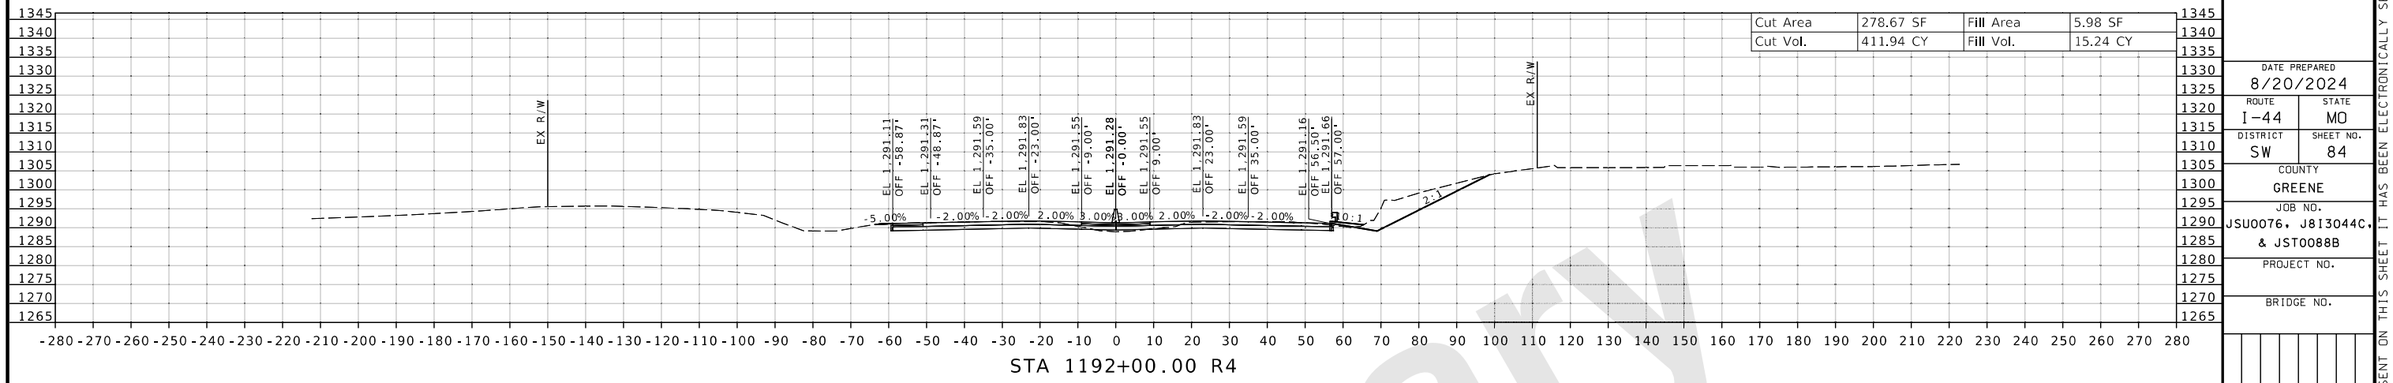

Cut Area	278.67 SF	Fill Area	5.98 SF
Cut Vol.	411.94 CY	Fill Vol.	15.24 CY

STA 1192+00.00 R4

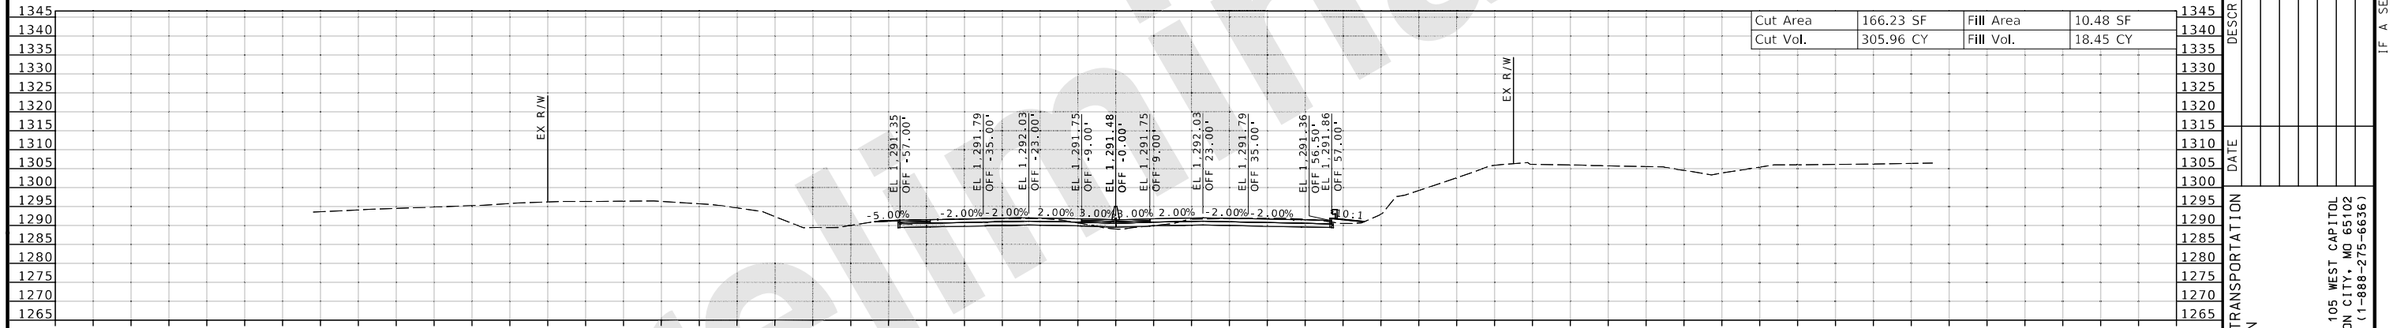

Cut Area	166.23 SF	Fill Area	10.48 SF
Cut Vol.	305.96 CY	Fill Vol.	18.45 CY

STA 1191+50.00 R4

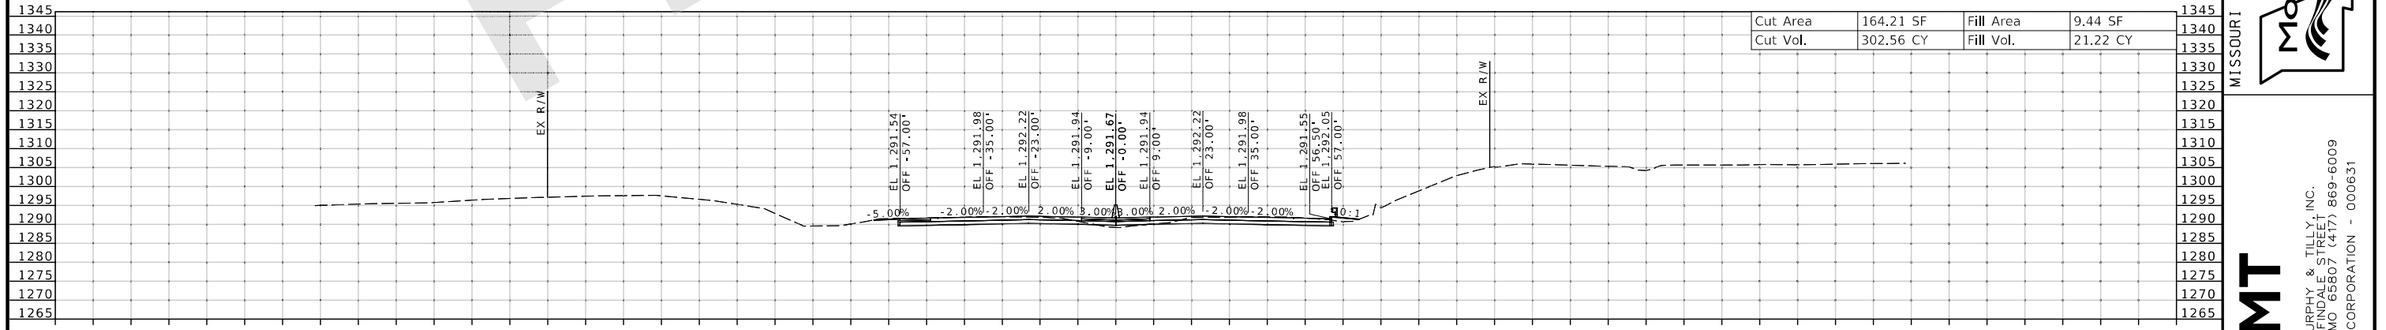

Cut Area	164.21 SF	Fill Area	9.44 SF
Cut Vol.	302.56 CY	Fill Vol.	21.22 CY

STA 1191+00.00 R4

Preliminary

IF A SEAL IS PRESENT ON THIS SHEET IT HAS BEEN ELECTRONICALLY SEALED AND DATED.

DATE PREPARED
8/20/2024

ROUTE	STATE
I-44	MO
DISTRICT	SHEET NO.
SW	84

COUNTY
GREENE

JOB NO.
JSU0076, J8I3044C, & JST0088B

PROJECT NO.

BRIDGE NO.

DESCRIPTION	DATE

MISSOURI HIGHWAYS AND TRANSPORTATION COMMISSION
105 WEST CAPITOL
JEFFERSON CITY, MO 65102
1-888-ASK-MODOT (1-888-275-6636)

CMT
©Copyright CMT, Inc.
CRAWFORD, MURPHY & TILLY, INC.
1631 WEST ELFINDALE STREET
SPRINGFIELD, MO 65807 (417) 869-6009
ENGINEERING CORPORATION - 000631

JSU0076 & JST0088B

CROSS SECTION
84 OF 198

REV.

L:\MoDOT\22004246-00_New\424600\Sheets\J8I3044C & JSU0076\400_NEW_JSU0076_CrossSection_Sheets.dgn 2:33:06 PM 8/20/2024

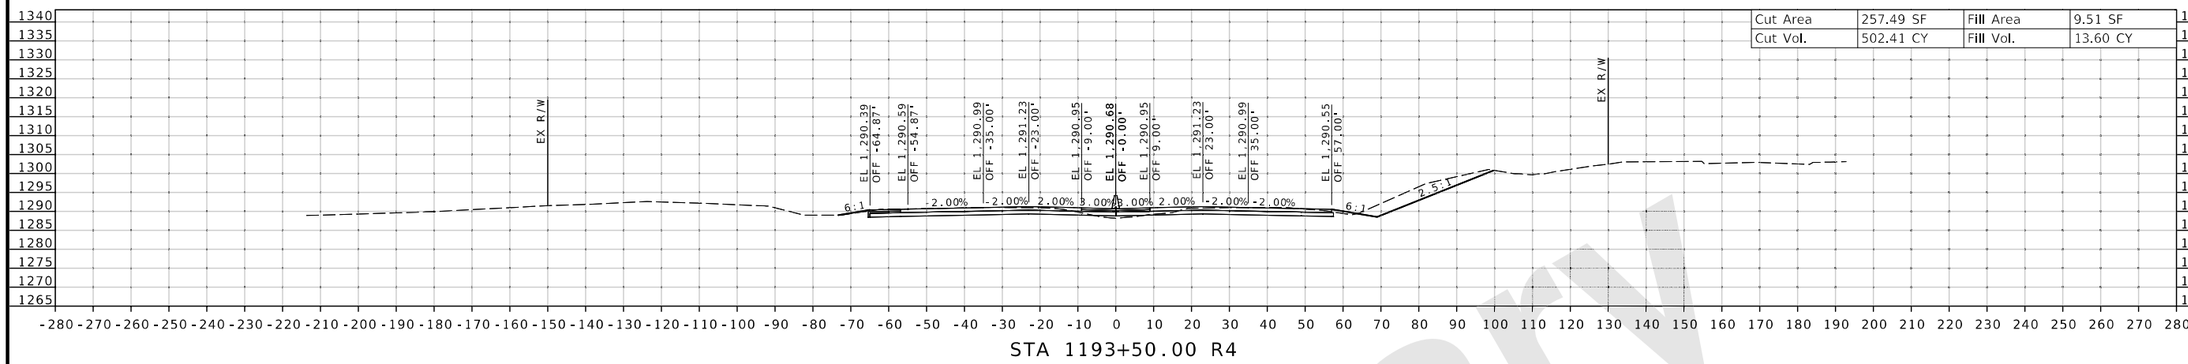

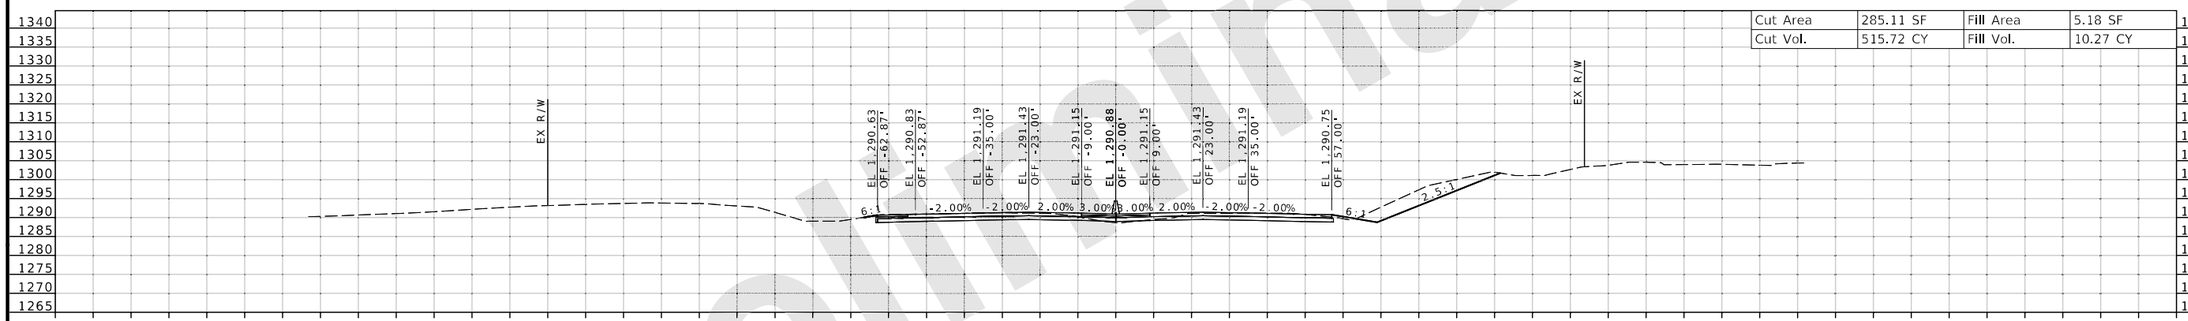

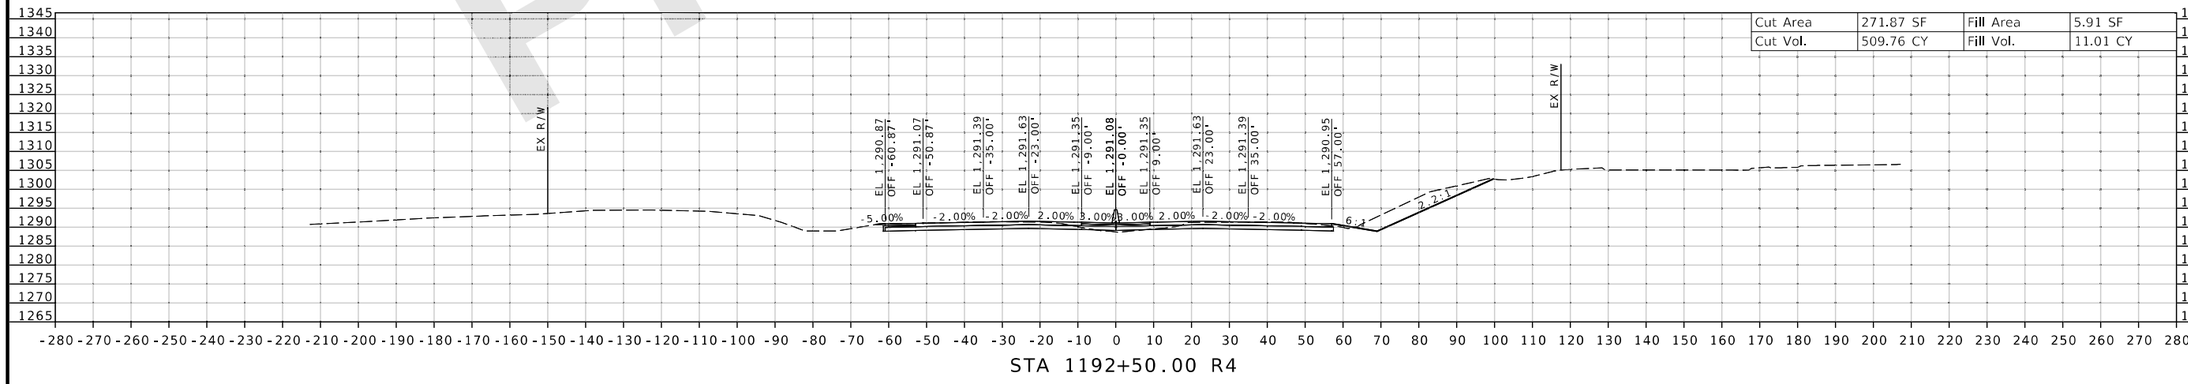

DATE PREPARED
8/20/2024

ROUTE	STATE
I-44	MO
DISTRICT	SHEET NO.
SW	85

COUNTY
GREENE

JOB NO.
JSU0076, J8I3044C, & JST0088B

PROJECT NO.

BRIDGE NO.

DESCRIPTION	DATE

IF A SEAL IS PRESENT ON THIS SHEET IT HAS BEEN ELECTRONICALLY SEALED AND DATED.

MISSOURI HIGHWAYS AND TRANSPORTATION COMMISSION

105 WEST CAPITOL
JEFFERSON CITY, MO 65102
1-888-ASK-MODOT (1-888-275-6636)

CMT
© Copyright CMT, Inc.
CRAWFORD, MURPHY & TILLY, INC.
1631 WEST ELFINDALE STREET
SPRINGFIELD, MO 65807 (417) 869-6009
ENGINEERING CORPORATION - 000631

JSU0076 & JST0088B

CROSS SECTION
85 OF 198

REV.

L:\MoDOT\22004246-00_New\424600\Sheets\J8I3044C & JSU0076\400_NEW_JSU0076_CrossSection_Sheets.dgn 2:33:10 PM 8/20/2024

Preliminary

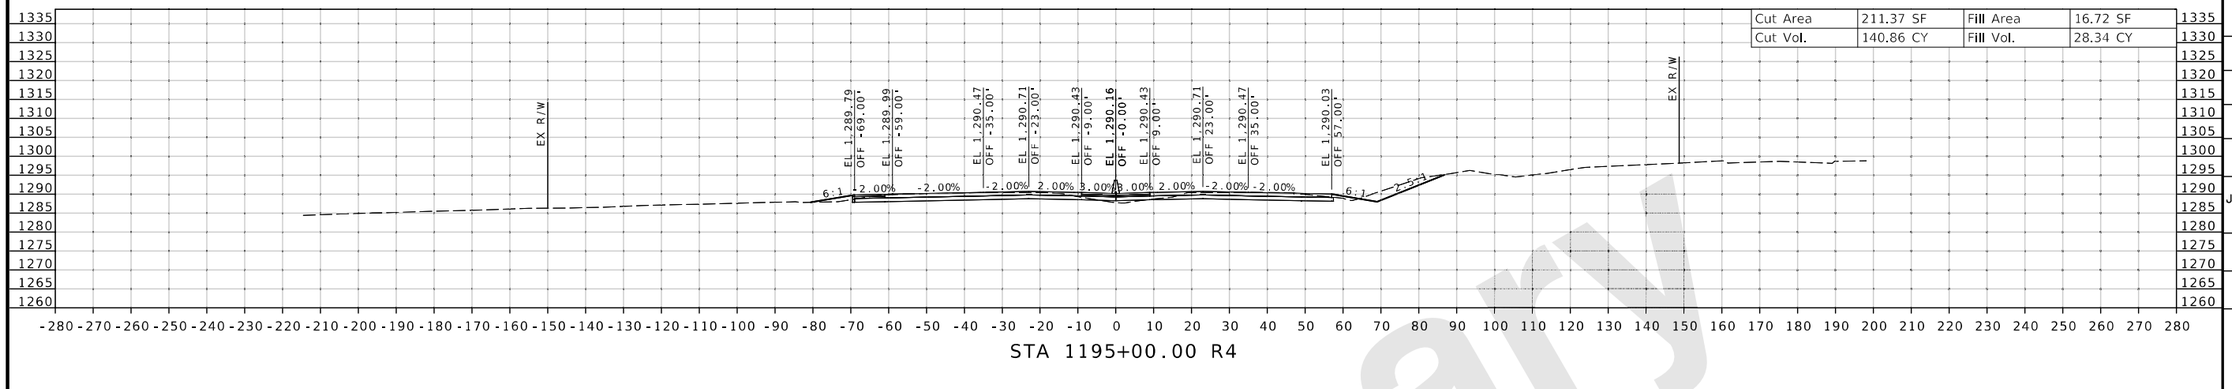

STA 1195+00.00 R4

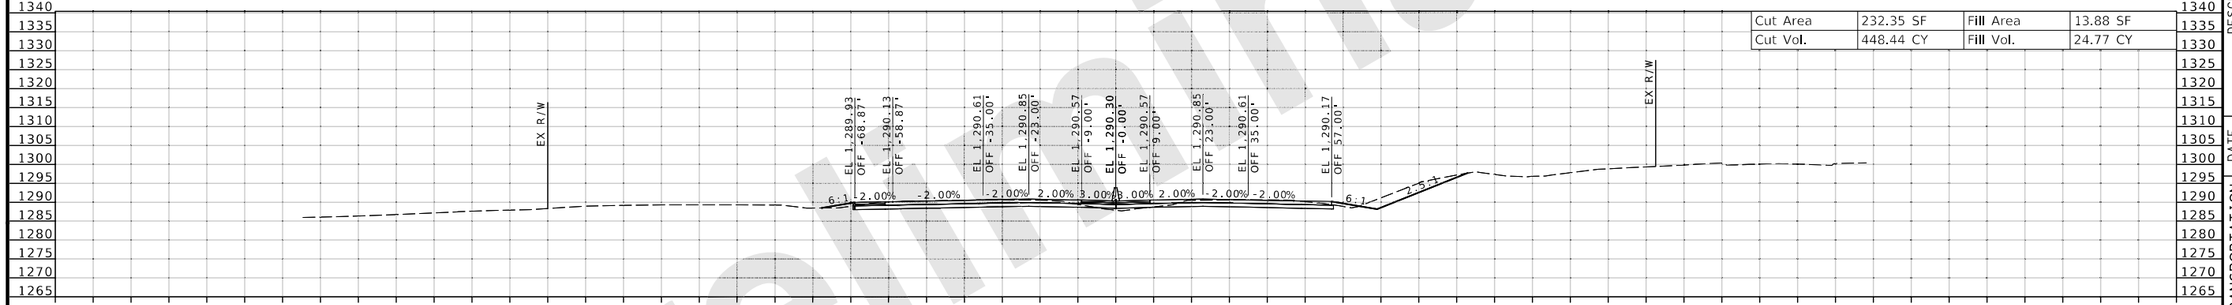

STA 1194+50.00 R4

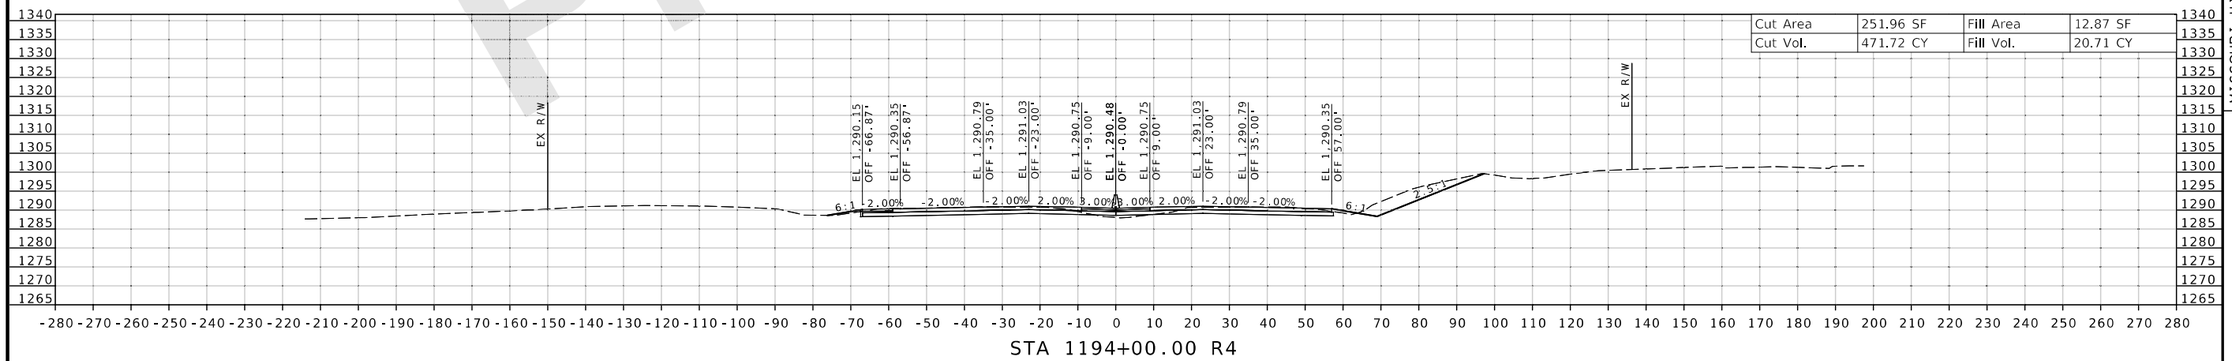

STA 1194+00.00 R4

Preliminary

DATE PREPARED 8/20/2024

ROUTE	STATE
I-44	MO
DISTRICT	SHEET NO.
SW	86

COUNTY: GREENE

JOB NO.: JSU0076, J8I3044C, & JST0088B

PROJECT NO.:

BRIDGE NO.:

DESCRIPTION	DATE

MISSOURI HIGHWAYS AND TRANSPORTATION COMMISSION
105 WEST CAPITOL
JEFFERSON CITY, MO 65102
1-888-ASK-MODOT (1-888-275-6636)

CMT
© Copyright CMT, Inc.
CRAWFORD, MURPHY & TILLY, INC.
1631 WEST ELFINDALE STREET
SPRINGFIELD, MO 65807 (417) 869-6009
ENGINEERING CORPORATION - 000631

IF A SEAL IS PRESENT ON THIS SHEET IT HAS BEEN ELECTRONICALLY SEALED AND DATED.

JSU0076 & JST0088B

CROSS SECTION
86 OF 198

REV.

L:\MoDOT\22004246-00_New\424600\Sheets\J8I3044C & JSU0076\400_NEW_JSU0076_CrossSection_Sheets.dgn 2:33:13 PM 8/20/2024

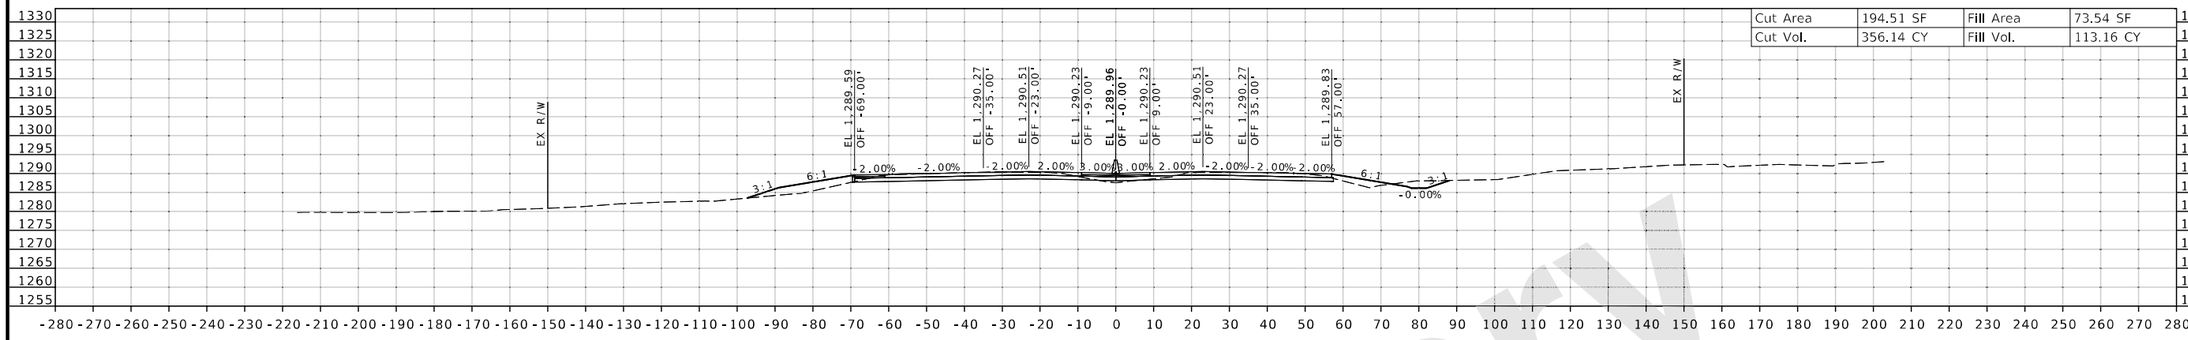

STA 1196+50.00 R4

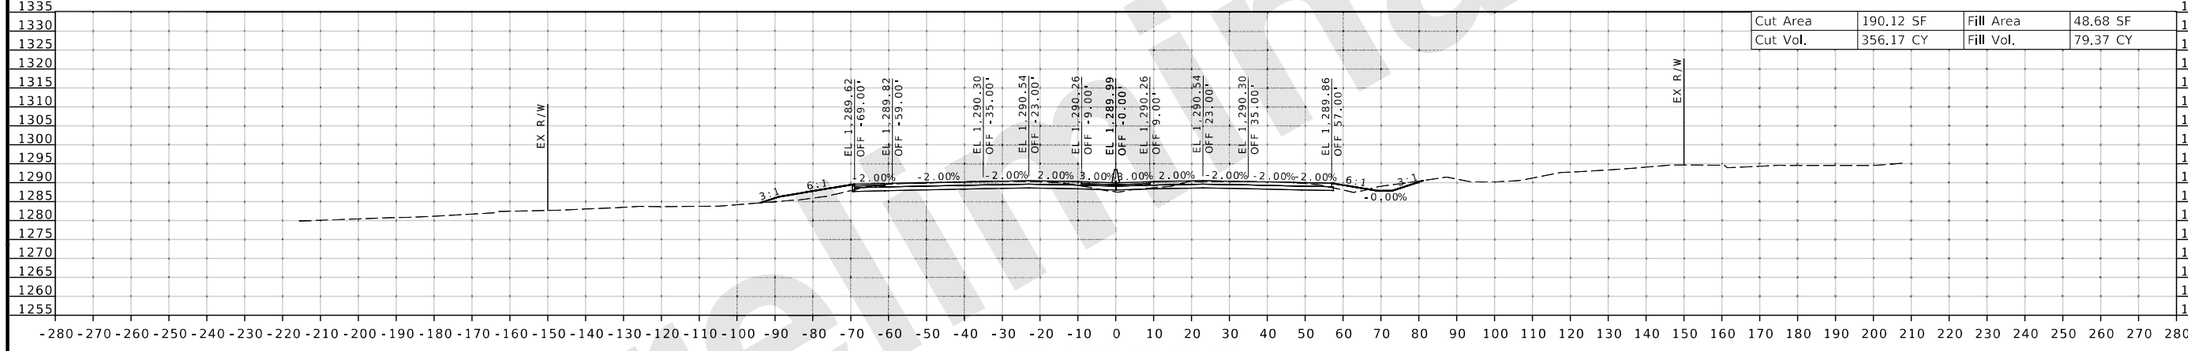

STA 1196+00.00 R4

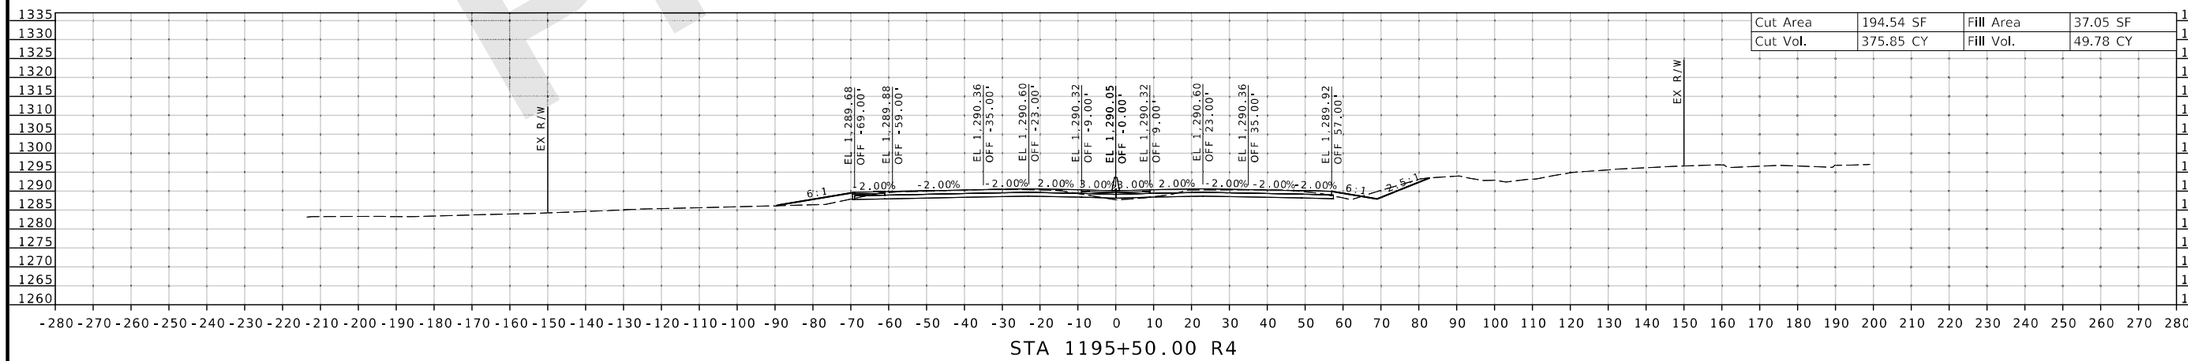

STA 1195+50.00 R4

Preliminary

DATE PREPARED 8/20/2024

ROUTE	STATE
I-44	MO
DISTRICT	SHEET NO.
SW	87

COUNTY: GREENE

JOB NO.: JSU0076, J8I3044C, & JST0088B

PROJECT NO.:

BRIDGE NO.:

DESCRIPTION	DATE

IF A SEAL IS PRESENT ON THIS SHEET IT HAS BEEN ELECTRONICALLY SEALED AND DATED.

MISSOURI HIGHWAYS AND TRANSPORTATION COMMISSION

105 WEST CAPITOL
JEFFERSON CITY, MO 65102
1-888-ASK-MODOT (1-888-275-6636)

CMT
© Copyright CMT, Inc.
CRAWFORD, MURPHY & TILLY, INC.
1631 WEST ELFINDALE STREET
SPRINGFIELD, MO 65807 (417) 869-6009
ENGINEERING CORPORATION - 000631

JSU0076 & JST0088B

CROSS SECTION
87 OF 198

REV.

L:\MoDOT\22004246-00_New\424600\Sheets\J8I3044C & JSU0076\400_NEW_JSU0076_CrossSection_Sheets.dgn 2:33:17 PM 8/20/2024

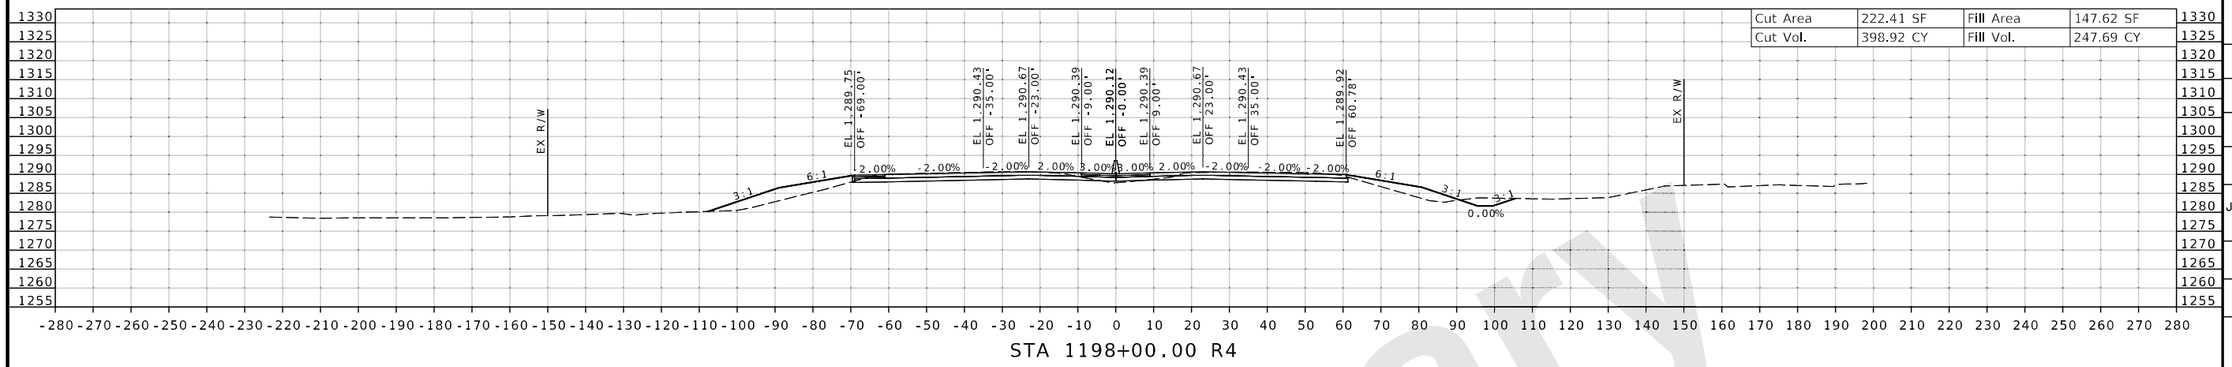

STA 1198+00.00 R4

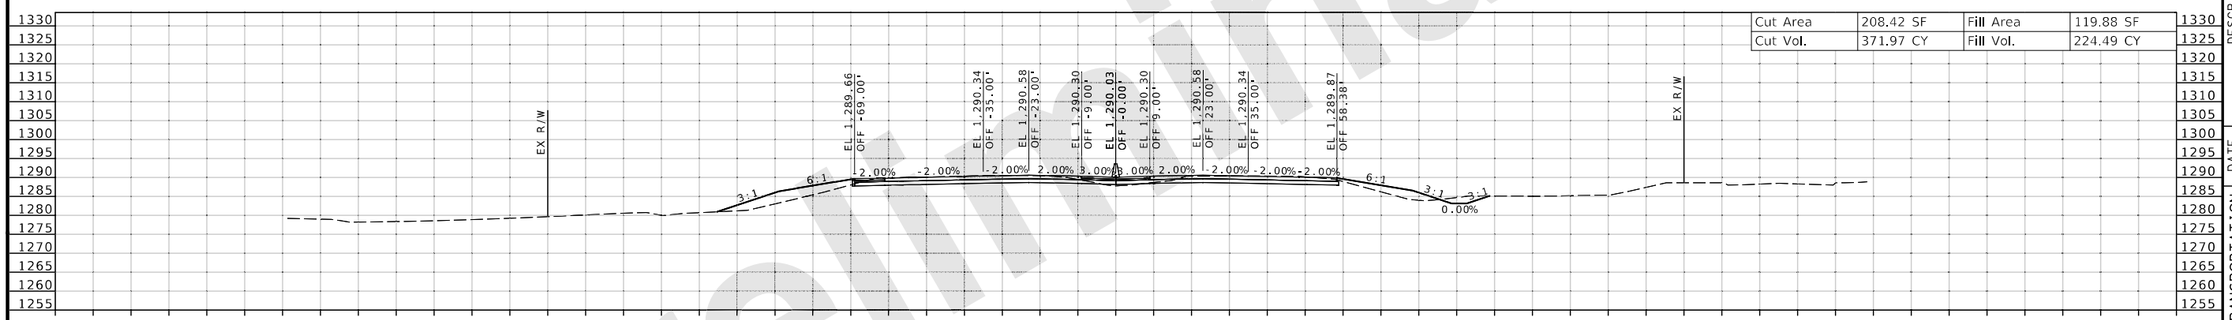

STA 1197+50.00 R4

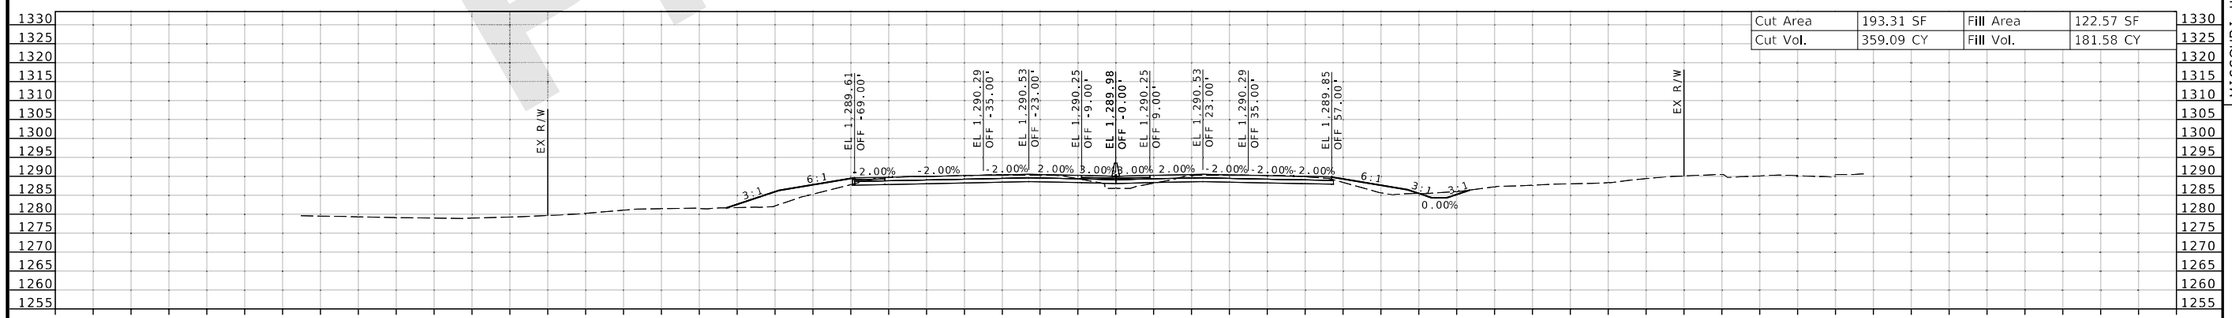

STA 1197+00.00 R4

Preliminary

DATE PREPARED
8/20/2024

ROUTE	STATE
I-44	MO
DISTRICT	SHEET NO.
SW	88

COUNTY
GREENE

JOB NO.
JSU0076, J8I3044C, & JST0088B

PROJECT NO.

BRIDGE NO.

IF A SEAL IS PRESENT ON THIS SHEET IT HAS BEEN ELECTRONICALLY SEALED AND DATED.

REV.	DESCRIPTION	DATE

MISSOURI HIGHWAYS AND TRANSPORTATION COMMISSION
105 WEST CAPITOL
JEFFERSON CITY, MO 65102
1-888-ASK-MODOT (1-888-275-6636)

CMT
CRAWFORD, MURPHY & TILLY, INC.
1631 WEST ELFINDALE STREET
SPRINGFIELD, MO 65807 (417) 869-6009
ENGINEERING CORPORATION - 000631
© Copyright CMT, Inc.

JSU0076 & JST0088B
CROSS SECTION
88 OF 198

L:\MoDOT\22004246-00_New\424600\Sheets\J8I3044C & JSU0076\400_NEW_JSU0076_CrossSection_Sheets.dgn 2:33:21 PM 8/20/2024

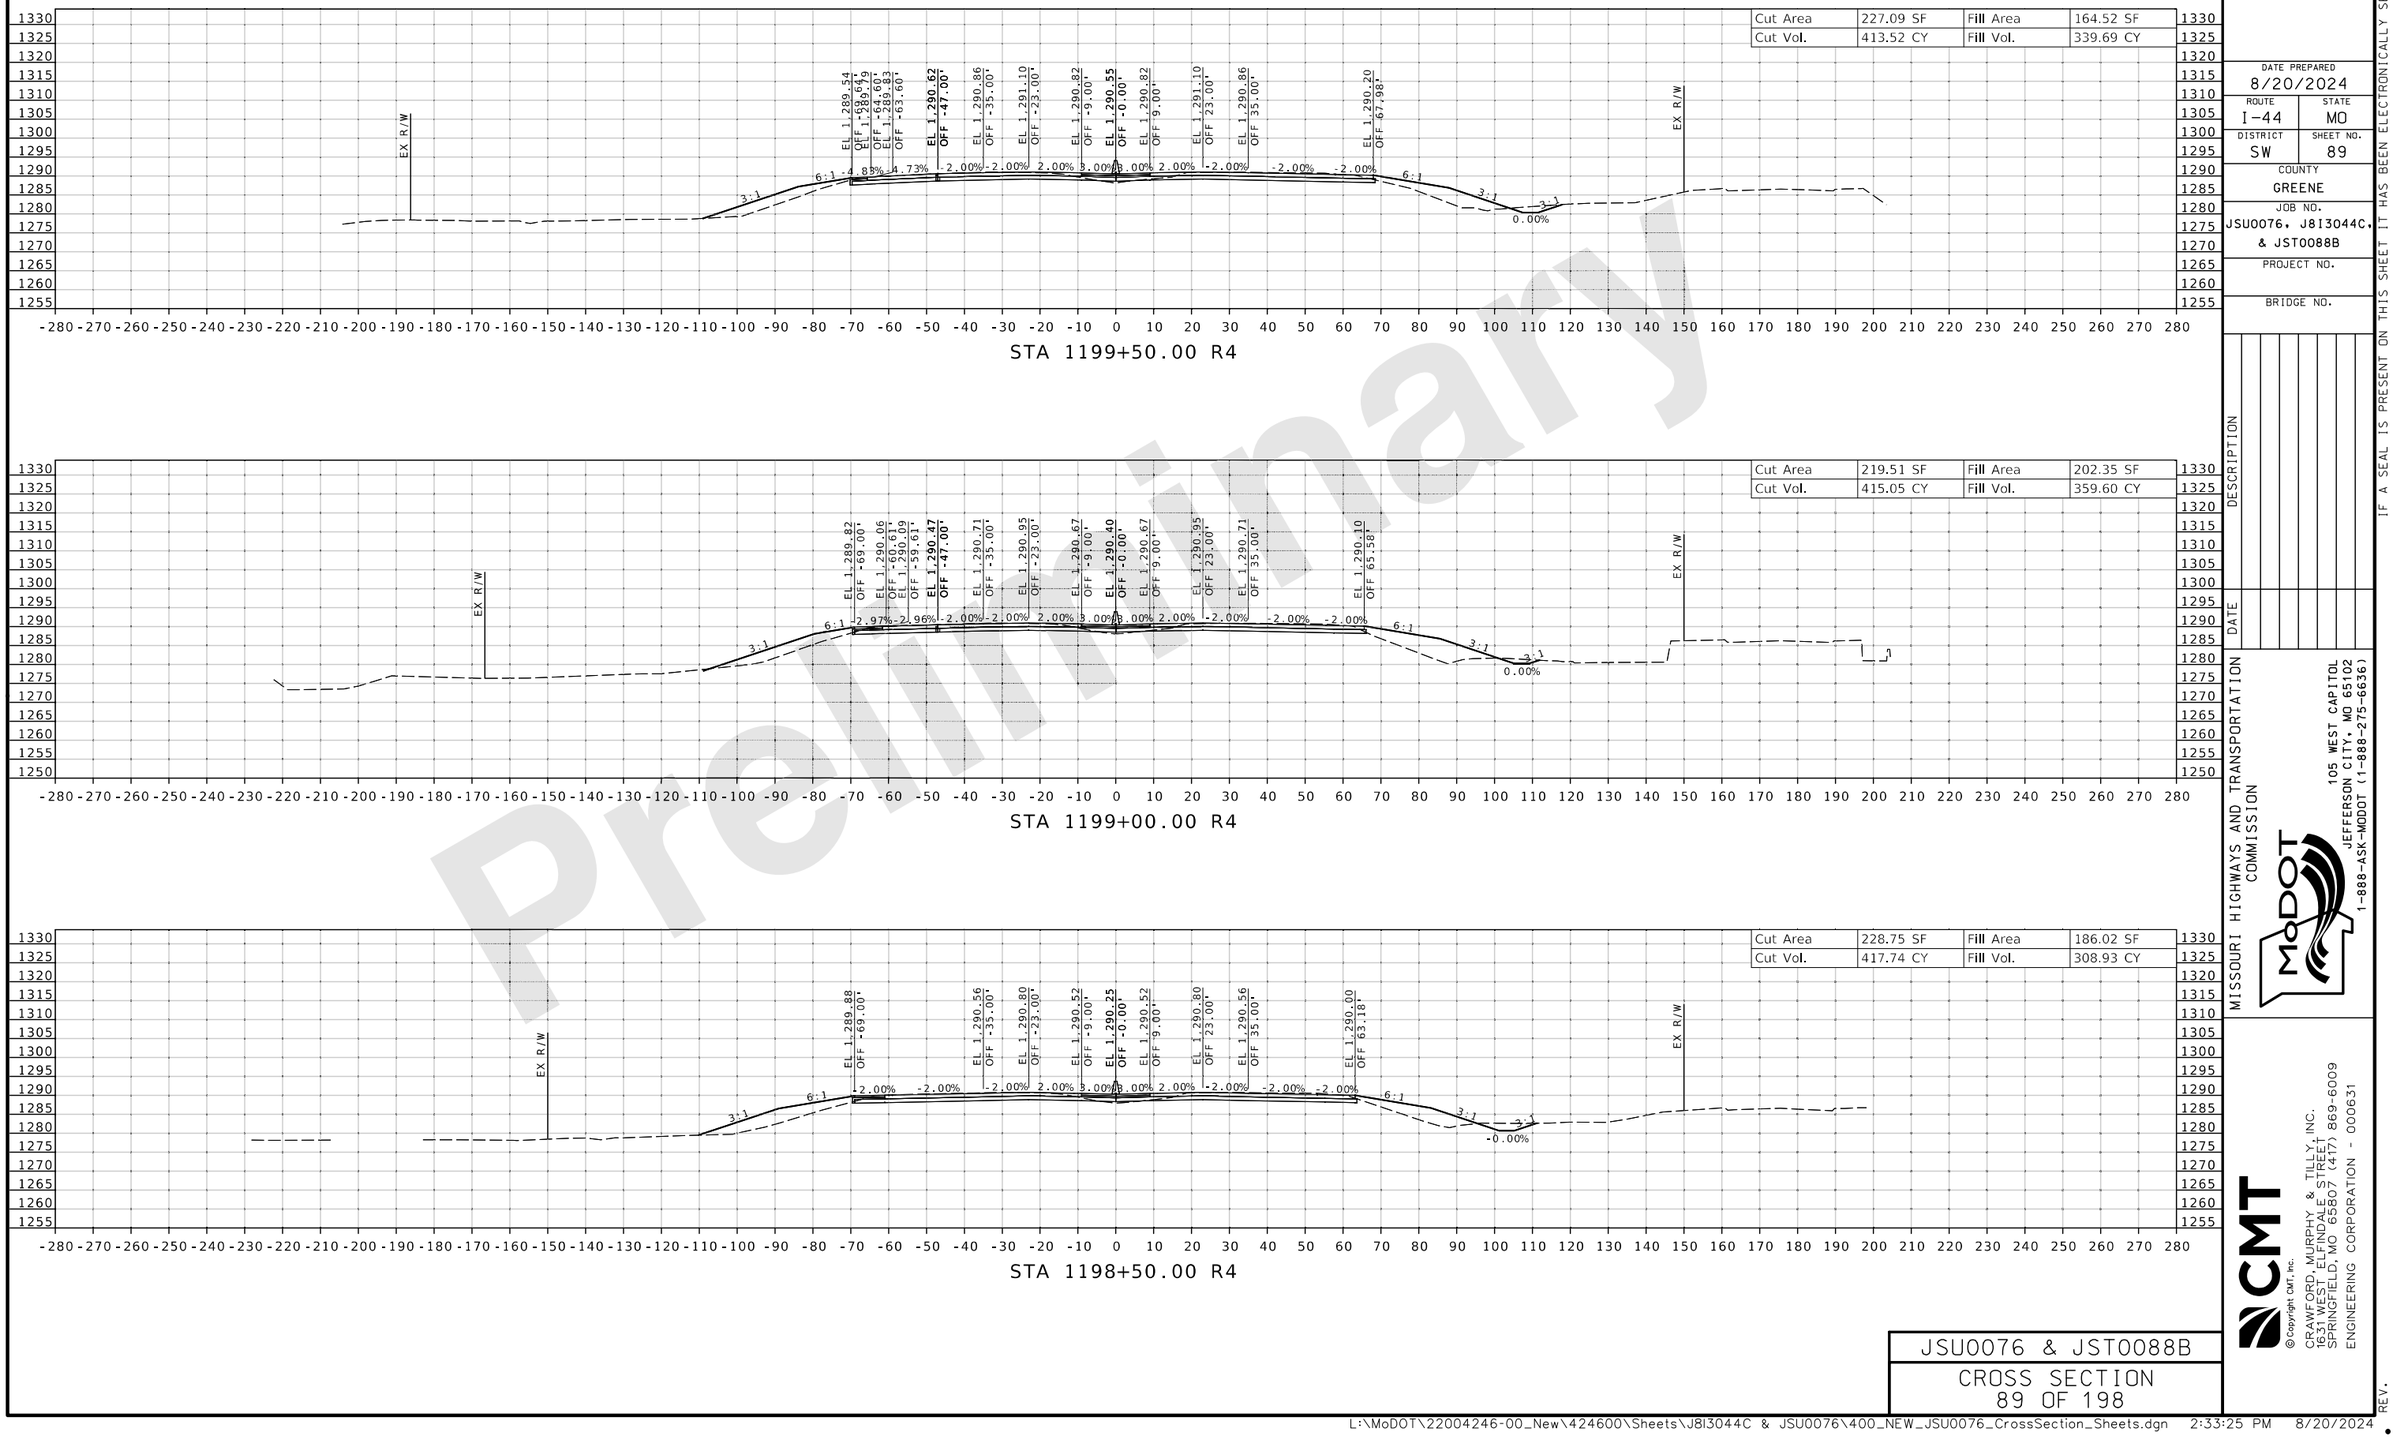

DATE PREPARED
8/20/2024

ROUTE	STATE
I-44	MO
DISTRICT	SHEET NO.
SW	89

COUNTY
GREENE

JOB NO.
JSU0076, J8I3044C, & JST0088B

PROJECT NO.

BRIDGE NO.

DATE	DESCRIPTION	REV.

IF A SEAL IS PRESENT ON THIS SHEET IT HAS BEEN ELECTRONICALLY SEALED AND DATED.

MISSOURI HIGHWAYS AND TRANSPORTATION COMMISSION
105 WEST CAPITOL
JEFFERSON CITY, MO 65102
1-888-ASK-MODOT (1-888-275-6636)

CMT
© Copyright CMT, Inc.
CRAWFORD, MURPHY & TILLY, INC.
1631 WEST ELFINDALE STREET
SPRINGFIELD, MO 65807 (417) 869-6009
ENGINEERING CORPORATION - 000631

JSU0076 & JST0088B

CROSS SECTION
89 OF 198

Preliminary

L:\MoDOT\22004246-00_New\424600\Sheets\J8I3044C & JSU0076\400_NEW_JSU0076_CrossSection_Sheets.dgn 2:33:25 PM 8/20/2024

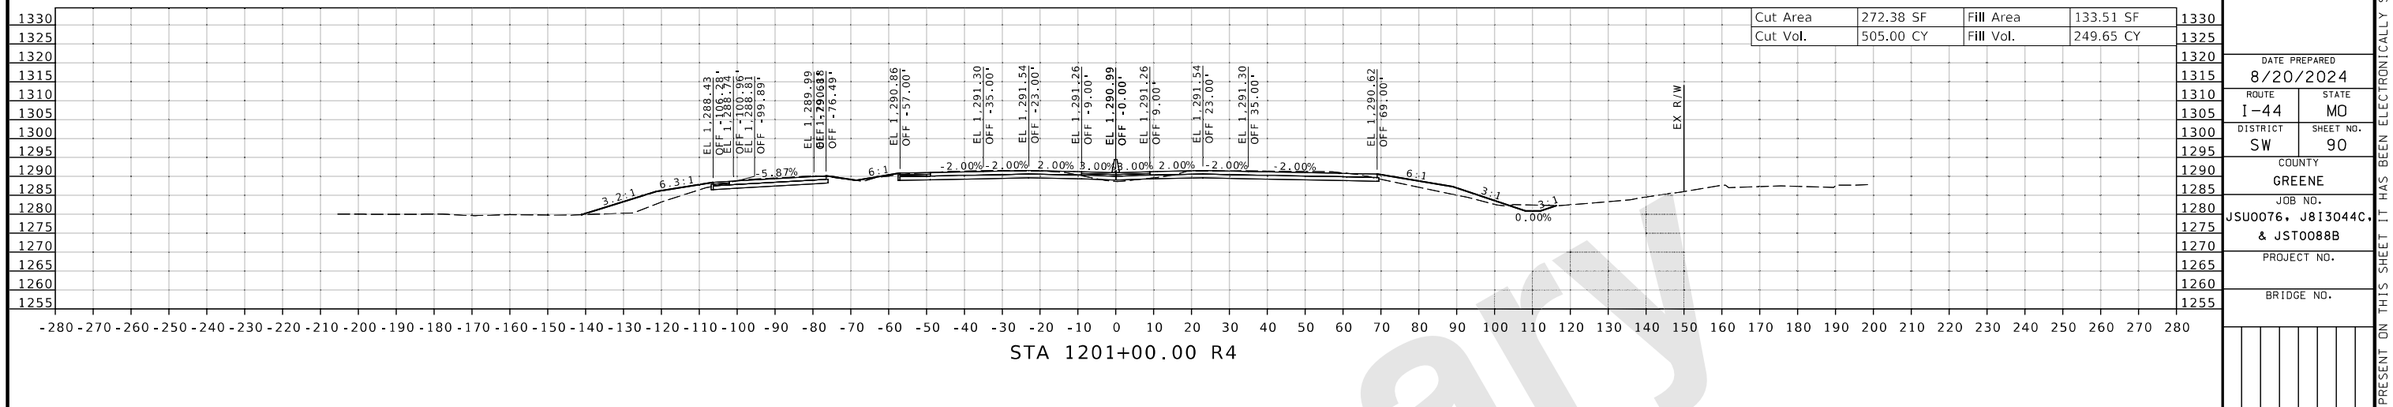

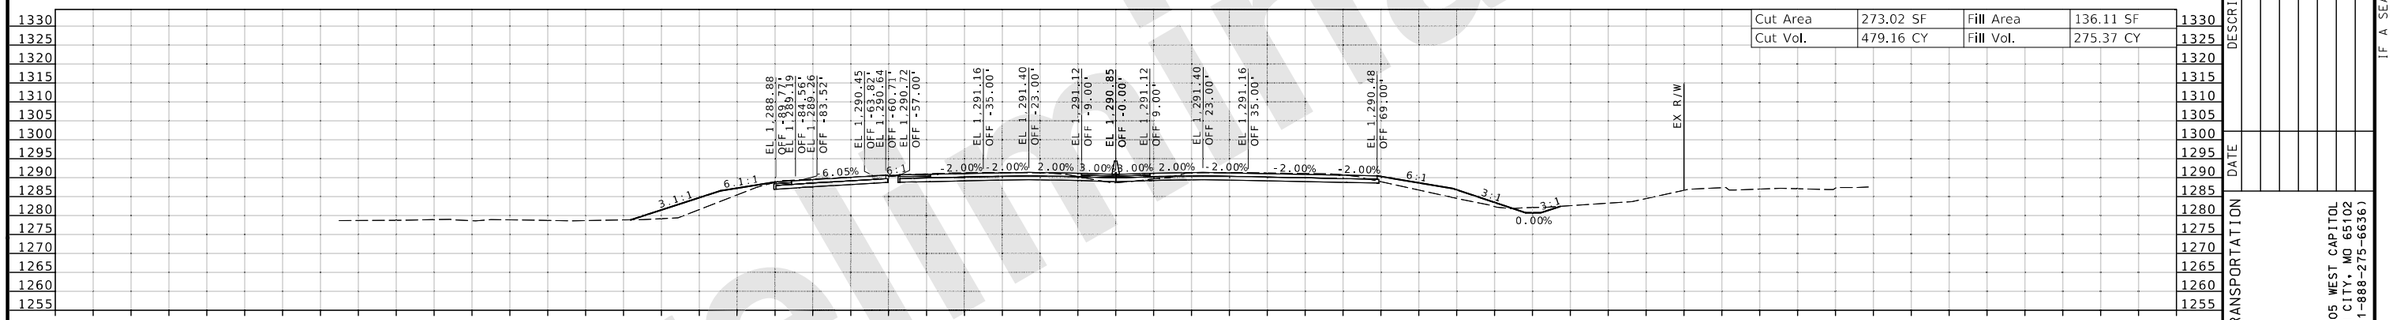

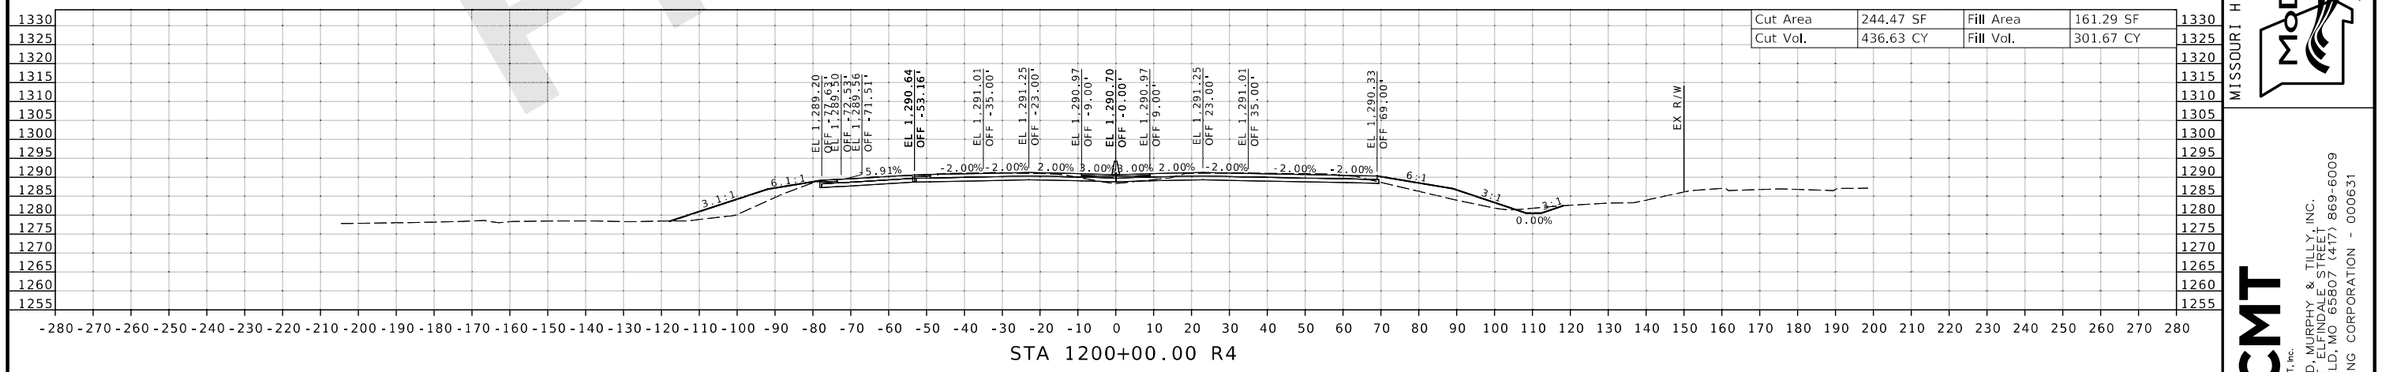

Preliminary

DATE PREPARED 8/20/2024
ROUTE I-44 | STATE MO
DISTRICT SW | SHEET NO. 90
COUNTY GREENE
JOB NO. JSU0076, J8I3044C, & JST0088B
PROJECT NO.
BRIDGE NO.

DESCRIPTION | DATE | REV.

MISSOURI HIGHWAYS AND TRANSPORTATION COMMISSION
105 WEST CAPITOL
JEFFERSON CITY, MO 65102
1-888-ASK-MODOT (1-888-275-6636)

CMT
CRAWFORD, MURPHY & TILLY, INC.
1631 WEST ELFINDALE STREET
SPRINGFIELD, MO 65807 (417) 869-6009
ENGINEERING CORPORATION - 000631
©Copyright CMT, Inc.

IF A SEAL IS PRESENT ON THIS SHEET IT HAS BEEN ELECTRONICALLY SEALED AND DATED.

JSU0076 & JST0088B
CROSS SECTION
90 OF 198

L:\MoDOT\22004246-00_New\424600\Sheets\J8I3044C & JSU0076\400_NEW_JSU0076_CrossSection_Sheets.dgn 2:33:29 PM 8/20/2024

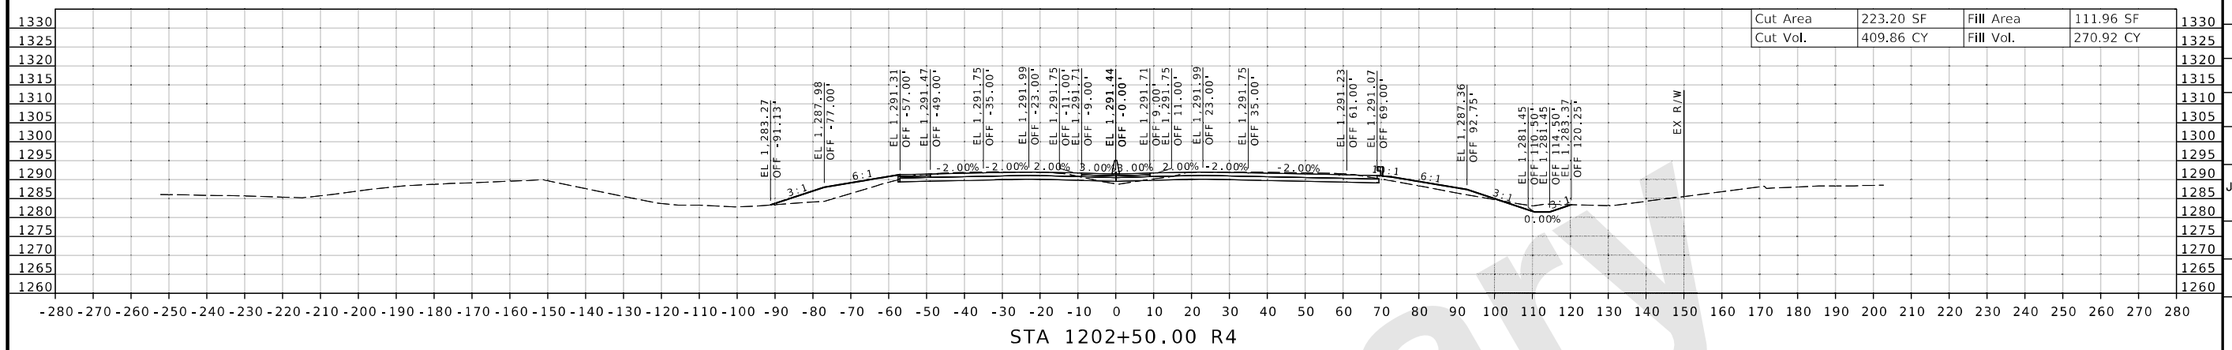

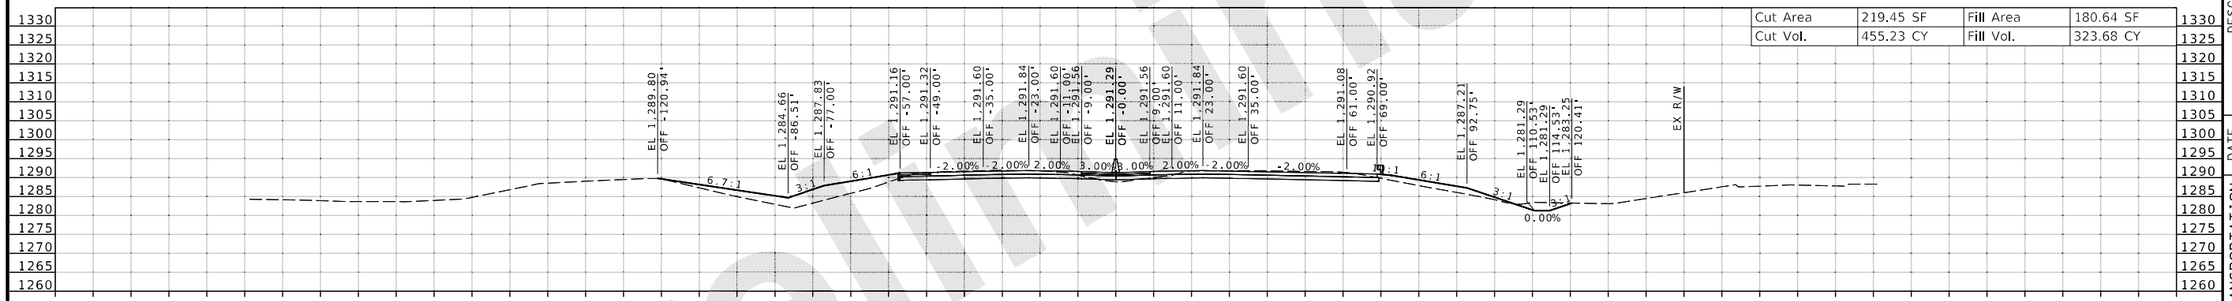

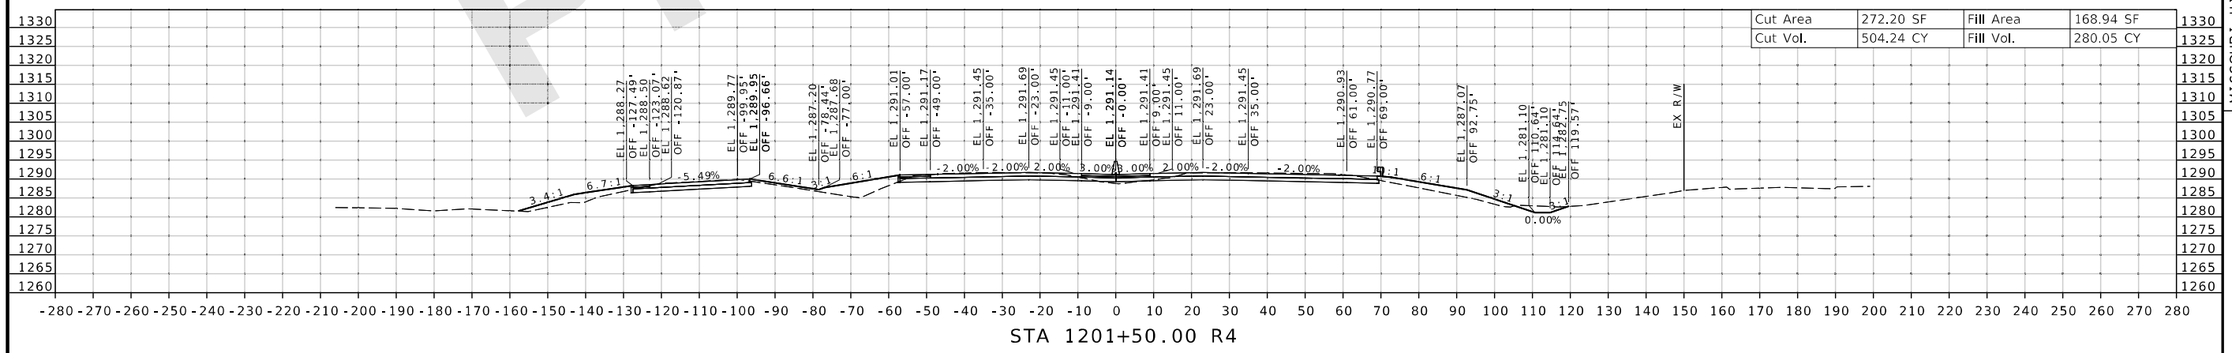

DATE PREPARED
8/20/2024
ROUTE: I-44 / STATE: MO
DISTRICT: SW / SHEET NO.: 91
COUNTY: GREENE
JOB NO.: JSU0076, J8I3044C, & JST0088B
PROJECT NO.
BRIDGE NO.

IF A SEAL IS PRESENT ON THIS SHEET IT HAS BEEN ELECTRONICALLY SEALED AND DATED.

REV.	DESCRIPTION	DATE

MISSOURI HIGHWAYS AND TRANSPORTATION COMMISSION
105 WEST CAPITOL
JEFFERSON CITY, MO 65102
1-888-ASK-MODOT (1-888-275-6636)

CMT
CRAWFORD, MURPHY & TILLY, INC.
1631 WEST ELFINDALE STREET
SPRINGFIELD, MO 65807 (417) 869-6009
ENGINEERING CORPORATION - 000631
©Copyright CMT, Inc.

JSU0076 & JST0088B

CROSS SECTION
91 OF 198

Preliminary

L:\MoDOT\22004246-00_New\424600\Sheets\J8I3044C & JSU0076\400_NEW_JSU0076_CrossSection_Sheets.dgn 2:33:33 PM 8/20/2024

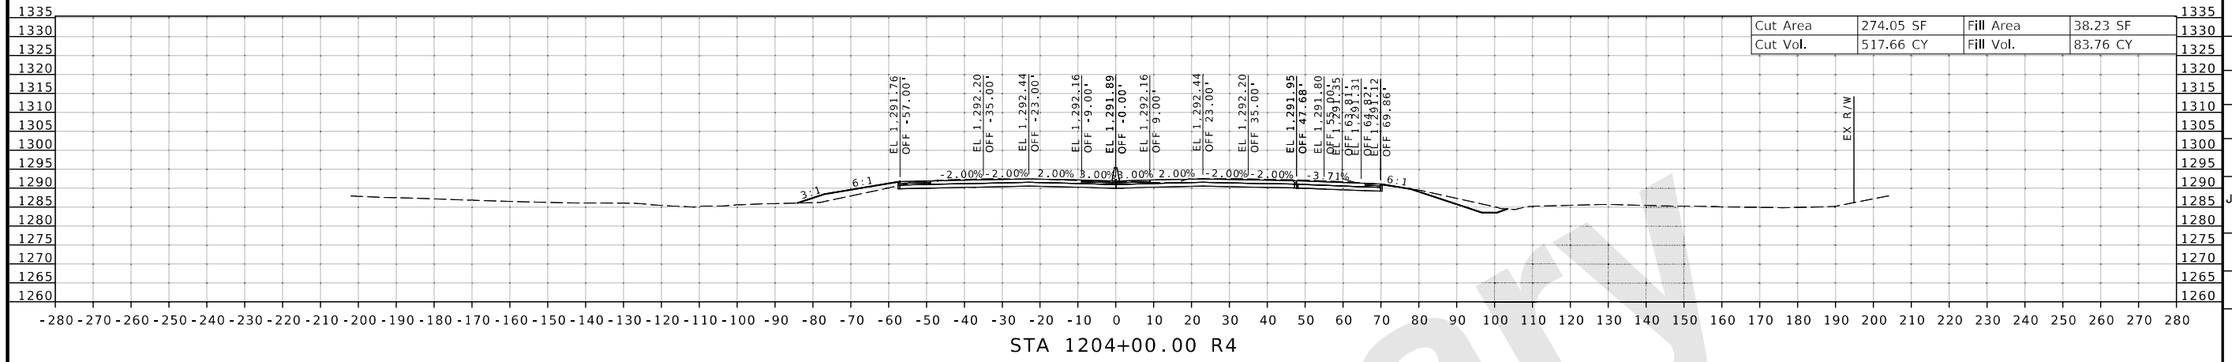

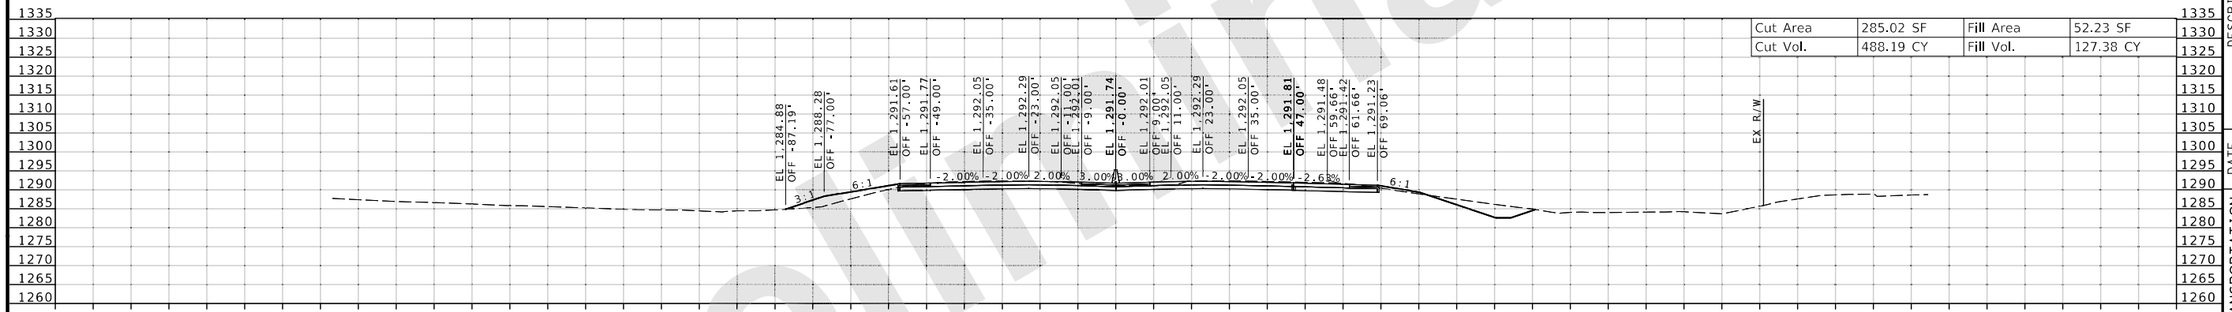

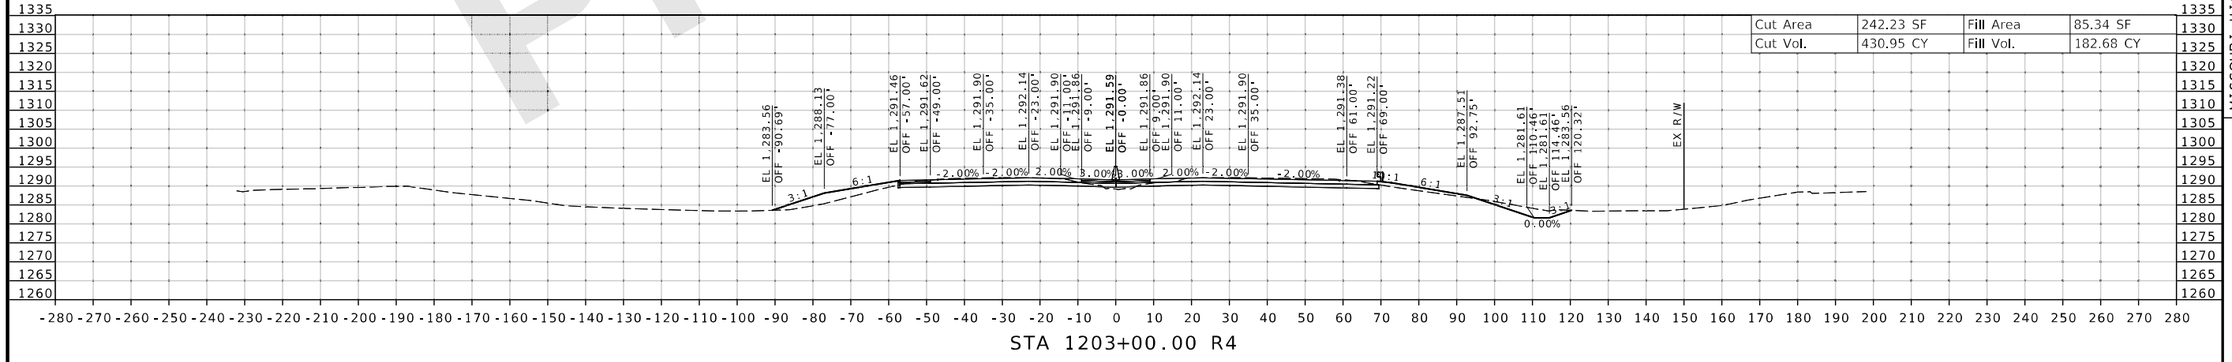

DATE PREPARED
8/20/2024

ROUTE	STATE
I-44	MO
DISTRICT	SHEET NO.
SW	92

COUNTY
GREENE

JOB NO.
JSU0076, J8I3044C, & JST0088B

PROJECT NO.

BRIDGE NO.

DESCRIPTION | DATE

MISSOURI HIGHWAYS AND TRANSPORTATION COMMISSION

105 WEST CAPITOL
JEFFERSON CITY, MO 65102
1-888-ASK-MODOT (1-888-275-6636)

CMT
© Copyright CMT, Inc.
CRAWFORD, MURPHY & TILLY, INC.
1631 WEST ELFINDALE STREET
SPRINGFIELD, MO 65807 (417) 869-6009
ENGINEERING CORPORATION - 000631

JSU0076 & JST0088B

CROSS SECTION
92 OF 198

REV.

IF A SEAL IS PRESENT ON THIS SHEET IT HAS BEEN ELECTRONICALLY SEALED AND DATED.

Preliminary

L:\MoDOT\22004246-00_New\424600\Sheets\J8I3044C & JSU0076\400_NEW_JSU0076_CrossSection_Sheets.dgn 2:33:37 PM 8/20/2024

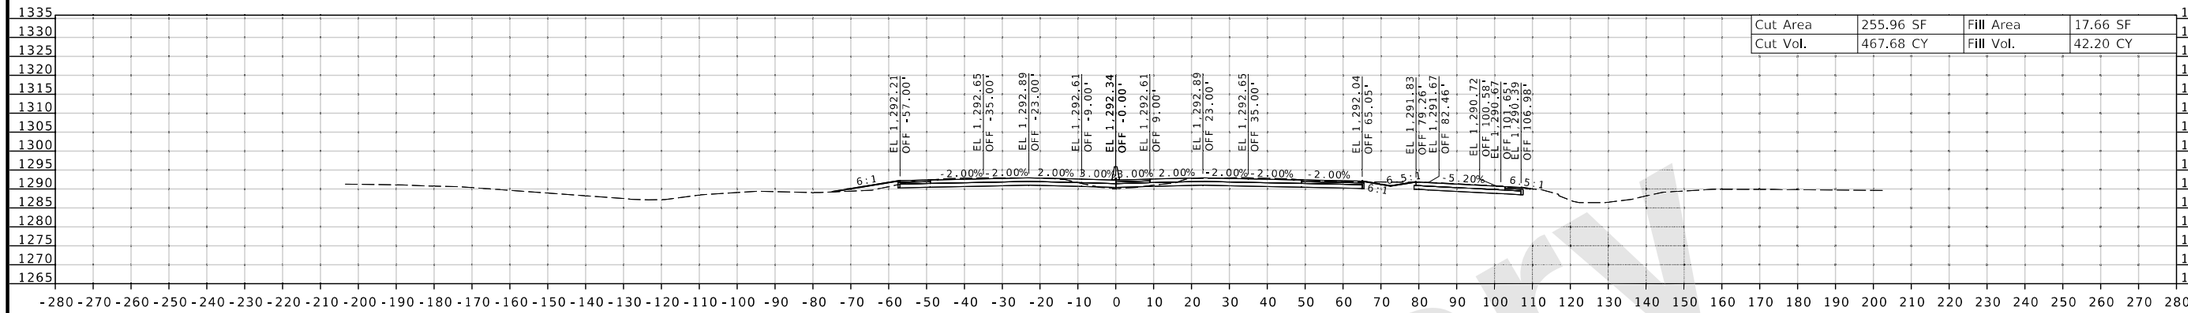

Cut Area	255.96 SF	Fill Area	17.66 SF
Cut Vol.	467.68 CY	Fill Vol.	42.20 CY

STA 1205+50.00 R4

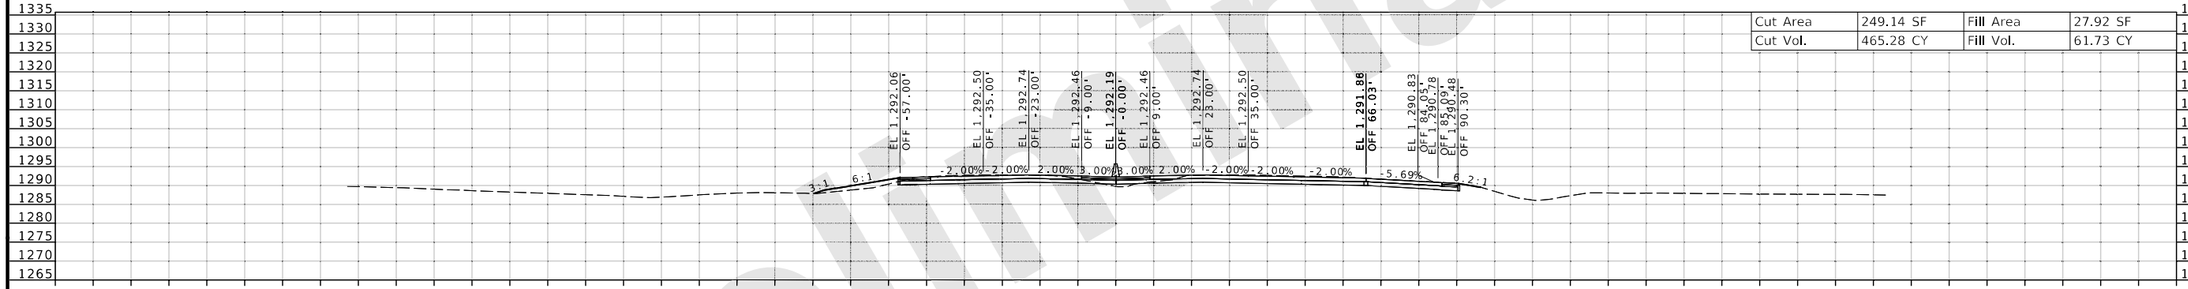

Cut Area	249.14 SF	Fill Area	27.92 SF
Cut Vol.	465.28 CY	Fill Vol.	61.73 CY

STA 1205+00.00 R4

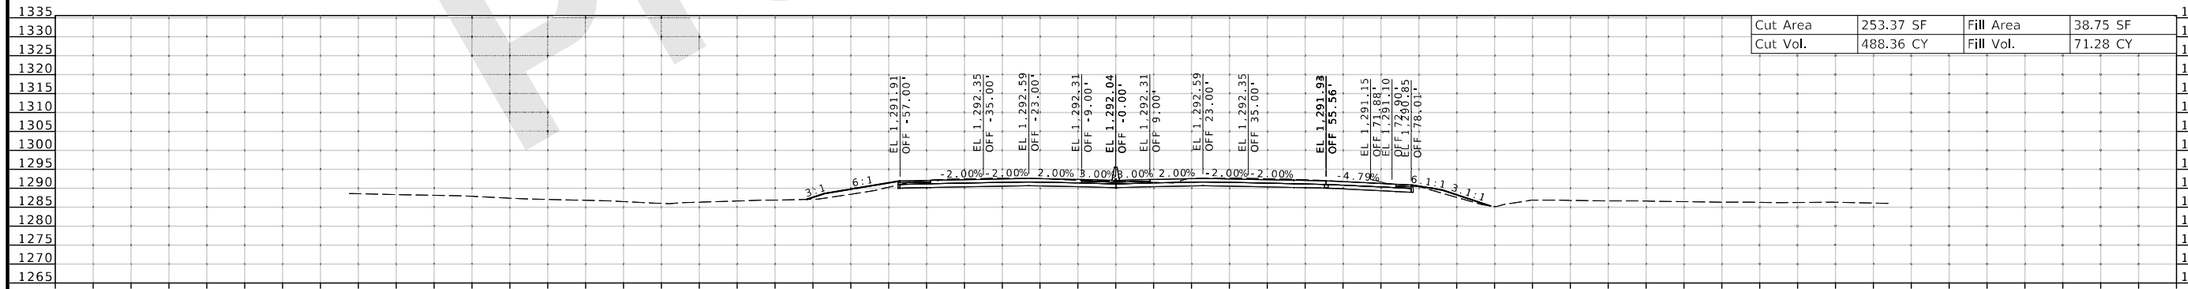

Cut Area	253.37 SF	Fill Area	38.75 SF
Cut Vol.	488.36 CY	Fill Vol.	71.28 CY

STA 1204+50.00 R4

Preliminary

IF A SEAL IS PRESENT ON THIS SHEET IT HAS BEEN ELECTRONICALLY SEALED AND DATED.

DATE PREPARED 8/20/2024

ROUTE I-44 | STATE MO

DISTRICT SW | SHEET NO. 93

COUNTY GREENE

JOB NO. JSU0076, J8I3044C, & JST0088B

PROJECT NO.

BRIDGE NO.

DESCRIPTION | DATE | REV.

MISSOURI HIGHWAYS AND TRANSPORTATION COMMISSION

105 WEST CAPITOL
JEFFERSON CITY, MO 65102
1-888-ASK-MODOT (1-888-275-6636)

CMT

© Copyright CMT, Inc.

CRAWFORD, MURPHY & TILLY, INC.
1631 WEST ELFINDALE STREET
SPRINGFIELD, MO 65807 (417) 869-6009
ENGINEERING CORPORATION - 000631

JSU0076 & JST0088B

CROSS SECTION
93 OF 198

L:\MoDOT\22004246-00_New\424600\Sheets\J8I3044C & JSU0076\400_NEW_JSU0076_CrossSection_Sheets.dgn 2:33:41 PM 8/20/2024

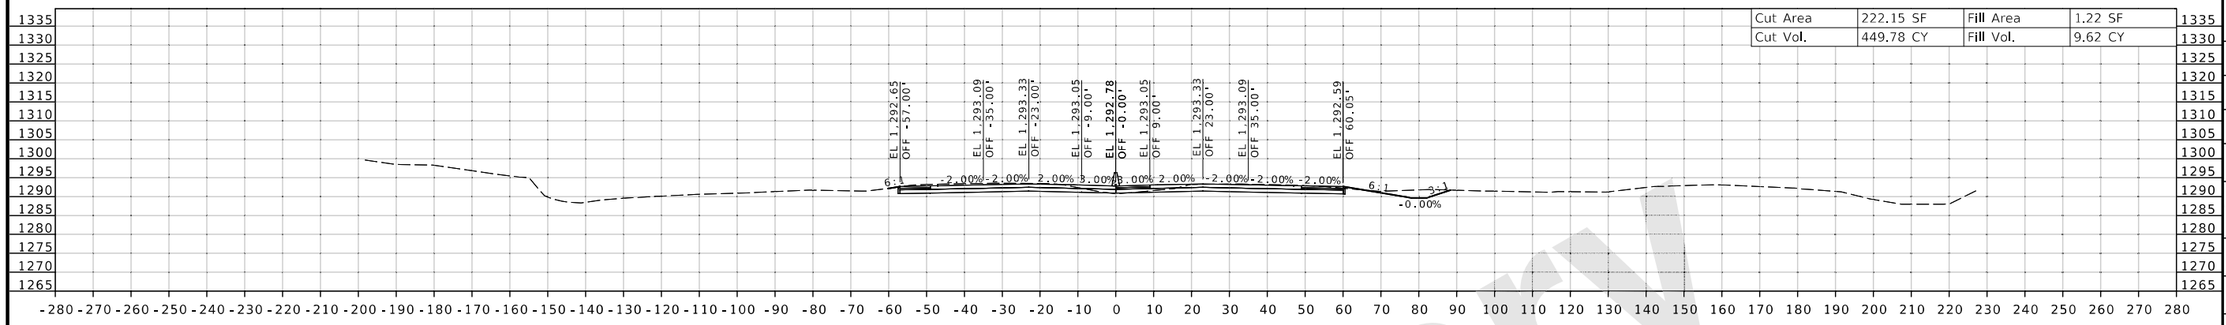

STA 1207+00.00 R4

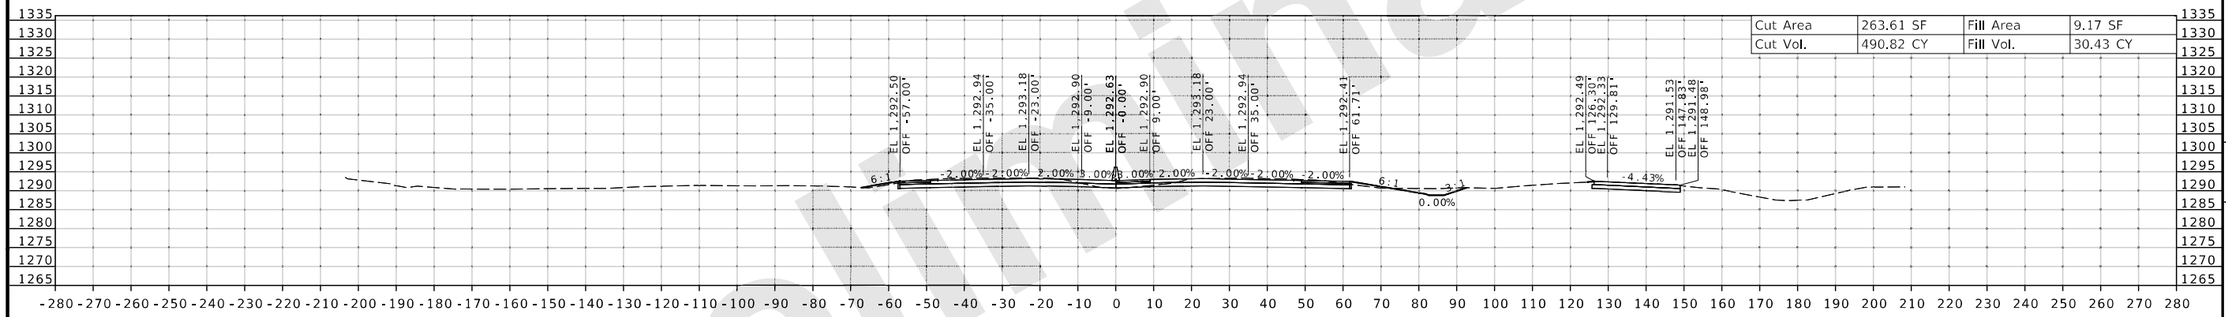

STA 1206+50.00 R4

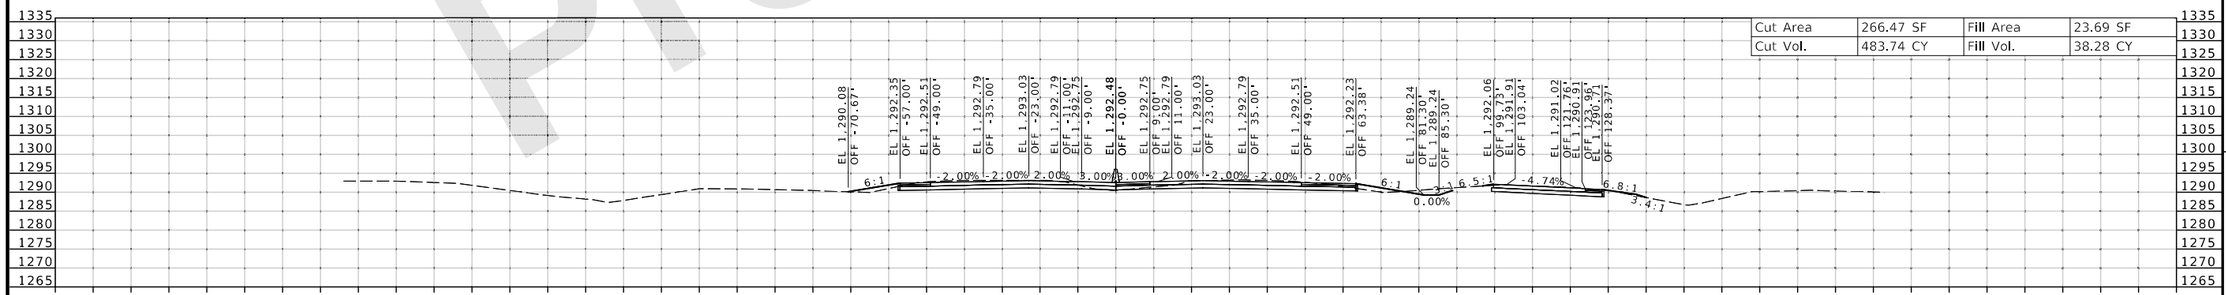

STA 1206+00.00 R4

Preliminary

DATE PREPARED 8/20/2024

ROUTE	STATE
I-44	MO
DISTRICT	SHEET NO.
SW	94

COUNTY: GREENE

JOB NO.: JSU0076, J8I3044C, & JST0088B

PROJECT NO.:

BRIDGE NO.:

IF A SEAL IS PRESENT ON THIS SHEET IT HAS BEEN ELECTRONICALLY SEALED AND DATED.

REV.	DESCRIPTION	DATE

MISSOURI HIGHWAYS AND TRANSPORTATION COMMISSION

105 WEST CAPITOL
JEFFERSON CITY, MO 65102
1-888-ASK-MODOT (1-888-275-6636)

CMT
©Copyright CMT, Inc.
CRAWFORD, MURPHY & TILLY, INC.
1631 WEST ELFINDALE STREET
SPRINGFIELD, MO 65807 (417) 869-6009
ENGINEERING CORPORATION - 000631

JSU0076 & JST0088B

CROSS SECTION
94 OF 198

L:\MoDOT\22004246-00_New\424600\Sheets\J8I3044C & JSU0076\400_NEW_JSU0076_CrossSection_Sheets.dgn 2:33:44 PM 8/20/2024

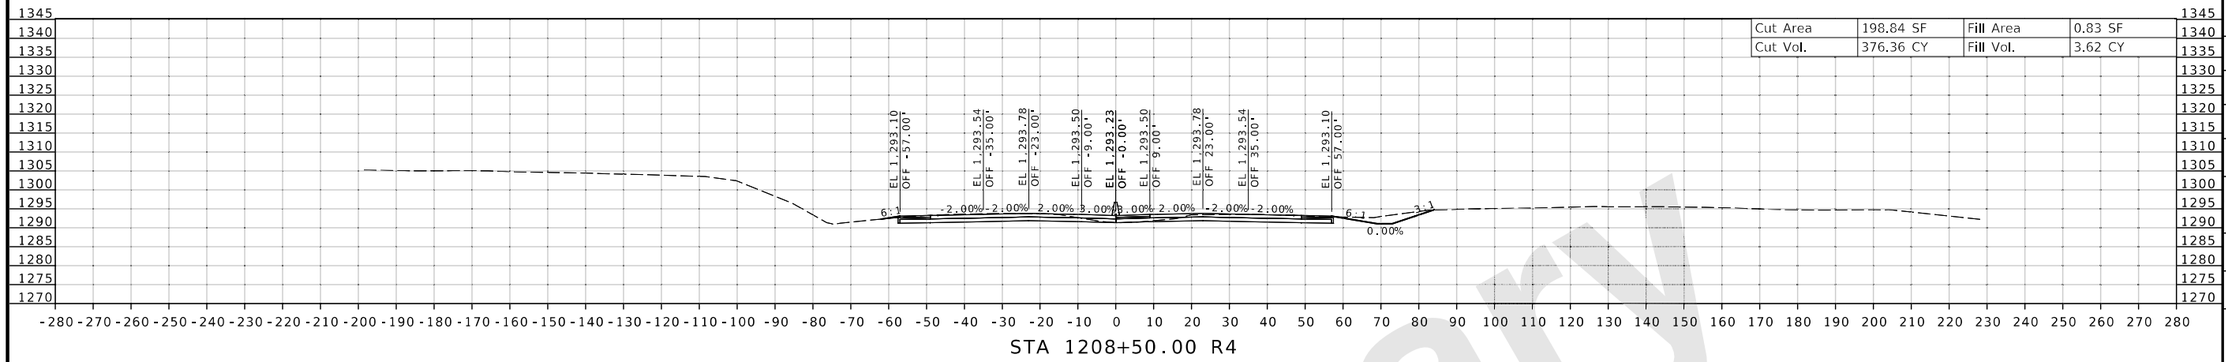

Cut Area	198.84 SF	Fill Area	0.83 SF
Cut Vol.	376.36 CY	Fill Vol.	3.62 CY

STA 1208+50.00 R4

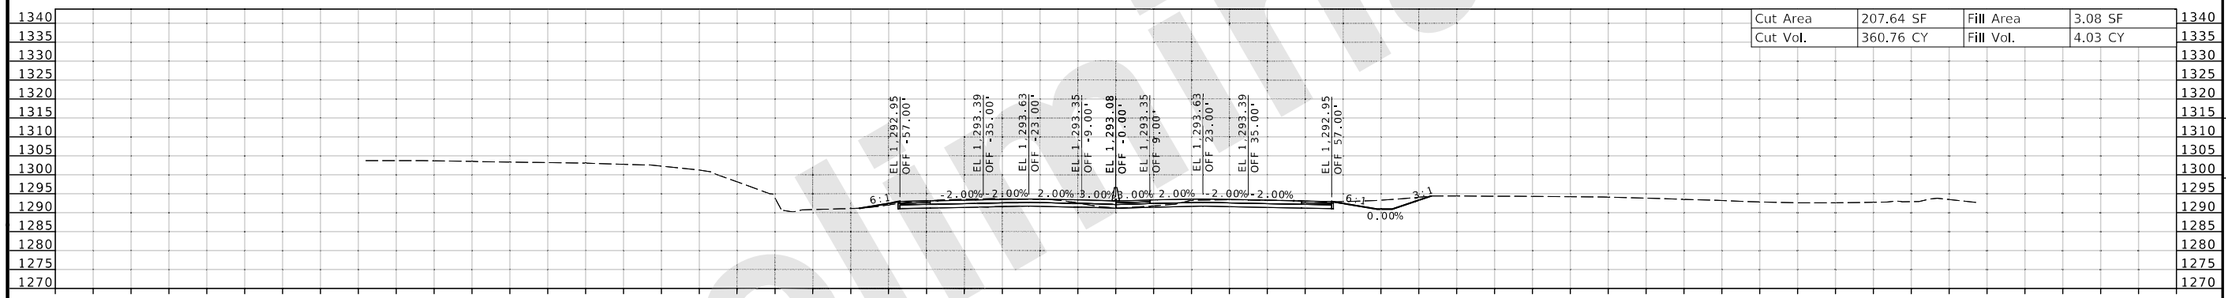

Cut Area	207.64 SF	Fill Area	3.08 SF
Cut Vol.	360.76 CY	Fill Vol.	4.03 CY

STA 1208+00.00 R4

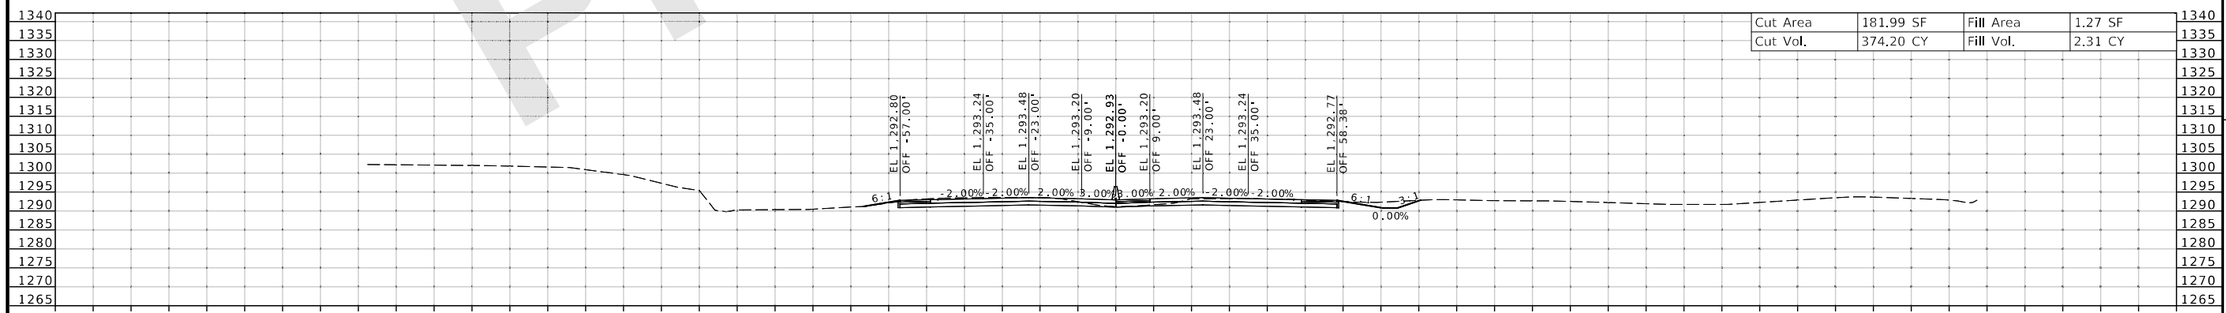

Cut Area	181.99 SF	Fill Area	1.27 SF
Cut Vol.	374.20 CY	Fill Vol.	2.31 CY

STA 1207+50.00 R4

Preliminary

IF A SEAL IS PRESENT ON THIS SHEET IT HAS BEEN ELECTRONICALLY SEALED AND DATED.

DATE PREPARED 8/20/2024

ROUTE	STATE
I-44	MO
DISTRICT	SHEET NO.
SW	95

COUNTY: GREENE

JOB NO.: JSU0076, J8I3044C, & JST0088B

PROJECT NO.:

BRIDGE NO.:

DESCRIPTION	DATE

MISSOURI HIGHWAYS AND TRANSPORTATION COMMISSION

105 WEST CAPITOL
JEFFERSON CITY, MO 65102
1-888-ASK-MODOT (1-888-275-6636)

CMT
© Copyright CMT, Inc.
CRAWFORD, MURPHY & TILLY, INC.
1631 WEST ELFINDALE STREET
SPRINGFIELD, MO 65807 (417) 869-6009
ENGINEERING CORPORATION - 000631

REV.

JSU0076 & JST0088B

CROSS SECTION
95 OF 198

L:\MoDOT\22004246-00_New\424600\Sheets\J8I3044C & JSU0076\400_NEW_JSU0076_CrossSection_Sheets.dgn 2:33:48 PM 8/20/2024

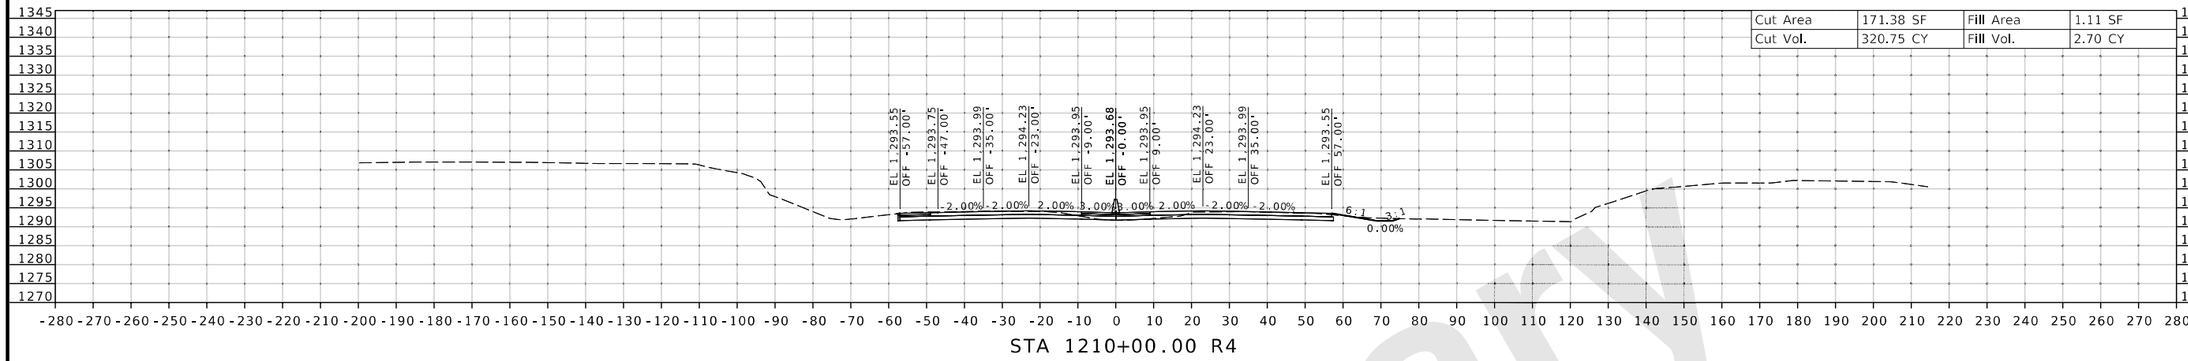

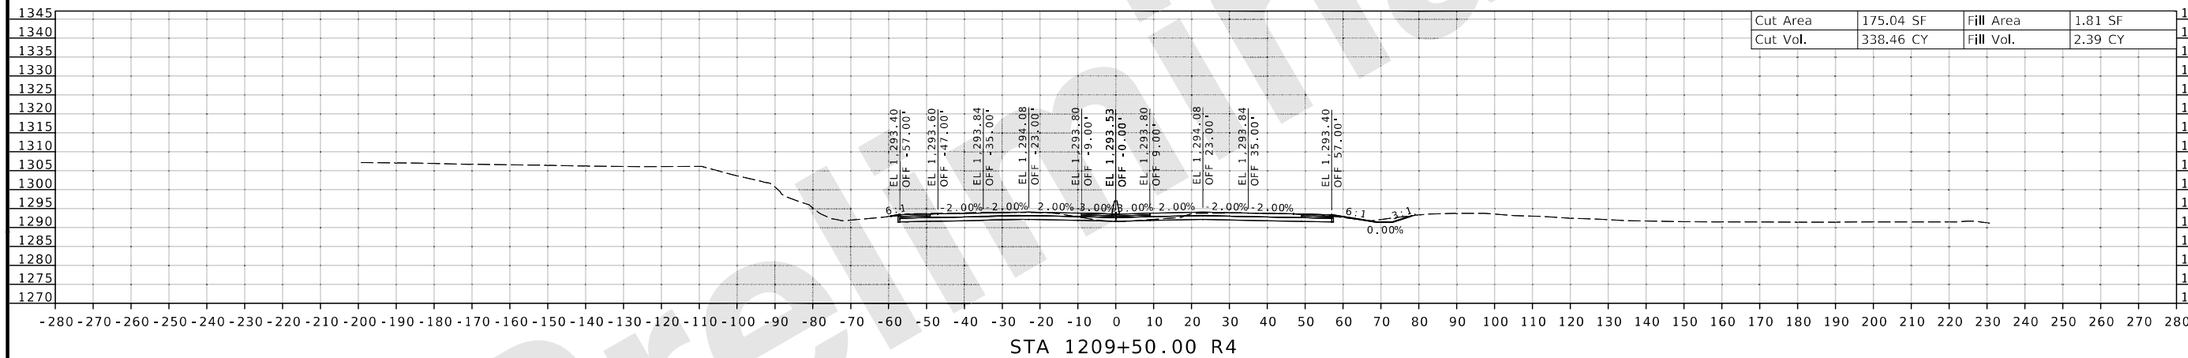

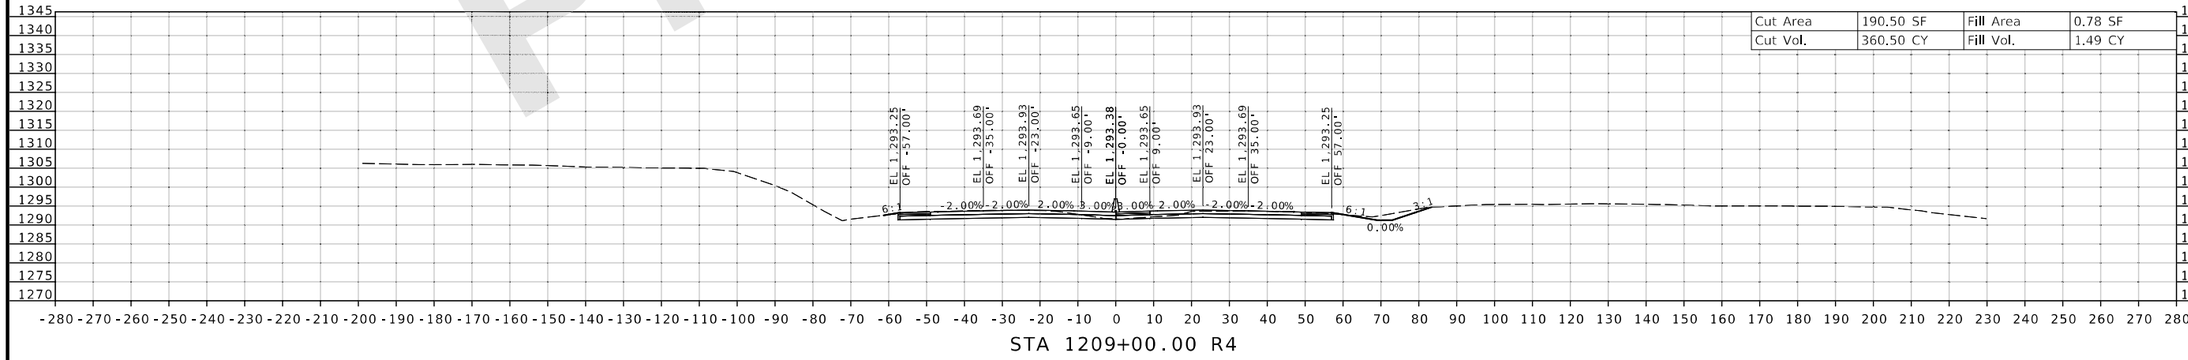

Preliminary

DATE PREPARED
8/20/2024

ROUTE	STATE
I-44	MO
DISTRICT	SHEET NO.
SW	96

COUNTY
GREENE

JOB NO.
JSU0076, J8I3044C, & JST0088B

PROJECT NO.

BRIDGE NO.

DESCRIPTION	DATE

IF A SEAL IS PRESENT ON THIS SHEET IT HAS BEEN ELECTRONICALLY SEALED AND DATED.

MISSOURI HIGHWAYS AND TRANSPORTATION COMMISSION
105 WEST CAPITOL
JEFFERSON CITY, MO 65102
1-888-ASK-MODOT (1-888-275-6636)

CMT
© Copyright CMT, Inc.
CRAWFORD, MURPHY & TILLY, INC.
1631 WEST ELFINDALE STREET
SPRINGFIELD, MO 65807 (417) 869-6009
ENGINEERING CORPORATION - 000631

JSU0076 & JST0088B

CROSS SECTION
96 OF 198

REV.

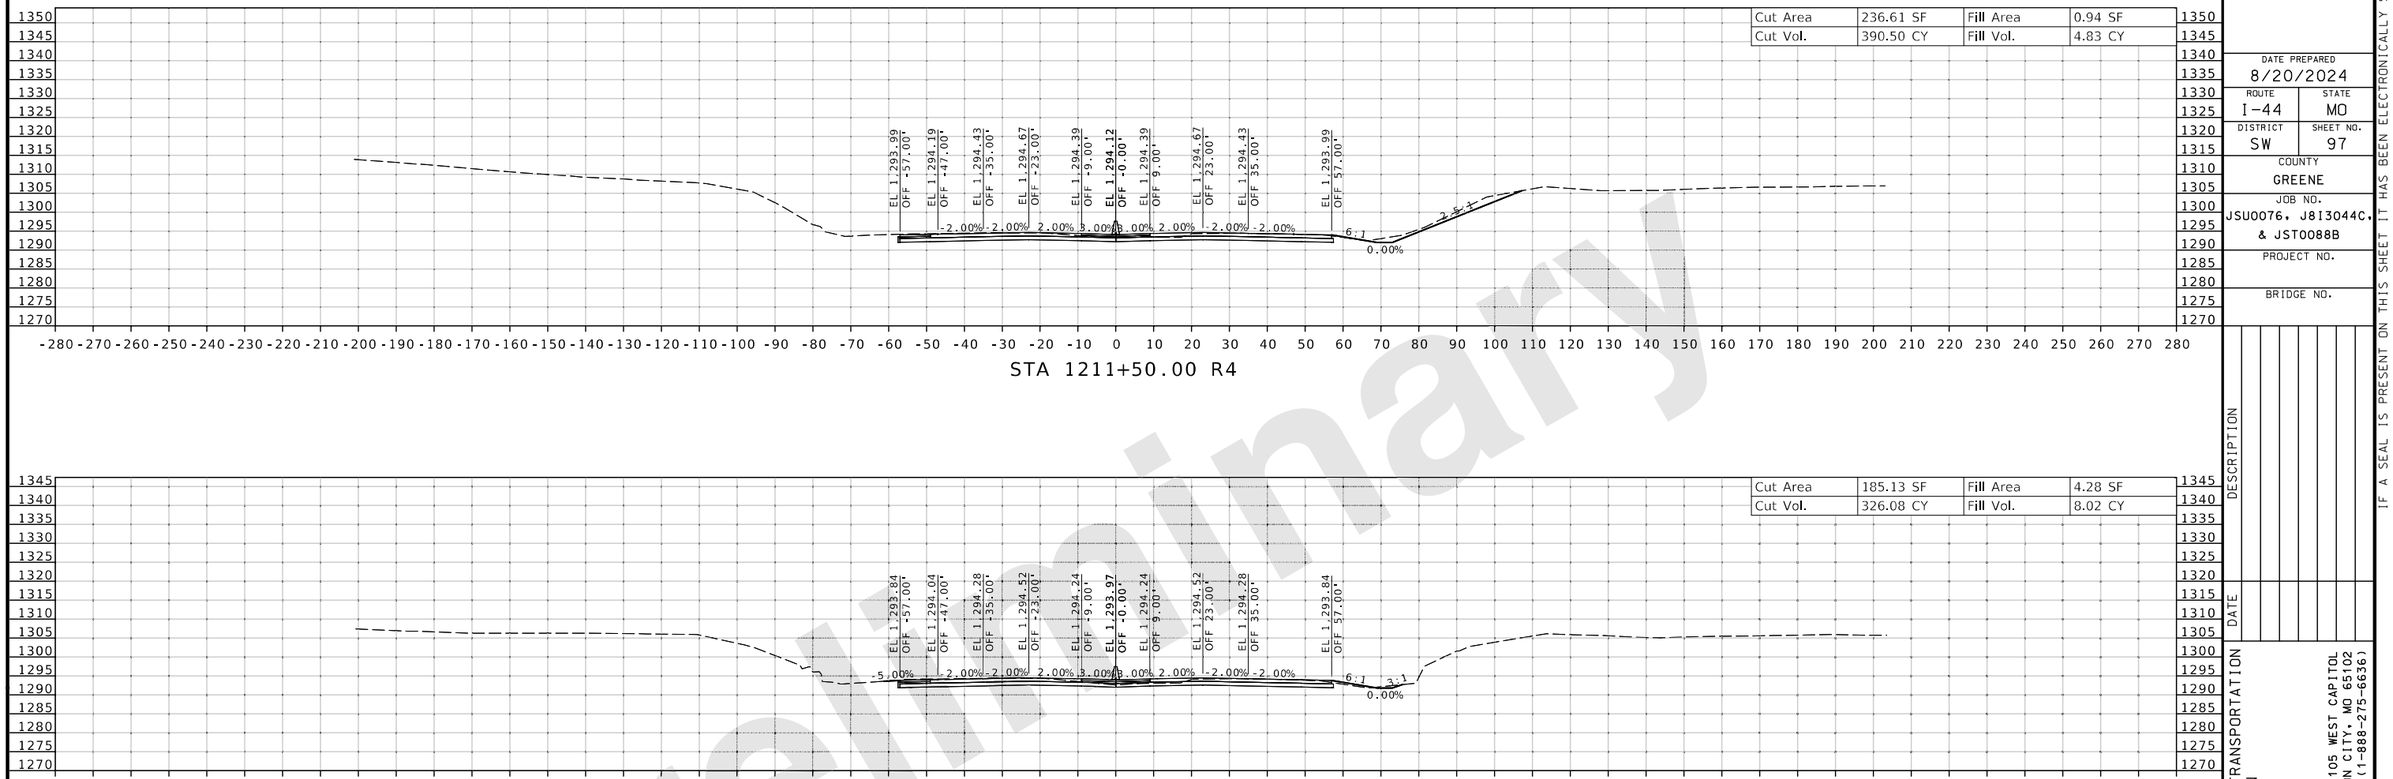

Preliminary

DATE PREPARED 8/20/2024

ROUTE	STATE
I-44	MO
DISTRICT	SHEET NO.
SW	97

COUNTY: GREENE

JOB NO.: JSU0076, J8I3044C, & JST0088B

PROJECT NO.:

BRIDGE NO.:

IF A SEAL IS PRESENT ON THIS SHEET IT HAS BEEN ELECTRONICALLY SEALED AND DATED.

DATE	DESCRIPTION	REV.

MISSOURI HIGHWAYS AND TRANSPORTATION COMMISSION

105 WEST CAPITOL
JEFFERSON CITY, MO 65102
1-888-ASK-MODOT (1-888-275-6636)

CMT
© Copyright CMT, Inc.
CRAWFORD, MURPHY & TILLY, INC.
1631 WEST ELFINDALE STREET
SPRINGFIELD, MO 65807 (417) 869-6009
ENGINEERING CORPORATION - 000631

JSU0076 & JST0088B

CROSS SECTION
97 OF 198

L:\MoDOT\22004246-00_New\424600\Sheets\J8I3044C & JSU0076\400_NEW_JSU0076_CrossSection_Sheets.dgn 2:33:56 PM 8/20/2024

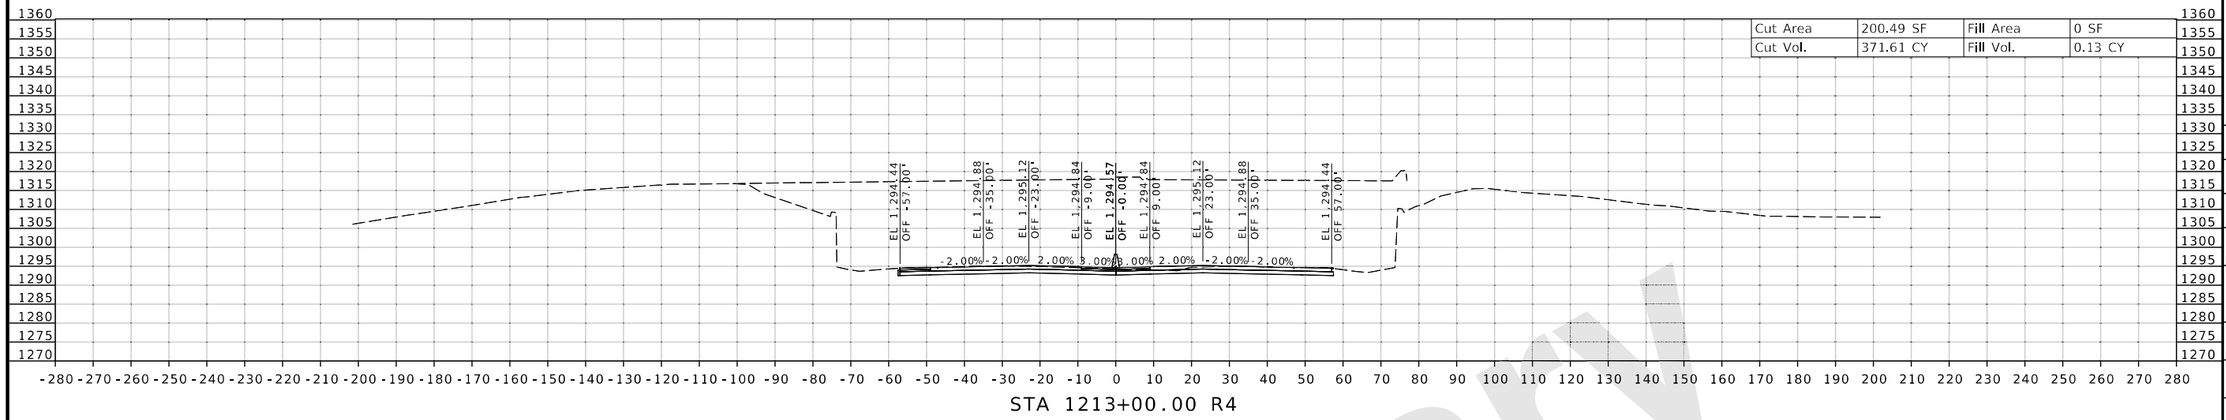

STA 1213+00.00 R4

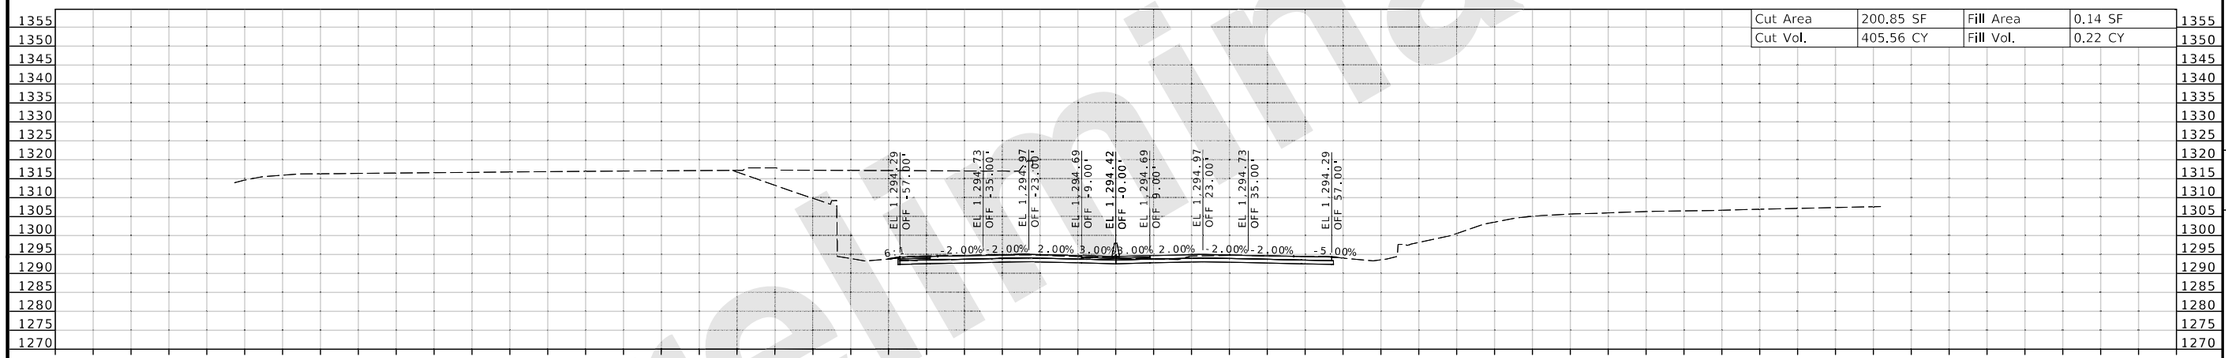

STA 1212+50.00 R4

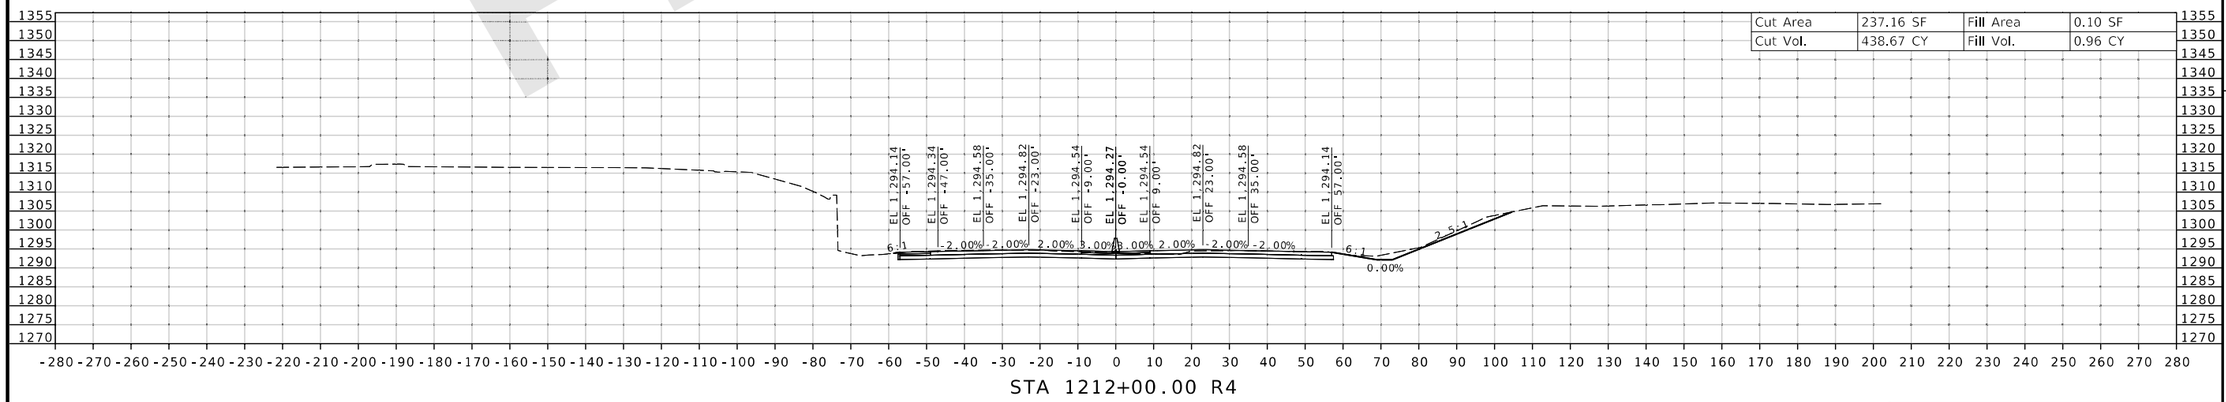

STA 1212+00.00 R4

Preliminary

DATE PREPARED
8/20/2024

ROUTE	STATE
I-44	MO
DISTRICT	SHEET NO.
SW	98

COUNTY
GREENE

JOB NO.
JSU0076, J8I3044C, & JST0088B

PROJECT NO.

BRIDGE NO.

DESCRIPTION	DATE

MISSOURI HIGHWAYS AND TRANSPORTATION COMMISSION
105 WEST CAPITOL
JEFFERSON CITY, MO 65102
1-888-ASK-MODOT (1-888-275-6636)

CMT
©Copyright CMT, Inc.
CRAWFORD, MURPHY & TILLY, INC.
1631 WEST ELFINDALE STREET
SPRINGFIELD, MO 65807 (417) 869-6009
ENGINEERING CORPORATION - 000631

IF A SEAL IS PRESENT ON THIS SHEET IT HAS BEEN ELECTRONICALLY SEALED AND DATED.

JSU0076 & JST0088B

CROSS SECTION
98 OF 198

REV.

L:\MoDOT\22004246-00_New\424600\Sheets\J8I3044C & JSU0076\400_NEW_JSU0076_CrossSection_Sheets.dgn 2:34:00 PM 8/20/2024

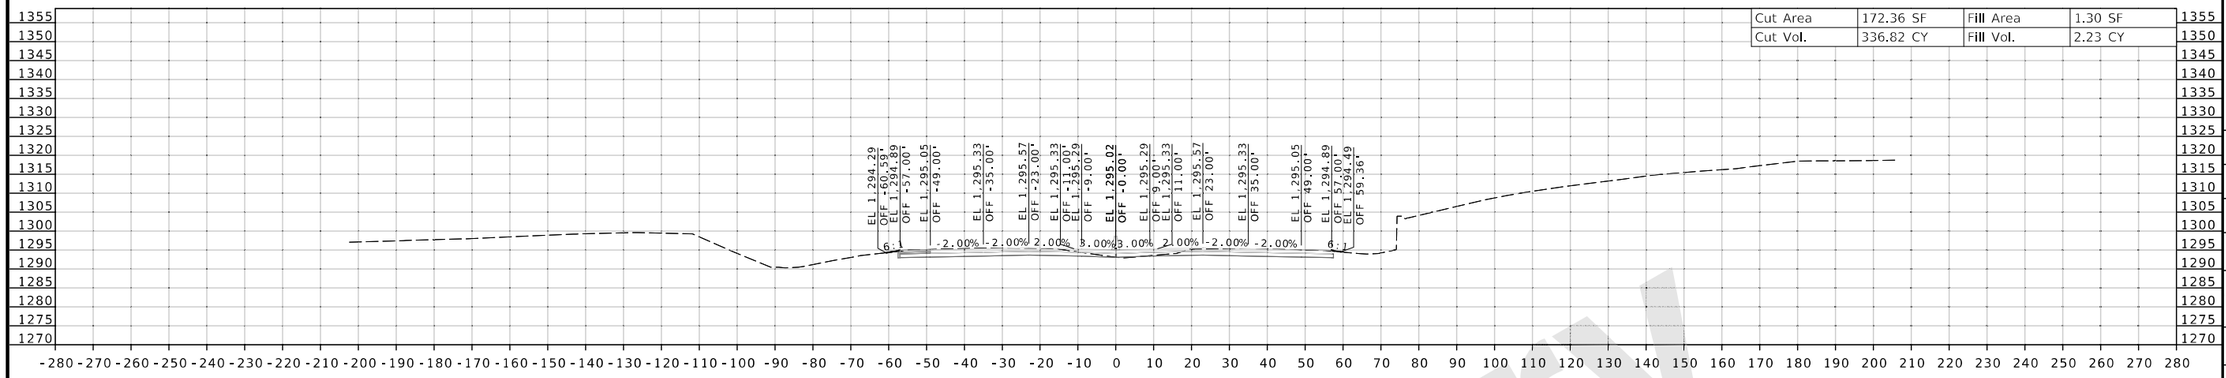

STA 1214+50.00 R4

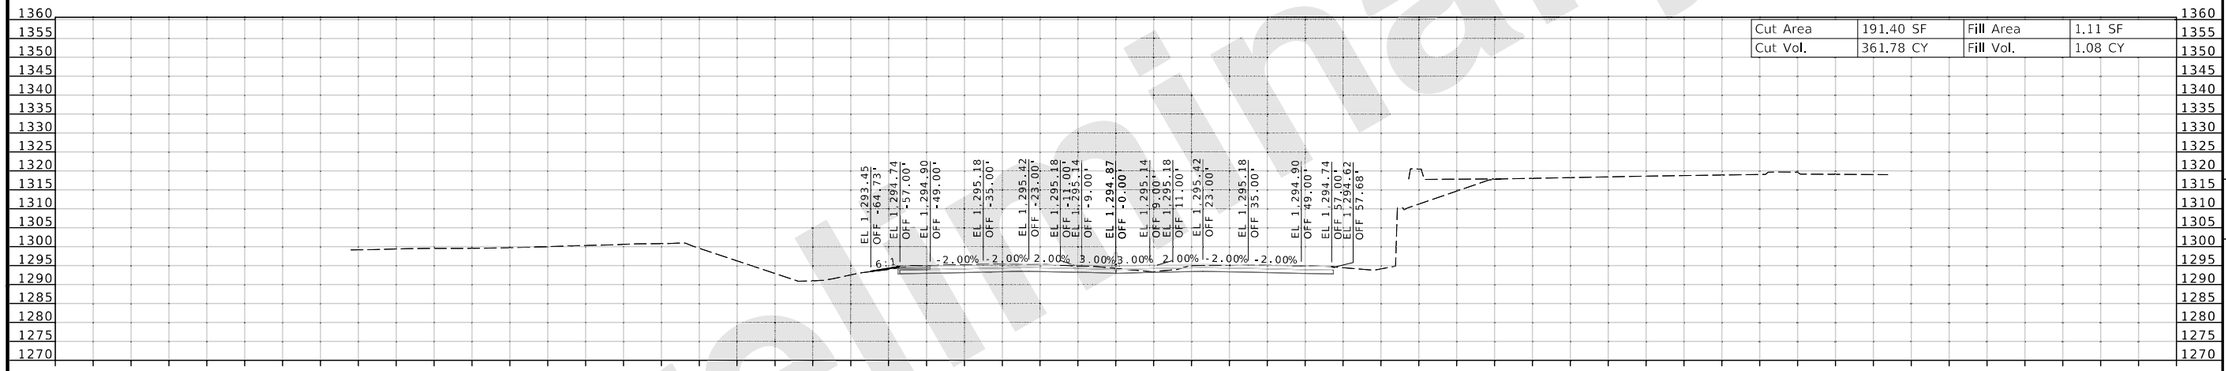

STA 1214+00.00 R4

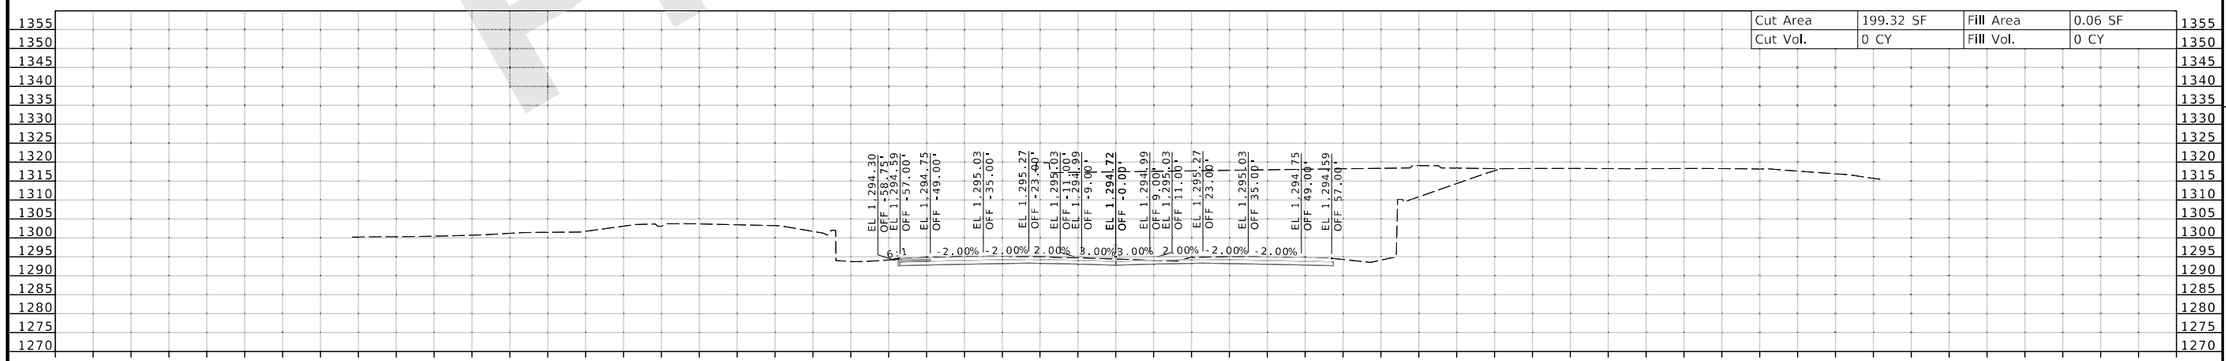

STA 1213+50.00 R4

Preliminary

DATE PREPARED
8/20/2024

ROUTE	STATE
I-44	MO
DISTRICT	SHEET NO.
SW	99

COUNTY
GREENE

JOB NO.
JSU0076, J8I3044C, & JST0088B

PROJECT NO.

BRIDGE NO.

DESCRIPTION | DATE

MISSOURI HIGHWAYS AND TRANSPORTATION COMMISSION
105 WEST CAPITOL
JEFFERSON CITY, MO 65102
1-888-ASK-MODOT (1-888-275-6636)

CMT
CRAWFORD, MURPHY & TILLY, INC.
1631 WEST ELFINDALE STREET
SPRINGFIELD, MO 65807 (417) 869-6009
ENGINEERING CORPORATION - 000631
© Copyright CMT, Inc.

IF A SEAL IS PRESENT ON THIS SHEET IT HAS BEEN ELECTRONICALLY SEALED AND DATED.

JSU0076 & JST0088B
CROSS SECTION
99 OF 198

REV.

L:\MoDOT\22004246-00_New\424600\Sheets\J8I3044C & JSU0076\401_NEW_J8I3044C_CrossSection_Sheets.dgn 2:29:41 PM 8/20/2024

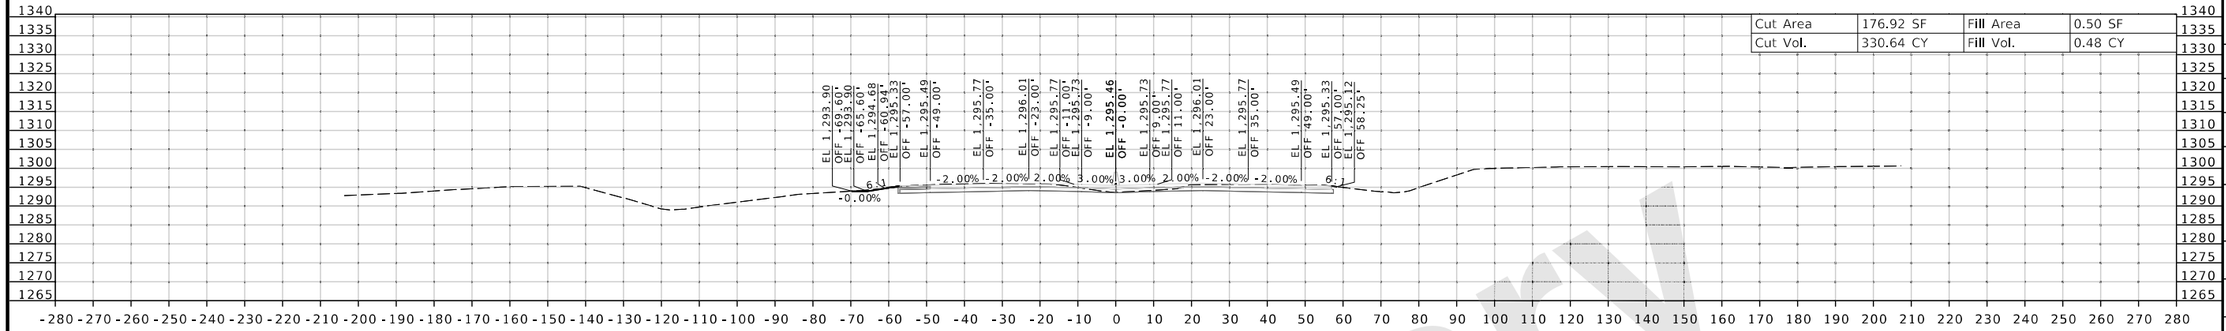

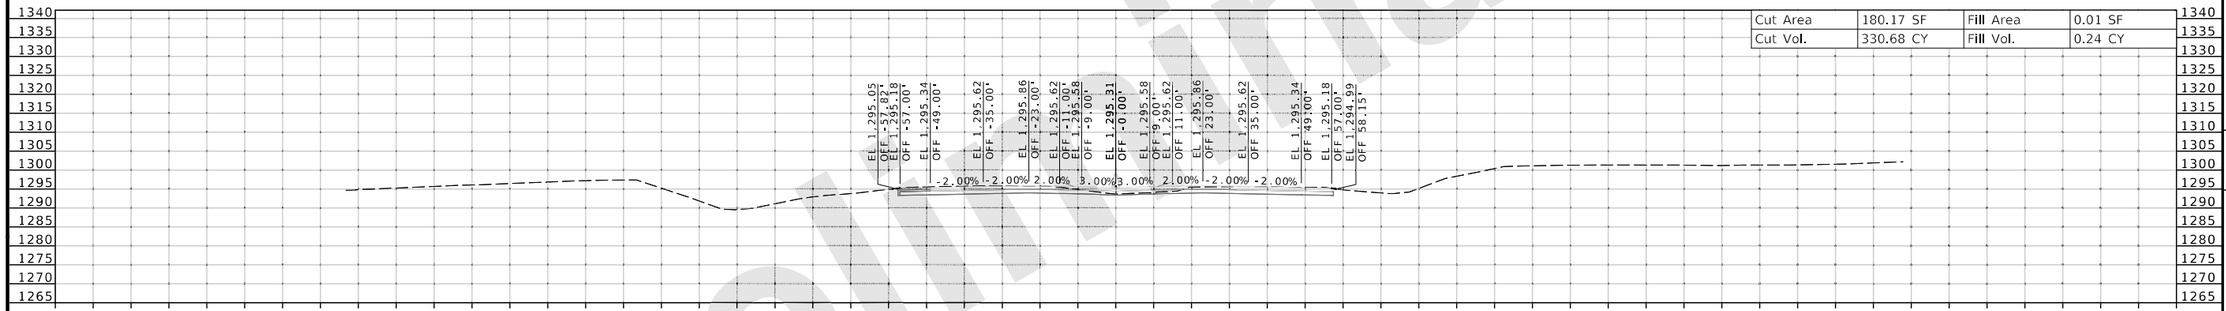

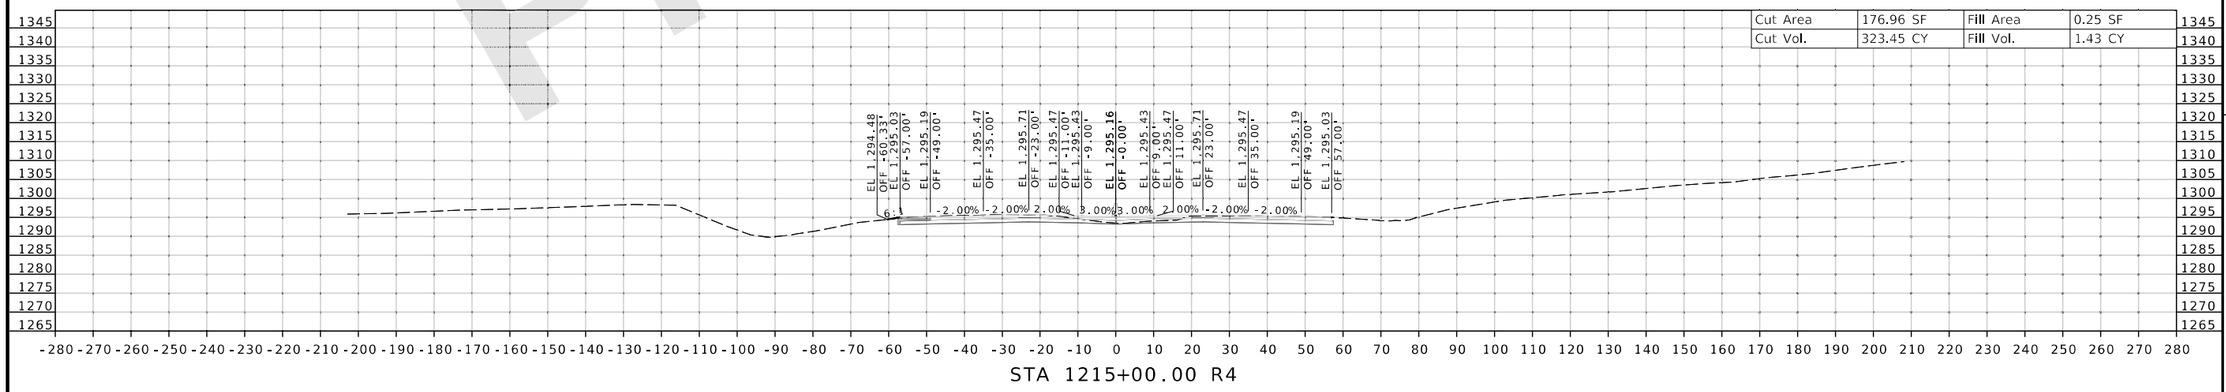

DATE PREPARED
8/20/2024

ROUTE	STATE
I-44	MO
DISTRICT	SHEET NO.
SW	100

COUNTY
GREENE

JOB NO.
JSU0076, J8I3044C, & JST0088B

PROJECT NO.

BRIDGE NO.

DESCRIPTION	DATE

IF A SEAL IS PRESENT ON THIS SHEET IT HAS BEEN ELECTRONICALLY SEALED AND DATED.

MISSOURI HIGHWAYS AND TRANSPORTATION COMMISSION
105 WEST CAPITOL
JEFFERSON CITY, MO 65102
1-888-ASK-MODOT (1-888-275-6636)

CMT
CRAWFORD, MURPHY & TILLY, INC.
1631 WEST ELFINDALE STREET
SPRINGFIELD, MO 65807 (417) 869-6009
ENGINEERING CORPORATION - 000631
© Copyright CMT, Inc.

REV.

J8I3044C & JST0088B

CROSS SECTION
100 OF 198

Preliminary

L:\MoDOT\22004246-00_New\424600\Sheets\J8I3044C & JSU0076\401_NEW_J8I3044C_CrossSection_Sheets.dgn 2:29:43 PM 8/20/2024

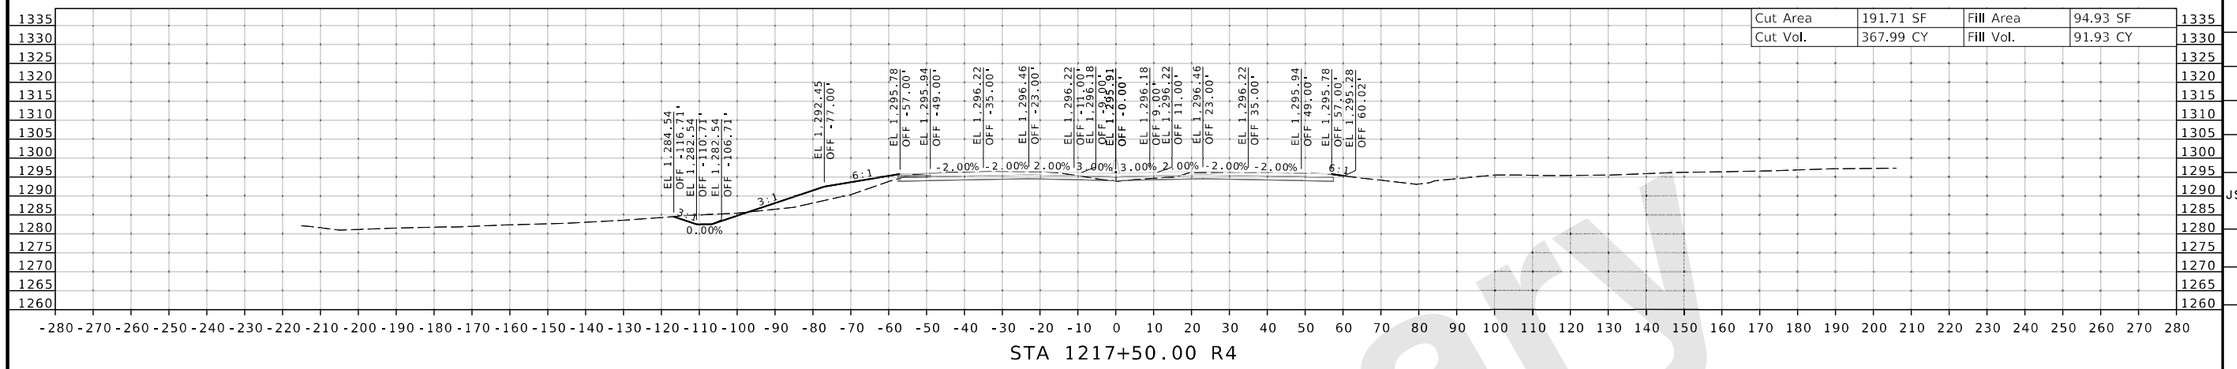

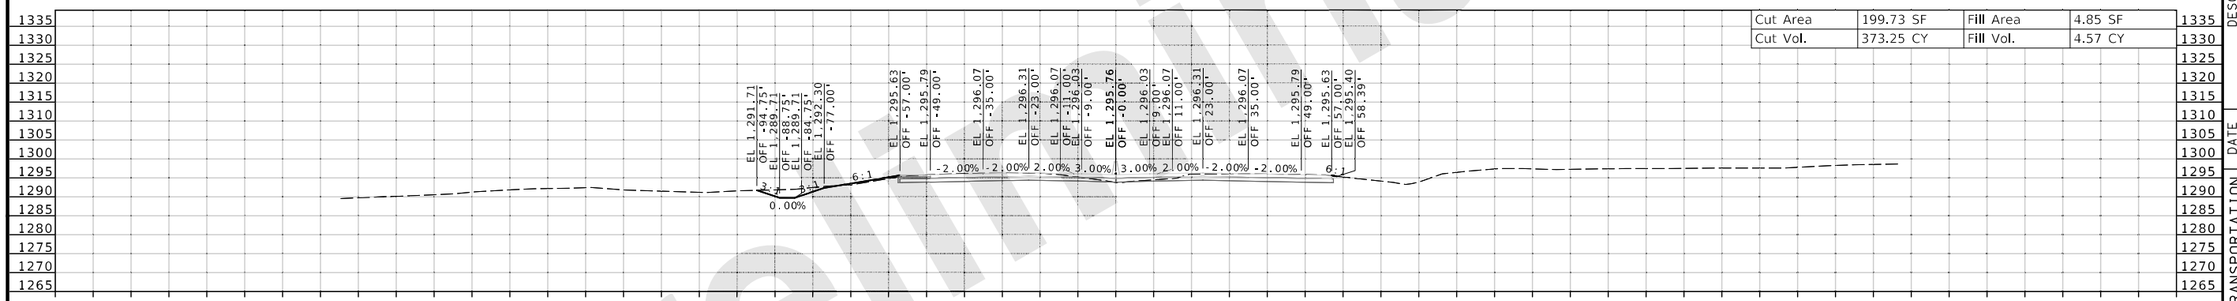

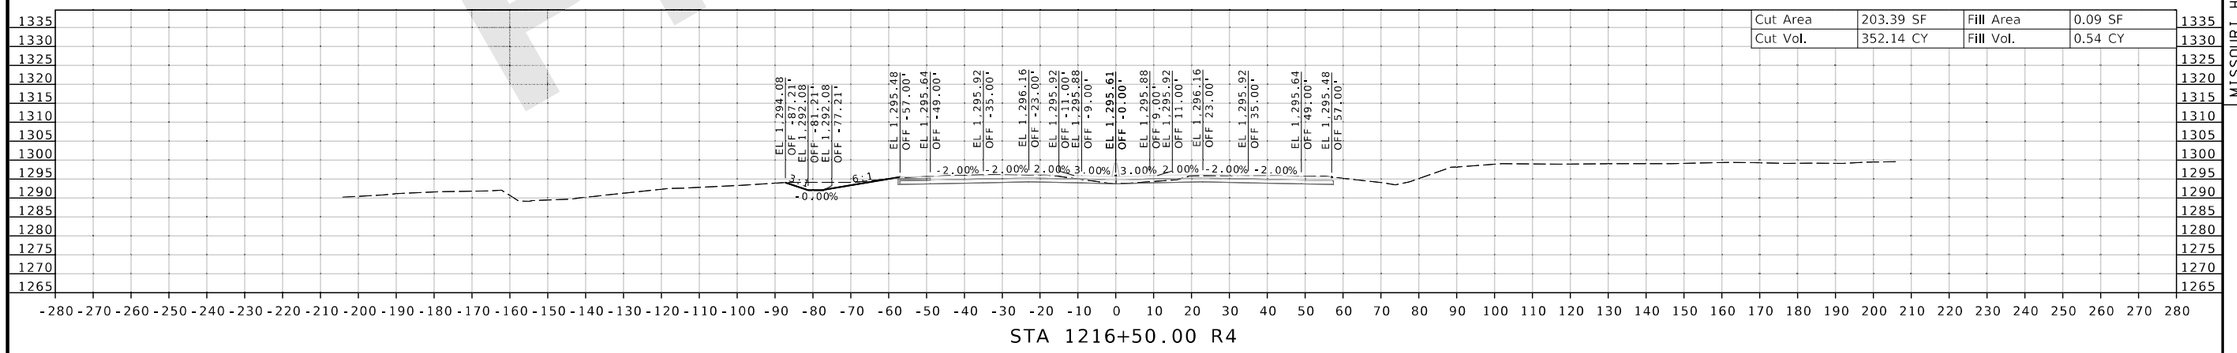

DATE PREPARED 8/20/2024

ROUTE	STATE
I-44	MO
DISTRICT	SHEET NO.
SW	101

COUNTY: GREENE

JOB NO.: JSU0076, J8I3044C, & JST0088B

PROJECT NO.:

BRIDGE NO.:

DESCRIPTION | DATE

MISSOURI HIGHWAYS AND TRANSPORTATION COMMISSION
105 WEST CAPITOL
JEFFERSON CITY, MO 65102
1-888-ASK-MODOT (1-888-275-6636)

CMT
© Copyright CMT, Inc.
CRAWFORD, MURPHY & TILLY, INC.
1631 WEST ELFINDALE STREET
SPRINGFIELD, MO 65807 (417) 869-6009
ENGINEERING CORPORATION - 000631

IF A SEAL IS PRESENT ON THIS SHEET IT HAS BEEN ELECTRONICALLY SEALED AND DATED.

J8I3044C & JST0088B

CROSS SECTION
101 OF 198

REV.

Preliminary

L:\MoDOT\22004246-00_New\424600\Sheets\J8I3044C & JSU0076\401_NEW_J8I3044C_CrossSection_Sheets.dgn 2:29:44 PM 8/20/2024

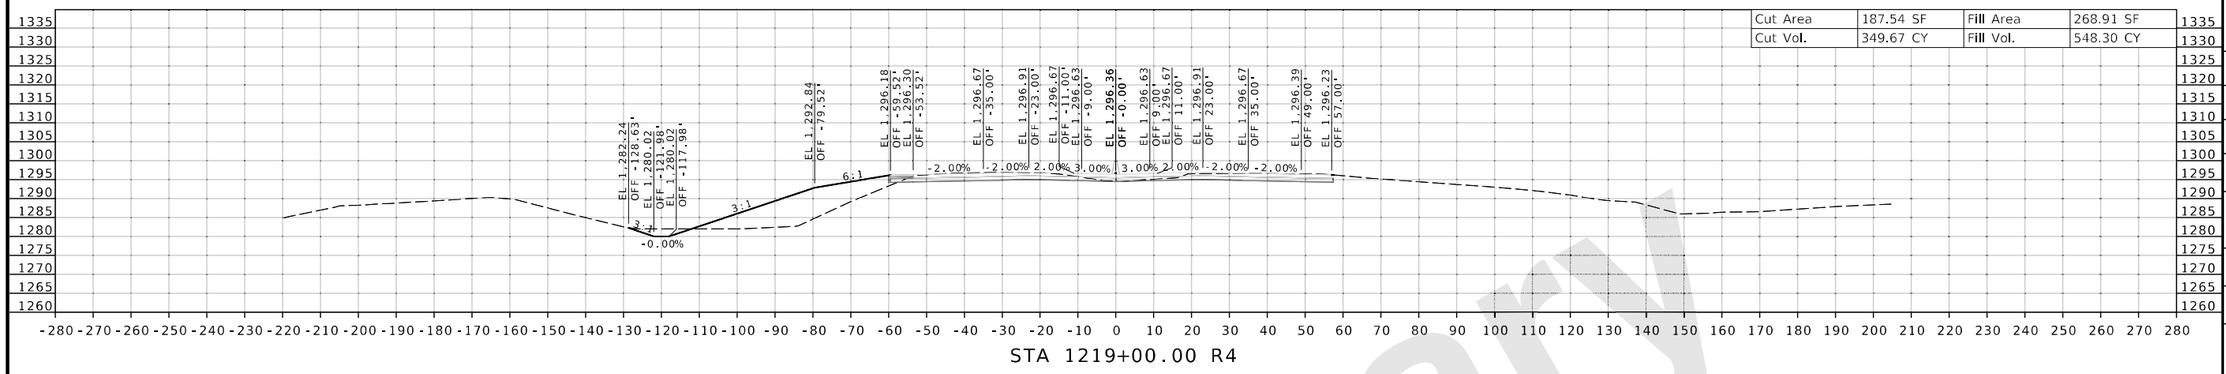

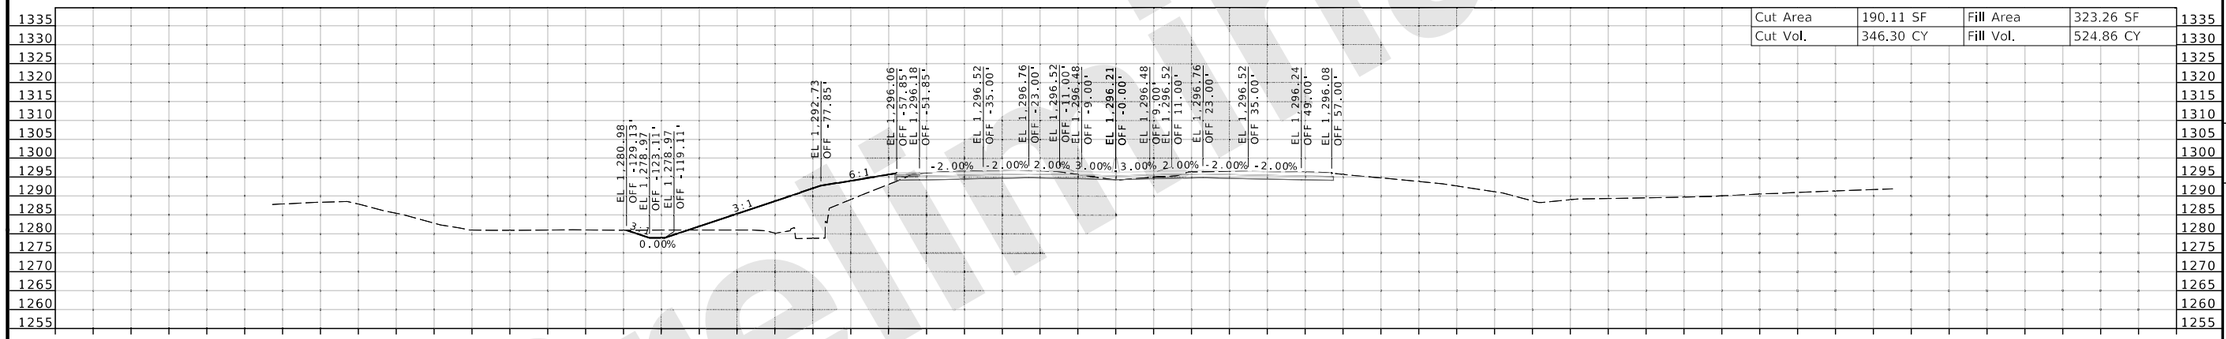

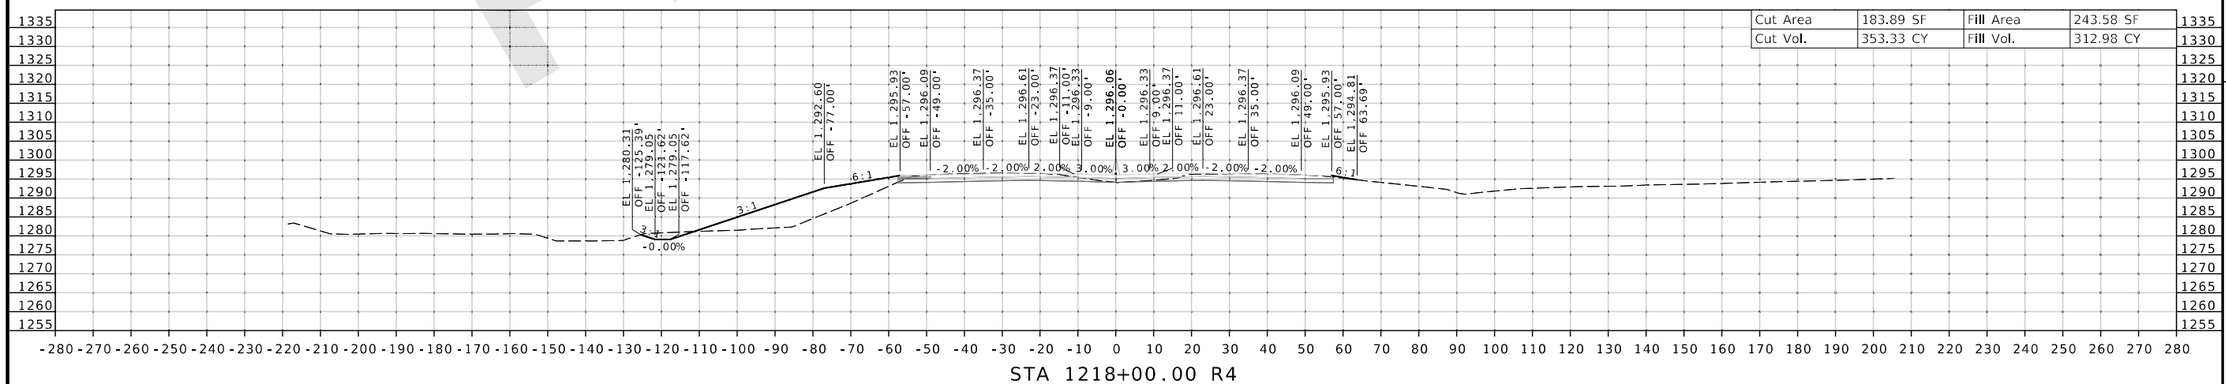

Preliminary

DESCRIPTION | DATE | REV.

DATE PREPARED 8/20/2024
ROUTE I-44 | STATE MO
DISTRICT SW | SHEET NO. 102
COUNTY GREENE
JOB NO. JSU0076, J8I3044C, & JST0088B
PROJECT NO.
BRIDGE NO.

IF A SEAL IS PRESENT ON THIS SHEET IT HAS BEEN ELECTRONICALLY SEALED AND DATED.

MISSOURI HIGHWAYS AND TRANSPORTATION COMMISSION
105 WEST CAPITOL
JEFFERSON CITY, MO 65102
1-888-ASK-MODOT (1-888-275-6636)

CMT
© Copyright CMT, Inc.
CRAWFORD, MURPHY & TILLY, INC.
1631 WEST ELFINDALE STREET
SPRINGFIELD, MO 65807 (417) 869-6009
ENGINEERING CORPORATION - 000631

J8I3044C & JST0088B
CROSS SECTION
102 OF 198

L:\MoDOT\22004246-00_New\424600\Sheets\J8I3044C & JSU0076\401_NEW_J8I3044C_CrossSection_Sheets.dgn 2:29:45 PM 8/20/2024

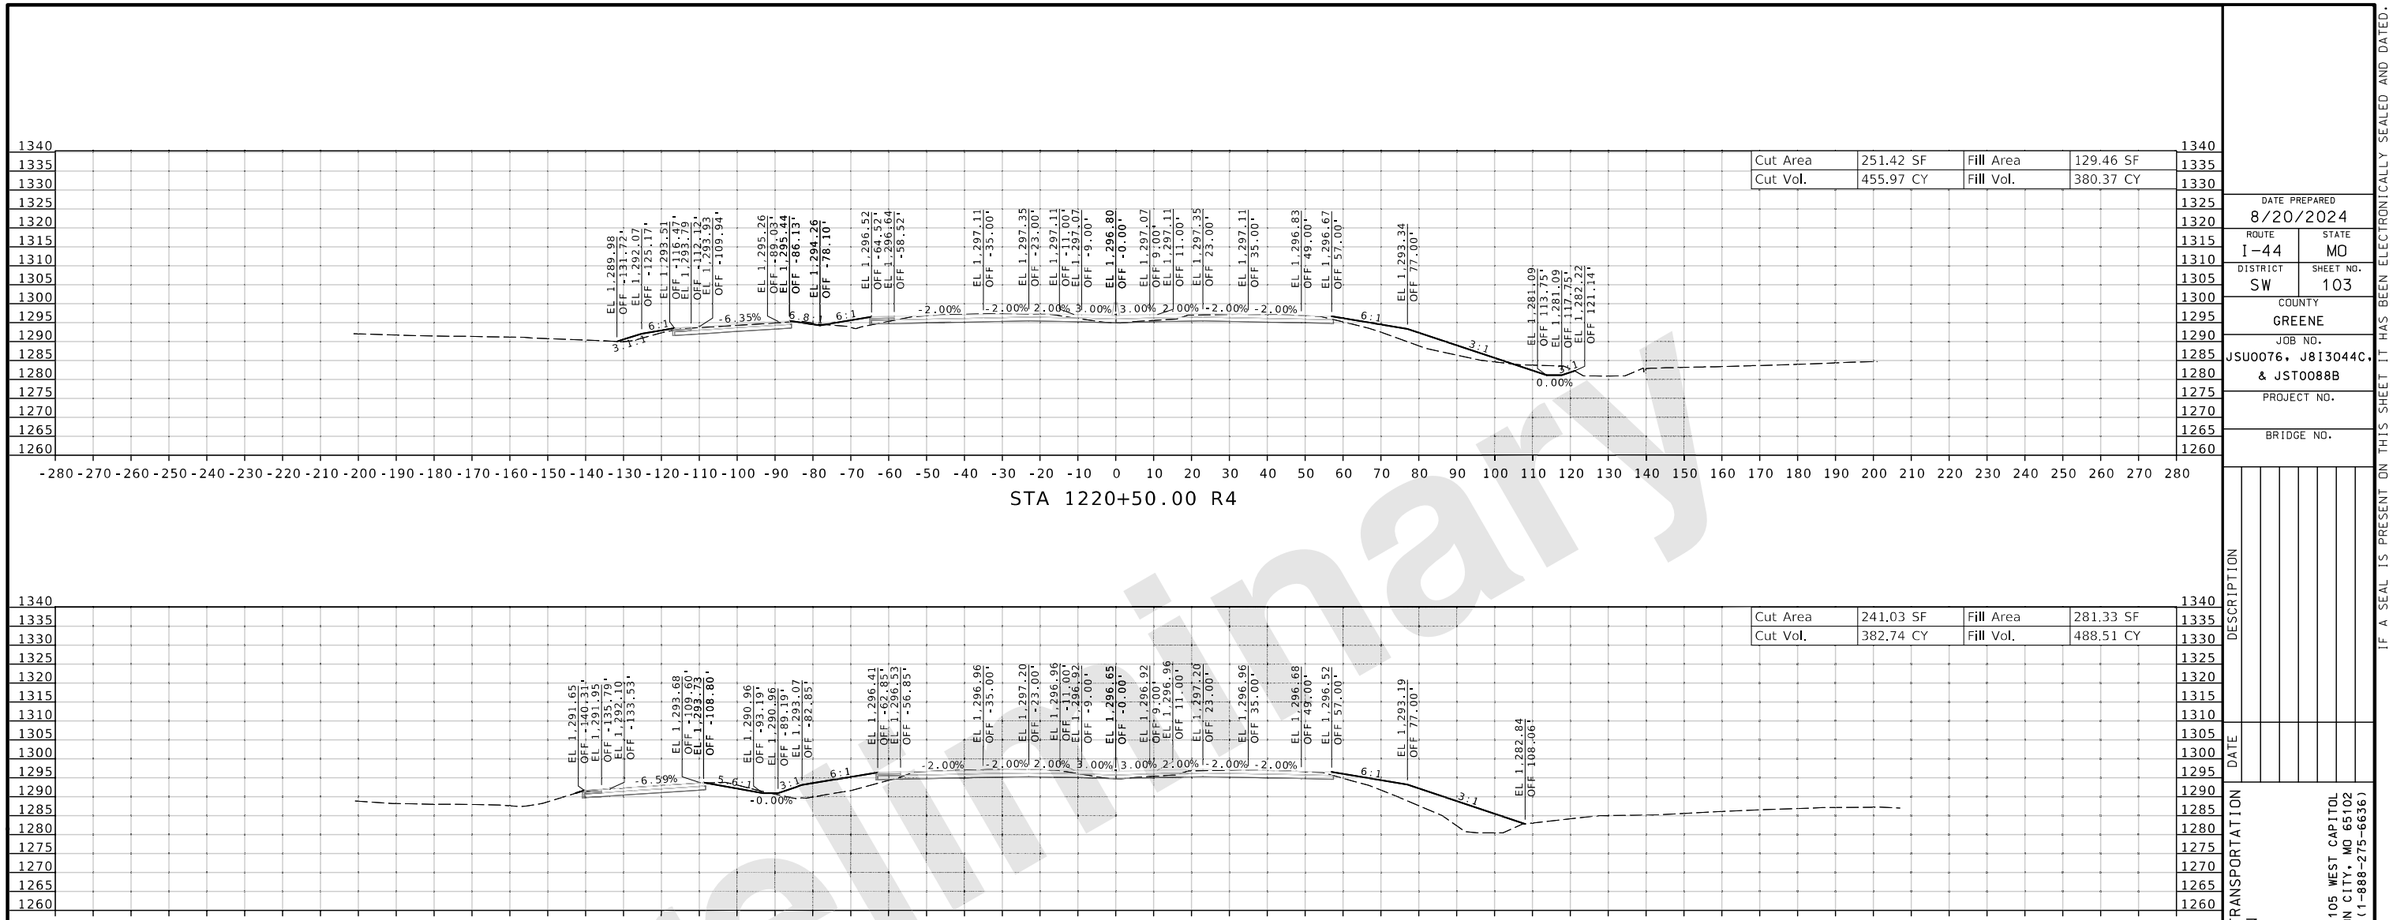

Preliminary

DATE PREPARED
8/20/2024

ROUTE	STATE
I-44	MO
DISTRICT	SHEET NO.
SW	103

COUNTY
GREENE

JOB NO.
JSU0076, J8I3044C, & JST0088B

PROJECT NO.

BRIDGE NO.

DESCRIPTION | DATE

MISSOURI HIGHWAYS AND TRANSPORTATION COMMISSION
105 WEST CAPITOL
JEFFERSON CITY, MO 65102
1-888-ASK-MODOT (1-888-275-6636)

CMT
© Copyright CMT, Inc.
CRAWFORD, MURPHY & TILLY, INC.
1631 WEST ELFINDALE STREET
SPRINGFIELD, MO 65807 (417) 869-6009
ENGINEERING CORPORATION - 000631

REV.

IF A SEAL IS PRESENT ON THIS SHEET IT HAS BEEN ELECTRONICALLY SEALED AND DATED.

J8I3044C & JST0088B

CROSS SECTION
103 OF 198

L:\MoDOT\22004246-00_New\424600\Sheets\J8I3044C & JSU0076\401_NEW_J8I3044C_CrossSection_Sheets.dgn 2:29:46 PM 8/20/2024

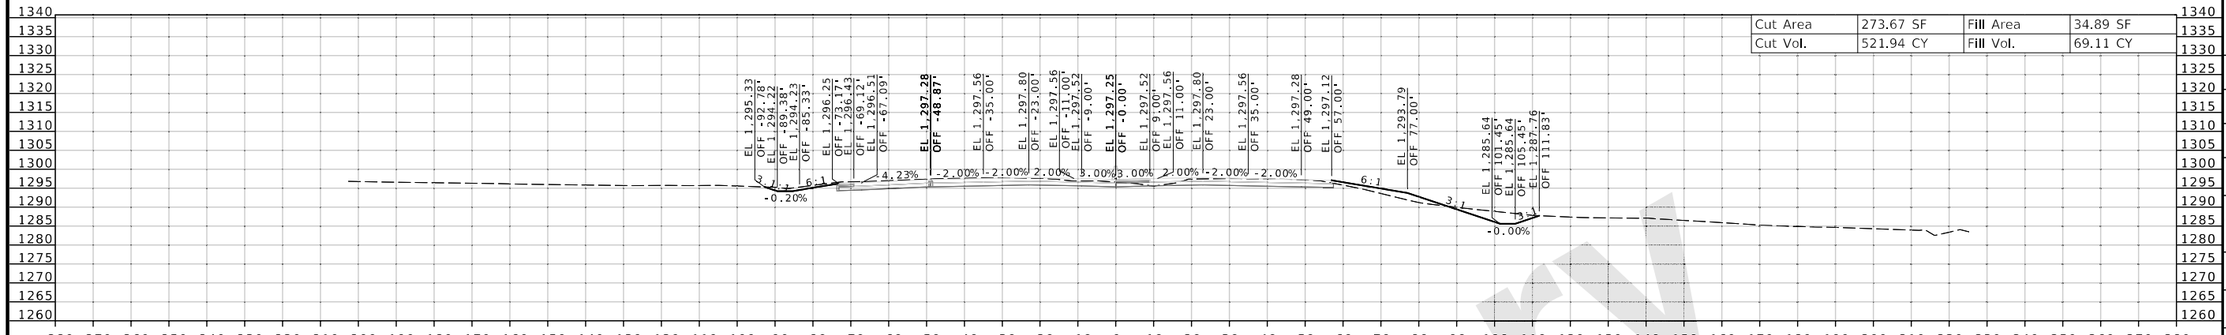

Cut Area	273.67 SF	Fill Area	34.89 SF
Cut Vol.	521.94 CY	Fill Vol.	69.11 CY

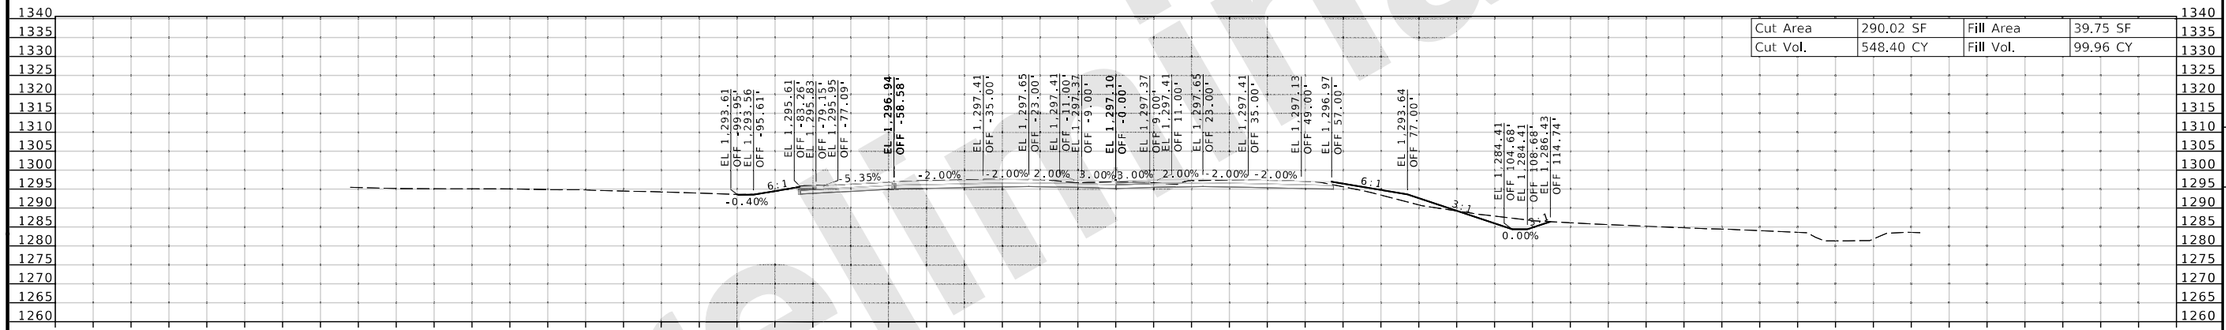

Cut Area	290.02 SF	Fill Area	39.75 SF
Cut Vol.	548.40 CY	Fill Vol.	99.96 CY

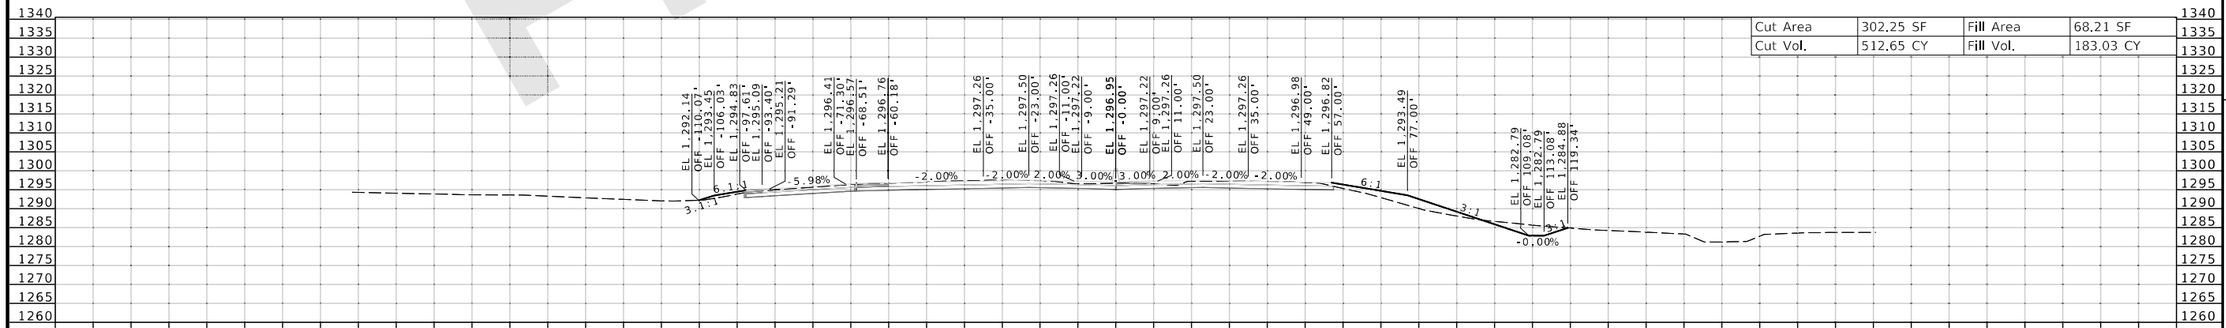

Cut Area	302.25 SF	Fill Area	68.21 SF
Cut Vol.	512.65 CY	Fill Vol.	183.03 CY

DATE PREPARED
8/20/2024

ROUTE	STATE
I-44	MO
DISTRICT	SHEET NO.
SW	104

COUNTY
GREENE

JOB NO.
JSU0076, J8I3044C, & JST0088B

PROJECT NO.

BRIDGE NO.

DATE	DESCRIPTION	REV.

IF A SEAL IS PRESENT ON THIS SHEET IT HAS BEEN ELECTRONICALLY SEALED AND DATED.

MISSOURI HIGHWAYS AND TRANSPORTATION COMMISSION
105 WEST CAPITOL
JEFFERSON CITY, MO 65102
1-888-ASK-MODOT (1-888-275-6636)

CMT
CRAWFORD, MURPHY & TILLY, INC.
1631 WEST ELFINDALE STREET
SPRINGFIELD, MO 65807 (417) 869-6009
ENGINEERING CORPORATION - 000631
©Copyright CMT, Inc.

J8I3044C & JST0088B

CROSS SECTION
104 OF 198

Preliminary

L:\MoDOT\22004246-00_New\424600\Sheets\J8I3044C & JSU0076\401_NEW_J8I3044C_CrossSection_Sheets.dgn 2:29:47 PM 8/20/2024

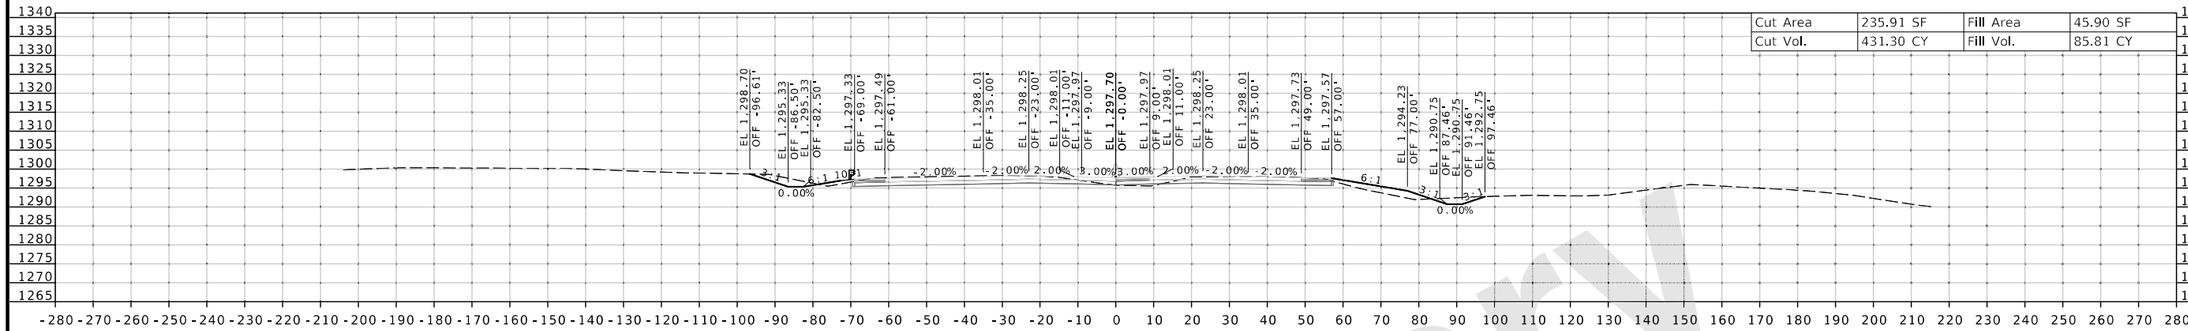

Cut Area	235.91 SF	Fill Area	45.90 SF
Cut Vol.	431.30 CY	Fill Vol.	85.81 CY

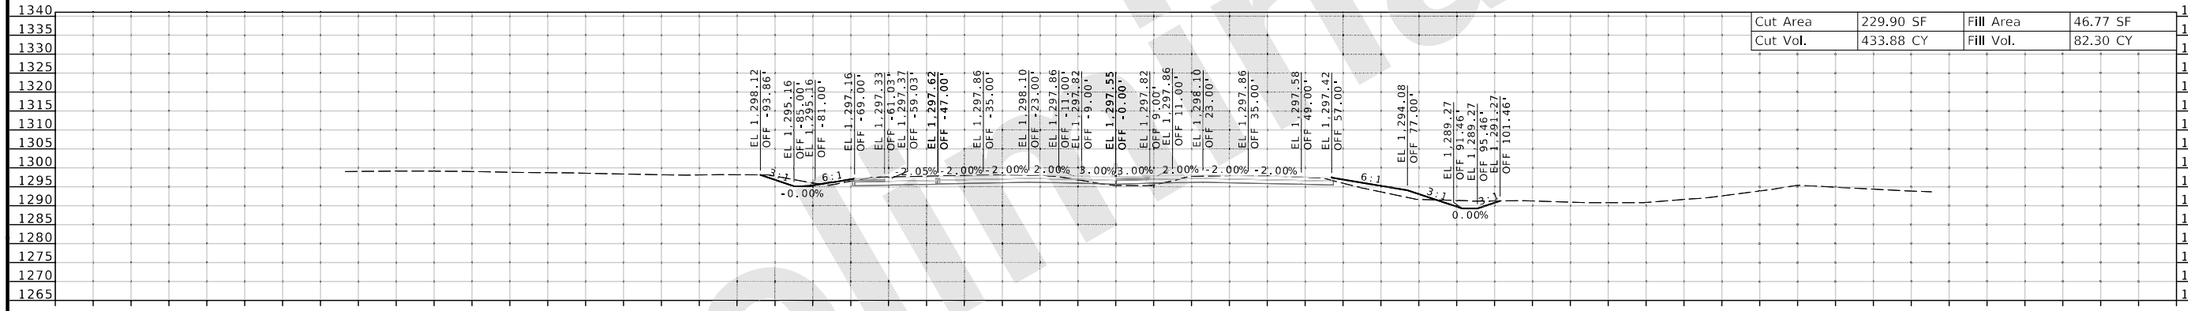

Cut Area	229.90 SF	Fill Area	46.77 SF
Cut Vol.	433.88 CY	Fill Vol.	82.30 CY

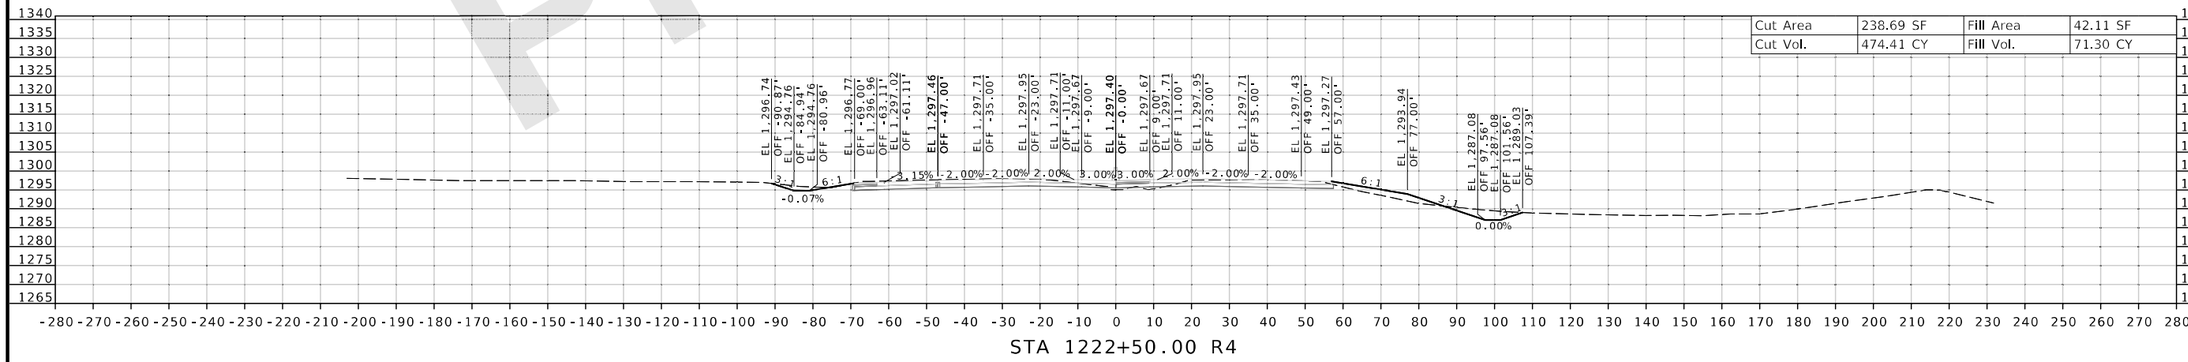

Cut Area	238.69 SF	Fill Area	42.11 SF
Cut Vol.	474.41 CY	Fill Vol.	71.30 CY

Preliminary

DATE PREPARED
8/20/2024

ROUTE	STATE
I-44	MO
DISTRICT	SHEET NO.
SW	105

COUNTY
GREENE

JOB NO.
JSU0076, J8I3044C, & JST0088B

PROJECT NO.

BRIDGE NO.

DESCRIPTION | DATE | REV.

MISSOURI HIGHWAYS AND TRANSPORTATION COMMISSION
105 WEST CAPITOL
JEFFERSON CITY, MO 65102
1-888-ASK-MODOT (1-888-275-6636)

CMT
© Copyright CMT, Inc.
CRAWFORD, MURPHY & TILLY, INC.
1631 WEST ELFINDALE STREET
SPRINGFIELD, MO 65807 (417) 869-6009
ENGINEERING CORPORATION - 000631

IF A SEAL IS PRESENT ON THIS SHEET IT HAS BEEN ELECTRONICALLY SEALED AND DATED.

J8I3044C & JST0088B

CROSS SECTION
105 OF 198

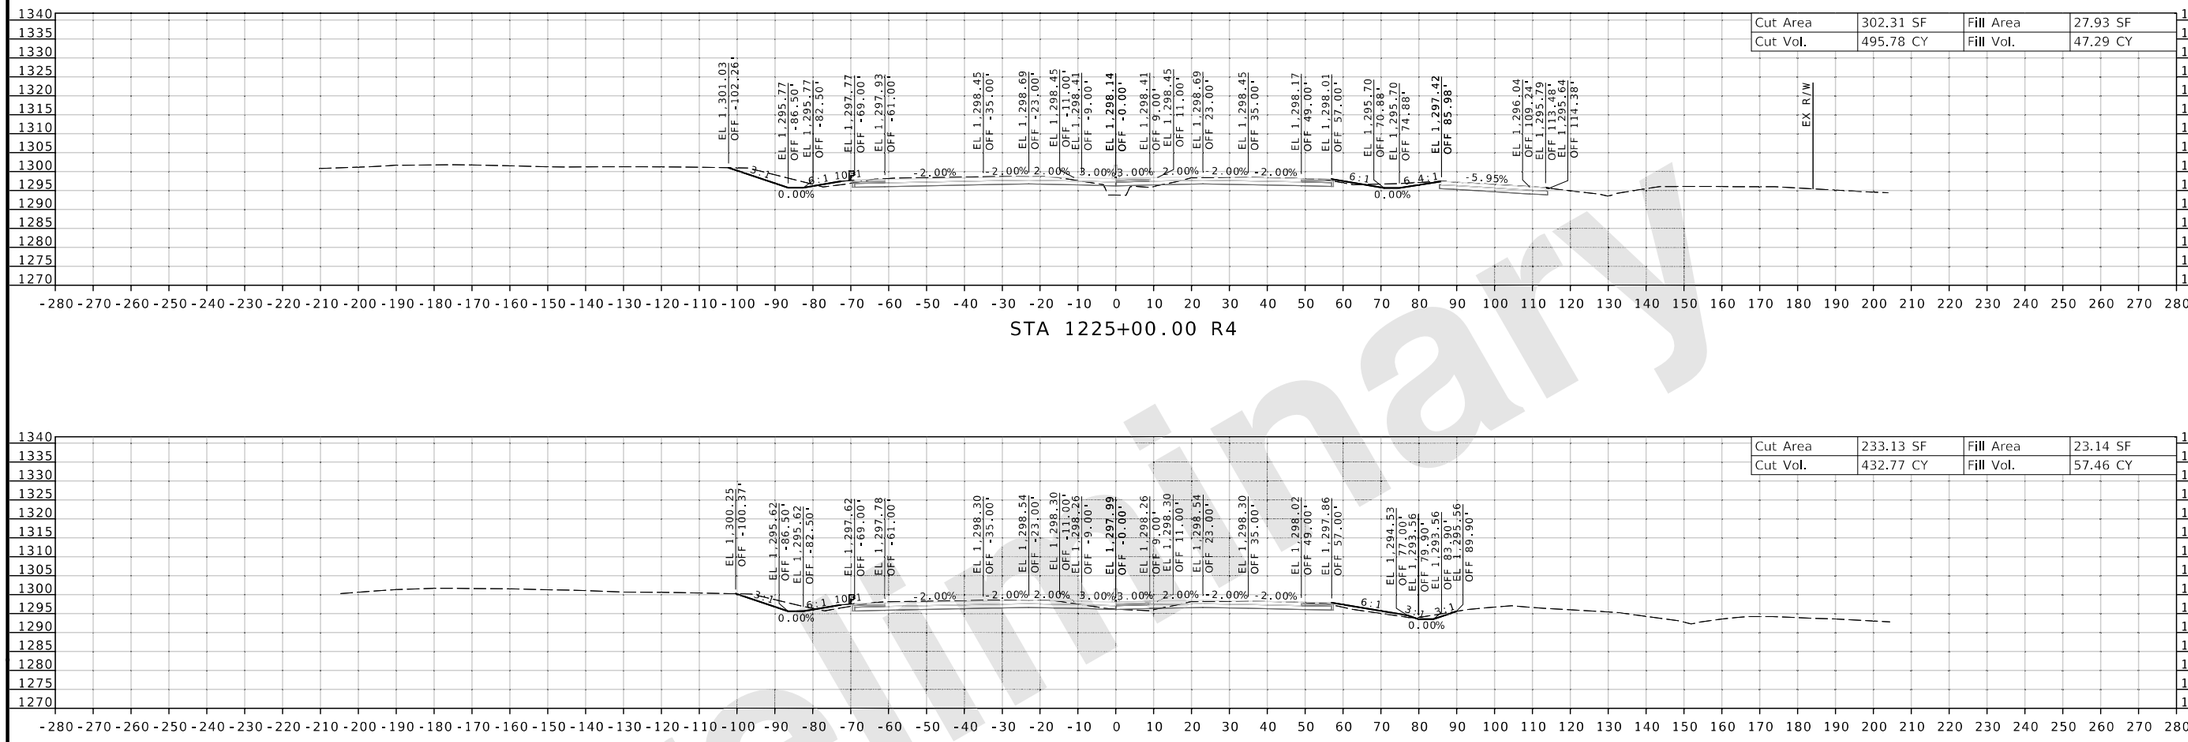

STA 1225+00.00 R4

STA 1224+50.00 R4

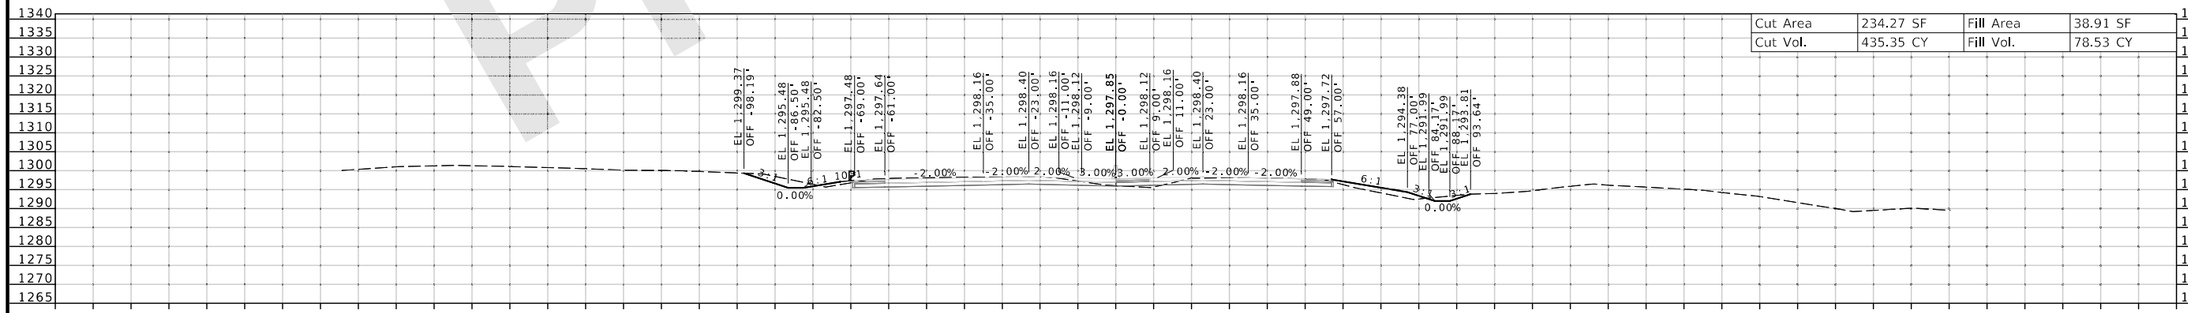

STA 1224+00.00 R4

Preliminary

DESCRIPTION | DATE | REV.

DATE PREPARED 8/20/2024

ROUTE	STATE
I-44	MO
DISTRICT	SHEET NO.
SW	106

COUNTY: GREENE

JOB NO.: JSU0076, J8I3044C, & JST0088B

PROJECT NO.:

BRIDGE NO.:

IF A SEAL IS PRESENT ON THIS SHEET IT HAS BEEN ELECTRONICALLY SEALED AND DATED.

MISSOURI HIGHWAYS AND TRANSPORTATION COMMISSION

MoDOT
105 WEST CAPITOL
JEFFERSON CITY, MO 65102
1-888-ASK-MODOT (1-888-275-6636)

CMT
© Copyright CMT, Inc.
CRAWFORD, MURPHY & TILLY, INC.
1631 WEST ELFINDALE STREET
SPRINGFIELD, MO 65807 (417) 869-6009
ENGINEERING CORPORATION - 000631

J8I3044C & JST0088B

CROSS SECTION
106 OF 198

L:\MoDOT\22004246-00_New\424600\Sheets\J8I3044C & JSU0076\401_NEW_J8I3044C_CrossSection_Sheets.dgn 2:29:49 PM 8/20/2024

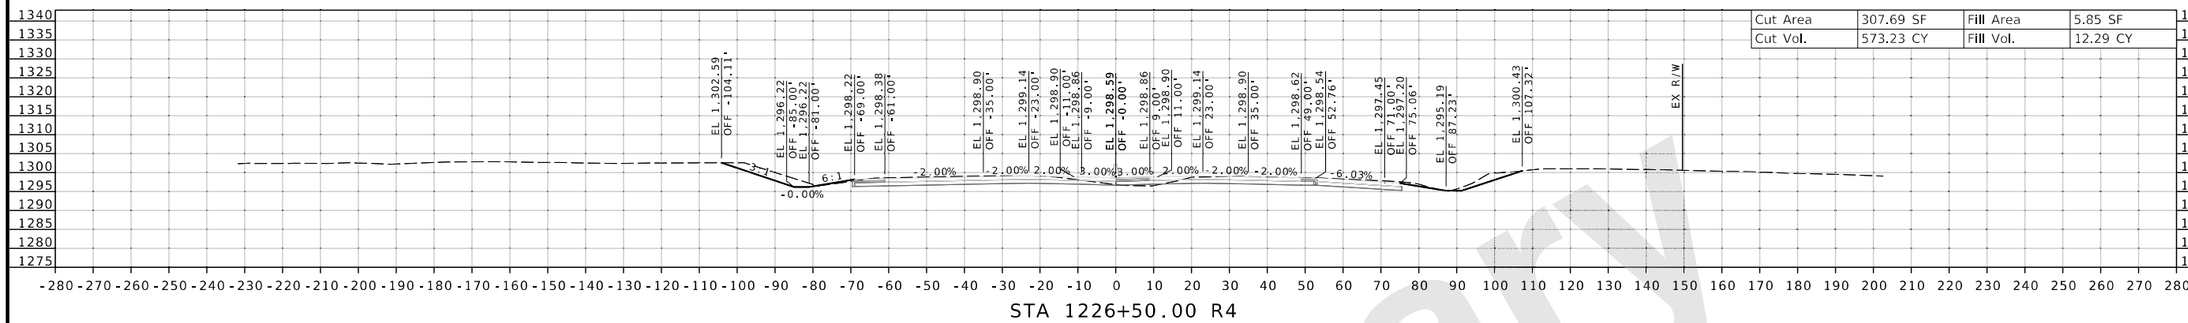

Cut Area	307.69 SF	Fill Area	5.85 SF
Cut Vol.	573.23 CY	Fill Vol.	12.29 CY

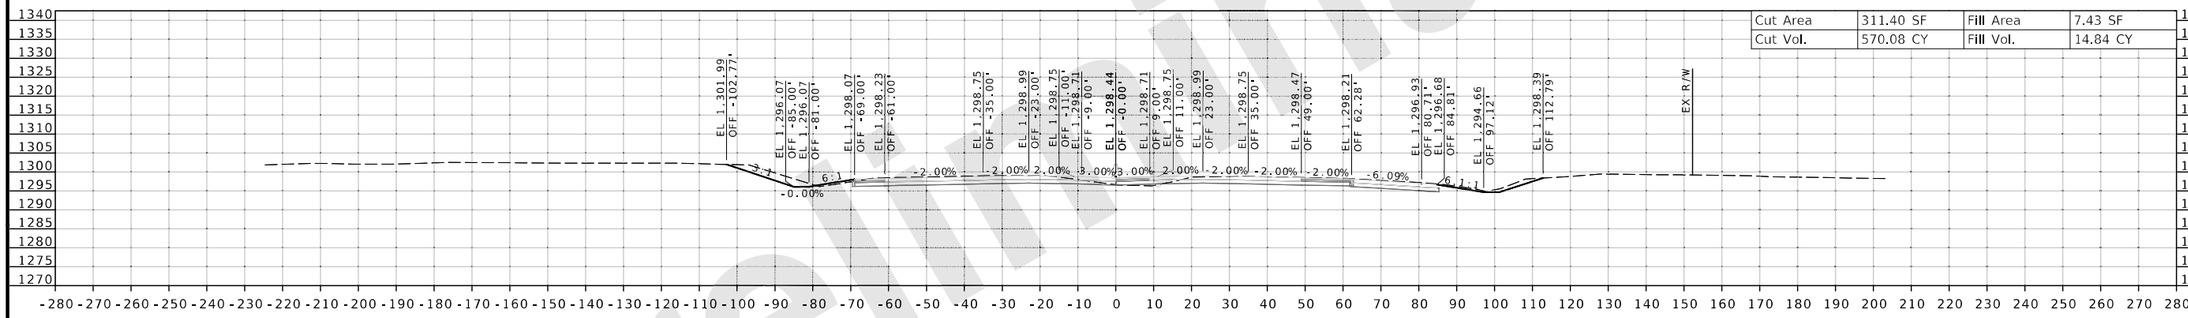

Cut Area	311.40 SF	Fill Area	7.43 SF
Cut Vol.	570.08 CY	Fill Vol.	14.84 CY

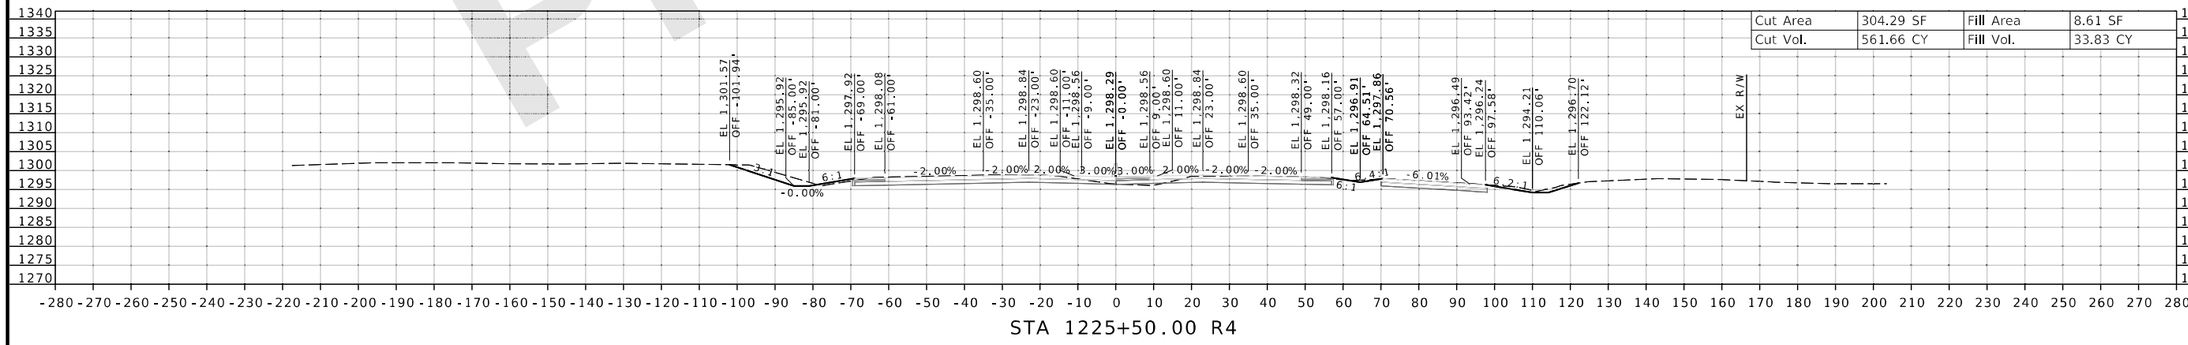

Cut Area	304.29 SF	Fill Area	8.61 SF
Cut Vol.	561.66 CY	Fill Vol.	33.83 CY

Preliminary

IF A SEAL IS PRESENT ON THIS SHEET IT HAS BEEN ELECTRONICALLY SEALED AND DATED.

DATE PREPARED: 8/20/2024

ROUTE	STATE
I-44	MO

DISTRICT	SHEET NO.
SW	107

COUNTY: GREENE

JOB NO.: JSU0076, J8I3044C, & JST0088B

PROJECT NO.:

BRIDGE NO.:

DESCRIPTION	DATE

MISSOURI HIGHWAYS AND TRANSPORTATION COMMISSION

105 WEST CAPITOL
JEFFERSON CITY, MO 65102
1-888-ASK-MODOT (1-888-275-6636)

CMT
© Copyright CMT, Inc.
CRAWFORD, MURPHY & TILLY, INC.
1631 WEST ELFINDALE STREET
SPRINGFIELD, MO 65807 (417) 869-6009
ENGINEERING CORPORATION - 000631

REV.

J8I3044C & JST0088B

CROSS SECTION
107 OF 198

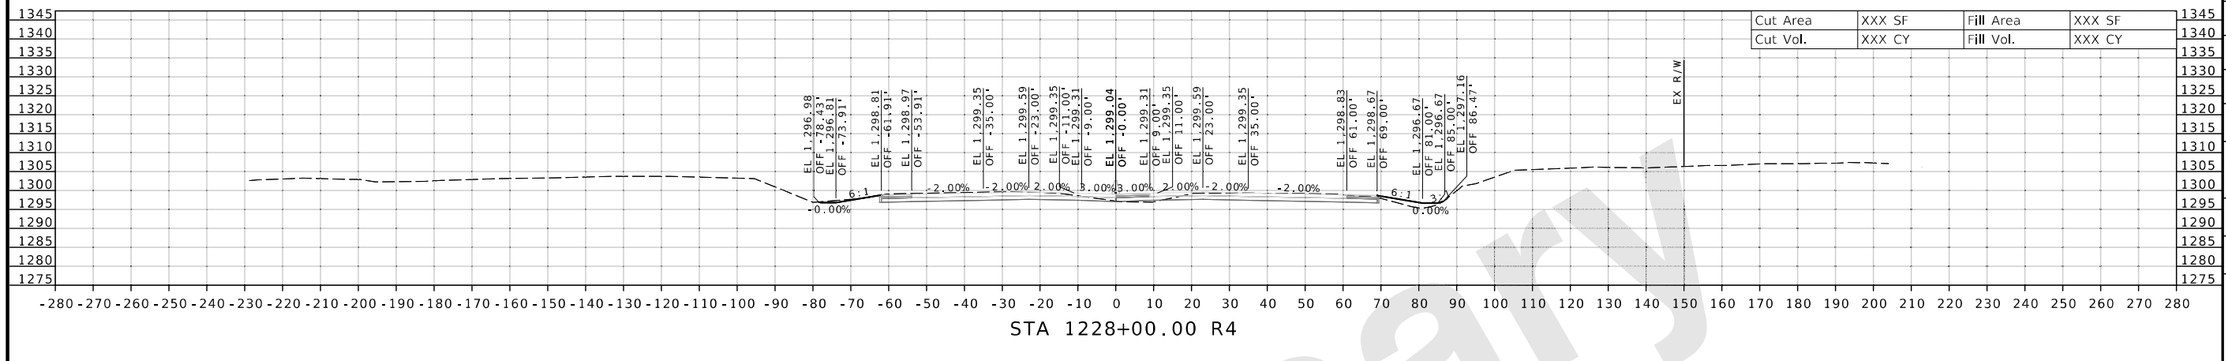

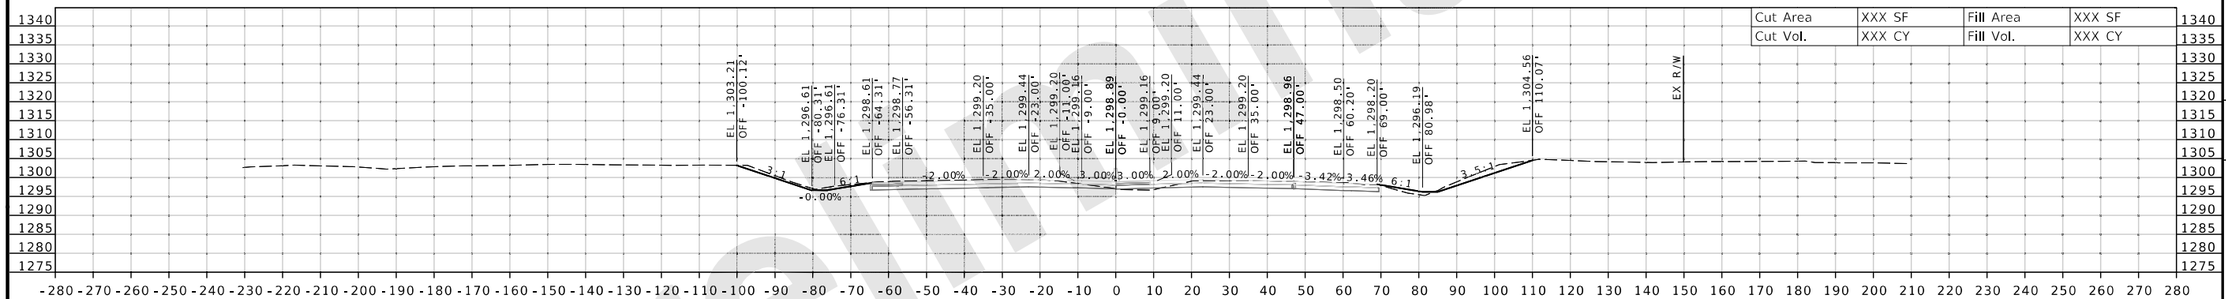

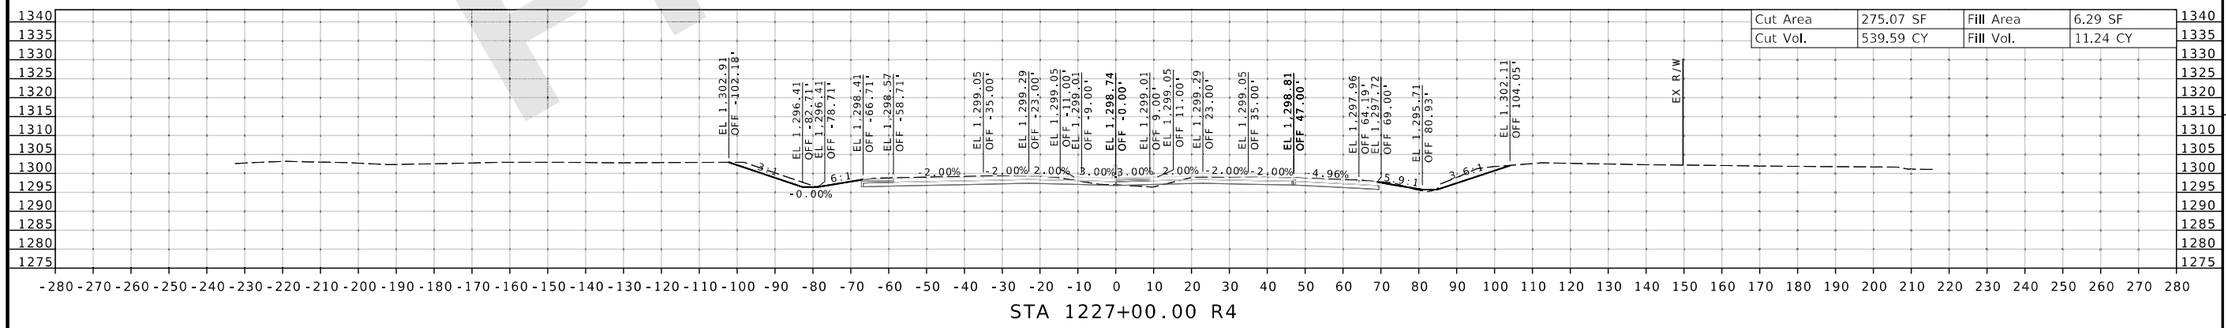

Preliminary

DATE PREPARED 8/20/2024
ROUTE I-44 | STATE MO
DISTRICT SW | SHEET NO. 108
COUNTY GREENE
JOB NO. JSU0076, J8I3044C, & JST0088B
PROJECT NO.
BRIDGE NO.

DESCRIPTION | DATE

IF A SEAL IS PRESENT ON THIS SHEET IT HAS BEEN ELECTRONICALLY SEALED AND DATED.

MISSOURI HIGHWAYS AND TRANSPORTATION COMMISSION
105 WEST CAPITOL
JEFFERSON CITY, MO 65102
1-888-ASK-MODOT (1-888-275-6636)

CMT
© Copyright CMT, Inc.
CRAWFORD, MURPHY & TILLY, INC.
1631 WEST ELFINDALE STREET
SPRINGFIELD, MO 65807 (417) 869-6009
ENGINEERING CORPORATION - 000631

J8I3044C & JST0088B

CROSS SECTION
108 OF 198

REV.

L:\MoDOT\22004246-00_New\424600\Sheets\J8I3044C & JSU0076\401_NEW_J8I3044C_CrossSection_Sheets.dgn 2:29:51 PM 8/20/2024

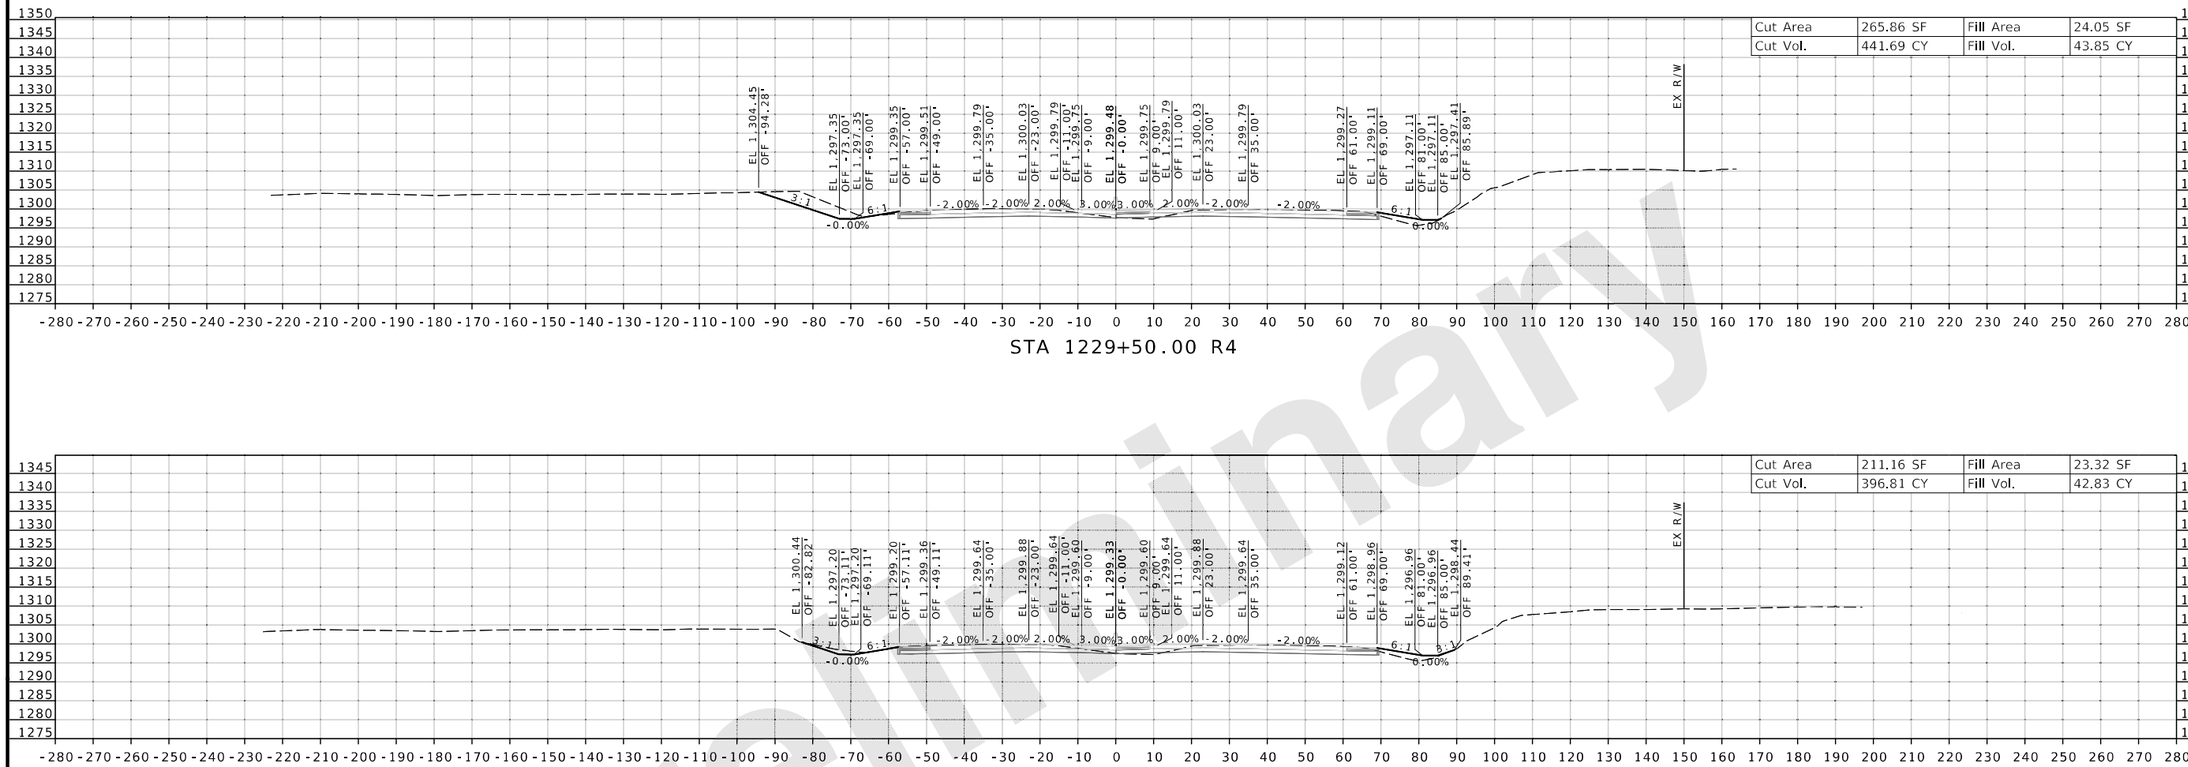

STA 1229+50.00 R4

STA 1229+00.00 R4

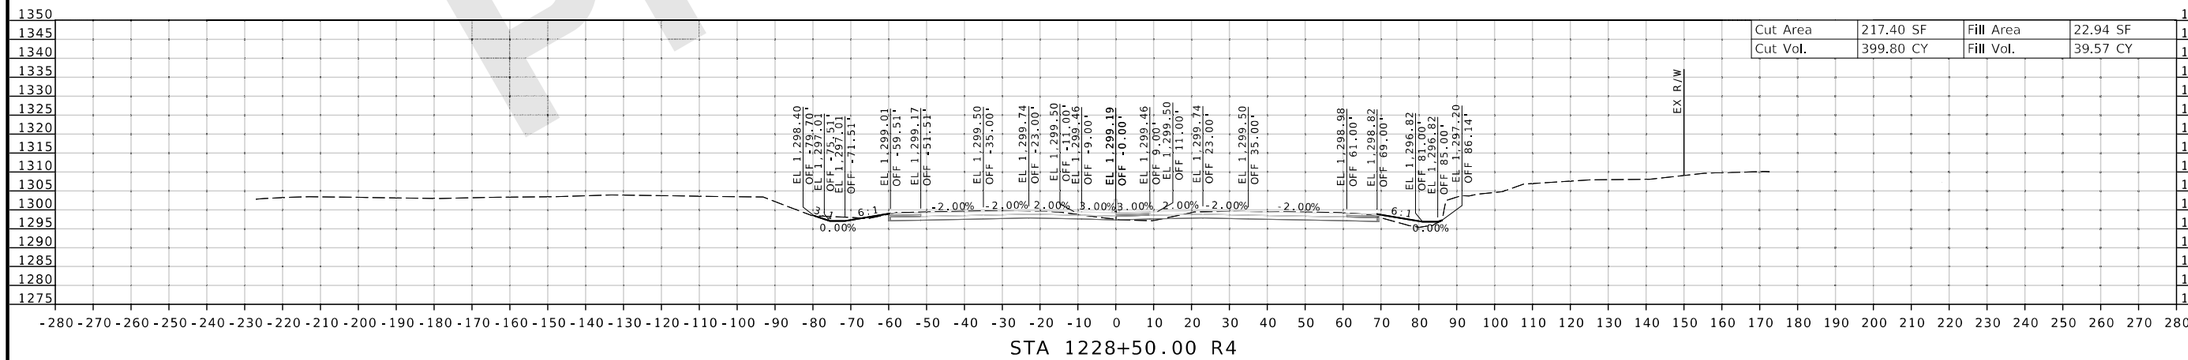

STA 1228+50.00 R4

Preliminary

DATE PREPARED 8/20/2024

ROUTE	STATE
I-44	MO
DISTRICT	SHEET NO.
SW	109

COUNTY: GREENE

JOB NO.: JSU0076, J8I3044C, & JST0088B

PROJECT NO.:

BRIDGE NO.:

IF A SEAL IS PRESENT ON THIS SHEET IT HAS BEEN ELECTRONICALLY SEALED AND DATED.

REV.	DATE	DESCRIPTION

MISSOURI HIGHWAYS AND TRANSPORTATION COMMISSION
105 WEST CAPITOL
JEFFERSON CITY, MO 65102
1-888-ASK-MODOT (1-888-275-6636)

CMT
© Copyright CMT, Inc.
CRAWFORD, MURPHY & TILLY, INC.
1631 WEST ELFINDALE STREET
SPRINGFIELD, MO 65807 (417) 869-6009
ENGINEERING CORPORATION - 000631

J8I3044C & JST0088B

CROSS SECTION
109 OF 198

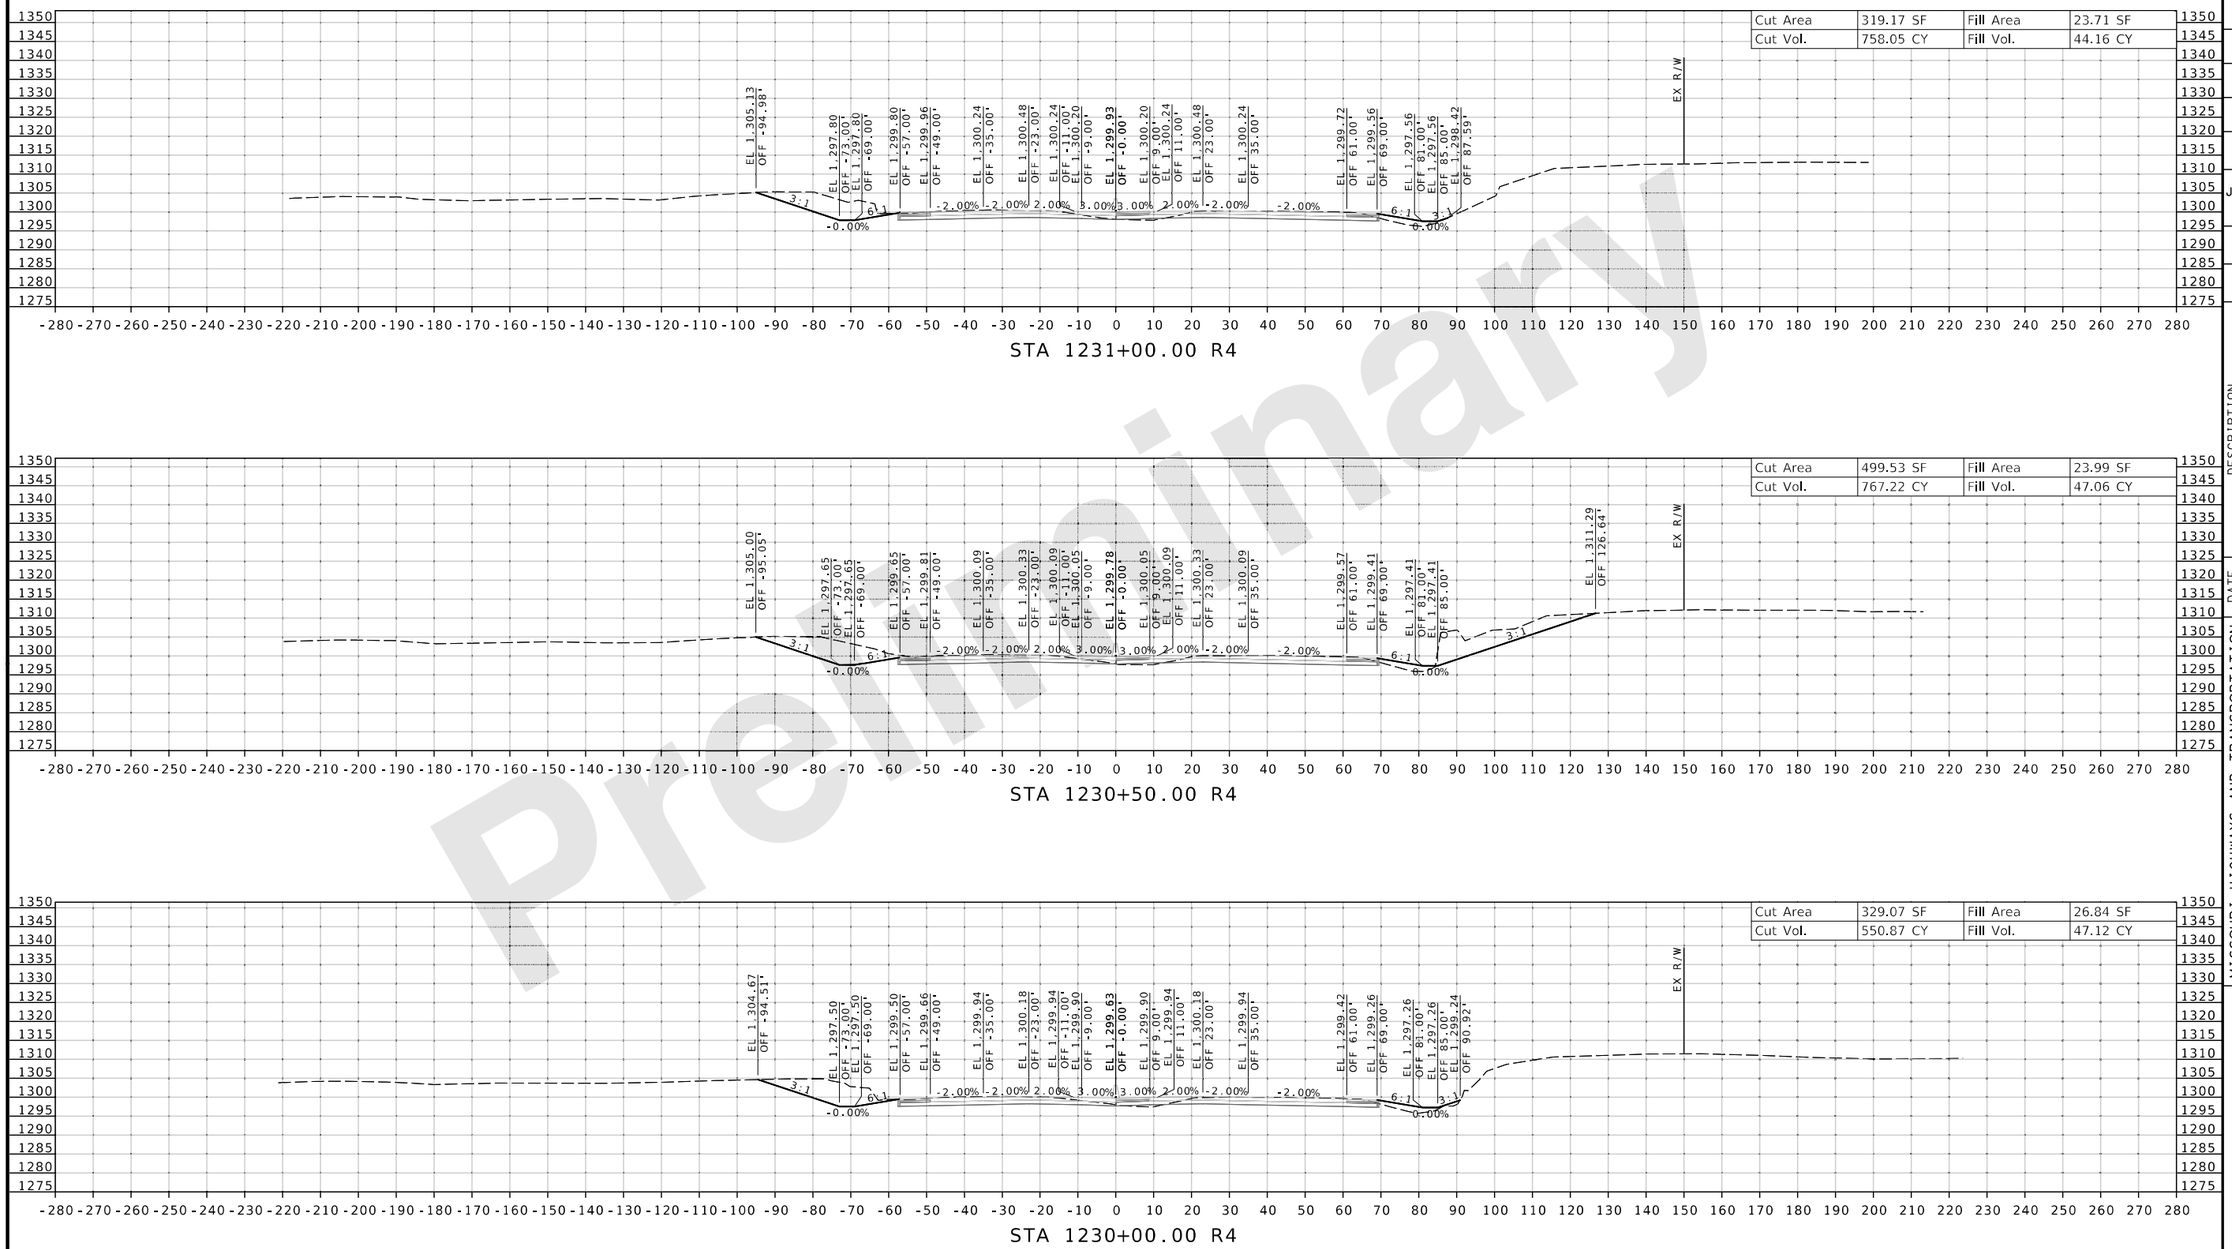

Preliminary

DATE PREPARED 8/20/2024

ROUTE	STATE
I-44	MO
DISTRICT	SHEET NO.
SW	110

COUNTY: GREENE

JOB NO.: JSU0076, J8I3044C, & JST0088B

PROJECT NO.:

BRIDGE NO.:

IF A SEAL IS PRESENT ON THIS SHEET IT HAS BEEN ELECTRONICALLY SEALED AND DATED.

DESCRIPTION | DATE | REV.

MISSOURI HIGHWAYS AND TRANSPORTATION COMMISSION
105 WEST CAPITOL
JEFFERSON CITY, MO 65102
1-888-ASK-MODOT (1-888-275-6636)

CMT
CRAWFORD, MURPHY & TILLY, INC.
1631 WEST ELFINDALE STREET
SPRINGFIELD, MO 65807 (417) 869-6009
ENGINEERING CORPORATION - 000631

© Copyright CMT, Inc.

J8I3044C & JST0088B

CROSS SECTION
110 OF 198

L:\MoDOT\22004246-00_New\424600\Sheets\J8I3044C & JSU0076\401_NEW_J8I3044C_CrossSection_Sheets.dgn 2:29:53 PM 8/20/2024

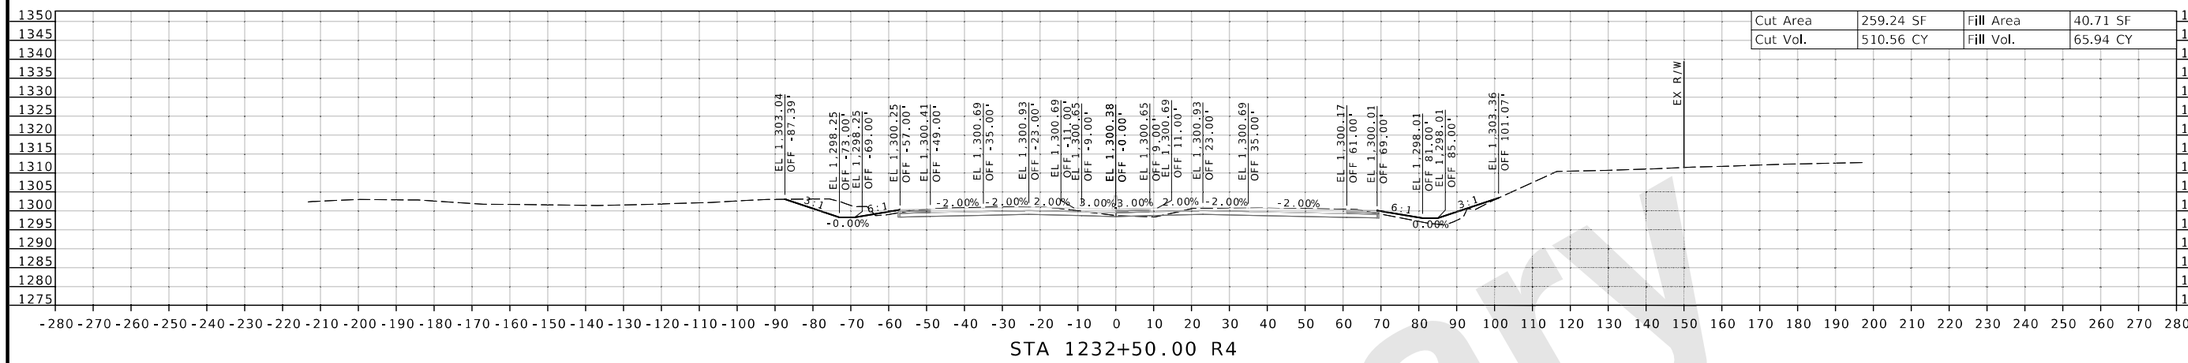

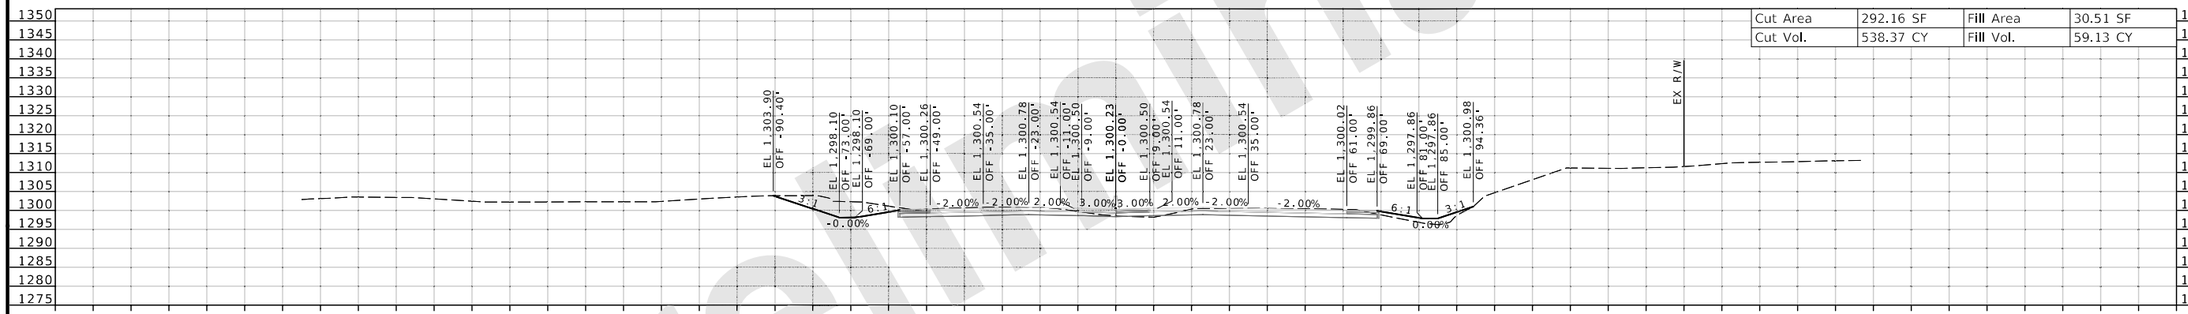

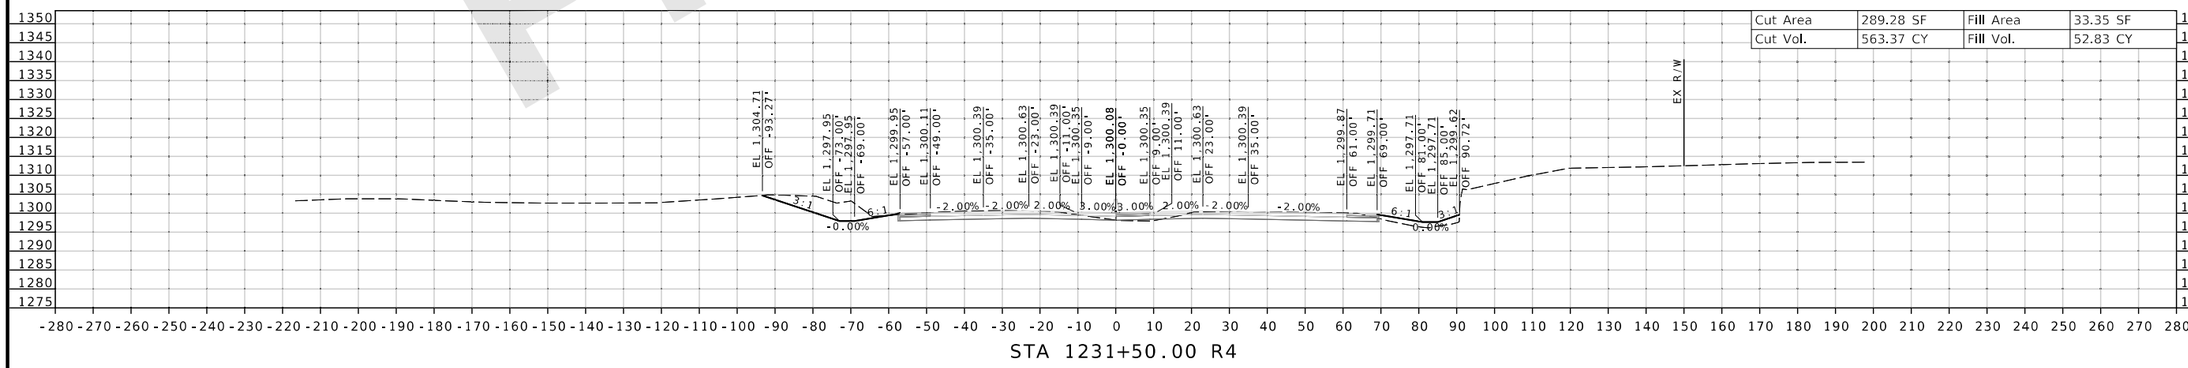

DATE PREPARED 8/20/2024

ROUTE	STATE
I-44	MO
DISTRICT	SHEET NO.
SW	111

COUNTY: GREENE

JOB NO.: JSU0076, J8I3044C, & JST0088B

PROJECT NO.:

BRIDGE NO.:

DESCRIPTION	DATE

IF A SEAL IS PRESENT ON THIS SHEET IT HAS BEEN ELECTRONICALLY SEALED AND DATED.

MISSOURI HIGHWAYS AND TRANSPORTATION COMMISSION

105 WEST CAPITOL
JEFFERSON CITY, MO 65102
1-888-ASK-MODOT (1-888-275-6636)

CMT
© Copyright CMT, Inc.
CRAWFORD, MURPHY & TILLY, INC.
1631 WEST ELFINDALE STREET
SPRINGFIELD, MO 65807 (417) 869-6009
ENGINEERING CORPORATION - 000631

J8I3044C & JST0088B

CROSS SECTION
111 OF 198

REV.

L:\MoDOT\22004246-00_New\424600\Sheets\J8I3044C & JSU0076\401_NEW_J8I3044C_CrossSection_Sheets.dgn 2:29:54 PM 8/20/2024

Preliminary

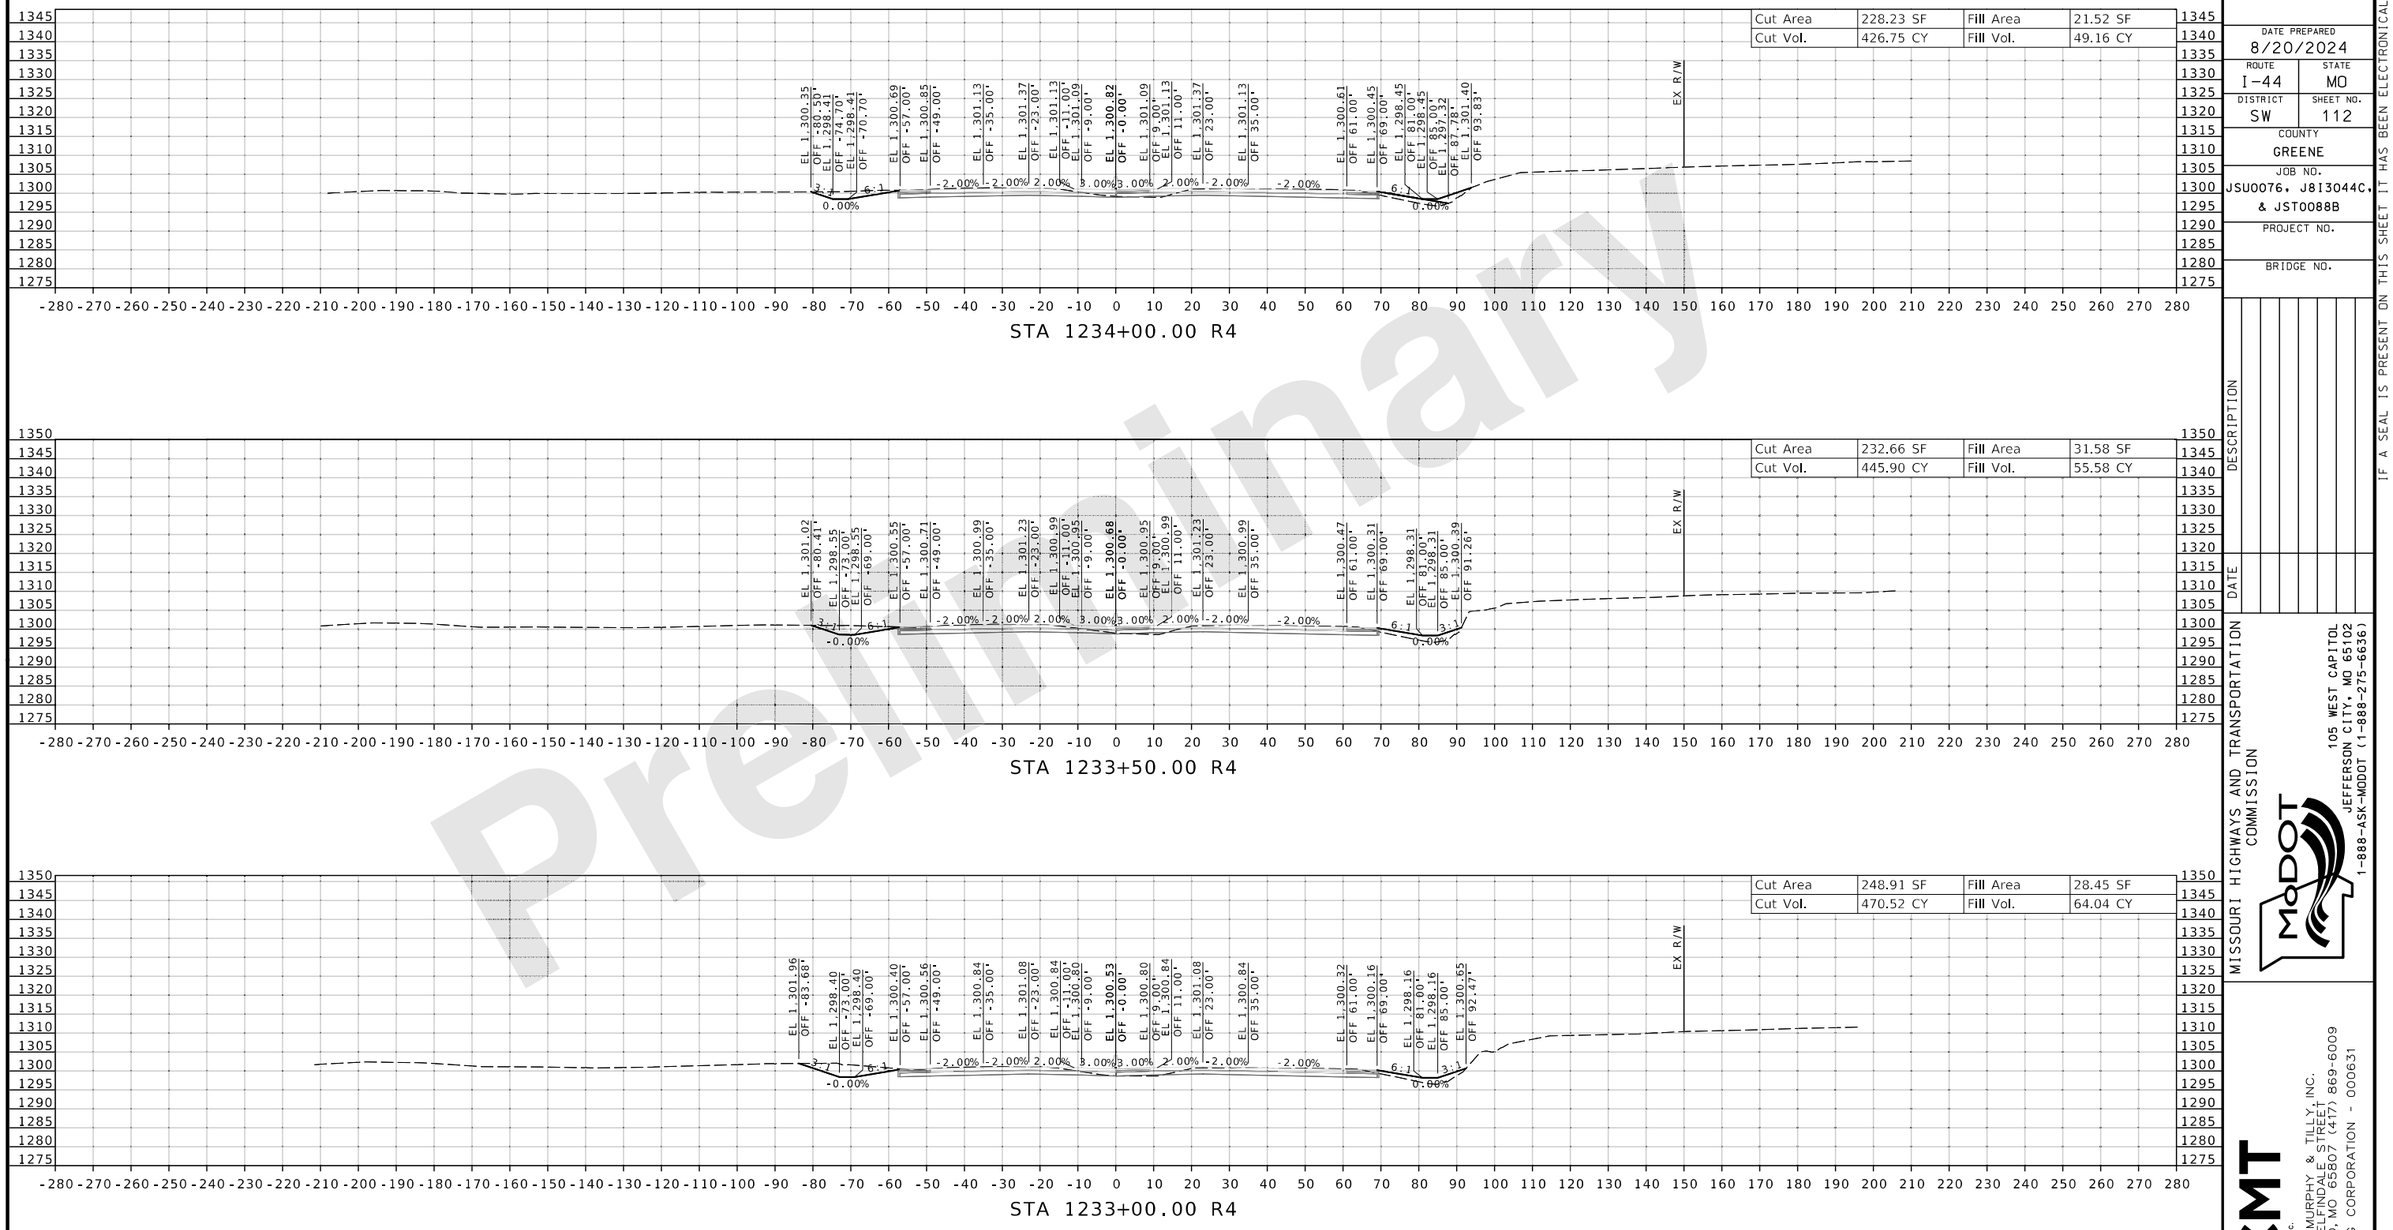

Preliminary

DATE PREPARED 8/20/2024
ROUTE I-44 | STATE MO
DISTRICT SW | SHEET NO. 112
COUNTY GREENE
JOB NO. JSU0076, J8I3044C, & JST0088B
PROJECT NO.
BRIDGE NO.

DESCRIPTION | DATE

MISSOURI HIGHWAYS AND TRANSPORTATION COMMISSION
105 WEST CAPITOL
JEFFERSON CITY, MO 65102
1-888-ASK-MODOT (1-888-275-6636)

CMT
CRAWFORD, MURPHY & TILLY, INC.
1631 WEST ELFINDALE STREET
SPRINGFIELD, MO 65807 (417) 869-6009
ENGINEERING CORPORATION - 000631
© Copyright CMT, Inc.

IF A SEAL IS PRESENT ON THIS SHEET IT HAS BEEN ELECTRONICALLY SEALED AND DATED.

J8I3044C & JST0088B
CROSS SECTION
112 OF 198

REV.

L:\MoDOT\22004246-00_New\424600\Sheets\J8I3044C & JSU0076\401_NEW_J8I3044C_CrossSection_Sheets.dgn 2:29:56 PM 8/20/2024

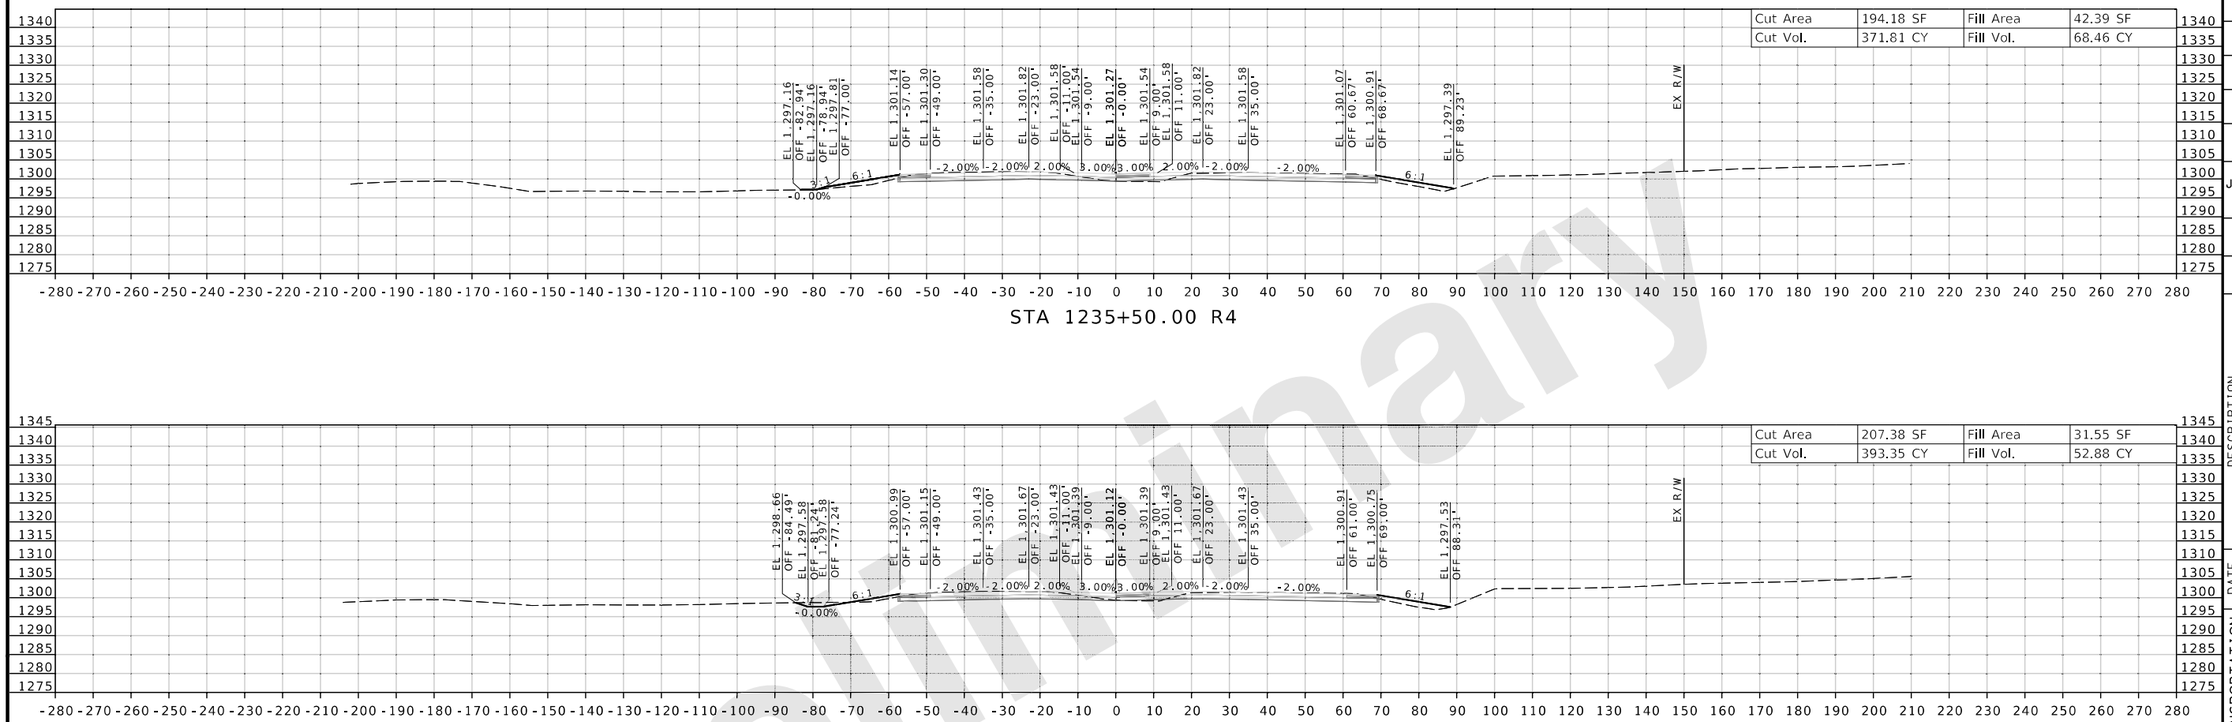

Preliminary

DATE PREPARED 8/20/2024

ROUTE	STATE
I-44	MO
DISTRICT	SHEET NO.
SW	113

COUNTY: GREENE

JOB NO.: JSU0076, J8I3044C, & JST0088B

PROJECT NO.:

BRIDGE NO.:

IF A SEAL IS PRESENT ON THIS SHEET IT HAS BEEN ELECTRONICALLY SEALED AND DATED.

REV.	DESCRIPTION	DATE

MISSOURI HIGHWAYS AND TRANSPORTATION COMMISSION

105 WEST CAPITOL
JEFFERSON CITY, MO 65102
1-888-ASK-MODOT (1-888-275-6636)

CMT
©Copyright CMT, Inc.
CRAWFORD, MURPHY & TILLY, INC.
1631 WEST ELFINDALE STREET
SPRINGFIELD, MO 65807 (417) 869-6009
ENGINEERING CORPORATION - 000631

J8I3044C & JST0088B

CROSS SECTION
113 OF 198

L:\MoDOT\22004246-00_New\424600\Sheets\J8I3044C & JSU0076\401_NEW_J8I3044C_CrossSection_Sheets.dgn 2:29:57 PM 8/20/2024

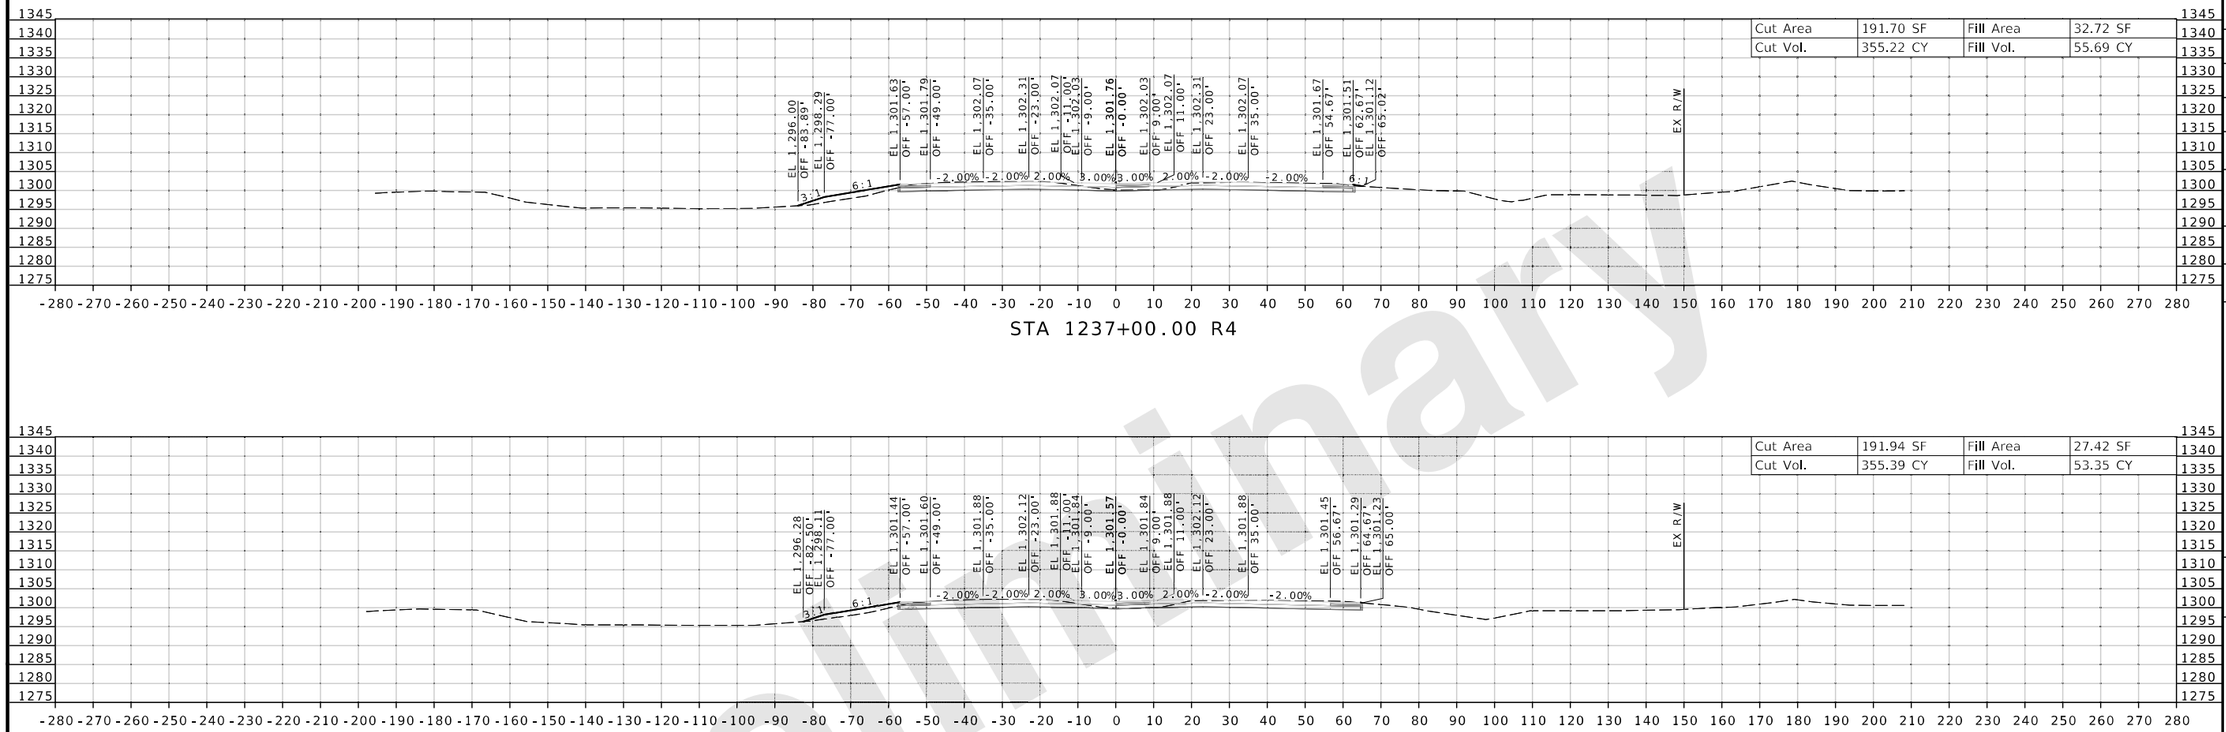

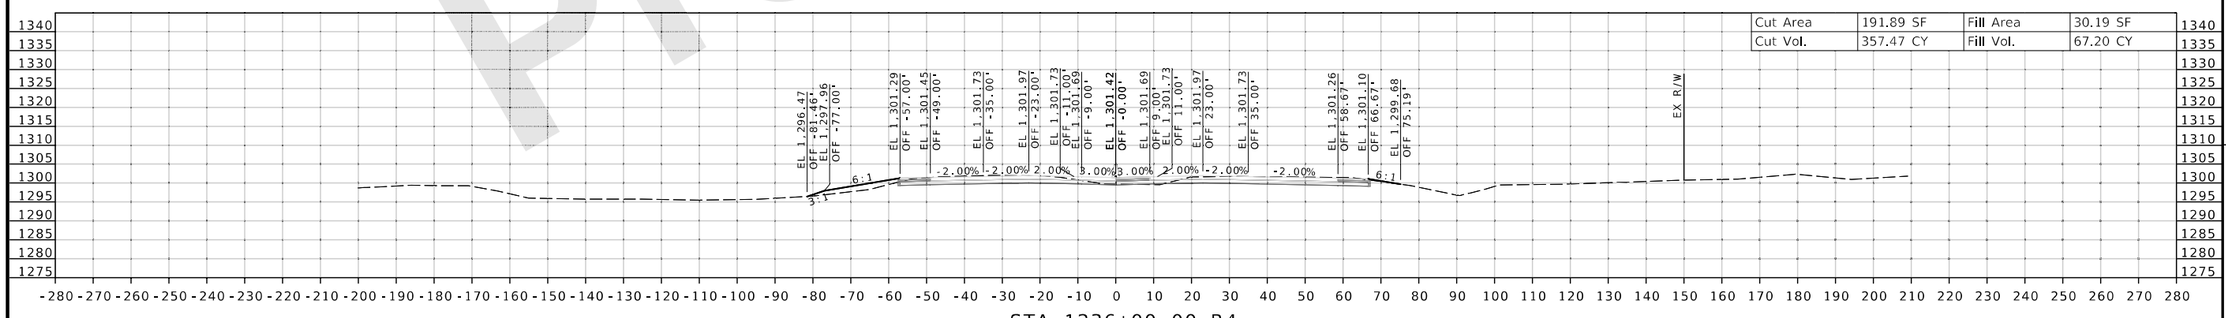

Preliminary

DATE PREPARED 8/20/2024

ROUTE	STATE
I-44	MO
DISTRICT	SHEET NO.
SW	114

COUNTY: GREENE

JOB NO.: JSU0076, J8I3044C, & JST0088B

PROJECT NO.:

BRIDGE NO.:

IF A SEAL IS PRESENT ON THIS SHEET IT HAS BEEN ELECTRONICALLY SEALED AND DATED.

REV.	DESCRIPTION	DATE

MISSOURI HIGHWAYS AND TRANSPORTATION COMMISSION

105 WEST CAPITOL
JEFFERSON CITY, MO 65102
1-888-ASK-MODOT (1-888-275-6636)

CMT
CRAWFORD, MURPHY & TILLY, INC.
1631 WEST ELFINDALE STREET
SPRINGFIELD, MO 65807 (417) 869-6009
ENGINEERING CORPORATION - 000631

©Copyright CMT, Inc.

J8I3044C & JST0088B

CROSS SECTION
114 OF 198

L:\MoDOT\22004246-00_New\424600\Sheets\J8I3044C & JSU0076\401_NEW_J8I3044C_CrossSection_Sheets.dgn 2:29:58 PM 8/20/2024

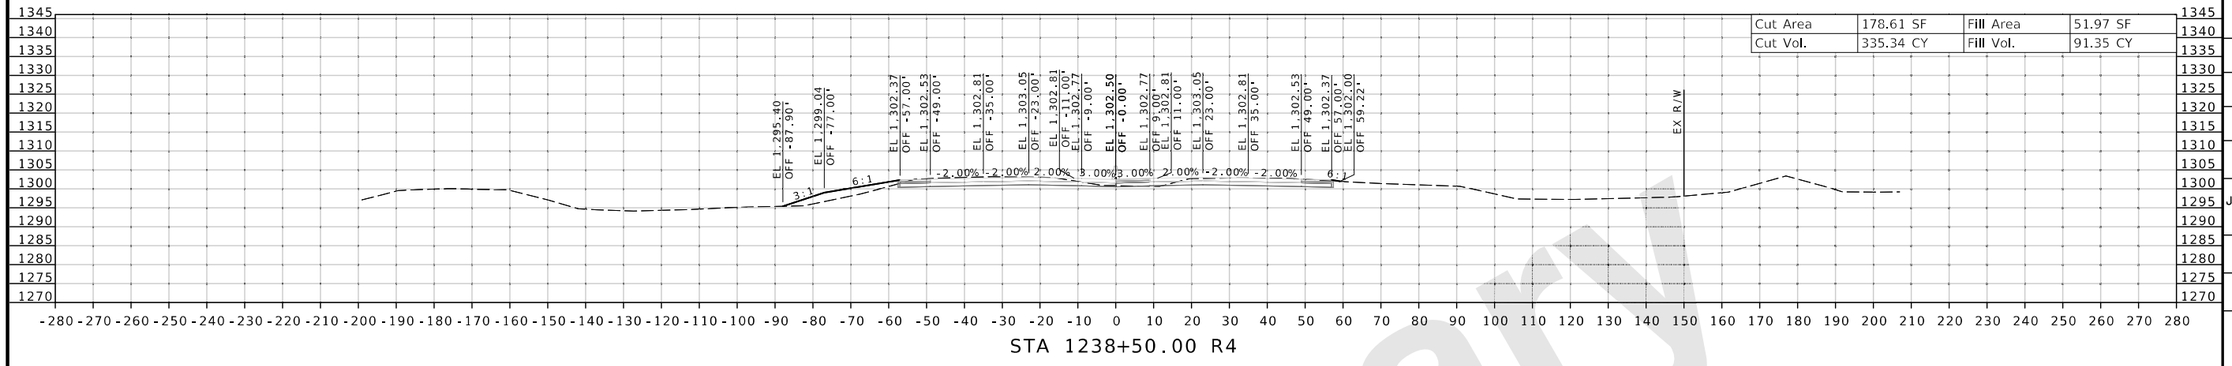

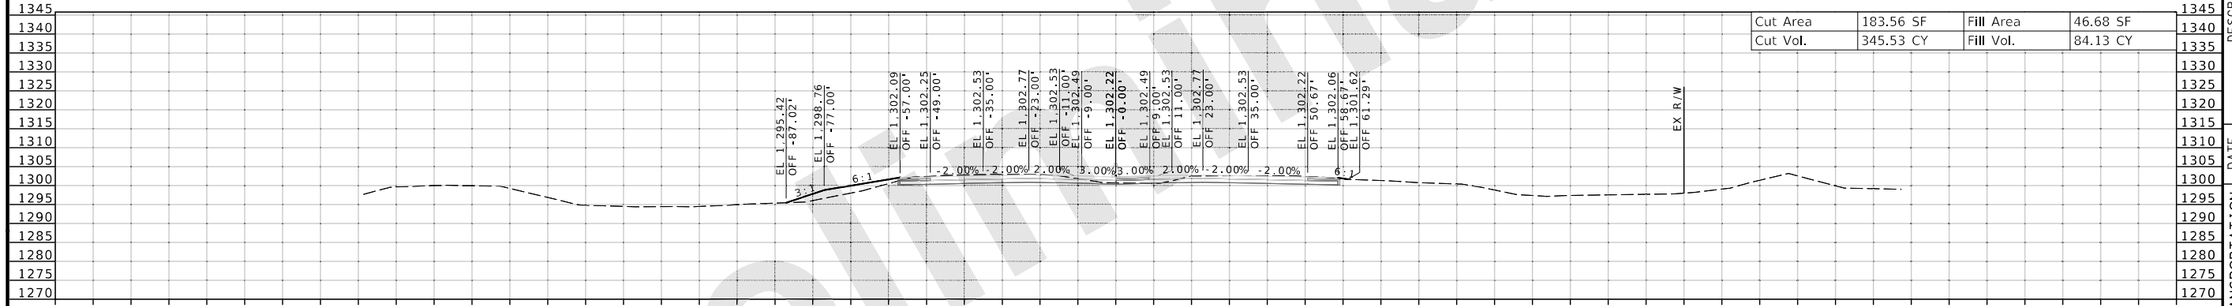

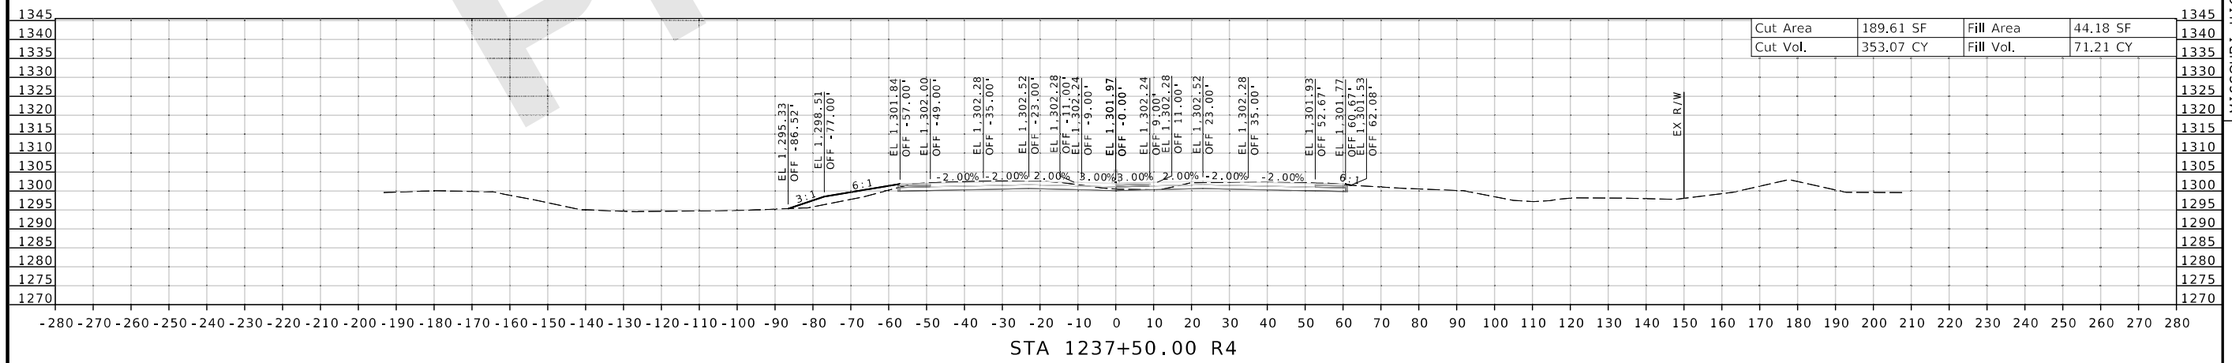

DATE PREPARED 8/20/2024

ROUTE	STATE
I-44	MO
DISTRICT	SHEET NO.
SW	115

COUNTY: GREENE

JOB NO.: JSU0076, J8I3044C, & JST0088B

PROJECT NO.:

BRIDGE NO.:

DESCRIPTION	DATE

MISSOURI HIGHWAYS AND TRANSPORTATION COMMISSION

105 WEST CAPITOL
JEFFERSON CITY, MO 65102
1-888-ASK-MODOT (1-888-275-6636)

CMT
© Copyright CMT, Inc.
CRAWFORD, MURPHY & TILLY, INC.
1631 WEST ELFINDALE STREET
SPRINGFIELD, MO 65807 (417) 869-6009
ENGINEERING CORPORATION - 000631

J8I3044C & JST0088B

CROSS SECTION
115 OF 198

IF A SEAL IS PRESENT ON THIS SHEET IT HAS BEEN ELECTRONICALLY SEALED AND DATED.

REV.

Preliminary

L:\MoDOT\22004246-00_New\424600\Sheets\J8I3044C & JSU0076\401_NEW_J8I3044C_CrossSection_Sheets.dgn 2:29:59 PM 8/20/2024

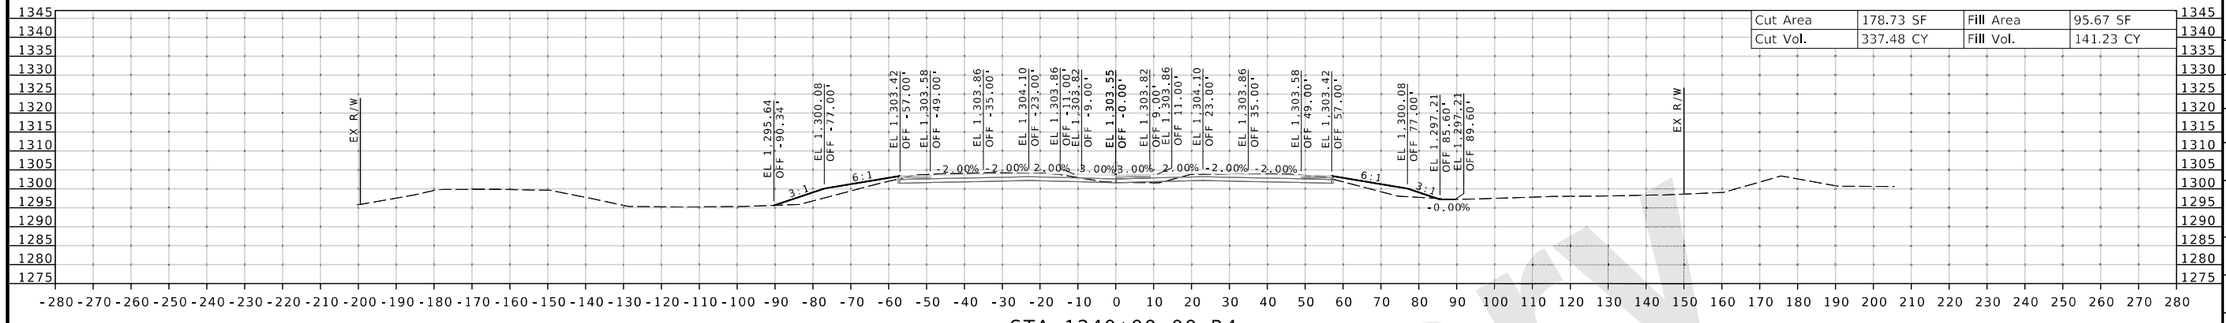

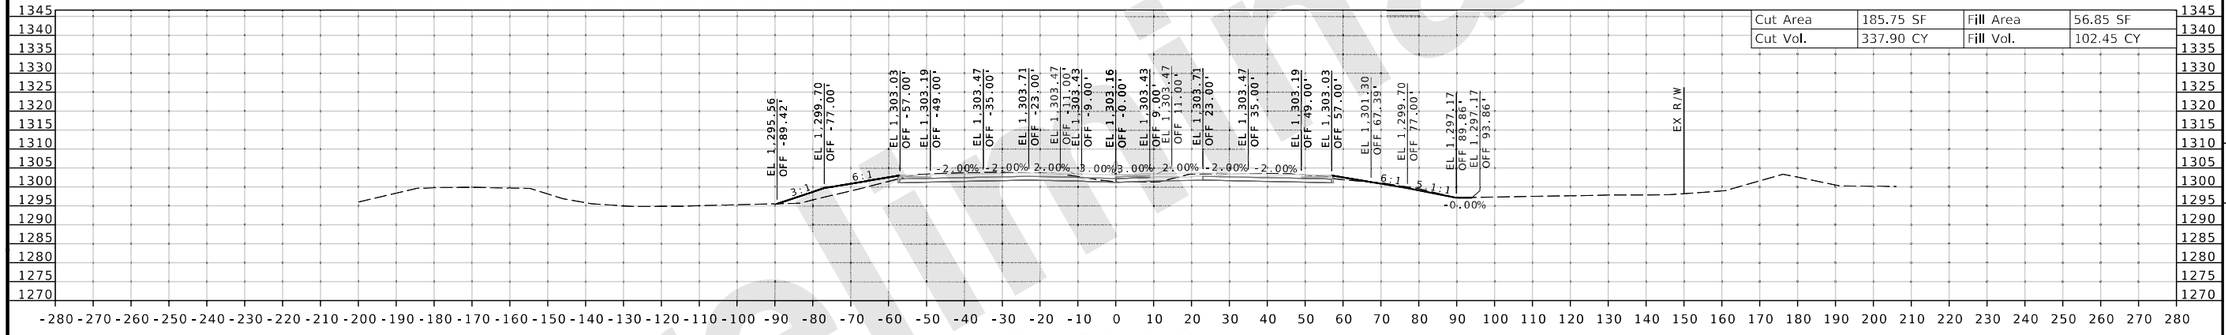

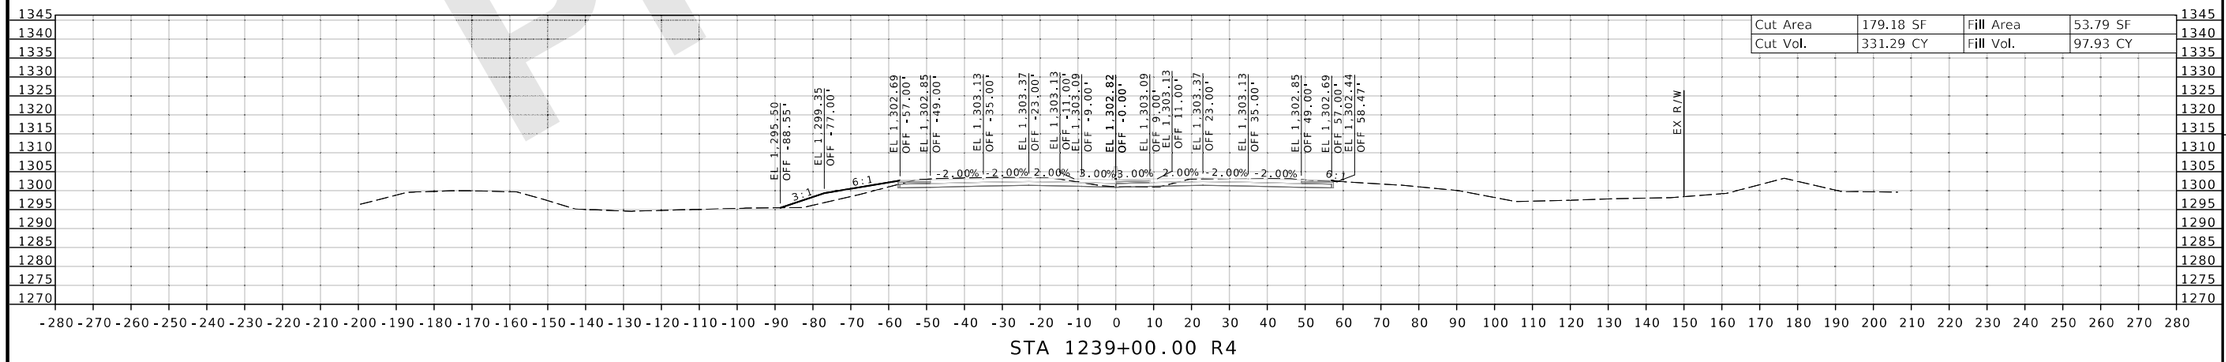

Preliminary

DATE PREPARED
8/20/2024

ROUTE	STATE
I-44	MO

DISTRICT	SHEET NO.
SW	116

COUNTY
GREENE

JOB NO.
JSU0076, J8I3044C, & JST0088B

PROJECT NO.

BRIDGE NO.

REV.	DATE	DESCRIPTION

IF A SEAL IS PRESENT ON THIS SHEET IT HAS BEEN ELECTRONICALLY SEALED AND DATED.

MISSOURI HIGHWAYS AND TRANSPORTATION COMMISSION

105 WEST CAPITOL
JEFFERSON CITY, MO 65102
1-888-ASK-MODOT (1-888-275-6636)

CMT
CRAWFORD, MURPHY & TILLY, INC.
1631 WEST ELFINDALE STREET
SPRINGFIELD, MO 65807 (417) 869-6009
ENGINEERING CORPORATION - 000631
©Copyright CMT, Inc.

J8I3044C & JST0088B

CROSS SECTION
116 OF 198

L:\MoDOT\22004246-00_New\424600\Sheets\J8I3044C & JSU0076\401_NEW_J8I3044C_CrossSection_Sheets.dgn 2:30:00 PM 8/20/2024

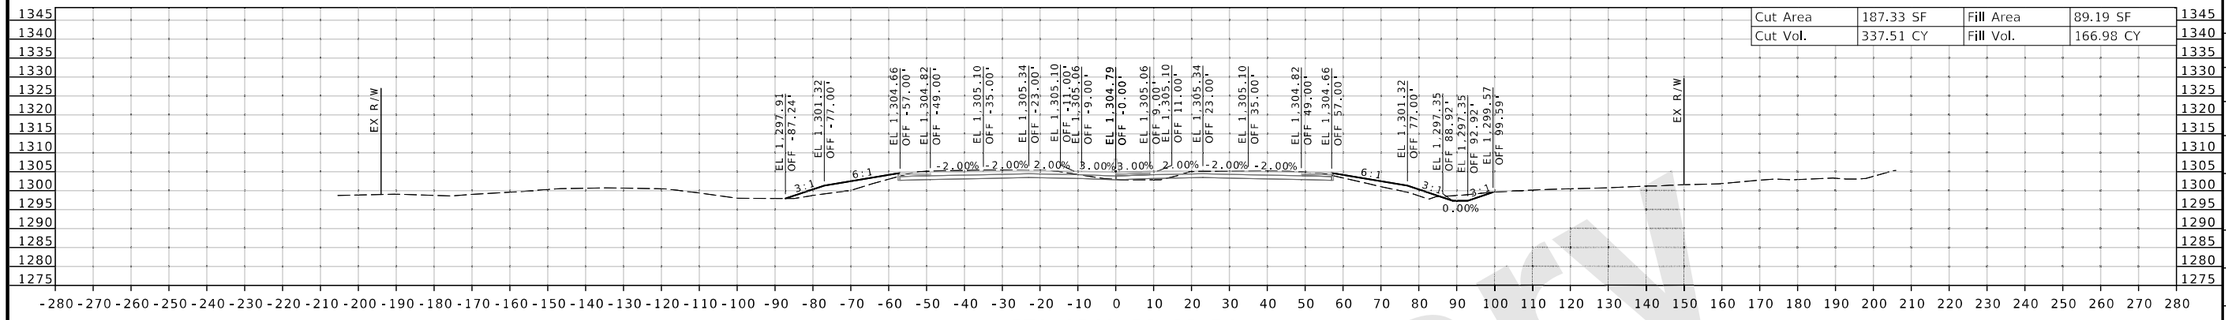

STA 1241+50.00 R4

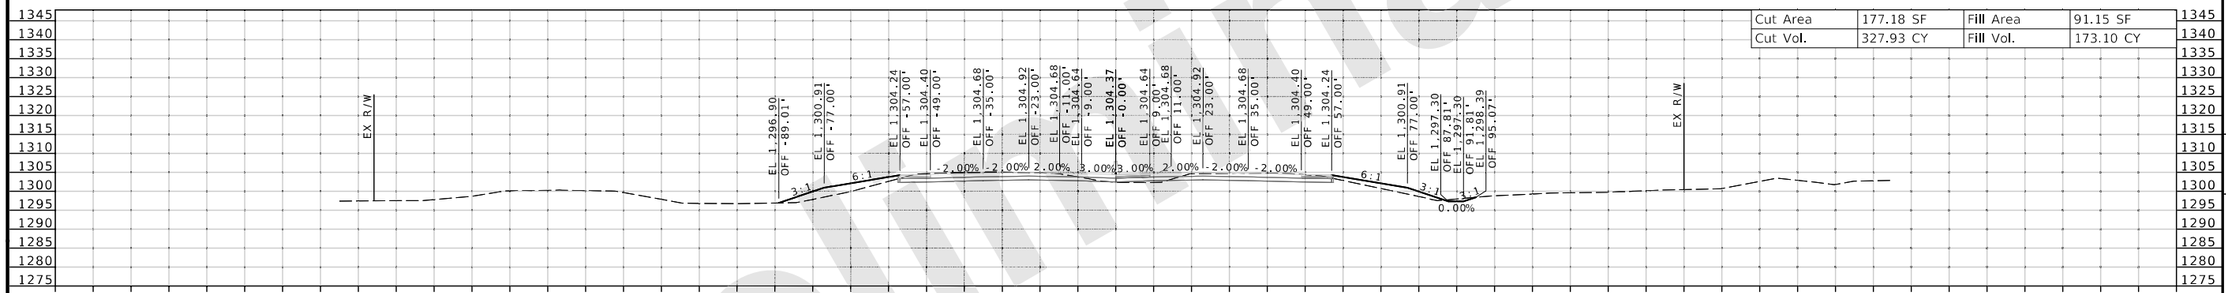

STA 1241+00.00 R4

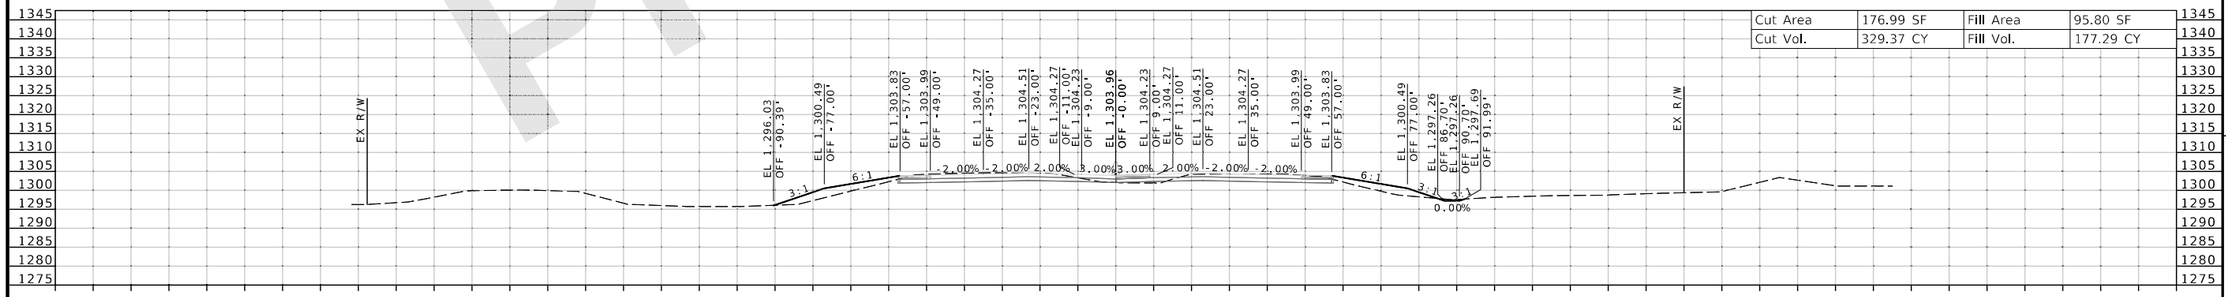

STA 1240+50.00 R4

Preliminary

DATE PREPARED 8/20/2024

ROUTE	STATE
I-44	MO
DISTRICT	SHEET NO.
SW	117

COUNTY: GREENE

JOB NO.: JSU0076, J8I3044C, & JST0088B

PROJECT NO.:

BRIDGE NO.:

DESCRIPTION	DATE

IF A SEAL IS PRESENT ON THIS SHEET IT HAS BEEN ELECTRONICALLY SEALED AND DATED.

MISSOURI HIGHWAYS AND TRANSPORTATION COMMISSION
105 WEST CAPITOL
JEFFERSON CITY, MO 65102
1-888-ASK-MODOT (1-888-275-6636)

CMT
© Copyright CMT, Inc.
CRAWFORD, MURPHY & TILLY, INC.
1631 WEST ELFINDALE STREET
SPRINGFIELD, MO 65807 (417) 869-6009
ENGINEERING CORPORATION - 000631

J8I3044C & JST0088B

CROSS SECTION
117 OF 198

REV.

L:\MoDOT\22004246-00_New\424600\Sheets\J8I3044C & JSU0076\401_NEW_J8I3044C_CrossSection_Sheets.dgn 2:30:01 PM 8/20/2024

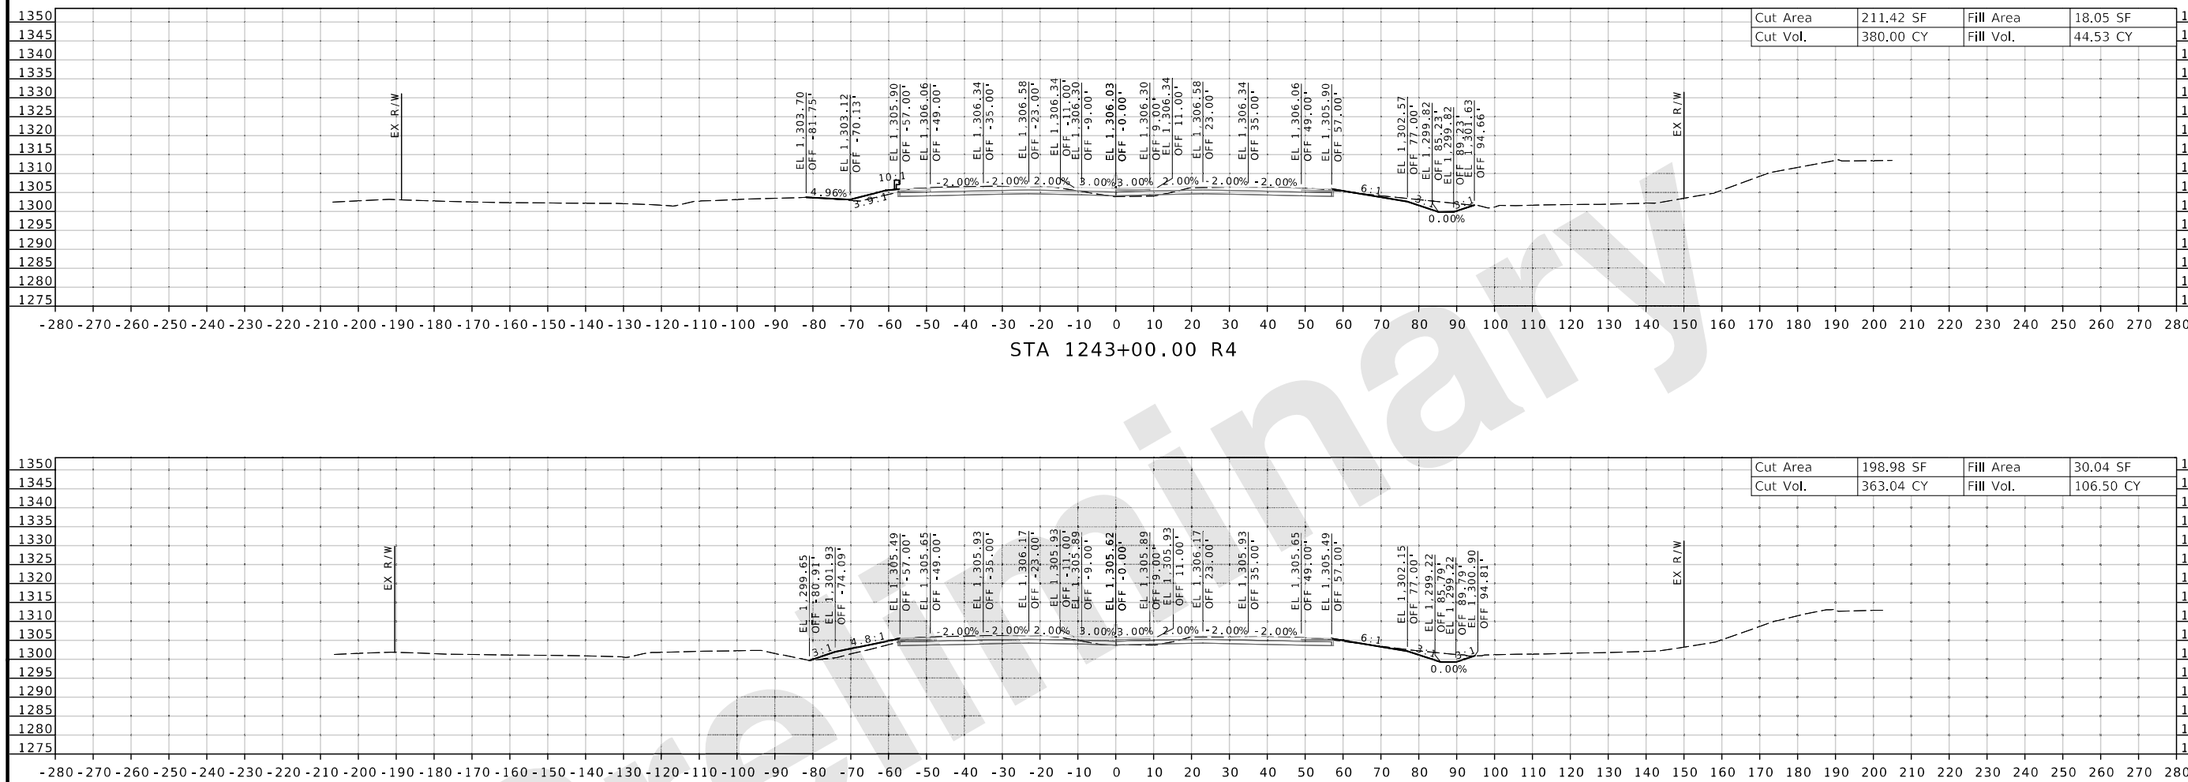

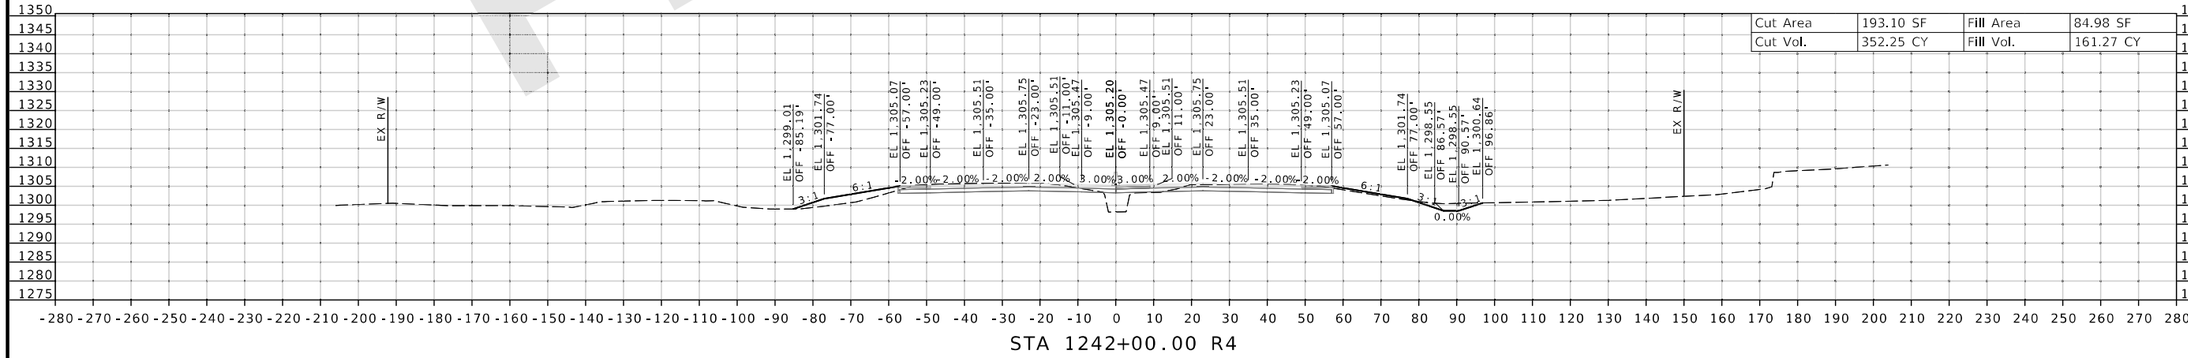

Preliminary

DATE PREPARED
8/20/2024

ROUTE	STATE
I-44	MO
DISTRICT	SHEET NO.
SW	118

COUNTY
GREENE

JOB NO.
JSU0076, J8I3044C, & JST0088B

PROJECT NO.

BRIDGE NO.

DATE	DESCRIPTION	REV.

IF A SEAL IS PRESENT ON THIS SHEET IT HAS BEEN ELECTRONICALLY SEALED AND DATED.

MISSOURI HIGHWAYS AND TRANSPORTATION COMMISSION
105 WEST CAPITOL
JEFFERSON CITY, MO 65102
1-888-ASK-MODOT (1-888-275-6636)

CMT
© Copyright CMT, Inc.
CRAWFORD, MURPHY & TILLY, INC.
1631 WEST ELFINDALE STREET
SPRINGFIELD, MO 65807 (417) 869-6009
ENGINEERING CORPORATION - 000631

J8I3044C & JST0088B

CROSS SECTION
118 OF 198

L:\MoDOT\22004246-00_New\424600\Sheets\J8I3044C & JSU0076\401_NEW_J8I3044C_CrossSection_Sheets.dgn 2:30:02 PM 8/20/2024

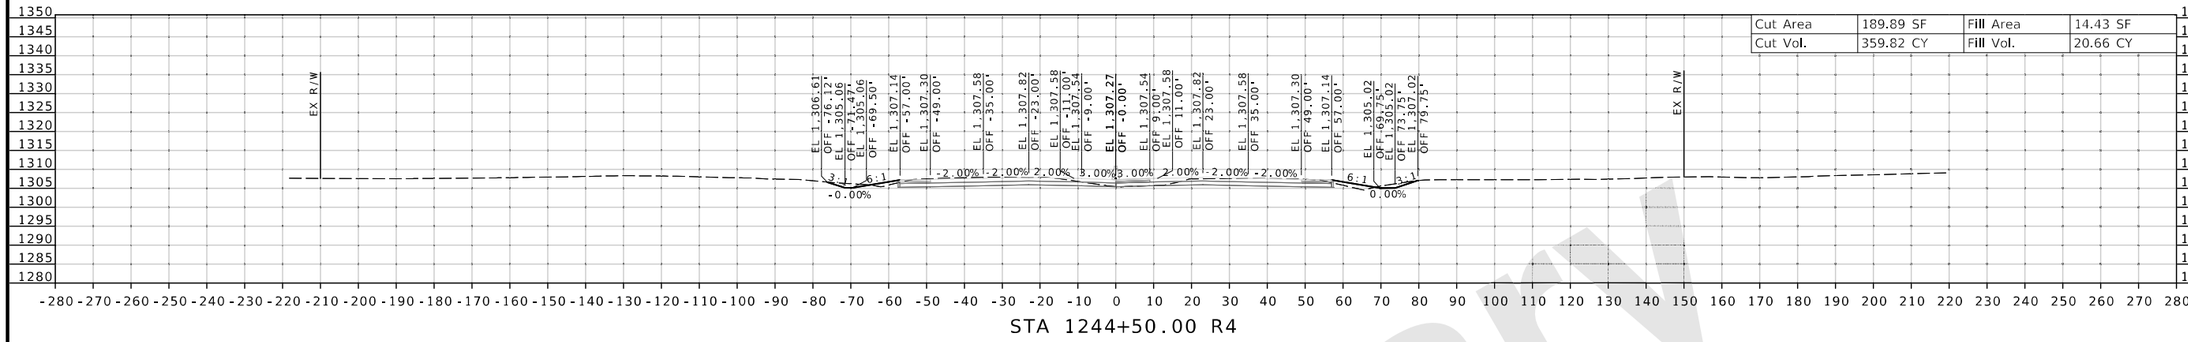

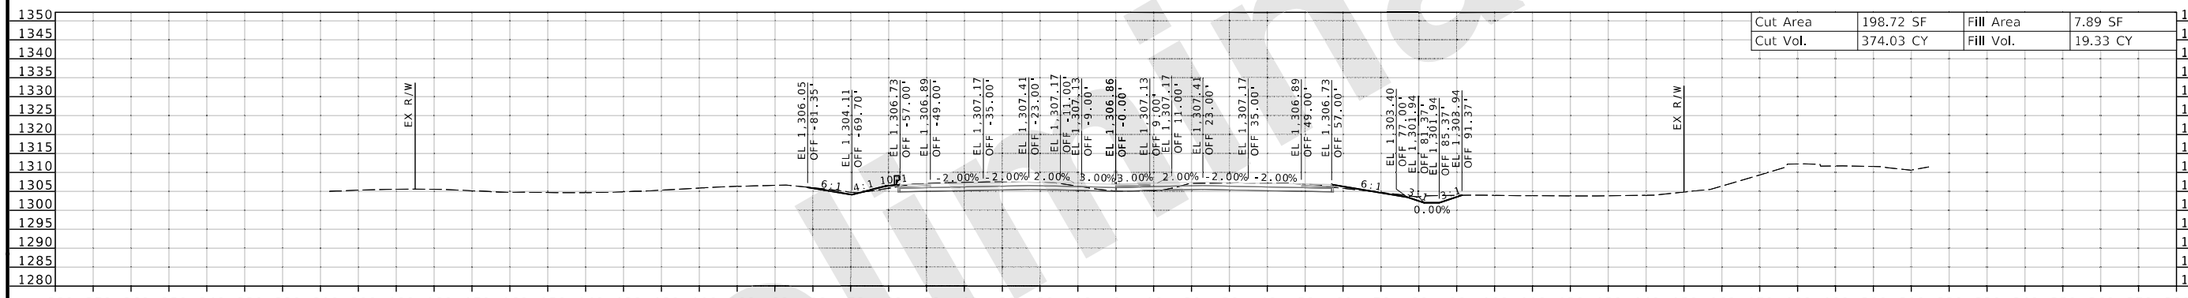

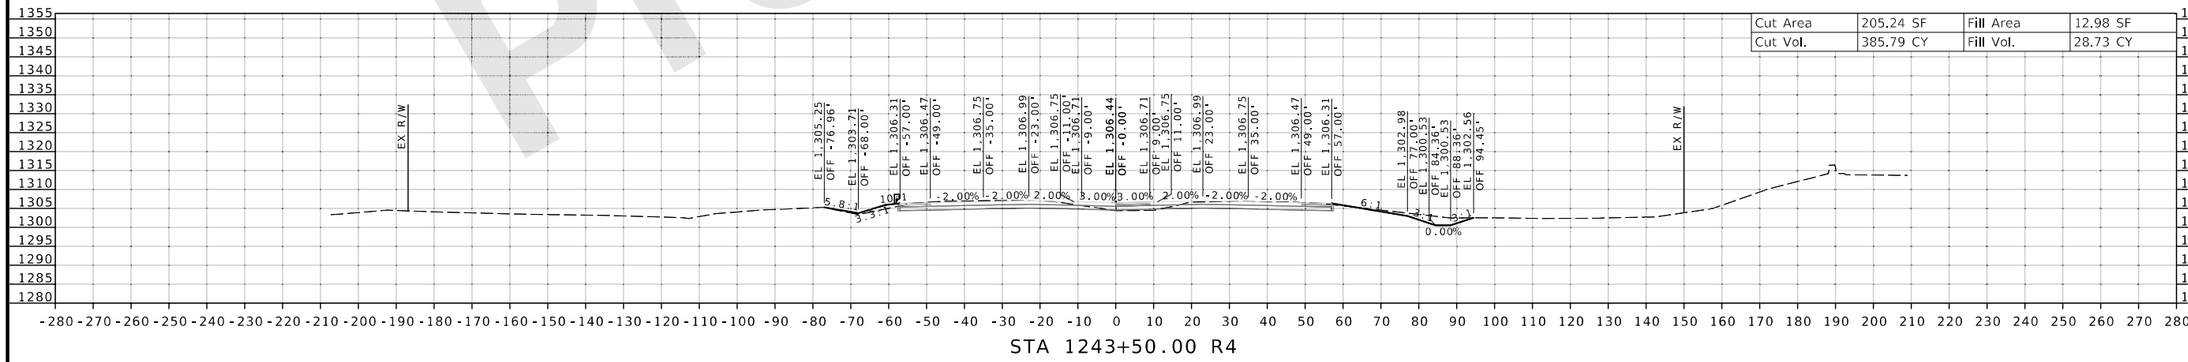

Preliminary

DESCRIPTION | DATE

DATE PREPARED 8/20/2024
ROUTE I-44 | STATE MO
DISTRICT SW | SHEET NO. 119
COUNTY GREENE
JOB NO. JSU0076, J8I3044C, & JST0088B
PROJECT NO.
BRIDGE NO.

IF A SEAL IS PRESENT ON THIS SHEET IT HAS BEEN ELECTRONICALLY SEALED AND DATED.

MISSOURI HIGHWAYS AND TRANSPORTATION COMMISSION
105 WEST CAPITOL
JEFFERSON CITY, MO 65102
1-888-ASK-MODOT (1-888-275-6636)

CMT
CRAWFORD, MURPHY & TILLY, INC.
1631 WEST ELFINDALE STREET
SPRINGFIELD, MO 65807 (417) 869-6009
ENGINEERING CORPORATION - 000631
© Copyright CMT, Inc.

J8I3044C & JST0088B
CROSS SECTION
119 OF 198

REV.

L:\MoDOT\22004246-00_New\424600\Sheets\J8I3044C & JSU0076\401_NEW_J8I3044C_CrossSection_Sheets.dgn 2:30:03 PM 8/20/2024

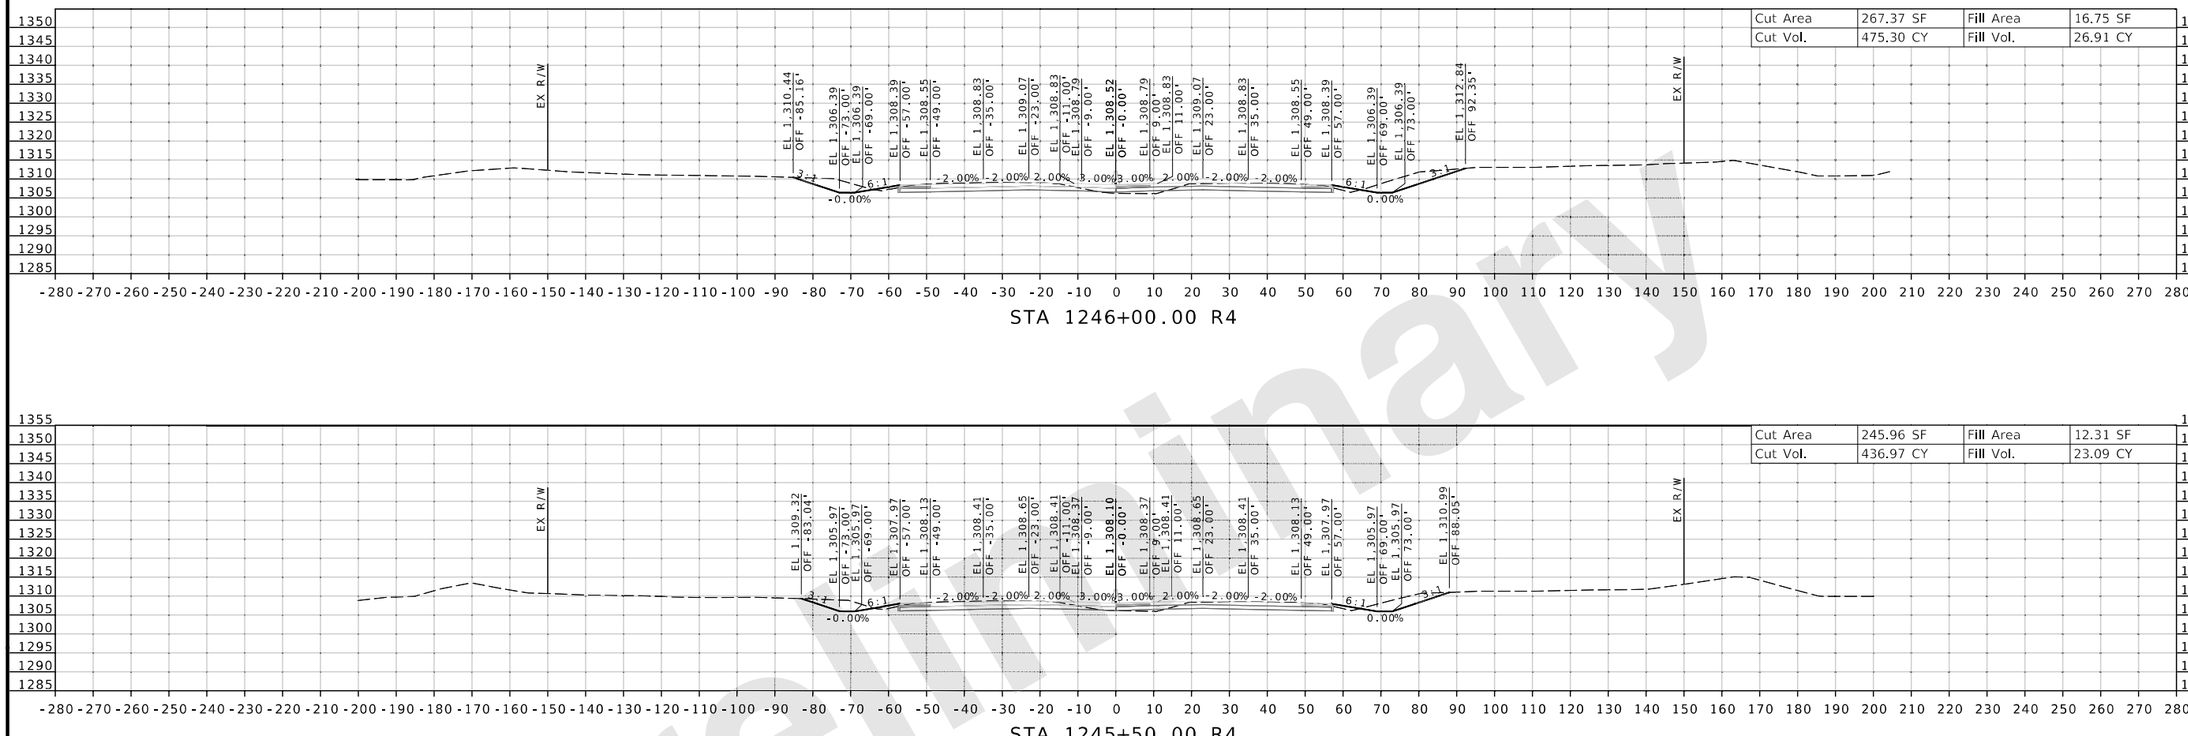

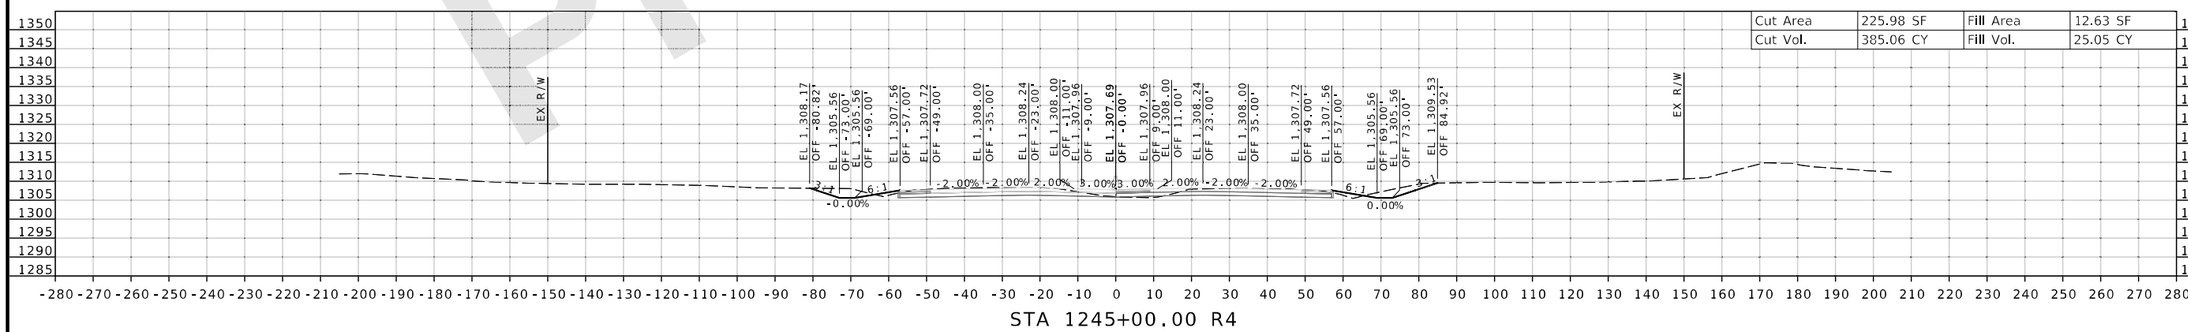

Preliminary

DATE PREPARED
8/20/2024

ROUTE	STATE
I-44	MO
DISTRICT	SHEET NO.
SW	120

COUNTY
GREENE

JOB NO.
JSU0076, J8I3044C, & JST0088B

PROJECT NO.

BRIDGE NO.

IF A SEAL IS PRESENT ON THIS SHEET IT HAS BEEN ELECTRONICALLY SEALED AND DATED.

REV.	DATE	DESCRIPTION

MISSOURI HIGHWAYS AND TRANSPORTATION COMMISSION

105 WEST CAPITOL
JEFFERSON CITY, MO 65102
1-888-ASK-MODOT (1-888-275-6636)

CMT
© Copyright CMT, Inc.
CRAWFORD, MURPHY & TILLY, INC.
1631 WEST ELFINDALE STREET
SPRINGFIELD, MO 65807 (417) 869-6009
ENGINEERING CORPORATION - 000631

J8I3044C & JST0088B

CROSS SECTION
120 OF 198

L:\MoDOT\22004246-00_New\424600\Sheets\J8I3044C & JSU0076\401_NEW_J8I3044C_CrossSection_Sheets.dgn 2:30:04 PM 8/20/2024

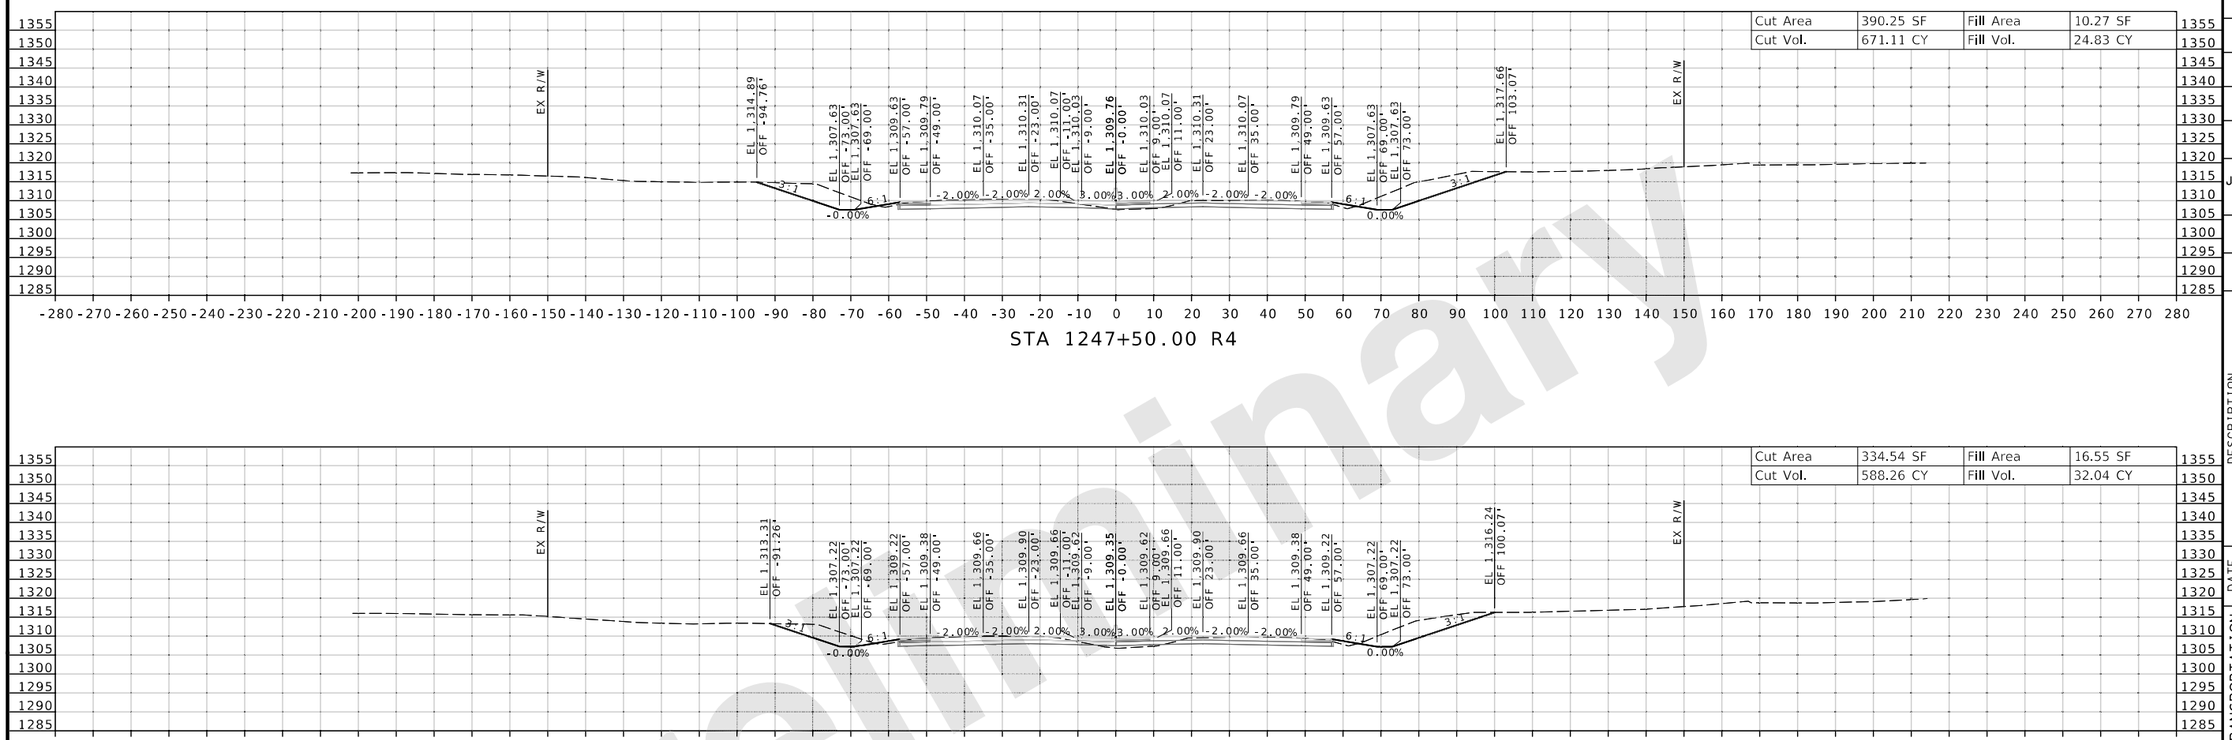

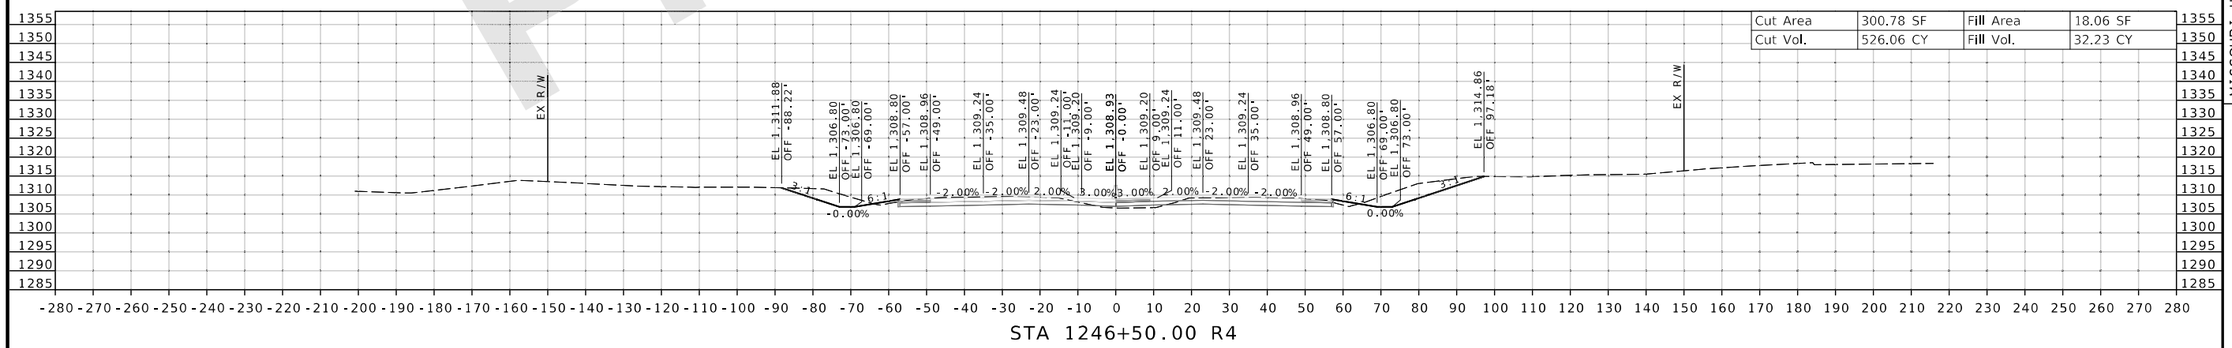

Preliminary

DATE PREPARED 8/20/2024
ROUTE I-44 | STATE MO
DISTRICT SW | SHEET NO. 121
COUNTY GREENE
JOB NO. JSU0076, J8I3044C, & JST0088B
PROJECT NO.
BRIDGE NO.

DESCRIPTION | DATE | REV.

IF A SEAL IS PRESENT ON THIS SHEET IT HAS BEEN ELECTRONICALLY SEALED AND DATED.

MISSOURI HIGHWAYS AND TRANSPORTATION COMMISSION
105 WEST CAPITOL
JEFFERSON CITY, MO 65102
1-888-ASK-MODOT (1-888-275-6636)

CMT
© Copyright CMT, Inc.
CRAWFORD, MURPHY & TILLY, INC.
1631 WEST ELFINDALE STREET
SPRINGFIELD, MO 65807 (417) 869-6009
ENGINEERING CORPORATION - 000631

J8I3044C & JST0088B
CROSS SECTION
121 OF 198

L:\MoDOT\22004246-00_New\424600\Sheets\J8I3044C & JSU0076\401_NEW_J8I3044C_CrossSection_Sheets.dgn 2:30:05 PM 8/20/2024

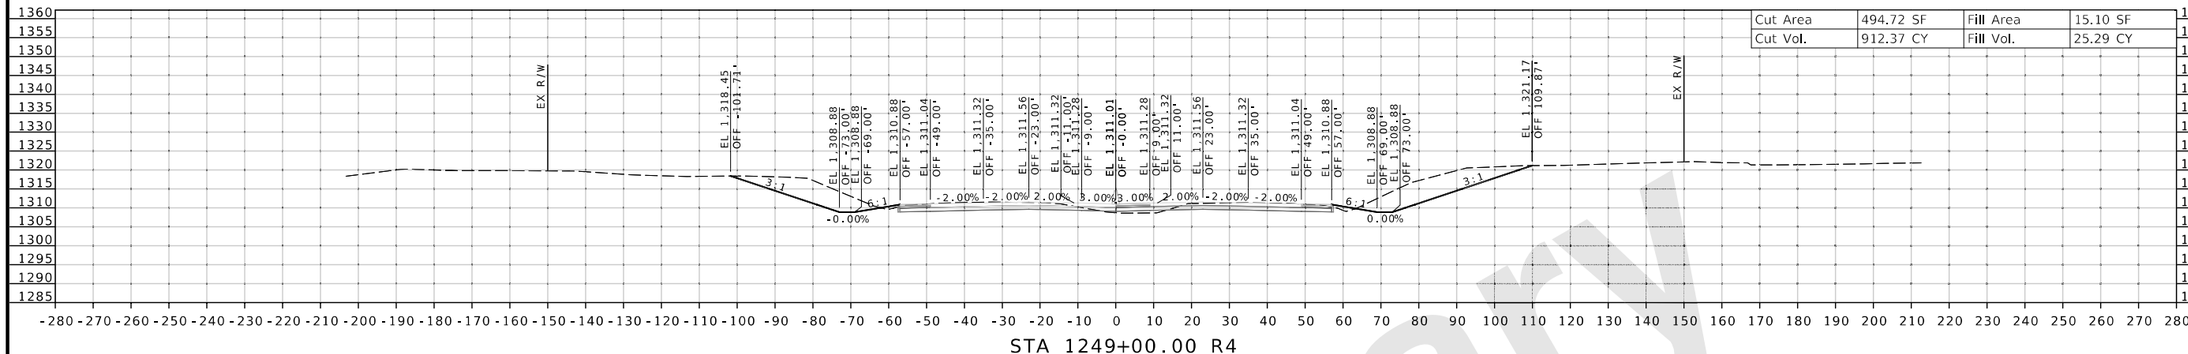

STA 1249+00.00 R4

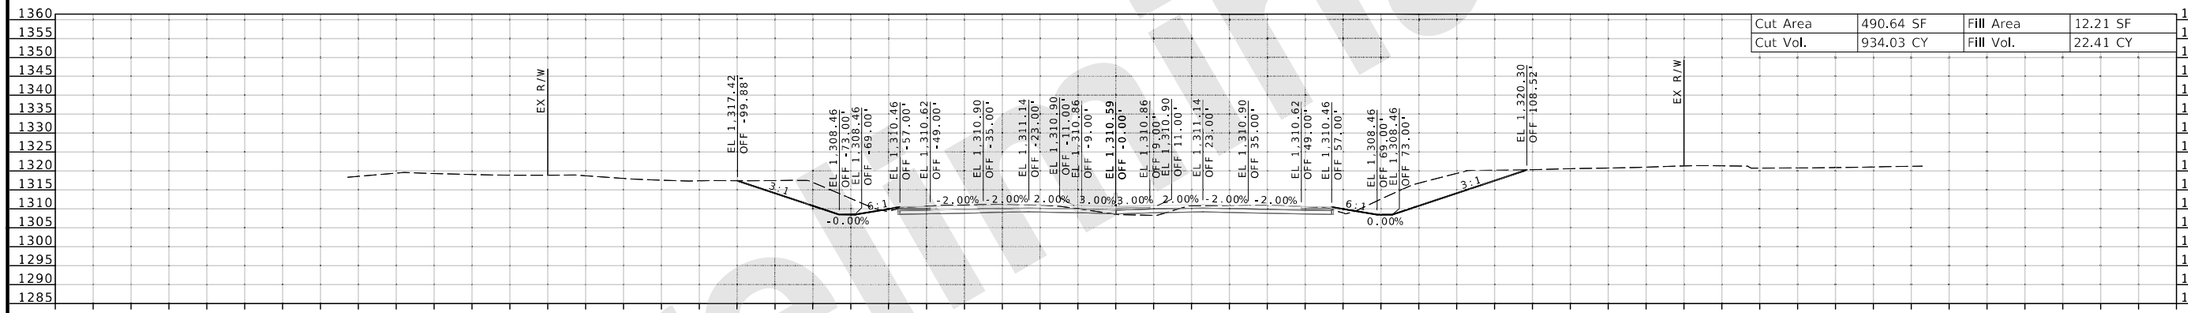

STA 1248+50.00 R4

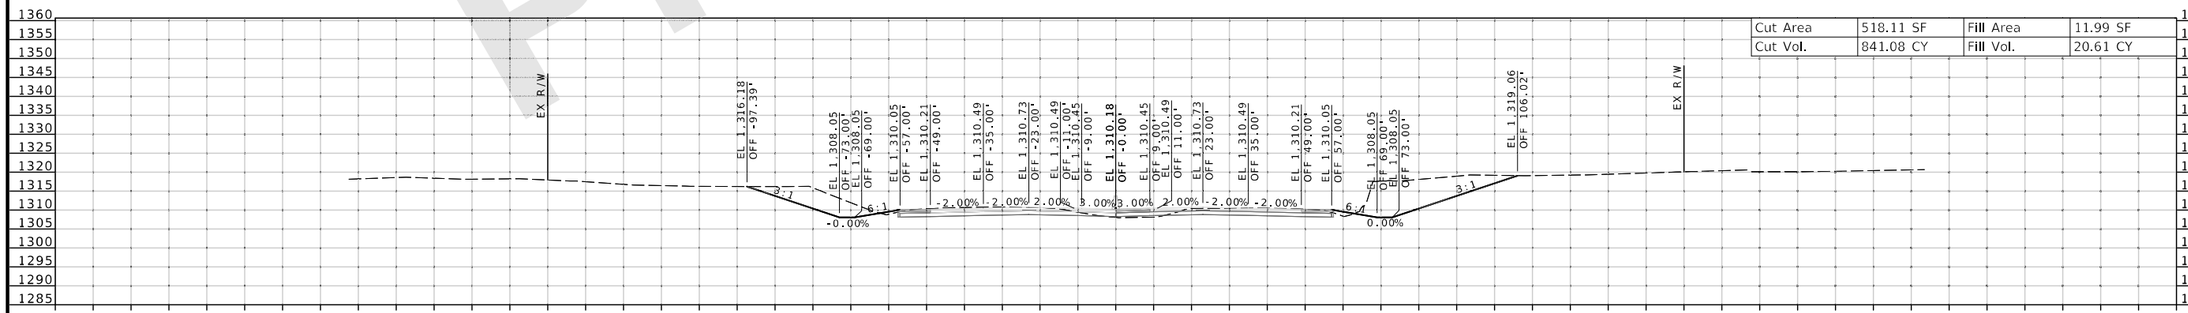

STA 1248+00.00 R4

Preliminary

DATE PREPARED
8/20/2024

ROUTE	STATE
I-44	MO
DISTRICT	SHEET NO.
SW	122

COUNTY
GREENE

JOB NO.
JSU0076, J8I3044C, & JST0088B

PROJECT NO.

BRIDGE NO.

IF A SEAL IS PRESENT ON THIS SHEET IT HAS BEEN ELECTRONICALLY SEALED AND DATED.

REV.	DATE	DESCRIPTION

MISSOURI HIGHWAYS AND TRANSPORTATION COMMISSION

105 WEST CAPITOL
JEFFERSON CITY, MO 65102
1-888-ASK-MODOT (1-888-275-6636)

CMT
CRAWFORD, MURPHY & TILLY, INC.
1631 WEST ELFINDALE STREET
SPRINGFIELD, MO 65807 (417) 869-6009
ENGINEERING CORPORATION - 000631

© Copyright CMT, Inc.

J8I3044C & JST0088B

CROSS SECTION
122 OF 198

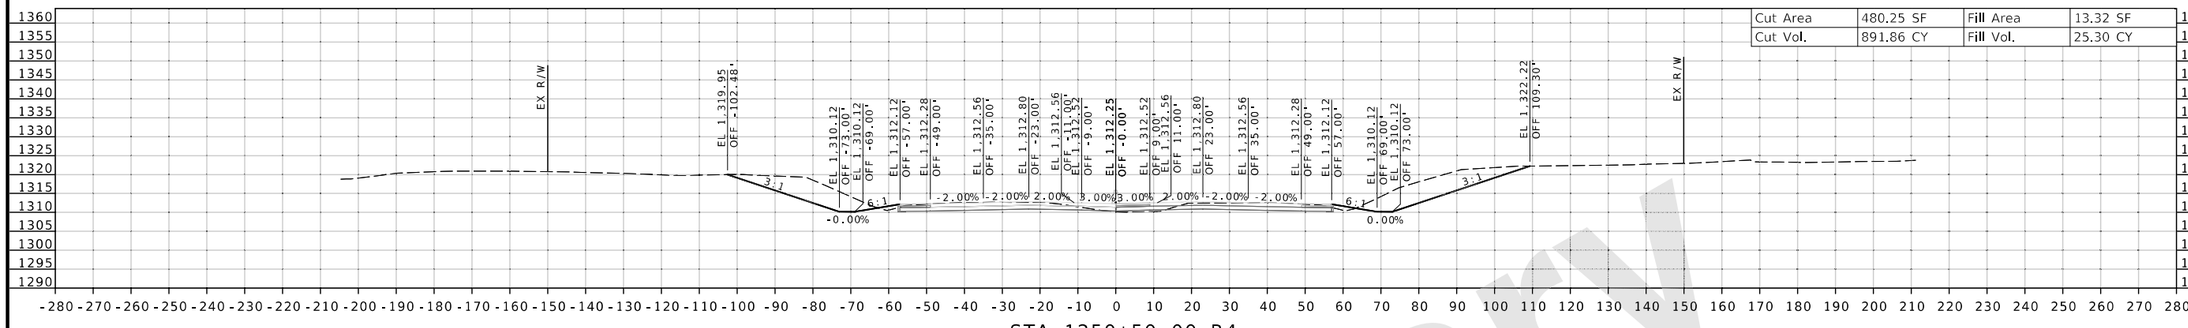

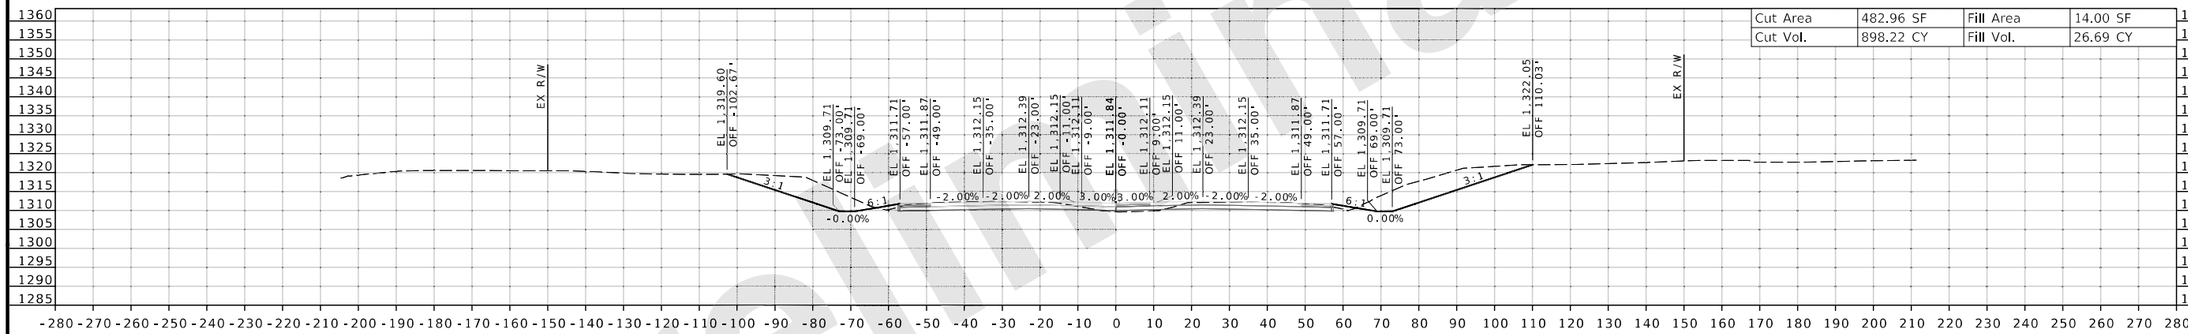

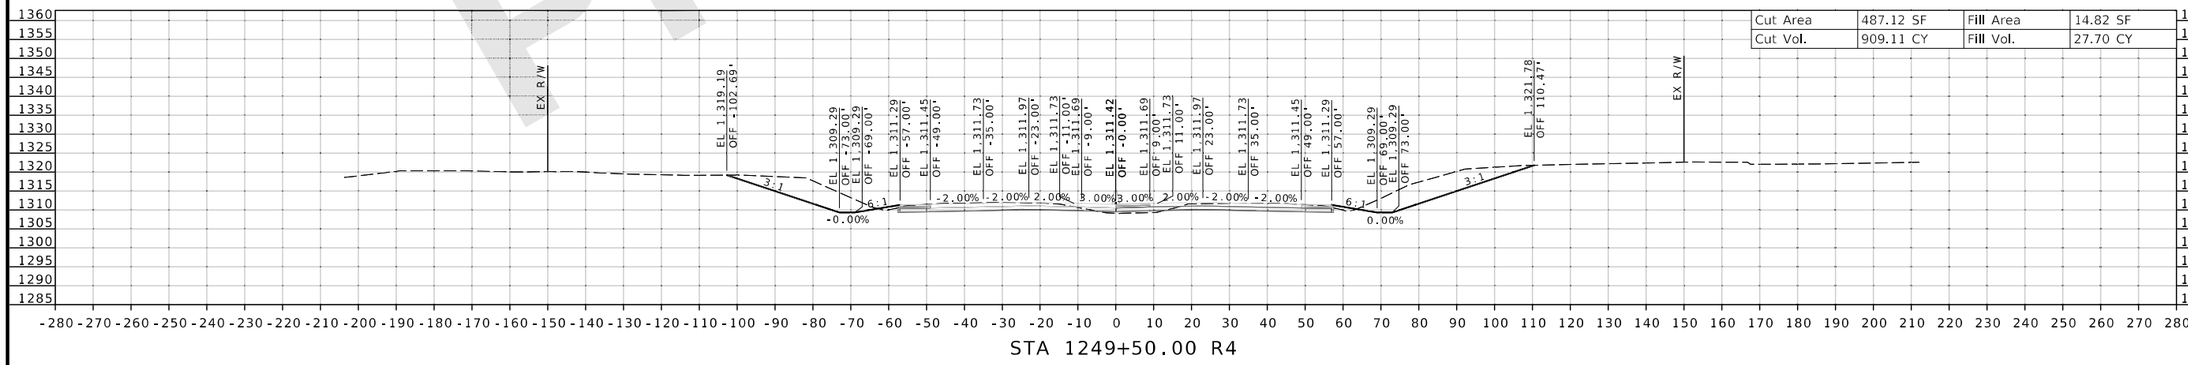

Preliminary

DATE PREPARED
8/20/2024

ROUTE	STATE
I-44	MO
DISTRICT	SHEET NO.
SW	123

COUNTY
GREENE

JOB NO.
JSU0076, J8I3044C, & JST0088B

PROJECT NO.

BRIDGE NO.

IF A SEAL IS PRESENT ON THIS SHEET IT HAS BEEN ELECTRONICALLY SEALED AND DATED.

REV.	DATE	DESCRIPTION

MISSOURI HIGHWAYS AND TRANSPORTATION COMMISSION

105 WEST CAPITOL
JEFFERSON CITY, MO 65102
1-888-ASK-MODOT (1-888-275-6636)

CMT
CRAWFORD, MURPHY & TILLY, INC.
1631 WEST ELFINDALE STREET
SPRINGFIELD, MO 65807 (417) 869-6009
ENGINEERING CORPORATION - 000631
©Copyright CMT, Inc.

J8I3044C & JST0088B

CROSS SECTION
123 OF 198

L:\MoDOT\22004246-00_New\424600\Sheets\J8I3044C & JSU0076\401_NEW_J8I3044C_CrossSection_Sheets.dgn 2:30:07 PM 8/20/2024

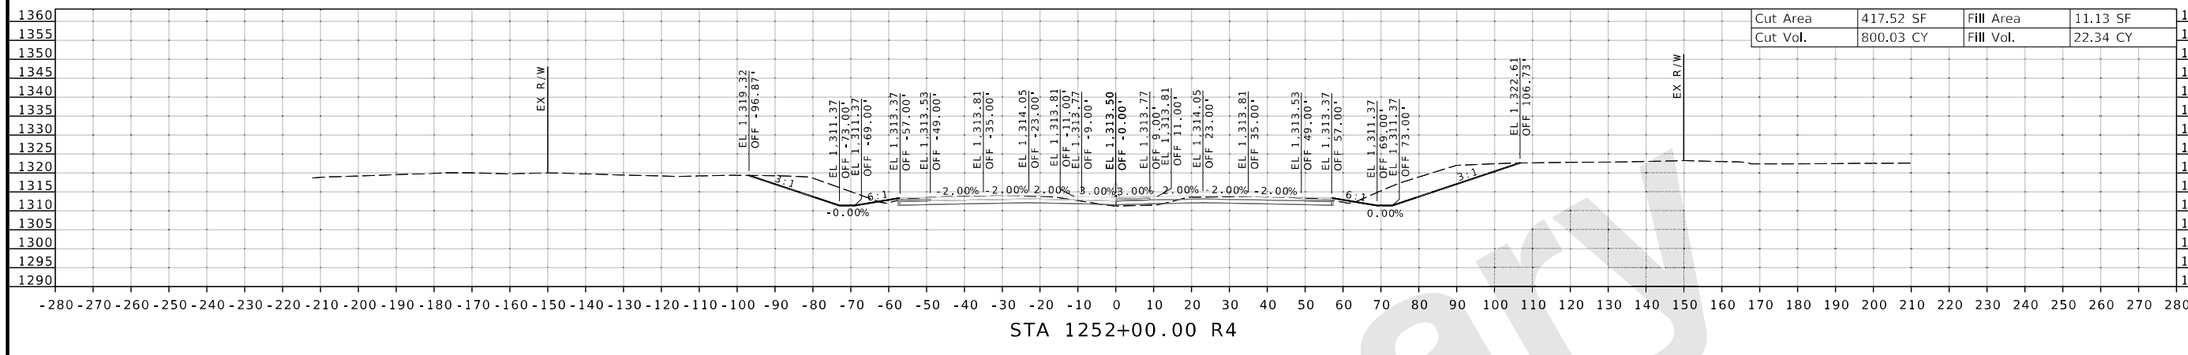

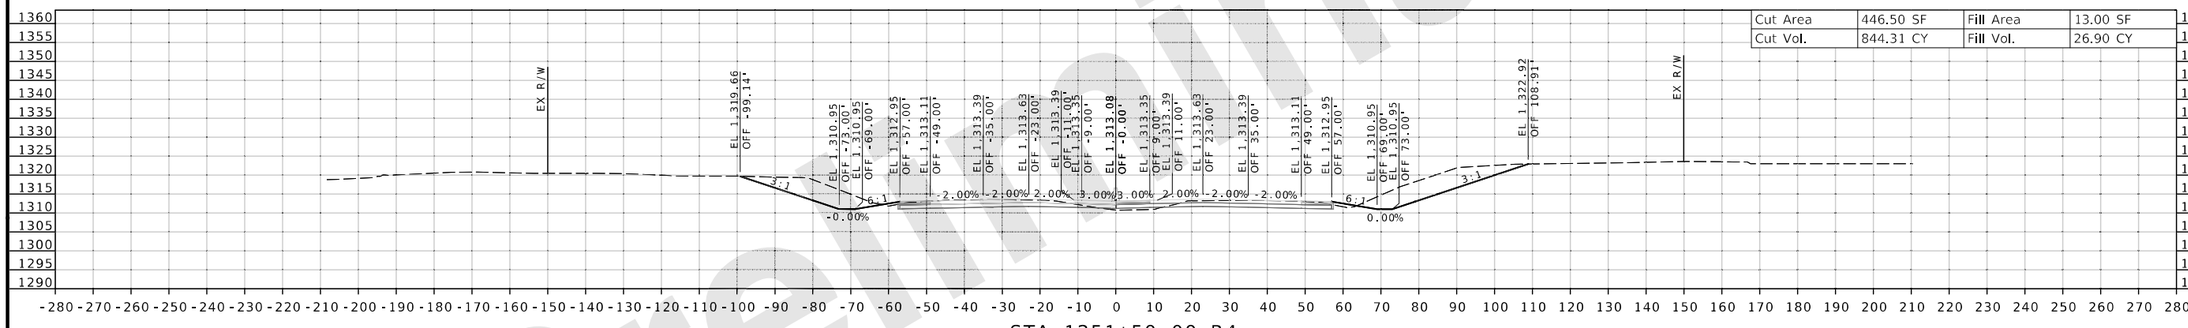

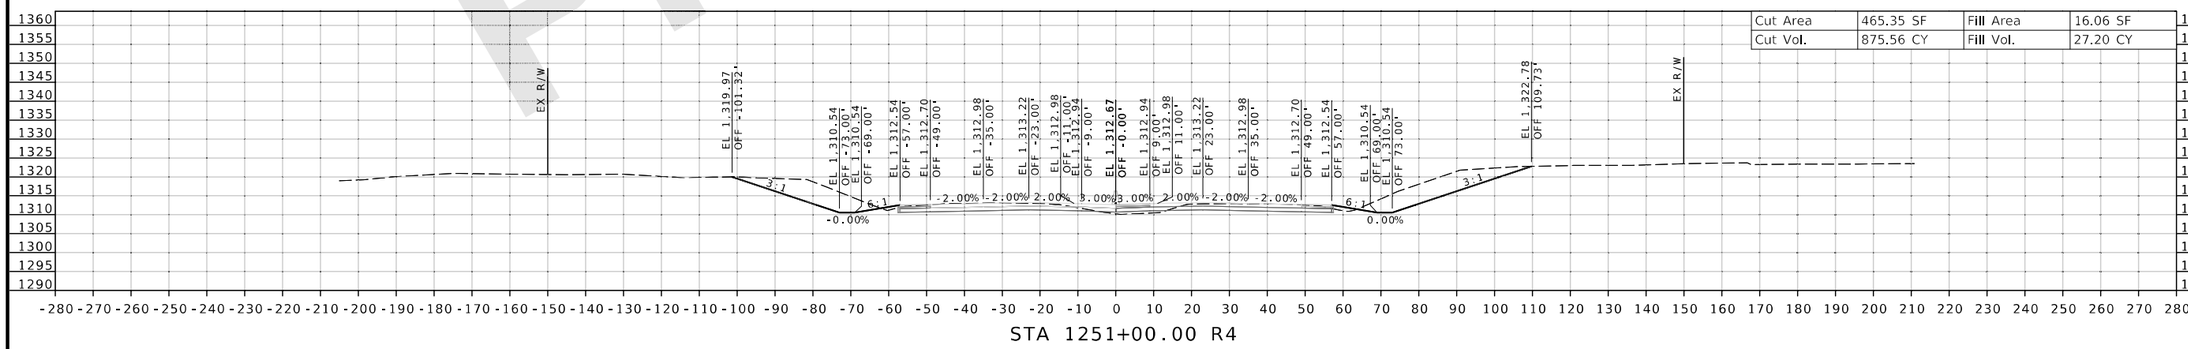

Preliminary

DATE PREPARED 8/20/2024
ROUTE I-44 | STATE MO
DISTRICT SW | SHEET NO. 124
COUNTY GREENE
JOB NO. JSU0076, J8I3044C, & JST0088B
PROJECT NO.
BRIDGE NO.

IF A SEAL IS PRESENT ON THIS SHEET IT HAS BEEN ELECTRONICALLY SEALED AND DATED.

REV. | DESCRIPTION | DATE

MISSOURI HIGHWAYS AND TRANSPORTATION COMMISSION
105 WEST CAPITOL
JEFFERSON CITY, MO 65102
1-888-ASK-MODOT (1-888-275-6636)

CMT
© Copyright CMT, Inc.
CRAWFORD, MURPHY & TILLY, INC.
1631 WEST ELFINDALE STREET
SPRINGFIELD, MO 65807 (417) 869-6009
ENGINEERING CORPORATION - 000631

J8I3044C & JST0088B
CROSS SECTION
124 OF 198

L:\MoDOT\22004246-00_New\424600\Sheets\J8I3044C & JSU0076\401_NEW_J8I3044C_CrossSection_Sheets.dgn 2:30:08 PM 8/20/2024

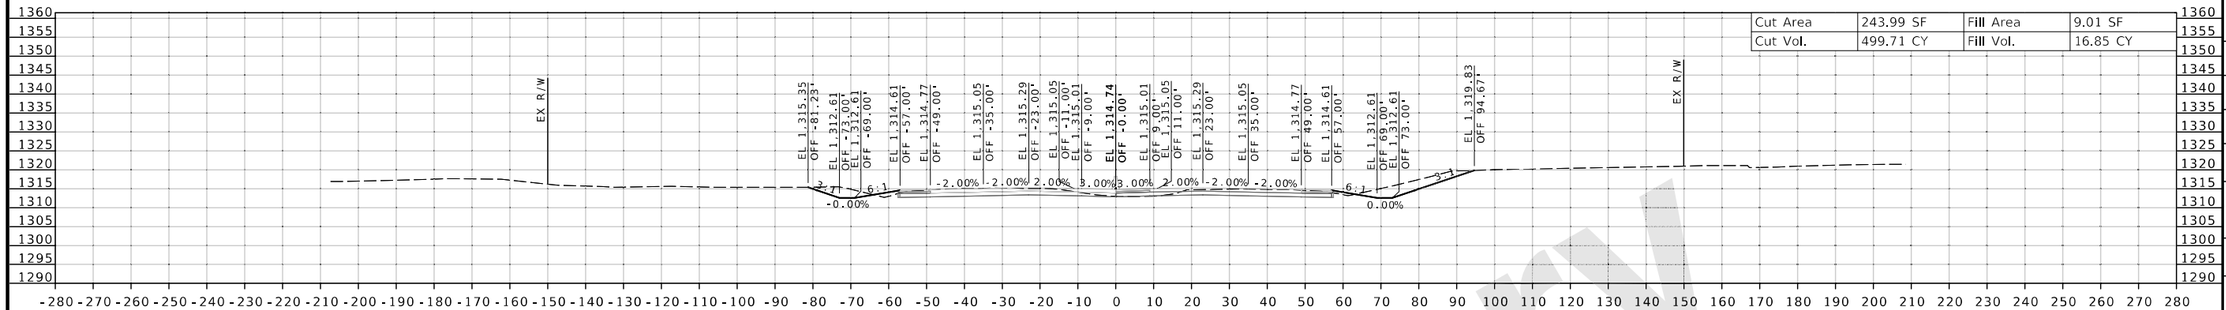

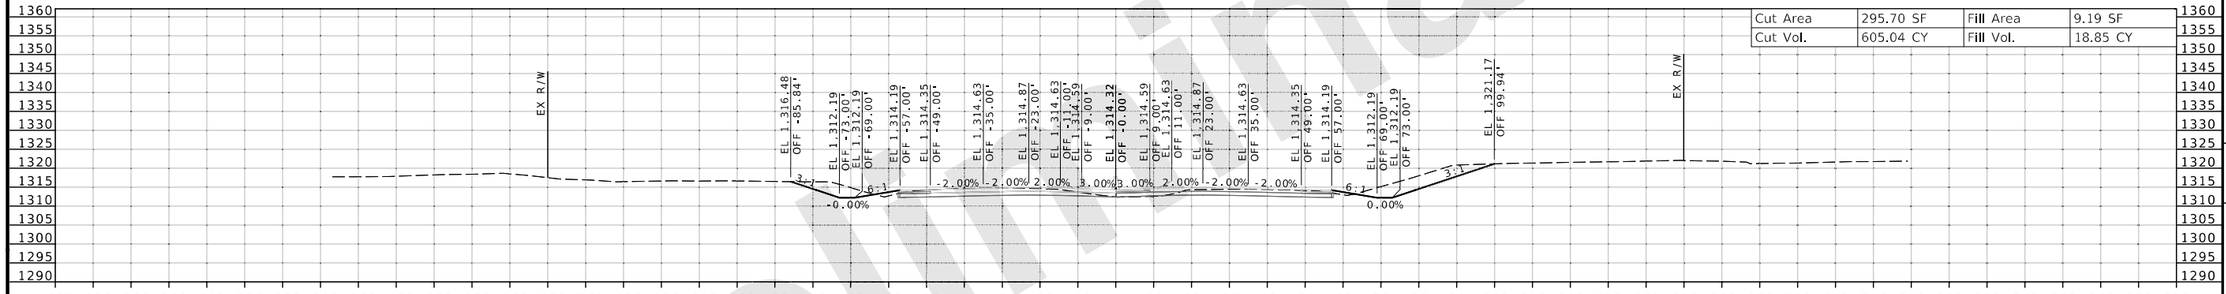

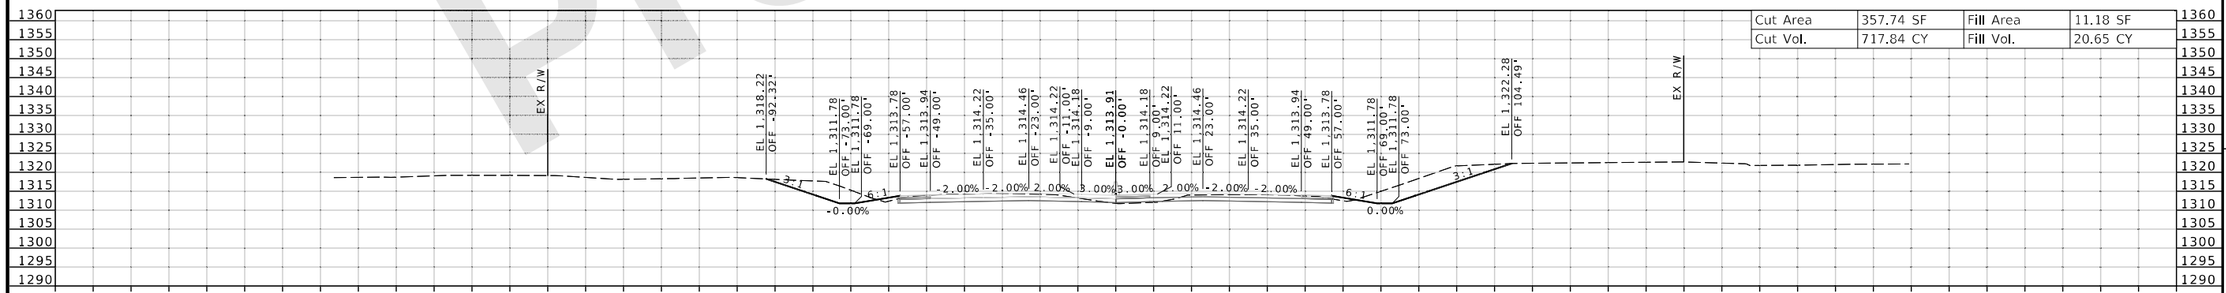

Preliminary

DATE PREPARED
8/20/2024

ROUTE	STATE
I-44	MO
DISTRICT	SHEET NO.
SW	125

COUNTY
GREENE

JOB NO.
JSU0076, J8I3044C, & JST0088B

PROJECT NO.

BRIDGE NO.

IF A SEAL IS PRESENT ON THIS SHEET IT HAS BEEN ELECTRONICALLY SEALED AND DATED.

REV.	DESCRIPTION	DATE

MISSOURI HIGHWAYS AND TRANSPORTATION COMMISSION
105 WEST CAPITOL
JEFFERSON CITY, MO 65102
1-888-ASK-MODOT (1-888-275-6636)

CMT
© Copyright CMT, Inc.
CRAWFORD, MURPHY & TILLY, INC.
1631 WEST ELFINDALE STREET
SPRINGFIELD, MO 65807 (417) 869-6009
ENGINEERING CORPORATION - 000631

J8I3044C & JST0088B

CROSS SECTION
125 OF 198

L:\MoDOT\22004246-00_New\424600\Sheets\J8I3044C & JSU0076\401_NEW_J8I3044C_CrossSection_Sheets.dgn 2:30:09 PM 8/20/2024

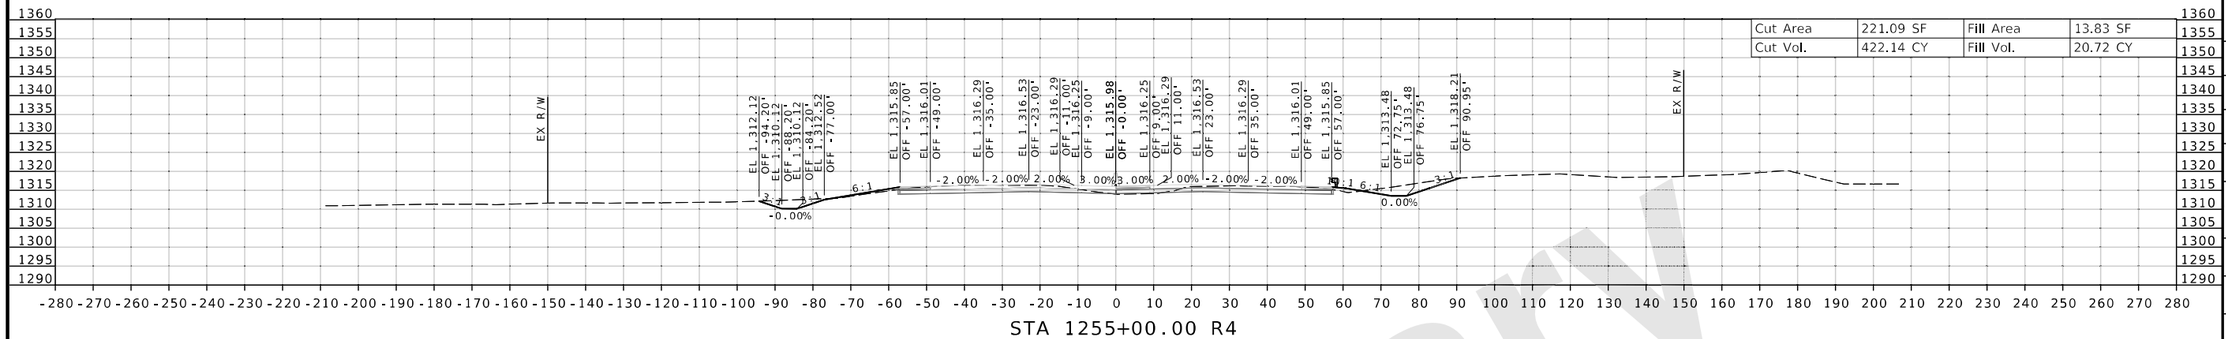

Cut Area	221.09 SF	Fill Area	13.83 SF
Cut Vol.	422.14 CY	Fill Vol.	20.72 CY

STA 1255+00.00 R4

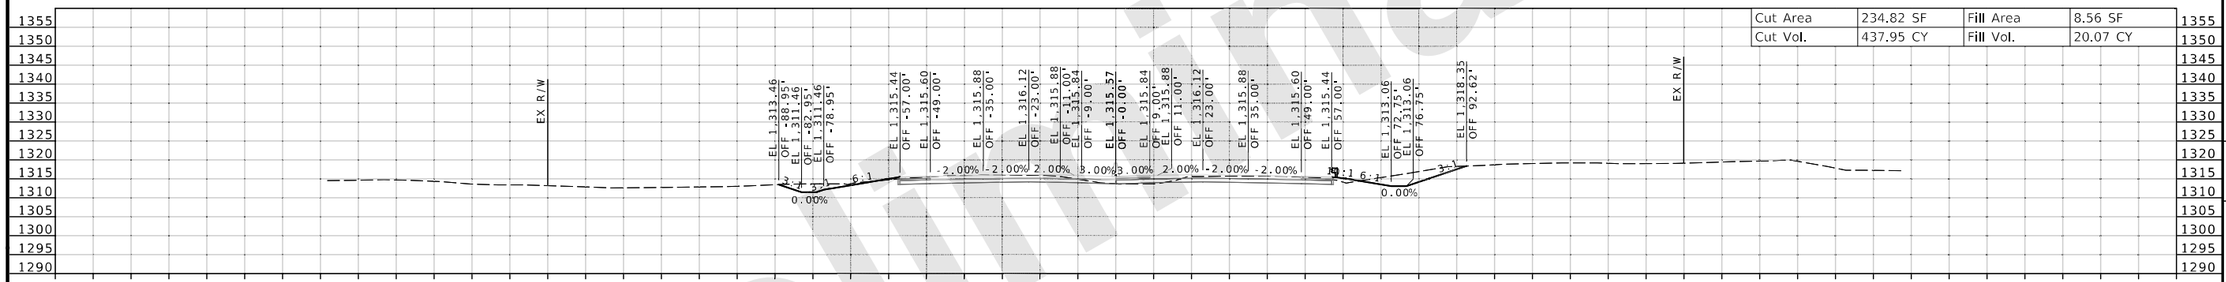

Cut Area	234.82 SF	Fill Area	8.56 SF
Cut Vol.	437.95 CY	Fill Vol.	20.07 CY

STA 1254+50.00 R4

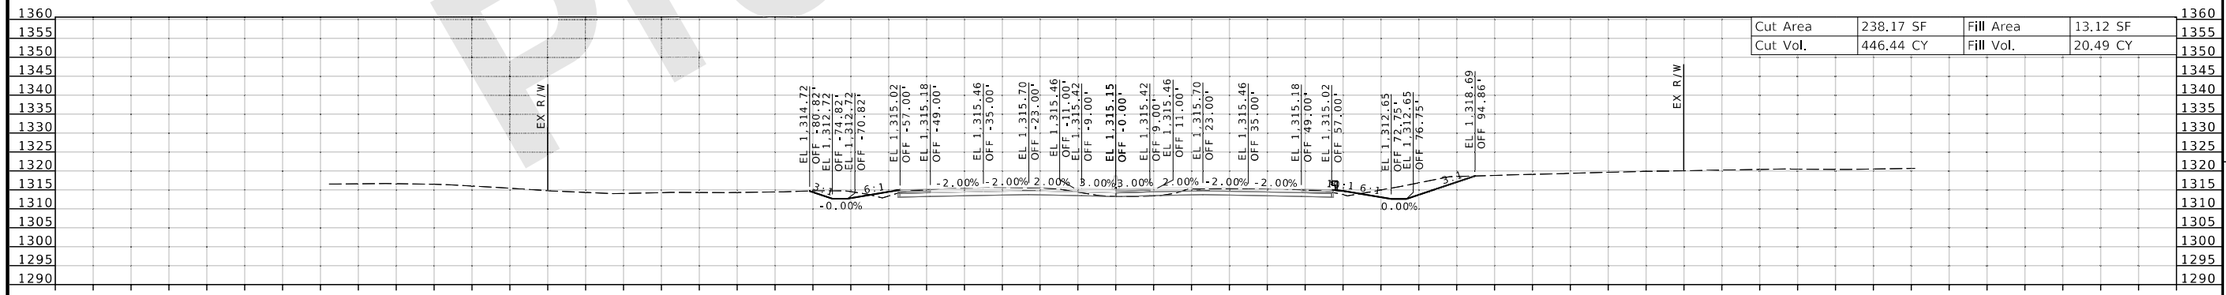

Cut Area	238.17 SF	Fill Area	13.12 SF
Cut Vol.	446.44 CY	Fill Vol.	20.49 CY

STA 1254+00.00 R4

Preliminary

IF A SEAL IS PRESENT ON THIS SHEET IT HAS BEEN ELECTRONICALLY SEALED AND DATED.

DATE PREPARED
8/20/2024

ROUTE	STATE
I-44	MO
DISTRICT	SHEET NO.
SW	126

COUNTY
GREENE

JOB NO.
JSU0076, J8I3044C, & JST0088B

PROJECT NO.

BRIDGE NO.

DESCRIPTION	DATE

MISSOURI HIGHWAYS AND TRANSPORTATION COMMISSION
105 WEST CAPITOL
JEFFERSON CITY, MO 65102
1-888-ASK-MODOT (1-888-275-6636)

©Copyright CMT, Inc.

CMT
CRAWFORD, MURPHY & TILLY, INC.
1631 WEST ELFINDALE STREET
SPRINGFIELD, MO 65807 (417) 869-6009
ENGINEERING CORPORATION - 000631

REV.

J8I3044C & JST0088B

CROSS SECTION
126 OF 198

L:\MoDOT\22004246-00_New\424600\Sheets\J8I3044C & JSU0076\401_NEW_J8I3044C_CrossSection_Sheets.dgn 2:31:43 PM 8/20/2024

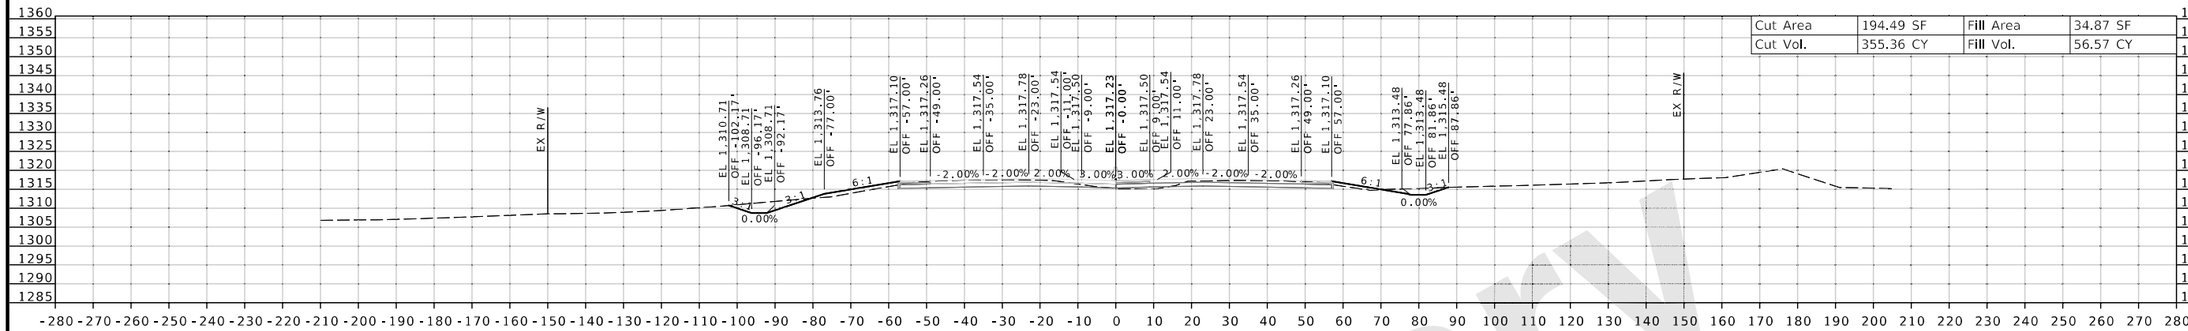

Cut Area	194.49 SF	Fill Area	34.87 SF
Cut Vol.	355.36 CY	Fill Vol.	56.57 CY

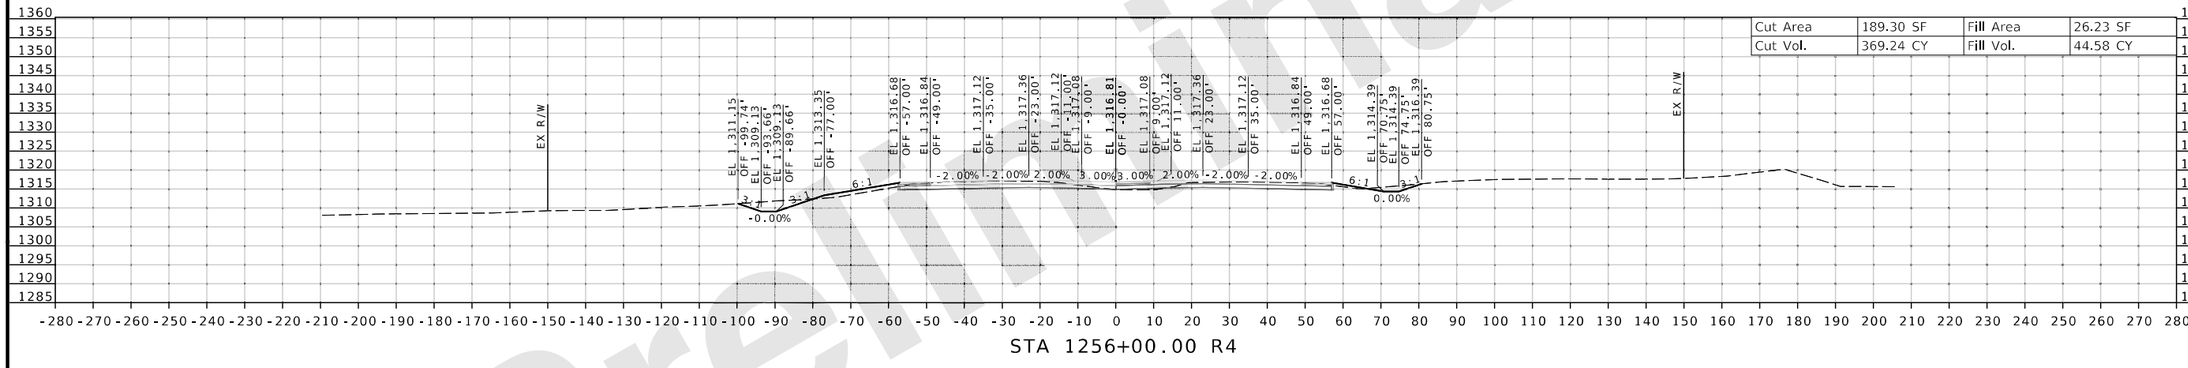

Cut Area	189.30 SF	Fill Area	26.23 SF
Cut Vol.	369.24 CY	Fill Vol.	44.58 CY

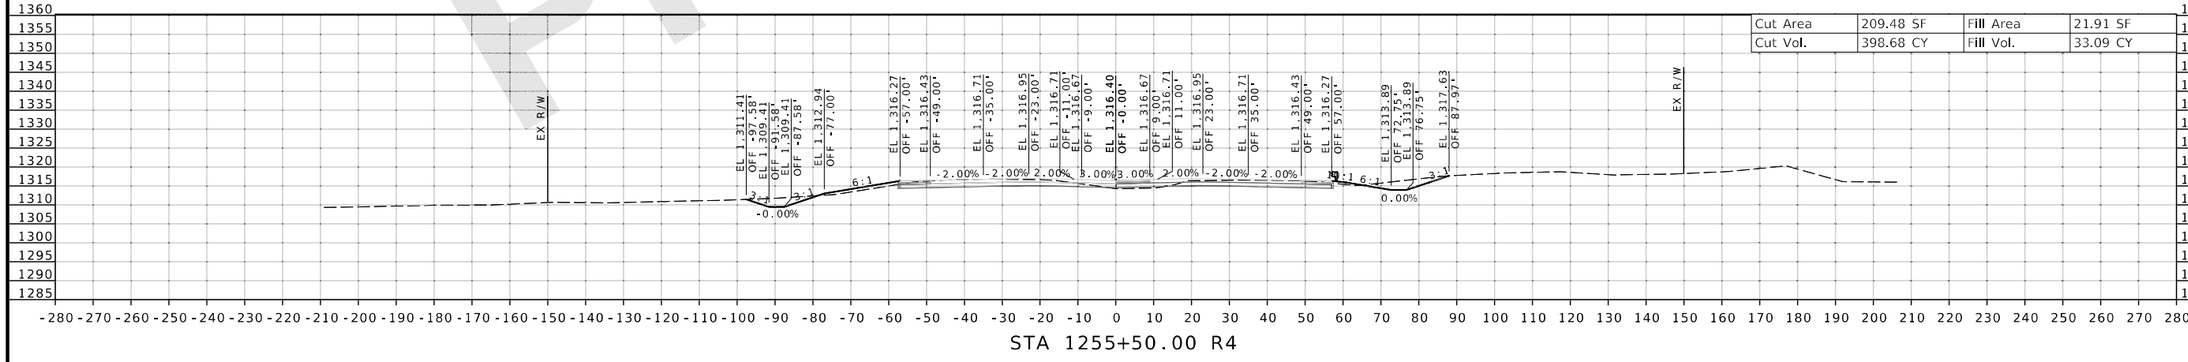

Cut Area	209.48 SF	Fill Area	21.91 SF
Cut Vol.	398.68 CY	Fill Vol.	33.09 CY

DATE PREPARED
8/20/2024

ROUTE	STATE
I-44	MO
DISTRICT	SHEET NO.
SW	127

COUNTY
GREENE

JOB NO.
JSU0076, J8I3044C, & JST0088B

PROJECT NO.

BRIDGE NO.

DESCRIPTION | DATE

MISSOURI HIGHWAYS AND TRANSPORTATION COMMISSION
105 WEST CAPITOL
JEFFERSON CITY, MO 65102
1-888-ASK-MODOT (1-888-275-6636)

CMT
© Copyright CMT, Inc.
CRAWFORD, MURPHY & TILLY, INC.
1631 WEST ELFINDALE STREET
SPRINGFIELD, MO 65807 (417) 869-6009
ENGINEERING CORPORATION - 000631

REV.

IF A SEAL IS PRESENT ON THIS SHEET IT HAS BEEN ELECTRONICALLY SEALED AND DATED.

J8I3044C & JST0088B

CROSS SECTION
127 OF 198

Preliminary

L:\MoDOT\22004246-00_New\424600\Sheets\J8I3044C & JSU0076\401_NEW_J8I3044C_CrossSection_Sheets.dgn 2:31:44 PM 8/20/2024

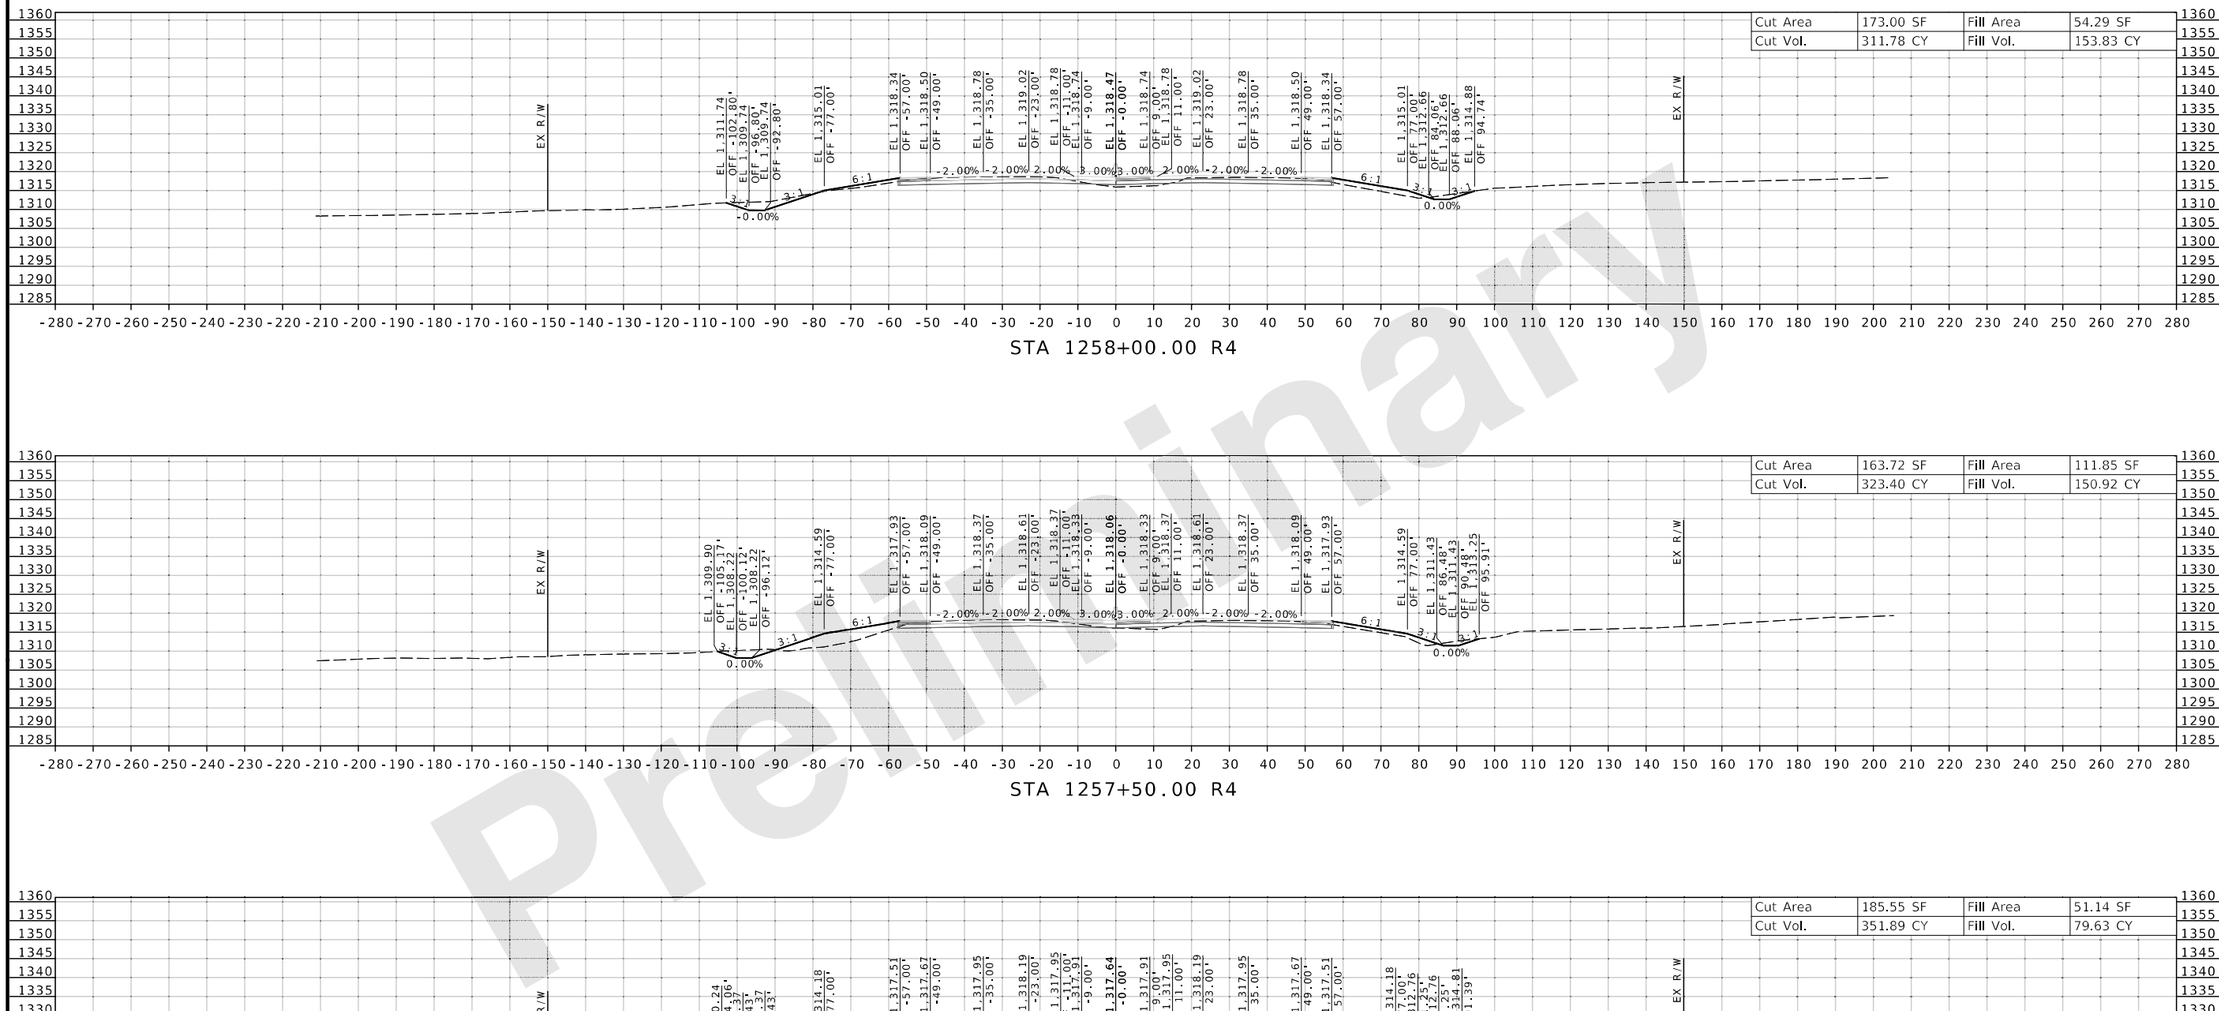

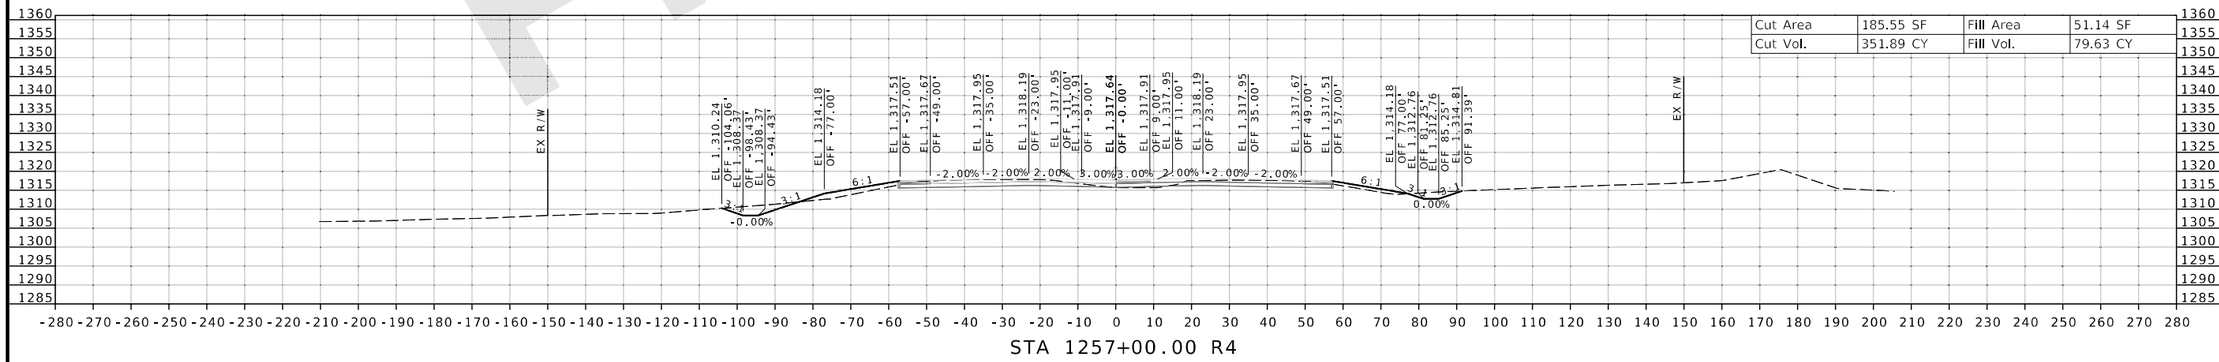

Preliminary

DATE PREPARED
8/20/2024

ROUTE	STATE
I-44	MO
DISTRICT	SHEET NO.
SW	128

COUNTY
GREENE

JOB NO.
JSU0076, J8I3044C, & JST0088B

PROJECT NO.

BRIDGE NO.

DATE	DESCRIPTION

IF A SEAL IS PRESENT ON THIS SHEET IT HAS BEEN ELECTRONICALLY SEALED AND DATED.

MISSOURI HIGHWAYS AND TRANSPORTATION COMMISSION
105 WEST CAPITOL
JEFFERSON CITY, MO 65102
1-888-ASK-MODOT (1-888-275-6636)

CMT
©Copyright CMT, Inc.
CRAWFORD, MURPHY & TILLY, INC.
1631 WEST ELFINDALE STREET
SPRINGFIELD, MO 65807 (417) 869-6009
ENGINEERING CORPORATION - 000631

J8I3044C & JST0088B

CROSS SECTION
128 OF 198

REV.

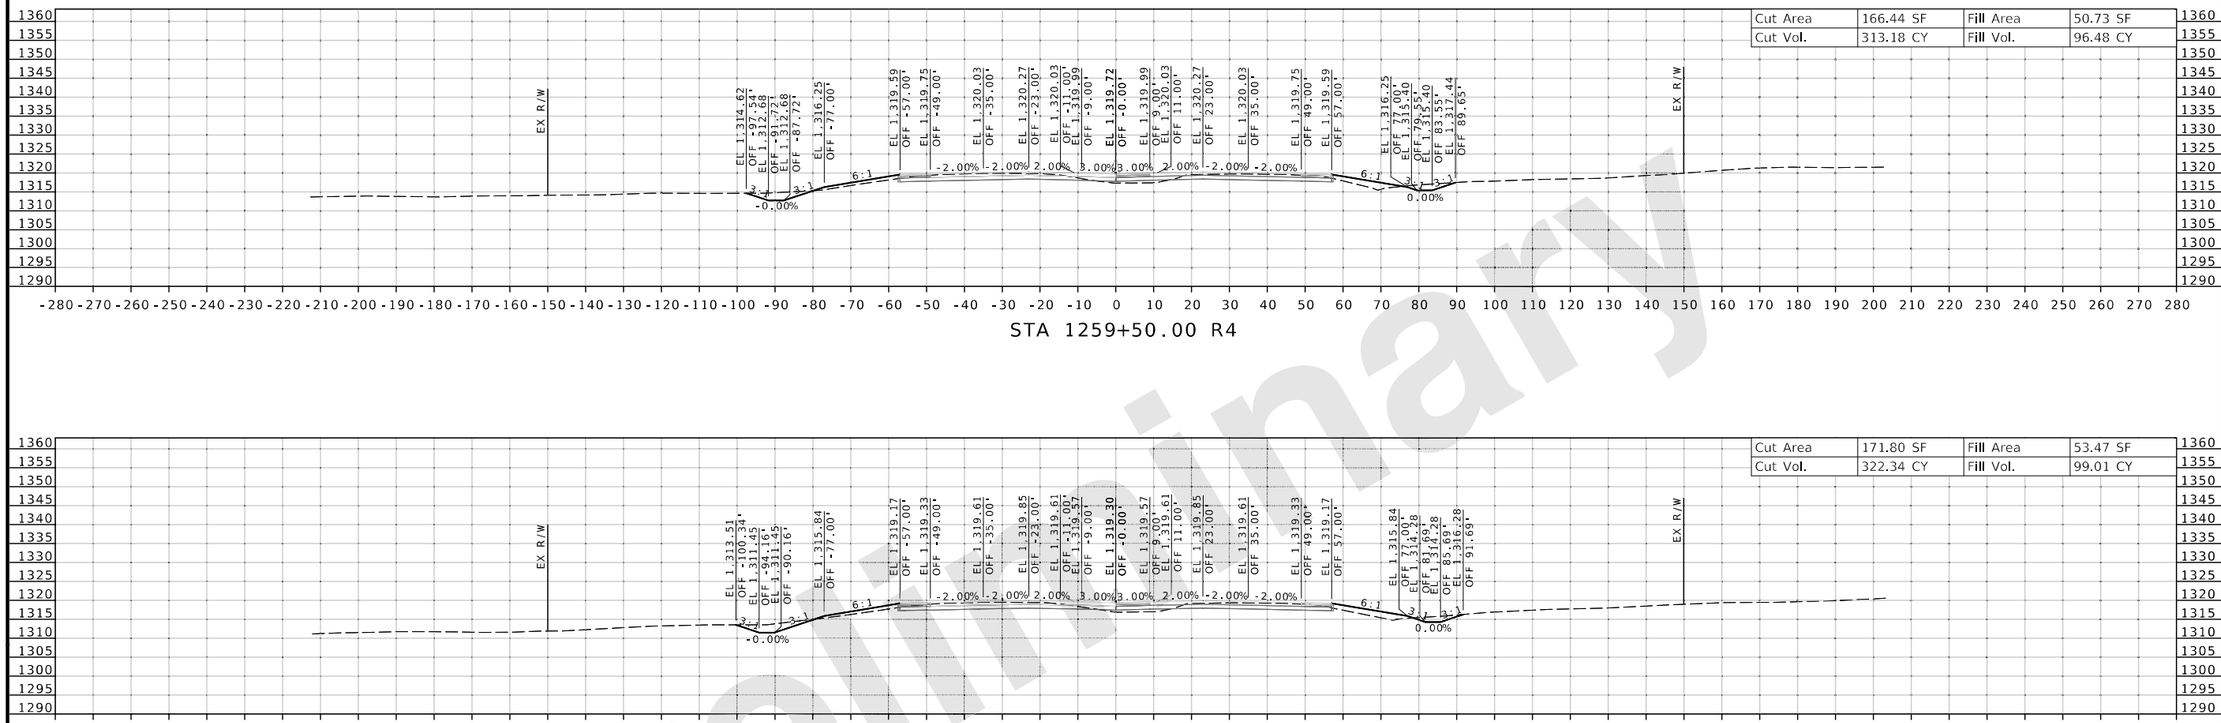

STA 1259+50.00 R4

STA 1259+00.00 R4

STA 1258+50.00 R4

Preliminary

DATE PREPARED
8/20/2024

ROUTE	STATE
I-44	MO
DISTRICT	SHEET NO.
SW	129

COUNTY
GREENE

JOB NO.
JSU0076, J8I3044C, & JST0088B

PROJECT NO.

BRIDGE NO.

DESCRIPTION	DATE

MISSOURI HIGHWAYS AND TRANSPORTATION COMMISSION

105 WEST CAPITOL
JEFFERSON CITY, MO 65102
1-888-ASK-MODOT (1-888-275-6636)

©Copyright CMT, Inc.

CMT
CRAWFORD, MURPHY & TILLY, INC.
1631 WEST ELFINDALE STREET
SPRINGFIELD, MO 65807 (417) 869-6009
ENGINEERING CORPORATION - 000631

REV.

IF A SEAL IS PRESENT ON THIS SHEET IT HAS BEEN ELECTRONICALLY SEALED AND DATED.

J8I3044C & JST0088B

CROSS SECTION
129 OF 198

L:\MoDOT\22004246-00_New\424600\Sheets\J8I3044C & JSU0076\401_NEW_J8I3044C_CrossSection_Sheets.dgn 2:31:46 PM 8/20/2024

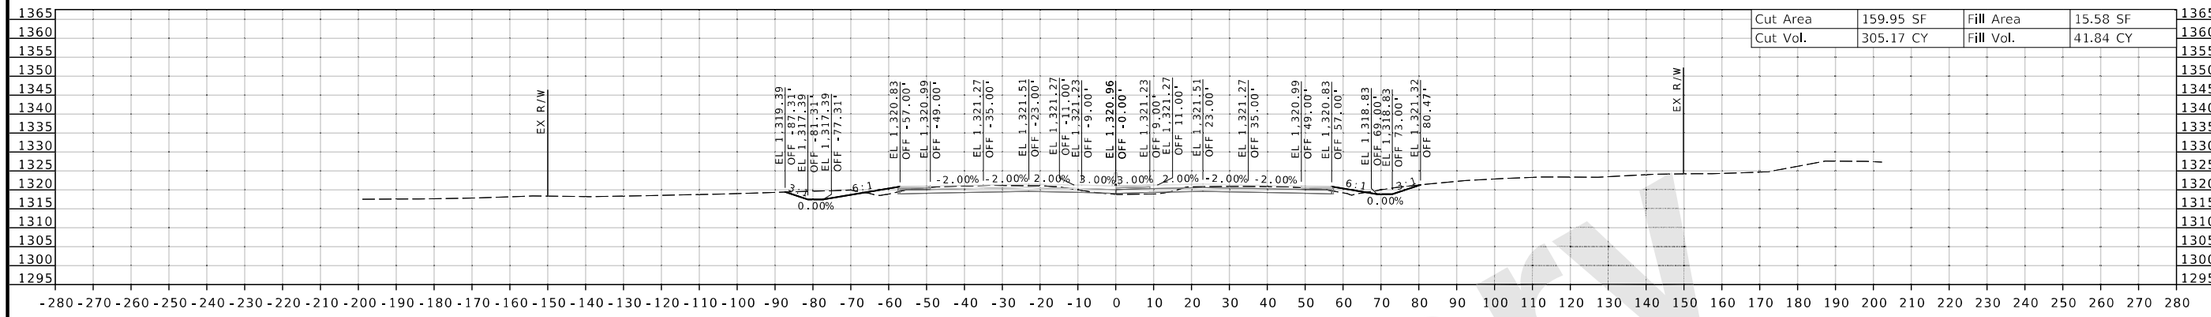

Cut Area	159.95 SF	Fill Area	15.58 SF
Cut Vol.	305.17 CY	Fill Vol.	41.84 CY

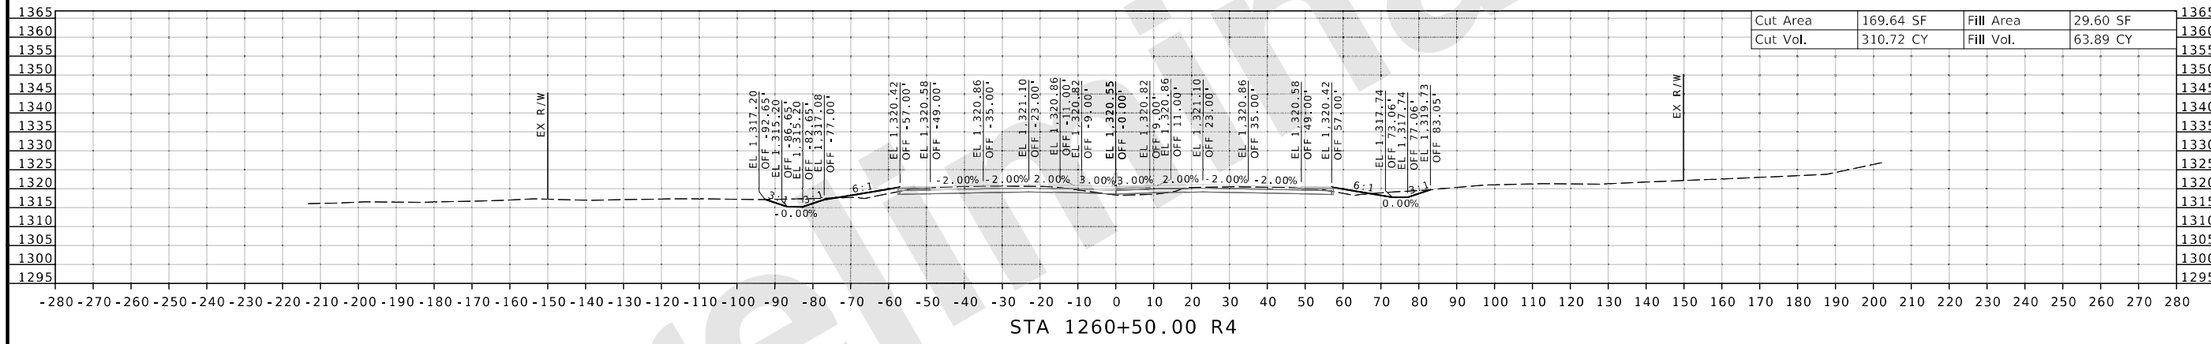

Cut Area	169.64 SF	Fill Area	29.60 SF
Cut Vol.	310.72 CY	Fill Vol.	63.89 CY

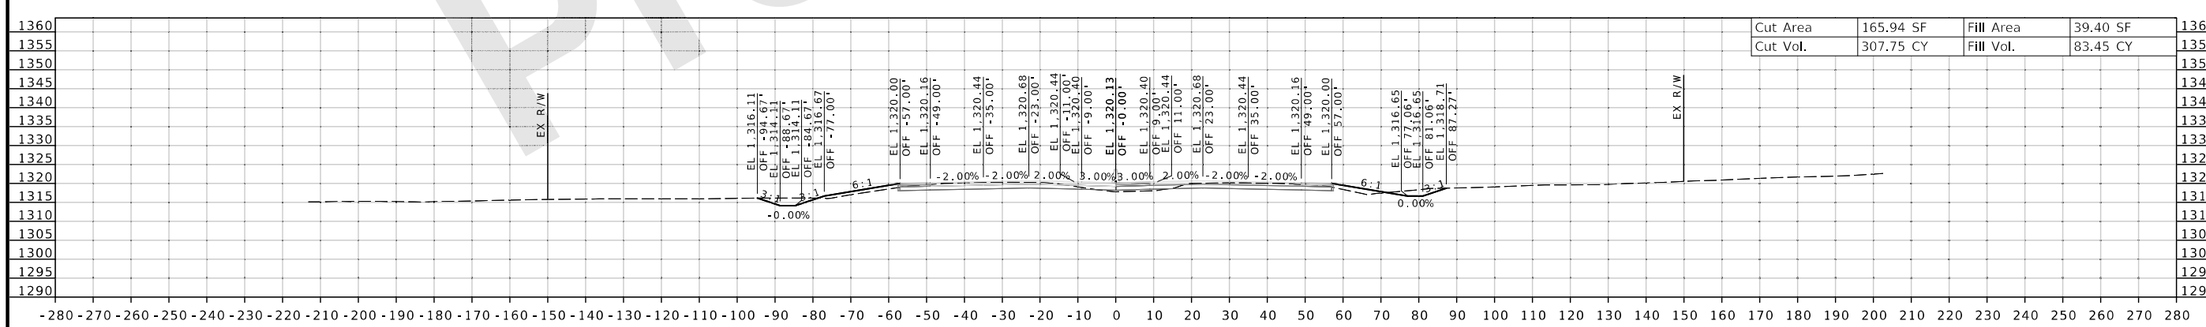

Cut Area	165.94 SF	Fill Area	39.40 SF
Cut Vol.	307.75 CY	Fill Vol.	83.45 CY

Preliminary

J8I3044C & JST0088B

CROSS SECTION
130 OF 198

DATE PREPARED 8/20/2024
ROUTE I-44 STATE MO
DISTRICT SW SHEET NO. 130
COUNTY GREENE
JOB NO. JSU0076, J8I3044C, & JST0088B
PROJECT NO.
BRIDGE NO.

DESCRIPTION
DATE

MISSOURI HIGHWAYS AND TRANSPORTATION COMMISSION

MoDOT
105 WEST CAPITOL
JEFFERSON CITY, MO 65102
1-888-ASK-MODOT (1-888-275-6636)

CMT
©Copyright CMT, Inc.
CRAWFORD, MURPHY & TILLY, INC.
1631 WEST ELFINDALE STREET
SPRINGFIELD, MO 65807 (417) 869-6009
ENGINEERING CORPORATION - 000631

IF A SEAL IS PRESENT ON THIS SHEET IT HAS BEEN ELECTRONICALLY SEALED AND DATED.

REV.

L:\MoDOT\22004246-00_New\424600\Sheets\J8I3044C & JSU0076\401_NEW_J8I3044C_CrossSection_Sheets.dgn 2:31:47 PM 8/20/2024

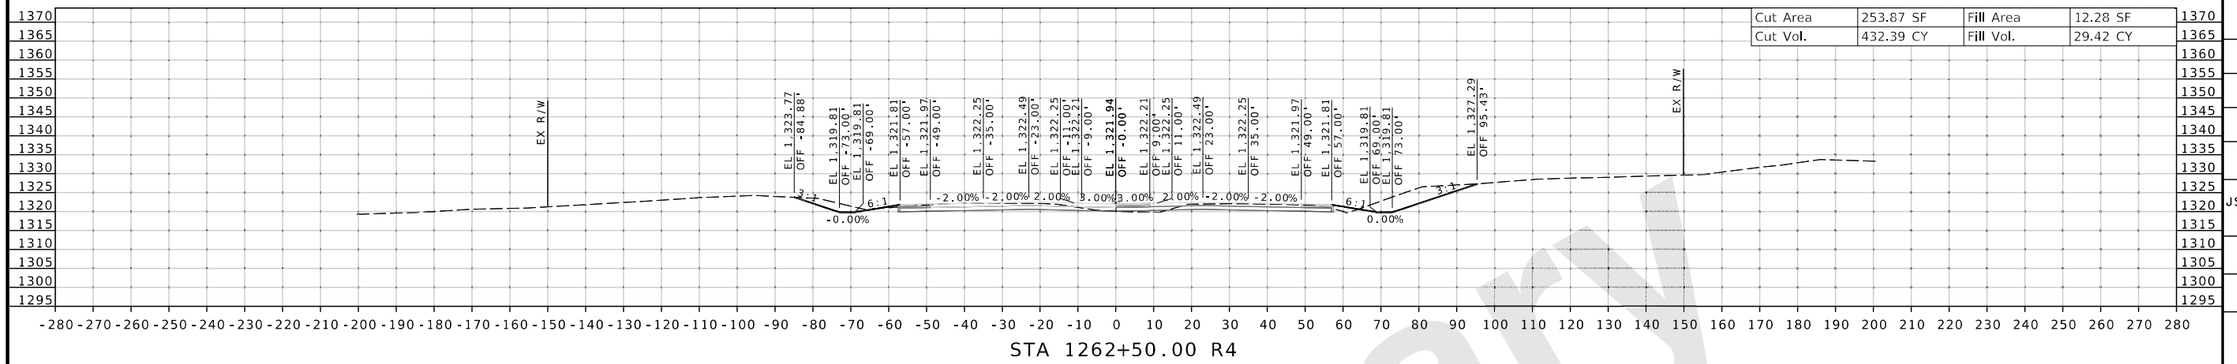

STA 1262+50.00 R4

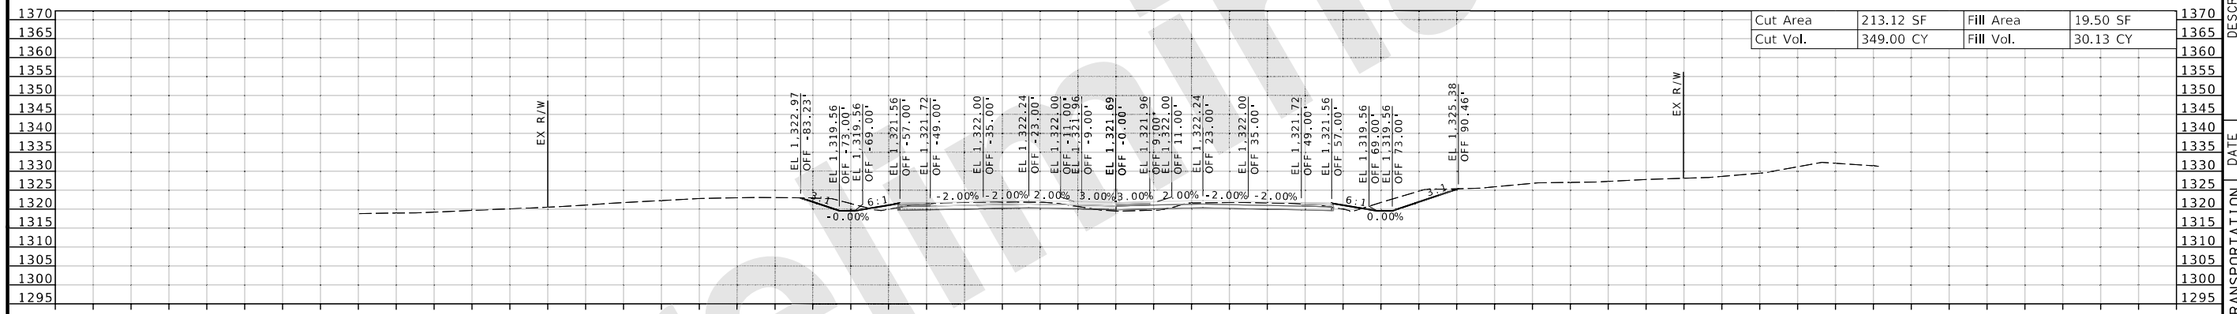

STA 1262+00.00 R4

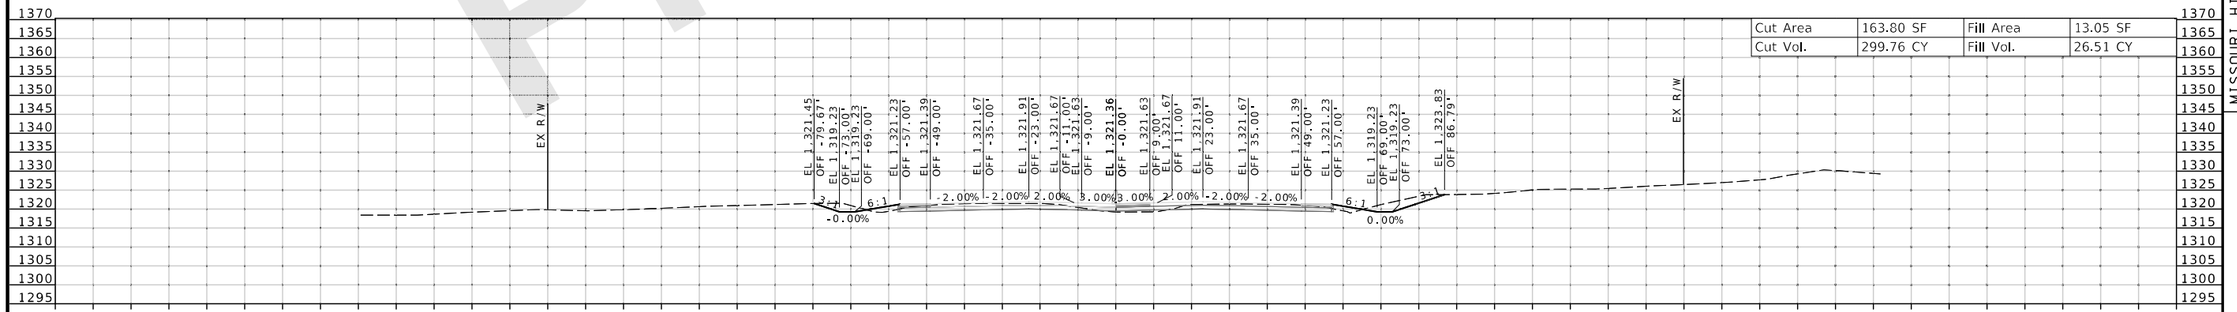

STA 1261+50.00 R4

Preliminary

DATE PREPARED 8/20/2024

ROUTE	STATE
I-44	MO
DISTRICT	SHEET NO.
SW	131

COUNTY: GREENE

JOB NO.: JSU0076, J8I3044C, & JST0088B

PROJECT NO.:

BRIDGE NO.:

DATE	DESCRIPTION

IF A SEAL IS PRESENT ON THIS SHEET IT HAS BEEN ELECTRONICALLY SEALED AND DATED.

MISSOURI HIGHWAYS AND TRANSPORTATION COMMISSION

105 WEST CAPITOL
JEFFERSON CITY, MO 65102
1-888-ASK-MODOT (1-888-275-6636)

CMT
© Copyright CMT, Inc.
CRAWFORD, MURPHY & TILLY, INC.
1631 WEST ELFINDALE STREET
SPRINGFIELD, MO 65807 (417) 869-6009
ENGINEERING CORPORATION - 000631

J8I3044C & JST0088B

CROSS SECTION
131 OF 198

REV.

L:\MoDOT\22004246-00_New\424600\Sheets\J8I3044C & JSU0076\401_NEW_J8I3044C_CrossSection_Sheets.dgn 2:31:48 PM 8/20/2024

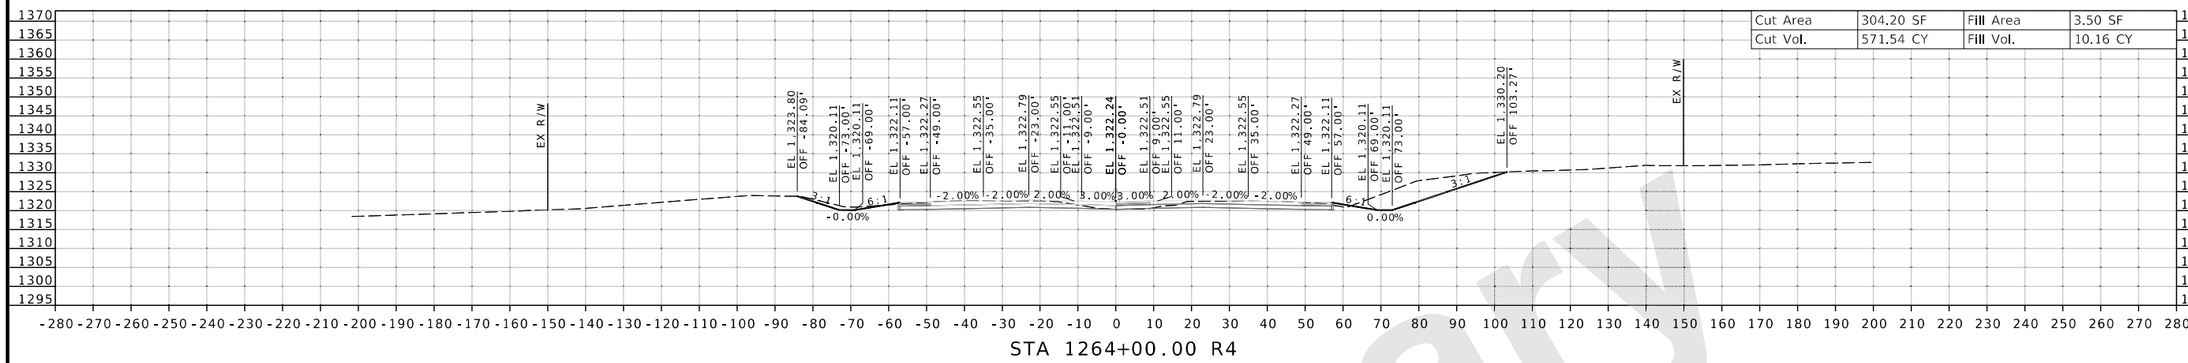

Cut Area	304.20 SF	Fill Area	3.50 SF
Cut Vol.	571.54 CY	Fill Vol.	10.16 CY

STA 1264+00.00 R4

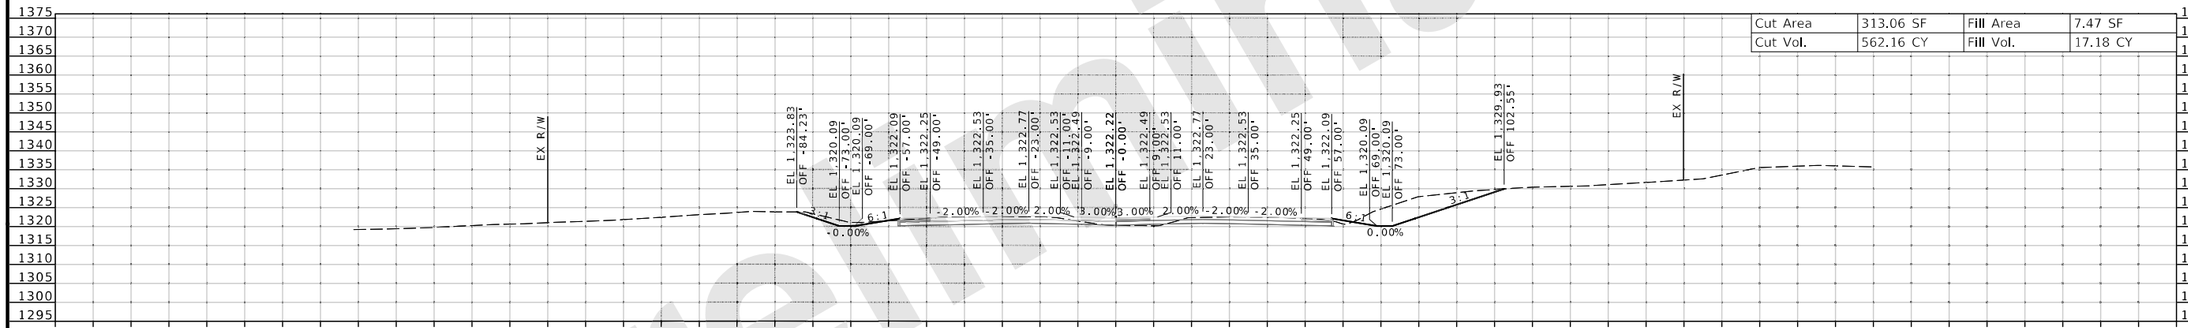

Cut Area	313.06 SF	Fill Area	7.47 SF
Cut Vol.	562.16 CY	Fill Vol.	17.18 CY

STA 1263+50.00 R4

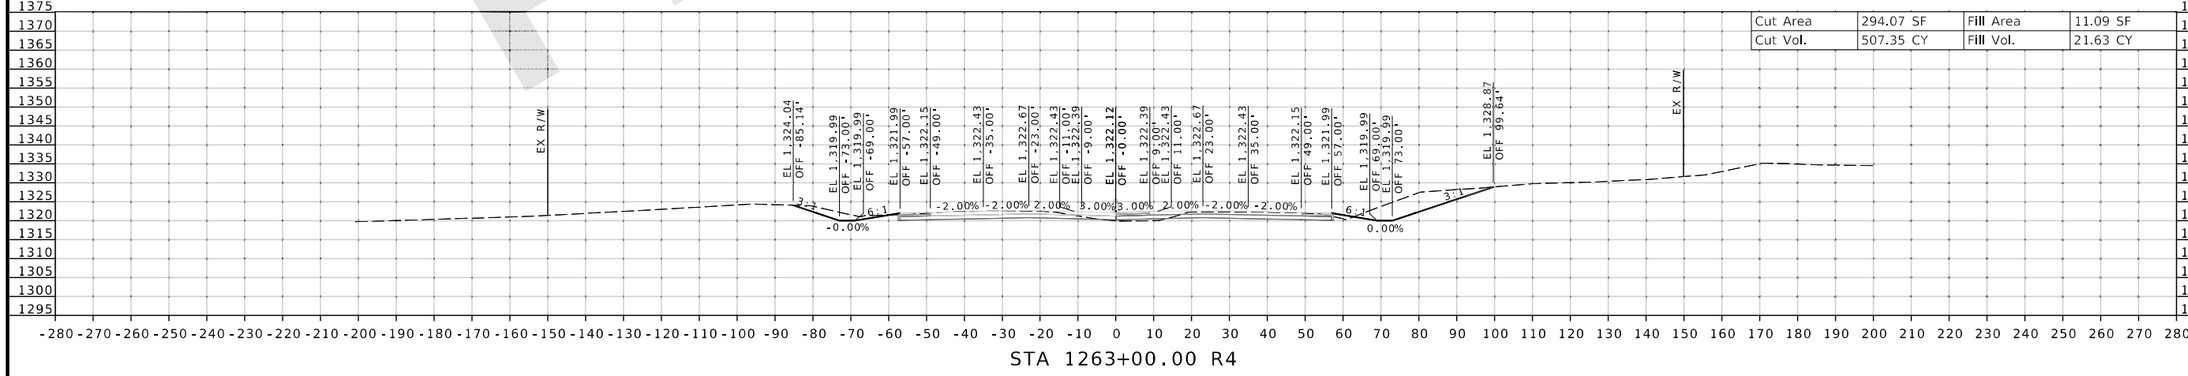

Cut Area	294.07 SF	Fill Area	11.09 SF
Cut Vol.	507.35 CY	Fill Vol.	21.63 CY

STA 1263+00.00 R4

Preliminary

IF A SEAL IS PRESENT ON THIS SHEET IT HAS BEEN ELECTRONICALLY SEALED AND DATED.

DATE PREPARED 8/20/2024

ROUTE	STATE
I-44	MO
DISTRICT	SHEET NO.
SW	132

COUNTY: GREENE

JOB NO.: JSU0076, J8I3044C, & JST0088B

PROJECT NO.:

BRIDGE NO.:

DESCRIPTION	DATE

MISSOURI HIGHWAYS AND TRANSPORTATION COMMISSION

105 WEST CAPITOL
JEFFERSON CITY, MO 65102
1-888-ASK-MODOT (1-888-275-6636)

CMT
© Copyright CMT, Inc.
CRAWFORD, MURPHY & TILLY, INC.
1631 WEST ELFINDALE STREET
SPRINGFIELD, MO 65807 (417) 869-6009
ENGINEERING CORPORATION - 000631

REV.

J8I3044C & JST0088B

CROSS SECTION
132 OF 198

L:\MoDOT\22004246-00_New\424600\Sheets\J8I3044C & JSU0076\401_NEW_J8I3044C_CrossSection_Sheets.dgn 2:31:49 PM 8/20/2024

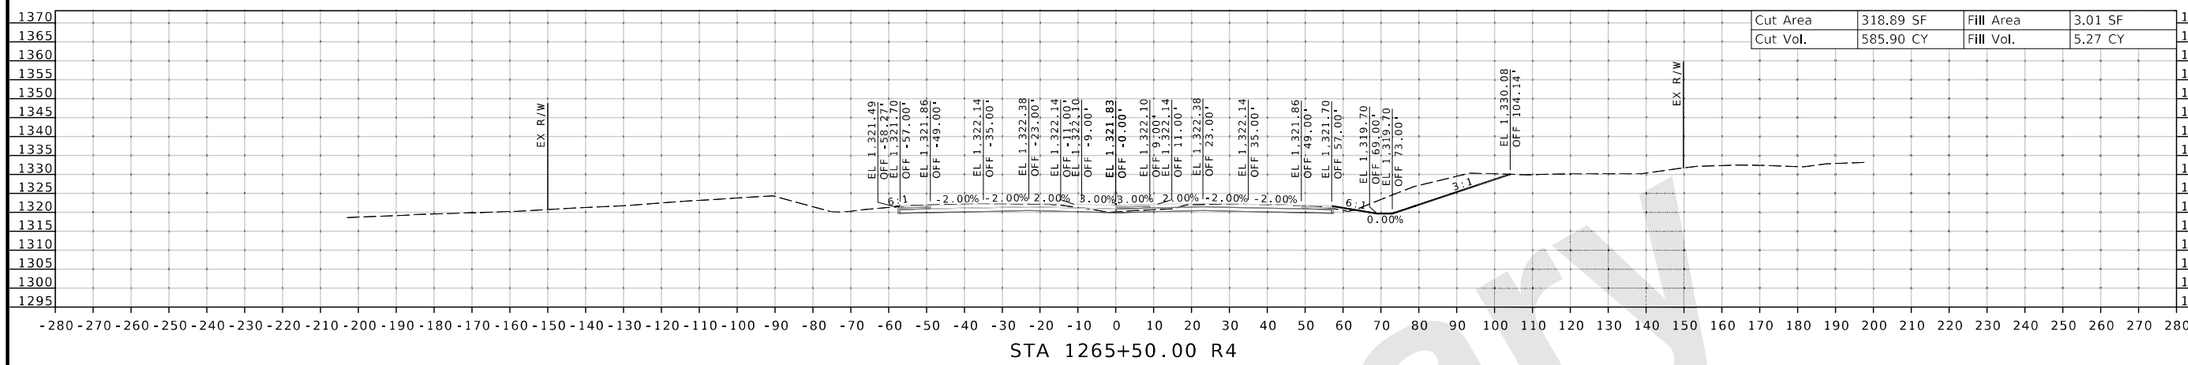

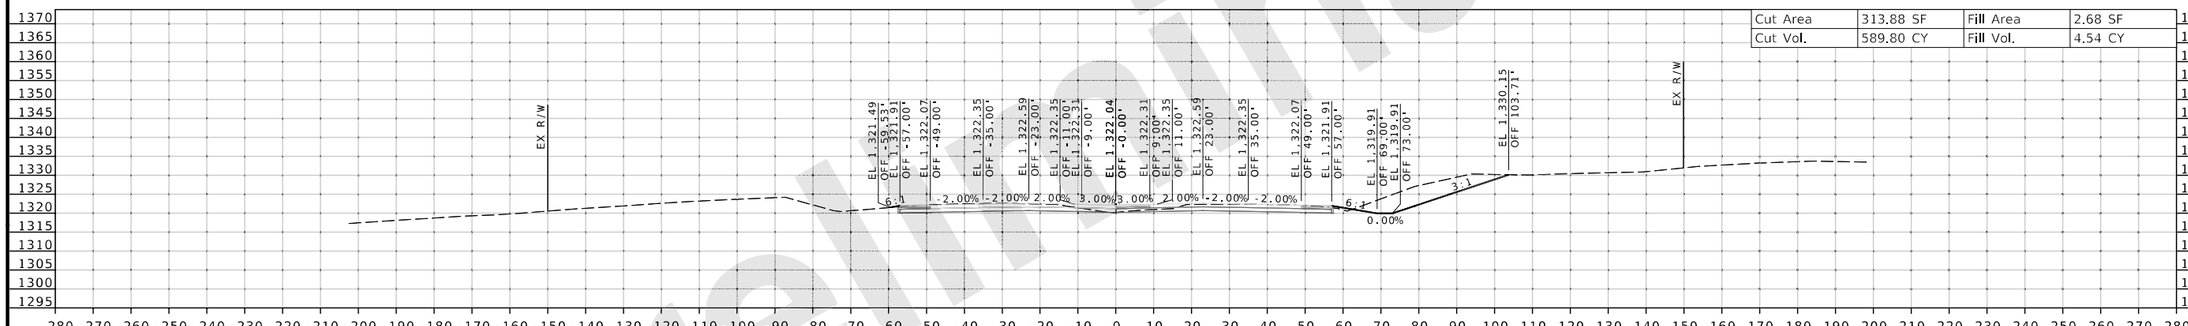

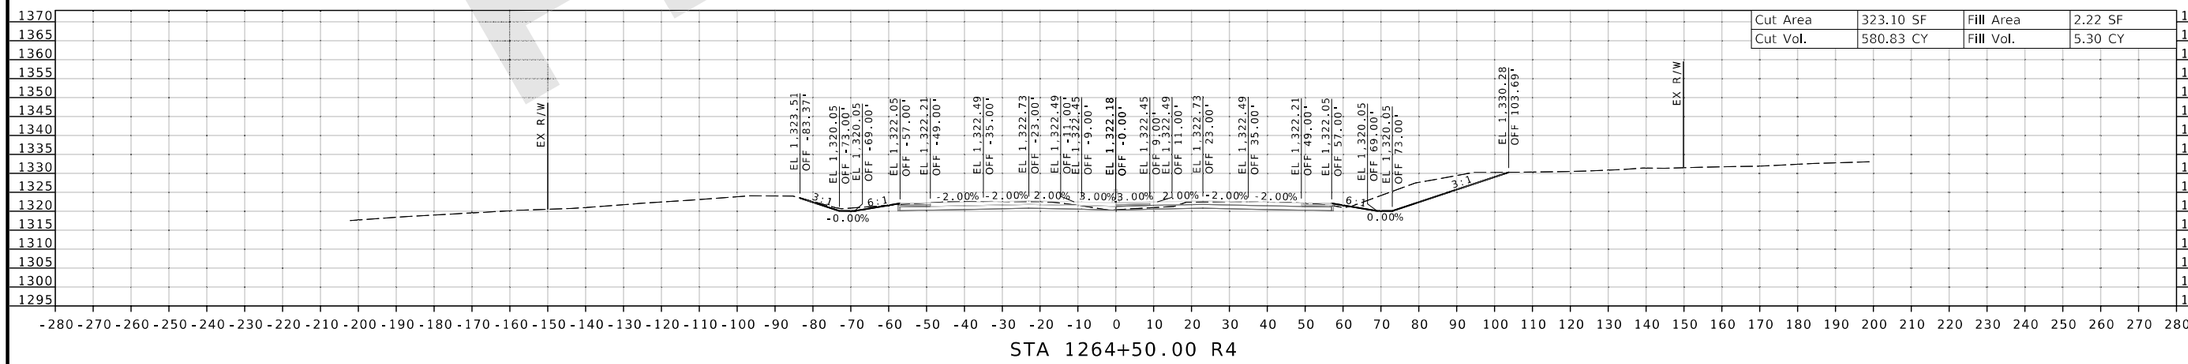

Preliminary

DATE PREPARED
8/20/2024

ROUTE	STATE
I-44	MO
DISTRICT	SHEET NO.
SW	133

COUNTY
GREENE

JOB NO.
JSU0076, J8I3044C, & JST0088B

PROJECT NO.

BRIDGE NO.

IF A SEAL IS PRESENT ON THIS SHEET IT HAS BEEN ELECTRONICALLY SEALED AND DATED.

REV.	DATE	DESCRIPTION

MISSOURI HIGHWAYS AND TRANSPORTATION COMMISSION

105 WEST CAPITOL
JEFFERSON CITY, MO 65102
1-888-ASK-MODOT (1-888-275-6636)

CMT
© Copyright CMT, Inc.
CRAWFORD, MURPHY & TILLY, INC.
1631 WEST ELFINDALE STREET
SPRINGFIELD, MO 65807 (417) 869-6009
ENGINEERING CORPORATION - 000631

J8I3044C & JST0088B

CROSS SECTION
133 OF 198

L:\MoDOT\22004246-00_New\424600\Sheets\J8I3044C & JSU0076\401_NEW_J8I3044C_CrossSection_Sheets.dgn 2:31:50 PM 8/20/2024

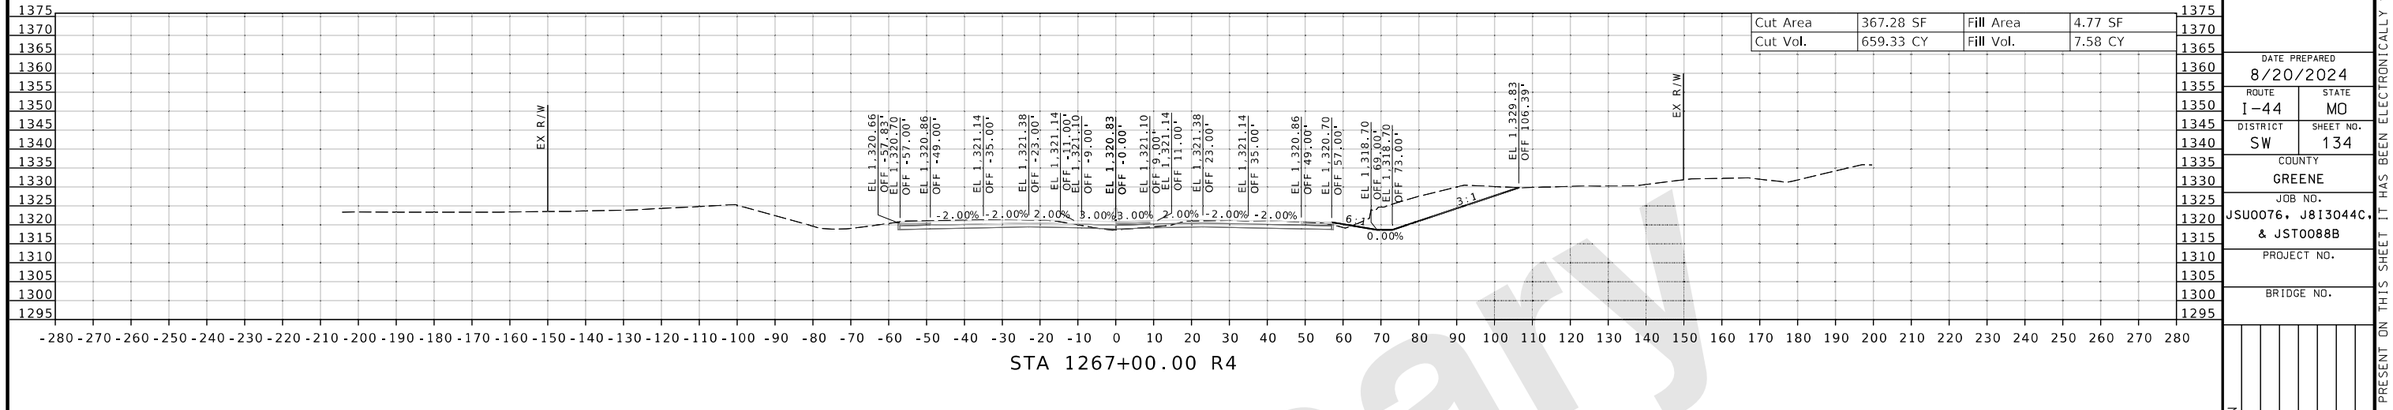

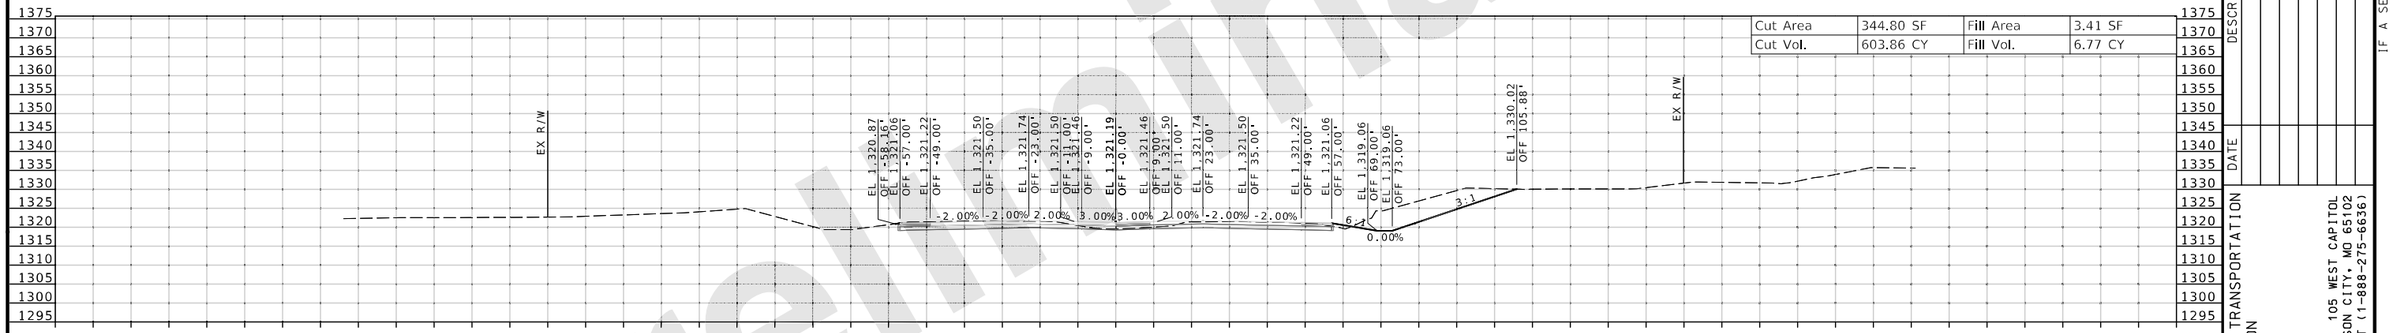

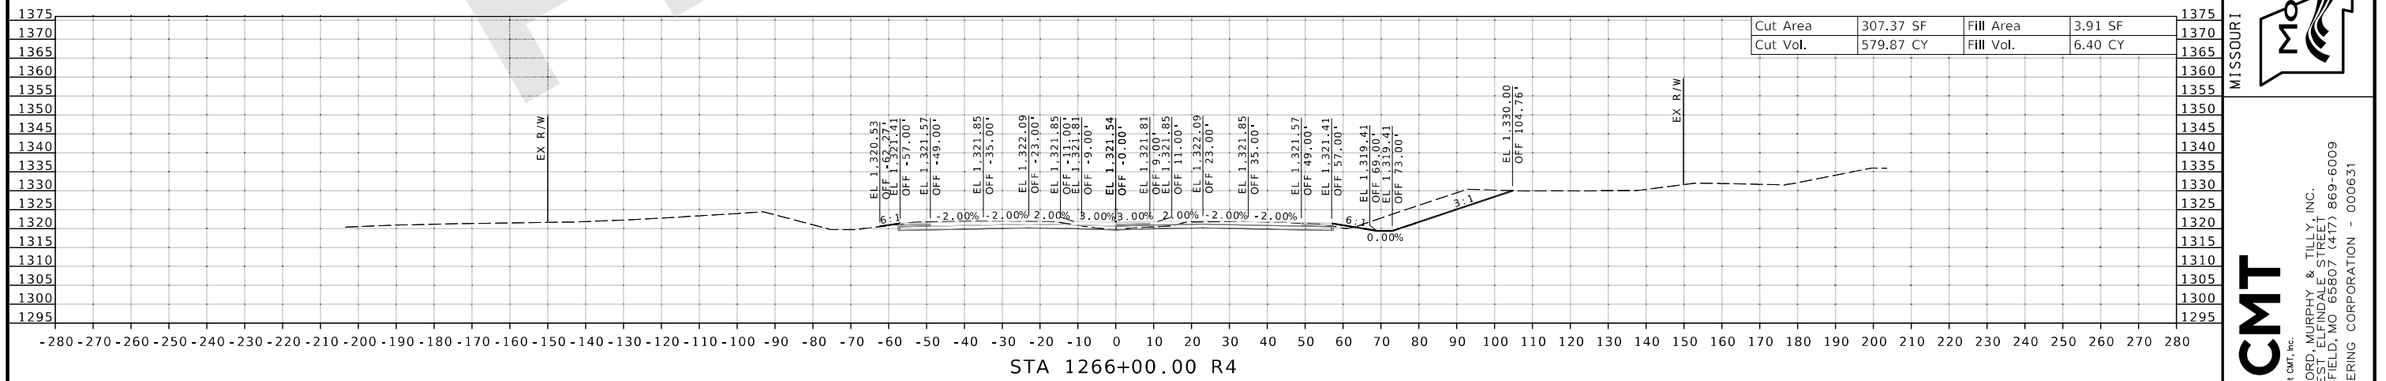

Preliminary

DATE PREPARED
8/20/2024

ROUTE	STATE
I-44	MO
DISTRICT	SHEET NO.
SW	134

COUNTY
GREENE

JOB NO.
JSU0076, J8I3044C, & JST0088B

PROJECT NO.

BRIDGE NO.

IF A SEAL IS PRESENT ON THIS SHEET IT HAS BEEN ELECTRONICALLY SEALED AND DATED.

DESCRIPTION	DATE

MISSOURI HIGHWAYS AND TRANSPORTATION COMMISSION

105 WEST CAPITOL
JEFFERSON CITY, MO 65102
1-888-ASK-MODOT (1-888-275-6636)

CMT
© Copyright CMT, Inc.
CRAWFORD, MURPHY & TILLY, INC.
1631 WEST ELFINDALE STREET
SPRINGFIELD, MO 65807 (417) 869-6009
ENGINEERING CORPORATION - 000631

REV.

J8I3044C & JST0088B

CROSS SECTION
134 OF 198

L:\MoDOT\22004246-00_New\424600\Sheets\J8I3044C & JSU0076\401_NEW_J8I3044C_CrossSection_Sheets.dgn 2:31:51 PM 8/20/2024

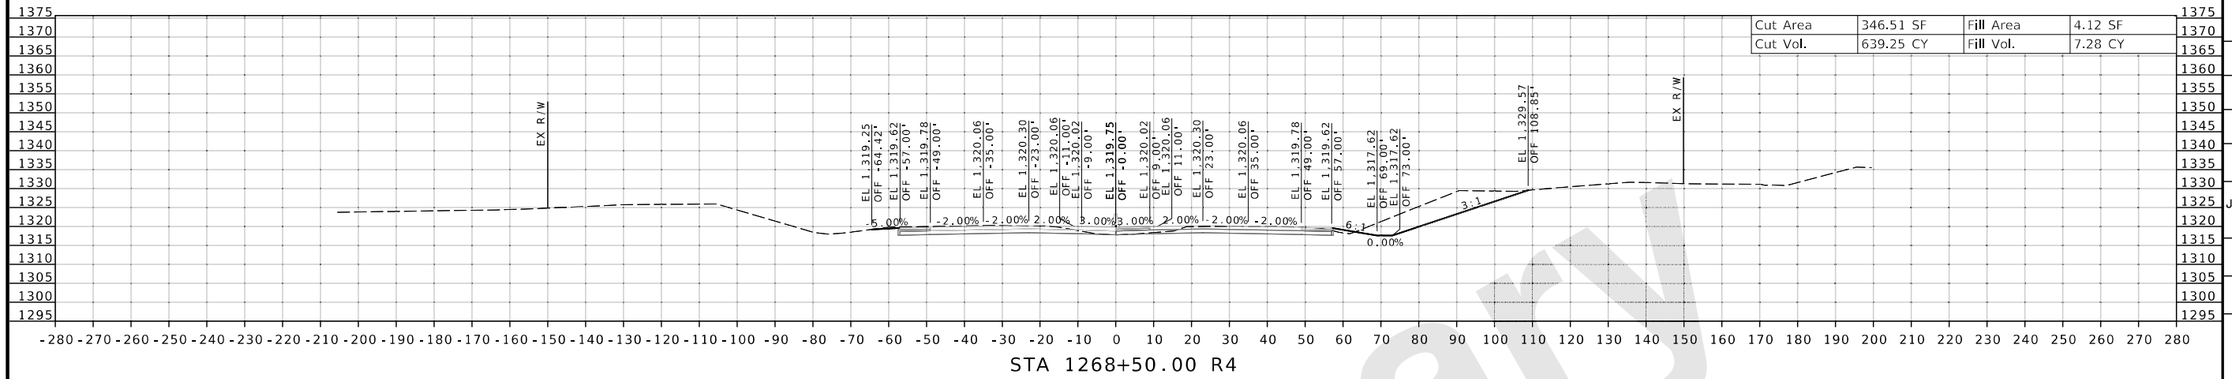

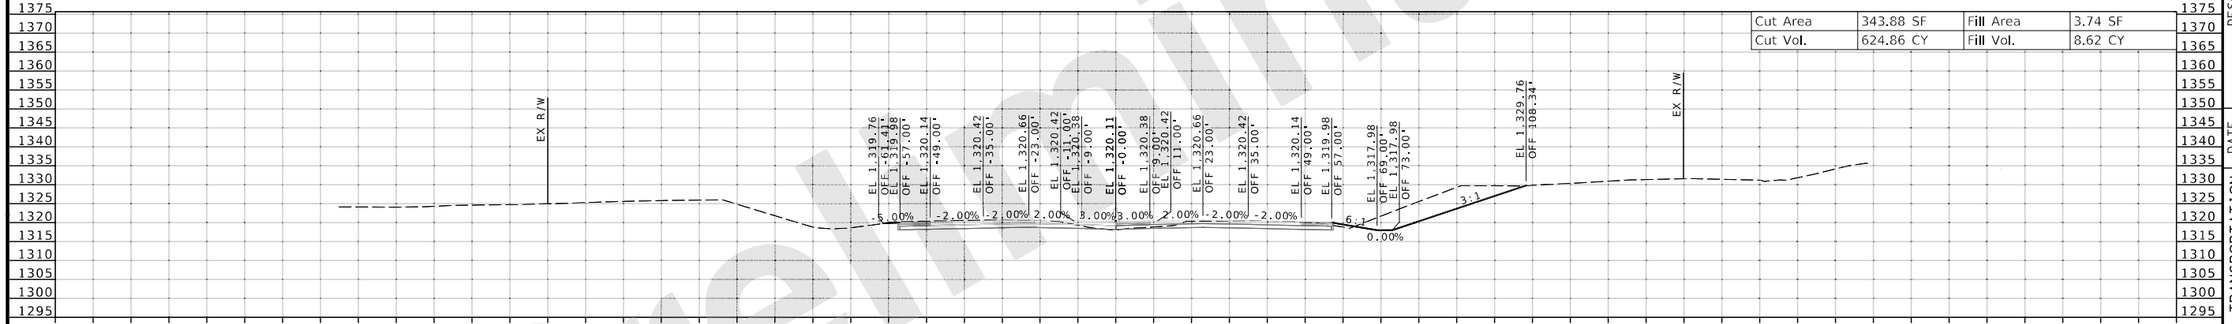

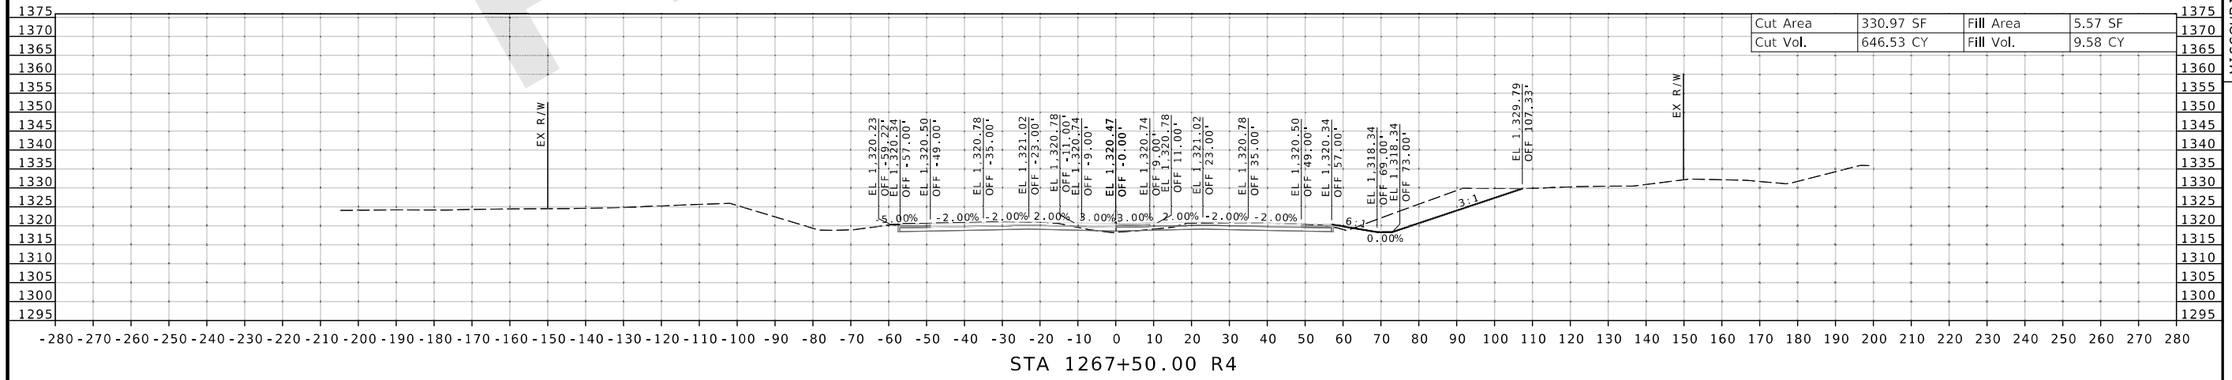

Preliminary

DATE PREPARED
8/20/2024

ROUTE	STATE
I-44	MO
DISTRICT	SHEET NO.
SW	135

COUNTY
GREENE

JOB NO.
JSU0076, J8I3044C, & JST0088B

PROJECT NO.

BRIDGE NO.

IF A SEAL IS PRESENT ON THIS SHEET IT HAS BEEN ELECTRONICALLY SEALED AND DATED.

DESCRIPTION	DATE

MISSOURI HIGHWAYS AND TRANSPORTATION COMMISSION
105 WEST CAPITOL
JEFFERSON CITY, MO 65102
1-888-ASK-MODOT (1-888-275-6636)

CMT
© Copyright CMT, Inc.
CRAWFORD, MURPHY & TILLY, INC.
1631 WEST ELFINDALE STREET
SPRINGFIELD, MO 65807 (417) 869-6009
ENGINEERING CORPORATION - 000631

J8I3044C & JST0088B

CROSS SECTION
135 OF 198

REV.

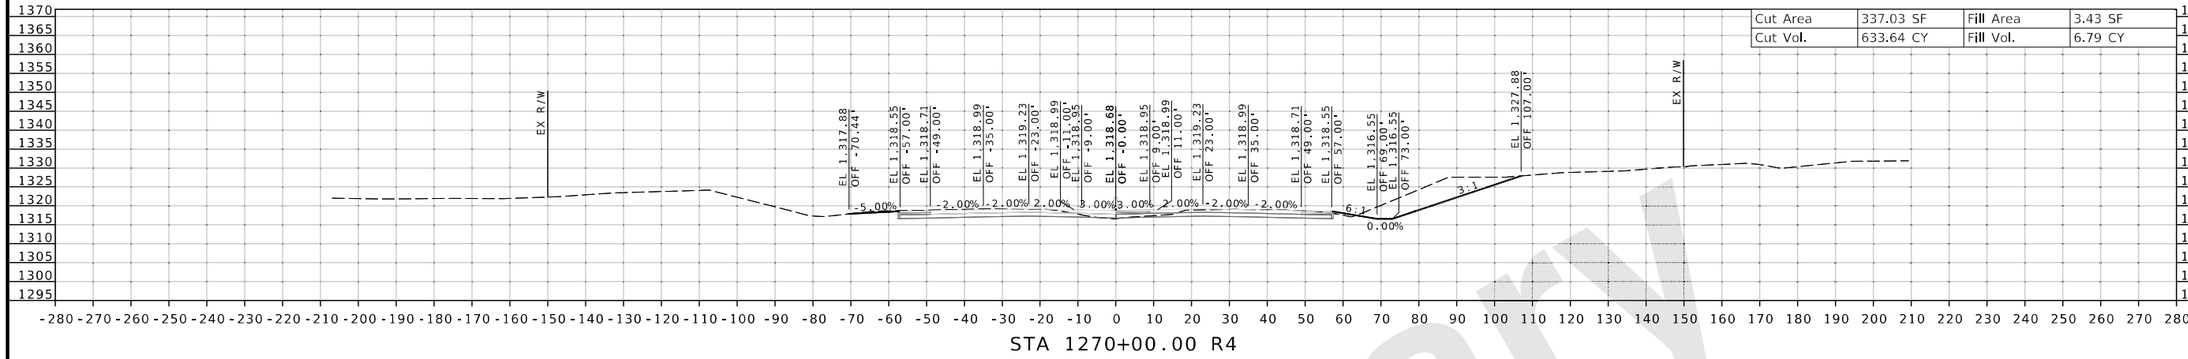

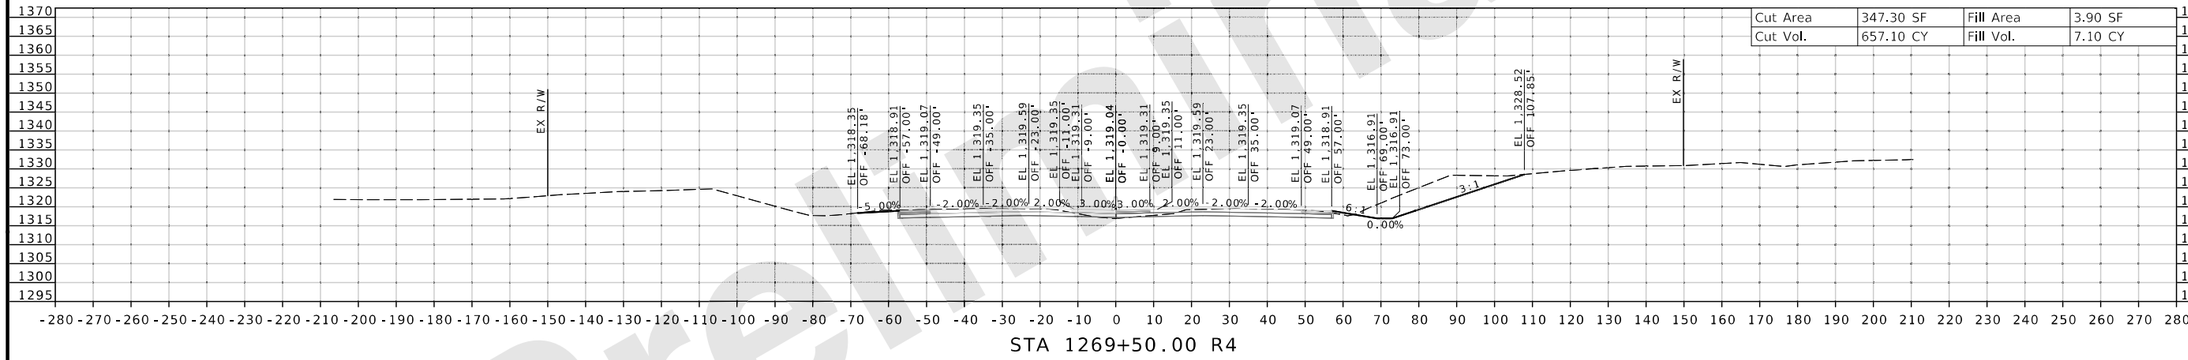

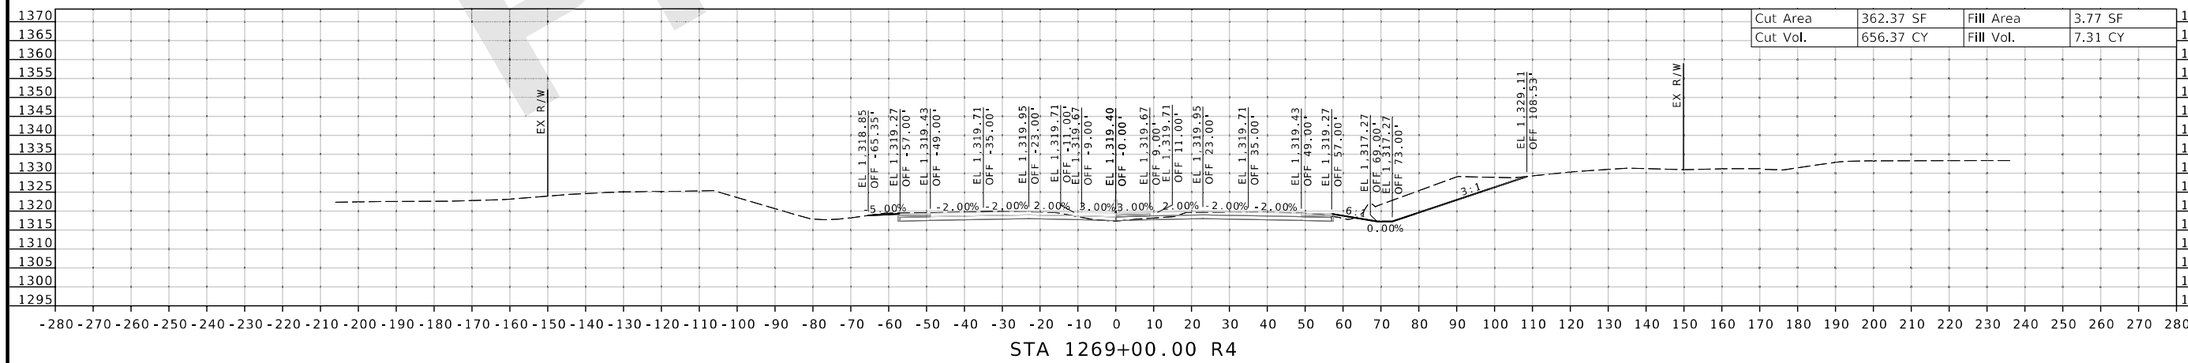

Preliminary

DATE PREPARED
8/20/2024

ROUTE	STATE
I-44	MO
DISTRICT	SHEET NO.
SW	136

COUNTY
GREENE

JOB NO.
JSU0076, J8I3044C, & JST0088B

PROJECT NO.

BRIDGE NO.

DESCRIPTION	DATE

IF A SEAL IS PRESENT ON THIS SHEET IT HAS BEEN ELECTRONICALLY SEALED AND DATED.

MISSOURI HIGHWAYS AND TRANSPORTATION COMMISSION

105 WEST CAPITOL
JEFFERSON CITY, MO 65102
1-888-ASK-MODOT (1-888-275-6636)

CMT
©Copyright CMT, Inc.
CRAWFORD, MURPHY & TILLY, INC.
1631 WEST ELFINDALE STREET
SPRINGFIELD, MO 65807 (417) 869-6009
ENGINEERING CORPORATION - 000631

J8I3044C & JST0088B

CROSS SECTION
136 OF 198

REV.

L:\MoDOT\22004246-00_New\424600\Sheets\J8I3044C & JSU0076\401_NEW_J8I3044C_CrossSection_Sheets.dgn 2:31:53 PM 8/20/2024

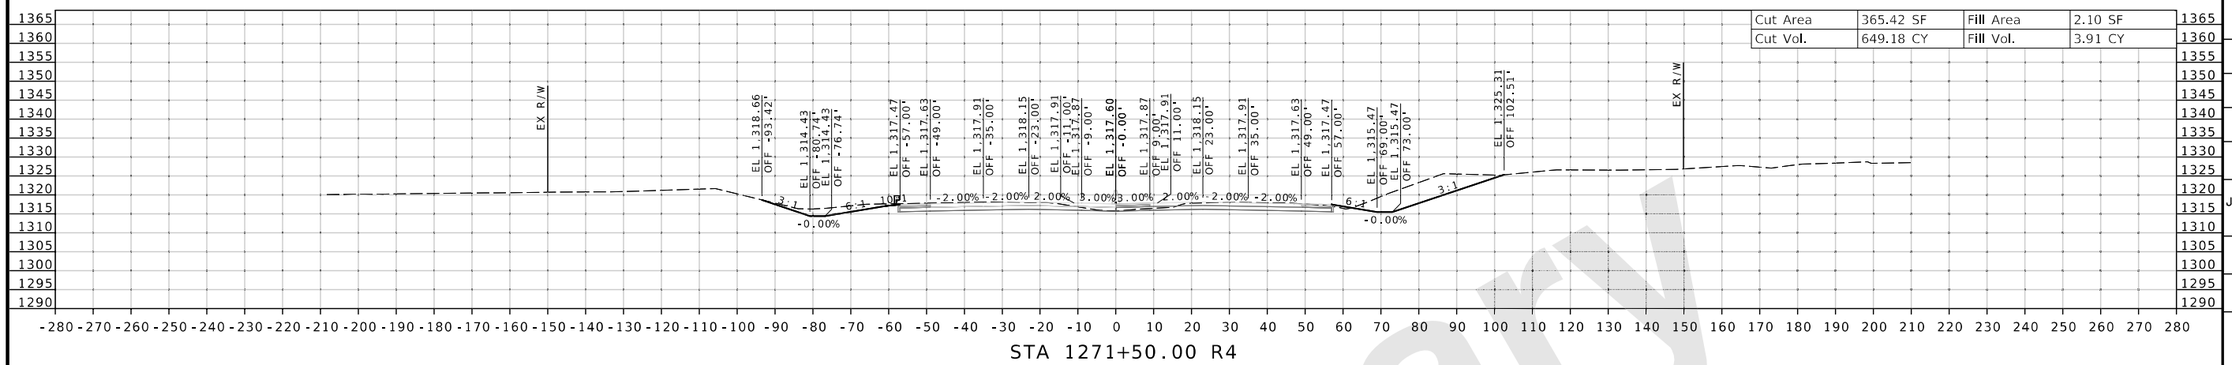

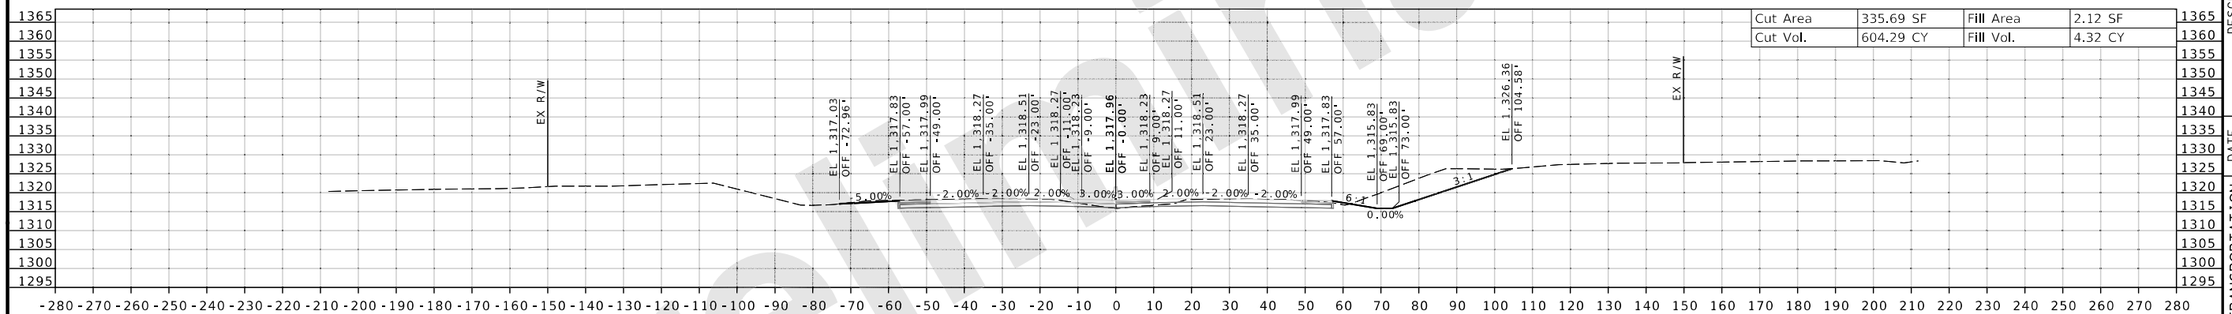

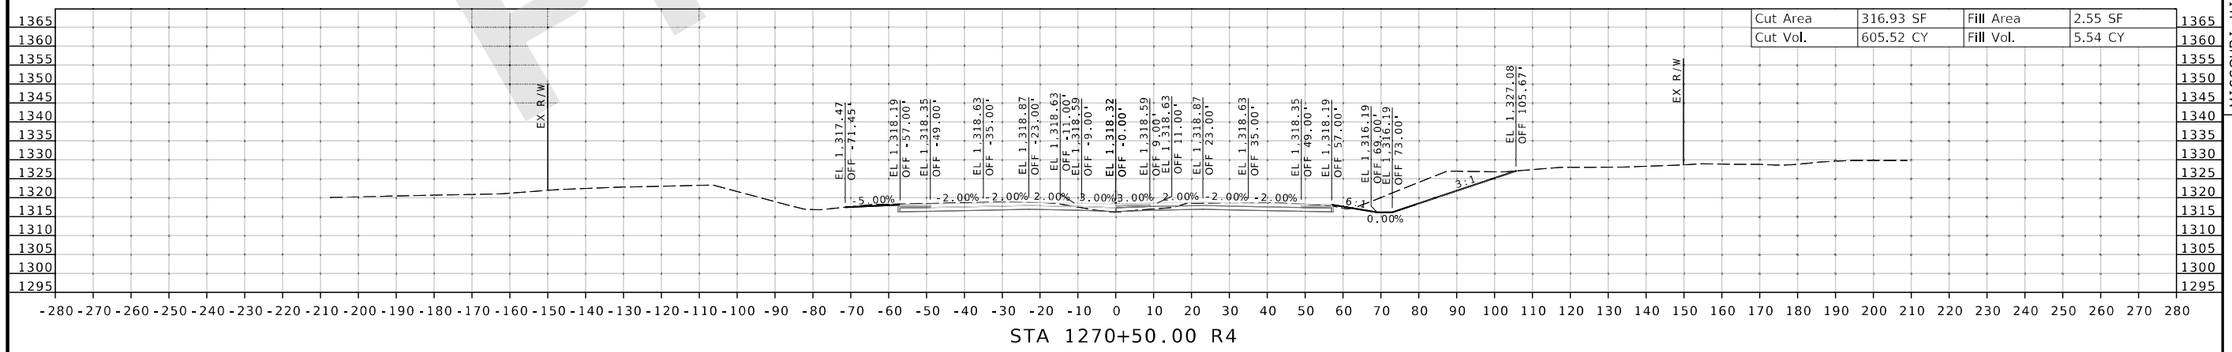

Preliminary

DATE PREPARED 8/20/2024
ROUTE I-44 | STATE MO
DISTRICT SW | SHEET NO. 137
COUNTY GREENE
JOB NO. JSU0076, J8I3044C, & JST0088B
PROJECT NO.
BRIDGE NO.

DESCRIPTION | DATE

MISSOURI HIGHWAYS AND TRANSPORTATION COMMISSION

105 WEST CAPITOL
JEFFERSON CITY, MO 65102
1-888-ASK-MODOT (1-888-275-6636)

CMT
© Copyright CMT, Inc.
CRAWFORD, MURPHY & TILLY, INC.
1631 WEST ELFINDALE STREET
SPRINGFIELD, MO 65807 (417) 869-6009
ENGINEERING CORPORATION - 000631

J8I3044C & JST0088B
CROSS SECTION
137 OF 198

REV.

IF A SEAL IS PRESENT ON THIS SHEET IT HAS BEEN ELECTRONICALLY SEALED AND DATED.

L:\MoDOT\22004246-00_New\424600\Sheets\J8I3044C & JSU0076\401_NEW_J8I3044C_CrossSection_Sheets.dgn 2:31:54 PM 8/20/2024

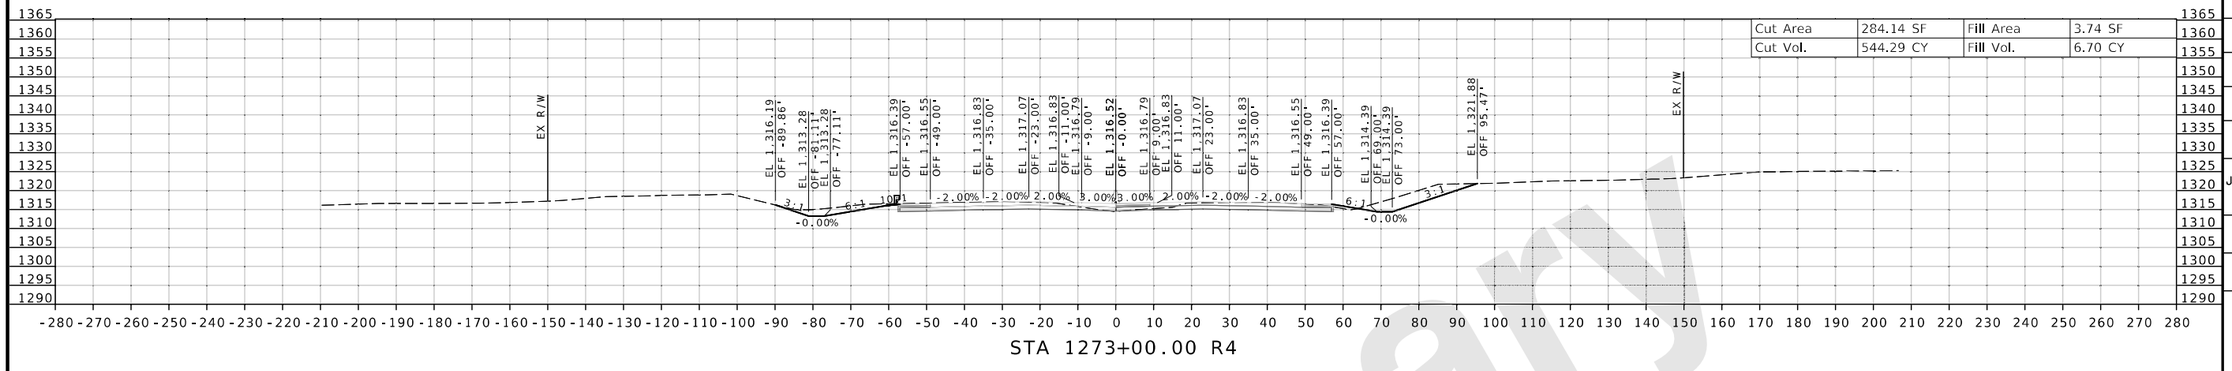

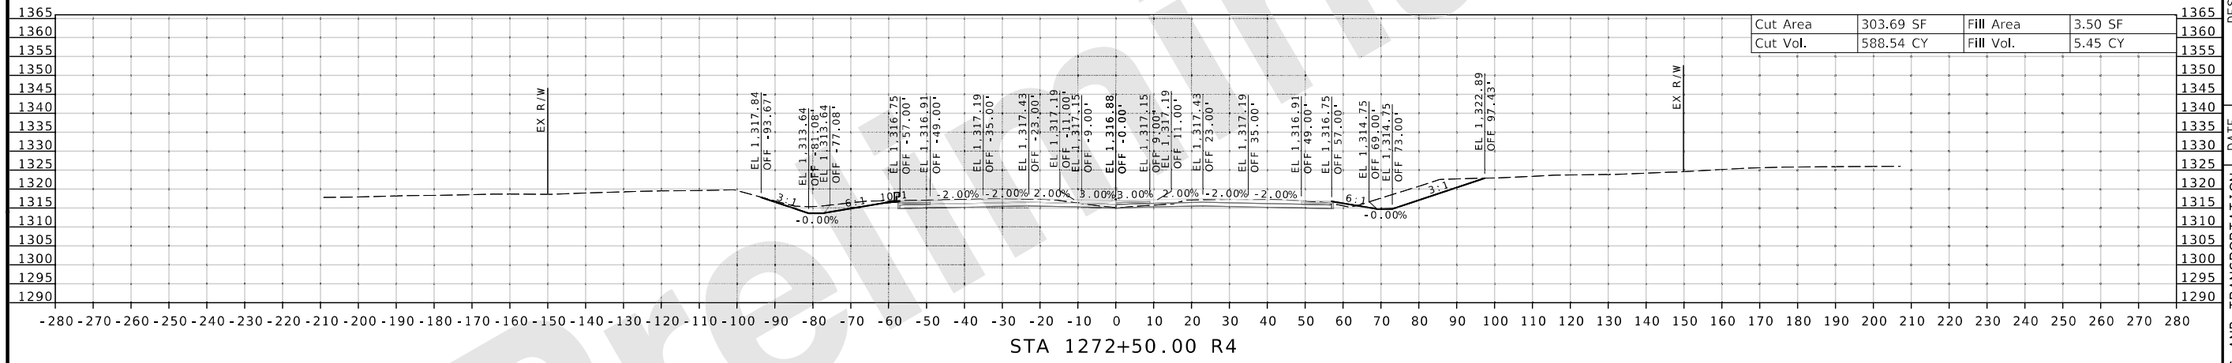

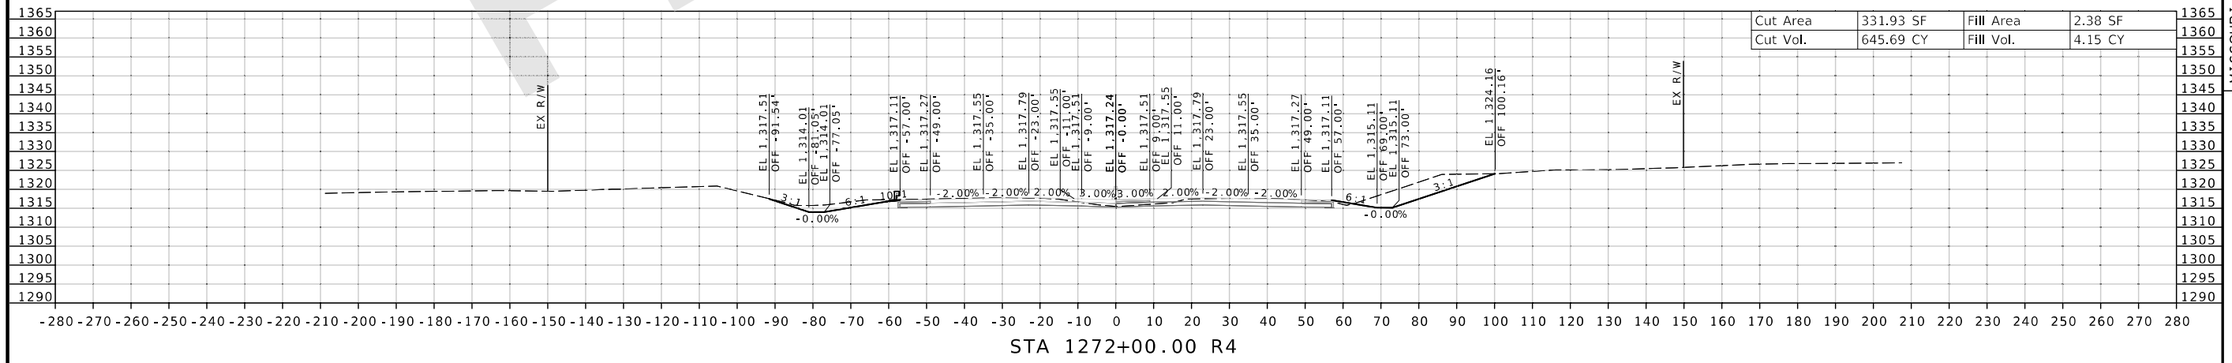

Preliminary

DATE PREPARED 8/20/2024
ROUTE I-44 | STATE MO
DISTRICT SW | SHEET NO. 138
COUNTY GREENE
JOB NO. JSU0076, J8I3044C, & JST0088B
PROJECT NO.
BRIDGE NO.

IF A SEAL IS PRESENT ON THIS SHEET IT HAS BEEN ELECTRONICALLY SEALED AND DATED.

REV.	DATE	DESCRIPTION

MISSOURI HIGHWAYS AND TRANSPORTATION COMMISSION
105 WEST CAPITOL
JEFFERSON CITY, MO 65102
1-888-ASK-MODOT (1-888-275-6636)

CMT
CRAWFORD, MURPHY & TILLY, INC.
1631 WEST ELFINDALE STREET
SPRINGFIELD, MO 65807 (417) 869-6009
ENGINEERING CORPORATION - 000631
©Copyright CMT, Inc.

J8I3044C & JST0088B
CROSS SECTION
138 OF 198

L:\MoDOT\22004246-00_New\424600\Sheets\J8I3044C & JSU0076\401_NEW_J8I3044C_CrossSection_Sheets.dgn 2:31:55 PM 8/20/2024

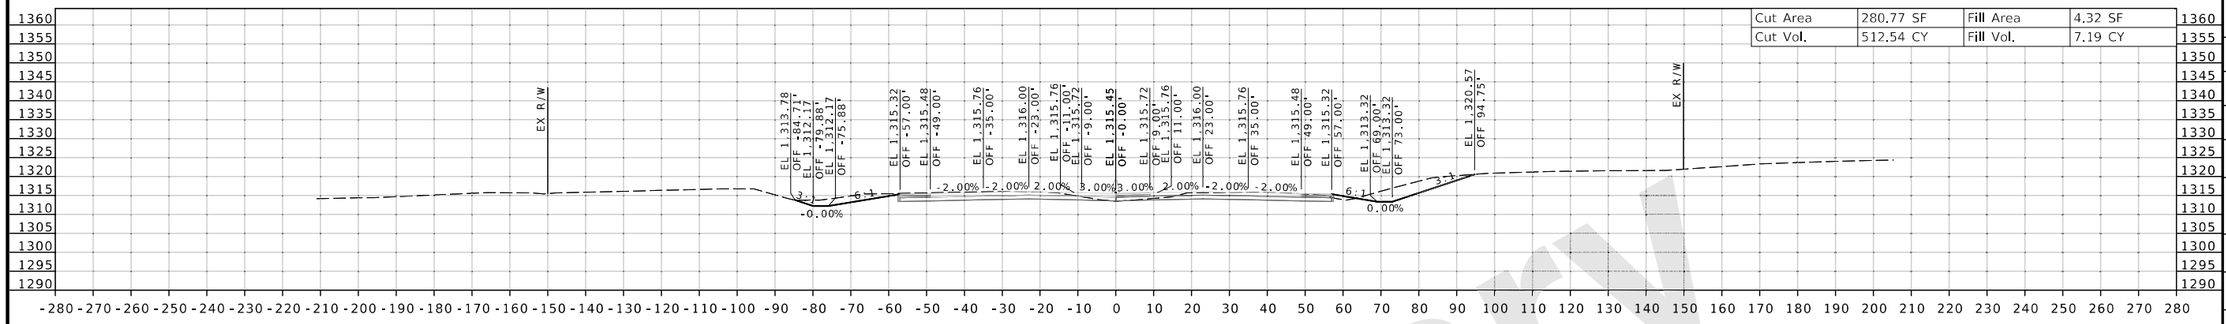

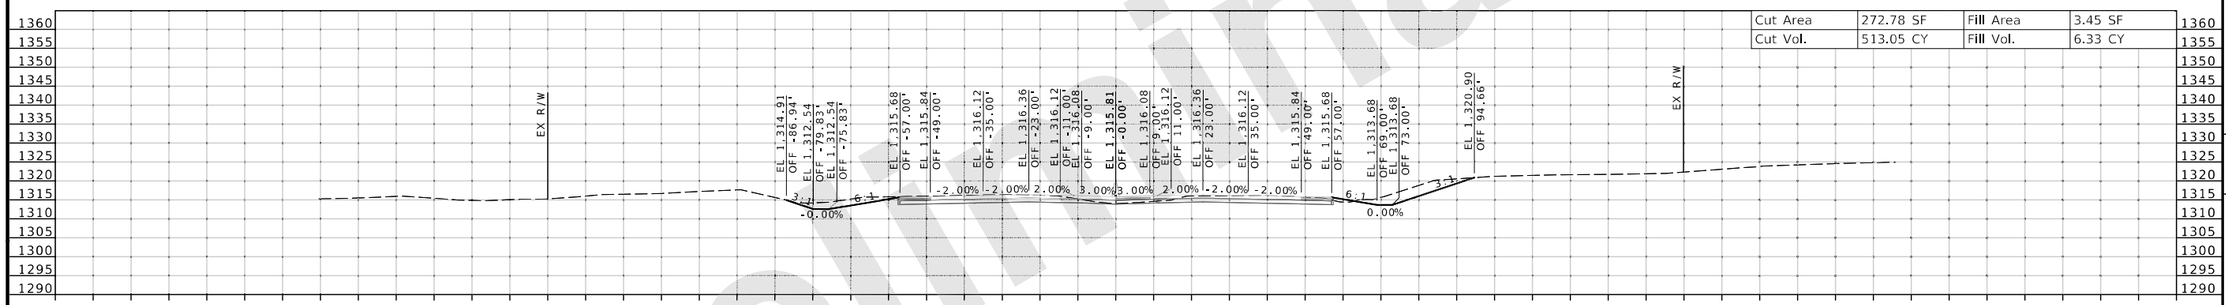

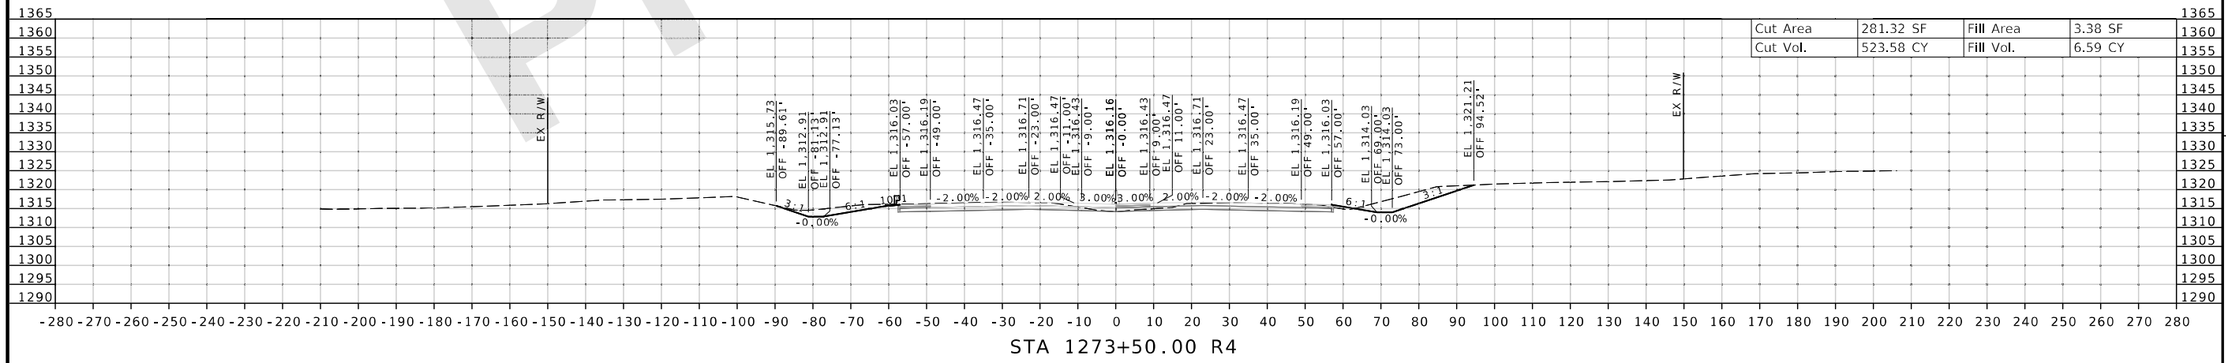

DATE PREPARED
8/20/2024

ROUTE	STATE
I-44	MO
DISTRICT	SHEET NO.
SW	139

COUNTY
GREENE

JOB NO.
JSU0076, J8I3044C, & JST0088B

PROJECT NO.

BRIDGE NO.

DATE	DESCRIPTION

MISSOURI HIGHWAYS AND TRANSPORTATION COMMISSION
105 WEST CAPITOL
JEFFERSON CITY, MO 65102
1-888-ASK-MODOT (1-888-275-6636)

CMT
CRAWFORD, MURPHY & TILLY, INC.
1631 WEST ELFINDALE STREET
SPRINGFIELD, MO 65807 (417) 869-6009
ENGINEERING CORPORATION - 000631

© Copyright CMT, Inc.

IF A SEAL IS PRESENT ON THIS SHEET IT HAS BEEN ELECTRONICALLY SEALED AND DATED.

J8I3044C & JST0088B
CROSS SECTION
139 OF 198

REV.

Preliminary

L:\MoDOT\22004246-00_New\424600\Sheets\J8I3044C & JSU0076\401_NEW_J8I3044C_CrossSection_Sheets.dgn 2:31:56 PM 8/20/2024

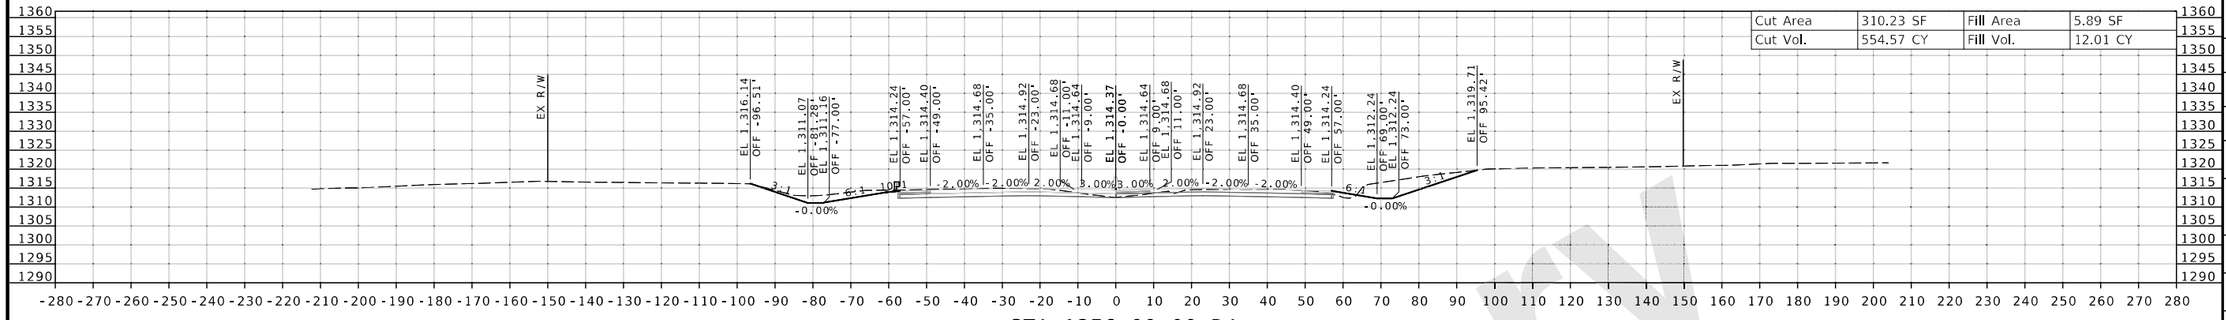

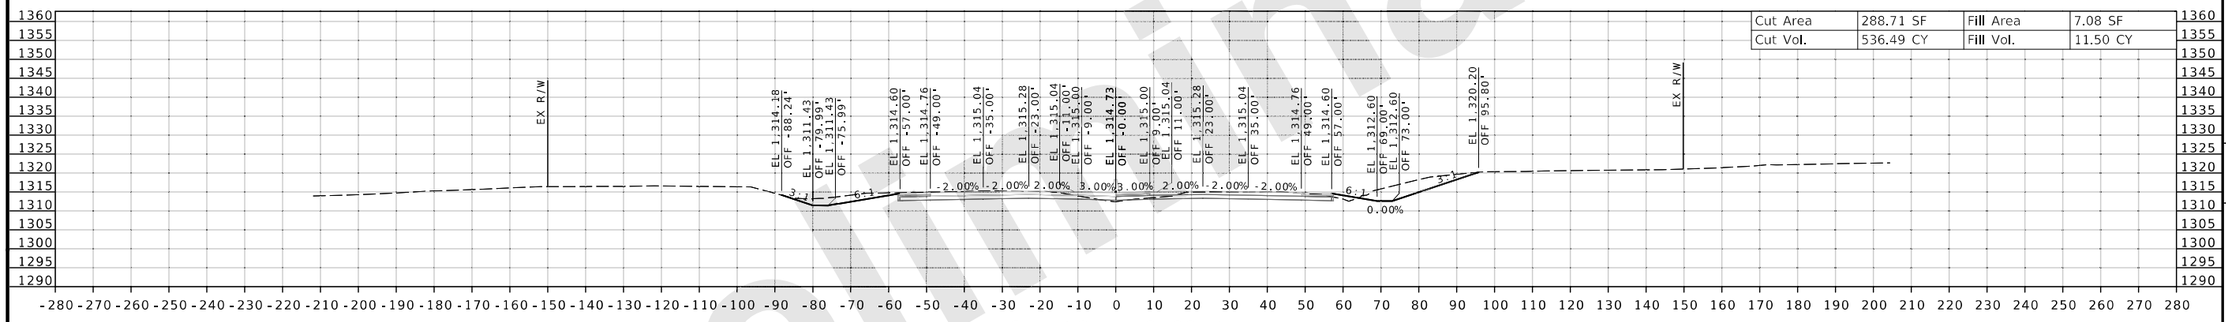

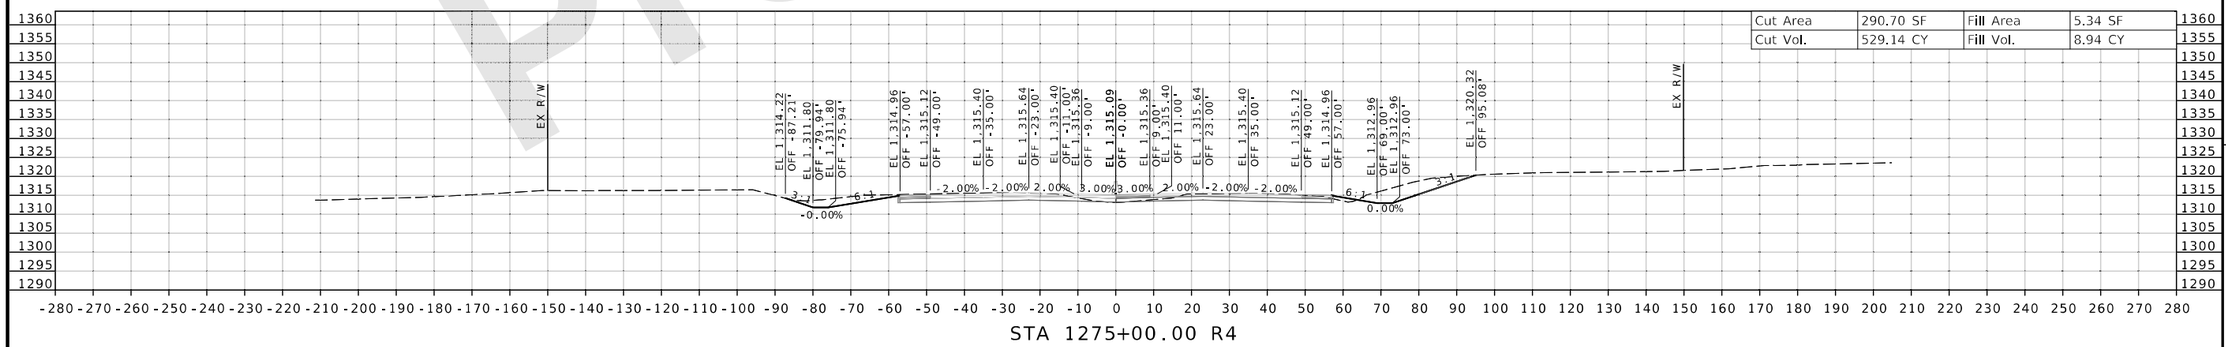

Preliminary

DATE PREPARED
8/20/2024

ROUTE	STATE
I-44	MO
DISTRICT	SHEET NO.
SW	140

COUNTY
GREENE

JOB NO.
JSU0076, J8I3044C, & JST0088B

PROJECT NO.

BRIDGE NO.

IF A SEAL IS PRESENT ON THIS SHEET IT HAS BEEN ELECTRONICALLY SEALED AND DATED.

REV.	DATE	DESCRIPTION

MISSOURI HIGHWAYS AND TRANSPORTATION COMMISSION

105 WEST CAPITOL
JEFFERSON CITY, MO 65102
1-888-ASK-MODOT (1-888-275-6636)

CRAWFORD, MURPHY & TILLY, INC.
1631 WEST ELFINDALE STREET
SPRINGFIELD, MO 65807 (417) 869-6009
ENGINEERING CORPORATION - 000631

©Copyright CMT, Inc.

J8I3044C & JST0088B

CROSS SECTION
140 OF 198

L:\MoDOT\22004246-00_New\424600\Sheets\J8I3044C & JSU0076\401_NEW_J8I3044C_CrossSection_Sheets.dgn 2:31:57 PM 8/20/2024

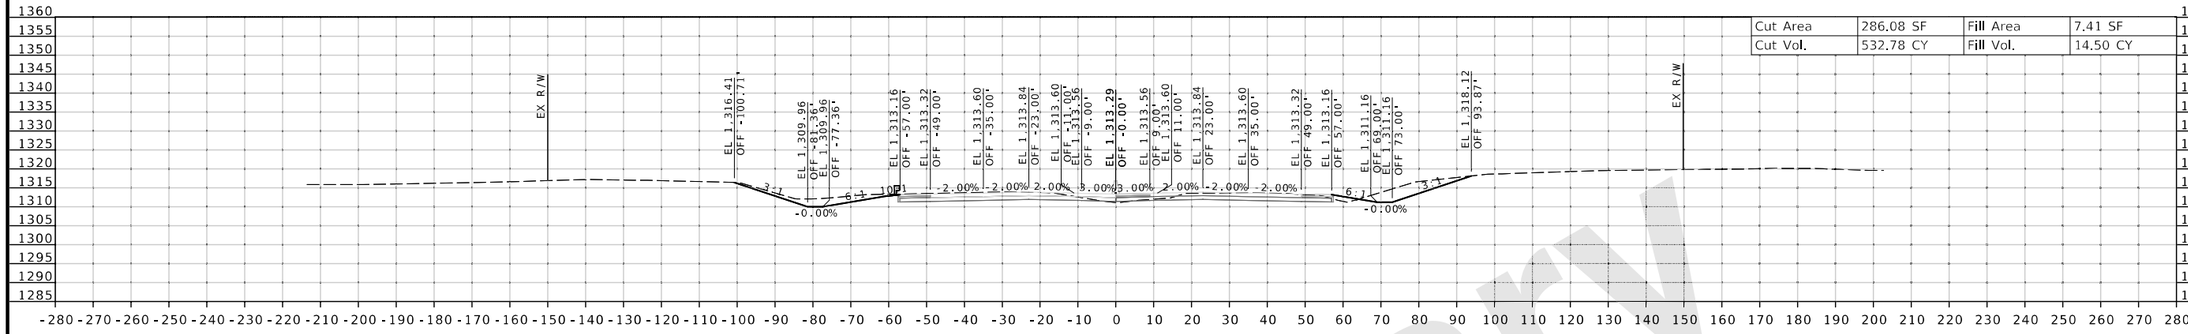

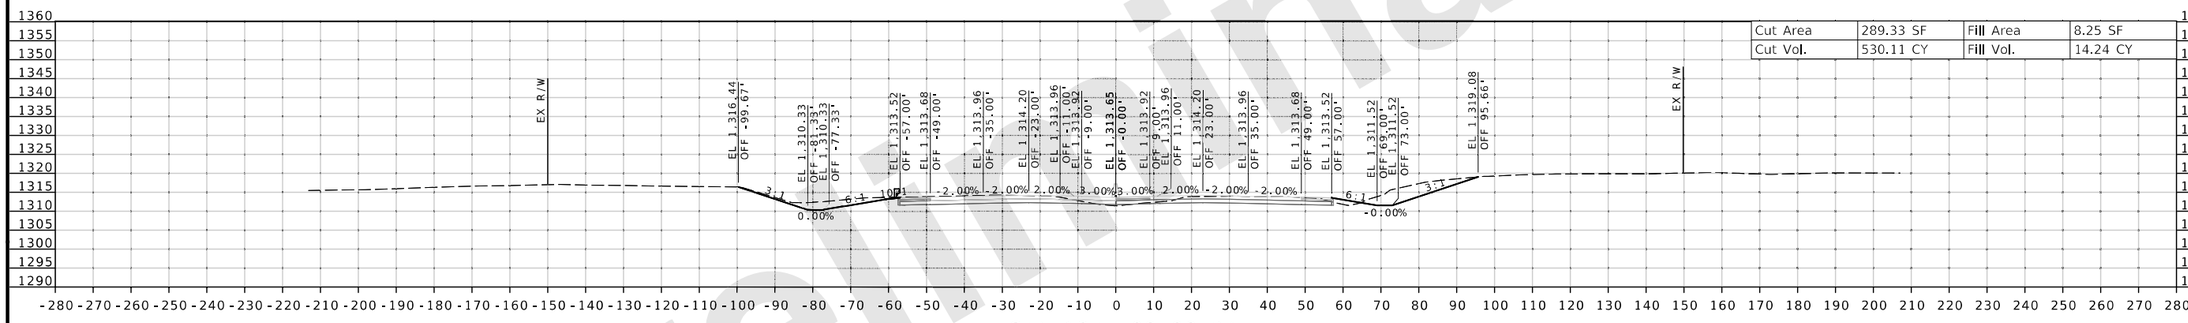

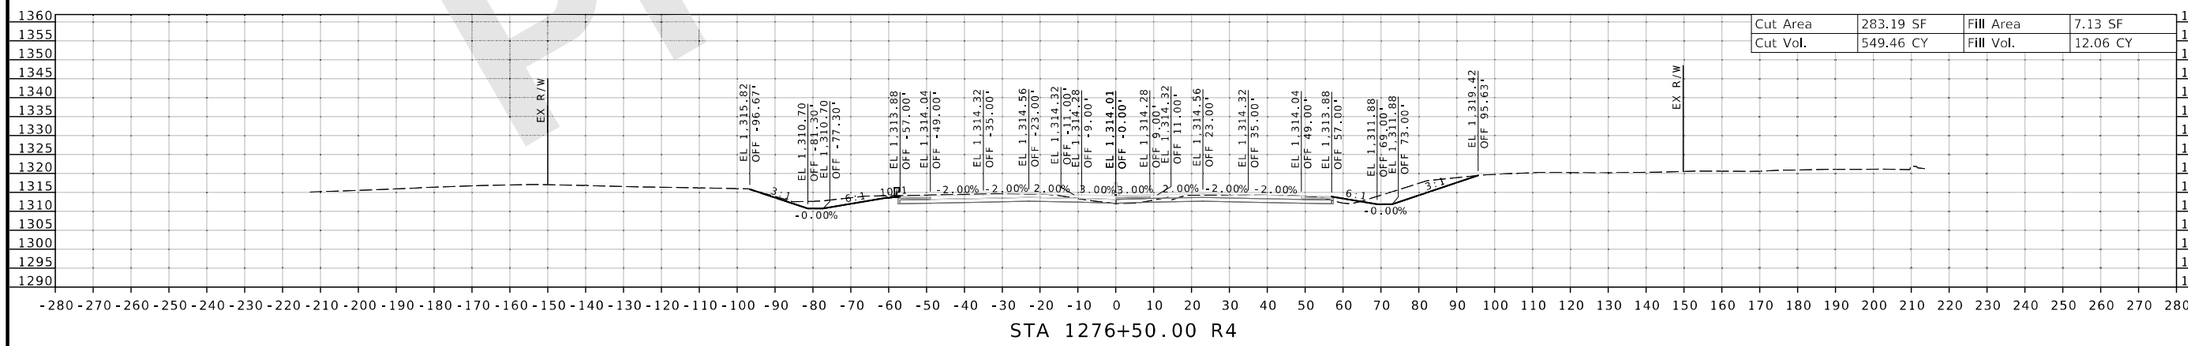

DATE PREPARED
8/20/2024

ROUTE	STATE
I-44	MO
DISTRICT	SHEET NO.
SW	141

COUNTY
GREENE

JOB NO.
JSU0076, J8I3044C, & JST0088B

PROJECT NO.

BRIDGE NO.

IF A SEAL IS PRESENT ON THIS SHEET IT HAS BEEN ELECTRONICALLY SEALED AND DATED.

DESCRIPTION | DATE | REV.

MISSOURI HIGHWAYS AND TRANSPORTATION COMMISSION
105 WEST CAPITOL
JEFFERSON CITY, MO 65102
1-888-ASK-MODOT (1-888-275-6636)

CMT
© Copyright CMT, Inc.
CRAWFORD, MURPHY & TILLY, INC.
1631 WEST ELFINDALE STREET
SPRINGFIELD, MO 65807 (417) 869-6009
ENGINEERING CORPORATION - 000631

J8I3044C & JST0088B

CROSS SECTION
141 OF 198

Preliminary

L:\MoDOT\22004246-00_New\424600\Sheets\J8I3044C & JSU0076\401_NEW_J8I3044C_CrossSection_Sheets.dgn 2:31:58 PM 8/20/2024

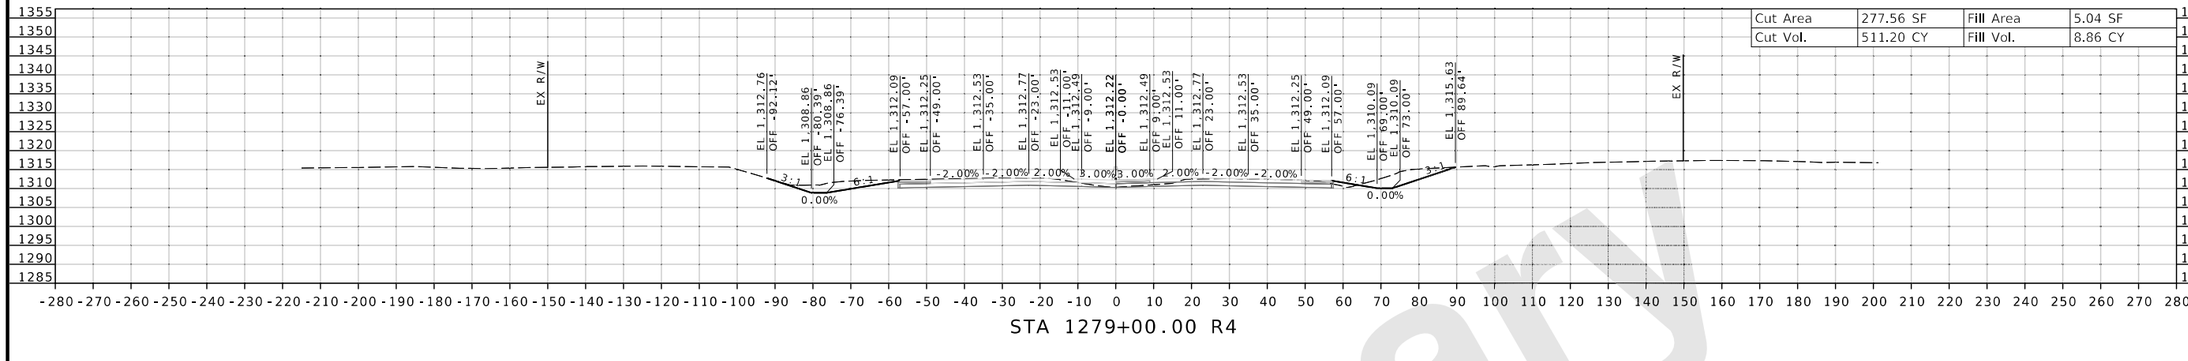

Cut Area	277.56 SF	Fill Area	5.04 SF
Cut Vol.	511.20 CY	Fill Vol.	8.86 CY

STA 1279+00.00 R4

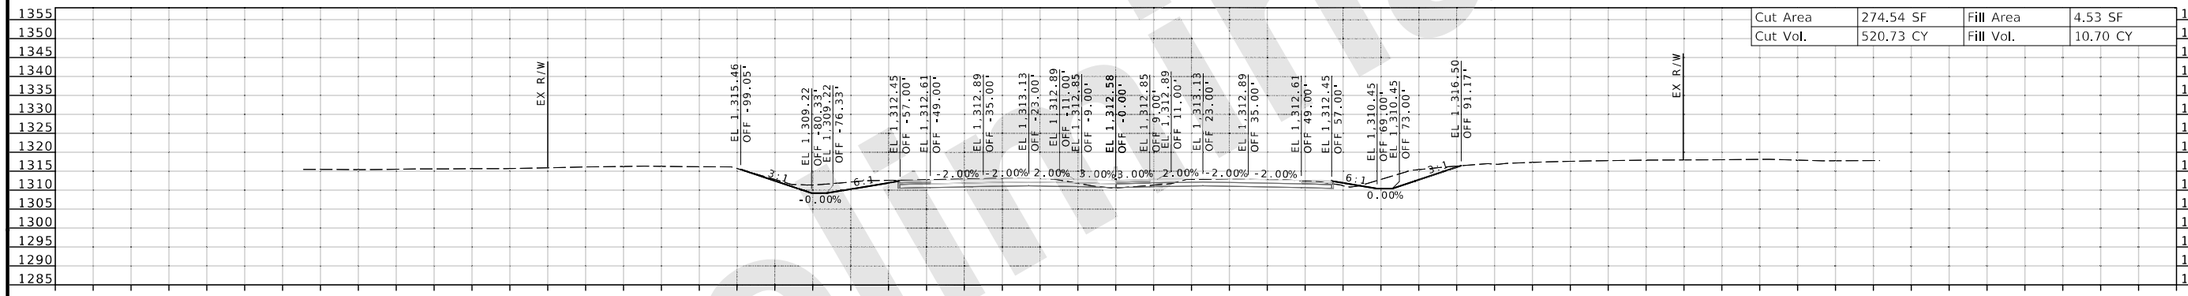

Cut Area	274.54 SF	Fill Area	4.53 SF
Cut Vol.	520.73 CY	Fill Vol.	10.70 CY

STA 1278+50.00 R4

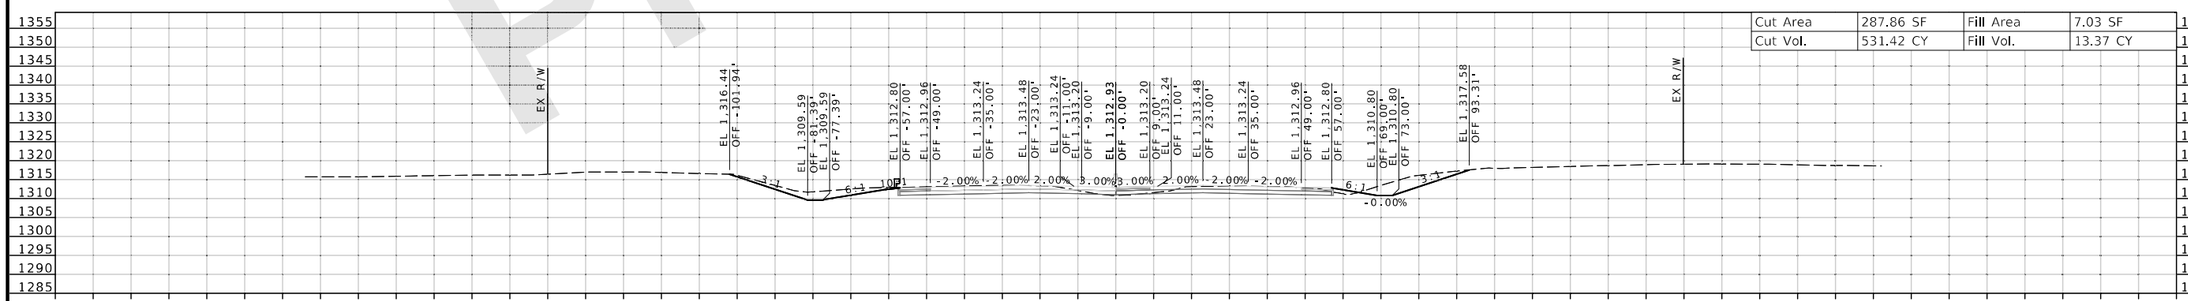

Cut Area	287.86 SF	Fill Area	7.03 SF
Cut Vol.	531.42 CY	Fill Vol.	13.37 CY

STA 1278+00.00 R4

Preliminary

IF A SEAL IS PRESENT ON THIS SHEET IT HAS BEEN ELECTRONICALLY SEALED AND DATED.

DATE PREPARED 8/20/2024

ROUTE	STATE
I-44	MO
DISTRICT	SHEET NO.
SW	142

COUNTY: GREENE

JOB NO.: JSU0076, J8I3044C, & JST0088B

PROJECT NO.:

BRIDGE NO.:

DESCRIPTION	DATE

MISSOURI HIGHWAYS AND TRANSPORTATION COMMISSION

105 WEST CAPITOL
JEFFERSON CITY, MO 65102
1-888-ASK-MODOT (1-888-275-6636)

CMT
©Copyright CMT, Inc.
CRAWFORD, MURPHY & TILLY, INC.
1631 WEST ELFINDALE STREET
SPRINGFIELD, MO 65807 (417) 869-6009
ENGINEERING CORPORATION - 000631

REV.

J8I3044C & JST0088B

CROSS SECTION
142 OF 198

L:\MoDOT\22004246-00_New\424600\Sheets\J8I3044C & JSU0076\401_NEW_J8I3044C_CrossSection_Sheets.dgn 2:31:59 PM 8/20/2024

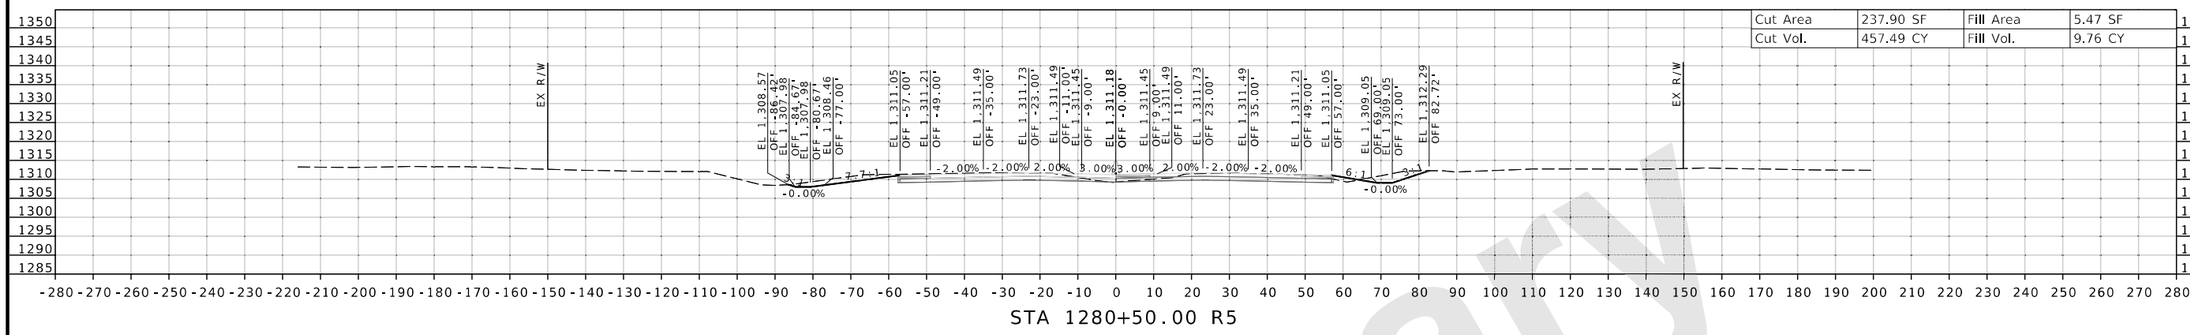

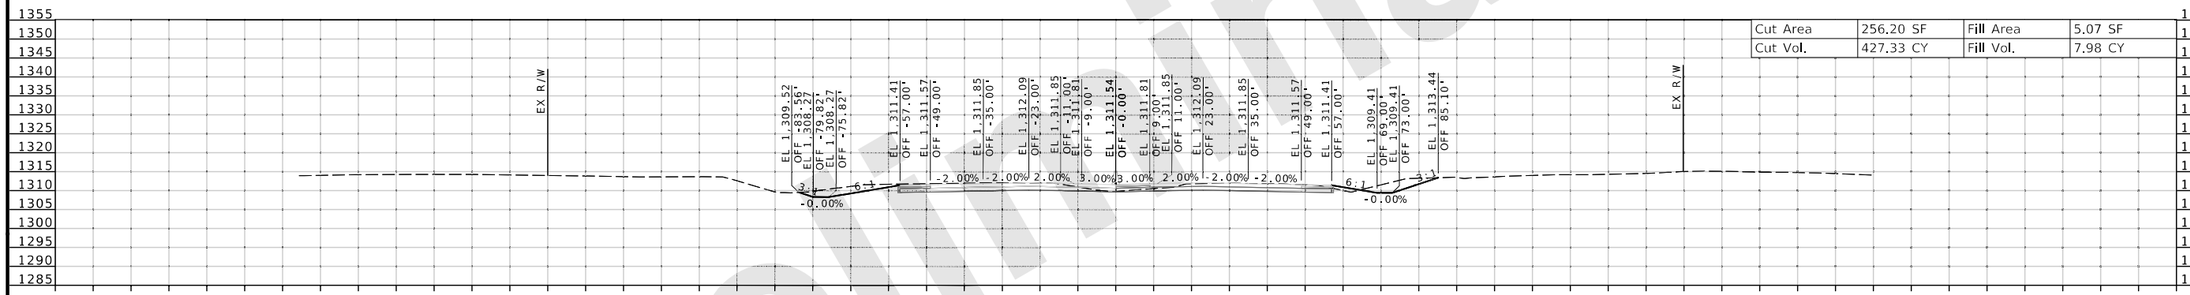

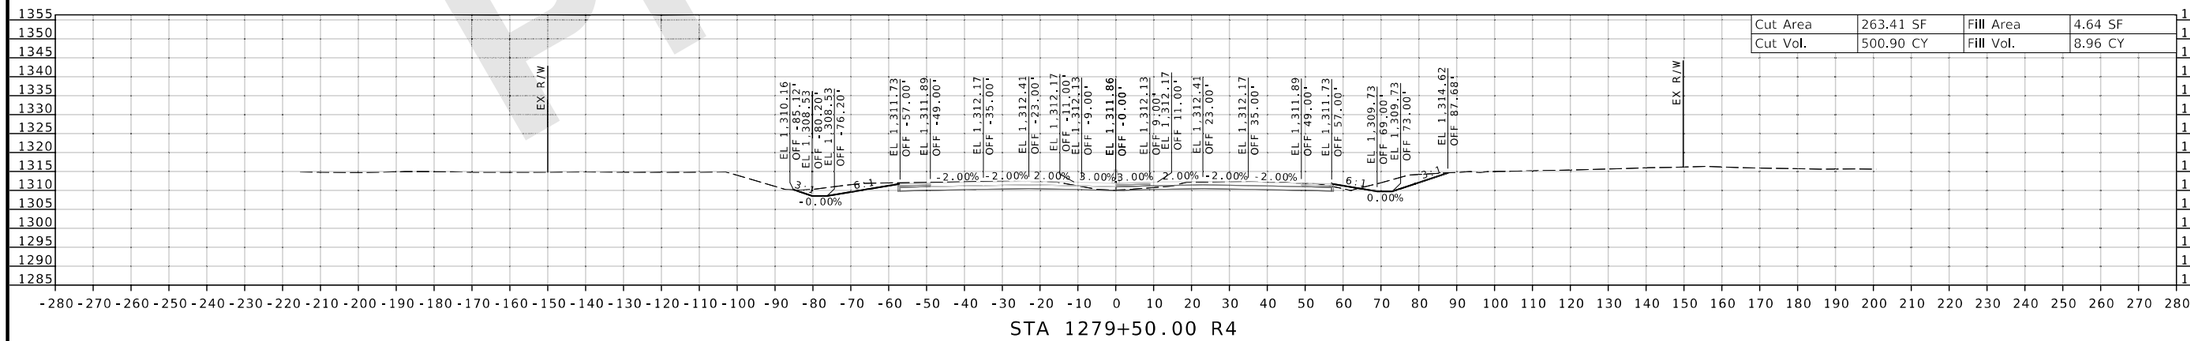

Preliminary

DATE PREPARED
8/20/2024

ROUTE	STATE
I-44	MO
DISTRICT	SHEET NO.
SW	143

COUNTY
GREENE

JOB NO.
JSU0076, J8I3044C, & JST0088B

PROJECT NO.

BRIDGE NO.

IF A SEAL IS PRESENT ON THIS SHEET IT HAS BEEN ELECTRONICALLY SEALED AND DATED.

REV.	DATE	DESCRIPTION

MISSOURI HIGHWAYS AND TRANSPORTATION COMMISSION

105 WEST CAPITOL
JEFFERSON CITY, MO 65102
1-888-ASK-MODOT (1-888-275-6636)

CMT
© Copyright CMT, Inc.
CRAWFORD, MURPHY & TILLY, INC.
1631 WEST ELFINDALE STREET
SPRINGFIELD, MO 65807 (417) 869-6009
ENGINEERING CORPORATION - 000631

J8I3044C & JST0088B

CROSS SECTION
143 OF 198

L:\MoDOT\22004246-00_New\424600\Sheets\J8I3044C & JSU0076\401_NEW_J8I3044C_CrossSection_Sheets.dgn 2:32:00 PM 8/20/2024

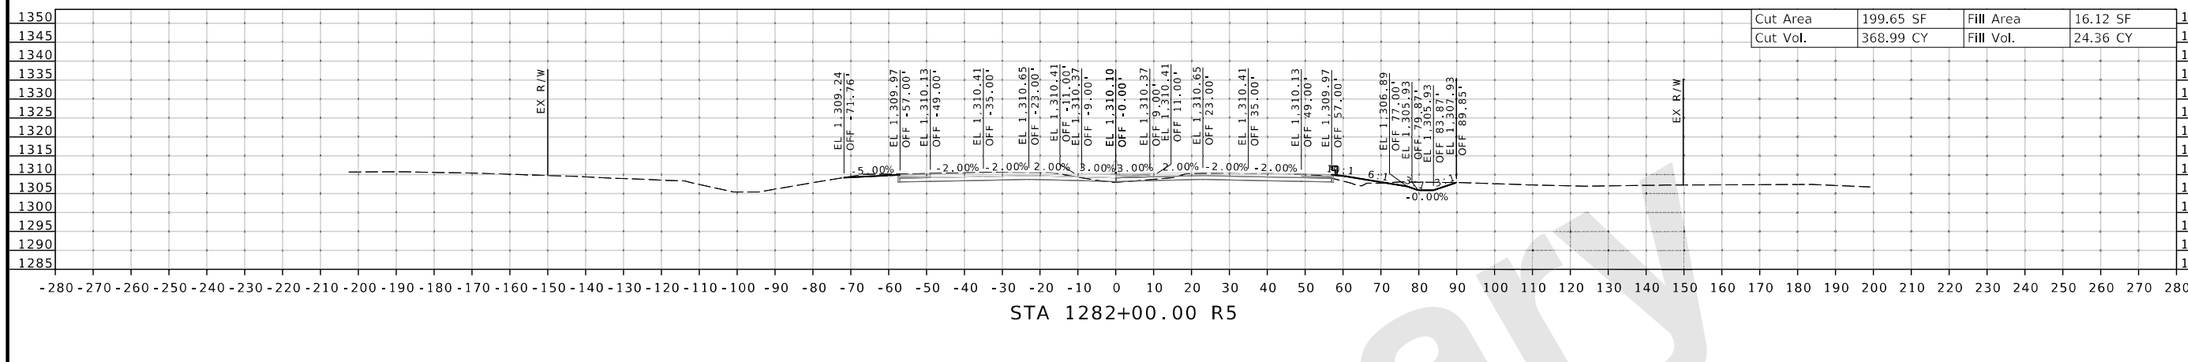

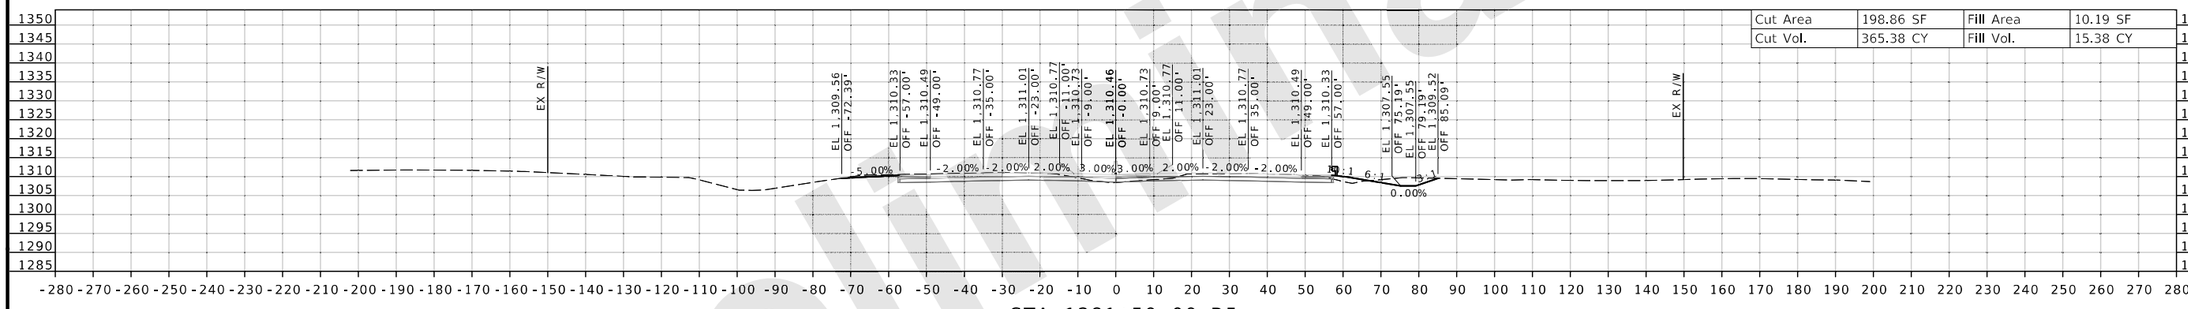

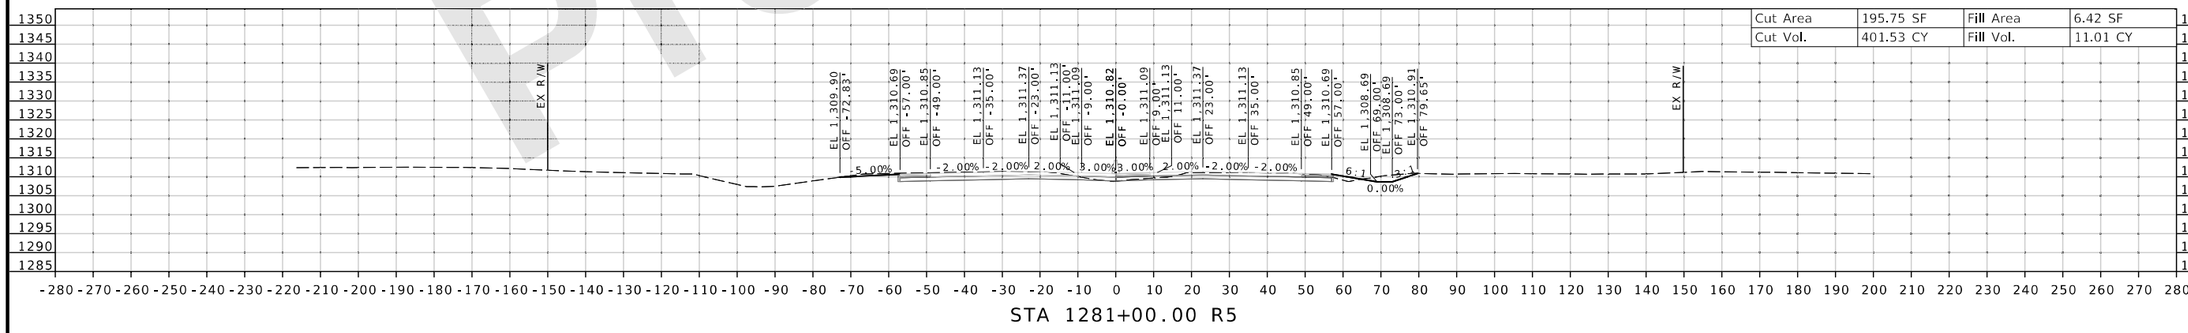

Preliminary

DATE PREPARED 8/20/2024

ROUTE	STATE
I-44	MO
DISTRICT	SHEET NO.
SW	144

COUNTY: GREENE

JOB NO.: JSU0076, J8I3044C, & JST0088B

PROJECT NO.:

BRIDGE NO.:

DESCRIPTION	DATE

IF A SEAL IS PRESENT ON THIS SHEET IT HAS BEEN ELECTRONICALLY SEALED AND DATED.

MISSOURI HIGHWAYS AND TRANSPORTATION COMMISSION

105 WEST CAPITOL
JEFFERSON CITY, MO 65102
1-888-ASK-MODOT (1-888-275-6636)

CMT
©Copyright CMT, Inc.
CRAWFORD, MURPHY & TILLY, INC.
1631 WEST ELFINDALE STREET
SPRINGFIELD, MO 65807 (417) 869-6009
ENGINEERING CORPORATION - 000631

REV.

J8I3044C & JST0088B

CROSS SECTION
144 OF 198

L:\MoDOT\22004246-00_New\424600\Sheets\J8I3044C & JSU0076\401_NEW_J8I3044C_CrossSection_Sheets.dgn 2:32:01 PM 8/20/2024

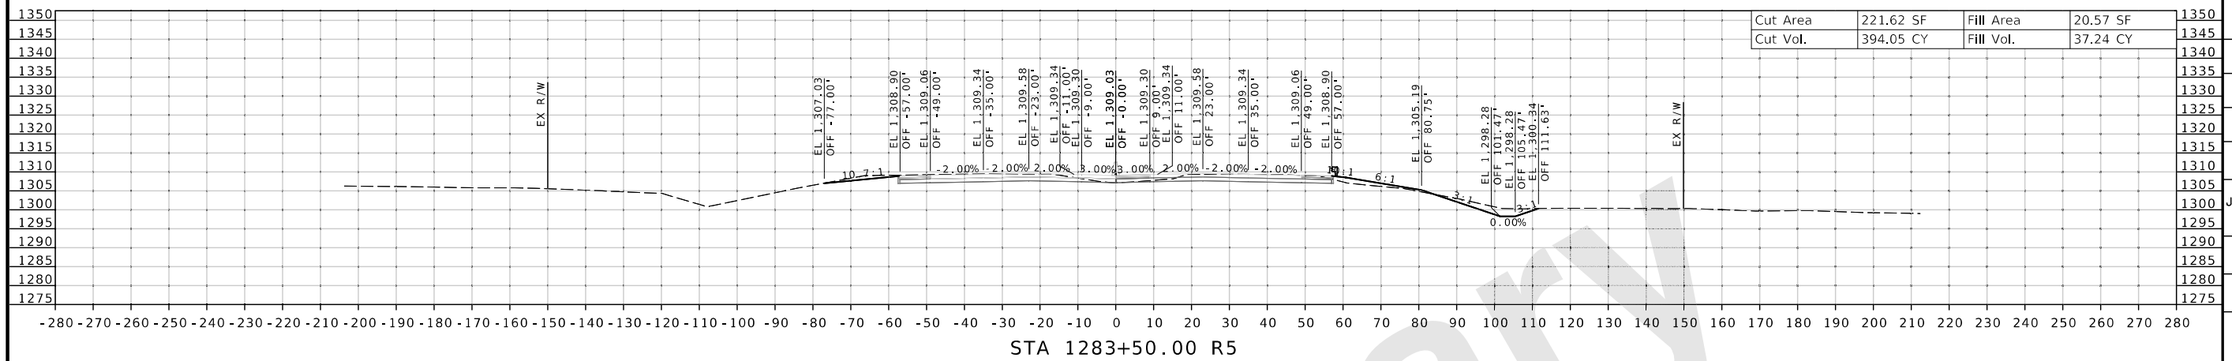

STA 1283+50.00 R5

Cut Area	221.62 SF	Fill Area	20.57 SF
Cut Vol.	394.05 CY	Fill Vol.	37.24 CY

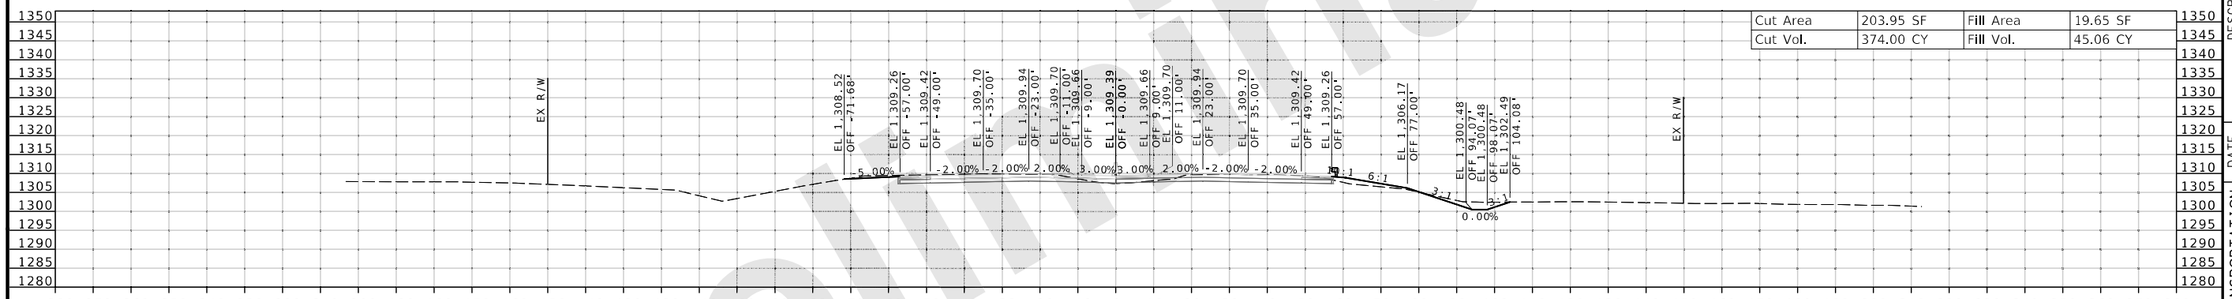

STA 1283+00.00 R5

Cut Area	203.95 SF	Fill Area	19.65 SF
Cut Vol.	374.00 CY	Fill Vol.	45.06 CY

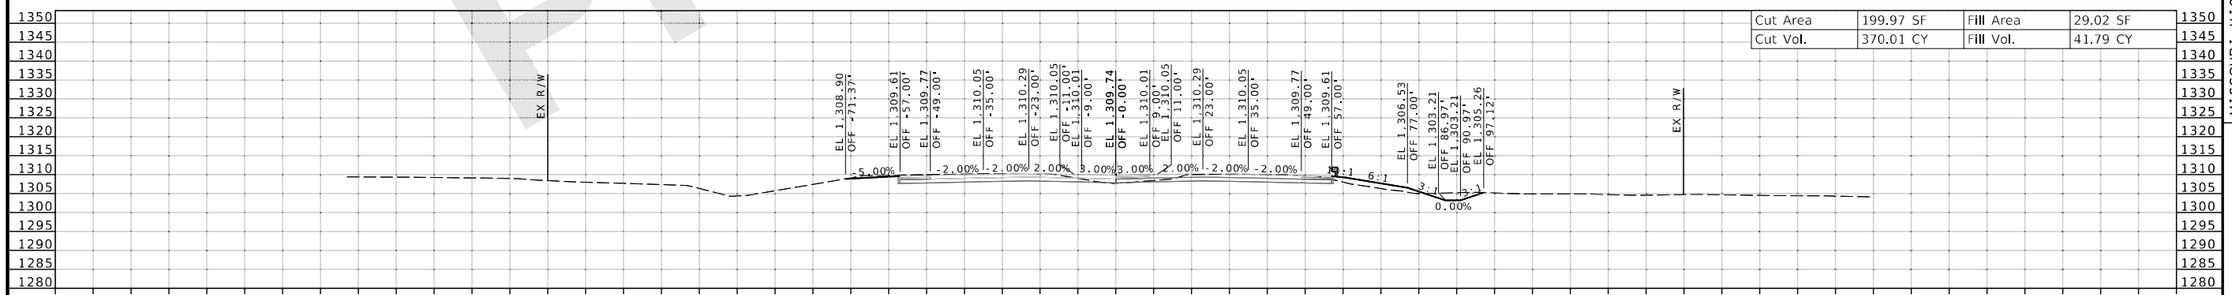

STA 1282+50.00 R5

Cut Area	199.97 SF	Fill Area	29.02 SF
Cut Vol.	370.01 CY	Fill Vol.	41.79 CY

Preliminary

IF A SEAL IS PRESENT ON THIS SHEET IT HAS BEEN ELECTRONICALLY SEALED AND DATED.

DATE PREPARED 8/20/2024

ROUTE	STATE
I-44	MO
DISTRICT	SHEET NO.
SW	145

COUNTY: GREENE

JOB NO.: JSU0076, J8I3044C, & JST0088B

PROJECT NO.:

BRIDGE NO.:

DESCRIPTION	DATE

MISSOURI HIGHWAYS AND TRANSPORTATION COMMISSION

105 WEST CAPITOL
JEFFERSON CITY, MO 65102
1-888-ASK-MODOT (1-888-275-6636)

CMT
© Copyright CMT, Inc.
CRAWFORD, MURPHY & TILLY, INC.
1631 WEST ELFINDALE STREET
SPRINGFIELD, MO 65807 (417) 869-6009
ENGINEERING CORPORATION - 000631

J8I3044C & JST0088B

CROSS SECTION
145 OF 198

REV.

L:\MoDOT\22004246-00_New\424600\Sheets\J8I3044C & JSU0076\401_NEW_J8I3044C_CrossSection_Sheets.dgn 2:32:02 PM 8/20/2024

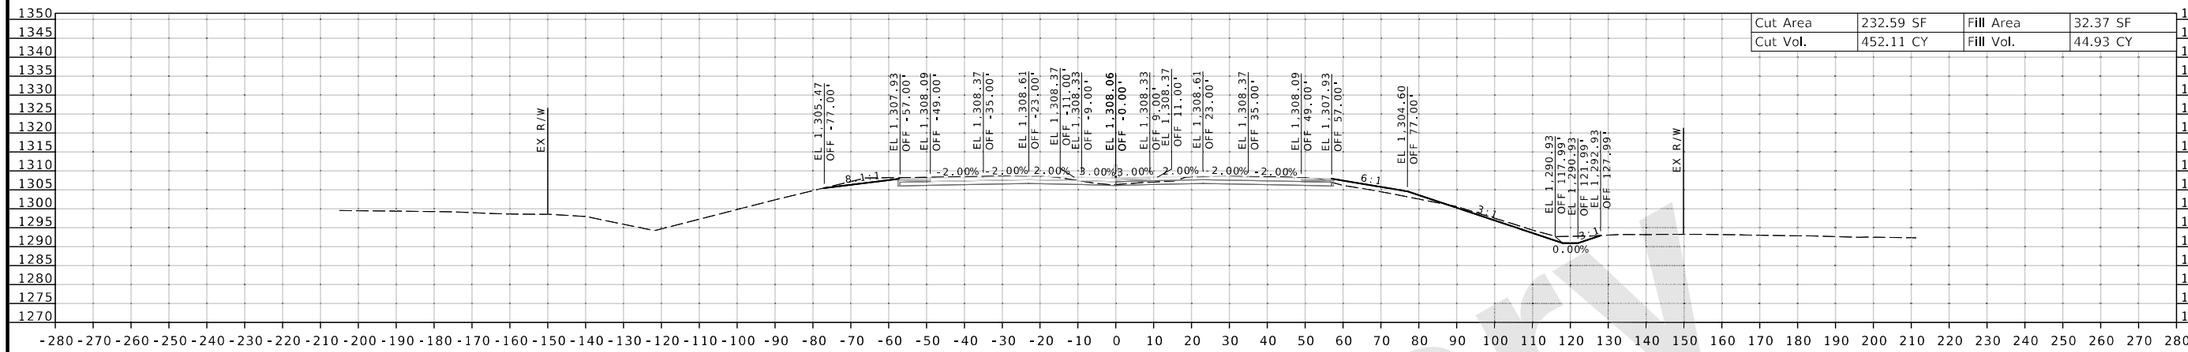

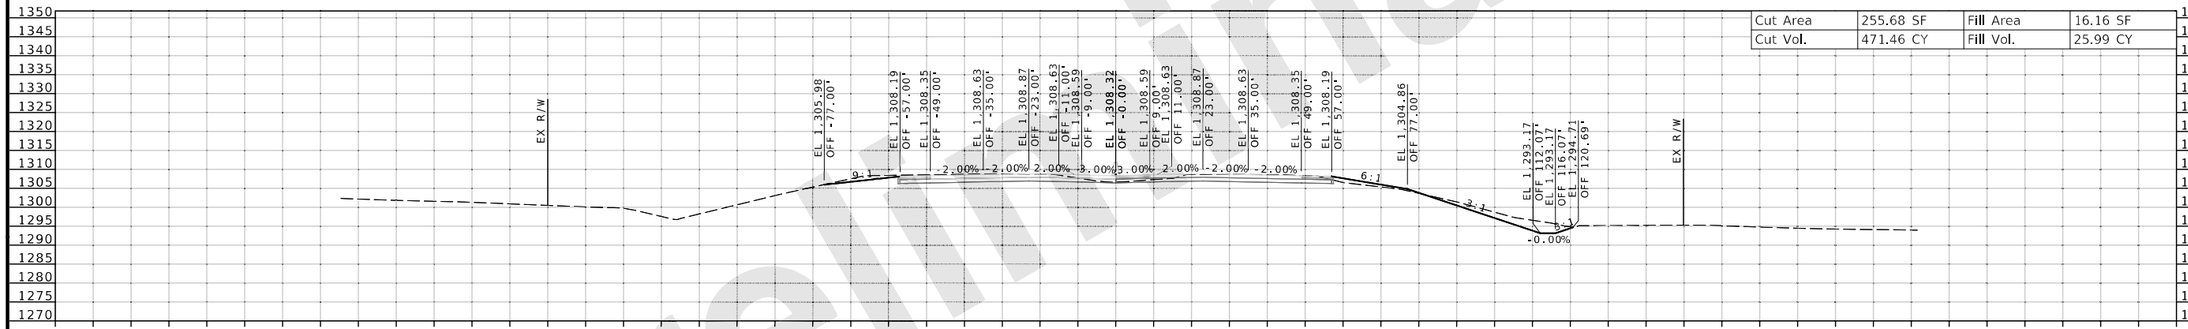

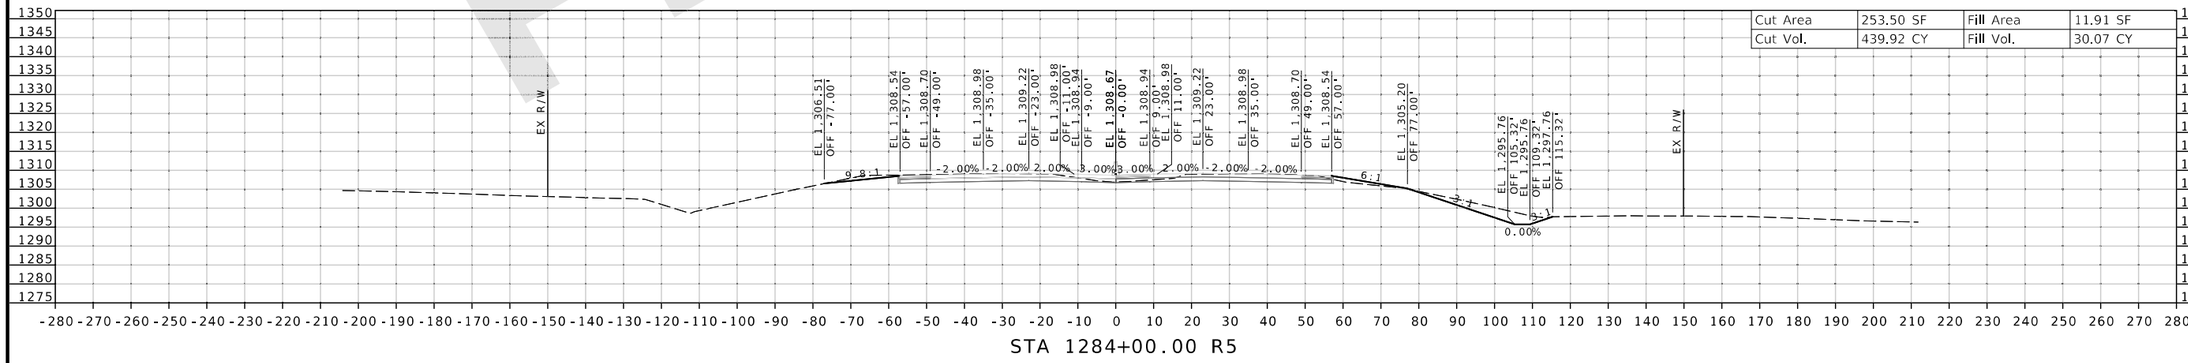

Preliminary

DATE PREPARED
8/20/2024

ROUTE	STATE
I-44	MO
DISTRICT	SHEET NO.
SW	146

COUNTY
GREENE

JOB NO.
JSU0076, J8I3044C, & JST0088B

PROJECT NO.

BRIDGE NO.

DESCRIPTION	DATE	REV.

IF A SEAL IS PRESENT ON THIS SHEET IT HAS BEEN ELECTRONICALLY SEALED AND DATED.

MISSOURI HIGHWAYS AND TRANSPORTATION COMMISSION
105 WEST CAPITOL
JEFFERSON CITY, MO 65102
1-888-ASK-MODOT (1-888-275-6636)

CMT
CRAWFORD, MURPHY & TILLY, INC.
1631 WEST ELFINDALE STREET
SPRINGFIELD, MO 65807 (417) 869-6009
ENGINEERING CORPORATION - 000631
©Copyright CMT, Inc.

J8I3044C & JST0088B

CROSS SECTION
146 OF 198

L:\MoDOT\22004246-00_New\424600\Sheets\J8I3044C & JSU0076\401_NEW_J8I3044C_CrossSection_Sheets.dgn 2:32:03 PM 8/20/2024

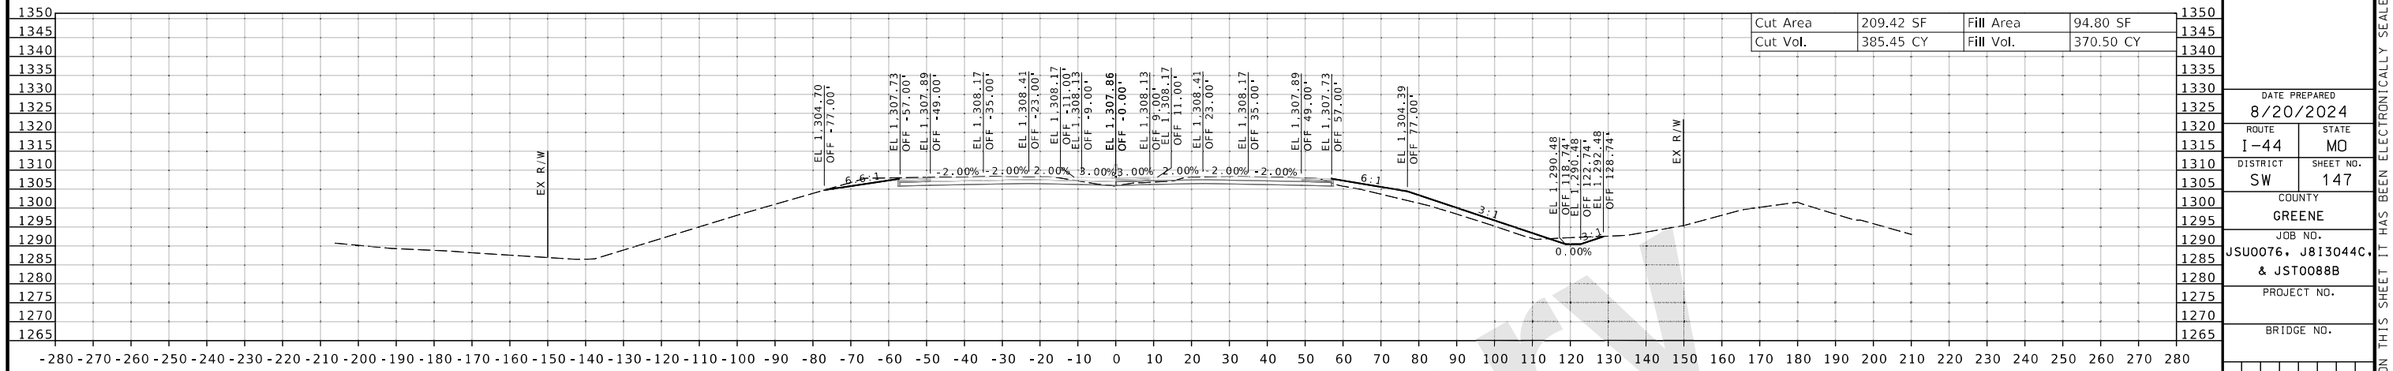

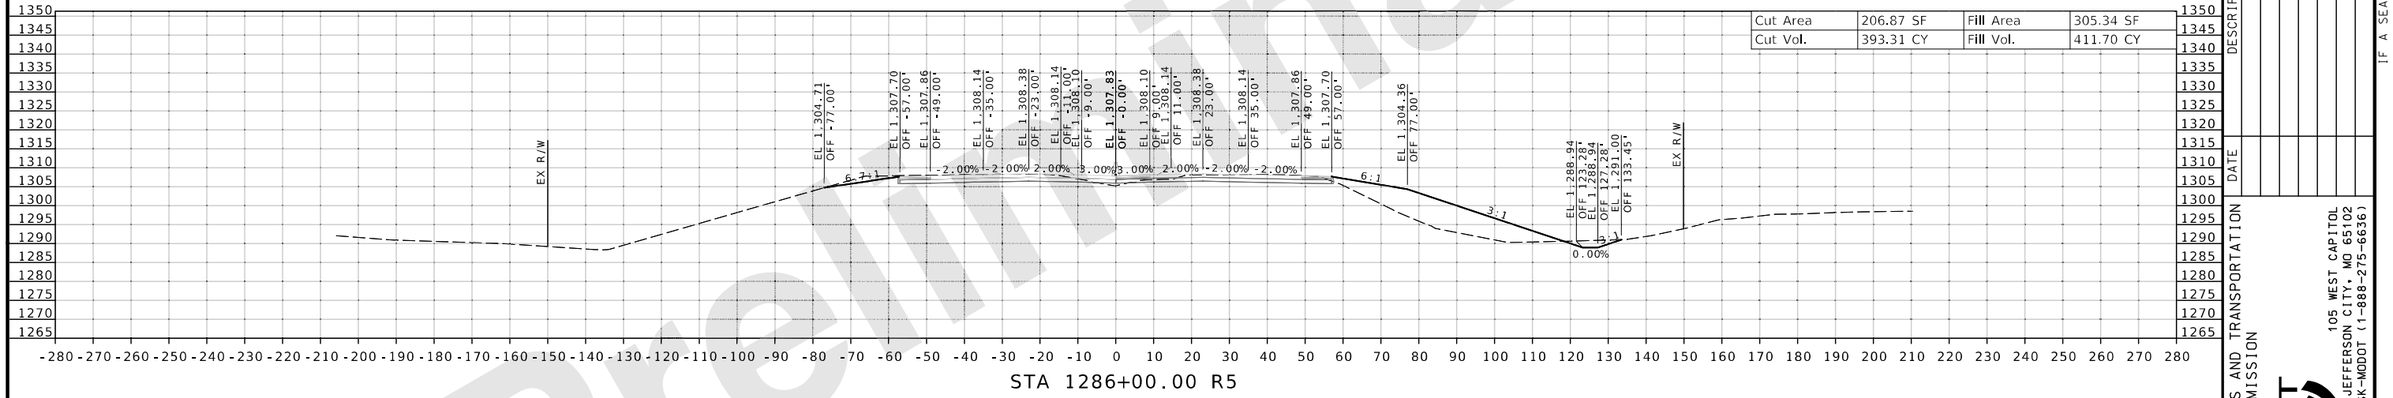

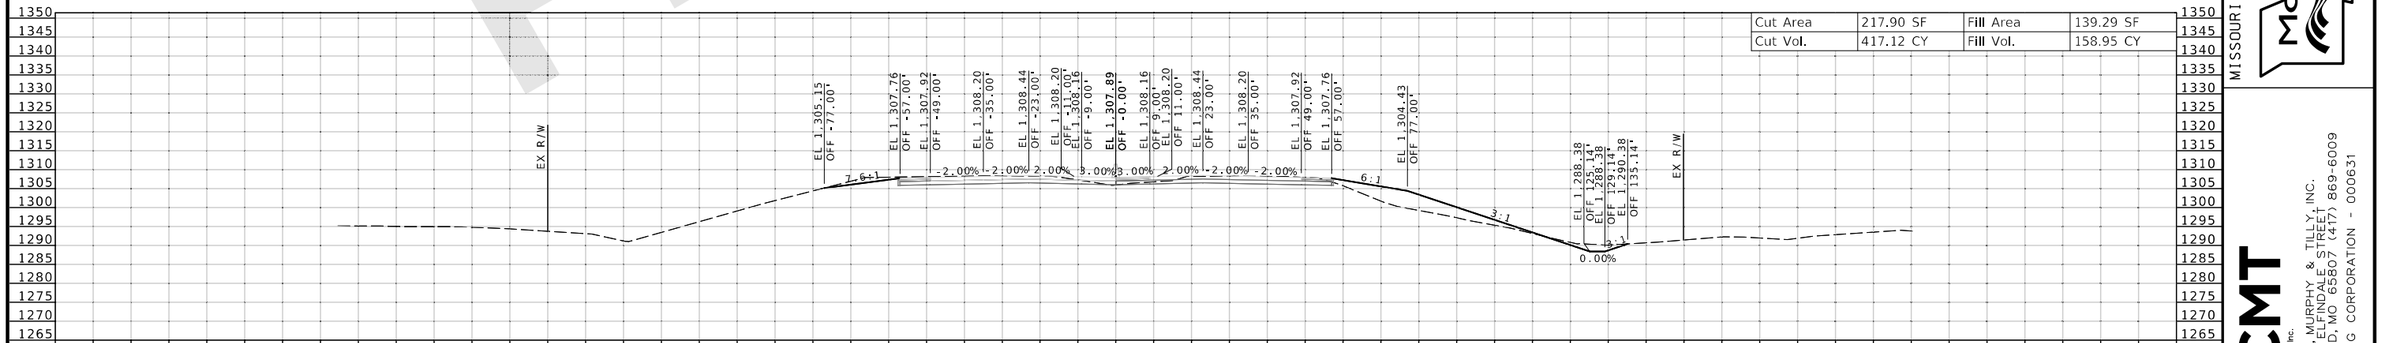

DATE PREPARED
8/20/2024

ROUTE	STATE
I-44	MO
DISTRICT	SHEET NO.
SW	147

COUNTY
GREENE

JOB NO.
JSU0076, J8I3044C, & JST0088B

PROJECT NO.

BRIDGE NO.

DESCRIPTION	DATE

MISSOURI HIGHWAYS AND TRANSPORTATION COMMISSION
105 WEST CAPITOL
JEFFERSON CITY, MO 65102
1-888-ASK-MODOT (1-888-275-6636)

CMT
©Copyright CMT, Inc.
CRAWFORD, MURPHY & TILLY, INC.
1631 WEST ELFINDALE STREET
SPRINGFIELD, MO 65807 (417) 869-6009
ENGINEERING CORPORATION - 000631

REV.

J8I3044C & JST0088B

CROSS SECTION
147 OF 198

IF A SEAL IS PRESENT ON THIS SHEET IT HAS BEEN ELECTRONICALLY SEALED AND DATED.

Preliminary

L:\MoDOT\22004246-00_New\424600\Sheets\J8I3044C & JSU0076\401_NEW_J8I3044C_CrossSection_Sheets.dgn 2:32:04 PM 8/20/2024

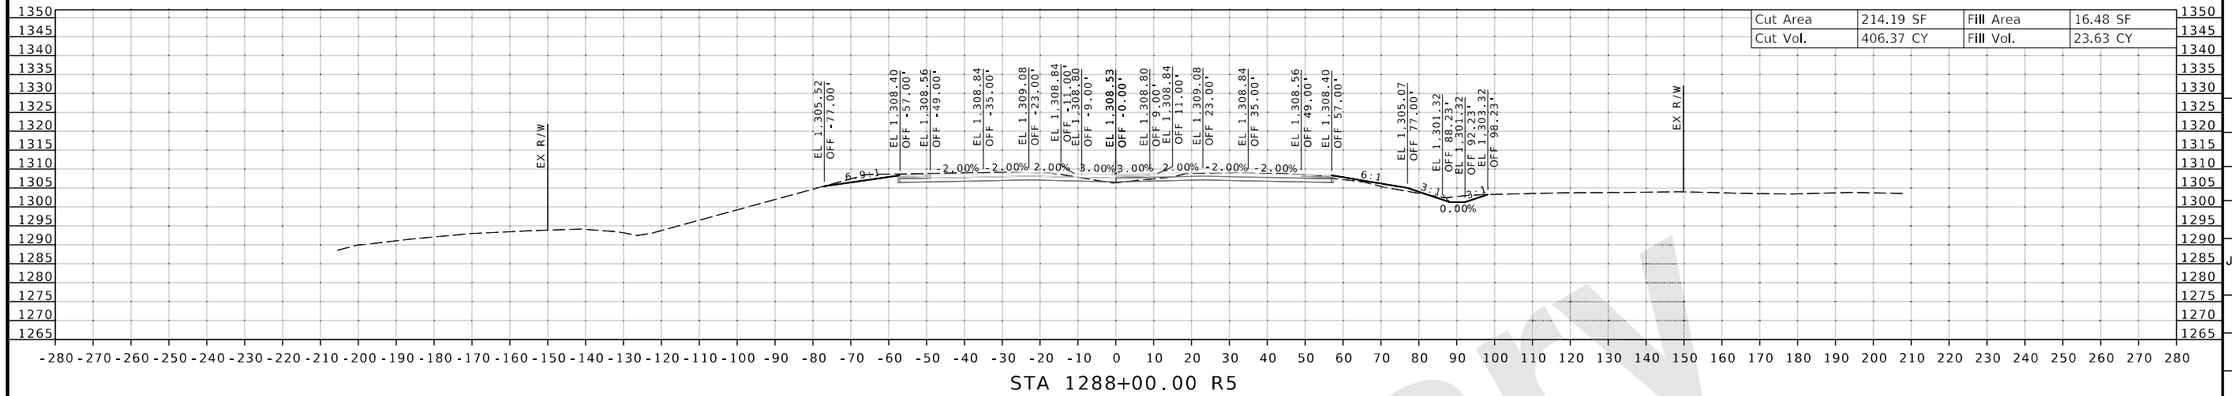

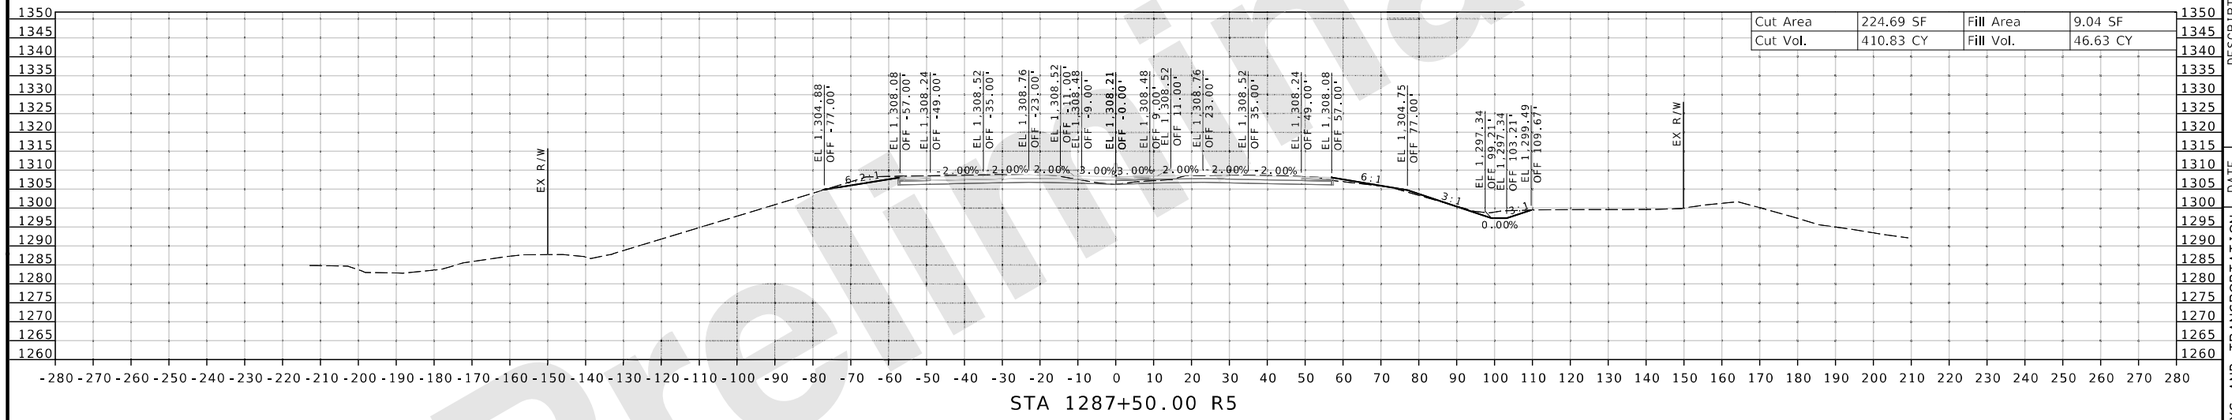

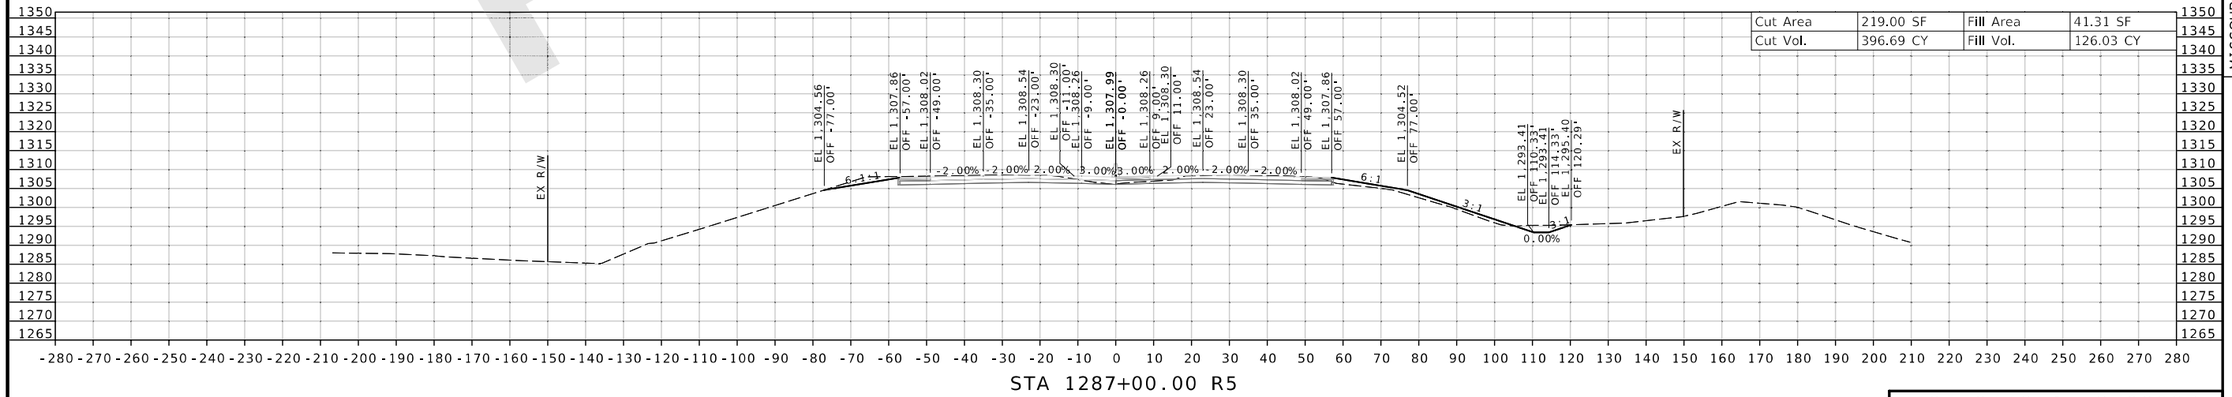

DATE PREPARED
8/20/2024

ROUTE	STATE
I-44	MO

DISTRICT	SHEET NO.
SW	148

COUNTY
GREENE

JOB NO.
JSU0076, J8I3044C, & JST0088B

PROJECT NO.

BRIDGE NO.

DESCRIPTION	DATE

IF A SEAL IS PRESENT ON THIS SHEET IT HAS BEEN ELECTRONICALLY SEALED AND DATED.

MISSOURI HIGHWAYS AND TRANSPORTATION COMMISSION

105 WEST CAPITOL
JEFFERSON CITY, MO 65102
1-888-ASK-MODOT (1-888-275-6636)

CMT
© Copyright CMT, Inc.
CRAWFORD, MURPHY & TILLY, INC.
1631 WEST ELFINDALE STREET
SPRINGFIELD, MO 65807 (417) 869-6009
ENGINEERING CORPORATION - 000631

J8I3044C & JST0088B

CROSS SECTION
148 OF 198

REV.

Preliminary

L:\MoDOT\22004246-00_New\424600\Sheets\J8I3044C & JSU0076\401_NEW_J8I3044C_CrossSection_Sheets.dgn 2:32:05 PM 8/20/2024

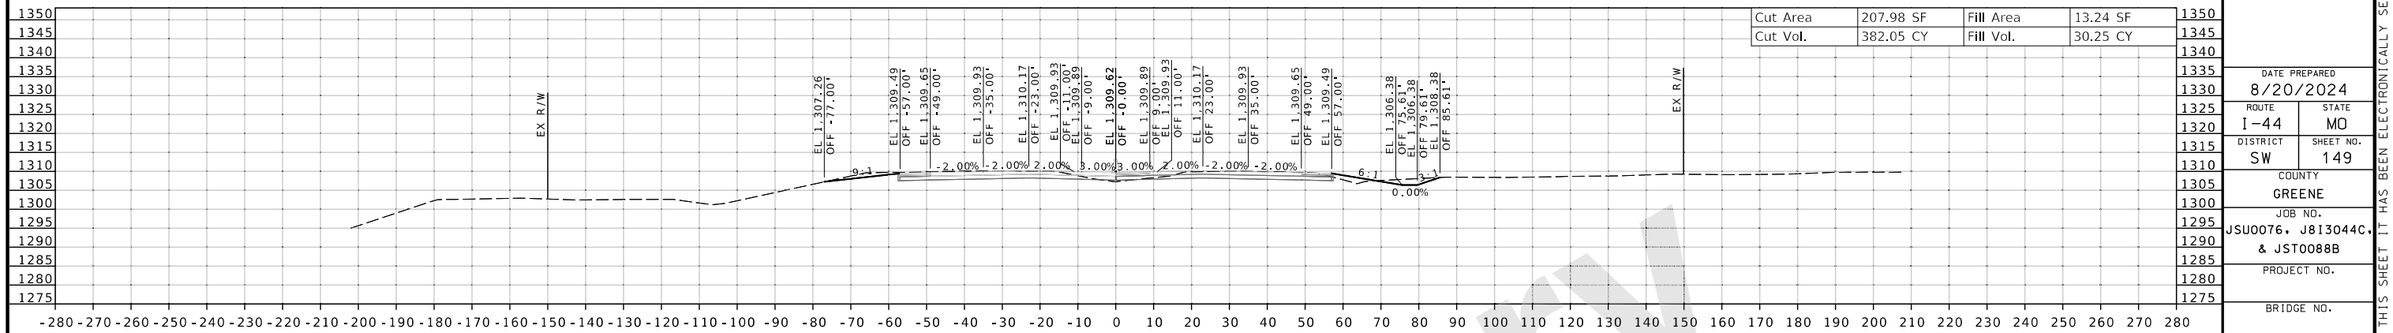

STA 1289+50.00 R5

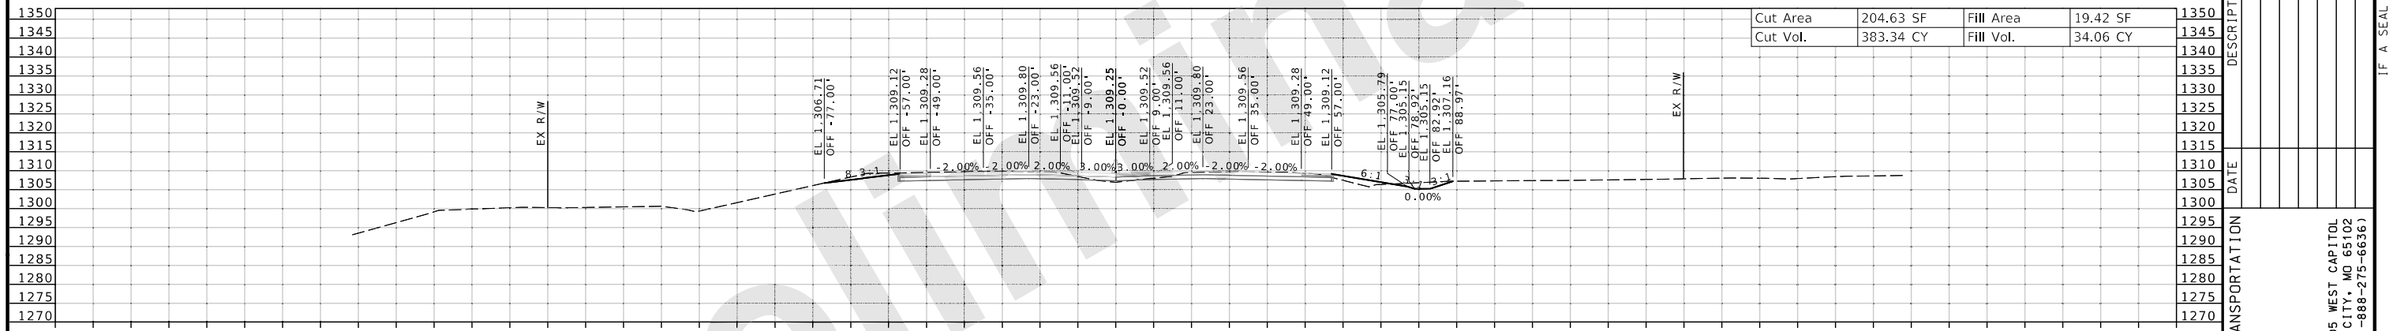

STA 1289+00.00 R5

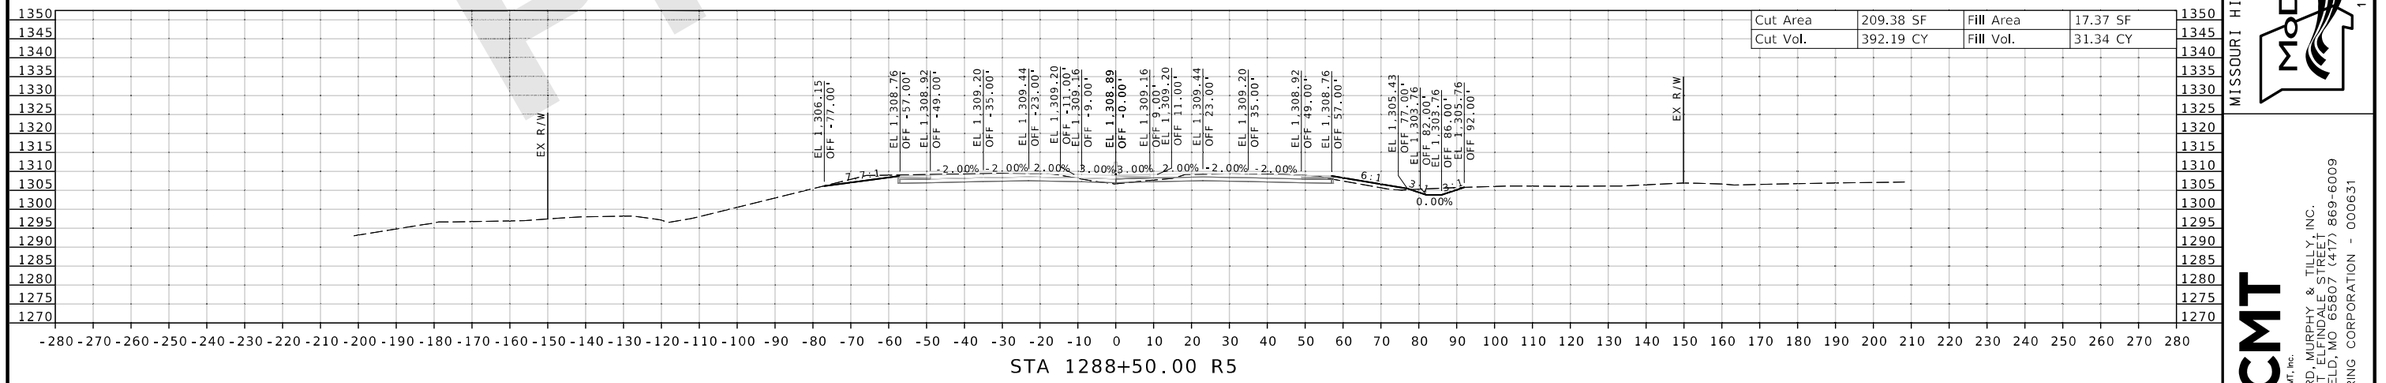

STA 1288+50.00 R5

Preliminary

DATE PREPARED 8/20/2024
ROUTE I-44 | STATE MO
DISTRICT SW | SHEET NO. 149
COUNTY GREENE
JOB NO. JSU0076, J8I3044C, & JST0088B
PROJECT NO.
BRIDGE NO.

IF A SEAL IS PRESENT ON THIS SHEET IT HAS BEEN ELECTRONICALLY SEALED AND DATED.

DESCRIPTION | DATE | REV.

MISSOURI HIGHWAYS AND TRANSPORTATION COMMISSION
105 WEST CAPITOL
JEFFERSON CITY, MO 65102
1-888-ASK-MODOT (1-888-275-6636)

CMT
© Copyright CMT, Inc.
CRAWFORD, MURPHY & TILLY, INC.
1631 WEST ELFINDALE STREET
SPRINGFIELD, MO 65807 (417) 869-6009
ENGINEERING CORPORATION - 000631

J8I3044C & JST0088B
CROSS SECTION
149 OF 198

L:\MoDOT\22004246-00_New\424600\Sheets\J8I3044C & JSU0076\401_NEW_J8I3044C_CrossSection_Sheets.dgn 2:32:06 PM 8/20/2024

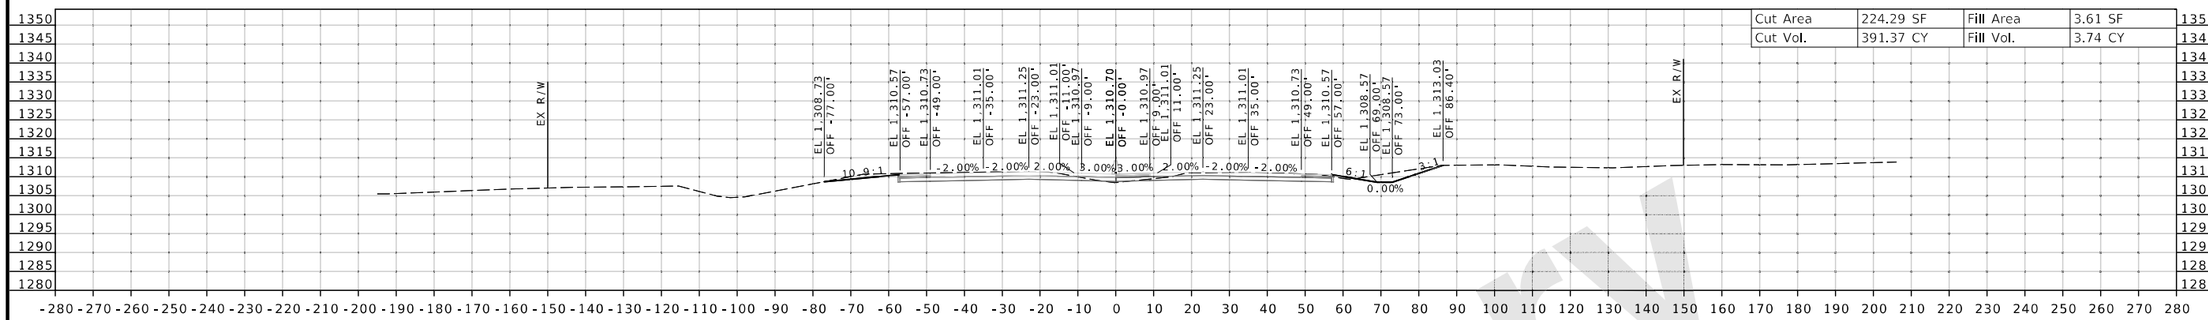

Cut Area	224.29 SF	Fill Area	3.61 SF
Cut Vol.	391.37 CY	Fill Vol.	3.74 CY

STA 1291+00.00 R5

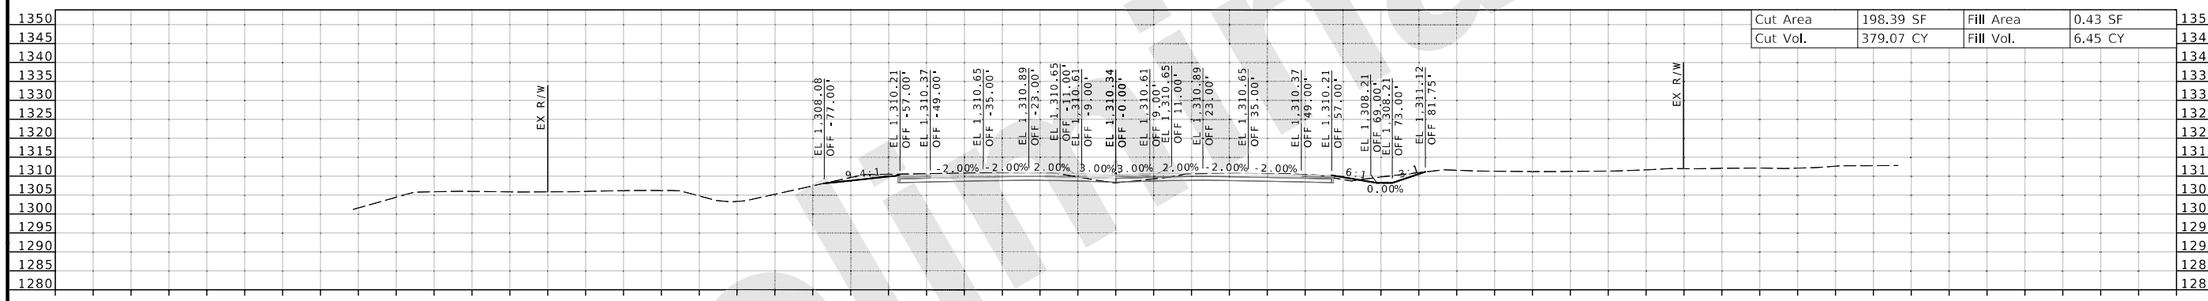

Cut Area	198.39 SF	Fill Area	0.43 SF
Cut Vol.	379.07 CY	Fill Vol.	6.45 CY

STA 1290+50.00 R5

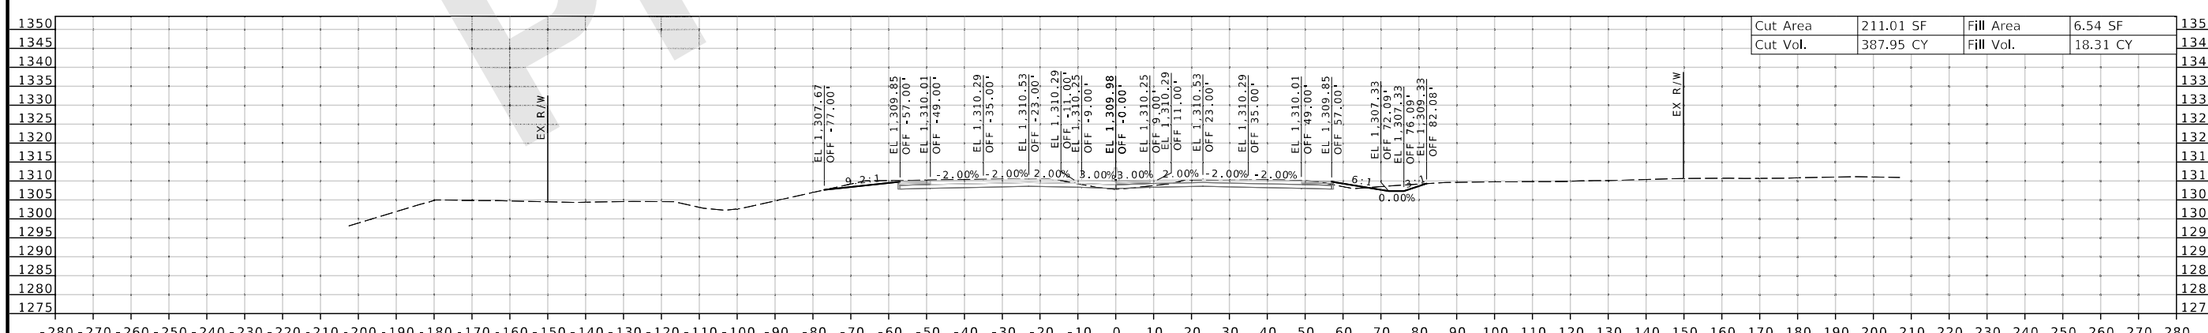

Cut Area	211.01 SF	Fill Area	6.54 SF
Cut Vol.	387.95 CY	Fill Vol.	18.31 CY

STA 1290+00.00 R5

Preliminary

J8I3044C & JST0088B

CROSS SECTION
150 OF 198

DATE PREPARED 8/20/2024
ROUTE I-44 STATE MO
DISTRICT SW SHEET NO. 150
COUNTY GREENE
JOB NO. JSU0076, J8I3044C, & JST0088B
PROJECT NO.
BRIDGE NO.

DESCRIPTION
DATE

MISSOURI HIGHWAYS AND TRANSPORTATION COMMISSION

MoDOT
105 WEST CAPITOL
JEFFERSON CITY, MO 65102
1-888-ASK-MODOT (1-888-275-6636)

CMT
© Copyright CMT, Inc.
CRAWFORD, MURPHY & TILLY, INC.
1631 WEST ELFINDALE STREET
SPRINGFIELD, MO 65807 (417) 869-6009
ENGINEERING CORPORATION - 000631

IF A SEAL IS PRESENT ON THIS SHEET IT HAS BEEN ELECTRONICALLY SEALED AND DATED.

REV.

L:\MoDOT\22004246-00_New\424600\Sheets\J8I3044C & JSU0076\401_NEW_J8I3044C_CrossSection_Sheets.dgn 2:32:07 PM 8/20/2024

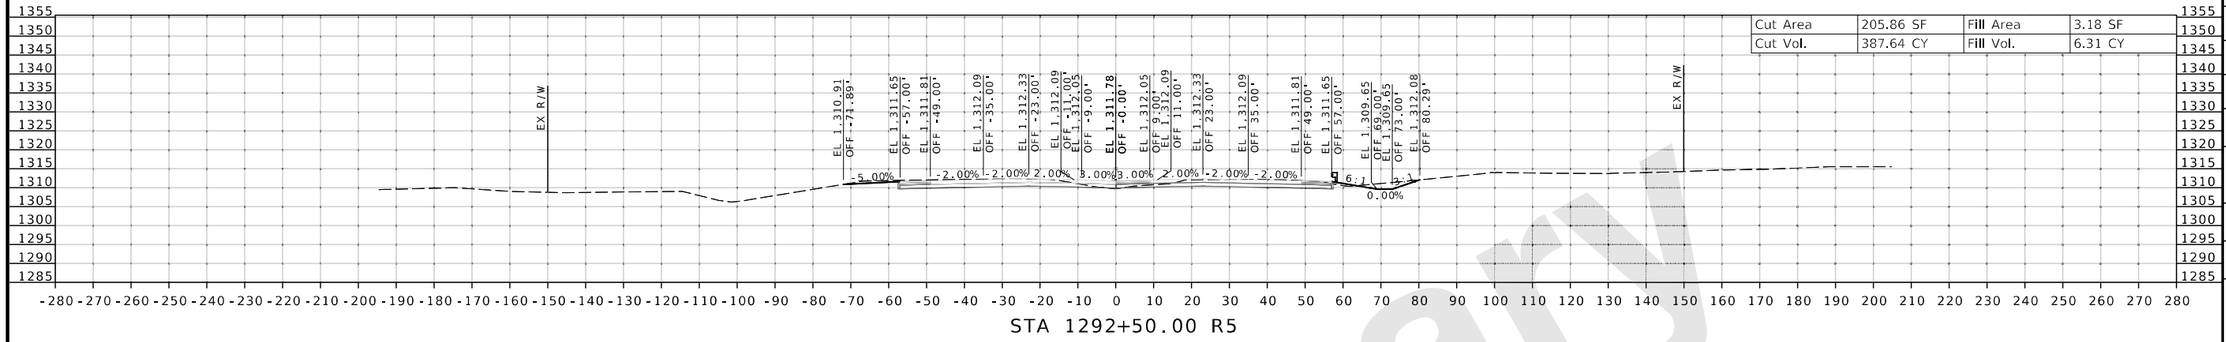

Cut Area	205.86 SF	Fill Area	3.18 SF
Cut Vol.	387.64 CY	Fill Vol.	6.31 CY

STA 1292+50.00 R5

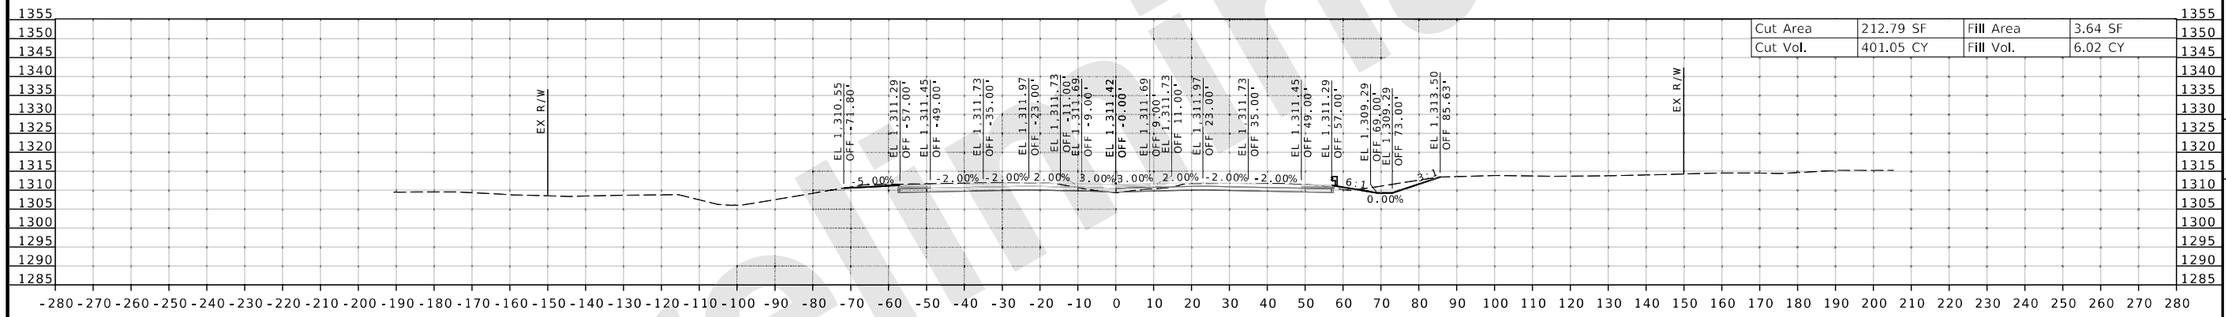

Cut Area	212.79 SF	Fill Area	3.64 SF
Cut Vol.	401.05 CY	Fill Vol.	6.02 CY

STA 1292+00.00 R5

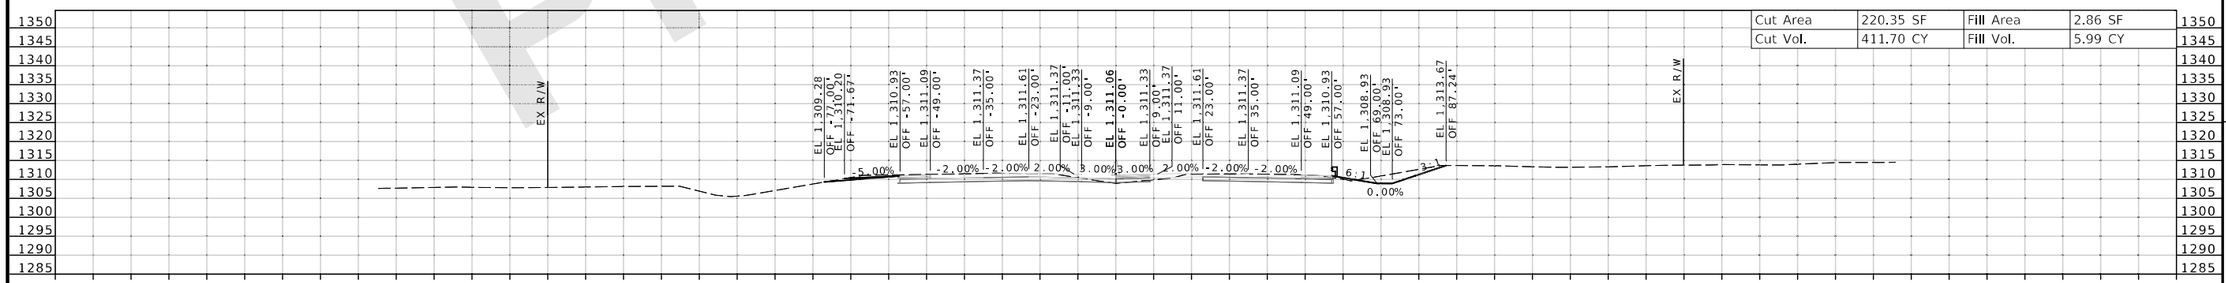

Cut Area	220.35 SF	Fill Area	2.86 SF
Cut Vol.	411.70 CY	Fill Vol.	5.99 CY

STA 1291+50.00 R5

DATE PREPARED 8/20/2024
ROUTE I-44 | STATE MO
DISTRICT SW | SHEET NO. 151
COUNTY GREENE
JOB NO. JSU0076, J8I3044C, & JST0088B
PROJECT NO.
BRIDGE NO.

IF A SEAL IS PRESENT ON THIS SHEET IT HAS BEEN ELECTRONICALLY SEALED AND DATED.

DESCRIPTION | DATE | REV.

MISSOURI HIGHWAYS AND TRANSPORTATION COMMISSION
105 WEST CAPITOL
JEFFERSON CITY, MO 65102
1-888-ASK-MODOT (1-888-275-6636)

CMT
© Copyright CMT, Inc.
CRAWFORD, MURPHY & TILLY, INC.
1631 WEST ELFINDALE STREET
SPRINGFIELD, MO 65807 (417) 869-6009
ENGINEERING CORPORATION - 000631

J8I3044C & JST0088B

CROSS SECTION
151 OF 198

Preliminary

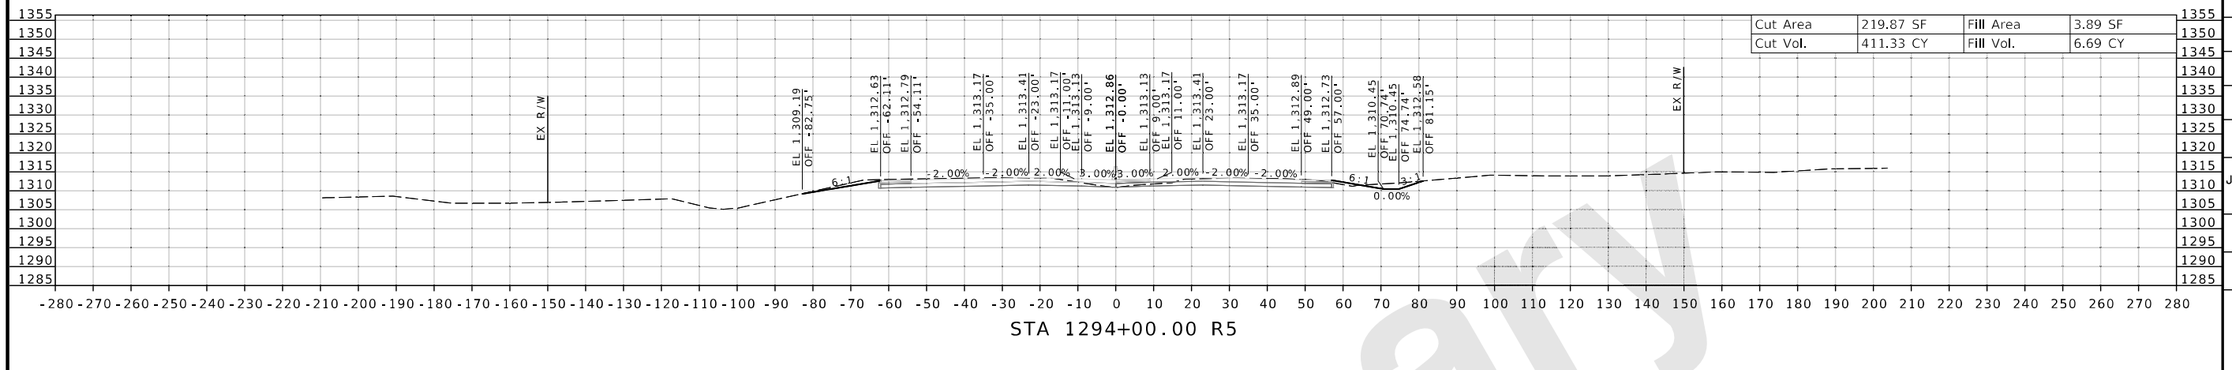

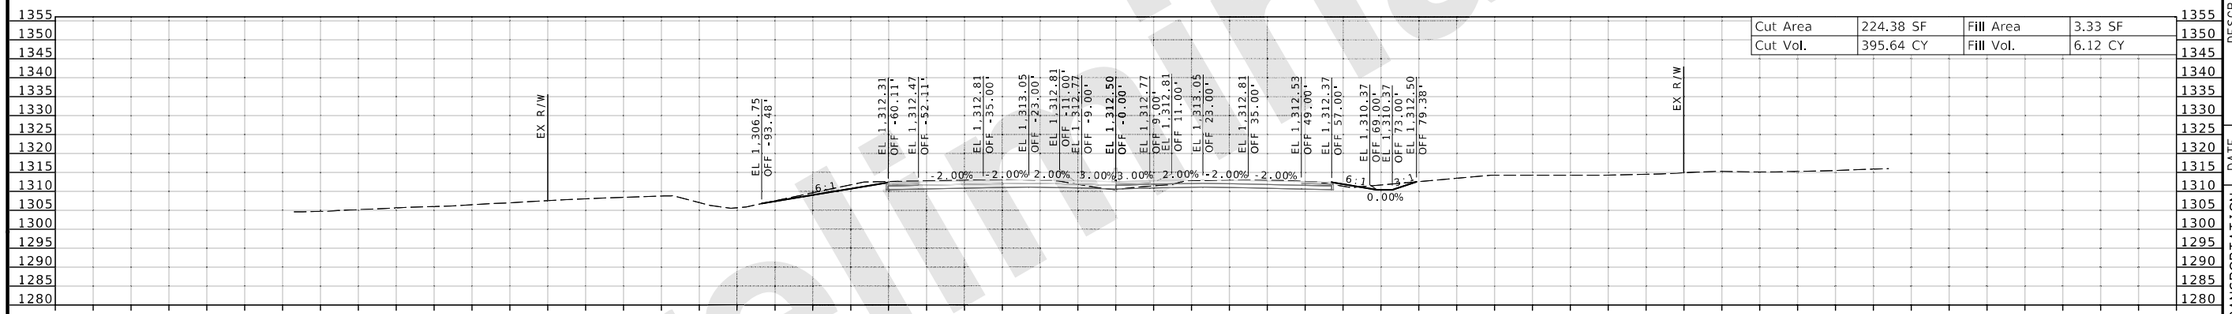

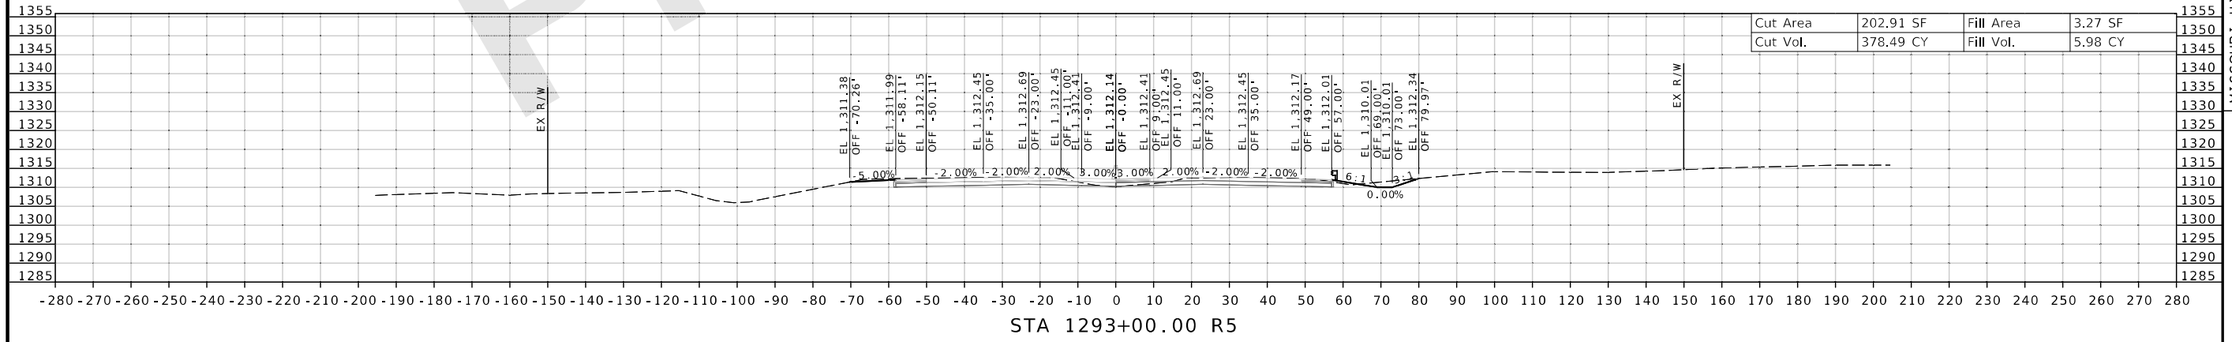

Preliminary

DATE PREPARED 8/20/2024
ROUTE I-44 | STATE MO
DISTRICT SW | SHEET NO. 152
COUNTY GREENE
JOB NO. JSU0076, J8I3044C, & JST0088B
PROJECT NO.
BRIDGE NO.

DESCRIPTION | DATE

MISSOURI HIGHWAYS AND TRANSPORTATION COMMISSION
105 WEST CAPITOL
JEFFERSON CITY, MO 65102
1-888-ASK-MODOT (1-888-275-6636)

CMT
CRAWFORD, MURPHY & TILLY, INC.
1631 WEST ELFINDALE STREET
SPRINGFIELD, MO 65807 (417) 869-6009
ENGINEERING CORPORATION - 000631
© Copyright CMT, Inc.

IF A SEAL IS PRESENT ON THIS SHEET IT HAS BEEN ELECTRONICALLY SEALED AND DATED.

J8I3044C & JST0088B
CROSS SECTION
152 OF 198

REV.

L:\MoDOT\22004246-00_New\424600\Sheets\J8I3044C & JSU0076\401_NEW_J8I3044C_CrossSection_Sheets.dgn 2:32:09 PM 8/20/2024

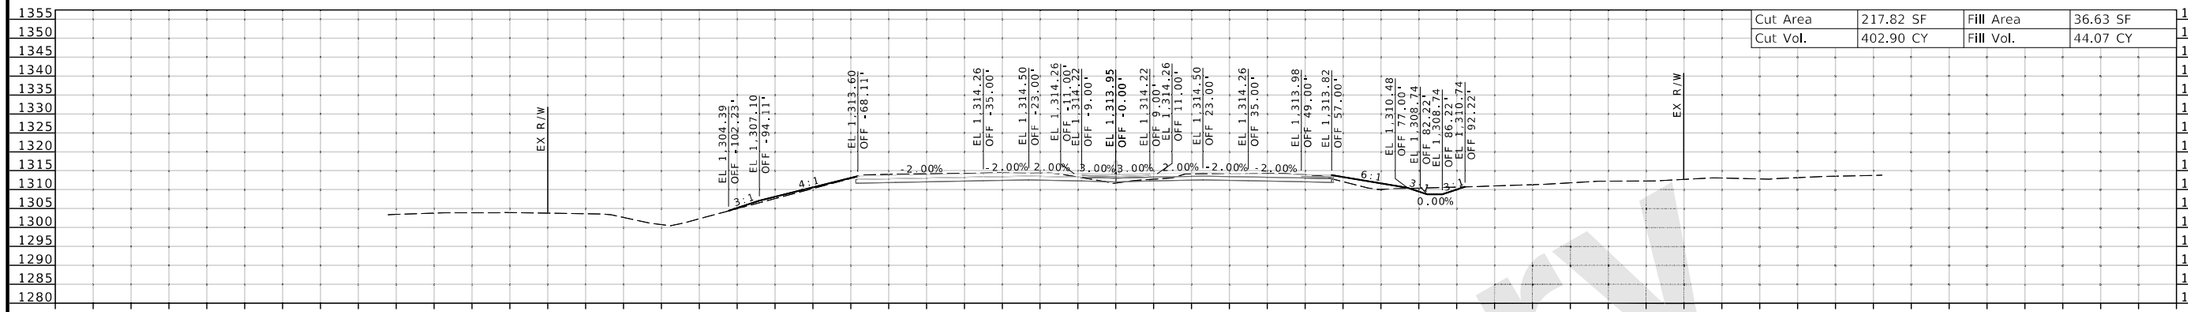

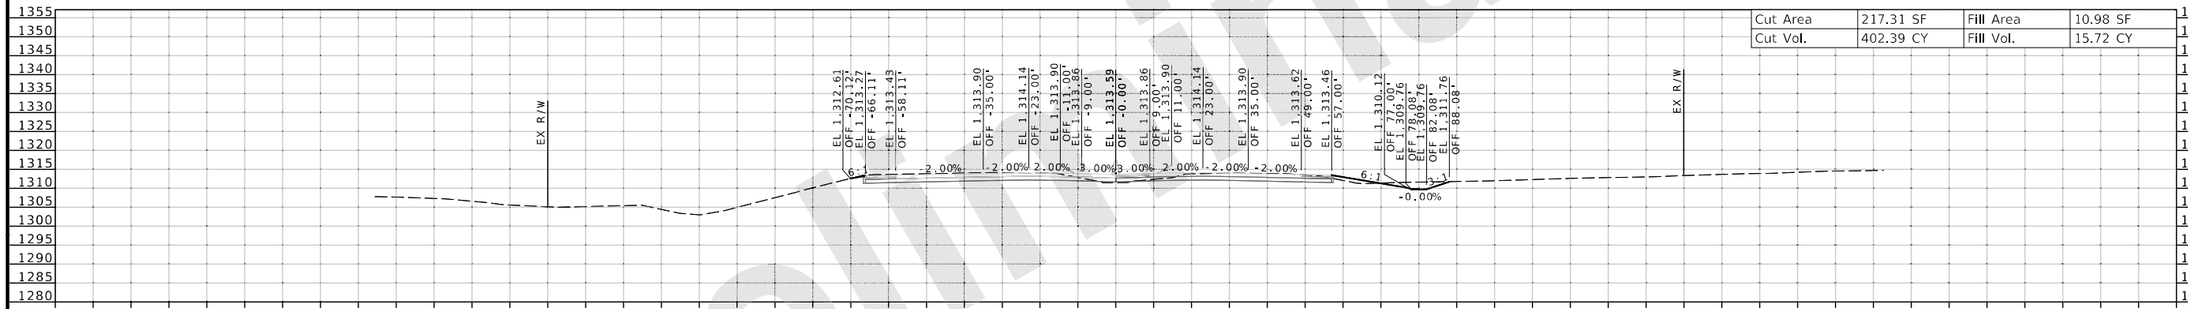

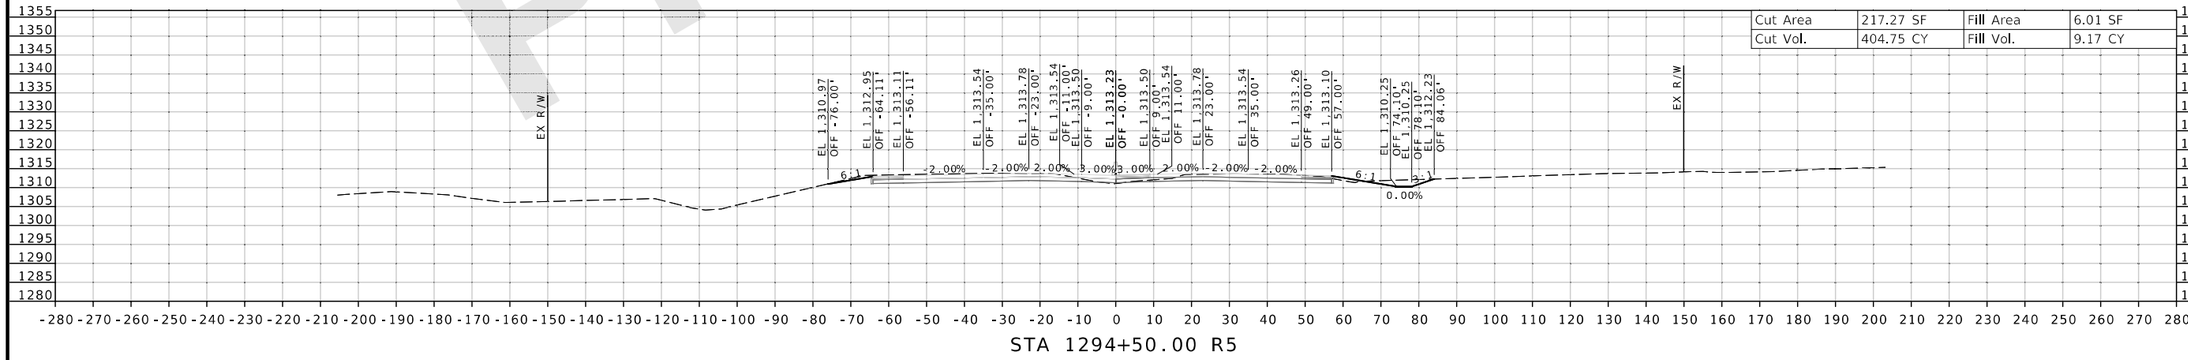

DATE PREPARED
8/20/2024

ROUTE	STATE
I-44	MO

DISTRICT	SHEET NO.
SW	153

COUNTY
GREENE

JOB NO.
JSU0076, J8I3044C, & JST0088B

PROJECT NO.

BRIDGE NO.

DESCRIPTION	DATE

IF A SEAL IS PRESENT ON THIS SHEET IT HAS BEEN ELECTRONICALLY SEALED AND DATED.

MISSOURI HIGHWAYS AND TRANSPORTATION COMMISSION

105 WEST CAPITOL
JEFFERSON CITY, MO 65102
1-888-ASK-MODOT (1-888-275-6636)

CMT
© Copyright CMT, Inc.
CRAWFORD, MURPHY & TILLY, INC.
1631 WEST ELFINDALE STREET
SPRINGFIELD, MO 65807 (417) 869-6009
ENGINEERING CORPORATION - 000631

J8I3044C & JST0088B

CROSS SECTION
153 OF 198

REV.

Preliminary

L:\MoDOT\22004246-00_New\424600\Sheets\J8I3044C & JSU0076\401_NEW_J8I3044C_CrossSection_Sheets.dgn 2:32:10 PM 8/20/2024

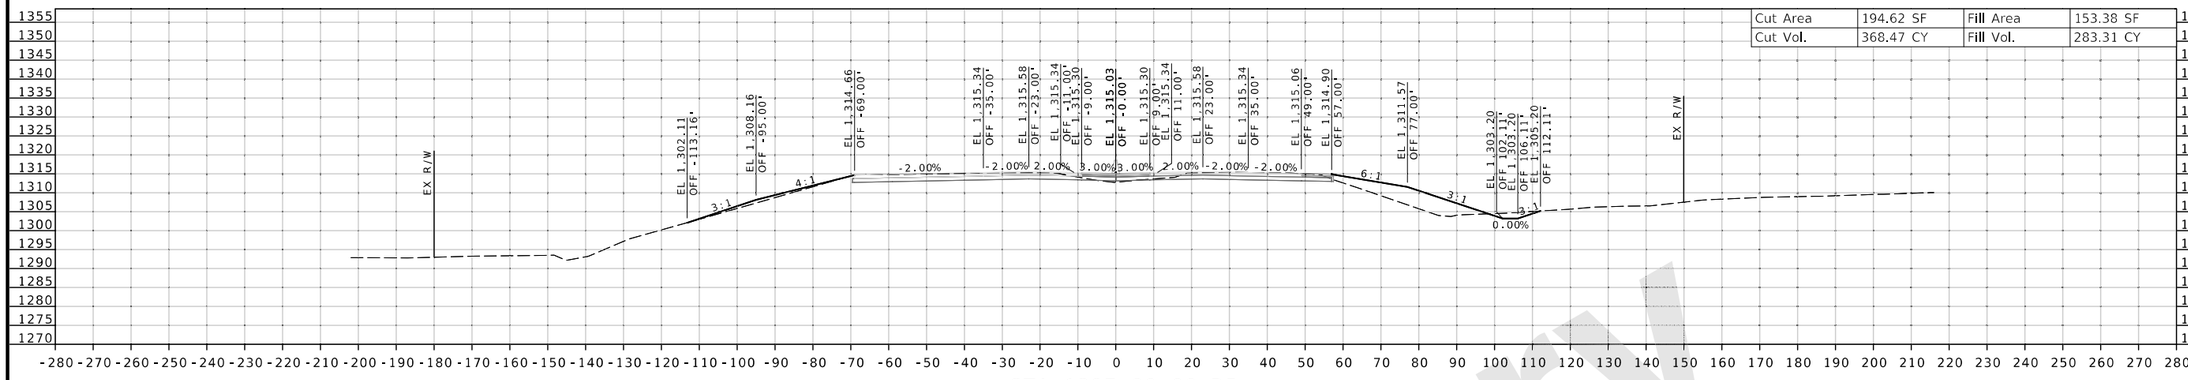

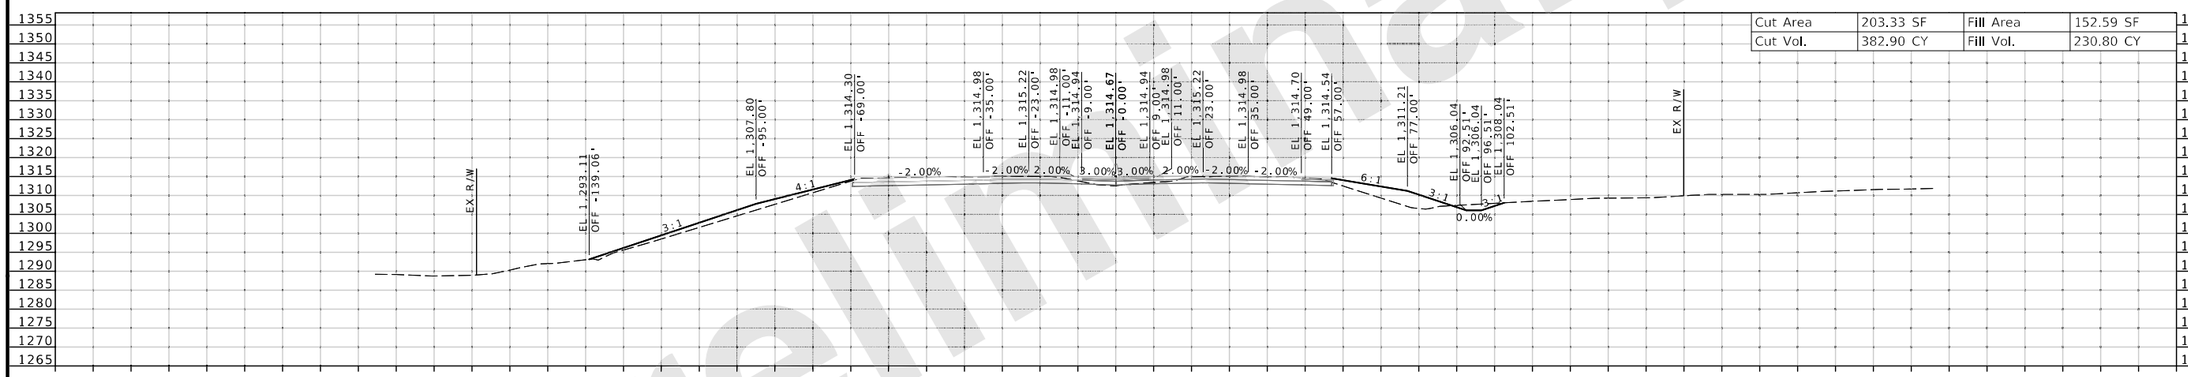

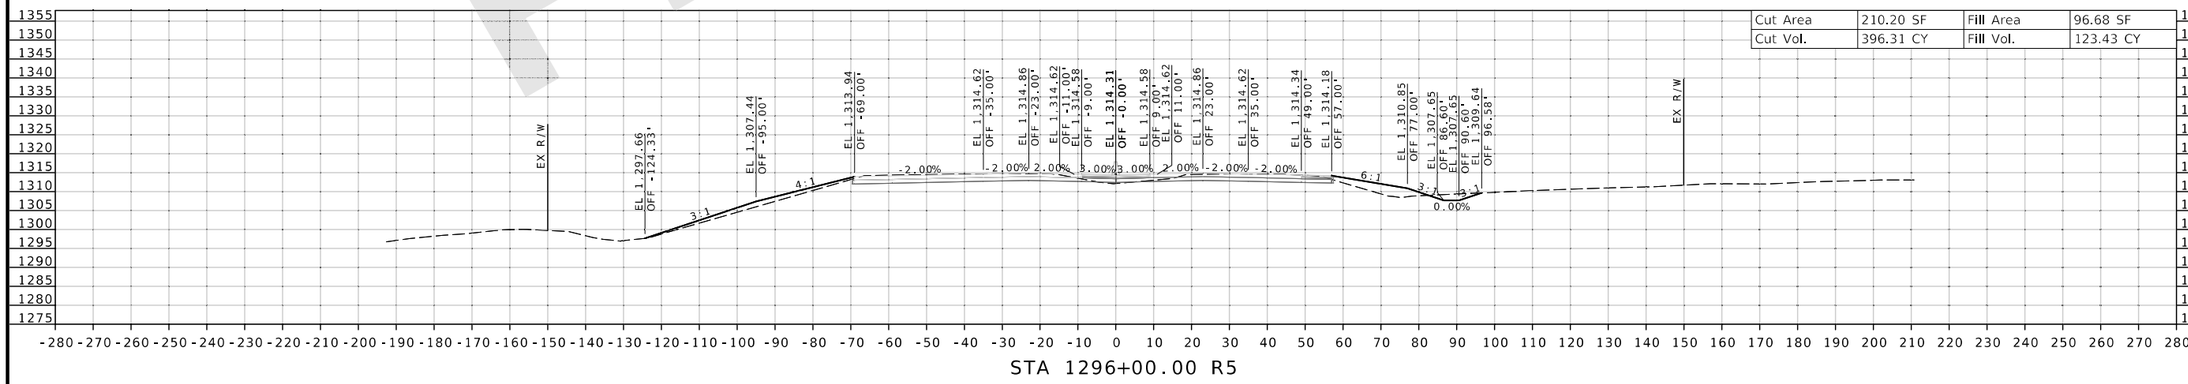

Preliminary

DATE PREPARED
8/20/2024

ROUTE	STATE
I-44	MO
DISTRICT	SHEET NO.
SW	154

COUNTY
GREENE

JOB NO.
JSU0076, J8I3044C, & JST0088B

PROJECT NO.

BRIDGE NO.

DESCRIPTION	DATE

IF A SEAL IS PRESENT ON THIS SHEET IT HAS BEEN ELECTRONICALLY SEALED AND DATED.

MISSOURI HIGHWAYS AND TRANSPORTATION COMMISSION
105 WEST CAPITOL
JEFFERSON CITY, MO 65102
1-888-ASK-MODOT (1-888-275-6636)

CMT
CRAWFORD, MURPHY & TILLY, INC.
1631 WEST ELFINDALE STREET
SPRINGFIELD, MO 65807 (417) 869-6009
ENGINEERING CORPORATION - 000631
© Copyright CMT, Inc.

J8I3044C & JST0088B
CROSS SECTION
154 OF 198

REV.

L:\MoDOT\22004246-00_New\424600\Sheets\J8I3044C & JSU0076\401_NEW_J8I3044C_CrossSection_Sheets.dgn 2:32:11 PM 8/20/2024

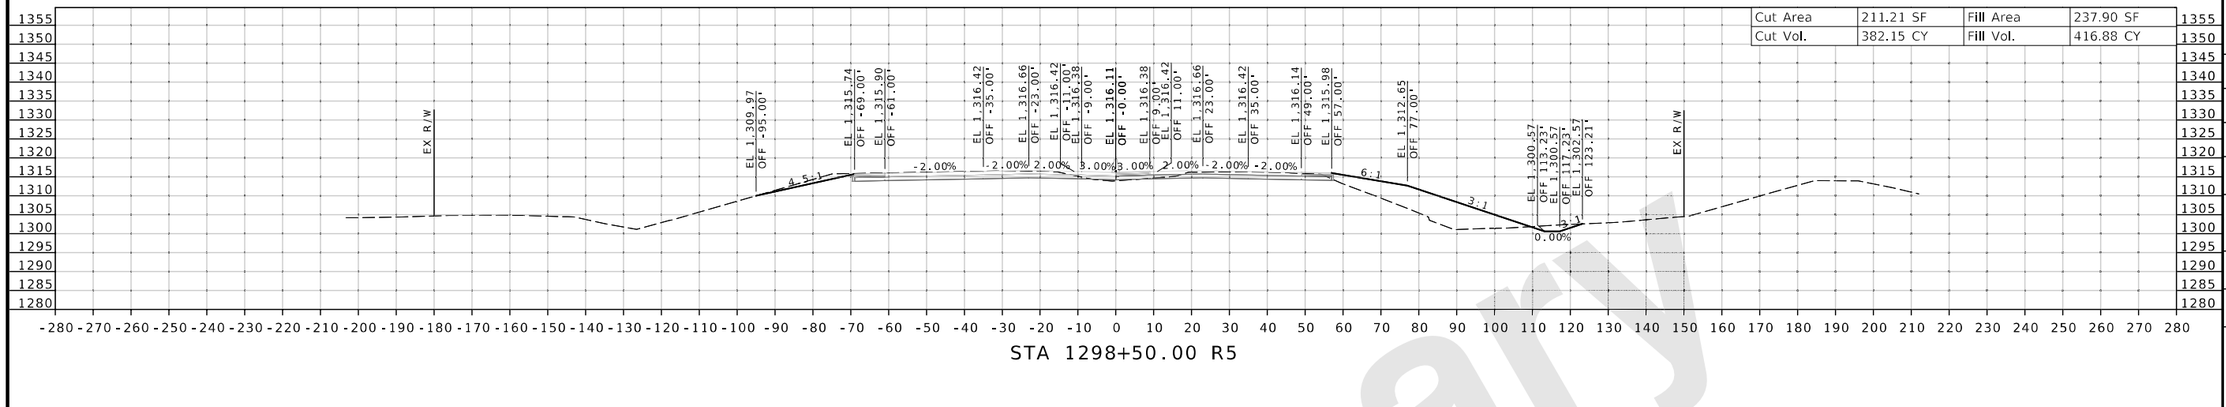

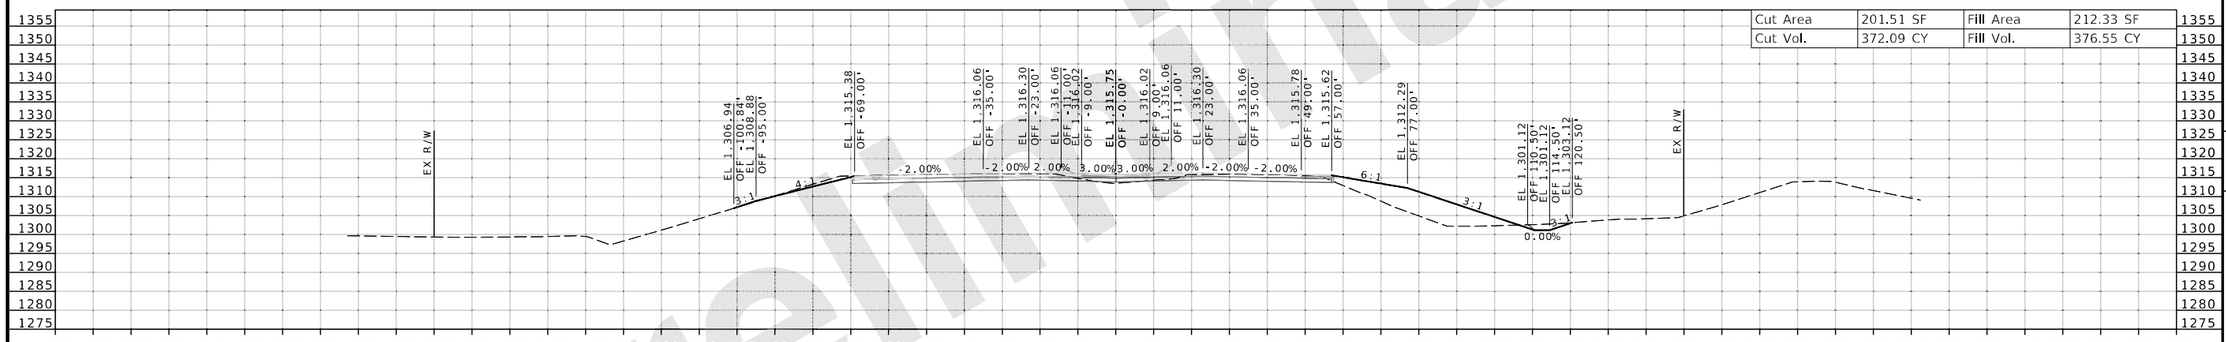

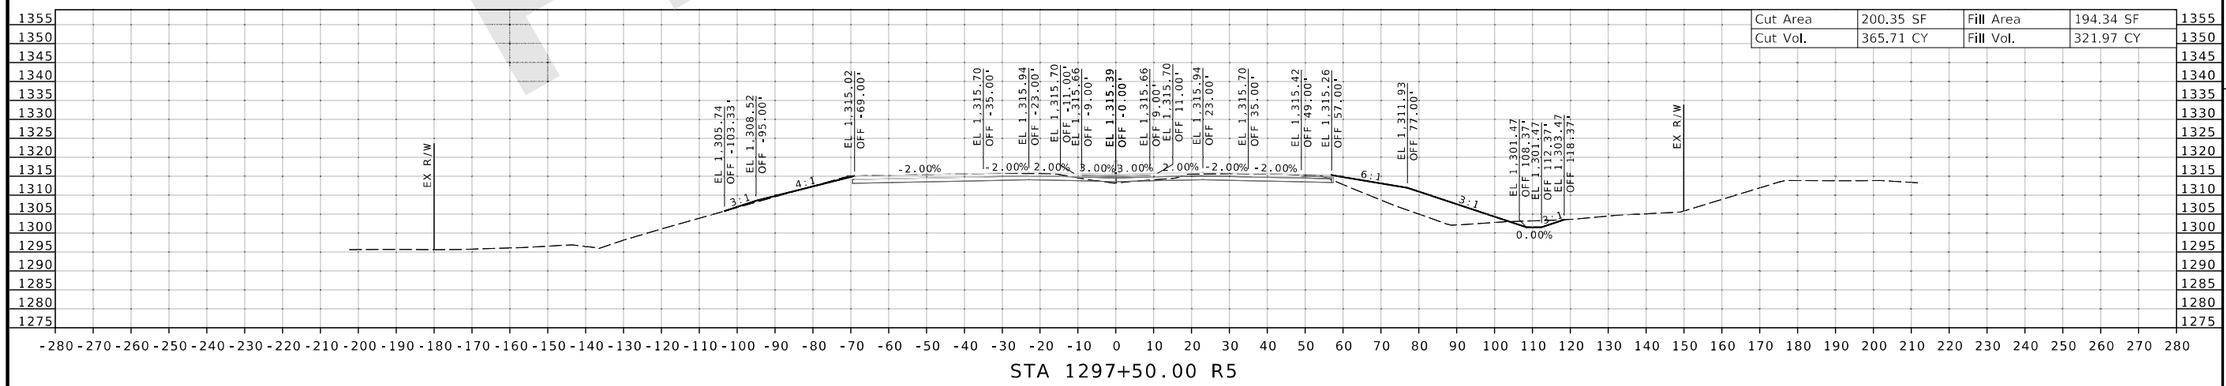

Preliminary

DATE PREPARED 8/20/2024
ROUTE I-44 | STATE MO
DISTRICT SW | SHEET NO. 155
COUNTY GREENE
JOB NO. JSU0076, J8I3044C, & JST0088B
PROJECT NO.
BRIDGE NO.

DESCRIPTION | DATE | REV.

IF A SEAL IS PRESENT ON THIS SHEET IT HAS BEEN ELECTRONICALLY SEALED AND DATED.

MISSOURI HIGHWAYS AND TRANSPORTATION COMMISSION
105 WEST CAPITOL
JEFFERSON CITY, MO 65102
1-888-ASK-MODOT (1-888-275-6636)

CMT
©Copyright CMT, Inc.
CRAWFORD, MURPHY & TILLY, INC.
1631 WEST ELFINDALE STREET
SPRINGFIELD, MO 65807 (417) 869-6009
ENGINEERING CORPORATION - 000631

J8I3044C & JST0088B
CROSS SECTION
155 OF 198

L:\MoDOT\22004246-00_New\424600\Sheets\J8I3044C & JSU0076\401_NEW_J8I3044C_CrossSection_Sheets.dgn 2:32:12 PM 8/20/2024

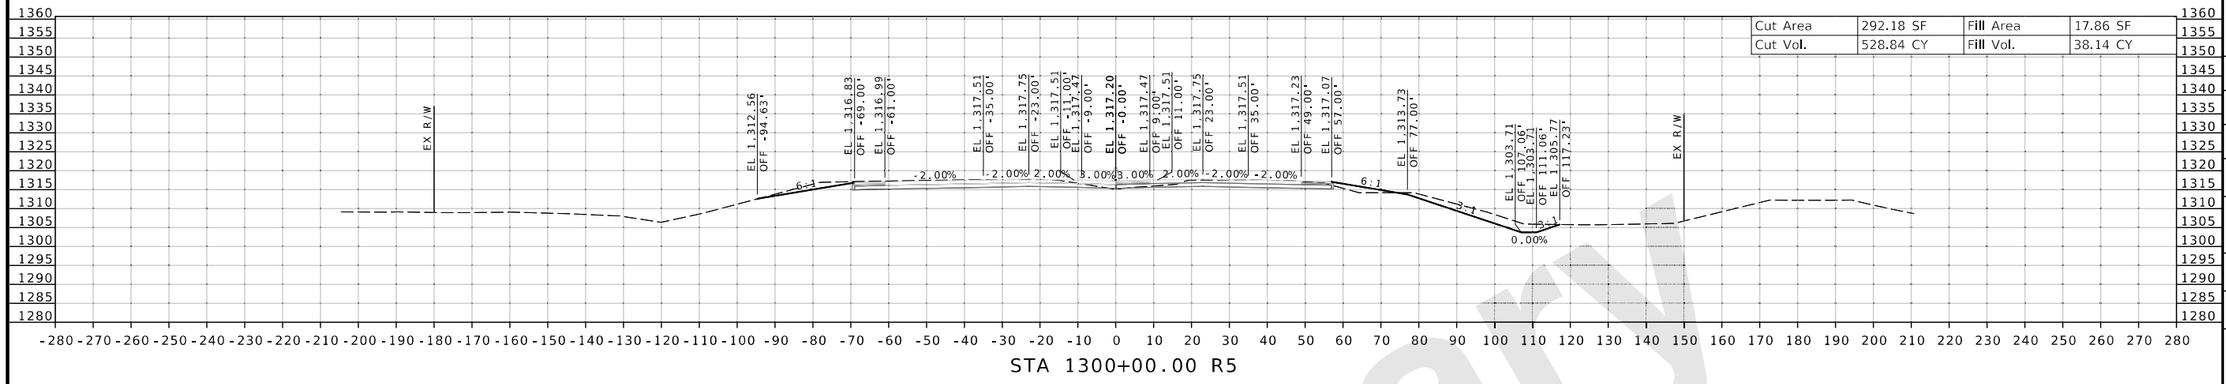

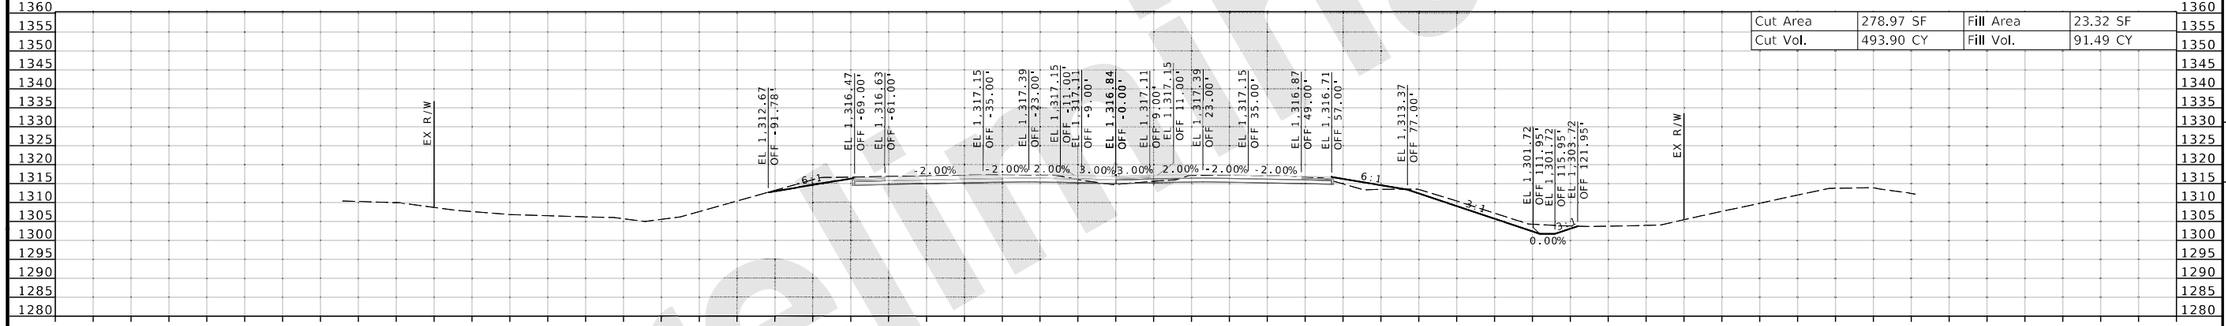

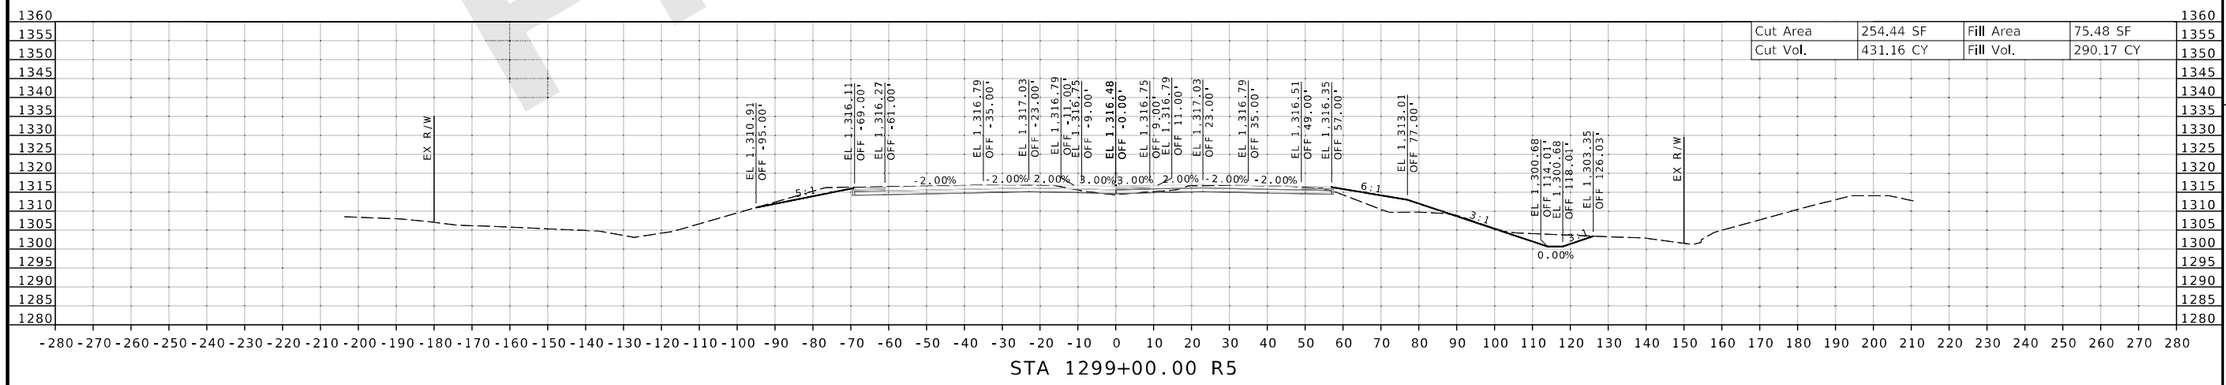

DATE PREPARED
8/20/2024

ROUTE	STATE
I-44	MO
DISTRICT	SHEET NO.
SW	156

COUNTY
GREENE

JOB NO.
JSU0076, J8I3044C, & JST0088B

PROJECT NO.

BRIDGE NO.

IF A SEAL IS PRESENT ON THIS SHEET IT HAS BEEN ELECTRONICALLY SEALED AND DATED.

REV.	DESCRIPTION	DATE

MISSOURI HIGHWAYS AND TRANSPORTATION COMMISSION
105 WEST CAPITOL
JEFFERSON CITY, MO 65102
1-888-ASK-MODOT (1-888-275-6636)

CMT
© Copyright CMT, Inc.
CRAWFORD, MURPHY & TILLY, INC.
1631 WEST ELFINDALE STREET
SPRINGFIELD, MO 65807 (417) 869-6009
ENGINEERING CORPORATION - 000631

J8I3044C & JST0088B

CROSS SECTION
156 OF 198

Preliminary

L:\MoDOT\22004246-00_New\424600\Sheets\J8I3044C & JSU0076\401_NEW_J8I3044C_CrossSection_Sheets.dgn 2:32:13 PM 8/20/2024

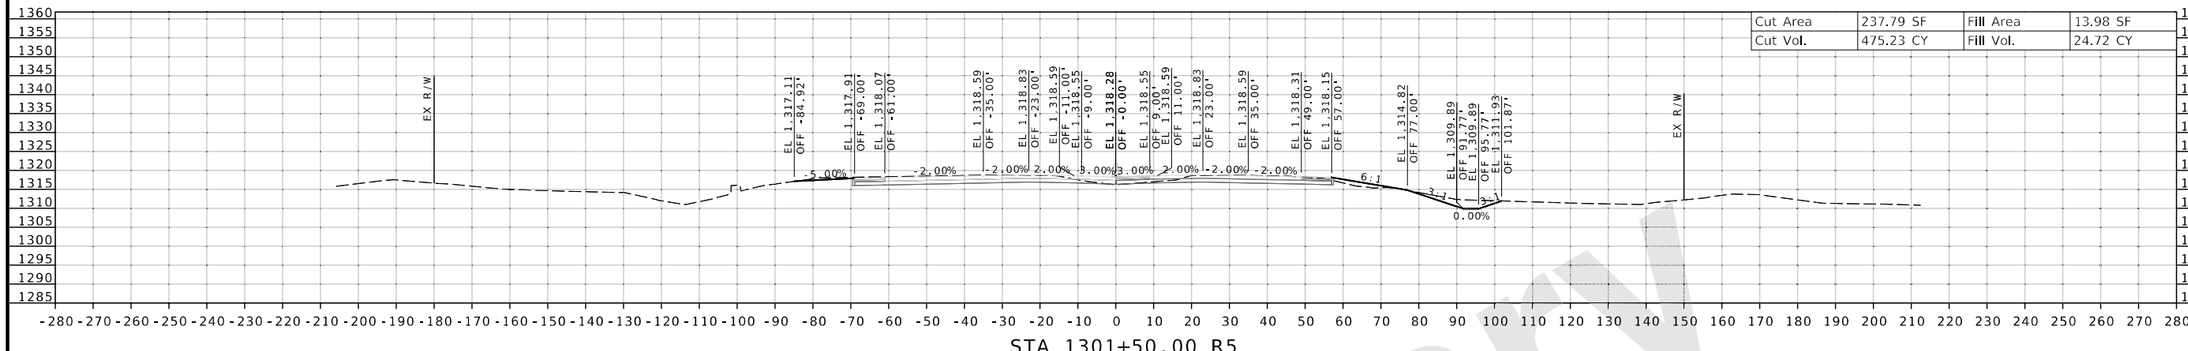

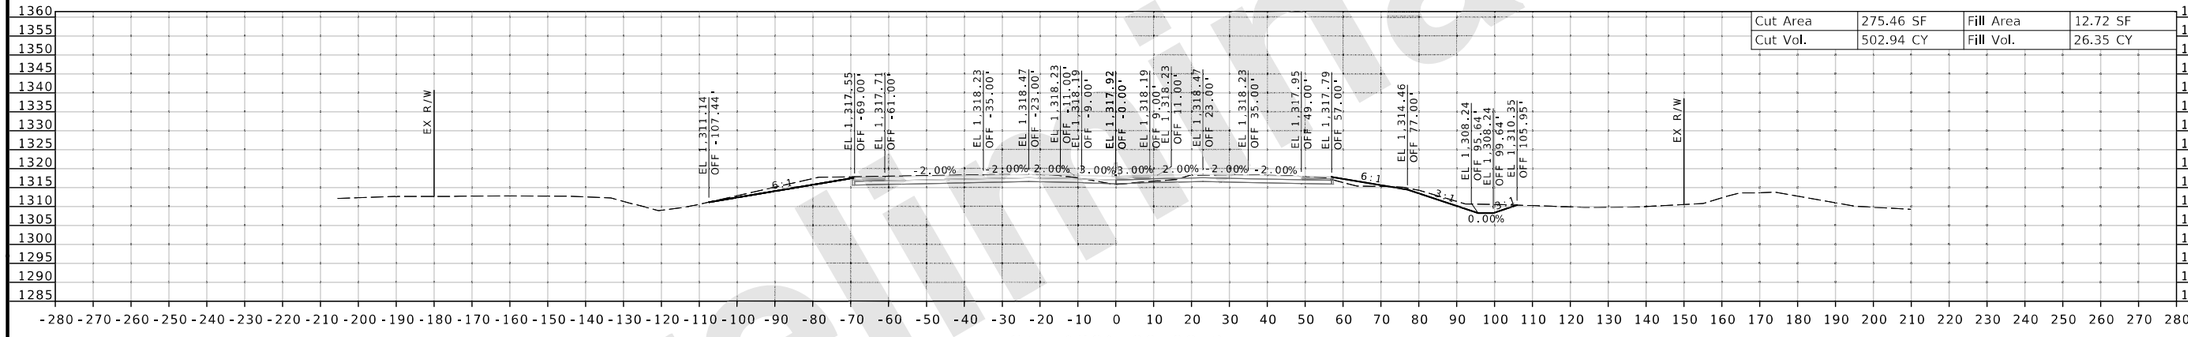

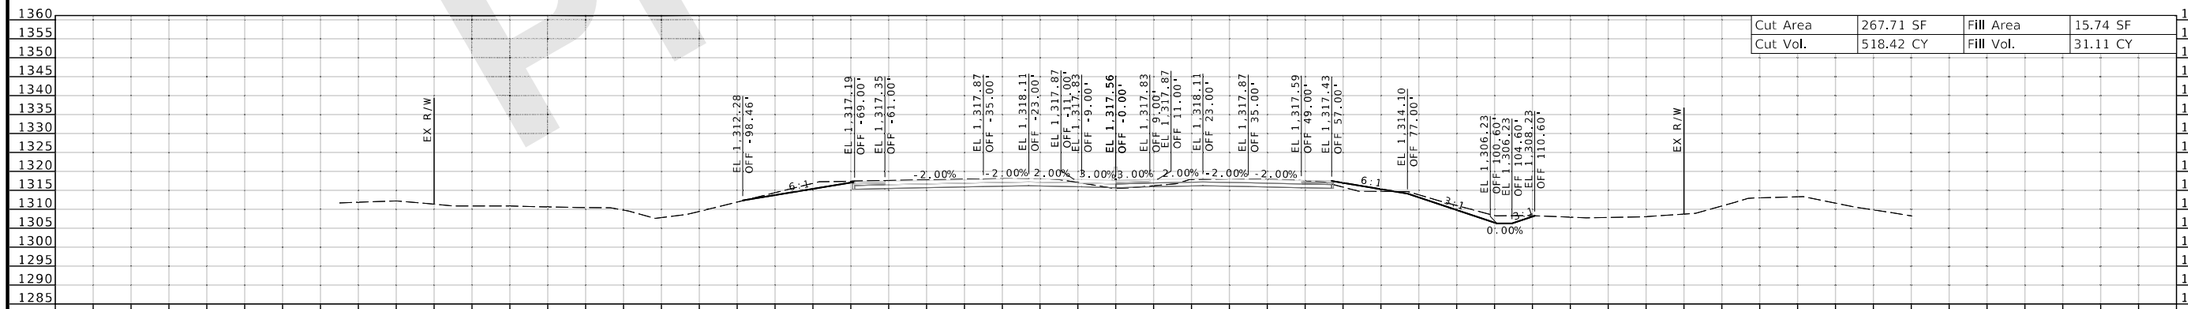

DATE PREPARED
8/20/2024

ROUTE	STATE
I-44	MO
DISTRICT	SHEET NO.
SW	157

COUNTY
GREENE

JOB NO.
JSU0076, J8I3044C, & JST0088B

PROJECT NO.

BRIDGE NO.

DATE	DESCRIPTION	REV.

IF A SEAL IS PRESENT ON THIS SHEET IT HAS BEEN ELECTRONICALLY SEALED AND DATED.

MISSOURI HIGHWAYS AND TRANSPORTATION COMMISSION
105 WEST CAPITOL
JEFFERSON CITY, MO 65102
1-888-ASK-MODOT (1-888-275-6636)

CMT
© Copyright CMT, Inc.
CRAWFORD, MURPHY & TILLY, INC.
1631 WEST ELFINDALE STREET
SPRINGFIELD, MO 65807 (417) 869-6009
ENGINEERING CORPORATION - 000631

J8I3044C & JST0088B

CROSS SECTION
157 OF 198

Preliminary

L:\MoDOT\22004246-00_New\424600\Sheets\J8I3044C & JSU0076\401_NEW_J8I3044C_CrossSection_Sheets.dgn 2:32:14 PM 8/20/2024

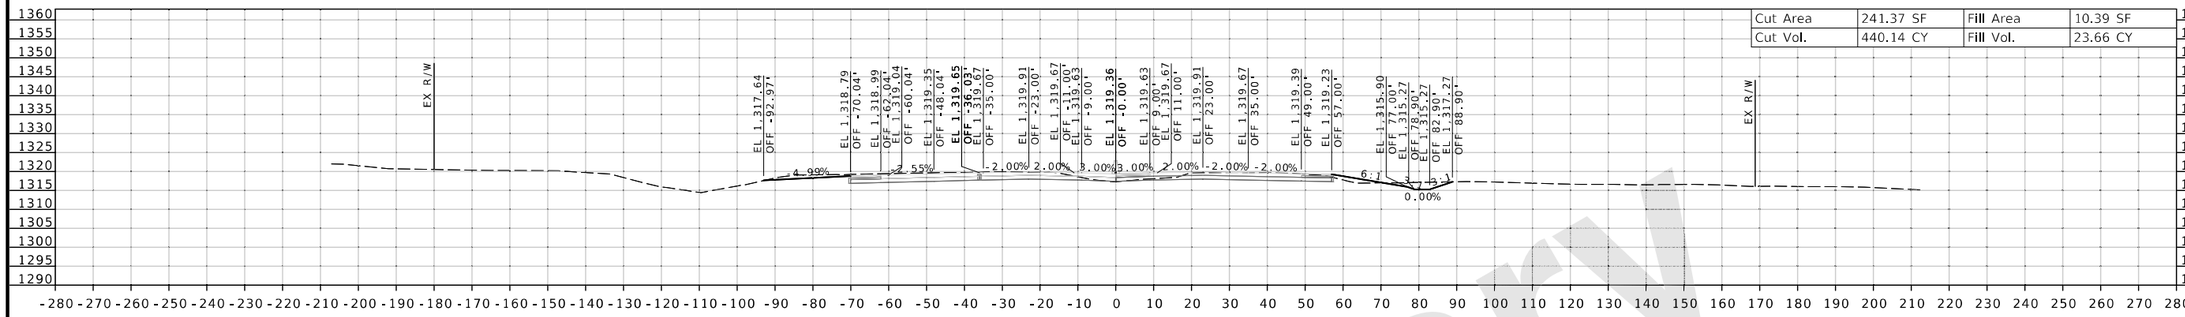

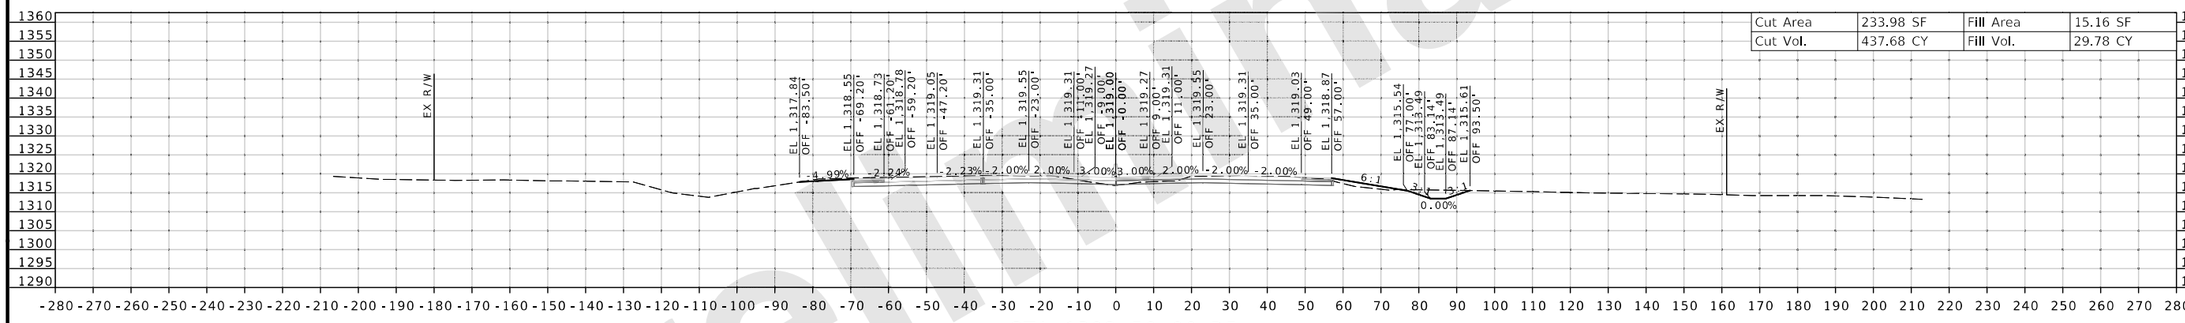

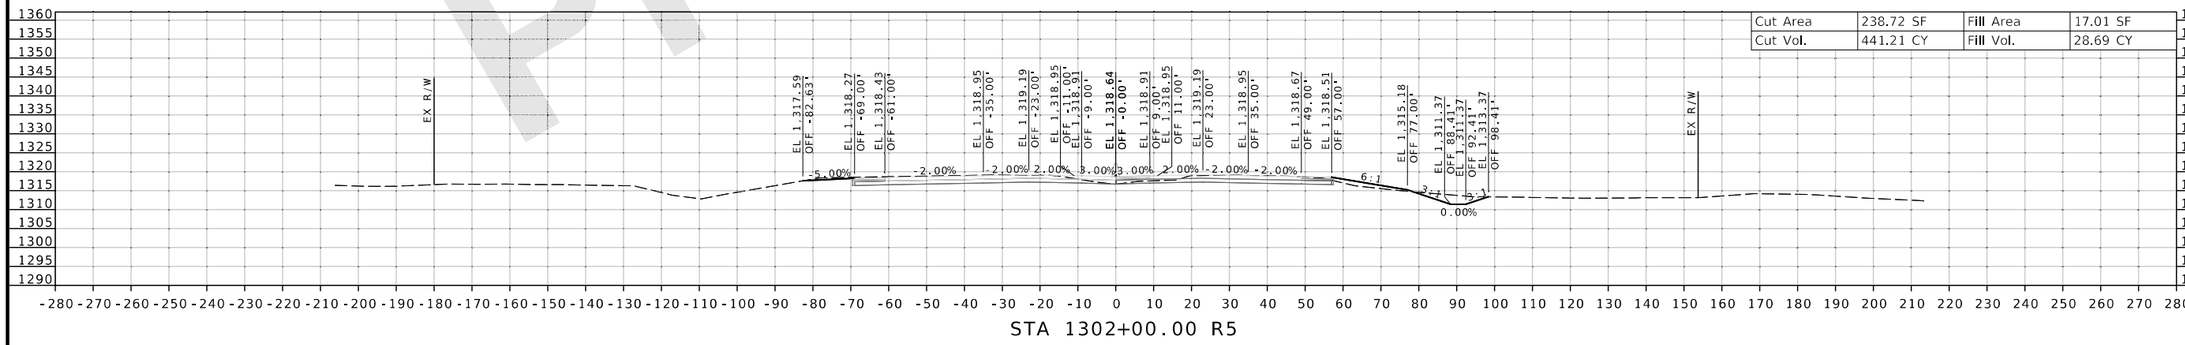

DATE PREPARED	8/20/2024
ROUTE	I-44
STATE	MO
DISTRICT	SW
SHEET NO.	158
COUNTY	GREENE
JOB NO.	JSU0076, J8I3044C, & JST0088B
PROJECT NO.	
BRIDGE NO.	

DESCRIPTION | DATE | REV.

IF A SEAL IS PRESENT ON THIS SHEET IT HAS BEEN ELECTRONICALLY SEALED AND DATED.

MISSOURI HIGHWAYS AND TRANSPORTATION COMMISSION
105 WEST CAPITOL
JEFFERSON CITY, MO 65102
1-888-ASK-MODOT (1-888-275-6636)

CMT
© Copyright CMT, Inc.
CRAWFORD, MURPHY & TILLY, INC.
1631 WEST ELFINDALE STREET
SPRINGFIELD, MO 65807 (417) 869-6009
ENGINEERING CORPORATION - 000631

J8I3044C & JST0088B

CROSS SECTION
158 OF 198

L:\MoDOT\22004246-00_New\424600\Sheets\J8I3044C & JSU0076\401_NEW_J8I3044C_CrossSection_Sheets.dgn 2:32:16 PM 8/20/2024

Preliminary

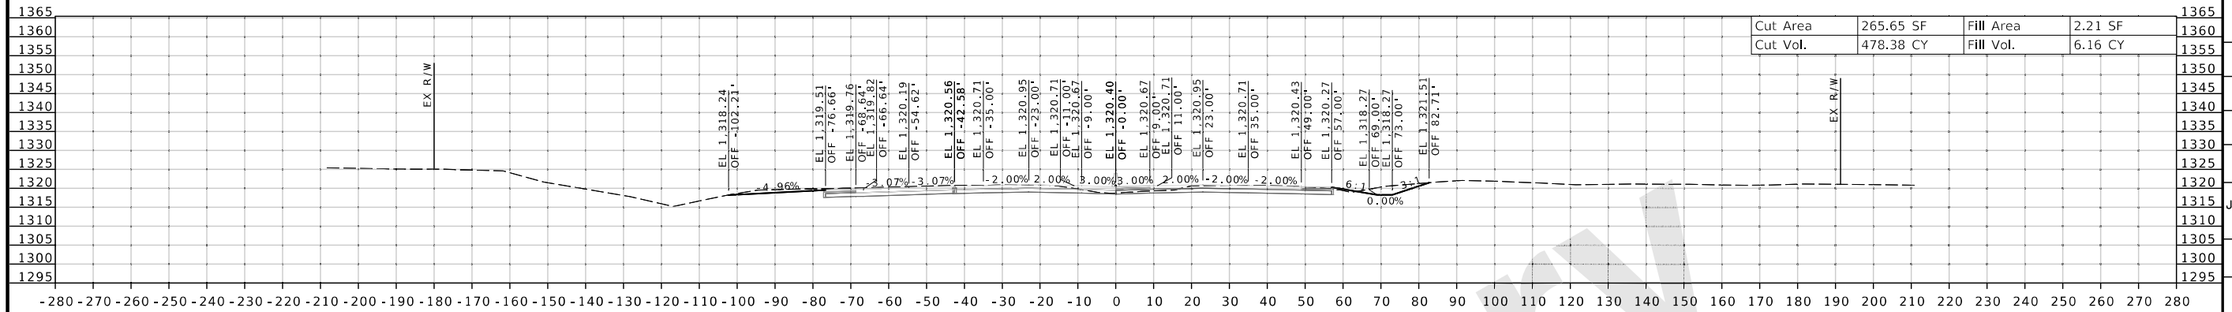

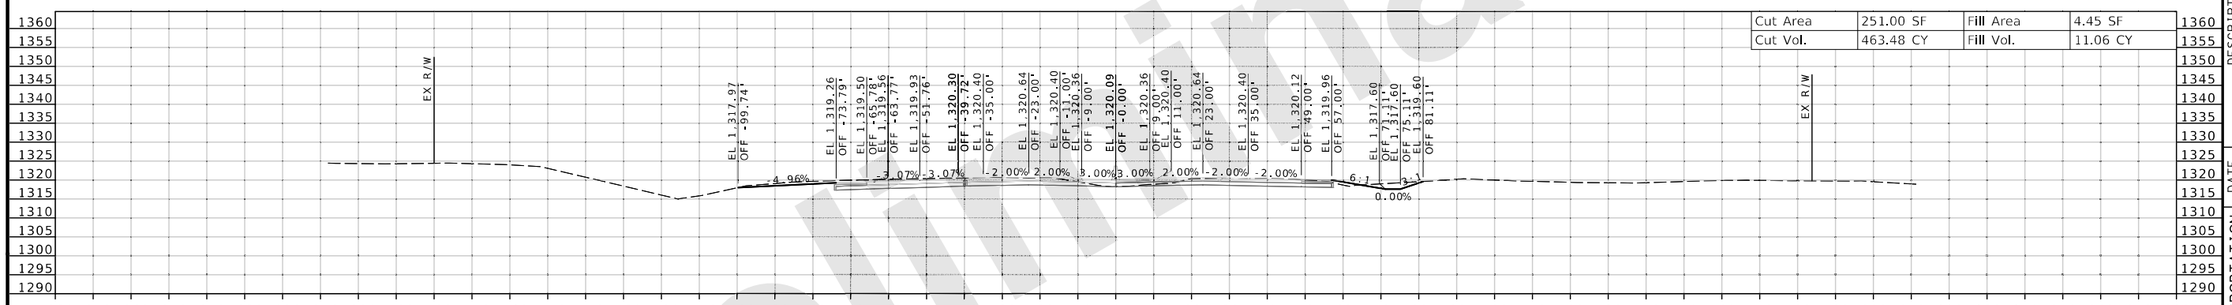

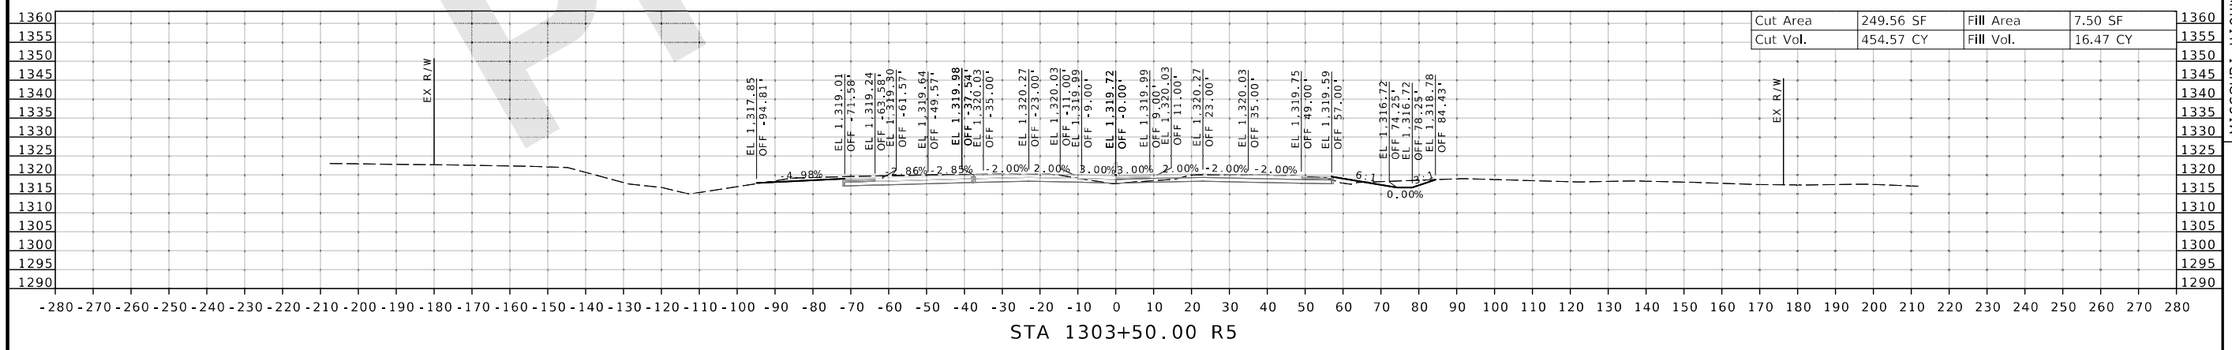

Preliminary

DATE PREPARED 8/20/2024

ROUTE	STATE
I-44	MO
DISTRICT	SHEET NO.
SW	159

COUNTY: GREENE

JOB NO.: JSU0076, J8I3044C, & JST0088B

PROJECT NO.:

BRIDGE NO.:

DESCRIPTION	DATE

IF A SEAL IS PRESENT ON THIS SHEET IT HAS BEEN ELECTRONICALLY SEALED AND DATED.

MISSOURI HIGHWAYS AND TRANSPORTATION COMMISSION

105 WEST CAPITOL
JEFFERSON CITY, MO 65102
1-888-ASK-MODOT (1-888-275-6636)

CMT
CRAWFORD, MURPHY & TILLY, INC.
1631 WEST ELFINDALE STREET
SPRINGFIELD, MO 65807 (417) 869-6009
ENGINEERING CORPORATION - 000631

©Copyright CMT, Inc.

REV.

J8I3044C & JST0088B

CROSS SECTION
159 OF 198

L:\MoDOT\22004246-00_New\424600\Sheets\J8I3044C & JSU0076\401_NEW_J8I3044C_CrossSection_Sheets.dgn 2:32:17 PM 8/20/2024

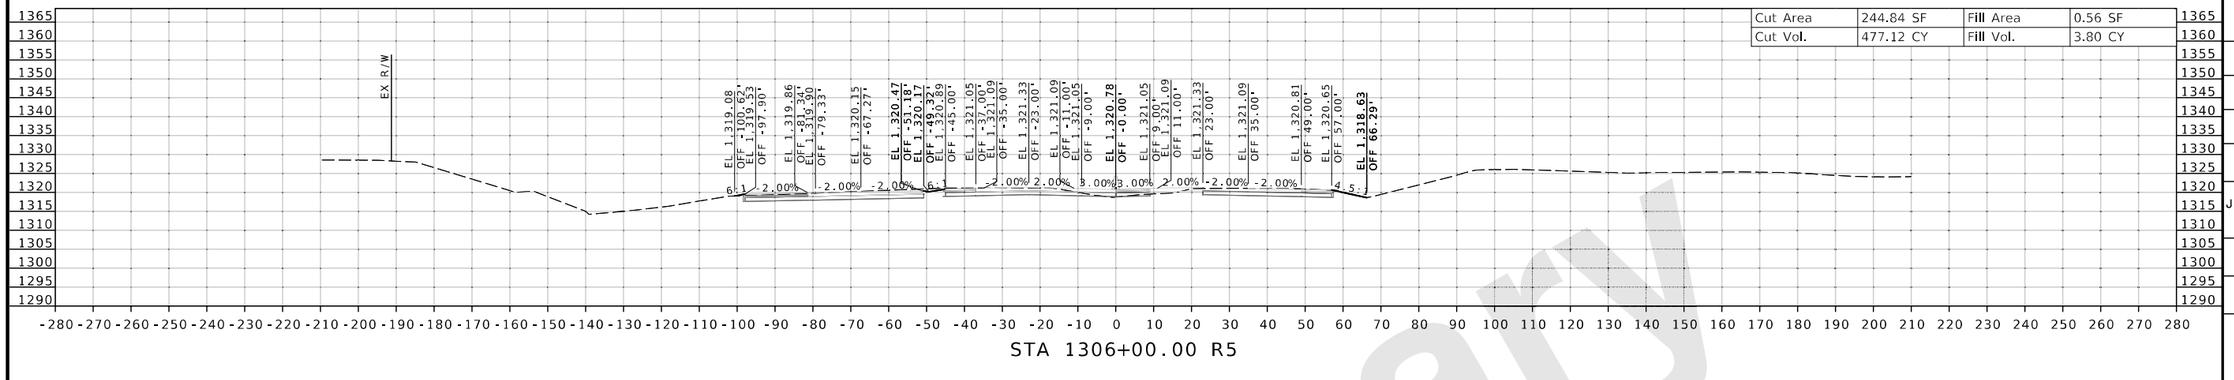

Cut Area	244.84 SF	Fill Area	0.56 SF
Cut Vol.	477.12 CY	Fill Vol.	3.80 CY

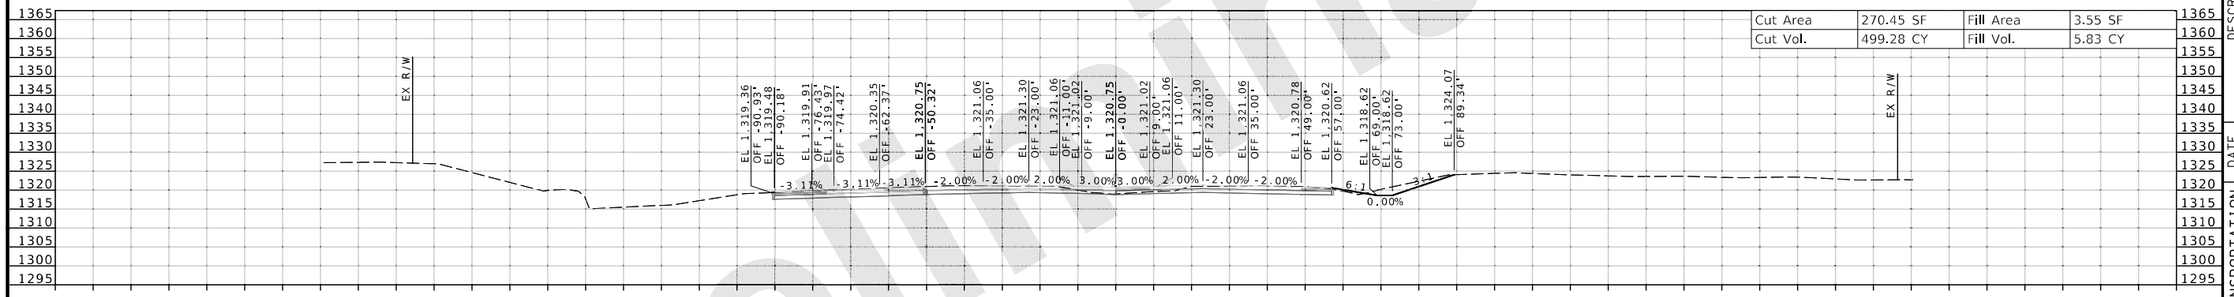

Cut Area	270.45 SF	Fill Area	3.55 SF
Cut Vol.	499.28 CY	Fill Vol.	5.83 CY

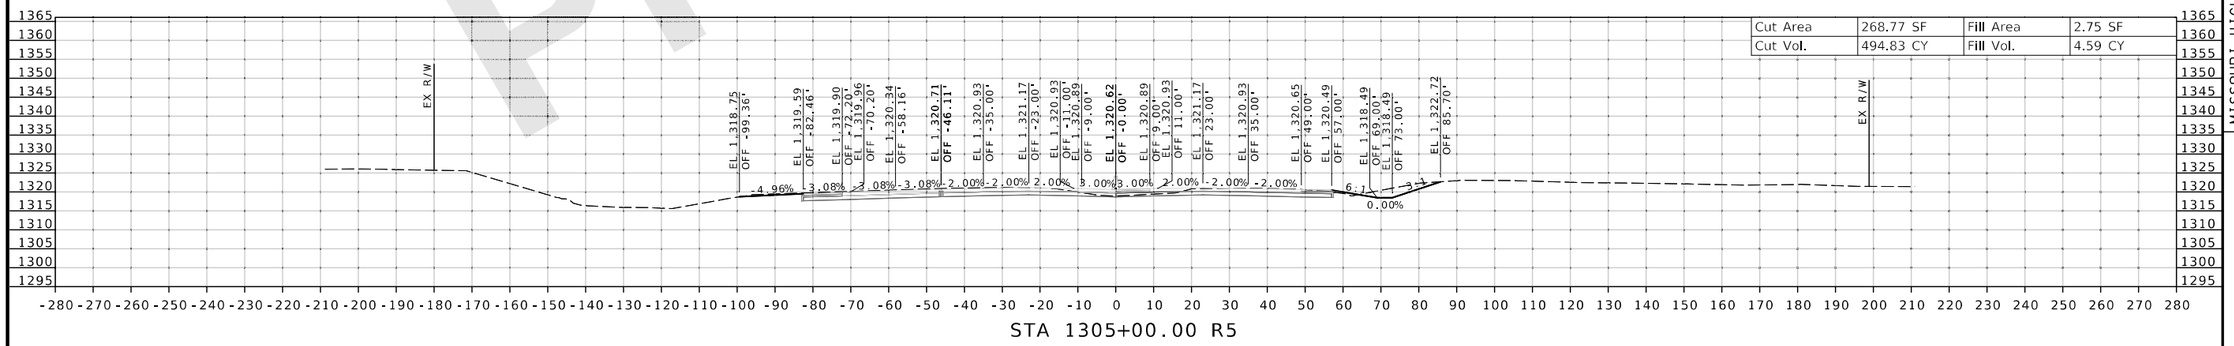

Cut Area	268.77 SF	Fill Area	2.75 SF
Cut Vol.	494.83 CY	Fill Vol.	4.59 CY

Preliminary

DATE PREPARED
8/20/2024

ROUTE	STATE
I-44	MO
DISTRICT	SHEET NO.
SW	160

COUNTY
GREENE

JOB NO.
JSU0076, J8I3044C, & JST0088B

PROJECT NO.

BRIDGE NO.

DESCRIPTION	DATE

MISSOURI HIGHWAYS AND TRANSPORTATION COMMISSION

105 WEST CAPITOL
JEFFERSON CITY, MO 65102
1-888-ASK-MODOT (1-888-275-6636)

CRAWFORD, MURPHY & TILLY, INC.
1631 WEST ELFINDALE STREET
SPRINGFIELD, MO 65807 (417) 869-6009
ENGINEERING CORPORATION - 000631

©Copyright CMT, Inc.

IF A SEAL IS PRESENT ON THIS SHEET IT HAS BEEN ELECTRONICALLY SEALED AND DATED.

J8I3044C & JST0088B

CROSS SECTION
160 OF 198

REV.

L:\MoDOT\22004246-00_New\424600\Sheets\J8I3044C & JSU0076\401_NEW_J8I3044C_CrossSection_Sheets.dgn 2:32:18 PM 8/20/2024

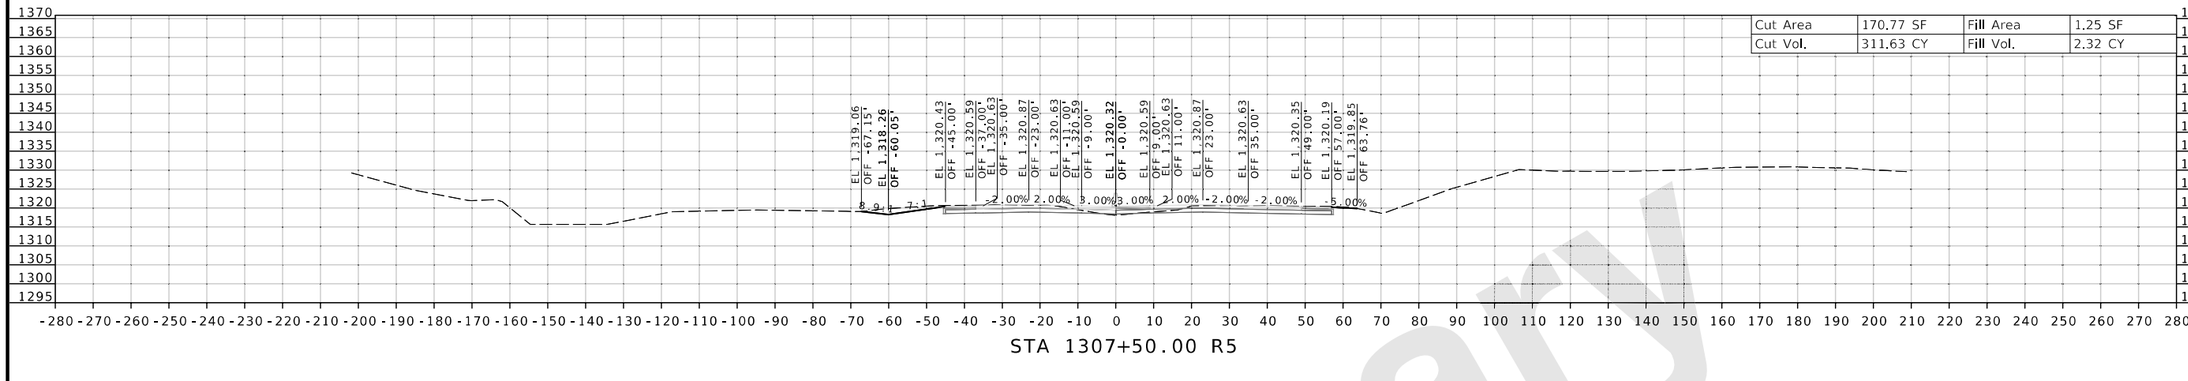

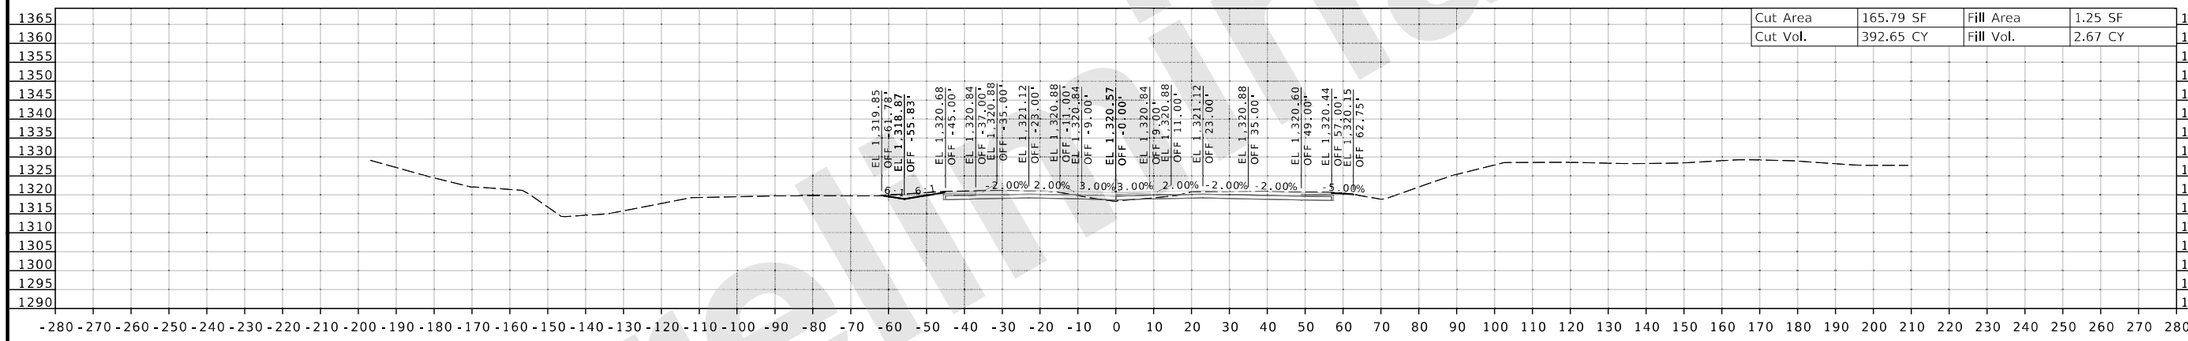

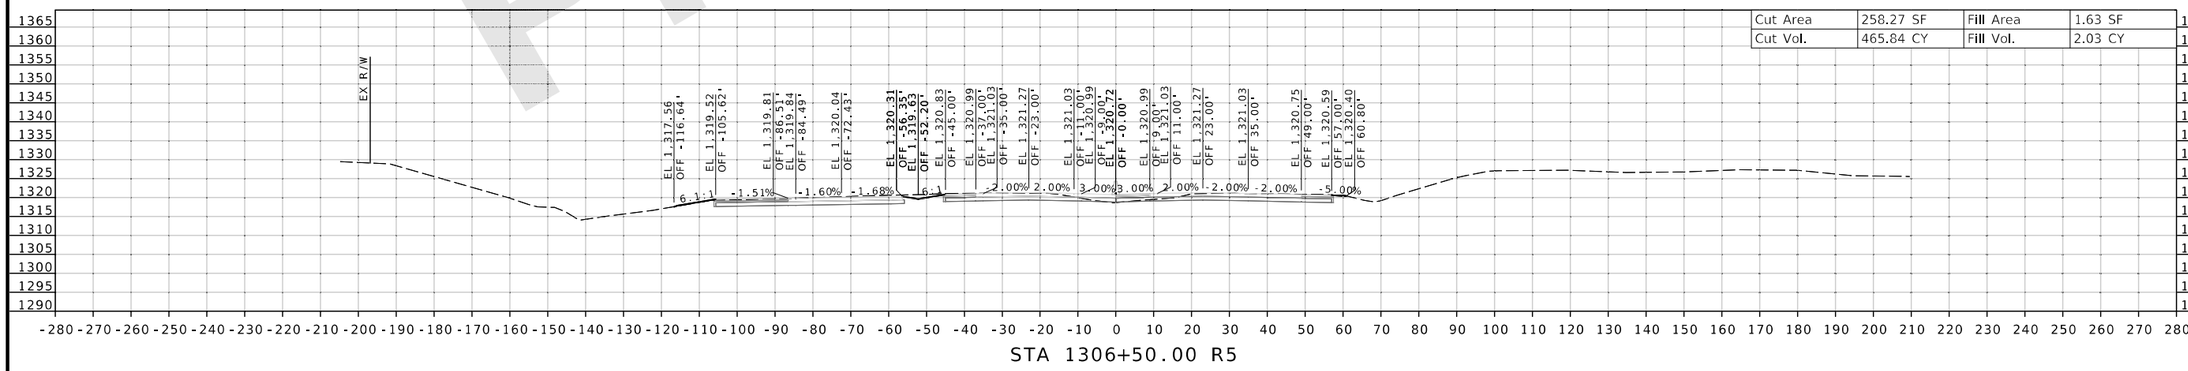

Preliminary

DATE PREPARED
8/20/2024

ROUTE	STATE
I-44	MO

DISTRICT	SHEET NO.
SW	161

COUNTY
GREENE

JOB NO.
JSU0076, J8I3044C, & JST0088B

PROJECT NO.

BRIDGE NO.

DESCRIPTION	DATE

IF A SEAL IS PRESENT ON THIS SHEET IT HAS BEEN ELECTRONICALLY SEALED AND DATED.

MISSOURI HIGHWAYS AND TRANSPORTATION COMMISSION
105 WEST CAPITOL
JEFFERSON CITY, MO 65102
1-888-ASK-MODOT (1-888-275-6636)

CMT
©Copyright CMT, Inc.
CRAWFORD, MURPHY & TILLY, INC.
1631 WEST ELFINDALE STREET
SPRINGFIELD, MO 65807 (417) 869-6009
ENGINEERING CORPORATION - 000631

J8I3044C & JST0088B

CROSS SECTION
161 OF 198

REV.

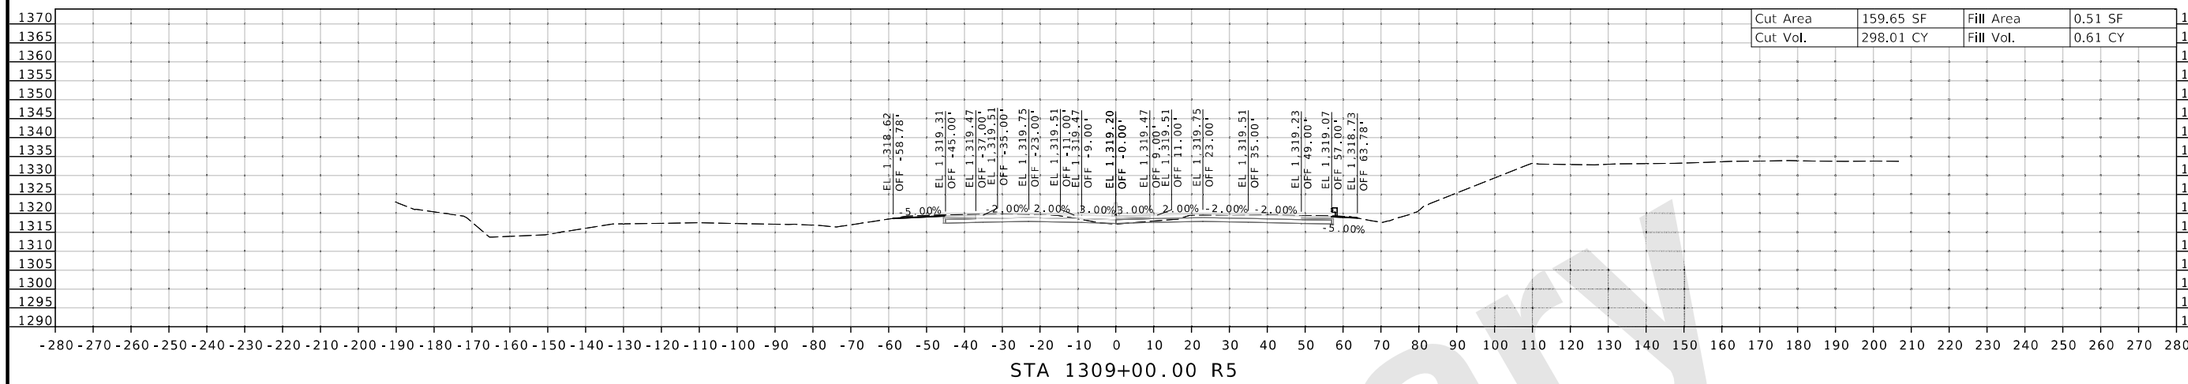

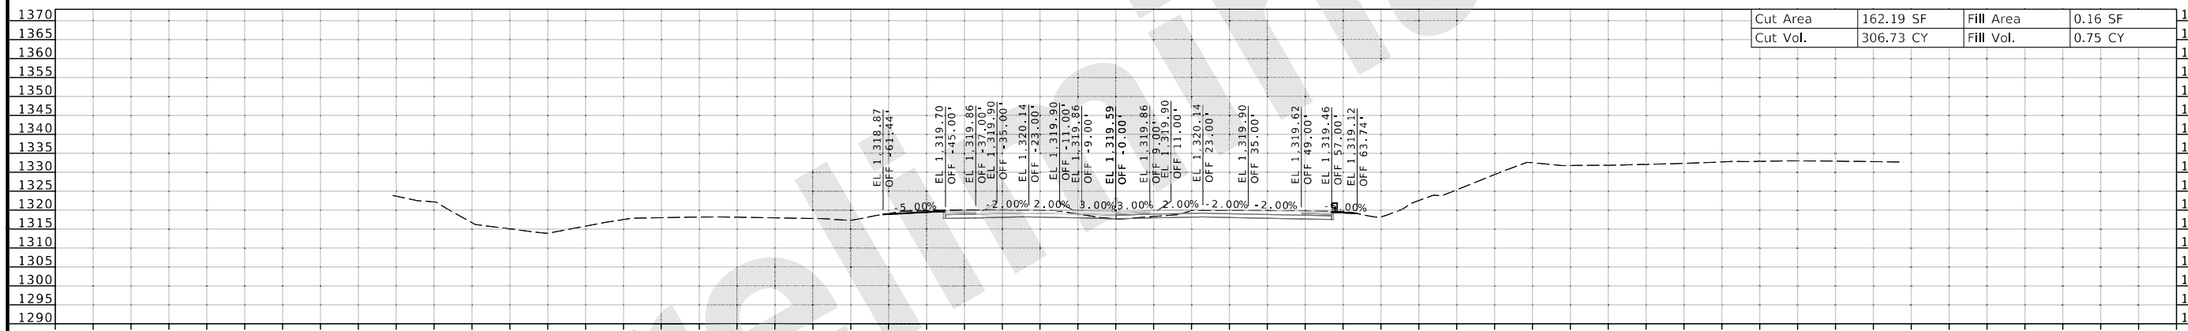

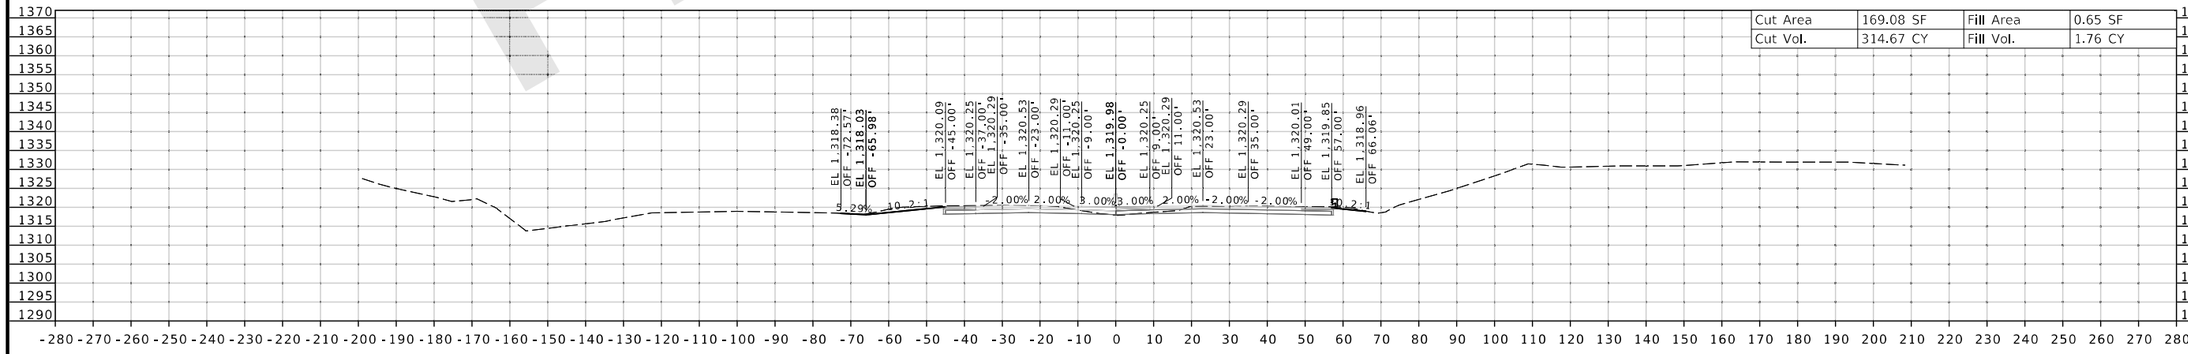

Preliminary

DATE PREPARED
8/20/2024

ROUTE	STATE
I-44	MO
DISTRICT	SHEET NO.
SW	162

COUNTY
GREENE

JOB NO.
JSU0076, J8I3044C, & JST0088B

PROJECT NO.

BRIDGE NO.

DESCRIPTION	DATE

IF A SEAL IS PRESENT ON THIS SHEET IT HAS BEEN ELECTRONICALLY SEALED AND DATED.

MISSOURI HIGHWAYS AND TRANSPORTATION COMMISSION

105 WEST CAPITOL
JEFFERSON CITY, MO 65102
1-888-ASK-MODOT (1-888-275-6636)

CMT
© Copyright CMT, Inc.
CRAWFORD, MURPHY & TILLY, INC.
1631 WEST ELFINDALE STREET
SPRINGFIELD, MO 65807 (417) 869-6009
ENGINEERING CORPORATION - 000631

J8I3044C & JST0088B

CROSS SECTION
162 OF 198

REV.

L:\MoDOT\22004246-00_New\424600\Sheets\J8I3044C & JSU0076\401_NEW_J8I3044C_CrossSection_Sheets.dgn 2:32:20 PM 8/20/2024

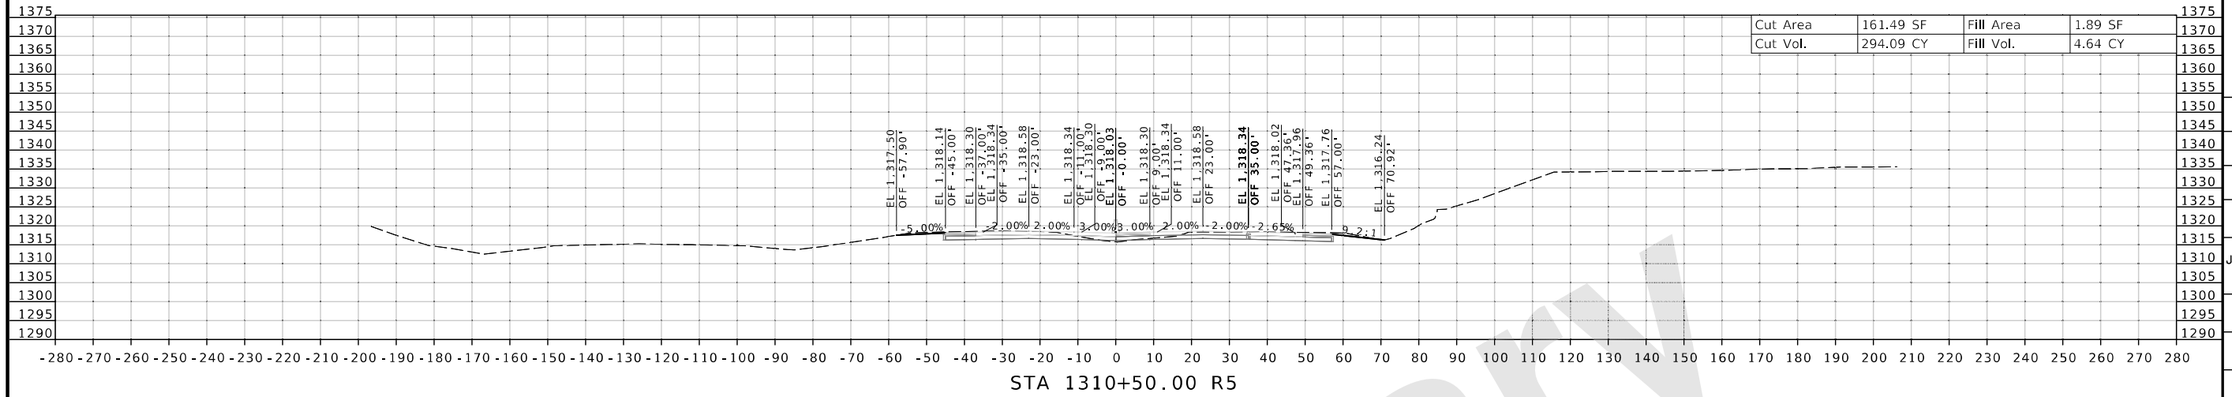

STA 1310+50.00 R5

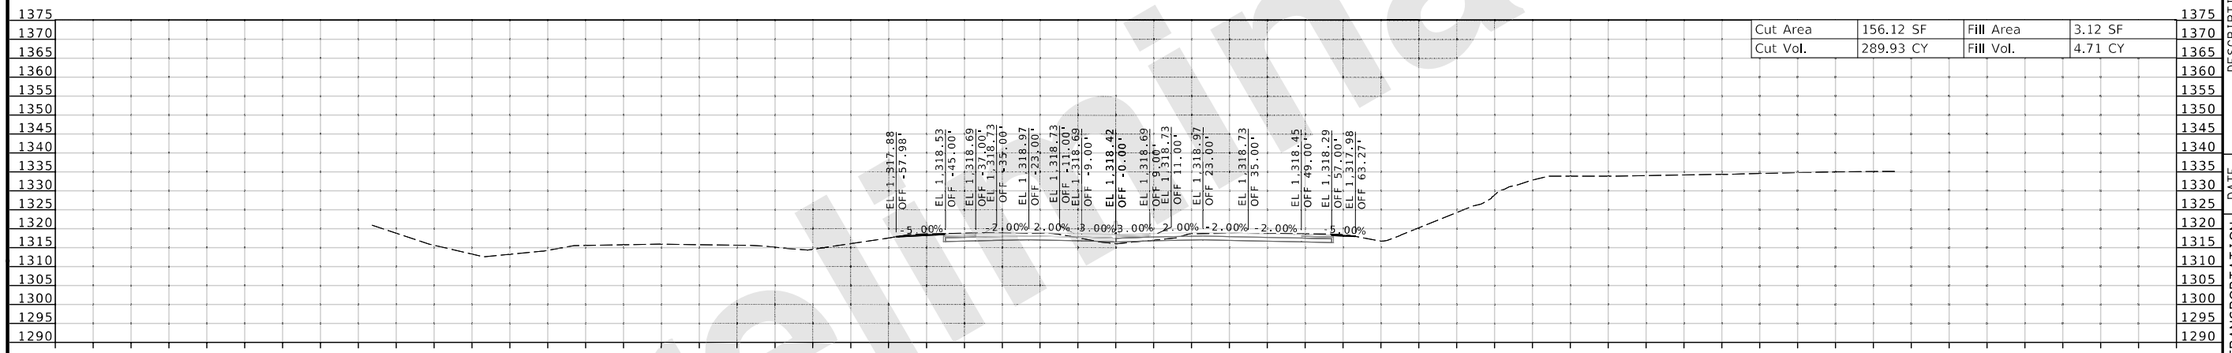

STA 1309+50.00 R5

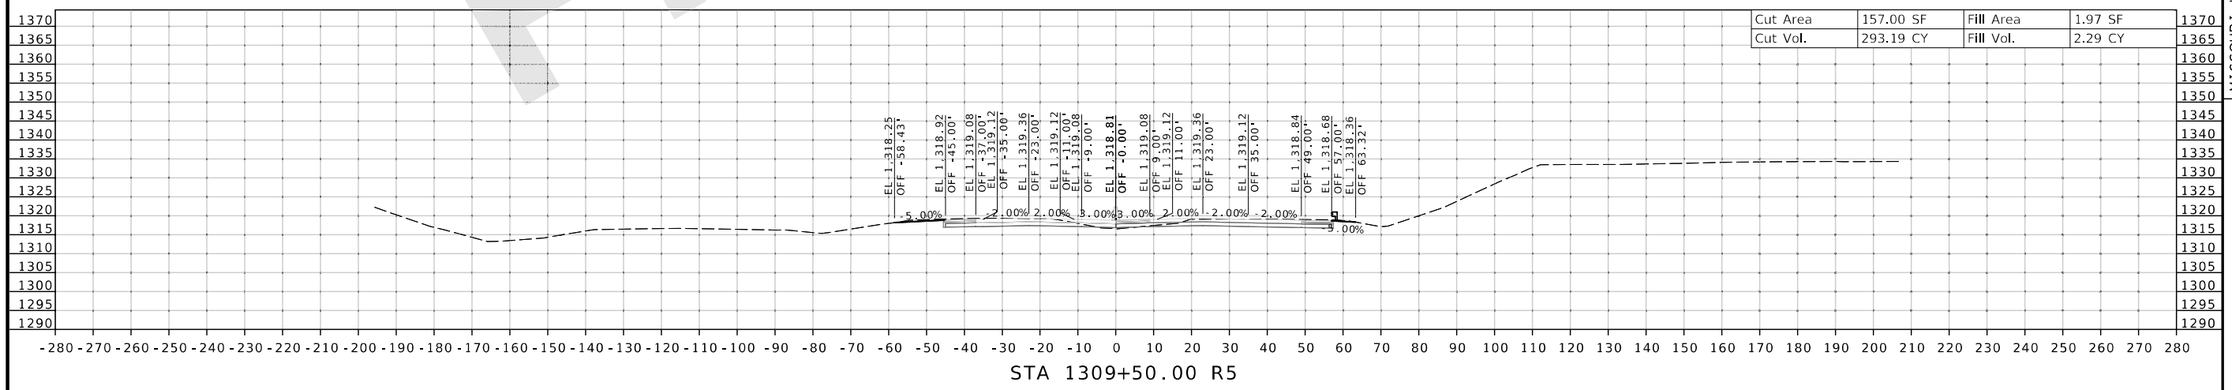

STA 1309+50.00 R5

Preliminary

DATE PREPARED 8/20/2024

ROUTE	STATE
I-44	MO
DISTRICT	SHEET NO.
SW	163

COUNTY: GREENE

JOB NO.: JSU0076, J8I3044C, & JST0088B

PROJECT NO.:

BRIDGE NO.:

DESCRIPTION	DATE

IF A SEAL IS PRESENT ON THIS SHEET IT HAS BEEN ELECTRONICALLY SEALED AND DATED.

MISSOURI HIGHWAYS AND TRANSPORTATION COMMISSION
105 WEST CAPITOL
JEFFERSON CITY, MO 65102
1-888-ASK-MODOT (1-888-275-6636)

CMT
© Copyright CMT, Inc.
CRAWFORD, MURPHY & TILLY, INC.
1631 WEST ELFINDALE STREET
SPRINGFIELD, MO 65807 (417) 869-6009
ENGINEERING CORPORATION - 000631

J8I3044C & JST0088B

CROSS SECTION
163 OF 198

REV.

L:\MoDOT\22004246-00_New\424600\Sheets\J8I3044C & JSU0076\401_NEW_J8I3044C_CrossSection_Sheets.dgn 2:32:21 PM 8/20/2024

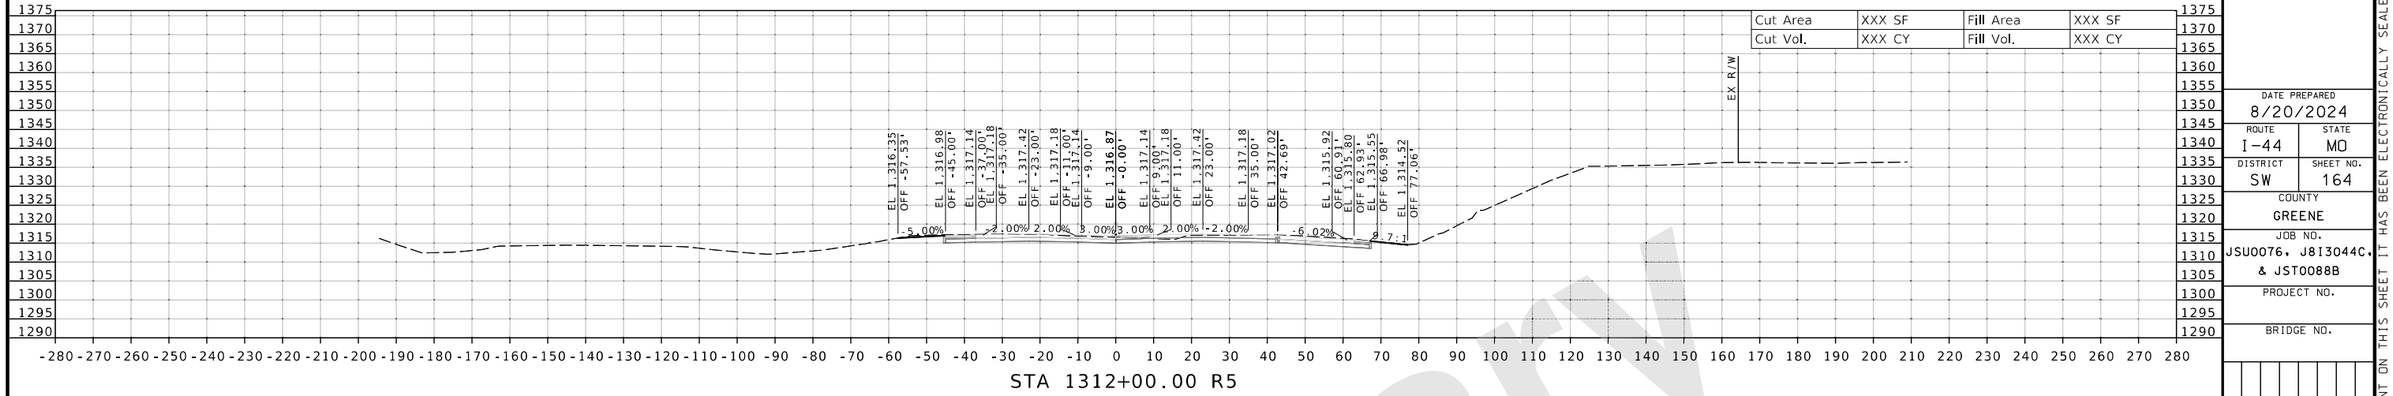

STA 1312+00.00 R5

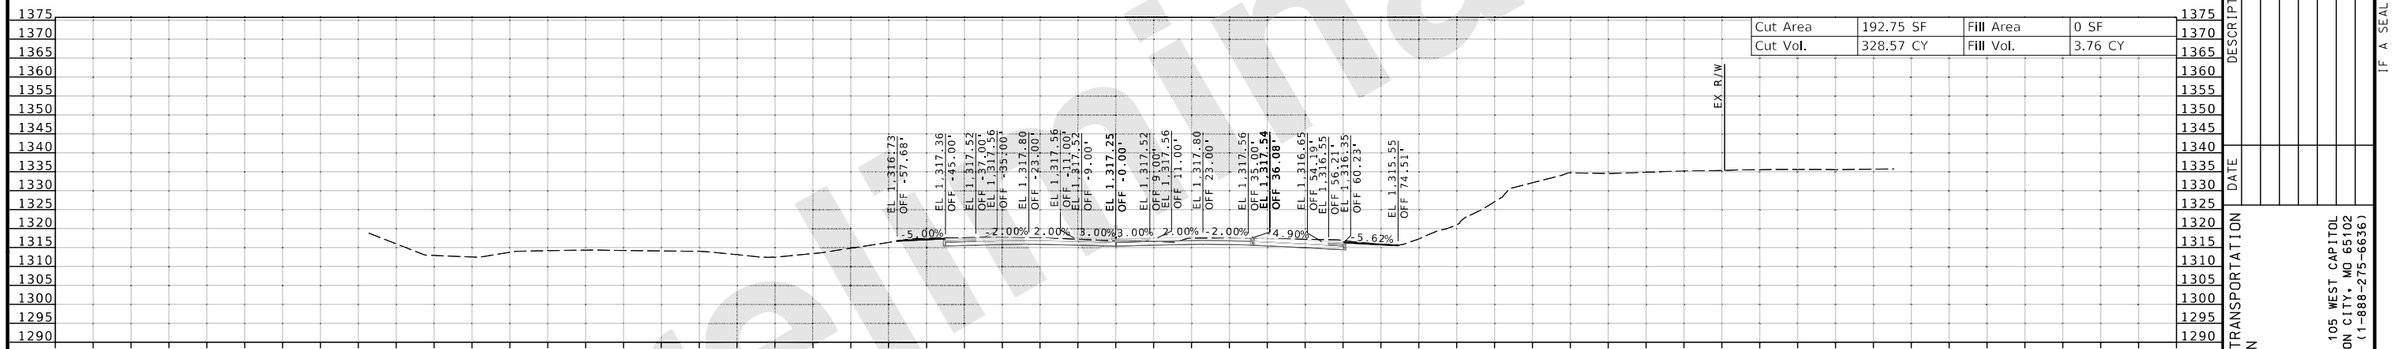

STA 1311+50.00 R5

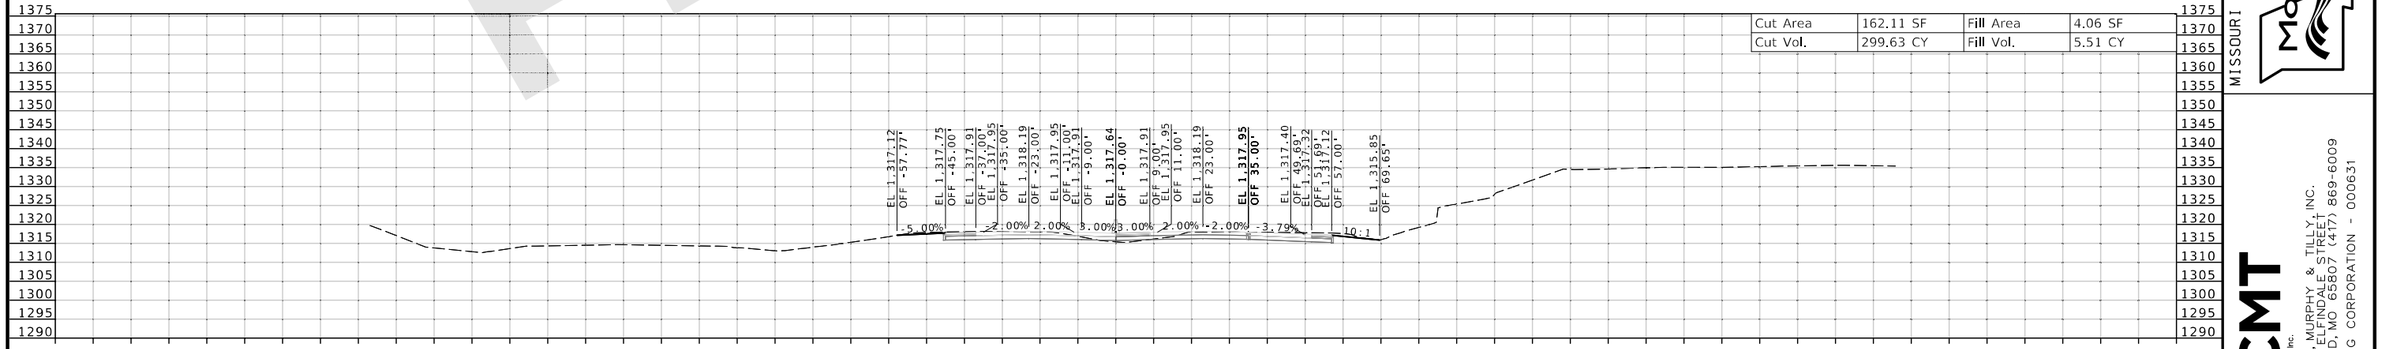

STA 1311+00.00 R5

Preliminary

DATE PREPARED 8/20/2024
ROUTE I-44 | STATE MO
DISTRICT SW | SHEET NO. 164
COUNTY GREENE
JOB NO. JSU0076, J8I3044C, & JST0088B
PROJECT NO.
BRIDGE NO.

DESCRIPTION | DATE | REV.

IF A SEAL IS PRESENT ON THIS SHEET IT HAS BEEN ELECTRONICALLY SEALED AND DATED.

MISSOURI HIGHWAYS AND TRANSPORTATION COMMISSION
105 WEST CAPITOL
JEFFERSON CITY, MO 65102
1-888-ASK-MODOT (1-888-275-6636)

CMT
© Copyright CMT, Inc.
CRAWFORD, MURPHY & TILLY, INC.
1631 WEST ELFINDALE STREET
SPRINGFIELD, MO 65807 (417) 869-6009
ENGINEERING CORPORATION - 000631

J8I3044C & JST0088B
CROSS SECTION
164 OF 198

L:\MoDOT\22004246-00_New\424600\Sheets\J8I3044C & JSU0076\401_NEW_J8I3044C_CrossSection_Sheets.dgn 2:32:22 PM 8/20/2024

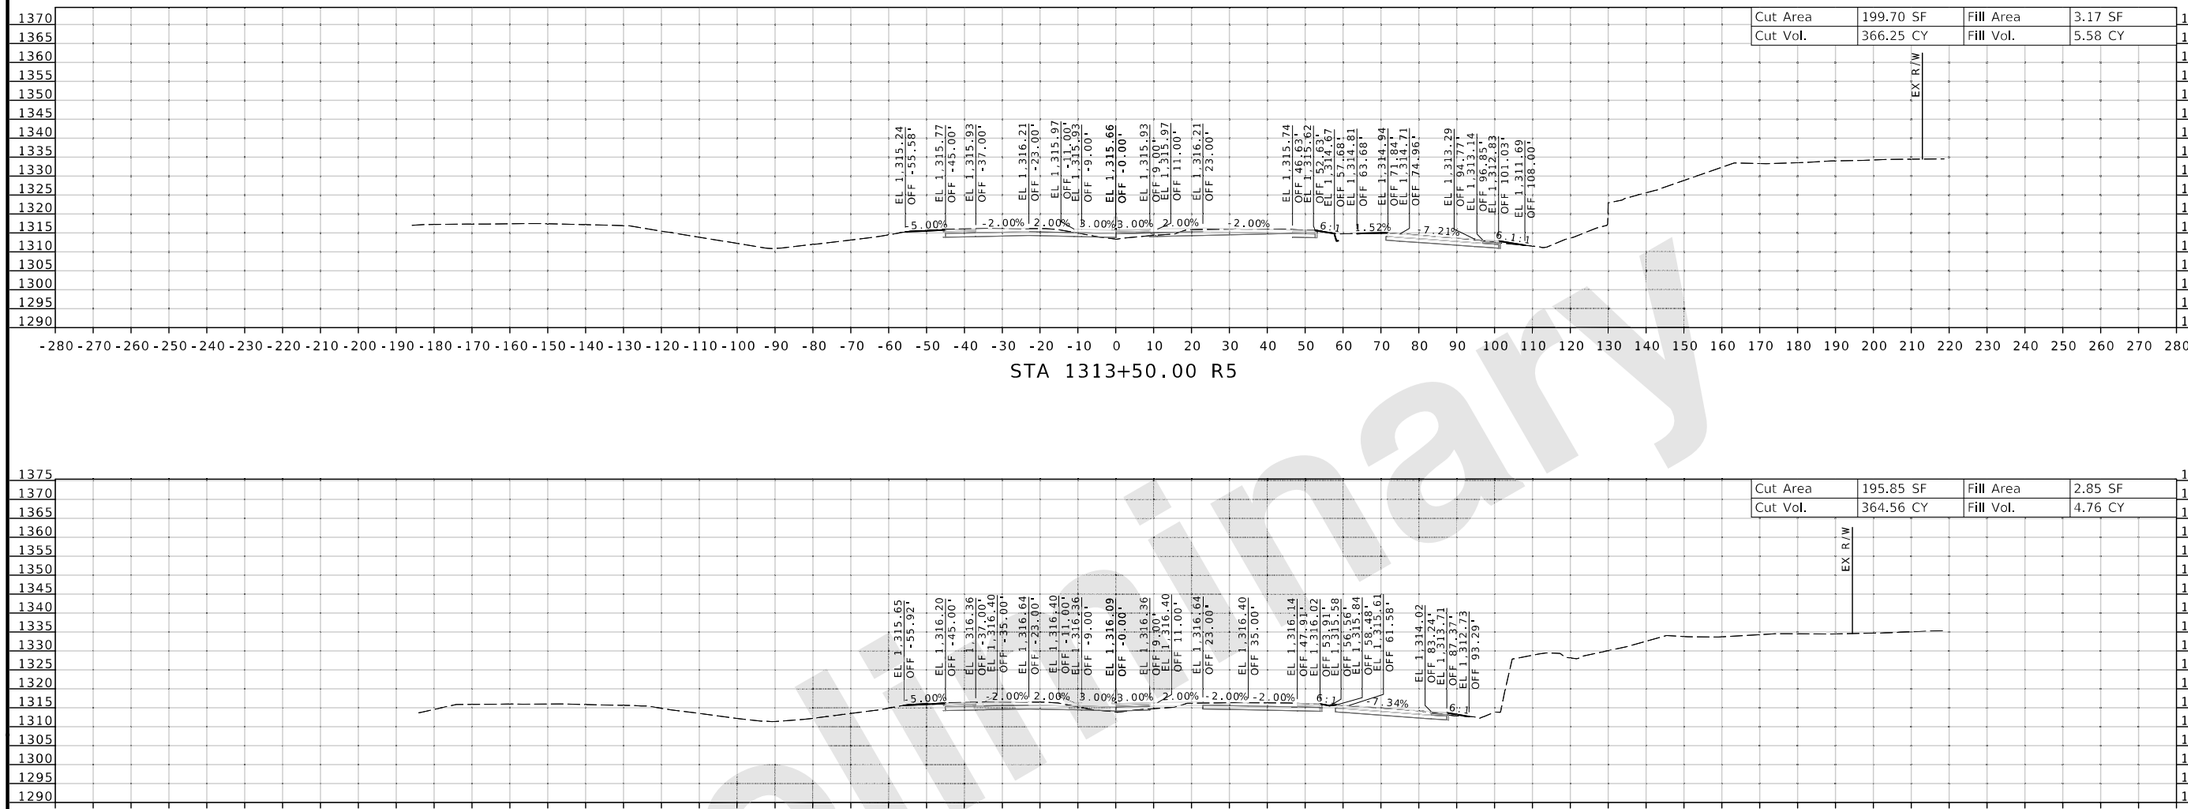

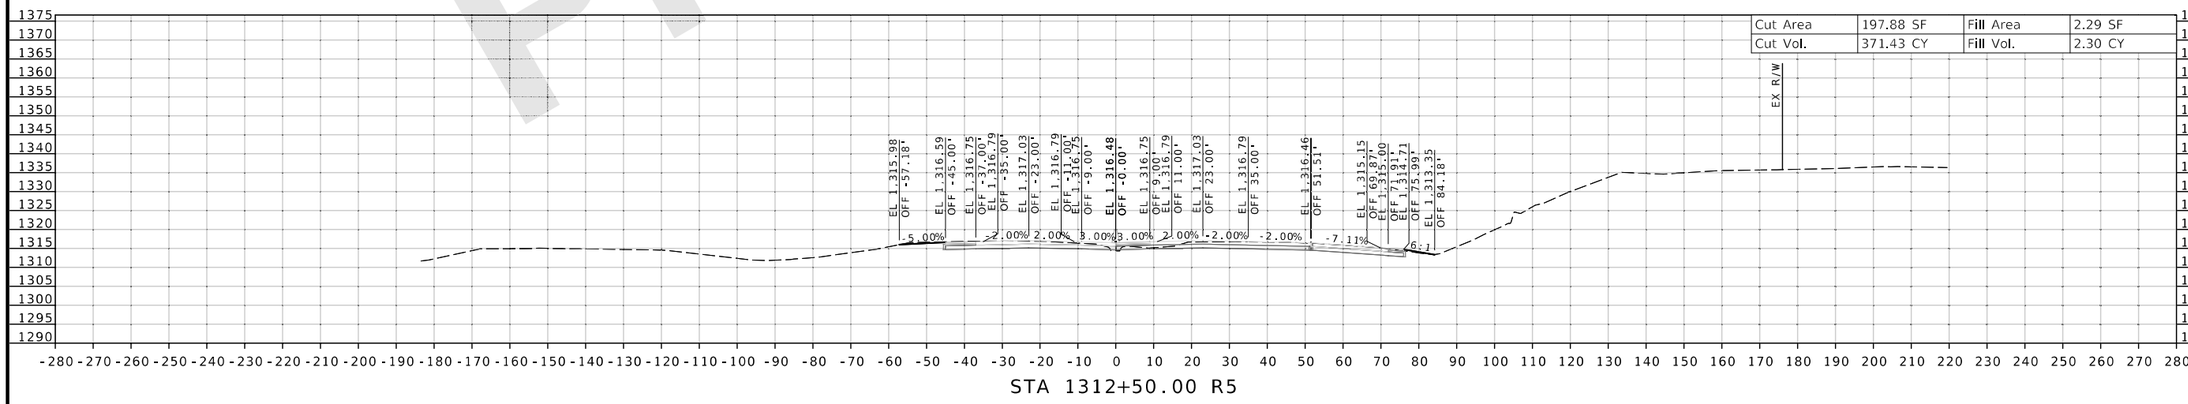

Preliminary

DATE PREPARED 8/20/2024

ROUTE	STATE
I-44	MO
DISTRICT	SHEET NO.
SW	165

COUNTY: GREENE

JOB NO.: JSU0076, J8I3044C, & JST0088B

PROJECT NO.:

BRIDGE NO.:

IF A SEAL IS PRESENT ON THIS SHEET IT HAS BEEN ELECTRONICALLY SEALED AND DATED.

REV.	DATE	DESCRIPTION

MISSOURI HIGHWAYS AND TRANSPORTATION COMMISSION

105 WEST CAPITOL
JEFFERSON CITY, MO 65102
1-888-ASK-MODOT (1-888-275-6636)

CMT
© Copyright CMT, Inc.
CRAWFORD, MURPHY & TILLY, INC.
1631 WEST ELFINDALE STREET
SPRINGFIELD, MO 65807 (417) 869-6009
ENGINEERING CORPORATION - 000631

J8I3044C & JST0088B

CROSS SECTION
165 OF 198

L:\MoDOT\22004246-00_New\424600\Sheets\J8I3044C & JSU0076\401_NEW_J8I3044C_CrossSection_Sheets.dgn 2:32:23 PM 8/20/2024

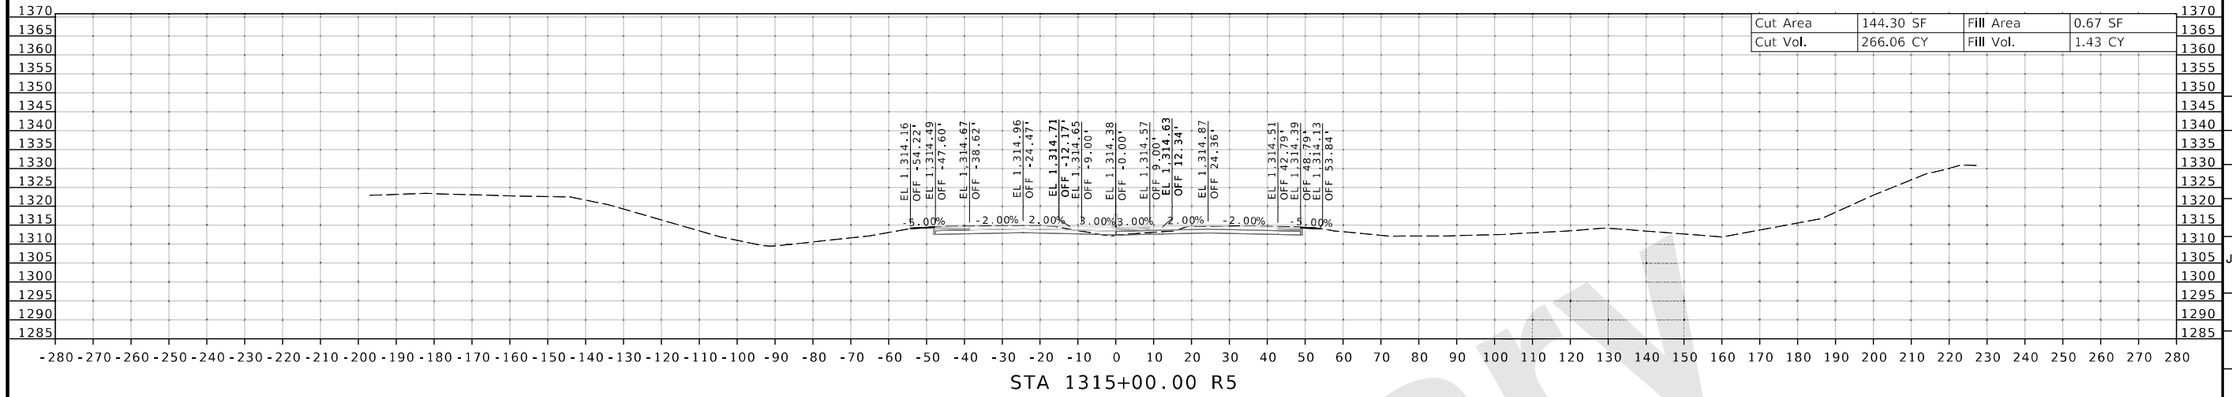

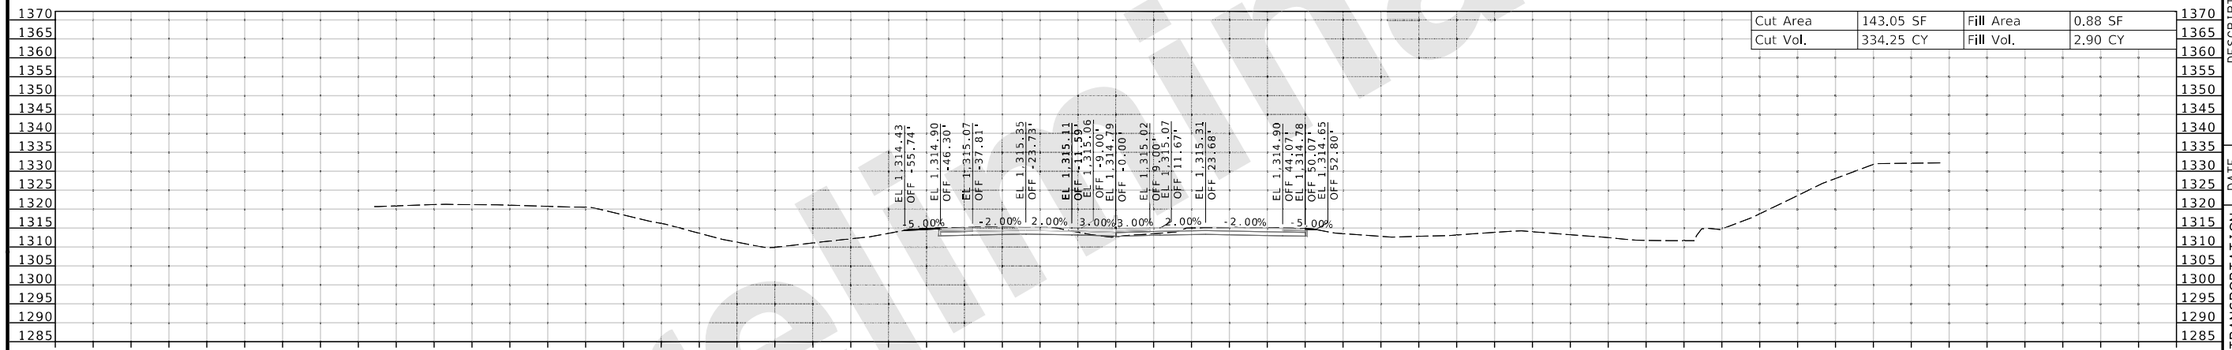

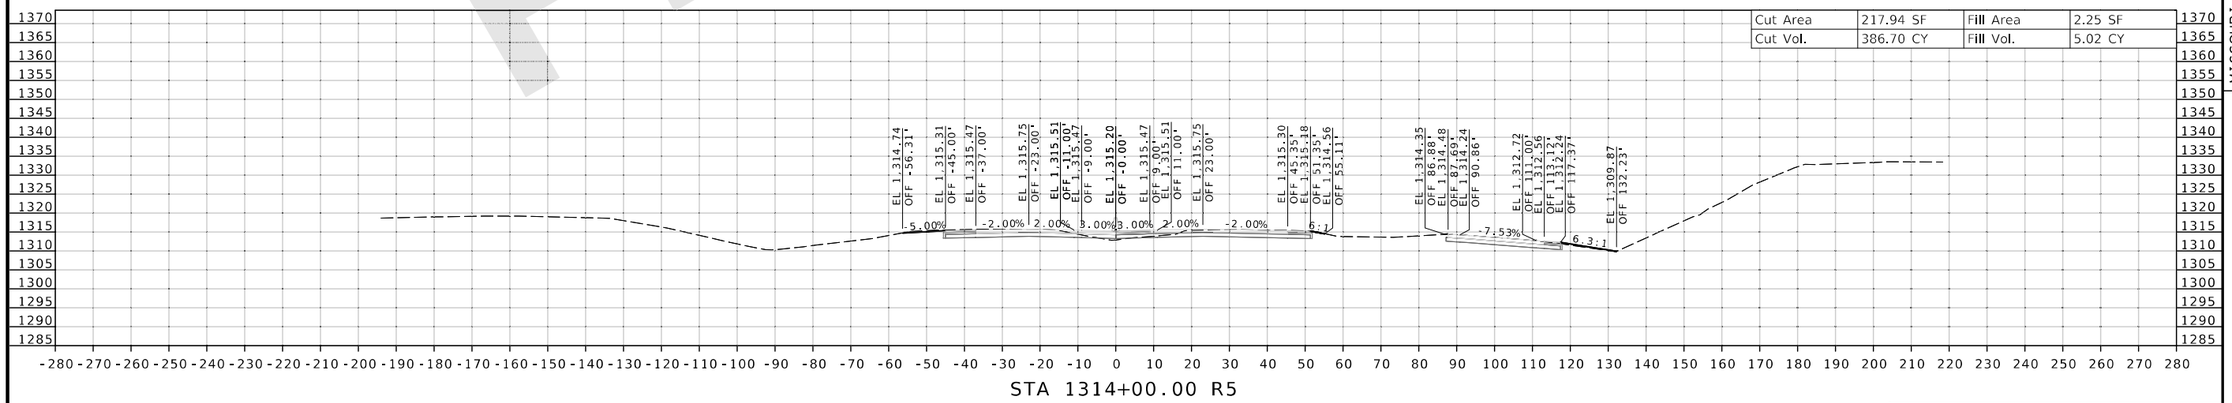

Preliminary

DATE PREPARED
8/20/2024

ROUTE	STATE
I-44	MO
DISTRICT	SHEET NO.
SW	166

COUNTY
GREENE

JOB NO.
JSU0076, J8I3044C, & JST0088B

PROJECT NO.

BRIDGE NO.

IF A SEAL IS PRESENT ON THIS SHEET IT HAS BEEN ELECTRONICALLY SEALED AND DATED.

REV.	DESCRIPTION	DATE

MISSOURI HIGHWAYS AND TRANSPORTATION COMMISSION
105 WEST CAPITOL
JEFFERSON CITY, MO 65102
1-888-ASK-MODOT (1-888-275-6636)

CMT
CRAWFORD, MURPHY & TILLY, INC.
1631 WEST ELFINDALE STREET
SPRINGFIELD, MO 65807 (417) 869-6009
ENGINEERING CORPORATION - 000631
©Copyright CMT, Inc.

J8I3044C & JST0088B

CROSS SECTION
166 OF 198

L:\MoDOT\22004246-00_New\424600\Sheets\J8I3044C & JSU0076\401_NEW_J8I3044C_CrossSection_Sheets.dgn 2:32:24 PM 8/20/2024

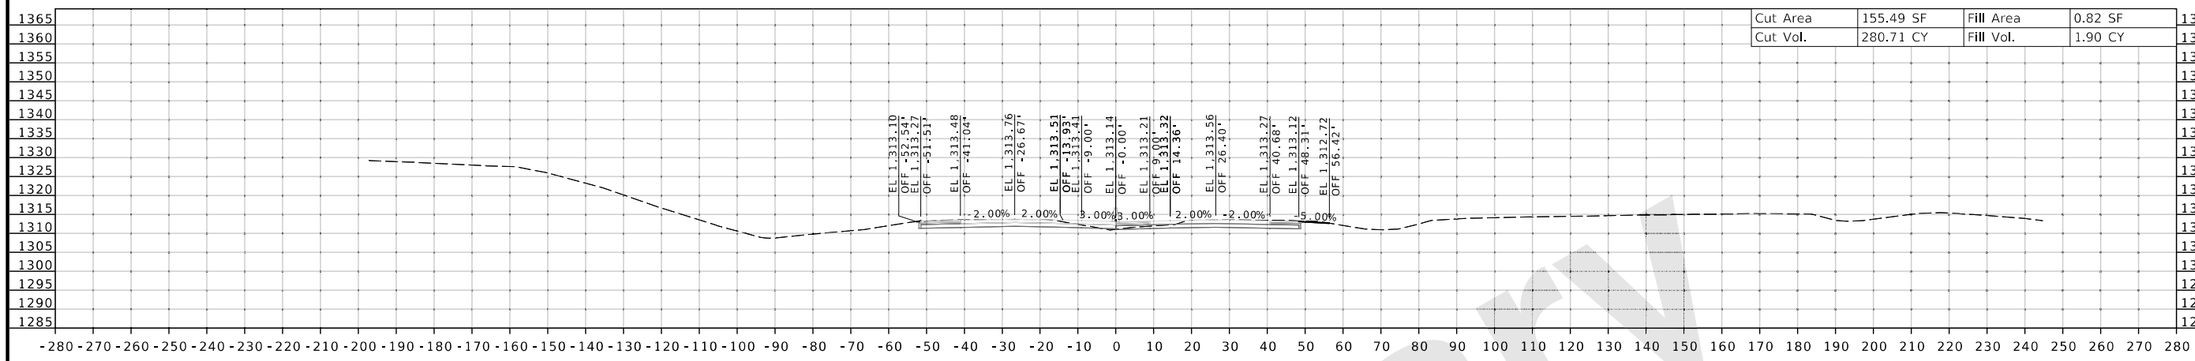

STA 1316+50.00 R5

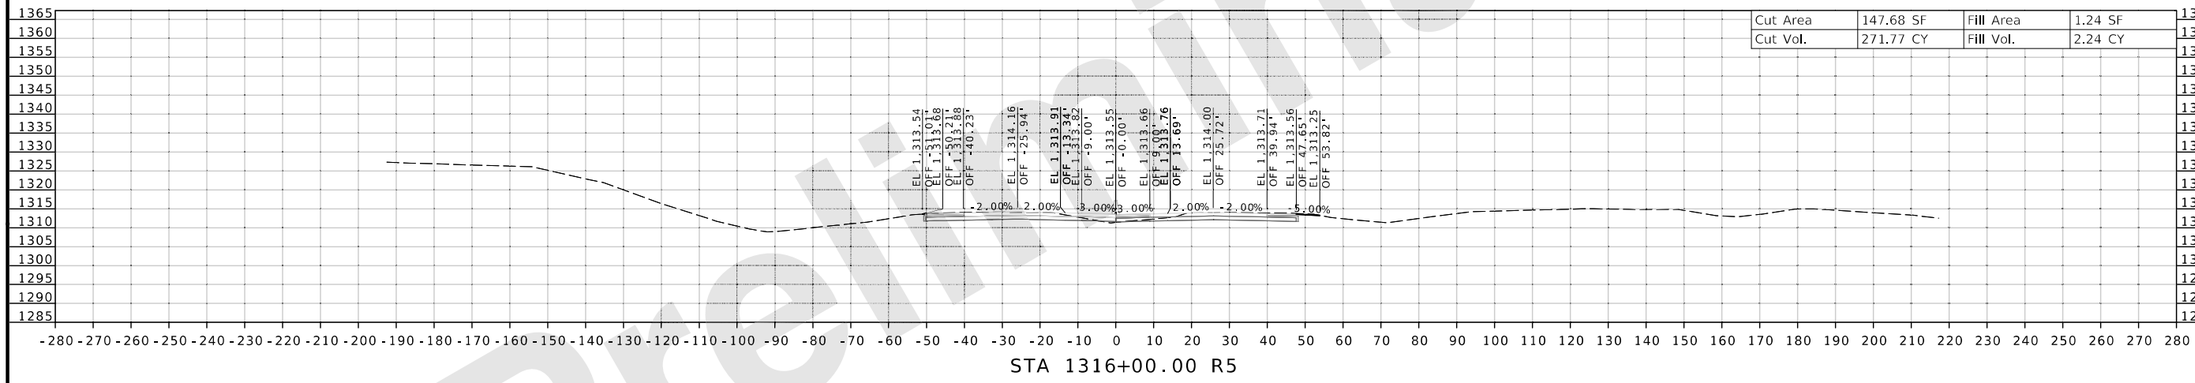

STA 1315+50.00 R5

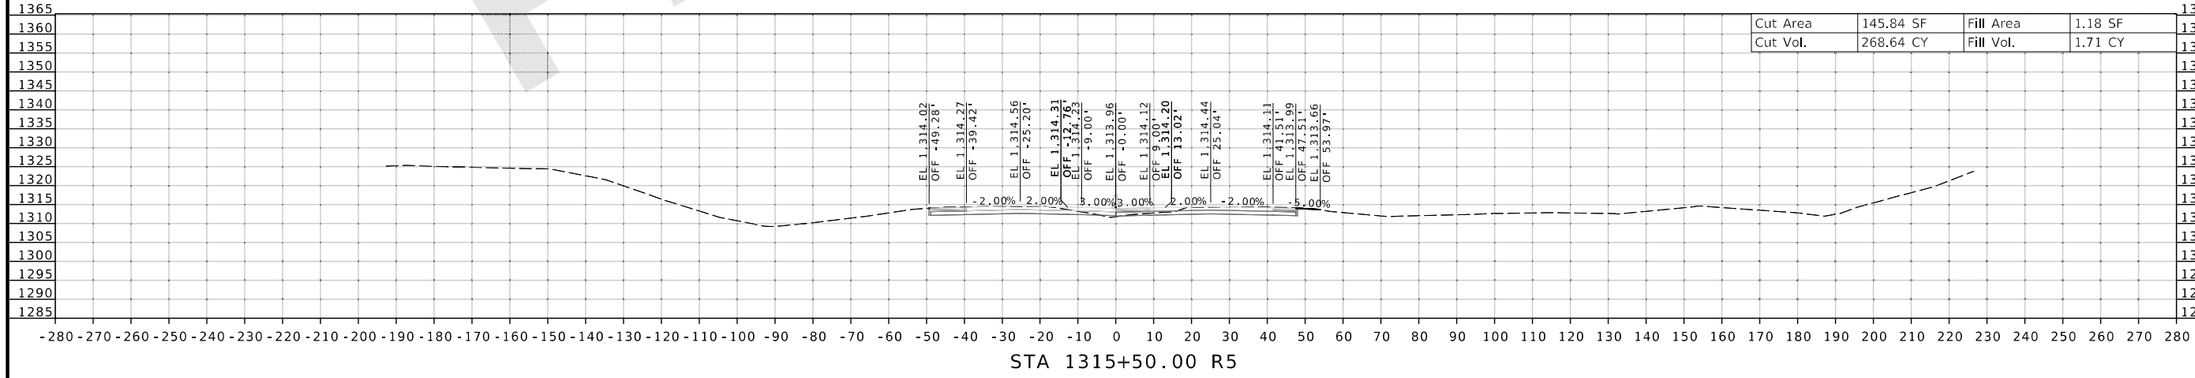

STA 1314+50.00 R5

J8I3044C & JST0088B

CROSS SECTION
167 OF 198

DATE PREPARED
8/20/2024

ROUTE	STATE
I-44	MO
DISTRICT	SHEET NO.
SW	167

COUNTY
GREENE

JOB NO.
JSU0076, J8I3044C, & JST0088B

PROJECT NO.

BRIDGE NO.

DESCRIPTION | DATE | REV.

MISSOURI HIGHWAYS AND TRANSPORTATION COMMISSION

105 WEST CAPITOL
JEFFERSON CITY, MO 65102
1-888-ASK-MODOT (1-888-275-6636)

CMT
CRAWFORD, MURPHY & TILLY, INC.
1631 WEST ELFINDALE STREET
SPRINGFIELD, MO 65807 (417) 869-6009
ENGINEERING CORPORATION - 000631

© Copyright CMT, Inc.

IF A SEAL IS PRESENT ON THIS SHEET IT HAS BEEN ELECTRONICALLY SEALED AND DATED.

Preliminary

L:\MoDOT\22004246-00_New\424600\Sheets\J8I3044C & JSU0076\401_NEW_J8I3044C_CrossSection_Sheets.dgn 2:32:25 PM 8/20/2024

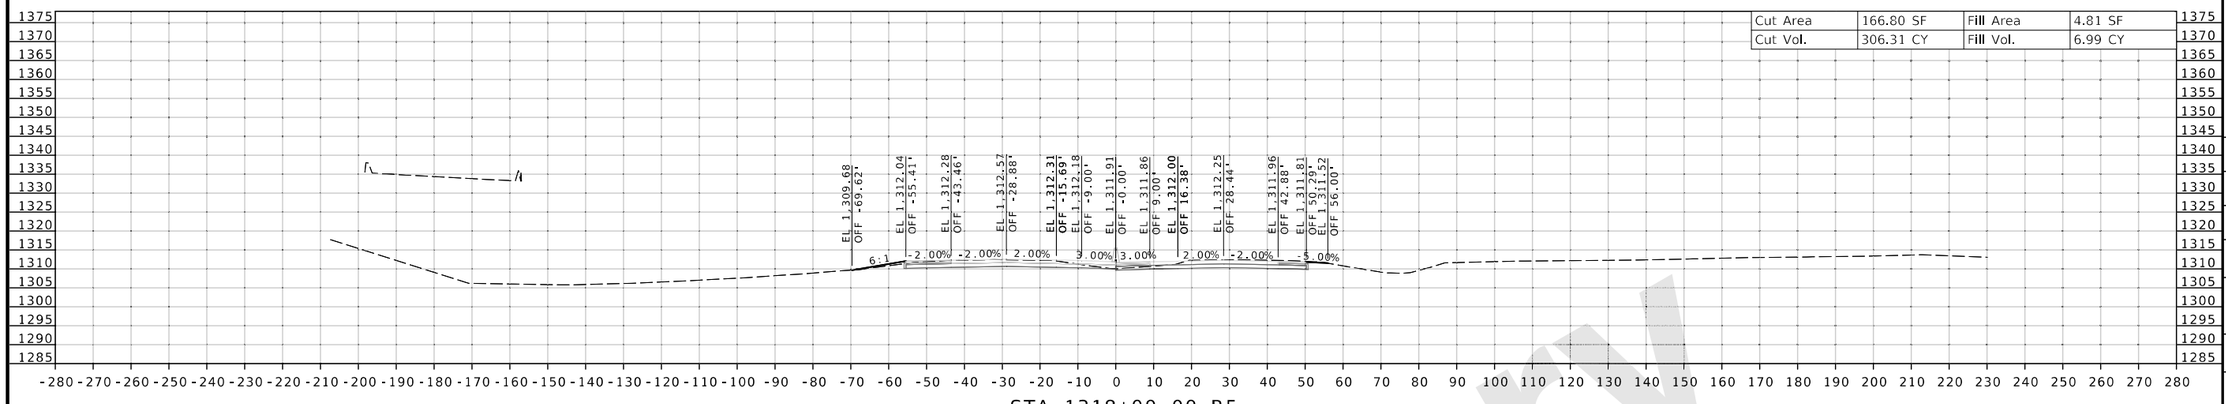

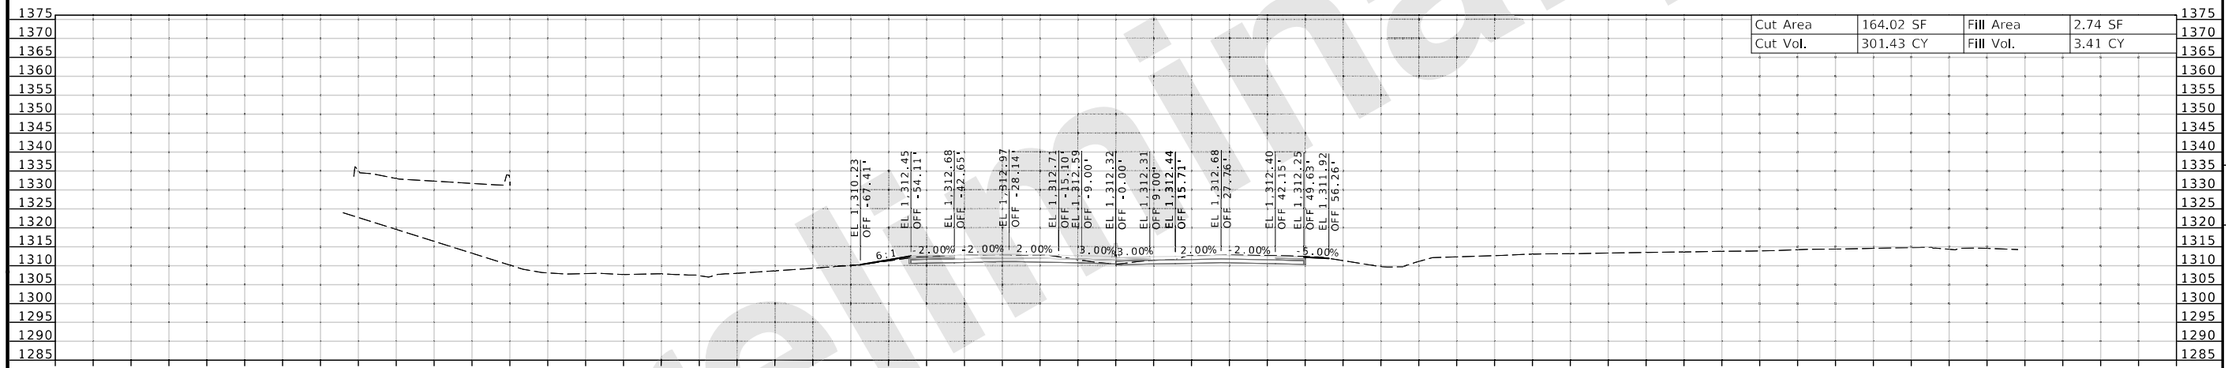

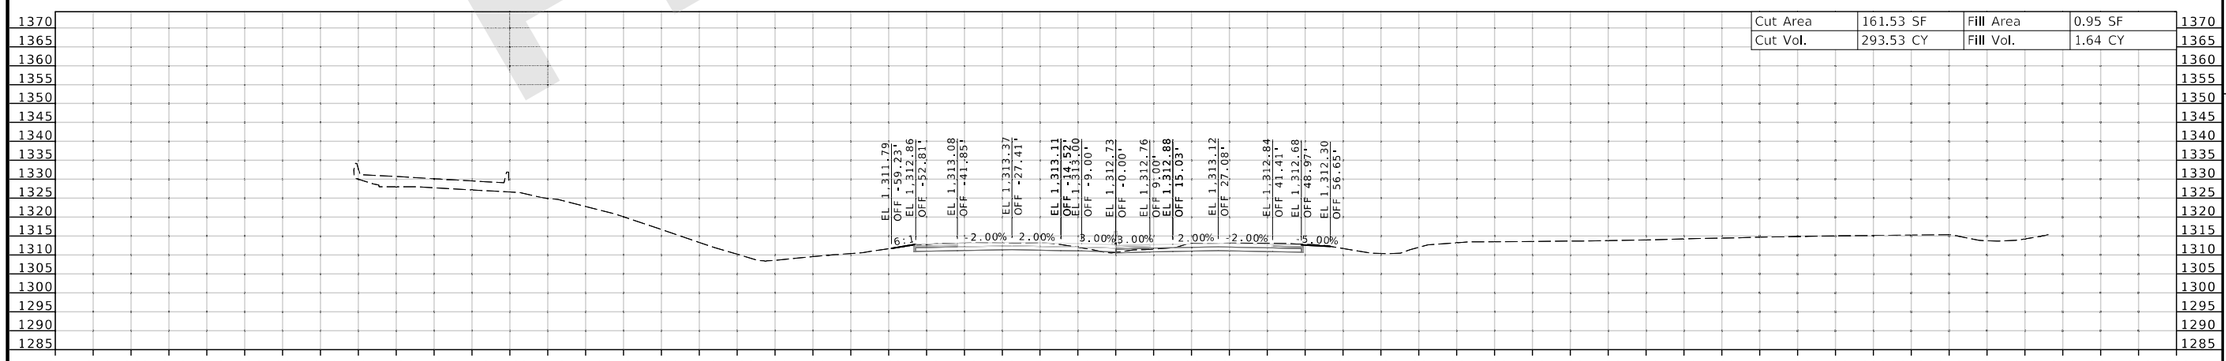

Preliminary

DATE PREPARED 8/20/2024
ROUTE I-44 | STATE MO
DISTRICT SW | SHEET NO. 168
COUNTY GREENE
JOB NO. JSU0076, J8I3044C, & JST0088B
PROJECT NO.
BRIDGE NO.

DESCRIPTION | DATE | REV.

IF A SEAL IS PRESENT ON THIS SHEET IT HAS BEEN ELECTRONICALLY SEALED AND DATED.

MISSOURI HIGHWAYS AND TRANSPORTATION COMMISSION
105 WEST CAPITOL
JEFFERSON CITY, MO 65102
1-888-ASK-MODOT (1-888-275-6636)

CMT
© Copyright CMT, Inc.
CRAWFORD, MURPHY & TILLY, INC.
1631 WEST ELFINDALE STREET
SPRINGFIELD, MO 65807 (417) 869-6009
ENGINEERING CORPORATION - 000631

J8I3044C & JST0088B
CROSS SECTION
168 OF 198

L:\MoDOT\22004246-00_New\424600\Sheets\J8I3044C & JSU0076\401_NEW_J8I3044C_CrossSection_Sheets.dgn 2:32:26 PM 8/20/2024

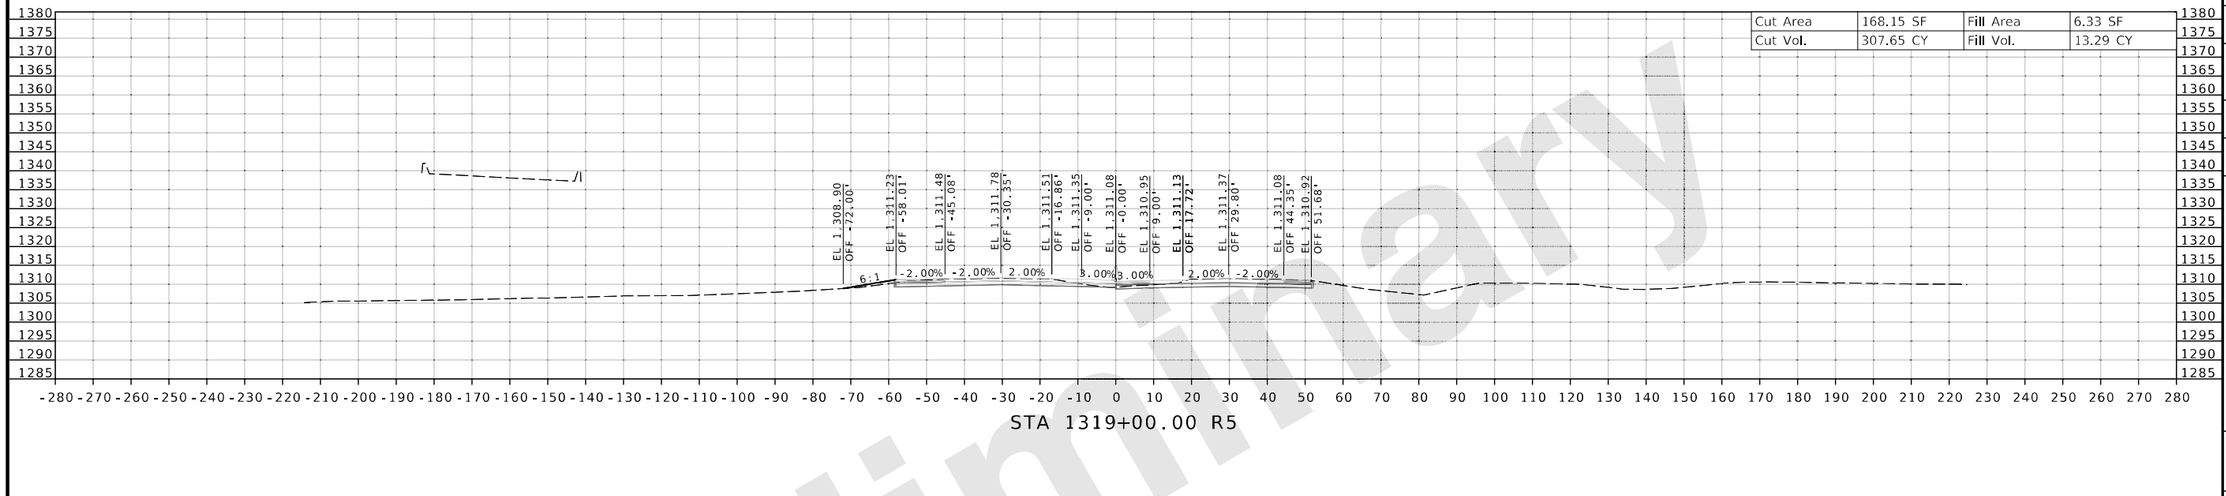

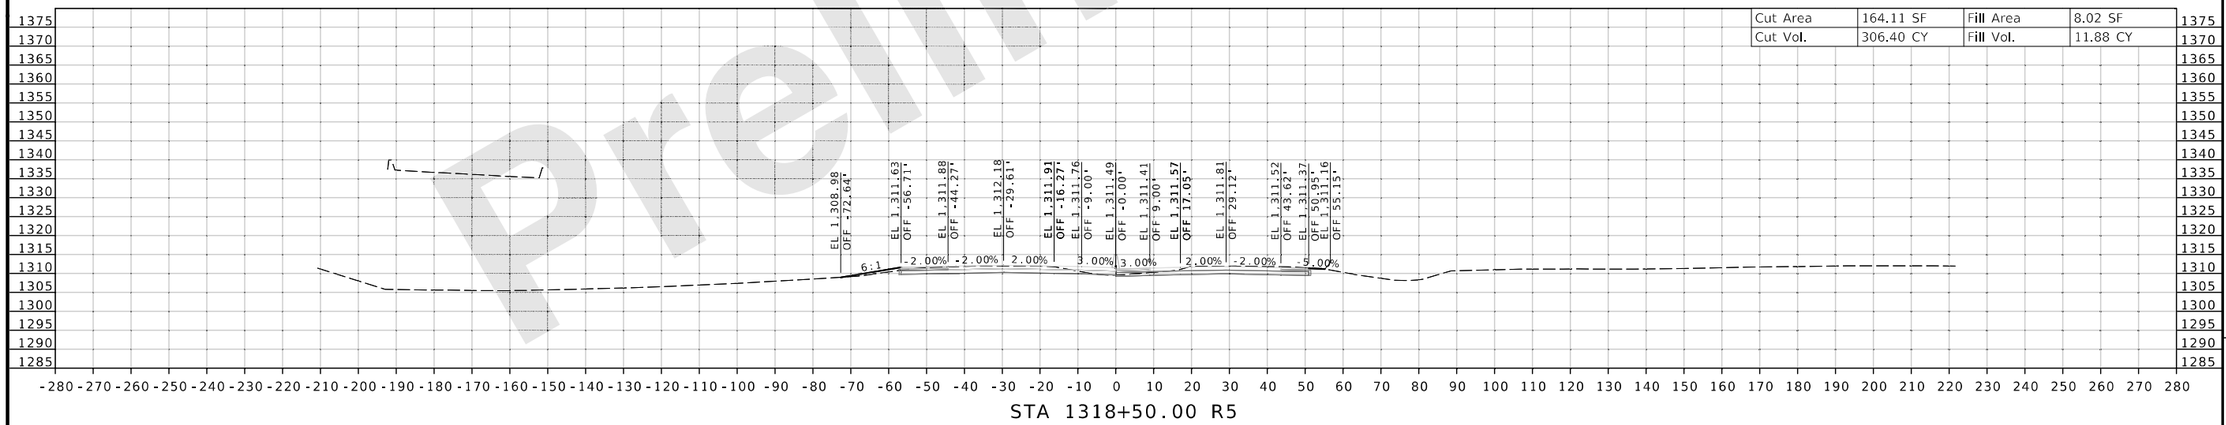

Preliminary

DATE PREPARED
8/20/2024

ROUTE	STATE
I-44	MO
DISTRICT	SHEET NO.
SW	169

COUNTY
GREENE

JOB NO.
JSU0076, J8I3044C, & JST0088B

PROJECT NO.

BRIDGE NO.

IF A SEAL IS PRESENT ON THIS SHEET IT HAS BEEN ELECTRONICALLY SEALED AND DATED.

DESCRIPTION	DATE

MISSOURI HIGHWAYS AND TRANSPORTATION COMMISSION
105 WEST CAPITOL
JEFFERSON CITY, MO 65102
1-888-ASK-MODOT (1-888-275-6636)

CMT
© Copyright CMT, Inc.
CRAWFORD, MURPHY & TILLY, INC.
1631 WEST ELFINDALE STREET
SPRINGFIELD, MO 65807 (417) 869-6009
ENGINEERING CORPORATION - 000631

REV.

J8I3044C & JST0088B

CROSS SECTION
169 OF 198

L:\MoDOT\22004246-00_New\424600\Sheets\J8I3044C & JSU0076\401_NEW_J8I3044C_CrossSection_Sheets.dgn 2:32:27 PM 8/20/2024

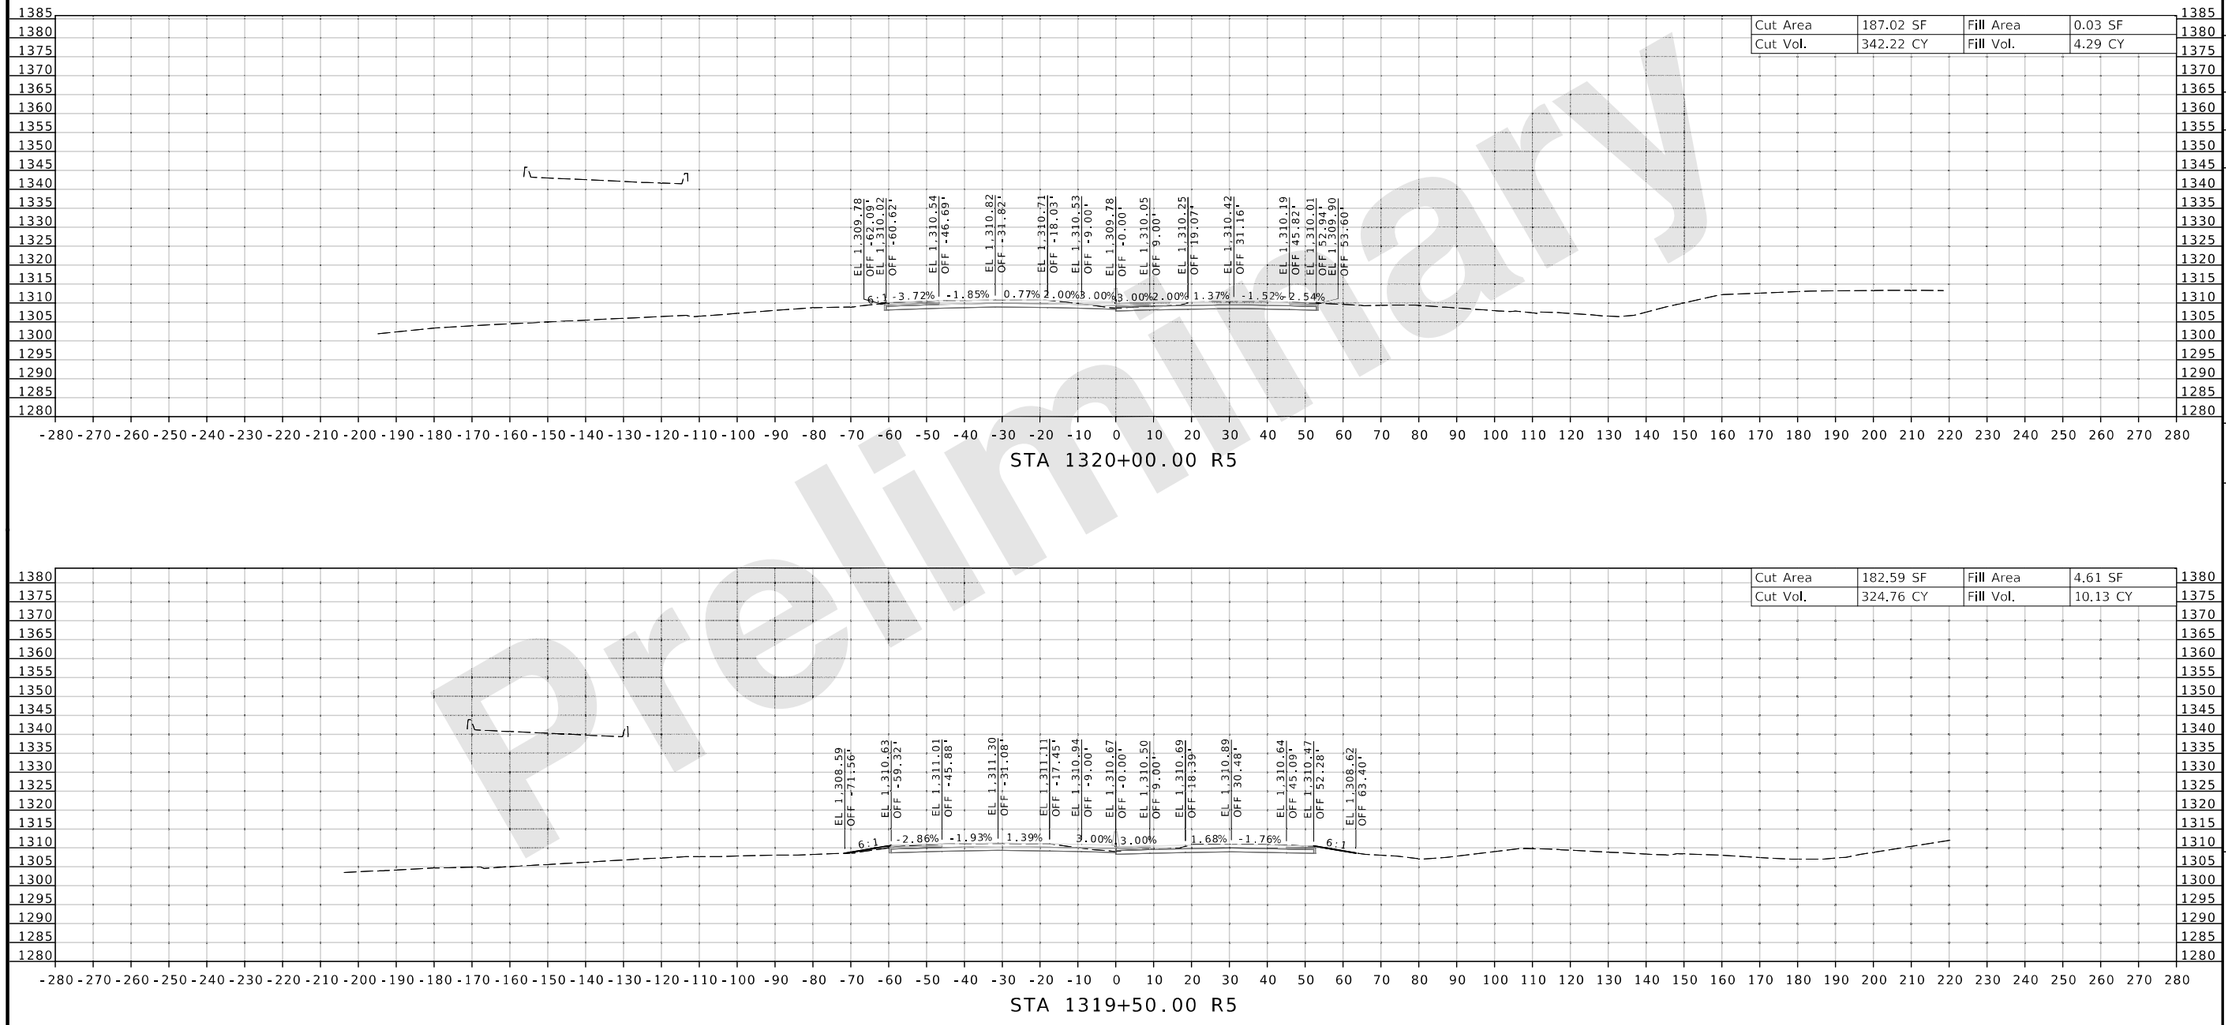

Preliminary

DATE PREPARED
8/20/2024

ROUTE	STATE
I-44	MO
DISTRICT	SHEET NO.
SW	170

COUNTY
GREENE

JOB NO.
JSU0076, J8I3044C, & JST0088B

PROJECT NO.

BRIDGE NO.

IF A SEAL IS PRESENT ON THIS SHEET IT HAS BEEN ELECTRONICALLY SEALED AND DATED.

DESCRIPTION	DATE

MISSOURI HIGHWAYS AND TRANSPORTATION COMMISSION
105 WEST CAPITOL
JEFFERSON CITY, MO 65102
1-888-ASK-MODOT (1-888-275-6636)

CMT
© Copyright CMT, Inc.
CRAWFORD, MURPHY & TILLY, INC.
1631 WEST ELFINDALE STREET
SPRINGFIELD, MO 65807 (417) 869-6009
ENGINEERING CORPORATION - 000631

J8I3044C & JST0088B

CROSS SECTION
170 OF 198

REV.

DISCLAIMER
THE PROFESSIONAL WHOSE SIGNATURE AND PERSONAL SEAL APPEAR HEREON ASSUMES RESPONSIBILITY ONLY FOR WHAT APPEARS ON THIS PAGE, AND DISCLAIMS (PURSUANT TO SECTION 327.411 RSMO) SPECIFICATION, ESTIMATES, REPORTS, OR OTHER DOCUMENTS OR INSTRUMENTS NOT SEALED BY THE UNDERSIGNED PROFESSIONAL RELATING TO OR INTENDED TO BE USED FOR ANY PART OR PARTS OF THE PROJECT TO WHICH THIS PAGE REFERS.

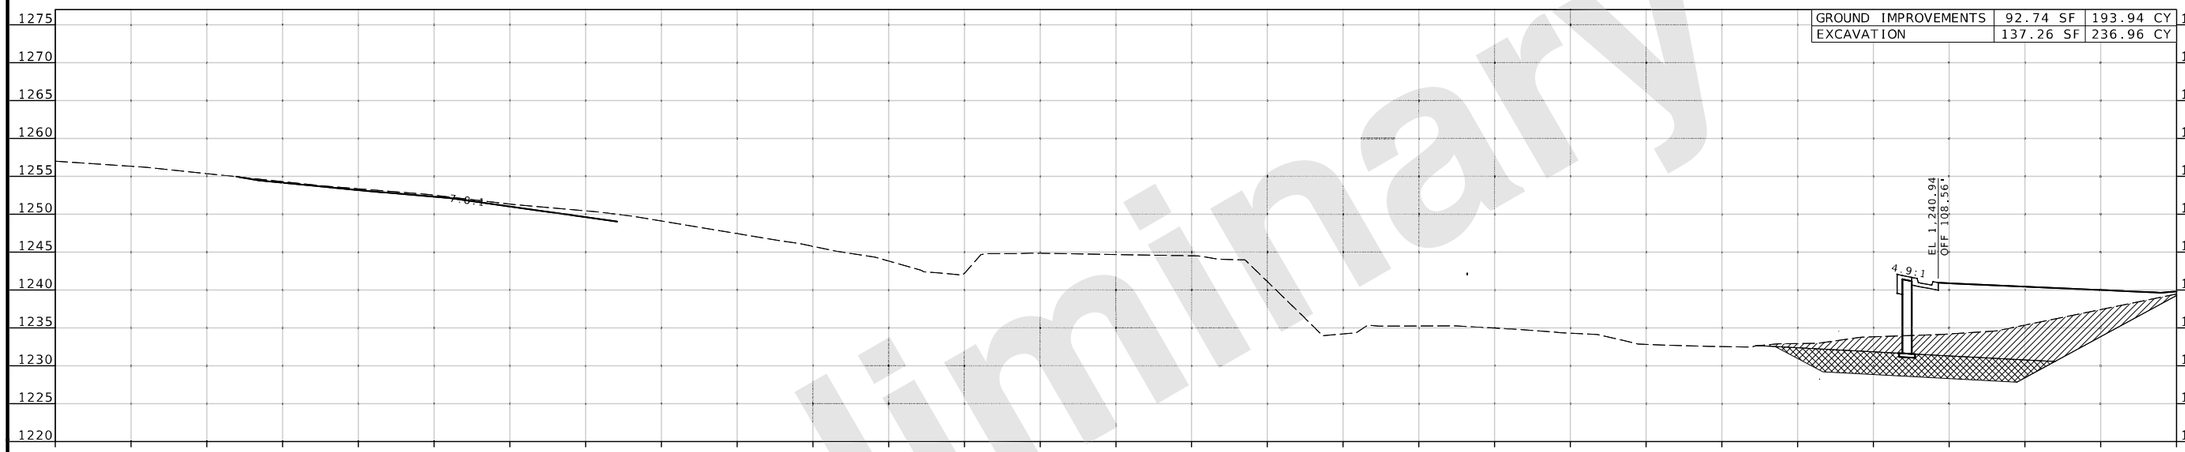

STA 4+00.00

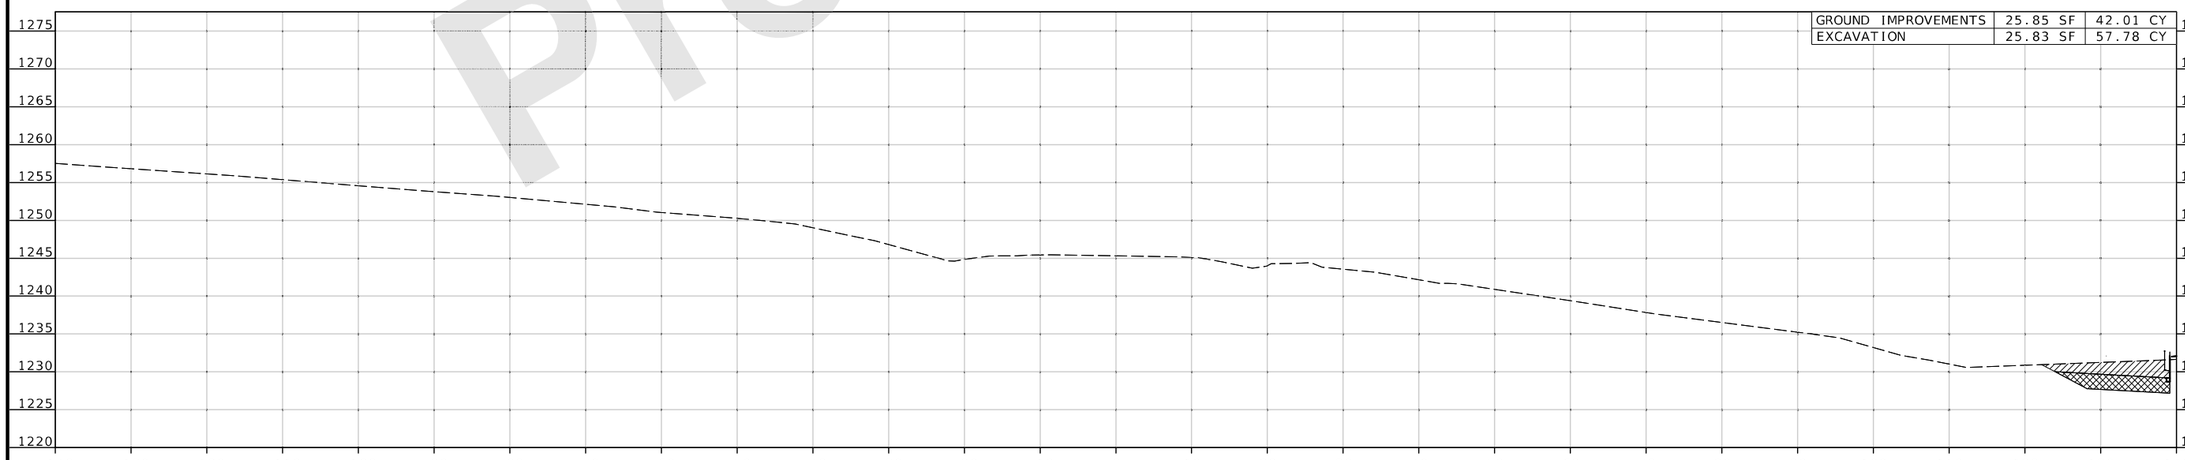

STA 3+80.87

BROADWAY AVE

CROSS SECTION
171 OF 198

DATE PREPARED
8/20/2024

ROUTE	STATE
I-44	MO
DISTRICT	SHEET NO.
SW	171

COUNTY
GREENE

JOB NO.
JSU0076, J8I3044C, & JST0088B

PROJECT NO.

BRIDGE NO.

DESCRIPTION	DATE

IF A SEAL IS PRESENT ON THIS SHEET IT HAS BEEN ELECTRONICALLY SEALED AND DATED.

MISSOURI HIGHWAYS AND TRANSPORTATION COMMISSION
105 WEST CAPITOL
JEFFERSON CITY, MO 65102
1-888-ASK-MODOT (1-888-275-6636)

CRAWFORD, MURPHY & TILLY, INC.
1631 WEST ELFINDALE STREET
SPRINGFIELD, MO 65807 (417) 869-6009
ENGINEERING CORPORATION - 000631
© Copyright CMT, Inc.

REV.

Preliminary

L:\MoDOT\22004246-00_New\424600\Sheets\J8I3044C & JSU0076\402_JSU0076_CityStreets_CrossSection_Sheets.dgn 9:07:39 AM 8/20/2024

DISCLAIMER
THE PROFESSIONAL WHOSE SIGNATURE AND PERSONAL SEAL APPEAR HEREON ASSUMES RESPONSIBILITY ONLY FOR WHAT APPEARS ON THIS PAGE, AND DISCLAIMS (PURSUANT TO SECTION 327.411 RSMO) SPECIFICATION, ESTIMATES, REPORTS, OR OTHER DOCUMENTS OR INSTRUMENTS NOT SEALED BY THE UNDERSIGNED PROFESSIONAL RELATING TO OR INTENDED TO BE USED FOR ANY PART OR PARTS OF THE PROJECT TO WHICH THIS PAGE REFERS.

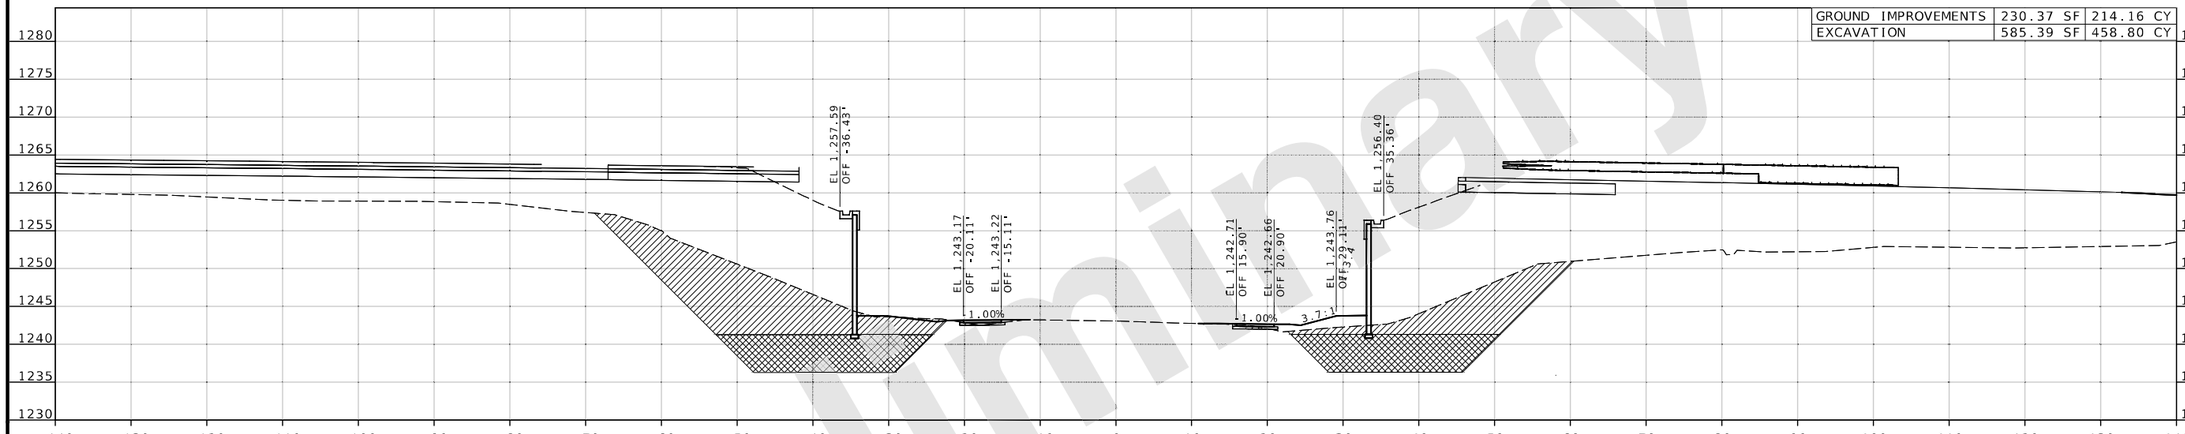

STA 4+50.00

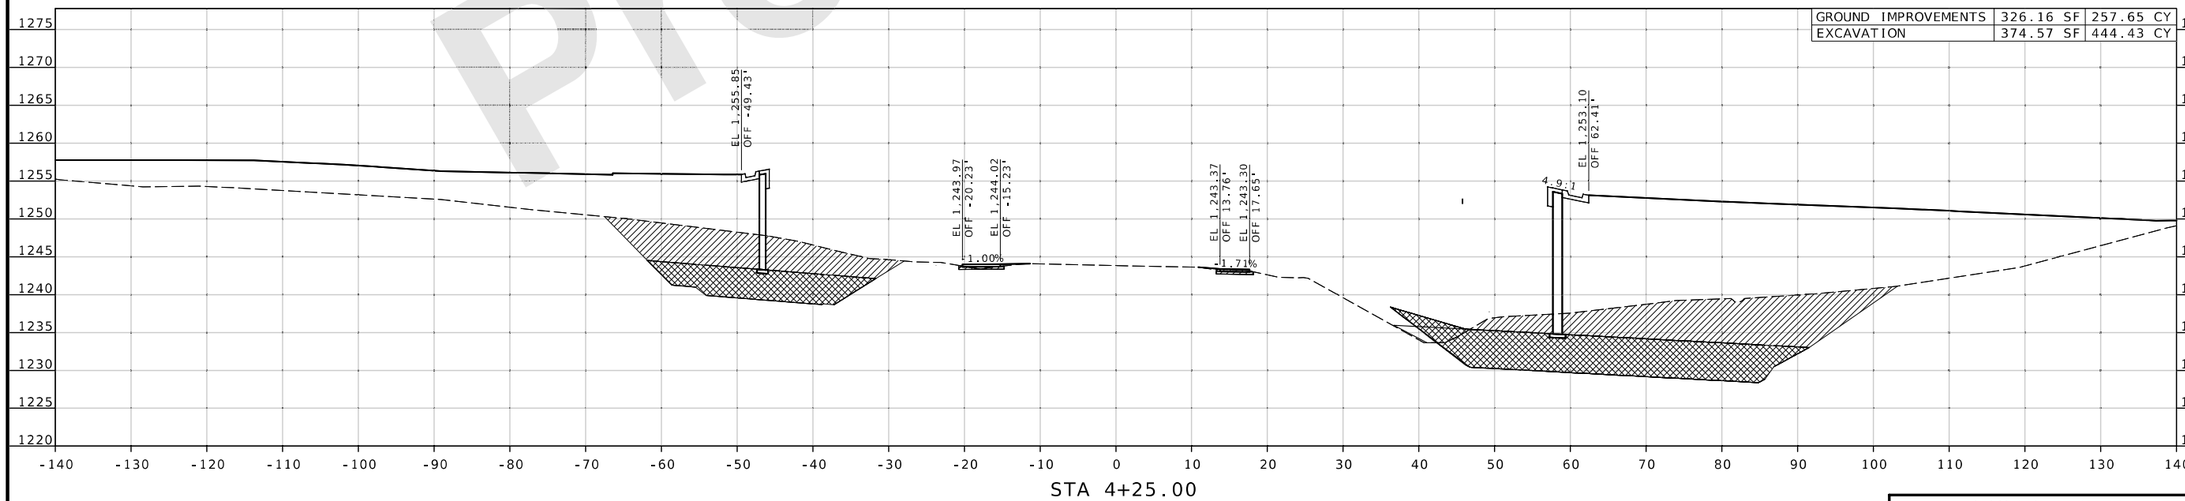

STA 4+25.00

Preliminary

DATE PREPARED
8/20/2024

ROUTE	STATE
I-44	MO
DISTRICT	SHEET NO.
SW	172

COUNTY
GREENE

JOB NO.
JSU0076, J8I3044C, & JST0088B

PROJECT NO.

BRIDGE NO.

DESCRIPTION	DATE

IF A SEAL IS PRESENT ON THIS SHEET IT HAS BEEN ELECTRONICALLY SEALED AND DATED.

MISSOURI HIGHWAYS AND TRANSPORTATION COMMISSION

105 WEST CAPITOL
JEFFERSON CITY, MO 65102
1-888-ASK-MODOT (1-888-275-6636)

CMT
© Copyright CMT, Inc.
CRAWFORD, MURPHY & TILLY, INC.
1631 WEST ELFINDALE STREET
SPRINGFIELD, MO 65807 (417) 869-6009
ENGINEERING CORPORATION - 000631

REV.

BROADWAY AVE

CROSS SECTION
172 OF 198

L:\MoDOT\22004246-00_New\424600\Sheets\J8I3044C & JSU0076\402_JSU0076_CityStreets_CrossSection_Sheets.dgn 9:07:43 AM 8/20/2024

DISCLAIMER
THE PROFESSIONAL WHOSE SIGNATURE AND PERSONAL SEAL APPEAR HEREON ASSUMES RESPONSIBILITY ONLY FOR WHAT APPEARS ON THIS PAGE, AND DISCLAIMS (PURSUANT TO SECTION 327.411 RSMO) SPECIFICATION, ESTIMATES, REPORTS, OR OTHER DOCUMENTS OR INSTRUMENTS NOT SEALED BY THE UNDERSIGNED PROFESSIONAL RELATING TO OR INTENDED TO BE USED FOR ANY PART OR PARTS OF THE PROJECT TO WHICH THIS PAGE REFERS.

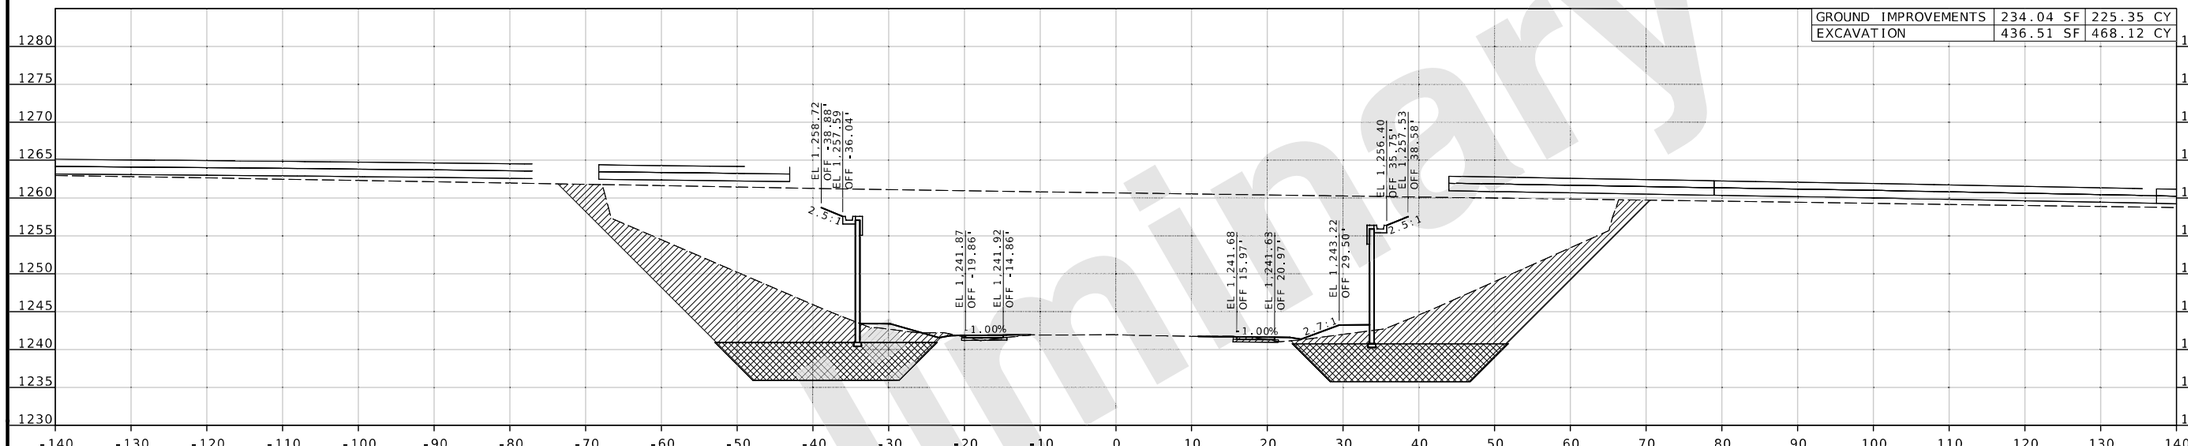

STA 5+00.00

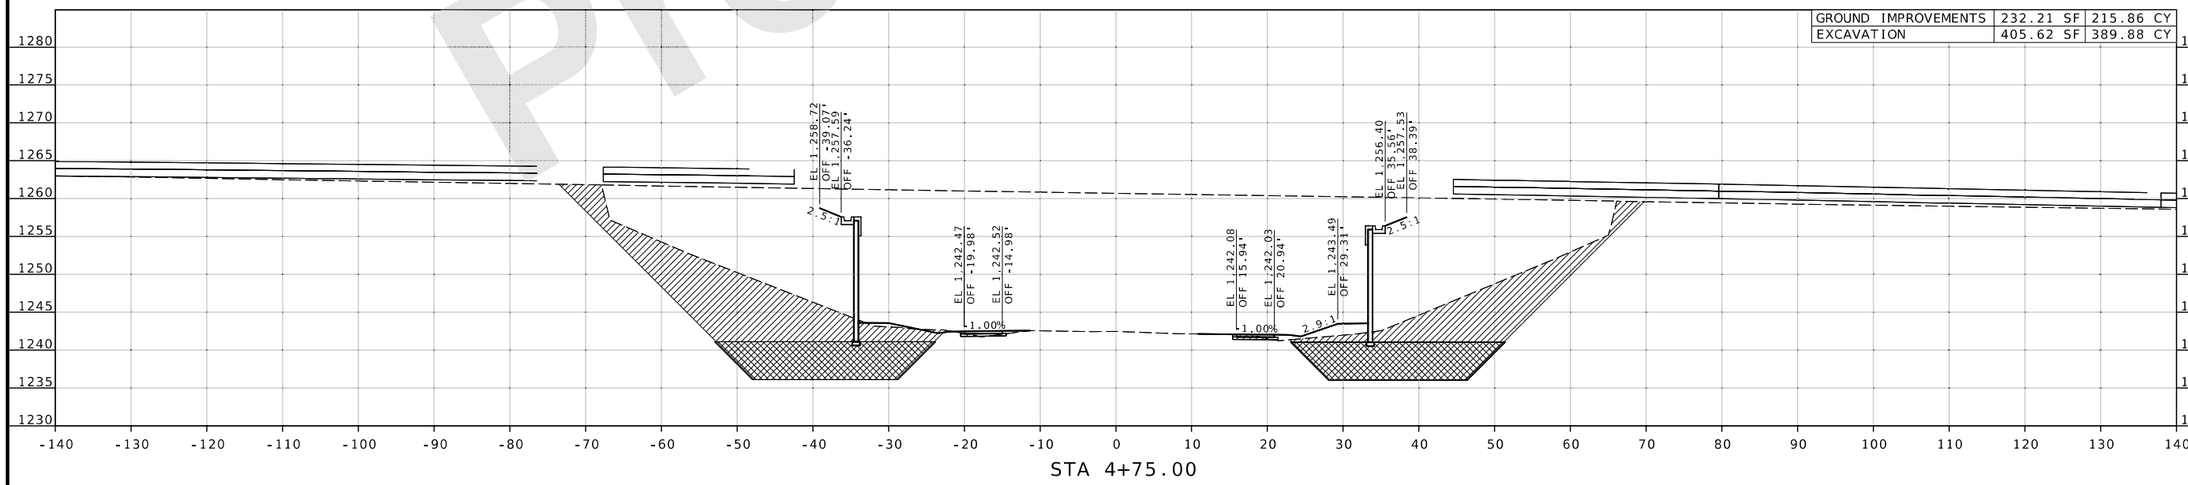

STA 4+75.00

Preliminary

DATE PREPARED
8/20/2024

ROUTE	STATE
I-44	MO
DISTRICT	SHEET NO.
SW	173

COUNTY
GREENE

JOB NO.
JSU0076, J8I3044C, & JST0088B

PROJECT NO.

BRIDGE NO.

DESCRIPTION	DATE

IF A SEAL IS PRESENT ON THIS SHEET IT HAS BEEN ELECTRONICALLY SEALED AND DATED.

MISSOURI HIGHWAYS AND TRANSPORTATION COMMISSION
105 WEST CAPITOL
JEFFERSON CITY, MO 65102
1-888-ASK-MODOT (1-888-275-6636)

CMT
©Copyright CMT, Inc.
CRAWFORD, MURPHY & TILLY, INC.
1631 WEST ELFINDALE STREET
SPRINGFIELD, MO 65807 (417) 869-6009
ENGINEERING CORPORATION - 000631

REV.

BROADWAY AVE
CROSS SECTION
173 OF 198

L:\MoDOT\22004246-00_New\424600\Sheets\J8I3044C & JSU0076\402_JSU0076_CityStreets_CrossSection_Sheets.dgn 9:07:46 AM 8/20/2024

DISCLAIMER
THE PROFESSIONAL WHOSE SIGNATURE AND PERSONAL SEAL APPEAR HEREON ASSUMES RESPONSIBILITY ONLY FOR WHAT APPEARS ON THIS PAGE, AND DISCLAIMS (PURSUANT TO SECTION 327.411 RSMO) SPECIFICATION, ESTIMATES, REPORTS, OR OTHER DOCUMENTS OR INSTRUMENTS NOT SEALED BY THE UNDERSIGNED PROFESSIONAL RELATING TO OR INTENDED TO BE USED FOR ANY PART OR PARTS OF THE PROJECT TO WHICH THIS PAGE REFERS.

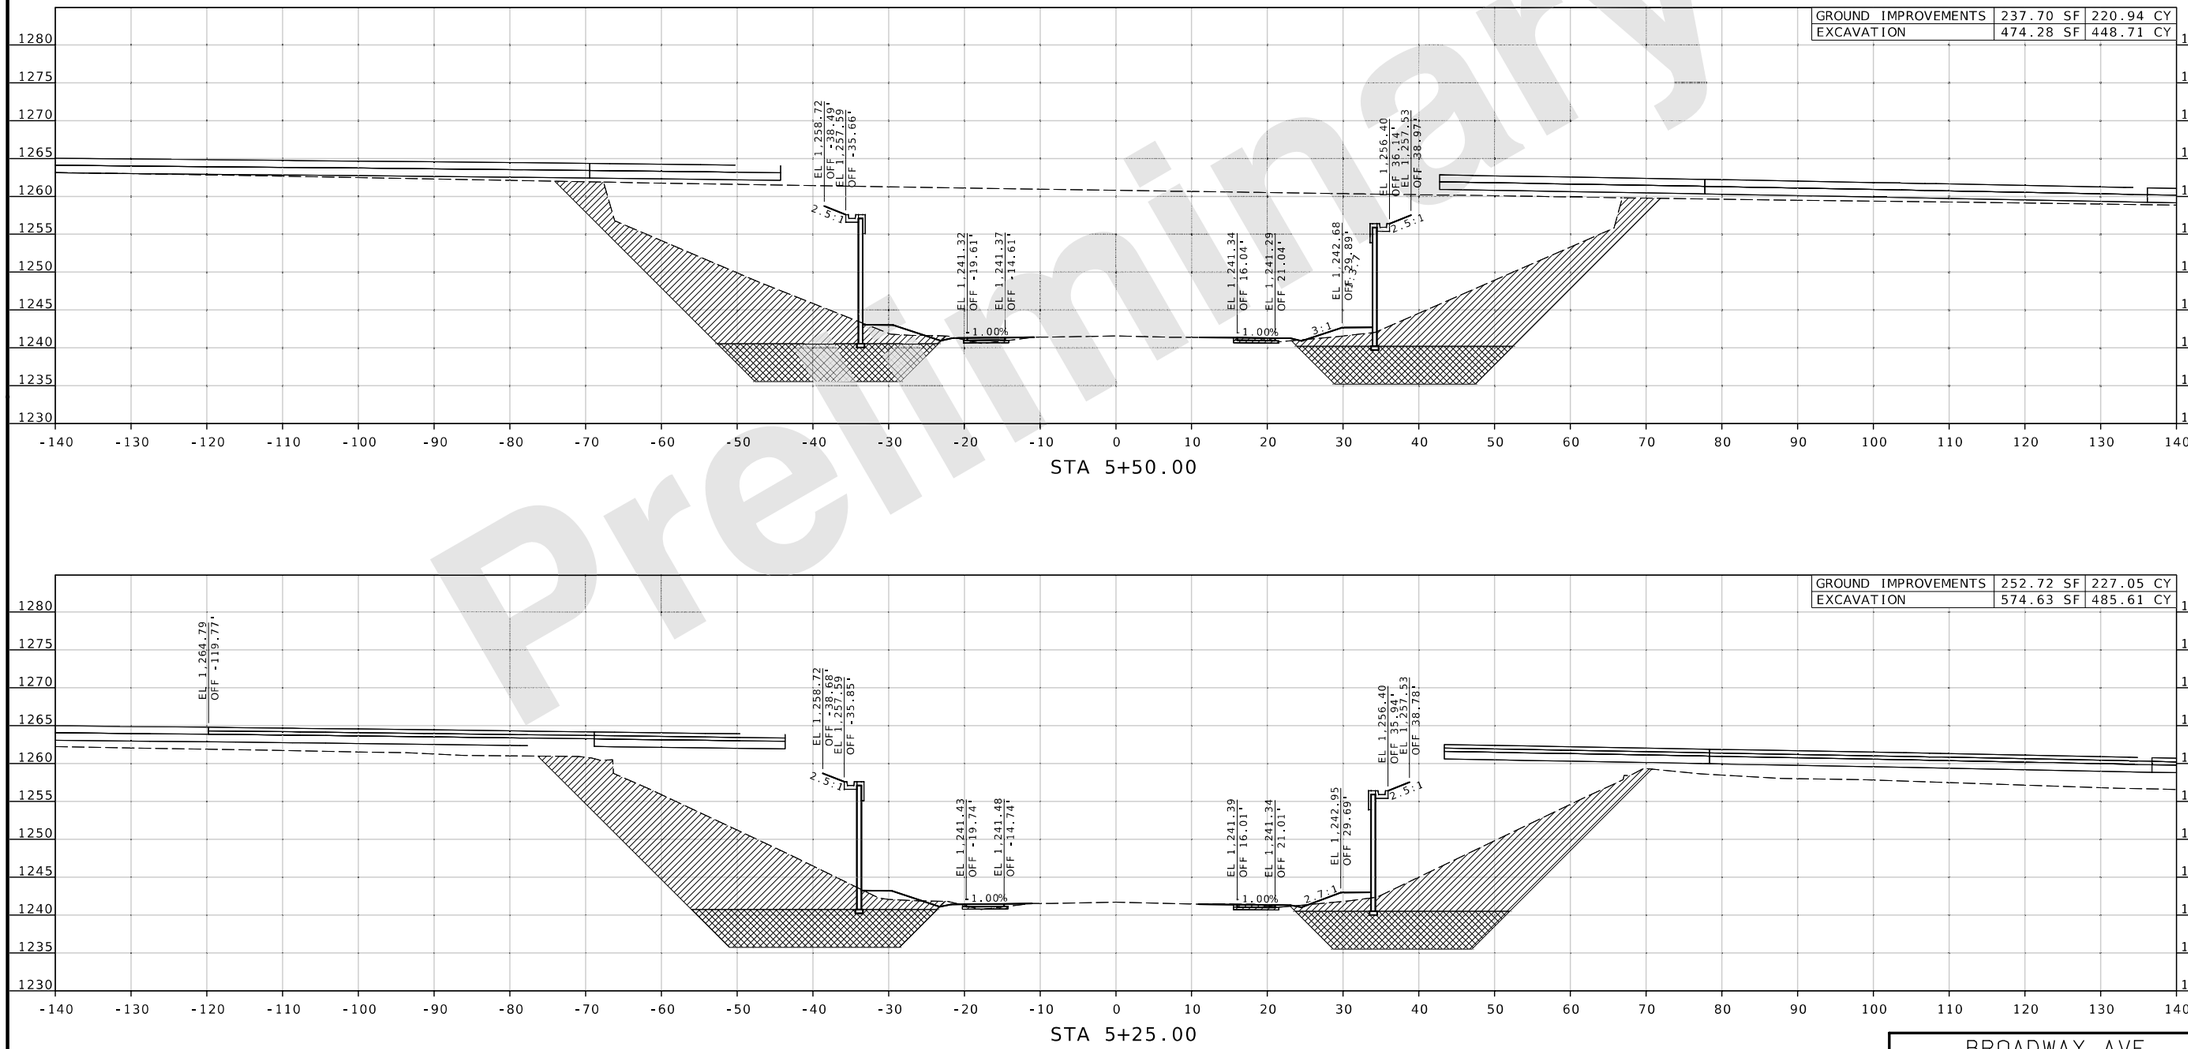

DATE PREPARED
8/20/2024

ROUTE	STATE
I-44	MO
DISTRICT	SHEET NO.
SW	174

COUNTY
GREENE

JOB NO.
JSU0076, J8I3044C, & JST0088B

PROJECT NO.

BRIDGE NO.

REV.	DESCRIPTION	DATE

IF A SEAL IS PRESENT ON THIS SHEET IT HAS BEEN ELECTRONICALLY SEALED AND DATED.

MISSOURI HIGHWAYS AND TRANSPORTATION COMMISSION
105 WEST CAPITOL
JEFFERSON CITY, MO 65102
1-888-ASK-MODOT (1-888-275-6636)

CMT
© Copyright CMT, Inc.
CRAWFORD, MURPHY & TILLY, INC.
1631 WEST ELFINDALE STREET
SPRINGFIELD, MO 65807 (417) 869-6009
ENGINEERING CORPORATION - 000631

BROADWAY AVE
CROSS SECTION
174 OF 198

Preliminary

L:\MoDOT\22004246-00_New\424600\Sheets\J8I3044C & JSU0076\402_JSU0076_CityStreets_CrossSection_Sheets.dgn 9:07:49 AM 8/20/2024

DISCLAIMER
THE PROFESSIONAL WHOSE SIGNATURE AND PERSONAL SEAL APPEAR HEREON ASSUMES RESPONSIBILITY ONLY FOR WHAT APPEARS ON THIS PAGE, AND DISCLAIMS (PURSUANT TO SECTION 327.411 RSMO) SPECIFICATION, ESTIMATES, REPORTS, OR OTHER DOCUMENTS OR INSTRUMENTS NOT SEALED BY THE UNDERSIGNED PROFESSIONAL RELATING TO OR INTENDED TO BE USED FOR ANY PART OR PARTS OF THE PROJECT TO WHICH THIS PAGE REFERS.

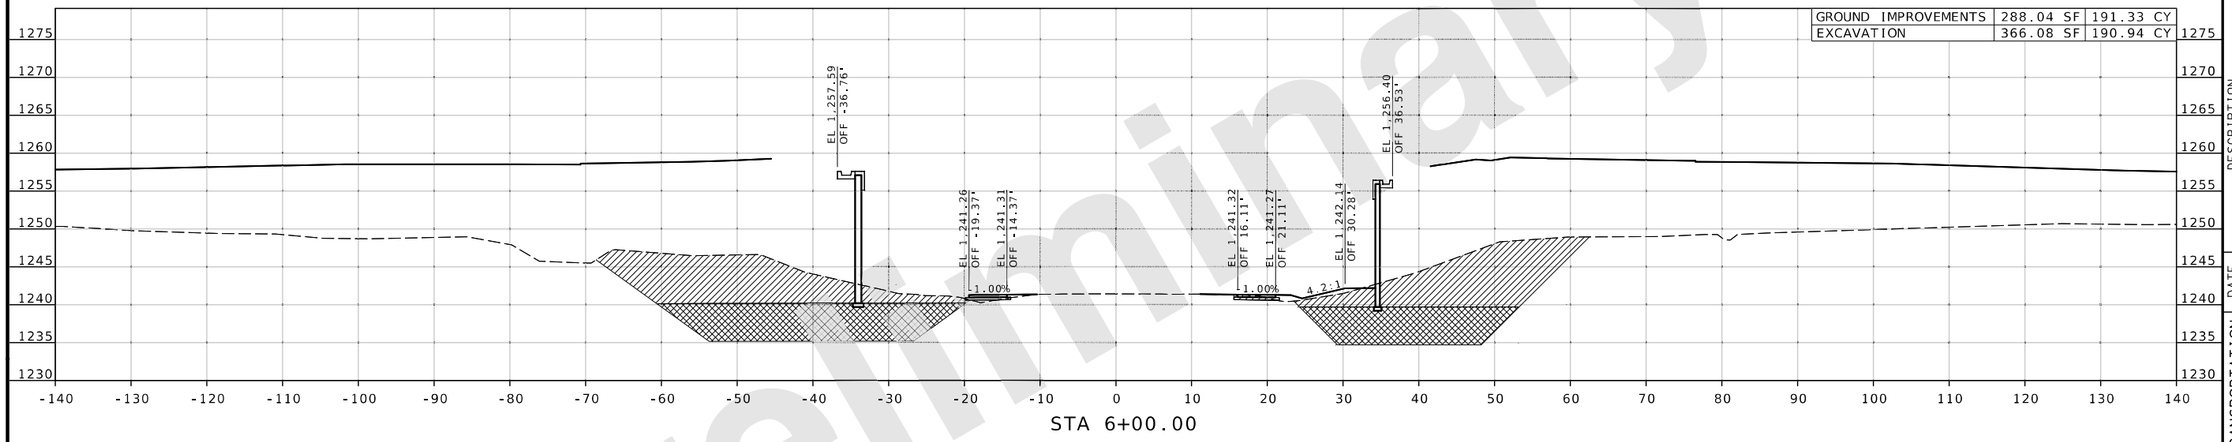

GROUND IMPROVEMENTS	288.04 SF	191.33 CY
EXCAVATION	366.08 SF	190.94 CY

STA 6+00.00

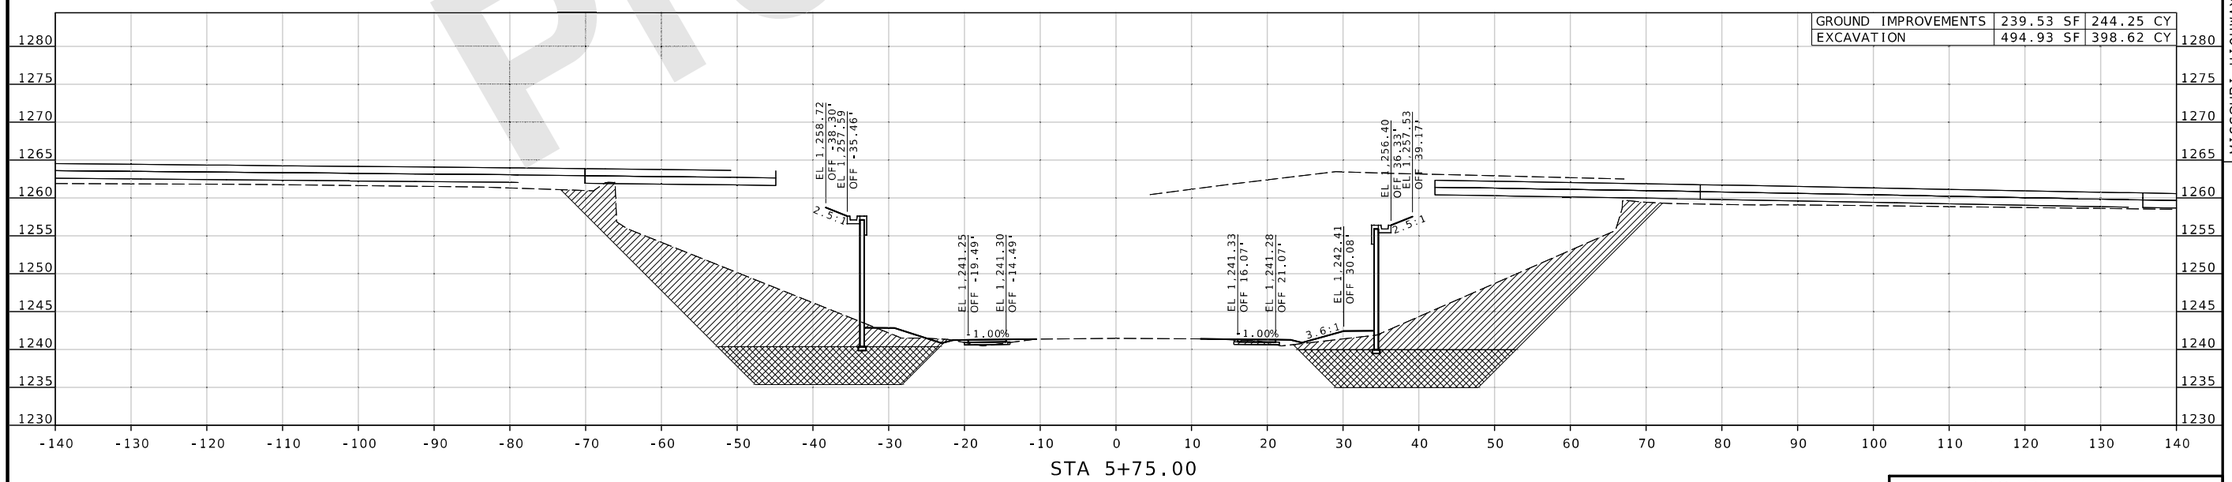

GROUND IMPROVEMENTS	239.53 SF	244.25 CY
EXCAVATION	494.93 SF	398.62 CY

STA 5+75.00

BROADWAY AVE

CROSS SECTION
175 OF 198

DATE PREPARED
8/20/2024

ROUTE	STATE
I-44	MO
DISTRICT	SHEET NO.
SW	175

COUNTY
GREENE

JOB NO.
JSU0076, J8I3044C, & JST0088B

PROJECT NO.

BRIDGE NO.

DESCRIPTION | DATE | REV.

IF A SEAL IS PRESENT ON THIS SHEET IT HAS BEEN ELECTRONICALLY SEALED AND DATED.

MISSOURI HIGHWAYS AND TRANSPORTATION COMMISSION
105 WEST CAPITOL
JEFFERSON CITY, MO 65102
1-888-ASK-MODOT (1-888-275-6636)

CMT
© Copyright CMT, Inc.
CRAWFORD, MURPHY & TILLY, INC.
1631 WEST ELFINDALE STREET
SPRINGFIELD, MO 65807 (417) 869-6009
ENGINEERING CORPORATION - 000631

Preliminary

L:\MoDOT\22004246-00_New\424600\Sheets\J8I3044C & JSU0076\402_JSU0076_CityStreets_CrossSection_Sheets.dgn 9:07:53 AM 8/20/2024

DISCLAIMER
THE PROFESSIONAL WHOSE SIGNATURE AND PERSONAL SEAL APPEAR HEREON ASSUMES RESPONSIBILITY ONLY FOR WHAT APPEARS ON THIS PAGE, AND DISCLAIMS (PURSUANT TO SECTION 327.411 RSMO) SPECIFICATION, ESTIMATES, REPORTS, OR OTHER DOCUMENTS OR INSTRUMENTS NOT SEALED BY THE UNDERSIGNED PROFESSIONAL RELATING TO OR INTENDED TO BE USED FOR ANY PART OR PARTS OF THE PROJECT TO WHICH THIS PAGE REFERS.

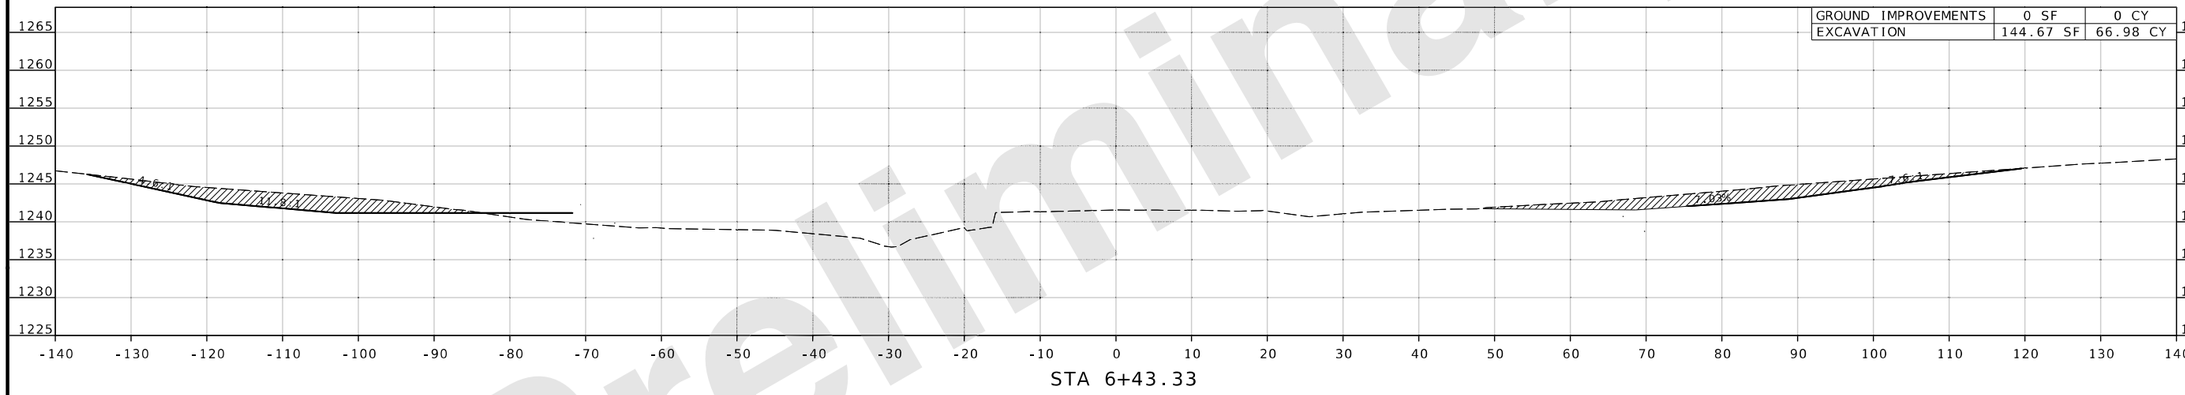

STA 6+43.33

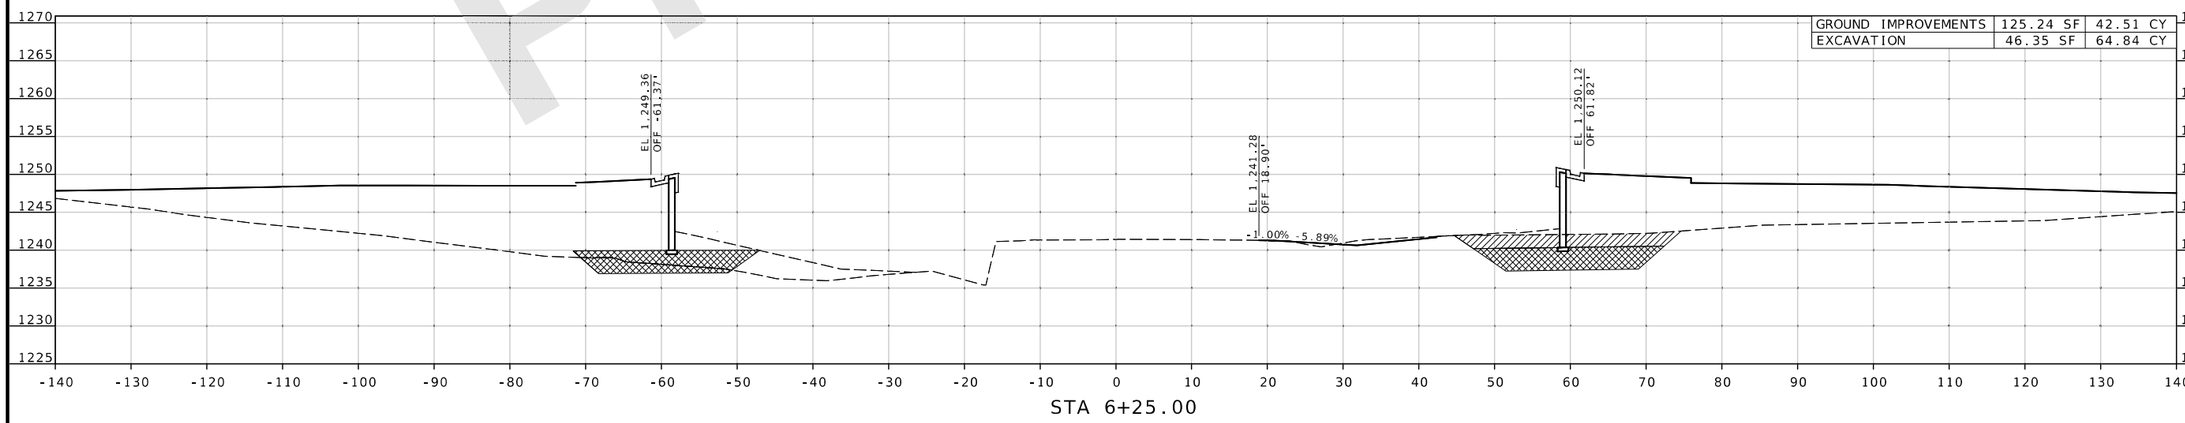

STA 6+25.00

BROADWAY AVE

CROSS SECTION
176 OF 198

DATE PREPARED
8/20/2024

ROUTE	STATE
I-44	MO
DISTRICT	SHEET NO.
SW	176

COUNTY
GREENE

JOB NO.
JSU0076, J8I3044C, & JST0088B

PROJECT NO.

BRIDGE NO.

DESCRIPTION	DATE

IF A SEAL IS PRESENT ON THIS SHEET IT HAS BEEN ELECTRONICALLY SEALED AND DATED.

MISSOURI HIGHWAYS AND TRANSPORTATION COMMISSION
105 WEST CAPITOL
JEFFERSON CITY, MO 65102
1-888-ASK-MODOT (1-888-275-6636)

CMT
© Copyright CMT, Inc.
CRAWFORD, MURPHY & TILLY, INC.
1631 WEST ELFINDALE STREET
SPRINGFIELD, MO 65807 (417) 869-6009
ENGINEERING CORPORATION - 000631

REV.

Preliminary

L:\MoDOT\22004246-00_New\424600\Sheets\J8I3044C & JSU0076\402_JSU0076_CityStreets_CrossSection_Sheets.dgn 9:07:56 AM 8/20/2024

DISCLAIMER
THE PROFESSIONAL WHOSE SIGNATURE AND PERSONAL SEAL APPEAR HEREON ASSUMES RESPONSIBILITY ONLY FOR WHAT APPEARS ON THIS PAGE, AND DISCLAIMS (PURSUANT TO SECTION 327.411 RSMO) SPECIFICATION, ESTIMATES, REPORTS, OR OTHER DOCUMENTS OR INSTRUMENTS NOT SEALED BY THE UNDERSIGNED PROFESSIONAL RELATING TO OR INTENDED TO BE USED FOR ANY PART OR PARTS OF THE PROJECT TO WHICH THIS PAGE REFERS.

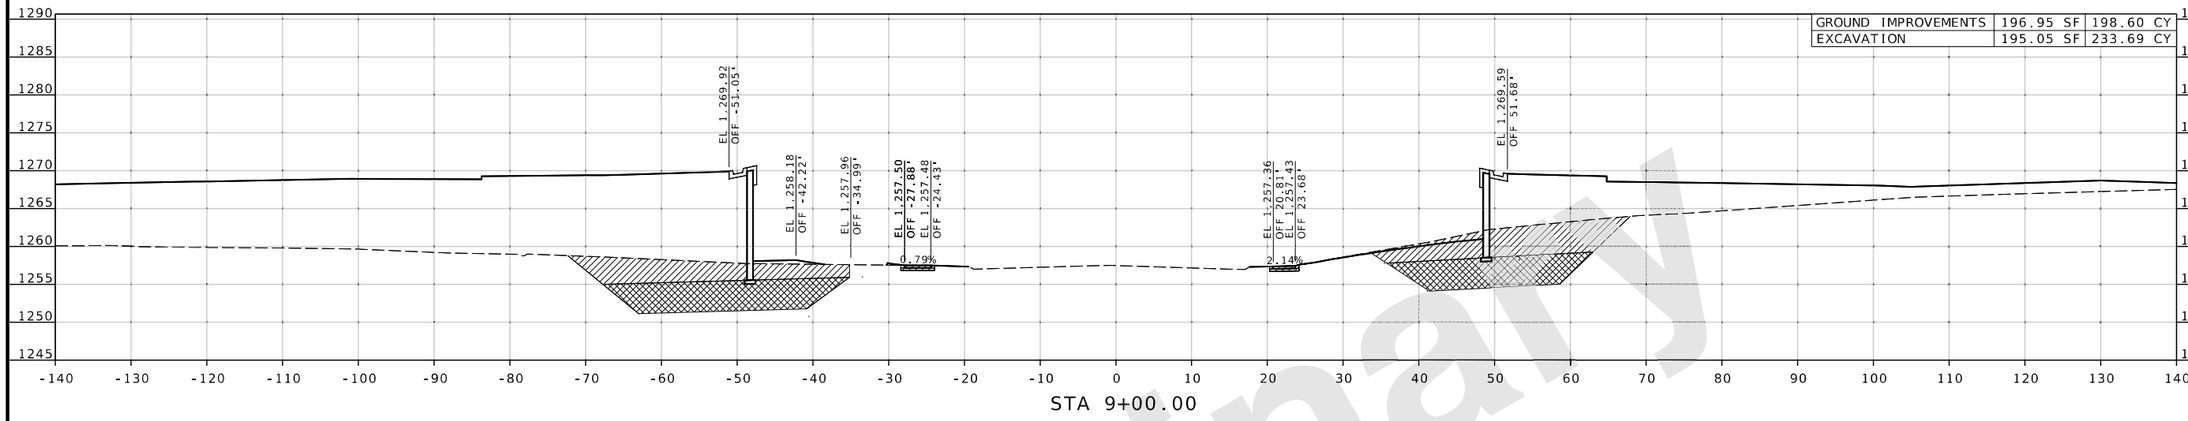

GROUND IMPROVEMENTS	196.95 SF	198.60 CY
EXCAVATION	195.05 SF	233.69 CY

STA 9+00.00

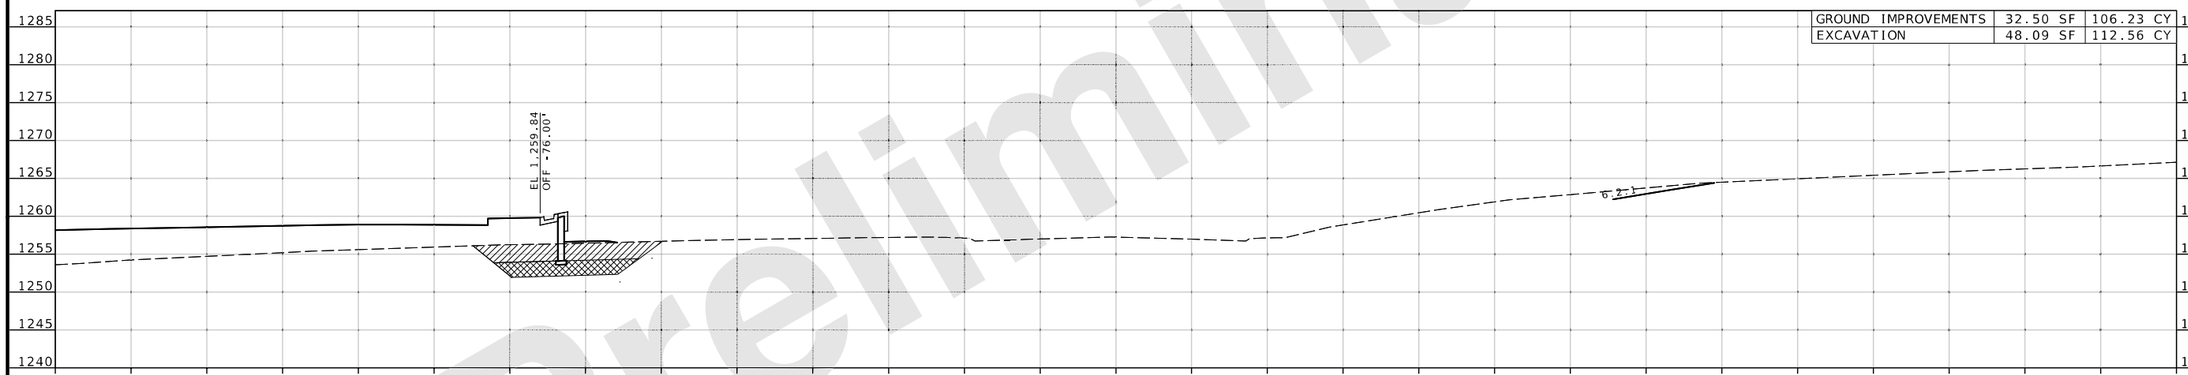

GROUND IMPROVEMENTS	32.50 SF	106.23 CY
EXCAVATION	48.09 SF	112.56 CY

STA 8+75.00

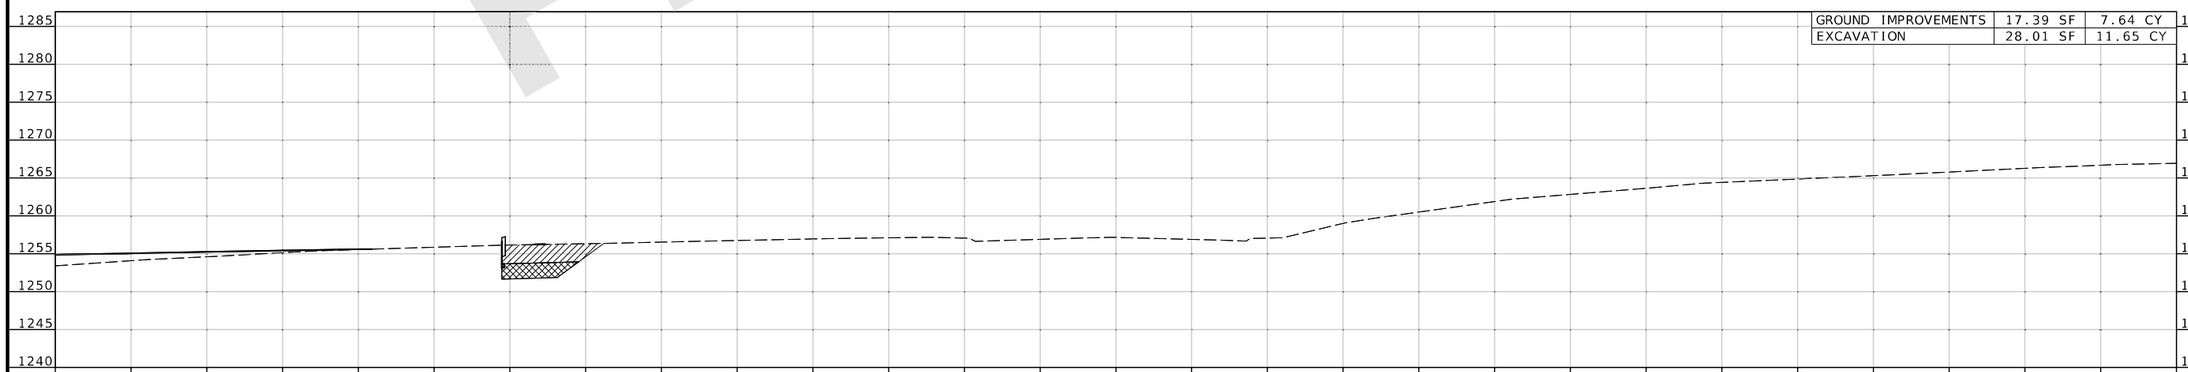

GROUND IMPROVEMENTS	17.39 SF	7.64 CY
EXCAVATION	28.01 SF	11.65 CY

STA 8+66.73

GRANT AVE

CROSS SECTION
177 OF 198

DATE PREPARED
8/20/2024

ROUTE	STATE
I-44	MO

DISTRICT	SHEET NO.
SW	177

COUNTY
GREENE

JOB NO.
JSU0076, J8I3044C, & JST0088B

PROJECT NO.

BRIDGE NO.

REV.	DESCRIPTION	DATE

IF A SEAL IS PRESENT ON THIS SHEET IT HAS BEEN ELECTRONICALLY SEALED AND DATED.

MISSOURI HIGHWAYS AND TRANSPORTATION COMMISSION
105 WEST CAPITOL
JEFFERSON CITY, MO 65102
1-888-ASK-MODOT (1-888-275-6636)

CRAWFORD, MURPHY & TILLY, INC.
1631 WEST ELFINDALE STREET
SPRINGFIELD, MO 65807 (417) 869-6009
ENGINEERING CORPORATION - 000631

©Copyright CMT, Inc.

Preliminary

L:\MoDOT\22004246-00_New\424600\Sheets\J8I3044C & JSU0076\402_JSU0076_CityStreets_CrossSection_Sheets.dgn 9:08:07 AM 8/20/2024

DISCLAIMER
THE PROFESSIONAL WHOSE SIGNATURE AND PERSONAL SEAL APPEAR HEREON ASSUMES RESPONSIBILITY ONLY FOR WHAT APPEARS ON THIS PAGE, AND DISCLAIMS (PURSUANT TO SECTION 327.411 RSMO) SPECIFICATION, ESTIMATES, REPORTS, OR OTHER DOCUMENTS OR INSTRUMENTS NOT SEALED BY THE UNDERSIGNED PROFESSIONAL RELATING TO OR INTENDED TO BE USED FOR ANY PART OR PARTS OF THE PROJECT TO WHICH THIS PAGE REFERS.

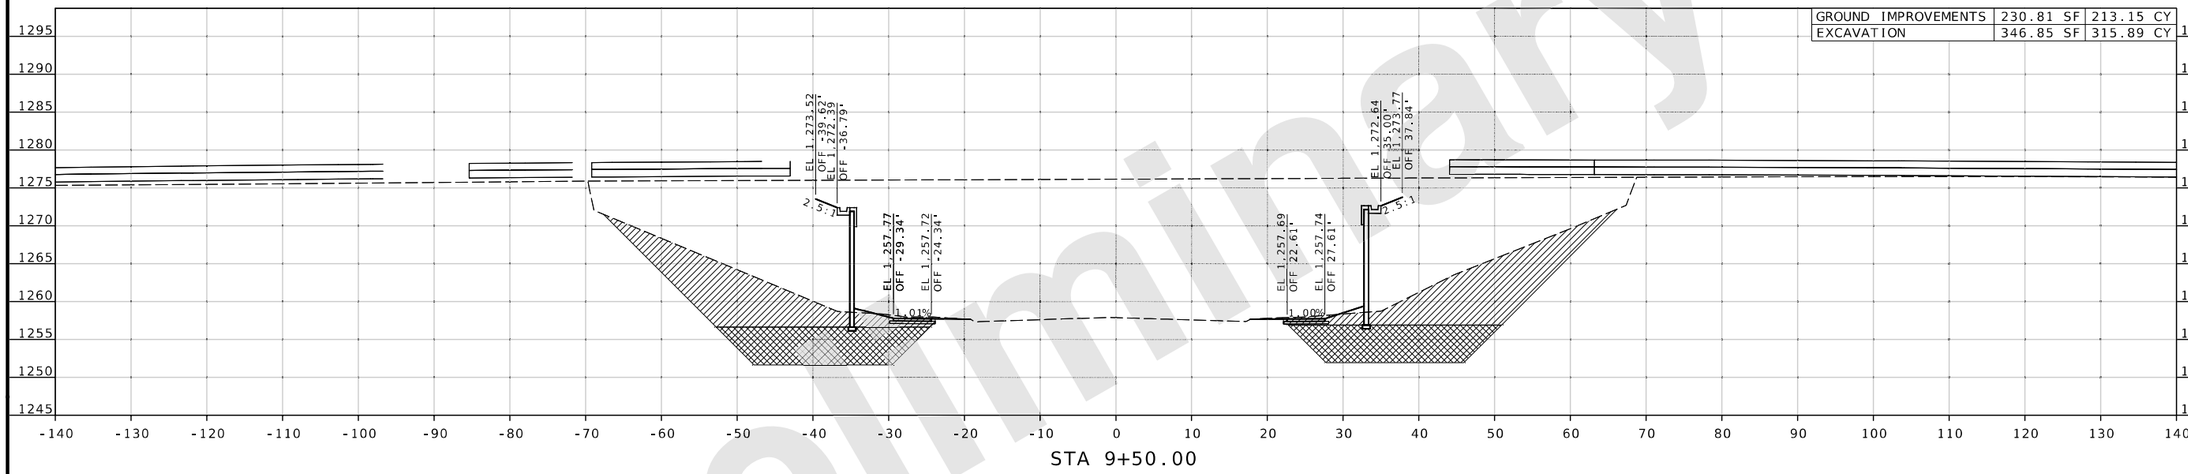

STA 9+50.00

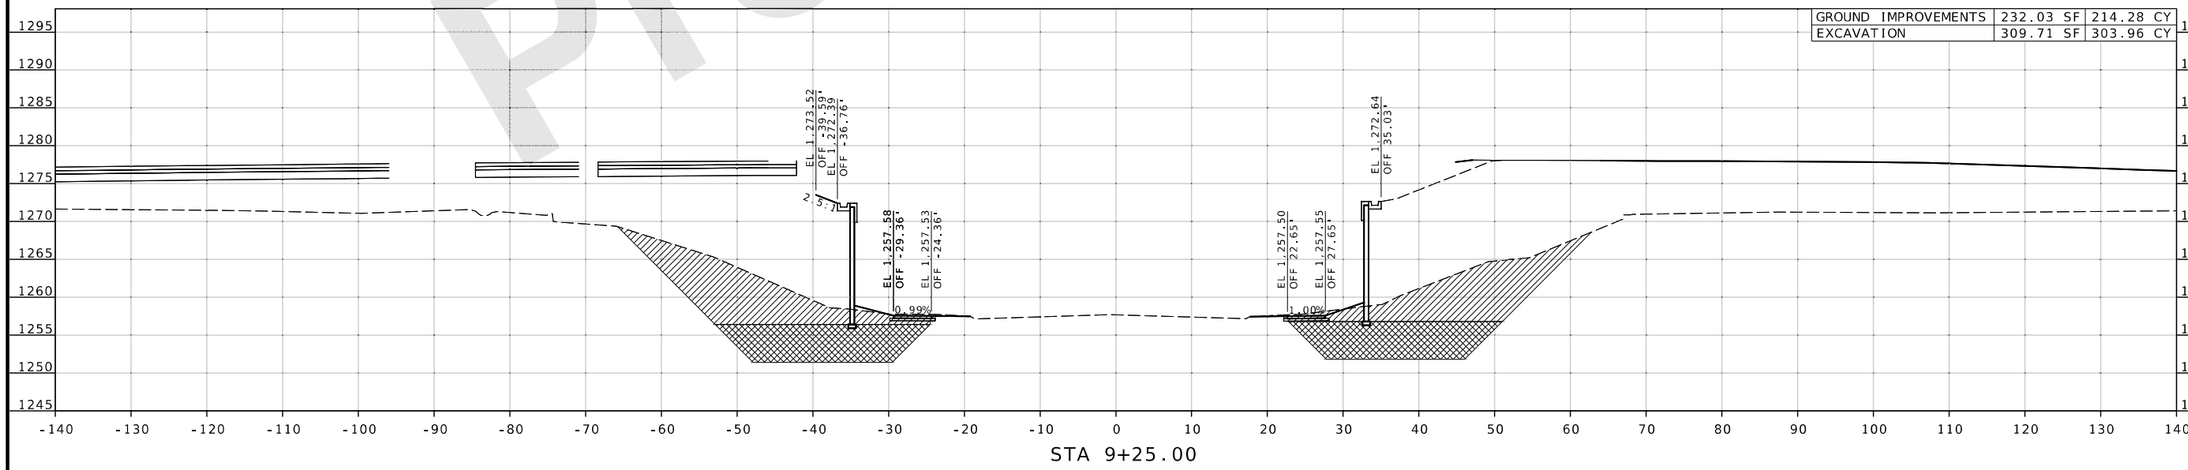

STA 9+25.00

Preliminary

DATE PREPARED
8/20/2024

ROUTE	STATE
I-44	MO

DISTRICT	SHEET NO.
SW	178

COUNTY
GREENE

JOB NO.
JSU0076, J8I3044C, & JST0088B

PROJECT NO.

BRIDGE NO.

DESCRIPTION	DATE

IF A SEAL IS PRESENT ON THIS SHEET IT HAS BEEN ELECTRONICALLY SEALED AND DATED.

MISSOURI HIGHWAYS AND TRANSPORTATION COMMISSION
105 WEST CAPITOL
JEFFERSON CITY, MO 65102
1-888-ASK-MODOT (1-888-275-6636)

CMT
©Copyright CMT, Inc.
CRAWFORD, MURPHY & TILLY, INC.
1631 WEST ELFINDALE STREET
SPRINGFIELD, MO 65807 (417) 869-6009
ENGINEERING CORPORATION - 000631

GRANT AVE

CROSS SECTION
178 OF 198

REV.

L:\MoDOT\22004246-00_New\424600\Sheets\J8I3044C & JSU0076\402_JSU0076_CityStreets_CrossSection_Sheets.dgn 9:08:11 AM 8/20/2024

DISCLAIMER
THE PROFESSIONAL WHOSE SIGNATURE AND PERSONAL SEAL APPEAR HEREON ASSUMES RESPONSIBILITY ONLY FOR WHAT APPEARS ON THIS PAGE, AND DISCLAIMS (PURSUANT TO SECTION 327.411 RSMO) SPECIFICATION, ESTIMATES, REPORTS, OR OTHER DOCUMENTS OR INSTRUMENTS NOT SEALED BY THE UNDERSIGNED PROFESSIONAL RELATING TO OR INTENDED TO BE USED FOR ANY PART OR PARTS OF THE PROJECT TO WHICH THIS PAGE REFERS.

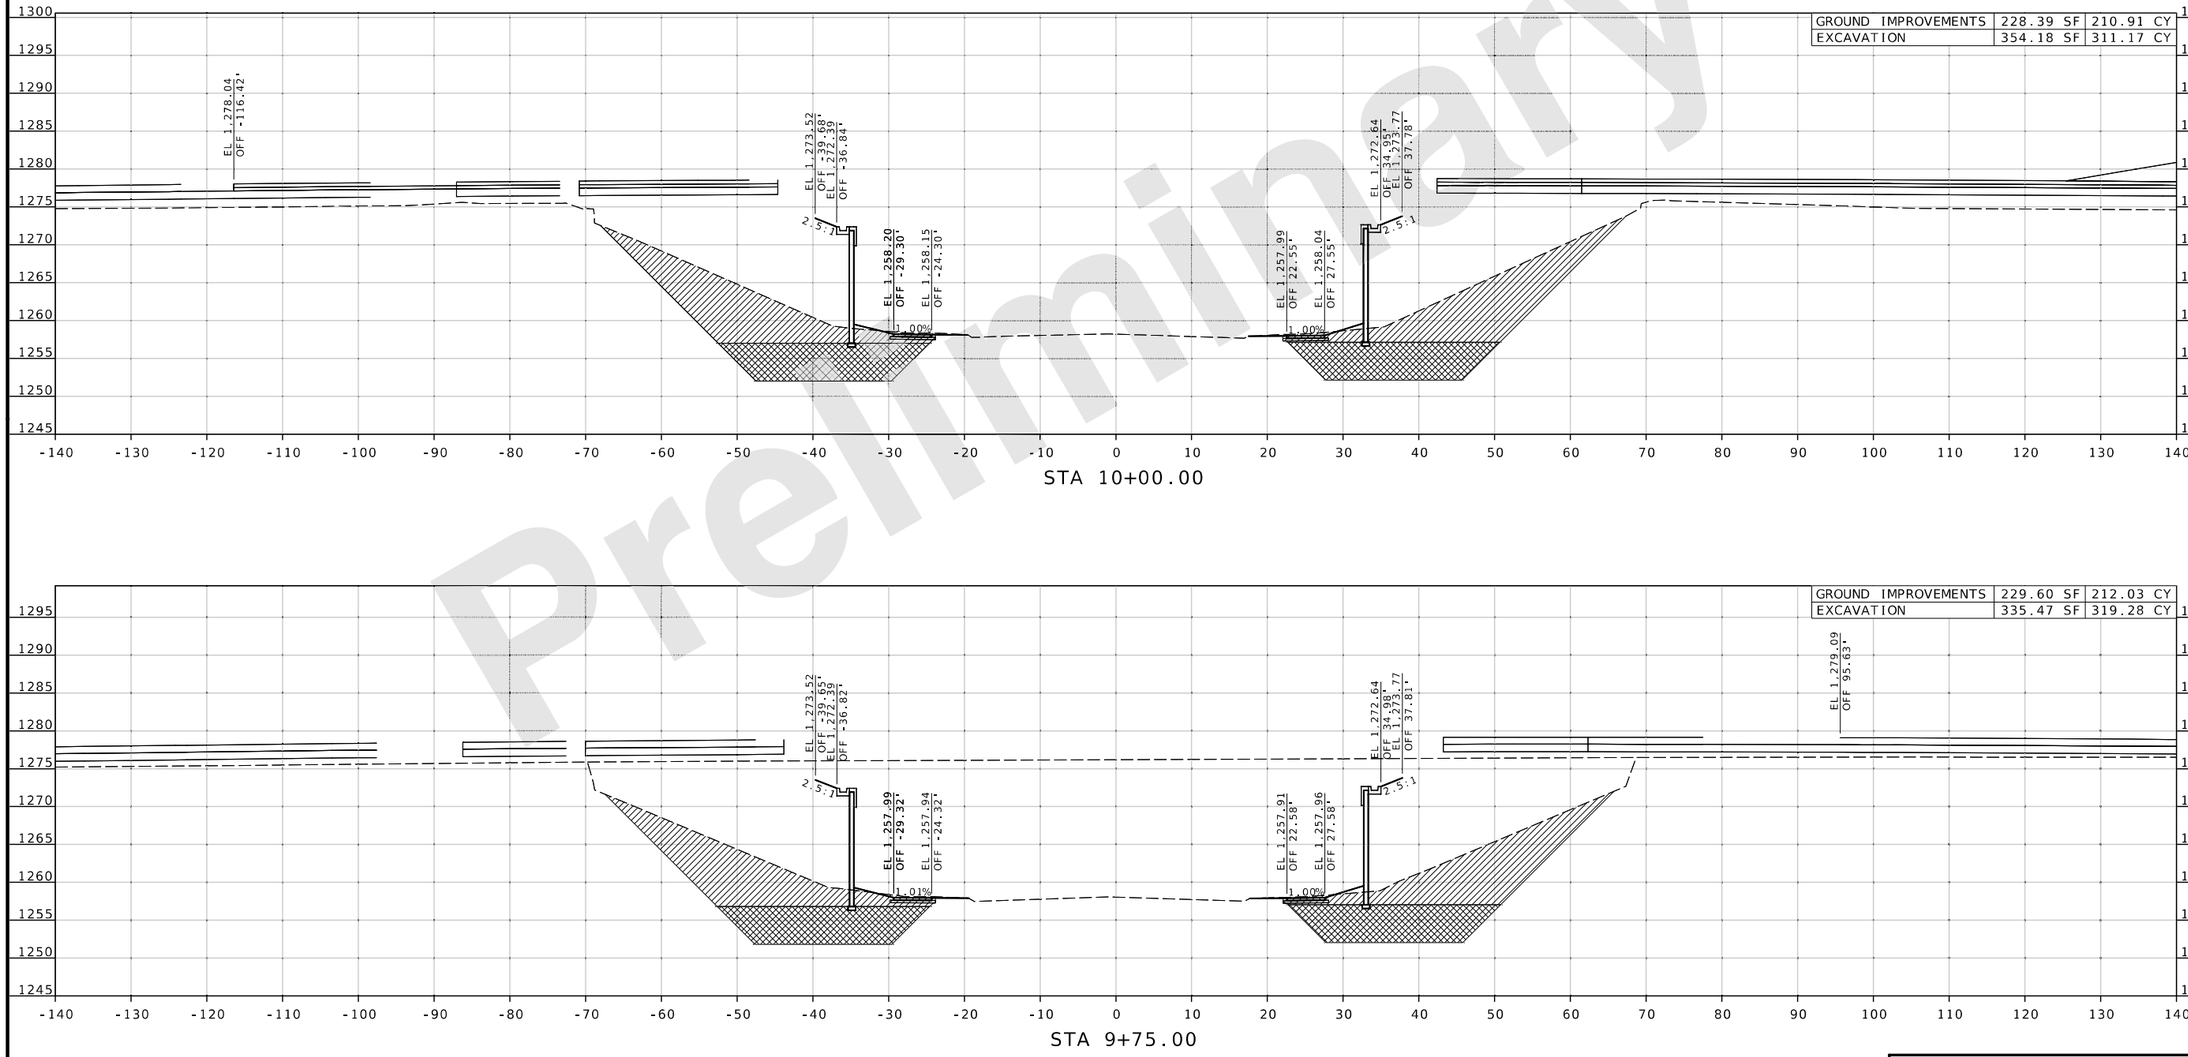

GROUND IMPROVEMENTS	228.39 SF	210.91 CY
EXCAVATION	354.18 SF	311.17 CY

GROUND IMPROVEMENTS	229.60 SF	212.03 CY
EXCAVATION	335.47 SF	319.28 CY

DATE PREPARED
8/20/2024

ROUTE	STATE
I-44	MO
DISTRICT	SHEET NO.
SW	179

COUNTY
GREENE

JOB NO.
JSU0076, J8I3044C, & JST0088B

PROJECT NO.

BRIDGE NO.

REV.	DESCRIPTION	DATE

IF A SEAL IS PRESENT ON THIS SHEET IT HAS BEEN ELECTRONICALLY SEALED AND DATED.

MISSOURI HIGHWAYS AND TRANSPORTATION COMMISSION
105 WEST CAPITOL
JEFFERSON CITY, MO 65102
1-888-ASK-MODOT (1-888-275-6636)

©Copyright CMT, Inc.
CRAWFORD, MURPHY & TILLY, INC.
1631 WEST ELFINDALE STREET
SPRINGFIELD, MO 65807 (417) 869-6009
ENGINEERING CORPORATION - 000631

GRANT AVE
CROSS SECTION
179 OF 198

L:\MoDOT\22004246-00_New\424600\Sheets\J8I3044C & JSU0076\402_JSU0076_CityStreets_CrossSection_Sheets.dgn 9:08:15 AM 8/20/2024

Preliminary

DISCLAIMER
THE PROFESSIONAL WHOSE SIGNATURE AND PERSONAL SEAL APPEAR HEREON ASSUMES RESPONSIBILITY ONLY FOR WHAT APPEARS ON THIS PAGE, AND DISCLAIMS (PURSUANT TO SECTION 327.411 RSMO) SPECIFICATION, ESTIMATES, REPORTS, OR OTHER DOCUMENTS OR INSTRUMENTS NOT SEALED BY THE UNDERSIGNED PROFESSIONAL RELATING TO OR INTENDED TO BE USED FOR ANY PART OR PARTS OF THE PROJECT TO WHICH THIS PAGE REFERS.

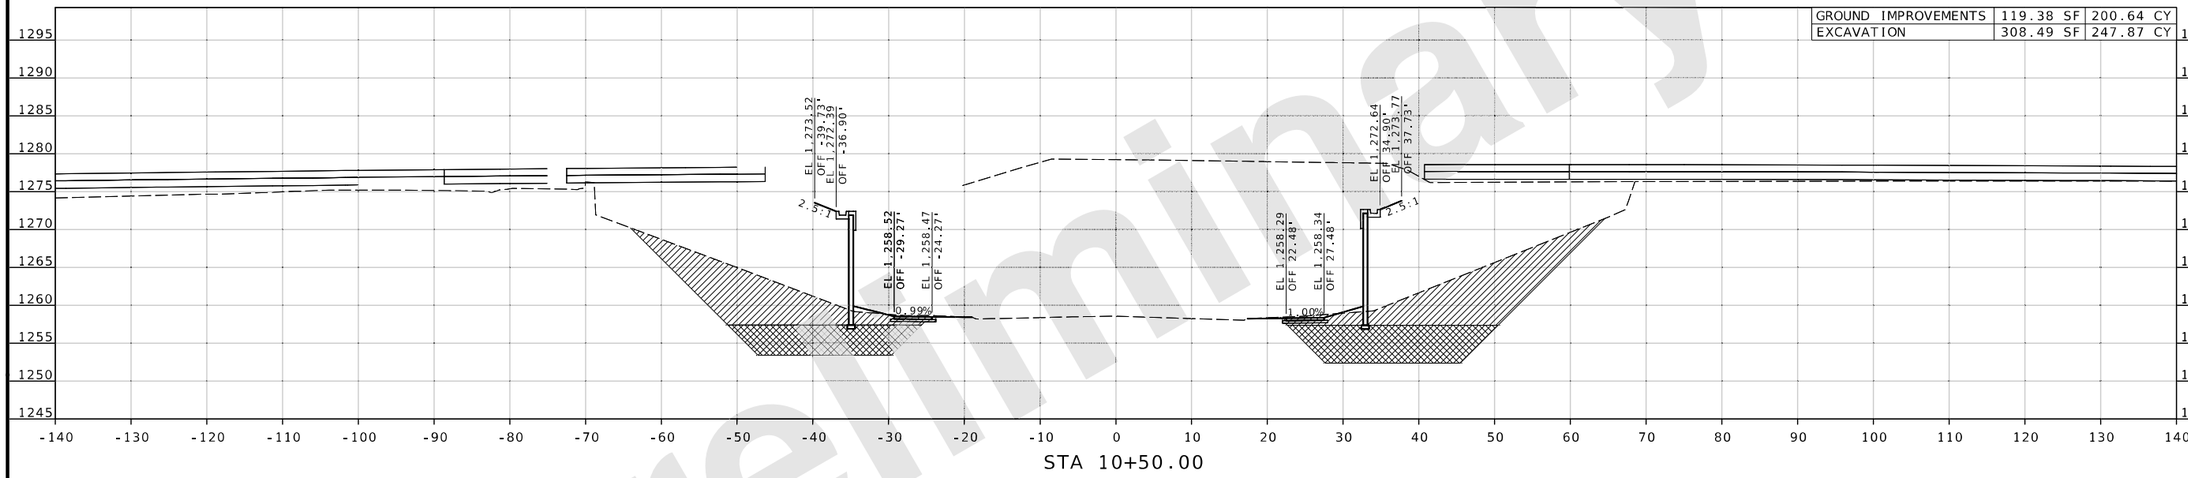

GROUND IMPROVEMENTS	119.38 SF	200.64 CY
EXCAVATION	308.49 SF	247.87 CY

STA 10+50.00

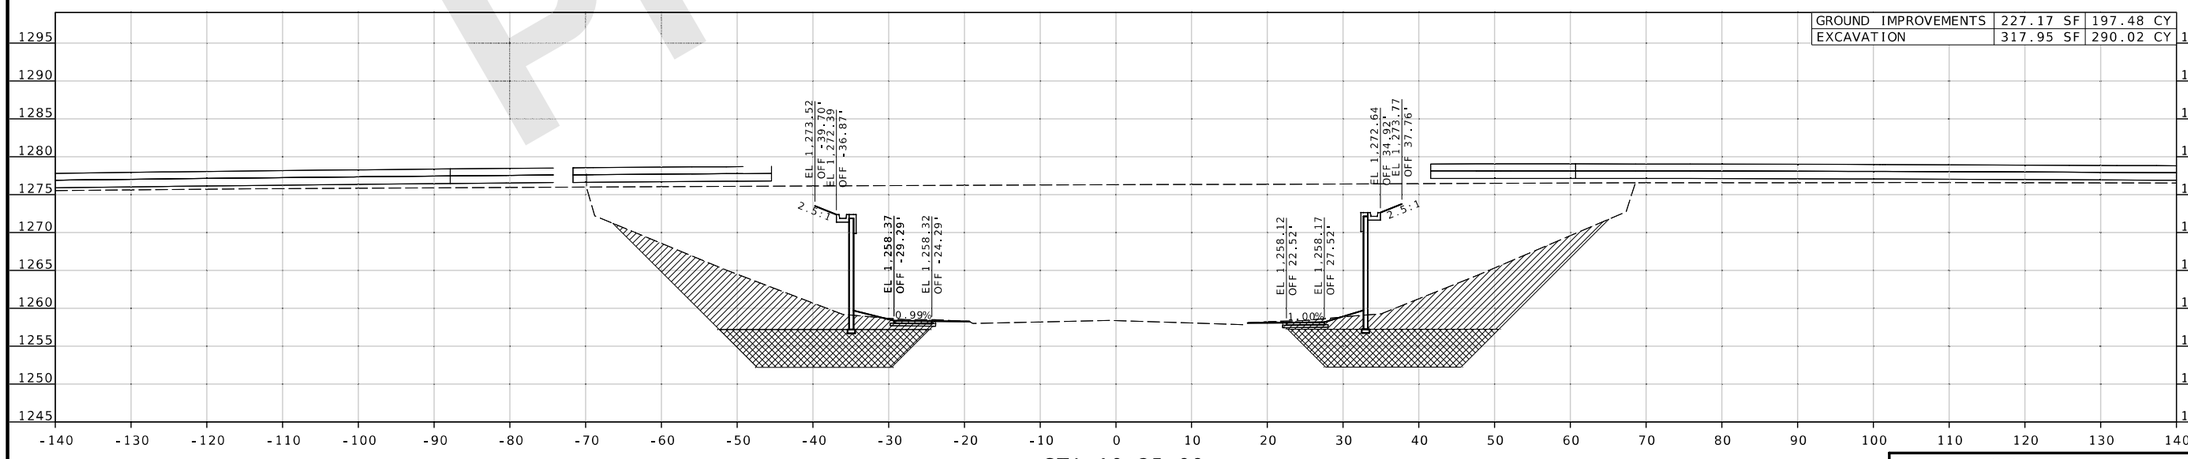

GROUND IMPROVEMENTS	227.17 SF	197.48 CY
EXCAVATION	317.95 SF	290.02 CY

STA 10+25.00

GRANT AVE

CROSS SECTION
180 OF 198

DATE PREPARED
8/20/2024

ROUTE	STATE
I-44	MO
DISTRICT	SHEET NO.
SW	180

COUNTY
GREENE

JOB NO.
JSU0076, J8I3044C, & JST0088B

PROJECT NO.

BRIDGE NO.

REV.	DESCRIPTION	DATE

IF A SEAL IS PRESENT ON THIS SHEET IT HAS BEEN ELECTRONICALLY SEALED AND DATED.

MISSOURI HIGHWAYS AND TRANSPORTATION COMMISSION
105 WEST CAPITOL
JEFFERSON CITY, MO 65102
1-888-ASK-MODOT (1-888-275-6636)

CMT
© Copyright CMT, Inc.
CRAWFORD, MURPHY & TILLY, INC.
1631 WEST ELFINDALE STREET
SPRINGFIELD, MO 65807 (417) 869-6009
ENGINEERING CORPORATION - 000631

Preliminary

L:\MoDOT\22004246-00_New\424600\Sheets\J8I3044C & JSU0076\402_JSU0076_CityStreets_CrossSection_Sheets.dgn 9:07:59 AM 8/20/2024

DISCLAIMER
THE PROFESSIONAL WHOSE SIGNATURE AND PERSONAL SEAL APPEAR HEREON ASSUMES RESPONSIBILITY ONLY FOR WHAT APPEARS ON THIS PAGE, AND DISCLAIMS (PURSUANT TO SECTION 327.411 RSMO) SPECIFICATION, ESTIMATES, REPORTS, OR OTHER DOCUMENTS OR INSTRUMENTS NOT SEALED BY THE UNDERSIGNED PROFESSIONAL RELATING TO OR INTENDED TO BE USED FOR ANY PART OR PARTS OF THE PROJECT TO WHICH THIS PAGE REFERS.

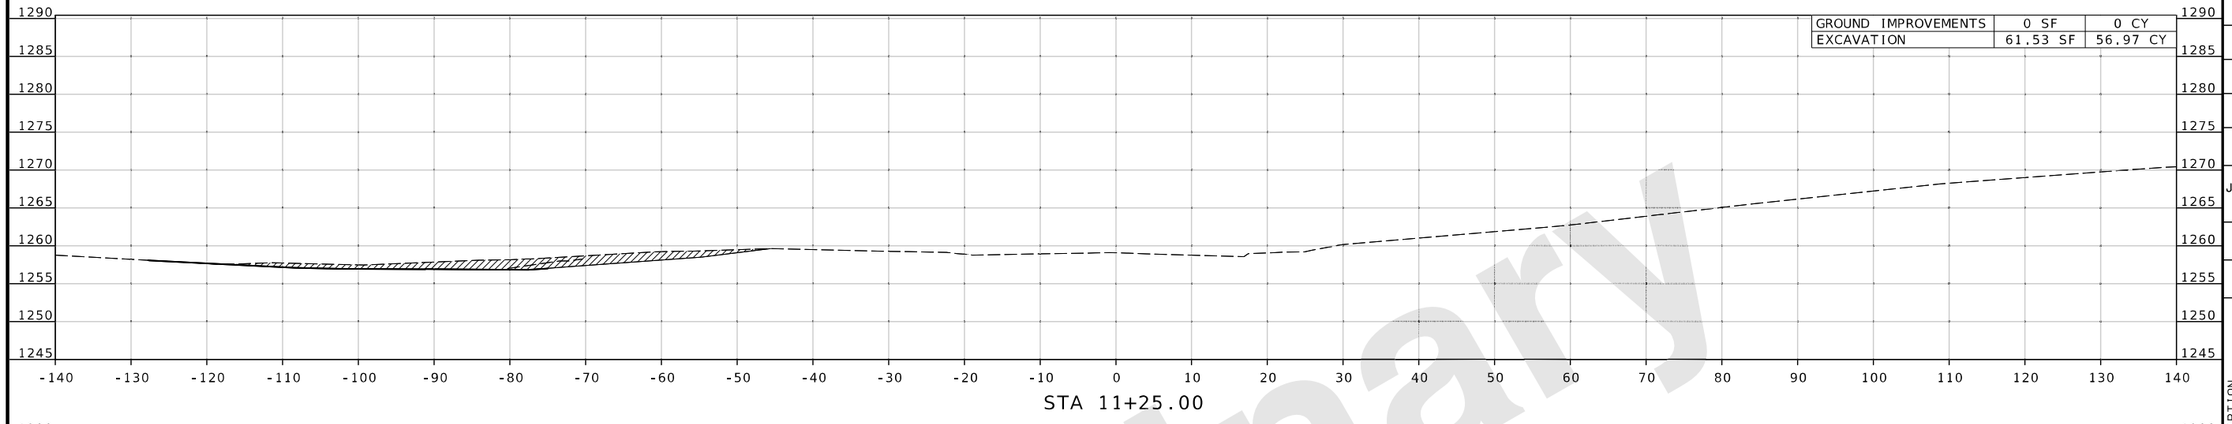

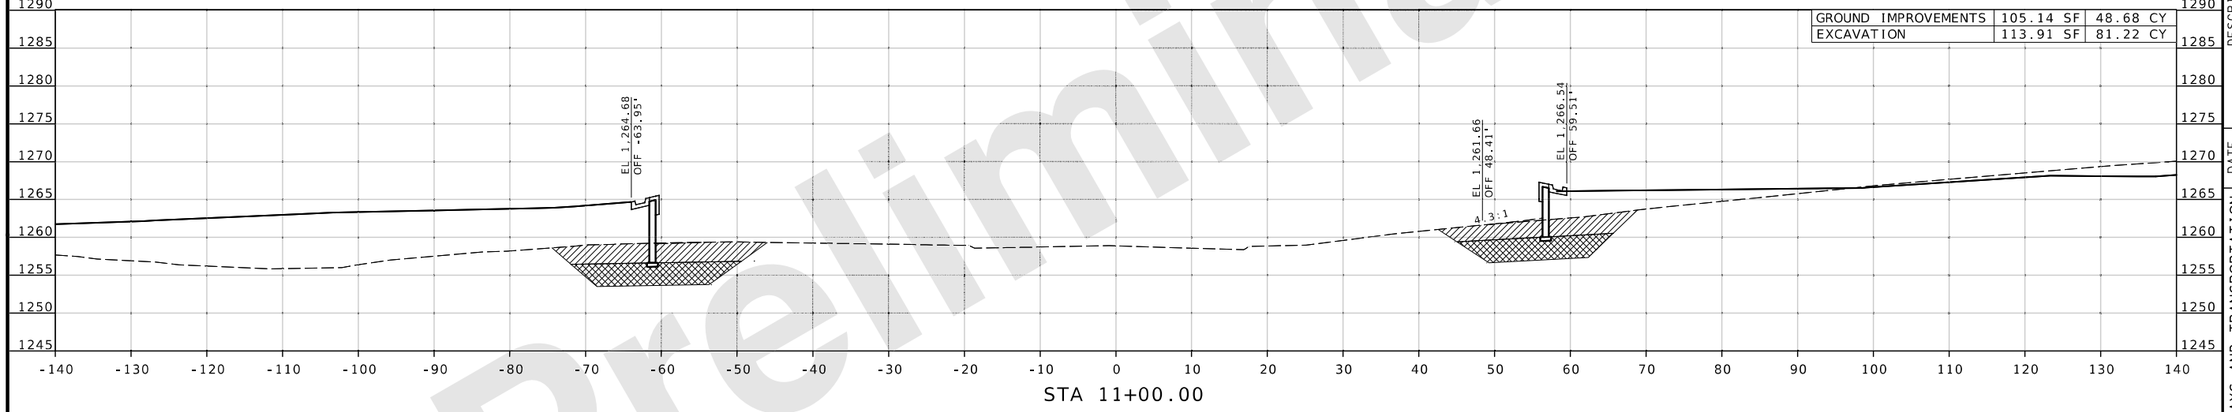

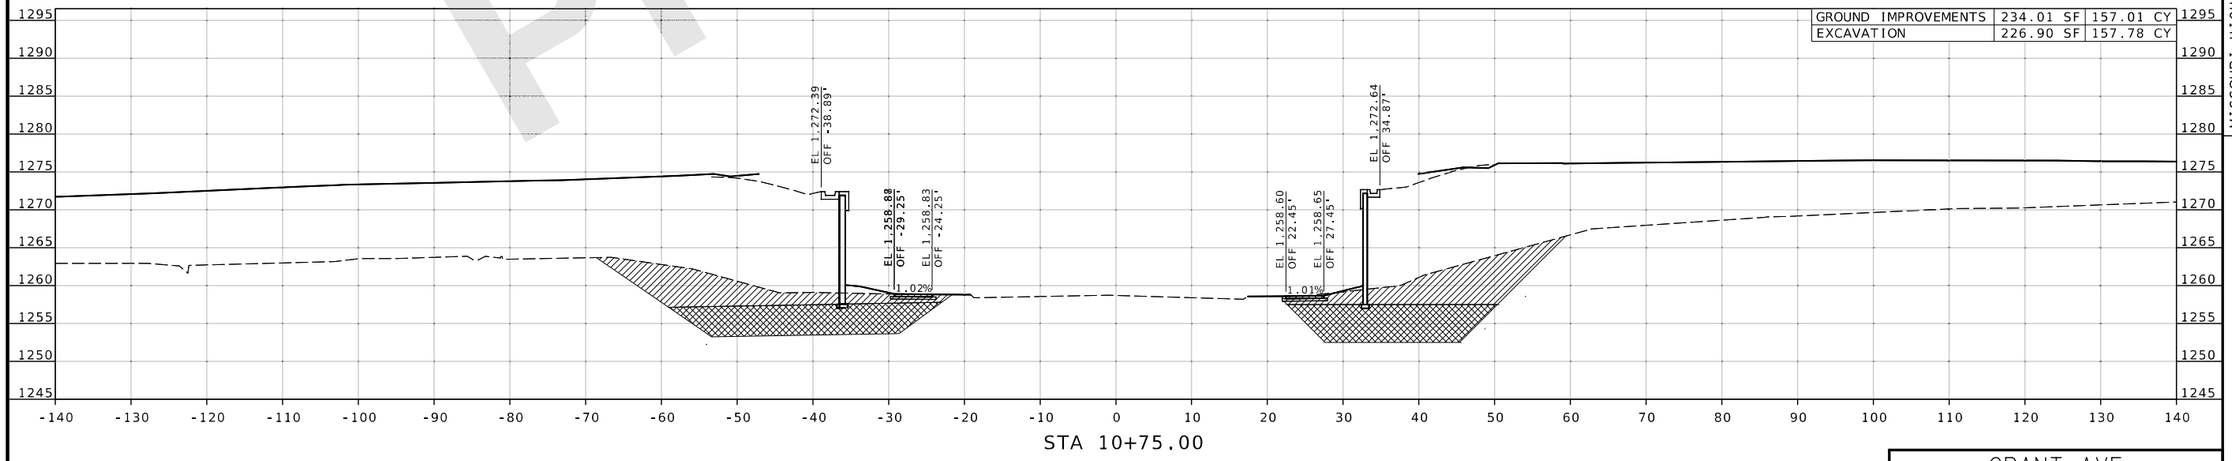

GRANT AVE
CROSS SECTION
181 OF 198

DATE PREPARED
8/20/2024

ROUTE	STATE
I-44	MO

DISTRICT	SHEET NO.
SW	181

COUNTY
GREENE

JOB NO.
JSU0076, J8I3044C, & JST0088B

PROJECT NO.

BRIDGE NO.

REV.	DATE	DESCRIPTION

IF A SEAL IS PRESENT ON THIS SHEET IT HAS BEEN ELECTRONICALLY SEALED AND DATED.

MISSOURI HIGHWAYS AND TRANSPORTATION COMMISSION
105 WEST CAPITOL
JEFFERSON CITY, MO 65102
1-888-ASK-MODOT (1-888-275-6636)

CRAWFORD, MURPHY & TILLY, INC.
1631 WEST ELFINDALE STREET
SPRINGFIELD, MO 65807 (417) 869-6009
ENGINEERING CORPORATION - 000631
©Copyright CMT, Inc.

Preliminary

L:\MoDOT\22004246-00_New\424600\Sheets\J8I3044C & JSU0076\402_JSU0076_CityStreets_CrossSection_Sheets.dgn 9:08:03 AM 8/20/2024

DISCLAIMER
THE PROFESSIONAL WHOSE SIGNATURE AND PERSONAL SEAL APPEAR HEREON ASSUMES RESPONSIBILITY ONLY FOR WHAT APPEARS ON THIS PAGE, AND DISCLAIMS (PURSUANT TO SECTION 327.411 RSMO) SPECIFICATION, ESTIMATES, REPORTS, OR OTHER DOCUMENTS OR INSTRUMENTS NOT SEALED BY THE UNDERSIGNED PROFESSIONAL RELATING TO OR INTENDED TO BE USED FOR ANY PART OR PARTS OF THE PROJECT TO WHICH THIS PAGE REFERS.

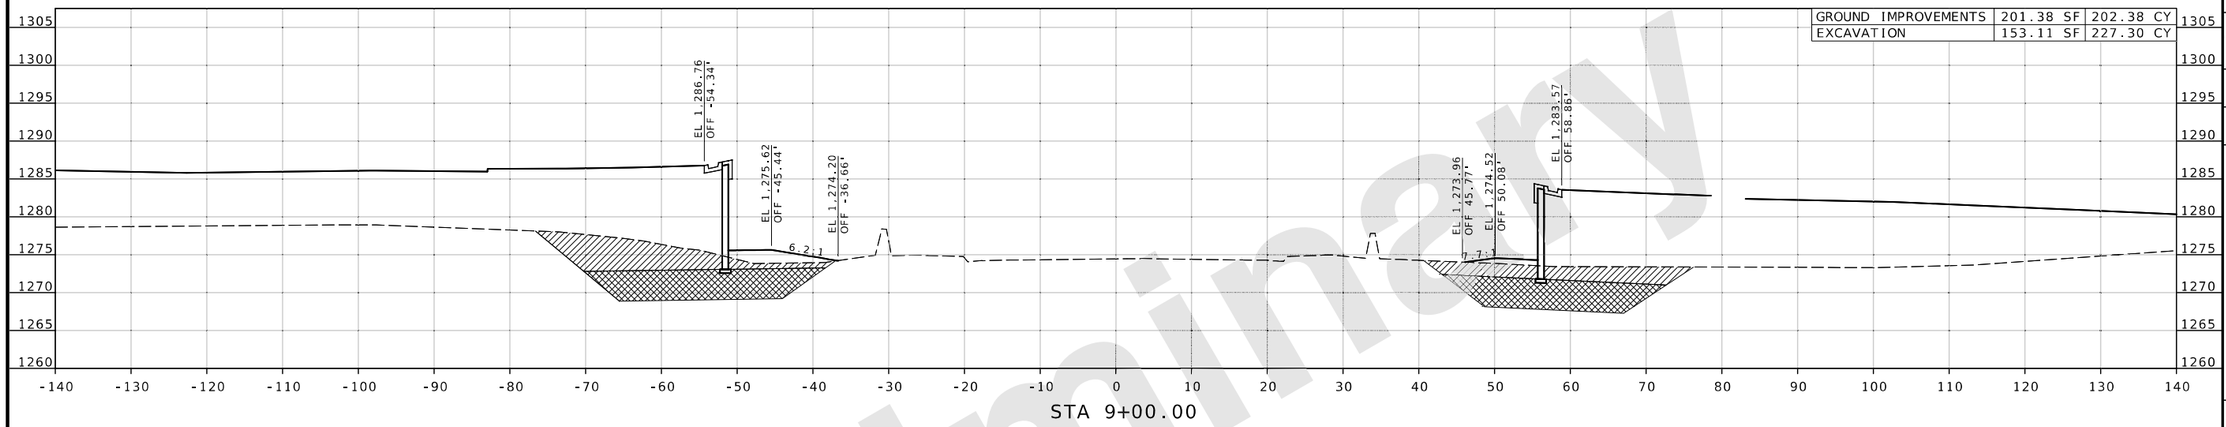

GROUND IMPROVEMENTS	201.38 SF	202.38 CY
EXCAVATION	153.11 SF	227.30 CY

STA 9+00.00

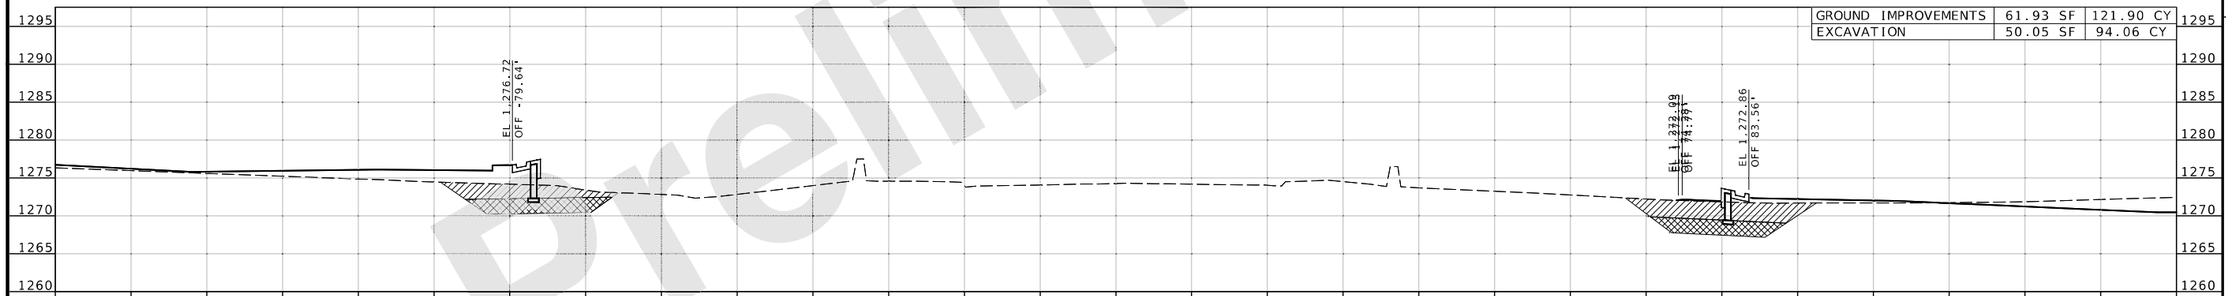

GROUND IMPROVEMENTS	61.93 SF	121.90 CY
EXCAVATION	50.05 SF	94.06 CY

STA 8+75.00

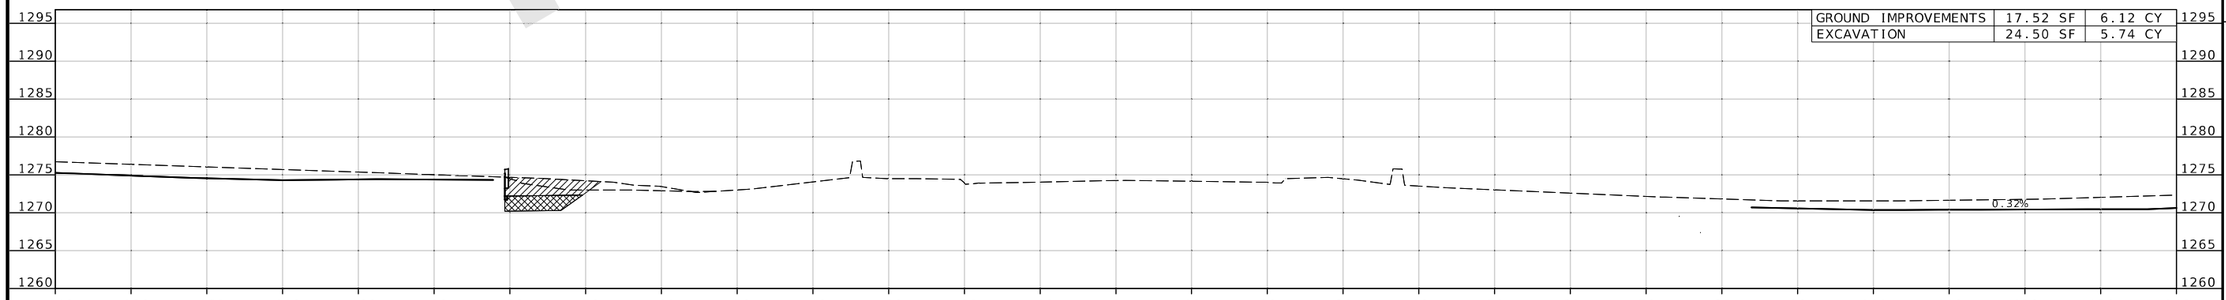

GROUND IMPROVEMENTS	17.52 SF	6.12 CY
EXCAVATION	24.50 SF	5.74 CY

STA 8+70.84

NATIONAL AVE

CROSS SECTION
182 OF 198

DATE PREPARED
8/20/2024

ROUTE	STATE
I-44	MO
DISTRICT	SHEET NO.
SW	182

COUNTY
GREENE

JOB NO.
JSU0076, J8I3044C, & JST0088B

PROJECT NO.

BRIDGE NO.

DESCRIPTION	DATE

IF A SEAL IS PRESENT ON THIS SHEET IT HAS BEEN ELECTRONICALLY SEALED AND DATED.

MISSOURI HIGHWAYS AND TRANSPORTATION COMMISSION
105 WEST CAPITOL
JEFFERSON CITY, MO 65102
1-888-ASK-MODOT (1-888-275-6636)

CMT
©Copyright CMT, Inc.
CRAWFORD, MURPHY & TILLY, INC.
1631 WEST ELFINDALE STREET
SPRINGFIELD, MO 65807 (417) 869-6009
ENGINEERING CORPORATION - 000631

REV.

Preliminary

L:\MoDOT\22004246-00_New\424600\Sheets\J8I3044C & JSU0076\402_JSU0076_CityStreets_CrossSection_Sheets.dgn 9:08:29 AM 8/20/2024

DISCLAIMER
THE PROFESSIONAL WHOSE SIGNATURE AND PERSONAL SEAL APPEAR HEREON ASSUMES RESPONSIBILITY ONLY FOR WHAT APPEARS ON THIS PAGE, AND DISCLAIMS (PURSUANT TO SECTION 327.411 RSMO) SPECIFICATION, ESTIMATES, REPORTS, OR OTHER DOCUMENTS OR INSTRUMENTS NOT SEALED BY THE UNDERSIGNED PROFESSIONAL RELATING TO OR INTENDED TO BE USED FOR ANY PART OR PARTS OF THE PROJECT TO WHICH THIS PAGE REFERS.

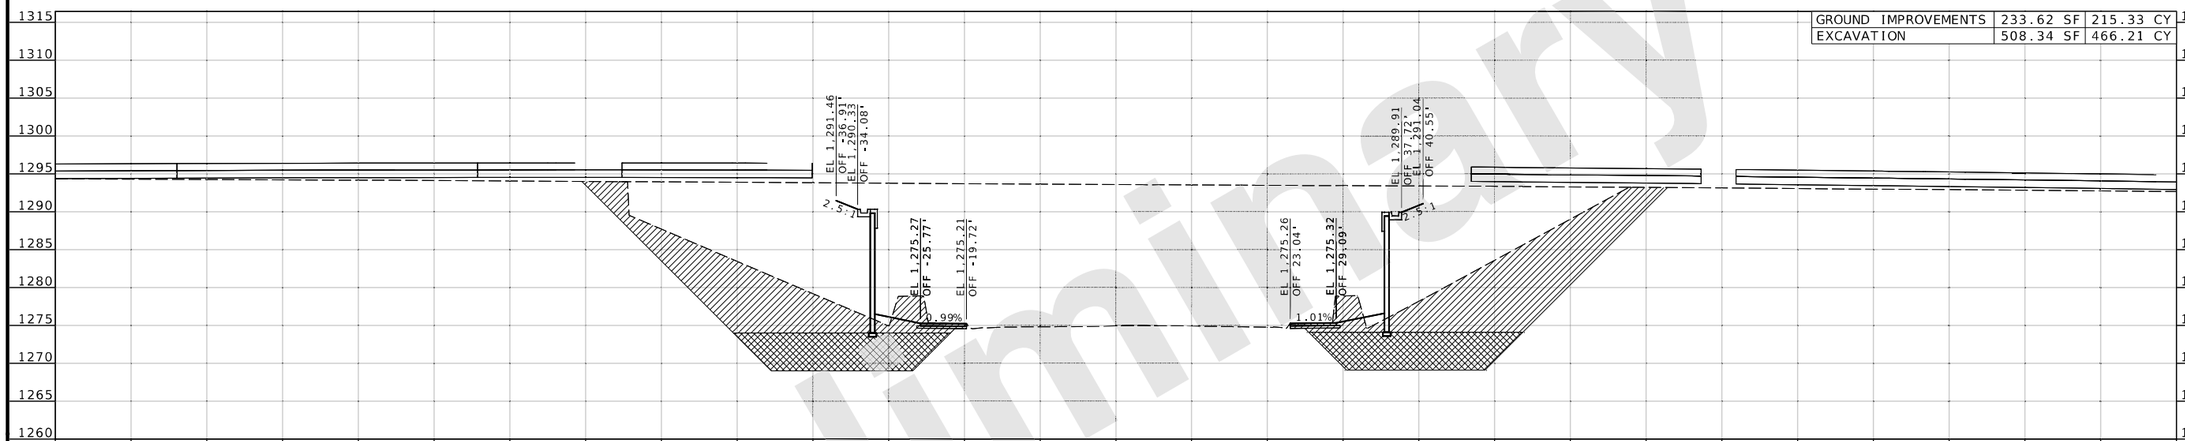

GROUND IMPROVEMENTS	233.62 SF	215.33 CY
EXCAVATION	508.34 SF	466.21 CY

STA 9+50.00

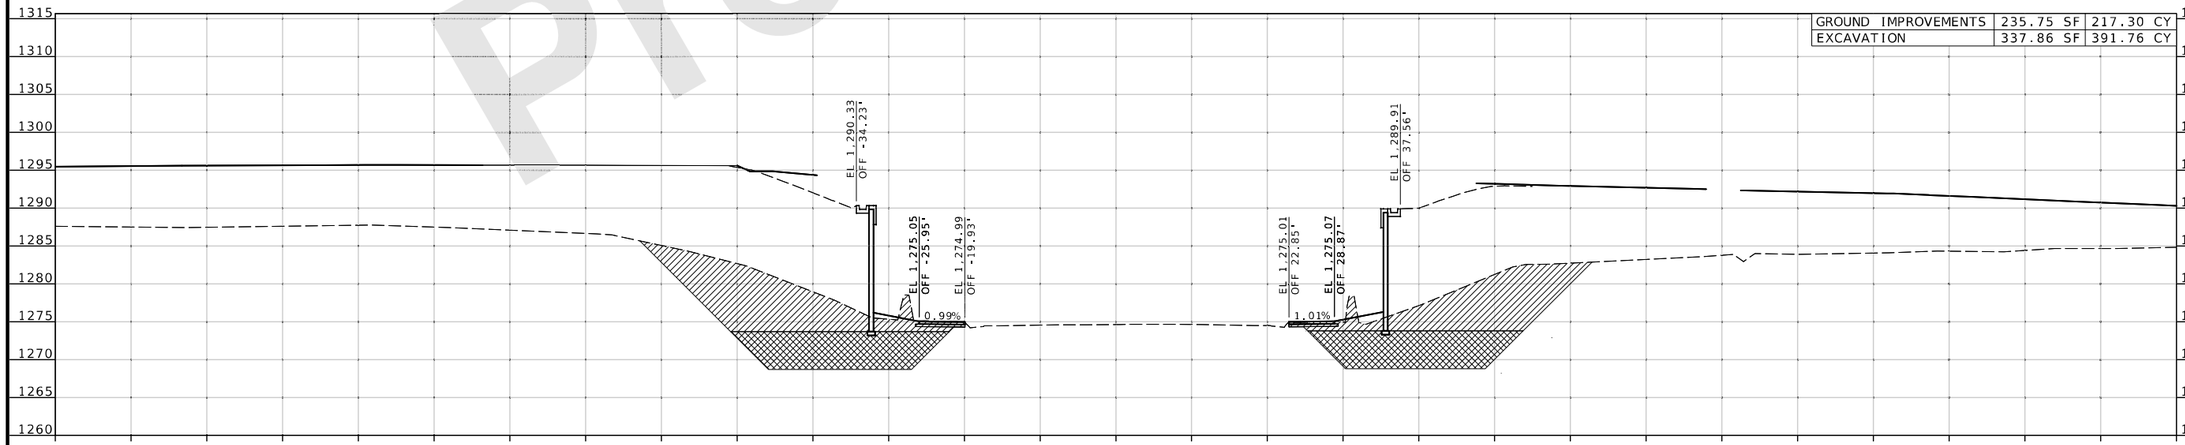

GROUND IMPROVEMENTS	235.75 SF	217.30 CY
EXCAVATION	337.86 SF	391.76 CY

STA 9+25.00

NATIONAL AVE
CROSS SECTION
183 OF 198

DATE PREPARED
8/20/2024

ROUTE	STATE
I-44	MO
DISTRICT	SHEET NO.
SW	183

COUNTY
GREENE

JOB NO.
JSU0076, J8I3044C, & JST0088B

PROJECT NO.

BRIDGE NO.

DESCRIPTION | DATE | REV.

IF A SEAL IS PRESENT ON THIS SHEET IT HAS BEEN ELECTRONICALLY SEALED AND DATED.

MISSOURI HIGHWAYS AND TRANSPORTATION COMMISSION
105 WEST CAPITOL
JEFFERSON CITY, MO 65102
1-888-ASK-MODOT (1-888-275-6636)

CRAWFORD, MURPHY & TILLY, INC.
1631 WEST ELFINDALE STREET
SPRINGFIELD, MO 65807 (417) 869-6009
ENGINEERING CORPORATION - 000631
©Copyright CMT, Inc.

Preliminary

L:\MoDOT\22004246-00_New\424600\Sheets\J8I3044C & JSU0076\402_JSU0076_CityStreets_CrossSection_Sheets.dgn 9:08:34 AM 8/20/2024

DISCLAIMER
THE PROFESSIONAL WHOSE SIGNATURE AND PERSONAL SEAL APPEAR HEREON ASSUMES RESPONSIBILITY ONLY FOR WHAT APPEARS ON THIS PAGE, AND DISCLAIMS (PURSUANT TO SECTION 327.411 RSMO) SPECIFICATION, ESTIMATES, REPORTS, OR OTHER DOCUMENTS OR INSTRUMENTS NOT SEALED BY THE UNDERSIGNED PROFESSIONAL RELATING TO OR INTENDED TO BE USED FOR ANY PART OR PARTS OF THE PROJECT TO WHICH THIS PAGE REFERS.

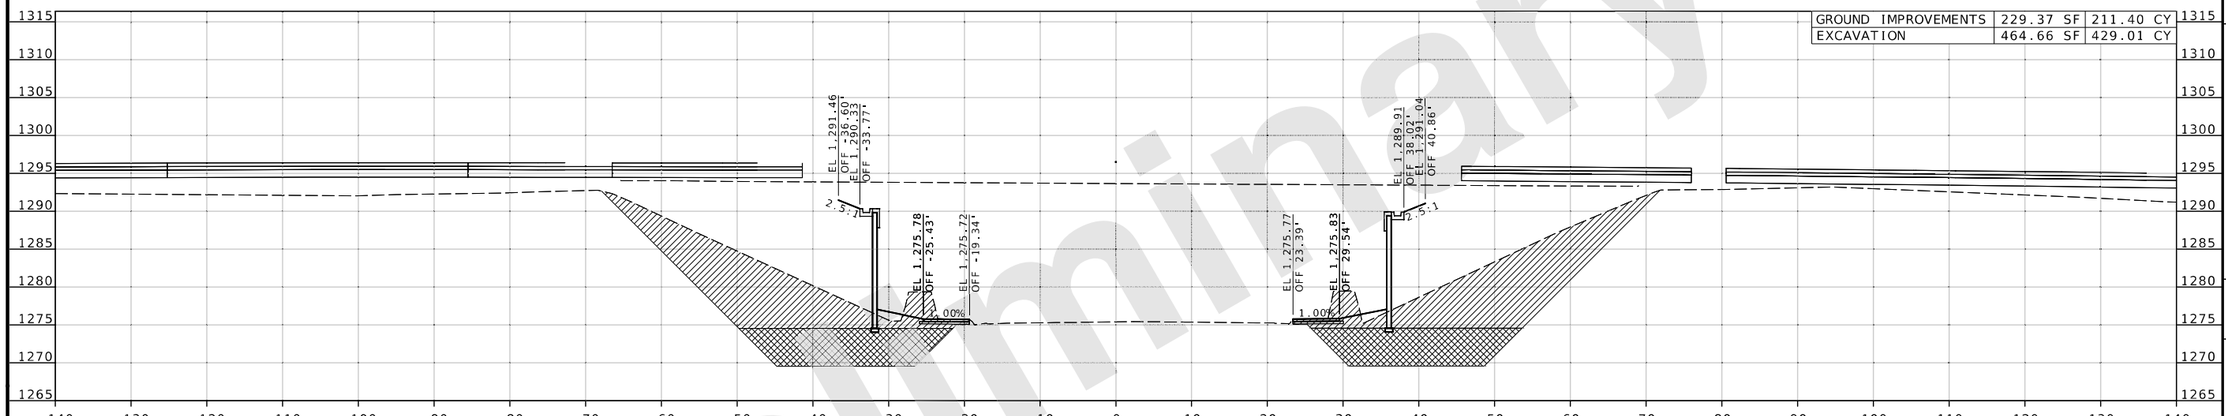

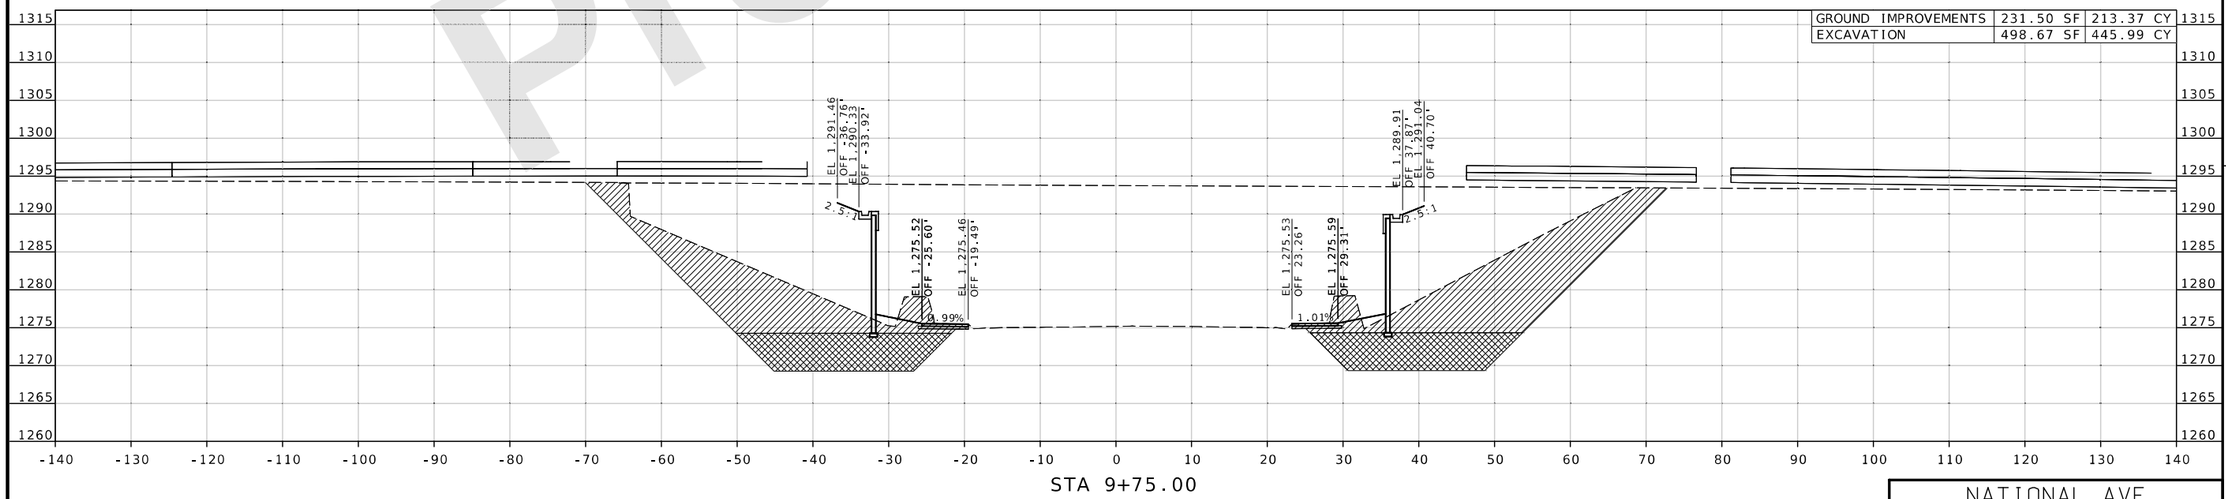

DATE PREPARED
8/20/2024

ROUTE	STATE
I-44	MO
DISTRICT	SHEET NO.
SW	184

COUNTY
GREENE

JOB NO.
JSU0076, J8I3044C, & JST0088B

PROJECT NO.

BRIDGE NO.

DESCRIPTION	DATE

IF A SEAL IS PRESENT ON THIS SHEET IT HAS BEEN ELECTRONICALLY SEALED AND DATED.

MISSOURI HIGHWAYS AND TRANSPORTATION COMMISSION
105 WEST CAPITOL
JEFFERSON CITY, MO 65102
1-888-ASK-MODOT (1-888-275-6636)

©Copyright CMT, Inc.
CRAWFORD, MURPHY & TILLY, INC.
1631 WEST ELFINDALE STREET
SPRINGFIELD, MO 65807 (417) 869-6009
ENGINEERING CORPORATION - 000631

NATIONAL AVE
CROSS SECTION
184 OF 198

REV.

L:\MoDOT\22004246-00_New\424600\Sheets\J8I3044C & JSU0076\402_JSU0076_CityStreets_CrossSection_Sheets.dgn 9:08:37 AM 8/20/2024

Preliminary

DISCLAIMER
THE PROFESSIONAL WHOSE SIGNATURE AND PERSONAL SEAL APPEAR HEREON ASSUMES RESPONSIBILITY ONLY FOR WHAT APPEARS ON THIS PAGE, AND DISCLAIMS (PURSUANT TO SECTION 327.411 RSMO) SPECIFICATION, ESTIMATES, REPORTS, OR OTHER DOCUMENTS OR INSTRUMENTS NOT SEALED BY THE UNDERSIGNED PROFESSIONAL RELATING TO OR INTENDED TO BE USED FOR ANY PART OR PARTS OF THE PROJECT TO WHICH THIS PAGE REFERS.

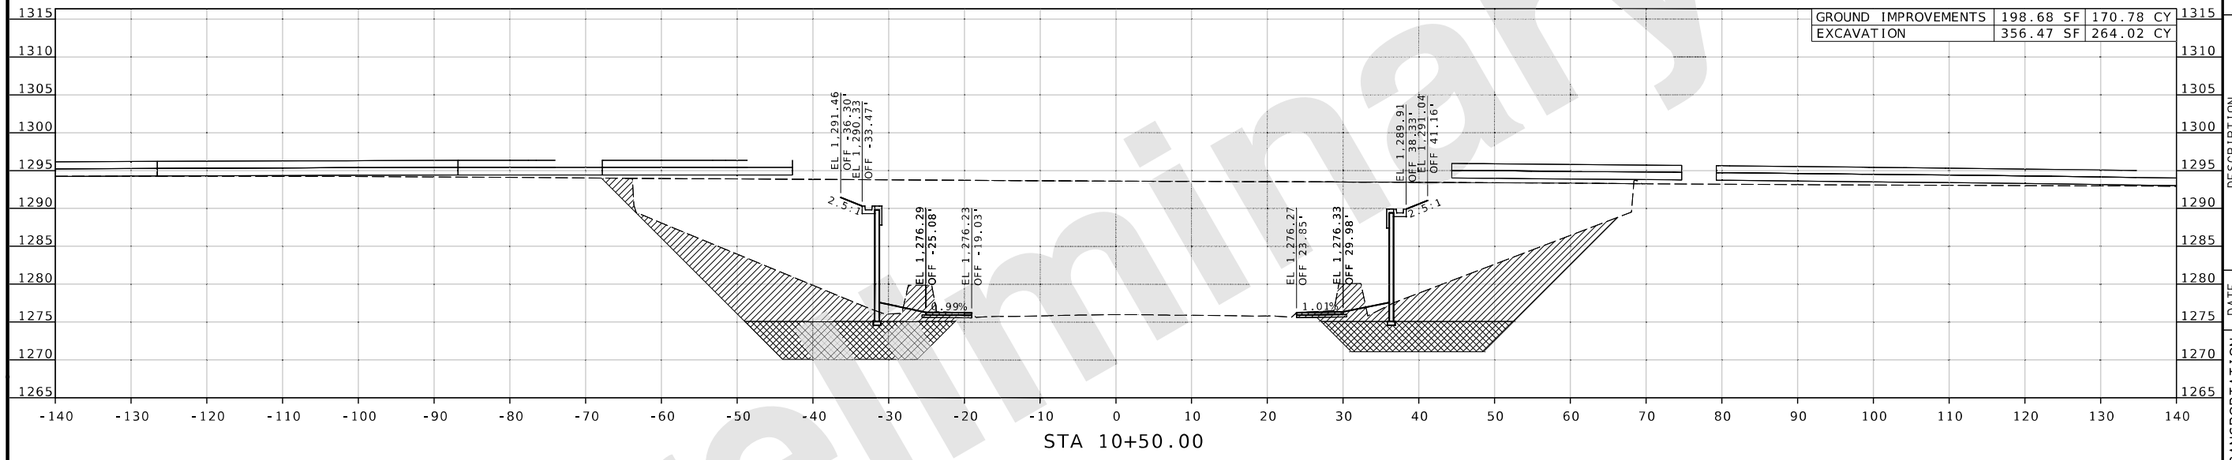

GROUND IMPROVEMENTS	198.68 SF	170.78 CY
EXCAVATION	356.47 SF	264.02 CY

STA 10+50.00

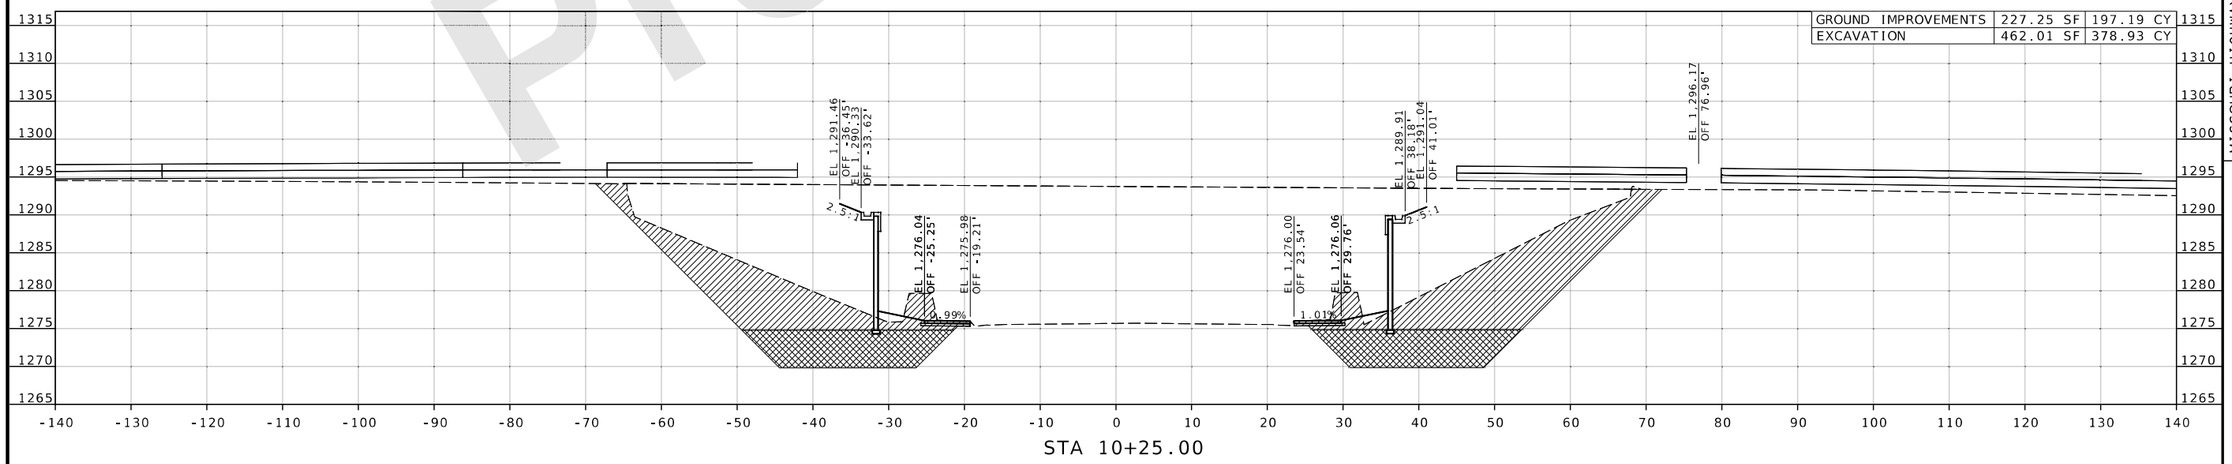

GROUND IMPROVEMENTS	227.25 SF	197.19 CY
EXCAVATION	462.01 SF	378.93 CY

STA 10+25.00

NATIONAL AVE

CROSS SECTION
185 OF 198

DATE PREPARED
8/20/2024

ROUTE	STATE
I-44	MO
DISTRICT	SHEET NO.
SW	185

COUNTY
GREENE

JOB NO.
JSU0076, J8I3044C, & JST0088B

PROJECT NO.

BRIDGE NO.

DESCRIPTION | DATE

REV.

IF A SEAL IS PRESENT ON THIS SHEET IT HAS BEEN ELECTRONICALLY SEALED AND DATED.

MISSOURI HIGHWAYS AND TRANSPORTATION COMMISSION
105 WEST CAPITOL
JEFFERSON CITY, MO 65102
1-888-ASK-MODOT (1-888-275-6636)

CMT
© Copyright CMT, Inc.
CRAWFORD, MURPHY & TILLY, INC.
1631 WEST ELFINDALE STREET
SPRINGFIELD, MO 65807 (417) 869-6009
ENGINEERING CORPORATION - 000631

Preliminary

L:\MoDOT\22004246-00_New\424600\Sheets\J8I3044C & JSU0076\402_JSU0076_CityStreets_CrossSection_Sheets.dgn 9:08:22 AM 8/20/2024

DISCLAIMER
THE PROFESSIONAL WHOSE SIGNATURE AND PERSONAL SEAL APPEAR HEREON ASSUMES RESPONSIBILITY ONLY FOR WHAT APPEARS ON THIS PAGE, AND DISCLAIMS (PURSUANT TO SECTION 327.411 RSMO) SPECIFICATION, ESTIMATES, REPORTS, OR OTHER DOCUMENTS OR INSTRUMENTS NOT SEALED BY THE UNDERSIGNED PROFESSIONAL RELATING TO OR INTENDED TO BE USED FOR ANY PART OR PARTS OF THE PROJECT TO WHICH THIS PAGE REFERS.

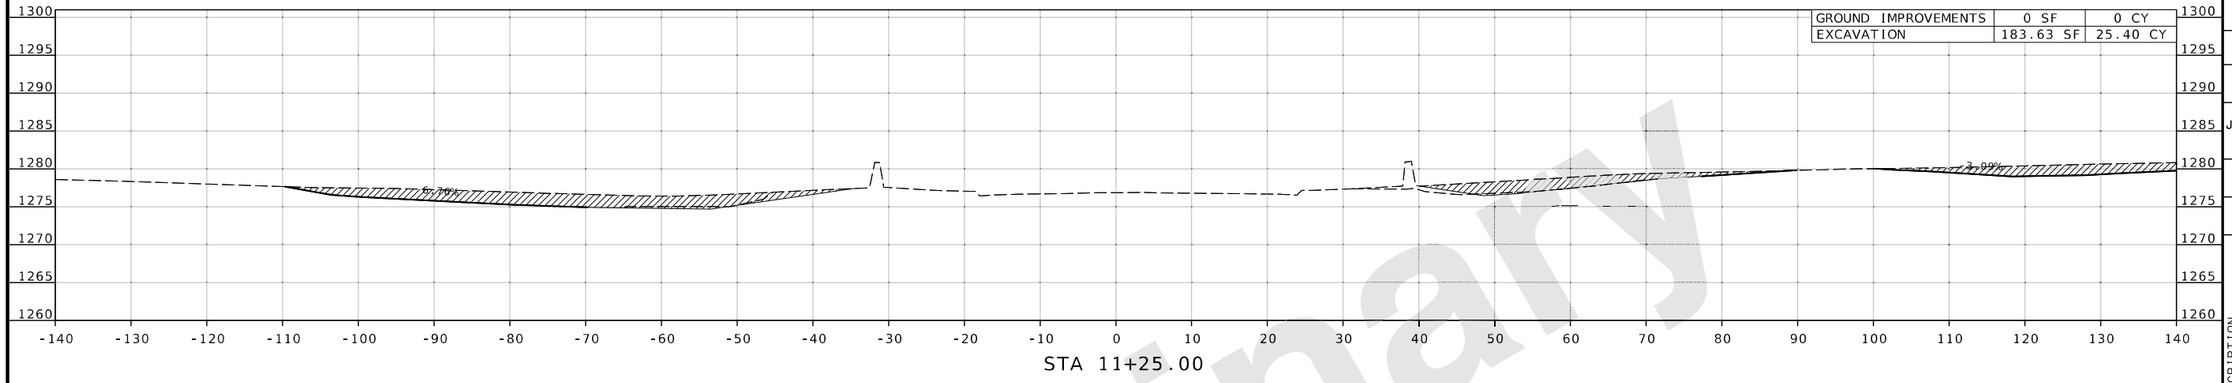

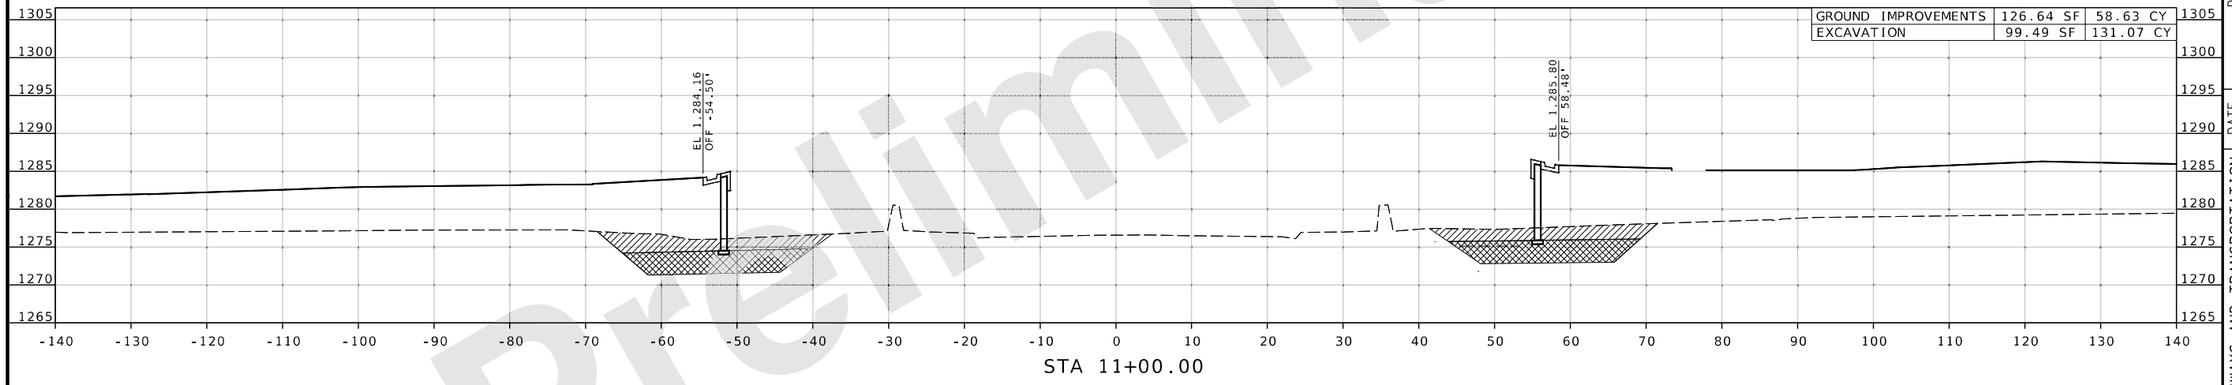

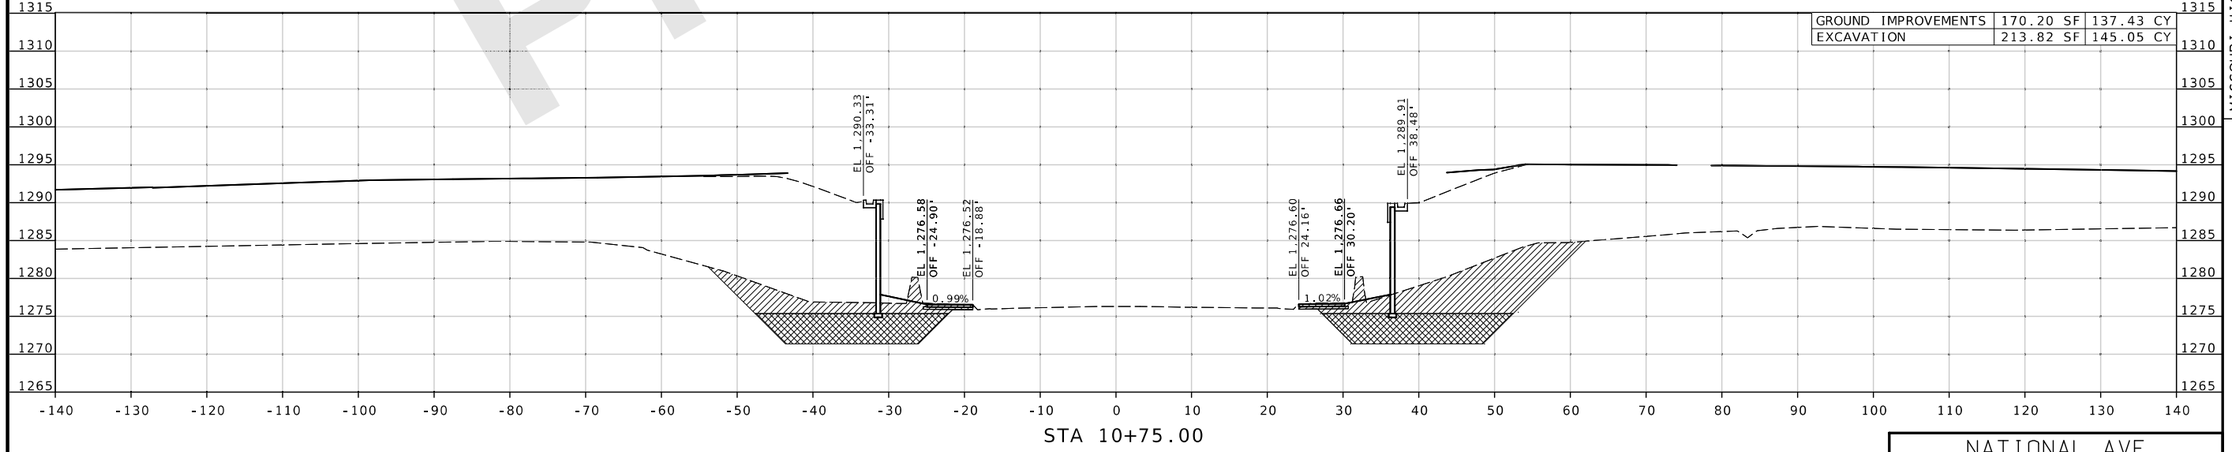

NATIONAL AVE

CROSS SECTION
186 OF 198

DATE PREPARED
8/20/2024

ROUTE	STATE
I-44	MO
DISTRICT	SHEET NO.
SW	186

COUNTY
GREENE

JOB NO.
JSU0076, J8I3044C, & JST0088B

PROJECT NO.

BRIDGE NO.

DESCRIPTION | DATE

IF A SEAL IS PRESENT ON THIS SHEET IT HAS BEEN ELECTRONICALLY SEALED AND DATED.

MISSOURI HIGHWAYS AND TRANSPORTATION COMMISSION

105 WEST CAPITOL
JEFFERSON CITY, MO 65102
1-888-ASK-MODOT (1-888-275-6636)

CMT
©Copyright CMT, Inc.
CRAWFORD, MURPHY & TILLY, INC.
1631 WEST ELFINDALE STREET
SPRINGFIELD, MO 65807 (417) 869-6009
ENGINEERING CORPORATION - 000631

REV.

Preliminary

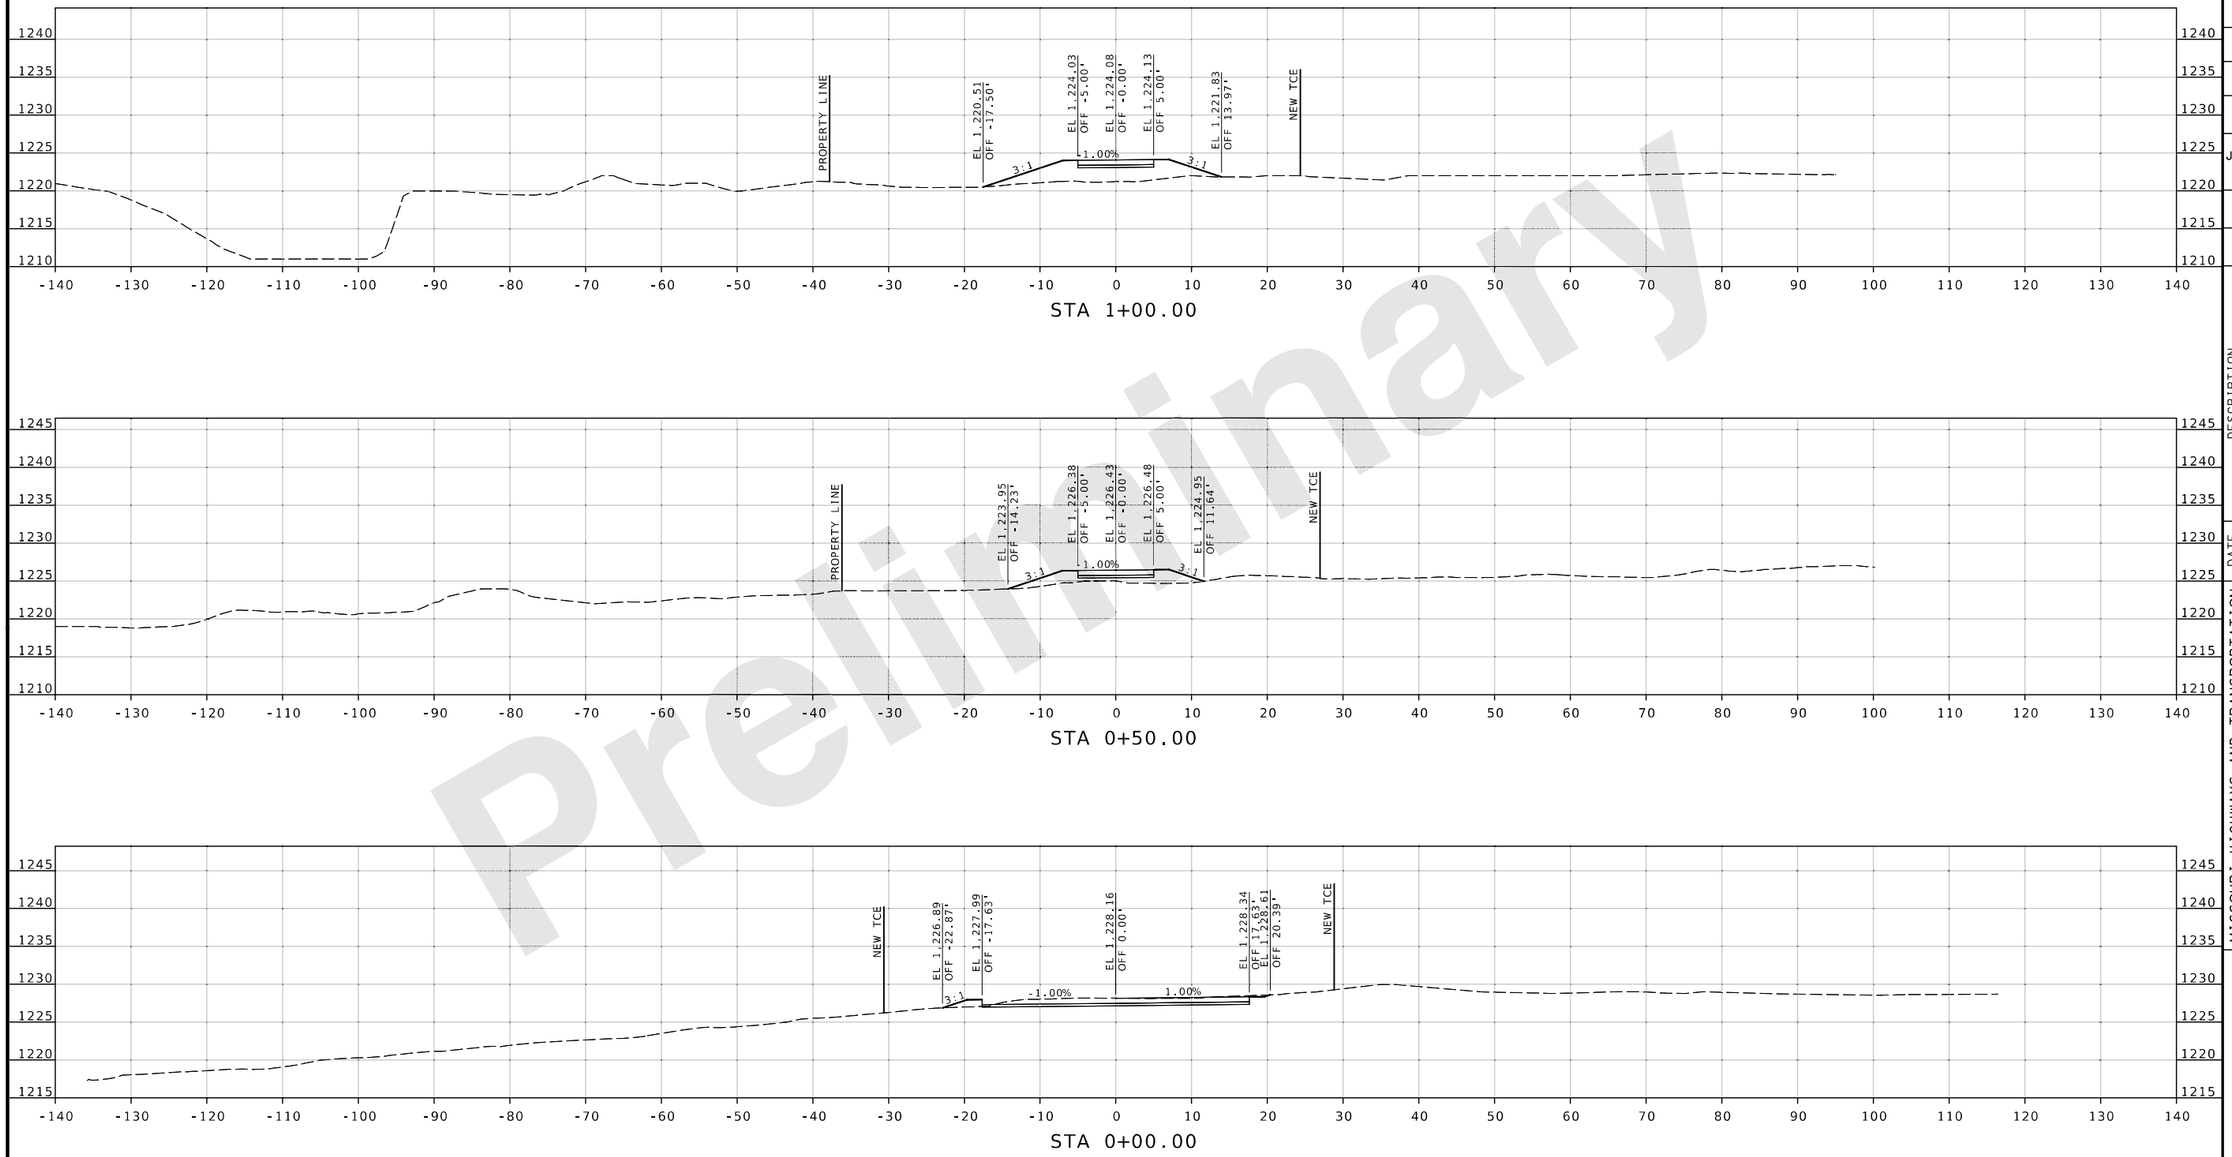

Preliminary

DATE PREPARED
8/20/2024

ROUTE	STATE
I-44	MO
DISTRICT	SHEET NO.
SW	187

COUNTY
GREENE

JOB NO.
JSU0076, J8I3044C, & JST0088B

PROJECT NO.

BRIDGE NO.

REV.	DATE	DESCRIPTION

IF A SEAL IS PRESENT ON THIS SHEET IT HAS BEEN ELECTRONICALLY SEALED AND DATED.

MISSOURI HIGHWAYS AND TRANSPORTATION COMMISSION
105 WEST CAPITOL
JEFFERSON CITY, MO 65102
1-888-ASK-MODOT (1-888-275-6636)

CMT
© Copyright CMT, Inc.
CRAWFORD, MURPHY & TILLY, INC.
1631 WEST ELFINDALE STREET
SPRINGFIELD, MO 65807 (417) 869-6009
ENGINEERING CORPORATION - 000631

DOLING TRAIL

CROSS SECTION
187 OF 198

L:\MoDOT\22004246-00_New\424600\Sheets\J8I3044C & JSU0076\403_DolingTrail_CrossSections_Sheets_i50.dgn 9:09:04 AM 8/20/2024

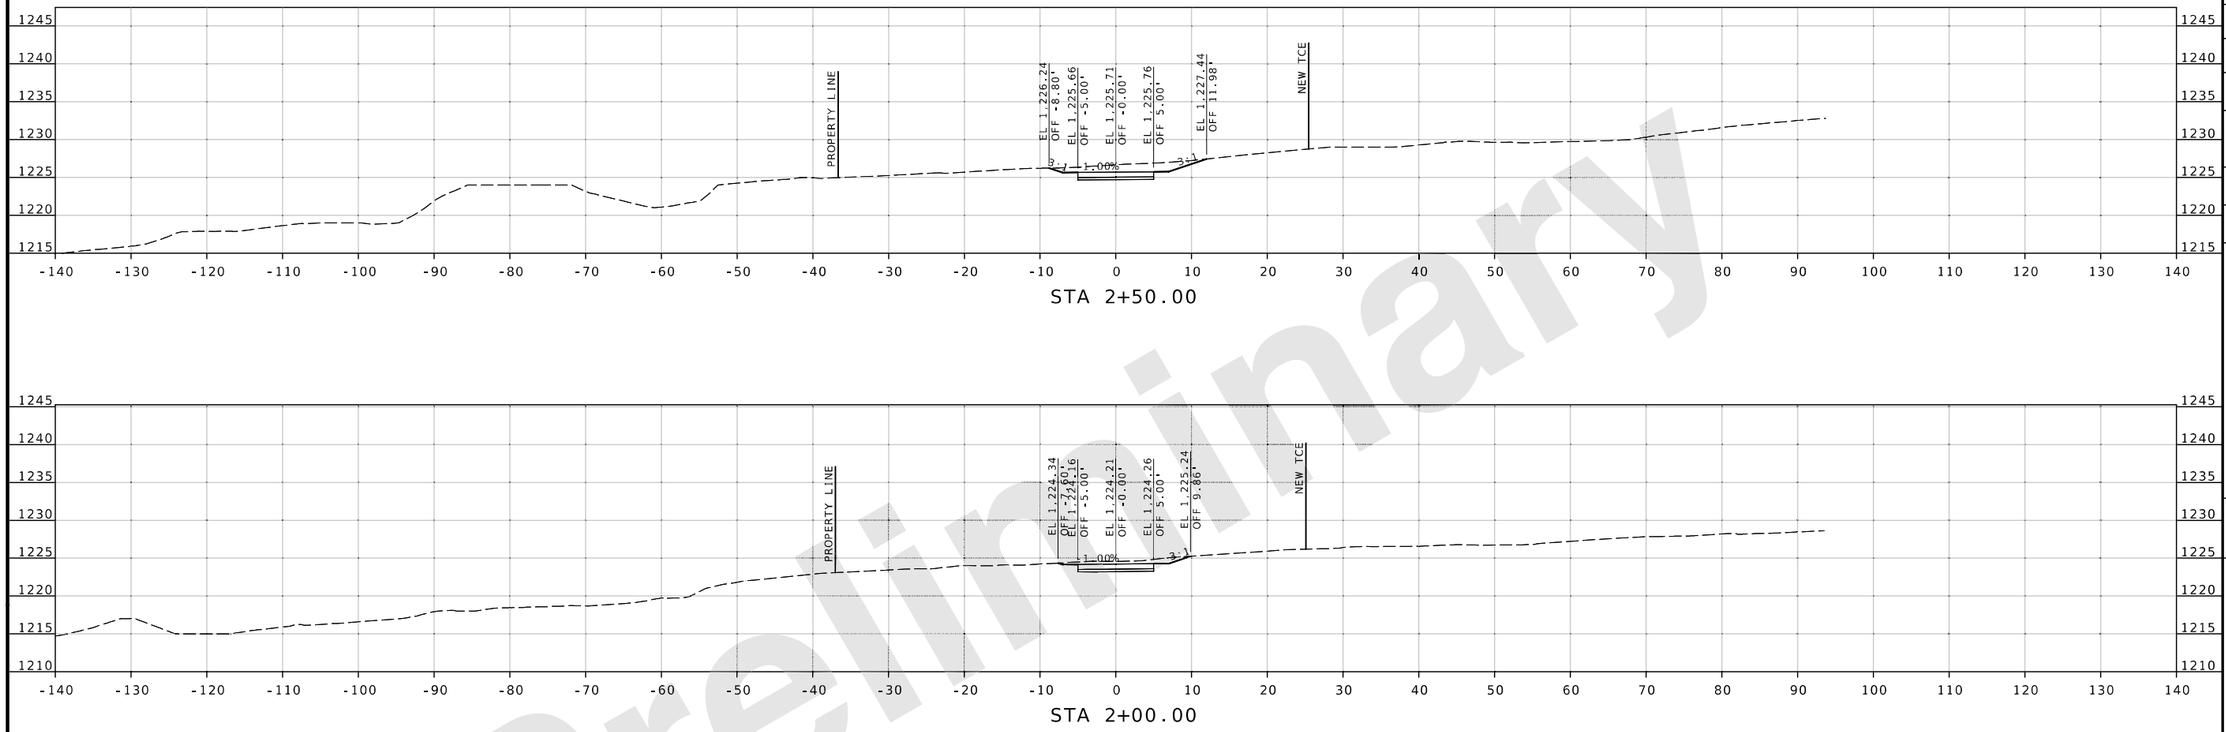

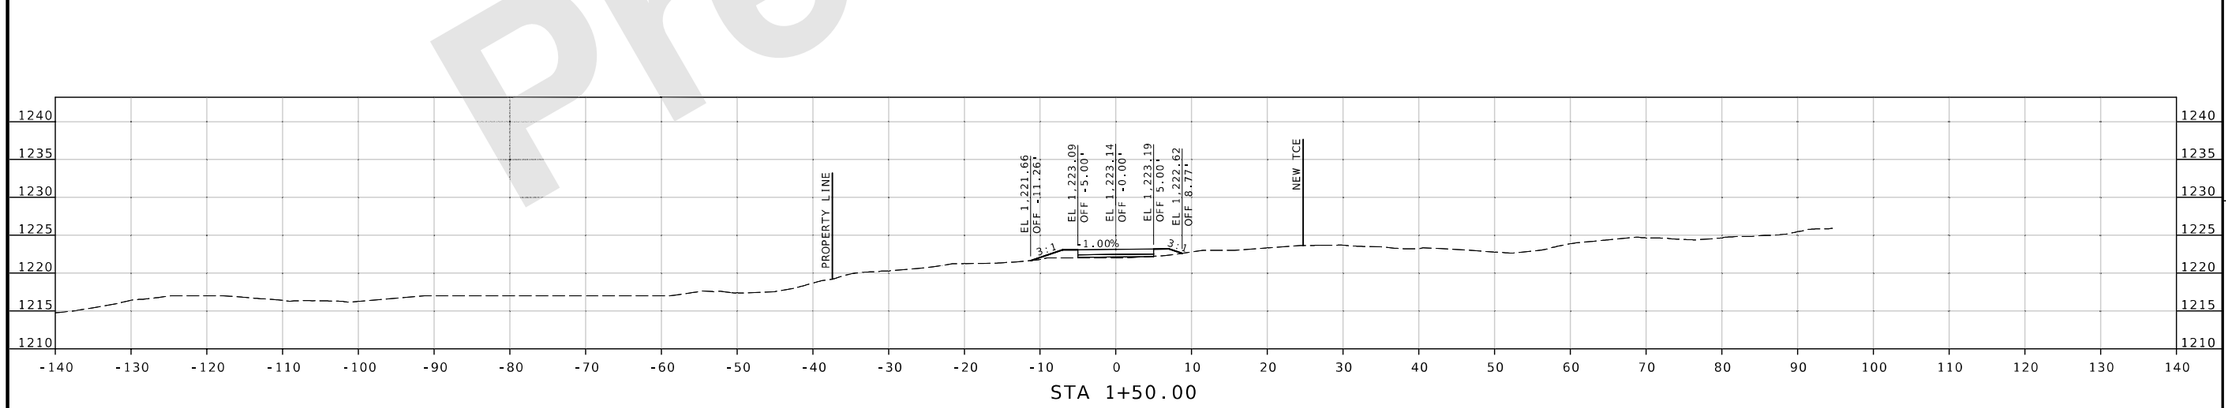

Preliminary

DATE PREPARED
8/20/2024

ROUTE	STATE
I-44	MO
DISTRICT	SHEET NO.
SW	188

COUNTY
GREENE

JOB NO.
JSU0076, J8I3044C, & JST0088B

PROJECT NO.

BRIDGE NO.

DESCRIPTION	DATE

IF A SEAL IS PRESENT ON THIS SHEET IT HAS BEEN ELECTRONICALLY SEALED AND DATED.

MISSOURI HIGHWAYS AND TRANSPORTATION COMMISSION
105 WEST CAPITOL
JEFFERSON CITY, MO 65102
1-888-ASK-MODOT (1-888-275-6636)

CMT
© Copyright CMT, Inc.
CRAWFORD, MURPHY & TILLY, INC.
1631 WEST ELFINDALE STREET
SPRINGFIELD, MO 65807 (417) 869-6009
ENGINEERING CORPORATION - 000631

DOLING TRAIL

CROSS SECTION
188 OF 198

REV.

L:\MoDOT\22004246-00_New\424600\Sheets\J8I3044C & JSU0076\403_DolingTrail_CrossSections_Sheets_i50.dgn 9:09:07 AM 8/20/2024

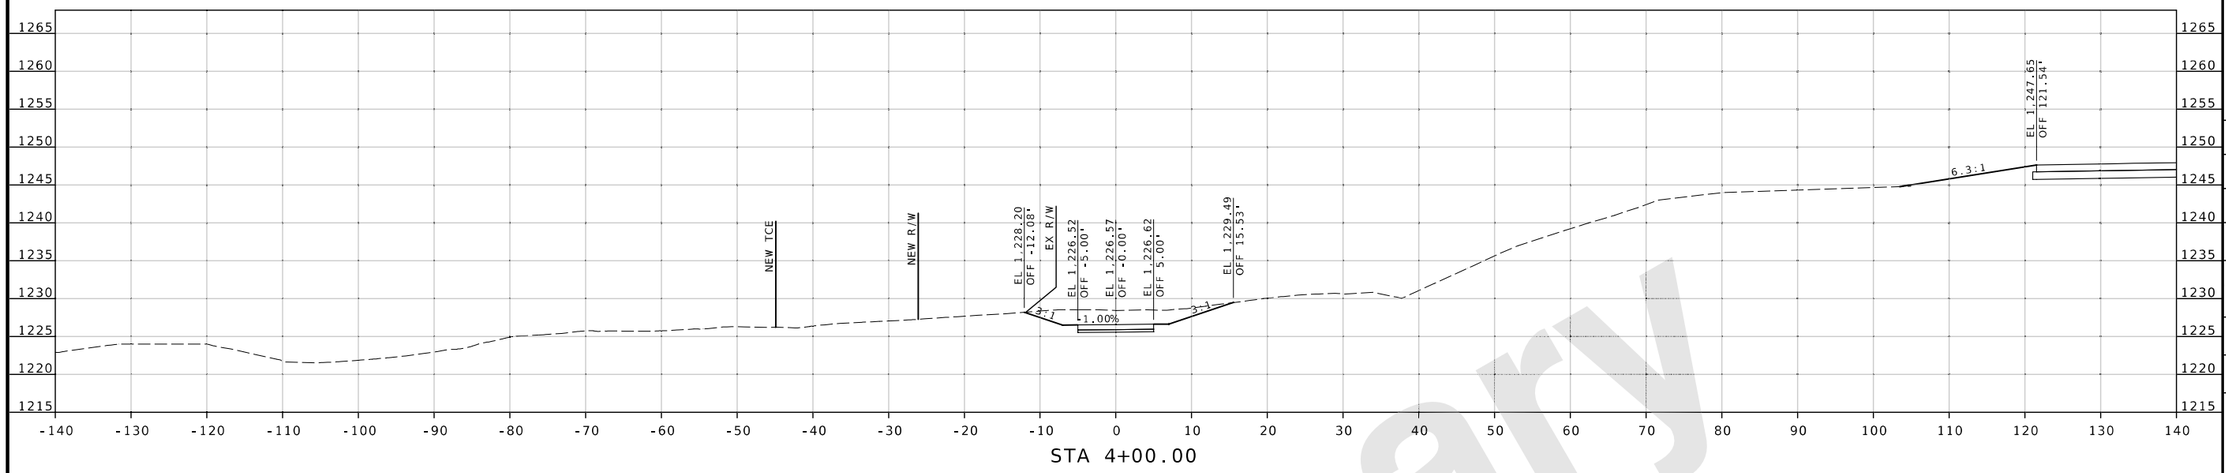

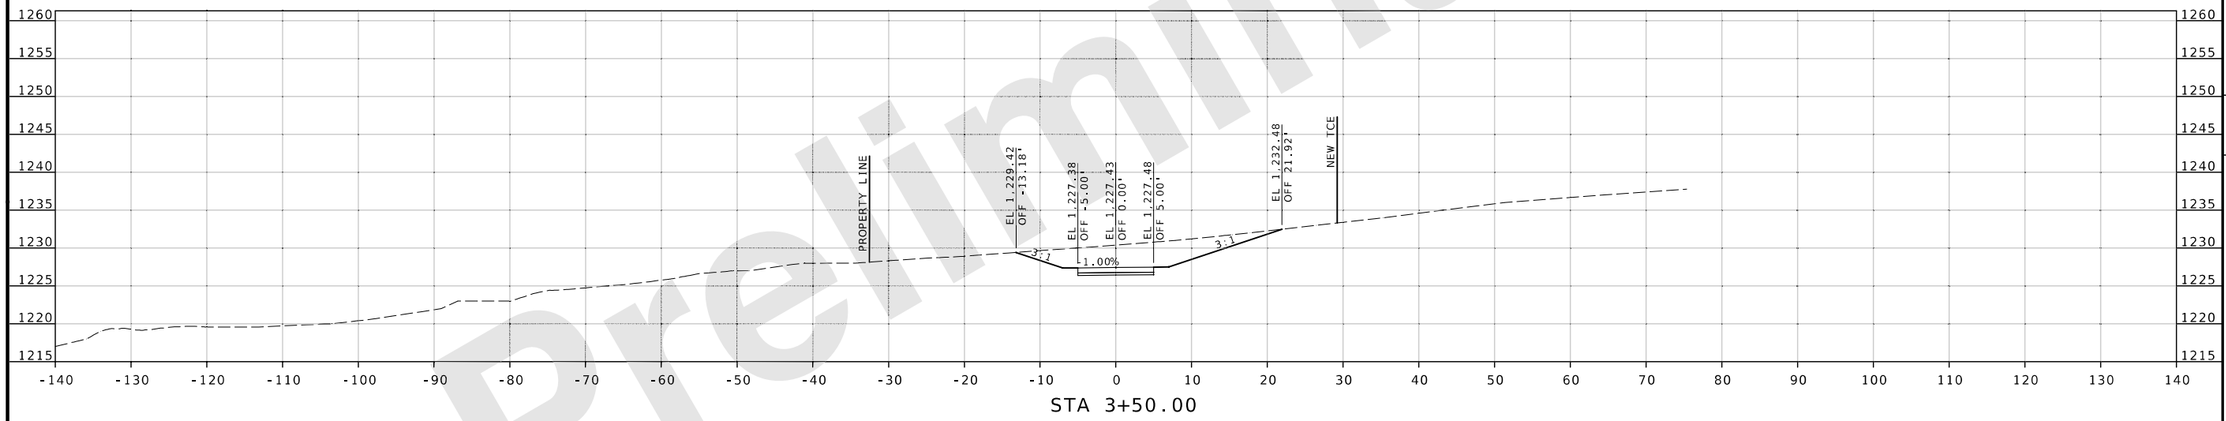

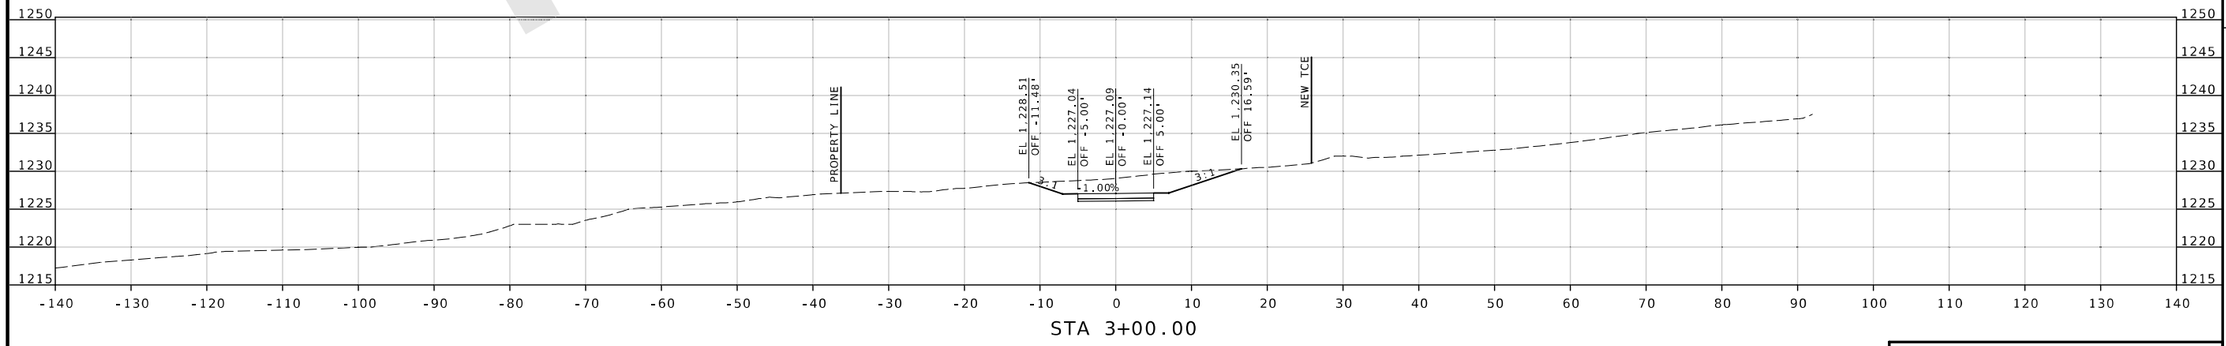

Preliminary

DOLING TRAIL

CROSS SECTION
189 OF 198

DATE PREPARED
8/20/2024

ROUTE	STATE
I-44	MO
DISTRICT	SHEET NO.
SW	189

COUNTY
GREENE

JOB NO.
JSU0076, J8I3044C, & JST0088B

PROJECT NO.

BRIDGE NO.

DESCRIPTION | DATE

IF A SEAL IS PRESENT ON THIS SHEET IT HAS BEEN ELECTRONICALLY SEALED AND DATED.

MISSOURI HIGHWAYS AND TRANSPORTATION COMMISSION
105 WEST CAPITOL
JEFFERSON CITY, MO 65102
1-888-ASK-MODOT (1-888-275-6636)

CMT
CRAWFORD, MURPHY & TILLY, INC.
1631 WEST ELFINDALE STREET
SPRINGFIELD, MO 65807 (417) 869-6009
ENGINEERING CORPORATION - 000631

©Copyright CMT, Inc.

REV.

L:\MoDOT\22004246-00_New\424600\Sheets\J8I3044C & JSU0076\403_DolingTrail_CrossSections_Sheets_i50.dgn 9:09:20 AM 8/20/2024

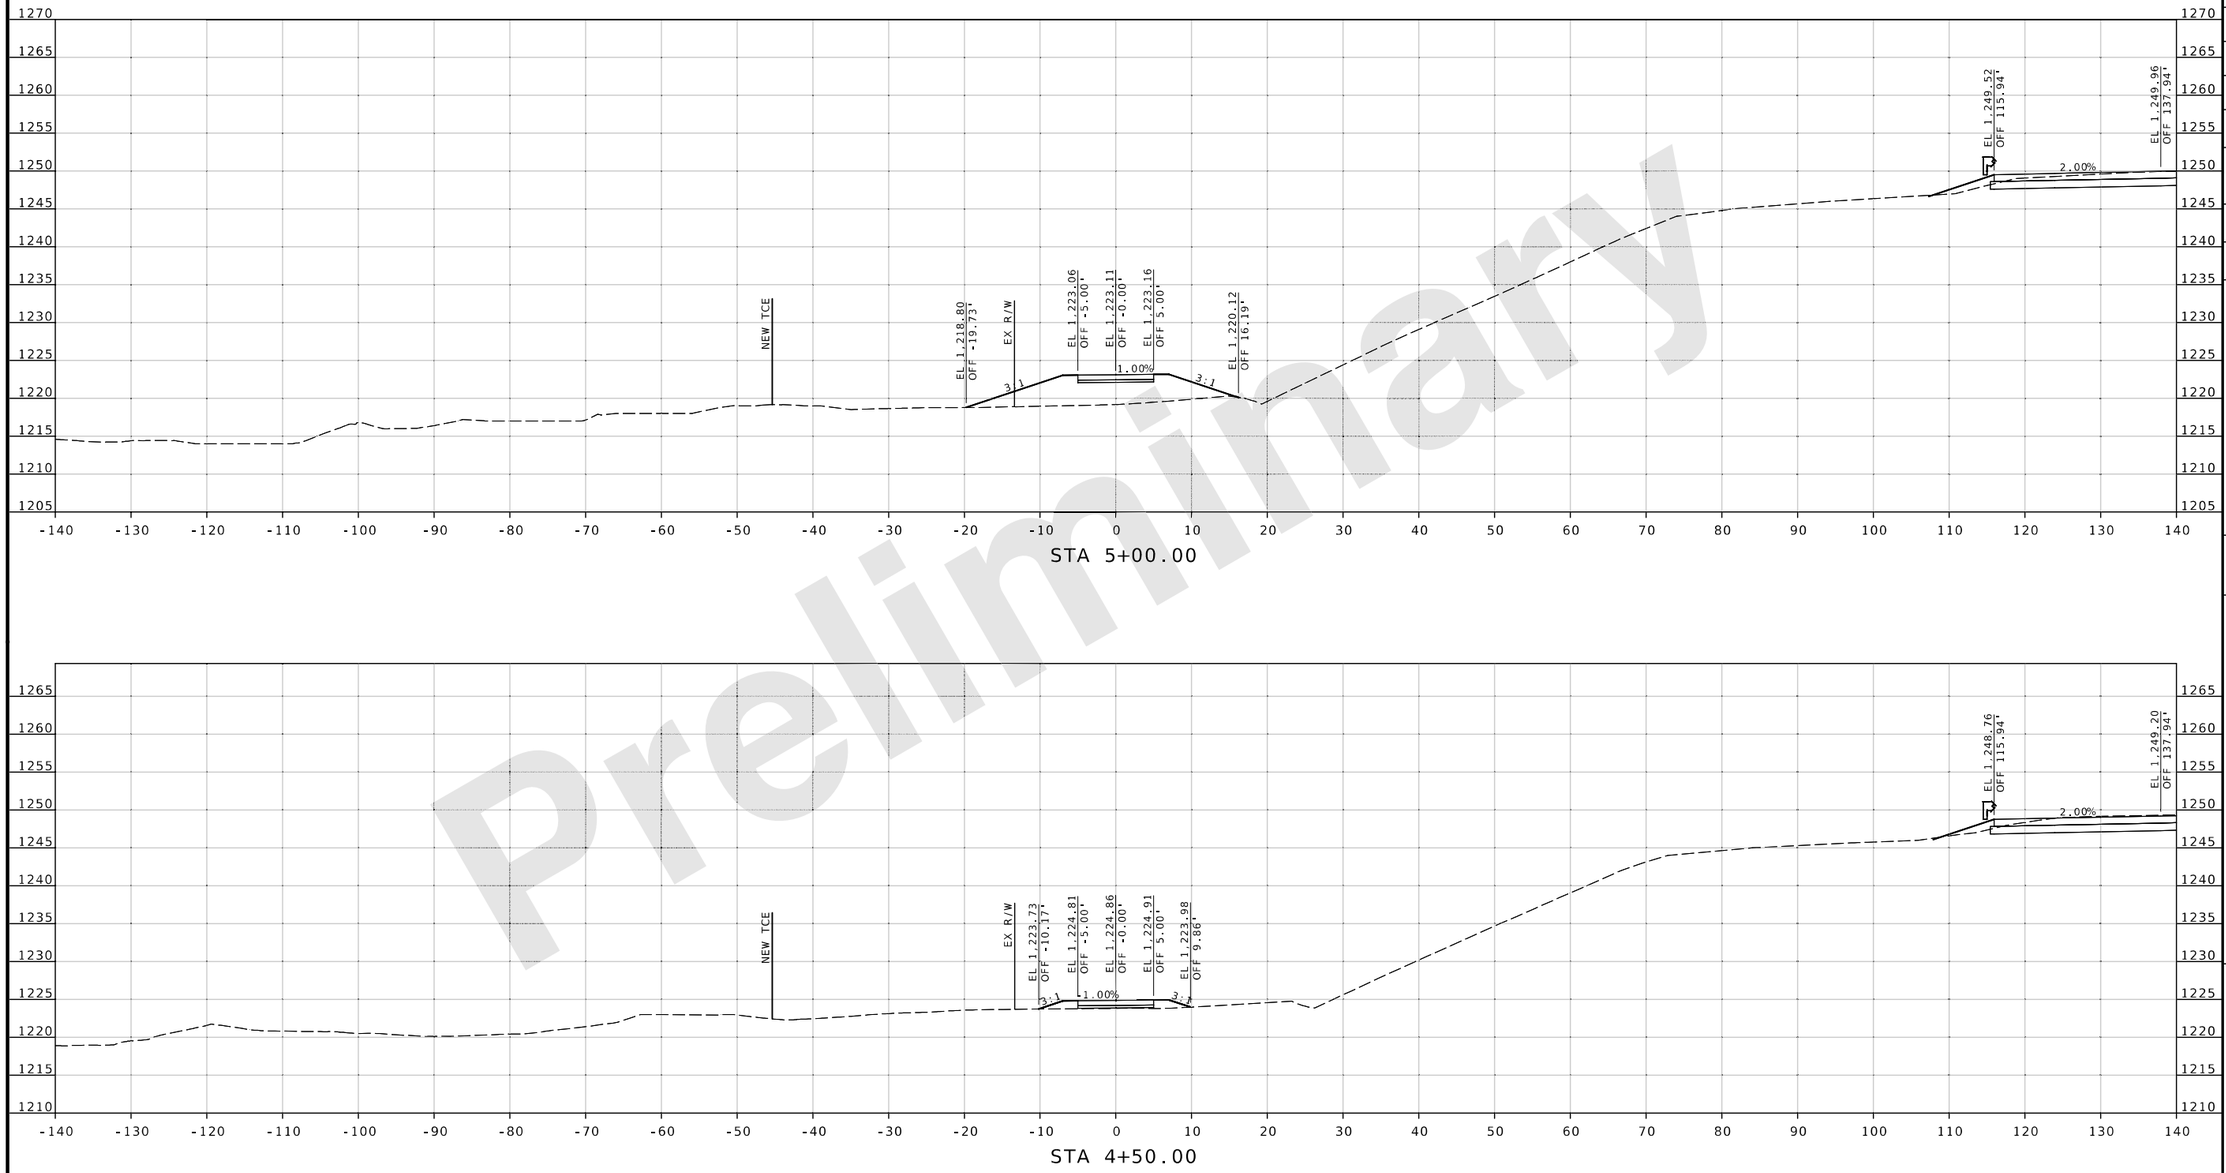

Preliminary

DATE PREPARED
8/20/2024

ROUTE	STATE
I-44	MO
DISTRICT	SHEET NO.
SW	190

COUNTY
GREENE

JOB NO.
JSU0076, J8I3044C, & JST0088B

PROJECT NO.

BRIDGE NO.

IF A SEAL IS PRESENT ON THIS SHEET IT HAS BEEN ELECTRONICALLY SEALED AND DATED.

REV.	DESCRIPTION	DATE

MISSOURI HIGHWAYS AND TRANSPORTATION COMMISSION

105 WEST CAPITOL
JEFFERSON CITY, MO 65102
1-888-ASK-MODOT (1-888-275-6636)

CMT
CRAWFORD, MURPHY & TILLY, INC.
1631 WEST ELFINDALE STREET
SPRINGFIELD, MO 65807 (417) 869-6009
ENGINEERING CORPORATION - 000631

© Copyright CMT, Inc.

DOLING TRAIL

CROSS SECTION
190 OF 198

L:\MoDOT\22004246-00_New\424600\Sheets\J8I3044C & JSU0076\403_DolingTrail_CrossSections_Sheets_i50.dgn 9:09:22 AM 8/20/2024

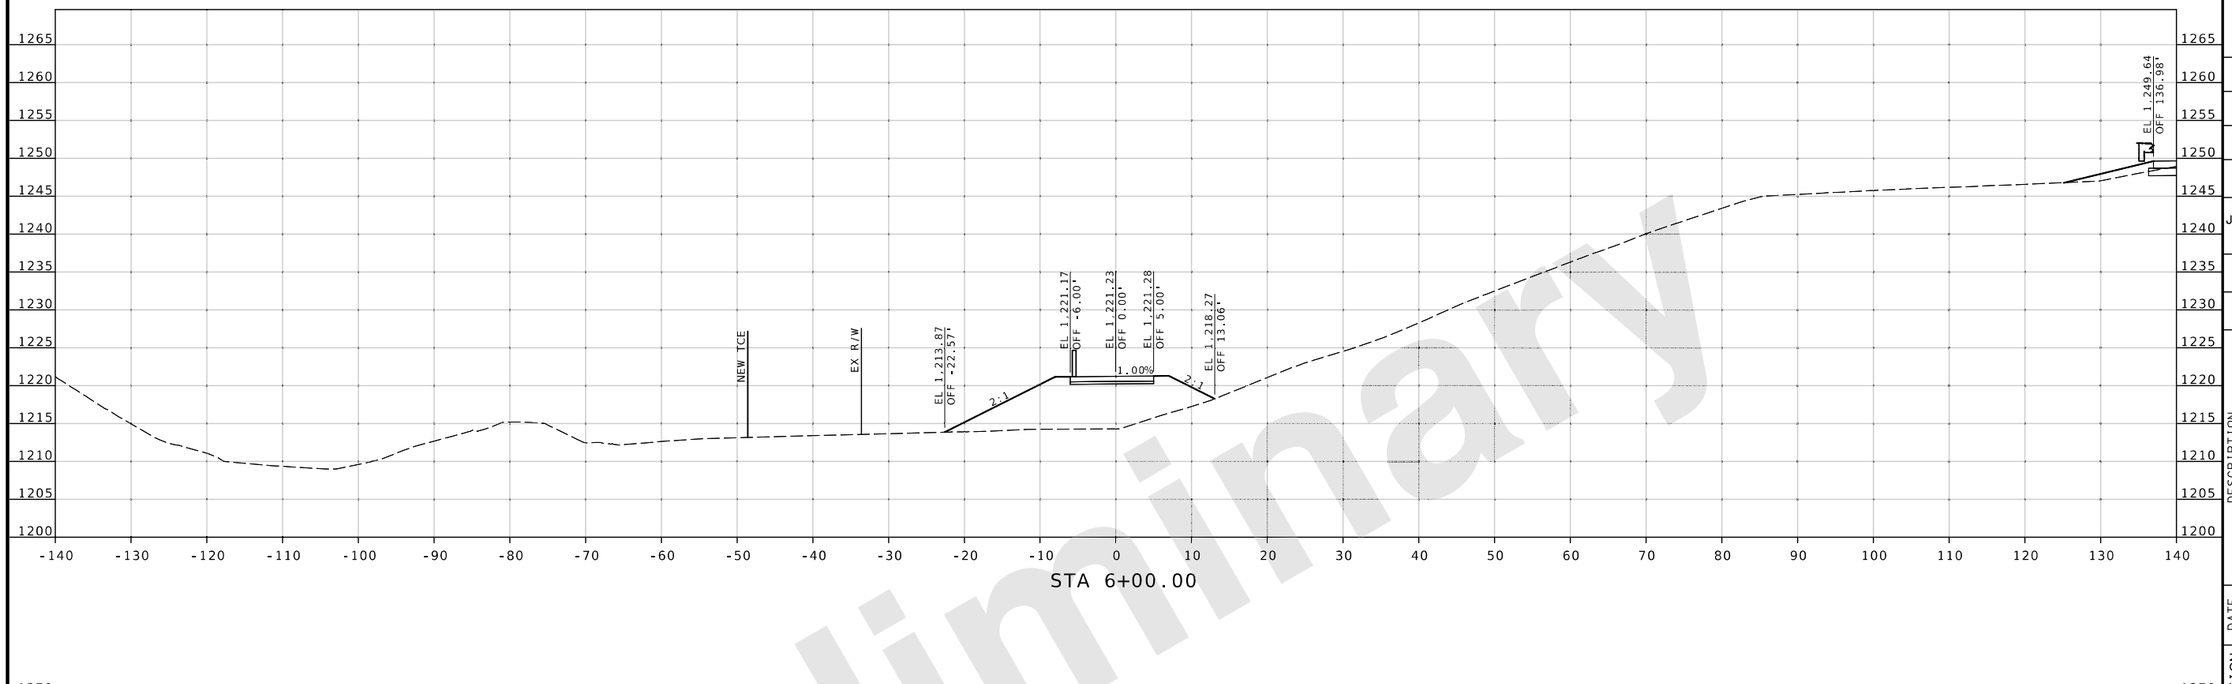

DOLING TRAIL

CROSS SECTION
191 OF 198

DATE PREPARED
8/20/2024

ROUTE	STATE
I-44	MO
DISTRICT	SHEET NO.
SW	191

COUNTY
GREENE

JOB NO.
JSU0076, J8I3044C, & JST0088B

PROJECT NO.

BRIDGE NO.

DESCRIPTION	DATE

MISSOURI HIGHWAYS AND TRANSPORTATION COMMISSION

105 WEST CAPITOL
JEFFERSON CITY, MO 65102
1-888-ASK-MODOT (1-888-275-6636)

CRAWFORD, MURPHY & TILLY, INC.
1631 WEST ELFINDALE STREET
SPRINGFIELD, MO 65807 (417) 869-6009
ENGINEERING CORPORATION - 000631

© Copyright CMT, Inc.

IF A SEAL IS PRESENT ON THIS SHEET IT HAS BEEN ELECTRONICALLY SEALED AND DATED.

REV.

Preliminary

L:\MoDOT\22004246-00_New\424600\Sheets\J8I3044C & JSU0076\403_DolingTrail_CrossSections_Sheets_i50.dgn 9:09:25 AM 8/20/2024

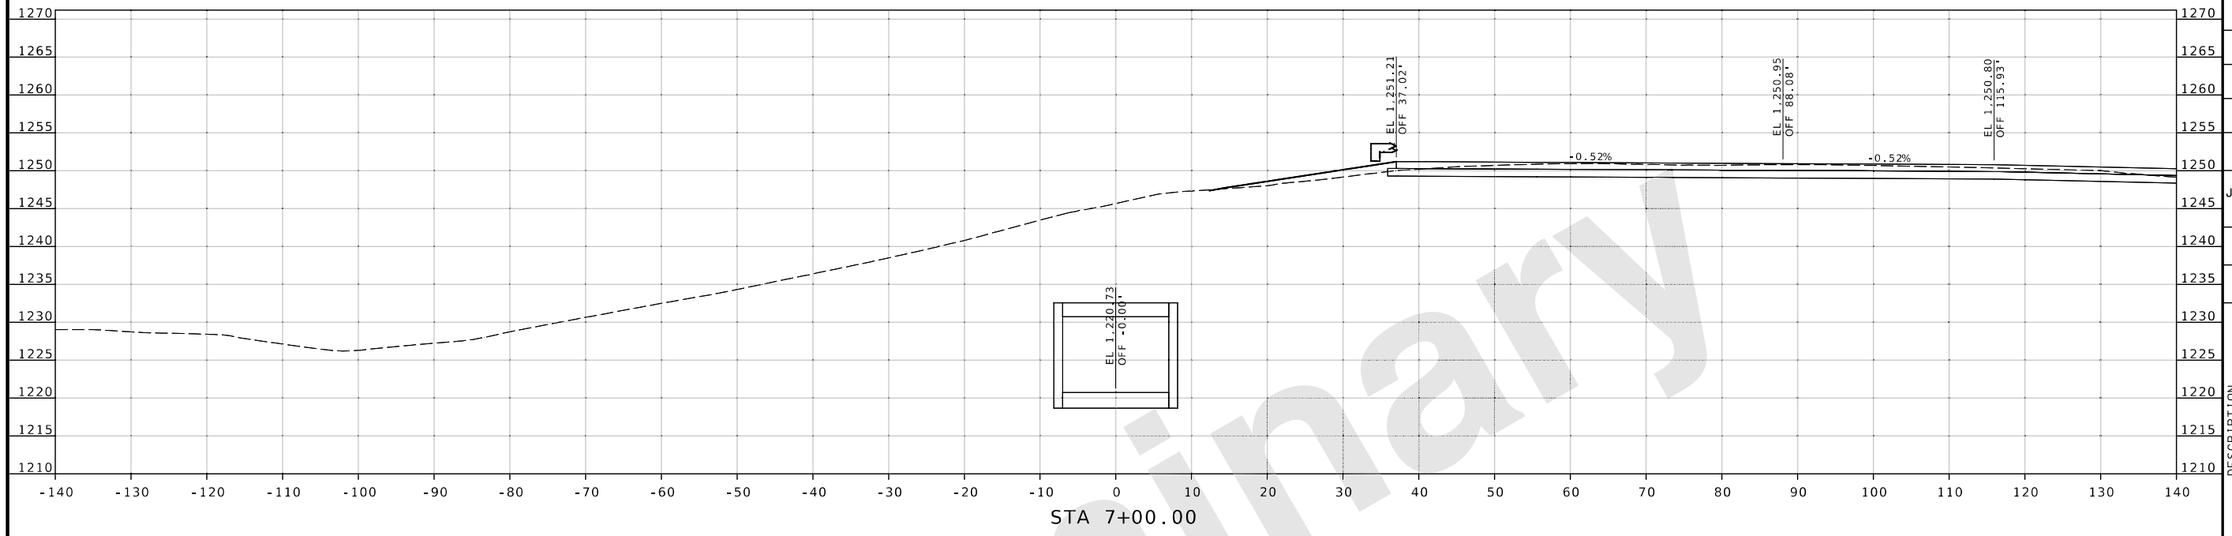

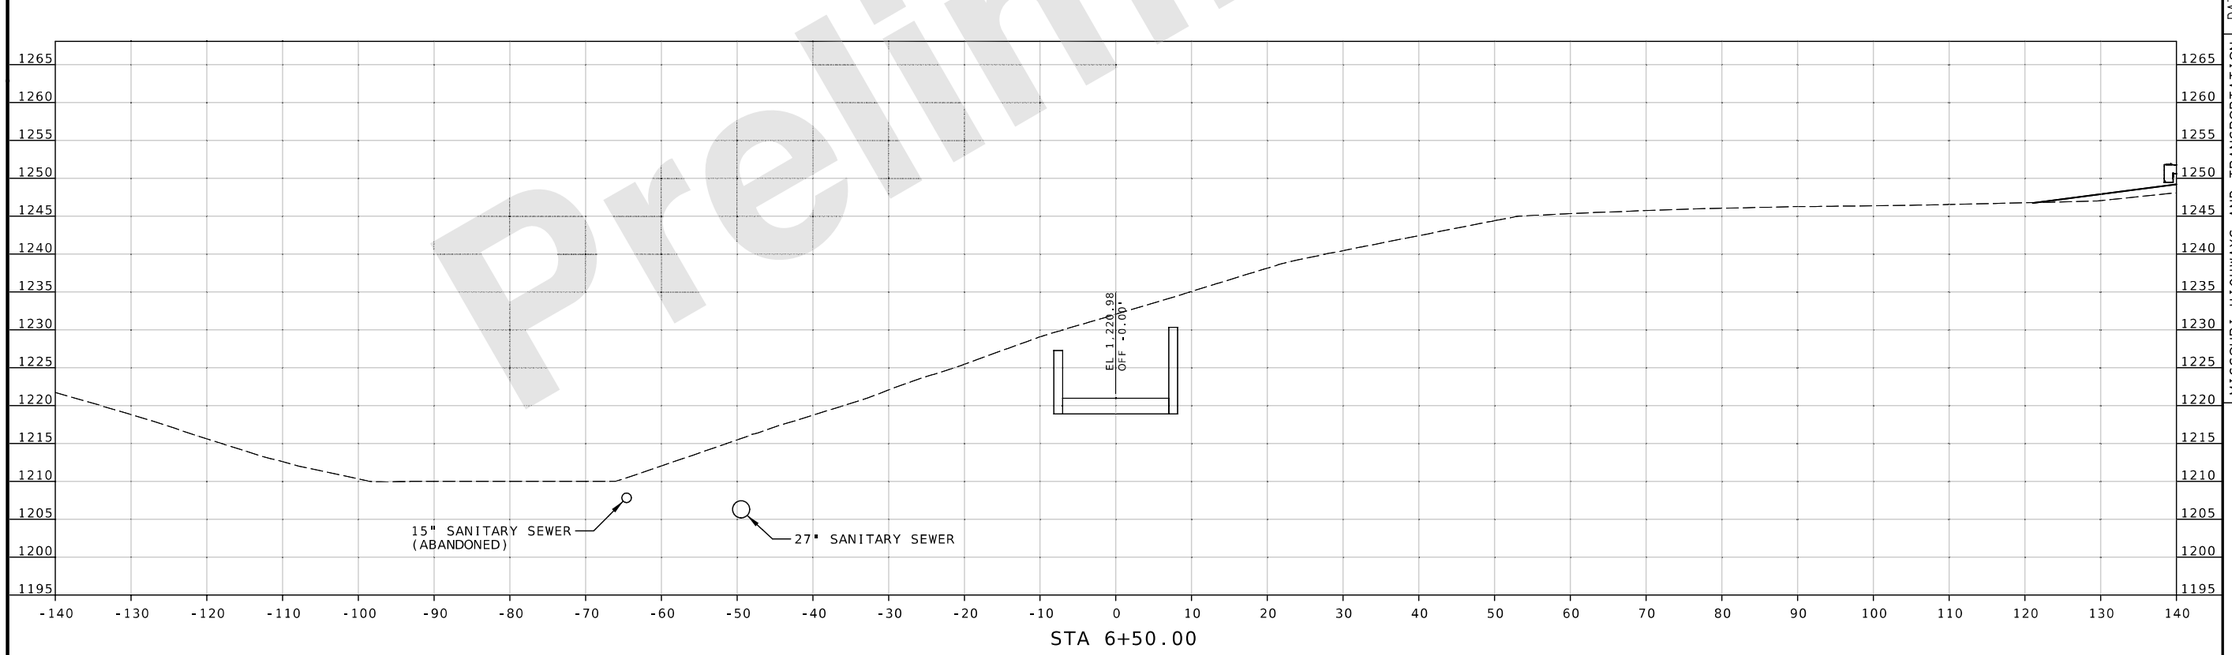

Preliminary

DATE PREPARED
8/20/2024

ROUTE	STATE
I-44	MO
DISTRICT	SHEET NO.
SW	192

COUNTY
GREENE

JOB NO.
JSU0076, J8I3044C, & JST0088B

PROJECT NO.

BRIDGE NO.

DESCRIPTION	DATE

IF A SEAL IS PRESENT ON THIS SHEET IT HAS BEEN ELECTRONICALLY SEALED AND DATED.

MISSOURI HIGHWAYS AND TRANSPORTATION COMMISSION
105 WEST CAPITOL
JEFFERSON CITY, MO 65102
1-888-ASK-MODOT (1-888-275-6636)

CRAWFORD, MURPHY & TILLY, INC.
1631 WEST ELFINDALE STREET
SPRINGFIELD, MO 65807 (417) 869-6009
ENGINEERING CORPORATION - 000631

© Copyright CMT, Inc.

DOLING TRAIL

CROSS SECTION
192 OF 198

REV.

L:\MoDOT\22004246-00_New\424600\Sheets\J8I3044C & JSU0076\403_DolingTrail_CrossSections_Sheets_i50.dgn 9:09:29 AM 8/20/2024

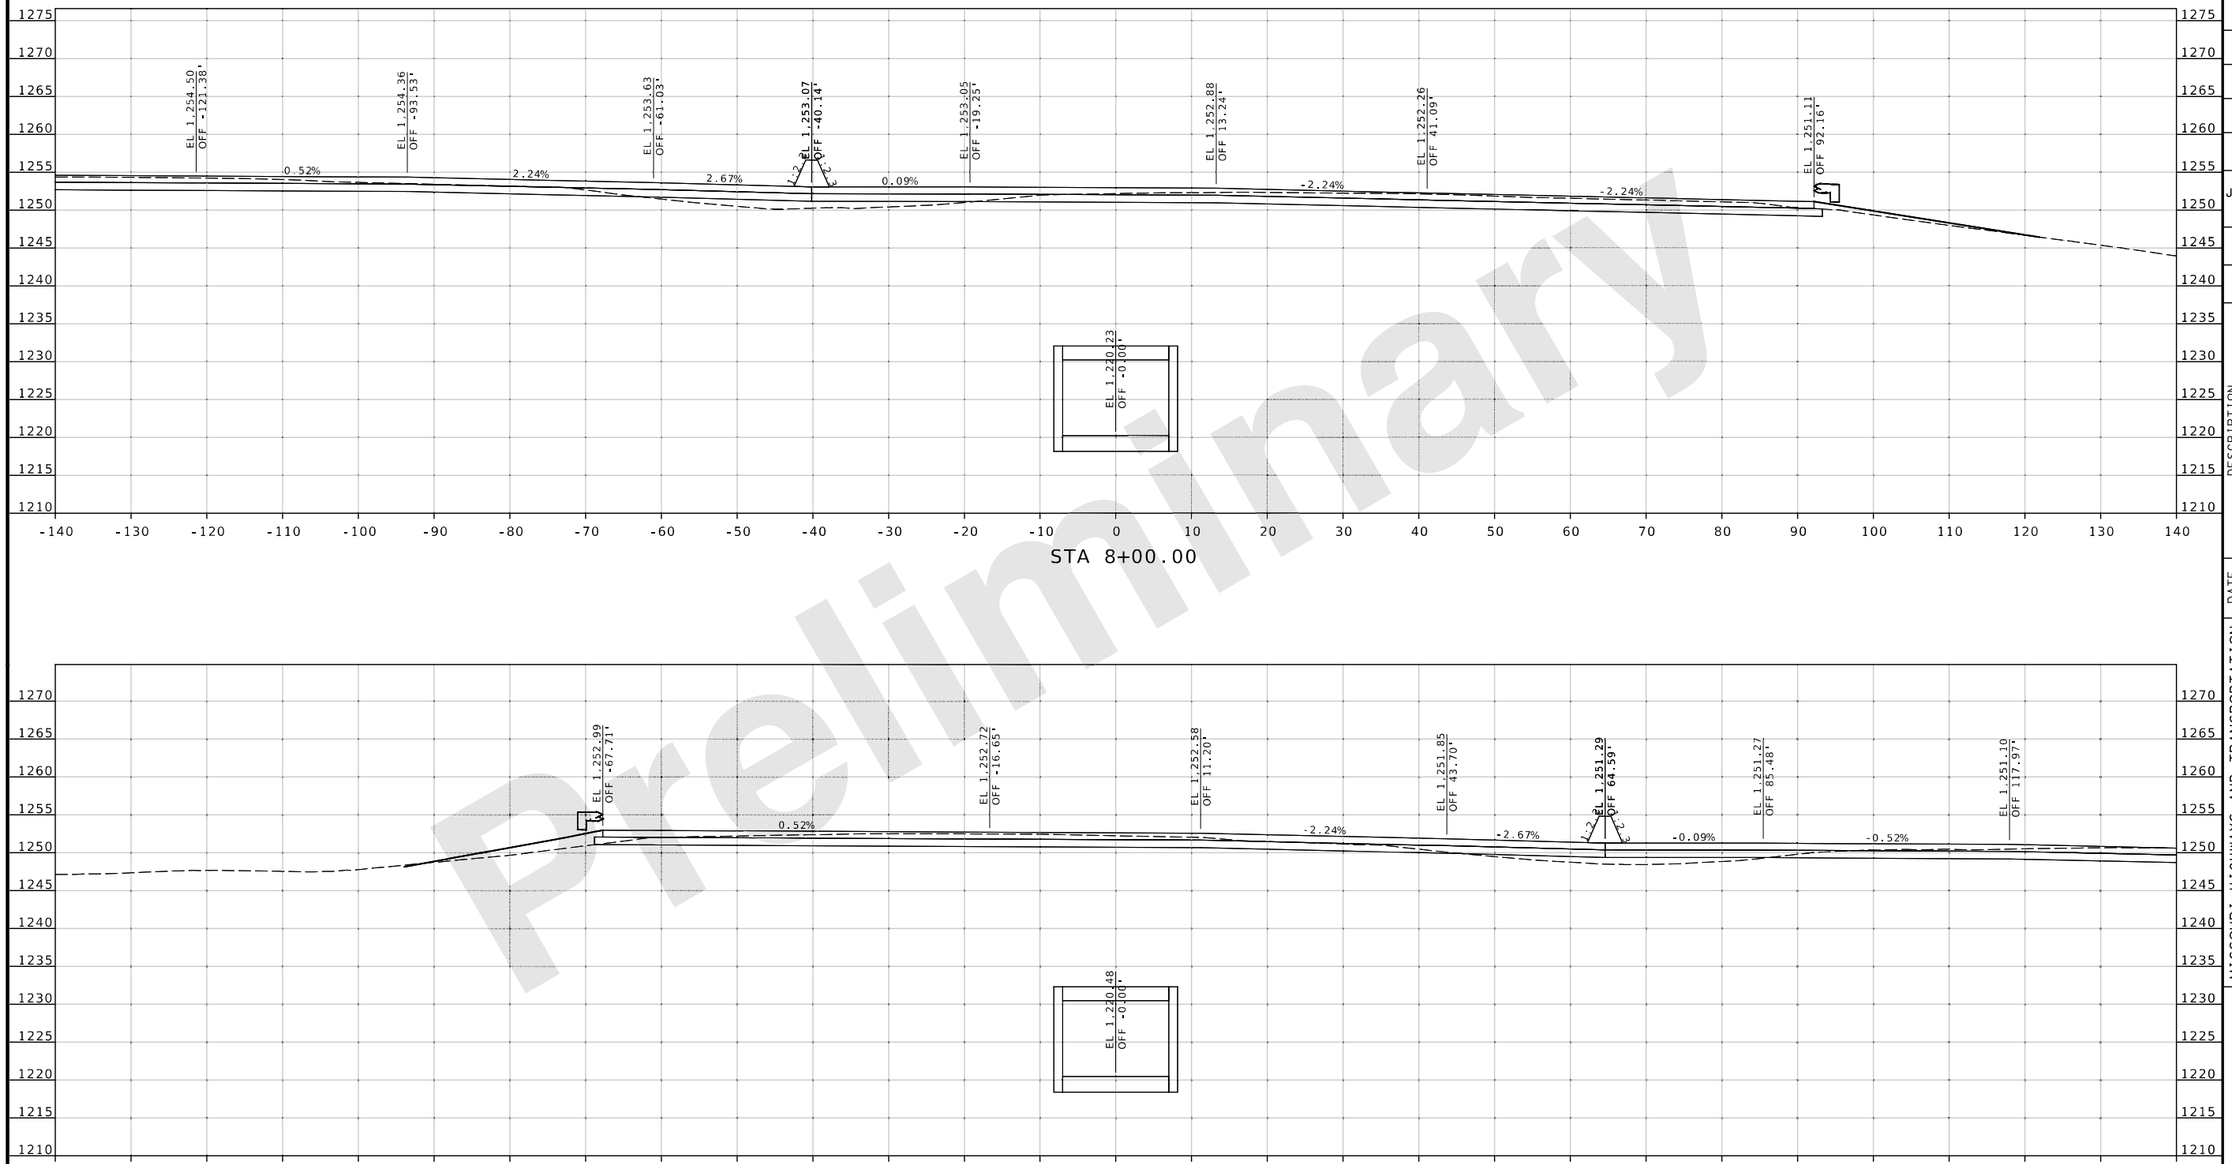

Preliminary

DATE PREPARED
8/20/2024

ROUTE	STATE
I-44	MO
DISTRICT	SHEET NO.
SW	193

COUNTY
GREENE

JOB NO.
JSU0076, J8I3044C, & JST0088B

PROJECT NO.

BRIDGE NO.

DESCRIPTION	DATE

IF A SEAL IS PRESENT ON THIS SHEET IT HAS BEEN ELECTRONICALLY SEALED AND DATED.

MISSOURI HIGHWAYS AND TRANSPORTATION COMMISSION

105 WEST CAPITOL
JEFFERSON CITY, MO 65102
1-888-ASK-MODOT (1-888-275-6636)

CMT
© Copyright CMT, Inc.
CRAWFORD, MURPHY & TILLY, INC.
1631 WEST ELFINDALE STREET
SPRINGFIELD, MO 65807 (417) 869-6009
ENGINEERING CORPORATION - 000631

REV.

DOLING TRAIL

CROSS SECTION
193 OF 198

L:\MoDOT\22004246-00_New\424600\Sheets\J8I3044C & JSU0076\403_DolingTrail_CrossSections_Sheets_i50.dgn 9:09:31 AM 8/20/2024

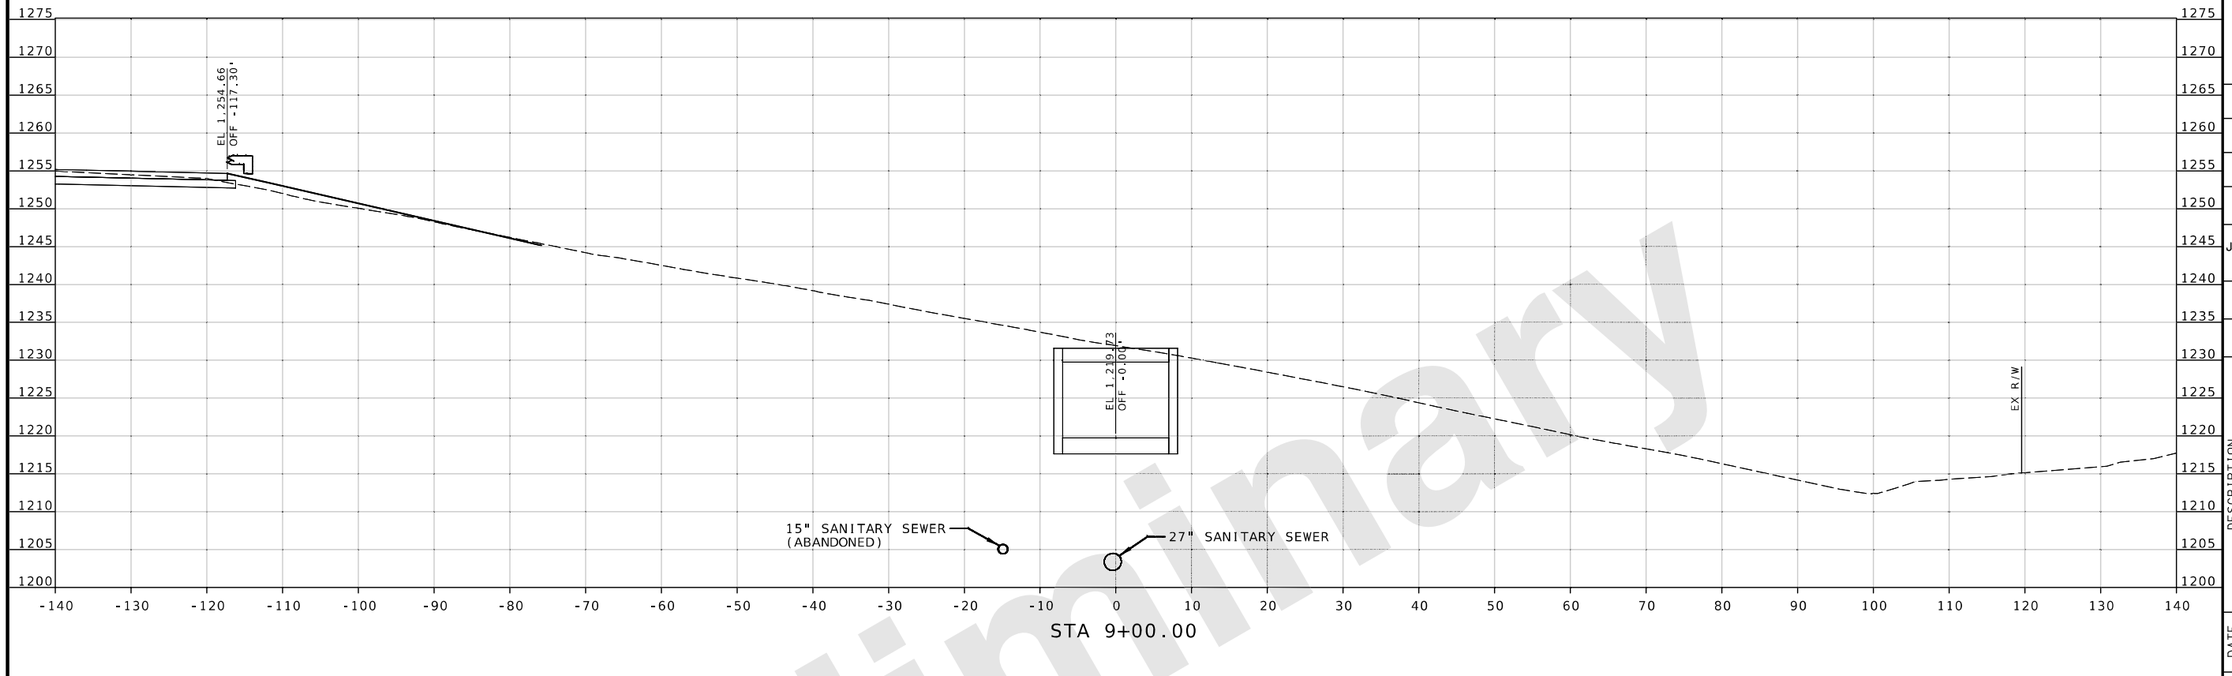

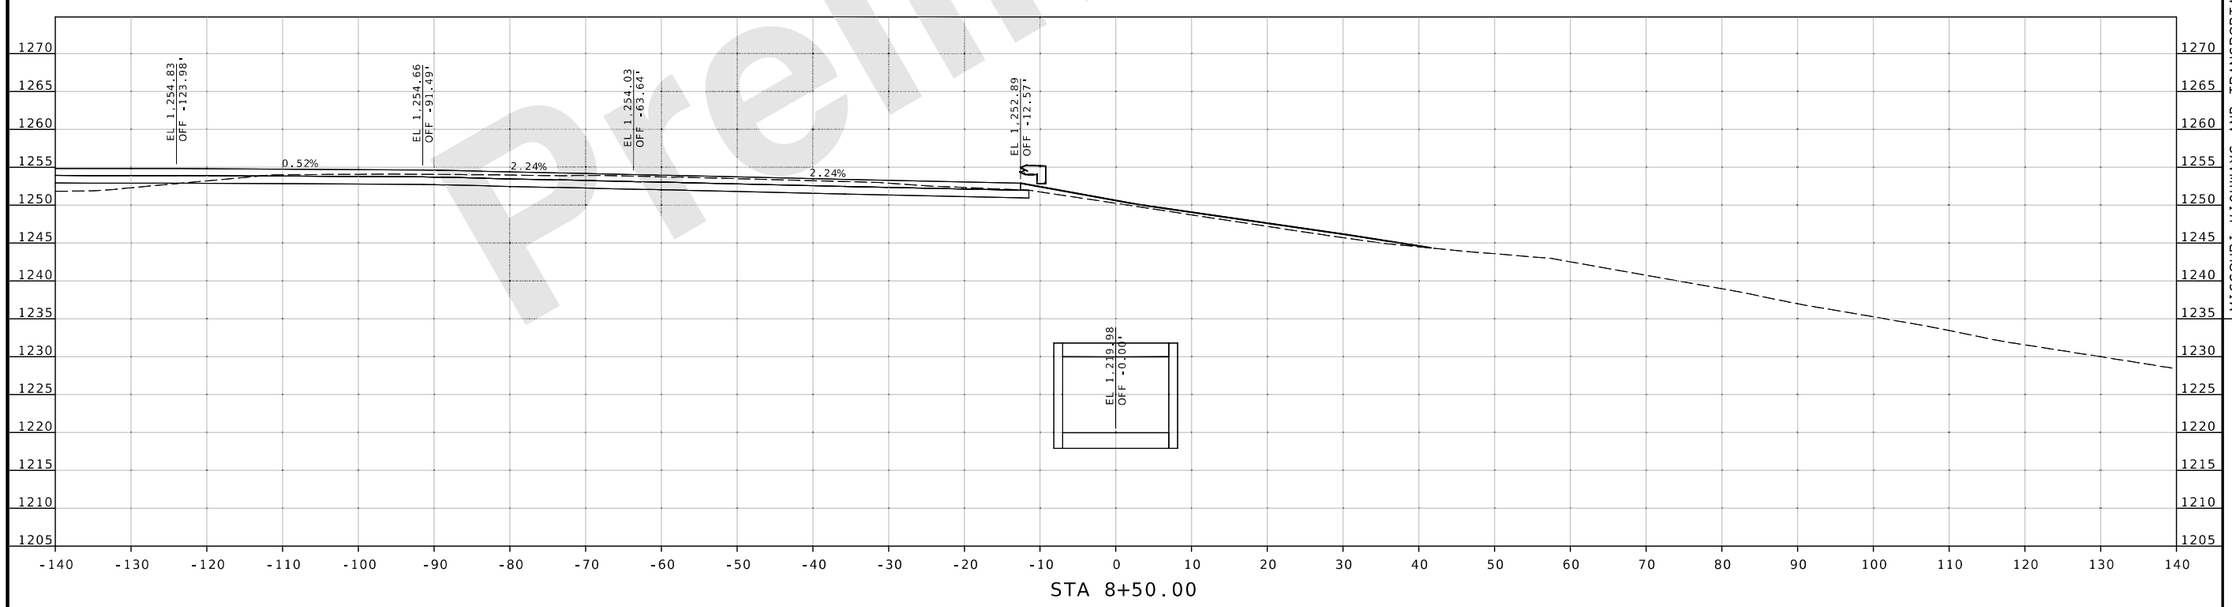

Preliminary

DATE PREPARED
8/20/2024

ROUTE	STATE
I-44	MO
DISTRICT	SHEET NO.
SW	194

COUNTY
GREENE

JOB NO.
JSU0076, J8I3044C, & JST0088B

PROJECT NO.

BRIDGE NO.

DESCRIPTION	DATE

IF A SEAL IS PRESENT ON THIS SHEET IT HAS BEEN ELECTRONICALLY SEALED AND DATED.

MISSOURI HIGHWAYS AND TRANSPORTATION COMMISSION
105 WEST CAPITOL
JEFFERSON CITY, MO 65102
1-888-ASK-MODOT (1-888-275-6636)

CRAWFORD, MURPHY & TILLY, INC.
1631 WEST ELFINDALE STREET
SPRINGFIELD, MO 65807 (417) 869-6009
ENGINEERING CORPORATION - 000631

© Copyright CMT, Inc.

DOLING TRAIL

CROSS SECTION
194 OF 198

REV.

L:\MoDOT\22004246-00_New\424600\Sheets\J8I3044C & JSU0076\403_DolingTrail_CrossSections_Sheets_i50.dgn 9:09:35 AM 8/20/2024

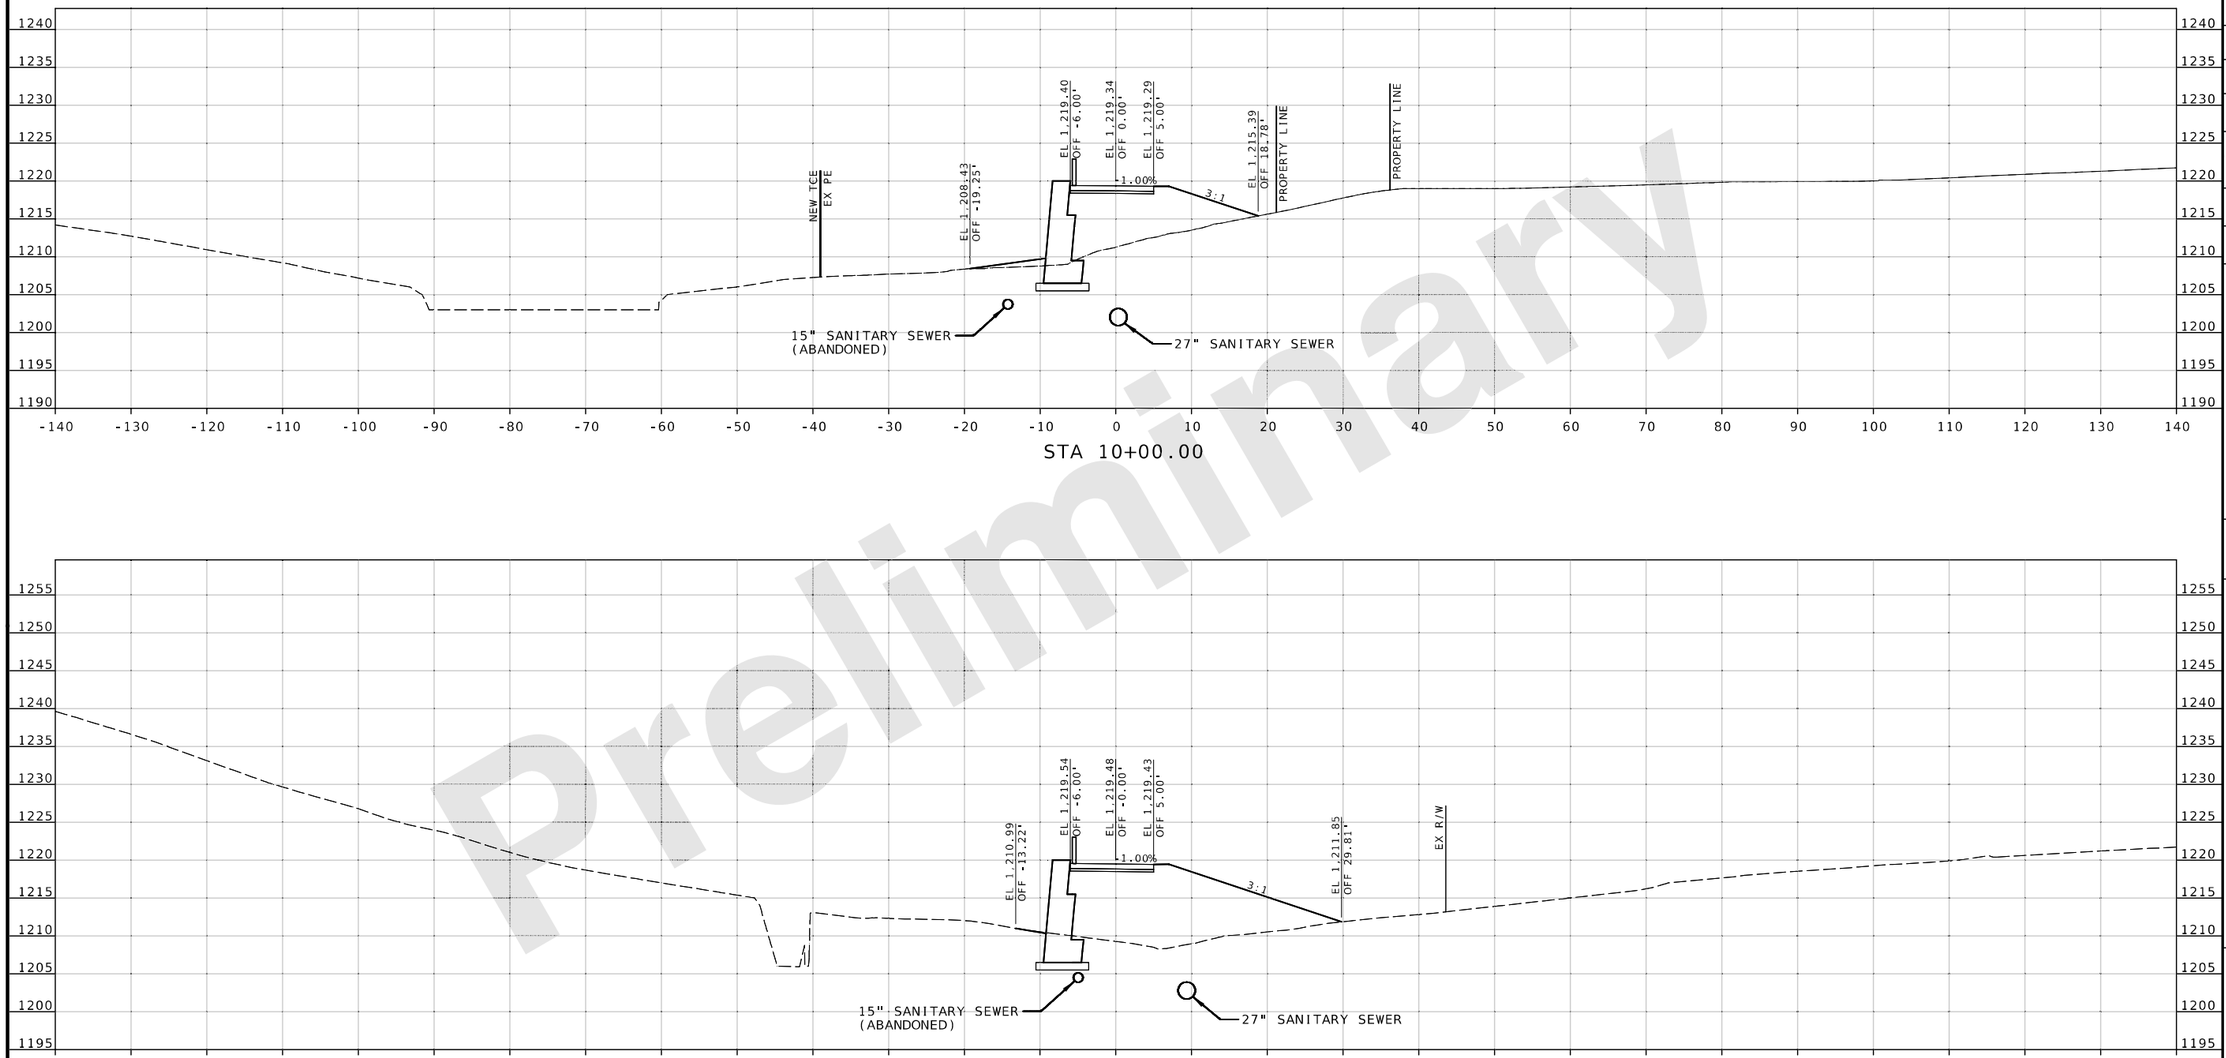

Preliminary

DATE PREPARED
8/20/2024

ROUTE	STATE
I-44	MO
DISTRICT	SHEET NO.
SW	195

COUNTY
GREENE

JOB NO.
JSU0076, J8I3044C, & JST0088B

PROJECT NO.

BRIDGE NO.

DESCRIPTION	DATE

IF A SEAL IS PRESENT ON THIS SHEET IT HAS BEEN ELECTRONICALLY SEALED AND DATED.

MISSOURI HIGHWAYS AND TRANSPORTATION COMMISSION

105 WEST CAPITOL
JEFFERSON CITY, MO 65102
1-888-ASK-MODOT (1-888-275-6636)

CMT
©Copyright CMT, Inc.
CRAWFORD, MURPHY & TILLY, INC.
1631 WEST ELFINDALE STREET
SPRINGFIELD, MO 65807 (417) 869-6009
ENGINEERING CORPORATION - 000631

DOLING TRAIL

CROSS SECTION
195 OF 198

REV.

L:\MoDOT\22004246-00_New\424600\Sheets\J8I3044C & JSU0076\403_DolingTrail_CrossSections_Sheets_i50.dgn 9:09:38 AM 8/20/2024

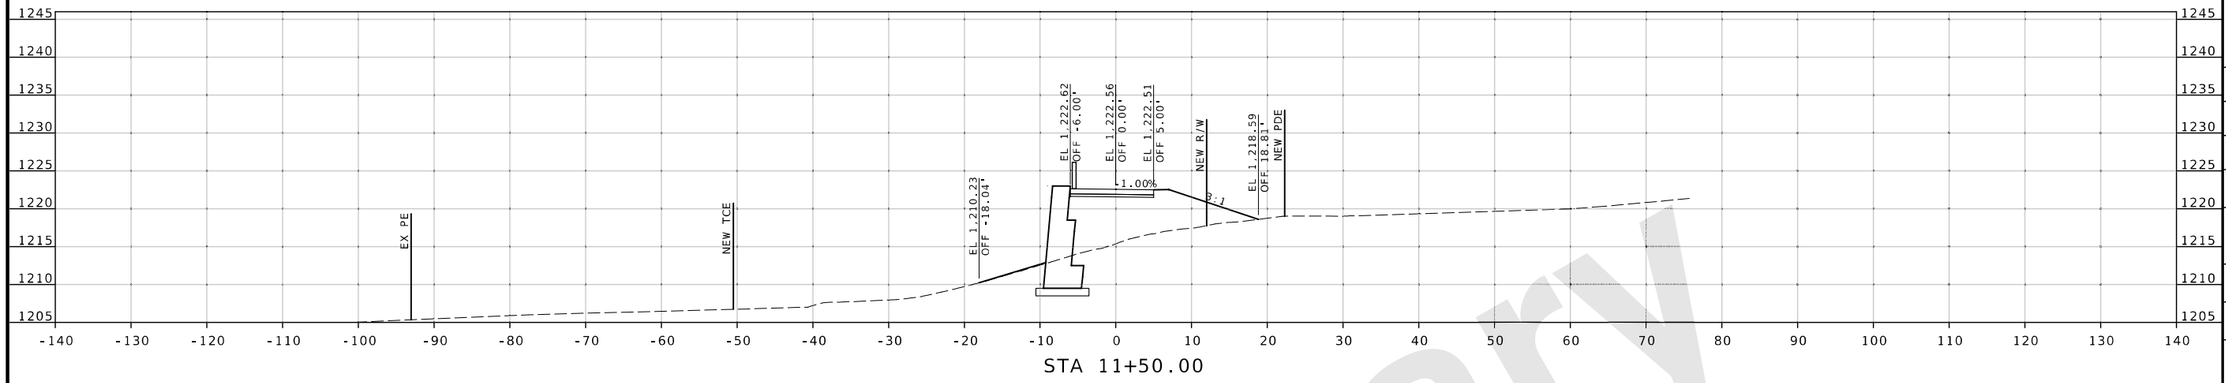

STA 11+50.00

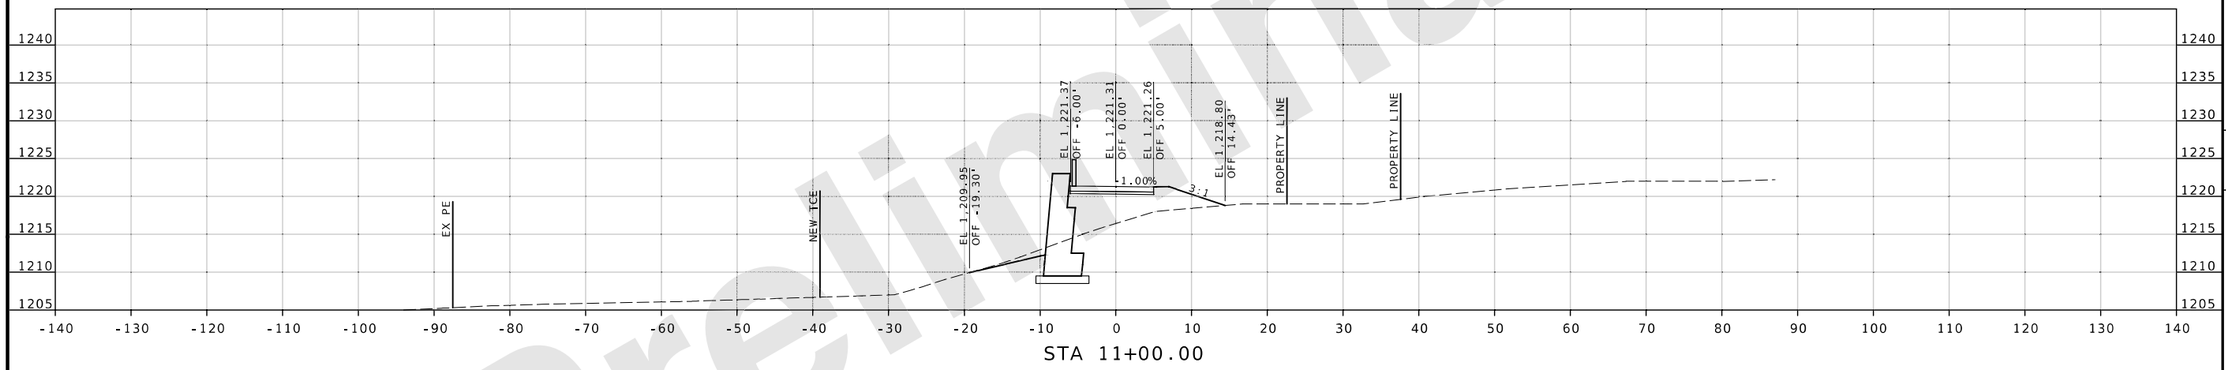

STA 11+00.00

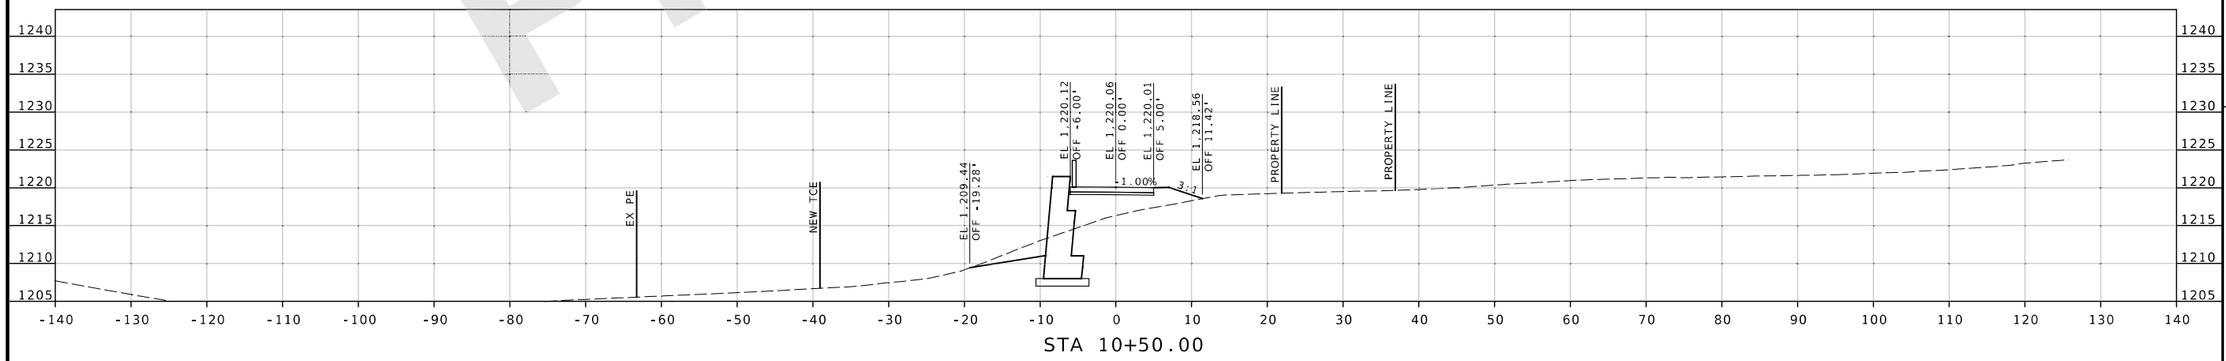

STA 10+50.00

Preliminary

DOLING TRAIL

CROSS SECTION
196 OF 198

DATE PREPARED
8/20/2024

ROUTE	STATE
I-44	MO
DISTRICT	SHEET NO.
SW	196

COUNTY
GREENE

JOB NO.
JSU0076, J8I3044C, & JST0088B

PROJECT NO.

BRIDGE NO.

DESCRIPTION	DATE

IF A SEAL IS PRESENT ON THIS SHEET IT HAS BEEN ELECTRONICALLY SEALED AND DATED.

MISSOURI HIGHWAYS AND TRANSPORTATION COMMISSION
105 WEST CAPITOL
JEFFERSON CITY, MO 65102
1-888-ASK-MODOT (1-888-275-6636)

CMT
CRAWFORD, MURPHY & TILLY, INC.
1631 WEST ELFINDALE STREET
SPRINGFIELD, MO 65807 (417) 869-6009
ENGINEERING CORPORATION - 000631
© Copyright CMT, Inc.

REV.

L:\MoDOT\22004246-00_New\424600\Sheets\J8I3044C & JSU0076\403_DolingTrail_CrossSections_Sheets_i50.dgn 9:09:10 AM 8/20/2024

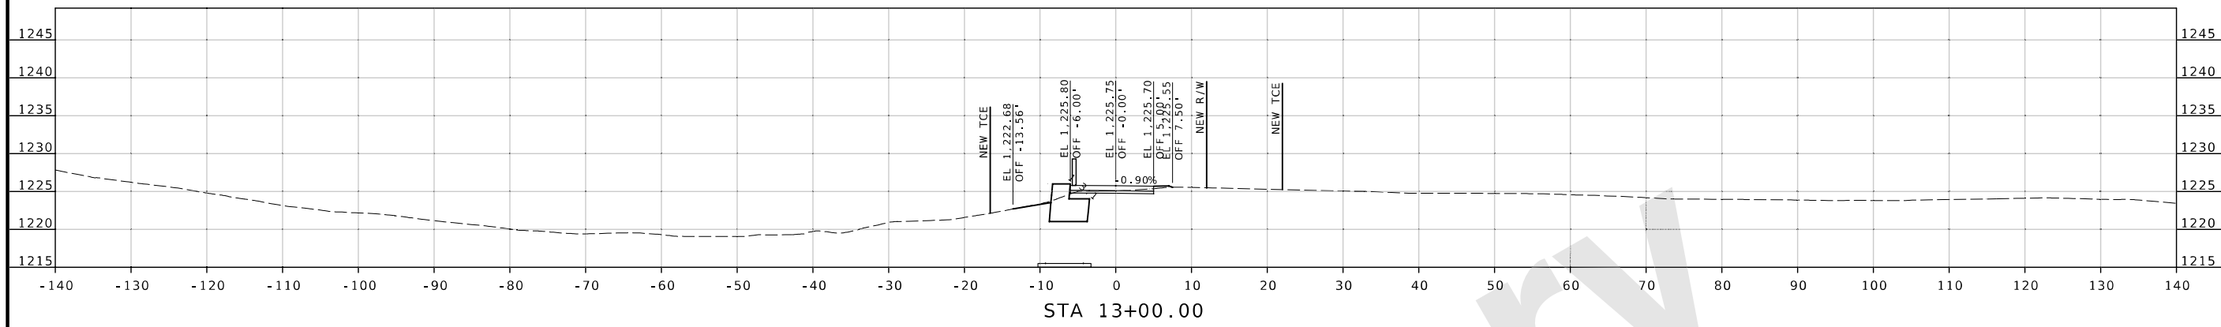

STA 13+00.00

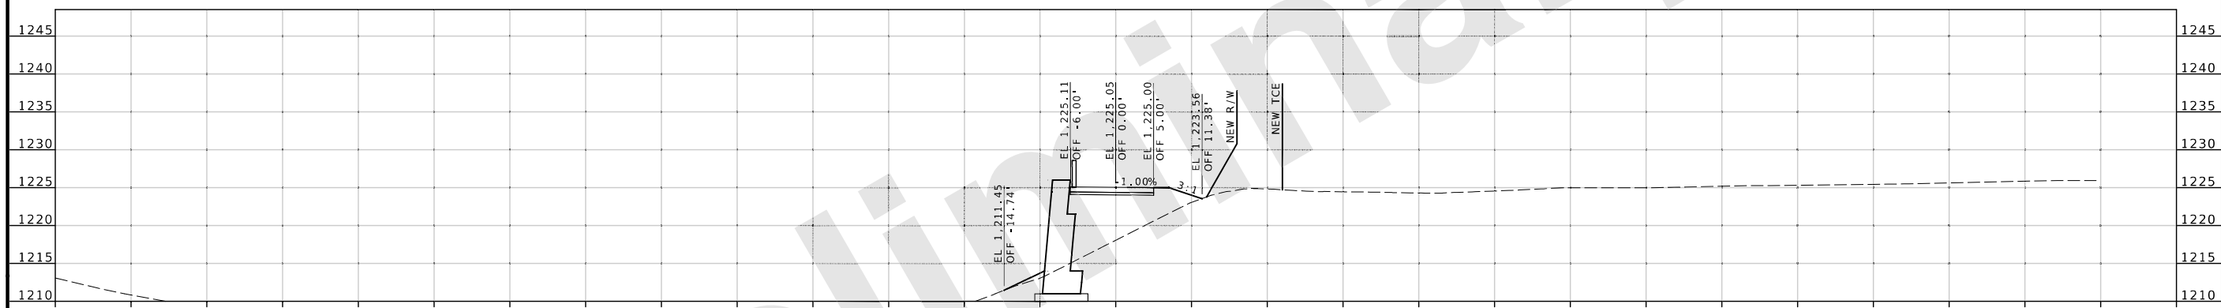

STA 12+50.00

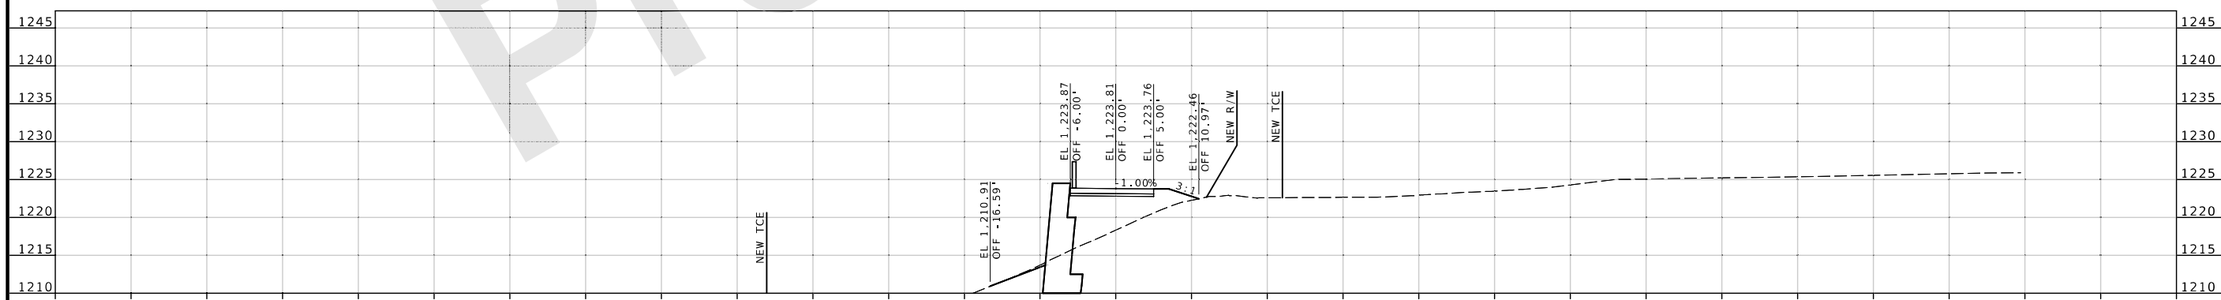

STA 12+00.00

Preliminary

DATE PREPARED
8/20/2024

ROUTE	STATE
I-44	MO
DISTRICT	SHEET NO.
SW	197

COUNTY
GREENE

JOB NO.
JSU0076, J8I3044C, & JST0088B

PROJECT NO.

BRIDGE NO.

DESCRIPTION	DATE

IF A SEAL IS PRESENT ON THIS SHEET IT HAS BEEN ELECTRONICALLY SEALED AND DATED.

MISSOURI HIGHWAYS AND TRANSPORTATION COMMISSION
105 WEST CAPITOL
JEFFERSON CITY, MO 65102
1-888-ASK-MODOT (1-888-275-6636)

CMT
© Copyright CMT, Inc.
CRAWFORD, MURPHY & TILLY, INC.
1631 WEST ELFINDALE STREET
SPRINGFIELD, MO 65807 (417) 869-6009
ENGINEERING CORPORATION - 000631

DOLING TRAIL

CROSS SECTION
197 OF 198

REV.

L:\MoDOT\22004246-00_New\424600\Sheets\J8I3044C & JSU0076\403_DolingTrail_CrossSections_Sheets_i50.dgn 9:09:15 AM 8/20/2024

Preliminary

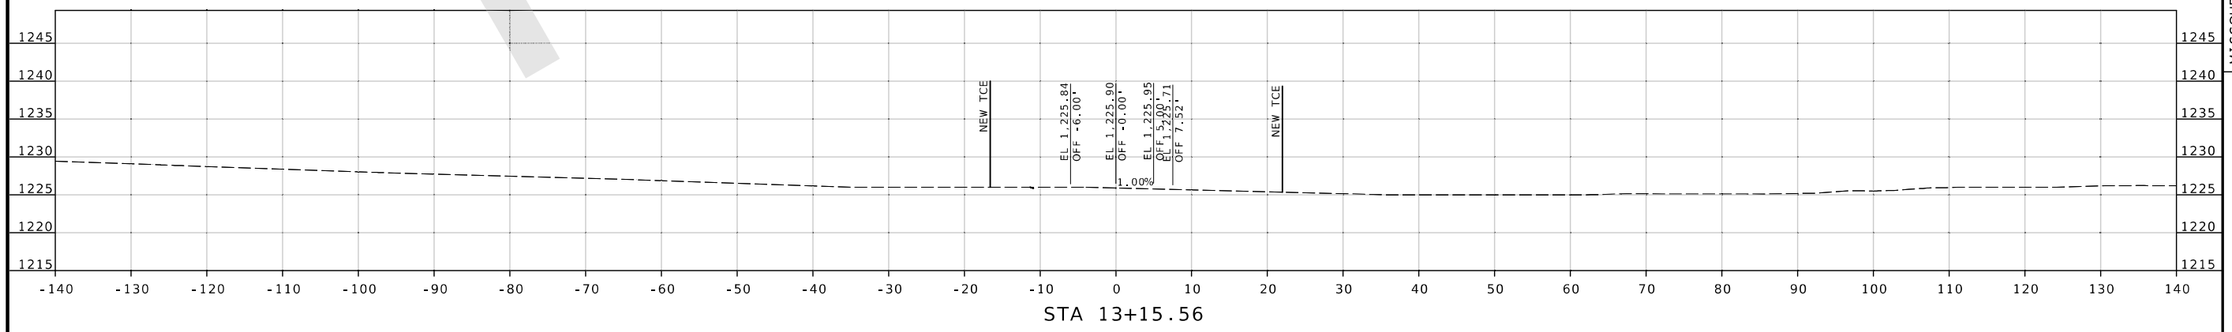

STA 13+15.56

DOLING TRAIL

CROSS SECTION
198 OF 198

DATE PREPARED
8/20/2024

ROUTE	STATE
I-44	MO
DISTRICT	SHEET NO.
SW	198

COUNTY
GREENE

JOB NO.
JSU0076, J8I3044C, & JST0088B

PROJECT NO.

BRIDGE NO.

DESCRIPTION	DATE

IF A SEAL IS PRESENT ON THIS SHEET IT HAS BEEN ELECTRONICALLY SEALED AND DATED.

MISSOURI HIGHWAYS AND TRANSPORTATION COMMISSION

105 WEST CAPITOL
JEFFERSON CITY, MO 65102
1-888-ASK-MODOT (1-888-275-6636)

CMT
© Copyright CMT, Inc.
CRAWFORD, MURPHY & TILLY, INC.
1631 WEST ELFINDALE STREET
SPRINGFIELD, MO 65807 (417) 869-6009
ENGINEERING CORPORATION - 000631

REV.

L:\MoDOT\22004246-00_New\424600\Sheets\J8I3044C & JSU0076\403_DolingTrail_CrossSections_Sheets_i50.dgn 9:09:17 AM 8/20/2024