ROUTE N EXPANSION

CONCEPT LAYOUT - SUBJECT TO CHANGE

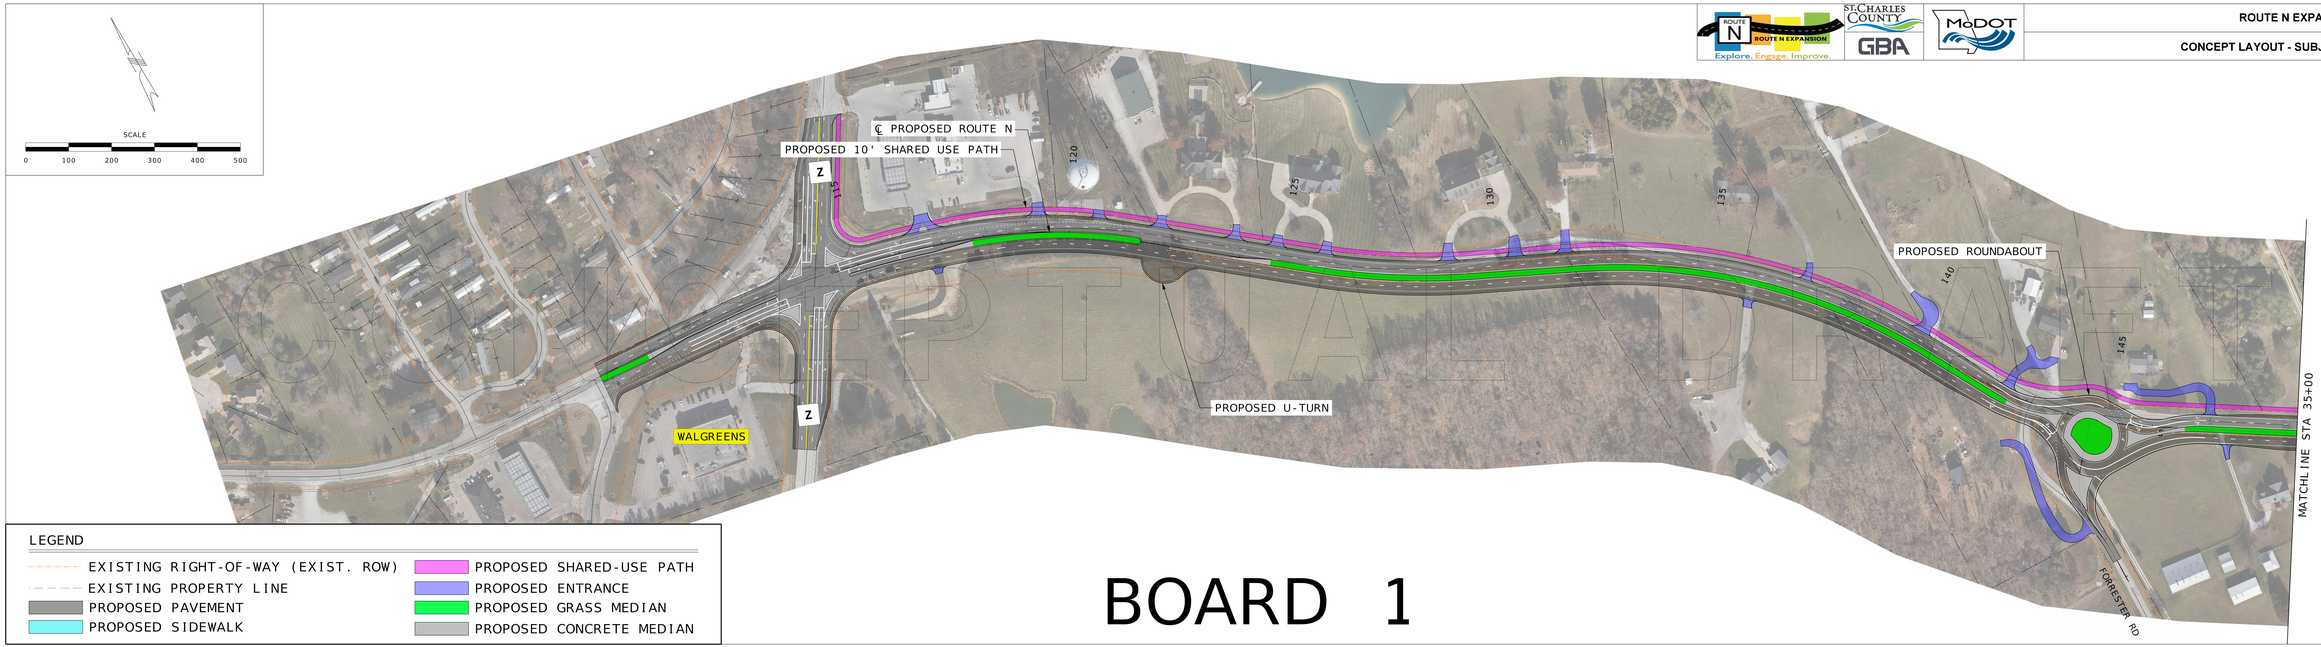

LEGEND

- EXISTING RIGHT-OF-WAY (EXIST. ROW)
- EXISTING PROPERTY LINE
- PROPOSED PAVEMENT
- PROPOSED SIDEWALK
- PROPOSED SHARED-USE PATH
- PROPOSED ENTRANCE
- PROPOSED GRASS MEDIAN
- PROPOSED CONCRETE MEDIAN

BOARD 1

ROUTE N EXPANSION

CONCEPT LAYOUT - SUBJECT TO CHANGE

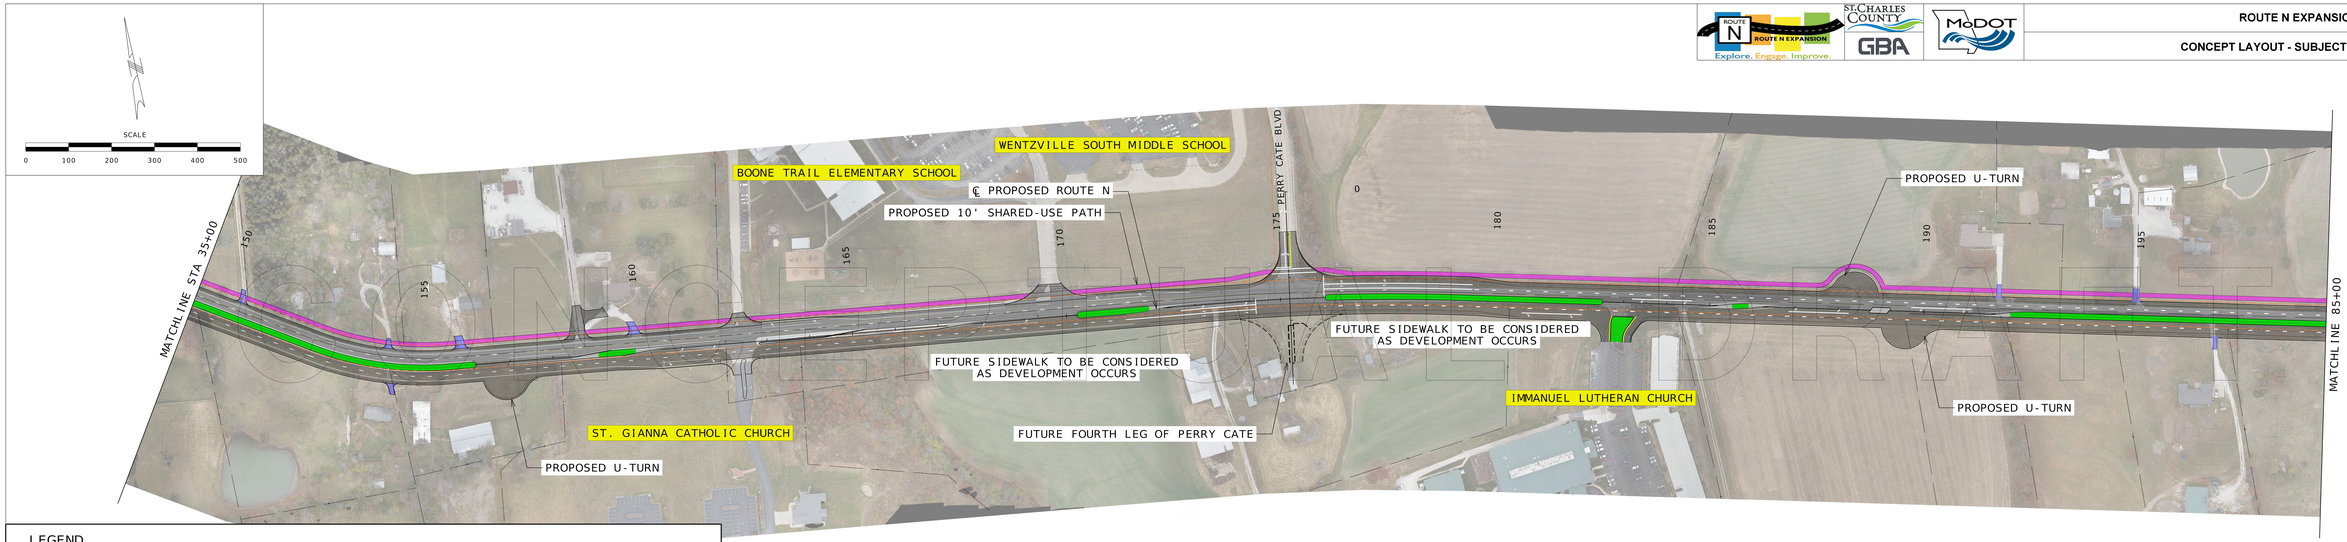

LEGEND

- EXISTING RIGHT-OF-WAY (EXIST. ROW)
- EXISTING PROPERTY LINE
- PROPOSED PAVEMENT
- PROPOSED SIDEWALK
- PROPOSED SHARED-USE PATH
- PROPOSED ENTRANCE
- PROPOSED GRASS MEDIAN
- PROPOSED CONCRETE MEDIAN

BOARD 2

ROUTE N EXPANSION

CONCEPT LAYOUT - SUBJECT TO CHANGE

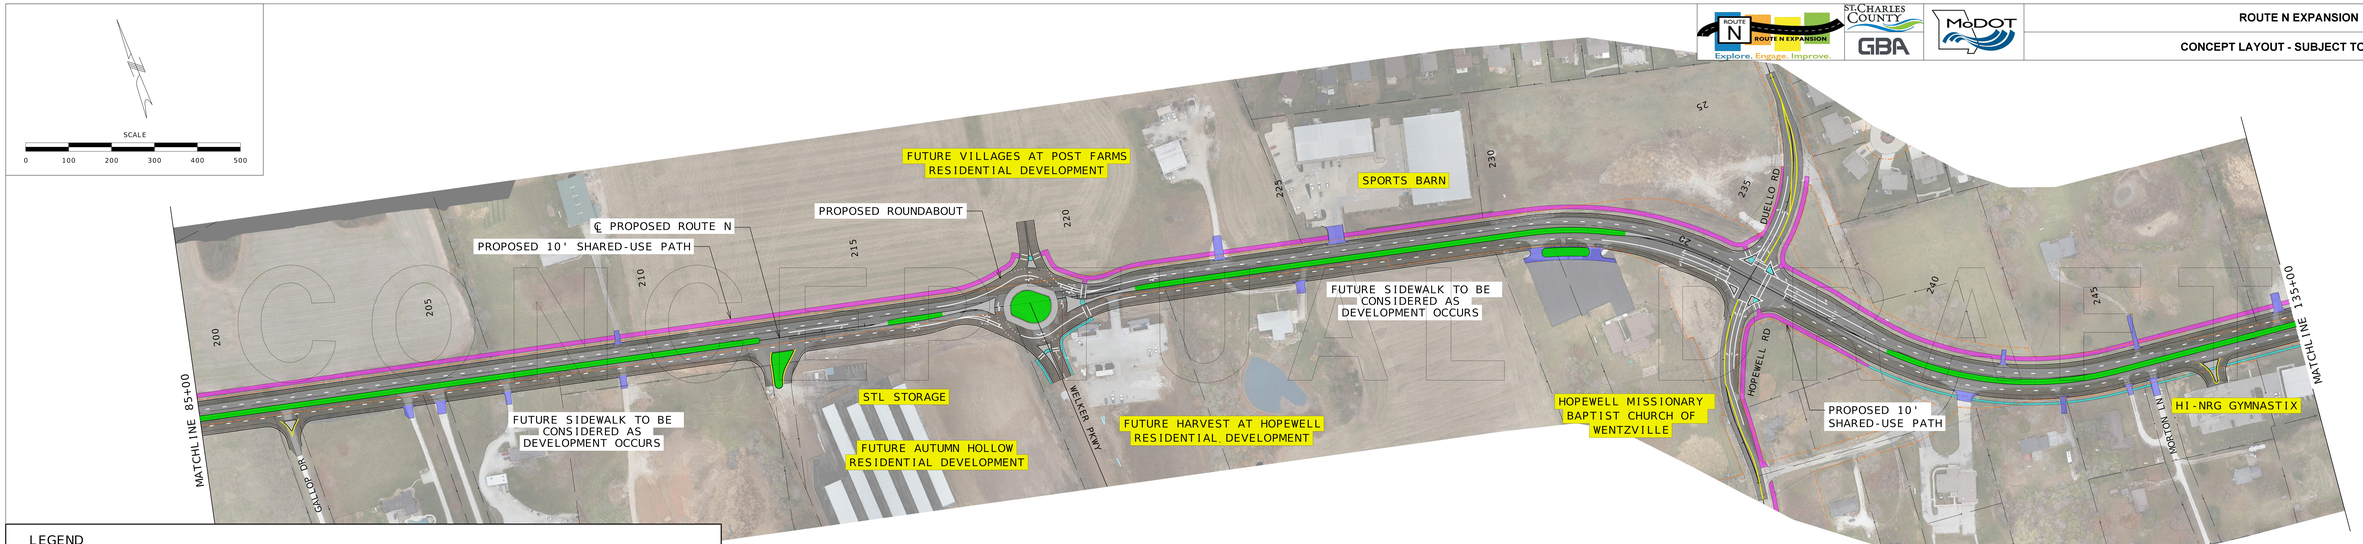

LEGEND

- EXISTING RIGHT-OF-WAY (EXIST. ROW)
- EXISTING PROPERTY LINE
- PROPOSED PAVEMENT
- PROPOSED SIDEWALK
- PROPOSED SHARED-USE PATH
- PROPOSED ENTRANCE
- PROPOSED GRASS MEDIAN
- PROPOSED CONCRETE MEDIAN

BOARD 3

ROUTE N EXPANSION

CONCEPT LAYOUT - SUBJECT TO CHANGE

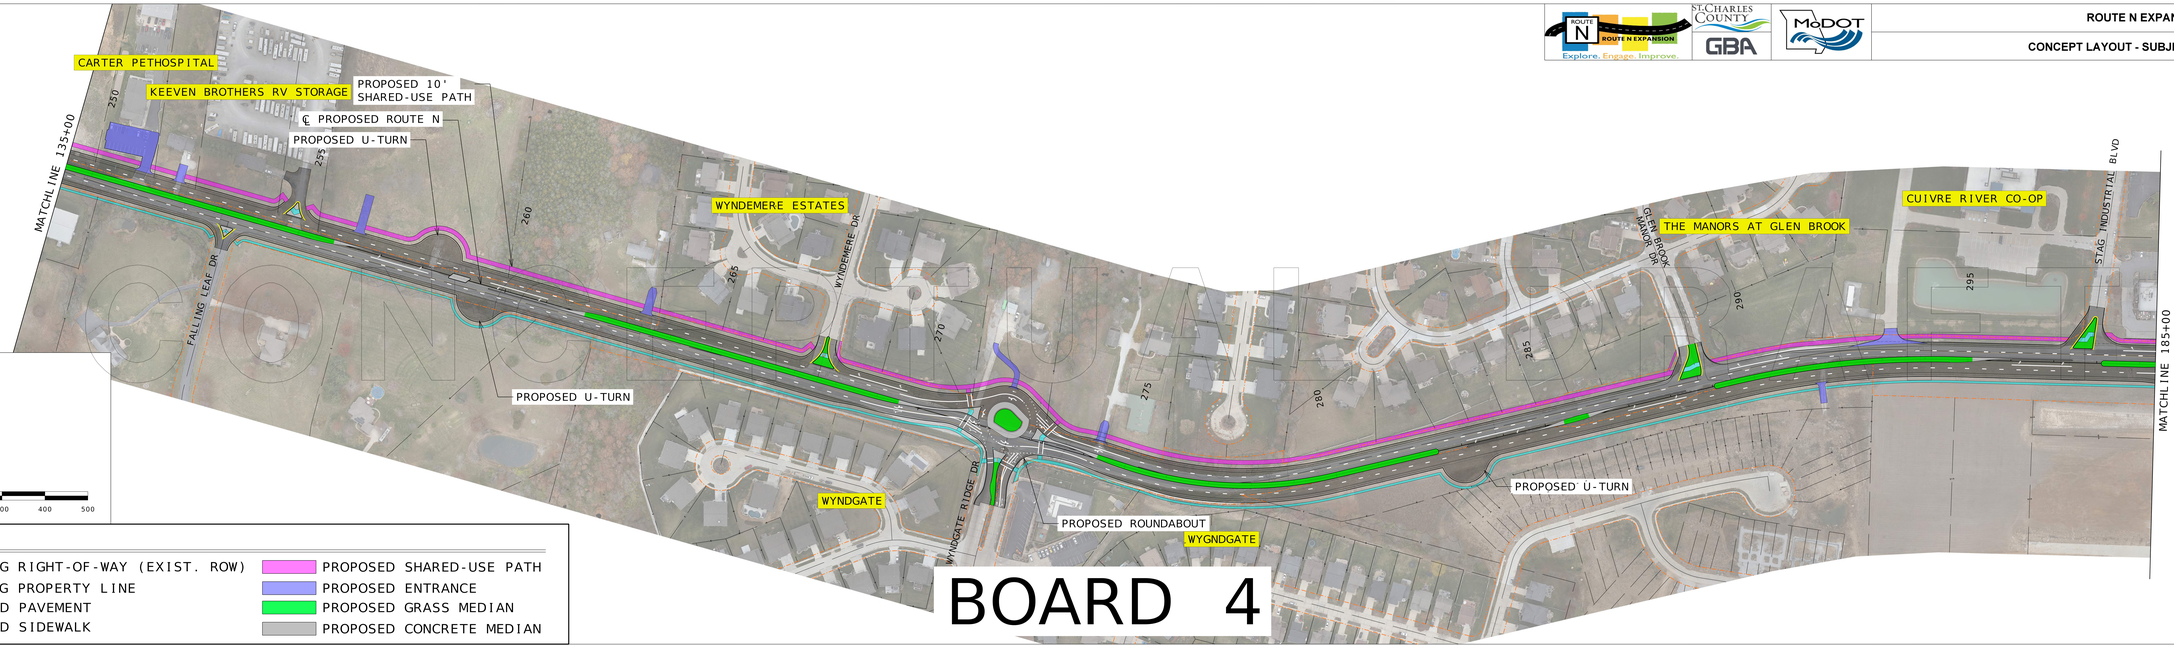

LEGEND

- EXISTING RIGHT-OF-WAY (EXIST. ROW)
- EXISTING PROPERTY LINE
- PROPOSED PAVEMENT
- PROPOSED SIDEWALK
- PROPOSED SHARED-USE PATH
- PROPOSED ENTRANCE
- PROPOSED GRASS MEDIAN
- PROPOSED CONCRETE MEDIAN

BOARD 4

ROUTE N EXPANSION

CONCEPT LAYOUT - SUBJECT TO CHANGE

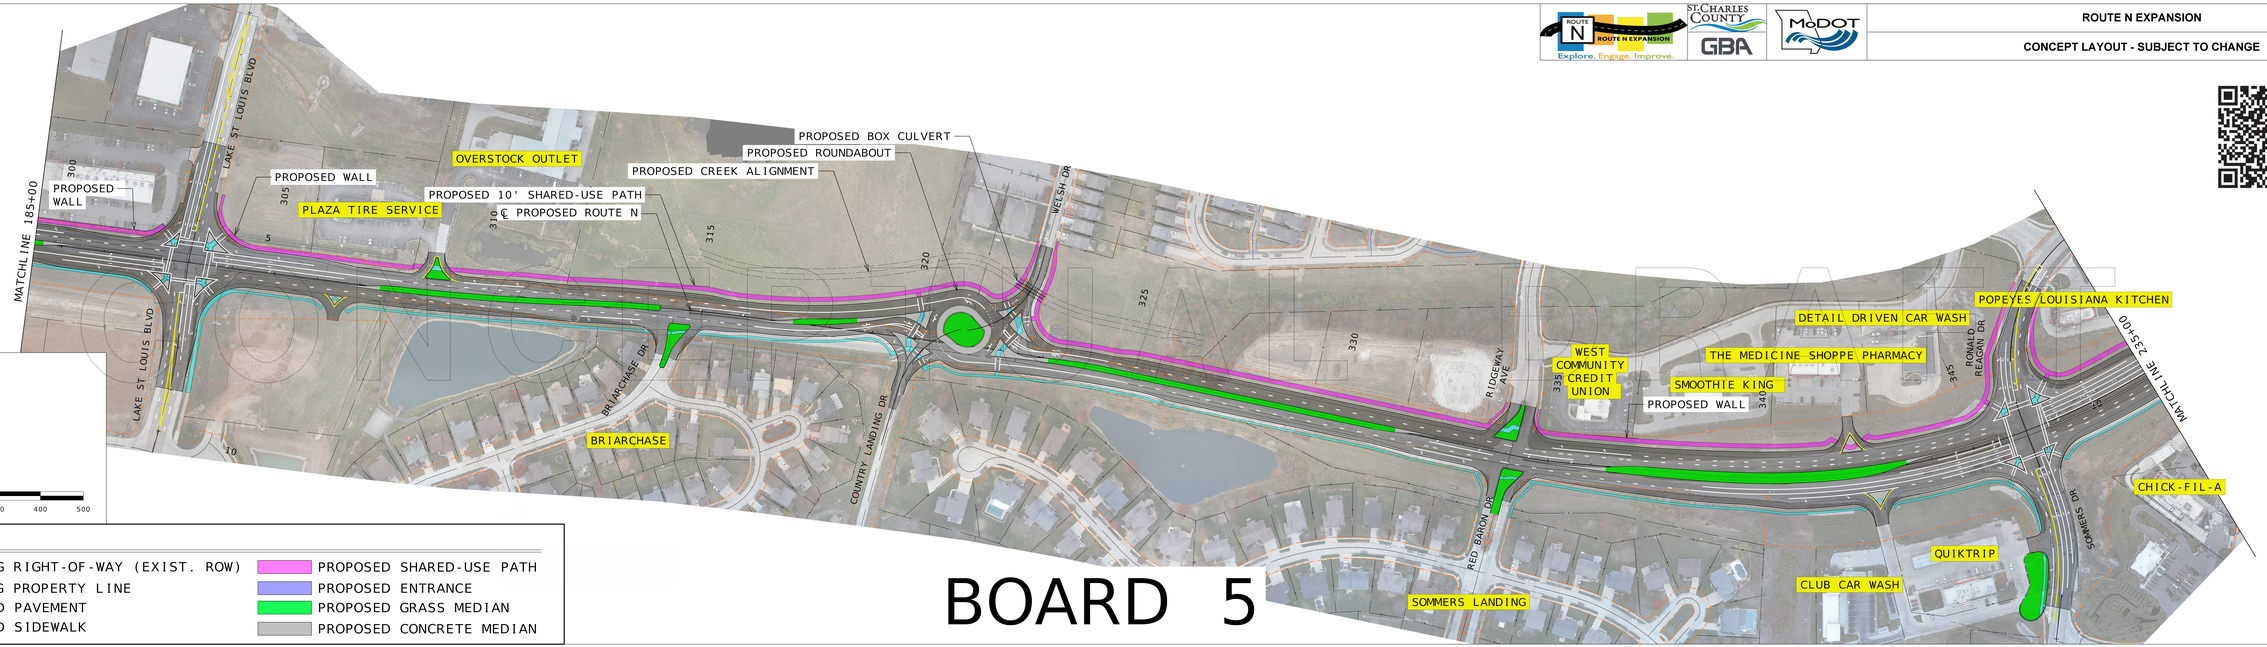

ROUTE N EXPANSION

CONCEPT LAYOUT - SUBJECT TO CHANGE

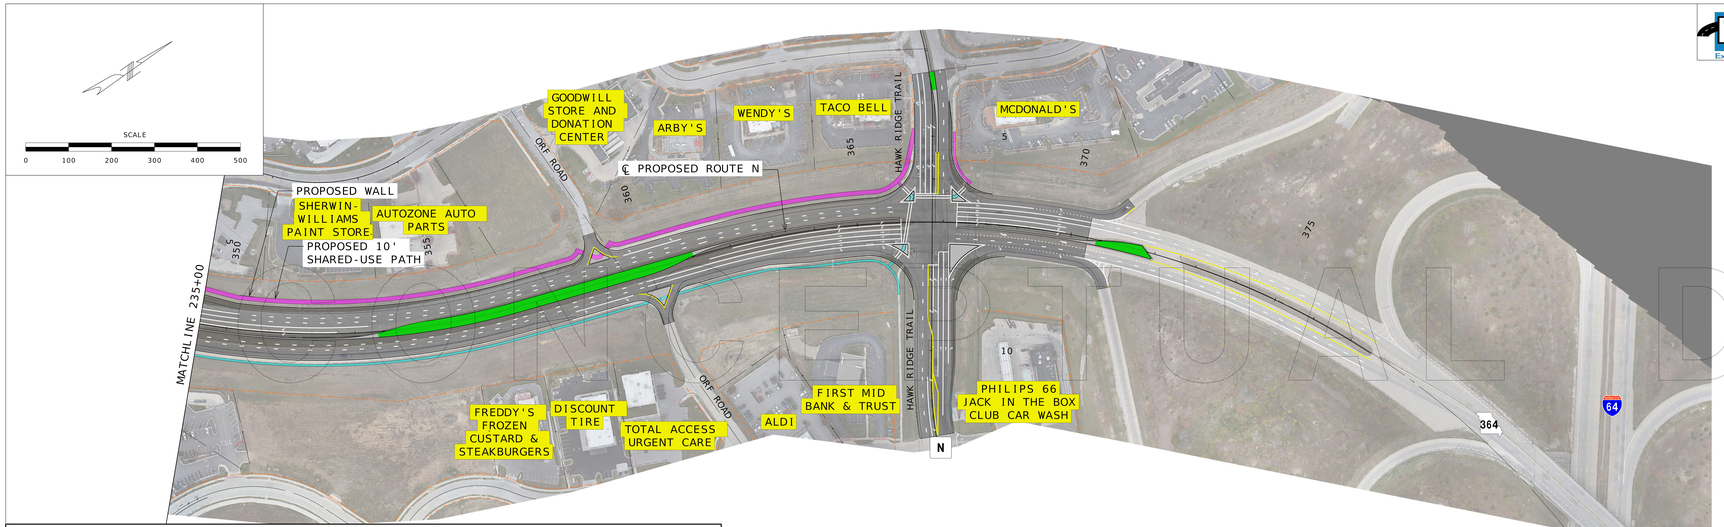

LEGEND

- EXISTING RIGHT-OF-WAY (EXIST. ROW)
- EXISTING PROPERTY LINE
- PROPOSED PAVEMENT
- PROPOSED SIDEWALK
- PROPOSED SHARED-USE PATH
- PROPOSED ENTRANCE
- PROPOSED GRASS MEDIAN
- PROPOSED CONCRETE MEDIAN

PRELIMINARY DRAFT

BOARD 6