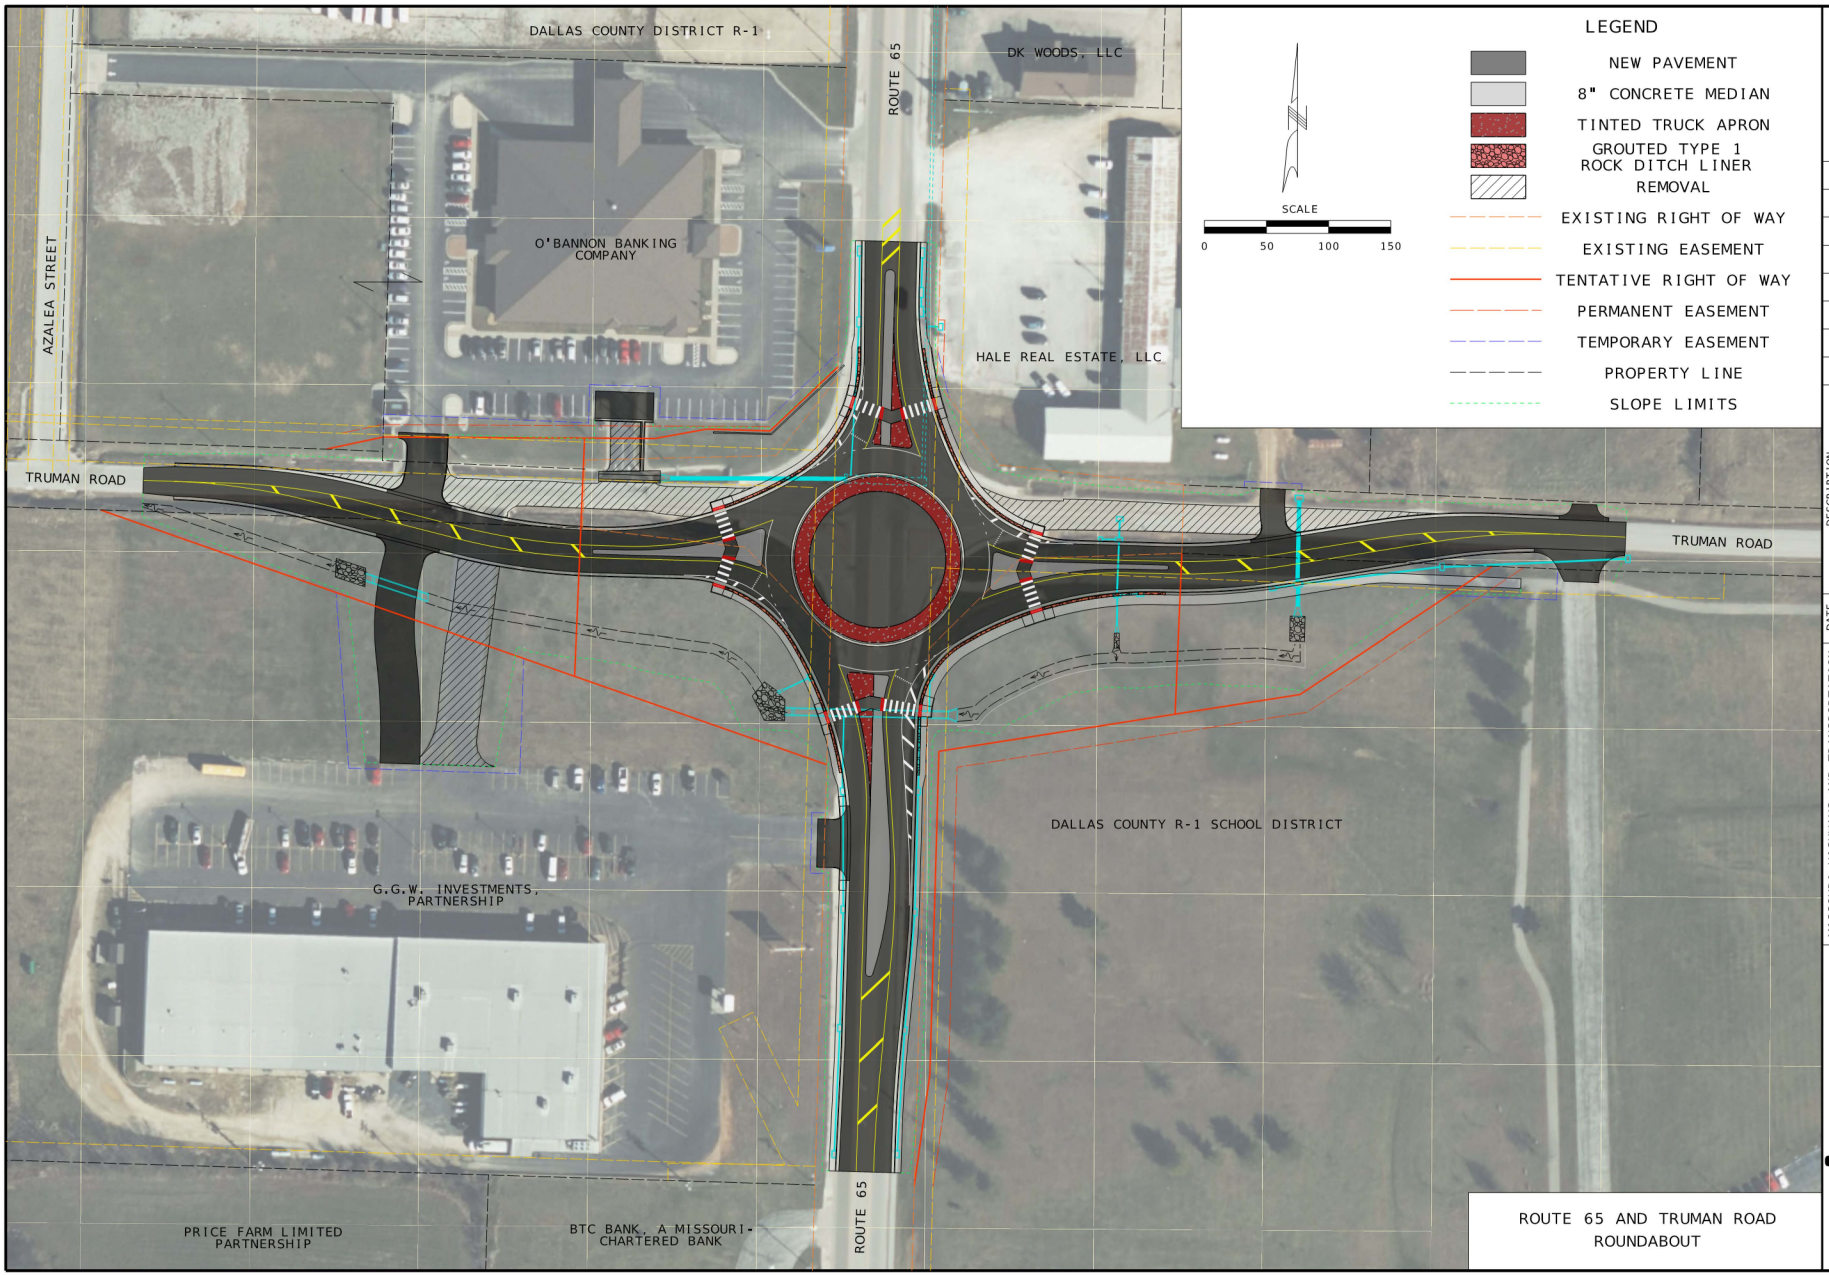

ROUTE 65 AND TRUMAN ROAD ROUNDABOUT

10/5/2025

ROUTE	STATE
65	MO
DISTRICT	SHEET NO.
SW	1

COUNTY: DALLAS

JOB NO.: JSR0089

CONTRACT ID.

PROJECT NO.

BRIDGE NO.

DATE	DESCRIPTION

MISSOURI HIGHWAYS AND TRANSPORTATION COMMISSION

105 WEST CAPITOL
JEFFERSON CITY, MO 65102
1-888-ASK-MoDOT (1-888-275-6636)

olsson
550 ST. LOUIS STREET
SPRINGFIELD, MO 65806
CERTIFICATE OF
AUTHORITY NO. 001592