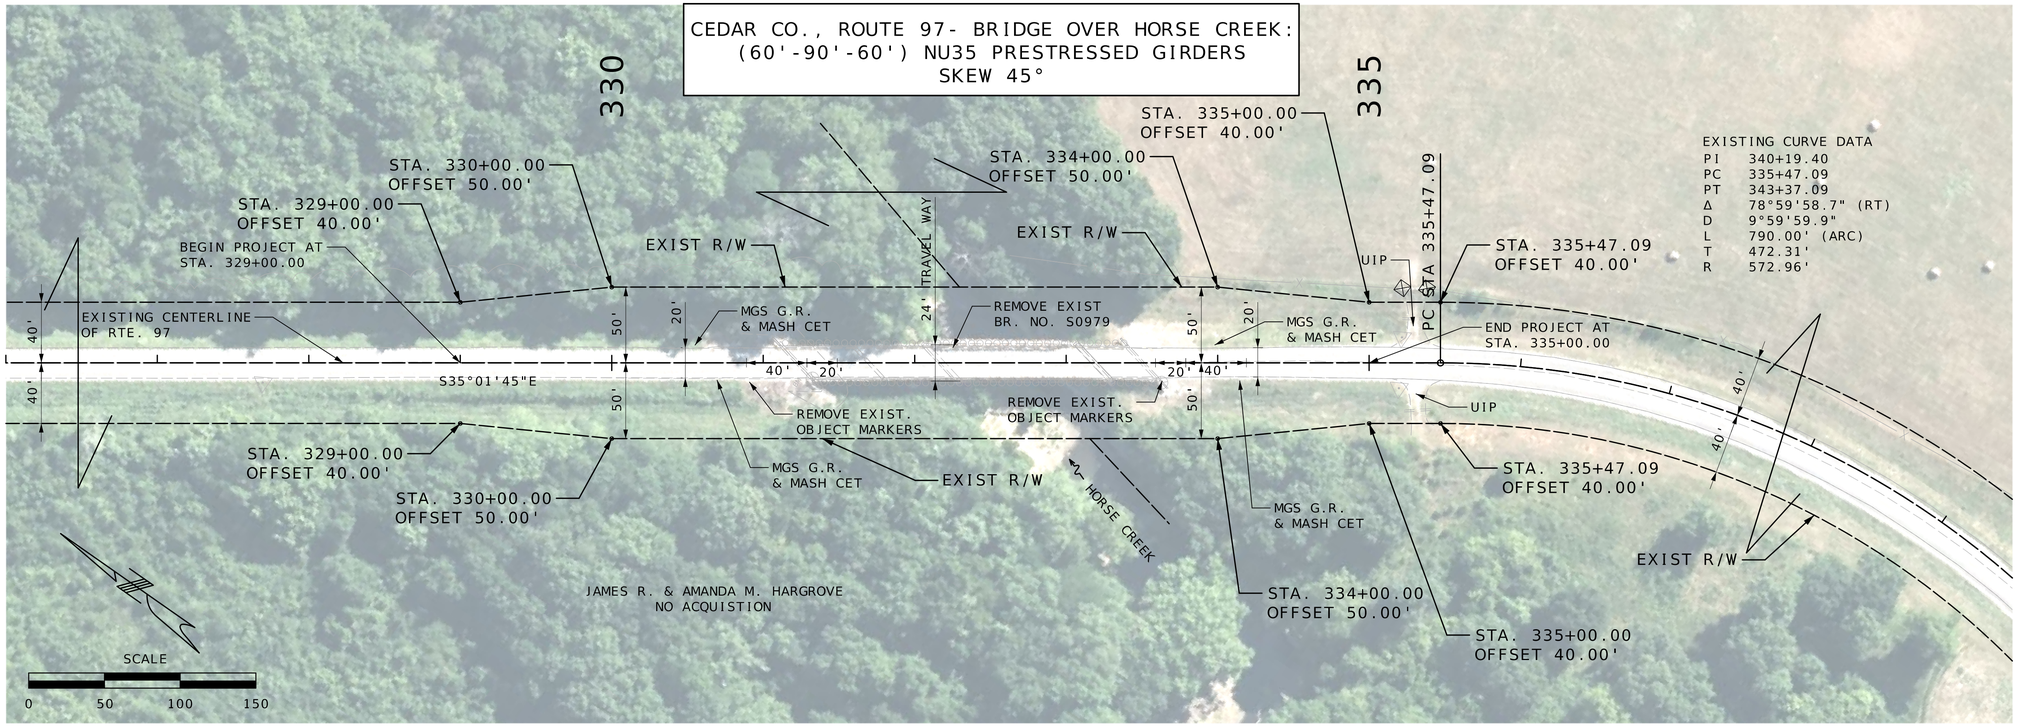

EXISTING CURVE DATA

PI	340+19.40
PC	335+47.09
PT	343+37.09
Δ	78°59'58.7" (RT)
D	9°59'59.9"
L	790.00' (ARC)
T	472.31'
R	572.96'

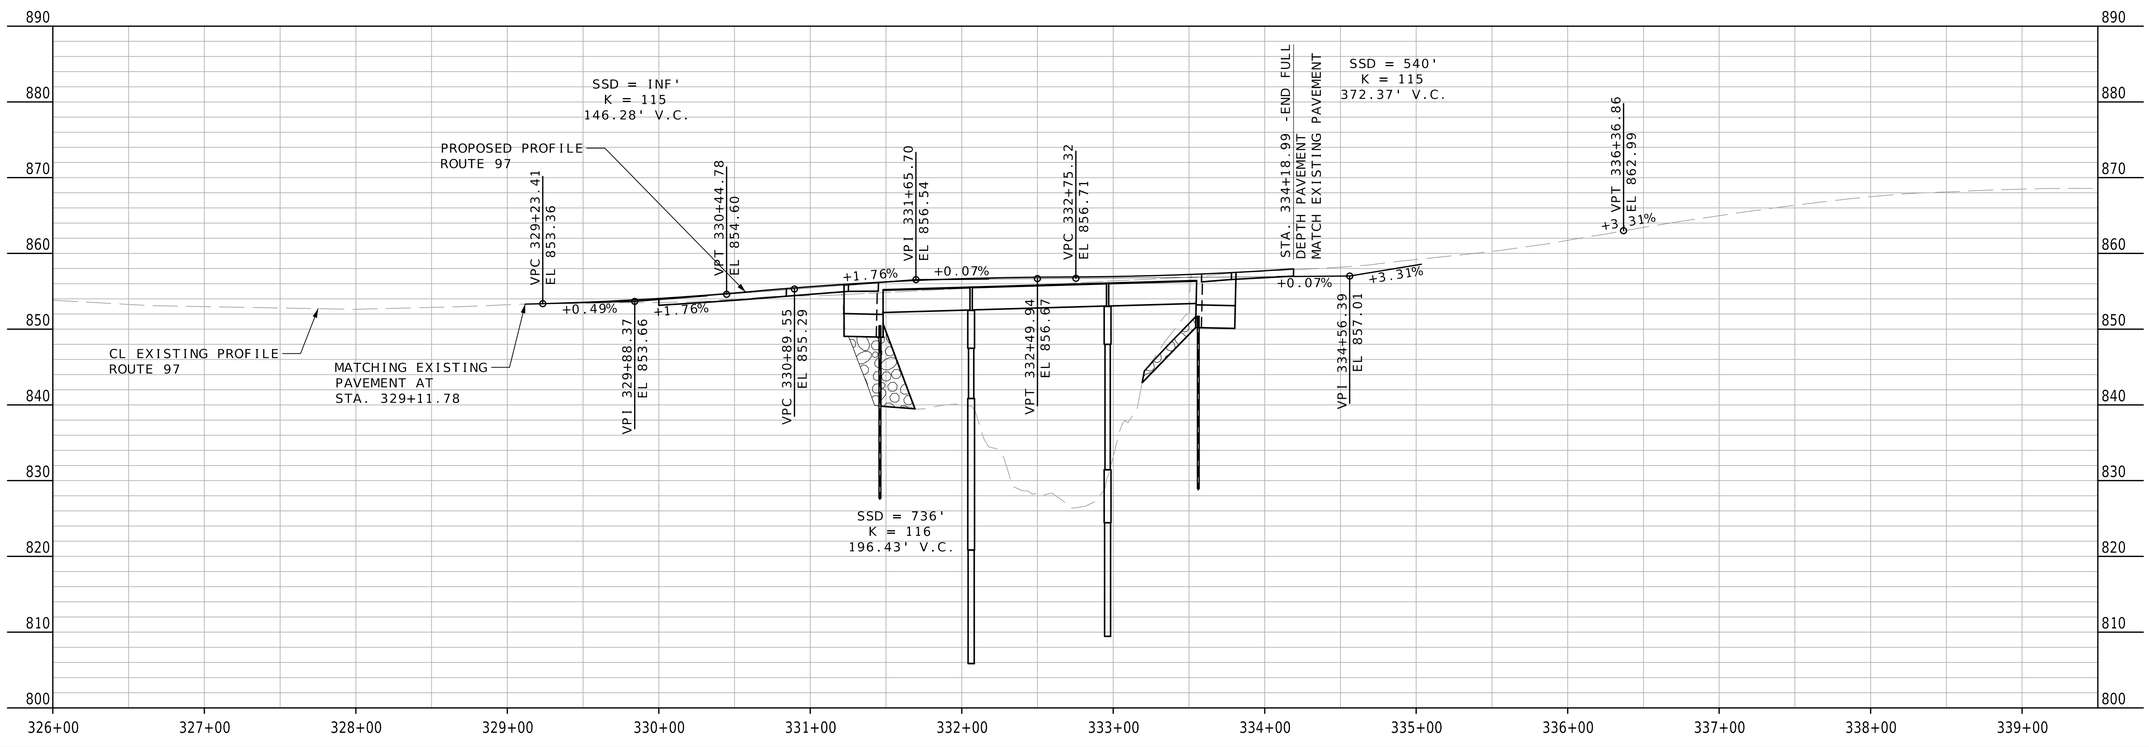

Preliminary Plans - NOT FOR CONSTRUCTION

DATE PREPARED	6/16/2025
ROUTE	97
STATE	MO
DISTRICT	SW
SHEET NO.	3
COUNTY	CEDAR
JOB NO.	J7P3485
CONTRACT ID.	
PROJECT NO.	
BRIDGE NO.	A9710

DATE	DESCRIPTION

IF A SEAL IS PRESENT ON THIS SHEET IT HAS BEEN ELECTRONICALLY SEALED AND DATED.

MISSOURI HIGHWAYS AND TRANSPORTATION COMMISSION

105 WEST CAPITOL
JEFFERSON CITY, MO 65102
1-888-ASK-MODOT (1-888-275-6636)

Bartlett & West

601 MONROE ST. SUITE 201 - JEFFERSON CITY, MO 65101
PHONE 573-634-3181
CERTIFICATE OF AUTHORITY NO. 000167 - ENGINEERING
WWW.BARTLETTWEST.COM