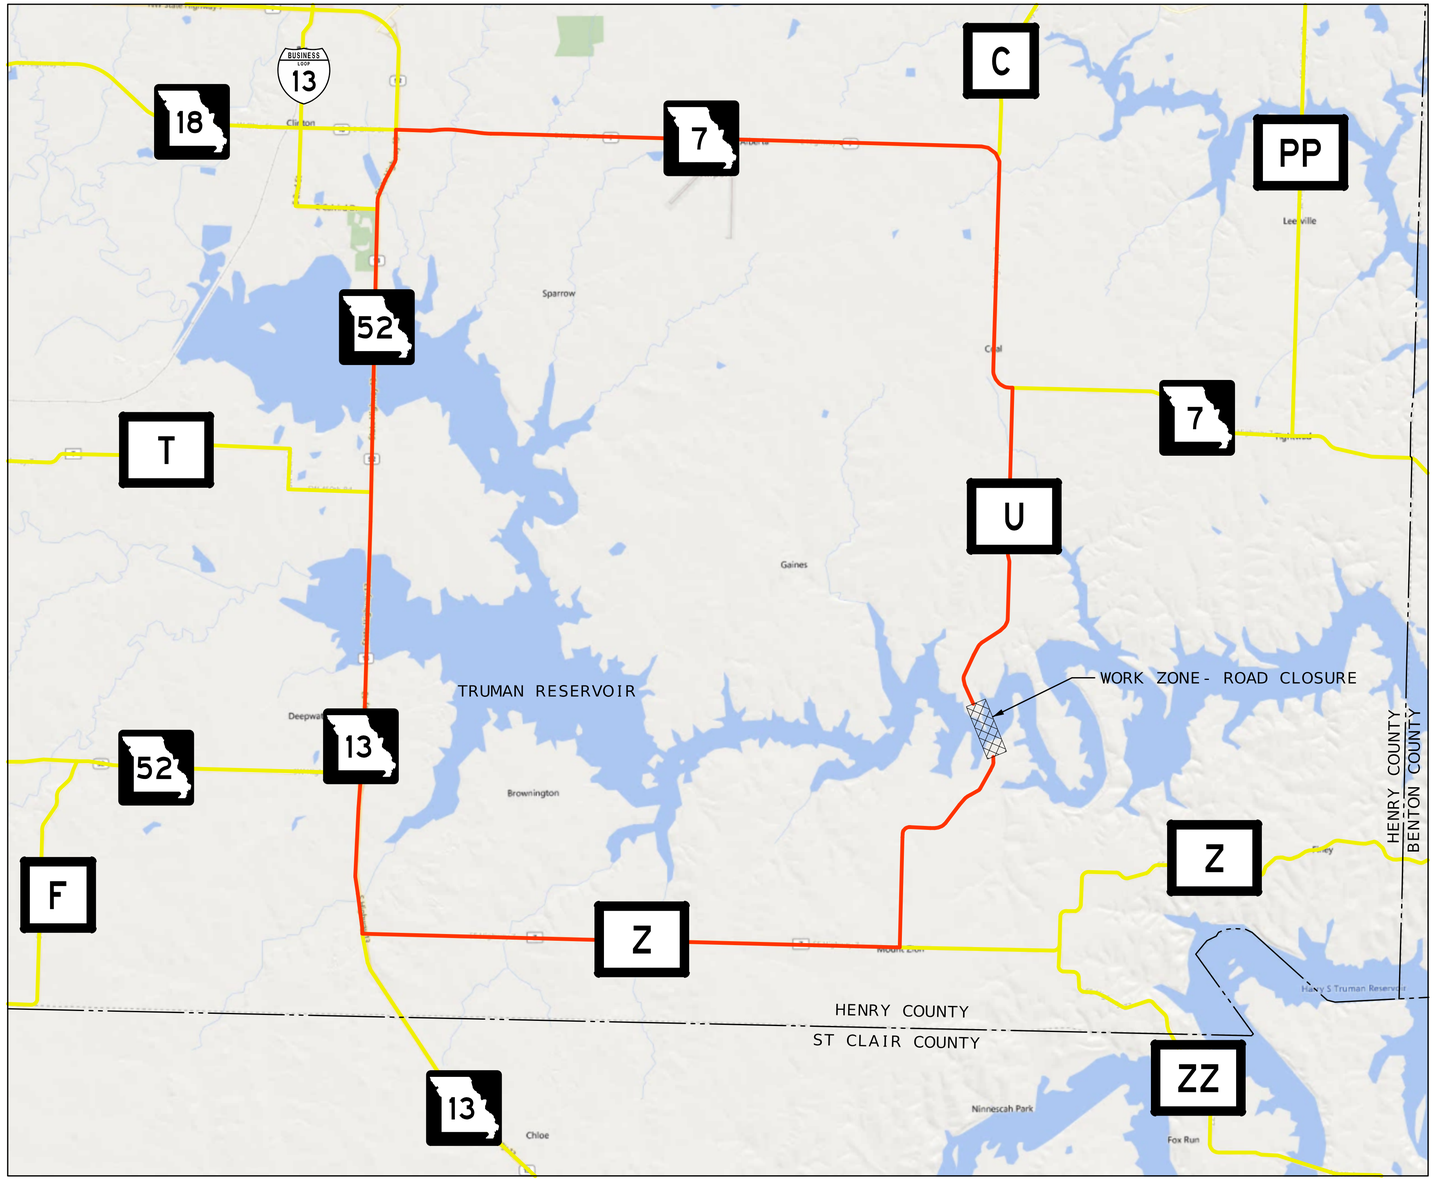

NOT TO SCALE

BRIDGE A69301 DETOUR ROUTE
DETOUR 34.75 MILES

Preliminary Plans - NOT FOR CONSTRUCTION

DATE PREPARED	6/27/2025
ROUTE	U
STATE	MO
DISTRICT	SW
SHEET NO.	2
COUNTY	HENRY
JOB NO.	J7P3485
CONTRACT ID.	
PROJECT NO.	
BRIDGE NO.	A69301

DATE	DESCRIPTION

IF A SEAL IS PRESENT ON THIS SHEET IT HAS BEEN ELECTRONICALLY SEALED AND DATED.

MISSOURI HIGHWAYS AND TRANSPORTATION COMMISSION
MoDOT
105 WEST CAPITOL
JEFFERSON CITY, MO 65102
1-888-ASK-MODOT (1-888-275-6636)

Bartlett & West
601 MONROE ST. SUITE 201 - JEFFERSON CITY, MO 65101
PHONE 573-634-3181
CERTIFICATE OF AUTHORITY NO. 000167 - ENGINEERING
WWW.BARTLETTWEST.COM