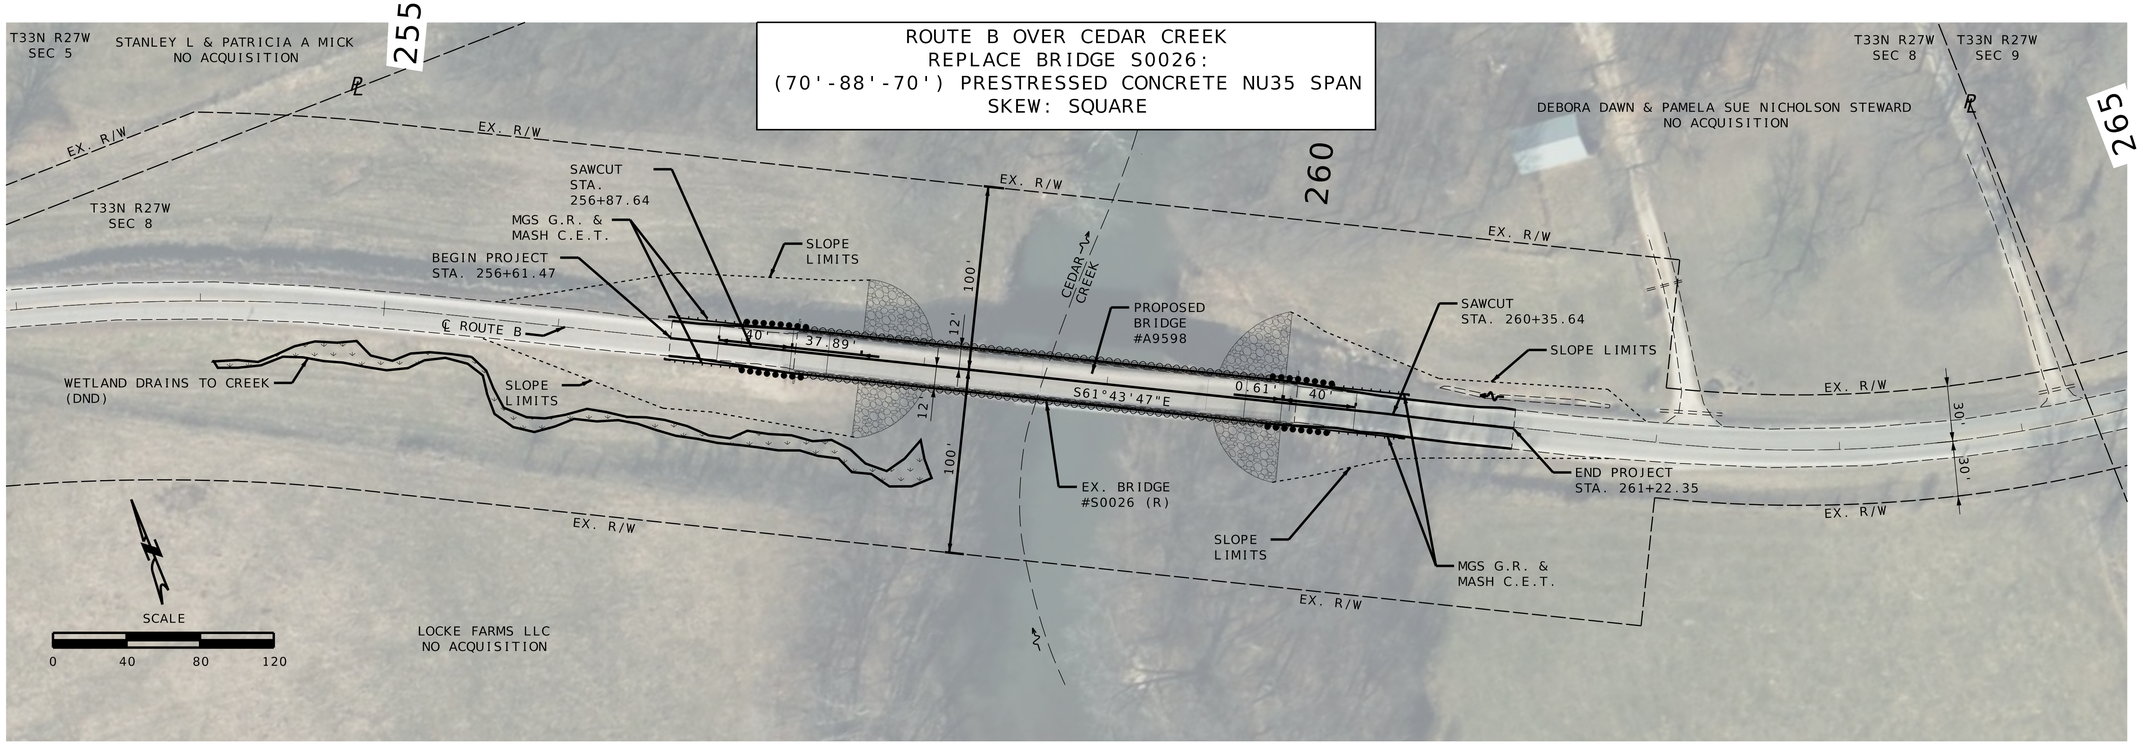

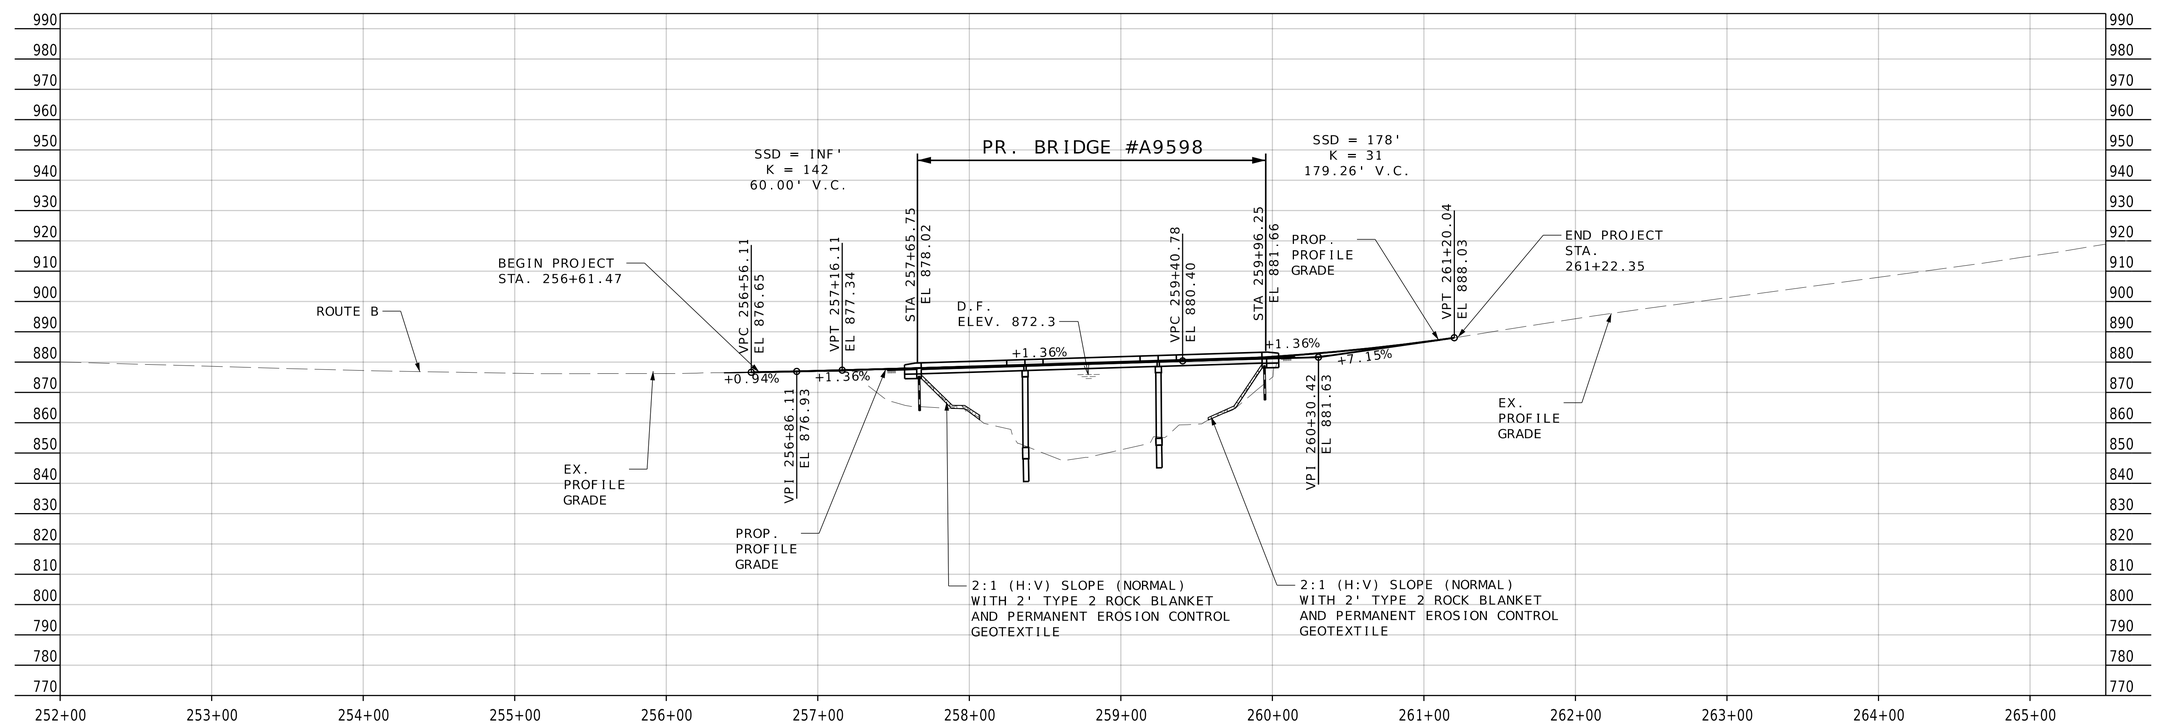

Prelimary
Plans -
NOT FOR
CONSTRUCTION

DATE PREPARED	6/24/2025
ROUTE	B
STATE	MO
DISTRICT	SW
SHEET NO.	3
COUNTY	CEDAR
JOB NO.	J7P3485
CONTRACT ID.	
PROJECT NO.	
BRIDGE NO.	A9598

DATE	DESCRIPTION

MISSOURI HIGHWAYS AND TRANSPORTATION COMMISSION

105 WEST CAPITOL
JEFFERSON CITY, MO 65102
1-888-ASK-MODOT (1-888-275-6636)

EFK•Moen
Civil Engineering Design
13523 Barrett Parkway Dr
Suite 250
St. Louis, MO 63021
Phone 314-394-3100
Fax 314-394-3199
Missouri Certificate of Authority: 001578