Phase 4 - Summer 2026

Roundabouts function together
All traffic utilitze eastern bridge
Construct pavement and Veterans Memorial Parkway connection
Traffic detoured to new Eastern bridge
Roundabouts used to manage traffic

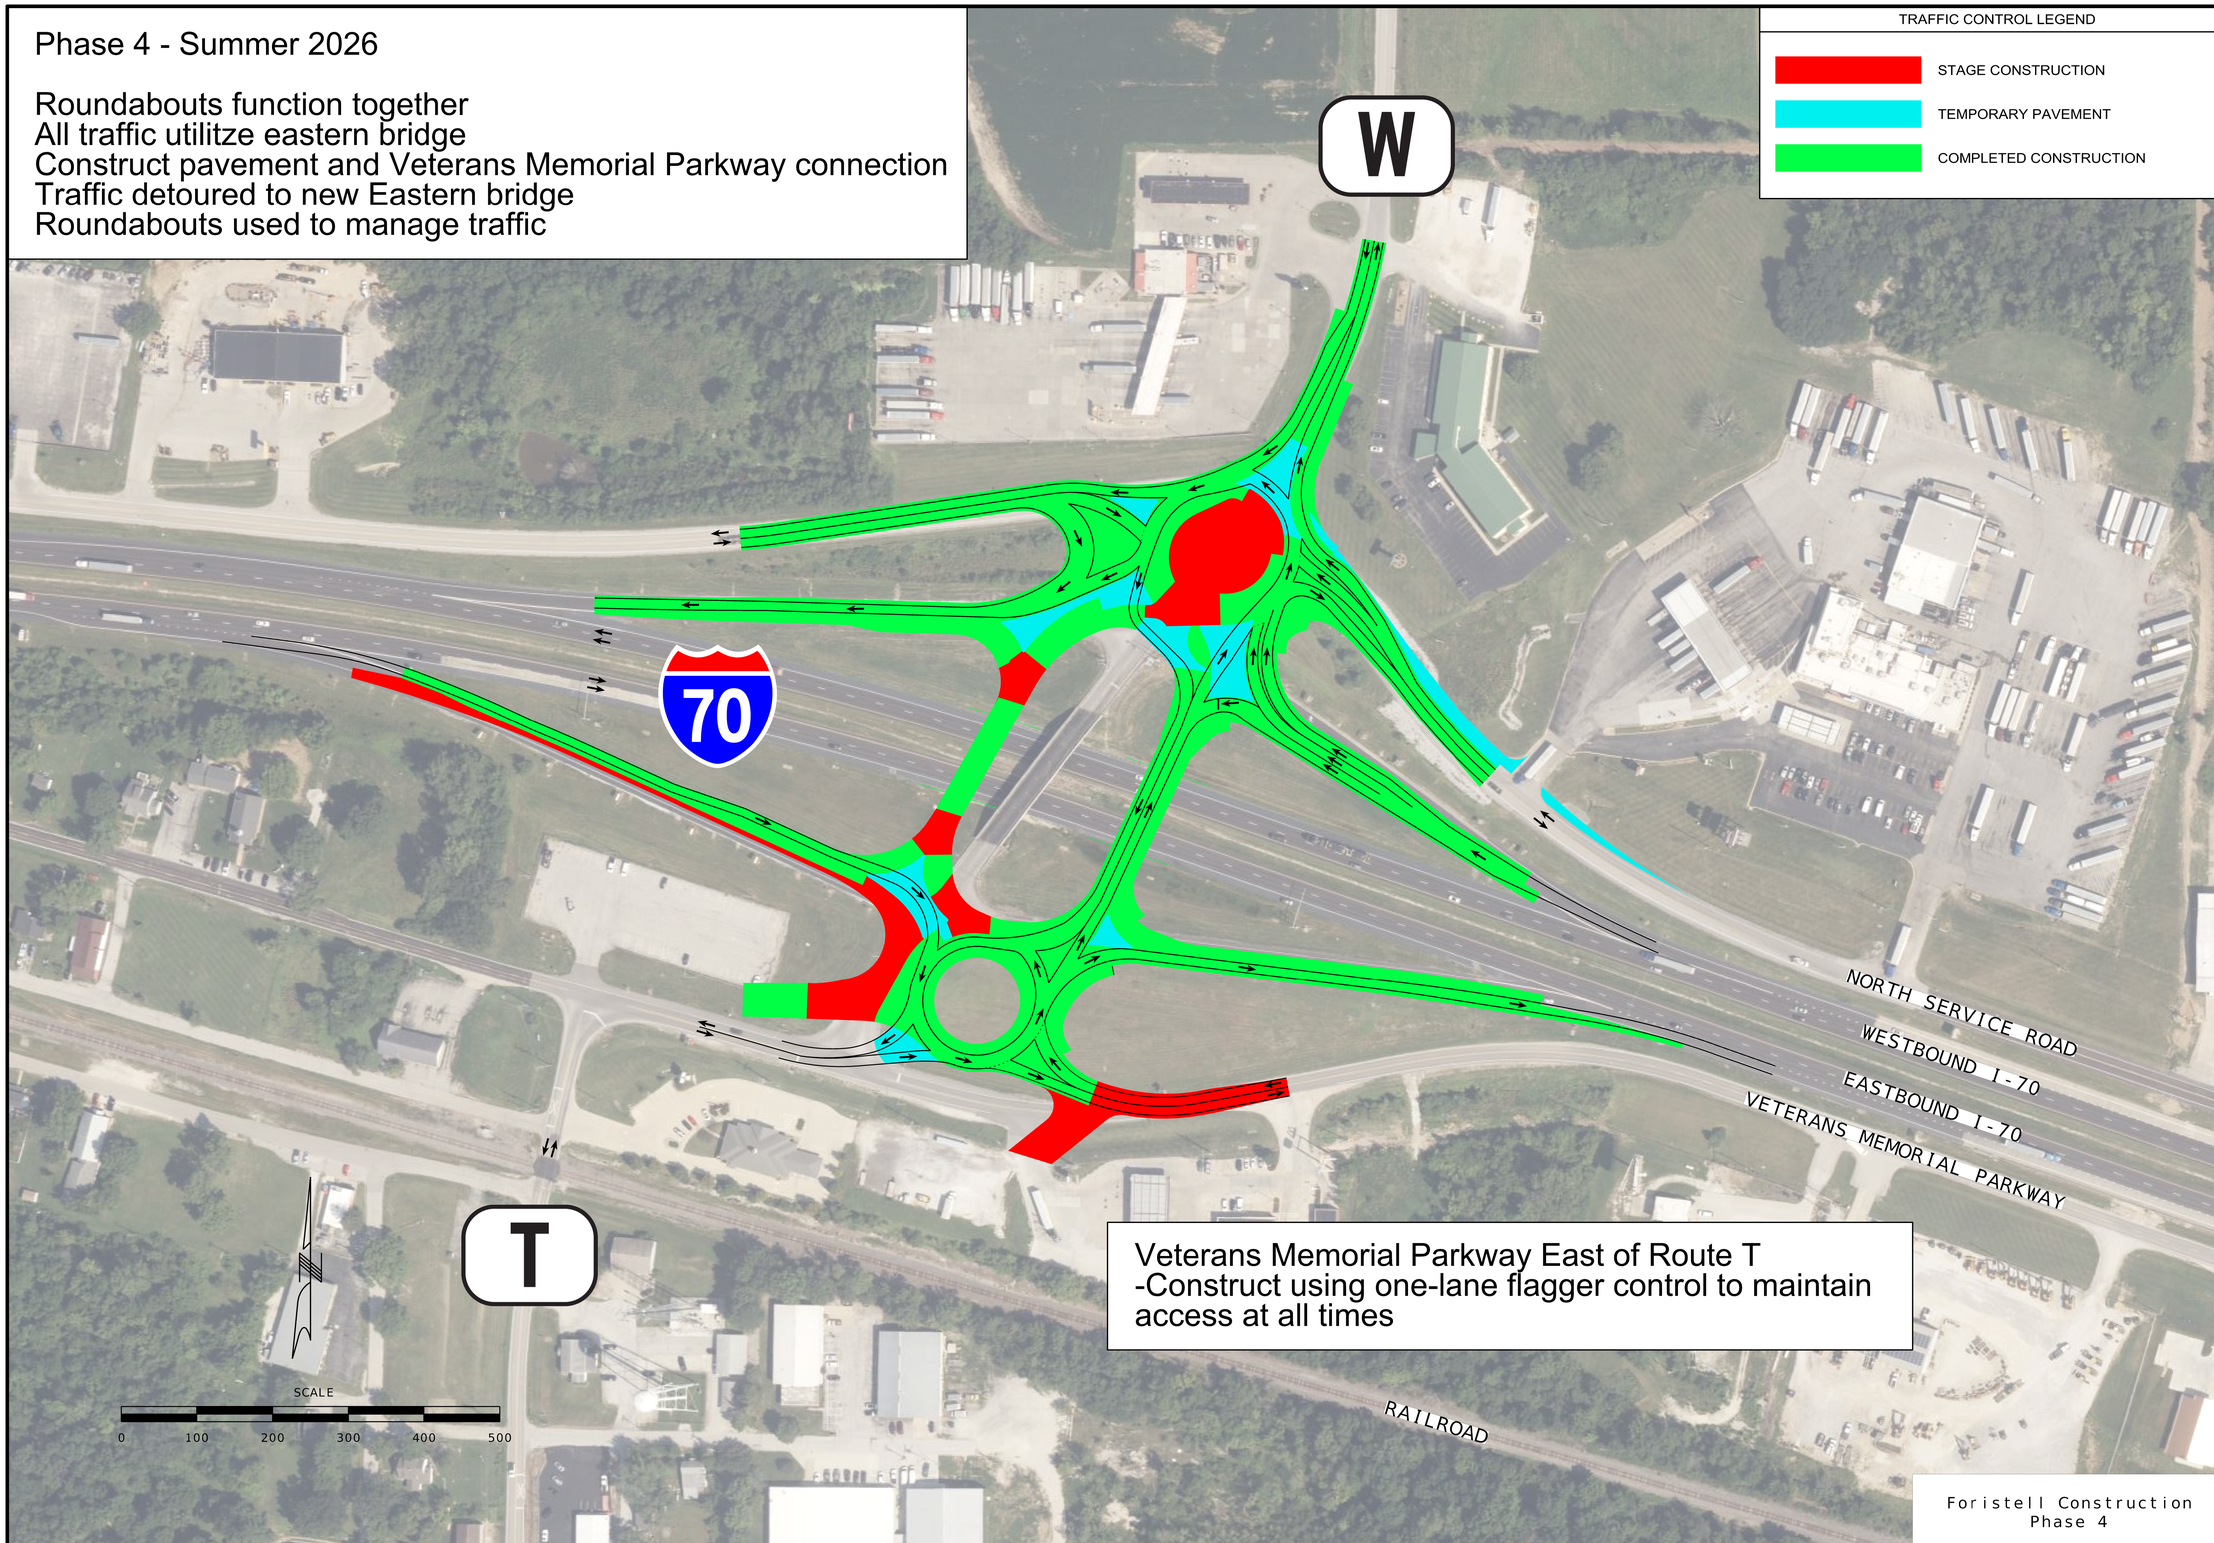

TRAFFIC CONTROL LEGEND

- STAGE CONSTRUCTION
- TEMPORARY PAVEMENT
- COMPLETED CONSTRUCTION

Veterans Memorial Parkway East of Route T
-Construct using one-lane flagger control to maintain access at all times

Foristell Construction
Phase 4

"THIS MEDIA SHOULD NOT BE CONSIDERED A CERTIFIED DOCUMENT."

DATE PREPARED	9/1/2025
ROUTE	I-70
STATE	MO
DISTRICT	SL
SHEET NO.	C01-000
COUNTY	St. Charles
JOB NO.	JST0020
CONTRACT ID.	
PROJECT NO.	

MISSOURI HIGHWAYS AND TRANSPORTATION COMMISSION
105 WEST CAPITOL
JEFFERSON CITY, MO 65102
1-888-ASK-MODOT (1-888-275-6636)

IMPROVE 70 ALLIANCE

HNTB
211 N. BROADWAY STE. 2975
ST LOUIS, MO 63102
CERTIFICATE OF AUTHORITY
NO. 001270

Bartlett & West
601 MONROE ST. SUITE 201 - JEFFERSON CITY, MO 65101
PHONE: 573-634-2022 FAX: 573-634-2026
CERTIFICATE OF AUTHORITY NO. 000167 - ENGINEERING
WWW.BARTLETTWEST.COM

5_TC_Seg 8_Exhibit_3f_JST0020_XXscale_70rural_Foristell Phase 4_Public Involvement.dgn 9:15:08 PM 9/1/2025