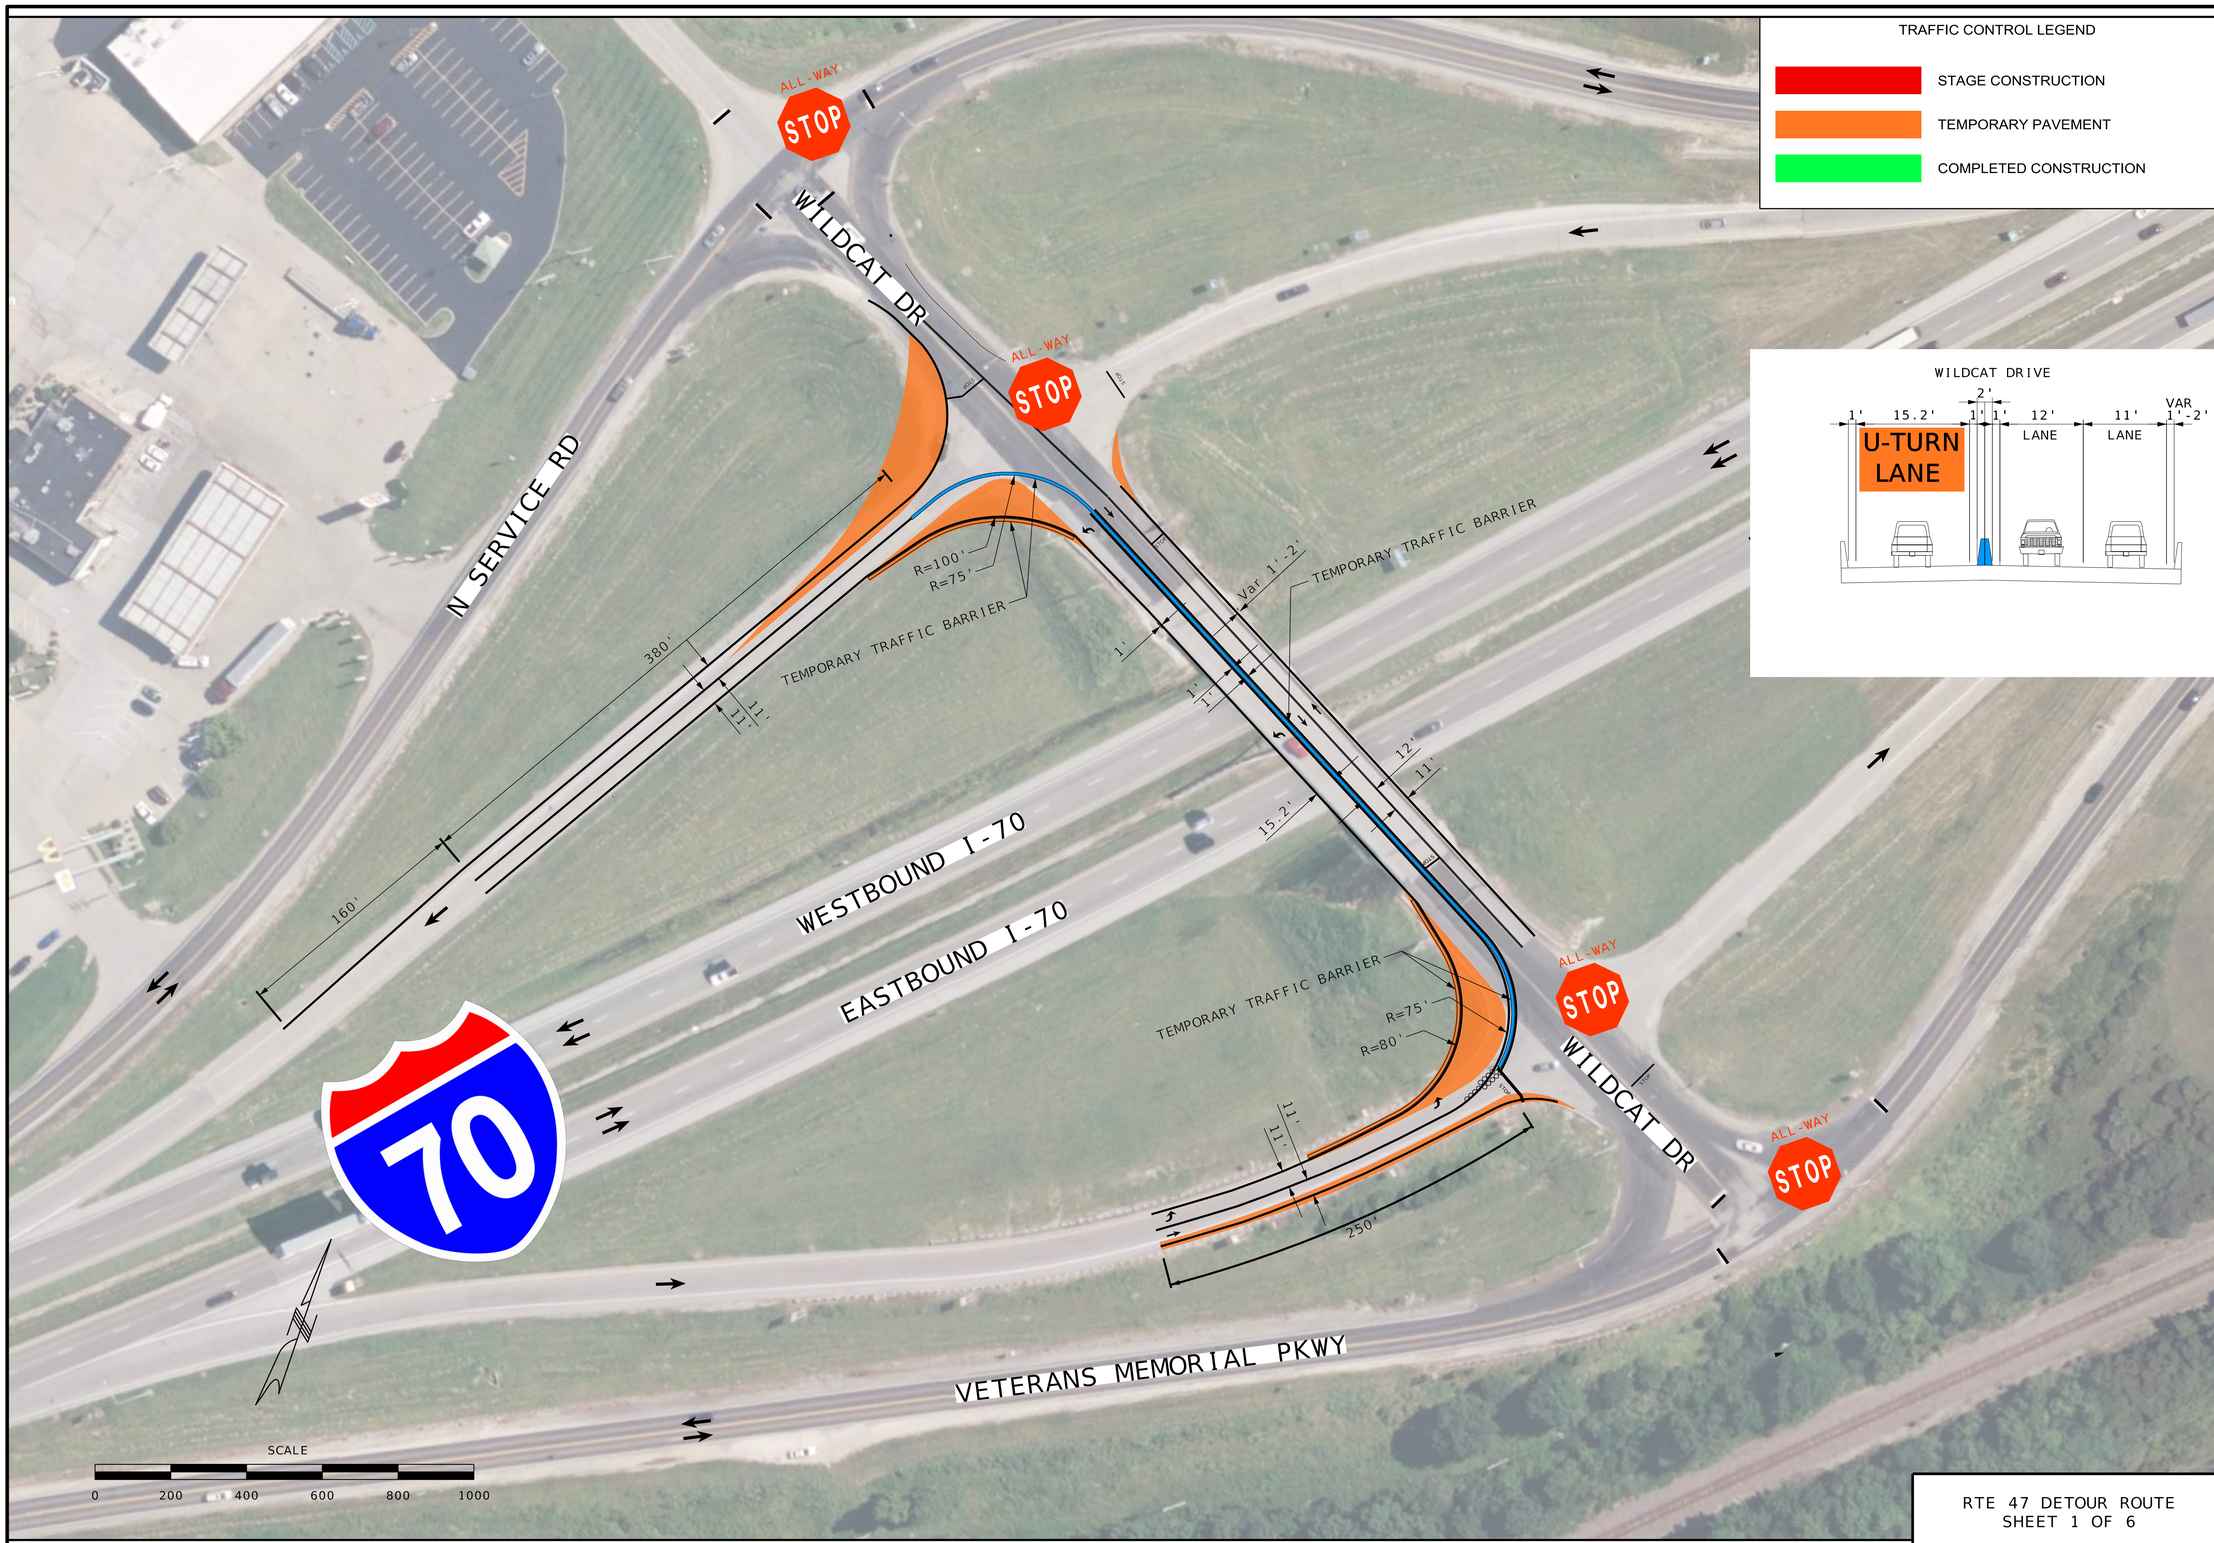

RTE 47 DETOUR ROUTE
SHEET 1 OF 6

"THIS MEDIA SHOULD NOT BE CONSIDERED A CERTIFIED DOCUMENT."

DATE PREPARED	3/3/2026
ROUTE	I-70
STATE	MO
DISTRICT	NE
SHEET NO.	
COUNTY	WARREN
JOB NO.	JST0020
CONTRACT ID.	
PROJECT NO.	
BRIDGE NO.	

DESCRIPTION	DATE

MISSOURI HIGHWAYS AND TRANSPORTATION COMMISSION
105 WEST CAPITOL
JEFFERSON CITY, MO 65102
1-888-ASK-MODOT (1-888-275-6636)

IMPROVE 70 ALLIANCE

HNTB
211 N. BROADWAY STE. 2975
ST LOUIS, MO 63102
CERTIFICATE OF AUTHORITY NO. 001270

Bartlett & West
601 ROANOKE ST., SUITE 201 - JEFFERSON CITY, MO 65101
PHONE: 573-634-2448 FAX: 573-634-2449
CERTIFICATE OF AUTHORITY NO. 001117 - ENGINEERING
WWW.BARTLETTWEST.COM