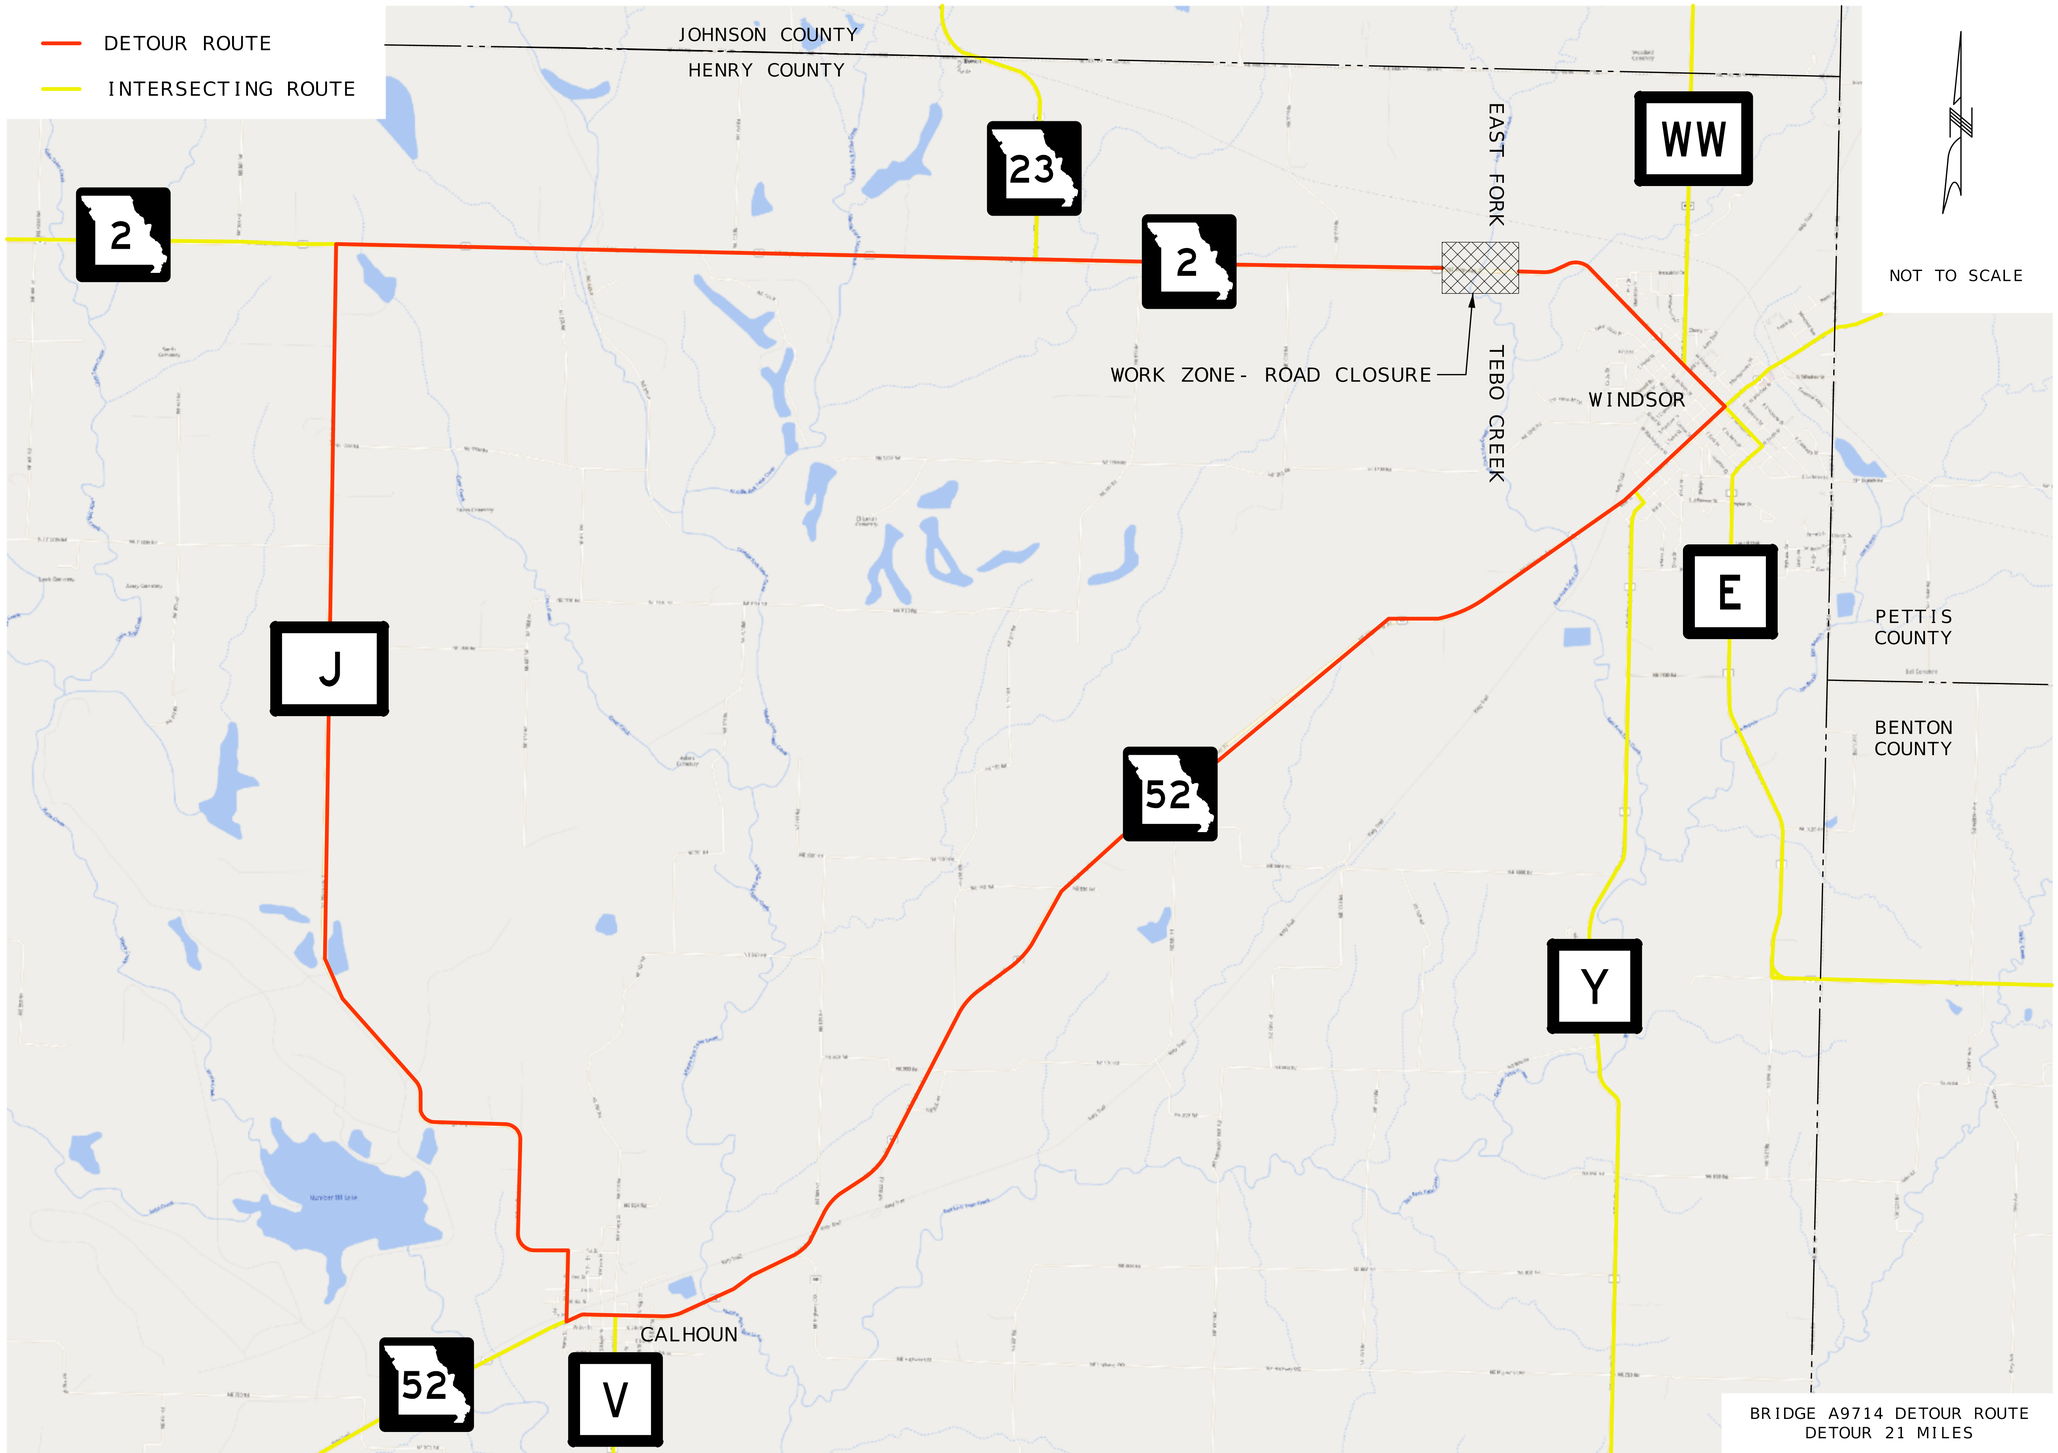

BRIDGE A9714 DETOUR ROUTE
DETOUR 21 MILES

Preliminary Plans - NOT FOR CONSTRUCTION

DATE PREPARED	3/12/2026
ROUTE	2
STATE	MO
DISTRICT	SW
SHEET NO.	2
COUNTY	HENRY
JOB NO.	JSP3485
CONTRACT ID.	
PROJECT NO.	
BRIDGE NO.	A9714

DESCRIPTION	DATE

MISSOURI HIGHWAYS AND TRANSPORTATION COMMISSION
MoDOT
105 WEST CAPITOL
JEFFERSON CITY, MO 65102
1-888-ASK-MODOT (1-888-275-6636)

Bartlett & West
601 MONROE ST. SUITE 201 - JEFFERSON CITY, MO 65101
PHONE 573-634-3181
CERTIFICATE OF AUTHORITY NO. 000167 - ENGINEERING
WWW.BARTLETTWEST.COM

IF A SEAL IS PRESENT ON THIS SHEET IT HAS BEEN ELECTRONICALLY SEALED AND DATED.

pw://bartwest-pw.bentley.com:bartwest-pw-04/Documents/19000/19421.J61 - Kaysinger Basin Bridge Bundle/OpenRoads Designer/plan_sheets/Exhibits/4_A9714/002_TC_A9714_JSP3485.dgn 1:30:27 PM 3/12/2026