
TYPICAL SECTION

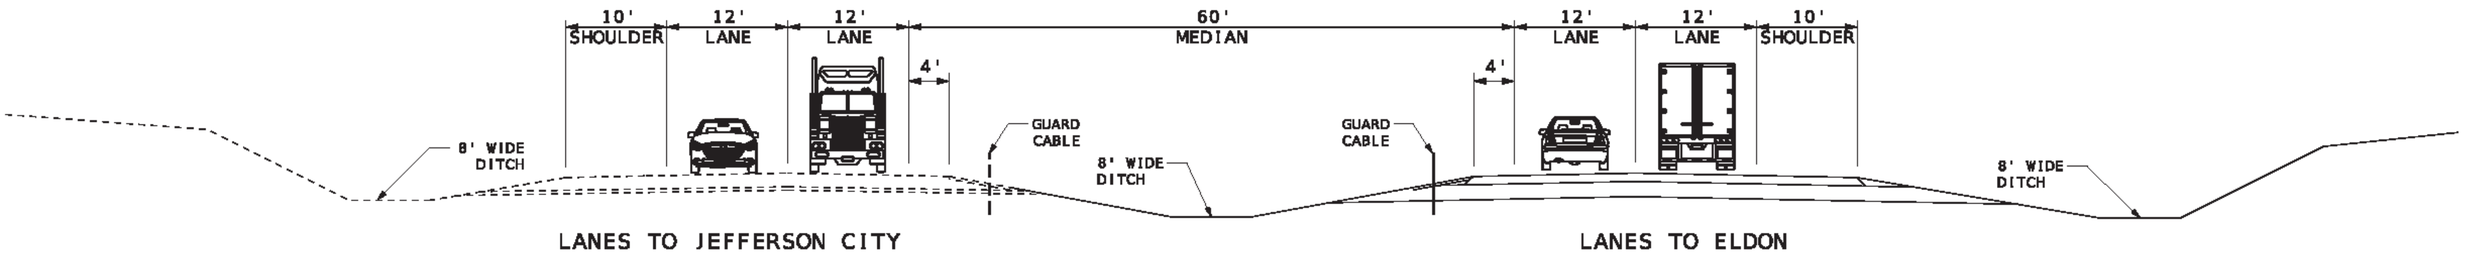

TYPICAL SECTION
US 54

Scan to visit the project's webpage.

Project Manager Chase Barbarick
CDCR@modot.mo.gov
888 ASK MODOT (1-888-275-6636)