

BRIDGE A9771 (70' - 126' - 70')
PRESTRESSED CONC NU GIRDER SPANS
SQUARE
LENGTH: 268.50'
WIDTH: 24' PLUS 16" TYPE D Barrier

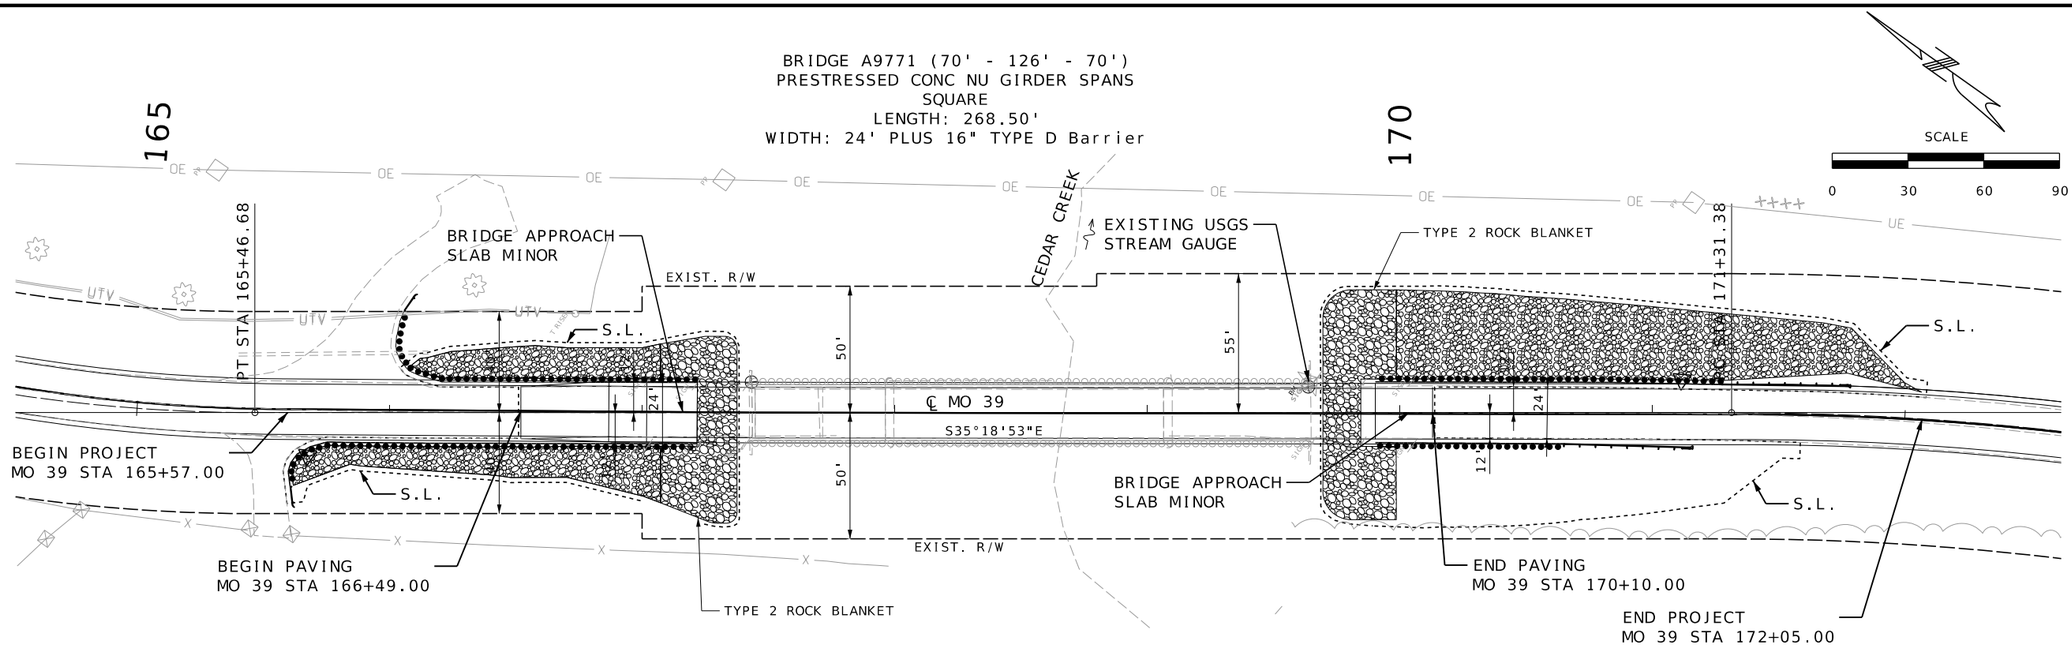

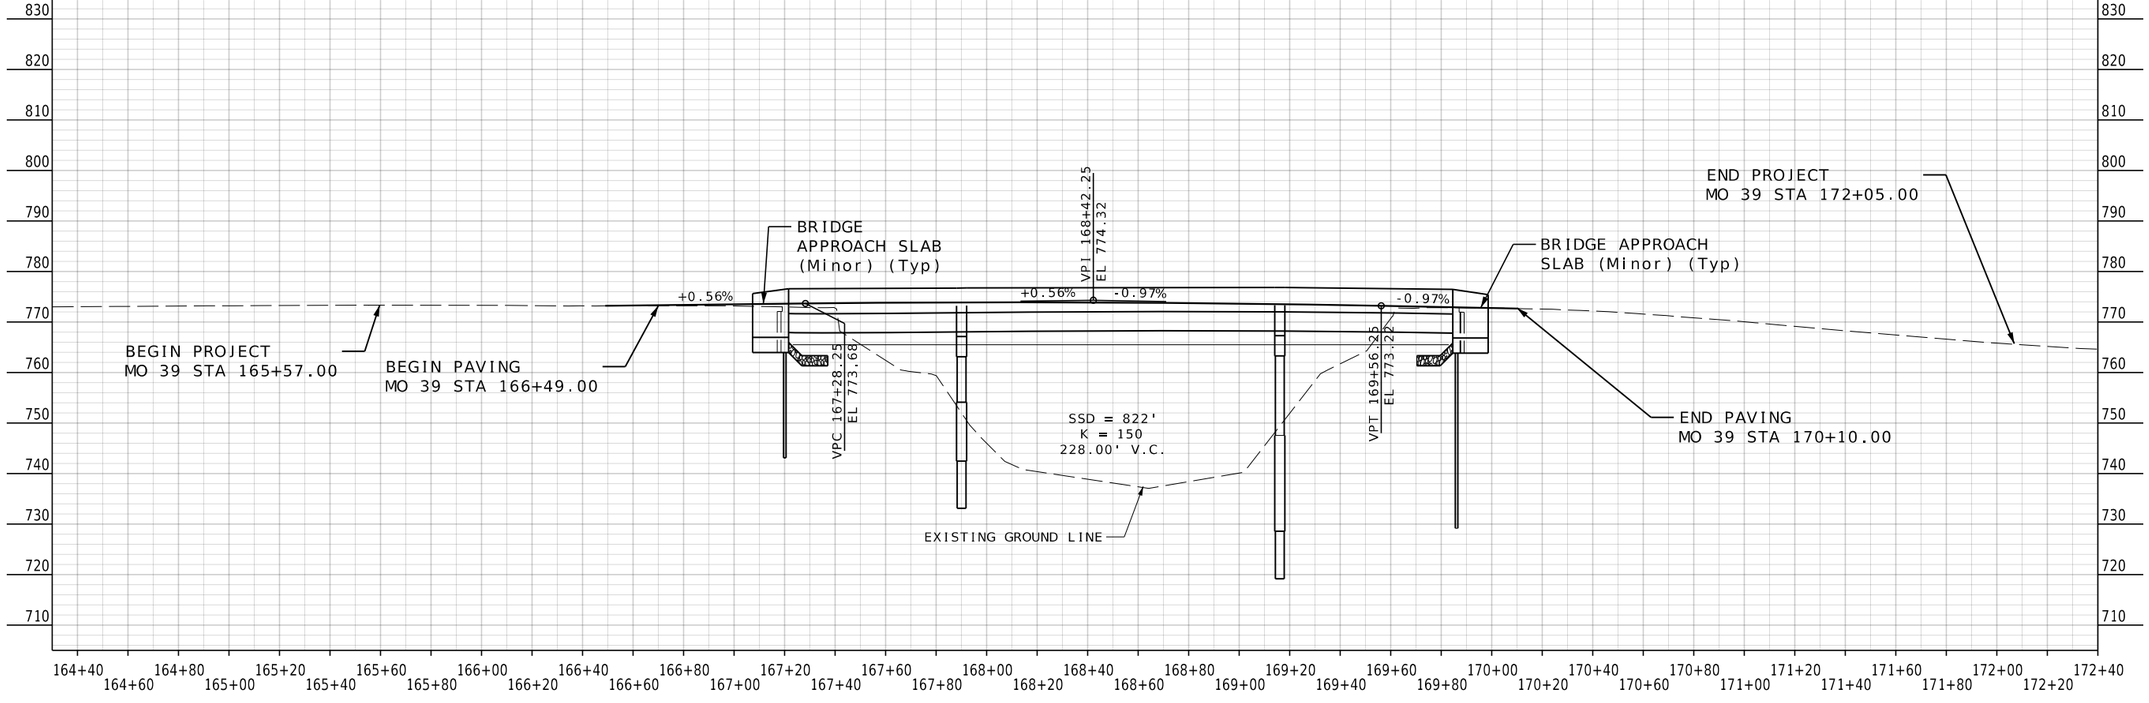

DATE PREPARED
12/12/2025

ROUTE	STATE
39	MO
DISTRICT	SHEET NO.
SW	3

COUNTY
CEDAR

JOB NO.
J7P3485B

CONTRACT ID.

PROJECT NO.

BRIDGE NO.

DESCRIPTION

DATE

MISSOURI HIGHWAYS AND TRANSPORTATION COMMISSION
105 WEST CAPITOL
JEFFERSON CITY, MO 65102
1-888-ASK-MODOT (1-888-275-6636)

WILSON &COMPANY ENGINEERS & ARCHITECTS
800 E 101st Terr., Ste. 200
Kansas City, MO 64131
Phone (816) 701-3100
Fax (816) 942-3013
Missouri Cert. of Authority #2003007599