




JSR0002

TYPICAL SECTIONS

NOT TO SCALE

ROADWAY

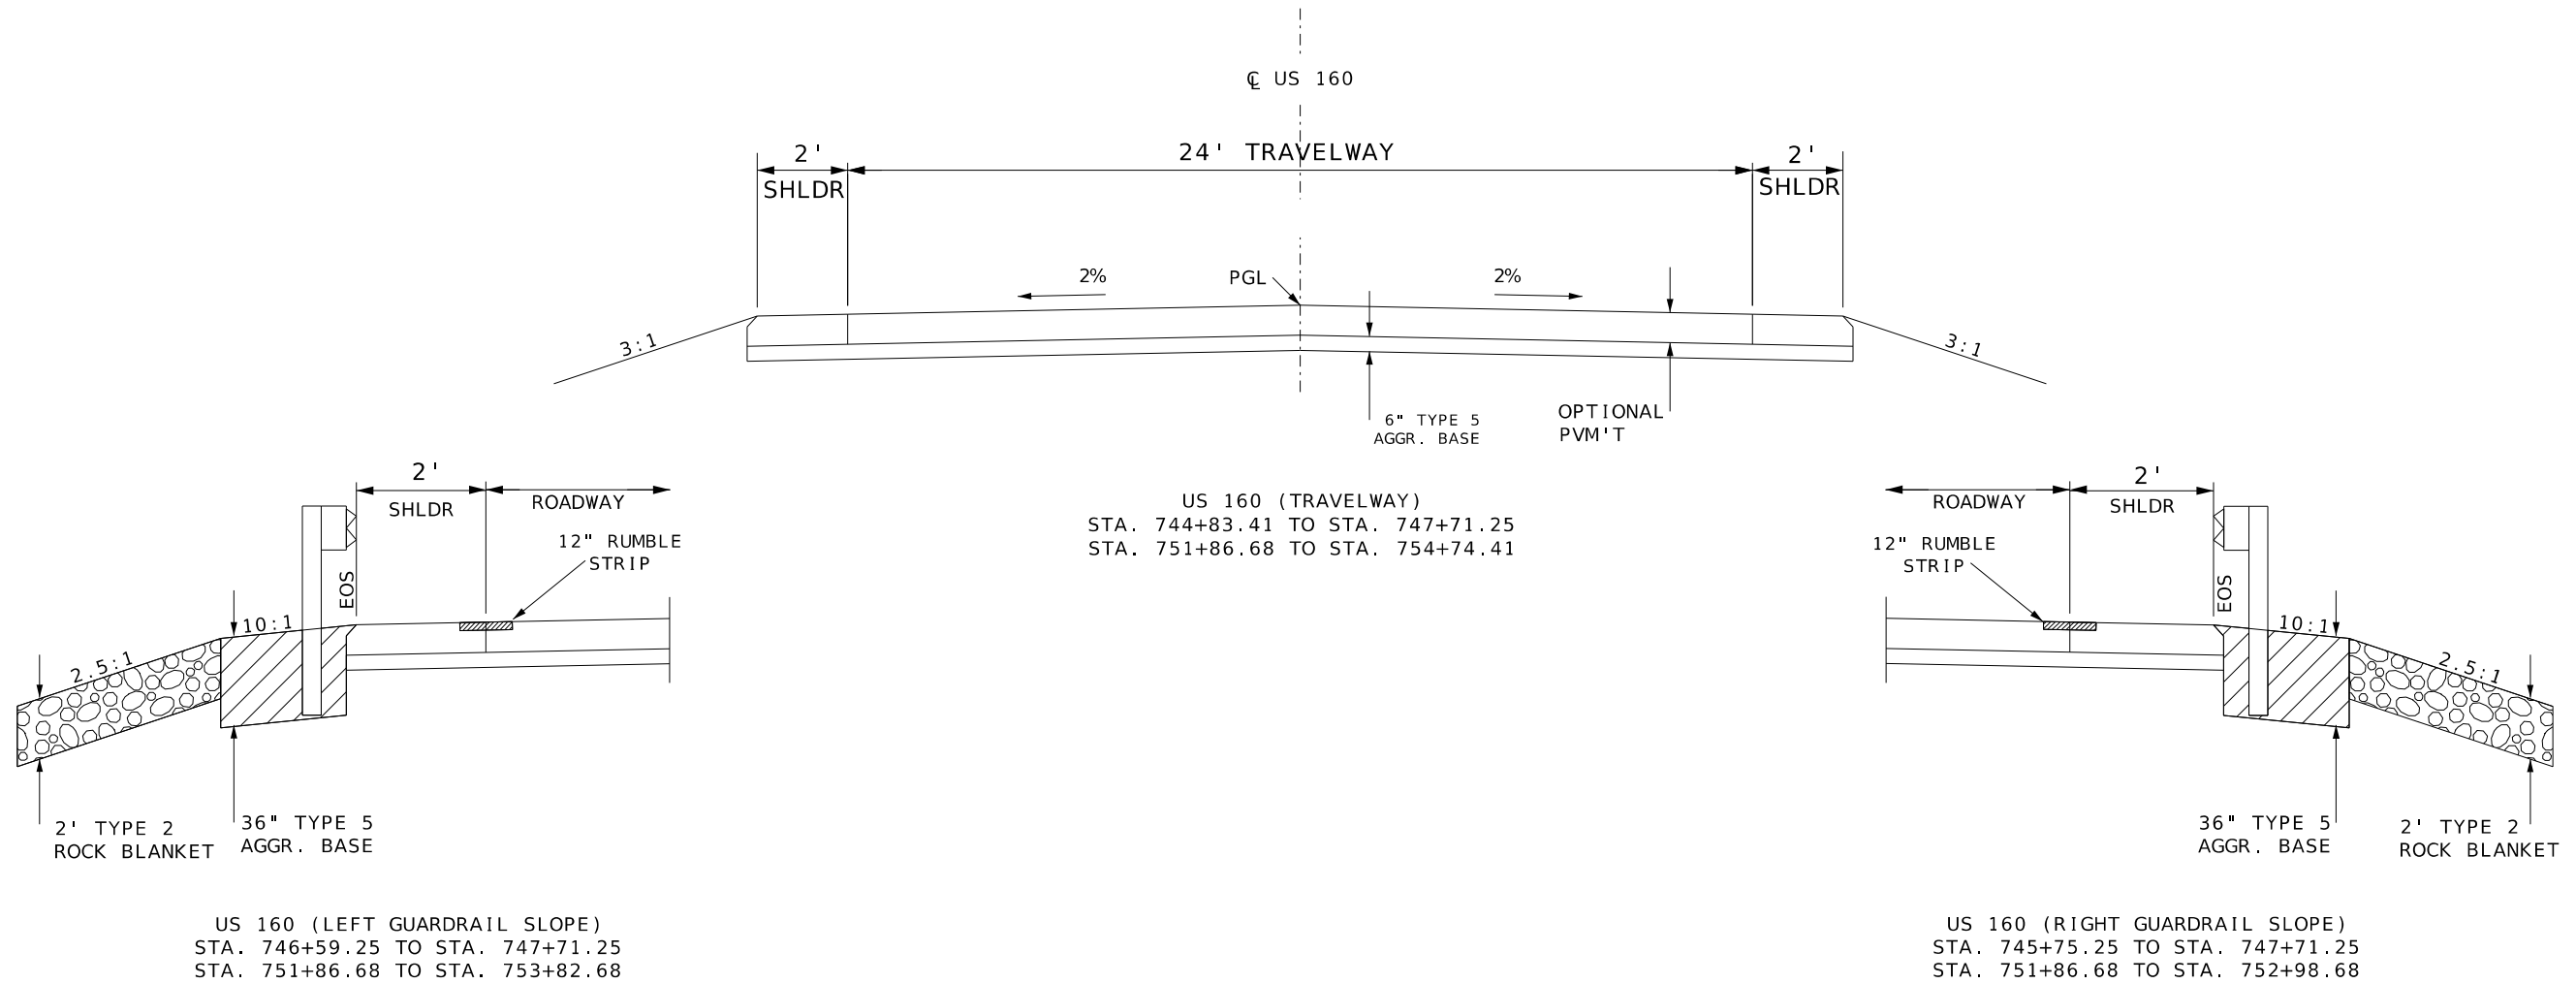

BRIDGE A9770

