
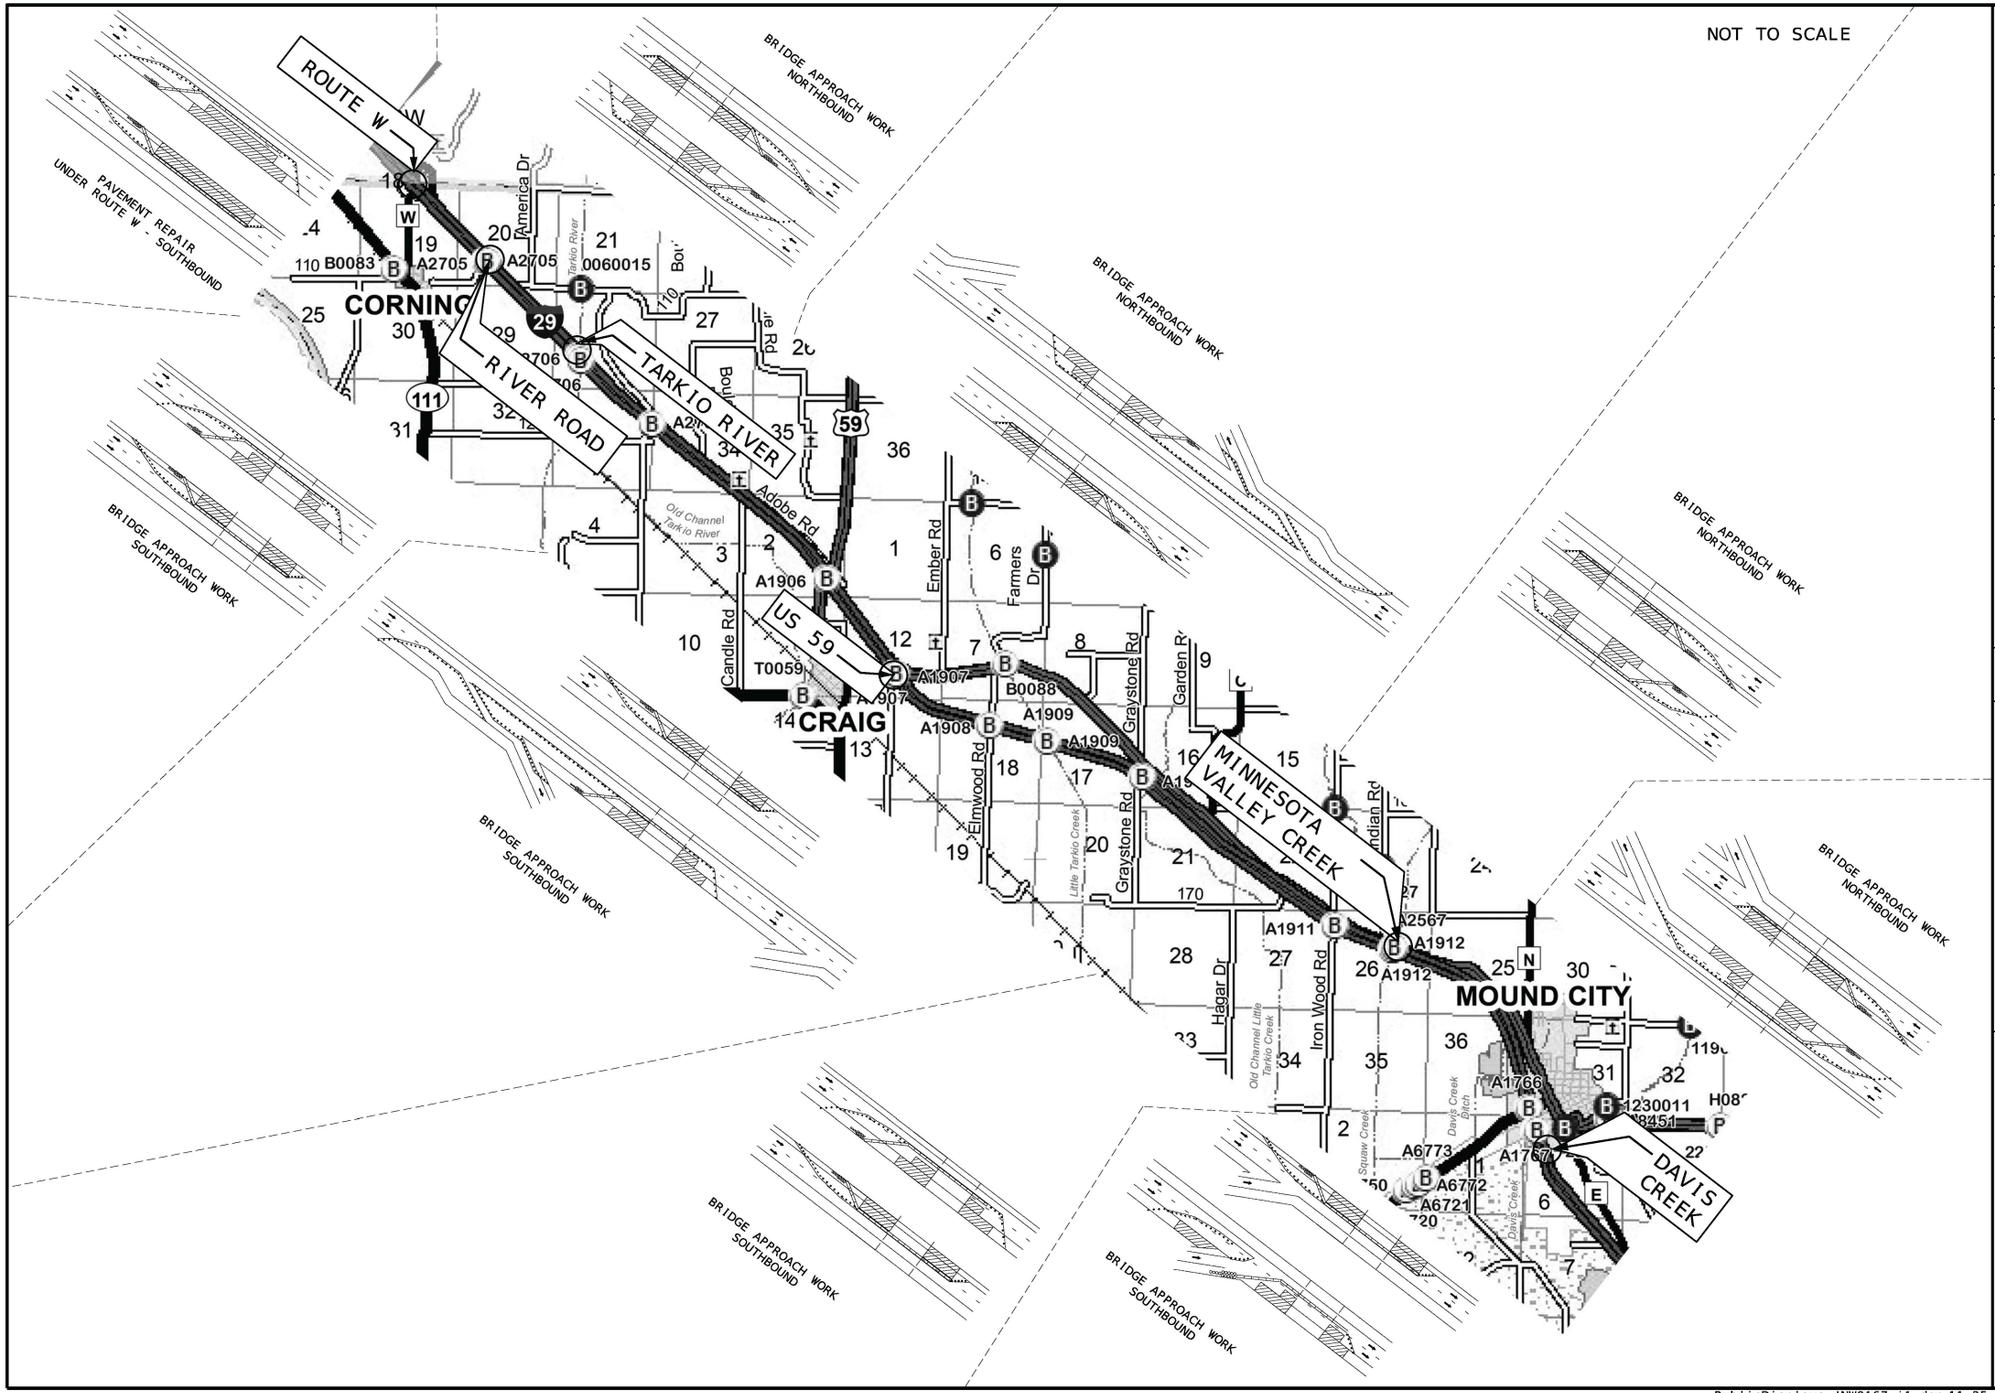


PublicDisplays_JNW0167_i1.dgn 11:25:04 AM 10/19/2026


TRAFFIC CONTROL LEGEND

- SIGN (SINGLE SIDED)
- DIRECTION INDICATOR BARRICADE
- CHANNELIZER
- SAND BARRELS


NOT TO SCALE

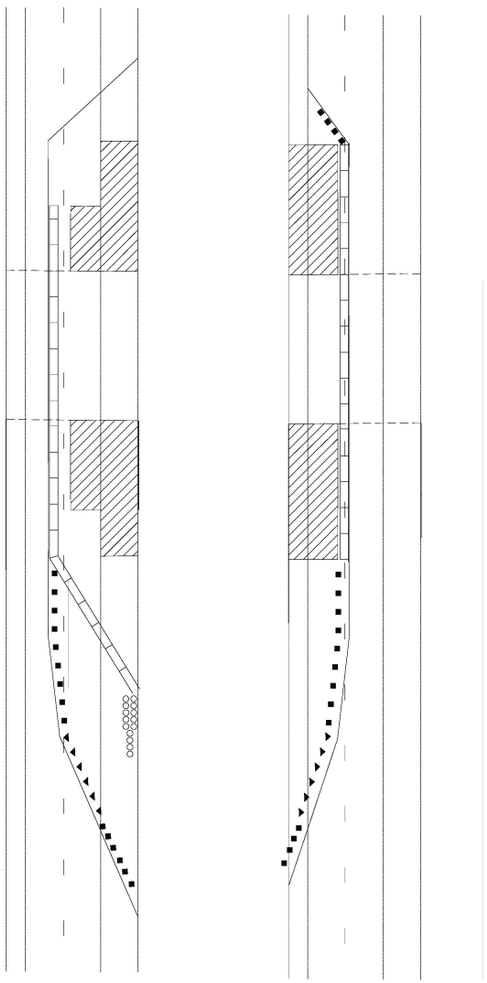

SINGLE LANE CLOSURE

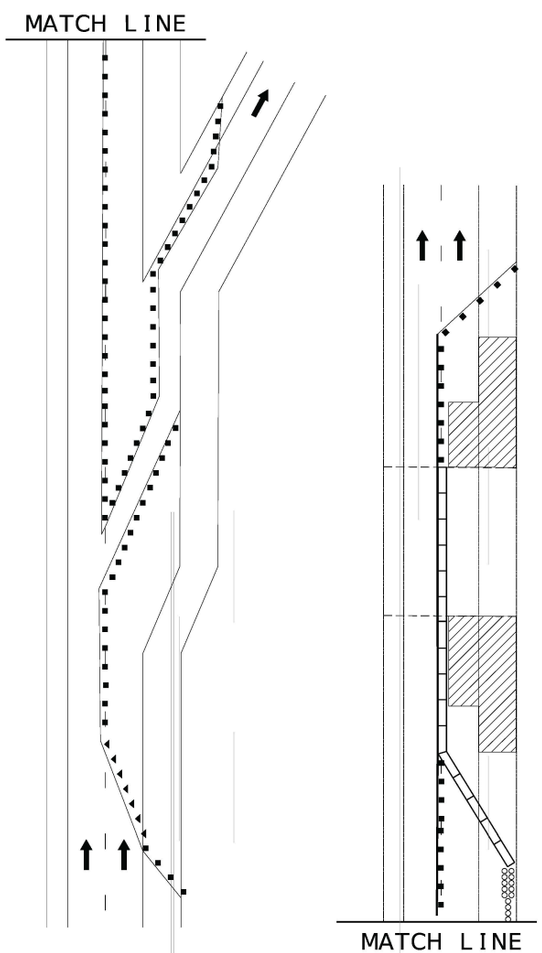

SINGLE LANE CLOSURE
NEAR ON-RAMP

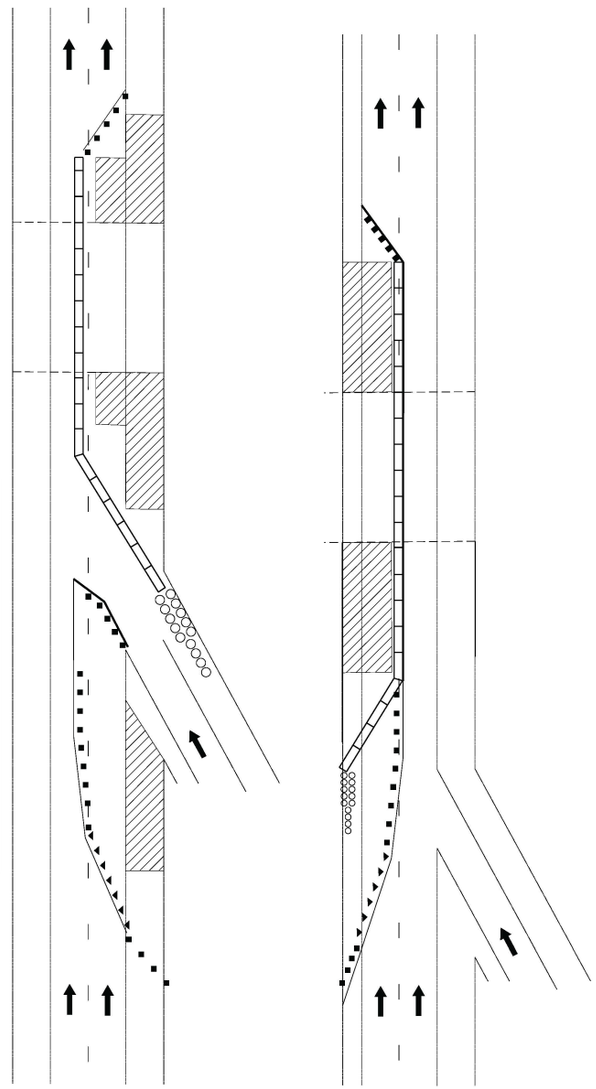

SINGLE LANE CLOSURE
NEAR OFF-RAMP

DATE PREPARED	10/19/2026
ROUTE	I-29
STATE	MO
DISTRICT	NW
SHEET NO.	.
COUNTY	HOLT
JOB NO.	JNW0167
CONTRACT ID.	
PROJECT NO.	
BRIDGE NO.	

DESCRIPTION | DATE

MISSOURI HIGHWAYS AND TRANSPORTATION COMMISSION
105 WEST CAPITOL
JEFFERSON CITY, MO 65102
1-888-ASK-MODOT (1-888-275-6636)