

TYPICAL SECTION


Scan to visit the project's webpage.

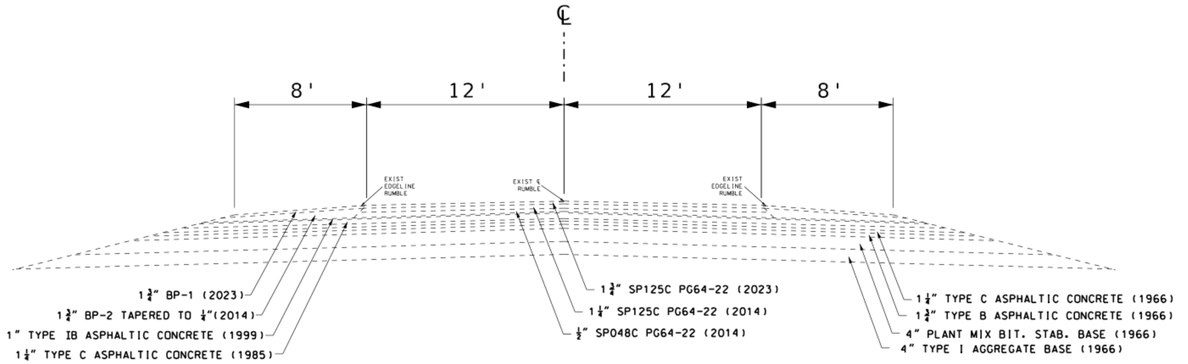


EXISTING TYPICAL SECTION - ROUTE 5

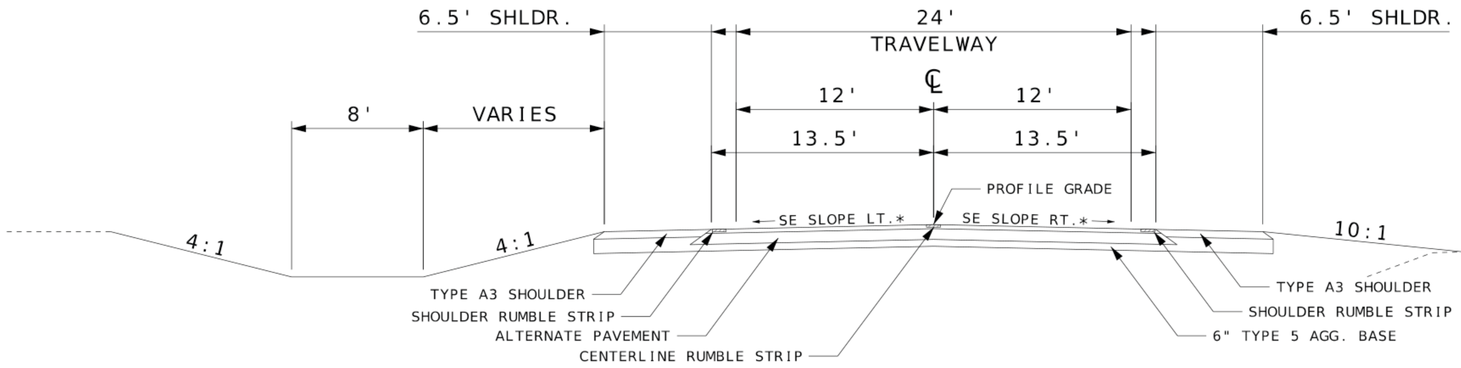

PROPOSED TYPICAL SECTION - ROUTE 5

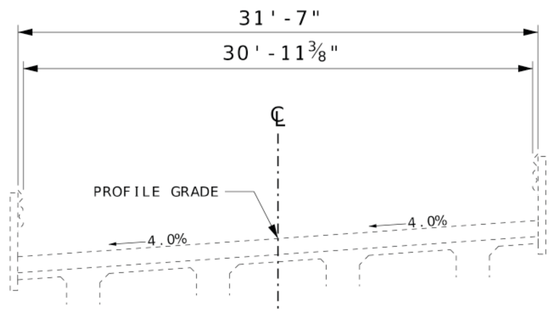

EXISTING TYPICAL SECTION - BRIDGE A0146

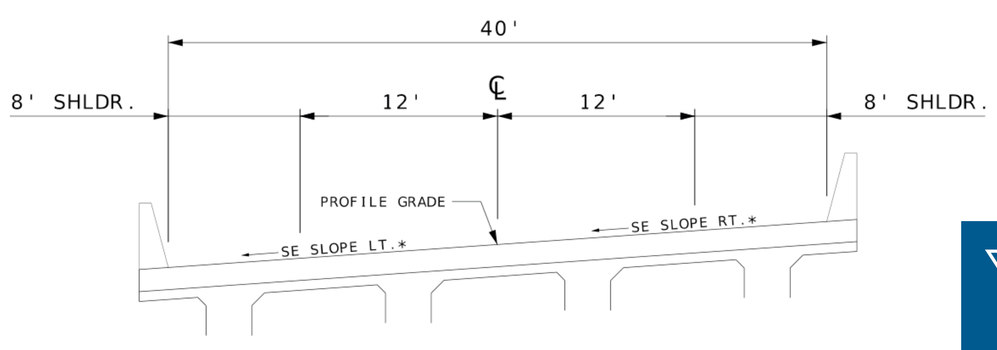

PROPOSED TYPICAL SECTION - BRIDGE A0146

Project Manager Chase Barbarick
CDCR@modot.mo.gov
888 ASK MODOT (1-888-275-6636)